APPENDIX C
Phase I ESA

PHASE I ENVIRONMENTAL SITE ASSESSMENT
1711 HARBOR AVENUE and
1515 West 17th Street
LONG BEACH, CALIFORNIA 92337

Prepared for:
Magnum Builders, Inc.
25419 Narbonne Avenue
Lomita, California 90717

Prepared by:
Omega Environmental Services, Inc.
4570 Campus Drive, Suite 30
Newport Beach, CA, 92660

Project No. 2021-4254MAG

December 16, 2021

Omega Environmental Services, Inc.
4570 Campus Drive, Suite 30
Newport Beach, California 92660

949-252-2145 Phone
949-252-2148 Fax
www.omgeaenv.com

December 16, 2021

Christian Capper
Magnum Builders, Inc.
25419 Narbonne Avenue
Lomita, California 90717

Re: Phase I Environmental Site Assessment
1711 Harbor Avenue and 1515 West 17th Street
Long Beach, California 92337

To whom it may concern:

In accordance with Magnum Builders, Inc. request and authorization, Omega Environmental Services, Inc. (Omega) performed a review of potential environmental liabilities associated with the property located at 1711 Harbor Avenue & 1515 W. 17th Street, Long Beach, California, in November 2021. The purpose of this assessment was to identify potential environmental concerns associated with the property (exclusive of geologic stability or flood potential), building construction, and use. This investigation was conducted by Omega and consisted solely of the activities described in the Scope of Work section of this report. The findings, conclusions and recommendations presented herein are subject to the limitations discussed in Section 1.3 and the agreement for Environmental Consulting Services.

A brief report summarizing our findings is enclosed. Should you have any questions, please do not hesitate to contact the undersigned at your convenience. Omega appreciates the opportunity to be of professional services to Magnum Builders, Inc. on this project.

Sincerely,

Omega Environmental Services, Inc.

Khalid Mahmood
Project Director

Steve Rosas
Principal

21591259.1
238731-10001

TABLE OF CONTENTS

Section		Title	Page
		EXECUTIVE SUMMARY	**1**
		FINDINGS	**3**
		CONCLUSIONS, OPINIONS AND RECOMMENDATIONS	**3**
1.0		**INTRODUCTION**	**4**
	1.1	Purpose	4
	1.2	Detailed Scope of Services	4
	1.3	Significant Assumptions	4
	1.4	Special Terms and Conditions	5
	1.5	Limitations	5
	1.6	Limiting Conditions and Methodology Used	5
	1.7	User Reliance	5
2.0		**SITE DESCRIPTION**	**6**
	2.1	Location and Legal Description	6
	2.2	Site and Vicinity Characteristics	6
	2.3	Description of Structures	6
	2.4	Current Use of the Property	7
	2.5	Current Adjacent Properties	7
3.0		**USER PROVIDED INFORMATION**	**7**
	3.1	Title Records	7
	3.2	Environmental Liens or Activity and Use Limitation	7
	3.3	Specialized Knowledge	8
	3.4	Commonly Known or Reasonably Ascertainable Information	8
	3.5	Valuation Reduction for Environmental Issues	8
	3.6	Reason for performing Phase I ESA	8
4.0		**REGULATORY AGENCY RECORDS SEARCH**	**8**
	4.1	Federal Sources	9
	4.2	California State Sources	12
	4.3	Local Sources	15

TABLE OF CONTENTS

Section	Title	Page
5.0	**ENVIRONMENTAL SETTINGS**	**17**
5.1	Regional Physiographic Features	17
5.2	Geology	17
5.3	Hydrogeology	17
6.0	**HISTORICAL SITE USAGE**	**17**
6.1	Aerial Photographs	18
6.2	Sanborn Fire Insurance Maps	18
6.3	City Directories Records	18
6.4	Historical Topographic Maps	19
6.5	Prior Assessment Reports	19
6.6	Zoning/Land Use Records	19
6.7	Recorded Land Title Records	19
6.8	Additional Historical Records Sources	19
6.9	Historical Use Information on Adjoining Properties	19
6.10	Data Failure	20
7.0	**SITE RECONNAISSANCE**	**20**
7.1	Aboveground Storage Tanks	20
7.2	Underground Storage Tanks	20
7.3	Water and Wastewater	21
7.4	Hazardous Materials/Wastes	21
7.5	Air Emissions	21
7.6	PCBs	21
7.7	Solid Waste	21
7.8	Asbestos Containing Materials (ACMs)	21
7.9	Pesticides	22
7.10	Radon	22
7.11	Wetland	22
7.12	Oil Wells	23
7.13	Landfills	23
8.0	**INTERVIEWS**	**23**
8.1	Interviews with Owner	23
8.2	Interviews with Site Manager	23
8.3	Interviews with Occupants	23
8.4	Interviews with Local Government Offices	23

TABLE OF CONTENTS

Section	Title	Page
9.0	**FINDINGS, CONCLUSIONS AND RECOMMENDATIONS**	**24**
9.1	Findings	24
9.2	Conclusions, Opinions and Recommendations	24
10.0	**SIGNATURE OF ENVIRONMENTAL PROFESSIONAL**	**25**

LIST OF FIGURES

Figure No.	Title
1	SITE LAYOUT MAP

LIST OF APPENDICES

A	PHOTOGRAPHS
B	GOVERNMENT DATABASE REPORT
C	BUILDING DEPARTMENT RECORDS
D	HISTORICAL AERIAL PHOGRAPHS
E	SANBORN FIRE INSURANCE MAPS
F	HISTORICAL CITY DIRECTORIES
G	HISTORICAL TOPOGRAPHIC MAPS

EXECUTIVE SUMMARY

Omega Environmental Services, Inc. (Omega) has performed a Phase I Environmental Site Assessment (ESA) in general accordance with ASTM 1527-13 for the property located at 1711 Harbor Avenue & 1515 W. 17th Street, Long Beach, California.

The Phase I Environmental Site Assessment is designed to provide Magnum Builders, Inc. (Magnum). an assessment concerning environmental conditions (limited to those issues identified in the report) as they exist at the property. This assessment was conducted utilizing generally accepted ESA industry standards in accordance with ASTM E 1527-13, Standard Practice for Environmental Site Assessments: Phase I Environmental Site Assessment Process.

The address of the subject property is 1711 Harbor Avenue & 1515 W. 17th Street, Long Beach, California (herein referred as subject property). The subject property is occupied by Custom Fiberglas Manufacturing Company DBA Snug Top. The subject property is in residential, commercial, and industrial area in the City of Long Beach, California. According to County of Los Angeles Assessor's Office, the assessor's parcel numbers (APNS) of the subject property are 7432-015-011 and 7432-014-030. The property located at 1711 Harbor Avenue consisting of offices, warehouse, products manufacturing, and storage areas is located at the northwest corner of 17th Street and Harbor Avenue. This portion of the property consists of 117,888 sq. ft. main building, 110,550 sq. ft. factory/warehouse area and 7,338 sq. ft. office space on a195,577 sq. ft. lot. The property located at 1515 W. 17th Street consists of 15,000 sq. ft. storage yard which is utilized to store camper shells and other products by Snug Top. The interiors of the buildings consist of vinyl tiles, carpet, wood and bare concrete and dry wood ceilings. All surrounding areas consist of residential, commercial, and industrial developments.

Access to the subject property is from Harbor Avenue to the east, Pacific Coast Highway to the north, and 17th Street to the south. Drainage is accomplished via drains located at the property which direct surface water to storm drains in the surrounding streets.

The subject property is bounded by Harbor Avenue to the east, beyond which are commercial and industrial developments, commercial and industrial developments to the north, beyond which are Pacific Coast Highway and other residential, commercial, and industrial developments, commercial and industrial development to the south and west.

At the time of site reconnaissance, the subject property was occupied by Custom Fiberglass Manufacturing Co., DBA Snug Top. Snug Top is engaged in the manufacturing of camper shells. The facility consists of products manufacturing, assembly, and storage rooms. During the site reconnaissance, several paint spray booths, hazardous materials/hazardous wastes storage rooms, a clarifier, drying ovens, boiler room, water tower, etc. were observed at the site. The paint spray booths are permitted with the South Coast Air Quality Management District. The hazardous wastes and sludge generated from manufacturing operations at the site are picked up by certified vendors for proper recycling/disposal.

During the site reconnaissance, it was observed that hazardous materials/hazardous wastes were associated with operations were present at the subject property.

The solid waste generated at the site is collected in trash dumpsters. During the site reconnaissance, no hazardous materials and/or hazardous wastes were noted in the trash dumpsters. The trash is picked up by Waste Management, Inc. for proper disposal.

Based on the original date of construction (built prior to 1982), there is a potential for asbestos in the construction materials. No asbestos sampling was performed as part of this assessment.

A review of Sanborn fire insurance maps dated 1950 and 1963 revealed a fuel oil tank located at the eastern side of the property, directly south of the gate. No records of installation and/or removal of the tank were found. Clayton Environmental Consultants (Clayton) prepared a Phase I Environmental Site Assessment (ESA) for the property in January 1996. Clayton stated in the Phase I ESA Report that "According to the owner of the subject property, JPD Holdings, the area of the observed underground fuel tank was repaved in January 1995. During the repavement, the old pavement was dug up and removed and the area was graded. No evidence of USTs was noted at that time. The property owner has owned the facility since approximately 1947 and has no records or recollection of this UST at the site." No evidence of a UST was observed during site reconnaissance.

Review of government database report indicated that the subject property tenant, Custom Hardtops/Custom Fiberglass Manufacturing Company DBA Snug Top (Snug Top), is listed as a hazardous waste generator on this database. In addition, Snug Top is listed on the Biennial Reporting System (BRS), CAL EPA Sites - CA, California Integrated Water Quality System (CIWQS) - CA, DOCKET, Environmental Compliance History Online (ECHO), EMI,-CA, Federal Registry System (FRS), HAZNET- CA, Integrated Compliance information System (ICIS), Inactive Permit Compliance System (PCS), Manifest EPA, National Pollutant Discharge Elimination System (NPDES) - CA , PCS Enf, PCS Facility, RCRA Large Quantity Generator (LQG), RFR,-CA, Stormwater, and Toxic Release Inventory System (TRIS) databases.

The database report indicated that Snug Top generates flammable wastes, waste oil and mixed oil, off-specification, aged or surplus organics, unspecified solvent mixtures, organic solids, aqueous solution with total organic residue, Non-RCRA hazardous waste liquids, waste paint, sludge, petroleum distillates, solvent naphtha, waste hydrochloric acid, aerosols, halogenated and non-halogenated solvents from paint spray booths and other manufacturing and cleaning/washing operations at the site. Several Notices of Significant Non-Compliance were issued against Snug Top. The notices of violations were related to storm water issues, the Failure to complete and submit Hazardous Materials Release Response Plans (HMRRP); and Clean/remove some fiberglass debris at back of the facility nearby storm drains.

FINDINGS

A *recognized environmental condition (REC)* refers to the presence or likely presence of any hazardous substances or petroleum products in, on, or at a property: due to release to the environment; under conditions indicative of a release to the environment; or under conditions that pose a material threat of a future release to the environment. The following was identified during this assessment:

- Omega identified recognized environmental conditions (RECs) during this assessment. The RECs included the presence of hazardous materials and hazardous wastes used, stored, and generated onsite, operation of paint spray booths, a clarifier, and the potential underground fuel storage tank, etc. at the site.

A *controlled recognized environmental condition (CREC)* refers to a REC resulting from a past release of hazardous substances or petroleum products that have been addressed to the satisfaction of the applicable regulatory authority, with hazardous substances or petroleum products allowed to remain in place subject to the implementation of required controls. The following was identified during this assessment:

- Omega did not identify any controlled recognized environmental conditions during this assessment.

A *historical recognized environmental condition (HREC)* refers to a past release of any hazardous substances or petroleum products that has occurred in connection with the property and has been addressed to the satisfaction of the applicable regulatory authority or meeting unrestricted use criteria established by a regulatory authority, without subjecting the property to any required controls. The following was identified during this assessment:

- Omega did not identify any historical recognized environmental conditions during this assessment.

CONCLUSIONS, OPINIONS AND RECOMMENDATIONS

Omega has performed a Phase I Environmental Site Assessment in conformance with the scope and limitations of ASTM Practice E1527-13 of 1711 Harbor Avenue & 1515 W. 17th Street, Long Beach, Long Beach, Los Angeles County, California (the "subject property"). Any exceptions to, or deletions from, this practice are described in Section 1.5 of this report. This assessment has revealed evidence of recognized environmental conditions. Additional investigation could assist in the analysis of the conditions.

1.0 INTRODUCTION

Omega Environmental Services, Inc. (Omega) was retained by Magnum Builders, Inc. to conduct a Phase I Environmental Site Assessment (ESA) of the property located at 1711 Harbor Avenue & 1515 W. 17th Street, Long Beach, Long Beach (herein referred as subject property). The protocol used for this assessment is in general conformance with ASTM E 1527-13, Standard Practice for Environmental Site Assessments: Phase I Environmental Site Assessment Process.

On November 1, 2021, Omega conducted a site reconnaissance to assess the possible presence of petroleum products and hazardous materials at the subject property. Omega's investigation included a review of aerial photographs, historical city directories, a reconnaissance of adjacent properties, background research, and a review of available local, state, and federal regulatory records regarding the presence of petroleum products and/or hazardous materials at the subject property

1.1 Purpose

The purpose of this Phase I Environmental Site Assessment (ESA) was to identify existing or potential Recognized Environmental Conditions (as defined by ASTM Standard E-1527-13) in connection with the Property. Omega understands that the findings of this study will be used by Magnum Builders, Inc. to evaluate a pending financial transaction in connection with the subject property.

1.2 Detailed Scope of Services

The scope of work for this ESA is in general accordance with the requirements of ASTM Standard E 1527-13. Omega warrants that the findings and conclusions contained herein were accomplished in accordance with the methodologies set forth in the Scope of Work. These methodologies are described as representing good commercial and customary practice for conducting an Environmental Site Assessment of a property for the purpose of identifying recognized environmental conditions. No other warranties are implied or expressed.

1.3 Significant Assumptions

There is a possibility that even with the proper application of these methodologies there may exist on the subject property conditions that could not be identified within the scope of the assessment, or which were not reasonably identifiable from the available information. Omega believes that the information obtained from the records review and the interviews concerning the site is reliable. However, Omega cannot and does not warrant or guarantee that the information provided by these other sources is accurate or complete. The methodologies of this assessment are not intended to produce all-inclusive or comprehensive results, but rather to provide Magnum Builders, Inc. with information relating to the subject property.

1.4 Special Terms and Conditions

This report is intended for the sole use of Magnum Builders, Inc. Any party other than Magnum Builders, Inc. who wishes to use this report to identify recognized environmental conditions in the process of making appropriate inquiry into the site or surrounding properties should notify Omega by executing the "Application of Authorization to Use" which follows this document. Based on the intended use of the report, Omega may require that additional work be performed and that an updated report be issued. Non-compliance with any of these requirements by Magnum Builders, Inc., or anyone else will release Omega from any liability resulting from the use of this report by any unauthorized party.

1.5 Limitations

To a large extent, the conclusions reached during this Phase I ESA rely on information gathered from public and private sources. The lack of evidence regarding the presence of hazardous materials resulting from a reasonable and mutually agreed-upon scope of work does not guarantee the absence of such materials. It only indicates that no hazardous materials were found as a result of the investigation. The limited nature of the scope of work for a Phase I ESA precludes Omega from providing any warranty or guarantee regarding the absence of hazardous materials. The report is not a guarantee that chemical contamination does not exist at or beneath the site. Omega has provided its best professional judgment and performed the agreed-upon services in accordance with standard and accepted consulting practices and procedures. The environmental conditions may vary considerably from those observed during this investigation. Should any additional data become available, these data should be reviewed by Omega and the conclusions presented herein modified as appropriate.

This report has been prepared in accordance with Omega's standard terms and conditions. No other warranty, expressed or implied, is made.

1.6 Limiting Conditions and Methodology Used

The environmental site assessment was performed in general accordance with the methodology set forth in ASTM Standard E-1527-13, Standard Practice for Environmental Site Assessment: Phase I Environmental Site Assessment Process. There were no limiting conditions encountered during the Phase I ESA.

1.7 User Reliance

All reports, both verbal and written, are for the benefit of Magnum Builders, Inc. This report has no other purpose and may not be relied upon by any other person or entity without the written consent of Omega.

2.0 SITE DESCRIPTION

2.1 Location and Legal Description

The address of the subject property is 1711 Harbor Avenue & 1515 W. 17th Street, Long Beach, California (herein referred as subject property). The subject property is occupied by Custom Fiberglas Manufacturing Company DBA Snug Top. The subject property is in residential, commercial, and industrial area in the City of Long Beach, California. According to County of Los Angeles Assessor's Office, the assessor's parcel numbers (APNS) of the subject property are 7432-015-011 and 7432-014-030. The property located at 1711 Harbor Avenue consisting of offices, warehouse, products manufacturing, and storage areas is located at the northwest corner of 17th Street and Harbor Avenue. This portion of the property consists of 117,888 sq. ft. main building, 110,550 sq. ft. factory/warehouse area and 7,338 sq. ft. office space on a195,577 sq. ft. lot. The property located at 1515 W. 17th Street consists of 15,000 sq. ft. storage yard which is utilized to store camper shells and other products by Snug Top. The interiors of the buildings consist of vinyl tiles, carpet, wood and bare concrete and dry wood ceilings. All surrounding areas consist of residential, commercial, and industrial developments.

2.2 Site and Vicinity Characteristics

The address of the subject property is 1711 Harbor Avenue & 1515 W. 17th Street, Long Beach, California (herein referred as subject property). The subject property is occupied by Custom Fiberglas Manufacturing Company DBA Snug Top. The subject property is in residential, commercial, and industrial area in the City of Long Beach, California. According to County of Los Angeles Assessor's Office, the assessor's parcel numbers (APNS) of the subject property are 7432-015-011 and 7432-014-030. The property located at 1711 Harbor Avenue consisting of offices, warehouse, products manufacturing, and storage areas is located at the northwest corner of 17th Street and Harbor Avenue. This portion of the property consists of 117,888 sq. ft. main building, 110,550 sq. ft. factory/warehouse area and 7,338 sq. ft. office space on a195,577 sq. ft. lot. The property located at 1515 W. 17th Street consists of 15,000 sq. ft. storage yard which is utilized to store camper shells and other products by Snug Top. The interiors of the buildings consist of vinyl tiles, carpet, wood and bare concrete and dry wood ceilings.

The subject property is accessed from Harbor Avenue to the east, Pacific Coast Highway to the north, and 17th Street to the south. Drainage is accomplished via drains located at the property which direct surface water to storm drains in the surrounding streets.

2.3 Description of Structures

The property located at 1711 Harbor Avenue consisting of offices, warehouse, products manufacturing, and storage areas is located at the northwest corner of 17th Street and Harbor Avenue. This portion of the property consists of 117,888 sq. ft. main building, 110,550 sq. ft. factory/warehouse area and 7,338 sq. ft. office space on a 195,577 sq. ft. lot. The property located

at 1515 W. 17th Street consists of a 15,000 sq. ft. storage yard which is utilized to store camper shells and other Snug Top products. The interiors of the buildings consist of vinyl tiles, carpet, wood, and bare concrete and wood ceilings.

2.4 Current Use of the Property

At the time of site reconnaissance, the subject property was occupied by Custom Fiberglass Manufacturing Co., DBA Snug Top. Snug Top is engaged in the manufacturing of camper shells. The facility consists of products manufacturing, assembly, and storage rooms. During the site reconnaissance, several paint spray booths, hazardous materials/hazardous wastes storage rooms, a clarifier, drying ovens, boiler room, water tower, etc. were observed at the site. The paint spray booths are permitted with the South Coast Air Quality Management District. The hazardous wastes and sludge generated from manufacturing operations at the site are picked up by certified vendors for proper recycling/disposal.

2.5 Current Adjacent Properties

The subject property is bounded by Harbor Avenue to the east, beyond which are commercial and industrial developments, to the north, beyond which are Pacific Coast Highway and other residential, commercial and industrial developments to the south and west.

3.0 USER PROVIDED INFORMATION

Pursuant to ASTM E 1527-13, Omega requested the following site information from Mr. John (the Key Site Contact).

3.1 Title Records

Omega requested title records from the Key Site Contact; however, title records were not available at the site and were not provided to Omega for review.

3.2 Environmental Liens or Activity and Use Limitation

Omega requested information from the Key Site Contact regarding knowledge of environmental liens, activity and use limitations for the Property. The site contact was not aware of any environmental liens associated with the Property. In addition, the site contact had no knowledge of any use or activity limitations

3.3 Specialized Knowledge

Omega inquired with the Key Site Contact regarding any specialized knowledge of environmental conditions associated with the Property. The User and Key Site Manager were not aware of any environmental conditions associated with the Property.

3.4 Commonly Known or Reasonably Ascertainable Information

Omega inquired with the Key Site Contact regarding any commonly known or reasonably ascertainable information within the local community about the Property that is material to recognized environmental conditions in connection with the Property. The User and Key Site Manager were not aware of any information within the local community about the Property that is material to recognized environmental conditions in connection with the Property.

3.5 Valuation Reduction for Environmental Issues

Omega inquired with the Key Site Contact regarding any knowledge of reductions in property value due to environmental issues. The site contact was not aware of any valuation reductions associated with the Property.

3.6 Reason for Performing Phase I ESA

The purpose of this ESA was to identify existing or potential Recognized Environmental Conditions (as defined by ASTM Standard E-1527-13) in connection with the Property.

4.0 REGULATORY AGENCY RECORDS SEARCH

The purpose of Government database lists is to document the location of known Federal and State superfund sites or other known or potentially hazardous waste sites within a one-eighth to one mile radius of the subject property. The review will also serve to indicate the possibility that the subject property may become a "border zone property, defined as a property located within 2000 feet of a State-designated hazardous waste property.

Omega obtained a government record report prepared by Envirosite of Shelton, California. This computer-generated report is attached to this preliminary environmental site assessment report as Appendix B and consists of Government listed properties within a one-eighth to one-mile radius of the subject property which store and use hazardous materials or have had a release of hazardous materials to soil or groundwater. The study area for this preliminary environmental site assessment includes a one-eighth to one-mile radius for Federal, State, and Local database sources to meet the ASTM standards.

Appendix B includes a complete copy of the regulatory agency database search report generated by Envirosite select agency databases only. The accuracy of the results of the report in Appendix B is constrained by the limits of care and professional skill exercised by Omega. For completeness and quality control, additional agency records were investigated personally by Omega personnel. Omega makes no claims as to the completeness or accuracy of the referenced sources. Envirosite's review of these records can be only as current as their listings and may not represent the entire sum of known or potentially hazardous waste of contaminated sites.

Omega reviewed the following agency lists to evaluate whether there are sites within the study area that may pose potential environmental concerns relative to the site.

4.1 Federal Sources

4.1.1 Federal RCRA Non-Corracts TSD Facilities List

The EPA's Resources Conservation and Recovery Act (RCRA) Program identifies and tracks hazardous waste from the point of generation to the point of disposal. The RCRA Facilities database is a compilation by the EPA of reporting facilities that generate, transport, treat, store, or dispose of hazardous waste.

The subject property is not listed on this database. Three sites are listed on this database.

4.1.2 Federal CERCLIS List

United States Environmental Protection Agency (USEPA) Comprehensive Environmental Response, Compensation, and Liability Information System (CERCLIS) January 9, 1992 - CERCLIS provides information for businesses or properties that are on or being considered for the federal Superfund Program according to the Comprehensive Environmental Response, Compensation, and Liability Act of 1980 (CERCLA). Under this program, a business or property is identified, and a preliminary assessment is performed to assess whether the site shall become a federal Superfund site.

The subject property is not listed on this database. Sixteen sites are listed on this database.

4.1.2 CERCLIS-NFRAP

As of February 1995, CERCLIS sites designated No Further Remedial Action Planned (NFRAP) have been removed from CERCLIS. NFRAP sites may be sites where, following an investigation, no contamination was found, contamination was removed quickly without the need for the site to be placed on the NPL, or the contamination was not serious enough to require Federal Superfund action or NPL consideration.

The subject property is not listed on this database. Seven sites are listed on this database.

4.1.3 Federal Facilities (FEDFAC)

As part of the CERCLA program, federal facilities with known or suspected environmental problems, the Federal Facilities Hazardous Waste Compliance Docket is tracked separately to comply with a Federal Court order.
No properties within a one-mile radius, including the subject property, appear on this list.

4.1.4 Federal RCRA CORRACTS Facilities List

The EPA maintains this database of RCRA facilities which are undergoing "corrective action". A "corrective action order" is issued pursuant to RCRA section 3008 (h) when there has been a release of hazardous waste or constituents into the environment from RCRA facility. Corrective actions may be required beyond the facility's boundary and can be required regardless of when the release occurred, even if it predates RCRA.

The subject property is not listed on this database. Two sites are listed on this database.

4.1.5 Federal Delisted NPL Site List

The Federal Delisted National Priority List (NPL) sites are the United States Environmental Protection Agency's (USEPA) list of the sites that were delisted and no longer require action.

No properties within a one-mile radius, including the subject property, appear on this list.

4.1.6 Federal Landfill and/or Solid Waste Disposal Site Lists

The EPA maintains this database of RCRA facilities which are undergoing "corrective action". A "corrective action order" is issued pursuant to RCRA section 3008 (h) when there has been a release of hazardous waste or constituents into the environment from RCRA facility. Corrective actions may be required beyond the facility's boundary and can be required regardless of when the release occurred, even if it predates RCRA.

No properties within a one-half mile radius, including the subject property, appear on this list.

4.1.7 Federal ERNS list

The Emergency Response Notification System (ERNS) is a national database used to collect information on reported accidental releases of oil and hazardous substances. The database contains information from spill reports made to federal authorities including the EPA, the US Coast Guard, the National Response Center, and the Department of Transportation.

The subject property is not listed on this database.

4.1.8 Federal RCRA Generators list

The EPA's Resources Conservation and Recovery Act (RCRA) Program identifies small hazardous waste generator sites, who generate less than 100 kg/month of non-acutely hazardous waste and large hazardous waste generator sites, who generate more than 100 kg/month of non-

acutely hazardous waste. The RCRA Facilities database is a compilation by the EPA of reporting facilities that generate hazardous waste.

Review of government database report indicated that the subject property tenant, Custom Hardtops/Custom Fiberglass Manufacturing Company DBA Snug Top (Snug Top), is listed on this hazardous waste generator database. In addition, Snug Top is listed on the Biennial Reporting System (BRS), CAL EPA Sites - CA, California Integrated Water Quality System (CIWQS) - CA, DOCKET, Environmental Compliance History Online (ECHO), EMI,-CA, Federal Registry System (FRS), HAZNET- CA, Integrated Compliance information System (ICIS), Inactive Permit Compliance System (PCS), Manifest EPA, National Pollutant Discharge Elimination System (NPDES) - CA , PCS Enf, PCS Facility, RCRA Large Quantity Generator (LQG), RFR,-CA, Stormwater, and Toxic Release Inventory System (TRIS) databases.

The database report indicated that Snug Top generates flammable wastes, waste oil and mixed oil, off-specification, aged or surplus organics, unspecified solvent mixtures, organic solids, aqueous solution with total organic residue, Non-RCRA hazardous waste liquids, waste paint, sludge, petroleum distillates, solvent naphtha, waste hydrochloric acid, aerosols, halogenated and non-halogenated solvents from paint spray booths and other manufacturing and cleaning/washing operations at the site. Several Notices of Significant Non-Compliance were issued against Snug Top. The notices of violations related to storm water issues, failure to complete and submit Hazardous Materials Release Response Plans (HMRRP) and clean/remove some fiberglass debris at back of the facility nearby storm drains.

4.1.9 Federal National Priority List Sites

The Federal National Priorities List (NPL) sites are the United States Environmental Protection Agency's (USEPA) list of prioritized Superfund sites with significant risk to human health and the environment. These sites receive remedial funding under the Comprehensive Environmental Response, Conservation and Liability Act (CERCLA).

No properties within a one-mile radius, including the subject property, appear on this list.

4.1.10 Federal Institutional Controls / Engineering Controls Registries

The EPA maintains this database of Sites with institutional or engineering controls related to Resource Conservation and Recovery Act.

No properties within a one-half quarter mile radius, including the subject property, appear on this list.

4.1.11 PCB Waste Handler Database (PCB)

The US EPA tracks generators, transporters, commercial stores and/or brokers and disposers of PCBs in accordance with the Toxic Substance Control Act.

The subject property is not listed on this database.

4.2 California State Sources

4.2.1 State and Tribal Registered Storage Tank Lists

The California State Water Regional Control Board, Office of Underground Storage Tanks maintains an inventory of registered aboveground and underground storage tanks.

The subject property is not listed on this database. Forty sites are listed on this database within 1/4 -mile radius of the subject property. It should be noted that potential for environmental concern is not necessarily present simply because a property is listed on this database.

4.2.2 State and Tribal Brownfield Sites

The Site Mitigation and Brownfield Reuse Database (SMBRD) identify certain potentially hazardous waste sites. These are confirmed release sites where DTSC is involved in remediation, either in a lead or oversight capacity and deemed generally high-priority and high potential risk.

No properties within a one-half mile radius, including the subject property, appear on this list.

4.2.3 State and Tribal – Equivalent CERCLIS

The California Water Quality Control Board, Division of Loan Grants maintains an inventory of sites with historical toxic pits that no longer are no longer in current agency list and toxic pits listing of Cleanup Act sites.

The subject property is not listed on this database. Twenty-one sites are listed within one-mile radius of the subject property. Based on the distance and status, the above listed sites are not considered a recognized environmental condition to the subject property.

4.2.4 State and Tribal – Equivalent NPL

The Site Mitigation and Brownfield Reuse Database (SMBRD) identify certain potentially hazardous waste sites. These are confirmed release sites where DTSC is involved in remediation, either in a lead or oversight capacity and deemed generally high-priority and high potential risk.

The subject property is not listed on this database. Two sites are listed on this database.

4.2.5 State and Tribal Leaking Underground Storage Tanks

The leaking underground storage tanks (LUST) list in the City of Long Beach is maintained by the Regional Water Quality Control Board (RWQCB), City of Long Beach Fire Department and County of Los Angeles Fire Department. The LUST list is a compilation of all investigations conducted in response to reports of hazardous materials leaking from USTs.

The subject property is not listed on this database. Forty sites are listed on this database.

4.2.6 State and Tribal Landfill and/or Solid Waste Disposal Sites

This list is maintained by the California Integrated Waste Management Board. In 1977, this list was created to identify active and inactive sanitary landfills, transfer stations, and disposal facilities.

The subject property is not listed on this database. One site is listed on this database.

4.2.7 State and Tribal Voluntary Cleanup Sites

This category contains low threat level properties with either confirmed or unconfirmed releases and the project proponents have requested that DTSC oversee investigation and/or cleanup activities and have agreed to provide coverage for DTSC's costs.

No properties within a one-half mile radius, including the subject property, appear on this list.

4.2.8 Local Brownfield Lists

The Site Mitigation and Brownfield Reuse Database (SMBRD) identify certain potentially hazardous waste sites. These are confirmed release sites where DTSC is involved in remediation, either in a lead or oversight capacity and deemed generally high-priority and high potential risk.

No properties within a one-half mile radius, including the subject property, appear on this list.

4.2.9 Local Lists Hazardous Waste / Contaminated Sites

The U.S. Department of Justice and Department of Toxic Substances Control maintain listing of clandestine drug lab locations, historical listing of clandestine drug lab locations, listing of meth and clandestine drug labs and listing of possible hazardous materials contamination sites on existing school properties.

No properties within a 1/4-mile radius, including the subject property, appear on this list.

4.2.10 Records of Emergency Release Reports

The Hazardous Material Report Incident Subsystem HMIRS of the Research and Special Programs Administration (RSPA) Hazardous Materials Information System was established in 1971 to fulfill the requirements of the Federal hazardous material transportation law. Part 171 of Title 49, Code of Federal Regulations (49 CFR) contains the incident reporting requirements of carriers of hazardous materials. An unintentional release of hazardous materials meeting the criteria set forth in Section 171.16, 49 CFR, must be reported on DOT Form 5800.1. The data from the reports received are subsequently entered in the HAZMAT database.

No properties within a one-mile radius, including the subject property, appear on this list.

4.2.11 Local Land Records

The Department of Toxic Substances Control maintains a listing of properties with environmental liens and deed restrictions.

The subject property is not listed on this database.

4.2.12 Local Lists of Landfill / Solid Waste Disposal Sites

This Database contains listing of local landfills and facilities which perform recycled material processing activities.

The subject property is not listed on this database. Nineteen sites are listed on this database.

4.2.13 Solid Waste Assessment Test

This program, provided for under the Calderon legislation, requires that disposal sites with more than 50,000 cubic yards of waste provide sufficient information to the regional water quality control board to determine whether the site has discharged hazardous substances which will impact the environment.

The subject property is not listed on this database.

4.2.14 Properties Needing Further Evaluation

This category of The Site Mitigation and Brownfields Reuse Program Database contains properties that are suspected of being contaminated. These are unconfirmed contaminated properties that need to be assessed using the PEA process.

No properties within a one-half mile radius, including the subject property, appear on this list.

4.2.15 Hazardous Waste and Substance Site List (CORTESE List)

The CORTESE List is compiled by the California State Office of Planning and Research and provides information concerning identified hazardous waste/substance sites within the State of California. The CORTESE List contains the following information:

- Records that have been compiled by the CAL-EPA DTSC. These are abandoned hazardous waste sites.

- Records that have been compiled by the Environmental Health Division of Cal EPA. These sites contain contaminated public drinking water wells that serve less than 200 connections (Small Wells) and more than 200 connections (large wells).

- Sites included under the Hazardous Substance Cleanup Bond Act, pursuant to Section 25356 of the California Health and Safety Code.

- Records compiled by the State Water Resources Control Board (WRCB). These are the sites of reported UST leaks that have been investigated by the WRCB.

- Records compiled by the California Waste Management Board. These are solid waste disposal facilities from which there is a known migration of hazardous wastes.

No properties within a one-half mile radius, including the subject property, appear on this list.

4.2.16 Hazardous Materials System Industrial Waste List

The Los Angeles County Department of Public Works (LACDPW) maintains a listing of sites with industrial waste discharges.

No properties within a 1/4-mile radius, including the subject property, appear on this list.

4.3 Local Sources

4.3.1 City of Long Beach Department of Building and Safety

Records from the City of Long Beach Department of Building and Safety (CLBDBS) were reviewed for evidence indicating the developmental history of the subject property, and for the presence of documentation relative to hazardous materials or underground storage tanks (USTs). Following is a summary of records available at the CFDBS:

1515 W. 17th Street

Date	Description
4/24/1942	Application for 12’ X 18’ building. Proposed use is garage.
7/11/1959	Application for 1-story, 4-room 720 sq. ft. dwelling.

1711 Harbor Avenue

Date	Description
1/14/1974	Application for electrical permit.
12/4/1992	Earthquake reinforcement.
9/13/1996	Supplemental permit for spray booth #161.
1/1/2001	Complete work started on PJ# 290902 Install Foundation & EQ (54,000 CF)

9/20/2001	Install pit for paint spray booth exhaust.
1/2/2002	Install pit for paint spray booth.
6/8/2005	Tenant Improvement. Install interior walls @ Snug Top. The permit also indicated "VOID".

Copies of the building department records that were available are presented in Appendix C.

4.3.2 City of Long Beach Fire Department

Records from the City of Long Beach Fire Department (CLBFD) were requested for review for evidence indicating the presence of Underground Storage Tanks (USTs) and for the use of hazardous materials. The records were not available at the time this report was prepared. Upon availability of records, if any, the report will be updated as deemed necessary.

4.3.3 City of Long Beach Environmental Health

Records from the City of Long Beach Environmental Health were requested for review for evidence indicating the presence of Underground Storage Tanks (USTs) and for the use of hazardous materials. The records were not available at the time this report was prepared. Upon availability of records, if any, the report will be updated as deemed necessary.

4.3.4 County of Los Angeles Department of Public Works

Records from the County of Los Angeles Department of Public Works were requested for review for evidence indicating the presence of Underground Storage Tanks (USTs) and for the use of hazardous materials. No records for the hazardous materials and/or USTs were found for the subject property.

4.3.5 South Coast Air Quality Management District

A file review was conducted at the South Coast Air Quality Management District. A review of records indicated that permits have been issued to Custom Fiberglass manufacturing Co DBA Snug Top for the operation paint spray booths at the subject property.

4.3.6 Department of Toxic Substances Control

Records from the Department of Toxic Substances Control (DTSC) were reviewed. No records for the hazardous materials and/or USTs were found for the subject property.

4.3.7 California Regional Quality Control Board- Santa Ana Region

Records from the California Regional Quality Control Board – Santa Ana Region were reviewed No records for the hazardous materials and/or USTs were found for the subject property.

5.0 ENVIRONMENTAL SETTING

5.1 Regional Physiographic Features

The site is located 0.5 miles west of Los Angeles River and 1.5 miles east of Dominguez Channel within the Coastal Plain of Los Angles, West Coast Basin. The elevation of the Site is approximately 10 feet above sea level (USGS Long Beach 7.5" Quadrangle) and topography in the vicinity of the Site slopes to the south/southeast.

5.2 Geology

Regionally the Site is located at the northern end of the Peninsular Ranges Geomorphic Province of California. This area of the province is characterized by deep alluvial deposits overlying marine sedimentary bedrock which is part of the Los Angeles Basin, as defined by Yerkes and others, 1965. The Los Angeles Basin is separated into three major blocks. The Site is situated near the southeastern portion of the Southwestern Block of the Los Angeles Basin, which is bound on the northeast by the active Newport-Inglewood Fault Zone. The nearest active fault is the Newport-Inglewood Fault Zone which is approximately 1-mile northeast of the Site.

In a natural state the Site was mantled with colluvial material which is usually 1.5 to 2 feet in thickness. Colluvial material consists of medium to dark brown clayey sand with some silt. The existing fill material placed during grading and construction consisted of gravelly sand imported to the Site, and silty sand derived from native alluvial material over excavated and incorporated into the imported material. The results of our field investigation indicate that the native alluvial sediments have been covered with graded native and imported gravelly and silty sand.

5.3 Hydrogeology

The underlying hydrologic units beneath the Site are comprised of Quaternary alluvium deposits consisting of unconsolidated to semi-consolidated alluvial clays, silts, with sandy layers including scattered gravel. The Gage aquifer and an unnamed aquiclude which are part of the Upper Pleistocene age Lakewood Formation lie beneath the recent alluvium. The Lakewood Formation is unconformably underlain by the Lower Pleistocene deposits of the San Pedro formation. The San Pedro Formation contains most of the important producing aquifers in the West Coast Basin. Both the Lynwood and Silverado aquifers are present in the site vicinity.

6.0 HISTORICAL SITE USAGE

A review of records available at the City of Long Beach Department of Building and Safety and County of Los Angeles County Assessor's Office indicated that the subject property was developed with the current structures in 1913, 1923, 1950 and 1959.

6.1 Aerial Photographs

Historical and current usage of the subject property and adjacent areas was investigated by reviewing aerial photographs provided by Envirosite.

The historical aerial photographs available from 1933 to 2018 were reviewed. No evidence of waste disposal, wetlands, wastes dumping, or debris on the subject site was observed in the historical aerial photographs reviewed by Omega.

Copies of the aerial photographs are presented in Appendix E.

6.2 Sanborn Fire Insurance Maps

These maps were prepared for fire insurance underwriting purposes and describe the construction and relative fire-resistance of buildings, depict the locations of fire-prevention devices, gasoline storage tanks, water lines, cistern, and any potentially flammable materials in the site vicinity over time. A search of sanborn fire insurance maps conducted by Envirosite indicated that mapping was done for the subject area. Following presents a summary of fire insurance maps:

Date	Description
1950	The map indicates that the subject property at 1711 Harbor Avenue is occupied Trailer Manufacturing and Trailer Assembly Facility Paint spray booths. A review of the Sanborn fire insurance map indicated presence of a fuel oil tank and showing fuel oil tank located at the eastern side of the property, directly south of the gate, is present. The property at 1515 W. 17th Street is occupied by a dwelling.
1963	Same as in 1963

Copies of the Sanborn maps are presented in Appendix E.

6.3 City Directories Records

City Directories have been published for many cities and towns across the United States since the 18th Century. Originally a list of town residents, the City Directory became a tool for locating individuals and businesses in a particular urban or suburban area. For each address within an area, City Directories list the name of each resident or, if a business operates from that address, the name, and the type of business. This historic overview of occupants of a given property is a valuable tool for companies involved in assessing the historic prior use of any resident or commercial property.

A review of city directories revealed that the property located at 1515 W. 17th Street was occupied by residential tenants in the past. The property located at 1711 Harbor Avenue has been occupied by Snug Top which has been engaged in the manufacturing of camper shells.

Copies of city directories are presented in Appendix G.

6.4 Historical Topographic Maps

Omega obtained historical topographic maps from Envirosite. A review of Topo Maps did not reveal production wells or other significant surface features on the topographic maps.

Copies of the Topographic Maps are presented in Appendix H.

6.5 Prior Assessment Reports

Previously prepared environmental site assessment report by Clayton was provided for Omega's review.

6.6 Zoning/Land Use Records

Records of the local government were reviewed to determine current and historical uses of the subject property permitted by the local government. According to the City of Long Beach Building Department, the subject property is zoned commercial.

6.7 Recorded Land Title Records

Review of a 50-year chain of title was not included in the scope of the assessment. A title report was requested from the Client but was not received prior to issuance of this report. As a result, the information required for review of recorded land title records is considered not to be readily ascertainable.

6.8 Additional Historical Record Sources

Historical use of the Property was researched using standard historical sources. No other research was conducted or deemed necessary for this assessment

6.9 Historical Use Information on Adjoining Properties

A review of the historical records revealed that the surrounding areas were used for residential and commercial purposes in the past.

6.10 Data Failure

The objective of historical research is to develop a history of the previous uses of the subject property and surrounding area, to help identify the likelihood release of hazardous substances as a result of past activities. The agreed scope of work requires the assessor to attempt to identify use of the Property at 5-year intervals from 1940 to the present, or, if the Property was already developed in 1940, to the first date of development, but recognizes that data failure frequently occurs, making this impossible. When data failure occurs, ASTM E 1527-13 requires the assessor to document the data failure and assess the potential impact on the ability of the EP to identify recognized environmental conditions.

Information developed during this assessment is adequate to satisfy the requirements of the scope of assessment. No related data failure has been identified.

7.0 SITE RECONNAISSANCE

On November 12, 2021, Omega personnel conducted an inspection of the site located at 1711 Harbor Avenue & 1515 W. 17th Street, Long Beach, Long Beach, to assess the current on-site activities that may pose potential impact to the subsurface conditions of the subject site.

During the site visit, Omega personnel inspected the subject site regarding potential environmental concerns including the presence of the UST's or AST's, spray booths, pits, clarifiers, and/or sumps, quantities and types of hazardous/toxic materials and wastes stored, treated, used, generated, or disposed of as part of present or previous tenants' business activities, unusual stains or odors, and knowledge of hazardous material spills on the subject site. The subject site was inspected for evidence of any staining and/or spills. Stains were observed at several areas of the property.

Environmental considerations associated with the site and the study area is discussed in the following sections.

7.1 Aboveground Storage Tanks

No aboveground fuel storage tanks were observed on the subject property during the site reconnaissance.

7.2 Underground Storage Tanks

Visual observation for manways, vent pipes, fill connections, concrete pads, and saw cuts in paved areas did not identify any surface connections or disturbances that would indicate the potential for an underground storage fuel tank (UST) installation at the subject site.

7.3 Water and Wastewater

The wastewater generated in the manufacturing and floor washing operations is collected in a clarifier and subsequently disposed of at a certified facility.

7.4 Hazardous Materials/Wastes

During the site reconnaissance, significant quantities of hazardous materials (i.e., paints, thinners, glues, resins, etc.) were observed at the subject property. Stains were observed at several areas of the property.

7.5 Air Emissions

During the site reconnaissance, several paint spray booths, boilers, and drying ovens were noted at the site. The paint spray booths, boilers and drying ovens were area permitted with the South Coast Air Quality Management District.

7.6 PCBs

In general, all PCB-designated transformers were required to be replaced with non-PCB-designated transformers when PCBs were designated as a carcinogen by the EPA in 1977. Transformers are currently classified as PCB-containing if their cooling oils contain greater than 50 milligrams per liter (ppm) total PCBs.
During the site reconnaissance, no pad-mounted electrical transformers were noted at the site.

7.7 Solid Waste

During the site reconnaissance, no solid waste or trash accumulation were noted at the site.

7.8 Asbestos Containing Materials (ACMs)

The potential for the presence of friable ACM was evaluated based on the age of the improvements, dates of renovation and other relevant information. Appendix G of the USEPA Guidance Document: Managing Asbestos in Place - A Building Owner's Guide to Operations and Maintenance Programs for Asbestos-Containing Materials (the Green Book) was used as a guide in identifying suspect materials and the definition of suspect ACM and presumed asbestos containing material is taken from 29 CRF Parts 1910, et al. Occupational Exposure to Asbestos; Final Rule. It should be noted that asbestos may still be utilized in some non-friable products, such as sheet vinyl flooring, vinyl floor tiles, floor tile mastic, joint compound, asbestos-cement board, and roofing materials, as these materials may still be manufactured and installed in the United States. The level of the preliminary evaluation performed was not designed to comply with the survey requirements of the Asbestos Hazard Emergency Response Act (AHERA), 40 Code of Federal Regulations (CFR) Part 763, National Emission Standard for Hazardous Air Pollutants

(NESHAP) 40 CFR 61, Occupational Safety and Health Administration (OSHA) 29 CFR Part 1926.1101, or other local, state or federal regulations, but has been conducted per accepted industry practices to satisfy the scope of work of the rating agencies and/or lenders. A finding in this report of "ACM is not a significant concern" or "No significant asbestos was identified" should not be interpreted as "the building is asbestos free".

Based on the original date of construction of buildings (built prior to 1982), there is potential for asbestos in the construction materials. No asbestos sampling was performed as part of this assignment.

7.9 Pesticides

No visual evidence of pesticides use on the property was observed during the site reconnaissance. A review of the historical aerial photographs did not reveal the presence of any agricultural activities and/or nursery at the subject site.

7.10 Radon

High radon readings are typically found and tested in areas of geologic activity, and in cold-weather climates where structures have inadequate ventilation and below grade construction. Radon levels of 4 picocuries per liter (pCi/L) or greater are considered significant readings.

The US EPA has prepared a map to assist National, State, and Local organizations to target their resources and to implement radon-resistant building codes. The map divides the country into three Radon Zones, Zone 1 being those areas with the average predicted indoor radon concentration in residential dwellings exceeding the EPA Action limit of 4.0 picoCuries per Liter (pCi/L). It is important to note that the EPA has found homes with elevated levels of radon in all three zones, and the EPA recommends site specific testing to determine radon levels at a specific location. However, the map does give a valuable indication of the propensity of radon gas accumulation in structures. Review of the EPA Map of Radon Zones places the Property in Zone 2, where average predicted radon levels are between 2.0 and 4.0 pCi/L.

7.11 Wetland

There are no wetlands on the subject property or within the vicinity of the subject property. The review of aerial photographs, topographic maps and personal interviews with local agencies staff did not indicate the presence of wetlands site on the subject property, nor in the vicinity of the subject site.

7.12 Oil Wells

California Division of Oil and Gas (DOG) maps and records were researched for data regarding the presence of petroleum-producing properties and/or "wildcat" oil or gas wells in the site vicinity. No oil and gas wells were identified on the subject site.

7.13 Landfills

There are no landfills on the subject property or within the vicinity of the subject property. A review of historical aerial photographs, topographic maps, personal interviews with local agencies staff and government database report did not indicate the presence of landfills site on the subject property, nor in the vicinity of the subject site.

8.0 INTERVIEWS

8.1 Interviews with Owner

The owner was available for an interview at the time of the site inspection.

8.2 Interviews with Site Manager

The Key Site Contact was available for an interview at the time of the site inspection.

8.3 Interviews with Occupants

During the site reconnaissance, the site occupants were available for an interview at the time of the site inspection.

8.4 Interviews with Local Government Offices

City of Long Beach Department of Building and Safety

City of Long Beach Fire Department

County of Los Angeles Fire Department

County of Los Angeles Department of Public Works

South Coast Air Quality Management District

Department of Toxic Substances Control

California Regional Quality Control Board- Los Angeles Region

9.0 FINDINGS, CONCLUSIONS, OPINIONS AND RECOMMENDATIONS

9.1 Findings

A *recognized environmental condition (REC)* refers to the presence or likely presence of any hazardous substances or petroleum products in, on, or at a property: due to release to the environment; under conditions indicative of a release to the environment; or under conditions that pose a material threat of a future release to the environment. The following was identified during this assessment:

- Omega identified recognized environmental conditions (RECs) during this assessment. The RECs included the presence of hazardous materials, hazardous wastes used, stored, and generated onsite, operation of paint spray booths, clarifier, potential underground fuel storage tank, etc. at the site.

A *controlled recognized environmental condition (CREC)* refers to a REC resulting from a past release of hazardous substances or petroleum products that has been addressed to the satisfaction of the applicable regulatory authority, with hazardous substances or petroleum products allowed to remain in place subject to the implementation of required controls. The following was identified during this assessment:

- Omega did not identify any controlled recognized environmental conditions during this assessment.

A *historical recognized environmental condition (HREC)* refers to a past release of any hazardous substances or petroleum products that has occurred in connection with the property and has been addressed to the satisfaction of the applicable regulatory authority or meeting unrestricted use criteria established by a regulatory authority, without subjecting the property to any required controls. The following was identified during this assessment:

- Omega did not identify any historical recognized environmental conditions during this assessment.

9.2 Conclusions, Opinions and Recommendations

Omega has performed a Phase I Environmental Site Assessment in conformance with the scope and limitations of ASTM Practice E1527-13 of 1711 Harbor Avenue & 1515 W. 17th Street, Long Beach, Long Beach, Los Angeles County, California (the “subject property”). Any exceptions to, or deletions from, this practice are described in Section 1.5 of this report.

This assessment has revealed evidence of recognized environmental conditions in connection with the property Based on the findings of the Phase 1 environmental site assessment it is Omega's opinion that additional investigation could assist in the analysis of the conditions.

10.0 SIGNATURES OF ENVIRONMENTAL PROFESSIONALS

We declare that, to the best of our professional knowledge and belief, we meet the definition of *Environmental professional* as defined in §312.10 of 40 CFR 312" and We have the specific qualifications based on education, training, and experience to assess a *property* of the nature, history, and setting of the subject *property*. We have developed and performed all appropriate inquiries in conformance with the standards and practices set forth in 40 CFR Part 312.

Khalid Mahmood
Project Director

Steve Rosas
Principal

FIGURE 1

SITE LAYOUT MAP

Subject Property

1711 Harbor Avenue And

1515 W. 7th Street

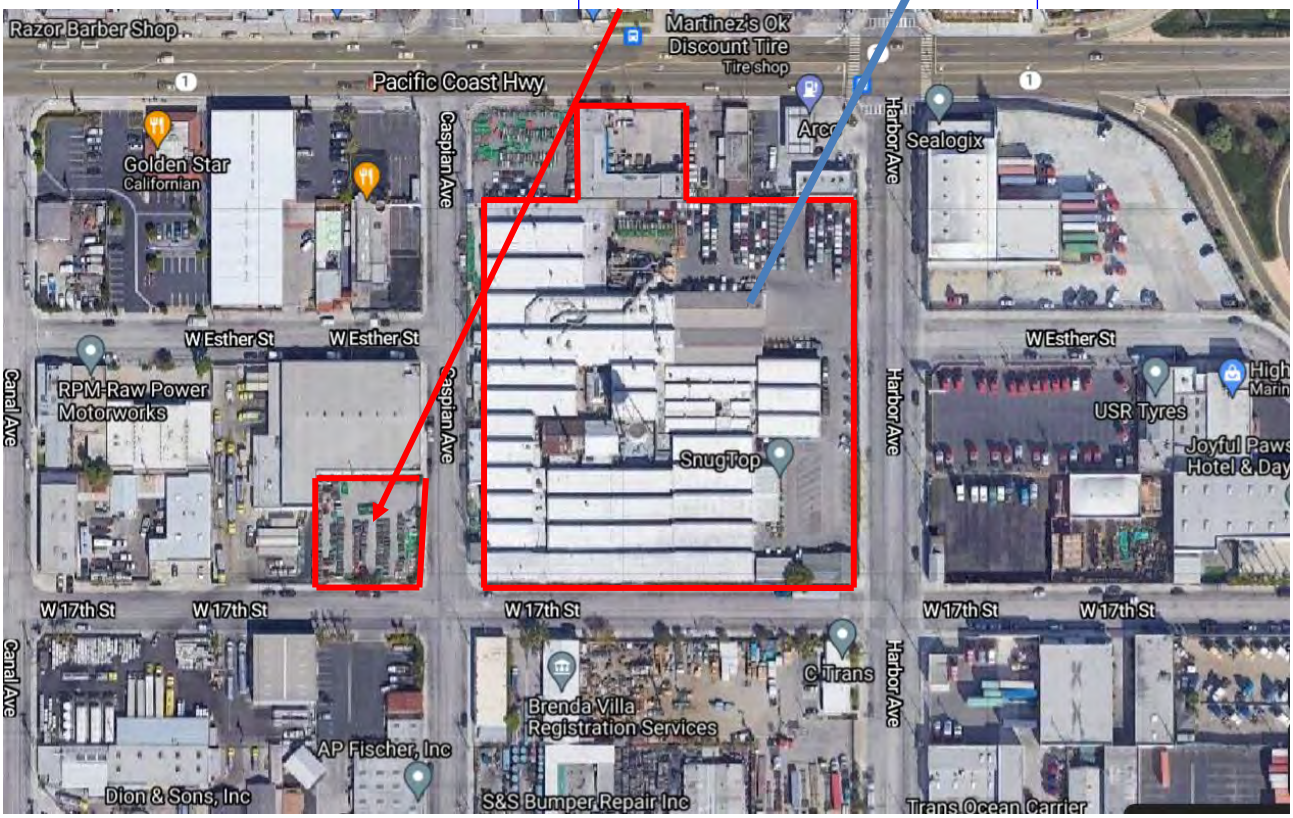

FIGURE 1. SITE LAYOUT MAP

N↑

OMEGA ENVIRONMENTAL

Site Name: 1711 Harbor Avenue & 1515 W. 17th St. Long Beach, CA 92337

Project No.: 2021-4254MAG

APPENDIX A

PHOTOGRAPHS

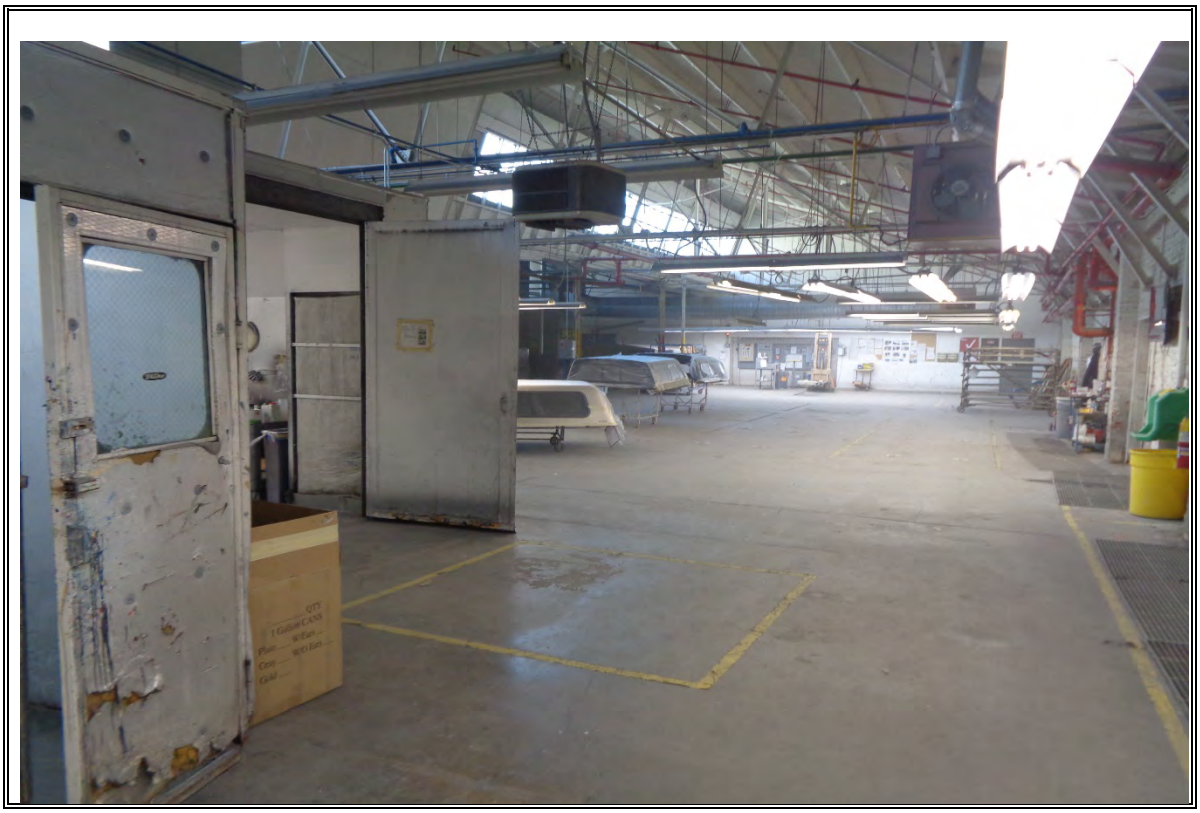

Photograph Number 1: Interior view of manufacturing building.

Photograph Number 2: View of paint spray booth.

Photograph Number 3: View of chemical storage room.

Photograph Number 4: Hazardous materials observed on-site.

Photograph Number 5: Hazardous materials observed on-site.

Photograph Number 6: View of paint spray booth.

Photograph Number 7: View of paint spray booth.

Photograph Number 8: Permit posted on paint spray booth.

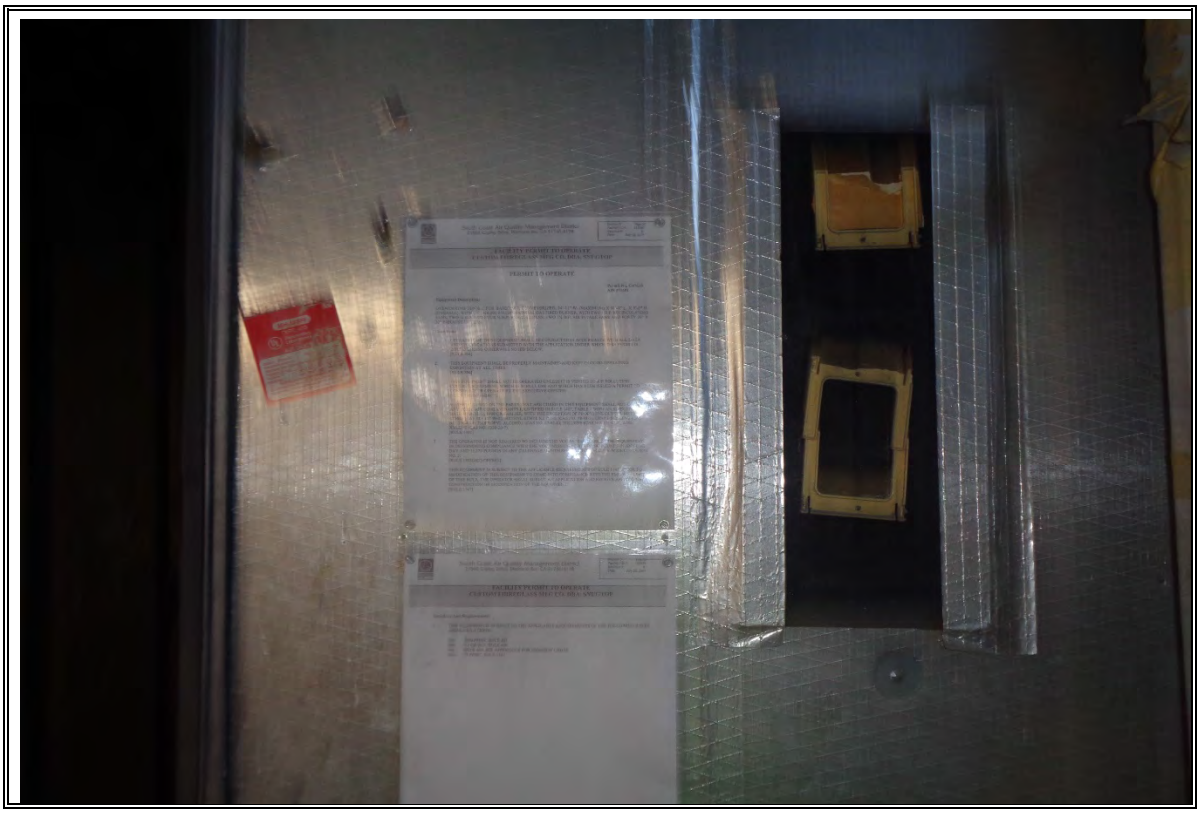

Photograph Number 9: Permit posted on paint spray booth.

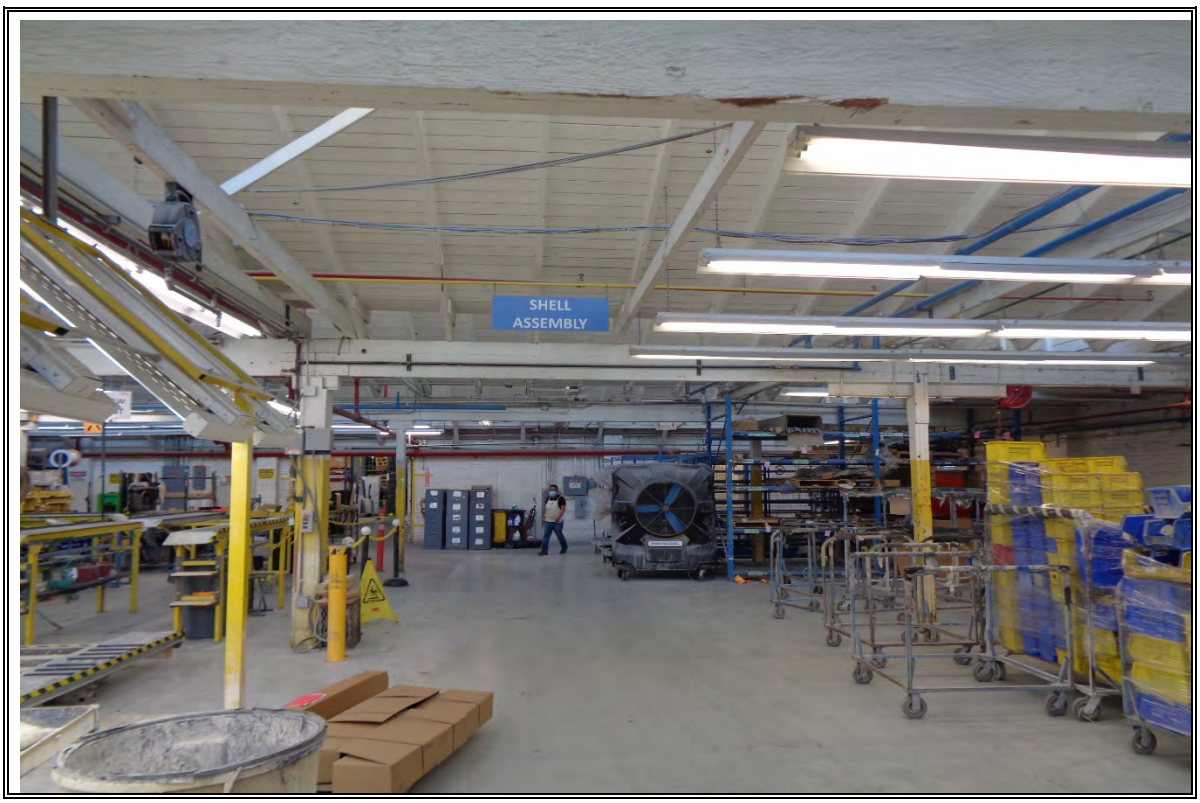

Photograph Number 10: Interior view of manufacturing building.

Photograph Number 11: Interior view of manufacturing building.

Photograph Number 12: Interior view of manufacturing building.

Photograph Number 13: View of hazardous waste containers.

Photograph Number 14: View of hazardous waste containers.

Photograph Number 15: View of hazardous waste containers..

Photograph Number 16: View of manufacturing room.

Photograph Number 17: Hazardous waste drum observed on-site.

Photograph Number 18: Hazardous materials/waste drum observed on-site.

Photograph Number19: Interior view of facility.

Photograph Number 20: Chemical mixing tank.

Photograph Number 21: View of drilling machine.

Photograph Number 22: Hazardous materials storage room.

Photograph Number 23: View of belowground clarifier.

Photograph Number 24: View of subject property taken from south.

Photograph Number 25: View of subject property.

Photograph Number 26: Camper shells stored on-site.

Photograph Number 27: Camper shells stored on-site

Photograph Number 28: View of property at 1515 W. 17th Street.

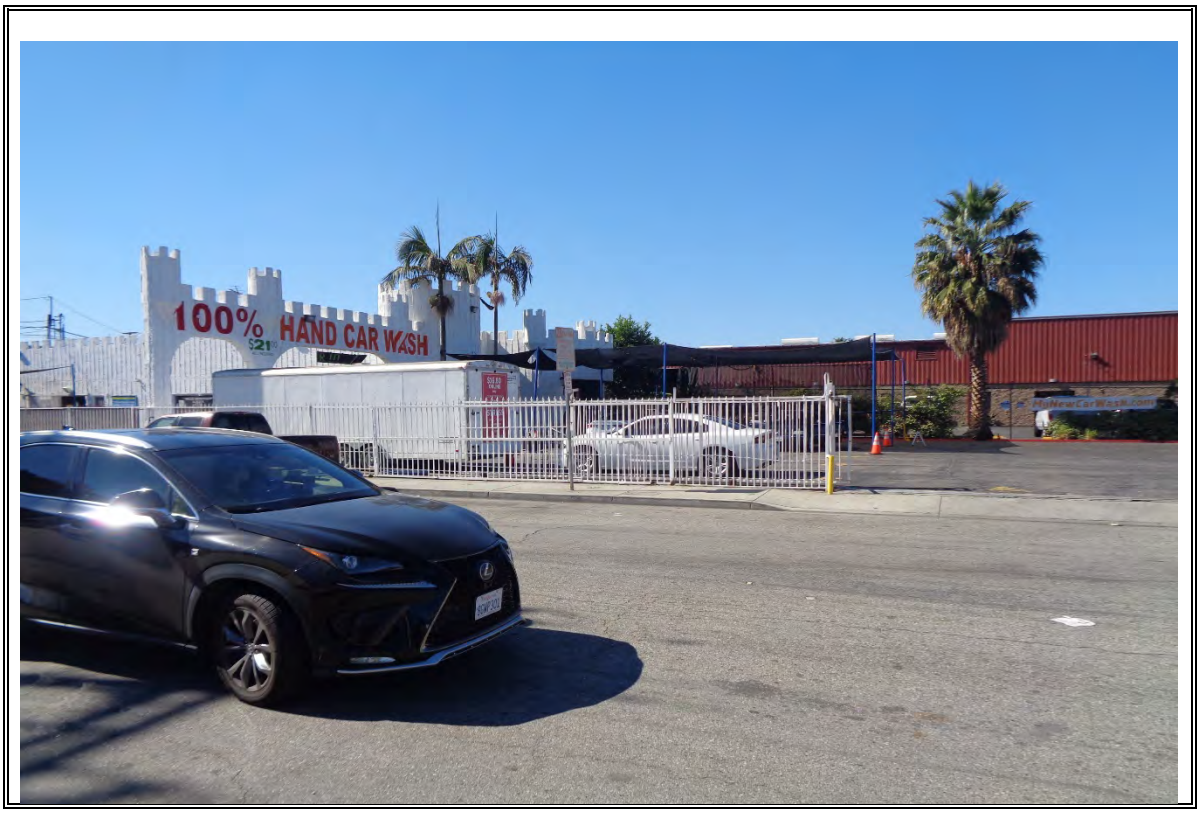

Photograph Number 29: Carwash to the northwest.

Photograph Number 30: Industrial to the east.

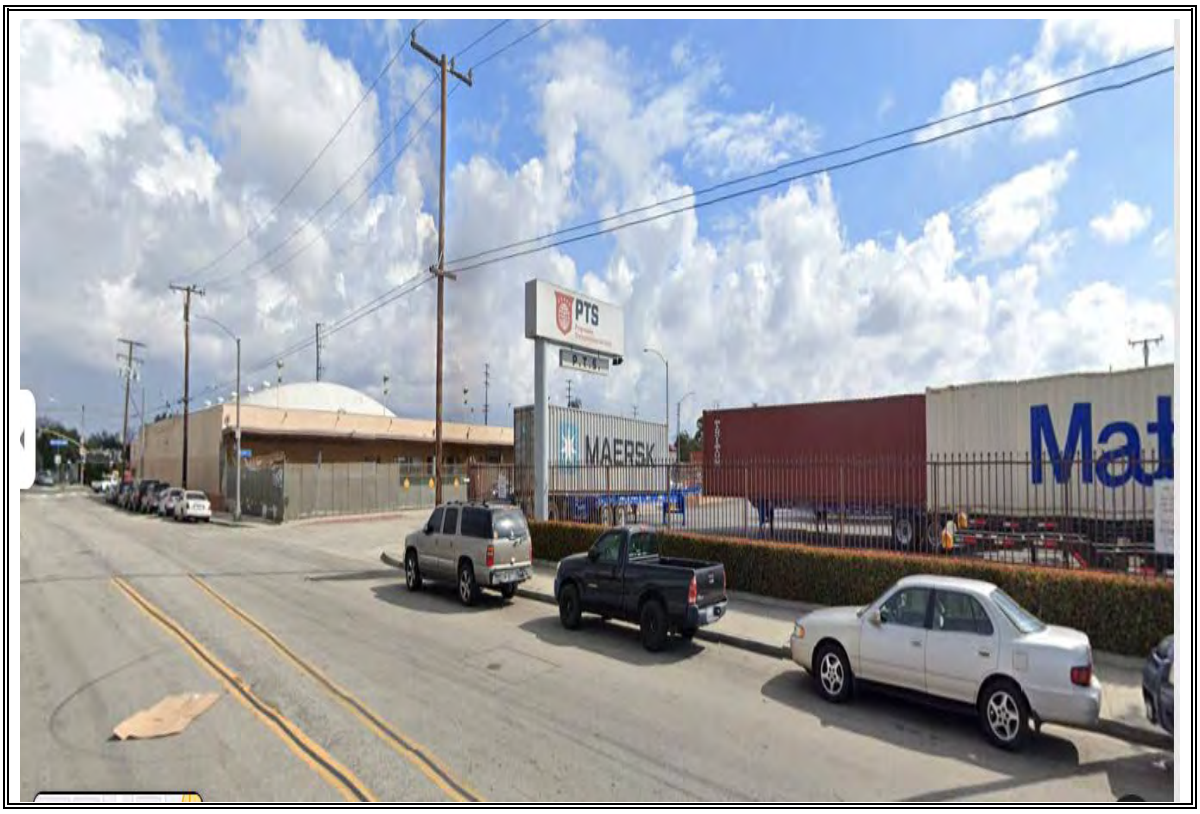

Photograph Number 31: Storage yard for construction equipment to the south.

Photograph Number 32: Commercial/residential to the north.

Photograph Number 33: Commercial/industrial to the south.

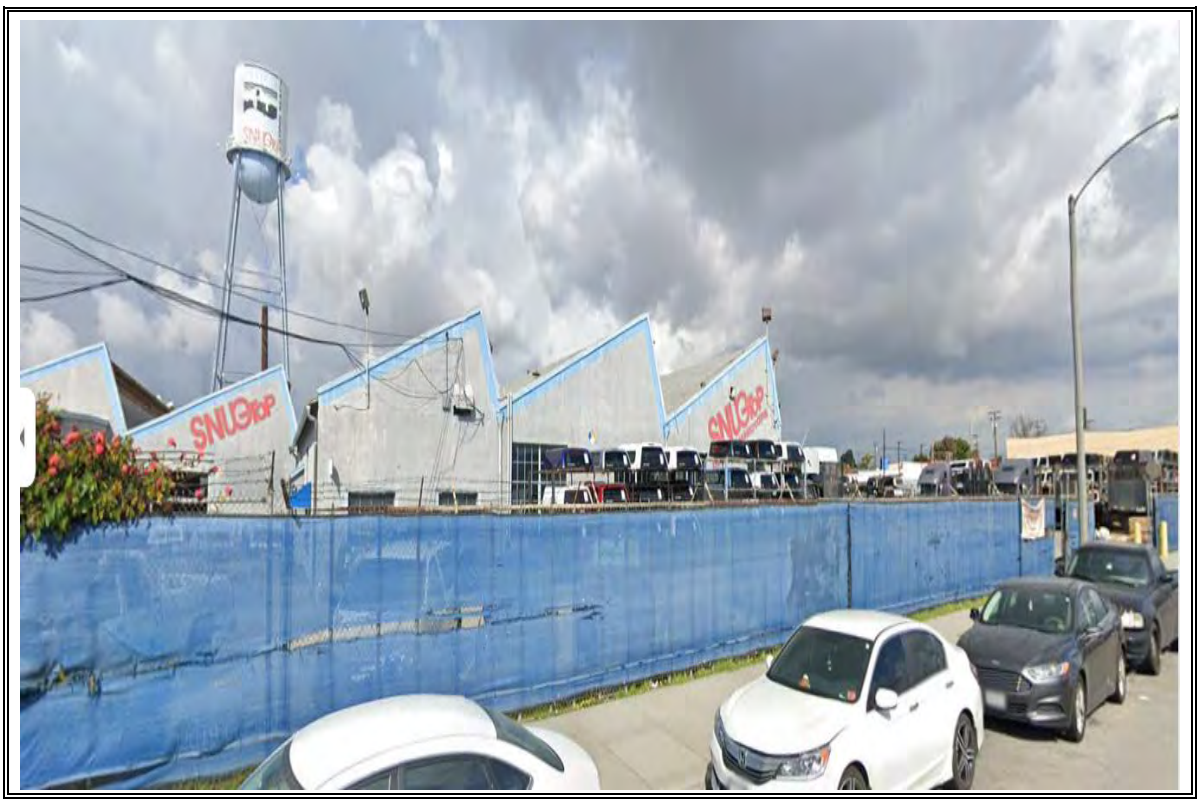

Photograph Number 34: View of subject property taken from southeast.

APPENDIX B

GOVERNMENT DATABASE REPORT

Government Records Report | 2021

Order Number: 61809

Report Generated: 10/12/2021

Project Name:

Project Number:

1711 Harbor Avenue & 1515 W. 17th Street
1711 Harbor Avenue & 1515 W. 17th Street
Long Beach, CA 90813

with Envirosite Atlas

2 Corporate Drive
Suite 450
Shelton, CT 06484
Toll Free: 866-211-2028
www.envirositecorp.com

Table of Contents 2021

Section	Page
Executive Summary	1
Executive Summary by Distance	2
Executive Summary by Database	11
Property Proximity Map	76
Area Map	77
Map Findings Summary	78
Map Findings	85
Unmappable Summary	3233
Environmental Records Searched	3234
Geological Landscape Section	3257
Geological Landscape Section Soil Map	3260
Geological Landscape Section Summary	3261
Geological Findings Map	3263
Geological Landscape Section Map Findings	3264
Geological Landscape Section Map Findings Radon	3323
Geological Landscape Records Searched	3324

Disclaimer - Copyright and Trademark Notice

All information contained in this report are based on data available from various public, government and other sources and are based upon the best data available from those sources. The information available in this report may be available from other sources and is not exclusive or the exclusive property of Envirosite Corporation.

NO WARRANTY EXPRESSED OR IMPLIED, IS MADE IN CONNECTION WITH THIS REPORT, INCLUDING WITHOUT LIMITATION, MERCHANTABILITY OR FITNESS FOR A PARTICULAR PURPOSE. ALL RISK IS ASSUMED BY USER AND Envirosite assumes no liability for faulty or inaccurate information. The Reports may utilize a variety of public and other sources reasonably available to Envirosite. Envirosite cannot, and does not assure, warrant, guarantee or assume any liability for the correctness, comprehensiveness, timeliness or completeness of any of such information, nor is the information in any Report to be construed as legal advice with respect to environmental risks associated with any property. Envirosite shall not be liable to anyone for any claims, causes of action, suits, damages, losses, costs and expenses (including, without limitation, attorneys' fees and costs) arising out of or caused by this report regardless of the acts, errors or omissions, or negligence of Envirosite. Any damages shall be limited to the purchase price of the report.

Purchaser of the report accepts the report "As Is". The report is intended only to provide information only and should not be considered as providing any legal advice, prediction, forecast, or fact as to the environmental risk for any specific property. Reports are proprietary to Envirosite, and contain copyrighted material and trademarks of Envirosite. All other trademarks used herein are the property of their respective owners. All rights of Envirosite as to the Reports are reserved.

Envirosite Corporation has conducted a search of all reasonably ascertainable records in accordance with EPA's AAI (40 CFR Part 312) requirements and the ASTM E-1527-13 Environmental Site Assessments standard.

SUBJECT PROPERTY INFORMATION:

ADDRESS:

1711 Harbor Avenue & 1515 W. 17th Street
1711 Harbor Avenue & 1515 W. 17th Street
Long Beach, CA 90813

COORDINATES:

Latitude (North):	33.788804 - 33°47'19.7"
Longitude (West):	-118.211436 - -118°12'41.2"
Universal Transverse Mercator:	Zone 11N
UTM X (Meters):	387847.15
UTM Y (Meters):	3739398.87
State Plane Coordinates:	0405 - California Zone 5 (US Survey Feet)
X Coordinate (Feet):	6497418.363 E
Y Coordinate (Feet):	1745590.605 N

ELEVATION:

Elevation:	12 ft. above sea level

USGS TOPOGRAPHIC MAP ASSOCIATED WITH SUBJECT PROPERTY:

Subject Property Map: 33118-G2 Long Beach, CA
Most Recent Revision: 2015

MAP ID	SITE NAME	ADDRESS	DATABASE(S)	RELATIVE ELEVATION	DIRECTION / DISTANCE
A1	Custom Hardtops | CUSTOM FIBERGL...	1711 HARBOR AVE | 1711 HA...	BRS, CALEPA SITES - CA, CIWQS - CA, DOCKET...		SP
A2	CUSTOM FIBERGLASS MFG CO | SNUGTOP	1711 HARBOR AV	FTTS INSP, PRP-CORP		SP
A3	CUSTOM FIBREGLASS MFG CO.,DBA,S...	1700-68 HARBOR AVE	AFS, CALEPA SITES - CA, DOCKET, EMI - CA, F...		SP
A4	JBD PARTNERSHIP | DANIEL ILLESCAS...	1501 W 17TH ST | 1501 WES...	HAZNET - CA, HWG - CA		SP
A5	CITY OF LONG BEACH REDEVELOPME...	1515 W 17TH ST	HAZNET - CA, HWG - CA		SP
B6	VERIZON CA INC	1700 CASPIAN AVE	HAZNET - CA, HWG - CA	Lower	SW / 0.000 mi., 0 ft.
B7	DEL MAR SEAFOOD | HANSEN FREIGH...	1532 WEST ESTHER STREET |...	AST - CA, FRS, HAZNET - CA, HWG - CA, RCRA_SQG	Higher	W / 0.000 mi., 1 ft.
B8	VERIZON CALIFORNIA INC. | VERIZON	17TH STREET AND CASPIAN A...	HAZNET - CA, HWG - CA	Lower	SW / 0.005 mi., 27 ft.
C9	JLMANTA INC CALIFORNIA	1440 W 17TH ST	ECHO, FRS, HAZNET - CA, HWG - CA, RCRA_SQG	Lower	S / 0.007 mi., 38 ft.
C10	CITY OF LONG BEACH	1460 W. 17TH	HAZNET - CA, HWG - CA	Lower	S / 0.007 mi., 39 ft.
C11	CTrans, Inc. | J-GEM TRANSPORTATIO...	1418 W 17TH ST | 1418 WES...	CALEPA SITES - CA, CIWQS - CA, ECHO, FRS, H...	Lower	SSE / 0.008 mi., 42 ft.
D12	PACIFIC 76	1470 W PACIFIC COASTAL HW...	HAZNET - CA, HWG - CA	Lower	NNW / 0.008 mi., 44 ft.
D13	WERKSTAT WEST	1430 W PACIFIC COAST HWY	FRS, HAZNET - CA, HWG - CA	Higher	NNE / 0.009 mi., 50 ft.
D14	ALL TRANSMISSIONS | PACIFIC AUTO ...	1440 W PACIFIC COAST HWY ...	HAZNET - CA, HWG - CA	Lower	N / 0.010 mi., 53 ft.
B15	CITY OF LONG BEACH/DEPT PROPERT...	1500-1514 W 17TH ST	HAZNET - CA, HWG - CA	Lower	SW / 0.018 mi., 96 ft.
B16	SURYCENTRO AUTO SALES & BODY S...	1468 W 17TH ST | 1468 17T...	HAZNET - CA, HWG - CA	Lower	SSW / 0.024 mi., 126 ft.
B17	CITY OF LONG BEACH/REDEVELOPME...	1528 WEST 17TH STREET	HAZNET - CA, HWG - CA	Lower	WSW / 0.026 mi., 138 ft.
D18	BOB & NICK GERMAN AUTO SERVICE ...	1430 W PACIFIC COAST HWY	CALEPA SITES - CA, ECHO, FRS, HAZNET - CA,...	Higher	NNE / 0.027 mi., 142 ft.
D19	PACIFIC 76 | TOSCO - 76 STATION #3...	1410 W PACIFIC COAST HWY ...	CALEPA SITES - CA, CIWQS - CA, ECHO, EPA L...	Higher	NNE / 0.027 mi., 142 ft.
D20	76	1410 W PCH	UST_CITY OF LONG BEACH - CA	Higher	NNE / 0.027 mi., 143 ft.
E21	EAGLE INDUSTRIES (FORMER)	1517 ESTHER ST W	CALEPA SITES - CA, EPA LUST, FRS, LUST REG...	Lower	WNW / 0.028 mi., 147...
E22	DION & SONS INC | DEL MAR SEAFOOD	1532 W ESTHER ST | 1532 W...	CALEPA SITES - CA, ECHO	Lower	W / 0.029 mi., 153 ft.
D23	BROWNIES OK DISCOUNT TIRE SALES	1401 W PACIFIC COAST HWY	ECHO, FRS, HAZNET - CA, HWG - CA, RCRA_SQG	Higher	NNE / 0.030 mi., 157 ft.
E24	EAGLE INDUSTRIES	1517 WEST ESTHER STREET |...	BROWNFIELDS-ACRES, FED BROWNFIELDS, FR...	Lower	WNW / 0.031 mi., 163...
B25	QUALITY SPRAYERS INC | 1X QUALITY...	1549 W 17TH ST | 1549 WES...	FID UST - CA, HAZNET - CA, HWG - CA, UST - CA	Lower	WSW / 0.033 mi., 175 ft.
E26	CASTLE CAR WASH	1500 PACIFIC COAST HWY W	CALEPA SITES - CA, EPA LUST, FRS, LUST REG...	Lower	NW / 0.034 mi., 180 ft.
E27	ISHAN MAJID | NIMAIZG INVESTMENT ...	1500 W PACIFIC COAST HWY ...	HAZNET - CA, HWG - CA	Lower	NW / 0.034 mi., 180 ft.
B28	City of Long Beach	1540 1556 1558 1560 1562 ...	HAZNET - CA, HWG - CA	Lower	WSW / 0.034 mi., 181 ft.
F29	BRANNEN PIPE & SUPPLY	1650 HARBOR BLVD	CALEPA SITES - CA, EPA LUST, FRS, LUST REG...	Lower	SE / 0.036 mi., 190 ft.
F30	TRANS OCEAN CARRIER	1650 HARBOR STE B	HAZNET - CA, HWG - CA	Lower	SE / 0.036 mi., 192 ft.
D31	LA PUMPING PLANT 75	1357 W PACIFIC COAST HWY	ECHO, FRS, RCRA_SQG	Higher	NE / 0.038 mi., 204 ft.
D32	EXPEDITE TRUCK LINES | Progressive ...	1360 W PACIFIC COAST HWY	HAULERS - CA, HAZNET - CA, HWG - CA	Higher	NE / 0.040 mi., 214 ft.
G33	1X CITY OF LONG BEACH / ENGR. BUREAU	1360 ESTER STREET	HAZNET - CA, HWG - CA	Lower	E / 0.042 mi., 221 ft.
E34	CAT SPEC LTD	1536 W PACIFIC COAST HWY	CALEPA SITES - CA	Higher	NW / 0.042 mi., 222 ft.
H35	PRESS TECH INC | SAN ANTONIO MOTORS	1322 W 17TH ST	ECHO, FRS, HAZNET - CA, HWG - CA, RCRA_N...	Lower	ESE / 0.043 mi., 226 ft.
E36	Long Beach International Auto Repair...	1515 W PACIFIC COAST HWY	CALEPA SITES - CA, FRS, HAZNET - CA, HWG -...	Higher	NW / 0.044 mi., 230 ft.
I37	1X WESLEY MILLER | Myecr Holdings, Inc.	1550 WEST ESTHER ST | 155...	CIWQS 2 - CA, HAZNET - CA, HIST HAZNET - C...	Lower	W / 0.044 mi., 234 ft.
B38	AP FISCHER INC | A P Fischer Oil Dist ...	1601 CASPIAN AVE	AST - CA, CALEPA SITES - CA, ECHO, FRS, HAZ...	Lower	SSW / 0.046 mi., 246 ft.

MAP ID	SITE NAME	ADDRESS	DATABASE(S)	RELATIVE ELEVATION	DIRECTION / DISTANCE
E39	GENERAL ENGINE POWER INC | 1X GE...	1536 W PACIFIC COAST HWY	ECHO, FRS, HAZNET - CA, HIST HAZNET - CA, ...	Higher	NW / 0.047 mi., 249 ft.
B40	A P FISCHER OIL BULK FARM | Dion an...	1600 CASPIAN AVE	AST - CA, CALEPA SITES - CA, HIST AST - CA	Lower	SSW / 0.047 mi., 249 ft.
C41	RAMSEYS AUTO SALES & BODY SHOP...	1455 W 16TH ST | 1455 WES...	ECHO, FRS, HAZNET - CA, HWG - CA, RCRA_N...	Lower	S / 0.047 mi., 250 ft.
C42	S&s bumper repair, inc.	1437 W 16TH ST	CALEPA SITES - CA	Lower	S / 0.047 mi., 250 ft.
D43	BENNIE'S RADIATOR SERVICE | 1X AN...	1815 HARBOR AVE	CALEPA SITES - CA, ECHO, FRS, HAZNET - CA,...	Lower	NNE / 0.048 mi., 256 ft.
H44	MARINE HARDWARE CO	1322 017TH ST W	CALEPA SITES - CA, EPA LUST, FRS, LUST REG...	Lower	ESE / 0.049 mi., 258 ft.
E45	FILTER DISPOSAL & RECYCLING | K & ...	1525 W PACIFIC COAST HWY	HAZNET - CA, HWG - CA	Higher	NW / 0.051 mi., 270 ft.
B46	A.J. EDMOND CO.	1531 W 16TH ST	HAZNET - CA, HWG - CA	Lower	SW / 0.054 mi., 286 ft.
I47	RPM MOTORWORKS, INC.	1560 W ESTHER ST	CALEPA SITES - CA, ECHO, FRS, HAZNET - CA,...	Lower	W / 0.056 mi., 299 ft.
B48	CITY OF LONG BEACH	1680 CANAL AVE	HAZNET - CA, HWG - CA	Lower	WSW / 0.059 mi., 313 ft.
C49	RAMSEYS AUTO SALES & BODY SHOP...	1455 W 16TH ST	CALEPA SITES - CA, ECHO, MANIFEST EPA, RC...	Lower	S / 0.061 mi., 324 ft.
B50	A.P. Fischer Truck Oil & Lube Service	1529 West 16th Street	SWRCY - CA	Lower	SW / 0.061 mi., 325 ft.
C51	I-CHEM INTERNATIONAL (FORMER)	1455 16TH ST. W.	CALEPA SITES - CA, EPA LUST, FRS, LUST REG...	Lower	S / 0.062 mi., 326 ft.
C52	S&S BUMPER REPAIR, INC	1429 W 16TH ST	ECHO, FRS, HAZNET - CA, HWG - CA, RCRA_N...	Lower	SSE / 0.062 mi., 327 ft.
B53	DION & SONS INC	1569 016TH ST W	CALEPA SITES - CA, CIWQS 2 - CA, EPA LUST, ...	Lower	WSW / 0.063 mi., 334 ft.
B54	DION & SONS | QUAKER CHEMICAL C...	1543 W 16TH ST | 1543 WES...	AST - CA, CALEPA SITES - CA, EPA UST, ERNS,...	Lower	SW / 0.063 mi., 335 ft.
G55	1X CITY OF LONG BEACH / ENGR. BUREAU	1334 ESTER STREET	HAZNET - CA, HWG - CA	Lower	E / 0.064 mi., 339 ft.
G56	UNITED STATES DEPARTMENT OF JUSTICE	1326 W ESTHER ST	HAZNET - CA, HWG - CA	Lower	E / 0.064 mi., 341 ft.
B57	TARICCO CORPORATION | BARON BL...	1500 W 16TH ST | 1500 WES...	CALEPA SITES - CA, CIWQS - CA, HAZNET - CA,...	Lower	SSW / 0.065 mi., 343 ft.
I58	County Of Los Angeles ISD	1704 Conal St	HAZNET - CA, HWG - CA	Lower	WSW / 0.065 mi., 344 ft.
C59	CALIFORNIA STREET MAINTENANCE | ...	1442 W 16TH ST | 1442 WES...	CIWQS - CA, HAZNET - CA, HWG - CA	Lower	S / 0.065 mi., 344 ft.
B60	MAGEN PRINT & FINISHING INC | PRIN...	1520 W 16TH ST | 1520 WES...	CALEPA SITES - CA, HAZNET - CA, HWG - CA	Lower	SW / 0.065 mi., 346 ft.
I61	AKAAL ORGANICS | MILLER MAGNETICS	1730 CANAL AVE	CALEPA SITES - CA, ECHO, FRS, HAZNET - CA,...	Lower	W / 0.066 mi., 352 ft.
H62	BT Equipment Company Inc	1335 W 17TH STREET	CALEPA SITES - CA, CIWQS - CA, DOCKET, ECH...	Lower	ESE / 0.067 mi., 354 ft.
B63	A J EDMOND CO	1530 W 16TH ST | 1530 WES...	CALEPA SITES - CA, ECHO, ERNS, FRS, HAZNE...	Lower	SW / 0.067 mi., 355 ft.
I64	CITY OF LONG BEACH REDEVELOPME...	1601 W 17TH ST & 1705-17 ...	HAZNET - CA, HWG - CA	Lower	WSW / 0.069 mi., 364 ft.
G65	CAMPBELL CONTOUR ATTACHMENTS	1320 W ESTHER ST	CERCLIS NFRAP, SEMS_8R_ARCHIVED SITES	Lower	E / 0.072 mi., 383 ft.
66	BOND NICHOLS	1470 W PARADE ST	HAZNET - CA, HWG - CA	Lower	NNW / 0.073 mi., 385 ft.
E67	BERNIES TRANS	1545 W PACIFIC COAST HWY	HAZNET - CA, HWG - CA	Higher	WNW / 0.073 mi., 386...
H68	NATIONAL PLANT SERVICES, INC. | NA...	1364 016TH ST W	CALEPA SITES - CA, EPA LUST, FRS, LUST REG...	Lower	SE / 0.074 mi., 391 ft.
I69	CITY LONG BEACH/REDEVELOPMENT ...	NW CRNR OF ESTHER ST AND...	HAZNET - CA, HWG - CA	Lower	W / 0.074 mi., 392 ft.
B70	MO DION & SONS INC | DION & SONS,...	1569 WEST 16TH STREET | 1...	CALEPA SITES - CA, CERCLIS NFRAP, ECHO, E...	Lower	SW / 0.075 mi., 395 ft.
G71	DUMAS DIESEL INJECTION | DUMAS F...	1320 W ESTHER | 1320 WEST...	HAZNET - CA, HWG - CA	Lower	E / 0.075 mi., 397 ft.
I72	TONY'S AUTO SERVICE AND TOWING	1750 CANAL	ECHO, FRS, HAZNET - CA, HWG - CA, RCRA_N...	Lower	W / 0.075 mi., 399 ft.
H73	HYDRO SERVICES CO | MARIN HARDWARE	1322 17TH ST	ECHO, FRS, HAZNET - CA, HWG - CA, RCRA_SQG	Lower	ESE / 0.077 mi., 409 ft.
74	1X ROBERT POTTER	1834 HARBOR AVE	HAZNET - CA, HIST HAZNET - CA, HWG - CA	Lower	NNE / 0.078 mi., 413 ft.
B75	PRINT L.A. INC.	1520 016TH ST W	CALEPA SITES - CA, EPA LUST, FRS, LUST REG...	Lower	SW / 0.082 mi., 435 ft.
H76	1X WESTERN WOOD	1321 W 17TH ST	HAZNET - CA, HWG - CA	Lower	E / 0.083 mi., 441 ft.

MAP ID	SITE NAME	ADDRESS	DATABASE(S)	RELATIVE ELEVATION	DIRECTION / DISTANCE
I77	CROSBY & OVERTON | 1X FREIGHT TR...	1610 WEST 17TH STREET | 1...	DOCKET, ECHO, ERNS, FA HWF, FRS, HAZNET...	Lower	WSW / 0.084 mi., 442 ft.
I78	SILVA TRUCK AUTO ELECT | HARBOR ...	1618 W ESTHER ST | 1618 W...	AST - CA, FRS, HAZNET - CA, HWG - CA, RCRA...	Higher	W / 0.091 mi., 480 ft.
I79	CITY LONG BEACH/REDEVELOPMENT ...	1757 CANAL AVE	HAZNET - CA, HWG - CA	Higher	W / 0.092 mi., 486 ft.
G80	HIGH SEAS TRADING | FINISH LINE TO...	1312 W ESTHER ST | 1312 W...	CHMIRS - CA, ERNS, HAZNET - CA, HWG - CA, ...	Lower	E / 0.093 mi., 490 ft.
I81	SILVA TRUCK AUTO ELECT | SILVA TR...	1618 W ESTHER ST	CALEPA SITES - CA, ECHO, MANIFEST EPA	Higher	W / 0.094 mi., 495 ft.
I82	1X CITY OF LONG BEACH COMMUNITY...	1623 ESTHER STREET	HAZNET - CA, HWG - CA	Higher	W / 0.098 mi., 516 ft.
I83	CROSBY & OVERTON | Crosby Overto...	1630 W 17TH ST | 1630 Wes...	AST - CA, BRS, CALEPA SITES - CA, CIWQS - CA...	Lower	WSW / 0.099 mi., 524 ft.
J84	WESTERN WOOD INC | BOB CRANE | ...	1701 FASHION AVE	CIWQS - CA, HAZNET - CA, HWG - CA	Lower	ESE / 0.099 mi., 524 ft.
I85	TRADEMARK COSMETICS IN	1630 W 17TH ST(CROSBY & O...	HAZNET - CA, HWG - CA	Lower	WSW / 0.100 mi., 527 ft.
H86	EXPEDITE TRUCK LINES	1321 W 16TH ST	HAZNET - CA, HWG - CA	Lower	ESE / 0.100 mi., 529 ft.
I87	1X CITY OF LONG BEACH COMMUNITY...	1627 ESTHER STREET	HAZNET - CA, HWG - CA	Higher	W / 0.101 mi., 534 ft.
H88	RAVEN MOTORSPORTS LLC	1324 W 16TH ST	HAZNET - CA, HWG - CA	Lower	SE / 0.103 mi., 545 ft.
K89	1X STATE OF CALIF DEPT OF TRANSP...	1610 W 16TH ST | 1610 WES...	ERNS, HAZNET - CA, HIST CHMIRS - CA, HWG ...	Lower	WSW / 0.106 mi., 559 ft.
L90	V G MANUFACTURING | WEST COAST ...	1403 W GAYLORD ST | 1403 ...	HAZNET - CA, HWG - CA	Lower	SSE / 0.106 mi., 561 ft.
H91	WEST POINT INDUSTRIES | GRAND TR...	1320 W 16TH ST | 1320 W 1...	HAZNET - CA, HWG - CA	Lower	SE / 0.111 mi., 585 ft.
K92	CROSBY & OVERTON | 1X OLIN CORP....	1620 W 16TH ST | 1620 WES...	CERCLIS NFRAP, ENVIROSTOR - CA, FTTS INSP...	Lower	WSW / 0.112 mi., 594 ft.
H93	MCMULLEN OIL CO.	1651 FASHION AVE.	CALEPA SITES - CA, EPA LUST, FRS, LUST REG...	Lower	ESE / 0.113 mi., 596 ft.
J94	CITY OF LONG BEACH - DHHS	1275 W. 17TH ST	MANIFEST EPA	Lower	E / 0.114 mi., 601 ft.
M95	EXPRESS MINI MART TRUCKING STOP...	1603 PACIFIC COAST HWY W ...	CALEPA SITES - CA, EPA LUST, ERNS, FRS, HIS...	Lower	WNW / 0.114 mi., 604...
K96	CROSBY AND OVERTON | AMAZON EN...	1573 CANAL AVE	CALEPA SITES - CA, ECHO, FRS, HAZNET - CA,...	Lower	SW / 0.118 mi., 621 ft.
K97	J R GREASE TRAP CORP	1571 CANAL AVE	ECHO, FRS, HAZNET - CA, HWG - CA, RCRA_N...	Lower	SW / 0.119 mi., 629 ft.
J98	B-T EQUIPMENT CO INC	1259 W 17TH ST	ECHO, FRS, RCRA_LQG	Lower	ESE / 0.120 mi., 634 ft.
L99	PSC Industrial Outsourcing, LP | PHILI...	1411 W GAYLORD ST | 1411 ...	CALEPA SITES - CA, CIWQS - CA, DOCKET, ECH...	Lower	S / 0.121 mi., 639 ft.
100	VERIZON CALIF INC	INTERSECTION OF CASPIAN A...	HAZNET - CA, HWG - CA	Lower	SSW / 0.122 mi., 645 ft.
J101	BERNS BROS INC | THE BERNS CO	1250 W 17TH ST	CIWQS - CA, ECHO, FRS, HAZNET - CA, HWG - ...	Lower	ESE / 0.123 mi., 648 ft.
K102	CITY OF LONG BEACH	1635 W 16TH ST	HAZNET - CA, HWG - CA	Lower	WSW / 0.123 mi., 650 ft.
L103	American Corporate Security, Inc. | A...	1462 W GAYLORD ST	CALEPA SITES - CA, ECHO, FRS, HAZNET - CA,...	Lower	S / 0.124 mi., 655 ft.
L104	MAC PRODUCTS INC	1422 GAYLORD ST	ECHO, FRS, HAZNET - CA, HWG - CA, RCRA_SQG	Lower	SSE / 0.124 mi., 657 ft.
L105	KM INDUSTRIAL INC | TOTAL LUBRICA...	1422 W GAYLORD ST | 1422 ...	BRS, CALEPA SITES - CA, CIWQS 2 - CA, ECHO,...	Lower	S / 0.125 mi., 658 ft.
M106	PCH Truck Stop Center | EDCO STATI...	1603 W PACIFIC COAST HWY ...	CALEPA SITES - CA, ECHO, EPA UST, FID UST -...	Higher	WNW / 0.125 mi., 660...
H107	CITY OF LONG BEACH	1664-1666 FASHION AVE	HAZNET - CA, HWG - CA	Lower	ESE / 0.126 mi., 664 ft.
K108	Crosby & Overton, Inc. | CROSBY & O...	1640 W 16TH ST	CALEPA SITES - CA, FRS	Lower	WSW / 0.126 mi., 666 ft.
M109	1X MEL ROBERTS ENTERPRISES INC | ...	1630 W PACIFIC COAST HWY ...	HAZNET - CA, HWG - CA	Lower	WNW / 0.126 mi., 667...
L110	M & J CUSTOM CYCLE	1452 GAYLORD	HAZNET - CA, HWG - CA	Lower	S / 0.127 mi., 672 ft.
L111	JACK M. LIDYOFF INC	1370 WEST GAYLORD ST | 13...	CHMIRS - CA, HAZNET - CA, HWG - CA	Lower	SSE / 0.128 mi., 675 ft.
K112	CHEROKEE	1622 W. 16TH ST.	HAZNET - CA, HWG - CA	Lower	WSW / 0.128 mi., 678 ft.
L113	J & J WROUGHT IRON	1345 W GAYLORD ST	CALEPA SITES - CA, FRS, HAZNET - CA, HWG -...	Lower	SE / 0.128 mi., 678 ft.
N114	LEGACY PORT TRANSPORT INC | LOS ...	1520 GAYLORD | 1520 W GAY...	ECHO, HAZNET - CA, HWG - CA, MANIFEST EPA...	Lower	SSW / 0.131 mi., 690 ft.

MAP ID	SITE NAME	ADDRESS	DATABASE(S)	RELATIVE ELEVATION	DIRECTION / DISTANCE
N115	1X LONG BEACH REDEVELOPMENT A...	1516 GAYLORD STREET	HAZNET - CA, HWG - CA	Lower	SSW / 0.131 mi., 691 ft.
L116	ARNE'S V.W. CENTER, INC. | david doting	1348 GAYLORD	HAZNET - CA, HWG - CA	Lower	SSE / 0.132 mi., 698 ft.
H117	ORGANIC COMPOUNDS INC | LONG B...	1265 W 16TH ST | 1265 W 1...	CALEPA SITES - CA, CERCLIS NFRAP, HAZNET ...	Lower	ESE / 0.133 mi., 704 ft.
O118	JNC TRANSPORTATION | GARDUN PAI...	1319 W GAYLORD STREET | 1...	ECHO, FRS, HAZNET - CA, HWG - CA, RCRA_N...	Lower	SE / 0.134 mi., 709 ft.
M119	LONG BEACH TRAVEL CENTER | MEL ...	1666 W PACIFIC COAST HWY	CALEPA SITES - CA, EPA UST, FID UST - CA, US...	Higher	WNW / 0.134 mi., 709...
M120	LB Travel Center	1666-1670 W PCH	UST_CITY OF LONG BEACH - CA	Higher	WNW / 0.134 mi., 709...
J121	BT EQUIPMENT COMPANY INC	1255 W 17TH ST	CALEPA SITES - CA, CIWQS - CA, DOCKET, ECH...	Lower	E / 0.137 mi., 723 ft.
K122	CROSBY & OVERTON,INC.EQUIPMENT...	1640 016TH ST W	CALEPA SITES - CA, EPA LUST, FRS, LUST REG...	Lower	WSW / 0.137 mi., 724 ft.
M123	LONG BEACH TRAVEL CENTER | APRO...	1670 W PACIFIC COAST HWY ...	CALEPA SITES - CA, ECHO, FID UST - CA, FRS, ...	Higher	WNW / 0.137 mi., 726...
O124	THE PRESSURE GROUT CO	1330 W GAYLORD ST	CALEPA SITES - CA, ECHO, FRS, HAZNET - CA,...	Lower	SE / 0.140 mi., 742 ft.
H125	VG MFG	1590 FASHION AVE	HAZNET - CA, HWG - CA	Lower	ESE / 0.141 mi., 744 ft.
L126	AQUILEX HYDROCHEM LLC | 1X VERD...	1539 HARBOR AVE	ECHO, FRS, HAZNET - CA, HWG - CA, RCRA_N...	Lower	SSE / 0.142 mi., 748 ft.
H127	LONG BEACH HYDRAULICS INC	1255 W 16TH ST	HAZNET - CA, HWG - CA	Lower	ESE / 0.142 mi., 748 ft.
O128	KUTLER	1325 W GAYLORD	HAZNET - CA, HWG - CA	Lower	SE / 0.144 mi., 759 ft.
P129	CITY OF LONG BEACH - COMMUNITY ...	1680 SANTA FE AVE	HAZNET - CA, HWG - CA	Lower	WSW / 0.144 mi., 761 ft.
130	ABBAS JAVADINOVIN	1610 W PARADE ST # 1616	HAZNET - CA, HWG - CA	Higher	WNW / 0.145 mi., 765...
H131	LACSD LONG BEACH MAIN PUMPING ...	1238 W 16TH ST | 1238 WES...	AST - CA, CALEPA SITES - CA, ERNS, FRS, HAZ...	Lower	ESE / 0.146 mi., 771 ft.
O132	AONICS CORPORATION | CENTURY DI...	1326 W GAYLORD ST	ECHO, FRS, HAZNET - CA, HWG - CA, RCRA_N...	Lower	SE / 0.146 mi., 771 ft.
L133	CM INDUSTRIAL SUPPLIES	1348 W GAYLORD ST	HAZNET - CA, HWG - CA	Lower	SSE / 0.148 mi., 782 ft.
O134	PATRICIA LYNN ELLISON TRUST	1324 W GAYLORD ST	ECHO, FRS, HAZNET - CA, HWG - CA, RCRA_SQG	Lower	SE / 0.148 mi., 784 ft.
K135	CROSBY & OVERTON/EMI DIV	1617 GAYLORD AVE	CALEPA SITES - CA, EPA LUST, FRS, LUST REG...	Lower	SW / 0.149 mi., 785 ft.
Q136	TIMETEO MARROQUIN	1540 CANAL ST	HAZNET - CA, HWG - CA	Lower	SW / 0.149 mi., 788 ft.
K137	1X INTERNATIONAL CORDAGE	1657 WEST 16TH ST | 1657 ...	ERNS, HAZNET - CA, HIST CHMIRS - CA, HWG ...	Lower	WSW / 0.150 mi., 791 ft.
138	OILWELL RESEARCH	1539 W. 16TH ST.	HAZNET - CA, HWG - CA	Higher	NNW / 0.154 mi., 812 ft.
Q139	Fiberglass Arts Body Shop | MBS TRU...	1540 CANAL AVE	CALEPA SITES - CA, ECHO, FRS, HAZNET - CA,...	Lower	SW / 0.156 mi., 824 ft.
K140	M O DION & SONS INC DBA F & L PET...	1635 W GAYLORD ST	AST - CA, CALEPA SITES - CA, CIWQS - CA, EC...	Lower	SW / 0.159 mi., 841 ft.
R141	ROSS AUTO BODY	1756 SANTA FE AVE	HAZNET - CA, HWG - CA	Higher	W / 0.160 mi., 847 ft.
P142	TIRE CHEMICALS INC | 1X DIAMOND P...	1700 SANTA FE AVE | 1700 ...	ALT FUELING, CIWQS - CA, FRS, HAZNET - CA,...	Higher	W / 0.161 mi., 849 ft.
R143	CW INDUSTRIES/CW WELDING SERVI...	1735 SANTA FE AVE	CALEPA SITES - CA, ECHO, FRS, HAZNET - CA,...	Higher	W / 0.166 mi., 876 ft.
R144	ROSS AUTO BODY	1756 SANTA FE	CALEPA SITES - CA, FRS	Higher	W / 0.166 mi., 876 ft.
P145	1X CITY OF LONG BEACH	1717 SANTA FE AVE	HAZNET - CA, HWG - CA	Higher	W / 0.166 mi., 877 ft.
M146	LONG BEACH TRAVEL CENTER	1670 PACIFIC COAST HIGHWA...	CALEPA SITES - CA, EPA LUST, LUST REG 4 - CA	Higher	WNW / 0.168 mi., 885...
L147	DAVE RICHARDS' FLEET SERVICES	1417 W 15TH ST	HAZNET - CA, HWG - CA	Lower	S / 0.168 mi., 886 ft.
L148	ATLAS OIL TOOL	1425 W 15TH ST	HAZNET - CA, HWG - CA	Lower	S / 0.168 mi., 889 ft.
R149	A&G Auto Collision | RONNIES FACELI...	1749 SANTA FE AVE	CALEPA SITES - CA, ECHO, FRS, HAZNET - CA,...	Higher	W / 0.169 mi., 892 ft.
S150	SGS INDUSTRIAL SERVICES	1535 WEST 15TH ST	HAZNET - CA, HWG - CA	Lower	SSW / 0.169 mi., 893 ft.
O151	CENTURY DIE CASTING INC	1302 W GAYLORD ST | 1302 ...	CHMIRS - CA, HAZNET - CA, HWG - CA	Lower	SE / 0.169 mi., 893 ft.
S152	1X CITY OF LONG BEACH/REDEVELOP...	1531 WEST 15TH STREET	HAZNET - CA, HWG - CA	Lower	SSW / 0.170 mi., 898 ft.

MAP ID	SITE NAME	ADDRESS	DATABASE(S)	RELATIVE ELEVATION	DIRECTION / DISTANCE
P153	CITY OF LONG BEACH - COMMUNITY ...	1695 SANTA FE AVE	HAZNET - CA, HWG - CA	Lower	W / 0.173 mi., 912 ft.
N154	AP FLACHER TRUCK, OIL & LUBE SERVICES	1501 CASPIAN AVENUE	MANIFEST EPA	Lower	SSW / 0.175 mi., 925 ft.
T155	1X FIRE STATION #17	1601 SANTA FE	HAZNET - CA, HWG - CA	Lower	WSW / 0.176 mi., 929 ft.
N156	VERIZON CALIFORNIA INC	1500 CASPIAN AVE	HAZNET - CA, HWG - CA	Lower	SSW / 0.178 mi., 943 ft.
L157	NICKELL METAL SPRAY INC	1429 W 15TH STREET	CALEPA SITES - CA, CIWQS - CA, ECHO, FRS, H...	Lower	S / 0.182 mi., 963 ft.
L158	LACE SEARCH CORPORATION THE	1411 WEST 15TH ST	ECHO, FRS, HAZNET - CA, HWG - CA, RCRA_N...	Lower	S / 0.182 mi., 963 ft.
L159	CATHY CASTRO | FRANCISCO AUTO R...	1441 WEST 15TH STREET	ECHO, FRS, HAZNET - CA, HWG - CA, RCRA_N...	Lower	S / 0.183 mi., 964 ft.
L160	GOOD BITES GROUP, LLC.	1461-1471 WEST 15TH STREE...	ECHO, FRS, HAZNET - CA, HWG - CA, MANIFES...	Lower	S / 0.183 mi., 965 ft.
N161	DENCHO MARINE | Diversified Compos...	1517 W 15TH ST | 1517 WES...	CALEPA SITES - CA, CIWQS - CA, ECHO, FRS, H...	Lower	SSW / 0.183 mi., 965 ft.
N162	CALIFORNIA MARINE DIESEL	1501 W 15TH ST	CALEPA SITES - CA, CHMIRS - CA, ECHO, ERNS...	Lower	SSW / 0.183 mi., 965 ft.
N163	PLASTICS PAINT PRODUCTION INC | 1...	1471 W 15TH ST | 1471 WES...	CALEPA SITES - CA, ECHO, EMI - CA, FRS, HAZ...	Lower	S / 0.183 mi., 966 ft.
N164	ABSTRAX LABS INC	1451 W 15TH ST | 1451 Wes...	CALEPA SITES - CA, ECHO, FRS, HAZNET - CA,...	Lower	S / 0.183 mi., 966 ft.
L165	CAPT'N GLASS	1445 W 15TH ST	ECHO, FRS, HAZNET - CA, HWG - CA, RCRA_N...	Lower	S / 0.183 mi., 966 ft.
S166	BETOS AUTO BODY SHOP | HIGH PER...	1541 W 15TH ST	CALEPA SITES - CA, ECHO, FRS, HAZNET - CA,...	Lower	SSW / 0.184 mi., 971 ft.
T167	LB SANTA FE GARAGE INC DBA SANTA...	1581 SANTA FE AVE	CALEPA SITES - CA, ECHO, FRS, HAZNET - CA,...	Lower	WSW / 0.185 mi., 976 ft.
S168	J R GREASE TRAP CORP. | CAL STATE ...	1571 W 15TH ST | 1571 WES...	CALEPA SITES - CA, CHMIRS - CA, DOCKET, EC...	Lower	SSW / 0.186 mi., 982 ft.
L169	SOCAL PUMP AND VACUUM LLC | HI-T...	1436 W 15TH ST	CALEPA SITES - CA, ECHO, FRS, HAZNET - CA,...	Lower	S / 0.186 mi., 984 ft.
L170	ACE MACHINE SHOP | MATE ENTERPRI...	1438 W 15TH ST | 1438 WES...	CIWQS - CA, DEBRIS EPA SWRCY, ECHO, FRS, ...	Lower	S / 0.186 mi., 984 ft.
S171	1X LONG BEACH REDEVELOPMENT A...	1538-48 W. 15TH ST.	HAZNET - CA, HWG - CA	Lower	SSW / 0.186 mi., 984 ft.
S172	CMF CORPORATION	1524 W 15TH ST | 1524 Wes...	HAZNET - CA, HIST CHMIRS - CA, HWG - CA	Lower	SSW / 0.187 mi., 985 ft.
O173	ROAD SERVICE GUERRERO	1365 W 15TH ST	HAZNET - CA, HWG - CA	Lower	SSE / 0.188 mi., 991 ft.
O174	AMERICAN TRUCK ACCESSORIES	1303 W 15TH ST	HAZNET - CA, HWG - CA	Lower	SE / 0.190 mi., 1006 ft.
O175	GRAND UP AUTO RESTORATION | Gro...	1346 W 15TH ST	CALEPA SITES - CA, ECHO, FRS, HAZNET - CA,...	Lower	SSE / 0.191 mi., 1010 ft.
O176	CJ FIBERGLASS | EXCEL PRODUCTS INC	1335 W 15TH ST	CALEPA SITES - CA, ECHO, FRS, HAZNET - CA,...	Lower	SSE / 0.192 mi., 1012 ft.
R177	CHEVRON STATION 9 5030 | CHEVRO...	1705 W PACIFIC COAST HWY ...	CALEPA SITES - CA, ECHO, EPA LUST, FRS, HA...	Higher	WNW / 0.193 mi., 101...
R178	1X CHEVRON U S A #95030	1705 W PAC CST HWY	HAZNET - CA, HWG - CA	Higher	WNW / 0.193 mi., 102...
O179	NATIONAL SOLDER | AONICS CORP D...	1329 W 15TH ST	ECHO, FRS, HAZNET - CA, HWG - CA, RCRA_N...	Lower	SSE / 0.194 mi., 1025 ft.
180	GRAIGE PHIFER	1454 W SUMMIT STREET	HAZNET - CA, HWG - CA	Higher	N / 0.194 mi., 1025 ft.
O181	INDUSTRIAL GOLD RECOVERY | INDUS...	1329 W 15TH ST	ECHO, FRS, HAZNET - CA, HWG - CA, RCRA_N...	Lower	SSE / 0.197 mi., 1042 ft.
R182	THRIFTY OIL | THRIFTY OIL CO #269 |...	1720 W PACIFIC COAST HWY	HAZNET - CA, HWG - CA	Higher	WNW / 0.202 mi., 106...
N183	LEFT COAST DATSON | DOMINGUEZ A...	1485 CASPIAN AVE	CALEPA SITES - CA, ECHO, FRS, HAZNET - CA,...	Lower	SSW / 0.203 mi., 1070...
R184	THRIFTY #269	1720 PACIFIC COAST HWY W	CALEPA SITES - CA, EPA LUST, LUST REG 4 - CA	Higher	WNW / 0.207 mi., 109...
M185	DR. ELSIE ADOC | RODNEY R GUERRE...	1836 SANTA FE AVE	HAZNET - CA, HWG - CA	Higher	WNW / 0.207 mi., 109...
T186	OIL DYNAMICS INC | CAVANAUGH MAC...	1540 SANTA FE	CIWQS - CA, ECHO, FRS, RCRA_SQG, RFR - CA	Lower	WSW / 0.208 mi., 1100...
T187	LONG BEACH REDEVELOPEMENT AGENCY	1565 SANTA FE AVE	HAZNET - CA, HWG - CA	Lower	WSW / 0.210 mi., 1107...
S188	BREAKWATER INTERNATIONAL CALIF...	1491 CANAL AVE	CALEPA SITES - CA, ECHO, FRS, HAZNET - CA,...	Lower	SW / 0.210 mi., 1108 ft.
R189	ALL AMERICAN TOWING	1752 COTA AVE	HAZNET - CA, HWG - CA	Higher	W / 0.211 mi., 1114 ft.
M190	CITY OF LONG BEACH WESTSIDE POLI...	1835 SANTA FE AVE	ALT FUELING, AST - CA, CALEPA SITES - CA, E...	Higher	WNW / 0.212 mi., 111...

MAP ID	SITE NAME	ADDRESS	DATABASE(S)	RELATIVE ELEVATION	DIRECTION / DISTANCE
S191	NEVADA METALS CO | BOOHER FAMIL...	1622 W 15TH ST | 1622 WES...	FRS, HAZNET - CA, HWG - CA	Lower	SW / 0.213 mi., 1123 ft.
S192	AVIATION REPAIR SOLUTIONS INC | U...	1480 CANAL AVE | 1480 CAN...	ARCHIVED RCRA TSDF, BRS, CALEPA SITES - C...	Lower	SSW / 0.213 mi., 1127...
T193	CAVANAUGH MACHINE WORKS INC | ...	1540 SANTA FE AVE	AST - CA, CALEPA SITES - CA, CIWQS - CA, EC...	Lower	WSW / 0.214 mi., 1132...
T194	D & R GRINDING SERVICE INC	1539 SANTA FE AVE	CALEPA SITES - CA, HAZNET - CA, HWG - CA	Lower	WSW / 0.215 mi., 1135...
S195	SHUTTS FABRICATORS | AUTO BODY ...	1632 W 15TH ST | 1632 WES...	CALEPA SITES - CA, HAZNET - CA, HWG - CA	Lower	SW / 0.218 mi., 1151 ft.
O196	NEILL AIRCRAFT CO	1260 W 15TH ST | 1260 Wes...	AST - CA, CALEPA SITES - CA, CIWQS - CA, EC...	Lower	SE / 0.219 mi., 1157 ft.
S197	U.S. Chrome Corporation of California...	1480 CANAL	CALEPA SITES - CA, CIWQS - CA, FRS	Lower	SSW / 0.219 mi., 1159...
T198	JPF Industrial Services INC | SUPER C...	1737 W 16TH ST	CALEPA SITES - CA, CIWQS - CA, ECHO, FRS, H...	Lower	WSW / 0.221 mi., 1166...
S199	SUPREME TOWING SERVICE INC DBA ...	1485 CANAL AVE	CALEPA SITES - CA, ECHO, FRS, HAZNET - CA,...	Lower	SSW / 0.222 mi., 1171...
U200	FIELD TECHNOLOGY INC.	1472 HARBOR AVE	FRS, HAZNET - CA, HWG - CA	Lower	SSE / 0.223 mi., 1176 ft.
T201	CITY OF LONG BEACH REDEVELOPME...	1545 - 1551 SANTA FE AVE	HAZNET - CA, HWG - CA	Lower	WSW / 0.223 mi., 1177...
O202	LONG BEACH CYCLE PARTS & SALES	1302 W 15TH ST	HAZNET - CA, HWG - CA	Lower	SE / 0.223 mi., 1178 ft.
R203	1X CITY OF LONG BEACH/ENGINEERING	1692 COTA AVE	HAZNET - CA, HWG - CA	Lower	W / 0.225 mi., 1188 ft.
O204	NEILL AIRCRAFT	1260 15TH ST W	CALEPA SITES - CA, EPA LUST, LUST REG 4 - CA	Lower	SE / 0.226 mi., 1192 ft.
V205	Cameron Welding Supply	1690 COTA AVE	CALEPA SITES - CA	Lower	W / 0.226 mi., 1194 ft.
V206	SUPERIOR METAL COMPANY LLC | TIF...	1666 COTA AVE	CALEPA SITES - CA, ECHO, FRS, HAULERS - CA...	Lower	WSW / 0.228 mi., 1203...
U207	CRAWFORD COMPRESSOR SVC	1462 HARBOR	ECHO, FRS, RCRA_SQG	Lower	SSE / 0.228 mi., 1207 ft.
V208	LALO'S AUTOBODY & ALIGNMENT | RA...	1669 COTA AVE	FRS, HAZNET - CA, HWG - CA	Lower	W / 0.229 mi., 1208 ft.
V209	NUNEZ CORES | ANDERSON CORES	1697 COTA AVE	CALEPA SITES - CA, ECHO, FRS, HAZNET - CA,...	Lower	W / 0.229 mi., 1209 ft.
R210	FORKLIFT SERVICES INC	1713 COTA	CALEPA SITES - CA, ECHO, FRS, HAZNET - CA,...	Lower	W / 0.229 mi., 1209 ft.
R211	GLOBAL DIRECT TRANSPORTATION INC	1725 COTA AVE	ECHO, FRS, HAZNET - CA, HWG - CA, RCRA_LQG	Lower	W / 0.229 mi., 1210 ft.
V212	CITY OF LONG BEACH/REDEVELOPME...	1695 COTA AVE	HAZNET - CA, HWG - CA	Lower	W / 0.229 mi., 1211 ft.
U213	NATIONAL PLANT SVC INC | TRANSPO...	1461 HARBOR AVE	CALEPA SITES - CA, ECHO, FRS, HAZNET - CA,...	Lower	SSE / 0.229 mi., 1211 ft.
W214	B & R DISMANT AND AUTO BODY SHOP	1531 COWLES ST	HAZNET - CA, HWG - CA	Lower	SSW / 0.230 mi., 1213...
W215	BEACH CITY WATERSPORTS | JOHN A...	1441 COWIES | 1441 COWLES...	HAZNET - CA, HWG - CA	Lower	S / 0.230 mi., 1214 ft.
U216	TRANSPORTABLE TREATMENT SERV	1461 N HARBOR AVE	HMS_LOS ANGELES COUNTY - CA	Lower	SSE / 0.230 mi., 1217 ft.
V217	KOYS | KOY'S | MONTIEL AUTO	1667 COTA AVE	CALEPA SITES - CA, ECHO, FRS, HAZNET - CA,...	Lower	W / 0.230 mi., 1217 ft.
W218	SNYDER MFG CORP | ASHLAND CHEMICALS	1541 W COWLES ST | 1541 W...	CERCLIS NFRAP, CIWQS - CA, ECHO, ENVIROS...	Lower	SSW / 0.231 mi., 1219...
V219	LB Atlantis	1665 COTA AVE	CALEPA SITES - CA, ECHO, FRS, HAZNET - CA,...	Lower	WSW / 0.232 mi., 1224...
V220	INDUSTRIAL EQUIPMENT SERVICE | SB...	1661 COTA AVE	CIWQS - CA, ECHO, FRS, HAZNET - CA, HWG - ...	Lower	WSW / 0.233 mi., 1230...
U221	ROBERT MICHAEL FURNISHINGS | THE...	1345 COWLES ST | 1345 W C...	HAZNET - CA, HWG - CA	Lower	SSE / 0.233 mi., 1232 ft.
X222	JACOBS CUSTOM PAINT | J S AUTO PA...	1652 WEST 15TH ST | 1652 ...	ECHO, FRS, HAZNET - CA, HWG - CA, RCRA_SQG	Lower	SW / 0.234 mi., 1235 ft.
V223	A&A AEROSPACE INC.	1655 COTA AVE	FRS, HAZNET - CA, HWG - CA	Lower	WSW / 0.235 mi., 1241...
224	Public Service Transfer Station #1	E. SIDE 710MHWY -BTW ANAH...	CALEPA SITES - CA, SWF/LF - CA, SWF_LOS AN...	Lower	ESE / 0.237 mi., 1251 ft.
U225	FLEET OIL AND TRUCK SUPPLY | Loud...	1452 HARBOR AVE	CIWQS 2 - CA, HAZNET - CA, HWG - CA	Lower	SSE / 0.238 mi., 1260 ft.
226	CALTRANS DIST 7/CONSTR/07-2Y0504...	ANCHORAGE C-2 | LA 103- K...	HAZNET - CA, HWG - CA	Higher	NE / 0.239 mi., 1264 ft.
S227	CMAC CONSTRUCTION | CMAC CONST...	1461 CANAL AVE	CALEPA SITES - CA, ECHO, FRS, HAZNET - CA,...	Lower	SSW / 0.240 mi., 1266...
W228	LONG BEACH TRUCK SALES & BODY SHOP	1511 COWLES ST	HAZNET - CA, HWG - CA	Lower	SSW / 0.242 mi., 1276...

MAP ID	SITE NAME	ADDRESS	DATABASE(S)	RELATIVE ELEVATION	DIRECTION / DISTANCE
T229	TRANS WORLD OIL CORP	1576 COTA AVE	ECHO, FRS, HAZNET - CA, HWG - CA, RCRA_N...	Lower	WSW / 0.242 mi., 1276...
V230	D W CONTROLS	1605 COTA AVE	HAZNET - CA, HWG - CA	Lower	WSW / 0.242 mi., 1280...
R231	Global Direct Transportation Inc.	1725 COTA AVE. LONG BEACH...	CALEPA SITES - CA	Lower	W / 0.243 mi., 1281 ft.
R232	C S U L B RESEARCH AND TRAINING C...	HWY 1 AND COTA	ECHO, FRS, HAZNET - CA, HWG - CA, RCRA_LQG	Higher	WNW / 0.244 mi., 128...
V233	LB ATLANTIS	1665 COTA AVE | 1665 Cota...	MANIFEST EPA, RCRA_NONGEN	Lower	WSW / 0.244 mi., 1289...
W234	MIDWAY AUTO SERVICE	1501 W COWLES ST | 1501 W...	ERNS, HAZNET - CA, HWG - CA	Lower	SSW / 0.244 mi., 1290...
T235	CARGOMATIC | ATLAS MARINE LLC	1570 COTA AVE	ECHO, FRS, HAZNET - CA, HWG - CA, MANIFES...	Lower	WSW / 0.244 mi., 1290...
W236	B&R Auto Dismanteling and General ...	1531 W COWLES ST	CALEPA SITES - CA	Lower	SSW / 0.244 mi., 1291...
W237	FOUR S INDUSTRIES INC DBA FOUR S...	1445 W COWLES ST	ECHO, FRS, HAZNET - CA, HWG - CA, RCRA_N...	Lower	S / 0.244 mi., 1291 ft.
W238	DAHL SCREW PRODUCTS	1545 COWLES STREET	HAZNET - CA, HWG - CA	Lower	SSW / 0.245 mi., 1292...
R239	METALS MANUFACTURING COMPANY	1759 COTA AVE	HAZNET - CA, HWG - CA	Higher	W / 0.245 mi., 1296 ft.
W240	SNYDER MANUFACTURING CORPORATION	1541 WEST COWLES STREET...	CALEPA SITES - CA, ECHO, FTTS, FTTS INSP, H...	Lower	SSW / 0.245 mi., 1296...
241	ROSA PAQUETTE	1969 FASHION AVE	ECHO, HAZNET - CA, HWG - CA, MANIFEST EPA...	Higher	NNE / 0.248 mi., 1309...
W242	HI STANDARD MFG INC | HI-TECH HEA...	1510 W COWLES ST	CALEPA SITES - CA, CIWQS - CA, ECHO, FRS, H...	Lower	SSW / 0.248 mi., 1310...
W243	1X AMERICAN OIL TOOL/ATI PACKER ...	1500 WEST COWELS	HAZNET - CA, HWG - CA	Lower	SSW / 0.248 mi., 1310...
W244	AMERICAN OIL TOOL CO | SDC MILLW...	1500 WEST COWLES ST | 150...	ECHO, FRS, HAZNET - CA, HWG - CA, RCRA_SQG	Lower	SSW / 0.248 mi., 1310...
W245	RADCLIFFE INSPECTIONS	1436 W COWLES	HAZNET - CA, HWG - CA	Lower	S / 0.248 mi., 1311 ft.
W246	LONG BEACH TRUCK SALES | HI TECH...	1530 W COWLES ST	CALEPA SITES - CA, ECHO, FRS, HAZNET - CA,...	Lower	SSW / 0.248 mi., 1311...
W247	CALIF DEPT OF FISH & GAME WAREHOUSE	1436 W COWLES	HAZNET - CA, HWG - CA	Lower	S / 0.248 mi., 1312 ft.
T248	WESTERN MARINE EXPRESS TRUCKIN...	1550 COTA AVE	CALEPA SITES - CA, CIWQS - CA, EPA LUST, FR...	Lower	WSW / 0.261 mi., 1378...
S249	MARINE AND INDUSTRIAL REPAIR | PO...	1614 COWLES ST | 1614 COW...	CALEPA SITES - CA, EPA LUST, FRS, HAZNET - ...	Lower	SSW / 0.262 mi., 1385...
X250	OSCAR MAIER'S PROPERTY | ADVANC...	1451 SANTA FE AVE	CALEPA SITES - CA, ECHO, EPA LUST, FRS, HA...	Lower	SW / 0.270 mi., 1426 ft.
X251	ADVANCE ELEVATOR INC | 1X OSCAR...	1451 SANTA FE AVE	FRS, HAZNET - CA, HWG - CA, LUST REG 4 - C...	Lower	SW / 0.280 mi., 1481 ft.
252	NOIL USA INC DBA NOIL USA INC | Sp...	1234 COWLES ST | 1234 COW...	CALEPA SITES - CA, ECHO, EPA LUST, FRS, HA...	Lower	SE / 0.283 mi., 1493 ft.
253	MASTERSON'S PROPERTY | WALLBOA...	1697 SEABRIGHT AVE	CALEPA SITES - CA, CIWQS 2 - CA, EPA LUST, ...	Lower	W / 0.291 mi., 1537 ft.
254	PROLOGIS PORT LOGISTICS - BLDG. #...	1901 W PACIFIC COAST HIGH...	CALEPA SITES - CA, CIWQS - CA, CIWQS 2 - CA...	Lower	W / 0.309 mi., 1630 ft.
255	FORMER COMMERCIAL TRUCK BODIES...	1468 W 14TH ST | 1468 WES...	CALEPA SITES - CA, CIWQS - CA, CIWQS 2 - CA...	Lower	S / 0.310 mi., 1635 ft.
Y256	Harbor Trucking, LLC. (Common Carri...	1351 W 14th St	HAULERS - CA	Lower	SSE / 0.311 mi., 1642 ft.
Y257	DIESELTRONICS INJECTION SERVICE I...	1349 W 14TH ST	CALEPA SITES - CA, CIWQS - CA, ECHO, FRS, H...	Lower	SSE / 0.311 mi., 1643 ft.
258	COWELCO INC | COWELCO STEEL CO...	1634 W 14TH ST | 1634 WES...	CALEPA SITES - CA, CIWQS - CA, ECHO, FRS, H...	Lower	SSW / 0.329 mi., 1738...
Z259	CUNICO CORP | CUNICO CORPORATON	1910 W 16TH ST | 1910 WES...	CALEPA SITES - CA, DOCKET, ICIS, MANIFEST ...	Lower	WSW / 0.336 mi., 1772...
Z260	A&A AEROSPACE INC | Zapien Recycli...	1951 W 16TH ST	HAZNET - CA, HWG - CA, SWRCY - CA	Lower	WSW / 0.336 mi., 1774...
BA261	CITY OF LONG BEACH POLICE DEPAR...	1800 COWLES STREET 1429	CERCLIS-HIST, SEMS_8R_ARCHIVED SITES	Lower	SW / 0.340 mi., 1795 ft.
262	Cabrillo High School | LBUSD CABRILL...	2001 SANTA FE AVE	CALEPA SITES - CA, CIWQS - CA, ECHO, ENVIR...	Higher	NW / 0.343 mi., 1810 ft.
BA263	SEASIDE PAINT & LACQUER CO | SEAS...	1439 COTA AVE	CALEPA SITES - CA, ECHO, EPA LUST, FRS, RC...	Lower	SW / 0.345 mi., 1822 ft.
BA264	TJ TRUCKING GROUP INC | SEASIDE P...	1439 COTA AVE	ECHO, FRS, HAZNET - CA, HWG - CA, LUST RE...	Lower	SW / 0.355 mi., 1876 ft.
265	Lester Box Manufacturing	1470 SEABRIGHT AVE	CALEPA SITES - CA, CIWQS - CA, DOCKET, ECH...	Lower	WSW / 0.358 mi., 1892...
BA266	QUALITY ALUMINUM FORGE	1411 COTA AVE.	ECHO, ENVIROSTOR - CA, FRS	Lower	SW / 0.364 mi., 1920 ft.

MAP ID	SITE NAME	ADDRESS	DATABASE(S)	RELATIVE ELEVATION	DIRECTION / DISTANCE
BA267	QUALITY ALUMINUM FORGE | NEUVAN...	1411 COTA AVE	ARCHIVED RCRA TSDF, CIWQS - CA, ECHO, FR...	Lower	SW / 0.373 mi., 1970 ft.
Z268	Industrial Tire Service | Industrial Tire...	2020 W 16th St	HAULERS - CA, SWRCY - CA	Lower	W / 0.377 mi., 1991 ft.
BB269	TRES ESTRELLAS TIRE & LUBE | TRES...	1475 W ANAHEIM ST	AST - CA, CALEPA SITES - CA, ECHO, FRS, HAU...	Lower	S / 0.380 mi., 2009 ft.
BB270	HARBOR USED AUTO PARTS INC | HA...	1421 W ANAHEIM ST	CALEPA SITES - CA, CIWQS - CA, ECHO, ERNS,...	Lower	S / 0.381 mi., 2011 ft.
BC271	CAL BUMPER CO INC	1555 WEST ANAHEIM STREET...	BRS, CALEPA SITES - CA, CIWQS - CA, DOCKET...	Lower	SSW / 0.382 mi., 2015...
BC272	TRANS WORLD OIL CORPORATION	1532 ANAHEIM ST W	CALEPA SITES - CA, EPA LUST, FRS, LUST REG...	Lower	SSW / 0.384 mi., 2030...
273	UNITED RENTAL | Former Contractors...	2020 PACIFIC COAST HWY W ...	CALEPA SITES - CA, CIWQS 2 - CA, EPA LUST, ...	Lower	W / 0.386 mi., 2039 ft.
BC274	LONG BEACH PLATING CO., INC.	1620 W ANAHEIM | 1620 Wes...	ECHO, ENVIROSTOR - CA, FRS	Lower	SSW / 0.391 mi., 2067...
BD275	ELECTRO TECH MACHINING | ELECTR...	2000 W GAYLORD ST | 2000 ...	CALEPA SITES - CA, CIWQS - CA, ECHO, FRS, H...	Lower	WSW / 0.401 mi., 2116...
BE276	OCEAN BLUE ENVIRONMENTAL SERVI...	925 W ESTHER ST | 933 & 9...	CALEPA SITES - CA, ECHO, ENVIROSTOR - CA, ...	Lower	E / 0.403 mi., 2129 ft.
BF277	MOBIL	1669 ANAHEIM ST W	CALEPA SITES - CA, EPA LUST, FRS, LUST REG...	Lower	SSW / 0.406 mi., 2143...
BF278	Rocket Oil #4 | ROCKET #4	1701 W ANAHEIM ST	CALEPA SITES - CA, ECHO, EPA LUST, EPA UST...	Lower	SW / 0.416 mi., 2200 ft.
BF279	SUPERIOR ELECTRICAL ADVERTISING ...	1700 WEST ANAHEIM ST | 17...	AFS, CALEPA SITES - CA, CIWQS - CA, DOCKET...	Lower	SW / 0.418 mi., 2207 ft.
BE280	PUBLIC SERVICE YARD | 1X CITY OF L...	1725 SAN FRANCISCO AVE	CALEPA SITES - CA, EPA LUST, FRS, HAZNET - ...	Lower	E / 0.424 mi., 2239 ft.
281	Tacoma Express, Inc. (Common Carrie...	1634 San Francisco Ave	HAULERS - CA	Lower	E / 0.433 mi., 2289 ft.
BG282	DEPT OF TRANSPORTATION DISTRICT...	2100 PACIFIC COAST HWY	CALEPA SITES - CA, FRS, SLIC REG 4 - CA	Lower	W / 0.443 mi., 2338 ft.
BD283	TIRE CHEMICALS, INC. FORMER | ELE...	2100 GAYLORD ST W | 2100 ...	CALEPA SITES - CA, CIWQS 2 - CA, EMI - CA, E...	Lower	WSW / 0.447 mi., 2359...
284	LEOS WELDING IRON WORKS | Natura...	2126 W 16TH ST | 2126 Wes...	CIWQS - CA, CIWQS 2 - CA, ECHO, FRS, ICIS, P...	Lower	W / 0.452 mi., 2384 ft.
BH285	Weighmasters Murphy Incorporated	1601 WEST 12TH STREET	CALEPA SITES - CA, CIWQS - CA, ECHO, FRS, I...	Lower	SSW / 0.455 mi., 2403...
286	GTE LONG BEACH PLANT YARD | GEN...	1778 E 20TH ST | 1778 020...	CALEPA SITES - CA, EPA LUST, FRS, HAZNET - ...	Higher	ENE / 0.460 mi., 2431 ft.
BE287	Galaxy Scooters, LLC | WESTERN ELE...	820 W ESTHER ST | 820 WES...	CALEPA SITES - CA, HIST CORTESE - CA	Lower	E / 0.462 mi., 2439 ft.
BE288	GALAXY SCOOTERS | WESTERN ELEC...	820 W ESTHER | 820 W ESTH...	CERCLIS NFRAP, CIWQS 2 - CA, ENVIROSTOR -...	Higher	E / 0.462 mi., 2439 ft.
BG289	Macias Tire Sales	2132 W Pacific Coast Hwy	HAULERS - CA	Lower	W / 0.466 mi., 2459 ft.
BI290	STAPLETON TECHNOLOGIES INC | ST...	1350 W 12TH ST	CALEPA SITES - CA, CIWQS - CA, ECHO, FRS, H...	Lower	SSE / 0.466 mi., 2460 ft.
BI291	HARRISON PROPERTY	1326 12TH ST W | 1326 WES...	CALEPA SITES - CA, CIWQS - CA, EPA LUST, LU...	Lower	SSE / 0.469 mi., 2477 ft.
292	MARUHIDE MARINE PRODUCTS INC	2145 WEST 17TH ST | 2145 ...	CALEPA SITES - CA, CIWQS - CA, ECHO, FRS, H...	Lower	W / 0.475 mi., 2509 ft.
BD293	IRVING & PHYLLIS KERN TRUST | FABR...	2144 GAYLORD ST | 2144 GA...	CALEPA SITES - CA, CIWQS - CA, EPA LUST, ER...	Lower	WSW / 0.477 mi., 2519...
294	HARTLEY & NIXON RENTALS	1900 ANAHEIM ST W	CALEPA SITES - CA, EPA LUST, FRS, LUST REG...	Lower	SW / 0.481 mi., 2539 ft.
BJ295	BEAR STATE ELECTRICAL CO INC | 1X...	2105 W COWLES ST | 2105 W...	CERCLIS NFRAP, CIWQS - CA, ENVIROSTOR - C...	Lower	WSW / 0.487 mi., 2572...
BH296	TRANS HARBOR SERVICES INC | VIOL...	1130 SANTA FE AVE	CALEPA SITES - CA, ECHO, EPA LUST, FRS, HA...	Lower	SSW / 0.491 mi., 2593...
297	THE FOOD BANK OF SOUTHERN CA | ...	1444 SAN FRANCISCO ST	CALEPA SITES - CA, EPA LUST, FRS, HAZNET - ...	Lower	ESE / 0.495 mi., 2615 ft.
BK298	GOODWILL SOLAC SERVING THE PEO...	800 W PACIFIC COAST HWY |...	CALEPA SITES - CA, ECHO, FRS, HAZNET - CA,...	Higher	E / 0.499 mi., 2636 ft.
299	Kair Harbor Express, LLC | DESERT E...	1129 CANAL AVENUE	CALEPA SITES - CA, CIWQS - CA, DOCKET, ECH...	Lower	SSW / 0.500 mi., 2639...
BK300	GOODWILL INDUSTRIES	800 PACIFIC COAST HWY W	CALEPA SITES - CA, EPA LUST, FRS, LUST REG...	Higher	E / 0.500 mi., 2639 ft.
301	CITY PAPER AND METAL CO INC | M3 ...	1452 W 11TH ST | 1452 WES...	CALEPA SITES - CA, ECHO, ERNS, FRS, FTTS I...	Lower	S / 0.518 mi., 2737 ft.
BJ302	Tonnage Industrial | International Rec...	2130 W COWLES ST	CALEPA SITES - CA, CHMIRS - CA, ECHO, ERNS...	Lower	WSW / 0.520 mi., 2745...
303	BILTMORE METAL FABRICATORS	1368 W 11TH ST	CALEPA SITES - CA, CIWQS - CA, ECHO, FRS, H...	Lower	S / 0.521 mi., 2752 ft.
BL304	HUGH J-RESINS COMPANY | HUGH J-R...	2267 W GAYLORD | 2267 WES...	CALEPA SITES - CA, CERCLIS NFRAP, CORRACT...	Lower	WSW / 0.544 mi., 2874...

MAP ID	SITE NAME	ADDRESS	DATABASE(S)	RELATIVE ELEVATION	DIRECTION / DISTANCE
305	Warren E and P Inc | Warren E&P, Inc....	1445 JUDSON AVE	CALEPA SITES - CA, CIWQS - CA, DOCKET, ECH...	Lower	WSW / 0.551 mi., 2912...
306	M L Z INC | SPUN PRODUCTS INC	1800 W 9TH ST	CALEPA SITES - CA, CIWQS - CA, ECHO, FRS, H...	Lower	SW / 0.556 mi., 2934 ft.
307	TELL STEEL | 1X TELL STEEL INC | AT&...	2345 W 17TH ST	CALEPA SITES - CA, CIWQS - CA, ECHO, FRS, H...	Lower	W / 0.560 mi., 2955 ft.
BL308	RPM HARBOR SERVICES INC	2338 W GAYLORD ST	CIWQS - CA, ECHO, ICIS, INACTIVE PCS, NPDES...	Lower	WSW / 0.566 mi., 2988...
BM309	AMERICAN TRANSPORTATION SERVIC...	1941 W 9TH ST	CIWQS - CA, DOCKET, ECHO, FRS, HAZNET - C...	Lower	SW / 0.578 mi., 3054 ft.
310	Alpert Alpert Iron Metal Inc | SOUTHE...	2350 W 16TH ST | 2350 WES...	CALEPA SITES - CA, CHMIRS - CA, ECHO, ERNS...	Lower	W / 0.606 mi., 3199 ft.
311	Pacific Crane Maintenance Company ...	1430 WEST 9TH STREET | 14...	CALEPA SITES - CA, CIWQS - CA, DOCKET, ECH...	Lower	S / 0.611 mi., 3224 ft.
BN312	NATIONAL GYPSUM | New NGC Inc | G...	1850 PIER B STREET	AFS, AST - CA, CALEPA SITES - CA, CIWQS - CA...	Lower	SW / 0.624 mi., 3297 ft.
BN313	GAMBOL INDUSTRIES INC	1825 PIER D STREET | 1825...	CALEPA SITES - CA, CHMIRS - CA, CIWQS - CA,...	Lower	SW / 0.629 mi., 3323 ft.
BM314	CONNOLLY-PACIFIC CO | CONNOLLY-P...	1925 PIER D STREET | 1925...	BRS, CALEPA SITES - CA, CIWQS - CA, CIWQS ...	Lower	SW / 0.631 mi., 3333 ft.
315	TWO STARS AUTO SALES DISMANTLE...	902 NICHOLSON AVE | 902 N...	CDL - CA, CIWQS - CA, DOCKET, ECHO, FRS, H...	Lower	WSW / 0.635 mi., 3355...
BO316	MARINE TERMINALS M&R	1725 PIER D ST. BERTH 41S	ECHO, FRS, HIST PCS ENF, HIST PCS FACILITY,...	Lower	SSW / 0.637 mi., 3362...
BO317	Baker Cold Storage, Inc. (Former JH B...	1710 PIER B STREET	ENVIROSTOR - CA, ERNS, FA - CA, HIST CHMIR...	Lower	SSW / 0.640 mi., 3382...
BO318	Lineage Logistics | BAKER COLD STO...	1710 PIER B ST	BRS, CALEPA SITES - CA, CIWQS - CA, DOCKET...	Lower	SSW / 0.641 mi., 3383...
319	FINE QUALITY METAL FINISHING INC |...	1640 DAISY AVENUE	BRS, CALEPA SITES - CA, CIWQS - CA, ECHO, F...	Lower	E / 0.648 mi., 3425 ft.
BO320	EDISON/LONG BEACH III MGP | Southe...	LG BCH HARBOR AREA, 8TH S...	ENVIROSTOR - CA, FA - CA, FRS, VCP - CA	Higher	SSW / 0.655 mi., 3461...
321	JEFF GREENEMEIER | INDUSTRIAL FIL...	1500 DAISY AVE | 1500 DAI...	CIWQS - CA, ECHO, FRS, ICIS, NPDES - CA, PC...	Lower	ESE / 0.663 mi., 3502 ft.
322	Eagle Rock Aggregates	1501 PIER D STREET	CALEPA SITES - CA, CIWQS - CA, DOCKET, ECH...	Lower	S / 0.671 mi., 3543 ft.
BP323	Thums Long Beach Company Power P...	1411 PIER D STREET	CALEPA SITES - CA, CIWQS - CA, DOCKET, ECH...	Lower	S / 0.698 mi., 3684 ft.
BP324	GEORGIA-PACIFIC GYPSUM LLC | THU...	1401 PIER D ST	AFS, BRS, CALEPA SITES - CA, CIWQS - CA, DO...	Lower	S / 0.698 mi., 3685 ft.
BQ325	GRANT STREET LIQUID DISPOSAL CO...	CORNER OF PAUL JONES & GR...	BOND EXPENDITURE PLAN - CA, ENVIROSTOR...	Lower	WSW / 0.719 mi., 3798...
BQ326	PACIFIC OCEAN DISPOSAL CO (PODCO...	914 PAUL JONES AVENUE	BOND EXPENDITURE PLAN - CA, CERCLIS NFRA...	Lower	WSW / 0.719 mi., 3798...
327	MARINE TERMINAL 2 | TESORO LOGIS...	1300 PIER B ST | 1300 PIE...	AST - CA, CALEPA SITES - CA, CHMIRS - CA, C...	Lower	S / 0.731 mi., 3858 ft.
328	HARBOR COGENERATION	505 PIER B ST. LB	HIST PCS ENF, HIST PCS FACILITY, ICIS, INACT...	Higher	SSE / 0.795 mi., 4197 ft.
BR329	FALCON REFUSE CENTER | GAUNT TR...	3031 E I ST | 3031 EAST I...	AST - CA, CALEPA SITES - CA, COMP HIST - TX,...	Lower	WSW / 0.808 mi., 4264...
BR330	BKK CORP WILMINGTON TRANSFER S...	3031 E 'I' ST | 3031 EAST...	CDL - CA, CERCLIS NFRAP, CIWQS - CA, CORTE...	Lower	WSW / 0.812 mi., 4289...
331	CALIFORNIA TRANSLOAD SERVICES LLC	2501 W PACIFIC COAST HIGH...	CIWQS - CA, ECHO, FRS, ICIS, INACTIVE PCS, ...	Higher	W / 0.815 mi., 4306 ft.
332	TARZANA TREATMENT CENTERS INC	2101 MAGNOLIA AVE	ECHO, ENVIROSTOR - CA, FRS, HAZNET - CA, ...	Higher	ENE / 0.834 mi., 4405 ft.
BS333	PETRODIAMOND TERMINAL CO | PETR...	1920 LUGGER WAY | 1920 LU...	AFS, AST - CA, AST PBS, BRS, CALEPA SITES - ...	Higher	SW / 0.882 mi., 4660 ft.
334	Metro Division 12 | S.C.R.T.D. DIV. 12...	970 W CHESTER PL | 970 W....	ARCHIVED RCRA TSDF, CALEPA SITES - CA, CI...	Higher	SE / 0.887 mi., 4686 ft.
BS335	Petro-Diamond Tank No. 10 | Petro-D...	1920 LUGGER	CALEPA SITES - CA, CIWQS - CA, ECHO, ICIS, P...	Higher	SW / 0.899 mi., 4749 ft.
BT336	FAST LANE TRANSPORTATION INC | 2...	2400 E PACIFIC COAST HWY ...	CALEPA SITES - CA, CIWQS - CA, ECHO, EMI - ...	Lower	W / 0.903 mi., 4768 ft.
BT337	LINDE INC | Praxair Inc | Praxair, Inc -...	2300 E PACIFIC COAST HWY ...	AST - CA, BRS, CALEPA SITES - CA, CERCLIS N...	Higher	W / 0.947 mi., 4999 ft.
BT338	CALIFORNIA TRANSLOAD SERVICES L...	2401 E PACIFIC COAST HWY ...	AST - CA, CALEPA SITES - CA, CHMIRS - CA, C...	Higher	W / 0.950 mi., 5015 ft.
339	Long Beach Leads Extension - EISB | ...	914 FARRAGUT AVENUE | 914...	CALEPA SITES - CA, CIWQS - CA, CIWQS 2 - CA...	Lower	WSW / 0.973 mi., 5139...
340	RIBOST TERMINAL, LLC. | Ribost Termi...	1405 PIER 'C' ST | 1405 P...	AST - CA, BRS, CALEPA SITES - CA, CHMIRS - C...	Lower	S / 0.979 mi., 5171 ft.

SUBJECT PROPERTY SEARCH RESULTS:

The subject property was identified in the following records. For more information on this property, see Map Findings section on page 85.

SITE	DATABASE(S)	EPA ID
Custom Hardtops | CUSTOM FIBERGLASS MANUFACTURING COMPANY | CUSTOM FIBREGLASS MFG. CO DBA SNUGTOP 1711 HARBOR AVE | 1711 HARBOR AVENUE UNIT 68 LONG BEACH | Long Beach, CA	BRS, CALEPA SITES - CA, CIWQS - CA, DOCKET, ECHO, EMI - CA, FRS, HAZNET - CA, HWG - CA, ICIS, INACTIVE PCS, MANIFEST EPA, NPDES - CA, PCS ENF, PCS FACILITY, RCRA_LQG, RFR - CA, STORMWATER, TRIS	N/R
RCRA_LQG		
- ID: CAD981376908	Status: Generators - General	Date: Violation 2007-08-30 - Achieved Compliance 2007-10-05
- ID: CAD981376908	Status: Generators - General	Date: Violation 2004-08-12 - Achieved Compliance 2004-09-17
- ID: CAD981376908	Status: Generators - General	Date: Violation 2003-08-25 - Achieved Compliance 2004-09-16
- ID: CAD981376908	Status: Generators - General	Date: Violation 2003-08-07 - Achieved Compliance 2003-08-07
- ID: CAD981376908	Status: No Violation/Inspections	Date: N/A
CUSTOM FIBERGLASS MFG CO | SNUGTOP 1711 HARBOR AV LONG BEACH, CA 90801	FTTS INSP, PRP-CORP	N/R
CUSTOM FIBREGLASS MFG CO.,DBA, SNUGTOP | CUSTOM FIBERGLASS/DBA SNUGTOP | CUSTOM FIBERGLASS MFG CO/CUSTO 1700-68 HARBOR AVE LONG BEACH, CA 90813	AFS, CALEPA SITES - CA, DOCKET, EMI - CA, FRS, HIST AFS 2	N/R
JBD PARTNERSHIP | DANIEL ILLESCAS TRUCKING CO 1501 W 17TH ST | 1501 WEST 17TH ST LONG BEACH, CA 90813	HAZNET - CA, HWG - CA	CAL000128729
CITY OF LONG BEACH REDEVELOPMENT AGENCY 1515 W 17TH ST LONG BEACH, CA 90810	HAZNET - CA, HWG - CA	CAC002235913

SEARCH RESULTS:

FEDERAL RCRA NON-CORRACTS TSD FACILITIES LIST

ARCHIVED RCRA TSDF: Resource Conservation and Recovery Act hazardous waste transportation storage disposal and treatment facilities **2 SITES FOUND WITHIN .5 MILE**

LOWER ELEVATION

MAP ID	SITE NAME	SITE ADDRESS	DIRECTION/DISTANCE	PAGE
S192	*AVIATION REPAIR SOLUTIONS INC | US CHROME | US CHROME CORPORATION OF CALIFORNIA*	*1480 CANAL AVE | 1480 CANAL AVE SUITE A*	*SSW / 0.213 mi., 1127 ft.*	*1209*
	- ID: CAD045550464	Status: Small Quantity Generator	Date: 1991-04-11	

FEDERAL RCRA NON-CORRACTS TSD FACILITIES LIST *(cont.)*

ARCHIVED RCRA TSDF: Resource Conservation and Recovery Act hazardous waste transportation storage disposal and treatment facilities **2 SITES FOUND WITHIN .5 MILE**

LOWER ELEVATION *(cont.)*

MAP ID	SITE NAME	SITE ADDRESS	DIRECTION/DISTANCE	PAGE
BA267	*QUALITY ALUMINUM FORGE | NEUVANT FORGED PRODUCTS DIVISION | QUALITY ALUMINUM FORGE DIVISIO*	*1411 COTA AVE*	*SW / 0.373 mi., 1970 ft.*	*1704*
	- ID: CAD981389448	Status: Large Quantity Generator	Date: 1994-03-11	

RCRA_TSDF: Resource Conservation and Recovery Act hazardous waste transportation storage disposal and treatment facilities **1 SITE FOUND WITHIN .5 MILE**

LOWER ELEVATION

MAP ID	SITE NAME	SITE ADDRESS	DIRECTION/DISTANCE	PAGE
I83	*CROSBY & OVERTON | Crosby Overton Plant 1 | CROSBY & OVERTON PLANT NUMBER 1*	*1630 W 17TH ST | 1630 West 17th St | 1630 W. 17 St.*	*WSW / 0.099 mi., 524 ft.*	*527*
	- ID: CAD028409019	Status: Storage, Treatment	Date: 2021-04-15	

STATE, TRIBAL, AND FEDERAL REGISTERED STORAGE TANK LISTS

EPA UST: Facilities listed in the EPA UST Finder database **4 SITES FOUND WITHIN .25 MILE**

EQUAL/HIGHER ELEVATION

MAP ID	SITE NAME	SITE ADDRESS	DIRECTION/DISTANCE	PAGE
D19	*PACIFIC 76 | TOSCO - 76 STATION #3568 | TOSCO CORPORATION STATION #30519*	*1410 W PACIFIC COAST HWY | 1410 PACIFIC COAST HWY W | 1410 PACIFIC COAST HWY*	*NNE / 0.027 mi., 142 ft.*	*204*
M106	*PCH Truck Stop Center | EDCO STATIONS/MOHAMMED ALMORADI | EXPRESS C & T*	*1603 W PACIFIC COAST HWY | 1603 WEST PACIFIC COAST HWY | 1603 PACIFIC COAST HWY*	*WNW / 0.125 mi., 660 ft.*	*732*
M119	*LONG BEACH TRAVEL CENTER | MEL ROBERTS SUPER TRUCK STOP | LB TRAVEL CENTER*	*1666 W PACIFIC COAST HWY*	*WNW / 0.134 mi., 709 ft.*	*787*

LOWER ELEVATION

MAP ID	SITE NAME	SITE ADDRESS	DIRECTION/DISTANCE	PAGE
B54	*DION & SONS | QUAKER CHEMICAL CORPORATION | QUAKER CHEMICALS*	*1543 W 16TH ST | 1543 WEST 16TH STREET | 1543 WEST 16TH ST*	*SW / 0.063 mi., 335 ft.*	*361*

AST - CA: Listing of tank facilities that are subject to the California Aboveground Petroleum Storage Act **11 SITES FOUND WITHIN .25 MILE**

EQUAL/HIGHER ELEVATION

MAP ID	SITE NAME	SITE ADDRESS	DIRECTION/DISTANCE	PAGE
B7	*DEL MAR SEAFOOD | HANSEN FREIGHTLINES INC | PACIFIC SEAFOOD*	*1532 WEST ESTHER STREET | 1532 W ESTHER ST | 1532 WEST ESTER ST*	*W / 0.000 mi., 1 ft.*	*156*
I78	*SILVA TRUCK AUTO ELECT | HARBOR AUTO & TRUCK SERVICE | SILVA TRUCK & AUTO ELECTRIC*	*1618 W ESTHER ST | 1618 W ESTHER*	*W / 0.091 mi., 480 ft.*	*505*

STATE, TRIBAL, AND FEDERAL REGISTERED STORAGE TANK LISTS *(cont.)*

AST - CA: Listing of tank facilities that are subject to the California Aboveground Petroleum Storage Act **11 SITES FOUND WITHIN . 25 MILE**

EQUAL/HIGHER ELEVATION *(cont.)*

MAP ID	SITE NAME	SITE ADDRESS	DIRECTION/DISTANCE	PAGE
M190	CITY OF LONG BEACH WESTSIDE POLICE STATION | Long Beach Police Department- West Division Substation, (Site 39) | EVR Phase II upgrade	1835 SANTA FE AVE	WNW / 0.212 mi., 1118 ft.	1186

LOWER ELEVATION

MAP ID	SITE NAME	SITE ADDRESS	DIRECTION/DISTANCE	PAGE
B38	AP FISCHER INC | A P Fischer Oil Dist | API FISCHER INC	1601 CASPIAN AVE	SSW / 0.046 mi., 246 ft.	275
B40	A P FISCHER OIL BULK FARM | Dion and Sons, Inc | A P FISCHER OIL INC	1600 CASPIAN AVE	SSW / 0.047 mi., 249 ft.	299
B54	DION & SONS | QUAKER CHEMICAL CORPORATION | QUAKER CHEMICALS	1543 W 16TH ST | 1543 WEST 16TH STREET | 1543 WEST 16TH ST	SW / 0.063 mi., 335 ft.	361
I83	CROSBY & OVERTON | Crosby Overton Plant 1 | CROSBY & OVERTON PLANT NUMBER 1	1630 W 17TH ST | 1630 West 17th St | 1630 W. 17 St.	WSW / 0.099 mi., 524 ft.	527
H131	LACSD LONG BEACH MAIN PUMPING PLANT | LA CO SANITATION DIST LB PU | LONG BEACH MAIN PUMPING PLANT - LOS ANGELES COUNTY SANITATION DISTRICT	1238 W 16TH ST | 1238 WEST 16TH ST. | 1238 WEST 16TH STREET	ESE / 0.146 mi., 771 ft.	839
K140	M O DION & SONS INC DBA F & L PETROLEUM | F & L PETROLEUM PRODUCTS | ALLWASTE ENVIRONMENTAL SERVICES	1635 W GAYLORD ST	SW / 0.159 mi., 841 ft.	895
T193	CAVANAUGH MACHINE WORKS INC | CAVINAUGH MACHINE WORKS | OIL DYNAMICS INC	1540 SANTA FE AVE	WSW / 0.214 mi., 1132 ft.	1253
O196	NEILL AIRCRAFT CO	1260 W 15TH ST | 1260 West 15th Street	SE / 0.219 mi., 1157 ft.	1275

FID UST - CA: The State Water Resource Control Board's Facility Inventory Database underground storage tank locations listing **7 SITES FOUND WITHIN .25 MILE**

EQUAL/HIGHER ELEVATION

MAP ID	SITE NAME	SITE ADDRESS	DIRECTION/DISTANCE	PAGE
D19	PACIFIC 76 | TOSCO - 76 STATION #3568 | TOSCO CORPORATION STATION #30519	1410 W PACIFIC COAST HWY | 1410 PACIFIC COAST HWY W | 1410 PACIFIC COAST HWY	NNE / 0.027 mi., 142 ft.	204
M106	PCH Truck Stop Center | EDCO STATIONS/MOHAMMED ALMORADI | EXPRESS C & T	1603 W PACIFIC COAST HWY | 1603 WEST PACIFIC COAST HWY | 1603 PACIFIC COAST HWY	WNW / 0.125 mi., 660 ft.	732
M119	LONG BEACH TRAVEL CENTER | MEL ROBERTS SUPER TRUCK STOP | LB TRAVEL CENTER	1666 W PACIFIC COAST HWY	WNW / 0.134 mi., 709 ft.	787

STATE, TRIBAL, AND FEDERAL REGISTERED STORAGE TANK LISTS *(cont.)*

FID UST - CA: The State Water Resource Control Board's Facility Inventory Database underground storage tank locations listing **7 SITES FOUND WITHIN .25 MILE**

EQUAL/HIGHER ELEVATION *(cont.)*

MAP ID	SITE NAME	SITE ADDRESS	DIRECTION/DISTANCE	PAGE
M123	LONG BEACH TRAVEL CENTER | APRO LLC DBA UNITED PACIFIC LONG BEACH TRAVEL CENTER | LB TRAVEL CENTER	1670 W PACIFIC COAST HWY | 1666 TO 1670 W PACIFIC COAST HWY	WNW / 0.137 mi., 726 ft.	804
M190	CITY OF LONG BEACH WESTSIDE POLICE STATION | Long Beach Police Department- West Division Substation, (Site 39) | EVR Phase II upgrade	1835 SANTA FE AVE	WNW / 0.212 mi., 1118 ft.	1186

LOWER ELEVATION

MAP ID	SITE NAME	SITE ADDRESS	DIRECTION/DISTANCE	PAGE
B25	QUALITY SPRAYERS INC | 1X QUALITY SPRAYERS, INC	1549 W 17TH ST | 1549 WEST 17TH STREET	WSW / 0.033 mi., 175 ft.	244
B54	DION & SONS | QUAKER CHEMICAL CORPORATION | QUAKER CHEMICALS	1543 W 16TH ST | 1543 WEST 16TH STREET | 1543 WEST 16TH ST	SW / 0.063 mi., 335 ft.	361

HIST AST - CA: Historical listing of tank facilities that are subject to the California Aboveground Petroleum Storage Act **3 SITES FOUND WITHIN .25 MILE**

LOWER ELEVATION

MAP ID	SITE NAME	SITE ADDRESS	DIRECTION/DISTANCE	PAGE
B40	A P FISCHER OIL BULK FARM | Dion and Sons, Inc | A P FISCHER OIL INC	1600 CASPIAN AVE	SSW / 0.047 mi., 249 ft.	299
B54	DION & SONS | QUAKER CHEMICAL CORPORATION | QUAKER CHEMICALS	1543 W 16TH ST | 1543 WEST 16TH STREET | 1543 WEST 16TH ST	SW / 0.063 mi., 335 ft.	361
I83	CROSBY & OVERTON | Crosby Overton Plant 1 | CROSBY & OVERTON PLANT NUMBER 1	1630 W 17TH ST | 1630 West 17th St | 1630 W. 17 St.	WSW / 0.099 mi., 524 ft.	527

UST - CA: Listing of active underground storage tank facilities **7 SITES FOUND WITHIN .25 MILE**

EQUAL/HIGHER ELEVATION

MAP ID	SITE NAME	SITE ADDRESS	DIRECTION/DISTANCE	PAGE
D19	PACIFIC 76 | TOSCO - 76 STATION #3568 | TOSCO CORPORATION STATION #30519	1410 W PACIFIC COAST HWY | 1410 PACIFIC COAST HWY W | 1410 PACIFIC COAST HWY	NNE / 0.027 mi., 142 ft.	204
M106	PCH Truck Stop Center | EDCO STATIONS/MOHAMMED ALMORADI | EXPRESS C & T	1603 W PACIFIC COAST HWY | 1603 WEST PACIFIC COAST HWY | 1603 PACIFIC COAST HWY	WNW / 0.125 mi., 660 ft.	732
M119	LONG BEACH TRAVEL CENTER | MEL ROBERTS SUPER TRUCK STOP | LB TRAVEL CENTER	1666 W PACIFIC COAST HWY	WNW / 0.134 mi., 709 ft.	787
M123	LONG BEACH TRAVEL CENTER | APRO LLC DBA UNITED PACIFIC LONG BEACH TRAVEL CENTER | LB TRAVEL CENTER	1670 W PACIFIC COAST HWY | 1666 TO 1670 W PACIFIC COAST HWY	WNW / 0.137 mi., 726 ft.	804

STATE, TRIBAL, AND FEDERAL REGISTERED STORAGE TANK LISTS *(cont.)*

UST - CA: Listing of active underground storage tank facilities **7 SITES FOUND WITHIN .25 MILE**

EQUAL/HIGHER ELEVATION *(cont.)*

MAP ID	SITE NAME	SITE ADDRESS	DIRECTION/DISTANCE	PAGE
M190	*CITY OF LONG BEACH WESTSIDE POLICE STATION | Long Beach Police Department- West Division Substation, (Site 39) | EVR Phase II upgrade*	*1835 SANTA FE AVE*	*WNW / 0.212 mi., 1118 ft.*	*1186*

LOWER ELEVATION

MAP ID	SITE NAME	SITE ADDRESS	DIRECTION/DISTANCE	PAGE
B25	*QUALITY SPRAYERS INC | 1X QUALITY SPRAYERS, INC*	*1549 W 17TH ST | 1549 WEST 17TH STREET*	*WSW / 0.033 mi., 175 ft.*	*244*
B54	*DION & SONS | QUAKER CHEMICAL CORPORATION | QUAKER CHEMICALS*	*1543 W 16TH ST | 1543 WEST 16TH STREET | 1543 WEST 16TH ST*	*SW / 0.063 mi., 335 ft.*	*361*

UST_CITY OF LONG BEACH - CA: City of Long Beach underground storage tank sites **8 SITES FOUND WITHIN .25 MILE**

EQUAL/HIGHER ELEVATION

MAP ID	SITE NAME	SITE ADDRESS	DIRECTION/DISTANCE	PAGE
D19	*PACIFIC 76 | TOSCO - 76 STATION #3568 | TOSCO CORPORATION STATION #30519*	*1410 W PACIFIC COAST HWY | 1410 PACIFIC COAST HWY W | 1410 PACIFIC COAST HWY*	*NNE / 0.027 mi., 142 ft.*	*204*
D20	76	1410 W PCH	NNE / 0.027 mi., 143 ft.	*226*
M119	*LONG BEACH TRAVEL CENTER | MEL ROBERTS SUPER TRUCK STOP | LB TRAVEL CENTER*	*1666 W PACIFIC COAST HWY*	*WNW / 0.134 mi., 709 ft.*	*787*
M120	LB Travel Center	1666-1670 W PCH	WNW / 0.134 mi., 709 ft.	*790*
M123	*LONG BEACH TRAVEL CENTER | APRO LLC DBA UNITED PACIFIC LONG BEACH TRAVEL CENTER | LB TRAVEL CENTER*	*1670 W PACIFIC COAST HWY | 1666 TO 1670 W PACIFIC COAST HWY*	*WNW / 0.137 mi., 726 ft.*	*804*
M190	*CITY OF LONG BEACH WESTSIDE POLICE STATION | Long Beach Police Department- West Division Substation, (Site 39) | EVR Phase II upgrade*	*1835 SANTA FE AVE*	*WNW / 0.212 mi., 1118 ft.*	*1186*

LOWER ELEVATION

MAP ID	SITE NAME	SITE ADDRESS	DIRECTION/DISTANCE	PAGE
B54	*DION & SONS | QUAKER CHEMICAL CORPORATION | QUAKER CHEMICALS*	*1543 W 16TH ST | 1543 WEST 16TH STREET | 1543 WEST 16TH ST*	*SW / 0.063 mi., 335 ft.*	*361*
M95	*EXPRESS MINI MART TRUCKING STOP | 712530 | PCH TRUCK*	*1603 PACIFIC COAST HWY W | 1603 WEST PACIFIC COAST HWY | 1603 W PCH*	*WNW / 0.114 mi., 604 ft.*	*641*

FEDERAL CERCLIS LIST

CERCLIS NFRAP: The CERCLIS sites with No Further Remedial Action Planned from the CERCLIS program database. The Environmental Protection Agency decommissioned the CERCLIS data in 2014. The last update was November 12, 2013. **7 SITES FOUND WITHIN .5 MILE**

EQUAL/HIGHER ELEVATION

MAP ID	SITE NAME	SITE ADDRESS	DIRECTION/DISTANCE	PAGE
BE288	*GALAXY SCOOTERS | WESTERN ELECTROPLATING CO | Canna-Xpress LLC*	*820 W ESTHER | 820 W ESTHER ST | 820 WEST ESTHER STREET*	*E / 0.462 mi., 2439 ft.*	*1921*
	- ID: CAD008501215	Status: NFRAP-Site does not qualify for the NPL based on existing information	Date: 1986-02-01	

LOWER ELEVATION

MAP ID	SITE NAME	SITE ADDRESS	DIRECTION/DISTANCE	PAGE
G65	*CAMPBELL CONTOUR ATTACHMENTS*	*1320 W ESTHER ST*	*E / 0.072 mi., 383 ft.*	*435*
	- ID: CAD008284333	Status: NFRAP-Site does not qualify for the NPL based on existing information	Date: 1986-04-01	
B70	*MO DION & SONS INC | DION & SONS, INCORPORATED | DION M O & SONS*	*1569 WEST 16TH STREET | 1569 W 16TH ST | 1515 & 1569 W 16TH ST*	*SW / 0.075 mi., 395 ft.*	*444*
	- ID: CAD046434676	Status: NFRAP-Site does not qualify for the NPL based on existing information	Date: 1988-12-29	
K92	*CROSBY & OVERTON | 1X OLIN CORP. | CALBLASCO INC*	*1620 W 16TH ST | 1620 WEST 16TH STREET | 1620 WEST 16TH ST.*	*WSW / 0.112 mi., 594 ft.*	*623*
	- ID: CAD028409019	Status: Deferred to RCRA	Date: 1988-08-01	
H117	*ORGANIC COMPOUNDS INC | LONG BEACH HOSE AND COUPLING CO., INC.*	*1265 W 16TH ST | 1265 W 16 ST*	*ESE / 0.133 mi., 704 ft.*	*776*
	- ID: CAD008365041	Status: NFRAP-Site does not qualify for the NPL based on existing information	Date: 1986-06-01	
W218	*SNYDER MFG CORP | ASHLAND CHEMICALS*	*1541 W COWLES ST | 1541 WEST COWLES*	*SSW / 0.231 mi., 1219 ft.*	*1388*
	- ID: CAD008277501	Status: NFRAP-Site does not qualify for the NPL based on existing information	Date: 1989-01-18	
BJ295	*BEAR STATE ELECTRICAL CO INC | 1X TRANSFORM COMPANY | ALPHA TRANSFORM, INC.*	*2105 W COWLES ST | 2105 WEST COWLES STREET | 2105 West Cowles St*	*WSW / 0.487 mi., 2572 ft.*	*1981*
	- ID: CAD980888952	Status: NFRAP-Site does not qualify for the NPL based on existing information	Date: 1992-01-23	

FEDERAL CERCLIS LIST *(cont.)*

CERCLIS-HIST: The CERCLIS program database contains information on the assessment and remediation of federal hazardous waste sites. The Environmental Protection Agency decommissioned the CERCLIS data in 2014. The last update was November 12, 2013. **1 SITE FOUND WITHIN .5 MILE**

LOWER ELEVATION

MAP ID	SITE NAME	SITE ADDRESS	DIRECTION/DISTANCE	PAGE
BA261	*CITY OF LONG BEACH POLICE DEPARTMENT*	*1800 COWLES STREET 1429*	*SW / 0.340 mi., 1795 ft.*	*1655*
	- ID: CAN000905761	Status: NFRAP-Site does not qualify for the NPL based on existing information	Date: 2008-09-05	

SEMS_8R_ARCHIVED SITES: The Archived Site Inventory displays site and location information at sites archived from SEMS. An archived site is one at which EPA has determined that assessment has been completed and no further remedial action is planned under the Superfund program at this time. **8 SITES FOUND WITHIN .5 MILE**

EQUAL/HIGHER ELEVATION

MAP ID	SITE NAME	SITE ADDRESS	DIRECTION/DISTANCE	PAGE
BE288	*GALAXY SCOOTERS | WESTERN ELECTROPLATING CO | Canna-Xpress LLC*	*820 W ESTHER | 820 W ESTHER ST | 820 WEST ESTHER STREET*	*E / 0.462 mi., 2439 ft.*	*1921*
	- ID: 0901116	Status: NFRAP-Site does not qualify for the NPL based on existing information	Date: N/A	

LOWER ELEVATION

MAP ID	SITE NAME	SITE ADDRESS	DIRECTION/DISTANCE	PAGE
G65	*CAMPBELL CONTOUR ATTACHMENTS*	*1320 W ESTHER ST*	*E / 0.072 mi., 383 ft.*	*435*
	- ID: 0901024	Status: NFRAP-Site does not qualify for the NPL based on existing information	Date: N/A	
B70	*MO DION & SONS INC | DION & SONS, INCORPORATED | DION M O & SONS*	*1569 WEST 16TH STREET | 1569 W 16TH ST | 1515 & 1569 W 16TH ST*	*SW / 0.075 mi., 395 ft.*	*444*
	- ID: 0901368	Status: NFRAP-Site does not qualify for the NPL based on existing information	Date: N/A	
K92	*CROSBY & OVERTON | 1X OLIN CORP. | CALBLASCO INC*	*1620 W 16TH ST | 1620 WEST 16TH STREET | 1620 WEST 16TH ST.*	*WSW / 0.112 mi., 594 ft.*	*623*
	- ID: 0901268	Status: Deferred to RCRA (Subtitle C)	Date: N/A	
H117	*ORGANIC COMPOUNDS INC | LONG BEACH HOSE AND COUPLING CO., INC.*	*1265 W 16TH ST | 1265 W 16 ST*	*ESE / 0.133 mi., 704 ft.*	*776*
	- ID: 0901085	Status: NFRAP-Site does not qualify for the NPL based on existing information	Date: N/A	
W218	*SNYDER MFG CORP | ASHLAND CHEMICALS*	*1541 W COWLES ST | 1541 WEST COWLES*	*SSW / 0.231 mi., 1219 ft.*	*1388*
	- ID: 0901019	Status: NFRAP-Site does not qualify for the NPL based on existing information	Date: N/A	

FEDERAL CERCLIS LIST *(cont.)*

SEMS_8R_ARCHIVED SITES: The Archived Site Inventory displays site and location information at sites archived from SEMS. An archived site is one at which EPA has determined that assessment has been completed and no further remedial action is planned under the Superfund program at this time. **8 SITES FOUND WITHIN .5 MILE**

LOWER ELEVATION *(cont.)*

MAP ID	SITE NAME	SITE ADDRESS	DIRECTION/DISTANCE	PAGE
BA261	*CITY OF LONG BEACH POLICE DEPARTMENT*	*1800 COWLES STREET 1429*	*SW / 0.340 mi., 1795 ft.*	*1655*
	- ID: 0905761	Status: NFRAP-Site does not qualify for the NPL based on existing information	Date: N/A	
BJ295	*BEAR STATE ELECTRICAL CO INC | 1X TRANSFORM COMPANY | ALPHA TRANSFORM, INC.*	*2105 W COWLES ST | 2105 WEST COWLES STREET | 2105 West Cowles St*	*WSW / 0.487 mi., 2572 ft.*	*1981*
	- ID: 0902200	Status: NFRAP-Site does not qualify for the NPL based on existing information	Date: N/A	

FEDERAL RCRA CORRACTS FACILITIES LIST

CORRACTS: List of facilities where Resource Conservation and Recovery Act Corrective Action Program used to investigate and remediate hazardous releases **2 SITES FOUND WITHIN 1 MILE**

LOWER ELEVATION

MAP ID	SITE NAME	SITE ADDRESS	DIRECTION/DISTANCE	PAGE
I83	*CROSBY & OVERTON | Crosby Overton Plant 1 | CROSBY & OVERTON PLANT NUMBER 1*	*1630 W 17TH ST | 1630 West 17th St | 1630 W. 17 St.*	*WSW / 0.099 mi., 524 ft.*	*527*
	- ID: CAD028409019	Status: N/A	Date: N/A	
	- ID: ENTIRE FACILITY	Status: REMEDY CONSTRUCTION-REMEDY CONSTRUCTED	Date: 2014-08-20	
	- ID: ENTIRE FACILITY	Status: RELEASE TO GW CONTROLLED DETERMINATION-YES, APPLICABLE AS OF THIS DATE	Date: 2014-08-20	
	- ID: ENTIRE FACILITY	Status: HUMAN EXPOSURES CONTROLLED DETERMINATION-YES, APPLICABLE AS OF THIS DATE	Date: 2014-08-20	
	- ID: N/R	Status: STABILIZATION MEASURES EVALUATION-FACILITY NOT AMENABLE TO STABILIZATION	Date: 1993-02-24	
	There are an additional 6 status records, see site details.			
BL304	*HUGH J-RESINS COMPANY | HUGH J-RESINS COMPAN*	*2267 W GAYLORD | 2267 WEST GAYLORD*	*WSW / 0.544 mi., 2874 ft.*	*2081*
	- ID: CAD008316218	Status: N/A	Date: N/A	
	- ID: N/R	Status: PA OR CERCLA INSPECTION	Date: 1991-01-29	
	- ID: N/R	Status: LEAD AGENCY DETERMINATION	Date: 1990-01-01	
	- ID: N/R	Status: NCAPS RANKING/PRIORITY	Date: 1986-10-01	
	- ID: N/R	Status: PA OR CERCLA INSPECTION	Date: 1986-10-01	
	There are an additional 2 status records, see site details.			

STATE, TRIBAL, AND FEDERAL LEAKING STORAGE TANK LISTS

EPA LUST: Releases listed in the EPA UST Finder database **40 SITES FOUND WITHIN .5 MILE**

EQUAL/HIGHER ELEVATION

MAP ID	SITE NAME	SITE ADDRESS	DIRECTION/DISTANCE	PAGE
D19	PACIFIC 76 | TOSCO - 76 STATION #3568 | TOSCO CORPORATION STATION #30519	1410 W PACIFIC COAST HWY | 1410 PACIFIC COAST HWY W | 1410 PACIFIC COAST HWY	NNE / 0.027 mi., 142 ft.	204
M146	LONG BEACH TRAVEL CENTER	1670 PACIFIC COAST HIGHWAY W	WNW / 0.168 mi., 885 ft.	935
R177	CHEVRON STATION 9 5030 | CHEVRON #9-5030 (FORMER) | 1X CHEVRON SERVICE STATION #95030	1705 W PACIFIC COAST HWY | 1705 PACIFIC COAST HWY W | 1705 WEST PACIFIC COAST HWY	WNW / 0.193 mi., 1019 ft.	1132
R184	THRIFTY #269	1720 PACIFIC COAST HWY W	WNW / 0.207 mi., 1095 ft.	1167
M190	CITY OF LONG BEACH WESTSIDE POLICE STATION | Long Beach Police Department- West Division Substation, (Site 39) | EVR Phase II upgrade	1835 SANTA FE AVE	WNW / 0.212 mi., 1118 ft.	1186
286	GTE LONG BEACH PLANT YARD | GENERAL TELEPHONE CO OF CALIF | GTE CALIFORNIA INCORPORATED	1778 E 20TH ST | 1778 020TH ST E	ENE / 0.460 mi., 2431 ft.	1914
BK300	GOODWILL INDUSTRIES	800 PACIFIC COAST HWY W	E / 0.500 mi., 2639 ft.	2042

LOWER ELEVATION

MAP ID	SITE NAME	SITE ADDRESS	DIRECTION/DISTANCE	PAGE
E21	EAGLE INDUSTRIES (FORMER)	1517 ESTHER ST W	WNW / 0.028 mi., 147 ft.	227
E26	CASTLE CAR WASH	1500 PACIFIC COAST HWY W	NW / 0.034 mi., 180 ft.	247
F29	BRANNEN PIPE & SUPPLY	1650 HARBOR BLVD	SE / 0.036 mi., 190 ft.	254
H44	MARINE HARDWARE CO	1322 017TH ST W	ESE / 0.049 mi., 258 ft.	324
C51	I-CHEM INTERNATIONAL (FORMER)	1455 16TH ST. W.	S / 0.062 mi., 326 ft.	348
B53	DION & SONS INC	1569 016TH ST W	WSW / 0.063 mi., 334 ft.	357
H68	NATIONAL PLANT SERVICES, INC. | NATIONAL PLANT SERVICESNA INC.	1364 016TH ST W	SE / 0.074 mi., 391 ft.	440
B70	MO DION & SONS INC | DION & SONS, INCORPORATED | DION M O & SONS	1569 WEST 16TH STREET | 1569 W 16TH ST | 1515 & 1569 W 16TH ST	SW / 0.075 mi., 395 ft.	444
B75	PRINT L.A. INC.	1520 016TH ST W	SW / 0.082 mi., 435 ft.	482
H93	MCMULLEN OIL CO.	1651 FASHION AVE.	ESE / 0.113 mi., 596 ft.	636
M95	EXPRESS MINI MART TRUCKING STOP | 712530 | PCH TRUCK	1603 PACIFIC COAST HWY W | 1603 WEST PACIFIC COAST HWY | 1603 W PCH	WNW / 0.114 mi., 604 ft.	641
K122	CROSBY & OVERTON,INC. EQUIPMENT | CROSBY & OVERTONNAINC.EQUIPMENT	1640 016TH ST W	WSW / 0.137 mi., 724 ft.	801
K135	CROSBY & OVERTON/EMI DIV	1617 GAYLORD AVE	SW / 0.149 mi., 785 ft.	863
S168	J R GREASE TRAP CORP. | CAL STATE OIL CO | URBANX RENEWABLES GROUP, INC.	1571 W 15TH ST | 1571 WEST 15TH STREET | 1571 15TH ST W	SSW / 0.186 mi., 982 ft.	1067
O204	NEILL AIRCRAFT	1260 15TH ST W	SE / 0.226 mi., 1192 ft.	1324
T248	WESTERN MARINE EXPRESS TRUCKIN | 1X WESTERN MARINE EXPRESS INC | J & J WEBSTER	1550 COTA AVE	WSW / 0.261 mi., 1378 ft.	1534
S249	MARINE AND INDUSTRIAL REPAIR | POFF AND SONS IMPORT AUTO | POFFTSON AUTO WRECKING	1614 COWLES ST | 1614 COWLES ST W	SSW / 0.262 mi., 1385 ft.	1538

STATE, TRIBAL, AND FEDERAL LEAKING STORAGE TANK LISTS *(cont.)*

EPA LUST: Releases listed in the EPA UST Finder database **40 SITES FOUND WITHIN .5 MILE**

LOWER ELEVATION *(cont.)*

MAP ID	SITE NAME	SITE ADDRESS	DIRECTION/DISTANCE	PAGE
X250	OSCAR MAIER'S PROPERTY | ADVANCE ELEVATOR INC | 1X OSCAR MAIER	1451 SANTA FE AVE	SW / 0.270 mi., 1426 ft.	1546
252	NOIL USA INC DBA NOIL USA INC | Speedy Fuel, Inc. | MCMULLEN OIL INC	1234 COWLES ST | 1234 COWLES ST W | 1234 W Cowles	SE / 0.283 mi., 1493 ft.	1556
253	MASTERSON'S PROPERTY | WALLBOARD TOOLS CO INC	1697 SEABRIGHT AVE	W / 0.291 mi., 1537 ft.	1573
255	FORMER COMMERCIAL TRUCK BODIES | MESA SERVICES INC | NORMAN TURLEY	1468 W 14TH ST | 1468 WEST 14TH STREET | 1468 14TH ST W	S / 0.310 mi., 1635 ft.	1589
BA263	SEASIDE PAINT & LACQUER CO | SEASIDE INCORPORATED | TJ Trucking Group	1439 COTA AVE	SW / 0.345 mi., 1822 ft.	1676
BC272	TRANS WORLD OIL CORPORATION	1532 ANAHEIM ST W	SSW / 0.384 mi., 2030 ft.	1777
273	UNITED RENTAL | Former Contractors Equipment Rental | CONTRACTORS EQUIPMENT RENTAL	2020 PACIFIC COAST HWY W | 2020 West Pacific Coast Highway	W / 0.386 mi., 2039 ft.	1780
BF277	MOBIL	1669 ANAHEIM ST W	SSW / 0.406 mi., 2143 ft.	1841
BF278	Rocket Oil #4 | ROCKET #4	1701 W ANAHEIM ST	SW / 0.416 mi., 2200 ft.	1845
BE280	PUBLIC SERVICE YARD | 1X CITY OF LONG BEACH | CITY OF LONG BEACH - DEPT OF PUBLIC WORKS	1725 SAN FRANCISCO AVE	E / 0.424 mi., 2239 ft.	1881
BD283	TIRE CHEMICALS, INC. FORMER | ELECTRO-TECH MACHINING | REDBARN PET PRODUCTS	2100 GAYLORD ST W | 2100 GAYLORD STREET | 2100 W GAYLORD ST	WSW / 0.447 mi., 2359 ft.	1892
BI291	HARRISON PROPERTY	1326 12TH ST W | 1326 WEST 12TH	SSE / 0.469 mi., 2477 ft.	1942
BD293	IRVING & PHYLLIS KERN TRUST | FABRIC CARE | INDUSTRIAL UNIFORM RENTAL	2144 GAYLORD ST | 2144 GAYLORD ST W | 2144 WEST GAYLORD	WSW / 0.477 mi., 2519 ft.	1967
294	HARTLEY & NIXON RENTALS	1900 ANAHEIM ST W	SW / 0.481 mi., 2539 ft.	1978
BH296	TRANS HARBOR SERVICES INC | VIOLETTE ALBERTA J TRANS HARBOR TRUCKI | TRANS HARBOR TERMINAL SERVICES INC	1130 SANTA FE AVE	SSW / 0.491 mi., 2593 ft.	1992
297	THE FOOD BANK OF SOUTHERN CA | FOODBANK OF SOUTHERN CALIFORNIA	1444 SAN FRANCISCO ST	ESE / 0.495 mi., 2615 ft.	2003

LUST REG 4 - CA: Leaking underground storage tanks in Region 4: Los Angeles Ventura counties (Small parts of Kern and Santa Barbara counties). **40 SITES FOUND WITHIN .5 MILE**

EQUAL/HIGHER ELEVATION

MAP ID	SITE NAME	SITE ADDRESS	DIRECTION/DISTANCE	PAGE
D19	PACIFIC 76 | TOSCO - 76 STATION #3568 | TOSCO CORPORATION STATION #30519	1410 W PACIFIC COAST HWY | 1410 PACIFIC COAST HWY W | 1410 PACIFIC COAST HWY	NNE / 0.027 mi., 142 ft.	204
	- ID: T0603701670	Status: Completed - Case Closed	Date: 2015-07-03	

STATE, TRIBAL, AND FEDERAL LEAKING STORAGE TANK LISTS *(cont.)*

LUST REG 4 - CA: Leaking underground storage tanks in Region 4: Los Angeles Ventura counties (Small parts of Kern and Santa Barbara counties). **40 SITES FOUND WITHIN .5 MILE**

EQUAL/HIGHER ELEVATION *(cont.)*

MAP ID	SITE NAME	SITE ADDRESS	DIRECTION/DISTANCE	PAGE
M146	*LONG BEACH TRAVEL CENTER*	*1670 PACIFIC COAST HIGHWAY W*	*WNW / 0.168 mi., 885 ft.*	*935*
	- ID: T10000010192	Status: Completed - Case Closed	Date: 2020-12-28	
R177	*CHEVRON STATION 9 5030 | CHEVRON #9-5030 (FORMER) | 1X CHEVRON SERVICE STATION #95030*	*1705 W PACIFIC COAST HWY | 1705 PACIFIC COAST HWY W | 1705 WEST PACIFIC COAST HWY*	*WNW / 0.193 mi., 1019 ft.*	*1132*
	- ID: T0603701904	Status: Completed - Case Closed	Date: 1998-08-07	
R184	*THRIFTY #269*	*1720 PACIFIC COAST HWY W*	*WNW / 0.207 mi., 1095 ft.*	*1167*
	- ID: T0603701905	Status: Completed - Case Closed	Date: 2002-04-19	
M190	*CITY OF LONG BEACH WESTSIDE POLICE STATION | Long Beach Police Department- West Division Substation, (Site 39) | EVR Phase II upgrade*	*1835 SANTA FE AVE*	*WNW / 0.212 mi., 1118 ft.*	*1186*
	- ID: T10000001057	Status: Completed - Case Closed	Date: 2010-03-09	
286	*GTE LONG BEACH PLANT YARD | GENERAL TELEPHONE CO OF CALIF | GTE CALIFORNIA INCORPORATED*	*1778 E 20TH ST | 1778 020TH ST E*	*ENE / 0.460 mi., 2431 ft.*	*1914*
	- ID: T0603703587	Status: Completed - Case Closed	Date: 1996-11-18	
BK300	*GOODWILL INDUSTRIES*	*800 PACIFIC COAST HWY W*	*E / 0.500 mi., 2639 ft.*	*2042*
	- ID: T0603701839	Status: Completed - Case Closed	Date: 1998-05-07	

LOWER ELEVATION

MAP ID	SITE NAME	SITE ADDRESS	DIRECTION/DISTANCE	PAGE
E21	*EAGLE INDUSTRIES (FORMER)*	*1517 ESTHER ST W*	*WNW / 0.028 mi., 147 ft.*	*227*
	- ID: T0603792998	Status: Completed - Case Closed	Date: 2015-09-08	
E26	*CASTLE CAR WASH*	*1500 PACIFIC COAST HWY W*	*NW / 0.034 mi., 180 ft.*	*247*
	- ID: T0603701908	Status: Completed - Case Closed	Date: 1998-04-17	
F29	*BRANNEN PIPE & SUPPLY*	*1650 HARBOR BLVD*	*SE / 0.036 mi., 190 ft.*	*254*
	- ID: T0603701955	Status: Completed - Case Closed	Date: 1997-04-22	
H44	*MARINE HARDWARE CO*	*1322 017TH ST W*	*ESE / 0.049 mi., 258 ft.*	*324*
	- ID: T0603701962	Status: Completed - Case Closed	Date: 2013-10-08	
C51	*I-CHEM INTERNATIONAL (FORMER)*	*1455 16TH ST. W.*	*S / 0.062 mi., 326 ft.*	*348*
	- ID: T0603743664	Status: Open - Site Assessment	Date: 2009-06-15	
B53	*DION & SONS INC*	*1569 016TH ST W*	*WSW / 0.063 mi., 334 ft.*	*357*
	- ID: T0603701933	Status: Completed - Case Closed	Date: 1996-07-17	
H68	*NATIONAL PLANT SERVICES, INC. | NATIONAL PLANT SERVICESNA INC.*	*1364 016TH ST W*	*SE / 0.074 mi., 391 ft.*	*440*
	- ID: T0603701928	Status: Completed - Case Closed	Date: 1996-05-29	

STATE, TRIBAL, AND FEDERAL LEAKING STORAGE TANK LISTS *(cont.)*

LUST REG 4 - CA: Leaking underground storage tanks in Region 4: Los Angeles Ventura counties (Small parts of Kern and Santa Barbara counties). **40 SITES FOUND WITHIN .5 MILE**

LOWER ELEVATION *(cont.)*

MAP ID	SITE NAME	SITE ADDRESS	DIRECTION/DISTANCE	PAGE
B70	*MO DION & SONS INC | DION & SONS, INCORPORATED | DION M O & SONS*	*1569 WEST 16TH STREET | 1569 W 16TH ST | 1515 & 1569 W 16TH ST*	*SW / 0.075 mi., 395 ft.*	*444*
	- ID: T0603701934	Status: Completed - Case Closed	Date: 2017-05-23	
B75	*PRINT L.A. INC.*	*1520 016TH ST W*	*SW / 0.082 mi., 435 ft.*	*482*
	- ID: T0603701959	Status: Completed - Case Closed	Date: 2013-04-18	
H93	*MCMULLEN OIL CO.*	*1651 FASHION AVE.*	*ESE / 0.113 mi., 596 ft.*	*636*
	- ID: T0603701931	Status: Completed - Case Closed	Date: 2004-08-06	
M95	*EXPRESS MINI MART TRUCKING STOP | 712530 | PCH TRUCK*	*1603 PACIFIC COAST HWY W | 1603 WEST PACIFIC COAST HWY | 1603 W PCH*	*WNW / 0.114 mi., 604 ft.*	*641*
	- ID: T0603701915	Status: Completed - Case Closed	Date: 2007-07-02	
K122	*CROSBY & OVERTON,INC. EQUIPMENT | CROSBY & OVERTONNAINC.EQUIPMENT*	*1640 016TH ST W*	*WSW / 0.137 mi., 724 ft.*	*801*
	- ID: T0603701949	Status: Completed - Case Closed	Date: 1996-08-29	
K135	*CROSBY & OVERTON/EMI DIV*	*1617 GAYLORD AVE*	*SW / 0.149 mi., 785 ft.*	*863*
	- ID: T0603701953	Status: Completed - Case Closed	Date: 1996-10-30	
S168	*J R GREASE TRAP CORP. | CAL STATE OIL CO | URBANX RENEWABLES GROUP, INC.*	*1571 W 15TH ST | 1571 WEST 15TH STREET | 1571 15TH ST W*	*SSW / 0.186 mi., 982 ft.*	*1067*
	- ID: T0603791302	Status: Open - Remediation	Date: 2015-02-26	
O204	*NEILL AIRCRAFT*	*1260 15TH ST W*	*SE / 0.226 mi., 1192 ft.*	*1324*
	- ID: T0603701965	Status: Completed - Case Closed	Date: 2015-07-01	
T248	*WESTERN MARINE EXPRESS TRUCKIN | 1X WESTERN MARINE EXPRESS INC | J & J WEBSTER*	*1550 COTA AVE*	*WSW / 0.261 mi., 1378 ft.*	*1534*
	- ID: T0603701929	Status: Completed - Case Closed	Date: 1996-07-12	
S249	*MARINE AND INDUSTRIAL REPAIR | POFF AND SONS IMPORT AUTO | POFFTSON AUTO WRECKING*	*1614 COWLES ST | 1614 COWLES ST W*	*SSW / 0.262 mi., 1385 ft.*	*1538*
	- ID: T0603701966	Status: Completed - Case Closed	Date: 2011-12-07	
X251	*ADVANCE ELEVATOR INC | 1X OSCAR MAIER | OSCAR MAIER'S PROPERTY*	*1451 SANTA FE AVE*	*SW / 0.280 mi., 1481 ft.*	*1551*
	- ID: T0603701925	Status: Completed - Case Closed	Date: 1996-10-01	
252	*NOIL USA INC DBA NOIL USA INC | Speedy Fuel, Inc. | MCMULLEN OIL INC*	*1234 COWLES ST | 1234 COWLES ST W | 1234 W Cowles*	*SE / 0.283 mi., 1493 ft.*	*1556*
	- ID: T0603701973	Status: Completed - Case Closed	Date: 2015-07-01	
253	*MASTERSON'S PROPERTY | WALLBOARD TOOLS CO INC*	*1697 SEABRIGHT AVE*	*W / 0.291 mi., 1537 ft.*	*1573*
	- ID: T0603701956	Status: Completed - Case Closed	Date: 2004-03-02	

STATE, TRIBAL, AND FEDERAL LEAKING STORAGE TANK LISTS *(cont.)*

LUST REG 4 - CA: Leaking underground storage tanks in Region 4: Los Angeles Ventura counties (Small parts of Kern and Santa Barbara counties). **40 SITES FOUND WITHIN .5 MILE**

LOWER ELEVATION *(cont.)*

MAP ID	SITE NAME	SITE ADDRESS	DIRECTION/DISTANCE	PAGE
255	*FORMER COMMERCIAL TRUCK BODIES | MESA SERVICES INC | NORMAN TURLEY*	*1468 W 14TH ST | 1468 WEST 14TH STREET | 1468 14TH ST W*	*S / 0.310 mi., 1635 ft.*	*1589*
	- ID: T0603701923	Status: Completed - Case Closed	Date: 2019-04-04	
BA264	*TJ TRUCKING GROUP INC | SEASIDE PAINT & LACQUER | CITY OF LONG BEACH*	*1439 COTA AVE*	*SW / 0.355 mi., 1876 ft.*	*1682*
	- ID: T0603701922	Status: Completed - Case Closed	Date: 1994-11-22	
BC272	*TRANS WORLD OIL CORPORATION*	*1532 ANAHEIM ST W*	*SSW / 0.384 mi., 2030 ft.*	*1777*
	- ID: T0603701837	Status: Completed - Case Closed	Date: 1997-12-31	
273	*UNITED RENTAL | Former Contractors Equipment Rental | CONTRACTORS EQUIPMENT RENTAL*	*2020 PACIFIC COAST HWY W | 2020 West Pacific Coast Highway*	*W / 0.386 mi., 2039 ft.*	*1780*
	- ID: T0603701667	Status: Open - Remediation	Date: 2015-05-15	
BF277	*MOBIL*	*1669 ANAHEIM ST W*	*SSW / 0.406 mi., 2143 ft.*	*1841*
	- ID: T0603701918	Status: Open - Remediation	Date: 2014-12-08	
BF278	*Rocket Oil #4 | ROCKET #4*	*1701 W ANAHEIM ST*	*SW / 0.416 mi., 2200 ft.*	*1845*
	- ID: T0603701937	Status: Open - Site Assessment	Date: 2003-02-25	
BE280	*PUBLIC SERVICE YARD | 1X CITY OF LONG BEACH | CITY OF LONG BEACH - DEPT OF PUBLIC WORKS*	*1725 SAN FRANCISCO AVE*	*E / 0.424 mi., 2239 ft.*	*1881*
	- ID: T0603701971	Status: Completed - Case Closed	Date: 2012-07-03	
BD283	*TIRE CHEMICALS, INC. FORMER | ELECTRO-TECH MACHINING | REDBARN PET PRODUCTS*	*2100 GAYLORD ST W | 2100 GAYLORD STREET | 2100 W GAYLORD ST*	*WSW / 0.447 mi., 2359 ft.*	*1892*
	- ID: T0603701948	Status: Completed - Case Closed	Date: 2011-10-25	
BI291	*HARRISON PROPERTY*	*1326 12TH ST W | 1326 WEST 12TH*	*SSE / 0.469 mi., 2477 ft.*	*1942*
	- ID: T0603701919	Status: Open - Remediation	Date: 2020-07-31	
BD293	*IRVING & PHYLLIS KERN TRUST | FABRIC CARE | INDUSTRIAL UNIFORM RENTAL*	*2144 GAYLORD ST | 2144 GAYLORD ST W | 2144 WEST GAYLORD*	*WSW / 0.477 mi., 2519 ft.*	*1967*
	- ID: T0603701941	Status: Completed - Case Closed	Date: 2008-05-23	
294	*HARTLEY & NIXON RENTALS*	*1900 ANAHEIM ST W*	*SW / 0.481 mi., 2539 ft.*	*1978*
	- ID: T0603701932	Status: Completed - Case Closed	Date: 1999-03-23	
BH296	*TRANS HARBOR SERVICES INC | VIOLETTE ALBERTA J TRANS HARBOR TRUCKI | TRANS HARBOR TERMINAL SERVICES INC*	*1130 SANTA FE AVE*	*SSW / 0.491 mi., 2593 ft.*	*1992*
	- ID: T0603701920	Status: Completed - Case Closed	Date: 1989-03-30	

STATE, TRIBAL, AND FEDERAL LEAKING STORAGE TANK LISTS *(cont.)*

LUST REG 4 - CA: Leaking underground storage tanks in Region 4: Los Angeles Ventura counties (Small parts of Kern and Santa Barbara counties). **40 SITES FOUND WITHIN .5 MILE**

LOWER ELEVATION *(cont.)*

MAP ID	SITE NAME	SITE ADDRESS	DIRECTION/DISTANCE	PAGE
297	*THE FOOD BANK OF SOUTHERN CA | FOODBANK OF SOUTHERN CALIFORNIA*	*1444 SAN FRANCISCO ST*	*ESE / 0.495 mi., 2615 ft.*	*2003*
	- ID: T0603701935	Status: Completed - Case Closed	Date: 1996-07-22	

SLIC REG 4 - CA: List of Region 4 sites from GeoTracker Site Cleanup Program (formerly known as SLIC) database. **2 SITES FOUND WITHIN .5 MILE**

LOWER ELEVATION

MAP ID	SITE NAME	SITE ADDRESS	DIRECTION/DISTANCE	PAGE
S192	*AVIATION REPAIR SOLUTIONS INC | US CHROME | US CHROME CORPORATION OF CALIFORNIA*	*1480 CANAL AVE | 1480 CANAL AVE SUITE A*	*SSW / 0.213 mi., 1127 ft.*	*1209*
	- ID: SL2047D1672	Status: Completed - Case Closed	Date: 2016-02-09	
BG282	*DEPT OF TRANSPORTATION DISTRICT 7 PROJECT DEV B*	*2100 PACIFIC COAST HWY*	*W / 0.443 mi., 2338 ft.*	*1889*
	- ID: SL2048R1707	Status: Completed - Case Closed	Date: 2003-12-19	

FEDERAL RCRA GENERATORS LIST

RCRA_LQG: Resource Conservation and Recovery Act listing of licensed large quantity generators **9 SITES FOUND WITHIN .25 MILE**

EQUAL/HIGHER ELEVATION

MAP ID	SITE NAME	SITE ADDRESS	DIRECTION/DISTANCE	PAGE
R232	*C S U L B RESEARCH AND TRAINING CTR | CSULB TECHNOLOGY PARK*	*HWY 1 AND COTA*	*WNW / 0.244 mi., 1286 ft.*	*1440*
	- ID: CAR000039719	Status: No Violation/Inspections	Date: N/A	

LOWER ELEVATION

MAP ID	SITE NAME	SITE ADDRESS	DIRECTION/DISTANCE	PAGE
B70	*MO DION & SONS INC | DION & SONS, INCORPORATED | DION M O & SONS*	*1569 WEST 16TH STREET | 1569 W 16TH ST | 1515 & 1569 W 16TH ST*	*SW / 0.075 mi., 395 ft.*	*444*
	- ID: CAD046434676	Status: No Violation/Inspections	Date: N/A	
I83	*CROSBY & OVERTON | Crosby Overton Plant 1 | CROSBY & OVERTON PLANT NUMBER 1*	*1630 W 17TH ST | 1630 West 17th St | 1630 W. 17 St.*	*WSW / 0.099 mi., 524 ft.*	*527*
	- ID: CAD028409019	Status: TSD - General Facility Standards	Date: Violation 2021-02-22 - Achieved Compliance 2021-03-08	
	- ID: CAD028409019	Status: TSD - Container Use and Management	Date: Violation 2020-02-25 - Achieved Compliance 2020-02-25	
	- ID: CAD028409019	Status: State Statute or Regulation	Date: Violation 2019-02-12 - Achieved Compliance 2019-02-12	
	- ID: CAD028409019	Status: TSD - Financial Requirements	Date: Violation 2017-06-20 - Achieved Compliance 2017-07-12	

FEDERAL RCRA GENERATORS LIST *(cont.)*

RCRA_LQG: Resource Conservation and Recovery Act listing of licensed large quantity generators **9 SITES FOUND WITHIN .25 MILE**

LOWER ELEVATION *(cont.)*

MAP ID	SITE NAME	SITE ADDRESS	DIRECTION/DISTANCE	PAGE
	- ID: CAD028409019	Status: Permits - Conditions	Date: Violation 2014-08-25 - Achieved Compliance 2016-07-29	
	There are an additional 71 status records, see site details.			
J98	*B-T EQUIPMENT CO INC*	*1259 W 17TH ST*	*ESE / 0.120 mi., 634 ft.*	*672*
	- ID: CAD000036558	Status: Generators - General	Date: Violation 1988-05-13 - Achieved Compliance 1989-01-01	
	- ID: CAD000036558	Status: No Violation/Inspections	Date: N/A	
L105	*KM INDUSTRIAL INC | TOTAL LUBRICATION MANAGEMENT | COLFAX FLUID HANDLING RELIABILITY SERVICES*	*1422 W GAYLORD ST | 1422 West Gaylord Street*	*S / 0.125 mi., 658 ft.*	*721*
	- ID: CAC002648902	Status: No Violation/Inspections	Date: N/A	
S192	*AVIATION REPAIR SOLUTIONS INC | US CHROME | US CHROME CORPORATION OF CALIFORNIA*	*1480 CANAL AVE | 1480 CANAL AVE SUITE A*	*SSW / 0.213 mi., 1127 ft.*	*1209*
	- ID: CAD045550464	Status: Generators - General	Date: Violation 2007-09-21 - Achieved Compliance 2007-11-06	
	- ID: CAD045550464	Status: Generators - General	Date: Violation 2007-02-13 - Achieved Compliance 2007-03-21	
	- ID: CAD045550464	Status: No Violation/Inspections	Date: N/A	
O196	*NEILL AIRCRAFT CO*	*1260 W 15TH ST | 1260 West 15th Street*	*SE / 0.219 mi., 1157 ft.*	*1275*
	- ID: CAD982462657	Status: No Violation/Inspections	Date: N/A	
R211	*GLOBAL DIRECT TRANSPORTATION INC*	*1725 COTA AVE*	*W / 0.229 mi., 1210 ft.*	*1362*
	- ID: CAR000304113	Status: No Violation/Inspections	Date: N/A	

RCRA_NONGEN: Resource Conservation and Recovery Act listing of licensed non-generators **62 SITES FOUND WITHIN .25 MILE**

EQUAL/HIGHER ELEVATION

MAP ID	SITE NAME	SITE ADDRESS	DIRECTION/DISTANCE	PAGE
D18	*BOB & NICK GERMAN AUTO SERVICE | Bob and Nick German auto Sercice | Werkstat West*	*1430 W PACIFIC COAST HWY*	*NNE / 0.027 mi., 142 ft.*	*198*
	- ID: CAL000449887	Status: No Violation/Inspections	Date: N/A	
D19	*PACIFIC 76 | TOSCO - 76 STATION #3568 | TOSCO CORPORATION STATION #30519*	*1410 W PACIFIC COAST HWY | 1410 PACIFIC COAST HWY W | 1410 PACIFIC COAST HWY*	*NNE / 0.027 mi., 142 ft.*	*204*
	- ID: CAL000299050	Status: No Violation/Inspections	Date: N/A	

FEDERAL RCRA GENERATORS LIST *(cont.)*

RCRA_NONGEN: Resource Conservation and Recovery Act listing of licensed non-generators **62 SITES FOUND WITHIN .25 MILE**

EQUAL/HIGHER ELEVATION *(cont.)*

MAP ID	SITE NAME	SITE ADDRESS	DIRECTION/DISTANCE	PAGE
I78	*SILVA TRUCK AUTO ELECT | HARBOR AUTO & TRUCK SERVICE | SILVA TRUCK & AUTO ELECTRIC*	*1618 W ESTHER ST | 1618 W ESTHER*	*W / 0.091 mi., 480 ft.*	*505*
	- ID: CAL000070282	Status: No Violation/Inspections	Date: N/A	
M106	*PCH Truck Stop Center | EDCO STATIONS/MOHAMMED ALMORADI | EXPRESS C & T*	*1603 W PACIFIC COAST HWY | 1603 WEST PACIFIC COAST HWY | 1603 PACIFIC COAST HWY*	*WNW / 0.125 mi., 660 ft.*	*732*
	- ID: CAL000289883	Status: No Violation/Inspections	Date: N/A	
M123	*LONG BEACH TRAVEL CENTER | APRO LLC DBA UNITED PACIFIC LONG BEACH TRAVEL CENTER | LB TRAVEL CENTER*	*1670 W PACIFIC COAST HWY | 1666 TO 1670 W PACIFIC COAST HWY*	*WNW / 0.137 mi., 726 ft.*	*804*
	- ID: CAL000453034 - ID: CAL000256914	Status: No Violation/Inspections Status: No Violation/Inspections	Date: N/A Date: N/A	
R143	*CW INDUSTRIES/CW WELDING SERVICES INC. | CW WELDING SERVICES INC. | BILL WILLIAMS WELDING COMPANY*	*1735 SANTA FE AVE*	*W / 0.166 mi., 876 ft.*	*916*
	- ID: CAL000264244	Status: No Violation/Inspections	Date: N/A	
R149	*A&G Auto Collision | RONNIES FACELIFT INC | SOUTH SIDE CUSTOMS*	*1749 SANTA FE AVE*	*W / 0.169 mi., 892 ft.*	*941*
	- ID: CAL000426654	Status: No Violation/Inspections	Date: N/A	
M190	*CITY OF LONG BEACH WESTSIDE POLICE STATION | Long Beach Police Department- West Division Substation, (Site 39) | EVR Phase II upgrade*	*1835 SANTA FE AVE*	*WNW / 0.212 mi., 1118 ft.*	*1186*
	- ID: CAL000309546	Status: No Violation/Inspections	Date: N/A	
241	*ROSA PAQUETTE*	*1969 FASHION AVE*	*NNE / 0.248 mi., 1309 ft.*	*1487*
	- ID: CAC003106532	Status: No Violation/Inspections	Date: N/A	

LOWER ELEVATION

MAP ID	SITE NAME	SITE ADDRESS	DIRECTION/DISTANCE	PAGE
C11	*CTrans, Inc. | J-GEM TRANSPORTATION INC | CTRANS POCAPALIA*	*1418 W 17TH ST | 1418 WEST 17TH STREET*	*SSE / 0.008 mi., 42 ft.*	*171*
	- ID: CAL000341038 - ID: CAD055899173	Status: No Violation/Inspections Status: No Violation/Inspections	Date: N/A Date: N/A	
H35	*PRESS TECH INC | SAN ANTONIO MOTORS*	*1322 W 17TH ST*	*ESE / 0.043 mi., 226 ft.*	*265*
	- ID: CAD982019788	Status: No Violation/Inspections	Date: N/A	
B38	*AP FISCHER INC | A P Fischer Oil Dist | API FISCHER INC*	*1601 CASPIAN AVE*	*SSW / 0.046 mi., 246 ft.*	*275*
	- ID: CAL000234755	Status: No Violation/Inspections	Date: N/A	

FEDERAL RCRA GENERATORS LIST *(cont.)*

RCRA_NONGEN: Resource Conservation and Recovery Act listing of licensed non-generators **62 SITES FOUND WITHIN .25 MILE**

LOWER ELEVATION *(cont.)*

MAP ID	SITE NAME	SITE ADDRESS	DIRECTION/DISTANCE	PAGE
C41	*RAMSEYS AUTO SALES & BODY SHOP | GRACE F HALL LIVING TRUST, DATED JULY 14, 1987 | UNICHEM INTERNATIONAL INC*	*1455 W 16TH ST | 1455 WEST 16TH*	*S / 0.047 mi., 250 ft.*	*305*
	- ID: CAC003046675	Status: No Violation/Inspections	Date: N/A	
	- ID: CAL000207320	Status: No Violation/Inspections	Date: N/A	
D43	*BENNIE'S RADIATOR SERVICE | 1X ANGEL, COREY*	*1815 HARBOR AVE*	*NNE / 0.048 mi., 256 ft.*	*318*
	- ID: CAL000163053	Status: No Violation/Inspections	Date: N/A	
C52	*S&S BUMPER REPAIR, INC*	*1429 W 16TH ST*	*SSE / 0.062 mi., 327 ft.*	*353*
	- ID: CAL000450172	Status: No Violation/Inspections	Date: N/A	
I72	*TONY'S AUTO SERVICE AND TOWING*	*1750 CANAL*	*W / 0.075 mi., 399 ft.*	*471*
	- ID: CAL000287619	Status: No Violation/Inspections	Date: N/A	
K96	*CROSBY AND OVERTON | AMAZON ENVIRONMENTAL INC | Crosby & Overton, Inc. - Plant No. 3*	*1573 CANAL AVE*	*SW / 0.118 mi., 621 ft.*	*661*
	- ID: CAR000226506	Status: No Violation/Inspections	Date: N/A	
K97	*J R GREASE TRAP CORP*	*1571 CANAL AVE*	*SW / 0.119 mi., 629 ft.*	*667*
	- ID: CAC002976956	Status: No Violation/Inspections	Date: N/A	
L99	*PSC Industrial Outsourcing, LP | PHILIP WEST INDUSTRIAL SERVICES | KM INDUSTRIAL INC*	*1411 W GAYLORD ST | 1411 WEST GAYLORD ST*	*S / 0.121 mi., 639 ft.*	*677*
	- ID: CAL000395550	Status: No Violation/Inspections	Date: N/A	
J101	*BERNS BROS INC | THE BERNS CO*	*1250 W 17TH ST*	*ESE / 0.123 mi., 648 ft.*	*705*
	- ID: CAD028404242	Status: No Violation/Inspections	Date: N/A	
L103	*American Corporate Security, Inc. | AMERICAN CORPORATE SECURITYNA INC.*	*1462 W GAYLORD ST*	*S / 0.124 mi., 655 ft.*	*711*
	- ID: CAL000354823	Status: No Violation/Inspections	Date: N/A	
N114	*LEGACY PORT TRANSPORT INC | LOS ANGELES COUNTY/EMERG RESPONSE ONLY | 1X CITY OF LONG BEACH REDEVEL. AGENCY*	*1520 GAYLORD | 1520 W GAYLORD ST*	*SSW / 0.131 mi., 690 ft.*	*765*
	- ID: CAC003110494	Status: No Violation/Inspections	Date: N/A	
O118	*JNC TRANSPORTATION | GARDUN PAINT SERVICE | EUGENES AUTO & TRUCK REPAIRS*	*1319 W GAYLORD STREET | 1319 GAYLORD ST*	*SE / 0.134 mi., 709 ft.*	*781*
	- ID: CAD982478596	Status: No Violation/Inspections	Date: N/A	
O124	*THE PRESSURE GROUT CO*	*1330 W GAYLORD ST*	*SE / 0.140 mi., 742 ft.*	*822*
	- ID: CAL000260234	Status: No Violation/Inspections	Date: N/A	

FEDERAL RCRA GENERATORS LIST *(cont.)*

RCRA_NONGEN: Resource Conservation and Recovery Act listing of licensed non-generators **62 SITES FOUND WITHIN .25 MILE**

LOWER ELEVATION *(cont.)*

MAP ID	SITE NAME	SITE ADDRESS	DIRECTION/DISTANCE	PAGE
L126	*AQUILEX HYDROCHEM LLC | 1X VERDUGO FLORENCIO ROOFING CO INC | DAVID HABERBUSH*	*1539 HARBOR AVE*	*SSE / 0.142 mi., 748 ft.*	*827*
	- ID: CAL000324568	Status: No Violation/Inspections	Date: N/A	
O132	*AONICS CORPORATION | CENTURY DIE CASTING*	*1326 W GAYLORD ST*	*SE / 0.146 mi., 771 ft.*	*852*
	- ID: CAD981678998	Status: No Violation/Inspections	Date: N/A	
Q139	*Fiberglass Arts Body Shop | MBS TRUCK REPAIR | SOUTH BAY DEBURRING*	*1540 CANAL AVE*	*SW / 0.156 mi., 824 ft.*	*872*
	- ID: CAL000394304	Status: No Violation/Inspections	Date: N/A	
	- ID: CAL000021488	Status: No Violation/Inspections	Date: N/A	
	- ID: CAL000125256	Status: No Violation/Inspections	Date: N/A	
	- ID: CAL000404978	Status: No Violation/Inspections	Date: N/A	
K140	*M O DION & SONS INC DBA F & L PETROLEUM | F & L PETROLEUM PRODUCTS | ALLWASTE ENVIRONMENTAL SERVICES*	*1635 W GAYLORD ST*	*SW / 0.159 mi., 841 ft.*	*895*
	- ID: CAL000343153	Status: No Violation/Inspections	Date: N/A	
L157	*NICKELL METAL SPRAY INC*	*1429 W 15TH STREET*	*S / 0.182 mi., 963 ft.*	*962*
	- ID: CAL000012239	Status: No Violation/Inspections	Date: N/A	
L158	*LACE SEARCH CORPORATION THE*	*1411 WEST 15TH ST*	*S / 0.182 mi., 963 ft.*	*972*
	- ID: CAD982481111	Status: No Violation/Inspections	Date: N/A	
L159	*CATHY CASTRO | FRANCISCO AUTO REPAIR SHOP | TRANS MASTER TRUCKING LINES*	*1441 WEST 15TH STREET*	*S / 0.183 mi., 964 ft.*	*976*
	- ID: CAC002986123	Status: No Violation/Inspections	Date: N/A	
L160	*GOOD BITES GROUP, LLC.*	*1461-1471 WEST 15TH STREET*	*S / 0.183 mi., 965 ft.*	*982*
	- ID: CAC002988200	Status: No Violation/Inspections	Date: N/A	
N161	*DENCHO MARINE | Diversified Composites Inc | DIVERSIFIED COMPOSITE LLC*	*1517 W 15TH ST | 1517 WEST 15TH ST.*	*SSW / 0.183 mi., 965 ft.*	*987*
	- ID: CAL000410711	Status: No Violation/Inspections	Date: N/A	
	- ID: CAL000448365	Status: No Violation/Inspections	Date: N/A	
N162	*CALIFORNIA MARINE DIESEL*	*1501 W 15TH ST*	*SSW / 0.183 mi., 965 ft.*	*1007*
	- ID: CAL000122856	Status: No Violation/Inspections	Date: N/A	
N164	*ABSTRAX LABS INC*	*1451 W 15TH ST | 1451 West 15th Street*	*S / 0.183 mi., 966 ft.*	*1029*
	- ID: CAL000453213	Status: No Violation/Inspections	Date: N/A	
L165	*CAPT'N GLASS*	*1445 W 15TH ST*	*S / 0.183 mi., 966 ft.*	*1038*
	- ID: CAL000259551	Status: No Violation/Inspections	Date: N/A	

FEDERAL RCRA GENERATORS LIST *(cont.)*

RCRA_NONGEN: Resource Conservation and Recovery Act listing of licensed non-generators **62 SITES FOUND WITHIN .25 MILE**

LOWER ELEVATION *(cont.)*

MAP ID	SITE NAME	SITE ADDRESS	DIRECTION/DISTANCE	PAGE
S166	*BETOS AUTO BODY SHOP | HIGH PERFORMANCE AUTO BODY & PAINT*	*1541 W 15TH ST*	*SSW / 0.184 mi., 971 ft.*	*1043*
	- ID: CAL000367840	Status: No Violation/Inspections	Date: N/A	
T167	*LB SANTA FE GARAGE INC DBA SANTA FE GARAGE | LONG BEACH MAINTENANCE AND REPAIR | SANTA FE GARAGE*	*1581 SANTA FE AVE*	*WSW / 0.185 mi., 976 ft.*	*1049*
	- ID: CAL000444763	Status: No Violation/Inspections	Date: N/A	
	- ID: CAL000447370	Status: No Violation/Inspections	Date: N/A	
	- ID: CAL000231309	Status: No Violation/Inspections	Date: N/A	
S168	*J R GREASE TRAP CORP. | CAL STATE OIL CO | URBANX RENEWABLES GROUP, INC.*	*1571 W 15TH ST | 1571 WEST 15TH STREET | 1571 15TH ST W*	*SSW / 0.186 mi., 982 ft.*	*1067*
	- ID: CAC003020264	Status: No Violation/Inspections	Date: N/A	
L169	*SOCAL PUMP AND VACUUM LLC | HI-TECH HEADS & MACHINE SHOP | LONG BEACH HI-TECH MACHINE SHOP*	*1436 W 15TH ST*	*S / 0.186 mi., 984 ft.*	*1094*
	- ID: CAL000445351	Status: No Violation/Inspections	Date: N/A	
O175	*GRAND UP AUTO RESTORATION | Ground Up Auto Restoration*	*1346 W 15TH ST*	*SSE / 0.191 mi., 1010 ft.*	*1119*
	- ID: CAL000379714	Status: No Violation/Inspections	Date: N/A	
O176	*CJ FIBERGLASS | EXCEL PRODUCTS INC*	*1335 W 15TH ST*	*SSE / 0.192 mi., 1012 ft.*	*1126*
	- ID: CAL000309275	Status: No Violation/Inspections	Date: N/A	
O179	*NATIONAL SOLDER | AONICS CORP DBA NATINAL SOLDER | INDUSTRIAL GOLD RECOVERY*	*1329 W 15TH ST*	*SSE / 0.194 mi., 1025 ft.*	*1144*
	- ID: CAD981436165	Status: No Violation/Inspections	Date: N/A	
O181	*INDUSTRIAL GOLD RECOVERY | INDUSTRIAL COLD RECOVERY*	*1329 W 15TH ST*	*SSE / 0.197 mi., 1042 ft.*	*1151*
	- ID: CAD982407736	Status: No Violation/Inspections	Date: N/A	
N183	*LEFT COAST DATSON | DOMINGUEZ AUTO BODY | Left coast datsun*	*1485 CASPIAN AVE*	*SSW / 0.203 mi., 1070 ft.*	*1158*
	- ID: CAL000432385	Status: No Violation/Inspections	Date: N/A	
S188	*BREAKWATER INTERNATIONAL CALIFORNIA LLC | ROSS FIRE EXTINGUISHER COMPANY | Breakwater International*	*1491 CANAL AVE*	*SW / 0.210 mi., 1108 ft.*	*1179*
	- ID: CAL000424181	Status: No Violation/Inspections	Date: N/A	

FEDERAL RCRA GENERATORS LIST *(cont.)*

RCRA_NONGEN: Resource Conservation and Recovery Act listing of licensed non-generators **62 SITES FOUND WITHIN .25 MILE**

LOWER ELEVATION *(cont.)*

MAP ID	SITE NAME	SITE ADDRESS	DIRECTION/DISTANCE	PAGE
T193	*CAVANAUGH MACHINE WORKS INC | CAVINAUGH MACHINE WORKS | OIL DYNAMICS INC*	*1540 SANTA FE AVE*	*WSW / 0.214 mi., 1132 ft.*	*1253*
	- ID: CAL000189104	Status: No Violation/Inspections	Date: N/A	
T198	*JPF Industrial Services INC | SUPER CARBURETOR | SUPER CARBURETORS*	*1737 W 16TH ST*	*WSW / 0.221 mi., 1166 ft.*	*1297*
	- ID: CAL000414734	Status: No Violation/Inspections	Date: N/A	
S199	*SUPREME TOWING SERVICE INC DBA CITY TOW SERVICE | 1X MCFADDEN & MCFADDEN | City Tow Service*	*1485 CANAL AVE*	*SSW / 0.222 mi., 1171 ft.*	*1311*
	- ID: CAL000447514	Status: No Violation/Inspections	Date: N/A	
V206	*SUPERIOR METAL COMPANY LLC | TIFFANEY VAZQUEZ*	*1666 COTA AVE*	*WSW / 0.228 mi., 1203 ft.*	*1329*
	- ID: CAL000100245 - ID: CAC003108880	Status: No Violation/Inspections Status: No Violation/Inspections	Date: N/A Date: N/A	
V209	*NUNEZ CORES | ANDERSON CORES*	*1697 COTA AVE*	*W / 0.229 mi., 1209 ft.*	*1347*
	- ID: CAL000349773	Status: No Violation/Inspections	Date: N/A	
R210	*FORKLIFT SERVICES INC*	*1713 COTA*	*W / 0.229 mi., 1209 ft.*	*1357*
	- ID: CAL000207974	Status: No Violation/Inspections	Date: N/A	
U213	*NATIONAL PLANT SVC INC | TRANSPORTABLE TREATMENT SERVIC*	*1461 HARBOR AVE*	*SSE / 0.229 mi., 1211 ft.*	*1371*
	- ID: CAL000084101	Status: No Violation/Inspections	Date: N/A	
V217	*KOYS | KOY'S | MONTIEL AUTO*	*1667 COTA AVE*	*W / 0.230 mi., 1217 ft.*	*1383*
	- ID: CAL000397163	Status: No Violation/Inspections	Date: N/A	
W218	*SNYDER MFG CORP | ASHLAND CHEMICALS*	*1541 W COWLES ST | 1541 WEST COWLES*	*SSW / 0.231 mi., 1219 ft.*	*1388*
	- ID: CAL000005153	Status: No Violation/Inspections	Date: N/A	
S227	*CMAC CONSTRUCTION | CMAC CONSTRUCTION CO*	*1461 CANAL AVE*	*SSW / 0.240 mi., 1266 ft.*	*1429*
	- ID: CAL000163653	Status: No Violation/Inspections	Date: N/A	
T229	*TRANS WORLD OIL CORP*	*1576 COTA AVE*	*WSW / 0.242 mi., 1276 ft.*	*1434*
	- ID: CAD094014941	Status: No Violation/Inspections	Date: N/A	
V233	*LB ATLANTIS*	*1665 COTA AVE | 1665 Cota Ave #119*	*WSW / 0.244 mi., 1289 ft.*	*1445*
	- ID: CAL000441801	Status: No Violation/Inspections	Date: N/A	
T235	*CARGOMATIC | ATLAS MARINE LLC*	*1570 COTA AVE*	*WSW / 0.244 mi., 1290 ft.*	*1452*
	- ID: CAL000290259 - ID: CAL000448302 - ID: CAC003028831	Status: No Violation/Inspections Status: No Violation/Inspections Status: No Violation/Inspections	Date: N/A Date: N/A Date: N/A	

FEDERAL RCRA GENERATORS LIST *(cont.)*

RCRA_NONGEN: Resource Conservation and Recovery Act listing of licensed non-generators **62 SITES FOUND WITHIN .25 MILE**

LOWER ELEVATION *(cont.)*

MAP ID	SITE NAME	SITE ADDRESS	DIRECTION/DISTANCE	PAGE
W237	*FOUR S INDUSTRIES INC DBA FOUR S CO | DESCO MFG CO | FOUR S COMPANY*	*1445 W COWLES ST*	*S / 0.244 mi., 1291 ft.*	*1470*
	- ID: CAL000353720	Status: No Violation/Inspections	Date: N/A	
W242	*HI STANDARD MFG INC | HI-TECH HEADS & MACHINE*	*1510 W COWLES ST*	*SSW / 0.248 mi., 1310 ft.*	*1493*
	- ID: CAL000125500	Status: No Violation/Inspections	Date: N/A	
W246	*LONG BEACH TRUCK SALES | HI TECH HEADS AND MACHINE SHOP | DELGADO'S AUTO BODY PAINT*	*1530 W COWLES ST*	*SSW / 0.248 mi., 1311 ft.*	*1521*
	- ID: CAL000449004	Status: No Violation/Inspections	Date: N/A	
	- ID: CAL000200528	Status: No Violation/Inspections	Date: N/A	

RCRA_SQG: Resource Conservation and Recovery Act listing of licensed small quantity generators **27 SITES FOUND WITHIN .25 MILE**

EQUAL/HIGHER ELEVATION

MAP ID	SITE NAME	SITE ADDRESS	DIRECTION/DISTANCE	PAGE
B7	*DEL MAR SEAFOOD | HANSEN FREIGHTLINES INC | PACIFIC SEAFOOD*	*1532 WEST ESTHER STREET | 1532 W ESTHER ST | 1532 WEST ESTER ST*	*W / 0.000 mi., 1 ft.*	*156*
	- ID: CAP000146431	Status: No Violation/Inspections	Date: N/A	
D23	*BROWNIES OK DISCOUNT TIRE SALES*	*1401 W PACIFIC COAST HWY*	*NNE / 0.030 mi., 157 ft.*	*234*
	- ID: CAD982047672	Status: No Violation/Inspections	Date: N/A	
D31	*LA PUMPING PLANT 75*	*1357 W PACIFIC COAST HWY*	*NE / 0.038 mi., 204 ft.*	*258*
	- ID: CAD981987407	Status: No Violation/Inspections	Date: N/A	
E39	*GENERAL ENGINE POWER INC | 1X GENERAL ENGINE POWER | PARTS EXPEDITING & DISTRIBTING COMPANY/PEDCO*	*1536 W PACIFIC COAST HWY*	*NW / 0.047 mi., 249 ft.*	*292*
	- ID: CAD982004004	Status: No Violation/Inspections	Date: N/A	
R149	*A&G Auto Collision | RONNIES FACELIFT INC | SOUTH SIDE CUSTOMS*	*1749 SANTA FE AVE*	*W / 0.169 mi., 892 ft.*	*941*
	- ID: CAD056438468	Status: No Violation/Inspections	Date: N/A	
R177	*CHEVRON STATION 9 5030 | CHEVRON #9-5030 (FORMER) | 1X CHEVRON SERVICE STATION #95030*	*1705 W PACIFIC COAST HWY | 1705 PACIFIC COAST HWY W | 1705 WEST PACIFIC COAST HWY*	*WNW / 0.193 mi., 1019 ft.*	*1132*
	- ID: CA0000671503	Status: No Violation/Inspections	Date: N/A	

LOWER ELEVATION

MAP ID	SITE NAME	SITE ADDRESS	DIRECTION/DISTANCE	PAGE
C9	*JLMANTA INC CALIFORNIA*	*1440 W 17TH ST*	*S / 0.007 mi., 38 ft.*	*165*
	- ID: CAR000006957	Status: No Violation/Inspections	Date: N/A	

FEDERAL RCRA GENERATORS LIST *(cont.)*

RCRA_SQG: Resource Conservation and Recovery Act listing of licensed small quantity generators **27 SITES FOUND WITHIN .25 MILE**

LOWER ELEVATION *(cont.)*

MAP ID	SITE NAME	SITE ADDRESS	DIRECTION/DISTANCE	PAGE
I47	*RPM MOTORWORKS, INC.*	*1560 W ESTHER ST*	*W / 0.056 mi., 299 ft.*	*334*
	- ID: CAR000303537	Status: No Violation/Inspections	Date: N/A	
C49	*RAMSEYS AUTO SALES & BODY SHOP | GRACE F HALL LIVING TRUST, DATED JULY 14, 1987 | RAMSEY'S AUTO BODY*	*1455 W 16TH ST*	*S / 0.061 mi., 324 ft.*	*341*
	- ID: CAD040952368	Status: No Violation/Inspections	Date: N/A	
I61	*AKAAL ORGANICS | MILLER MAGNETICS*	*1730 CANAL AVE*	*W / 0.066 mi., 352 ft.*	*398*
	- ID: CAR000063255	Status: No Violation/Inspections	Date: N/A	
	- ID: CAP000045237	Status: No Violation/Inspections	Date: N/A	
B63	*A J EDMOND CO*	*1530 W 16TH ST | 1530 WEST 16TH ST | 1530 WEST 16TH STREET*	*SW / 0.067 mi., 355 ft.*	*420*
	- ID: CAR000155341	Status: No Violation/Inspections	Date: N/A	
H73	*HYDRO SERVICES CO | MARIN HARDWARE*	*1322 17TH ST*	*ESE / 0.077 mi., 409 ft.*	*475*
	- ID: CAD982025496	Status: No Violation/Inspections	Date: N/A	
L99	*PSC Industrial Outsourcing, LP | PHILIP WEST INDUSTRIAL SERVICES | KM INDUSTRIAL INC*	*1411 W GAYLORD ST | 1411 WEST GAYLORD ST*	*S / 0.121 mi., 639 ft.*	*677*
	- ID: CAR000076455	Status: Generators - General	Date: Violation 2004-08-10 - Achieved Compliance 2004-10-08	
L104	*MAC PRODUCTS INC*	*1422 GAYLORD ST*	*SSE / 0.124 mi., 657 ft.*	*716*
	- ID: CAD982050171	Status: No Violation/Inspections	Date: N/A	
O134	*PATRICIA LYNN ELLISON TRUST*	*1324 W GAYLORD ST*	*SE / 0.148 mi., 784 ft.*	*858*
	- ID: CAP000114918	Status: No Violation/Inspections	Date: N/A	
N163	*PLASTICS PAINT PRODUCTION INC | 1X CDG-PARTNERS II, LTD. | PLASTIC PAINT PRODUCTION INC*	*1471 W 15TH ST | 1471 WEST 15TH STREET*	*S / 0.183 mi., 966 ft.*	*1020*
	- ID: CAD983614074	Status: No Violation/Inspections	Date: N/A	
L170	*ACE MACHINE SHOP | MATE ENTERPRISES, INC | SECURE EWASTE DESTRUCTION*	*1438 W 15TH ST | 1438 WEST 15TH STREET*	*S / 0.186 mi., 984 ft.*	*1106*
	- ID: CAD982049678	Status: No Violation/Inspections	Date: N/A	
N183	*LEFT COAST DATSON | DOMINGUEZ AUTO BODY | Left coast datsun*	*1485 CASPIAN AVE*	*SSW / 0.203 mi., 1070 ft.*	*1158*
	- ID: CAD981965577	Status: No Violation/Inspections	Date: N/A	

FEDERAL RCRA GENERATORS LIST *(cont.)*

RCRA_SQG: Resource Conservation and Recovery Act listing of licensed small quantity generators **27 SITES FOUND WITHIN .25 MILE**

LOWER ELEVATION *(cont.)*

MAP ID	SITE NAME	SITE ADDRESS	DIRECTION/DISTANCE	PAGE
T186	*OIL DYNAMICS INC | CAVANAUGH MACHINE WORKS INC*	*1540 SANTA FE*	*WSW / 0.208 mi., 1100 ft.*	*1173*
	- ID: CAD980695290	Status: No Violation/Inspections	Date: N/A	
S192	*AVIATION REPAIR SOLUTIONS INC | US CHROME | US CHROME CORPORATION OF CALIFORNIA*	*1480 CANAL AVE | 1480 CANAL AVE SUITE A*	*SSW / 0.213 mi., 1127 ft.*	*1209*
	- ID: CAR000171918	Status: No Violation/Inspections	Date: N/A	
T198	*JPF Industrial Services INC | SUPER CARBURETOR | SUPER CARBURETORS*	*1737 W 16TH ST*	*WSW / 0.221 mi., 1166 ft.*	*1297*
	- ID: CAR000099291	Status: No Violation/Inspections	Date: N/A	
U207	*CRAWFORD COMPRESSOR SVC*	*1462 HARBOR*	*SSE / 0.228 mi., 1207 ft.*	*1341*
	- ID: CAD982049926	Status: No Violation/Inspections	Date: N/A	
V220	*INDUSTRIAL EQUIPMENT SERVICE | SB INDUSTRIAL INC DBA INDUSTRIAL EQUIPMENT SERVICE*	*1661 COTA AVE*	*WSW / 0.233 mi., 1230 ft.*	*1406*
	- ID: CAD981978638	Status: No Violation/Inspections	Date: N/A	
X222	*JACOBS CUSTOM PAINT | J S AUTO PAINT & BODY | SERGIOS AUTO BODY*	*1652 WEST 15TH ST | 1652 W 15TH ST*	*SW / 0.234 mi., 1235 ft.*	*1415*
	- ID: CAD980892384	Status: No Violation/Inspections	Date: N/A	
W237	*FOUR S INDUSTRIES INC DBA FOUR S CO | DESCO MFG CO | FOUR S COMPANY*	*1445 W COWLES ST*	*S / 0.244 mi., 1291 ft.*	*1470*
	- ID: CAD983645268	Status: No Violation/Inspections	Date: N/A	
W242	*HI STANDARD MFG INC | HI-TECH HEADS & MACHINE*	*1510 W COWLES ST*	*SSW / 0.248 mi., 1310 ft.*	*1493*
	- ID: CAD981992043	Status: No Violation/Inspections	Date: N/A	
W244	*AMERICAN OIL TOOL CO | SDC MILLWORKS INC*	*1500 WEST COWLES ST | 1500 W COWLES ST*	*SSW / 0.248 mi., 1310 ft.*	*1515*
	- ID: CAD053862553	Status: No Violation/Inspections	Date: N/A	

STATE- AND TRIBAL - EQUIVALENT CERCLIS

ENVIROSTOR - CA: Department of Toxic Substances Controls **20 SITES FOUND WITHIN 1 MILE**

EQUAL/HIGHER ELEVATION

MAP ID	SITE NAME	SITE ADDRESS	DIRECTION/DISTANCE	PAGE
262	*Cabrillo High School | LBUSD CABRILLO | LBUSD-CABRILLO HIGH SCHOOL*	*2001 SANTA FE AVE*	*NW / 0.343 mi., 1810 ft.*	*1658*
	- ID: 19010025	Status: No Further Action	Date: Cleanup Date 2001-11-13	

STATE- AND TRIBAL - EQUIVALENT CERCLIS *(cont.)*

ENVIROSTOR - CA: Department of Toxic Substances Controls **20 SITES FOUND WITHIN 1 MILE**

EQUAL/HIGHER ELEVATION *(cont.)*

MAP ID	SITE NAME	SITE ADDRESS	DIRECTION/DISTANCE	PAGE
BE288	*GALAXY SCOOTERS | WESTERN ELECTROPLATING CO | Canna-Xpress LLC*	*820 W ESTHER | 820 W ESTHER ST | 820 WEST ESTHER STREET*	*E / 0.462 mi., 2439 ft.*	*1921*
	- ID: 19340289	Status: Refer: Other Agency	Date: Cleanup Date 1985-09-01	
BO320	*EDISON/LONG BEACH III MGP | Southern Caliornia Edison - SCE- Long Beach MGP III*	*LG BCH HARBOR AREA, 8TH ST INT.W/EDISON | LG BCH HARBOR AREA*	*SSW / 0.655 mi., 3461 ft.*	*2502*
	- ID: 19490233	Status: Certified / Operation & Maintenance	Date: Cleanup Date 2004-09-23	
332	*TARZANA TREATMENT CENTERS INC*	*2101 MAGNOLIA AVE*	*ENE / 0.834 mi., 4405 ft.*	*2833*
	- ID: 19800039	Status: No Action Required	Date: Cleanup Date 1998-11-02	
BS333	*PETRODIAMOND TERMINAL CO | PETRO-DIAMOND MARINE TERMINAL | PETRO-DIAMOND TANK NO. 10*	*1920 LUGGER WAY | 1920 LUGGER WAY BERTH 83 | 1920 LUGGER WY*	*SW / 0.882 mi., 4660 ft.*	*2839*
	- ID: 71002369	Status: Refer: Other Agency	Date: Cleanup Date N/R	

LOWER ELEVATION

MAP ID	SITE NAME	SITE ADDRESS	DIRECTION/DISTANCE	PAGE
B70	*MO DION & SONS INC | DION & SONS, INCORPORATED | DION M O & SONS*	*1569 WEST 16TH STREET | 1569 W 16TH ST | 1515 & 1569 W 16TH ST*	*SW / 0.075 mi., 395 ft.*	*444*
	- ID: 19290263	Status: Refer: RWQCB	Date: Cleanup Date 1995-06-20	
I83	*CROSBY & OVERTON | Crosby Overton Plant 1 | CROSBY & OVERTON PLANT NUMBER 1*	*1630 W 17TH ST | 1630 West 17th St | 1630 W. 17 St.*	*WSW / 0.099 mi., 524 ft.*	*527*
	- ID: 80001355	Status: No Action Required	Date: Cleanup Date 2016-07-05	
K92	*CROSBY & OVERTON | 1X OLIN CORP. | CALBLASCO INC*	*1620 W 16TH ST | 1620 WEST 16TH STREET | 1620 WEST 16TH ST.*	*WSW / 0.112 mi., 594 ft.*	*623*
	- ID: 19350398	Status: Refer: RCRA	Date: Cleanup Date 1984-03-01	
W218	*SNYDER MFG CORP | ASHLAND CHEMICALS*	*1541 W COWLES ST | 1541 WEST COWLES*	*SSW / 0.231 mi., 1219 ft.*	*1388*
	- ID: 19280503	Status: Refer: Other Agency	Date: Cleanup Date 1995-01-18	
BA266	*QUALITY ALUMINUM FORGE*	*1411 COTA AVE.*	*SW / 0.364 mi., 1920 ft.*	*1700*
	- ID: 71002791	Status: Refer: Other Agency	Date: Cleanup Date N/R	
BC271	*CAL BUMPER CO INC*	*1555 WEST ANAHEIM STREET | 1555 W ANAHEIM ST*	*SSW / 0.382 mi., 2015 ft.*	*1755*
	- ID: 71002353	Status: Refer: Other Agency	Date: Cleanup Date N/R	

STATE- AND TRIBAL - EQUIVALENT CERCLIS *(cont.)*

ENVIROSTOR - CA: Department of Toxic Substances Controls **20 SITES FOUND WITHIN 1 MILE**

LOWER ELEVATION *(cont.)*

MAP ID	SITE NAME	SITE ADDRESS	DIRECTION/DISTANCE	PAGE
BC274	*LONG BEACH PLATING CO., INC.*	*1620 W ANAHEIM | 1620 West Anaheim Street*	*SSW / 0.391 mi., 2067 ft.*	*1787*
	- ID: 71002202	Status: Refer: Other Agency	Date: Cleanup Date N/R	
BE276	*OCEAN BLUE ENVIRONMENTAL SERVICES INC | ALLWASTE SERVICES, INC. | CHUANGYI METAL CORP.*	*925 W ESTHER ST | 933 & 925 WEST ESTHER STREET | 925 W. ESTHER STREET*	*E / 0.403 mi., 2129 ft.*	*1806*
	- ID: N/R	Status: CLOSED	Date: Cleanup Date N/R	
BJ295	*BEAR STATE ELECTRICAL CO INC | 1X TRANSFORM COMPANY | ALPHA TRANSFORM, INC.*	*2105 W COWLES ST | 2105 WEST COWLES STREET | 2105 West Cowles St*	*WSW / 0.487 mi., 2572 ft.*	*1981*
	- ID: 19360096	Status: Refer: Other Agency	Date: Cleanup Date 1995-08-31	
BL304	*HUGH J-RESINS COMPANY | HUGH J-RESINS COMPAN*	*2267 W GAYLORD | 2267 WEST GAYLORD*	*WSW / 0.544 mi., 2874 ft.*	*2081*
	- ID: 80001551	Status: Inactive - Needs Evaluation	Date: Cleanup Date 2018-11-01	
BO317	*Baker Cold Storage, Inc. (Former JH Baxter Site) | Baker Cold Storage, Inc. (fka JH Baxter Site)*	*1710 PIER B STREET*	*SSW / 0.640 mi., 3382 ft.*	*2391*
	- ID: 19290290	Status: Active	Date: Cleanup Date 2012-02-08	
BQ325	*GRANT STREET LIQUID DISPOSAL COMPANY*	*CORNER OF PAUL JONES & GRANT AVENUE*	*WSW / 0.719 mi., 3798 ft.*	*2597*
	- ID: 19490200	Status: No Further Action	Date: Cleanup Date 1995-06-01	
BQ326	*PACIFIC OCEAN DISPOSAL CO (PODCO) | PACIFIC OCEAN DISPOSAL CO*	*914 PAUL JONES AVENUE*	*WSW / 0.719 mi., 3798 ft.*	*2602*
	- ID: 19490109	Status: No Further Action	Date: Cleanup Date 1995-06-01	
BR330	*BKK CORP WILMINGTON TRANSFER STATION | FALCON REFUSE CENTER | BASIN BY-PRODUCTS*	*3031 E 'I' ST | 3031 EAST I ST | 3031 EAST I STREET*	*WSW / 0.812 mi., 4289 ft.*	*2776*
	- ID: 19290278	Status: Active	Date: Cleanup Date 1985-01-01	
	- ID: 19490006	Status: Refer: RWQCB	Date: Cleanup Date 1995-04-25	
339	*Long Beach Leads Extension - EISB | Long Beach Leads Extension Parcels LBX/MY-851 and LBX/SE-853 | CHICO S AUTO WRECKING*	*914 FARRAGUT AVENUE | 914/926 North Farragut Avenue*	*WSW / 0.973 mi., 5139 ft.*	*3157*
	- ID: 60001086	Status: No Action Required	Date: Cleanup Date 2009-04-24	

STATE- AND TRIBAL - EQUIVALENT CERCLIS *(cont.)*

SWRCB NON_CASE - CA: List of SWRCB Non-Case sites from GeoTracker Site Cleanup Program database. **1 SITE FOUND WITHIN .5 MILE**

LOWER ELEVATION

MAP ID	SITE NAME	SITE ADDRESS	DIRECTION/DISTANCE	PAGE
S192	*AVIATION REPAIR SOLUTIONS INC | US CHROME | US CHROME CORPORATION OF CALIFORNIA*	*1480 CANAL AVE | 1480 CANAL AVE SUITE A*	*SSW / 0.213 mi., 1127 ft.*	*1209*
	- ID: T10000013447	Status: Pending Review	Date: 2019-09-23	

STATE- AND TRIBAL - EQUIVALENT NPL

HIST RESPONSE - CA: List of state response sites with confirmed releases and potential high risk that are no longer in current agency list. **1 SITE FOUND WITHIN 1 MILE**

LOWER ELEVATION

MAP ID	SITE NAME	SITE ADDRESS	DIRECTION/DISTANCE	PAGE
I83	*CROSBY & OVERTON | Crosby Overton Plant 1 | CROSBY & OVERTON PLANT NUMBER 1*	*1630 W 17TH ST | 1630 West 17th St | 1630 W. 17 St.*	*WSW / 0.099 mi., 524 ft.*	*527*
	- ID: ENVIROSTOR ID CAD028409019	Status: OPERATING PERMIT	Date: End Date N/R	

RESPONSE - CA: State response sites with confirmed releases and potential high risk **1 SITE FOUND WITHIN 1 MILE**

LOWER ELEVATION

MAP ID	SITE NAME	SITE ADDRESS	DIRECTION/DISTANCE	PAGE
BR330	*BKK CORP WILMINGTON TRANSFER STATION | FALCON REFUSE CENTER | BASIN BY-PRODUCTS*	*3031 E 'I' ST | 3031 EAST I ST | 3031 EAST I STREET*	*WSW / 0.812 mi., 4289 ft.*	*2776*
	- ID: 19290278	Status: Active	Date: Cleanup Date 1985-01-01	

STATE AND TRIBAL LANDFILL AND/OR SOLID WASTE DISPOSAL SITE LISTS

SWF/LF - CA: Solid Waste Information System's facility listing of solid waste facilities and landfills **1 SITE FOUND WITHIN .5 MILE**

LOWER ELEVATION

MAP ID	SITE NAME	SITE ADDRESS	DIRECTION/DISTANCE	PAGE
224	*Public Service Transfer Station #1*	*E. SIDE 710MHWY -BTW ANAHEIM ST./ P.C.H. | East Side OF 710 Fwy Between Anaheim & P.C.H.*	*ESE / 0.237 mi., 1251 ft.*	*1423*
	- ID: SWIS Number 19-AA-1047	Status: Notification	Date: Permit Date 2001-10-19	
	- ID: Unit 01	Status: Operational Status Active	Date: Closure Date N/R	

STATE RCRA GENERATORS LIST

HWG - CA: Hazardous waste generator listing **202 SITES FOUND WITHIN .25 MILE**

EQUAL/HIGHER ELEVATION

MAP ID	SITE NAME	SITE ADDRESS	DIRECTION/DISTANCE	PAGE
B7	DEL MAR SEAFOOD | HANSEN FREIGHTLINES INC | PACIFIC SEAFOOD	1532 WEST ESTHER STREET | 1532 W ESTHER ST | 1532 WEST ESTER ST	W / 0.000 mi., 1 ft.	156
D13	WERKSTAT WEST	1430 W PACIFIC COAST HWY	NNE / 0.009 mi., 50 ft.	187
D18	BOB & NICK GERMAN AUTO SERVICE | Bob and Nick German auto Sercice | Werkstat West	1430 W PACIFIC COAST HWY	NNE / 0.027 mi., 142 ft.	198
D19	PACIFIC 76 | TOSCO - 76 STATION #3568 | TOSCO CORPORATION STATION #30519	1410 W PACIFIC COAST HWY | 1410 PACIFIC COAST HWY W | 1410 PACIFIC COAST HWY	NNE / 0.027 mi., 142 ft.	204
D23	BROWNIES OK DISCOUNT TIRE SALES	1401 W PACIFIC COAST HWY	NNE / 0.030 mi., 157 ft.	234
D32	EXPEDITE TRUCK LINES | Progressive Transportation Services, Inc. (TWIC)	1360 W PACIFIC COAST HWY	NE / 0.040 mi., 214 ft.	262
E36	Long Beach International Auto Repair | LONG BEACH AUTO REPAIR	1515 W PACIFIC COAST HWY	NW / 0.044 mi., 230 ft.	270
E39	GENERAL ENGINE POWER INC | 1X GENERAL ENGINE POWER | PARTS EXPEDITING & DISTRIBTING COMPANY/PEDCO	1536 W PACIFIC COAST HWY	NW / 0.047 mi., 249 ft.	292
E45	FILTER DISPOSAL & RECYCLING | K & A RADIATORS | M & R RADIATOR	1525 W PACIFIC COAST HWY	NW / 0.051 mi., 270 ft.	329
E67	BERNIES TRANS	1545 W PACIFIC COAST HWY	WNW / 0.073 mi., 386 ft.	439
I78	SILVA TRUCK AUTO ELECT | HARBOR AUTO & TRUCK SERVICE | SILVA TRUCK & AUTO ELECTRIC	1618 W ESTHER ST | 1618 W ESTHER	W / 0.091 mi., 480 ft.	505
I79	CITY LONG BEACH/REDEVELOPMENT AGENCY	1757 CANAL AVE	W / 0.092 mi., 486 ft.	512
I82	1X CITY OF LONG BEACH COMMUNITY DEV.	1623 ESTHER STREET	W / 0.098 mi., 516 ft.	526
I87	1X CITY OF LONG BEACH COMMUNITY DE.	1627 ESTHER STREET	W / 0.101 mi., 534 ft.	609
M106	PCH Truck Stop Center | EDCO STATIONS/MOHAMMED ALMORADI | EXPRESS C & T	1603 W PACIFIC COAST HWY | 1603 WEST PACIFIC COAST HWY | 1603 PACIFIC COAST HWY	WNW / 0.125 mi., 660 ft.	732
M123	LONG BEACH TRAVEL CENTER | APRO LLC DBA UNITED PACIFIC LONG BEACH TRAVEL CENTER | LB TRAVEL CENTER	1670 W PACIFIC COAST HWY | 1666 TO 1670 W PACIFIC COAST HWY	WNW / 0.137 mi., 726 ft.	804
130	ABBAS JAVADINOVIN	1610 W PARADE ST # 1616	WNW / 0.145 mi., 765 ft.	838
138	OILWELL RESEARCH	1539 W. 16TH ST.	NNW / 0.154 mi., 812 ft.	871
R141	ROSS AUTO BODY	1756 SANTA FE AVE	W / 0.160 mi., 847 ft.	907
P142	TIRE CHEMICALS INC | 1X DIAMOND PRODUCTS CORP | CALWEST COMODITIES	1700 SANTA FE AVE | 1700 SANTE FE AVE	W / 0.161 mi., 849 ft.	908
R143	CW INDUSTRIES/CW WELDING SERVICES INC. | CW WELDING SERVICES INC. | BILL WILLIAMS WELDING COMPANY	1735 SANTA FE AVE	W / 0.166 mi., 876 ft.	916
P145	1X CITY OF LONG BEACH	1717 SANTA FE AVE	W / 0.166 mi., 877 ft.	934

STATE RCRA GENERATORS LIST *(cont.)*

HWG - CA: Hazardous waste generator listing **202 SITES FOUND WITHIN .25 MILE**

EQUAL/HIGHER ELEVATION *(cont.)*

MAP ID	SITE NAME	SITE ADDRESS	DIRECTION/DISTANCE	PAGE
R149	A&G Auto Collision | RONNIES FACELIFT INC | SOUTH SIDE CUSTOMS	1749 SANTA FE AVE	W / 0.169 mi., 892 ft.	941
R177	CHEVRON STATION 9 5030 | CHEVRON #9-5030 (FORMER) | 1X CHEVRON SERVICE STATION #95030	1705 W PACIFIC COAST HWY | 1705 PACIFIC COAST HWY W | 1705 WEST PACIFIC COAST HWY	WNW / 0.193 mi., 1019 ft.	1132
R178	1X CHEVRON U S A #95030	1705 W PAC CST HWY	WNW / 0.193 mi., 1022 ft.	1143
180	GRAIGE PHIFER	1454 W SUMMIT STREET	N / 0.194 mi., 1025 ft.	1150
R182	THRIFTY OIL | THRIFTY OIL CO #269 | 1X THRIFTY OIL	1720 W PACIFIC COAST HWY	WNW / 0.202 mi., 1069 ft.	1156
M185	DR. ELSIE ADOC | RODNEY R GUERRERO DDS A PROF DENTAL CORP DBA SANTA FE FAMILY DENTAL CT	1836 SANTA FE AVE	WNW / 0.207 mi., 1095 ft.	1171
R189	ALL AMERICAN TOWING	1752 COTA AVE	W / 0.211 mi., 1114 ft.	1185
M190	CITY OF LONG BEACH WESTSIDE POLICE STATION | Long Beach Police Department- West Division Substation, (Site 39) | EVR Phase II upgrade	1835 SANTA FE AVE	WNW / 0.212 mi., 1118 ft.	1186
226	CALTRANS DIST 7/CONSTR/07-2Y0504 | VESSEL | VESSEL RAINIER""	ANCHORAGE C-2 | LA 103- KP 0.0/2.6	NE / 0.239 mi., 1264 ft.	1427
R232	C S U L B RESEARCH AND TRAINING CTR | CSULB TECHNOLOGY PARK	HWY 1 AND COTA	WNW / 0.244 mi., 1286 ft.	1440
R239	METALS MANUFACTURING COMPANY	1759 COTA AVE	W / 0.245 mi., 1296 ft.	1480
241	ROSA PAQUETTE	1969 FASHION AVE	NNE / 0.248 mi., 1309 ft.	1487

LOWER ELEVATION

MAP ID	SITE NAME	SITE ADDRESS	DIRECTION/DISTANCE	PAGE
B6	VERIZON CA INC	1700 CASPIAN AVE	SW / 0.000 mi., 0 ft.	153
B8	VERIZON CALIFORNIA INC. | VERIZON	17TH STREET AND CASPIAN AVENUE | INTERSECTION OF 17TH & CASPIAN WAY MANHOLE #583K	SW / 0.005 mi., 27 ft.	163
C9	JLMANTA INC CALIFORNIA	1440 W 17TH ST	S / 0.007 mi., 38 ft.	165
C10	CITY OF LONG BEACH	1460 W. 17TH	S / 0.007 mi., 39 ft.	170
C11	CTrans, Inc. | J-GEM TRANSPORTATION INC | CTRANS POCAPALIA	1418 W 17TH ST | 1418 WEST 17TH STREET	SSE / 0.008 mi., 42 ft.	171
D12	PACIFIC 76	1470 W PACIFIC COASTAL HWY	NNW / 0.008 mi., 44 ft.	186
D14	ALL TRANSMISSIONS | PACIFIC AUTO CENTER | PACIFIC IMPORT AUTO CENTER	1440 W PACIFIC COAST HWY | 1440 PACIFIC COAST HIGHWAY	N / 0.010 mi., 53 ft.	191
B15	CITY OF LONG BEACH/DEPT PROPERTY SVCS	1500-1514 W 17TH ST	SW / 0.018 mi., 96 ft.	193
B16	SURYCENTRO AUTO SALES & BODY SHOP | BIG HAND BODY SHOP | QUANG'S AUTO BODY	1468 W 17TH ST | 1468 17TH ST	SSW / 0.024 mi., 126 ft.	194
B17	CITY OF LONG BEACH/REDEVELOPMENT AGENCY	1528 WEST 17TH STREET	WSW / 0.026 mi., 138 ft.	197
E24	EAGLE INDUSTRIES	1517 WEST ESTHER STREET | 1517 W ESTHER STREET	WNW / 0.031 mi., 163 ft.	238

STATE RCRA GENERATORS LIST *(cont.)*

HWG - CA: Hazardous waste generator listing **202 SITES FOUND WITHIN .25 MILE**

LOWER ELEVATION *(cont.)*

MAP ID	SITE NAME	SITE ADDRESS	DIRECTION/DISTANCE	PAGE
B25	QUALITY SPRAYERS INC | 1X QUALITY SPRAYERS, INC	1549 W 17TH ST | 1549 WEST 17TH STREET	WSW / 0.033 mi., 175 ft.	244
E27	ISHAN MAJID | NIMAIZG INVESTMENT INC DBA CASTLE CAR WASH | 1X CASTLE CAR WASH	1500 W PACIFIC COAST HWY | 1500 WEST PACIFIC COAST HWY	NW / 0.034 mi., 180 ft.	250
B28	City of Long Beach	1540 1556 1558 1560 1562 W 17th St	WSW / 0.034 mi., 181 ft.	253
F30	TRANS OCEAN CARRIER	1650 HARBOR STE B	SE / 0.036 mi., 192 ft.	257
G33	1X CITY OF LONG BEACH / ENGR. BUREAU	1360 ESTER STREET	E / 0.042 mi., 221 ft.	263
H35	PRESS TECH INC | SAN ANTONIO MOTORS	1322 W 17TH ST	ESE / 0.043 mi., 226 ft.	265
I37	1X WESLEY MILLER | Myecr Holdings, Inc.	1550 WEST ESTHER ST | 1550 West Esther Street	W / 0.044 mi., 234 ft.	272
B38	AP FISCHER INC | A P Fischer Oil Dist | API FISCHER INC	1601 CASPIAN AVE	SSW / 0.046 mi., 246 ft.	275
C41	RAMSEYS AUTO SALES & BODY SHOP | GRACE F HALL LIVING TRUST, DATED JULY 14, 1987 | UNICHEM INTERNATIONAL INC	1455 W 16TH ST | 1455 WEST 16TH	S / 0.047 mi., 250 ft.	305
D43	BENNIE'S RADIATOR SERVICE | 1X ANGEL, COREY	1815 HARBOR AVE	NNE / 0.048 mi., 256 ft.	318
B46	A.J. EDMOND CO.	1531 W 16TH ST	SW / 0.054 mi., 286 ft.	333
I47	RPM MOTORWORKS, INC.	1560 W ESTHER ST	W / 0.056 mi., 299 ft.	334
B48	CITY OF LONG BEACH	1680 CANAL AVE	WSW / 0.059 mi., 313 ft.	340
C52	S&S BUMPER REPAIR, INC	1429 W 16TH ST	SSE / 0.062 mi., 327 ft.	353
B54	DION & SONS | QUAKER CHEMICAL CORPORATION | QUAKER CHEMICALS	1543 W 16TH ST | 1543 WEST 16TH STREET | 1543 WEST 16TH ST	SW / 0.063 mi., 335 ft.	361
G55	1X CITY OF LONG BEACH / ENGR. BUREAU	1334 ESTER STREET	E / 0.064 mi., 339 ft.	385
G56	UNITED STATES DEPARTMENT OF JUSTICE	1326 W ESTHER ST	E / 0.064 mi., 341 ft.	386
B57	TARICCO CORPORATION | BARON BLAKESLEE	1500 W 16TH ST | 1500 WEST 16 TH STREET	SSW / 0.065 mi., 343 ft.	388
I58	County Of Los Angeles ISD	1704 Conal St	WSW / 0.065 mi., 344 ft.	391
C59	CALIFORNIA STREET MAINTENANCE | ALLWASTE OF SOUTHERN CALIFORNIA | CROSBY & OVERTON TRANSPORATION	1442 W 16TH ST | 1442 WEST 16TH STREET	S / 0.065 mi., 344 ft.	392
B60	MAGEN PRINT & FINISHING INC | PRINT L A | Industrial Welding & Piping Technologies, LLC.	1520 W 16TH ST | 1520 WEST 16TH STREET	SW / 0.065 mi., 346 ft.	395
I61	AKAAL ORGANICS | MILLER MAGNETICS	1730 CANAL AVE	W / 0.066 mi., 352 ft.	398
B63	A J EDMOND CO	1530 W 16TH ST | 1530 WEST 16TH ST | 1530 WEST 16TH STREET	SW / 0.067 mi., 355 ft.	420
I64	CITY OF LONG BEACH REDEVELOPMENT AGENCY	1601 W 17TH ST & 1705-17 CANAL AVE APN 7432-007-042 (CONTIGUOUS)	WSW / 0.069 mi., 364 ft.	434
66	BOND NICHOLS	1470 W PARADE ST	NNW / 0.073 mi., 385 ft.	438
I69	CITY LONG BEACH/REDEVELOPMENT AGENCY	NW CRNR OF ESTHER ST AND CANAL ST	W / 0.074 mi., 392 ft.	443

STATE RCRA GENERATORS LIST *(cont.)*

HWG - CA: Hazardous waste generator listing **202 SITES FOUND WITHIN .25 MILE**

LOWER ELEVATION *(cont.)*

MAP ID	SITE NAME	SITE ADDRESS	DIRECTION/DISTANCE	PAGE
B70	MO DION & SONS INC | DION & SONS, INCORPORATED | DION M O & SONS	1569 WEST 16TH STREET | 1569 W 16TH ST | 1515 & 1569 W 16TH ST	SW / 0.075 mi., 395 ft.	444
G71	DUMAS DIESEL INJECTION | DUMAS FUEL INJECTION | DUMAS DIESEL	1320 W ESTHER | 1320 WEST ESTHER	E / 0.075 mi., 397 ft.	468
I72	TONY'S AUTO SERVICE AND TOWING	1750 CANAL	W / 0.075 mi., 399 ft.	471
H73	HYDRO SERVICES CO | MARIN HARDWARE	1322 17TH ST	ESE / 0.077 mi., 409 ft.	475
74	1X ROBERT POTTER	1834 HARBOR AVE	NNE / 0.078 mi., 413 ft.	481
H76	1X WESTERN WOOD	1321 W 17TH ST	E / 0.083 mi., 441 ft.	485
I77	CROSBY & OVERTON | 1X FREIGHT TRAIN COMPANY, INC | CROSBY & OVERTON TRANS CO	1610 WEST 17TH STREET | 1610 W 17TH ST	WSW / 0.084 mi., 442 ft.	486
G80	HIGH SEAS TRADING | FINISH LINE TOWING & TRANSPORT	1312 W ESTHER ST | 1312 WEST ESTHER STREET	E / 0.093 mi., 490 ft.	513
I83	CROSBY & OVERTON | Crosby Overton Plant 1 | CROSBY & OVERTON PLANT NUMBER 1	1630 W 17TH ST | 1630 West 17th St | 1630 W. 17 St.	WSW / 0.099 mi., 524 ft.	527
J84	WESTERN WOOD INC | BOB CRANE | POWER BRAKE SERVICE	1701 FASHION AVE	ESE / 0.099 mi., 524 ft.	604
I85	TRADEMARK COSMETICS IN	1630 W 17TH ST(CROSBY & OVERTON)	WSW / 0.100 mi., 527 ft.	607
H86	EXPEDITE TRUCK LINES	1321 W 16TH ST	ESE / 0.100 mi., 529 ft.	608
H88	RAVEN MOTORSPORTS LLC	1324 W 16TH ST	SE / 0.103 mi., 545 ft.	610
K89	1X STATE OF CALIF DEPT OF TRANSPORTATION	1610 W 16TH ST | 1610 WEST 16TH ST.	WSW / 0.106 mi., 559 ft.	612
L90	V G MANUFACTURING | WEST COAST DIESEL INC	1403 W GAYLORD ST | 1403 GAYLORD ST	SSE / 0.106 mi., 561 ft.	617
H91	WEST POINT INDUSTRIES | GRAND TRANSPORTATION INC | S&S BUMPER REPAIR INC	1320 W 16TH ST | 1320 W 16THST | 1320 W 16TH ST STE D	SE / 0.111 mi., 585 ft.	619
K92	CROSBY & OVERTON | 1X OLIN CORP. | CALBLASCO INC	1620 W 16TH ST | 1620 WEST 16TH STREET | 1620 WEST 16TH ST.	WSW / 0.112 mi., 594 ft.	623
K96	CROSBY AND OVERTON | AMAZON ENVIRONMENTAL INC | Crosby & Overton, Inc. - Plant No. 3	1573 CANAL AVE	SW / 0.118 mi., 621 ft.	661
K97	J R GREASE TRAP CORP	1571 CANAL AVE	SW / 0.119 mi., 629 ft.	667
L99	PSC Industrial Outsourcing, LP | PHILIP WEST INDUSTRIAL SERVICES | KM INDUSTRIAL INC	1411 W GAYLORD ST | 1411 WEST GAYLORD ST	S / 0.121 mi., 639 ft.	677
100	VERIZON CALIF INC	INTERSECTION OF CASPIAN AVE & GAYLORD MANHOLE #582K	SSW / 0.122 mi., 645 ft.	704
J101	BERNS BROS INC | THE BERNS CO	1250 W 17TH ST	ESE / 0.123 mi., 648 ft.	705
K102	CITY OF LONG BEACH	1635 W 16TH ST	WSW / 0.123 mi., 650 ft.	710
L103	American Corporate Security, Inc. | AMERICAN CORPORATE SECURITYNA INC.	1462 W GAYLORD ST	S / 0.124 mi., 655 ft.	711
L104	MAC PRODUCTS INC	1422 GAYLORD ST	SSE / 0.124 mi., 657 ft.	716

STATE RCRA GENERATORS LIST *(cont.)*

HWG - CA: Hazardous waste generator listing **202 SITES FOUND WITHIN .25 MILE**

LOWER ELEVATION *(cont.)*

MAP ID	SITE NAME	SITE ADDRESS	DIRECTION/DISTANCE	PAGE
L105	KM INDUSTRIAL INC | TOTAL LUBRICATION MANAGEMENT | COLFAX FLUID HANDLING RELIABILITY SERVICES	1422 W GAYLORD ST | 1422 West Gaylord Street	S / 0.125 mi., 658 ft.	721
H107	CITY OF LONG BEACH	1664-1666 FASHION AVE	ESE / 0.126 mi., 664 ft.	754
M109	1X MEL ROBERTS ENTERPRISES INC | LONG BEACH TRAVEL CENTER | MEL ROBERTS ENTERPRISES INC	1630 W PACIFIC COAST HWY | 1630 PACIFIC COAST HWY | 1630 WEST PACIFIC COAST HWY	WNW / 0.126 mi., 667 ft.	756
L110	M & J CUSTOM CYCLE	1452 GAYLORD	S / 0.127 mi., 672 ft.	760
L111	JACK M. LIDYOFF INC	1370 WEST GAYLORD ST | 1370 W GAYLORD ST.	SSE / 0.128 mi., 675 ft.	760
K112	CHEROKEE	1622 W. 16TH ST.	WSW / 0.128 mi., 678 ft.	762
L113	J & J WROUGHT IRON	1345 W GAYLORD ST	SE / 0.128 mi., 678 ft.	763
N114	LEGACY PORT TRANSPORT INC | LOS ANGELES COUNTY/EMERG RESPONSE ONLY | 1X CITY OF LONG BEACH REDEVEL. AGENCY	1520 GAYLORD | 1520 W GAYLORD ST	SSW / 0.131 mi., 690 ft.	765
N115	1X LONG BEACH REDEVELOPMENT AGENCY	1516 GAYLORD STREET	SSW / 0.131 mi., 691 ft.	773
L116	ARNE'S V.W. CENTER, INC. | david doting	1348 GAYLORD	SSE / 0.132 mi., 698 ft.	774
H117	ORGANIC COMPOUNDS INC | LONG BEACH HOSE AND COUPLING CO., INC.	1265 W 16TH ST | 1265 W 16 ST	ESE / 0.133 mi., 704 ft.	776
O118	JNC TRANSPORTATION | GARDUN PAINT SERVICE | EUGENES AUTO & TRUCK REPAIRS	1319 W GAYLORD STREET | 1319 GAYLORD ST	SE / 0.134 mi., 709 ft.	781
J121	BT EQUIPMENT COMPANY INC	1255 W 17TH ST	E / 0.137 mi., 723 ft.	791
O124	THE PRESSURE GROUT CO	1330 W GAYLORD ST	SE / 0.140 mi., 742 ft.	822
H125	VG MFG	1590 FASHION AVE	ESE / 0.141 mi., 744 ft.	826
L126	AQUILEX HYDROCHEM LLC | 1X VERDUGO FLORENCIO ROOFING CO INC | DAVID HABERBUSH	1539 HARBOR AVE	SSE / 0.142 mi., 748 ft.	827
H127	LONG BEACH HYDRAULICS INC	1255 W 16TH ST	ESE / 0.142 mi., 748 ft.	835
O128	KUTLER	1325 W GAYLORD	SE / 0.144 mi., 759 ft.	836
P129	CITY OF LONG BEACH - COMMUNITY DEVELOPMENT	1680 SANTA FE AVE	WSW / 0.144 mi., 761 ft.	837
H131	LACSD LONG BEACH MAIN PUMPING PLANT | LA CO SANITATION DIST LB PU | LONG BEACH MAIN PUMPING PLANT - LOS ANGELES COUNTY SANITATION DISTRICT	1238 W 16TH ST | 1238 WEST 16TH ST. | 1238 WEST 16TH STREET	ESE / 0.146 mi., 771 ft.	839
O132	AONICS CORPORATION | CENTURY DIE CASTING	1326 W GAYLORD ST	SE / 0.146 mi., 771 ft.	852
L133	CM INDUSTRIAL SUPPLIES	1348 W GAYLORD ST	SSE / 0.148 mi., 782 ft.	857
O134	PATRICIA LYNN ELLISON TRUST	1324 W GAYLORD ST	SE / 0.148 mi., 784 ft.	858
Q136	TIMETEO MARROQUIN	1540 CANAL ST	SW / 0.149 mi., 788 ft.	866
K137	1X INTERNATIONAL CORDAGE	1657 WEST 16TH ST | 1657 WEST 16TH STREET	WSW / 0.150 mi., 791 ft.	866
Q139	Fiberglass Arts Body Shop | MBS TRUCK REPAIR | SOUTH BAY DEBURRING	1540 CANAL AVE	SW / 0.156 mi., 824 ft.	872

STATE RCRA GENERATORS LIST *(cont.)*

HWG - CA: Hazardous waste generator listing **202 SITES FOUND WITHIN .25 MILE**

LOWER ELEVATION *(cont.)*

MAP ID	SITE NAME	SITE ADDRESS	DIRECTION/DISTANCE	PAGE
K140	M O DION & SONS INC DBA F & L PETROLEUM | F & L PETROLEUM PRODUCTS | ALLWASTE ENVIRONMENTAL SERVICES	1635 W GAYLORD ST	SW / 0.159 mi., 841 ft.	895
L147	DAVE RICHARDS' FLEET SERVICES	1417 W 15TH ST	S / 0.168 mi., 886 ft.	939
L148	ATLAS OIL TOOL	1425 W 15TH ST	S / 0.168 mi., 889 ft.	940
S150	SGS INDUSTRIAL SERVICES	1535 WEST 15TH ST	SSW / 0.169 mi., 893 ft.	955
O151	CENTURY DIE CASTING INC	1302 W GAYLORD ST | 1302 Gaylord St	SE / 0.169 mi., 893 ft.	955
S152	1X CITY OF LONG BEACH/REDEVELOP AGENCY	1531 WEST 15TH STREET	SSW / 0.170 mi., 898 ft.	958
P153	CITY OF LONG BEACH - COMMUNITY DEVELOPMENT	1695 SANTA FE AVE	W / 0.173 mi., 912 ft.	958
T155	1X FIRE STATION #17	1601 SANTA FE	WSW / 0.176 mi., 929 ft.	960
N156	VERIZON CALIFORNIA INC	1500 CASPIAN AVE	SSW / 0.178 mi., 943 ft.	961
L157	NICKELL METAL SPRAY INC	1429 W 15TH STREET	S / 0.182 mi., 963 ft.	962
L158	LACE SEARCH CORPORATION THE	1411 WEST 15TH ST	S / 0.182 mi., 963 ft.	972
L159	CATHY CASTRO | FRANCISCO AUTO REPAIR SHOP | TRANS MASTER TRUCKING LINES	1441 WEST 15TH STREET	S / 0.183 mi., 964 ft.	976
L160	GOOD BITES GROUP, LLC.	1461-1471 WEST 15TH STREET	S / 0.183 mi., 965 ft.	982
N161	DENCHO MARINE | Diversified Composites Inc | DIVERSIFIED COMPOSITE LLC	1517 W 15TH ST | 1517 WEST 15TH ST.	SSW / 0.183 mi., 965 ft.	987
N162	CALIFORNIA MARINE DIESEL	1501 W 15TH ST	SSW / 0.183 mi., 965 ft.	1007
N163	PLASTICS PAINT PRODUCTION INC | 1X CDG-PARTNERS II, LTD. | PLASTIC PAINT PRODUCTION INC	1471 W 15TH ST | 1471 WEST 15TH STREET	S / 0.183 mi., 966 ft.	1020
N164	ABSTRAX LABS INC	1451 W 15TH ST | 1451 West 15th Street	S / 0.183 mi., 966 ft.	1029
L165	CAPT'N GLASS	1445 W 15TH ST	S / 0.183 mi., 966 ft.	1038
S166	BETOS AUTO BODY SHOP | HIGH PERFORMANCE AUTO BODY & PAINT	1541 W 15TH ST	SSW / 0.184 mi., 971 ft.	1043
T167	LB SANTA FE GARAGE INC DBA SANTA FE GARAGE | LONG BEACH MAINTENANCE AND REPAIR | SANTA FE GARAGE	1581 SANTA FE AVE	WSW / 0.185 mi., 976 ft.	1049
S168	J R GREASE TRAP CORP. | CAL STATE OIL CO | URBANX RENEWABLES GROUP, INC.	1571 W 15TH ST | 1571 WEST 15TH STREET | 1571 15TH ST W	SSW / 0.186 mi., 982 ft.	1067
L169	SOCAL PUMP AND VACUUM LLC | HI-TECH HEADS & MACHINE SHOP | LONG BEACH HI-TECH MACHINE SHOP	1436 W 15TH ST	S / 0.186 mi., 984 ft.	1094
L170	ACE MACHINE SHOP | MATE ENTERPRISES, INC | SECURE EWASTE DESTRUCTION	1438 W 15TH ST | 1438 WEST 15TH STREET	S / 0.186 mi., 984 ft.	1106
S171	1X LONG BEACH REDEVELOPMENT AGENCY	1538-48 W. 15TH ST.	SSW / 0.186 mi., 984 ft.	1114
S172	CMF CORPORATION	1524 W 15TH ST | 1524 West 15th Street	SSW / 0.187 mi., 985 ft.	1115
O173	ROAD SERVICE GUERRERO	1365 W 15TH ST	SSE / 0.188 mi., 991 ft.	1117

STATE RCRA GENERATORS LIST *(cont.)*

HWG - CA: Hazardous waste generator listing **202 SITES FOUND WITHIN .25 MILE**

LOWER ELEVATION *(cont.)*

MAP ID	SITE NAME	SITE ADDRESS	DIRECTION/DISTANCE	PAGE
O174	AMERICAN TRUCK ACCESSORIES	1303 W 15TH ST	SE / 0.190 mi., 1006 ft.	1118
O175	GRAND UP AUTO RESTORATION | Ground Up Auto Restoration	1346 W 15TH ST	SSE / 0.191 mi., 1010 ft.	1119
O176	CJ FIBERGLASS | EXCEL PRODUCTS INC	1335 W 15TH ST	SSE / 0.192 mi., 1012 ft.	1126
O179	NATIONAL SOLDER | AONICS CORP DBA NATINAL SOLDER | INDUSTRIAL GOLD RECOVERY	1329 W 15TH ST	SSE / 0.194 mi., 1025 ft.	1144
O181	INDUSTRIAL GOLD RECOVERY | INDUSTRIAL COLD RECOVERY	1329 W 15TH ST	SSE / 0.197 mi., 1042 ft.	1151
N183	LEFT COAST DATSON | DOMINGUEZ AUTO BODY | Left coast datsun	1485 CASPIAN AVE	SSW / 0.203 mi., 1070 ft.	1158
T187	LONG BEACH REDEVELOPEMENT AGENCY	1565 SANTA FE AVE	WSW / 0.210 mi., 1107 ft.	1178
S188	BREAKWATER INTERNATIONAL CALIFORNIA LLC | ROSS FIRE EXTINGUISHER COMPANY | Breakwater International	1491 CANAL AVE	SW / 0.210 mi., 1108 ft.	1179
S191	NEVADA METALS CO | BOOHER FAMILY TRUST	1622 W 15TH ST | 1622 WEST 15TH ST	SW / 0.213 mi., 1123 ft.	1205
S192	AVIATION REPAIR SOLUTIONS INC | US CHROME | US CHROME CORPORATION OF CALIFORNIA	1480 CANAL AVE | 1480 CANAL AVE SUITE A	SSW / 0.213 mi., 1127 ft.	1209
T193	CAVANAUGH MACHINE WORKS INC | CAVINAUGH MACHINE WORKS | OIL DYNAMICS INC	1540 SANTA FE AVE	WSW / 0.214 mi., 1132 ft.	1253
T194	D & R GRINDING SERVICE INC	1539 SANTA FE AVE	WSW / 0.215 mi., 1135 ft.	1270
S195	SHUTTS FABRICATORS | AUTO BODY CENTER | NEW LOOK BODY SHOP	1632 W 15TH ST | 1632 WEST 15TH ST | 1632 WEST 15TH STREET	SW / 0.218 mi., 1151 ft.	1271
O196	NEILL AIRCRAFT CO	1260 W 15TH ST | 1260 West 15th Street	SE / 0.219 mi., 1157 ft.	1275
T198	JPF Industrial Services INC | SUPER CARBURETOR | SUPER CARBURETORS	1737 W 16TH ST	WSW / 0.221 mi., 1166 ft.	1297
S199	SUPREME TOWING SERVICE INC DBA CITY TOW SERVICE | 1X MCFADDEN & MCFADDEN | City Tow Service	1485 CANAL AVE	SSW / 0.222 mi., 1171 ft.	1311
U200	FIELD TECHNOLOGY INC.	1472 HARBOR AVE	SSE / 0.223 mi., 1176 ft.	1319
T201	CITY OF LONG BEACH REDEVELOPMENT AGENCY	1545 - 1551 SANTA FE AVE	WSW / 0.223 mi., 1177 ft.	1321
O202	LONG BEACH CYCLE PARTS & SALES	1302 W 15TH ST	SE / 0.223 mi., 1178 ft.	1322
R203	1X CITY OF LONG BEACH/ENGINEERING	1692 COTA AVE	W / 0.225 mi., 1188 ft.	1323
V206	SUPERIOR METAL COMPANY LLC | TIFFANEY VAZQUEZ	1666 COTA AVE	WSW / 0.228 mi., 1203 ft.	1329
V208	LALO'S AUTOBODY & ALIGNMENT | RALLY DAKAR BODY SHOP | MUNDO ALIGNMENT	1669 COTA AVE	W / 0.229 mi., 1208 ft.	1345

STATE RCRA GENERATORS LIST *(cont.)*

HWG - CA: Hazardous waste generator listing **202 SITES FOUND WITHIN .25 MILE**

LOWER ELEVATION *(cont.)*

MAP ID	SITE NAME	SITE ADDRESS	DIRECTION/DISTANCE	PAGE
V209	NUNEZ CORES | ANDERSON CORES	1697 COTA AVE	W / 0.229 mi., 1209 ft.	1347
R210	FORKLIFT SERVICES INC	1713 COTA	W / 0.229 mi., 1209 ft.	1357
R211	GLOBAL DIRECT TRANSPORTATION INC	1725 COTA AVE	W / 0.229 mi., 1210 ft.	1362
V212	CITY OF LONG BEACH/REDEVELOPMENT AGENCY	1695 COTA AVE	W / 0.229 mi., 1211 ft.	1370
U213	NATIONAL PLANT SVC INC | TRANSPORTABLE TREATMENT SERVIC	1461 HARBOR AVE	SSE / 0.229 mi., 1211 ft.	1371
W214	B & R DISMANT AND AUTO BODY SHOP	1531 COWLES ST	SSW / 0.230 mi., 1213 ft.	1380
W215	BEACH CITY WATERSPORTS | JOHN ANTHONY	1441 COWIES | 1441 COWLES ST	S / 0.230 mi., 1214 ft.	1381
V217	KOYS | KOY'S | MONTIEL AUTO	1667 COTA AVE	W / 0.230 mi., 1217 ft.	1383
W218	SNYDER MFG CORP | ASHLAND CHEMICALS	1541 W COWLES ST | 1541 WEST COWLES	SSW / 0.231 mi., 1219 ft.	1388
V219	LB Atlantis	1665 COTA AVE	WSW / 0.232 mi., 1224 ft.	1402
V220	INDUSTRIAL EQUIPMENT SERVICE | SB INDUSTRIAL INC DBA INDUSTRIAL EQUIPMENT SERVICE	1661 COTA AVE	WSW / 0.233 mi., 1230 ft.	1406
U221	ROBERT MICHAEL FURNISHINGS | THE BERNARD COLLECTION	1345 COWLES ST | 1345 W COWLES ST	SSE / 0.233 mi., 1232 ft.	1413
X222	JACOBS CUSTOM PAINT | J S AUTO PAINT & BODY | SERGIOS AUTO BODY	1652 WEST 15TH ST | 1652 W 15TH ST	SW / 0.234 mi., 1235 ft.	1415
V223	A&A AEROSPACE INC.	1655 COTA AVE	WSW / 0.235 mi., 1241 ft.	1421
U225	FLEET OIL AND TRUCK SUPPLY | Loud and Bangin	1452 HARBOR AVE	SSE / 0.238 mi., 1260 ft.	1425
S227	CMAC CONSTRUCTION | CMAC CONSTRUCTION CO	1461 CANAL AVE	SSW / 0.240 mi., 1266 ft.	1429
W228	LONG BEACH TRUCK SALES & BODY SHOP	1511 COWLES ST	SSW / 0.242 mi., 1276 ft.	1434
T229	TRANS WORLD OIL CORP	1576 COTA AVE	WSW / 0.242 mi., 1276 ft.	1434
V230	D W CONTROLS	1605 COTA AVE	WSW / 0.242 mi., 1280 ft.	1439
W234	MIDWAY AUTO SERVICE	1501 W COWLES ST | 1501 WEST COWLES STREET	SSW / 0.244 mi., 1290 ft.	1448
T235	CARGOMATIC | ATLAS MARINE LLC	1570 COTA AVE	WSW / 0.244 mi., 1290 ft.	1452
W237	FOUR S INDUSTRIES INC DBA FOUR S CO | DESCO MFG CO | FOUR S COMPANY	1445 W COWLES ST	S / 0.244 mi., 1291 ft.	1470
W238	DAHL SCREW PRODUCTS	1545 COWLES STREET	SSW / 0.245 mi., 1292 ft.	1480
W242	HI STANDARD MFG INC | HI-TECH HEADS & MACHINE	1510 W COWLES ST	SSW / 0.248 mi., 1310 ft.	1493
W243	1X AMERICAN OIL TOOL/ATI PACKER SYSTEMS | DON FARQUHAR	1500 WEST COWELS	SSW / 0.248 mi., 1310 ft.	1513
W244	AMERICAN OIL TOOL CO | SDC MILLWORKS INC	1500 WEST COWLES ST | 1500 W COWLES ST	SSW / 0.248 mi., 1310 ft.	1515
W245	RADCLIFFE INSPECTIONS	1436 W COWLES	S / 0.248 mi., 1311 ft.	1520
W246	LONG BEACH TRUCK SALES | HI TECH HEADS AND MACHINE SHOP | DELGADO'S AUTO BODY PAINT	1530 W COWLES ST	SSW / 0.248 mi., 1311 ft.	1521
W247	CALIF DEPT OF FISH & GAME WAREHOUSE	1436 W COWLES	S / 0.248 mi., 1312 ft.	1532

LOCAL BROWNFIELD LISTS

BROWNFIELDS-ACRES: EPA Brownfields Assessment, Cleanup and Redevelopment Exchange System. **1 SITE FOUND WITHIN .5 MILE**

LOWER ELEVATION

MAP ID	SITE NAME	SITE ADDRESS	DIRECTION/DISTANCE	PAGE
E24	*EAGLE INDUSTRIES*	*1517 WEST ESTHER STREET | 1517 W ESTHER STREET*	*WNW / 0.031 mi., 163 ft.*	*238*

FED BROWNFIELDS: Federal brownfield remediation sites **1 SITE FOUND WITHIN .5 MILE**

LOWER ELEVATION

MAP ID	SITE NAME	SITE ADDRESS	DIRECTION/DISTANCE	PAGE
E24	*EAGLE INDUSTRIES*	*1517 WEST ESTHER STREET | 1517 W ESTHER STREET*	*WNW / 0.031 mi., 163 ft.*	*238*
	- ID: 153341	Status: N/A	Date: Cleanup Completion Date N/R	

LOCAL LISTS OF LANDFILL / SOLID WASTE DISPOSAL SITES

HAULERS - CA: Waste Tire Manifest Program Hauler Registration listing **9 SITES FOUND WITHIN .5 MILE**

EQUAL/HIGHER ELEVATION

MAP ID	SITE NAME	SITE ADDRESS	DIRECTION/DISTANCE	PAGE
D32	*EXPEDITE TRUCK LINES | Progressive Transportation Services, Inc. (TWIC)*	*1360 W PACIFIC COAST HWY*	*NE / 0.040 mi., 214 ft.*	*262*

LOWER ELEVATION

MAP ID	SITE NAME	SITE ADDRESS	DIRECTION/DISTANCE	PAGE
V206	*SUPERIOR METAL COMPANY LLC | TIFFANEY VAZQUEZ*	*1666 COTA AVE*	*WSW / 0.228 mi., 1203 ft.*	*1329*
Y256	Harbor Trucking, LLC. (Common Carrier, exp. 2015)	1351 W 14th St	SSE / 0.311 mi., 1642 ft.	*1603*
Z268	*Industrial Tire Service | Industrial Tire Service, Inc. (TWIC)*	*2020 W 16th St*	*W / 0.377 mi., 1991 ft.*	*1718*
BB269	*TRES ESTRELLAS TIRE & LUBE | TRES ESTRELLAS | TRES ESTRELLAS TIRE & LUBE CENTER INC DBA THREE STAR T & L CENTER*	*1475 W ANAHEIM ST*	*S / 0.380 mi., 2009 ft.*	*1720*
BE276	*OCEAN BLUE ENVIRONMENTAL SERVICES INC | ALLWASTE SERVICES, INC. | CHUANGYI METAL CORP.*	*925 W ESTHER ST | 933 & 925 WEST ESTHER STREET | 925 W. ESTHER STREET*	*E / 0.403 mi., 2129 ft.*	*1806*
281	Tacoma Express, Inc. (Common Carrier, exp. 2015)	1634 San Francisco Ave	E / 0.433 mi., 2289 ft.	*1888*
BG289	Macias Tire Sales	2132 W Pacific Coast Hwy	W / 0.466 mi., 2459 ft.	*1928*
BJ295	*BEAR STATE ELECTRICAL CO INC | 1X TRANSFORM COMPANY | ALPHA TRANSFORM, INC.*	*2105 W COWLES ST | 2105 WEST COWLES STREET | 2105 West Cowles St*	*WSW / 0.487 mi., 2572 ft.*	*1981*

LOCAL LISTS OF LANDFILL / SOLID WASTE DISPOSAL SITES *(cont.)*

SWF_LOS ANGELES COUNTY - CA: Listing of Los Angeles County solid waste facilities **1 SITE FOUND WITHIN .5 MILE**

LOWER ELEVATION

MAP ID	SITE NAME	SITE ADDRESS	DIRECTION/DISTANCE	PAGE
224	*Public Service Transfer Station #1*	*E. SIDE 710MHWY -BTW ANAHEIM ST./ P.C.H. | East Side OF 710 Fwy Between Anaheim & P.C.H.*	*ESE / 0.237 mi., 1251 ft.*	*1423*
	- ID: 1424	Status: Active	Date: N/A	

SWRCY - CA: Listing of facilities which perform recycled material processing activities **9 SITES FOUND WITHIN .5 MILE**

EQUAL/HIGHER ELEVATION

MAP ID	SITE NAME	SITE ADDRESS	DIRECTION/DISTANCE	PAGE
BK298	*GOODWILL SOLAC SERVING THE PEOPLE OF LOS | GOODWILL INDUSTRIES | 1X GOODWILL INDUSTRIES OF SO L A COUNTY*	*800 W PACIFIC COAST HWY | 800 WEST PACIFIC COAST HIGHWAY*	*E / 0.499 mi., 2636 ft.*	*2007*

LOWER ELEVATION

MAP ID	SITE NAME	SITE ADDRESS	DIRECTION/DISTANCE	PAGE
B38	*AP FISCHER INC | A P Fischer Oil Dist | API FISCHER INC*	*1601 CASPIAN AVE*	*SSW / 0.046 mi., 246 ft.*	*275*
B50	A.P. Fischer Truck Oil & Lube Service	1529 West 16th Street	SW / 0.061 mi., 325 ft.	*348*
I83	*CROSBY & OVERTON | Crosby Overton Plant 1 | CROSBY & OVERTON PLANT NUMBER 1*	*1630 W 17TH ST | 1630 West 17th St | 1630 W. 17 St.*	*WSW / 0.099 mi., 524 ft.*	*527*
L170	*ACE MACHINE SHOP | MATE ENTERPRISES, INC | SECURE EWASTE DESTRUCTION*	*1438 W 15TH ST | 1438 WEST 15TH STREET*	*S / 0.186 mi., 984 ft.*	*1106*
Z260	*A&A AEROSPACE INC | Zapien Recycling | GreenStar Recycling*	*1951 W 16TH ST*	*WSW / 0.336 mi., 1774 ft.*	*1653*
Z268	*Industrial Tire Service | Industrial Tire Service, Inc. (TWIC)*	*2020 W 16th St*	*W / 0.377 mi., 1991 ft.*	*1718*
BB269	*TRES ESTRELLAS TIRE & LUBE | TRES ESTRELLAS | TRES ESTRELLAS TIRE & LUBE CENTER INC DBA THREE STAR T & L CENTER*	*1475 W ANAHEIM ST*	*S / 0.380 mi., 2009 ft.*	*1720*
BJ295	*BEAR STATE ELECTRICAL CO INC | 1X TRANSFORM COMPANY | ALPHA TRANSFORM, INC.*	*2105 W COWLES ST | 2105 WEST COWLES STREET | 2105 West Cowles St*	*WSW / 0.487 mi., 2572 ft.*	*1981*

OTHER ASCERTAINABLE RECORDS

ALT FUELING: Alternative Fueling Stations by fuel type. **2 SITES FOUND WITHIN .25 MILE**

EQUAL/HIGHER ELEVATION

MAP ID	SITE NAME	SITE ADDRESS	DIRECTION/DISTANCE	PAGE
P142	*TIRE CHEMICALS INC | 1X DIAMOND PRODUCTS CORP | CALWEST COMODITIES*	*1700 SANTA FE AVE | 1700 SANTE FE AVE*	*W / 0.161 mi., 849 ft.*	*908*

OTHER ASCERTAINABLE RECORDS *(cont.)*

ALT FUELING: Alternative Fueling Stations by fuel type. **2 SITES FOUND WITHIN .25 MILE**

EQUAL/HIGHER ELEVATION *(cont.)*

MAP ID	SITE NAME	SITE ADDRESS	DIRECTION/DISTANCE	PAGE
M190	CITY OF LONG BEACH WESTSIDE POLICE STATION | Long Beach Police Department- West Division Substation, (Site 39) | EVR Phase II upgrade	1835 SANTA FE AVE	WNW / 0.212 mi., 1118 ft.	1186

CORRECTIVE ACTIONS_2020: In 2009 the EPA created the 2020 Corrective Action Baseline list of contaminated or potentially contaminated sites with a cleanup goal to complete 95% by the year 2020. The names on the list indicate the facility owners who may or may not have caused the contamination. **1 SITE FOUND WITHIN .5 MILE**

LOWER ELEVATION

MAP ID	SITE NAME	SITE ADDRESS	DIRECTION/DISTANCE	PAGE
I83	CROSBY & OVERTON | Crosby Overton Plant 1 | CROSBY & OVERTON PLANT NUMBER 1	1630 W 17TH ST | 1630 West 17th St | 1630 W. 17 St.	WSW / 0.099 mi., 524 ft.	527

DEBRIS EPA SWRCY: EPA list of facilities for the safe recovery, recycling, and disposal of disaster debris. **1 SITE FOUND WITHIN .5 MILE**

LOWER ELEVATION

MAP ID	SITE NAME	SITE ADDRESS	DIRECTION/DISTANCE	PAGE
L170	ACE MACHINE SHOP | MATE ENTERPRISES, INC | SECURE EWASTE DESTRUCTION	1438 W 15TH ST | 1438 WEST 15TH STREET	S / 0.186 mi., 984 ft.	1106

HIST PCS ENF: List of permitted facilities to discharge wastewater (Federal equivalent to NPDES) that are no longer in current agency list. **8 SITES FOUND WITHIN 1 MILE**

EQUAL/HIGHER ELEVATION

MAP ID	SITE NAME	SITE ADDRESS	DIRECTION/DISTANCE	PAGE
328	HARBOR COGENERATION	505 PIER B ST. LB	SSE / 0.795 mi., 4197 ft.	2717

LOWER ELEVATION

MAP ID	SITE NAME	SITE ADDRESS	DIRECTION/DISTANCE	PAGE
301	CITY PAPER AND METAL CO INC | M3 ENVIRONMENTAL INC	1452 W 11TH ST | 1452 WEST 11TH STREET | 1452 W. 11 St.	S / 0.518 mi., 2737 ft.	2045
BN312	NATIONAL GYPSUM | New NGC Inc | GOLD BOND BUILDING PRODUCTS LLC	1850 PIER B STREET	SW / 0.624 mi., 3297 ft.	2213
BN313	GAMBOL INDUSTRIES INC	1825 PIER D STREET | 1825 PIER D. ST. BERTH 41 | 1825 PIER D ST INNER HARBOR OF LONG BEACH	SW / 0.629 mi., 3323 ft.	2285
BO316	MARINE TERMINALS M&R	1725 PIER D ST. BERTH 41S	SSW / 0.637 mi., 3362 ft.	2386
BO318	Lineage Logistics | BAKER COLD STORAGE DBA LINEAGE LOGISTICS | 1710 PIER B STREET	1710 PIER B ST	SSW / 0.641 mi., 3383 ft.	2411
BP324	GEORGIA-PACIFIC GYPSUM LLC | THUMS LONG BEACH CO | G-P GYPSUM, INC.	1401 PIER D ST	S / 0.698 mi., 3685 ft.	2549
327	MARINE TERMINAL 2 | TESORO LOGISTICS MARINE TERMINAL 2 | TESORO MARINE TERMINAL 2	1300 PIER B ST | 1300 PIER B ST LONG BEACH MARINE TERMINAL 2 | 1300 W PIER B ST	S / 0.731 mi., 3858 ft.	2611

OTHER ASCERTAINABLE RECORDS *(cont.)*

HIST PCS FACILITY: List of Permitted facilities to discharge wastewater (Federal equivalent to NPDES) that are no longer in current agency list. **7 SITES FOUND WITHIN 1 MILE**

EQUAL/HIGHER ELEVATION

MAP ID	SITE NAME	SITE ADDRESS	DIRECTION/DISTANCE	PAGE
328	*HARBOR COGENERATION*	*505 PIER B ST. LB*	*SSE / 0.795 mi., 4197 ft.*	*2717*

LOWER ELEVATION

MAP ID	SITE NAME	SITE ADDRESS	DIRECTION/DISTANCE	PAGE
301	*CITY PAPER AND METAL CO INC | M3 ENVIRONMENTAL INC*	*1452 W 11TH ST | 1452 WEST 11TH STREET | 1452 W. 11 St.*	*S / 0.518 mi., 2737 ft.*	*2045*
BN312	*NATIONAL GYPSUM | New NGC Inc | GOLD BOND BUILDING PRODUCTS LLC*	*1850 PIER B STREET*	*SW / 0.624 mi., 3297 ft.*	*2213*
BN313	*GAMBOL INDUSTRIES INC*	*1825 PIER D STREET | 1825 PIER D. ST. BERTH 41 | 1825 PIER D ST INNER HARBOR OF LONG BEACH*	*SW / 0.629 mi., 3323 ft.*	*2285*
BO316	*MARINE TERMINALS M&R*	*1725 PIER D ST. BERTH 41S*	*SSW / 0.637 mi., 3362 ft.*	*2386*
BO318	*Lineage Logistics | BAKER COLD STORAGE DBA LINEAGE LOGISTICS | 1710 PIER B STREET*	*1710 PIER B ST*	*SSW / 0.641 mi., 3383 ft.*	*2411*
BP324	*GEORGIA-PACIFIC GYPSUM LLC | THUMS LONG BEACH CO | G-P GYPSUM, INC.*	*1401 PIER D ST*	*S / 0.698 mi., 3685 ft.*	*2549*

INACTIVE PCS: Inactive Permitted facilities to discharge wastewater **45 SITES FOUND WITHIN 1 MILE**

EQUAL/HIGHER ELEVATION

MAP ID	SITE NAME	SITE ADDRESS	DIRECTION/DISTANCE	PAGE
328	*HARBOR COGENERATION*	*505 PIER B ST. LB*	*SSE / 0.795 mi., 4197 ft.*	*2717*
331	*CALIFORNIA TRANSLOAD SERVICES LLC*	*2501 W PACIFIC COAST HIGHWAY*	*W / 0.815 mi., 4306 ft.*	*2827*
BS333	*PETRODIAMOND TERMINAL CO | PETRO-DIAMOND MARINE TERMINAL | PETRO-DIAMOND TANK NO. 10*	*1920 LUGGER WAY | 1920 LUGGER WAY BERTH 83 | 1920 LUGGER WY*	*SW / 0.882 mi., 4660 ft.*	*2839*
334	*Metro Division 12 | S.C.R.T.D. DIV. 12 LONG BEACH | MTA DIVISION 12 BUS MAINTENANCE FACILITY (FORMER)*	*970 W CHESTER PL | 970 W. CHESTER PLACE | 970 WEST CHESTER PLACE*	*SE / 0.887 mi., 4686 ft.*	*2934*
BT337	*LINDE INC | Praxair Inc | Praxair, Inc - 861*	*2300 E PACIFIC COAST HWY | 2300 EAST PACIFIC COAST HWY | 2300 E PACIFIC COAST HWY # B*	*W / 0.947 mi., 4999 ft.*	*2988*
BT338	*CALIFORNIA TRANSLOAD SERVICES LLC | K&R Transportation California LLC | K&R TRANSPORT*	*2401 E PACIFIC COAST HWY | 2401 EAST PACIFIC COAST HIGHWAY | 2401 E PACIIFIC COAST HIGHWAY*	*W / 0.950 mi., 5015 ft.*	*3085*

LOWER ELEVATION

MAP ID	SITE NAME	SITE ADDRESS	DIRECTION/DISTANCE	PAGE
H62	*BT Equipment Company Inc*	*1335 W 17TH STREET*	*ESE / 0.067 mi., 354 ft.*	*411*
I83	*CROSBY & OVERTON | Crosby Overton Plant 1 | CROSBY & OVERTON PLANT NUMBER 1*	*1630 W 17TH ST | 1630 West 17th St | 1630 W. 17 St.*	*WSW / 0.099 mi., 524 ft.*	*527*
L99	*PSC Industrial Outsourcing, LP | PHILIP WEST INDUSTRIAL SERVICES | KM INDUSTRIAL INC*	*1411 W GAYLORD ST | 1411 WEST GAYLORD ST*	*S / 0.121 mi., 639 ft.*	*677*

OTHER ASCERTAINABLE RECORDS *(cont.)*

INACTIVE PCS: Inactive Permitted facilities to discharge wastewater **45 SITES FOUND WITHIN 1 MILE**

LOWER ELEVATION *(cont.)*

MAP ID	SITE NAME	SITE ADDRESS	DIRECTION/DISTANCE	PAGE
J121	BT EQUIPMENT COMPANY INC	1255 W 17TH ST	E / 0.137 mi., 723 ft.	791
N161	DENCHO MARINE | Diversified Composites Inc | DIVERSIFIED COMPOSITE LLC	1517 W 15TH ST | 1517 WEST 15TH ST.	SSW / 0.183 mi., 965 ft.	987
S192	AVIATION REPAIR SOLUTIONS INC | US CHROME | US CHROME CORPORATION OF CALIFORNIA	1480 CANAL AVE | 1480 CANAL AVE SUITE A	SSW / 0.213 mi., 1127 ft.	1209
T193	CAVANAUGH MACHINE WORKS INC | CAVINAUGH MACHINE WORKS | OIL DYNAMICS INC	1540 SANTA FE AVE	WSW / 0.214 mi., 1132 ft.	1253
O196	NEILL AIRCRAFT CO	1260 W 15TH ST | 1260 West 15th Street	SE / 0.219 mi., 1157 ft.	1275
W242	HI STANDARD MFG INC | HI-TECH HEADS & MACHINE	1510 W COWLES ST	SSW / 0.248 mi., 1310 ft.	1493
254	PROLOGIS PORT LOGISTICS - BLDG. #9 | CSULB Technology Park Phase Three Building | PROLOGIS	1901 W PACIFIC COAST HIGHWAY | 1901 WEST PACIFIC COAST	W / 0.309 mi., 1630 ft.	1579
258	COWELCO INC | COWELCO STEEL CONTRACTORS	1634 W 14TH ST | 1634 WEST 14TH STREET	SSW / 0.329 mi., 1738 ft.	1626
265	Lester Box Manufacturing	1470 SEABRIGHT AVE	WSW / 0.358 mi., 1892 ft.	1692
BB270	HARBOR USED AUTO PARTS INC | HARBOR AUTO PARTS	1421 W ANAHEIM ST	S / 0.381 mi., 2011 ft.	1738
BD275	ELECTRO TECH MACHINING | ELECTRO-NITE CO | Blue Bus Tours LLC	2000 W GAYLORD ST | 2000 WEST GAYLORD STREET	WSW / 0.401 mi., 2116 ft.	1790
BF279	SUPERIOR ELECTRICAL ADVERTISING | SUPERIOR ADVERTISING | SUPERIOR ELECTRICAL ADVERTISIN	1700 WEST ANAHEIM ST | 1700 W ANAHEIM ST | 1700 WEST ANAHEIM STREET	SW / 0.418 mi., 2207 ft.	1857
292	MARUHIDE MARINE PRODUCTS INC	2145 WEST 17TH ST | 2145 W 17TH ST	W / 0.475 mi., 2509 ft.	1946
299	Kair Harbor Express, LLC | DESERT EXPRESS	1129 CANAL AVENUE	SSW / 0.500 mi., 2639 ft.	2024
301	CITY PAPER AND METAL CO INC | M3 ENVIRONMENTAL INC	1452 W 11TH ST | 1452 WEST 11TH STREET | 1452 W. 11 St.	S / 0.518 mi., 2737 ft.	2045
303	BILTMORE METAL FABRICATORS	1368 W 11TH ST	S / 0.521 mi., 2752 ft.	2074
305	Warren E and P Inc | Warren E&P, Inc. - Satellite 7-No Drilling Rig onsite | WARREN E&PNA INC. - SATELLITE 7 - DRILLING RIG ONSITE	1445 JUDSON AVE	WSW / 0.551 mi., 2912 ft.	2099
307	TELL STEEL | 1X TELL STEEL INC | AT&T Mobility - MONITOR & HILL - USID25667	2345 W 17TH ST	W / 0.560 mi., 2955 ft.	2122
BL308	RPM HARBOR SERVICES INC	2338 W GAYLORD ST	WSW / 0.566 mi., 2988 ft.	2142
BM309	AMERICAN TRANSPORTATION SERVICES | AMERICAN TRANSPORTAION SERVICES INC | AMERICAN TRANSPORTATION SYSTEM INC	1941 W 9TH ST	SW / 0.578 mi., 3054 ft.	2147

OTHER ASCERTAINABLE RECORDS *(cont.)*

INACTIVE PCS: Inactive Permitted facilities to discharge wastewater **45 SITES FOUND WITHIN 1 MILE**

LOWER ELEVATION *(cont.)*

MAP ID	SITE NAME	SITE ADDRESS	DIRECTION/DISTANCE	PAGE
310	Alpert Alpert Iron Metal Inc | SOUTHERN CALIFORNIA EDISON ALPERT AND ALPERT IRON AND META | SOUTHERN CALIFORNIA EDISON ALPERT AND ALPERT IRON AND METAL INC	2350 W 16TH ST | 2350 WEST 16TH STREET | 2350 WEST 16TH ST	W / 0.606 mi., 3199 ft.	2162
BN312	NATIONAL GYPSUM | New NGC Inc | GOLD BOND BUILDING PRODUCTS LLC	1850 PIER B STREET	SW / 0.624 mi., 3297 ft.	2213
BN313	GAMBOL INDUSTRIES INC	1825 PIER D STREET | 1825 PIER D. ST. BERTH 41 | 1825 PIER D ST INNER HARBOR OF LONG BEACH	SW / 0.629 mi., 3323 ft.	2285
BM314	CONNOLLY-PACIFIC CO | CONNOLLY-PACIFIC | BERTH D40, PORT OF LONG BEACH	1925 PIER D STREET | 1925 PIER D BERTH 40 | 1925 PIER D STEET	SW / 0.631 mi., 3333 ft.	2323
315	TWO STARS AUTO SALES DISMANTLER | TWO STARS AUTO SALES DISMANTLING | CAZ190190	902 NICHOLSON AVE | 902 NICHOLSON AVE (X-AVE I & 9TH ST)	WSW / 0.635 mi., 3355 ft.	2376
BO316	MARINE TERMINALS M&R	1725 PIER D ST. BERTH 41S	SSW / 0.637 mi., 3362 ft.	2386
BO318	Lineage Logistics | BAKER COLD STORAGE DBA LINEAGE LOGISTICS | 1710 PIER B STREET	1710 PIER B ST	SSW / 0.641 mi., 3383 ft.	2411
319	FINE QUALITY METAL FINISHING INC | FINE QUALITY METAL	1640 DAISY AVENUE	E / 0.648 mi., 3425 ft.	2462
322	Eagle Rock Aggregates	1501 PIER D STREET	S / 0.671 mi., 3543 ft.	2522
BP323	Thums Long Beach Company Power Plant and BM | THUMS LONG BEACH CO | THUMS	1411 PIER D STREET	S / 0.698 mi., 3684 ft.	2533
BP324	GEORGIA-PACIFIC GYPSUM LLC | THUMS LONG BEACH CO | G-P GYPSUM, INC.	1401 PIER D ST	S / 0.698 mi., 3685 ft.	2549
327	MARINE TERMINAL 2 | TESORO LOGISTICS MARINE TERMINAL 2 | TESORO MARINE TERMINAL 2	1300 PIER B ST | 1300 PIER B ST LONG BEACH MARINE TERMINAL 2 | 1300 W PIER B ST	S / 0.731 mi., 3858 ft.	2611
BR329	FALCON REFUSE CENTER | GAUNT TRUCKING | FALCON DISPOSAL SERVICE	3031 E I ST | 3031 EAST I ST | 3031 EAST I STREET	WSW / 0.808 mi., 4264 ft.	2720
BT336	FAST LANE TRANSPORTATION INC | 2400 E PAC COAST HWY | 2400 EAST PAC COAST HWY	2400 E PACIFIC COAST HWY | 2400 EAST PACIFIC COAST HIGHWAY	W / 0.903 mi., 4768 ft.	2960
340	RIBOST TERMINAL, LLC. | Ribost Terminal Pier C | LUNDAY THAGARDO	1405 PIER 'C' ST | 1405 PIER C, BERTH C73 | 1405 W PIER C ST	S / 0.979 mi., 5171 ft.	3172

MANIFEST EPA: EPA Hazardous Waste Electronic Manifest System (e-Manifest) **38 SITES FOUND WITHIN .25 MILE**

EQUAL/HIGHER ELEVATION

MAP ID	SITE NAME	SITE ADDRESS	DIRECTION/DISTANCE	PAGE
I81	SILVA TRUCK AUTO ELECT | SILVA TRUCK & AUTO ELECTRIC | SILVA TRUCK AUTO	1618 W ESTHER ST	W / 0.094 mi., 495 ft.	520

OTHER ASCERTAINABLE RECORDS *(cont.)*

MANIFEST EPA: EPA Hazardous Waste Electronic Manifest System (e-Manifest) **38 SITES FOUND WITHIN .25 MILE**

EQUAL/HIGHER ELEVATION *(cont.)*

MAP ID	SITE NAME	SITE ADDRESS	DIRECTION/DISTANCE	PAGE
M106	PCH Truck Stop Center | EDCO STATIONS/MOHAMMED ALMORADI | EXPRESS C & T	1603 W PACIFIC COAST HWY | 1603 WEST PACIFIC COAST HWY | 1603 PACIFIC COAST HWY	WNW / 0.125 mi., 660 ft.	732
M123	LONG BEACH TRAVEL CENTER | APRO LLC DBA UNITED PACIFIC LONG BEACH TRAVEL CENTER | LB TRAVEL CENTER	1670 W PACIFIC COAST HWY | 1666 TO 1670 W PACIFIC COAST HWY	WNW / 0.137 mi., 726 ft.	804
R143	CW INDUSTRIES/CW WELDING SERVICES INC. | CW WELDING SERVICES INC. | BILL WILLIAMS WELDING COMPANY	1735 SANTA FE AVE	W / 0.166 mi., 876 ft.	916
M190	CITY OF LONG BEACH WESTSIDE POLICE STATION | Long Beach Police Department- West Division Substation, (Site 39) | EVR Phase II upgrade	1835 SANTA FE AVE	WNW / 0.212 mi., 1118 ft.	1186
241	ROSA PAQUETTE	1969 FASHION AVE	NNE / 0.248 mi., 1309 ft.	1487

LOWER ELEVATION

MAP ID	SITE NAME	SITE ADDRESS	DIRECTION/DISTANCE	PAGE
C11	CTrans, Inc. | J-GEM TRANSPORTATION INC | CTRANS POCAPALIA	1418 W 17TH ST | 1418 WEST 17TH STREET	SSE / 0.008 mi., 42 ft.	171
B38	AP FISCHER INC | A P Fischer Oil Dist | API FISCHER INC	1601 CASPIAN AVE	SSW / 0.046 mi., 246 ft.	275
C49	RAMSEYS AUTO SALES & BODY SHOP | GRACE F HALL LIVING TRUST, DATED JULY 14, 1987 | RAMSEY'S AUTO BODY	1455 W 16TH ST	S / 0.061 mi., 324 ft.	341
B54	DION & SONS | QUAKER CHEMICAL CORPORATION | QUAKER CHEMICALS	1543 W 16TH ST | 1543 WEST 16TH STREET | 1543 WEST 16TH ST	SW / 0.063 mi., 335 ft.	361
I61	AKAAL ORGANICS | MILLER MAGNETICS	1730 CANAL AVE	W / 0.066 mi., 352 ft.	398
B70	MO DION & SONS INC | DION & SONS, INCORPORATED | DION M O & SONS	1569 WEST 16TH STREET | 1569 W 16TH ST | 1515 & 1569 W 16TH ST	SW / 0.075 mi., 395 ft.	444
G80	HIGH SEAS TRADING | FINISH LINE TOWING & TRANSPORT	1312 W ESTHER ST | 1312 WEST ESTHER STREET	E / 0.093 mi., 490 ft.	513
I83	CROSBY & OVERTON | Crosby Overton Plant 1 | CROSBY & OVERTON PLANT NUMBER 1	1630 W 17TH ST | 1630 West 17th St | 1630 W. 17 St.	WSW / 0.099 mi., 524 ft.	527
J94	CITY OF LONG BEACH - DHHS	1275 W. 17TH ST	E / 0.114 mi., 601 ft.	640
L99	PSC Industrial Outsourcing, LP | PHILIP WEST INDUSTRIAL SERVICES | KM INDUSTRIAL INC	1411 W GAYLORD ST | 1411 WEST GAYLORD ST	S / 0.121 mi., 639 ft.	677
N114	LEGACY PORT TRANSPORT INC | LOS ANGELES COUNTY/EMERG RESPONSE ONLY | 1X CITY OF LONG BEACH REDEVEL. AGENCY	1520 GAYLORD | 1520 W GAYLORD ST	SSW / 0.131 mi., 690 ft.	765
Q139	Fiberglass Arts Body Shop | MBS TRUCK REPAIR | SOUTH BAY DEBURRING	1540 CANAL AVE	SW / 0.156 mi., 824 ft.	872

OTHER ASCERTAINABLE RECORDS *(cont.)*

MANIFEST EPA: EPA Hazardous Waste Electronic Manifest System (e-Manifest) **38 SITES FOUND WITHIN .25 MILE**

LOWER ELEVATION *(cont.)*

MAP ID	SITE NAME	SITE ADDRESS	DIRECTION/DISTANCE	PAGE
N154	AP FLACHER TRUCK, OIL & LUBE SERVICES	1501 CASPIAN AVENUE	SSW / 0.175 mi., 925 ft.	*959*
L157	*NICKELL METAL SPRAY INC*	*1429 W 15TH STREET*	*S / 0.182 mi., 963 ft.*	*962*
L160	*GOOD BITES GROUP, LLC.*	*1461-1471 WEST 15TH STREET*	*S / 0.183 mi., 965 ft.*	*982*
N162	*CALIFORNIA MARINE DIESEL*	*1501 W 15TH ST*	*SSW / 0.183 mi., 965 ft.*	*1007*
N164	*ABSTRAX LABS INC*	*1451 W 15TH ST | 1451 West 15th Street*	*S / 0.183 mi., 966 ft.*	*1029*
S168	*J R GREASE TRAP CORP. | CAL STATE OIL CO | URBANX RENEWABLES GROUP, INC.*	*1571 W 15TH ST | 1571 WEST 15TH STREET | 1571 15TH ST W*	*SSW / 0.186 mi., 982 ft.*	*1067*
L169	*SOCAL PUMP AND VACUUM LLC | HI-TECH HEADS & MACHINE SHOP | LONG BEACH HI-TECH MACHINE SHOP*	*1436 W 15TH ST*	*S / 0.186 mi., 984 ft.*	*1094*
O175	*GRAND UP AUTO RESTORATION | Ground Up Auto Restoration*	*1346 W 15TH ST*	*SSE / 0.191 mi., 1010 ft.*	*1119*
S192	*AVIATION REPAIR SOLUTIONS INC | US CHROME | US CHROME CORPORATION OF CALIFORNIA*	*1480 CANAL AVE | 1480 CANAL AVE SUITE A*	*SSW / 0.213 mi., 1127 ft.*	*1209*
T193	*CAVANAUGH MACHINE WORKS INC | CAVINAUGH MACHINE WORKS | OIL DYNAMICS INC*	*1540 SANTA FE AVE*	*WSW / 0.214 mi., 1132 ft.*	*1253*
O196	*NEILL AIRCRAFT CO*	*1260 W 15TH ST | 1260 West 15th Street*	*SE / 0.219 mi., 1157 ft.*	*1275*
T198	*JPF Industrial Services INC | SUPER CARBURETOR | SUPER CARBURETORS*	*1737 W 16TH ST*	*WSW / 0.221 mi., 1166 ft.*	*1297*
S199	*SUPREME TOWING SERVICE INC DBA CITY TOW SERVICE | 1X MCFADDEN & MCFADDEN | City Tow Service*	*1485 CANAL AVE*	*SSW / 0.222 mi., 1171 ft.*	*1311*
V206	*SUPERIOR METAL COMPANY LLC | TIFFANEY VAZQUEZ*	*1666 COTA AVE*	*WSW / 0.228 mi., 1203 ft.*	*1329*
V209	*NUNEZ CORES | ANDERSON CORES*	*1697 COTA AVE*	*W / 0.229 mi., 1209 ft.*	*1347*
U213	*NATIONAL PLANT SVC INC | TRANSPORTABLE TREATMENT SERVIC*	*1461 HARBOR AVE*	*SSE / 0.229 mi., 1211 ft.*	*1371*
V233	*LB ATLANTIS*	*1665 COTA AVE | 1665 Cota Ave #119*	*WSW / 0.244 mi., 1289 ft.*	*1445*
T235	*CARGOMATIC | ATLAS MARINE LLC*	*1570 COTA AVE*	*WSW / 0.244 mi., 1290 ft.*	*1452*
W242	*HI STANDARD MFG INC | HI-TECH HEADS & MACHINE*	*1510 W COWLES ST*	*SSW / 0.248 mi., 1310 ft.*	*1493*

PCS ENF: Permitted facilities to discharge wastewater (Federal equivalent to NPDES) **33 SITES FOUND WITHIN 1 MILE**

EQUAL/HIGHER ELEVATION

MAP ID	SITE NAME	SITE ADDRESS	DIRECTION/DISTANCE	PAGE
331	*CALIFORNIA TRANSLOAD SERVICES LLC*	*2501 W PACIFIC COAST HIGHWAY*	*W / 0.815 mi., 4306 ft.*	*2827*
BS333	*PETRODIAMOND TERMINAL CO | PETRO-DIAMOND MARINE TERMINAL | PETRO-DIAMOND TANK NO. 10*	*1920 LUGGER WAY | 1920 LUGGER WAY BERTH 83 | 1920 LUGGER WY*	*SW / 0.882 mi., 4660 ft.*	*2839*

OTHER ASCERTAINABLE RECORDS *(cont.)*

PCS ENF: Permitted facilities to discharge wastewater (Federal equivalent to NPDES) **33 SITES FOUND WITHIN 1 MILE**

EQUAL/HIGHER ELEVATION *(cont.)*

MAP ID	SITE NAME	SITE ADDRESS	DIRECTION/DISTANCE	PAGE
334	Metro Division 12 | S.C.R.T.D. DIV. 12 LONG BEACH | MTA DIVISION 12 BUS MAINTENANCE FACILITY (FORMER)	970 W CHESTER PL | 970 W. CHESTER PLACE | 970 WEST CHESTER PLACE	SE / 0.887 mi., 4686 ft.	2934
BT337	LINDE INC | Praxair Inc | Praxair, Inc - 861	2300 E PACIFIC COAST HWY | 2300 EAST PACIFIC COAST HWY | 2300 E PACIFIC COAST HWY # B	W / 0.947 mi., 4999 ft.	2988
BT338	CALIFORNIA TRANSLOAD SERVICES LLC | K&R Transportation California LLC | K&R TRANSPORT	2401 E PACIFIC COAST HWY | 2401 EAST PACIFIC COAST HIGHWAY | 2401 E PACIIFIC COAST HIGHWAY	W / 0.950 mi., 5015 ft.	3085

LOWER ELEVATION

MAP ID	SITE NAME	SITE ADDRESS	DIRECTION/DISTANCE	PAGE
H62	BT Equipment Company Inc	1335 W 17TH STREET	ESE / 0.067 mi., 354 ft.	411
I83	CROSBY & OVERTON | Crosby Overton Plant 1 | CROSBY & OVERTON PLANT NUMBER 1	1630 W 17TH ST | 1630 West 17th St | 1630 W. 17 St.	WSW / 0.099 mi., 524 ft.	527
L99	PSC Industrial Outsourcing, LP | PHILIP WEST INDUSTRIAL SERVICES | KM INDUSTRIAL INC	1411 W GAYLORD ST | 1411 WEST GAYLORD ST	S / 0.121 mi., 639 ft.	677
J121	BT EQUIPMENT COMPANY INC	1255 W 17TH ST	E / 0.137 mi., 723 ft.	791
T193	CAVANAUGH MACHINE WORKS INC | CAVINAUGH MACHINE WORKS | OIL DYNAMICS INC	1540 SANTA FE AVE	WSW / 0.214 mi., 1132 ft.	1253
258	COWELCO INC | COWELCO STEEL CONTRACTORS	1634 W 14TH ST | 1634 WEST 14TH STREET	SSW / 0.329 mi., 1738 ft.	1626
Z259	CUNICO CORP | CUNICO CORPORATON	1910 W 16TH ST | 1910 WEST 16TH ST. | 1910 WEST 16TH STREET	WSW / 0.336 mi., 1772 ft.	1643
265	Lester Box Manufacturing	1470 SEABRIGHT AVE	WSW / 0.358 mi., 1892 ft.	1692
BD275	ELECTRO TECH MACHINING | ELECTRO-NITE CO | Blue Bus Tours LLC	2000 W GAYLORD ST | 2000 WEST GAYLORD STREET	WSW / 0.401 mi., 2116 ft.	1790
BF279	SUPERIOR ELECTRICAL ADVERTISING | SUPERIOR ADVERTISING | SUPERIOR ELECTRICAL ADVERTISIN	1700 WEST ANAHEIM ST | 1700 W ANAHEIM ST | 1700 WEST ANAHEIM STREET	SW / 0.418 mi., 2207 ft.	1857
284	LEOS WELDING IRON WORKS | Natural Cure Service, Inc.	2126 W 16TH ST | 2126 West 16TH Street	W / 0.452 mi., 2384 ft.	1901
BH285	Weighmasters Murphy Incorporated	1601 WEST 12TH STREET	SSW / 0.455 mi., 2403 ft.	1908
292	MARUHIDE MARINE PRODUCTS INC	2145 WEST 17TH ST | 2145 W 17TH ST	W / 0.475 mi., 2509 ft.	1946
299	Kair Harbor Express, LLC | DESERT EXPRESS	1129 CANAL AVENUE	SSW / 0.500 mi., 2639 ft.	2024
BJ302	Tonnage Industrial | International Recycling Center, LLC | INTERNATIONAL RECYCLING CENTERNA LLC	2130 W COWLES ST	WSW / 0.520 mi., 2745 ft.	2062
305	Warren E and P Inc | Warren E&P, Inc. - Satellite 7-No Drilling Rig onsite | WARREN E&PNA INC. - SATELLITE 7 - DRILLING RIG ONSITE	1445 JUDSON AVE	WSW / 0.551 mi., 2912 ft.	2099

OTHER ASCERTAINABLE RECORDS *(cont.)*

PCS ENF: Permitted facilities to discharge wastewater (Federal equivalent to NPDES) **33 SITES FOUND WITHIN 1 MILE**

LOWER ELEVATION *(cont.)*

MAP ID	SITE NAME	SITE ADDRESS	DIRECTION/DISTANCE	PAGE
307	TELL STEEL | 1X TELL STEEL INC | AT&T Mobility - MONITOR & HILL - USID25667	2345 W 17TH ST	W / 0.560 mi., 2955 ft.	2122
BM309	AMERICAN TRANSPORTATION SERVICES | AMERICAN TRANSPORTAION SERVICES INC | AMERICAN TRANSPORTATION SYSTEM INC	1941 W 9TH ST	SW / 0.578 mi., 3054 ft.	2147
310	Alpert Alpert Iron Metal Inc | SOUTHERN CALIFORNIA EDISON ALPERT AND ALPERT IRON AND META | SOUTHERN CALIFORNIA EDISON ALPERT AND ALPERT IRON AND METAL INC	2350 W 16TH ST | 2350 WEST 16TH STREET | 2350 WEST 16TH ST	W / 0.606 mi., 3199 ft.	2162
311	Pacific Crane Maintenance Company | PCMC	1430 WEST 9TH STREET | 1430 9TH ST	S / 0.611 mi., 3224 ft.	2205
BN313	GAMBOL INDUSTRIES INC	1825 PIER D STREET | 1825 PIER D. ST. BERTH 41 | 1825 PIER D ST INNER HARBOR OF LONG BEACH	SW / 0.629 mi., 3323 ft.	2285
315	TWO STARS AUTO SALES DISMANTLER | TWO STARS AUTO SALES DISMANTLING | CAZ190190	902 NICHOLSON AVE | 902 NICHOLSON AVE (X-AVE I & 9TH ST)	WSW / 0.635 mi., 3355 ft.	2376
BO318	Lineage Logistics | BAKER COLD STORAGE DBA LINEAGE LOGISTICS | 1710 PIER B STREET	1710 PIER B ST	SSW / 0.641 mi., 3383 ft.	2411
321	JEFF GREENEMEIER | INDUSTRIAL FILTRATION INC	1500 DAISY AVE | 1500 DAISY AVE 1513 W LORANE WAY	ESE / 0.663 mi., 3502 ft.	2511
322	Eagle Rock Aggregates	1501 PIER D STREET	S / 0.671 mi., 3543 ft.	2522
BP323	Thums Long Beach Company Power Plant and BM | THUMS LONG BEACH CO | THUMS	1411 PIER D STREET	S / 0.698 mi., 3684 ft.	2533
327	MARINE TERMINAL 2 | TESORO LOGISTICS MARINE TERMINAL 2 | TESORO MARINE TERMINAL 2	1300 PIER B ST | 1300 PIER B ST LONG BEACH MARINE TERMINAL 2 | 1300 W PIER B ST	S / 0.731 mi., 3858 ft.	2611

PCS FACILITY: Permitted facilities to discharge wastewater (Federal equivalent to NPDES) **48 SITES FOUND WITHIN 1 MILE**

EQUAL/HIGHER ELEVATION

MAP ID	SITE NAME	SITE ADDRESS	DIRECTION/DISTANCE	PAGE
331	CALIFORNIA TRANSLOAD SERVICES LLC	2501 W PACIFIC COAST HIGHWAY	W / 0.815 mi., 4306 ft.	2827
BS333	PETRODIAMOND TERMINAL CO | PETRO-DIAMOND MARINE TERMINAL | PETRO-DIAMOND TANK NO. 10	1920 LUGGER WAY | 1920 LUGGER WAY BERTH 83 | 1920 LUGGER WY	SW / 0.882 mi., 4660 ft.	2839
334	Metro Division 12 | S.C.R.T.D. DIV. 12 LONG BEACH | MTA DIVISION 12 BUS MAINTENANCE FACILITY (FORMER)	970 W CHESTER PL | 970 W. CHESTER PLACE | 970 WEST CHESTER PLACE	SE / 0.887 mi., 4686 ft.	2934
BS335	Petro-Diamond Tank No. 10 | Petro-Diamond Marine Terminal	1920 LUGGER	SW / 0.899 mi., 4749 ft.	2956

OTHER ASCERTAINABLE RECORDS *(cont.)*

PCS FACILITY: Permitted facilities to discharge wastewater (Federal equivalent to NPDES) **48 SITES FOUND WITHIN 1 MILE**

EQUAL/HIGHER ELEVATION *(cont.)*

MAP ID	SITE NAME	SITE ADDRESS	DIRECTION/DISTANCE	PAGE
BT337	LINDE INC | Praxair Inc | Praxair, Inc - 861	2300 E PACIFIC COAST HWY | 2300 EAST PACIFIC COAST HWY | 2300 E PACIFIC COAST HWY # B	W / 0.947 mi., 4999 ft.	2988
BT338	CALIFORNIA TRANSLOAD SERVICES LLC | K&R Transportation California LLC | K&R TRANSPORT	2401 E PACIFIC COAST HWY | 2401 EAST PACIFIC COAST HIGHWAY | 2401 E PACIIFIC COAST HIGHWAY	W / 0.950 mi., 5015 ft.	3085

LOWER ELEVATION

MAP ID	SITE NAME	SITE ADDRESS	DIRECTION/DISTANCE	PAGE
H62	BT Equipment Company Inc	1335 W 17TH STREET	ESE / 0.067 mi., 354 ft.	411
I83	CROSBY & OVERTON | Crosby Overton Plant 1 | CROSBY & OVERTON PLANT NUMBER 1	1630 W 17TH ST | 1630 West 17th St | 1630 W. 17 St.	WSW / 0.099 mi., 524 ft.	527
L99	PSC Industrial Outsourcing, LP | PHILIP WEST INDUSTRIAL SERVICES | KM INDUSTRIAL INC	1411 W GAYLORD ST | 1411 WEST GAYLORD ST	S / 0.121 mi., 639 ft.	677
J121	BT EQUIPMENT COMPANY INC	1255 W 17TH ST	E / 0.137 mi., 723 ft.	791
N161	DENCHO MARINE | Diversified Composites Inc | DIVERSIFIED COMPOSITE LLC	1517 W 15TH ST | 1517 WEST 15TH ST.	SSW / 0.183 mi., 965 ft.	987
S192	AVIATION REPAIR SOLUTIONS INC | US CHROME | US CHROME CORPORATION OF CALIFORNIA	1480 CANAL AVE | 1480 CANAL AVE SUITE A	SSW / 0.213 mi., 1127 ft.	1209
T193	CAVANAUGH MACHINE WORKS INC | CAVINAUGH MACHINE WORKS | OIL DYNAMICS INC	1540 SANTA FE AVE	WSW / 0.214 mi., 1132 ft.	1253
O196	NEILL AIRCRAFT CO	1260 W 15TH ST | 1260 West 15th Street	SE / 0.219 mi., 1157 ft.	1275
W240	SNYDER MANUFACTURING CORPORATION	1541 WEST COWLES STREET | 1541 W COWLES ST	SSW / 0.245 mi., 1296 ft.	1481
W242	HI STANDARD MFG INC | HI-TECH HEADS & MACHINE	1510 W COWLES ST	SSW / 0.248 mi., 1310 ft.	1493
254	PROLOGIS PORT LOGISTICS - BLDG. #9 | CSULB Technology Park Phase Three Building | PROLOGIS	1901 W PACIFIC COAST HIGHWAY | 1901 WEST PACIFIC COAST	W / 0.309 mi., 1630 ft.	1579
Y257	DIESELTRONICS INJECTION SERVICE INC | J.V. DIESEL | ECM TRUCKING	1349 W 14TH ST	SSE / 0.311 mi., 1643 ft.	1604
Z259	CUNICO CORP | CUNICO CORPORATON	1910 W 16TH ST | 1910 WEST 16TH ST. | 1910 WEST 16TH STREET	WSW / 0.336 mi., 1772 ft.	1643
265	Lester Box Manufacturing	1470 SEABRIGHT AVE	WSW / 0.358 mi., 1892 ft.	1692
BB270	HARBOR USED AUTO PARTS INC | HARBOR AUTO PARTS	1421 W ANAHEIM ST	S / 0.381 mi., 2011 ft.	1738
BD275	ELECTRO TECH MACHINING | ELECTRO-NITE CO | Blue Bus Tours LLC	2000 W GAYLORD ST | 2000 WEST GAYLORD STREET	WSW / 0.401 mi., 2116 ft.	1790
BF279	SUPERIOR ELECTRICAL ADVERTISING | SUPERIOR ADVERTISING | SUPERIOR ELECTRICAL ADVERTISIN	1700 WEST ANAHEIM ST | 1700 W ANAHEIM ST | 1700 WEST ANAHEIM STREET	SW / 0.418 mi., 2207 ft.	1857
BH285	Weighmasters Murphy Incorporated	1601 WEST 12TH STREET	SSW / 0.455 mi., 2403 ft.	1908

OTHER ASCERTAINABLE RECORDS *(cont.)*

PCS FACILITY: Permitted facilities to discharge wastewater (Federal equivalent to NPDES) **48 SITES FOUND WITHIN 1 MILE**

LOWER ELEVATION *(cont.)*

MAP ID	SITE NAME	SITE ADDRESS	DIRECTION/DISTANCE	PAGE
BI290	*STAPLETON TECHNOLOGIES INC | STAPLETON TECHNOLIGIES INC*	*1350 W 12TH ST*	*SSE / 0.466 mi., 2460 ft.*	*1929*
292	*MARUHIDE MARINE PRODUCTS INC*	*2145 WEST 17TH ST | 2145 W 17TH ST*	*W / 0.475 mi., 2509 ft.*	*1946*
299	*Kair Harbor Express, LLC | DESERT EXPRESS*	*1129 CANAL AVENUE*	*SSW / 0.500 mi., 2639 ft.*	*2024*
BJ302	*Tonnage Industrial | International Recycling Center, LLC | INTERNATIONAL RECYCLING CENTERNA LLC*	*2130 W COWLES ST*	*WSW / 0.520 mi., 2745 ft.*	*2062*
303	*BILTMORE METAL FABRICATORS*	*1368 W 11TH ST*	*S / 0.521 mi., 2752 ft.*	*2074*
305	*Warren E and P Inc | Warren E&P, Inc. - Satellite 7-No Drilling Rig onsite | WARREN E&PNA INC. - SATELLITE 7 - DRILLING RIG ONSITE*	*1445 JUDSON AVE*	*WSW / 0.551 mi., 2912 ft.*	*2099*
306	*M L Z INC | SPUN PRODUCTS INC*	*1800 W 9TH ST*	*SW / 0.556 mi., 2934 ft.*	*2115*
BL308	*RPM HARBOR SERVICES INC*	*2338 W GAYLORD ST*	*WSW / 0.566 mi., 2988 ft.*	*2142*
BM309	*AMERICAN TRANSPORTATION SERVICES | AMERICAN TRANSPORTAION SERVICES INC | AMERICAN TRANSPORTATION SYSTEM INC*	*1941 W 9TH ST*	*SW / 0.578 mi., 3054 ft.*	*2147*
310	*Alpert Alpert Iron Metal Inc | SOUTHERN CALIFORNIA EDISON ALPERT AND ALPERT IRON AND META | SOUTHERN CALIFORNIA EDISON ALPERT AND ALPERT IRON AND METAL INC*	*2350 W 16TH ST | 2350 WEST 16TH STREET | 2350 WEST 16TH ST*	*W / 0.606 mi., 3199 ft.*	*2162*
311	*Pacific Crane Maintenance Company | PCMC*	*1430 WEST 9TH STREET | 1430 9TH ST*	*S / 0.611 mi., 3224 ft.*	*2205*
BN312	*NATIONAL GYPSUM | New NGC Inc | GOLD BOND BUILDING PRODUCTS LLC*	*1850 PIER B STREET*	*SW / 0.624 mi., 3297 ft.*	*2213*
BN313	*GAMBOL INDUSTRIES INC*	*1825 PIER D STREET | 1825 PIER D. ST. BERTH 41 | 1825 PIER D ST INNER HARBOR OF LONG BEACH*	*SW / 0.629 mi., 3323 ft.*	*2285*
BM314	*CONNOLLY-PACIFIC CO | CONNOLLY-PACIFIC | BERTH D40, PORT OF LONG BEACH*	*1925 PIER D STREET | 1925 PIER D BERTH 40 | 1925 PIER D STEET*	*SW / 0.631 mi., 3333 ft.*	*2323*
315	*TWO STARS AUTO SALES DISMANTLER | TWO STARS AUTO SALES DISMANTLING | CAZ190190*	*902 NICHOLSON AVE | 902 NICHOLSON AVE (X-AVE I & 9TH ST)*	*WSW / 0.635 mi., 3355 ft.*	*2376*
BO318	*Lineage Logistics | BAKER COLD STORAGE DBA LINEAGE LOGISTICS | 1710 PIER B STREET*	*1710 PIER B ST*	*SSW / 0.641 mi., 3383 ft.*	*2411*
319	*FINE QUALITY METAL FINISHING INC | FINE QUALITY METAL*	*1640 DAISY AVENUE*	*E / 0.648 mi., 3425 ft.*	*2462*
321	*JEFF GREENEMEIER | INDUSTRIAL FILTRATION INC*	*1500 DAISY AVE | 1500 DAISY AVE 1513 W LORANE WAY*	*ESE / 0.663 mi., 3502 ft.*	*2511*
322	*Eagle Rock Aggregates*	*1501 PIER D STREET*	*S / 0.671 mi., 3543 ft.*	*2522*

OTHER ASCERTAINABLE RECORDS *(cont.)*

PCS FACILITY: Permitted facilities to discharge wastewater (Federal equivalent to NPDES) **48 SITES FOUND WITHIN 1 MILE**

LOWER ELEVATION *(cont.)*

MAP ID	SITE NAME	SITE ADDRESS	DIRECTION/DISTANCE	PAGE
BP323	*Thums Long Beach Company Power Plant and BM | THUMS LONG BEACH CO | THUMS*	*1411 PIER D STREET*	*S / 0.698 mi., 3684 ft.*	*2533*
327	*MARINE TERMINAL 2 | TESORO LOGISTICS MARINE TERMINAL 2 | TESORO MARINE TERMINAL 2*	*1300 PIER B ST | 1300 PIER B ST LONG BEACH MARINE TERMINAL 2 | 1300 W PIER B ST*	*S / 0.731 mi., 3858 ft.*	*2611*
BR329	*FALCON REFUSE CENTER | GAUNT TRUCKING | FALCON DISPOSAL SERVICE*	*3031 E I ST | 3031 EAST I ST | 3031 EAST I STREET*	*WSW / 0.808 mi., 4264 ft.*	*2720*
340	*RIBOST TERMINAL, LLC. | Ribost Terminal Pier C | LUNDAY THAGARDO*	*1405 PIER 'C' ST | 1405 PIER C, BERTH C73 | 1405 W PIER C ST*	*S / 0.979 mi., 5171 ft.*	*3172*

BOND EXPENDITURE PLAN - CA: Hazardous Substance Cleanup Bond Act of 1984 Article 7.5 of Health and Safety Code 25385 listing of orphan sites **2 SITES FOUND WITHIN 1 MILE**

LOWER ELEVATION

MAP ID	SITE NAME	SITE ADDRESS	DIRECTION/DISTANCE	PAGE
BQ325	*GRANT STREET LIQUID DISPOSAL COMPANY*	*CORNER OF PAUL JONES & GRANT AVENUE*	*WSW / 0.719 mi., 3798 ft.*	*2597*
BQ326	*PACIFIC OCEAN DISPOSAL CO (PODCO) | PACIFIC OCEAN DISPOSAL CO*	*914 PAUL JONES AVENUE*	*WSW / 0.719 mi., 3798 ft.*	*2602*

CALEPA SITES - CA: CalEPA Regulated Sites from the Certified Unified Program Agencies (CUPA). **93 SITES FOUND WITHIN .25 MILE**

EQUAL/HIGHER ELEVATION

MAP ID	SITE NAME	SITE ADDRESS	DIRECTION/DISTANCE	PAGE
D18	*BOB & NICK GERMAN AUTO SERVICE | Bob and Nick German auto Sercice | Werkstat West*	*1430 W PACIFIC COAST HWY*	*NNE / 0.027 mi., 142 ft.*	*198*
D19	*PACIFIC 76 | TOSCO - 76 STATION #3568 | TOSCO CORPORATION STATION #30519*	*1410 W PACIFIC COAST HWY | 1410 PACIFIC COAST HWY W | 1410 PACIFIC COAST HWY*	*NNE / 0.027 mi., 142 ft.*	*204*
E34	CAT SPEC LTD	1536 W PACIFIC COAST HWY	NW / 0.042 mi., 222 ft.	*264*
E36	*Long Beach International Auto Repair | LONG BEACH AUTO REPAIR*	*1515 W PACIFIC COAST HWY*	*NW / 0.044 mi., 230 ft.*	*270*
I81	*SILVA TRUCK AUTO ELECT | SILVA TRUCK & AUTO ELECTRIC | SILVA TRUCK AUTO*	*1618 W ESTHER ST*	*W / 0.094 mi., 495 ft.*	*520*
M106	*PCH Truck Stop Center | EDCO STATIONS/MOHAMMED ALMORADI | EXPRESS C & T*	*1603 W PACIFIC COAST HWY | 1603 WEST PACIFIC COAST HWY | 1603 PACIFIC COAST HWY*	*WNW / 0.125 mi., 660 ft.*	*732*
M119	*LONG BEACH TRAVEL CENTER | MEL ROBERTS SUPER TRUCK STOP | LB TRAVEL CENTER*	*1666 W PACIFIC COAST HWY*	*WNW / 0.134 mi., 709 ft.*	*787*
M123	*LONG BEACH TRAVEL CENTER | APRO LLC DBA UNITED PACIFIC LONG BEACH TRAVEL CENTER | LB TRAVEL CENTER*	*1670 W PACIFIC COAST HWY | 1666 TO 1670 W PACIFIC COAST HWY*	*WNW / 0.137 mi., 726 ft.*	*804*

OTHER ASCERTAINABLE RECORDS *(cont.)*

CALEPA SITES - CA: CalEPA Regulated Sites from the Certified Unified Program Agencies (CUPA). **93 SITES FOUND WITHIN .25 MILE**

EQUAL/HIGHER ELEVATION *(cont.)*

MAP ID	SITE NAME	SITE ADDRESS	DIRECTION/DISTANCE	PAGE
R143	CW INDUSTRIES/CW WELDING SERVICES INC. | CW WELDING SERVICES INC. | BILL WILLIAMS WELDING COMPANY	1735 SANTA FE AVE	W / 0.166 mi., 876 ft.	916
R144	ROSS AUTO BODY	1756 SANTA FE	W / 0.166 mi., 876 ft.	933
M146	LONG BEACH TRAVEL CENTER	1670 PACIFIC COAST HIGHWAY W	WNW / 0.168 mi., 885 ft.	935
R149	A&G Auto Collision | RONNIES FACELIFT INC | SOUTH SIDE CUSTOMS	1749 SANTA FE AVE	W / 0.169 mi., 892 ft.	941
R177	CHEVRON STATION 9 5030 | CHEVRON #9-5030 (FORMER) | 1X CHEVRON SERVICE STATION #95030	1705 W PACIFIC COAST HWY | 1705 PACIFIC COAST HWY W | 1705 WEST PACIFIC COAST HWY	WNW / 0.193 mi., 1019 ft.	1132
R184	THRIFTY #269	1720 PACIFIC COAST HWY W	WNW / 0.207 mi., 1095 ft.	1167
M190	CITY OF LONG BEACH WESTSIDE POLICE STATION | Long Beach Police Department- West Division Substation, (Site 39) | EVR Phase II upgrade	1835 SANTA FE AVE	WNW / 0.212 mi., 1118 ft.	1186

LOWER ELEVATION

MAP ID	SITE NAME	SITE ADDRESS	DIRECTION/DISTANCE	PAGE
C11	CTrans, Inc. | J-GEM TRANSPORTATION INC | CTRANS POCAPALIA	1418 W 17TH ST | 1418 WEST 17TH STREET	SSE / 0.008 mi., 42 ft.	171
E21	EAGLE INDUSTRIES (FORMER)	1517 ESTHER ST W	WNW / 0.028 mi., 147 ft.	227
E22	DION & SONS INC | DEL MAR SEAFOOD	1532 W ESTHER ST | 1532 WEST ESTHER STREET	W / 0.029 mi., 153 ft.	231
E26	CASTLE CAR WASH	1500 PACIFIC COAST HWY W	NW / 0.034 mi., 180 ft.	247
F29	BRANNEN PIPE & SUPPLY	1650 HARBOR BLVD	SE / 0.036 mi., 190 ft.	254
B38	AP FISCHER INC | A P Fischer Oil Dist | API FISCHER INC	1601 CASPIAN AVE	SSW / 0.046 mi., 246 ft.	275
B40	A P FISCHER OIL BULK FARM | Dion and Sons, Inc | A P FISCHER OIL INC	1600 CASPIAN AVE	SSW / 0.047 mi., 249 ft.	299
C42	S&s bumper repair, inc.	1437 W 16TH ST	S / 0.047 mi., 250 ft.	318
D43	BENNIE'S RADIATOR SERVICE | 1X ANGEL, COREY	1815 HARBOR AVE	NNE / 0.048 mi., 256 ft.	318
H44	MARINE HARDWARE CO	1322 017TH ST W	ESE / 0.049 mi., 258 ft.	324
I47	RPM MOTORWORKS, INC.	1560 W ESTHER ST	W / 0.056 mi., 299 ft.	334
C49	RAMSEYS AUTO SALES & BODY SHOP | GRACE F HALL LIVING TRUST, DATED JULY 14, 1987 | RAMSEY'S AUTO BODY	1455 W 16TH ST	S / 0.061 mi., 324 ft.	341
C51	I-CHEM INTERNATIONAL (FORMER)	1455 16TH ST. W.	S / 0.062 mi., 326 ft.	348
B53	DION & SONS INC	1569 016TH ST W	WSW / 0.063 mi., 334 ft.	357
B54	DION & SONS | QUAKER CHEMICAL CORPORATION | QUAKER CHEMICALS	1543 W 16TH ST | 1543 WEST 16TH STREET | 1543 WEST 16TH ST	SW / 0.063 mi., 335 ft.	361
B57	TARICCO CORPORATION | BARON BLAKESLEE	1500 W 16TH ST | 1500 WEST 16 TH STREET	SSW / 0.065 mi., 343 ft.	388
B60	MAGEN PRINT & FINISHING INC | PRINT L A | Industrial Welding & Piping Technologies, LLC.	1520 W 16TH ST | 1520 WEST 16TH STREET	SW / 0.065 mi., 346 ft.	395

OTHER ASCERTAINABLE RECORDS *(cont.)*

CALEPA SITES - CA: CalEPA Regulated Sites from the Certified Unified Program Agencies (CUPA). **93 SITES FOUND WITHIN .25 MILE**

LOWER ELEVATION *(cont.)*

MAP ID	SITE NAME	SITE ADDRESS	DIRECTION/DISTANCE	PAGE
I61	AKAAL ORGANICS | MILLER MAGNETICS	1730 CANAL AVE	W / 0.066 mi., 352 ft.	398
H62	BT Equipment Company Inc	1335 W 17TH STREET	ESE / 0.067 mi., 354 ft.	411
B63	A J EDMOND CO	1530 W 16TH ST | 1530 WEST 16TH ST | 1530 WEST 16TH STREET	SW / 0.067 mi., 355 ft.	420
H68	NATIONAL PLANT SERVICES, INC. | NATIONAL PLANT SERVICESNA INC.	1364 016TH ST W	SE / 0.074 mi., 391 ft.	440
B70	MO DION & SONS INC | DION & SONS, INCORPORATED | DION M O & SONS	1569 WEST 16TH STREET | 1569 W 16TH ST | 1515 & 1569 W 16TH ST	SW / 0.075 mi., 395 ft.	444
B75	PRINT L.A. INC.	1520 016TH ST W	SW / 0.082 mi., 435 ft.	482
I83	CROSBY & OVERTON | Crosby Overton Plant 1 | CROSBY & OVERTON PLANT NUMBER 1	1630 W 17TH ST | 1630 West 17th St | 1630 W. 17 St.	WSW / 0.099 mi., 524 ft.	527
H93	MCMULLEN OIL CO.	1651 FASHION AVE.	ESE / 0.113 mi., 596 ft.	636
M95	EXPRESS MINI MART TRUCKING STOP | 712530 | PCH TRUCK	1603 PACIFIC COAST HWY W | 1603 WEST PACIFIC COAST HWY | 1603 W PCH	WNW / 0.114 mi., 604 ft.	641
K96	CROSBY AND OVERTON | AMAZON ENVIRONMENTAL INC | Crosby & Overton, Inc. - Plant No. 3	1573 CANAL AVE	SW / 0.118 mi., 621 ft.	661
L99	PSC Industrial Outsourcing, LP | PHILIP WEST INDUSTRIAL SERVICES | KM INDUSTRIAL INC	1411 W GAYLORD ST | 1411 WEST GAYLORD ST	S / 0.121 mi., 639 ft.	677
L103	American Corporate Security, Inc. | AMERICAN CORPORATE SECURITYNA INC.	1462 W GAYLORD ST	S / 0.124 mi., 655 ft.	711
L105	KM INDUSTRIAL INC | TOTAL LUBRICATION MANAGEMENT | COLFAX FLUID HANDLING RELIABILITY SERVICES	1422 W GAYLORD ST | 1422 West Gaylord Street	S / 0.125 mi., 658 ft.	721
K108	Crosby & Overton, Inc. | CROSBY & OVERTONNA INC.	1640 W 16TH ST	WSW / 0.126 mi., 666 ft.	755
L113	J & J WROUGHT IRON	1345 W GAYLORD ST	SE / 0.128 mi., 678 ft.	763
H117	ORGANIC COMPOUNDS INC | LONG BEACH HOSE AND COUPLING CO., INC.	1265 W 16TH ST | 1265 W 16 ST	ESE / 0.133 mi., 704 ft.	776
J121	BT EQUIPMENT COMPANY INC	1255 W 17TH ST	E / 0.137 mi., 723 ft.	791
K122	CROSBY & OVERTON,INC. EQUIPMENT | CROSBY & OVERTONNAINC.EQUIPMENT	1640 016TH ST W	WSW / 0.137 mi., 724 ft.	801
O124	THE PRESSURE GROUT CO	1330 W GAYLORD ST	SE / 0.140 mi., 742 ft.	822
H131	LACSD LONG BEACH MAIN PUMPING PLANT | LA CO SANITATION DIST LB PU | LONG BEACH MAIN PUMPING PLANT - LOS ANGELES COUNTY SANITATION DISTRICT	1238 W 16TH ST | 1238 WEST 16TH ST. | 1238 WEST 16TH STREET	ESE / 0.146 mi., 771 ft.	839
K135	CROSBY & OVERTON/EMI DIV	1617 GAYLORD AVE	SW / 0.149 mi., 785 ft.	863
Q139	Fiberglass Arts Body Shop | MBS TRUCK REPAIR | SOUTH BAY DEBURRING	1540 CANAL AVE	SW / 0.156 mi., 824 ft.	872

OTHER ASCERTAINABLE RECORDS *(cont.)*

CALEPA SITES - CA: CalEPA Regulated Sites from the Certified Unified Program Agencies (CUPA). **93 SITES FOUND WITHIN .25 MILE**

LOWER ELEVATION *(cont.)*

MAP ID	SITE NAME	SITE ADDRESS	DIRECTION/DISTANCE	PAGE
K140	M O DION & SONS INC DBA F & L PETROLEUM | F & L PETROLEUM PRODUCTS | ALLWASTE ENVIRONMENTAL SERVICES	1635 W GAYLORD ST	SW / 0.159 mi., 841 ft.	895
L157	NICKELL METAL SPRAY INC	1429 W 15TH STREET	S / 0.182 mi., 963 ft.	962
N161	DENCHO MARINE | Diversified Composites Inc | DIVERSIFIED COMPOSITE LLC	1517 W 15TH ST | 1517 WEST 15TH ST.	SSW / 0.183 mi., 965 ft.	987
N162	CALIFORNIA MARINE DIESEL	1501 W 15TH ST	SSW / 0.183 mi., 965 ft.	1007
N163	PLASTICS PAINT PRODUCTION INC | 1X CDG-PARTNERS II, LTD. | PLASTIC PAINT PRODUCTION INC	1471 W 15TH ST | 1471 WEST 15TH STREET	S / 0.183 mi., 966 ft.	1020
N164	ABSTRAX LABS INC	1451 W 15TH ST | 1451 West 15th Street	S / 0.183 mi., 966 ft.	1029
S166	BETOS AUTO BODY SHOP | HIGH PERFORMANCE AUTO BODY & PAINT	1541 W 15TH ST	SSW / 0.184 mi., 971 ft.	1043
T167	LB SANTA FE GARAGE INC DBA SANTA FE GARAGE | LONG BEACH MAINTENANCE AND REPAIR | SANTA FE GARAGE	1581 SANTA FE AVE	WSW / 0.185 mi., 976 ft.	1049
S168	J R GREASE TRAP CORP. | CAL STATE OIL CO | URBANX RENEWABLES GROUP, INC.	1571 W 15TH ST | 1571 WEST 15TH STREET | 1571 15TH ST W	SSW / 0.186 mi., 982 ft.	1067
L169	SOCAL PUMP AND VACUUM LLC | HI-TECH HEADS & MACHINE SHOP | LONG BEACH HI-TECH MACHINE SHOP	1436 W 15TH ST	S / 0.186 mi., 984 ft.	1094
O175	GRAND UP AUTO RESTORATION | Ground Up Auto Restoration	1346 W 15TH ST	SSE / 0.191 mi., 1010 ft.	1119
O176	CJ FIBERGLASS | EXCEL PRODUCTS INC	1335 W 15TH ST	SSE / 0.192 mi., 1012 ft.	1126
N183	LEFT COAST DATSON | DOMINGUEZ AUTO BODY | Left coast datsun	1485 CASPIAN AVE	SSW / 0.203 mi., 1070 ft.	1158
S188	BREAKWATER INTERNATIONAL CALIFORNIA LLC | ROSS FIRE EXTINGUISHER COMPANY | Breakwater International	1491 CANAL AVE	SW / 0.210 mi., 1108 ft.	1179
S192	AVIATION REPAIR SOLUTIONS INC | US CHROME | US CHROME CORPORATION OF CALIFORNIA	1480 CANAL AVE | 1480 CANAL AVE SUITE A	SSW / 0.213 mi., 1127 ft.	1209
T193	CAVANAUGH MACHINE WORKS INC | CAVINAUGH MACHINE WORKS | OIL DYNAMICS INC	1540 SANTA FE AVE	WSW / 0.214 mi., 1132 ft.	1253
T194	D & R GRINDING SERVICE INC	1539 SANTA FE AVE	WSW / 0.215 mi., 1135 ft.	1270
S195	SHUTTS FABRICATORS | AUTO BODY CENTER | NEW LOOK BODY SHOP	1632 W 15TH ST | 1632 WEST 15TH ST | 1632 WEST 15TH STREET	SW / 0.218 mi., 1151 ft.	1271
O196	NEILL AIRCRAFT CO	1260 W 15TH ST | 1260 West 15th Street	SE / 0.219 mi., 1157 ft.	1275

OTHER ASCERTAINABLE RECORDS *(cont.)*

CALEPA SITES - CA: CalEPA Regulated Sites from the Certified Unified Program Agencies (CUPA). **93 SITES FOUND WITHIN .25 MILE**

LOWER ELEVATION *(cont.)*

MAP ID	SITE NAME	SITE ADDRESS	DIRECTION/DISTANCE	PAGE
S197	U.S. Chrome Corporation of California, Slic No. 875 | U.S. CHROME CORPORATION OF CALIFORNIANA SLIC NO. 875 | U.S. CHROME	1480 CANAL	SSW / 0.219 mi., 1159 ft.	1295
T198	JPF Industrial Services INC | SUPER CARBURETOR | SUPER CARBURETORS	1737 W 16TH ST	WSW / 0.221 mi., 1166 ft.	1297
S199	SUPREME TOWING SERVICE INC DBA CITY TOW SERVICE | 1X MCFADDEN & MCFADDEN | City Tow Service	1485 CANAL AVE	SSW / 0.222 mi., 1171 ft.	1311
O204	NEILL AIRCRAFT	1260 15TH ST W	SE / 0.226 mi., 1192 ft.	1324
V205	Cameron Welding Supply	1690 COTA AVE	W / 0.226 mi., 1194 ft.	1328
V206	SUPERIOR METAL COMPANY LLC | TIFFANEY VAZQUEZ	1666 COTA AVE	WSW / 0.228 mi., 1203 ft.	1329
V209	NUNEZ CORES | ANDERSON CORES	1697 COTA AVE	W / 0.229 mi., 1209 ft.	1347
R210	FORKLIFT SERVICES INC	1713 COTA	W / 0.229 mi., 1209 ft.	1357
U213	NATIONAL PLANT SVC INC | TRANSPORTABLE TREATMENT SERVIC	1461 HARBOR AVE	SSE / 0.229 mi., 1211 ft.	1371
V217	KOYS | KOY'S | MONTIEL AUTO	1667 COTA AVE	W / 0.230 mi., 1217 ft.	1383
V219	LB Atlantis	1665 COTA AVE	WSW / 0.232 mi., 1224 ft.	1402
224	Public Service Transfer Station #1	E. SIDE 710MHWY -BTW ANAHEIM ST./ P.C.H. | East Side OF 710 Fwy Between Anaheim & P.C.H.	ESE / 0.237 mi., 1251 ft.	1423
S227	CMAC CONSTRUCTION | CMAC CONSTRUCTION CO	1461 CANAL AVE	SSW / 0.240 mi., 1266 ft.	1429
R231	Global Direct Transportation Inc.	1725 COTA AVE. LONG BEACH, CA 90813	W / 0.243 mi., 1281 ft.	1440
W236	B&R Auto Dismanteling and General Repair	1531 W COWLES ST	SSW / 0.244 mi., 1291 ft.	1470
W240	SNYDER MANUFACTURING CORPORATION	1541 WEST COWLES STREET | 1541 W COWLES ST	SSW / 0.245 mi., 1296 ft.	1481
W242	HI STANDARD MFG INC | HI-TECH HEADS & MACHINE	1510 W COWLES ST	SSW / 0.248 mi., 1310 ft.	1493
W246	LONG BEACH TRUCK SALES | HI TECH HEADS AND MACHINE SHOP | DELGADO'S AUTO BODY PAINT	1530 W COWLES ST	SSW / 0.248 mi., 1311 ft.	1521

HAZNET - CA: Listing of hazardous waste manifests from when hazardous waste is transported from generators to permitted recycling treatment storage or disposal facilities by registered hazardous waste transporters **202 SITES FOUND WITHIN .25 MILE**

EQUAL/HIGHER ELEVATION

MAP ID	SITE NAME	SITE ADDRESS	DIRECTION/DISTANCE	PAGE
B7	DEL MAR SEAFOOD | HANSEN FREIGHTLINES INC | PACIFIC SEAFOOD	1532 WEST ESTHER STREET | 1532 W ESTHER ST | 1532 WEST ESTER ST	W / 0.000 mi., 1 ft.	156
D13	WERKSTAT WEST	1430 W PACIFIC COAST HWY	NNE / 0.009 mi., 50 ft.	187
D18	BOB & NICK GERMAN AUTO SERVICE | Bob and Nick German auto Sercice | Werkstat West	1430 W PACIFIC COAST HWY	NNE / 0.027 mi., 142 ft.	198

OTHER ASCERTAINABLE RECORDS *(cont.)*

HAZNET - CA: Listing of hazardous waste manifests from when hazardous waste is transported from generators to permitted recycling treatment storage or disposal facilities by registered hazardous waste transporters **202 SITES FOUND WITHIN .25 MILE**

EQUAL/HIGHER ELEVATION *(cont.)*

MAP ID	SITE NAME	SITE ADDRESS	DIRECTION/DISTANCE	PAGE
D19	PACIFIC 76 | TOSCO - 76 STATION #3568 | TOSCO CORPORATION STATION #30519	1410 W PACIFIC COAST HWY | 1410 PACIFIC COAST HWY W | 1410 PACIFIC COAST HWY	NNE / 0.027 mi., 142 ft.	204
D23	BROWNIES OK DISCOUNT TIRE SALES	1401 W PACIFIC COAST HWY	NNE / 0.030 mi., 157 ft.	234
D32	EXPEDITE TRUCK LINES | Progressive Transportation Services, Inc. (TWIC)	1360 W PACIFIC COAST HWY	NE / 0.040 mi., 214 ft.	262
E36	Long Beach International Auto Repair | LONG BEACH AUTO REPAIR	1515 W PACIFIC COAST HWY	NW / 0.044 mi., 230 ft.	270
E39	GENERAL ENGINE POWER INC | 1X GENERAL ENGINE POWER | PARTS EXPEDITING & DISTRIBTING COMPANY/PEDCO	1536 W PACIFIC COAST HWY	NW / 0.047 mi., 249 ft.	292
E45	FILTER DISPOSAL & RECYCLING | K & A RADIATORS | M & R RADIATOR	1525 W PACIFIC COAST HWY	NW / 0.051 mi., 270 ft.	329
E67	BERNIES TRANS	1545 W PACIFIC COAST HWY	WNW / 0.073 mi., 386 ft.	439
I78	SILVA TRUCK AUTO ELECT | HARBOR AUTO & TRUCK SERVICE | SILVA TRUCK & AUTO ELECTRIC	1618 W ESTHER ST | 1618 W ESTHER	W / 0.091 mi., 480 ft.	505
I79	CITY LONG BEACH/REDEVELOPMENT AGENCY	1757 CANAL AVE	W / 0.092 mi., 486 ft.	512
I82	1X CITY OF LONG BEACH COMMUNITY DEV.	1623 ESTHER STREET	W / 0.098 mi., 516 ft.	526
I87	1X CITY OF LONG BEACH COMMUNITY DE.	1627 ESTHER STREET	W / 0.101 mi., 534 ft.	609
M106	PCH Truck Stop Center | EDCO STATIONS/MOHAMMED ALMORADI | EXPRESS C & T	1603 W PACIFIC COAST HWY | 1603 WEST PACIFIC COAST HWY | 1603 PACIFIC COAST HWY	WNW / 0.125 mi., 660 ft.	732
M123	LONG BEACH TRAVEL CENTER | APRO LLC DBA UNITED PACIFIC LONG BEACH TRAVEL CENTER | LB TRAVEL CENTER	1670 W PACIFIC COAST HWY | 1666 TO 1670 W PACIFIC COAST HWY	WNW / 0.137 mi., 726 ft.	804
130	ABBAS JAVADINOVIN	1610 W PARADE ST # 1616	WNW / 0.145 mi., 765 ft.	838
138	OILWELL RESEARCH	1539 W. 16TH ST.	NNW / 0.154 mi., 812 ft.	871
R141	ROSS AUTO BODY	1756 SANTA FE AVE	W / 0.160 mi., 847 ft.	907
P142	TIRE CHEMICALS INC | 1X DIAMOND PRODUCTS CORP | CALWEST COMODITIES	1700 SANTA FE AVE | 1700 SANTE FE AVE	W / 0.161 mi., 849 ft.	908
R143	CW INDUSTRIES/CW WELDING SERVICES INC. | CW WELDING SERVICES INC. | BILL WILLIAMS WELDING COMPANY	1735 SANTA FE AVE	W / 0.166 mi., 876 ft.	916
P145	1X CITY OF LONG BEACH	1717 SANTA FE AVE	W / 0.166 mi., 877 ft.	934
R149	A&G Auto Collision | RONNIES FACELIFT INC | SOUTH SIDE CUSTOMS	1749 SANTA FE AVE	W / 0.169 mi., 892 ft.	941
R177	CHEVRON STATION 9 5030 | CHEVRON #9-5030 (FORMER) | 1X CHEVRON SERVICE STATION #95030	1705 W PACIFIC COAST HWY | 1705 PACIFIC COAST HWY W | 1705 WEST PACIFIC COAST HWY	WNW / 0.193 mi., 1019 ft.	1132
R178	1X CHEVRON U S A #95030	1705 W PAC CST HWY	WNW / 0.193 mi., 1022 ft.	1143

OTHER ASCERTAINABLE RECORDS *(cont.)*

HAZNET - CA: Listing of hazardous waste manifests from when hazardous waste is transported from generators to permitted recycling treatment storage or disposal facilities by registered hazardous waste transporters **202 SITES FOUND WITHIN .25 MILE**

EQUAL/HIGHER ELEVATION *(cont.)*

MAP ID	SITE NAME	SITE ADDRESS	DIRECTION/DISTANCE	PAGE
180	GRAIGE PHIFER	1454 W SUMMIT STREET	N / 0.194 mi., 1025 ft.	1150
R182	THRIFTY OIL | THRIFTY OIL CO #269 | 1X THRIFTY OIL	1720 W PACIFIC COAST HWY	WNW / 0.202 mi., 1069 ft.	1156
M185	DR. ELSIE ADOC | RODNEY R GUERRERO DDS A PROF DENTAL CORP DBA SANTA FE FAMILY DENTAL CT	1836 SANTA FE AVE	WNW / 0.207 mi., 1095 ft.	1171
R189	ALL AMERICAN TOWING	1752 COTA AVE	W / 0.211 mi., 1114 ft.	1185
M190	CITY OF LONG BEACH WESTSIDE POLICE STATION | Long Beach Police Department- West Division Substation, (Site 39) | EVR Phase II upgrade	1835 SANTA FE AVE	WNW / 0.212 mi., 1118 ft.	1186
226	CALTRANS DIST 7/CONSTR/07-2Y0504 | VESSEL | VESSEL RAINIER""	ANCHORAGE C-2 | LA 103- KP 0.0/2.6	NE / 0.239 mi., 1264 ft.	1427
R232	C S U L B RESEARCH AND TRAINING CTR | CSULB TECHNOLOGY PARK	HWY 1 AND COTA	WNW / 0.244 mi., 1286 ft.	1440
R239	METALS MANUFACTURING COMPANY	1759 COTA AVE	W / 0.245 mi., 1296 ft.	1480
241	ROSA PAQUETTE	1969 FASHION AVE	NNE / 0.248 mi., 1309 ft.	1487

LOWER ELEVATION

MAP ID	SITE NAME	SITE ADDRESS	DIRECTION/DISTANCE	PAGE
B6	VERIZON CA INC	1700 CASPIAN AVE	SW / 0.000 mi., 0 ft.	153
B8	VERIZON CALIFORNIA INC. | VERIZON	17TH STREET AND CASPIAN AVENUE | INTERSECTION OF 17TH & CASPIAN WAY MANHOLE #583K	SW / 0.005 mi., 27 ft.	163
C9	JLMANTA INC CALIFORNIA	1440 W 17TH ST	S / 0.007 mi., 38 ft.	165
C10	CITY OF LONG BEACH	1460 W. 17TH	S / 0.007 mi., 39 ft.	170
C11	CTrans, Inc. | J-GEM TRANSPORTATION INC | CTRANS POCAPALIA	1418 W 17TH ST | 1418 WEST 17TH STREET	SSE / 0.008 mi., 42 ft.	171
D12	PACIFIC 76	1470 W PACIFIC COASTAL HWY	NNW / 0.008 mi., 44 ft.	186
D14	ALL TRANSMISSIONS | PACIFIC AUTO CENTER | PACIFIC IMPORT AUTO CENTER	1440 W PACIFIC COAST HWY | 1440 PACIFIC COAST HIGHWAY	N / 0.010 mi., 53 ft.	191
B15	CITY OF LONG BEACH/DEPT PROPERTY SVCS	1500-1514 W 17TH ST	SW / 0.018 mi., 96 ft.	193
B16	SURYCENTRO AUTO SALES & BODY SHOP | BIG HAND BODY SHOP | QUANG'S AUTO BODY	1468 W 17TH ST | 1468 17TH ST	SSW / 0.024 mi., 126 ft.	194
B17	CITY OF LONG BEACH/REDEVELOPMENT AGENCY	1528 WEST 17TH STREET	WSW / 0.026 mi., 138 ft.	197
E24	EAGLE INDUSTRIES	1517 WEST ESTHER STREET | 1517 W ESTHER STREET	WNW / 0.031 mi., 163 ft.	238
B25	QUALITY SPRAYERS INC | 1X QUALITY SPRAYERS, INC	1549 W 17TH ST | 1549 WEST 17TH STREET	WSW / 0.033 mi., 175 ft.	244
E27	ISHAN MAJID | NIMAIZG INVESTMENT INC DBA CASTLE CAR WASH | 1X CASTLE CAR WASH	1500 W PACIFIC COAST HWY | 1500 WEST PACIFIC COAST HWY	NW / 0.034 mi., 180 ft.	250

OTHER ASCERTAINABLE RECORDS *(cont.)*

HAZNET - CA: Listing of hazardous waste manifests from when hazardous waste is transported from generators to permitted recycling treatment storage or disposal facilities by registered hazardous waste transporters **202 SITES FOUND WITHIN .25 MILE**

LOWER ELEVATION *(cont.)*

MAP ID	SITE NAME	SITE ADDRESS	DIRECTION/DISTANCE	PAGE
B28	City of Long Beach	1540 1556 1558 1560 1562 W 17th St	WSW / 0.034 mi., 181 ft.	253
F30	TRANS OCEAN CARRIER	1650 HARBOR STE B	SE / 0.036 mi., 192 ft.	257
G33	1X CITY OF LONG BEACH / ENGR. BUREAU	1360 ESTER STREET	E / 0.042 mi., 221 ft.	263
H35	PRESS TECH INC | SAN ANTONIO MOTORS	1322 W 17TH ST	ESE / 0.043 mi., 226 ft.	265
I37	1X WESLEY MILLER | Myecr Holdings, Inc.	1550 WEST ESTHER ST | 1550 West Esther Street	W / 0.044 mi., 234 ft.	272
B38	AP FISCHER INC | A P Fischer Oil Dist | API FISCHER INC	1601 CASPIAN AVE	SSW / 0.046 mi., 246 ft.	275
C41	RAMSEYS AUTO SALES & BODY SHOP | GRACE F HALL LIVING TRUST, DATED JULY 14, 1987 | UNICHEM INTERNATIONAL INC	1455 W 16TH ST | 1455 WEST 16TH	S / 0.047 mi., 250 ft.	305
D43	BENNIE'S RADIATOR SERVICE | 1X ANGEL, COREY	1815 HARBOR AVE	NNE / 0.048 mi., 256 ft.	318
B46	A.J. EDMOND CO.	1531 W 16TH ST	SW / 0.054 mi., 286 ft.	333
I47	RPM MOTORWORKS, INC.	1560 W ESTHER ST	W / 0.056 mi., 299 ft.	334
B48	CITY OF LONG BEACH	1680 CANAL AVE	WSW / 0.059 mi., 313 ft.	340
C52	S&S BUMPER REPAIR, INC	1429 W 16TH ST	SSE / 0.062 mi., 327 ft.	353
B54	DION & SONS | QUAKER CHEMICAL CORPORATION | QUAKER CHEMICALS	1543 W 16TH ST | 1543 WEST 16TH STREET | 1543 WEST 16TH ST	SW / 0.063 mi., 335 ft.	361
G55	1X CITY OF LONG BEACH / ENGR. BUREAU	1334 ESTER STREET	E / 0.064 mi., 339 ft.	385
G56	UNITED STATES DEPARTMENT OF JUSTICE	1326 W ESTHER ST	E / 0.064 mi., 341 ft.	386
B57	TARICCO CORPORATION | BARON BLAKESLEE	1500 W 16TH ST | 1500 WEST 16 TH STREET	SSW / 0.065 mi., 343 ft.	388
I58	County Of Los Angeles ISD	1704 Conal St	WSW / 0.065 mi., 344 ft.	391
C59	CALIFORNIA STREET MAINTENANCE | ALLWASTE OF SOUTHERN CALIFORNIA | CROSBY & OVERTON TRANSPORATION	1442 W 16TH ST | 1442 WEST 16TH STREET	S / 0.065 mi., 344 ft.	392
B60	MAGEN PRINT & FINISHING INC | PRINT L A | Industrial Welding & Piping Technologies, LLC.	1520 W 16TH ST | 1520 WEST 16TH STREET	SW / 0.065 mi., 346 ft.	395
I61	AKAAL ORGANICS | MILLER MAGNETICS	1730 CANAL AVE	W / 0.066 mi., 352 ft.	398
B63	A J EDMOND CO	1530 W 16TH ST | 1530 WEST 16TH ST | 1530 WEST 16TH STREET	SW / 0.067 mi., 355 ft.	420
I64	CITY OF LONG BEACH REDEVELOPMENT AGENCY	1601 W 17TH ST & 1705-17 CANAL AVE APN 7432-007-042 (CONTIGUOUS)	WSW / 0.069 mi., 364 ft.	434
66	BOND NICHOLS	1470 W PARADE ST	NNW / 0.073 mi., 385 ft.	438
I69	CITY LONG BEACH/REDEVELOPMENT AGENCY	NW CRNR OF ESTHER ST AND CANAL ST	W / 0.074 mi., 392 ft.	443
B70	MO DION & SONS INC | DION & SONS, INCORPORATED | DION M O & SONS	1569 WEST 16TH STREET | 1569 W 16TH ST | 1515 & 1569 W 16TH ST	SW / 0.075 mi., 395 ft.	444
G71	DUMAS DIESEL INJECTION | DUMAS FUEL INJECTION | DUMAS DIESEL	1320 W ESTHER | 1320 WEST ESTHER	E / 0.075 mi., 397 ft.	468

OTHER ASCERTAINABLE RECORDS *(cont.)*

HAZNET - CA: Listing of hazardous waste manifests from when hazardous waste is transported from generators to permitted recycling treatment storage or disposal facilities by registered hazardous waste transporters **202 SITES FOUND WITHIN .25 MILE**

LOWER ELEVATION *(cont.)*

MAP ID	SITE NAME	SITE ADDRESS	DIRECTION/DISTANCE	PAGE
I72	TONY'S AUTO SERVICE AND TOWING	1750 CANAL	W / 0.075 mi., 399 ft.	471
H73	HYDRO SERVICES CO | MARIN HARDWARE	1322 17TH ST	ESE / 0.077 mi., 409 ft.	475
74	1X ROBERT POTTER	1834 HARBOR AVE	NNE / 0.078 mi., 413 ft.	481
H76	1X WESTERN WOOD	1321 W 17TH ST	E / 0.083 mi., 441 ft.	485
I77	CROSBY & OVERTON | 1X FREIGHT TRAIN COMPANY, INC | CROSBY & OVERTON TRANS CO	1610 WEST 17TH STREET | 1610 W 17TH ST	WSW / 0.084 mi., 442 ft.	486
G80	HIGH SEAS TRADING | FINISH LINE TOWING & TRANSPORT	1312 W ESTHER ST | 1312 WEST ESTHER STREET	E / 0.093 mi., 490 ft.	513
I83	CROSBY & OVERTON | Crosby Overton Plant 1 | CROSBY & OVERTON PLANT NUMBER 1	1630 W 17TH ST | 1630 West 17th St | 1630 W. 17 St.	WSW / 0.099 mi., 524 ft.	527
J84	WESTERN WOOD INC | BOB CRANE | POWER BRAKE SERVICE	1701 FASHION AVE	ESE / 0.099 mi., 524 ft.	604
I85	TRADEMARK COSMETICS IN	1630 W 17TH ST(CROSBY & OVERTON)	WSW / 0.100 mi., 527 ft.	607
H86	EXPEDITE TRUCK LINES	1321 W 16TH ST	ESE / 0.100 mi., 529 ft.	608
H88	RAVEN MOTORSPORTS LLC	1324 W 16TH ST	SE / 0.103 mi., 545 ft.	610
K89	1X STATE OF CALIF DEPT OF TRANSPORTATION	1610 W 16TH ST | 1610 WEST 16TH ST.	WSW / 0.106 mi., 559 ft.	612
L90	V G MANUFACTURING | WEST COAST DIESEL INC	1403 W GAYLORD ST | 1403 GAYLORD ST	SSE / 0.106 mi., 561 ft.	617
H91	WEST POINT INDUSTRIES | GRAND TRANSPORTATION INC | S&S BUMPER REPAIR INC	1320 W 16TH ST | 1320 W 16THST | 1320 W 16TH ST STE D	SE / 0.111 mi., 585 ft.	619
K92	CROSBY & OVERTON | 1X OLIN CORP. | CALBLASCO INC	1620 W 16TH ST | 1620 WEST 16TH STREET | 1620 WEST 16TH ST.	WSW / 0.112 mi., 594 ft.	623
K96	CROSBY AND OVERTON | AMAZON ENVIRONMENTAL INC | Crosby & Overton, Inc. - Plant No. 3	1573 CANAL AVE	SW / 0.118 mi., 621 ft.	661
K97	J R GREASE TRAP CORP	1571 CANAL AVE	SW / 0.119 mi., 629 ft.	667
L99	PSC Industrial Outsourcing, LP | PHILIP WEST INDUSTRIAL SERVICES | KM INDUSTRIAL INC	1411 W GAYLORD ST | 1411 WEST GAYLORD ST	S / 0.121 mi., 639 ft.	677
100	VERIZON CALIF INC	INTERSECTION OF CASPIAN AVE & GAYLORD MANHOLE #582K	SSW / 0.122 mi., 645 ft.	704
J101	BERNS BROS INC | THE BERNS CO	1250 W 17TH ST	ESE / 0.123 mi., 648 ft.	705
K102	CITY OF LONG BEACH	1635 W 16TH ST	WSW / 0.123 mi., 650 ft.	710
L103	American Corporate Security, Inc. | AMERICAN CORPORATE SECURITYNA INC.	1462 W GAYLORD ST	S / 0.124 mi., 655 ft.	711
L104	MAC PRODUCTS INC	1422 GAYLORD ST	SSE / 0.124 mi., 657 ft.	716
L105	KM INDUSTRIAL INC | TOTAL LUBRICATION MANAGEMENT | COLFAX FLUID HANDLING RELIABILITY SERVICES	1422 W GAYLORD ST | 1422 West Gaylord Street	S / 0.125 mi., 658 ft.	721
H107	CITY OF LONG BEACH	1664-1666 FASHION AVE	ESE / 0.126 mi., 664 ft.	754

OTHER ASCERTAINABLE RECORDS *(cont.)*

HAZNET - CA: Listing of hazardous waste manifests from when hazardous waste is transported from generators to permitted recycling treatment storage or disposal facilities by registered hazardous waste transporters **202 SITES FOUND WITHIN .25 MILE**

LOWER ELEVATION *(cont.)*

MAP ID	SITE NAME	SITE ADDRESS	DIRECTION/DISTANCE	PAGE
M109	1X MEL ROBERTS ENTERPRISES INC | LONG BEACH TRAVEL CENTER | MEL ROBERTS ENTERPRISES INC	1630 W PACIFIC COAST HWY | 1630 PACIFIC COAST HWY | 1630 WEST PACIFIC COAST HWY	WNW / 0.126 mi., 667 ft.	756
L110	M & J CUSTOM CYCLE	1452 GAYLORD	S / 0.127 mi., 672 ft.	760
L111	JACK M. LIDYOFF INC	1370 WEST GAYLORD ST | 1370 W GAYLORD ST.	SSE / 0.128 mi., 675 ft.	760
K112	CHEROKEE	1622 W. 16TH ST.	WSW / 0.128 mi., 678 ft.	762
L113	J & J WROUGHT IRON	1345 W GAYLORD ST	SE / 0.128 mi., 678 ft.	763
N114	LEGACY PORT TRANSPORT INC | LOS ANGELES COUNTY/EMERG RESPONSE ONLY | 1X CITY OF LONG BEACH REDEVEL. AGENCY	1520 GAYLORD | 1520 W GAYLORD ST	SSW / 0.131 mi., 690 ft.	765
N115	1X LONG BEACH REDEVELOPMENT AGENCY	1516 GAYLORD STREET	SSW / 0.131 mi., 691 ft.	773
L116	ARNE'S V.W. CENTER, INC. | david doting	1348 GAYLORD	SSE / 0.132 mi., 698 ft.	774
H117	ORGANIC COMPOUNDS INC | LONG BEACH HOSE AND COUPLING CO., INC.	1265 W 16TH ST | 1265 W 16 ST	ESE / 0.133 mi., 704 ft.	776
O118	JNC TRANSPORTATION | GARDUN PAINT SERVICE | EUGENES AUTO & TRUCK REPAIRS	1319 W GAYLORD STREET | 1319 GAYLORD ST	SE / 0.134 mi., 709 ft.	781
J121	BT EQUIPMENT COMPANY INC	1255 W 17TH ST	E / 0.137 mi., 723 ft.	791
O124	THE PRESSURE GROUT CO	1330 W GAYLORD ST	SE / 0.140 mi., 742 ft.	822
H125	VG MFG	1590 FASHION AVE	ESE / 0.141 mi., 744 ft.	826
L126	AQUILEX HYDROCHEM LLC | 1X VERDUGO FLORENCIO ROOFING CO INC | DAVID HABERBUSH	1539 HARBOR AVE	SSE / 0.142 mi., 748 ft.	827
H127	LONG BEACH HYDRAULICS INC	1255 W 16TH ST	ESE / 0.142 mi., 748 ft.	835
O128	KUTLER	1325 W GAYLORD	SE / 0.144 mi., 759 ft.	836
P129	CITY OF LONG BEACH - COMMUNITY DEVELOPMENT	1680 SANTA FE AVE	WSW / 0.144 mi., 761 ft.	837
H131	LACSD LONG BEACH MAIN PUMPING PLANT | LA CO SANITATION DIST LB PU | LONG BEACH MAIN PUMPING PLANT - LOS ANGELES COUNTY SANITATION DISTRICT	1238 W 16TH ST | 1238 WEST 16TH ST. | 1238 WEST 16TH STREET	ESE / 0.146 mi., 771 ft.	839
O132	AONICS CORPORATION | CENTURY DIE CASTING	1326 W GAYLORD ST	SE / 0.146 mi., 771 ft.	852
L133	CM INDUSTRIAL SUPPLIES	1348 W GAYLORD ST	SSE / 0.148 mi., 782 ft.	857
O134	PATRICIA LYNN ELLISON TRUST	1324 W GAYLORD ST	SE / 0.148 mi., 784 ft.	858
Q136	TIMETEO MARROQUIN	1540 CANAL ST	SW / 0.149 mi., 788 ft.	866
K137	1X INTERNATIONAL CORDAGE	1657 WEST 16TH ST | 1657 WEST 16TH STREET	WSW / 0.150 mi., 791 ft.	866
Q139	Fiberglass Arts Body Shop | MBS TRUCK REPAIR | SOUTH BAY DEBURRING	1540 CANAL AVE	SW / 0.156 mi., 824 ft.	872
K140	M O DION & SONS INC DBA F & L PETROLEUM | F & L PETROLEUM PRODUCTS | ALLWASTE ENVIRONMENTAL SERVICES	1635 W GAYLORD ST	SW / 0.159 mi., 841 ft.	895

OTHER ASCERTAINABLE RECORDS *(cont.)*

HAZNET - CA: Listing of hazardous waste manifests from when hazardous waste is transported from generators to permitted recycling treatment storage or disposal facilities by registered hazardous waste transporters **202 SITES FOUND WITHIN .25 MILE**

LOWER ELEVATION *(cont.)*

MAP ID	SITE NAME	SITE ADDRESS	DIRECTION/DISTANCE	PAGE
L147	DAVE RICHARDS' FLEET SERVICES	1417 W 15TH ST	S / 0.168 mi., 886 ft.	939
L148	ATLAS OIL TOOL	1425 W 15TH ST	S / 0.168 mi., 889 ft.	940
S150	SGS INDUSTRIAL SERVICES	1535 WEST 15TH ST	SSW / 0.169 mi., 893 ft.	955
O151	CENTURY DIE CASTING INC	1302 W GAYLORD ST | 1302 Gaylord St	SE / 0.169 mi., 893 ft.	955
S152	1X CITY OF LONG BEACH/REDEVELOP AGENCY	1531 WEST 15TH STREET	SSW / 0.170 mi., 898 ft.	958
P153	CITY OF LONG BEACH - COMMUNITY DEVELOPMENT	1695 SANTA FE AVE	W / 0.173 mi., 912 ft.	958
T155	1X FIRE STATION #17	1601 SANTA FE	WSW / 0.176 mi., 929 ft.	960
N156	VERIZON CALIFORNIA INC	1500 CASPIAN AVE	SSW / 0.178 mi., 943 ft.	961
L157	NICKELL METAL SPRAY INC	1429 W 15TH STREET	S / 0.182 mi., 963 ft.	962
L158	LACE SEARCH CORPORATION THE	1411 WEST 15TH ST	S / 0.182 mi., 963 ft.	972
L159	CATHY CASTRO | FRANCISCO AUTO REPAIR SHOP | TRANS MASTER TRUCKING LINES	1441 WEST 15TH STREET	S / 0.183 mi., 964 ft.	976
L160	GOOD BITES GROUP, LLC.	1461-1471 WEST 15TH STREET	S / 0.183 mi., 965 ft.	982
N161	DENCHO MARINE | Diversified Composites Inc | DIVERSIFIED COMPOSITE LLC	1517 W 15TH ST | 1517 WEST 15TH ST.	SSW / 0.183 mi., 965 ft.	987
N162	CALIFORNIA MARINE DIESEL	1501 W 15TH ST	SSW / 0.183 mi., 965 ft.	1007
N163	PLASTICS PAINT PRODUCTION INC | 1X CDG-PARTNERS II, LTD. | PLASTIC PAINT PRODUCTION INC	1471 W 15TH ST | 1471 WEST 15TH STREET	S / 0.183 mi., 966 ft.	1020
N164	ABSTRAX LABS INC	1451 W 15TH ST | 1451 West 15th Street	S / 0.183 mi., 966 ft.	1029
L165	CAPT'N GLASS	1445 W 15TH ST	S / 0.183 mi., 966 ft.	1038
S166	BETOS AUTO BODY SHOP | HIGH PERFORMANCE AUTO BODY & PAINT	1541 W 15TH ST	SSW / 0.184 mi., 971 ft.	1043
T167	LB SANTA FE GARAGE INC DBA SANTA FE GARAGE | LONG BEACH MAINTENANCE AND REPAIR | SANTA FE GARAGE	1581 SANTA FE AVE	WSW / 0.185 mi., 976 ft.	1049
S168	J R GREASE TRAP CORP. | CAL STATE OIL CO | URBANX RENEWABLES GROUP, INC.	1571 W 15TH ST | 1571 WEST 15TH STREET | 1571 15TH ST W	SSW / 0.186 mi., 982 ft.	1067
L169	SOCAL PUMP AND VACUUM LLC | HI-TECH HEADS & MACHINE SHOP | LONG BEACH HI-TECH MACHINE SHOP	1436 W 15TH ST	S / 0.186 mi., 984 ft.	1094
L170	ACE MACHINE SHOP | MATE ENTERPRISES, INC | SECURE EWASTE DESTRUCTION	1438 W 15TH ST | 1438 WEST 15TH STREET	S / 0.186 mi., 984 ft.	1106
S171	1X LONG BEACH REDEVELOPMENT AGENCY	1538-48 W. 15TH ST.	SSW / 0.186 mi., 984 ft.	1114
S172	CMF CORPORATION	1524 W 15TH ST | 1524 West 15th Street	SSW / 0.187 mi., 985 ft.	1115
O173	ROAD SERVICE GUERRERO	1365 W 15TH ST	SSE / 0.188 mi., 991 ft.	1117
O174	AMERICAN TRUCK ACCESSORIES	1303 W 15TH ST	SE / 0.190 mi., 1006 ft.	1118
O175	GRAND UP AUTO RESTORATION | Ground Up Auto Restoration	1346 W 15TH ST	SSE / 0.191 mi., 1010 ft.	1119

OTHER ASCERTAINABLE RECORDS *(cont.)*

HAZNET - CA: Listing of hazardous waste manifests from when hazardous waste is transported from generators to permitted recycling treatment storage or disposal facilities by registered hazardous waste transporters **202 SITES FOUND WITHIN .25 MILE**

LOWER ELEVATION *(cont.)*

MAP ID	SITE NAME	SITE ADDRESS	DIRECTION/DISTANCE	PAGE
O176	CJ FIBERGLASS | EXCEL PRODUCTS INC	1335 W 15TH ST	SSE / 0.192 mi., 1012 ft.	1126
O179	NATIONAL SOLDER | AONICS CORP DBA NATINAL SOLDER | INDUSTRIAL GOLD RECOVERY	1329 W 15TH ST	SSE / 0.194 mi., 1025 ft.	1144
O181	INDUSTRIAL GOLD RECOVERY | INDUSTRIAL COLD RECOVERY	1329 W 15TH ST	SSE / 0.197 mi., 1042 ft.	1151
N183	LEFT COAST DATSON | DOMINGUEZ AUTO BODY | Left coast datsun	1485 CASPIAN AVE	SSW / 0.203 mi., 1070 ft.	1158
T187	LONG BEACH REDEVELOPEMENT AGENCY	1565 SANTA FE AVE	WSW / 0.210 mi., 1107 ft.	1178
S188	BREAKWATER INTERNATIONAL CALIFORNIA LLC | ROSS FIRE EXTINGUISHER COMPANY | Breakwater International	1491 CANAL AVE	SW / 0.210 mi., 1108 ft.	1179
S191	NEVADA METALS CO | BOOHER FAMILY TRUST	1622 W 15TH ST | 1622 WEST 15TH ST	SW / 0.213 mi., 1123 ft.	1205
S192	AVIATION REPAIR SOLUTIONS INC | US CHROME | US CHROME CORPORATION OF CALIFORNIA	1480 CANAL AVE | 1480 CANAL AVE SUITE A	SSW / 0.213 mi., 1127 ft.	1209
T193	CAVANAUGH MACHINE WORKS INC | CAVINAUGH MACHINE WORKS | OIL DYNAMICS INC	1540 SANTA FE AVE	WSW / 0.214 mi., 1132 ft.	1253
T194	D & R GRINDING SERVICE INC	1539 SANTA FE AVE	WSW / 0.215 mi., 1135 ft.	1270
S195	SHUTTS FABRICATORS | AUTO BODY CENTER | NEW LOOK BODY SHOP	1632 W 15TH ST | 1632 WEST 15TH ST | 1632 WEST 15TH STREET	SW / 0.218 mi., 1151 ft.	1271
O196	NEILL AIRCRAFT CO	1260 W 15TH ST | 1260 West 15th Street	SE / 0.219 mi., 1157 ft.	1275
T198	JPF Industrial Services INC | SUPER CARBURETOR | SUPER CARBURETORS	1737 W 16TH ST	WSW / 0.221 mi., 1166 ft.	1297
S199	SUPREME TOWING SERVICE INC DBA CITY TOW SERVICE | 1X MCFADDEN & MCFADDEN | City Tow Service	1485 CANAL AVE	SSW / 0.222 mi., 1171 ft.	1311
U200	FIELD TECHNOLOGY INC.	1472 HARBOR AVE	SSE / 0.223 mi., 1176 ft.	1319
T201	CITY OF LONG BEACH REDEVELOPMENT AGENCY	1545 - 1551 SANTA FE AVE	WSW / 0.223 mi., 1177 ft.	1321
O202	LONG BEACH CYCLE PARTS & SALES	1302 W 15TH ST	SE / 0.223 mi., 1178 ft.	1322
R203	1X CITY OF LONG BEACH/ENGINEERING	1692 COTA AVE	W / 0.225 mi., 1188 ft.	1323
V206	SUPERIOR METAL COMPANY LLC | TIFFANEY VAZQUEZ	1666 COTA AVE	WSW / 0.228 mi., 1203 ft.	1329
V208	LALO'S AUTOBODY & ALIGNMENT | RALLY DAKAR BODY SHOP | MUNDO ALIGNMENT	1669 COTA AVE	W / 0.229 mi., 1208 ft.	1345
V209	NUNEZ CORES | ANDERSON CORES	1697 COTA AVE	W / 0.229 mi., 1209 ft.	1347
R210	FORKLIFT SERVICES INC	1713 COTA	W / 0.229 mi., 1209 ft.	1357
R211	GLOBAL DIRECT TRANSPORTATION INC	1725 COTA AVE	W / 0.229 mi., 1210 ft.	1362

OTHER ASCERTAINABLE RECORDS *(cont.)*

HAZNET - CA: Listing of hazardous waste manifests from when hazardous waste is transported from generators to permitted recycling treatment storage or disposal facilities by registered hazardous waste transporters **202 SITES FOUND WITHIN .25 MILE**

LOWER ELEVATION *(cont.)*

MAP ID	SITE NAME	SITE ADDRESS	DIRECTION/DISTANCE	PAGE
V212	CITY OF LONG BEACH/REDEVELOPMENT AGENCY	1695 COTA AVE	W / 0.229 mi., 1211 ft.	1370
U213	NATIONAL PLANT SVC INC | TRANSPORTABLE TREATMENT SERVIC	1461 HARBOR AVE	SSE / 0.229 mi., 1211 ft.	1371
W214	B & R DISMANT AND AUTO BODY SHOP	1531 COWLES ST	SSW / 0.230 mi., 1213 ft.	1380
W215	BEACH CITY WATERSPORTS | JOHN ANTHONY	1441 COWIES | 1441 COWLES ST	S / 0.230 mi., 1214 ft.	1381
V217	KOYS | KOY'S | MONTIEL AUTO	1667 COTA AVE	W / 0.230 mi., 1217 ft.	1383
W218	SNYDER MFG CORP | ASHLAND CHEMICALS	1541 W COWLES ST | 1541 WEST COWLES	SSW / 0.231 mi., 1219 ft.	1388
V219	LB Atlantis	1665 COTA AVE	WSW / 0.232 mi., 1224 ft.	1402
V220	INDUSTRIAL EQUIPMENT SERVICE | SB INDUSTRIAL INC DBA INDUSTRIAL EQUIPMENT SERVICE	1661 COTA AVE	WSW / 0.233 mi., 1230 ft.	1406
U221	ROBERT MICHAEL FURNISHINGS | THE BERNARD COLLECTION	1345 COWLES ST | 1345 W COWLES ST	SSE / 0.233 mi., 1232 ft.	1413
X222	JACOBS CUSTOM PAINT | J S AUTO PAINT & BODY | SERGIOS AUTO BODY	1652 WEST 15TH ST | 1652 W 15TH ST	SW / 0.234 mi., 1235 ft.	1415
V223	A&A AEROSPACE INC.	1655 COTA AVE	WSW / 0.235 mi., 1241 ft.	1421
U225	FLEET OIL AND TRUCK SUPPLY | Loud and Bangin	1452 HARBOR AVE	SSE / 0.238 mi., 1260 ft.	1425
S227	CMAC CONSTRUCTION | CMAC CONSTRUCTION CO	1461 CANAL AVE	SSW / 0.240 mi., 1266 ft.	1429
W228	LONG BEACH TRUCK SALES & BODY SHOP	1511 COWLES ST	SSW / 0.242 mi., 1276 ft.	1434
T229	TRANS WORLD OIL CORP	1576 COTA AVE	WSW / 0.242 mi., 1276 ft.	1434
V230	D W CONTROLS	1605 COTA AVE	WSW / 0.242 mi., 1280 ft.	1439
W234	MIDWAY AUTO SERVICE	1501 W COWLES ST | 1501 WEST COWLES STREET	SSW / 0.244 mi., 1290 ft.	1448
T235	CARGOMATIC | ATLAS MARINE LLC	1570 COTA AVE	WSW / 0.244 mi., 1290 ft.	1452
W237	FOUR S INDUSTRIES INC DBA FOUR S CO | DESCO MFG CO | FOUR S COMPANY	1445 W COWLES ST	S / 0.244 mi., 1291 ft.	1470
W238	DAHL SCREW PRODUCTS	1545 COWLES STREET	SSW / 0.245 mi., 1292 ft.	1480
W242	HI STANDARD MFG INC | HI-TECH HEADS & MACHINE	1510 W COWLES ST	SSW / 0.248 mi., 1310 ft.	1493
W243	1X AMERICAN OIL TOOL/ATI PACKER SYSTEMS | DON FARQUHAR	1500 WEST COWELS	SSW / 0.248 mi., 1310 ft.	1513
W244	AMERICAN OIL TOOL CO | SDC MILLWORKS INC	1500 WEST COWLES ST | 1500 W COWLES ST	SSW / 0.248 mi., 1310 ft.	1515
W245	RADCLIFFE INSPECTIONS	1436 W COWLES	S / 0.248 mi., 1311 ft.	1520
W246	LONG BEACH TRUCK SALES | HI TECH HEADS AND MACHINE SHOP | DELGADO'S AUTO BODY PAINT	1530 W COWLES ST	SSW / 0.248 mi., 1311 ft.	1521
W247	CALIF DEPT OF FISH & GAME WAREHOUSE	1436 W COWLES	S / 0.248 mi., 1312 ft.	1532

OTHER ASCERTAINABLE RECORDS *(cont.)*

HIST CORTESE - CA: The historical compliance document used in providing information about the location of hazardous material release sites utilized by the state local agencies and developers **5 SITES FOUND WITHIN .5 MILE**

LOWER ELEVATION

MAP ID	SITE NAME	SITE ADDRESS	DIRECTION/DISTANCE	PAGE
B70	*MO DION & SONS INC | DION & SONS, INCORPORATED | DION M O & SONS*	*1569 WEST 16TH STREET | 1569 W 16TH ST | 1515 & 1569 W 16TH ST*	*SW / 0.075 mi., 395 ft.*	*444*
	- ID: 19290263	Status: REFER: RWQCB	Date: 1995-06-20	
K92	*CROSBY & OVERTON | 1X OLIN CORP. | CALBLASCO INC*	*1620 W 16TH ST | 1620 WEST 16TH STREET | 1620 WEST 16TH ST.*	*WSW / 0.112 mi., 594 ft.*	*623*
	- ID: 19350398	Status: REFER: RCRA	Date: 1984-03-01	
W240	*SNYDER MANUFACTURING CORPORATION*	*1541 WEST COWLES STREET | 1541 W COWLES ST*	*SSW / 0.245 mi., 1296 ft.*	*1481*
	- ID: 19280503	Status: REFER: OTHER AGENCY	Date: 1995-01-18	
BE287	*Galaxy Scooters, LLC | WESTERN ELECTROPLATING COMPANY*	*820 W ESTHER ST | 820 WEST ESTHER STREET*	*E / 0.462 mi., 2439 ft.*	*1921*
	- ID: 19340289	Status: REFER: OTHER AGENCY	Date: 1985-09-01	
BJ295	*BEAR STATE ELECTRICAL CO INC | 1X TRANSFORM COMPANY | ALPHA TRANSFORM, INC.*	*2105 W COWLES ST | 2105 WEST COWLES STREET | 2105 West Cowles St*	*WSW / 0.487 mi., 2572 ft.*	*1981*
	- ID: 19360096	Status: REFER: OTHER AGENCY	Date: 1995-08-31	

HIST HAZNET - CA: List of hazardous waste manifests from when hazardous waste is transported from generators to permitted recycling treatment storage or disposal facilities by registered hazardous waste transporters that are no longer in current agency list. **4 SITES FOUND WITHIN .25 MILE**

EQUAL/HIGHER ELEVATION

MAP ID	SITE NAME	SITE ADDRESS	DIRECTION/DISTANCE	PAGE
E39	*GENERAL ENGINE POWER INC | 1X GENERAL ENGINE POWER | PARTS EXPEDITING & DISTRIBTING COMPANY/PEDCO*	*1536 W PACIFIC COAST HWY*	*NW / 0.047 mi., 249 ft.*	*292*
R177	*CHEVRON STATION 9 5030 | CHEVRON #9-5030 (FORMER) | 1X CHEVRON SERVICE STATION #95030*	*1705 W PACIFIC COAST HWY | 1705 PACIFIC COAST HWY W | 1705 WEST PACIFIC COAST HWY*	*WNW / 0.193 mi., 1019 ft.*	*1132*

LOWER ELEVATION

MAP ID	SITE NAME	SITE ADDRESS	DIRECTION/DISTANCE	PAGE
I37	*1X WESLEY MILLER | Myecr Holdings, Inc.*	*1550 WEST ESTHER ST | 1550 West Esther Street*	*W / 0.044 mi., 234 ft.*	*272*
74	*1X ROBERT POTTER*	*1834 HARBOR AVE*	*NNE / 0.078 mi., 413 ft.*	*481*

HMS_LOS ANGELES COUNTY - CA: Listing of Los Angeles county industrial waste and underground storage tank sites **1 SITE FOUND WITHIN .25 MILE**

LOWER ELEVATION

MAP ID	SITE NAME	SITE ADDRESS	DIRECTION/DISTANCE	PAGE
U216	TRANSPORTABLE TREATMENT SERV	1461 N HARBOR AVE	SSE / 0.230 mi., 1217 ft.	*1382*

OTHER ASCERTAINABLE RECORDS *(cont.)*

HWM COMMERCIAL FACILITIES - CA: Listing of all commercial hazardous waste permitted off-site transfer recycling treatment storage and disposal facilities **1 SITE FOUND WITHIN .25 MILE**

LOWER ELEVATION

MAP ID	SITE NAME	SITE ADDRESS	DIRECTION/DISTANCE	PAGE
I83	*CROSBY & OVERTON | Crosby Overton Plant 1 | CROSBY & OVERTON PLANT NUMBER 1*	*1630 W 17TH ST | 1630 West 17th St | 1630 W. 17 St.*	*WSW / 0.099 mi., 524 ft.*	*527*

HWP - CA: Facility listing of the Department of Toxic Substance Control's hazardous waste transporters and corrective action **3 SITES FOUND WITHIN 1 MILE**

LOWER ELEVATION

MAP ID	SITE NAME	SITE ADDRESS	DIRECTION/DISTANCE	PAGE
I83	*CROSBY & OVERTON | Crosby Overton Plant 1 | CROSBY & OVERTON PLANT NUMBER 1*	*1630 W 17TH ST | 1630 West 17th St | 1630 W. 17 St.*	*WSW / 0.099 mi., 524 ft.*	*527*
BE276	*OCEAN BLUE ENVIRONMENTAL SERVICES INC | ALLWASTE SERVICES, INC. | CHUANGYI METAL CORP.*	*925 W ESTHER ST | 933 & 925 WEST ESTHER STREET | 925 W. ESTHER STREET*	*E / 0.403 mi., 2129 ft.*	*1806*
BL304	*HUGH J-RESINS COMPANY | HUGH J-RESINS COMPAN*	*2267 W GAYLORD | 2267 WEST GAYLORD*	*WSW / 0.544 mi., 2874 ft.*	*2081*

HWT - CA: Listing of registered hazardous waste transporters **3 SITES FOUND WITHIN .25 MILE**

LOWER ELEVATION

MAP ID	SITE NAME	SITE ADDRESS	DIRECTION/DISTANCE	PAGE
I77	*CROSBY & OVERTON | 1X FREIGHT TRAIN COMPANY, INC | CROSBY & OVERTON TRANS CO*	*1610 WEST 17TH STREET | 1610 W 17TH ST*	*WSW / 0.084 mi., 442 ft.*	*486*
I83	*CROSBY & OVERTON | Crosby Overton Plant 1 | CROSBY & OVERTON PLANT NUMBER 1*	*1630 W 17TH ST | 1630 West 17th St | 1630 W. 17 St.*	*WSW / 0.099 mi., 524 ft.*	*527*
L99	*PSC Industrial Outsourcing, LP | PHILIP WEST INDUSTRIAL SERVICES | KM INDUSTRIAL INC*	*1411 W GAYLORD ST | 1411 WEST GAYLORD ST*	*S / 0.121 mi., 639 ft.*	*677*

NFA - CA: No further action cleanup sites listing **1 SITE FOUND WITHIN .5 MILE**

EQUAL/HIGHER ELEVATION

MAP ID	SITE NAME	SITE ADDRESS	DIRECTION/DISTANCE	PAGE
262	*Cabrillo High School | LBUSD CABRILLO | LBUSD-CABRILLO HIGH SCHOOL*	*2001 SANTA FE AVE*	*NW / 0.343 mi., 1810 ft.*	*1658*

Following sites were unable to be mapped.

SITE NAME:	ADDRESS, CITY, ZIP:	DATABASE(S):
10TH ST OFFRAMP BRIDGE	480 FEET EAST OF W 1..., LONG BEACH 90813	ECHO, FRS, RCRA_NONGEN
10TH ST OFFRAMP OVER LONG BEACH FW...	50 FEET EAST OF W 10..., LONG BEACH 90813	ECHO, FRS, RCRA_NONGEN
10TH STREET OFFRAMP BRIDGE	900 FEET EAST OF W 9..., LONG BEACH 90813	ECHO, FRS, RCRA_NONGEN
10TH STREET OFFRAMP BRIDGE	900 FT E OF W 9TH & ..., LONG BEACH 90813	HAZNET - CA, HWG - CA
9TH ST ON RAMP OVER HARBOR SCENIC ...	600 FEET EAST OF W 9..., LONG BEACH 90813	ECHO, FRS, RCRA_NONGEN
9TH ST ONRAMP OVER HARBOR SCENIC D...	W 9TH ST & CANAL AVE..., LONG BEACH 90813	HAZNET - CA, HWG - CA
9TH ST ONRAMP OVER HARBOR SCENIC D...	W 9TH ST AND CANAL A..., LONG BEACH ...	ECHO, FRS, RCRA_NONGEN
9TH STREET ONRAMP OVER HARBOR SCE...	710 S ONRAMP ON W 9T..., LONG BEACH ...	ECHO, FRS, RCRA_NONGEN

Following sites were unable to be mapped. ***(cont.)***

SITE NAME:	ADDRESS, CITY, ZIP:	DATABASE(S):
ANTELOPE VALLEY E KERN WATER A	35261 1 16TH ST EAST	HIST HMS_LOS ANGELES COUNTY - CA
ARCO AM/PM #01110	2601 SANTA FE AVENUE..., LONG BEACH ...	UST_CITY OF LONG BEACH - CA
BERRI YOGURT | DING'S GARDEN | PAN'S ...	18922 GALE AVE #A&B	HIST HMS_LOS ANGELES COUNTY - CA
CALIF DEPT WATER RESOURCES	34534 1 16TH ST EAST RD	HIST HMS_LOS ANGELES COUNTY - CA
CALTRANS DIST 7 EA 211304	16160 W 17TH ST, LONG BEACH 90813	HAZNET - CA, HWG - CA
CITY OF LONG BEACH	SO W CORNER @ | SO W..., LONG BEACH ...	ECHO, RCRA_NONGEN
CITY OF LONG BEACH DHHS	GALE AVE BETWEEN 16TH & 1..., LONG BEACH	MANIFEST EPA
EVANS PUMP EQUIPMENT CO | UNICO REP...	18128 5 SANTA FE AVE	HIST HMS_LOS ANGELES COUNTY - CA
FOAM FACTORY INC	17515 5 SANTA FE AVE	HIST HMS_LOS ANGELES COUNTY - CA
GALE HACIENDA CENTER	15588 GALE AVE	HIST HMS_LOS ANGELES COUNTY - CA
JASON KWON	C/O SANTA FE AVE. / ..., LONG BEACH 90810	ECHO, FRS, HAZNET - CA, HWG - CA, RCRA_NONGEN
JASON KWON	C/O SANTA FE AVE. / ..., LONG BEACH 90810	MANIFEST EPA
LONG BEACH CITY/FLEET SFPD	1835 SANTA FE AVENUE..., LONG BEACH ...	UST_CITY OF LONG BEACH - CA
LONG BEACH MOBIL	127 W PACIFIC COAST HWY W..., LONG BEACH	UST_CITY OF LONG BEACH - CA
LONG BEACH TRAVEL CENTER	1670 W PACIFIC COAST..., LONG BEACH 90810	UST_CITY OF LONG BEACH - CA
MARINE TERMINAL 2	1300 PIER B, LONG BEACH 90813	INACTIVE PCS
Not Reported	1510 PACIFIC COAST HWY	SML_LOS ANGELES COUNTY - CA
OROZCO MACHINE CO	1337&1339 W COWLES S..., LONG BEACH...	ECHO, FRS, HAZNET - CA, HWG - CA, RCRA_NONGEN
PAMCO MANUFACTURING CO	17803 5 SANTA FE AVE	HIST HMS_LOS ANGELES COUNTY - CA
PORT OF LONG BEACH - BRIDGE	600 FT EAST OF W 9TH..., LONG BEACH 90813	HAZNET - CA, HWG - CA
SHELL OIL CO BRYANT LEASE | TEXACO E...	7101 PACIFIC COAST HWY, LONG BEACH	HIST HMS_LOS ANGELES COUNTY - CA
SILVA TRUCK AUTO ELECTRIC	161800 ESTHER ST, LONG BEACH 90813	MANIFEST EPA

DATABASE(S) WITH NO MAPPED SITES:

STATE, TRIBAL, AND FEDERAL REGISTERED STORAGE TANK LISTS

AST PBS	ASTs at Bulk Petroleum Terminals
FEMA UST	FEMA Underground Storage Tanks
HIST UST - CA	Historical Underground Storage Tanks

FEDERAL CERCLIS LIST

FEDERAL FACILITY	Federal Facility sites
SEMS_8R_ACTIVE SITES	Sites on SEMS Active Site Inventory

FEDERAL RCRA CORRACTS FACILITIES LIST

HIST CORRACTS 2	Historical Hazardous Waste Corrective Action

FEDERAL DELISTED NPL SITE LIST

DELISTED NPL	Delisted National Priority List
DELISTED PROPOSED NPL	Delisted proposed National Priority List
SEMS_DELETED NPL	Sites Deleted from National Priorities List

FEDERAL LANDFILL AND/OR SOLID WASTE DISPOSAL SITE LISTS

EPA LF MOP	EPA Landfill Methane Outreach Project Database

STATE, TRIBAL, AND FEDERAL LEAKING STORAGE TANK LISTS

LUST REG 1 - CA	Region 1 Leaking Underground Storage Tanks
LUST REG 2 - CA	Region 2 Leaking Underground Storage Tanks
LUST REG 3 - CA	Region 3 Leaking Underground Storage Tanks
LUST REG 5 - CA	Region 5 Leaking Underground Storage Tanks
LUST REG 6 - CA	Region 6 Leaking Underground Storage Tanks
LUST REG 7 - CA	Region 7 Leaking Underground Storage Tanks

STATE, TRIBAL, AND FEDERAL LEAKING STORAGE TANK LISTS *(cont.)*

LUST REG 8 - CA	Region 8 Leaking Underground Storage Tanks
LUST REG 9 - CA	Region 9 Leaking Underground Storage Tanks
SLIC REG 1 - CA	Spills Leaks Investigation & Cleanup Program
SLIC REG 2 - CA	Spills Leaks Investigation & Cleanup Program
SLIC REG 3 - CA	Spills Leaks Investigation & Cleanup Program
SLIC REG 5 - CA	Spills Leaks Investigation & Cleanup Program
SLIC REG 6 - CA	Spills Leaks Investigation & Cleanup Program
SLIC REG 7 - CA	Spills Leaks Investigation & Cleanup Program
SLIC REG 8 - CA	Spills Leaks Investigation & Cleanup Program
SLIC REG 9 - CA	Spills Leaks Investigation & Cleanup Program

FEDERAL ERNS LIST

ERNS	Emergency Response Notification System

FEDERAL INSTITUTIONAL CONTROLS / ENGINEERING CONTROLS REGISTRIES

FED E C	Engineering Controls
FED I C	Institutional Controls
RCRA IC_EC	RCRA sites with Institutional and Engineering Controls

FEDERAL RCRA GENERATORS LIST

HIST RCRA_CESQG	Historical Resource Conservation and Recovery Act_Conditionally Exempt Small Quantity Generators
HIST RCRA_LQG	Historical Resource Conservation and Recovery Act_ Large Quantity Generators
HIST RCRA_NONGEN	Historical Resource Conservation and Recovery Act_Non Generators
HIST RCRA_SQG	Historical Resource Conservation and Recovery Act_Small Quantity Generators
RCRA_VSQG	Resource Conservation and Recovery Act_Very Small Quantity Generator

FEDERAL NPL SITE LIST

NPL	National Priority List
NPL EPA R1 GIS	GIS for EPA Region 1 NPL
NPL EPA R3 GIS	GIS for EPA Region 3 NPL
NPL EPA R6 GIS	GIS for EPA Region 6 NPL
NPL EPA R8 GIS	GIS for EPA Region 8 NPL
NPL EPA R9 GIS	GIS for EPA Region 9 NPL
PART NPL	Part National Priority List
PROPOSED NPL	Proposed National Priority List
SEMS_FINAL NPL	Sites included on the Final National Priorities List
SEMS_PROPOSED NPL	Sites Proposed to be Added to the National Priorities List

STATE- AND TRIBAL - EQUIVALENT CERCLIS

HIST TOXIC PITS - CA	Historical Toxic Pits Cleanup Act
OIL & GAS CLEANUP - CA	SWRCB Oil & Gas Cleanup Sites
SWRCB CLEANUP - CA	SWRCB Cleanup Program
TOXIC PITS - CA	Toxic Pits Cleanup Act

STATE AND TRIBAL LANDFILL AND/OR SOLID WASTE DISPOSAL SITE LISTS

HIST SWF/LF - CA	Historical Solid Waste Information System

STATE AND TRIBAL BROWNFIELD SITES

TRIBAL BROWNFIELDS	Tribal Brownfields

STATE AND TRIBAL VOLUNTARY CLEANUP SITES

VCP - CA	Voluntary Cleanup Program sites

LOCAL LISTS OF HAZARDOUS WASTE / CONTAMINATED SITES

FED CDL	DOJ Clandestine Drug Labs
US HIST CDL	Historical Clandestine Drug Labs
CDL - CA	Meth and Clandestine Drug Labs

LOCAL LISTS OF HAZARDOUS WASTE / CONTAMINATED SITES *(cont.)*

SCH - CA	School Property Evaluation Program

RECORDS OF EMERGENCY RELEASE REPORTS

HMIRS (DOT)	Hazardous Materials Information Reporting Systems
CHMIRS - CA	California Hazardous Material Incident Report System
HIST CHMIRS - CA	California Hazardous Material Incident Report System
SML_LOS ANGELES COUNTY - CA	Los Angeles County Emergency Response session spills

LOCAL LAND RECORDS

LIENS 2	CERCLA Lien Information
DEED - CA	Deeds
HIST LIENS - CA	Historical Liens
LIENS - CA	Liens

LOCAL LISTS OF LANDFILL / SOLID WASTE DISPOSAL SITES

ODI	Open Dump Inventory
TRIBAL ODI	Indian Open Dump Inventory Sites

OTHER ASCERTAINABLE RECORDS

CDC HAZDAT	Hazardous Substance Release and Health Effects Information
COAL ASH DOE	Coal Ash: Department of Energy
COAL ASH EPA	Coal Ash: Environmental Protection Agency
COAL GAS	Coal Gas Plants
CONSENT (DECREES)	Superfund Consent Decree
DEBRIS EPA LF	EPA Disaster Debris Landfill Sites
DOD	Department of Defense
DOT OPS	Department of Transportation Office of Pipeline Safety
ENOI	Electronic Notice of Intent
EPA FUELS	EPA Fuels Registration, Reporting, and Compliance List
EPA OSC	EPA On-Site Coordinator
EPA WATCH	EPA Watch List
FA HWF	Financial Assurance for Hazardous Waste Facilities
FEDLAND	Federal Lands
FTTS	FIFRA/TSCA Tracking System
FUDS	Formerly Used Defense Sites
HIST AFS	Historical Air Facility Systems
HIST DOD	Department of Defense historical sites
HIST LEAD_SMELTER	Historical Lead Smelter Sites
HIST MLTS	Historical Material Licensing Tracking Systems
HIST PCB TRANS	Historical Polychlorinated Biphenyl (PCB) Facilities
HIST SSTS	Historical Section 7 Tracking Systems
LUCIS	Land Use Control Information Systems
LUCIS 2	Land Use Control Information Systems 2
MINES	Mines
MINES USGS	Mines list from USGS
MLTS	Material Licensing Tracking Systems
NPL AOC	Areas related to NPL remediation sites
NPL LIENS	National Priority List Liens
OSHA	Occupational Safety & Health Administration
PADS	PCB Activity Database Systems
PCB TRANSFORMER	Polychlorinated Biphenyl (PCB) Waste
PRP	Potentially Responsible Parties
RAATS	RCRA Administrative Action Tracking Systems
RADINFO	Radiation Information Systems
RMP	Risk Management Plans
ROD	Record of Decision
SCRD DRYCLEANERS	SCRD Drycleaners
SEMS_SMELTER	Sites on SEMS Potential Smelter Activity
SSTS	Section 7 Tracking Systems

OTHER ASCERTAINABLE RECORDS *(cont.)*

TOSCA-PLANT	Toxic Substance Control Act: Plants
UMTRA	Uranium Mill Tailing Sites
VAPOR	EPA Vapor Intrusion
AOC_SAN GABRIEL VALLEY - CA	San Gabriel Valley Superfund
CIWQS 2 - CA	California Integrated Water Quality System
CORTESE - CA	The Hazardous Waste and Substances Sites List
DAYCARE - CA	Daycares
DRYCLEANERS - CA	Drycleaners
DRYCLEANERS_SOUTH COAST - CA	South Coast Drycleaners
FA - CA	Financial Assurance
FA 2 - CA	Financial Assurance for Solid Waste Facilities
HIGH FIRE - CA	Fire Hazard Severity Zones
HIST HMS_LOS ANGELES COUNTY - CA	Historical Los Angeles County Street Number List
HIST HWP - CA	Historical EnviroStor Permitted Facilities
HIST LDS - CA	Historical Land Disposal Sites
HIST MCS - CA	Historical Military Cleanup Sites
HIST NFA - CA	Historical No Further Action Sites
LDS - CA	Land Disposal Sites
MCS - CA	Military Cleanup Sites
MWMP - CA	Medical Waste Management Program
MWMP 2 - CA	Medical Waste Management Program
NFE - CA	Unconfirmed contaminated properties
PERCHLORATE 2 - CA	Perchlorate contaminted sites
PROPOSITION 65 - CA	Proposition 65 Records
SWAT - CA	SWAT Reports Summary Data
WDS - CA	Waste Discharge System
WILDLANDS - CA	Preserves List
WIP - CA	Well Investigation Program

OTHER

SEISMIC - CA	Seismic Hazards Zonation Program

SUBJECT NAME: 1711 Harbor Avenue & 1515 W. 17th Street
ADDRESS: 1711 Harbor Avenue & 1515 W. 17th Street, ...
LAT/LONG: 33.788804 / -118.211436

PREPARED FOR: Environmental Managers & Auditors
ORDER #: 61809
REPORT DATE: October 12, 2021

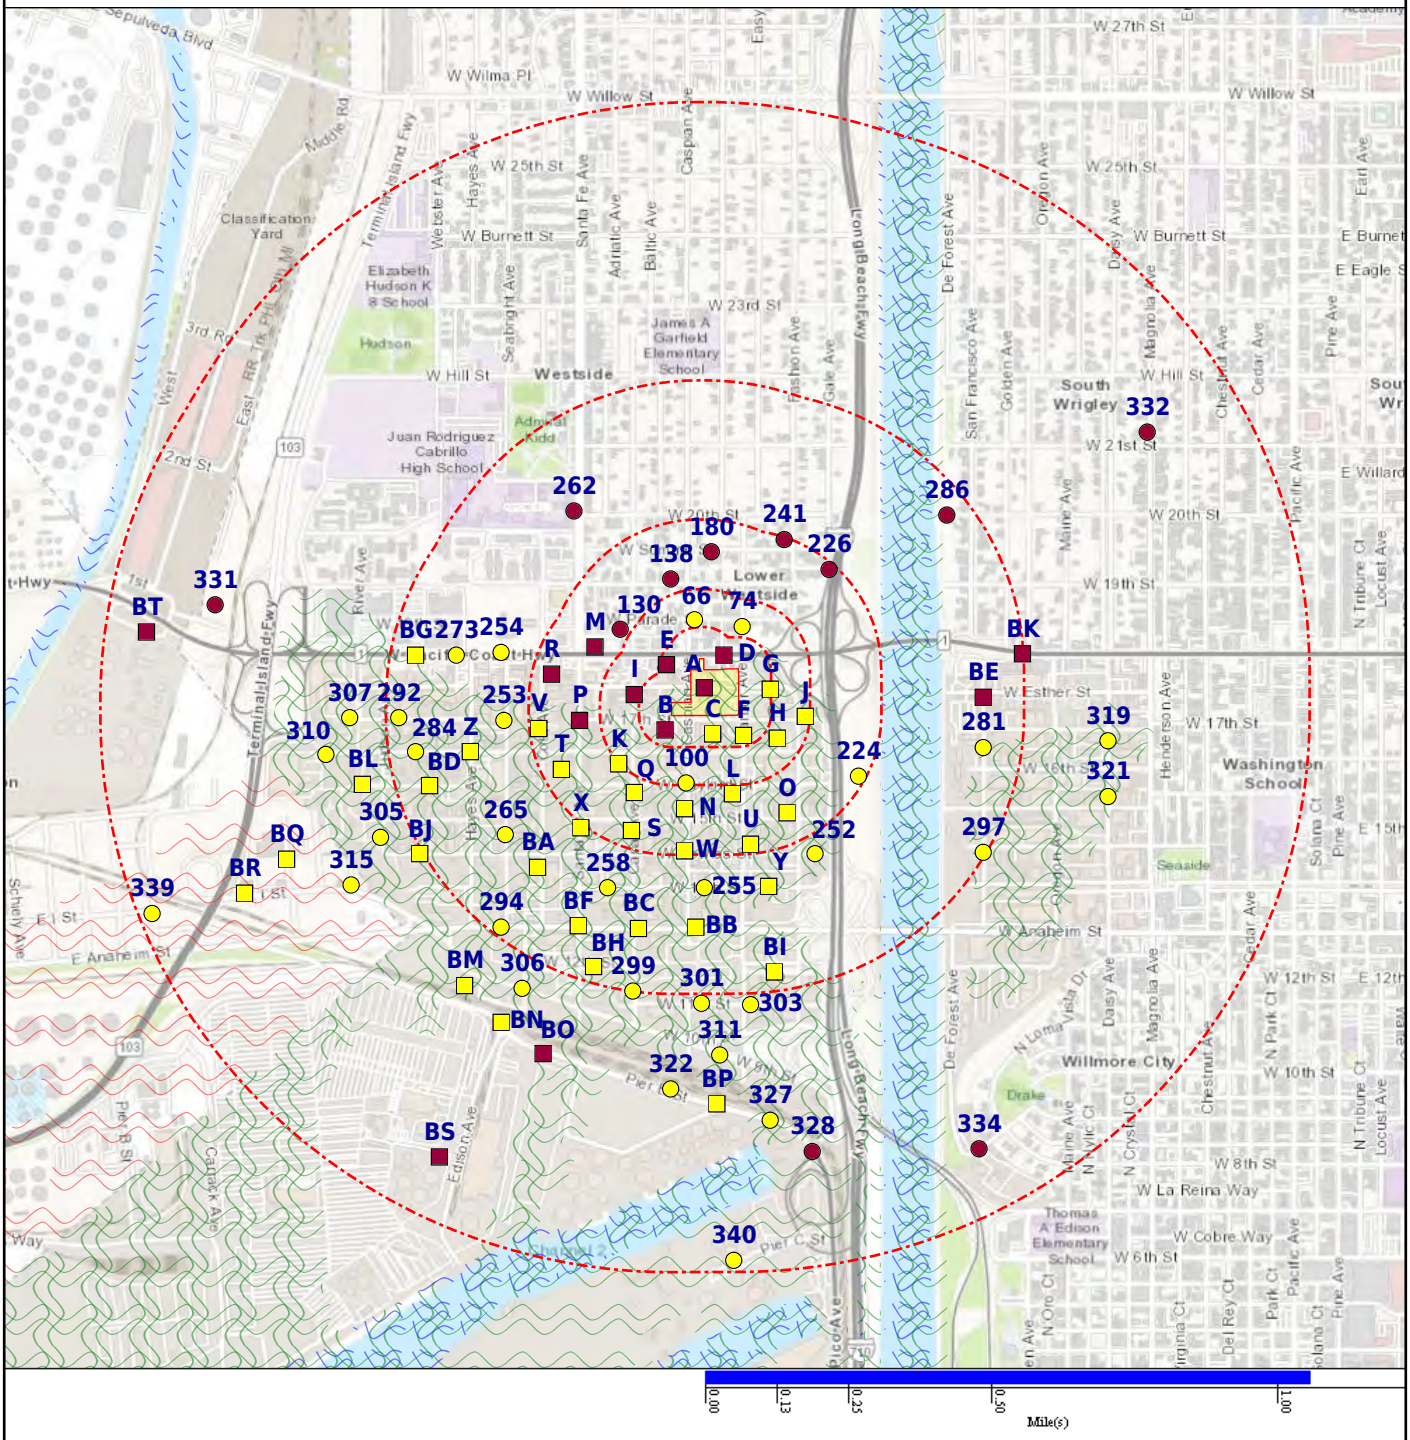

SUBJECT NAME: 1711 Harbor Avenue & 1515 W. 17th Street
ADDRESS: 1711 Harbor Avenue & 1515 W. 17th Street, ...
LAT/LONG: 33.788804 / -118.211436

PREPARED FOR: Environmental Managers & Auditors
ORDER #: 61809
REPORT DATE: October 12, 2021

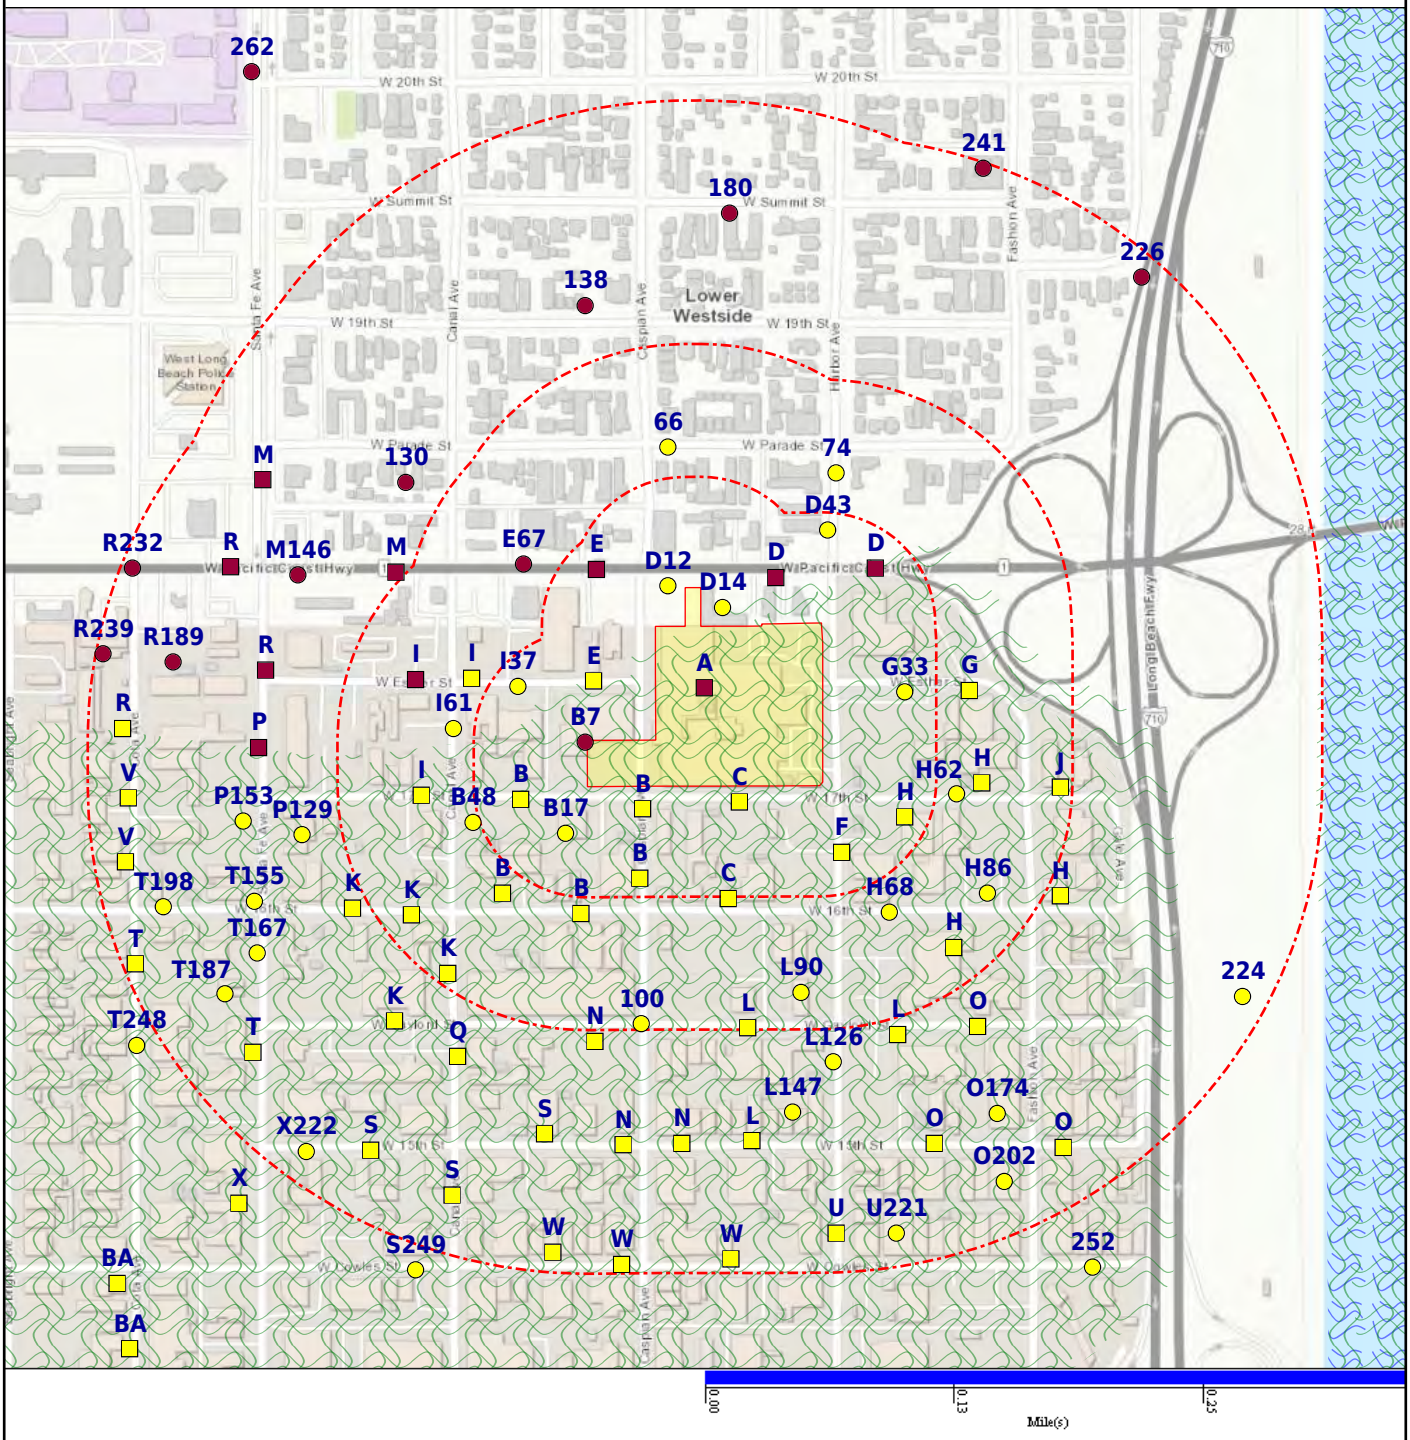

- Subject Property
- Equal/Higher Elevation
- Lower Elevation
- Area Of Concern (No Data)
- CDC HAZDAT (No Data)
- Department of Defense (No Data)
- DFIRM Floodzone 100
- DFIRM Floodzone 500 (No Data)
- Federal Lands (No Data)
- FEMA FloodZone 100
- FEMA FloodZone 500
- Fire Hazard Zone (No Data)
- Historical DOD (No Data)
- National Priority List (No Data)
- NWI
- Seismic (No Data)

DATABASE	SUBJECT PROPERTY	SEARCH DISTANCE (MILES)	<1/8	1/8 - 1/4	1/4 - 1/2	1/2 - 1	>1	TOTAL MAPPED
FEDERAL RCRA NON-CORRACTS TSD FACILITIES LIST								
ARCHIVED RCRA TSDF		0.500	0	1	1	--	--	2
RCRA_TSDF		0.500	1	0	0	--	--	1
STATE, TRIBAL, AND FEDERAL REGISTERED STORAGE TANK LISTS								
AST PBS		0.250	0	0	--	--	--	0
EPA UST		0.250	2	2	--	--	--	4
FEMA UST		0.250	0	0	--	--	--	0
AST - CA		0.250	6	5	--	--	--	11
FID UST - CA		0.250	3	4	--	--	--	7
HIST AST - CA		0.250	3	0	--	--	--	3
HIST UST - CA		0.250	0	0	--	--	--	0
UST - CA		0.250	3	4	--	--	--	7
UST_CITY OF LONG BEACH - CA		0.250	4	4	--	--	--	8
FEDERAL CERCLIS LIST								
CERCLIS NFRAP		0.500	3	2	2	--	--	7
CERCLIS-HIST		0.500	0	0	1	--	--	1
FEDERAL FACILITY		1.000	0	0	0	0	--	0
SEMS_8R_ACTIVE SITES		0.500	0	0	0	--	--	0
SEMS_8R_ARCHIVED SITES		0.500	3	2	3	--	--	8
FEDERAL RCRA CORRACTS FACILITIES LIST								
CORRACTS		1.000	1	0	0	1	--	2
HIST CORRACTS 2		1.000	0	0	0	0	--	0
FEDERAL DELISTED NPL SITE LIST								
DELISTED NPL		1.000	0	0	0	0	--	0
DELISTED PROPOSED NPL		1.000	0	0	0	0	--	0
SEMS_DELETED NPL		1.000	0	0	0	0	--	0
FEDERAL LANDFILL AND/OR SOLID WASTE DISPOSAL SITE LISTS								
EPA LF MOP		0.500	0	0	0	--	--	0
STATE, TRIBAL, AND FEDERAL LEAKING STORAGE TANK LISTS								
EPA LUST		0.500	12	8	20	--	--	40
LUST REG 1 - CA		0.500	0	0	0	--	--	0
LUST REG 2 - CA		0.500	0	0	0	--	--	0
LUST REG 3 - CA		0.500	0	0	0	--	--	0
LUST REG 4 - CA		0.500	12	8	20	--	--	40

DATABASE	SUBJECT PROPERTY	SEARCH DISTANCE (MILES)	<1/8	1/8 - 1/4	1/4 - 1/2	1/2 - 1	>1	TOTAL MAPPED
STATE, TRIBAL, AND FEDERAL LEAKING STORAGE TANK LISTS *(cont.)*								
LUST REG 5 - CA		0.500	0	0	0	--	--	0
LUST REG 6 - CA		0.500	0	0	0	--	--	0
LUST REG 7 - CA		0.500	0	0	0	--	--	0
LUST REG 8 - CA		0.500	0	0	0	--	--	0
LUST REG 9 - CA		0.500	0	0	0	--	--	0
SLIC REG 1 - CA		0.500	0	0	0	--	--	0
SLIC REG 2 - CA		0.500	0	0	0	--	--	0
SLIC REG 3 - CA		0.500	0	0	0	--	--	0
SLIC REG 4 - CA		0.500	0	1	1	--	--	2
SLIC REG 5 - CA		0.500	0	0	0	--	--	0
SLIC REG 6 - CA		0.500	0	0	0	--	--	0
SLIC REG 7 - CA		0.500	0	0	0	--	--	0
SLIC REG 8 - CA		0.500	0	0	0	--	--	0
SLIC REG 9 - CA		0.500	0	0	0	--	--	0
FEDERAL ERNS LIST								
ERNS		SP	0	--	--	--	--	0
FEDERAL INSTITUTIONAL CONTROLS / ENGINEERING CONTROLS REGISTRIES								
FED E C		0.500	0	0	0	--	--	0
FED I C		0.500	0	0	0	--	--	0
RCRA IC_EC		0.250	0	0	--	--	--	0
FEDERAL RCRA GENERATORS LIST								
HIST RCRA_CESQG		0.250	0	0	--	--	--	0
HIST RCRA_LQG		0.250	0	0	--	--	--	0
HIST RCRA_NONGEN		0.250	0	0	--	--	--	0
HIST RCRA_SQG		0.250	0	0	--	--	--	0
RCRA_LQG	X	0.250	3	5	--	--	--	9
RCRA_NONGEN		0.250	15	47	--	--	--	62
RCRA_SQG		0.250	12	15	--	--	--	27
RCRA_VSQG		0.250	0	0	--	--	--	0
FEDERAL NPL SITE LIST								
NPL		1.000	0	0	0	0	--	0
NPL EPA R1 GIS		1.000	0	0	0	0	--	0
NPL EPA R3 GIS		1.000	0	0	0	0	--	0
NPL EPA R6 GIS		1.000	0	0	0	0	--	0

DATABASE	SUBJECT PROPERTY	SEARCH DISTANCE (MILES)	<1/8	1/8 - 1/4	1/4 - 1/2	1/2 - 1	>1	TOTAL MAPPED
FEDERAL NPL SITE LIST *(cont.)*								
NPL EPA R8 GIS		1.000	0	0	0	0	--	0
NPL EPA R9 GIS		1.000	0	0	0	0	--	0
PART NPL		1.000	0	0	0	0	--	0
PROPOSED NPL		1.000	0	0	0	0	--	0
SEMS_FINAL NPL		1.000	0	0	0	0	--	0
SEMS_PROPOSED NPL		1.000	0	0	0	0	--	0
STATE- AND TRIBAL - EQUIVALENT CERCLIS								
ENVIROSTOR - CA		1.000	3	1	7	9	--	20
HIST TOXIC PITS - CA		1.000	0	0	0	0	--	0
OIL & GAS CLEANUP - CA		0.500	0	0	0	--	--	0
SWRCB CLEANUP - CA		0.500	0	0	0	--	--	0
SWRCB NON_CASE - CA		0.500	0	1	0	--	--	1
TOXIC PITS - CA		1.000	0	0	0	0	--	0
STATE- AND TRIBAL - EQUIVALENT NPL								
HIST RESPONSE - CA		1.000	1	0	0	0	--	1
RESPONSE - CA		1.000	0	0	0	1	--	1
STATE AND TRIBAL LANDFILL AND/OR SOLID WASTE DISPOSAL SITE LISTS								
HIST SWF/LF - CA		0.500	0	0	0	--	--	0
SWF/LF - CA		0.500	0	1	0	--	--	1
STATE RCRA GENERATORS LIST								
HWG - CA	X	0.250	76	123	--	--	--	202
STATE AND TRIBAL BROWNFIELD SITES								
TRIBAL BROWNFIELDS		0.500	0	0	0	--	--	0
STATE AND TRIBAL VOLUNTARY CLEANUP SITES								
VCP - CA		0.500	0	0	0	--	--	0
LOCAL BROWNFIELD LISTS								
BROWNFIELDS-ACRES		0.500	1	0	0	--	--	1
FED BROWNFIELDS		0.500	1	0	0	--	--	1
LOCAL LISTS OF HAZARDOUS WASTE / CONTAMINATED SITES								
FED CDL		SP	0	--	--	--	--	0
US HIST CDL		SP	0	--	--	--	--	0
CDL - CA		SP	0	--	--	--	--	0

DATABASE	SUBJECT PROPERTY	SEARCH DISTANCE (MILES)	<1/8	1/8 - 1/4	1/4 - 1/2	1/2 - 1	>1	TOTAL MAPPED
LOCAL LISTS OF HAZARDOUS WASTE / CONTAMINATED SITES *(cont.)*								
SCH - CA		0.250	0	0	--	--	--	0
RECORDS OF EMERGENCY RELEASE REPORTS								
HMIRS (DOT)		SP	0	--	--	--	--	0
CHMIRS - CA		SP	0	--	--	--	--	0
HIST CHMIRS - CA		SP	0	--	--	--	--	0
SML_LOS ANGELES COUNTY - CA		0.125	0	--	--	--	--	0
LOCAL LAND RECORDS								
LIENS 2		SP	0	--	--	--	--	0
DEED - CA		0.500	0	0	0	--	--	0
HIST LIENS - CA		SP	0	--	--	--	--	0
LIENS - CA		SP	0	--	--	--	--	0
LOCAL LISTS OF LANDFILL / SOLID WASTE DISPOSAL SITES								
ODI		0.500	0	0	0	--	--	0
TRIBAL ODI		0.500	0	0	0	--	--	0
HAULERS - CA		0.500	1	1	7	--	--	9
SWF_LOS ANGELES COUNTY - CA		0.500	0	1	0	--	--	1
SWRCY - CA		0.500	3	1	5	--	--	9
OTHER ASCERTAINABLE RECORDS								
AFS	X	SP	--	--	--	--	--	1
ALT FUELING		0.250	0	2	--	--	--	2
BRS	X	SP	--	--	--	--	--	1
CDC HAZDAT		1.000	0	0	0	0	--	0
COAL ASH DOE		0.500	0	0	0	--	--	0
COAL ASH EPA		0.500	0	0	0	--	--	0
COAL GAS		1.000	0	0	0	0	--	0
CONSENT (DECREES)		1.000	0	0	0	0	--	0
CORRECTIVE ACTIONS_2020		0.500	1	0	0	--	--	1
DEBRIS EPA LF		0.500	0	0	0	--	--	0
DEBRIS EPA SWRCY		0.500	0	1	0	--	--	1
DOD		1.000	0	0	0	0	--	0
DOT OPS		SP	0	--	--	--	--	0
ECHO	X	SP	--	--	--	--	--	1
ENOI		SP	0	--	--	--	--	0
EPA FUELS		SP	0	--	--	--	--	0

DATABASE	SUBJECT PROPERTY	SEARCH DISTANCE (MILES)	<1/8	1/8 - 1/4	1/4 - 1/2	1/2 - 1	>1	TOTAL MAPPED
OTHER ASCERTAINABLE RECORDS *(cont.)*								
EPA OSC		SP	0	--	--	--	--	0
EPA WATCH		SP	0	--	--	--	--	0
FA HWF		SP	0	--	--	--	--	0
FEDLAND		1.000	0	0	0	0	--	0
FRS	X	SP	--	--	--	--	--	2
FTTS		SP	0	--	--	--	--	0
FTTS INSP	X	SP	--	--	--	--	--	1
FUDS		1.000	0	0	0	0	--	0
HIST AFS		SP	0	--	--	--	--	0
HIST AFS 2	X	SP	--	--	--	--	--	1
HIST DOD		1.000	0	0	0	0	--	0
HIST LEAD_SMELTER		SP	0	--	--	--	--	0
HIST MLTS		SP	0	--	--	--	--	0
HIST PCB TRANS		SP	0	--	--	--	--	0
HIST PCS ENF		1.000	0	0	0	8	--	8
HIST PCS FACILITY		1.000	0	0	0	7	--	7
HIST SSTS		SP	0	--	--	--	--	0
ICIS	X	SP	--	--	--	--	--	1
INACTIVE PCS	X	1.000	3	6	8	27	--	45
LUCIS		0.500	0	0	0	--	--	0
LUCIS 2		0.500	0	0	0	--	--	0
MANIFEST EPA	X	0.250	11	26	--	--	--	38
MINES		0.250	0	0	--	--	--	0
MINES USGS		0.250	0	0	--	--	--	0
MLTS		SP	0	--	--	--	--	0
NPL AOC		1.000	0	0	0	0	--	0
NPL LIENS		SP	0	--	--	--	--	0
OSHA		SP	0	--	--	--	--	0
PADS		SP	0	--	--	--	--	0
PCB TRANSFORMER		SP	0	--	--	--	--	0
PCS ENF	X	1.000	3	2	9	18	--	33
PCS FACILITY	X	1.000	3	7	11	26	--	48
PRP		SP	0	--	--	--	--	0
RAATS		SP	0	--	--	--	--	0
RADINFO		SP	0	--	--	--	--	0
RMP		0.500	0	0	0	--	--	0

DATABASE	SUBJECT PROPERTY	SEARCH DISTANCE (MILES)	<1/8	1/8 - 1/4	1/4 - 1/2	1/2 - 1	>1	TOTAL MAPPED
OTHER ASCERTAINABLE RECORDS *(cont.)*								
ROD		1.000	0	0	0	0	--	0
SCRD DRYCLEANERS		0.250	0	0	--	--	--	0
SEMS_SMELTER		SP	0	--	--	--	--	0
SSTS		SP	0	--	--	--	--	0
STORMWATER	X	SP	--	--	--	--	--	1
TOSCA-PLANT		SP	0	--	--	--	--	0
TRIS	X	SP	--	--	--	--	--	1
UMTRA		0.500	0	0	0	--	--	0
VAPOR		0.500	0	0	0	--	--	0
AOC_SAN GABRIEL VALLEY - CA		1.000	0	0	0	0	--	0
BOND EXPENDITURE PLAN - CA		1.000	0	0	0	2	--	2
CALEPA SITES - CA	X	0.250	34	57	--	--	--	93
CIWQS - CA	X	SP	--	--	--	--	--	1
CIWQS 2 - CA		SP	0	--	--	--	--	0
CORTESE - CA		0.500	0	0	0	--	--	0
DAYCARE - CA		SP	0	--	--	--	--	0
DRYCLEANERS - CA		SP	0	--	--	--	--	0
DRYCLEANERS_SOUTH COAST - CA		0.250	0	0	--	--	--	0
EMI - CA	X	SP	--	--	--	--	--	2
FA - CA		SP	0	--	--	--	--	0
FA 2 - CA		SP	0	--	--	--	--	0
HAZNET - CA	X	0.250	76	123	--	--	--	202
HIGH FIRE - CA		1.000	0	0	0	0	--	0
HIST CORTESE - CA		0.500	2	1	2	--	--	5
HIST HAZNET - CA		0.250	3	1	--	--	--	4
HIST HMS_LOS ANGELES COUNTY - CA		0.250	0	0	--	--	--	0
HIST HWP - CA		1.000	0	0	0	0	--	0
HIST LDS - CA		0.500	0	0	0	--	--	0
HIST MCS - CA		1.000	0	0	0	0	--	0
HIST NFA - CA		0.500	0	0	0	--	--	0
HMS_LOS ANGELES COUNTY - CA		0.250	0	1	--	--	--	1
HWM COMMERCIAL FACILITIES - CA		0.250	1	0	--	--	--	1
HWP - CA		1.000	1	0	1	1	--	3
HWT - CA		0.250	3	0	--	--	--	3
LDS - CA		0.500	0	0	0	--	--	0

DATABASE	SUBJECT PROPERTY	SEARCH DISTANCE (MILES)	<1/8	1/8 - 1/4	1/4 - 1/2	1/2 - 1	>1	TOTAL MAPPED
OTHER ASCERTAINABLE RECORDS *(cont.)*								
MCS - CA		1.000	0	0	0	0	--	0
MWMP - CA		0.250	0	0	--	--	--	0
MWMP 2 - CA		0.250	0	0	--	--	--	0
NFA - CA		0.500	0	0	1	--	--	1
NFE - CA		0.500	0	0	0	--	--	0
NPDES - CA	X	SP	--	--	--	--	--	1
PERCHLORATE 2 - CA		0.500	0	0	0	--	--	0
PROPOSITION 65 - CA		1.000	0	0	0	0	--	0
RFR - CA	X	SP	--	--	--	--	--	1
SWAT - CA		SP	0	--	--	--	--	0
WDS - CA		SP	0	--	--	--	--	0
WILDLANDS - CA		1.000	0	0	0	0	--	0
WIP - CA		0.250	0	0	--	--	--	0
OTHER								
SEISMIC - CA		1.000	0	0	0	0	--	0

Map Id: A1
Direction:
Distance:
Elevation:
Relative:

Site Name : Custom Hardtops | CUSTOM FIBERGLASS MANUFACTURING COMPANY | CUSTOM FIBREGLASS MFG. CO DBA SNUGTOP
1711 HARBOR AVE | 1711 HARBOR AVENUE UNIT 68
LONG BEACH | Long Beach, CA

Database(s) : [BRS, CALEPA SITES - CA, CIWQS - CA, DOCKET, ECHO, EMI - CA, FRS, HAZNET - CA, HWG - CA, ICIS, INACTIVE PCS, MANIFEST EPA, NPDES - CA, PCS ENF, PCS FACILITY, RCRA_LQG, RFR - CA, STORMWATER, TRIS]

Envirosite ID: 219891
EPA ID: N/R

BRS

Facility Name :	CUSTOM FIBERGLASS MANUFACTURING COMPANY
Facility Address :	1711 HARBOR AVENUE, LONG BEACH, CA 90813
County :	LOS ANGELES

Site Details

Date Form Received by Agency :	2008-02-27
EPA ID :	CAD981376908
Mailing Address :	PO BOX 121, LONG BEACH, CA 90801
Contact :	ROBERT L EDWARDS
Contact Address :	N/R
Contact Country :	US
Contact Telephone :	562-432-5454
Contact Email :	BOB@SNUGTOP.COM
EPA Region :	09
Land Type :	Private
Source Type :	Annual/Biennial Report
Classification :	Large Quantity Generator

Description :

Handlers that generate 1,000 kg or more of hazardous waste during any calendar month; or generate more than 1 kg of acutely hazardous waste during any calendar month; or generate more than 100 kg of any residue or contaminated soil, waste or other debris resulting from the cleanup of a spill, into or on any land or water, of acutely hazardous waste during any calendar month; or generate 1 kg or less of acutely hazardous waste during any calendar month, and accumulate more than 1 kg of acutely hazardous waste at any time; or generate 100 kg or less of any residue or contaminated soil, waste or other debris resulting from the cleanup of a spill, into or on any land or water, of acutely hazardous waste during any calendar month, and accumulated more than 100 kg of that material at any time.

Last Date in Agency List :	2021-09-03

Owner/Operator Summary

Owner/Operator Name :	CUSTOM FIBERGLASS MANUFACTURING
Owner/Operator Address :	N/R
Owner/Operator Country :	US
Owner/Operator Telephone :	N/R
Owner/Operator Email :	N/R
Owner/Operator Fax :	N/R
Legal Status :	Private
Owner/Operator Type :	Operator
Owner/Operator Start Date :	1989-10-01
Owner/Operator End Date :	N/R

Map Id: A1
Direction:
Distance:
Elevation:
Relative:

Site Name : Custom Hardtops | CUSTOM FIBERGLASS MANUFACTURING COMPANY | CUSTOM FIBREGLASS MFG. CO DBA SNUGTOP
1711 HARBOR AVE | 1711 HARBOR AVENUE UNIT 68
LONG BEACH | Long Beach, CA

Database(s) : [BRS, CALEPA SITES - CA, CIWQS - CA, DOCKET, ECHO, EMI - CA, FRS, HAZNET - CA, HWG - CA, ICIS, INACTIVE PCS, MANIFEST EPA, NPDES - CA, PCS ENF, PCS FACILITY, RCRA_LQG, RFR - CA, STORMWATER, TRIS] ***(cont.)***

Envirosite ID: 219891
EPA ID: N/R

BRS ***(cont.)***

Owner/Operator Name :	JBD PARTNERSHIP
Owner/Operator Address :	3355 LINDEN AVENUE, LONG BEACH, CA 90807
Owner/Operator Country :	US
Owner/Operator Telephone :	N/R
Owner/Operator Email :	N/R
Owner/Operator Fax :	N/R
Legal Status :	Private
Owner/Operator Type :	Owner
Owner/Operator Start Date :	1947-06-12
Owner/Operator End Date :	N/R

Waste Activity Monitoring

Details for this site have been truncated due to the large number of available details for this site within this dataset. For the complete details for this site, contact your Envirosite account representative for a complimentary site report containing all of the details available.

Report Cycle :	2007
Hazardous Waste Page Number :	1
Hazardous Waste Sub-Page Number :	1
BR Form :	GM
Waste Description :	FLAMMABLE WASTE FROM PAINT OPERATION SPRAY EQUIPMENT CLEANING. CONTAINS ACETONE, XYLENE, TOLUENE, ETC
Primary NAICS :	336214 - Travel Trailer and Camper Manufacturing
Source Code :	G06 - Painting and coating (manufacturing, building, or maintenance)
Form Code :	W204 - Concentrated halogenated/ non-halogenated solvent mixture
Management Method :	H020 - Solvents recovery (distillation, extraction, etc)
Generation Tons :	5.2335
Managed Tons :	0
Shipped Tons :	5.2335
Received Tons :	0
Receiver ID :	CAD008252405
Receiver State :	CA
Shipper ID :	CAD981376908
Shipper State :	CA
Waste Minimization :	N/R
Waste Code List :	D001, F003, F005
Waste Code Group :	F1_5 - F001-F005 combinations
Waste Generation Type :	N/R

Report Cycle :	2007
Hazardous Waste Page Number :	2
Hazardous Waste Sub-Page Number :	1

Map Id: A1
Direction:
Distance:
Elevation:
Relative:

Site Name : Custom Hardtops | CUSTOM FIBERGLASS MANUFACTURING COMPANY | CUSTOM FIBREGLASS MFG. CO DBA SNUGTOP
1711 HARBOR AVE | 1711 HARBOR AVENUE UNIT 68
LONG BEACH | Long Beach, CA

Database(s) : [BRS, CALEPA SITES - CA, CIWQS - CA, DOCKET, ECHO, EMI - CA, FRS, HAZNET - CA, HWG - CA, ICIS, INACTIVE PCS, MANIFEST EPA, NPDES - CA, PCS ENF, PCS FACILITY, RCRA_LQG, RFR - CA, STORMWATER, TRIS] ***(cont.)***

Envirosite ID: 219891
EPA ID: N/R

BRS ***(cont.)***

BR Form :	GM
Waste Description :	FLAMMABLE WASTE FROM PAINT OPERATION SPRAY EQUIPMENT CLEANING. CONTAINS ACETONE, XYLENE, TOLUENE, ETC.
Primary NAICS :	336214 - Travel Trailer and Camper Manufacturing
Source Code :	G06 - Painting and coating (manufacturing, building, or maintenance)
Form Code :	W204 - Concentrated halogenated/ non-halogenated solvent mixture
Management Method :	H141 - The site receiving this waste stored/bulked and transferred the waste with no treatment or recovery (H010-H129), fuel blending (H061), or disposal (H131-H135) at that receiving site.
Generation Tons :	0.05
Managed Tons :	0
Shipped Tons :	0.05
Received Tons :	0
Receiver ID :	CAD008252405
Receiver State :	CA
Shipper ID :	CAD981376908
Shipper State :	CA
Waste Minimization :	N/R
Waste Code List :	D001, F003, F005
Waste Code Group :	F1_5 - F001-F005 combinations
Waste Generation Type :	N/R
Report Cycle :	2007
Hazardous Waste Page Number :	3
Hazardous Waste Sub-Page Number :	1
BR Form :	GM
Waste Description :	FLAMMABLE WASTE FROM PAINT OPERATION SPRAY EQUIPMENT CLEANING. CONTAINS ACETONE, XYLENE, TOLUENE, ETC
Primary NAICS :	336214 - Travel Trailer and Camper Manufacturing
Source Code :	G06 - Painting and coating (manufacturing, building, or maintenance)
Form Code :	W204 - Concentrated halogenated/ non-halogenated solvent mixture
Management Method :	H061 - Fuel blending prior to energy recovery at another site (waste generated either on-site or received from off-site)
Generation Tons :	3.633
Managed Tons :	0
Shipped Tons :	3.633
Received Tons :	0
Receiver ID :	CAD008252405
Receiver State :	CA

Map Id: A1
Direction:
Distance:
Elevation:
Relative:

Site Name : Custom Hardtops | CUSTOM FIBERGLASS MANUFACTURING COMPANY | CUSTOM FIBREGLASS MFG. CO DBA SNUGTOP
1711 HARBOR AVE | 1711 HARBOR AVENUE UNIT 68
LONG BEACH | Long Beach, CA

Database(s) : [BRS, CALEPA SITES - CA, CIWQS - CA, DOCKET, ECHO, EMI - CA, FRS, HAZNET - CA, HWG - CA, ICIS, INACTIVE PCS, MANIFEST EPA, NPDES - CA, PCS ENF, PCS FACILITY, RCRA_LQG, RFR - CA, STORMWATER, TRIS] ***(cont.)***

Envirosite ID: 219891
EPA ID: N/R

BRS ***(cont.)***

Shipper ID :	CAD981376908
Shipper State :	CA
Waste Minimization :	N/R
Waste Code List :	D001, F003, F005
Waste Code Group :	F1_5 - F001-F005 combinations
Waste Generation Type :	N/R
Report Cycle :	2005
Hazardous Waste Page Number :	1
Hazardous Waste Sub-Page Number :	1
BR Form :	GM
Waste Description :	RQ, WASTE PAINT RELATED MATERIAL UN1263
Primary NAICS :	336214 - Travel Trailer and Camper Manufacturing
Source Code :	G06 - Painting and coating (manufacturing, building, or maintenance)
Form Code :	W204 - Concentrated halogenated/ non-halogenated solvent mixture
Management Method :	H050 - Energy recovery at this site - used as fuel (includes on-site fuel blending before energy recovery; report only this code)
Generation Tons :	22.1542532
Managed Tons :	0
Shipped Tons :	22.1542532
Received Tons :	0
Receiver ID :	CAD008252405
Receiver State :	CA
Shipper ID :	CAD981376908
Shipper State :	CA
Waste Minimization :	N/R
Waste Code List :	D001, F002, F003, F005
Waste Code Group :	F1_5 - F001-F005 combinations
Waste Generation Type :	N/R
Report Cycle :	2005
Hazardous Waste Page Number :	2
Hazardous Waste Sub-Page Number :	1
BR Form :	GM
Waste Description :	RQ, WASTE SOLIDS CONTAINING FLAMMABLE LIQUIDS N.O.S. 4.1 UN3175 PGII (POLYESTER RESIN)
Primary NAICS :	336214 - Travel Trailer and Camper Manufacturing
Source Code :	G06 - Painting and coating (manufacturing, building, or maintenance)
Form Code :	W210 - Reactive or polymerizable organic liquids and adhesives (fluid but not sludge)

Map Id: A1
Direction:
Distance:
Elevation:
Relative:

Site Name : Custom Hardtops | CUSTOM FIBERGLASS MANUFACTURING COMPANY | CUSTOM FIBREGLASS MFG. CO DBA SNUGTOP
1711 HARBOR AVE | 1711 HARBOR AVENUE UNIT 68
LONG BEACH | Long Beach, CA

Database(s) : [BRS, CALEPA SITES - CA, CIWQS - CA, DOCKET, ECHO, EMI - CA, FRS, HAZNET - CA, HWG - CA, ICIS, INACTIVE PCS, MANIFEST EPA, NPDES - CA, PCS ENF, PCS FACILITY, RCRA_LQG, RFR - CA, STORMWATER, TRIS] ***(cont.)***

Envirosite ID: 219891
EPA ID: N/R

BRS ***(cont.)***

Management Method :	H040 - Incineration - thermal destruction other than use as a fuel (includes any preparation prior to burning)
Generation Tons :	1.55
Managed Tons :	0
Shipped Tons :	1.55
Received Tons :	0
Receiver ID :	ARD981057870
Receiver State :	AR
Shipper ID :	CAD981376908
Shipper State :	CA
Waste Minimization :	N/R
Waste Code List :	D001
Waste Code Group :	D001 - IGNITABLE WASTE
Waste Generation Type :	N/R
Report Cycle :	2005
Hazardous Waste Page Number :	3
Hazardous Waste Sub-Page Number :	1
BR Form :	GM
Waste Description :	RQ, WASTE SOLIDS CONTAINING FLAMMABLE LIQUID, N.O.S. 4.1 UN3175 PGII (ACETONE)
Primary NAICS :	336214 - Travel Trailer and Camper Manufacturing
Source Code :	G24 - Solvent or product distillation as part of a production process (including totally enclosed treatment systems). Does not include batch treatment in a separate process.
Form Code :	W604 - Paint or ink sludges, still bottoms in sludge form (not contaminated muds - W512)
Management Method :	H040 - Incineration - thermal destruction other than use as a fuel (includes any preparation prior to burning)
Generation Tons :	0.35
Managed Tons :	0
Shipped Tons :	0.35
Received Tons :	0
Receiver ID :	ARD981057870
Receiver State :	AR
Shipper ID :	CAD981376908
Shipper State :	CA
Waste Minimization :	N/R

Map Id: A1
Direction:
Distance:
Elevation:
Relative:

Site Name : Custom Hardtops | CUSTOM FIBERGLASS MANUFACTURING COMPANY | CUSTOM FIBREGLASS MFG. CO DBA SNUGTOP
1711 HARBOR AVE | 1711 HARBOR AVENUE UNIT 68
LONG BEACH | Long Beach, CA

Database(s) : [BRS, CALEPA SITES - CA, CIWQS - CA, DOCKET, ECHO, EMI - CA, FRS, HAZNET - CA, HWG - CA, ICIS, INACTIVE PCS, MANIFEST EPA, NPDES - CA, PCS ENF, PCS FACILITY, RCRA_LQG, RFR - CA, STORMWATER, TRIS] ***(cont.)***

Envirosite ID: 219891
EPA ID: N/R

BRS ***(cont.)***

Waste Code List :	D001, F003
Waste Code Group :	F003 - THE FOLLOWING SPENT NONHALOGENATED SOLVENTS: XYLENE, ACETONE, ETHYL ACETATE, ETHYL BENZENE, ETHYL ETHER, METHYL ISOBUTYL KETONE, N-BUTYL ALCOHOL, CYCL
Waste Generation Type :	N/R
Report Cycle :	2005
Hazardous Waste Page Number :	4
Hazardous Waste Sub-Page Number :	1
BR Form :	GM
Waste Description :	RQ, WASTE FLAMMABLE SOLIDS ORGANIC, N.O.S. 4.1 UN1325, PGII (TOLUENE, XYLENE)
Primary NAICS :	336214 - Travel Trailer and Camper Manufacturing
Source Code :	G24 - Solvent or product distillation as part of a production process (including totally enclosed treatment systems). Does not include batch treatment in a separate process.
Form Code :	W604 - Paint or ink sludges, still bottoms in sludge form (not contaminated muds - W512)
Management Method :	H040 - Incineration - thermal destruction other than use as a fuel (includes any preparation prior to burning)
Generation Tons :	0.1
Managed Tons :	0
Shipped Tons :	0.1
Received Tons :	0
Receiver ID :	CAD008252405
Receiver State :	CA
Shipper ID :	CAD981376908
Shipper State :	CA
Waste Minimization :	N/R
Waste Code List :	D001, F005
Waste Code Group :	F005 - THE FOLLOWING SPENT NONHALOGENATED SOLVENTS: TOLUENE, METHYL ETHYL KETONE, CARBON DISULFIDE, ISOBUTANOL, PYRIDINE, BENZENE, 2-ETHOXYETHANOL, AND 2-NIT
Waste Generation Type :	N/R

Map Id: A1
Direction:
Distance:
Elevation:
Relative:

Site Name : Custom Hardtops | CUSTOM FIBERGLASS MANUFACTURING COMPANY | CUSTOM FIBREGLASS MFG. CO DBA SNUGTOP
1711 HARBOR AVE | 1711 HARBOR AVENUE UNIT 68
LONG BEACH | Long Beach, CA

Database(s) : [BRS, CALEPA SITES - CA, CIWQS - CA, DOCKET, ECHO, EMI - CA, FRS, HAZNET - CA, HWG - CA, ICIS, INACTIVE PCS, MANIFEST EPA, NPDES - CA, PCS ENF, PCS FACILITY, RCRA_LQG, RFR - CA, STORMWATER, TRIS] ***(cont.)***

Envirosite ID: 219891
EPA ID: N/R

BRS ***(cont.)***

Report Cycle :	2001
Hazardous Waste Page Number :	1
Hazardous Waste Sub-Page Number :	1
BR Form :	GM
Waste Description :	WASTE FLAMMABLE SOLIDS
Primary NAICS :	336214 - Travel Trailer and Camper Manufacturing
Source Code :	G06 - Painting and coating (manufacturing, building, or maintenance)
Form Code :	W604 - Paint or ink sludges, still bottoms in sludge form (not contaminated muds - W512)
Management Method :	H040 - Incineration - thermal destruction other than use as a fuel (includes any preparation prior to burning)
Generation Tons :	5.05
Managed Tons :	0
Shipped Tons :	5.05
Received Tons :	0
Receiver ID :	CAD008252405
Receiver State :	CA
Shipper ID :	CAD981376908
Shipper State :	CA
Waste Minimization :	N/R
Waste Code List :	D001, D006, D007, D008
Waste Code Group :	TCMT - D004-D011 combinations
Waste Generation Type :	N/R

Report Cycle :	2001
Hazardous Waste Page Number :	2
Hazardous Waste Sub-Page Number :	1
BR Form :	GM
Waste Description :	WASTE PAINT UN1263
Primary NAICS :	336214 - Travel Trailer and Camper Manufacturing
Source Code :	G06 - Painting and coating (manufacturing, building, or maintenance)
Form Code :	W209 - Paint, ink, lacquer, or varnish (fluid - not dried out or sludge)
Management Method :	H020 - Solvents recovery (distillation, extraction, etc)
Generation Tons :	0.4000136
Managed Tons :	0
Shipped Tons :	0.4000136
Received Tons :	0
Receiver ID :	CAD008252405
Receiver State :	CA
Shipper ID :	CAD981376908
Shipper State :	CA
Waste Minimization :	N/R
Waste Code List :	D001

Map Id: A1
Direction:
Distance:
Elevation:
Relative:

Site Name : Custom Hardtops | CUSTOM FIBERGLASS MANUFACTURING COMPANY | CUSTOM FIBREGLASS MFG. CO DBA SNUGTOP
1711 HARBOR AVE | 1711 HARBOR AVENUE UNIT 68
LONG BEACH | Long Beach, CA

Database(s) : [BRS, CALEPA SITES - CA, CIWQS - CA, DOCKET, ECHO, EMI - CA, FRS, HAZNET - CA, HWG - CA, ICIS, INACTIVE PCS, MANIFEST EPA, NPDES - CA, PCS ENF, PCS FACILITY, RCRA_LQG, RFR - CA, STORMWATER, TRIS] ***(cont.)***

Envirosite ID: 219891
EPA ID: N/R

BRS ***(cont.)***

Waste Code Group :	D001 - IGNITABLE WASTE
Waste Generation Type :	N/R
Report Cycle :	2001
Hazardous Waste Page Number :	3
Hazardous Waste Sub-Page Number :	1
BR Form :	GM
Waste Description :	WASTE PAINT RELATED MATERIAL-LAQUER THINNERS, SLUDGE
Primary NAICS :	336214 - Travel Trailer and Camper Manufacturing
Source Code :	G06 - Painting and coating (manufacturing, building, or maintenance)
Form Code :	W209 - Paint, ink, lacquer, or varnish (fluid - not dried out or sludge)
Management Method :	H020 - Solvents recovery (distillation, extraction, etc)
Generation Tons :	9.0843089
Managed Tons :	0
Shipped Tons :	9.0843089
Received Tons :	0
Receiver ID :	CAD008252405
Receiver State :	CA
Shipper ID :	CAD981376908
Shipper State :	CA
Waste Minimization :	N/R
Waste Code List :	D001, D005, D007, D008, F002, F003, F005
Waste Code Group :	F1_5 - F001-F005 combinations
Waste Generation Type :	N/R

CALEPA SITES - CA

Facility Name :	CUSTOM FIBERGLASS/DBA SNUGTOP
Facility Address :	1711 HARBOR AVENUE UNIT 68, LONG BEACH, 90813-1300
Site ID :	463456
EI ID :	110000476422
EI Description :	US EPA Air Emission Inventory System (EIS)
Latitude :	33.788860
Longitude :	-118.210510
Agency Hyperlink :	Click here for hyperlink provided by the agency.
Last Date in Agency List :	2021-08-26
Facility Name :	CUSTOM FIBREGLASS MANUFACTURING CO
Facility Address :	1711 HARBOR AVE, LONG BEACH, 90813
Site ID :	22910
EI ID :	10152251
EI Description :	Chemical Storage Facilities

Map Id: A1
Direction:
Distance:
Elevation:
Relative:

Site Name : Custom Hardtops | CUSTOM FIBERGLASS MANUFACTURING COMPANY | CUSTOM FIBREGLASS MFG. CO DBA SNUGTOP
1711 HARBOR AVE | 1711 HARBOR AVENUE UNIT 68
LONG BEACH | Long Beach, CA

Database(s) : [BRS, CALEPA SITES - CA, CIWQS - CA, DOCKET, ECHO, EMI - CA, FRS, HAZNET - CA, HWG - CA, ICIS, INACTIVE PCS, MANIFEST EPA, NPDES - CA, PCS ENF, PCS FACILITY, RCRA_LQG, RFR - CA, STORMWATER, TRIS] ***(cont.)***

Envirosite ID: 219891
EPA ID: N/R

CALEPA SITES - CA ***(cont.)***

Latitude : 33.788811
Longitude : -118.211349
Agency Hyperlink : Click here for hyperlink provided by the agency.
Last Date in Agency List : 2021-08-26

Site ID : 22910
EI ID : 10152251
EI Description : Hazardous Waste Generator
Latitude : 33.788811
Longitude : -118.211349
Agency Hyperlink : Click here for hyperlink provided by the agency.
Last Date in Agency List : 2021-08-26

Site ID : 22910
EI ID : 90810CSTMF1711H
EI Description : Toxic Release Inventory
Latitude : 33.788811
Longitude : -118.211349
Agency Hyperlink : Click here for hyperlink provided by the agency.
Last Date in Agency List : 2021-08-26

Facility Name : CUSTOM FIBREGLASS MFG. CO DBA SNUGTOP
Facility Address : 1711 HARBOR AVE, LONG BEACH, 90813

Site ID : 463457
EI ID : 110041132057
EI Description : US EPA Air Emission Inventory System (EIS)
Latitude : 33.788249
Longitude : -118.210470
Agency Hyperlink : Click here for hyperlink provided by the agency.
Last Date in Agency List : 2021-08-26

Facility Name : Custom Hardtops
Facility Address : 1711 HARBOR AVE, LONG BEACH, 90813

Site ID : 530158
EI ID : 216403
EI Description : Industrial Facility Storm Water
Latitude : 33.788360
Longitude : -118.210460
Agency Hyperlink : Click here for hyperlink provided by the agency.
Last Date in Agency List : 2021-08-26

Map Id: A1
Direction:
Distance:
Elevation:
Relative:

Site Name : Custom Hardtops | CUSTOM FIBERGLASS MANUFACTURING COMPANY | CUSTOM FIBREGLASS MFG. CO DBA SNUGTOP
1711 HARBOR AVE | 1711 HARBOR AVENUE UNIT 68
LONG BEACH | Long Beach, CA

Database(s) : [BRS, CALEPA SITES - CA, CIWQS - CA, DOCKET, ECHO, EMI - CA, FRS, HAZNET - CA, HWG - CA, ICIS, INACTIVE PCS, MANIFEST EPA, NPDES - CA, PCS ENF, PCS FACILITY, RCRA_LQG, RFR - CA, STORMWATER, TRIS] ***(cont.)***

Envirosite ID: 219891
EPA ID: N/R

CIWQS - CA

Facility Name :	CUSTOM HARDTOPS
Facility Address :	1711 HARBOR AVE, LONG BEACH, CA 90813
County :	LOS ANGELES
Place ID :	S216403
Agency Name :	CUSTOM FIBREGLASS MANUFACTURING CO
Last Date in Agency List :	2021-09-10

DOCKET

Facility Name :	CUSTOM FIBREGLASS MANUFACTURING COMPANY
Facility Address :	1711 HARBOR AVENUE UNIT 68, LONG BEACH, CA 90813

Standard Industrial Classification(SIC) Summary

Enforcement Action Name :	CUSTOM FIBREGLASS MANUFACTURING COMPANY
Registry ID :	110000476422
Primary SIC :	3714 - MOTOR VEHICLE PARTS AND ACCESSORIES
Primary NAICS :	336214 - Travel Trailer and Camper Manufacturing
Last Date in Agency List :	2021-08-12
Enforcement Action Case Number :	09-2004-0366
Activity ID :	131726
Final Ordr Iss/Final Order Enter Date:	09/16/2004
Final Order Name :	Custom Fibreglass Manufacturing (Expedited Settlement)
Settlement FRS ICIS Facility ID :	6684534
Final Order FRS Name :	CUSTOM FIBREGLASS MANUFACTURING COMPANY
SEP Category :	N/R
SEP Description :	N/R

Complaint Summary

Respondent/Defendant Name :	Custom Fibreglass Manufacturing Company
Named in Complaint :	Y
Named in Final Order :	Y

Map Id: A1
Direction:
Distance:
Elevation:
Relative:

Site Name : Custom Hardtops | CUSTOM FIBERGLASS MANUFACTURING COMPANY | CUSTOM FIBREGLASS MFG. CO DBA SNUGTOP
1711 HARBOR AVE | 1711 HARBOR AVENUE UNIT 68
LONG BEACH | Long Beach, CA

Database(s) : [BRS, CALEPA SITES - CA, CIWQS - CA, DOCKET, ECHO, EMI - CA, FRS, HAZNET - CA, HWG - CA, ICIS, INACTIVE PCS, MANIFEST EPA, NPDES - CA, PCS ENF, PCS FACILITY, RCRA_LQG, RFR - CA, STORMWATER, TRIS] ***(cont.)***

Envirosite ID: 219891
EPA ID: N/R

DOCKET ***(cont.)***

Pollutant Summary

Pollutants (SRS) :	Paint related material
Pollutants (SRS) :	TOLUENE
Pollutants (SRS) :	URETHANE
Pollutants (SRS) :	XYLENE

Violation and Enforcement Action Summary

Court Docket Number :	N/R
Complaint/Proposed Order Actual Date:	09/16/2004
Final Order Issued Actual Date :	09/16/2004
Admin EA Closed Actual Date :	09/16/2004
Enforcement Action Name :	Custom Fibreglass Manufacturing
Enforcement Action Resolution :	Final Order With Penalty
Violation Type :	Labeling/Marking Requirements
Violation Type :	General Facility Requirements
Violation Type :	Container Requirements
Statute Code :	RCRA
Law Section Code :	3002
Law Section Description :	Standards Applicable to Generators of Hazardous Waste
Statute Code :	RCRA
Law Section Code :	3005
Law Section Description :	Permits for Treatment, Storage, or Disposal of Hazardous Waste

Map Id: A1
Direction:
Distance:
Elevation:
Relative:

Site Name : Custom Hardtops | CUSTOM FIBERGLASS MANUFACTURING COMPANY | CUSTOM FIBREGLASS MFG. CO DBA SNUGTOP
1711 HARBOR AVE | 1711 HARBOR AVENUE UNIT 68
LONG BEACH | Long Beach, CA

Database(s) : [BRS, CALEPA SITES - CA, CIWQS - CA, DOCKET, ECHO, EMI - CA, FRS, HAZNET - CA, HWG - CA, ICIS, INACTIVE PCS, MANIFEST EPA, NPDES - CA, PCS ENF, PCS FACILITY, RCRA_LQG, RFR - CA, STORMWATER, TRIS] ***(cont.)***

Envirosite ID: 219891
EPA ID: N/R

DOCKET ***(cont.)***

Violation Penalties and Compliance Summary

Compliance Action Cost :	0
EPA Penalty Assessed Amount :	29317
Cost Recovery Required :	N/R
Cost of SEP :	0
Cost of Complying Actions :	N/R

ECHO

Facility Name :	CUSTOM FIBERGLASS/DBA SNUGTOP
Facility Address :	1711 HARBOR AVENUE UNIT 68, LONG BEACH, CA 90813
County :	LOS ANGELES
Last Inspection Date :	2019-05-15
Registry ID :	110000476422
FIPS Code :	06037
EPA Region :	09
Inspection Count :	2
Last Inspection Days :	823
Informal Count :	0
Last Informal Action Date :	2010-08-06
Formal Action Count :	0
Last Formal Action Date :	2010-08-12
Total Penalties :	0
Penalty Count :	N/R
Last Penalty Date :	2010-08-12
Last Penalty Amount :	675
QTRS IN NC :	0
Programs IN SNC :	0
Current Compliance Status :	No Violation Identified
Three-Year Compliance Status :	_____
Collection Method :	ADDRESS MATCHING-HOUSE NUMBER
Reference Point :	CENTER OF A FACILITY OR STATION
Accuracy Meters :	30
Derived Tribes :	N/R
Derived HUC :	18070105
Derived WBD :	N/R
Derived STCTY FIPS :	06037
Derived Zip :	90813
Derived CD113 :	47
Derived CB2010 :	060375755001009
MYRTK Universe :	NNY
NPDES IDs :	N/R
CWA Permit Types :	N/R
CWA Compliance Tracking :	N/R
CWA NAICS :	N/R
CWA SICS :	N/R

Map Id: A1
Direction:
Distance:
Elevation:
Relative:

Site Name : Custom Hardtops | CUSTOM FIBERGLASS MANUFACTURING COMPANY | CUSTOM FIBREGLASS MFG. CO DBA SNUGTOP
1711 HARBOR AVE | 1711 HARBOR AVENUE UNIT 68
LONG BEACH | Long Beach, CA

Database(s) : [BRS, CALEPA SITES - CA, CIWQS - CA, DOCKET, ECHO, EMI - CA, FRS, HAZNET - CA, HWG - CA, ICIS, INACTIVE PCS, MANIFEST EPA, NPDES - CA, PCS ENF, PCS FACILITY, RCRA_LQG, RFR - CA, STORMWATER, TRIS] ***(cont.)***

Envirosite ID: 219891
EPA ID: N/R

ECHO ***(cont.)***

CWA Inspection Count :	N/R
CWA Last Inspection Days :	N/R
CWA Informal Count :	N/R
CWA Formal Action Count :	N/R
CWA Last Formal Action Date :	N/R
CWA Penalties :	N/R
CWA Last Penalty Date :	N/R
CWA Last Penalty Amount :	N/R
CWA Quarters IN NC :	N/R
CWA Current Compliance Status :	N/R
CWA Current SNC Flag :	N
CWA 13 Quarters Compliance Status :	N/R
CWA 13 Quarters Effluent Exceedances:	N/R
CWA Three-Year QNCR Codes :	N/R
DFR URL :	Click here for hyperlink provided by the agency.
Facility SIC :	3714 3792
Facility NAICS :	336214 - Travel Trailer and Camper Manufacturing
Facility Last Inspection EPA Date :	2003-08-25
Facility Last Inspection State Date :	2019-05-15
Facility Last Formal Act EPA Date :	2004-09-16
Facility Last Formal Act State Date :	2010-08-12
Facility Last Informal Act EPA Date :	2004-04-14
Facility Last Informal Act State Date:	2010-08-06
Facility Federal Agency :	N/R
TRI Reporter :	Y
Facility Imp Water Flag :	N/R
Current SNC Flag :	N
Indian County Flag :	N
Federal Flag :	N/R
US Mexico Border Flag :	N
Chesapeak Bay Flag :	N/R
AIR Flag :	Y
NPDES Flag :	N
SDWIS Flag :	N
RCRA Flag :	Y
TRI Flag :	Y
GHG Flag :	N
Major Flag :	Y
Active Flag :	Y
NAA Flag :	Y
Latitude :	33.78886
Longitude :	-118.21051
Last Date in Agency List :	2021-08-20

Facility Name :	CUSTOM HARDTOPS
Facility Address :	1711 HARBOR AVE, LONG BEACH, CA 90813
County :	LOS ANGELES COUNTY

Map Id: A1
Direction:
Distance:
Elevation:
Relative:

Site Name : Custom Hardtops | CUSTOM FIBERGLASS MANUFACTURING COMPANY | CUSTOM FIBREGLASS MFG. CO DBA SNUGTOP
1711 HARBOR AVE | 1711 HARBOR AVENUE UNIT 68
LONG BEACH | Long Beach, CA

Database(s) : [BRS, CALEPA SITES - CA, CIWQS - CA, DOCKET, ECHO, EMI - CA, FRS, HAZNET - CA, HWG - CA, ICIS, INACTIVE PCS, MANIFEST EPA, NPDES - CA, PCS ENF, PCS FACILITY, RCRA_LQG, RFR - CA, STORMWATER, TRIS] ***(cont.)***

Envirosite ID: 219891
EPA ID: N/R

ECHO ***(cont.)***

Last Inspection Date :	N/R
Registry ID :	110070087964
FIPS Code :	06037
EPA Region :	09
Inspection Count :	0
Last Inspection Days :	N/R
Informal Count :	1
Last Informal Action Date :	2020-08-28
Formal Action Count :	0
Last Formal Action Date :	N/R
Total Penalties :	0
Penalty Count :	N/R
Last Penalty Date :	N/R
Last Penalty Amount :	N/R
QTRS IN NC :	4
Programs IN SNC :	0
Current Compliance Status :	Violation Identified
Three-Year Compliance Status :	_____VVVV
Collection Method :	N/R
Reference Point :	N/R
Accuracy Meters :	17531
Derived Tribes :	N/R
Derived HUC :	18070105
Derived WBD :	N/R
Derived STCTY FIPS :	06037
Derived Zip :	90813
Derived CD113 :	47
Derived CB2010 :	060375755001003
MYRTK Universe :	NNN
NPDES IDs :	CAZ188937
CWA Permit Types :	Minor
CWA Compliance Tracking :	On
CWA NAICS :	N/R
CWA SICS :	3792
CWA Inspection Count :	N/R
CWA Last Inspection Days :	N/R
CWA Informal Count :	1
CWA Formal Action Count :	N/R
CWA Last Formal Action Date :	N/R
CWA Penalties :	N/R
CWA Last Penalty Date :	N/R
CWA Last Penalty Amount :	N/R
CWA Quarters IN NC :	4
CWA Current Compliance Status :	Violation Identified
CWA Current SNC Flag :	N
CWA 13 Quarters Compliance Status :	_____VVVV
CWA 13 Quarters Effluent Exceedances:	N/R
CWA Three-Year QNCR Codes :	N/R

Map Id: A1
Direction:
Distance:
Elevation:
Relative:

Site Name : Custom Hardtops | CUSTOM FIBERGLASS MANUFACTURING COMPANY | CUSTOM FIBREGLASS MFG. CO DBA SNUGTOP
1711 HARBOR AVE | 1711 HARBOR AVENUE UNIT 68
LONG BEACH | Long Beach, CA

Database(s) : [BRS, CALEPA SITES - CA, CIWQS - CA, DOCKET, ECHO, EMI - CA, FRS, HAZNET - CA, HWG - CA, ICIS, INACTIVE PCS, MANIFEST EPA, NPDES - CA, PCS ENF, PCS FACILITY, RCRA_LQG, RFR - CA, STORMWATER, TRIS] ***(cont.)***

Envirosite ID: 219891
EPA ID: N/R

ECHO ***(cont.)***

DFR URL :	Click here for hyperlink provided by the agency.
Facility SIC :	3792
Facility NAICS :	N/R
Facility Last Inspection EPA Date :	N/R
Facility Last Inspection State Date :	N/R
Facility Last Formal Act EPA Date :	N/R
Facility Last Formal Act State Date :	N/R
Facility Last Informal Act EPA Date :	N/R
Facility Last Informal Act State Date:	2020-08-28
Facility Federal Agency :	N/R
TRI Reporter :	N/R
Facility Imp Water Flag :	Y
Current SNC Flag :	N
Indian County Flag :	N
Federal Flag :	N/R
US Mexico Border Flag :	N
Chesapeak Bay Flag :	N/R
AIR Flag :	N
NPDES Flag :	Y
SDWIS Flag :	N
RCRA Flag :	N
TRI Flag :	N
GHG Flag :	N
Major Flag :	N/R
Active Flag :	Y
NAA Flag :	Y
Latitude :	33.78836
Longitude :	-118.21046
Last Date in Agency List :	2021-08-20

EMI - CA

Facility Name :	CUSTOM FIBREGLASS MFG. CO DBA SNUGTOP
Facility Address :	1711 HARBOR AVE, LONG BEACH, 90813
County :	Los Angeles
Facility ID :	185059
Air Basin Code :	South Coast
District :	SOUTH COAST AQMD
County ID :	LA
SIC Code :	3792
CHAPIS :	N/R
CERR Code :	N/R
Last Date in Agency List :	2021-09-14

Map Id: A1
Direction:
Distance:
Elevation:
Relative:

Site Name : Custom Hardtops | CUSTOM FIBERGLASS MANUFACTURING COMPANY | CUSTOM FIBREGLASS MFG. CO DBA SNUGTOP
1711 HARBOR AVE | 1711 HARBOR AVENUE UNIT 68
LONG BEACH | Long Beach, CA

Database(s) : [BRS, CALEPA SITES - CA, CIWQS - CA, DOCKET, ECHO, EMI - CA, FRS, HAZNET - CA, HWG - CA, ICIS, INACTIVE PCS, MANIFEST EPA, NPDES - CA, PCS ENF, PCS FACILITY, RCRA_LQG, RFR - CA, STORMWATER, TRIS] ***(cont.)***

Envirosite ID: 219891
EPA ID: N/R

EMI - CA ***(cont.)***

Additional Details

Year :	2018
Total Organic Gases (Tons/Year) :	40.864478547919517304075289048720158059 64
Reactive Organic Gases (Tons/Year) :	36.304625903
Carbon Monoxide (Tons/Year) :	.1351595
Nitrogen Oxides (Tons/Year) :	.456613
Sulfur Oxides (Tons/Year) :	.00231702
Particulate Matter (Tons/Year) :	5.116359375
Fine Particulate Matter (Tons/Year) :	4.9126897335

FRS

Facility Name :	CUSTOM FIBERGLASS/DBA SNUGTOP
Facility Address :	1711 HARBOR AVENUE UNIT 68, LONG BEACH, CA 90813-1300
County :	LOS ANGELES

Site Details

Registry ID :	110000476422
FRS Facility URL :	Click here for hyperlink provided by the agency.
Last Date in Agency List :	2021-07-17

Source Description

Source Description :	AIR contains compliance and permit data for stationary sources of air pollution regulated by the EPA, State, and Local air pollution agencies. AFS contains compliance and permit data for stationary sources of air pollution regulated by the EPA, State, and Local air pollution agencies.
Source Description :	The California Environmental Reporting System (CERS) is a statewide web-based user and information exchange system to support over 140,000 regulated businesses and over 130 local agencies in electronically collecting and reporting significant hazardous materials, hazardous waste and compliance and enforcement data as mandated by California law. Under oversight by Cal/EPA, certified local governing agencies (Unified Program Agencies - UPAs) consolidate, coordinate and provide consistent regulatory activities for six state and federal environmental programs. The California Environmental Protection Agency (CalEPA) has recently implemented a new data warehouse system (nSite). This data warehouse combines and merges facility and site information from five different systems managed within CalEPA. The five systems are: California Environmental Reporting System (CERS), EnviroStor, GeoTracker, California Integrated Water Quality System (CIWQS), and Toxic Release Inventory (TRI).

Map Id: A1
Direction:
Distance:
Elevation:
Relative:

Site Name : Custom Hardtops | CUSTOM FIBERGLASS MANUFACTURING COMPANY | CUSTOM FIBREGLASS MFG. CO DBA SNUGTOP
1711 HARBOR AVE | 1711 HARBOR AVENUE UNIT 68
LONG BEACH | Long Beach, CA

Database(s) : [BRS, CALEPA SITES - CA, CIWQS - CA, DOCKET, ECHO, EMI - CA, FRS, HAZNET - CA, HWG - CA, ICIS, INACTIVE PCS, MANIFEST EPA, NPDES - CA, PCS ENF, PCS FACILITY, RCRA_LQG, RFR - CA, STORMWATER, TRIS] ***(cont.)***

Envirosite ID: 219891
EPA ID: N/R

FRS ***(cont.)***

HWTS-DATAMART provides California with information on hazardous waste shipments for generators, transporters, and treatment, storage, and disposal facilities.

Source Description : ICIS provides a database that, when complete, will contain enforcement and compliance information across most of EPA's programs. The vision for ICIS is to replace EPA's independent databases that contain enforcement data with a single repository for that information. Currently, ICIS contains all Federal Administrative and Judicial enforcement actions and a subset of the Permit Compliance System (PCS), which supports the National Pollutant Discharge Elimination System (NPDES). This information is maintained in ICIS by EPA in the Regional offices and at Headquarters. A future release of ICIS will completely replace PCS and will integrate that information with Federal actions already in the system. ICIS also has the capability to track other activities that support compliance and enforcement programs, including incident tracking, compliance assistance, and compliance monitoring.
NCDB supports implementation of the Federal Insecticide, Fungicide, and Rodenticide Act (FIFRA) and the Toxic Substances Control Act (TSCA). The system tracks inspections in regions and states with cooperative agreements, enforcement actions, and settlements.

Source Description : RCRAInfo is EPA’s comprehensive information system that supports the Resource Conservation and Recovery Act (RCRA) of 1976 and the Hazardous and Solid Waste Amendments (HSWA) of 1984 through the tracking of events and activities related to facilities that generate, transport, and treat, store, or dispose of hazardous waste. RCRAInfo allows RCRA program staff to track the notification, permit, compliance, and corrective action activities required under RCRA. RCRAInfo also supports generation of the National Hazardous Waste Biennial Report. All generators and treatment, storage, and disposal facilities who handle hazardous waste are required to report to the EPA Administrator at least once every two years to support creation of the Biennial Report.
TRIS is a publicly available EPA database reported annually by certain covered industry groups, as well as federal facilities. It contains information about more than 650 toxic chemicals that are being used, manufactured, treated, transported, or released into the environment, and includes information about waste management and pollution prevention activities.

FRS Environmental Interest
Source and System ID : AIRS/AFS - 06037C3109
CA-CERS - 10152251
CA-ENVIROVIEW - 22910
HWTS-DATAMART - CAD981376908
ICIS - 6684534
ICIS - CASCA00006037C3109
NCDB - I09#199311179002 6

Map Id: A1
Direction:
Distance:
Elevation:
Relative:

Site Name : Custom Hardtops | CUSTOM FIBERGLASS MANUFACTURING COMPANY | CUSTOM FIBREGLASS MFG. CO DBA SNUGTOP
1711 HARBOR AVE | 1711 HARBOR AVENUE UNIT 68
LONG BEACH | Long Beach, CA

Database(s) : [BRS, CALEPA SITES - CA, CIWQS - CA, DOCKET, ECHO, EMI - CA, FRS, HAZNET - CA, HWG - CA, ICIS, INACTIVE PCS, MANIFEST EPA, NPDES - CA, PCS ENF, PCS FACILITY, RCRA_LQG, RFR - CA, STORMWATER, TRIS] ***(cont.)***

Envirosite ID: 219891
EPA ID: N/R

FRS ***(cont.)***

RCRAINFO - CAD981376908
TRIS - 90810CSTMF1711H

Facility Name : CUSTOM FIBERGLASS MANUFACTURING COMPANY
Facility Address : 1711 HARBOR AVE, LONG BEACH, CA 90813
County : LOS ANGELES

Site Details
Registry ID : 110041132057
FRS Facility URL : Click here for hyperlink provided by the agency.
Last Date in Agency List : 2020-08-31

Source Description

Source Description :

All generators and treatment, storage, and disposal (TSD) facilities who handle hazardous waste are required to report to the EPA Administrator at least once every two years. The data collected is used to create the National Biennial Resource Conservation and Recovery Act (RCRA) Hazardous Waste Report. This data is processed within the RCRA Information (RCRAInfo) database.

Source Description :

The Emission Inventory System (EIS) maintains an inventory of large stationary sources and voluntarily-reported smaller sources of air point pollution emitters. It contains information about facility sites and their physical location, emission units, emission processes, release points, control approaches, and regulations. Facility inventory data are kept separate from the emissions data and have stable identifiers to improve continuity from year to year and to help identify duplicate or missing facilities.

FRS Environmental Interest
Source and System ID : EIS - 5796411
RCRAINFO - CAD981376908

Facility Name : CUSTOM FIBREGLASS MFG CO
Facility Address : 1711 HARBOR AVE, LONG BEACH, CA 90813
County : LOS ANGELES

Map Id: A1
Direction:
Distance:
Elevation:
Relative:

Site Name : Custom Hardtops | CUSTOM FIBERGLASS MANUFACTURING COMPANY | CUSTOM FIBREGLASS MFG. CO DBA SNUGTOP
1711 HARBOR AVE | 1711 HARBOR AVENUE UNIT 68
LONG BEACH | Long Beach, CA

Database(s) : [BRS, CALEPA SITES - CA, CIWQS - CA, DOCKET, ECHO, EMI - CA, FRS, HAZNET - CA, HWG - CA, ICIS, INACTIVE PCS, MANIFEST EPA, NPDES - CA, PCS ENF, PCS FACILITY, RCRA_LQG, RFR - CA, STORMWATER, TRIS] ***(cont.)***

Envirosite ID: 219891
EPA ID: N/R

FRS ***(cont.)***

Site Details
Registry ID : 110055718665
FRS Facility URL : Click here for hyperlink provided by the agency.
Last Date in Agency List : 2014-03-25

Source Description

Source Description :

The California Environmental Reporting System (CERS) is a statewide web-based user and information exchange system to support over 140,000 regulated businesses and over 130 local agencies in electronically collecting and reporting significant hazardous materials, hazardous waste and compliance and enforcement data as mandated by California law. Under oversight by Cal/EPA, certified local governing agencies (Unified Program Agencies - UPAs) consolidate, coordinate and provide consistent regulatory activities for six state and federal environmental programs.

FRS Environmental Interest
Source and System ID : CA-CERS - 10152251

Facility Name : CUSTOM FIBREGLASS MFG. CO DBA SNUGTOP
Facility Address : 1711 HARBOR AVE, LONG BEACH, CA 90813
County : LOS ANGELES

Site Details
Registry ID : 110041132057
FRS Facility URL : Click here for hyperlink provided by the agency.
Last Date in Agency List : 2021-07-17

Source Description

Source Description :

All generators and treatment, storage, and disposal (TSD) facilities who handle hazardous waste are required to report to the EPA Administrator at least once every two years. The data collected is used to create the National Biennial Resource Conservation and Recovery Act (RCRA) Hazardous Waste Report. This data is processed within the RCRA Information (RCRAInfo) database.

Map Id: A1
Direction:
Distance:
Elevation:
Relative:

Site Name : Custom Hardtops | CUSTOM FIBERGLASS MANUFACTURING COMPANY | CUSTOM FIBREGLASS MFG. CO DBA SNUGTOP
1711 HARBOR AVE | 1711 HARBOR AVENUE UNIT 68
LONG BEACH | Long Beach, CA

Database(s) : [BRS, CALEPA SITES - CA, CIWQS - CA, DOCKET, ECHO, EMI - CA, FRS, HAZNET - CA, HWG - CA, ICIS, INACTIVE PCS, MANIFEST EPA, NPDES - CA, PCS ENF, PCS FACILITY, RCRA_LQG, RFR - CA, STORMWATER, TRIS] ***(cont.)***

Envirosite ID: 219891
EPA ID: N/R

FRS ***(cont.)***

Source Description :

The Emission Inventory System (EIS) maintains an inventory of large stationary sources and voluntarily-reported smaller sources of air point pollution emitters. It contains information about facility sites and their physical location, emission units, emission processes, release points, control approaches, and regulations. Facility inventory data are kept separate from the emissions data and have stable identifiers to improve continuity from year to year and to help identify duplicate or missing facilities.

FRS Environmental Interest

Source and System ID :	EIS - 5796411 RCRAINFO - CAD981376908
Facility Name :	CUSTOM HARDTOPS
Facility Address :	1711 HARBOR AVE, LONG BEACH, CA 90813
County :	LOS ANGELES COUNTY

Site Details

Registry ID :	110070087964
FRS Facility URL :	Click here for hyperlink provided by the agency.
Last Date in Agency List :	2021-07-17

Source Description

Source Description :

The NPDES module of the Compliance Information System (ICIS) tracks surface water permits issued under the Clean Water Act. Under NPDES, all facilities that discharge pollutants from any point source into waters of the United States are required to obtain a permit. The permit will likely contain limits on what can be discharged, impose monitoring and reporting requirements, and include other provisions to ensure that the discharge does not adversely affect water quality.

FRS Environmental Interest

Source and System ID :	ICIS - CAZ188937

HAZNET - CA

Facility Name :	CUSTOM FIBREGLASS MFG CO
Facility Address :	1711 HARBOR AVE, LONG BEACH, CA 90813
County :	LOS ANGELES

Map Id: A1
Direction:
Distance:
Elevation:
Relative:

Site Name : Custom Hardtops | CUSTOM FIBERGLASS MANUFACTURING COMPANY | CUSTOM FIBREGLASS MFG. CO DBA SNUGTOP
1711 HARBOR AVE | 1711 HARBOR AVENUE UNIT 68
LONG BEACH | Long Beach, CA

Database(s) : [BRS, CALEPA SITES - CA, CIWQS - CA, DOCKET, ECHO, EMI - CA, FRS, HAZNET - CA, HWG - CA, ICIS, INACTIVE PCS, MANIFEST EPA, NPDES - CA, PCS ENF, PCS FACILITY, RCRA_LQG, RFR - CA, STORMWATER, TRIS] ***(cont.)***

Envirosite ID: 219891
EPA ID: N/R

HAZNET - CA ***(cont.)***

Site Details

Generator EPA ID :	CAD981376908
Active :	Inactive
Category :	FEDERAL
Facility Types :	N/R
Type :	PERMANENT
Contact Name :	N/R
Contact Phone :	N/R
Facility Mailing Address :	PO BOX 121, LONG BEACH, CA 908010121
Latitude :	33.78835798
Longitude :	-118.21054943
Agency Hyperlink :	Click here for hyperlink provided by the agency.
Last Date in Agency List :	2021-07-08

Waste Generator Details

Details for this site have been truncated due to the large number of available details for this site within this dataset. For the complete details for this site, contact your Envirosite account representative for a complimentary site report containing all of the details available.

State Waste :

2019: 221 - Waste oil and mixed oil, 0.00000 tons to CAD044429835
2019: 331 - Off-specification, aged or surplus organics, 0.33000 tons to NED981723513
2019: 214 - Unspecified solvent mixture, 0.90000 tons to CAD008252405
2018: 221 - Waste oil and mixed oil, 0.00000 tons to CAD008252405
2018: 214 - Unspecified solvent mixture, 0.19080 tons to CAD008252405
2018: 352 - Other organic solids, 0.41700 tons to CAD008252405
2017: 214 - Unspecified solvent mixture, 0.108 tons to CAD008252405
2017: 214 - Unspecified solvent mixture, 0.774 tons to CAD008252405
2017: 221 - Waste oil and mixed oil, 0.456 tons to CAD008252405
2017: 352 - Other organic solids, 0.6255 tons to CAD008252405
2016: 133 - Aqueous solution with total organic residues 10 percent or more, 0.00417 tons to CAD008252405
2016: 221 - Waste oil and mixed oil, 0.0375 tons to CAD008252405
2016: 221 - Waste oil and mixed oil, 0.247 tons to CAD008252405
2016: 214 - Unspecified solvent mixture, 0.18 tons to CAD008252405
2015: 214 - Unspecified solvent mixture, 0.144 tons to CAD008252405
2015: 214 - Unspecified solvent mixture, 0.09 tons to CAD008252405
2014: 221 - Waste oil and mixed oil, 0.209 tons to CAT080013352
2014: 133 - Aqueous solution with total organic residues 10 percent or more, tons to CAD008252405
2014: 352 - Other organic solids, tons to CAD008252405
2014: 214 - Unspecified solvent mixture, 0.234 tons to CAD008252405
2014: 223 - Unspecified oil-containing waste, 0.0175 tons to NVT330010000
2013: 221 - Waste oil and mixed oil, 0.019 tons to CAD981696420

Map Id: A1
Direction:
Distance:
Elevation:
Relative:

Site Name : Custom Hardtops | CUSTOM FIBERGLASS MANUFACTURING COMPANY | CUSTOM FIBREGLASS MFG. CO DBA SNUGTOP
1711 HARBOR AVE | 1711 HARBOR AVENUE UNIT 68
LONG BEACH | Long Beach, CA

Database(s) : [BRS, CALEPA SITES - CA, CIWQS - CA, DOCKET, ECHO, EMI - CA, FRS, HAZNET - CA, HWG - CA, ICIS, INACTIVE PCS, MANIFEST EPA, NPDES - CA, PCS ENF, PCS FACILITY, RCRA_LQG, RFR - CA, STORMWATER, TRIS] ***(cont.)***

Envirosite ID: 219891
EPA ID: N/R

HAZNET - CA ***(cont.)***

2013: 135 - Unspecified aqueous solution, 0.042 tons to CAD981696420
2013: 214 - Unspecified solvent mixture, 0.432 tons to CAD008252405
2013: 214 - Unspecified solvent mixture, 0.198 tons to CAD008252405
2013: 223 - Unspecified oil-containing waste, 0.015 tons to NVT330010000
2012: 214 - Unspecified solvent mixture, 0.3096 tons to CAD008252405
2012: 221 - Waste oil and mixed oil, 0.095 tons to CAD981696420
2012: 223 - Unspecified oil-containing waste, 0.017 tons to NVT330010000
2011: 214 - Unspecified solvent mixture, 0.3312 tons to CAD008252405

Facility Name : JBD PARTNERSHIP
Facility Address : 1711 HARBOR AVE, LONG BEACH, CA 90813
County : LOS ANGELES

Site Details
Generator EPA ID : CAC001108208
Active : Inactive
Category : STATE
Facility Types : N/R
Type : TEMPORARY
Contact Name : N/R
Contact Phone : N/R
Facility Mailing Address : KIT MFG, LONG BEACH, CA 908010000
Latitude : 33.78835798
Longitude : -118.21054943
Agency Hyperlink : Click here for hyperlink provided by the agency.
Last Date in Agency List : 2021-07-08

Waste Generator Details
State Waste : 1996: 151 - Asbestos containing waste, 98.6076 tons to CAD009007626

HWG - CA

Facility Name : CUSTOM FIBREGLASS MFG CO
Facility Address : 1711 HARBOR AVE, LONG BEACH, CA 90813
County : LOS ANGELES

EPA ID : CAD981376908
Status : Inactive
Category : FEDERAL
Type : PERMANENT

Map Id: A1
Direction:
Distance:
Elevation:
Relative:

Site Name : Custom Hardtops | CUSTOM FIBERGLASS MANUFACTURING COMPANY | CUSTOM FIBREGLASS MFG. CO DBA SNUGTOP
1711 HARBOR AVE | 1711 HARBOR AVENUE UNIT 68
LONG BEACH | Long Beach, CA

Database(s) : [BRS, CALEPA SITES - CA, CIWQS - CA, DOCKET, ECHO, EMI - CA, FRS, HAZNET - CA, HWG - CA, ICIS, INACTIVE PCS, MANIFEST EPA, NPDES - CA, PCS ENF, PCS FACILITY, RCRA_LQG, RFR - CA, STORMWATER, TRIS] ***(cont.)***

Envirosite ID: 219891
EPA ID: N/R

HWG - CA ***(cont.)***

Facility Type :	N/R
Mailing Address :	PO BOX 121, LONG BEACH, CA 908010121
Owner Name :	CUSTOM FIBREGLASS MFG CO
Owner Address :	1711 HARBOR AVE, LONG BEACH, CA 908130000
Operator Name :	GERMAN IBARRA
Operator Address :	1711 HARBOR AVE, LONG BEACH, CA 90813
Latitude :	33.788997
Longitude :	-118.210688

Facility Name :	JBD PARTNERSHIP
Facility Address :	1711 HARBOR AVE, LONG BEACH, CA 90813
County :	LOS ANGELES

EPA ID :	CAC001108208
Status :	Inactive
Category :	STATE
Type :	TEMPORARY
Facility Type :	N/R
Mailing Address :	KIT MFG, LONG BEACH, CA 908010000
Owner Name :	DAN POCAPALIA COB
Owner Address :	N/A
Operator Name :	MATT PULIZZI VP
Operator Address :	N/A
Latitude :	33.788983
Longitude :	-118.210518

ICIS

Facility Name :	CUSTOM HARDTOPS
Facility Address :	1711 HARBOR AVE, LONG BEACH, CA 90813

Site Details

NPDES ID :	CAZ188937
ICIS Facility Interest ID :	3600723360
Facility UIN :	110070087964
Facility Type Code :	Privately Owned Facility
Impaired Waters :	303(D) Listed
Latitude :	33.78836
Longitude :	-118.21046
Last Date in Agency List :	2021-08-17

Map Id: A1
Direction:
Distance:
Elevation:
Relative:

Site Name : Custom Hardtops | CUSTOM FIBERGLASS MANUFACTURING COMPANY | CUSTOM FIBREGLASS MFG. CO DBA SNUGTOP
1711 HARBOR AVE | 1711 HARBOR AVENUE UNIT 68
LONG BEACH | Long Beach, CA

Database(s) : [BRS, CALEPA SITES - CA, CIWQS - CA, DOCKET, ECHO, EMI - CA, FRS, HAZNET - CA, HWG - CA, ICIS, INACTIVE PCS, MANIFEST EPA, NPDES - CA, PCS ENF, PCS FACILITY, RCRA_LQG, RFR - CA, STORMWATER, TRIS] ***(cont.)***

Envirosite ID: 219891
EPA ID: N/R

ICIS ***(cont.)***

Facility NAICS

NAICS Code :	N/R
NAICS Description :	N/R

Facility SIC

SIC Code :	3792
SIC Description :	Travel Trailers And Campers

INACTIVE PCS

Issue Date :	2015-07-01
Original Issue Date :	2015-07-01
Effective Date :	2015-07-01
Expiration Date :	2020-06-30
Retirement Date :	N/R
Termination Date :	N/R
Issuing Agency :	CA Waterboards
Agency Type :	State
Activity ID :	3601102717
External Permit Number :	CAZ188937
Facility Type Indicator :	NON-POTW
Permit Type :	General Permit Covered Facility-NPDES)
Major Minor Status :	N
Permit Status :	Expired
Total Design Flow Number :	N/R
Actual Average Flow Number :	N/R
State Water Body :	N/R
State Water Body Name :	N/R
Permit Name :	Custom Fibreglass Manufacturing Co
Permit Comp Status :	Y
RNC Tracking :	Y
Master External Permit Number :	CAS000001
TMDL Interface :	N/R
EDMR Authorization :	N
Pretreatment Indicator :	N/R
Last Date in Agency List :	2021-08-19

MANIFEST EPA

Manifest Details

Details for this site have been truncated due to the large number of available details for this site within this dataset. For the complete details for this site, contact your Envirosite account representative for a complimentary site report containing all of the details available.

Map Id: A1
Direction:
Distance:
Elevation:
Relative:

Site Name : Custom Hardtops | CUSTOM FIBERGLASS MANUFACTURING COMPANY | CUSTOM FIBREGLASS MFG. CO DBA SNUGTOP
1711 HARBOR AVE | 1711 HARBOR AVENUE UNIT 68
LONG BEACH | Long Beach, CA

Database(s) : [BRS, CALEPA SITES - CA, CIWQS - CA, DOCKET, ECHO, EMI - CA, FRS, HAZNET - CA, HWG - CA, ICIS, INACTIVE PCS, MANIFEST EPA, NPDES - CA, PCS ENF, PCS FACILITY, RCRA_LQG, RFR - CA, STORMWATER, TRIS] ***(cont.)***

Envirosite ID: 219891
EPA ID: N/R

MANIFEST EPA ***(cont.)***

Manifest Number :	021979452JJK
Shipped Date :	2021-03-30
Updated Date :	2021-04-20
Received Date :	2021-04-07
Status :	Signed
Generator ID :	CAD981376908
Generator Name :	CUSTOM FIBERGLASS MANUFACTURING COMPANY
Generator Address :	1711 HARBOR AVENUE, LONG BEACH, CA 90813
Generator Mailing :	PO BOX 121, LONG BEACH, CA 90801
Generator Contact :	N/R
Destination ID :	CAD008252405
Destination Name :	PACIFIC RESOURCE RECOVERY SERVICES INC
Destination Mailing :	3150 EAST PICO BLVD CA90023 CA037US 3150, LOS ANGELES, CA 90023
Destination Address :	3150 EAST PICO BLVD, LOS ANGELES, CA 90023-0000
Destination Contact :	N/R
Submission Type :	DataImage5Copy
Origin Type :	Web
Manifest Residue :	N
Rejection :	N
Last Date in Agency List :	2021-09-04

Waste Details

Waste Line Number :	1
Is DOT Hazardous :	N
DOT ID Number :	N/R
DOT Information :	N/R
Non Waste Description :	NON-RCRA HAZARDOUS WASTE LIQUID (OIL)
Quantity :	30 Gallons
Quantity Tons, Acute, Non-Acute :	0.12510425, 0, 0.12510425
Quantity Kg, Acute, Non-Acute :	0, 113.47331
Management Method :	H141 - STORAGE, BULKING AND/OR TRANSFER OFF SITE
Is EPA Waste :	N
Federal Code :	N/R
State Code :	CA - 221

Manifest Details

Manifest Number :	021979453JJK
Shipped Date :	2021-03-30
Updated Date :	2021-05-18
Received Date :	2021-04-27
Status :	Signed
Generator ID :	CAD981376908
Generator Name :	Custom Fiberglass Mfg Co
Generator Address :	1711 Harbor Avenue, Long Beach, CA 90813

Map Id: A1
Direction:
Distance:
Elevation:
Relative:

Site Name : Custom Hardtops | CUSTOM FIBERGLASS MANUFACTURING COMPANY | CUSTOM FIBREGLASS MFG. CO DBA SNUGTOP
1711 HARBOR AVE | 1711 HARBOR AVENUE UNIT 68
LONG BEACH | Long Beach, CA

Database(s) : [BRS, CALEPA SITES - CA, CIWQS - CA, DOCKET, ECHO, EMI - CA, FRS, HAZNET - CA, HWG - CA, ICIS, INACTIVE PCS, MANIFEST EPA, NPDES - CA, PCS ENF, PCS FACILITY, RCRA_LQG, RFR - CA, STORMWATER, TRIS] ***(cont.)***

Envirosite ID: 219891
EPA ID: N/R

MANIFEST EPA ***(cont.)***

Generator Mailing :	1711 Harbor Avenue, Long Beach, CA 90813
Generator Contact :	Custom Fiberglass Mfg Co
Destination ID :	NED981723513
Destination Name :	Clean Harbors Environmental Services, Inc.
Destination Mailing :	2247 South Highway 71, Kimball, NE 69145
Destination Address :	2247 South Highway 71, Kimball, NE 69145
Destination Contact :	N/R
Submission Type :	DataImage5Copy
Origin Type :	Service
Manifest Residue :	N
Rejection :	N
Last Date in Agency List :	2021-09-04

Waste Details

Waste Line Number :	1
Is DOT Hazardous :	Y
DOT ID Number :	UN1263
DOT Information :	UN1263, WASTE PAINT, 3, PG III
Non Waste Description :	N/R
Quantity :	55 Gallons
Quantity Tons, Acute, Non-Acute :	0.2293578, 0, 0.2293578
Quantity Kg, Acute, Non-Acute :	0, 208.03441
Management Method :	H040 - INCINERATION
Is EPA Waste :	Y
Federal Code :	D001
State Code :	CA - 331

Manifest Details

Manifest Number :	021579527JJK
Shipped Date :	2021-01-26
Updated Date :	2021-03-11
Received Date :	2021-02-19
Status :	Signed
Generator ID :	CAD981376908
Generator Name :	Custom Fiberglass Mfg Co
Generator Address :	1711 Harbor Avenue, Long Beach, CA 90813
Generator Mailing :	1711 Harbor Avenue, Long Beach, CA 90813
Generator Contact :	Custom Fiberglass Mfg Co
Destination ID :	NED981723513
Destination Name :	Clean Harbors Environmental Services, Inc.
Destination Mailing :	2247 South Highway 71, Kimball, NE 69145
Destination Address :	2247 South Highway 71, Kimball, NE 69145
Destination Contact :	N/R
Submission Type :	DataImage5Copy

Map Id: A1
Direction:
Distance:
Elevation:
Relative:

Site Name : Custom Hardtops | CUSTOM FIBERGLASS MANUFACTURING COMPANY | CUSTOM FIBREGLASS MFG. CO DBA SNUGTOP
1711 HARBOR AVE | 1711 HARBOR AVENUE UNIT 68
LONG BEACH | Long Beach, CA

Database(s) : [BRS, CALEPA SITES - CA, CIWQS - CA, DOCKET, ECHO, EMI - CA, FRS, HAZNET - CA, HWG - CA, ICIS, INACTIVE PCS, MANIFEST EPA, NPDES - CA, PCS ENF, PCS FACILITY, RCRA_LQG, RFR - CA, STORMWATER, TRIS] ***(cont.)***

Envirosite ID: 219891
EPA ID: N/R

MANIFEST EPA ***(cont.)***

Origin Type :	Service
Manifest Residue :	N
Rejection :	N
Last Date in Agency List :	2021-09-04

Waste Details

Waste Line Number :	1
Is DOT Hazardous :	Y
DOT ID Number :	UN1993
DOT Information :	UN1993, WASTE FLAMMABLE LIQUIDS, N.O.S. (PETROLEUM DISTILLATES, SOLVENT NAPTHA), 3, PG II
Non Waste Description :	N/R
Quantity :	300 Pounds
Quantity Tons, Acute, Non-Acute :	0.15, 0, 0.15
Quantity Kg, Acute, Non-Acute :	0, 136.0545
Management Method :	H040 - INCINERATION
Is EPA Waste :	Y
Federal Code :	D001
State Code :	CA - 331

Waste Line Number :	2
Is DOT Hazardous :	Y
DOT ID Number :	UN1325
DOT Information :	UN1325, WASTE FLAMMABLE SOLIDS, ORGANIC, N.O.S. (SOLVENT NAPTHA, PETROLEUM DISTILLATES), 4.1, PG II
Non Waste Description :	N/R
Quantity :	300 Pounds
Quantity Tons, Acute, Non-Acute :	0.15, 0, 0.15
Quantity Kg, Acute, Non-Acute :	0, 136.0545
Management Method :	H040 - INCINERATION
Is EPA Waste :	Y
Federal Code :	D001
State Code :	CA - 352

Waste Line Number :	3
Is DOT Hazardous :	Y
DOT ID Number :	UN1789
DOT Information :	UN1789, WASTE HYDROCHLORIC ACID, 8, PG II
Non Waste Description :	N/R
Quantity :	20 Pounds

Map Id: A1
Direction:
Distance:
Elevation:
Relative:

Site Name : Custom Hardtops | CUSTOM FIBERGLASS MANUFACTURING COMPANY | CUSTOM FIBREGLASS MFG. CO DBA SNUGTOP
1711 HARBOR AVE | 1711 HARBOR AVENUE UNIT 68
LONG BEACH | Long Beach, CA

Database(s) : [BRS, CALEPA SITES - CA, CIWQS - CA, DOCKET, ECHO, EMI - CA, FRS, HAZNET - CA, HWG - CA, ICIS, INACTIVE PCS, MANIFEST EPA, NPDES - CA, PCS ENF, PCS FACILITY, RCRA_LQG, RFR - CA, STORMWATER, TRIS] ***(cont.)***

Envirosite ID: 219891
EPA ID: N/R

MANIFEST EPA ***(cont.)***

Quantity Tons, Acute, Non-Acute :	0.01, 0, 0.01
Quantity Kg, Acute, Non-Acute :	0, 9.0703
Management Method :	H040 - INCINERATION
Is EPA Waste :	Y
Federal Code :	D002
State Code :	CA - 141

Waste Line Number :	4
Is DOT Hazardous :	Y
DOT ID Number :	UN1950
DOT Information :	UN1950, AEROSOLS, NON-FLAMMABLE, 2.2, NONE
Non Waste Description :	N/R
Quantity :	800 Pounds
Quantity Tons, Acute, Non-Acute :	0.4, 0, 0.4
Quantity Kg, Acute, Non-Acute :	0, 362.812
Management Method :	H141 - STORAGE, BULKING AND/OR TRANSFER OFF SITE
Is EPA Waste :	N
Federal Code :	N/R
State Code :	CA - 343

Manifest Details

Manifest Number :	005636331FLE
Shipped Date :	2020-12-29
Updated Date :	2021-02-19
Received Date :	2021-01-29
Status :	Signed
Generator ID :	CAD981376908
Generator Name :	Custom Fiberglass Mfg Co
Generator Address :	1711 Harbor Avenue, Long Beach, CA 90813
Generator Mailing :	1711 Harbor Avenue, Long Beach, CA 90813
Generator Contact :	Custom Fiberglass Mfg Co
Destination ID :	NED981723513
Destination Name :	Clean Harbors Environmental Services, Inc.
Destination Mailing :	2247 South Highway 71, Kimball, NE 69145
Destination Address :	2247 South Highway 71, Kimball, NE 69145
Destination Contact :	N/R
Submission Type :	DataImage5Copy
Origin Type :	Service
Manifest Residue :	N
Rejection :	N
Last Date in Agency List :	2021-09-04

Map Id: A1
Direction:
Distance:
Elevation:
Relative:

Site Name : Custom Hardtops | CUSTOM FIBERGLASS MANUFACTURING COMPANY | CUSTOM FIBREGLASS MFG. CO DBA SNUGTOP
1711 HARBOR AVE | 1711 HARBOR AVENUE UNIT 68
LONG BEACH | Long Beach, CA

Database(s) : [BRS, CALEPA SITES - CA, CIWQS - CA, DOCKET, ECHO, EMI - CA, FRS, HAZNET - CA, HWG - CA, ICIS, INACTIVE PCS, MANIFEST EPA, NPDES - CA, PCS ENF, PCS FACILITY, RCRA_LQG, RFR - CA, STORMWATER, TRIS] ***(cont.)***

Envirosite ID: 219891
EPA ID: N/R

MANIFEST EPA ***(cont.)***

Waste Details

Waste Line Number :	1
Is DOT Hazardous :	Y
DOT ID Number :	UN1950
DOT Information :	UN1950, WASTE AEROSOLS, FLAMMABLE, (AEROSOLS), 2.1, NONE
Non Waste Description :	N/R
Quantity :	250 Pounds
Quantity Tons, Acute, Non-Acute :	0.125, 0, 0.125
Quantity Kg, Acute, Non-Acute :	0, 113.37875
Management Method :	H141 - STORAGE, BULKING AND/OR TRANSFER OFF SITE
Is EPA Waste :	Y
Federal Code :	D001
State Code :	CA - 331

Waste Line Number :	2
Is DOT Hazardous :	Y
DOT ID Number :	UN1263
DOT Information :	UN1263, WASTE PAINT, 3, PG III
Non Waste Description :	N/R
Quantity :	55 Gallons
Quantity Tons, Acute, Non-Acute :	0.2293578, 0, 0.2293578
Quantity Kg, Acute, Non-Acute :	0, 208.03441
Management Method :	H040 - INCINERATION
Is EPA Waste :	Y
Federal Code :	D001
State Code :	CA - 331

Manifest Details

Manifest Number :	005636189FLE
Shipped Date :	2020-11-30
Updated Date :	2020-12-21
Received Date :	2020-12-09
Status :	Signed
Generator ID :	CAD981376908
Generator Name :	CUSTOM FIBERGLASS MANUFACTURING COMPANY
Generator Address :	1711 HARBOR AVENUE, LONG BEACH, CA 90813
Generator Mailing :	PO BOX 121, LONG BEACH, CA 90801
Generator Contact :	N/R
Destination ID :	CAD008252405
Destination Name :	PACIFIC RESOURCE RECOVERY SERVICES INC
Destination Mailing :	3150 EAST PICO BLVD CA90023 CA037US 3150, LOS ANGELES, CA 90023
Destination Address :	3150 EAST PICO BLVD, LOS ANGELES, CA 90023-0000
Destination Contact :	N/R
Submission Type :	DataImage5Copy
Origin Type :	Web

Map Id: A1
Direction:
Distance:
Elevation:
Relative:

Site Name : Custom Hardtops | CUSTOM FIBERGLASS MANUFACTURING COMPANY | CUSTOM FIBREGLASS MFG. CO DBA SNUGTOP
1711 HARBOR AVE | 1711 HARBOR AVENUE UNIT 68
LONG BEACH | Long Beach, CA

Database(s) : [BRS, CALEPA SITES - CA, CIWQS - CA, DOCKET, ECHO, EMI - CA, FRS, HAZNET - CA, HWG - CA, ICIS, INACTIVE PCS, MANIFEST EPA, NPDES - CA, PCS ENF, PCS FACILITY, RCRA_LQG, RFR - CA, STORMWATER, TRIS] ***(cont.)***

Envirosite ID: 219891
EPA ID: N/R

MANIFEST EPA ***(cont.)***

Manifest Residue :	N
Rejection :	N
Last Date in Agency List :	2021-09-04

Waste Details

Waste Line Number :	1
Is DOT Hazardous :	N
DOT ID Number :	N/R
DOT Information :	N/R
Non Waste Description :	NON-RCRA HAZARDOUS WASTE LIQUID (SEALANT)
Quantity :	80 Gallons
Quantity Tons, Acute, Non-Acute :	0.33361134, 0, 0.33361134
Quantity Kg, Acute, Non-Acute :	0, 302.5955
Management Method :	H141 - STORAGE, BULKING AND/OR TRANSFER OFF SITE
Is EPA Waste :	N
Federal Code :	N/R
State Code :	CA - 331

NPDES - CA

Facility Name :	Custom Hardtops
Facility Address :	1711 Harbor Ave, Long Beach, 90813
County :	Los Angeles
Effective Date :	1992-03-31
Adoption Date :	N/R
Expiration Date :	N/R
Termination Date :	N/R
Order Number :	97-03-DWQ
NPDES Number :	CAS000001
WDID :	4 19I002334
RM Status :	Active
Reg Meas ID :	188937
Reg Meas Type :	Enrollee
Program :	Industrial
Facility Place ID :	N/R
Region Code :	4
Discharger ID :	0
Discharger :	Custom Fibreglass Manufacturing Co
Discharger Address :	PO Box 121, Long Beach, California 90801
Last Date in Agency List :	2021-09-03

PCS ENF

Site Details

Map Id: A1
Direction:
Distance:
Elevation:
Relative:

Site Name : Custom Hardtops | CUSTOM FIBERGLASS MANUFACTURING COMPANY | CUSTOM FIBREGLASS MFG. CO DBA SNUGTOP
1711 HARBOR AVE | 1711 HARBOR AVENUE UNIT 68
LONG BEACH | Long Beach, CA

Database(s) : [BRS, CALEPA SITES - CA, CIWQS - CA, DOCKET, ECHO, EMI - CA, FRS, HAZNET - CA, HWG - CA, ICIS, INACTIVE PCS, MANIFEST EPA, NPDES - CA, PCS ENF, PCS FACILITY, RCRA_LQG, RFR - CA, STORMWATER, TRIS] ***(cont.)***

Envirosite ID: 219891
EPA ID: N/R

PCS ENF ***(cont.)***

NPDES ID :	CAZ188937
Last Date in Agency List :	2021-08-17

Formal Enforcement Actions

Settlement Entered Date :	N/R
ENF Identifier :	N/R
Activity ID :	N/R
Activity Type :	N/R
ENF Type :	N/R
Agency :	N/R
Fed Penalty Assessed Amount :	N/R
State Local Penalty Amount :	N/R

Informal Enforcement Actions

Achieved Date :	08/28/2020
Registry ID :	110070087964
ENF Identifier :	CA-ZIEA437325
Activity ID :	3602279132
Activity Type :	Administrative - Informal
ENF Type :	Notice of Violation
Agency :	State

PCS FACILITY

Issue Date :	2015-07-01
Original Issue Date :	2015-07-01
Effective Date :	2015-07-01
Expiration Date :	2020-06-30
Retirement Date :	N/R
Termination Date :	N/R
Issuing Agency :	CA Waterboards
Agency Type :	State
Activity ID :	3601102717
External Permit Number :	CAZ188937
Facility Type Indicator :	NON-POTW
Permit Type :	General Permit Covered Facility-NPDES)
Major Minor Status :	N
Permit Status :	Effective
Total Design Flow Number :	N/R
Actual Average Flow Number :	N/R
State Water Body :	N/R
State Water Body Name :	N/R
Permit Name :	Custom Fibreglass Manufacturing Co
Permit Comp Status :	Y

Map Id: A1
Direction:
Distance:
Elevation:
Relative:

Site Name : Custom Hardtops | CUSTOM FIBERGLASS MANUFACTURING COMPANY | CUSTOM FIBREGLASS MFG. CO DBA SNUGTOP
1711 HARBOR AVE | 1711 HARBOR AVENUE UNIT 68
LONG BEACH | Long Beach, CA

Database(s) : [BRS, CALEPA SITES - CA, CIWQS - CA, DOCKET, ECHO, EMI - CA, FRS, HAZNET - CA, HWG - CA, ICIS, INACTIVE PCS, MANIFEST EPA, NPDES - CA, PCS ENF, PCS FACILITY, RCRA_LQG, RFR - CA, STORMWATER, TRIS] ***(cont.)***

Envirosite ID: 219891
EPA ID: N/R

PCS FACILITY ***(cont.)***

RNC Tracking :	Y
Master External Permit Number :	CAS000001
TMDL Interface :	N/R
EDMR Authorization :	N
Pretreatment Indicator :	N/R
Last Date in Agency List :	2020-02-11

RCRA_LQG

Facility Name :	CUSTOM FIBERGLASS MANUFACTURING COMPANY
Facility Address :	1711 HARBOR AVENUE, LONG BEACH, CA 90813
County :	LOS ANGELES
Date Form Received by Agency :	2008-02-27
EPA ID :	CAD981376908
Mailing Address :	PO BOX 121, LONG BEACH, CA 90801
Contact :	ROBERT L EDWARDS
Contact Address :	N/R
Contact Country :	US
Contact Telephone :	562-432-5454
Contact Email :	BOB@SNUGTOP.COM
EPA Region :	09
Land Type :	Private
Source Type :	Annual/Biennial Report
Classification :	Large Quantity Generator

Description :

Handlers that generate 1,000 kg or more of hazardous waste during any calendar month; or generate more than 1 kg of acutely hazardous waste during any calendar month; or generate more than 100 kg of any residue or contaminated soil, waste or other debris resulting from the cleanup of a spill, into or on any land or water, of acutely hazardous waste during any calendar month; or generate 1 kg or less of acutely hazardous waste during any calendar month, and accumulate more than 1 kg of acutely hazardous waste at any time; or generate 100 kg or less of any residue or contaminated soil, waste or other debris resulting from the cleanup of a spill, into or on any land or water, of acutely hazardous waste during any calendar month, and accumulated more than 100 kg of that material at any time.

Last Date in Agency List : 2021-09-03

Owner/Operator Summary

Owner/Operator Name :	CUSTOM FIBERGLASS MANUFACTURING
Owner/Operator Address :	N/R
Owner/Operator Country :	US
Owner/Operator Telephone :	N/R
Owner/Operator Email :	N/R

Map Id: A1
Direction:
Distance:
Elevation:
Relative:

Site Name : Custom Hardtops | CUSTOM FIBERGLASS MANUFACTURING COMPANY | CUSTOM FIBREGLASS MFG. CO DBA SNUGTOP
1711 HARBOR AVE | 1711 HARBOR AVENUE UNIT 68
LONG BEACH | Long Beach, CA

Database(s) : [BRS, CALEPA SITES - CA, CIWQS - CA, DOCKET, ECHO, EMI - CA, FRS, HAZNET - CA, HWG - CA, ICIS, INACTIVE PCS, MANIFEST EPA, NPDES - CA, PCS ENF, PCS FACILITY, RCRA_LQG, RFR - CA, STORMWATER, TRIS] ***(cont.)***

Envirosite ID: 219891
EPA ID: N/R

RCRA_LQG ***(cont.)***

Owner/Operator Fax :	N/R
Legal Status :	Private
Owner/Operator Type :	Operator
Owner/Operator Start Date :	1989-10-01
Owner/Operator End Date :	N/R

Owner/Operator Name :	JBD PARTNERSHIP
Owner/Operator Address :	3355 LINDEN AVENUE, LONG BEACH, CA 90807
Owner/Operator Country :	US
Owner/Operator Telephone :	N/R
Owner/Operator Email :	N/R
Owner/Operator Fax :	N/R
Legal Status :	Private
Owner/Operator Type :	Owner
Owner/Operator Start Date :	1947-06-12
Owner/Operator End Date :	N/R

Handler Activities Summary

U.S. Importer of Hazardous Waste :	N
Mixed Waste (Haz. and Radioactive) :	N
Recycler of Hazardous Waste :	N
Transporter of Hazardous Waste :	N
Treater, Storer or Disposer of HW :	N
Underground Injection Activity :	N
On-site Burner Exemption :	N
Furnace Exemption :	N
Used Oil Fuel Burner :	N
Used Oil Processor :	N
Used Oil Refiner :	N
Used Oil Fuel Marketer to Burner :	N
Used Oil Specification Marketer :	N
Used Oil Transfer Facility :	N
Used Oil Transporter :	N

Historical Generators

Date Form Received by Agency :	2006-02-27
Facility Name :	CUSTOM FIBREGLASS MANUFACTURING COMPANY
Classification :	Large Quantity Generator

Date Form Received by Agency :	2002-02-26
Facility Name :	CUSTOM FIBREGLASS MANUFACTURING COMPANY
Classification :	Large Quantity Generator

Map Id: A1
Direction:
Distance:
Elevation:
Relative:

Site Name : Custom Hardtops | CUSTOM FIBERGLASS MANUFACTURING COMPANY | CUSTOM FIBREGLASS MFG. CO DBA SNUGTOP
1711 HARBOR AVE | 1711 HARBOR AVENUE UNIT 68
LONG BEACH | Long Beach, CA

Database(s) : [BRS, CALEPA SITES - CA, CIWQS - CA, DOCKET, ECHO, EMI - CA, FRS, HAZNET - CA, HWG - CA, ICIS, INACTIVE PCS, MANIFEST EPA, NPDES - CA, PCS ENF, PCS FACILITY, RCRA_LQG, RFR - CA, STORMWATER, TRIS] ***(cont.)***

Envirosite ID: 219891
EPA ID: N/R

RCRA_LQG ***(cont.)***

Date Form Received by Agency : 1996-09-01
Facility Name : CUSTOM FIBREGLASS MFG CO
Classification : Small Quantity Generator

Date Form Received by Agency : 1986-01-31
Facility Name : CUSTOM FIBREGLASS MFG CO
Classification : Large Quantity Generator

Hazardous Waste Summary
Waste Code / Name : D001 - IGNITABLE WASTE
Waste Code / Name : F003 - THE FOLLOWING SPENT NONHALOGENATED SOLVENTS: XYLENE, ACETONE, ETHYL ACETATE, ETHYL BENZENE, ETHYL ETHER, METHYL ISOBUTYL KETONE, N-BUTYL ALCOHOL, CYCLOHEXANONE, AND METHANOL; ALL SPENT SOLVENT MIXTURES/BLENDS CONTAINING, BEFORE USE, ONLY THE ABOVE SPENT NONHALOGENATED SOLVENTS; AND ALL SPENT SOLVENT MIXTURES/BLENDS CONTAINING, BEFORE USE, ONE OR MORE OF THE ABOVE NONHALOGENATED SOLVENTS, AND A TOTAL OF TEN PERCENT OR MORE (BY VOLUME) OF ONE OR MORE OF THOSE SOLVENTS LISTED IN F001, F002, F004, AND F005; AND STILL BOTTOMS FROM THE RECOVERY OF THESE SPENT SOLVENTS AND SPENT SOLVENT MIXTURES.
F005 - THE FOLLOWING SPENT NONHALOGENATED SOLVENTS: TOLUENE, METHYL ETHYL KETONE, CARBON DISULFIDE, ISOBUTANOL, PYRIDINE, BENZENE, 2-ETHOXYETHANOL, AND 2-NITROPROPANE; ALL SPENT SOLVENT MIXTURES/BLENDS CONTAINING, BEFORE USE, A TOTAL OF TEN PERCENT OR MORE (BY VOLUME) OF ONE OR MORE OF THE ABOVE NONHALOGENATED SOLVENTS OR THOSE SOLVENTS LISTED IN F001, F002, OR F004; AND STILL BOTTOMS FROM THE RECOVERY OF THESE SPENT SOLVENTS AND SPENT SOLVENT MIXTURES.

Notices of Violations Summary

Details for this site have been truncated due to the large number of available details for this site within this dataset. For the complete details for this site, contact your Envirosite account representative for a complimentary site report containing all of the details available.

Date of Violation : 2007-08-30
Date Achieved Compliance : 2007-10-05
Regulation Violated : Y
Area of Violation : Generators - General
Enforcement Action : N/R
Enforcement Action Date : N/R
Enf. Disposition Status : N/R

Map Id: A1
Direction:
Distance:
Elevation:
Relative:

Site Name : Custom Hardtops | CUSTOM FIBERGLASS MANUFACTURING COMPANY | CUSTOM FIBREGLASS MFG. CO DBA SNUGTOP
1711 HARBOR AVE | 1711 HARBOR AVENUE UNIT 68
LONG BEACH | Long Beach, CA

Database(s) : [BRS, CALEPA SITES - CA, CIWQS - CA, DOCKET, ECHO, EMI - CA, FRS, HAZNET - CA, HWG - CA, ICIS, INACTIVE PCS, MANIFEST EPA, NPDES - CA, PCS ENF, PCS FACILITY, RCRA_LQG, RFR - CA, STORMWATER, TRIS] ***(cont.)***

Envirosite ID: 219891
EPA ID: N/R

RCRA_LQG ***(cont.)***

Enf. Disp. Status Date :	N/R
Violation Lead Agency :	State
Enforcement Lead Agency :	N/R
Proposed Penalty Amount :	N/R
Final Penalty Amount :	N/R
Paid Penalty Amount :	N/R

Date of Violation :	2004-08-12
Date Achieved Compliance :	2004-09-17
Regulation Violated :	Y
Area of Violation :	Generators - General
Enforcement Action :	WRITTEN INFORMAL
Enforcement Action Date :	2004-08-12
Enf. Disposition Status :	N/R
Enf. Disp. Status Date :	N/R
Violation Lead Agency :	State
Enforcement Lead Agency :	State
Proposed Penalty Amount :	N/R
Final Penalty Amount :	N/R
Paid Penalty Amount :	N/R

Date of Violation :	2003-12-15
Date Achieved Compliance :	2004-09-16
Regulation Violated :	Y
Area of Violation :	Generators - General
Enforcement Action :	WRITTEN INFORMAL
Enforcement Action Date :	2003-12-15
Enf. Disposition Status :	N/R
Enf. Disp. Status Date :	N/R
Violation Lead Agency :	EPA
Enforcement Lead Agency :	EPA
Proposed Penalty Amount :	N/R
Final Penalty Amount :	N/R
Paid Penalty Amount :	N/R

Date of Violation :	2003-12-15
Date Achieved Compliance :	2004-09-16
Regulation Violated :	Y
Area of Violation :	Generators - General
Enforcement Action :	N/R
Enforcement Action Date :	2003-11-05
Enf. Disposition Status :	N/R
Enf. Disp. Status Date :	N/R
Violation Lead Agency :	EPA
Enforcement Lead Agency :	EPA

Map Id: A1
Direction:
Distance:
Elevation:
Relative:

Site Name : Custom Hardtops | CUSTOM FIBERGLASS MANUFACTURING COMPANY | CUSTOM FIBREGLASS MFG. CO DBA SNUGTOP
1711 HARBOR AVE | 1711 HARBOR AVENUE UNIT 68
LONG BEACH | Long Beach, CA

Database(s) : [BRS, CALEPA SITES - CA, CIWQS - CA, DOCKET, ECHO, EMI - CA, FRS, HAZNET - CA, HWG - CA, ICIS, INACTIVE PCS, MANIFEST EPA, NPDES - CA, PCS ENF, PCS FACILITY, RCRA_LQG, RFR - CA, STORMWATER, TRIS] ***(cont.)***

Envirosite ID: 219891
EPA ID: N/R

RCRA_LQG ***(cont.)***

Proposed Penalty Amount :	N/R
Final Penalty Amount :	N/R
Paid Penalty Amount :	N/R

Date of Violation :	2003-12-15
Date Achieved Compliance :	2004-09-16
Regulation Violated :	Y
Area of Violation :	Generators - General
Enforcement Action :	FINAL 3008(A) COMPLIANCE ORDER
Enforcement Action Date :	2004-09-16
Enf. Disposition Status :	N/R
Enf. Disp. Status Date :	N/R
Violation Lead Agency :	EPA
Enforcement Lead Agency :	EPA
Proposed Penalty Amount :	N/R
Final Penalty Amount :	29317
Paid Penalty Amount :	N/R

Date of Violation :	2003-12-15
Date Achieved Compliance :	2004-09-16
Regulation Violated :	Y
Area of Violation :	Generators - General
Enforcement Action :	LETTER OF INTENT TO INITIATE ENFORCEMENT ACTION
Enforcement Action Date :	2004-04-14
Enf. Disposition Status :	N/R
Enf. Disp. Status Date :	N/R
Violation Lead Agency :	EPA
Enforcement Lead Agency :	EPA
Proposed Penalty Amount :	N/R
Final Penalty Amount :	N/R
Paid Penalty Amount :	N/R

Date of Violation :	2003-12-15
Date Achieved Compliance :	2004-09-16
Regulation Violated :	Y
Area of Violation :	Generators - General
Enforcement Action :	N/R
Enforcement Action Date :	2003-09-18
Enf. Disposition Status :	N/R
Enf. Disp. Status Date :	N/R
Violation Lead Agency :	EPA
Enforcement Lead Agency :	EPA
Proposed Penalty Amount :	N/R
Final Penalty Amount :	N/R
Paid Penalty Amount :	N/R

Map Id: A1
Direction:
Distance:
Elevation:
Relative:

Site Name : Custom Hardtops | CUSTOM FIBERGLASS MANUFACTURING COMPANY | CUSTOM FIBREGLASS MFG. CO DBA SNUGTOP
1711 HARBOR AVE | 1711 HARBOR AVENUE UNIT 68
LONG BEACH | Long Beach, CA

Database(s) : [BRS, CALEPA SITES - CA, CIWQS - CA, DOCKET, ECHO, EMI - CA, FRS, HAZNET - CA, HWG - CA, ICIS, INACTIVE PCS, MANIFEST EPA, NPDES - CA, PCS ENF, PCS FACILITY, RCRA_LQG, RFR - CA, STORMWATER, TRIS] ***(cont.)***

Envirosite ID: 219891
EPA ID: N/R

RCRA_LQG ***(cont.)***

Date of Violation :	2003-08-25
Date Achieved Compliance :	2004-09-16
Regulation Violated :	Y
Area of Violation :	Generators - General
Enforcement Action :	FINAL 3008(A) COMPLIANCE ORDER
Enforcement Action Date :	2004-09-16
Enf. Disposition Status :	N/R
Enf. Disp. Status Date :	N/R
Violation Lead Agency :	EPA
Enforcement Lead Agency :	EPA
Proposed Penalty Amount :	N/R
Final Penalty Amount :	29317
Paid Penalty Amount :	N/R

Date of Violation :	2003-08-25
Date Achieved Compliance :	2004-09-16
Regulation Violated :	Y
Area of Violation :	Generators - General
Enforcement Action :	N/R
Enforcement Action Date :	2003-11-05
Enf. Disposition Status :	N/R
Enf. Disp. Status Date :	N/R
Violation Lead Agency :	EPA
Enforcement Lead Agency :	EPA
Proposed Penalty Amount :	N/R
Final Penalty Amount :	N/R
Paid Penalty Amount :	N/R

Date of Violation :	2003-08-25
Date Achieved Compliance :	2004-09-16
Regulation Violated :	Y
Area of Violation :	Generators - General
Enforcement Action :	N/R
Enforcement Action Date :	2003-09-18
Enf. Disposition Status :	N/R
Enf. Disp. Status Date :	N/R
Violation Lead Agency :	EPA
Enforcement Lead Agency :	EPA
Proposed Penalty Amount :	N/R
Final Penalty Amount :	N/R
Paid Penalty Amount :	N/R

Map Id: A1
Direction:
Distance:
Elevation:
Relative:

Site Name : Custom Hardtops | CUSTOM FIBERGLASS MANUFACTURING COMPANY | CUSTOM FIBREGLASS MFG. CO DBA SNUGTOP
1711 HARBOR AVE | 1711 HARBOR AVENUE UNIT 68
LONG BEACH | Long Beach, CA

Database(s) : [BRS, CALEPA SITES - CA, CIWQS - CA, DOCKET, ECHO, EMI - CA, FRS, HAZNET - CA, HWG - CA, ICIS, INACTIVE PCS, MANIFEST EPA, NPDES - CA, PCS ENF, PCS FACILITY, RCRA_LQG, RFR - CA, STORMWATER, TRIS] ***(cont.)***

Envirosite ID: 219891
EPA ID: N/R

RCRA_LQG ***(cont.)***

Evaluation Action Summary

Evaluation Date :	2010-09-16
Evaluation :	COMPLIANCE EVALUATION INSPECTION ON-SITE
Area of Violation :	N/R
Date Achieved Compliance :	N/R
Evaluation Lead Agency :	State

Evaluation Date :	2010-08-27
Evaluation :	COMPLIANCE EVALUATION INSPECTION ON-SITE
Area of Violation :	N/R
Date Achieved Compliance :	N/R
Evaluation Lead Agency :	State

Evaluation Date :	2007-08-30
Evaluation :	COMPLIANCE EVALUATION INSPECTION ON-SITE
Area of Violation :	Generators - General
Date Achieved Compliance :	2007-10-05
Evaluation Lead Agency :	State

Evaluation Date :	2006-08-23
Evaluation :	COMPLIANCE EVALUATION INSPECTION ON-SITE
Area of Violation :	N/R
Date Achieved Compliance :	N/R
Evaluation Lead Agency :	Local

Evaluation Date :	2004-09-16
Evaluation :	NOT A SIGNIFICANT NON-COMPLIER
Area of Violation :	N/R
Date Achieved Compliance :	N/R
Evaluation Lead Agency :	EPA

Evaluation Date :	2004-08-12
Evaluation :	COMPLIANCE EVALUATION INSPECTION ON-SITE
Area of Violation :	Generators - General
Date Achieved Compliance :	2004-09-17
Evaluation Lead Agency :	State Contractor/Grantee

Evaluation Date :	2003-12-15
Evaluation :	SIGNIFICANT NON-COMPLIER
Area of Violation :	Generators - General
Date Achieved Compliance :	2004-09-16
Evaluation Lead Agency :	EPA

Map Id: A1
Direction:
Distance:
Elevation:
Relative:

Site Name : Custom Hardtops | CUSTOM FIBERGLASS MANUFACTURING COMPANY | CUSTOM FIBREGLASS MFG. CO DBA SNUGTOP
1711 HARBOR AVE | 1711 HARBOR AVENUE UNIT 68
LONG BEACH | Long Beach, CA

Database(s) : [BRS, CALEPA SITES - CA, CIWQS - CA, DOCKET, ECHO, EMI - CA, FRS, HAZNET - CA, HWG - CA, ICIS, INACTIVE PCS, MANIFEST EPA, NPDES - CA, PCS ENF, PCS FACILITY, RCRA_LQG, RFR - CA, STORMWATER, TRIS] ***(cont.)***

Envirosite ID: 219891
EPA ID: N/R

RCRA_LQG ***(cont.)***

Evaluation Date :	2003-08-25
Evaluation :	COMPLIANCE EVALUATION INSPECTION ON-SITE
Area of Violation :	Generators - General
Date Achieved Compliance :	2004-09-16
Evaluation Lead Agency :	EPA

Evaluation Date :	2003-08-07
Evaluation :	COMPLIANCE EVALUATION INSPECTION ON-SITE
Area of Violation :	Generators - General
Date Achieved Compliance :	2003-08-07
Evaluation Lead Agency :	State Contractor/Grantee

RFR - CA

Facility Name :	Custom Hardtops
Facility Address :	1711 Harbor Ave, Long Beach, CA 90813
County :	Los Angeles

Effective Date :	1992-03-31
Adoption Date :	N/R
Termination Date :	N/R
Expiration/Review Date :	N/R
NPDES Number :	CAS000001
Order Number :	2014-0057-DWQ
WDID :	4 19I002334
SIC/NAICS :	3792
Program :	INDSTW
Regulatory Measure Status :	Active
Regulatory Measure Type :	Storm water industrial
Place/Project Type :	Industrial - Travel Trailers and Campers
Region :	4
Design Flow :	N/R
Major/Minor :	N/R
Complexity :	N/R
TTWQ :	N/R
Number of Enforcement Actions within Five Years:	1
Number of Violations within Five Years:	1
Agency :	Custom Fibreglass Manufacturing Co
Agency Address :	PO Box 121, Long Beach, CA 90801
Latitude :	33.78836
Longitude :	-118.21046
Last Date in Agency List :	2021-07-24

Map Id: A1
Direction:
Distance:
Elevation:
Relative:

Site Name : Custom Hardtops | CUSTOM FIBERGLASS MANUFACTURING COMPANY | CUSTOM FIBREGLASS MFG. CO DBA SNUGTOP
1711 HARBOR AVE | 1711 HARBOR AVENUE UNIT 68
LONG BEACH | Long Beach, CA

Database(s) : [BRS, CALEPA SITES - CA, CIWQS - CA, DOCKET, ECHO, EMI - CA, FRS, HAZNET - CA, HWG - CA, ICIS, INACTIVE PCS, MANIFEST EPA, NPDES - CA, PCS ENF, PCS FACILITY, RCRA_LQG, RFR - CA, STORMWATER, TRIS] ***(cont.)***

Envirosite ID: 219891
EPA ID: N/R

STORMWATER

Facility Name :	CUSTOM HARDTOPS
Facility Address :	1711 HARBOR AVE, LONG BEACH, CA 90813
NPDES ID :	CAZ188937
Permittee Name :	Custom Fibreglass Manufacturing Co
Permit Status :	Expired
Permit Issuing Name :	State
Issued Date :	2015-07-01
Termination Date :	N/R
Effective Date :	2015-07-01 2020-06-30
EPA Region :	09
SIC Code :	3792
NAICS Code :	N/R
EJ Indexes Above 80th Percentile :	Y
Significant Noncompliance Status :	N/R
Quarters with Noncompliance :	5
Industrial Stormwater Formal Enforcement Actions:	1
Facility Map Flag :	Y
DRF URL :	Click here for hyperlink provided by the agency.
Latitude :	33.78836
Longitude :	-118.21046
Last Date in Agency List :	2021-09-24

TRIS

Facility Name :	CUSTOM FIBREGLASS MANUFACTURING CO
Facility Address :	1711 HARBOR AVE, LONG BEACH, CA 90813
County :	LOS ANGELES

Facility Details

TRIF ID :	90810CSTMF1711H
Federal Facility Flag :	NO
Public Contact Name :	GERMAN IBARRA
Public Contact Email :	GIBARRA@SNUGTOP.COM
Public Contact Phone :	5624325454
Public Contact Phone Ext :	N/R
Parent Company Name :	JB POINDEXTER & CO INC
Parent Company DB NR :	193971264
Primary NAICS :	336214 - Travel Trailer and Camper Manufacturing
NAICS 2 :	N/R
NAICS 3 :	N/R
NAICS 4 :	N/R
NAICS 5 :	N/R

Map Id: A1
Direction:
Distance:
Elevation:
Relative:

Site Name : Custom Hardtops | CUSTOM FIBERGLASS MANUFACTURING COMPANY | CUSTOM FIBREGLASS MFG. CO DBA SNUGTOP
1711 HARBOR AVE | 1711 HARBOR AVENUE UNIT 68
LONG BEACH | Long Beach, CA

Database(s) : [BRS, CALEPA SITES - CA, CIWQS - CA, DOCKET, ECHO, EMI - CA, FRS, HAZNET - CA, HWG - CA, ICIS, INACTIVE PCS, MANIFEST EPA, NPDES - CA, PCS ENF, PCS FACILITY, RCRA_LQG, RFR - CA, STORMWATER, TRIS] ***(cont.)***

Envirosite ID: 219891
EPA ID: N/R

TRIS ***(cont.)***

NAICS 6 :	N/R
Agency Hyperlink :	Click here for hyperlink provided by the agency.
Last Date in Agency List :	2021-08-16

Reported Chemical Information

Reporting Year :	2019
Document Control Number :	1319217783632
CAS Number :	0000100425
Chemical Name :	Styrene
Unit of Measure :	Pounds
Maximum Amount Onsite :	04

Onsite Release Summary

Total Fugitive Air Emissions :	3921
Total Stack Air Emissions :	33541
Total Air Emissions :	37462
Total Number of Receiving Streams :	0
Total Surface Water Discharge :	0
Total Underground Injection Onsite to Class I Wells - Pounds:	0
Total Underground Injection Onsite to Class II-V Wells - Pounds:	0
Total Underground Injection :	0
Total RCRA Subtitle C Landfills :	0
Total Other On-Site Land Releases :	0
Total Land Treatment :	0
Total Surface Impoundments :	N/R
Total Other Disposal :	0
Total On-Site Land Releases :	0

Offsite Release Summary

Total Transferred Off-Site to Disposal:	90
Total Transferred Off-Site for Further Waste Management:	90
Total RCRA C Surface Impoundments :	0
Total Other Surface Impoundments :	0

Map Id: A2
Direction:
Distance:
Elevation:
Relative:

Site Name : CUSTOM FIBERGLASS MFG CO | SNUGTOP
1711 HARBOR AV
LONG BEACH, CA 90801

Database(s) : [FTTS INSP, PRP-CORP]

Envirosite ID: 224919
EPA ID: N/R

FTTS INSP

Inspection Date :	1993-11-17
Inspection Number :	199311179002 6
Inspection Name :	SKALLO
Investigation Type :	EEA
Reason :	NSR
Facility :	US
Action :	N
Legislation :	E
Region :	09

PRP-CORP

Facility Name :	SNUGTOP
Facility Address :	1711 Harbor Avenue, LONG BEACH, CA 90801
Actual Date :	2015-05-08
Date Type :	SETTLEMENT DATE
EPA ID :	CAD020748125
Site Name :	CASMALIA RESOURCES
NPL Status Description :	Currently on the Final NPL
Non NPL Status Short Name :	N/R
Action Name :	ADM ORDR
Action Type Seq :	AC-16
Region Code :	09
Last Date in Agency List :	2021-09-16

Map Id: A3
Direction:
Distance:
Elevation:
Relative:

Site Name : CUSTOM FIBREGLASS MFG CO.,DBA, SNUGTOP | CUSTOM FIBERGLASS/DBA SNUGTOP | CUSTOM FIBERGLASS MFG CO/CUSTO
1700-68 HARBOR AVE
LONG BEACH, CA 90813

Database(s) : [AFS, CALEPA SITES - CA, DOCKET, EMI - CA, FRS, HIST AFS 2]

Envirosite ID: 257025
EPA ID: N/R

AFS

Facility Name :	CUSTOM FIBERGLASS/DBA SNUGTOP
Facility Address :	1700-68 HARBOR AVE, LONG BEACH, CA 908130000
County :	Los Angeles

Facility Summary

Program System ID :	CASCA00006037C3109
Facility Registry ID :	110000476422
EPA Region :	EPA Region 9 - AZ, CA, HI, NV, AS, GU
SIC :	3714 - MOTOR VEHICLE PARTS AND ACCESSORIES
NAICS :	336214 - Travel Trailer and Camper Manufacturing

Map Id: A3
Direction:
Distance:
Elevation:
Relative:

Site Name : CUSTOM FIBREGLASS MFG CO.,DBA, SNUGTOP | CUSTOM FIBERGLASS/DBA SNUGTOP | CUSTOM FIBERGLASS MFG CO/CUSTO
1700-68 HARBOR AVE
LONG BEACH, CA 90813

Database(s) : [AFS, CALEPA SITES - CA, DOCKET, EMI - CA, FRS, HIST AFS 2] ***(cont.)***

Envirosite ID: 257025
EPA ID: N/R

AFS ***(cont.)***

Facility Type :	Privately Owned Facility
Air Pollutant Class :	Major Emissions
Air Operating Status :	Operating
Current High Priority Violation (HPV):	No Violation Identified
Local Control Region Name :	South Coast Air Quality Management District (Grantee)
Last Date in Agency List :	2021-08-18

Air Pollutant Details

Program System ID :	CASCA00006037C3109
Pollutant :	ADMIN
Substance Registry Services ID (SRS):	N/R
Chemical Abstract Service Number :	N/R
Air Pollutant Class :	Major Emissions

Program System ID :	CASCA00006037C3109
Pollutant :	VOLATILE ORGANIC COMPOUNDS (VOCS)
Substance Registry Services ID (SRS):	761346
Chemical Abstract Service Number :	N/R
Air Pollutant Class :	Major Emissions

Program System ID :	CASCA00006037C3109
Pollutant :	FACIL
Substance Registry Services ID (SRS):	N/R
Chemical Abstract Service Number :	N/R
Air Pollutant Class :	Major Emissions

Air Violation History Details

HPV Day Zero Date :	2010-04-23
HPV Resolved Date :	2010-08-26
Program System ID :	CASCA00006037C3109
Activity ID :	3400405657
Agency Type :	Local
State Code :	CA
Air Local Control Region Code (LCON):	SCA
Comp Determination UID :	CASCAA000006037C310900070
Enforcement Response Policy :	High Priority Violation
Program :	State Implementation Plan for National Primary and Secondary Ambient Air Quality Standards Title V Permits
Pollutant :	FACIL
Earliest Determination Date of Federally Reportable Violation (FRV):	N/R

Map Id: A3
Direction:
Distance:
Elevation:
Relative:

Site Name : CUSTOM FIBREGLASS MFG CO.,DBA, SNUGTOP | CUSTOM FIBERGLASS/DBA SNUGTOP | CUSTOM FIBERGLASS MFG CO/CUSTO
1700-68 HARBOR AVE
LONG BEACH, CA 90813

Database(s) : [AFS, CALEPA SITES - CA, DOCKET, EMI - CA, FRS, HIST AFS 2] ***(cont.)***

Envirosite ID: 257025
EPA ID: N/R

AFS ***(cont.)***

HPV Day Zero Date :	2004-04-22
HPV Resolved Date :	2004-12-23
Program System ID :	CASCA00006037C3109
Activity ID :	3400405653
Agency Type :	Local
State Code :	CA
Air Local Control Region Code (LCON):	SCA
Comp Determination UID :	CASCAA000006037C310900032
Enforcement Response Policy :	High Priority Violation
Program :	State Implementation Plan for National Primary and Secondary Ambient Air Quality Standards Title V Permits
Pollutant :	FACIL
Earliest Determination Date of Federally Reportable Violation (FRV):	N/R

HPV Day Zero Date :	2002-03-05
HPV Resolved Date :	2002-12-06
Program System ID :	CASCA00006037C3109
Activity ID :	3400405650
Agency Type :	Local
State Code :	CA
Air Local Control Region Code (LCON):	SCA
Comp Determination UID :	CASCAA000006037C310900020
Enforcement Response Policy :	High Priority Violation
Program :	State Implementation Plan for National Primary and Secondary Ambient Air Quality Standards
Pollutant :	VOLATILE ORGANIC COMPOUNDS (VOCS)
Earliest Determination Date of Federally Reportable Violation (FRV):	N/R

HPV Day Zero Date :	2002-01-03
HPV Resolved Date :	2002-04-19
Program System ID :	CASCA00006037C3109
Activity ID :	3400405646
Agency Type :	Local
State Code :	CA
Air Local Control Region Code (LCON):	SCA
Comp Determination UID :	CASCAA000006037C310900011
Enforcement Response Policy :	High Priority Violation
Program :	State Implementation Plan for National Primary and Secondary Ambient Air Quality Standards
Pollutant :	OTHER
Earliest Determination Date of Federally Reportable Violation (FRV):	N/R

Map Id: A3
Direction:
Distance:
Elevation:
Relative:

Site Name : CUSTOM FIBREGLASS MFG CO.,DBA, SNUGTOP | CUSTOM FIBERGLASS/DBA SNUGTOP | CUSTOM FIBERGLASS MFG CO/CUSTO
1700-68 HARBOR AVE
LONG BEACH, CA 90813

Database(s) : [AFS, CALEPA SITES - CA, DOCKET, EMI - CA, FRS, HIST AFS 2] ***(cont.)***

Envirosite ID: 257025
EPA ID: N/R

AFS ***(cont.)***

HPV Day Zero Date :	1999-09-16
HPV Resolved Date :	1999-11-05
Program System ID :	CASCA00006037C3109
Activity ID :	3400405641
Agency Type :	Local
State Code :	CA
Air Local Control Region Code (LCON):	SCA
Comp Determination UID :	CASCAA000006037C310900004
Enforcement Response Policy :	High Priority Violation
Program :	Title V Permits
Pollutant :	OTHER
Earliest Determination Date of Federally Reportable Violation (FRV):	N/R

CALEPA SITES - CA

Facility Name :	CUSTOM FIBREGLASS MFG CO.,DBA,SNUGTOP
Facility Address :	1700-68 HARBOR AVE, LONG BEACH, 90813
Site ID :	463457
EI ID :	110041132057
EI Description :	US EPA Air Emission Inventory System (EIS)
Latitude :	33.788249
Longitude :	-118.210470
Agency Hyperlink :	Click here for hyperlink provided by the agency.
Last Date in Agency List :	2020-02-19

DOCKET

Facility Name :	CUSTOM FIBERGLASS/DBA SNUGTOP
Facility Address :	1700-68 HARBOR AVE, LONG BEACH, CA 908130000

Standard Industrial Classification(SIC) Summary

Enforcement Action Name :	CUSTOM FIBERGLASS/DBA SNUGTOP
Registry ID :	110000476422
Primary SIC :	3714 - MOTOR VEHICLE PARTS AND ACCESSORIES
Primary NAICS :	336214 - Travel Trailer and Camper Manufacturing
Last Date in Agency List :	2018-12-17
Enforcement Action Case Number :	N/R
Activity ID :	N/R
Final Ordr Iss/Final Order Enter Date:	N/R
Final Order Name :	N/R
Settlement FRS ICIS Facility ID :	N/R
Final Order FRS Name :	N/R

Map Id: A3
Direction:
Distance:
Elevation:
Relative:

Site Name : CUSTOM FIBREGLASS MFG CO.,DBA, SNUGTOP | CUSTOM FIBERGLASS/DBA SNUGTOP | CUSTOM FIBERGLASS MFG CO/CUSTO
1700-68 HARBOR AVE
LONG BEACH, CA 90813

Database(s) : [AFS, CALEPA SITES - CA, DOCKET, EMI - CA, FRS, HIST AFS 2] ***(cont.)***

Envirosite ID: 257025
EPA ID: N/R

DOCKET ***(cont.)***

SEP Category : N/R
SEP Description : N/R

Complaint Summary
Respondent/Defendant Name : N/R
Named in Complaint : N/R
Named in Final Order : N/R

Pollutant Summary
Pollutants (SRS) : N/R

Violation and Enforcement Action Summary
Court Docket Number : N/R

Complaint/Proposed Order Actual Date: N/R
Final Order Issued Actual Date : N/R

Admin EA Closed Actual Date : 08/06/2010
Enforcement Action Name : CUSTOM FIBERGLASS/DBA SNUGTOP 06037C310900071
Enforcement Action Resolution : N/R

Violation Type : N/R

Statute Code : CAA
Law Section Code : OTHER
Law Section Description : Violations not covered elsewhere

Violation Penalties and Compliance Summary
Compliance Action Cost : N/R
EPA Penalty Assessed Amount : N/R
Cost Recovery Required : N/R
Cost of SEP : N/R
Cost of Complying Actions : N/R

Standard Industrial Classification(SIC) Summary
Enforcement Action Name : CUSTOM FIBERGLASS/DBA SNUGTOP
Registry ID : 110000476422
Primary SIC : 3714 - MOTOR VEHICLE PARTS AND ACCESSORIES

Map Id: A3
Direction:
Distance:
Elevation:
Relative:

Site Name : CUSTOM FIBREGLASS MFG CO.,DBA, SNUGTOP | CUSTOM FIBERGLASS/DBA SNUGTOP | CUSTOM FIBERGLASS MFG CO/CUSTO
1700-68 HARBOR AVE
LONG BEACH, CA 90813

Database(s) : [AFS, CALEPA SITES - CA, DOCKET, EMI - CA, FRS, HIST AFS 2] ***(cont.)***

Envirosite ID: 257025
EPA ID: N/R

DOCKET ***(cont.)***

Primary NAICS :	336214 - Travel Trailer and Camper Manufacturing
Last Date in Agency List :	2019-02-25
Enforcement Action Case Number :	CASCAA000006037C310900034
Activity ID :	3400533366
Final Ordr Iss/Final Order Enter Date:	07/15/2004
Final Order Name :	CUSTOM FIBERGLASS/DBA SNUGTOP 06037C310900034
Settlement FRS ICIS Facility ID :	3400126555
Final Order FRS Name :	CUSTOM FIBERGLASS/DBA SNUGTOP
SEP Category :	N/R
SEP Description :	N/R

Complaint Summary

Respondent/Defendant Name :	N/R
Named in Complaint :	N/R
Named in Final Order :	N/R

Pollutant Summary

Pollutants (SRS) :	N/R

Violation and Enforcement Action Summary

Court Docket Number :	N/R
Complaint/Proposed Order Actual Date:	N/R
Final Order Issued Actual Date :	07/15/2004
Admin EA Closed Actual Date :	N/R
Enforcement Action Name :	N/R
Enforcement Action Resolution :	N/R
Violation Type :	N/R
Statute Code :	CAA
Law Section Code :	OTHER
Law Section Description :	Violations not covered elsewhere

Map Id: A3
Direction:
Distance:
Elevation:
Relative:

Site Name : CUSTOM FIBREGLASS MFG CO.,DBA, SNUGTOP | CUSTOM FIBERGLASS/DBA SNUGTOP | CUSTOM FIBERGLASS MFG CO/CUSTO
1700-68 HARBOR AVE
LONG BEACH, CA 90813

Database(s) : [AFS, CALEPA SITES - CA, DOCKET, EMI - CA, FRS, HIST AFS 2] ***(cont.)***

Envirosite ID: 257025
EPA ID: N/R

DOCKET ***(cont.)***

Violation Penalties and Compliance Summary

Compliance Action Cost :	0
EPA Penalty Assessed Amount :	0
Cost Recovery Required :	N/R
Cost of SEP :	0
Cost of Complying Actions :	N/R

Standard Industrial Classification(SIC) Summary

Enforcement Action Name :	CUSTOM FIBERGLASS/DBA SNUGTOP
Registry ID :	110000476422
Primary SIC :	3714 - MOTOR VEHICLE PARTS AND ACCESSORIES
Primary NAICS :	336214 - Travel Trailer and Camper Manufacturing
Last Date in Agency List :	2019-02-25
Enforcement Action Case Number :	CASCAA000006037C310900072
Activity ID :	3400533364
Final Ordr Iss/Final Order Enter Date:	08/12/2010
Final Order Name :	CUSTOM FIBERGLASS/DBA SNUGTOP 06037C310900072
Settlement FRS ICIS Facility ID :	3400126555
Final Order FRS Name :	CUSTOM FIBERGLASS/DBA SNUGTOP
SEP Category :	N/R
SEP Description :	N/R

Complaint Summary

Respondent/Defendant Name :	N/R
Named in Complaint :	N/R
Named in Final Order :	N/R

Pollutant Summary

Pollutants (SRS) :	N/R

Violation and Enforcement Action Summary

Court Docket Number :	N/R
Complaint/Proposed Order Actual Date:	N/R
Final Order Issued Actual Date :	08/12/2010

Map Id: A3
Direction:
Distance:
Elevation:
Relative:

Site Name : CUSTOM FIBREGLASS MFG CO.,DBA, SNUGTOP | CUSTOM FIBERGLASS/DBA SNUGTOP | CUSTOM FIBERGLASS MFG CO/CUSTO
1700-68 HARBOR AVE
LONG BEACH, CA 90813

Database(s) : [AFS, CALEPA SITES - CA, DOCKET, EMI - CA, FRS, HIST AFS 2] ***(cont.)***

Envirosite ID: 257025
EPA ID: N/R

DOCKET ***(cont.)***

Admin EA Closed Actual Date :	N/R
Enforcement Action Name :	N/R
Enforcement Action Resolution :	N/R
Violation Type :	N/R
Statute Code :	CAA
Law Section Code :	OTHER
Law Section Description :	Violations not covered elsewhere

Violation Penalties and Compliance Summary

Compliance Action Cost :	0
EPA Penalty Assessed Amount :	0
Cost Recovery Required :	N/R
Cost of SEP :	0
Cost of Complying Actions :	N/R

Standard Industrial Classification(SIC) Summary

Enforcement Action Name :	CUSTOM FIBERGLASS/DBA SNUGTOP
Registry ID :	110000476422
Primary SIC :	3714 - MOTOR VEHICLE PARTS AND ACCESSORIES
Primary NAICS :	336214 - Travel Trailer and Camper Manufacturing
Last Date in Agency List :	2018-12-17
Enforcement Action Case Number :	N/R
Activity ID :	N/R
Final Ordr Iss/Final Order Enter Date:	N/R
Final Order Name :	N/R
Settlement FRS ICIS Facility ID :	N/R
Final Order FRS Name :	N/R
SEP Category :	N/R
SEP Description :	N/R

Complaint Summary

Respondent/Defendant Name :	N/R
Named in Complaint :	N/R
Named in Final Order :	N/R

Map Id: A3
Direction:
Distance:
Elevation:
Relative:

Site Name : CUSTOM FIBREGLASS MFG CO.,DBA, SNUGTOP | CUSTOM FIBERGLASS/DBA SNUGTOP | CUSTOM FIBERGLASS MFG CO/CUSTO
1700-68 HARBOR AVE
LONG BEACH, CA 90813

Database(s) : [AFS, CALEPA SITES - CA, DOCKET, EMI - CA, FRS, HIST AFS 2] ***(cont.)***

Envirosite ID: 257025
EPA ID: N/R

DOCKET ***(cont.)***

Pollutant Summary
Pollutants (SRS) : N/R

Violation and Enforcement Action Summary
Court Docket Number : N/R

Complaint/Proposed Order Actual Date: N/R
Final Order Issued Actual Date : N/R

Admin EA Closed Actual Date : 07/02/2004
Enforcement Action Name : CUSTOM FIBERGLASS/DBA SNUGTOP 06037C310900033
Enforcement Action Resolution : N/R

Violation Type : N/R

Statute Code : CAA
Law Section Code : OTHER
Law Section Description : Violations not covered elsewhere

Violation Penalties and Compliance Summary
Compliance Action Cost : N/R
EPA Penalty Assessed Amount : N/R
Cost Recovery Required : N/R
Cost of SEP : N/R
Cost of Complying Actions : N/R

Standard Industrial Classification(SIC) Summary
Enforcement Action Name : CUSTOM FIBERGLASS/DBA SNUGTOP
Registry ID : 110000476422
Primary SIC : 3714 - MOTOR VEHICLE PARTS AND ACCESSORIES
Primary NAICS : 336214 - Travel Trailer and Camper Manufacturing
Last Date in Agency List : 2019-02-25

Enforcement Action Case Number : CASCAA000006037C310900022
Activity ID : 3400533368
Final Ordr Iss/Final Order Enter Date: 04/03/2002
Final Order Name : CUSTOM FIBERGLASS/DBA SNUGTOP 06037C310900022

Settlement FRS ICIS Facility ID : 3400126555
Final Order FRS Name : CUSTOM FIBERGLASS/DBA SNUGTOP

Map Id: A3
Direction:
Distance:
Elevation:
Relative:

Site Name : CUSTOM FIBREGLASS MFG CO.,DBA, SNUGTOP | CUSTOM FIBERGLASS/DBA SNUGTOP | CUSTOM FIBERGLASS MFG CO/CUSTO
1700-68 HARBOR AVE
LONG BEACH, CA 90813

Database(s) : [AFS, CALEPA SITES - CA, DOCKET, EMI - CA, FRS, HIST AFS 2] ***(cont.)***

Envirosite ID: 257025
EPA ID: N/R

DOCKET ***(cont.)***

SEP Category :	N/R
SEP Description :	N/R

Complaint Summary

Respondent/Defendant Name :	N/R
Named in Complaint :	N/R
Named in Final Order :	N/R

Pollutant Summary

Pollutants (SRS) :	N/R

Violation and Enforcement Action Summary

Court Docket Number :	N/R
Complaint/Proposed Order Actual Date:	N/R
Final Order Issued Actual Date :	04/03/2002
Admin EA Closed Actual Date :	N/R
Enforcement Action Name :	N/R
Enforcement Action Resolution :	N/R
Violation Type :	N/R
Statute Code :	CAA
Law Section Code :	OTHER
Law Section Description :	Violations not covered elsewhere

Violation Penalties and Compliance Summary

Compliance Action Cost :	0
EPA Penalty Assessed Amount :	0
Cost Recovery Required :	N/R
Cost of SEP :	0
Cost of Complying Actions :	N/R

Standard Industrial Classification(SIC) Summary

Enforcement Action Name :	CUSTOM FIBERGLASS/DBA SNUGTOP
Registry ID :	110000476422
Primary SIC :	3714 - MOTOR VEHICLE PARTS AND ACCESSORIES

Map Id: A3
Direction:
Distance:
Elevation:
Relative:

Site Name : CUSTOM FIBREGLASS MFG CO.,DBA, SNUGTOP | CUSTOM FIBERGLASS/DBA SNUGTOP | CUSTOM FIBERGLASS MFG CO/CUSTO
1700-68 HARBOR AVE
LONG BEACH, CA 90813

Database(s) : [AFS, CALEPA SITES - CA, DOCKET, EMI - CA, FRS, HIST AFS 2] ***(cont.)***

Envirosite ID: 257025
EPA ID: N/R

DOCKET ***(cont.)***

Primary NAICS :	336214 - Travel Trailer and Camper Manufacturing
Last Date in Agency List :	2019-02-25
Enforcement Action Case Number :	CASCAA000006037C310900013
Activity ID :	3400533370
Final Ordr Iss/Final Order Enter Date:	02/21/2002
Final Order Name :	CUSTOM FIBERGLASS/DBA SNUGTOP 06037C310900013
Settlement FRS ICIS Facility ID :	3400126555
Final Order FRS Name :	CUSTOM FIBERGLASS/DBA SNUGTOP
SEP Category :	N/R
SEP Description :	N/R

Complaint Summary

Respondent/Defendant Name :	N/R
Named in Complaint :	N/R
Named in Final Order :	N/R

Pollutant Summary

Pollutants (SRS) :	N/R

Violation and Enforcement Action Summary

Court Docket Number :	N/R
Complaint/Proposed Order Actual Date:	N/R
Final Order Issued Actual Date :	02/21/2002
Admin EA Closed Actual Date :	N/R
Enforcement Action Name :	N/R
Enforcement Action Resolution :	N/R
Violation Type :	N/R
Statute Code :	CAA
Law Section Code :	OTHER
Law Section Description :	Violations not covered elsewhere

Map Id: A3
Direction:
Distance:
Elevation:
Relative:

Site Name : CUSTOM FIBREGLASS MFG CO.,DBA, SNUGTOP | CUSTOM FIBERGLASS/DBA SNUGTOP | CUSTOM FIBERGLASS MFG CO/CUSTO
1700-68 HARBOR AVE
LONG BEACH, CA 90813

Database(s) : [AFS, CALEPA SITES - CA, DOCKET, EMI - CA, FRS, HIST AFS 2] ***(cont.)***

Envirosite ID: 257025
EPA ID: N/R

DOCKET ***(cont.)***

Violation Penalties and Compliance Summary

Compliance Action Cost :	0
EPA Penalty Assessed Amount :	0
Cost Recovery Required :	N/R
Cost of SEP :	0
Cost of Complying Actions :	N/R

Standard Industrial Classification(SIC) Summary

Enforcement Action Name :	CUSTOM FIBERGLASS/DBA SNUGTOP
Registry ID :	110000476422
Primary SIC :	3714 - MOTOR VEHICLE PARTS AND ACCESSORIES
Primary NAICS :	336214 - Travel Trailer and Camper Manufacturing
Last Date in Agency List :	2018-12-17
Enforcement Action Case Number :	N/R
Activity ID :	N/R
Final Ordr Iss/Final Order Enter Date:	N/R
Final Order Name :	N/R
Settlement FRS ICIS Facility ID :	N/R
Final Order FRS Name :	N/R
SEP Category :	N/R
SEP Description :	N/R

Complaint Summary

Respondent/Defendant Name :	N/R
Named in Complaint :	N/R
Named in Final Order :	N/R

Pollutant Summary

Pollutants (SRS) :	N/R

Violation and Enforcement Action Summary

Court Docket Number :	N/R
Complaint/Proposed Order Actual Date:	N/R
Final Order Issued Actual Date :	N/R

Map Id: A3
Direction:
Distance:
Elevation:
Relative:

Site Name : CUSTOM FIBREGLASS MFG CO.,DBA, SNUGTOP | CUSTOM FIBERGLASS/DBA SNUGTOP | CUSTOM FIBERGLASS MFG CO/CUSTO
1700-68 HARBOR AVE
LONG BEACH, CA 90813

Database(s) : [AFS, CALEPA SITES - CA, DOCKET, EMI - CA, FRS, HIST AFS 2] ***(cont.)***

Envirosite ID: 257025
EPA ID: N/R

DOCKET ***(cont.)***

Admin EA Closed Actual Date :	03/05/2002
Enforcement Action Name :	CUSTOM FIBERGLASS/DBA SNUGTOP 06037C310900021
Enforcement Action Resolution :	N/R
Violation Type :	N/R
Statute Code :	CAA
Law Section Code :	OTHER
Law Section Description :	Violations not covered elsewhere

Violation Penalties and Compliance Summary

Compliance Action Cost :	N/R
EPA Penalty Assessed Amount :	N/R
Cost Recovery Required :	N/R
Cost of SEP :	N/R
Cost of Complying Actions :	N/R

Standard Industrial Classification(SIC) Summary

Enforcement Action Name :	CUSTOM FIBERGLASS/DBA SNUGTOP
Registry ID :	110000476422
Primary SIC :	3714 - MOTOR VEHICLE PARTS AND ACCESSORIES
Primary NAICS :	336214 - Travel Trailer and Camper Manufacturing
Last Date in Agency List :	2019-02-25
Enforcement Action Case Number :	CASCAA000006037C310900006
Activity ID :	3400533373
Final Ordr Iss/Final Order Enter Date:	10/12/1999
Final Order Name :	CUSTOM FIBERGLASS/DBA SNUGTOP 06037C310900006
Settlement FRS ICIS Facility ID :	3400126555
Final Order FRS Name :	CUSTOM FIBERGLASS/DBA SNUGTOP
SEP Category :	N/R
SEP Description :	N/R

Complaint Summary

Respondent/Defendant Name :	N/R
Named in Complaint :	N/R
Named in Final Order :	N/R

Map Id: A3
Direction:
Distance:
Elevation:
Relative:

Site Name : CUSTOM FIBREGLASS MFG CO.,DBA, SNUGTOP | CUSTOM FIBERGLASS/DBA SNUGTOP | CUSTOM FIBERGLASS MFG CO/CUSTO
1700-68 HARBOR AVE
LONG BEACH, CA 90813

Database(s) : [AFS, CALEPA SITES - CA, DOCKET, EMI - CA, FRS, HIST AFS 2] ***(cont.)***

Envirosite ID: 257025
EPA ID: N/R

DOCKET ***(cont.)***

Pollutant Summary

Pollutants (SRS) :	N/R

Violation and Enforcement Action Summary

Court Docket Number :	N/R
Complaint/Proposed Order Actual Date:	N/R
Final Order Issued Actual Date :	10/12/1999
Admin EA Closed Actual Date :	N/R
Enforcement Action Name :	N/R
Enforcement Action Resolution :	N/R
Violation Type :	N/R
Statute Code :	CAA
Law Section Code :	OTHER
Law Section Description :	Violations not covered elsewhere

Violation Penalties and Compliance Summary

Compliance Action Cost :	0
EPA Penalty Assessed Amount :	0
Cost Recovery Required :	N/R
Cost of SEP :	0
Cost of Complying Actions :	N/R

Standard Industrial Classification(SIC) Summary

Enforcement Action Name :	CUSTOM FIBERGLASS/DBA SNUGTOP
Registry ID :	110000476422
Primary SIC :	3714 - MOTOR VEHICLE PARTS AND ACCESSORIES
Primary NAICS :	336214 - Travel Trailer and Camper Manufacturing
Last Date in Agency List :	2018-12-17
Enforcement Action Case Number :	N/R
Activity ID :	N/R
Final Ordr Iss/Final Order Enter Date:	N/R
Final Order Name :	N/R
Settlement FRS ICIS Facility ID :	N/R
Final Order FRS Name :	N/R

Map Id: A3
Direction:
Distance:
Elevation:
Relative:

Site Name : CUSTOM FIBREGLASS MFG CO.,DBA, SNUGTOP | CUSTOM FIBERGLASS/DBA SNUGTOP | CUSTOM FIBERGLASS MFG CO/CUSTO
1700-68 HARBOR AVE
LONG BEACH, CA 90813

Database(s) : [AFS, CALEPA SITES - CA, DOCKET, EMI - CA, FRS, HIST AFS 2] ***(cont.)***

Envirosite ID: 257025
EPA ID: N/R

DOCKET ***(cont.)***

SEP Category : N/R
SEP Description : N/R

Complaint Summary
Respondent/Defendant Name : N/R
Named in Complaint : N/R
Named in Final Order : N/R

Pollutant Summary
Pollutants (SRS) : N/R

Violation and Enforcement Action Summary
Court Docket Number : N/R

Complaint/Proposed Order Actual Date: N/R
Final Order Issued Actual Date : N/R

Admin EA Closed Actual Date : 09/06/2001
Enforcement Action Name : CUSTOM FIBERGLASS/DBA SNUGTOP 06037C310900012
Enforcement Action Resolution : N/R

Violation Type : N/R

Statute Code : CAA
Law Section Code : OTHER
Law Section Description : Violations not covered elsewhere

Violation Penalties and Compliance Summary
Compliance Action Cost : N/R
EPA Penalty Assessed Amount : N/R
Cost Recovery Required : N/R
Cost of SEP : N/R
Cost of Complying Actions : N/R

Standard Industrial Classification(SIC) Summary
Enforcement Action Name : CUSTOM FIBERGLASS/DBA SNUGTOP
Registry ID : 110000476422
Primary SIC : 3714 - MOTOR VEHICLE PARTS AND ACCESSORIES

Map Id: A3
Direction:
Distance:
Elevation:
Relative:

Site Name : CUSTOM FIBREGLASS MFG CO.,DBA, SNUGTOP | CUSTOM FIBERGLASS/DBA SNUGTOP | CUSTOM FIBERGLASS MFG CO/CUSTO
1700-68 HARBOR AVE
LONG BEACH, CA 90813

Database(s) : [AFS, CALEPA SITES - CA, DOCKET, EMI - CA, FRS, HIST AFS 2] ***(cont.)***

Envirosite ID: 257025
EPA ID: N/R

DOCKET ***(cont.)***

Primary NAICS :	336214 - Travel Trailer and Camper Manufacturing
Last Date in Agency List :	2018-12-17
Enforcement Action Case Number :	N/R
Activity ID :	N/R
Final Ordr Iss/Final Order Enter Date:	N/R
Final Order Name :	N/R
Settlement FRS ICIS Facility ID :	N/R
Final Order FRS Name :	N/R
SEP Category :	N/R
SEP Description :	N/R

Complaint Summary

Respondent/Defendant Name :	N/R
Named in Complaint :	N/R
Named in Final Order :	N/R

Pollutant Summary

Pollutants (SRS) :	N/R

Violation and Enforcement Action Summary

Court Docket Number :	N/R
Complaint/Proposed Order Actual Date:	N/R
Final Order Issued Actual Date :	N/R
Admin EA Closed Actual Date :	09/02/1999
Enforcement Action Name :	CUSTOM FIBERGLASS/DBA SNUGTOP 06037C310900005
Enforcement Action Resolution :	N/R
Violation Type :	N/R
Statute Code :	CAA
Law Section Code :	OTHER
Law Section Description :	Violations not covered elsewhere

Map Id: A3
Direction:
Distance:
Elevation:
Relative:

Site Name : CUSTOM FIBREGLASS MFG CO.,DBA, SNUGTOP | CUSTOM FIBERGLASS/DBA SNUGTOP | CUSTOM FIBERGLASS MFG CO/CUSTO
1700-68 HARBOR AVE
LONG BEACH, CA 90813

Database(s) : [AFS, CALEPA SITES - CA, DOCKET, EMI - CA, FRS, HIST AFS 2] ***(cont.)***

Envirosite ID: 257025
EPA ID: N/R

DOCKET ***(cont.)***

Violation Penalties and Compliance Summary

Compliance Action Cost :	N/R
EPA Penalty Assessed Amount :	N/R
Cost Recovery Required :	N/R
Cost of SEP :	N/R
Cost of Complying Actions :	N/R

EMI - CA

Facility Name :	CUSTOM FIBERGLASS MFG CO/CUSTO
Facility Address :	1700-68 HARBOR AV, LONG BEACH, 90813
County :	Los Angeles
Facility ID :	7949
Air Basin Code :	South Coast
District :	SOUTH COAST AQMD
County ID :	LA
SIC Code :	3792
CHAPIS :	N/R
CERR Code :	N/R
Last Date in Agency List :	2019-02-18

Additional Details

Year :	2011
Total Organic Gases (Tons/Year) :	52.964347480456069960325027735598775256 55
Reactive Organic Gases (Tons/Year) :	42.877918896550000000081
Carbon Monoxide (Tons/Year) :	.36715
Nitrogen Oxides (Tons/Year) :	.58183
Sulfur Oxides (Tons/Year) :	.00373
Particulate Matter (Tons/Year) :	1.26416
Fine Particulate Matter (Tons/Year) :	1.13914242
Year :	2010
Total Organic Gases (Tons/Year) :	57.965137724296295943733529707382176155 89
Reactive Organic Gases (Tons/Year) :	46.48108
Carbon Monoxide (Tons/Year) :	.23397
Nitrogen Oxides (Tons/Year) :	.86905
Sulfur Oxides (Tons/Year) :	.00401
Particulate Matter (Tons/Year) :	.05012
Fine Particulate Matter (Tons/Year) :	.0497885
Facility Name :	CUSTOM FIBERGLASS MFG CO/CUSTOM HARDTOP
Facility Address :	1700-68 HARBOR AV, LONG BEACH, 90813
County :	Los Angeles

Map Id: A3
Direction:
Distance:
Elevation:
Relative:

Site Name : CUSTOM FIBREGLASS MFG CO.,DBA, SNUGTOP | CUSTOM FIBERGLASS/DBA SNUGTOP | CUSTOM FIBERGLASS MFG CO/CUSTO
1700-68 HARBOR AVE
LONG BEACH, CA 90813

Database(s) : [AFS, CALEPA SITES - CA, DOCKET, EMI - CA, FRS, HIST AFS 2] ***(cont.)***

Envirosite ID: 257025
EPA ID: N/R

EMI - CA ***(cont.)***

Facility ID :	7949
Air Basin Code :	South Coast
District :	SOUTH COAST AQMD
County ID :	LA
SIC Code :	3792
CHAPIS :	N/R
CERR Code :	N/R
Last Date in Agency List :	2019-02-18

Additional Details

Year :	2015
Total Organic Gases (Tons/Year) :	59.0821120254920946831278641627883133637 6
Reactive Organic Gases (Tons/Year) :	39.875053807
Carbon Monoxide (Tons/Year) :	.173425
Nitrogen Oxides (Tons/Year) :	.4121499
Sulfur Oxides (Tons/Year) :	.002973
Particulate Matter (Tons/Year) :	1.259638975
Fine Particulate Matter (Tons/Year) :	1.210739916

Facility Name :	CUSTOM FIBREGLASS MFG CO.,DBA,SNUGTOP
Facility Address :	1700-68 HARBOR AVE, LONG BEACH, 90813
County :	Los Angeles

Facility ID :	7949
Air Basin Code :	South Coast
District :	SOUTH COAST AQMD
County ID :	LA
SIC Code :	3792
CHAPIS :	N/R
CERR Code :	N/R
Last Date in Agency List :	2019-02-18

Additional Details

Year :	2016
Total Organic Gases (Tons/Year) :	44.392191092531373742233566267858990829 22
Reactive Organic Gases (Tons/Year) :	29.5851253485
Carbon Monoxide (Tons/Year) :	.17415
Nitrogen Oxides (Tons/Year) :	.4164
Sulfur Oxides (Tons/Year) :	.003273
Particulate Matter (Tons/Year) :	.805227
Fine Particulate Matter (Tons/Year) :	.77430152

Year :	2014
Total Organic Gases (Tons/Year) :	58.5686696635371276609787062142315691614 8
Reactive Organic Gases (Tons/Year) :	39.45726

Map Id: A3
Direction:
Distance:
Elevation:
Relative:

Site Name : CUSTOM FIBREGLASS MFG CO.,DBA, SNUGTOP | CUSTOM FIBERGLASS/DBA SNUGTOP | CUSTOM FIBERGLASS MFG CO/CUSTO
1700-68 HARBOR AVE
LONG BEACH, CA 90813

Database(s) : [AFS, CALEPA SITES - CA, DOCKET, EMI - CA, FRS, HIST AFS 2] ***(cont.)***

Envirosite ID: 257025
EPA ID: N/R

EMI - CA ***(cont.)***

Carbon Monoxide (Tons/Year) :	.1568
Nitrogen Oxides (Tons/Year) :	.33935
Sulfur Oxides (Tons/Year) :	.00267
Particulate Matter (Tons/Year) :	.72172
Fine Particulate Matter (Tons/Year) :	.694194

Year :	2013
Total Organic Gases (Tons/Year) :	45.37199257623250451252504672080575956 04
Reactive Organic Gases (Tons/Year) :	36.39134
Carbon Monoxide (Tons/Year) :	.182
Nitrogen Oxides (Tons/Year) :	.676
Sulfur Oxides (Tons/Year) :	.00312
Particulate Matter (Tons/Year) :	.55564
Fine Particulate Matter (Tons/Year) :	.3350596

Year :	2012
Total Organic Gases (Tons/Year) :	52.126083376409027329878731476869922277 24
Reactive Organic Gases (Tons/Year) :	42.02745
Carbon Monoxide (Tons/Year) :	.189
Nitrogen Oxides (Tons/Year) :	.702
Sulfur Oxides (Tons/Year) :	.00324
Particulate Matter (Tons/Year) :	.45441
Fine Particulate Matter (Tons/Year) :	.27751758

FRS

Facility Name :	CUSTOM FIBREGLASS MFG CO.,DBA,SNUGTOP
Facility Address :	1700-68 HARBOR AVE, LONG BEACH, CA 90813
County :	LOS ANGELES

Site Details

Registry ID :	110041132057
FRS Facility URL :	Click here for hyperlink provided by the agency.
Last Date in Agency List :	2019-01-31

Source Description

Source Description :

The Emission Inventory System (EIS) maintains an inventory of large stationary sources and voluntarily-reported smaller sources of air point pollution emitters. It contains information about facility sites and their physical location, emission units, emission processes, release points, control approaches, and regulations. Facility inventory data are kept separate from the emissions data and have stable identifiers to improve continuity from year to year and to help identify duplicate or missing facilities.

Map Id: A3
Direction:
Distance:
Elevation:
Relative:

Site Name : CUSTOM FIBREGLASS MFG CO.,DBA, SNUGTOP | CUSTOM FIBERGLASS/DBA SNUGTOP | CUSTOM FIBERGLASS MFG CO/CUSTO
1700-68 HARBOR AVE
LONG BEACH, CA 90813

Database(s) : [AFS, CALEPA SITES - CA, DOCKET, EMI - CA, FRS, HIST AFS 2] ***(cont.)***

Envirosite ID: 257025
EPA ID: N/R

FRS ***(cont.)***

FRS Environmental Interest

Source and System ID :	EIS - 5796411

HIST AFS 2

Facility Name :	CUSTOM FIBERGLASS/DBA SNUGTOP
Facility Address :	1700-68 HARBOR AVE, LONG BEACH, CA 90813
County :	LOS ANGELES

Site Details

PEPA :	110000476422
Region :	09
STTE :	06
County Code :	037
PCDS :	C3109
DB Number :	N/R
AQCR :	024
SIC Code :	3714
NIC Code :	336214
DCS :	3
DCL :	A
Government :	0
CMSC :	A
HP1F :	N/R
Last Date in Agency List :	2015-01-14

Air Program Pollutant Data

Region :	09
STTE :	06
County Code :	037
PCDS :	C3109
APC :	0
PLAP :	VOC
DCAP :	3
DCLP :	A
DATT :	X

Region :	09
STTE :	06
County Code :	037
PCDS :	C3109
APC :	0
PLAP :	ADMIN
DCAP :	3
DCLP :	A
DATT :	N/R

Map Id: A3
Direction:
Distance:
Elevation:
Relative:

Site Name : CUSTOM FIBREGLASS MFG CO.,DBA, SNUGTOP | CUSTOM FIBERGLASS/DBA SNUGTOP | CUSTOM FIBERGLASS MFG CO/CUSTO
1700-68 HARBOR AVE
LONG BEACH, CA 90813

Database(s) : [AFS, CALEPA SITES - CA, DOCKET, EMI - CA, FRS, HIST AFS 2] ***(cont.)***

Envirosite ID: 257025
EPA ID: N/R

HIST AFS 2 ***(cont.)***

Region :	09
STTE :	06
County Code :	037
PCDS :	C3109
APC :	V
PLAP :	FACIL
DCAP :	3
DCLP :	A
DATT :	N/R

Class A Sources - Actions 4

Details for this site have been truncated due to the large number of available details for this site within this dataset. For the complete details for this site, contact your Envirosite account representative for a complimentary site report containing all of the details available.

Region :	09
STTE :	06
County Code :	037
PCDS :	C3109
APC :	V
ANTI :	VR
DTA :	991105
PAM :	000000000

Region :	09
STTE :	06
County Code :	037
PCDS :	C3109
APC :	V
ANTI :	PS
DTA :	110601
PAM :	N/R

Region :	09
STTE :	06
County Code :	037
PCDS :	C3109
APC :	V
ANTI :	SR
DTA :	080207
PAM :	N/R

Region :	09
STTE :	06
County Code :	037
PCDS :	C3109

Map Id: A3
Direction:
Distance:
Elevation:
Relative:

Site Name : CUSTOM FIBREGLASS MFG CO.,DBA, SNUGTOP | CUSTOM FIBERGLASS/DBA SNUGTOP | CUSTOM FIBERGLASS MFG CO/CUSTO
1700-68 HARBOR AVE
LONG BEACH, CA 90813

Database(s) : [AFS, CALEPA SITES - CA, DOCKET, EMI - CA, FRS, HIST AFS 2] ***(cont.)***

Envirosite ID: 257025
EPA ID: N/R

HIST AFS 2 ***(cont.)***

APC :	0
ANTI :	SR
DTA :	060224
PAM :	N/R

Region :	09
STTE :	06
County Code :	037
PCDS :	C3109
APC :	V
ANTI :	FS
DTA :	050329
PAM :	N/R

Region :	09
STTE :	06
County Code :	037
PCDS :	C3109
APC :	0
ANTI :	FS
DTA :	130305
PAM :	N/R

Region :	09
STTE :	06
County Code :	037
PCDS :	C3109
APC :	0
ANTI :	CB
DTA :	140213
PAM :	N/R

Region :	09
STTE :	06
County Code :	037
PCDS :	C3109
APC :	V
ANTI :	2E
DTA :	100423
PAM :	N/R

Region :	09
STTE :	06
County Code :	037
PCDS :	C3109
APC :	V
ANTI :	2E
DTA :	040422

Map Id: A3
Direction:
Distance:
Elevation:
Relative:

Site Name : CUSTOM FIBREGLASS MFG CO.,DBA, SNUGTOP | CUSTOM FIBERGLASS/DBA SNUGTOP | CUSTOM FIBERGLASS MFG CO/CUSTO
1700-68 HARBOR AVE
LONG BEACH, CA 90813

Database(s) : [AFS, CALEPA SITES - CA, DOCKET, EMI - CA, FRS, HIST AFS 2] ***(cont.)***

Envirosite ID: 257025
EPA ID: N/R

HIST AFS 2 ***(cont.)***

PAM :	N/R

Region :	09
STTE :	06
County Code :	037
PCDS :	C3109
APC :	V
ANTI :	5C
DTA :	020806
PAM :	N/R

Facilities with Issued Permits

Region :	09
STTE :	06
County Code :	037
PCDS :	C3109
PNME :	CUSTOM FIBERGLASS/DBA SNUGTOP
Street :	1700-68 HARBOR AVE, LONG BEACH, CA 908130000

General Permit Information

Region :	09
STTE :	06
County Code :	037
PCDS :	C3109
ASPN :	7949
PMTC :	V
PMTD :	TITLE V PERMIT - PLANT SP

Historical Quarterly 4

Region :	09
STTE :	06
County Code :	037
PCDS :	C3109
SCH :	3
HDT :	1402
APH :	V

Region :	09
STTE :	06
County Code :	037
PCDS :	C3109
SCH :	3
HDT :	1104
APH :	0

Map Id: A3
Direction:
Distance:
Elevation:
Relative:

Site Name : CUSTOM FIBREGLASS MFG CO.,DBA, SNUGTOP | CUSTOM FIBERGLASS/DBA SNUGTOP | CUSTOM FIBERGLASS MFG CO/CUSTO
1700-68 HARBOR AVE
LONG BEACH, CA 90813

Database(s) : [AFS, CALEPA SITES - CA, DOCKET, EMI - CA, FRS, HIST AFS 2] ***(cont.)***

Envirosite ID: 257025
EPA ID: N/R

HIST AFS 2 ***(cont.)***

Region :	09
STTE :	06
County Code :	037
PCDS :	C3109
SCH :	3
HDT :	1202
APH :	0

Region :	09
STTE :	06
County Code :	037
PCDS :	C3109
SCH :	3
HDT :	1403
APH :	V

Region :	09
STTE :	06
County Code :	037
PCDS :	C3109
SCH :	3
HDT :	1402
APH :	0

Region :	09
STTE :	06
County Code :	037
PCDS :	C3109
SCH :	3
HDT :	1201
APH :	0

Region :	09
STTE :	06
County Code :	037
PCDS :	C3109
SCH :	3
HDT :	1302
APH :	0

Region :	09
STTE :	06
County Code :	037
PCDS :	C3109
SCH :	3
HDT :	1303
APH :	0

Map Id: A3
Direction:
Distance:
Elevation:
Relative:

Site Name : CUSTOM FIBREGLASS MFG CO.,DBA, SNUGTOP | CUSTOM FIBERGLASS/DBA SNUGTOP | CUSTOM FIBERGLASS MFG CO/CUSTO
1700-68 HARBOR AVE
LONG BEACH, CA 90813

Database(s) : [AFS, CALEPA SITES - CA, DOCKET, EMI - CA, FRS, HIST AFS 2] ***(cont.)***

Envirosite ID: 257025
EPA ID: N/R

HIST AFS 2 ***(cont.)***

Region :	09
STTE :	06
County Code :	037
PCDS :	C3109
SCH :	3
HDT :	1401
APH :	V

Region :	09
STTE :	06
County Code :	037
PCDS :	C3109
SCH :	3
HDT :	1301
APH :	V

Permit Events

Region :	09
STTE :	06
County Code :	037
PCDS :	C3109
PAPN :	7949
PATY :	IF
PADL :	*PERMIT AUTHORITY ISSUES FINAL PERMIT
PACN :	001
PDEA :	20060409

Map Id: A4
Direction:
Distance:
Elevation:
Relative:

Site Name : JBD PARTNERSHIP | DANIEL ILLESCAS TRUCKING CO
1501 W 17TH ST | 1501 WEST 17TH ST
LONG BEACH, CA 90813

Database(s) : [HAZNET - CA, HWG - CA]

Envirosite ID: 502442
EPA ID: CAL000128729

HAZNET - CA

Facility Name :	DANIEL ILLESCAS TRUCKING CO
Facility Address :	1501 WEST 17TH ST, LONG BEACH, CA 90813
County :	LOS ANGELES

Map Id: A4
Direction:
Distance:
Elevation:
Relative:

Site Name : JBD PARTNERSHIP | DANIEL ILLESCAS TRUCKING CO
1501 W 17TH ST | 1501 WEST 17TH ST
LONG BEACH, CA 90813

Database(s) : [HAZNET - CA, HWG - CA] ***(cont.)***

Envirosite ID: 502442
EPA ID: CAL000128729

HAZNET - CA ***(cont.)***

Site Details

Generator EPA ID :	CAL000128729
Active :	Inactive
Category :	STATE
Facility Types :	N/R
Type :	PERMANENT
Contact Name :	N/R
Contact Phone :	N/R
Facility Mailing Address :	1501 W 17TH ST, LONG BEACH, CA 908131214
Latitude :	33.78822917
Longitude :	-118.21226941
Agency Hyperlink :	Click here for hyperlink provided by the agency.
Last Date in Agency List :	2021-07-08
Facility Name :	JBD PARTNERSHIP
Facility Address :	1501 W 17TH ST, LONG BEACH, CA 90813
County :	LOS ANGELES

Site Details

Generator EPA ID :	CAC000770592
Active :	Inactive
Category :	STATE
Facility Types :	N/R
Type :	TEMPORARY
Contact Name :	N/R
Contact Phone :	N/R
Facility Mailing Address :	530 E WARLOW RD, LONG BEACH, CA 908010000
Latitude :	33.78822917
Longitude :	-118.21226941
Agency Hyperlink :	Click here for hyperlink provided by the agency.
Last Date in Agency List :	2021-07-08

Waste Generator Details

State Waste :	1997: 343 - Unspecified organic liquid mixture, 0.136 tons to CAD000088252 1995: 343 - Unspecified organic liquid mixture, 0.136 tons to CAD000088252

HWG - CA

Facility Name :	DANIEL ILLESCAS TRUCKING CO
Facility Address :	1501 WEST 17TH ST, LONG BEACH, CA 90813
County :	LOS ANGELES
EPA ID :	CAL000128729
Status :	Inactive
Category :	STATE
Type :	PERMANENT
Facility Type :	N/R
Mailing Address :	1501 W 17TH ST, LONG BEACH, CA 908131214

Map Id: A4
Direction:
Distance:
Elevation:
Relative:

Site Name : JBD PARTNERSHIP | DANIEL ILLESCAS TRUCKING CO
1501 W 17TH ST | 1501 WEST 17TH ST
LONG BEACH, CA 90813

Database(s) : [HAZNET - CA, HWG - CA] ***(cont.)***

Envirosite ID: 502442
EPA ID: CAL000128729

HWG - CA ***(cont.)***

Owner Name :	DANIEL ILLESCAS
Owner Address :	1501 W 17TH ST, LONG BEACH, CA 908131214
Operator Name :	DANIEL ILLESCAS/OWNER
Operator Address :	1501 W 17TH ST UNDELIV V97 -PH, LONG BEACH, CA 908131214
Latitude :	33.788183
Longitude :	-118.212197

Facility Name :	JBD PARTNERSHIP
Facility Address :	1501 W 17TH ST, LONG BEACH, CA 90813
County :	LOS ANGELES

EPA ID :	CAC000770592
Status :	Inactive
Category :	STATE
Type :	TEMPORARY
Facility Type :	N/R
Mailing Address :	530 E WARLOW RD, LONG BEACH, CA 908010000
Owner Name :	JBD PARTNERSHIP
Owner Address :	530 E WARLOW RD, LONG BEACH, CA 908010000
Operator Name :	DAN POCAPALLIA/REAL ESTATE
Operator Address :	1501 W 17TH ST, LONG BEACH, CA 908130000
Latitude :	33.788183
Longitude :	-118.212197

Map Id: A5
Direction:
Distance:
Elevation:
Relative:

Site Name : CITY OF LONG BEACH REDEVELOPMENT AGENCY
1515 W 17TH ST
LONG BEACH, CA 90810

Database(s) : [HAZNET - CA, HWG - CA]

Envirosite ID: 41034177
EPA ID: CAC002235913

HAZNET - CA

Facility Name :	CITY OF LONG BEACH REDEVELOPMENT AGENCY
Facility Address :	1515 W 17TH ST, LONG BEACH, CA 90810
County :	LOS ANGELES

Site Details

Generator EPA ID :	CAC002235913
Active :	Inactive
Category :	STATE
Facility Types :	N/R
Type :	TEMPORARY
Contact Name :	N/R
Contact Phone :	N/R
Facility Mailing Address :	333 W OCEAN BLVD, LONG BEACH, CA 908020000

Map Id: A5
Direction:
Distance:
Elevation:
Relative:

Site Name : CITY OF LONG BEACH REDEVELOPMENT AGENCY
1515 W 17TH ST
LONG BEACH, CA 90810

Database(s) : [HAZNET - CA, HWG - CA] ***(cont.)***

Envirosite ID: 41034177
EPA ID: CAC002235913

HAZNET - CA ***(cont.)***

Latitude :	33.78823035
Longitude :	-118.21248376
Agency Hyperlink :	Click here for hyperlink provided by the agency.
Last Date in Agency List :	2021-07-08

HWG - CA

Facility Name :	CITY OF LONG BEACH REDEVELOPMENT AGENCY
Facility Address :	1515 W 17TH ST, LONG BEACH, CA 90810
County :	LOS ANGELES
EPA ID :	CAC002235913
Status :	Inactive
Category :	STATE
Type :	TEMPORARY
Facility Type :	N/R
Mailing Address :	333 W OCEAN BLVD, LONG BEACH, CA 908020000
Owner Name :	CITY OF LONG BEACH
Owner Address :	333 W OCEAN BLVD, LONG BEACH, CA 908020000
Operator Name :	OLGA ADAMS/PROPERTY MGRMNT
Operator Address :	100 W BROADWAY STE 300, LONG BEACH, CA 908020000
Latitude :	33.788184
Longitude :	-118.212431

Map Id: B6
Direction: SW
Distance: 0.000 mi., 0 ft.
Elevation: 11 ft.
Relative: Lower

Site Name : VERIZON CA INC
1700 CASPIAN AVE
LONG BEACH, CA

Database(s) : [HAZNET - CA, HWG - CA]

Envirosite ID: 419252
EPA ID: CAC002675341

HAZNET - CA

Facility Name :	VERIZON CA INC
Facility Address :	1700 CASPIAN AVE, LONG BEACH, CA 90803
County :	LOS ANGELES

Site Details

Generator EPA ID :	CAC002694357
Active :	Inactive
Category :	STATE
Facility Types :	N/R
Type :	TEMPORARY
Contact Name :	N/R
Contact Phone :	N/R
Facility Mailing Address :	PO BOX 725, CHINO, CA 917080000
Latitude :	33.78821744
Longitude :	-118.21214356

Map Id: B6
Direction: SW
Distance: 0.000 mi., 0 ft.
Elevation: 11 ft.
Relative: Lower

Site Name : VERIZON CA INC
1700 CASPIAN AVE
LONG BEACH, CA

Database(s) : [HAZNET - CA, HWG - CA] ***(cont.)***

Envirosite ID: 419252
EPA ID: CAC002675341

HAZNET - CA ***(cont.)***

Agency Hyperlink : Click here for hyperlink provided by the agency.
Last Date in Agency List : 2021-07-08

Waste Generator Details
State Waste : 2012: 151 - Asbestos containing waste, 3.6 tons to CAL000190080
2012: 223 - Unspecified oil-containing waste, 0.64635 tons to CAD028409019

Site Details
Generator EPA ID : CAC002675341
Active : Inactive
Category : STATE
Facility Types : N/R
Type : TEMPORARY
Contact Name : N/R
Contact Phone : N/R
Facility Mailing Address : 2 HAMPSHIRE ST FL 3, LAWRENCE, MA 018401216
Latitude : 33.78821744
Longitude : -118.21214356
Agency Hyperlink : Click here for hyperlink provided by the agency.
Last Date in Agency List : 2021-07-08

Waste Generator Details
State Waste : 2011: 223 - Unspecified oil-containing waste, 13.0104 tons to CAD028409019

Facility Name : VERIZON CA INC
Facility Address : 1700 CASPIAN AVE, LONG BEACH, CA 90813
County : LOS ANGELES

Site Details
Generator EPA ID : CAC002728742
Active : Inactive
Category : STATE
Facility Types : N/R
Type : TEMPORARY
Contact Name : N/R
Contact Phone : N/R
Facility Mailing Address : PO BOX 725, CHINO, CA 917080725
Latitude : 33.78821744
Longitude : -118.21214356
Agency Hyperlink : Click here for hyperlink provided by the agency.
Last Date in Agency List : 2021-07-08

Map Id: B6
Direction: SW
Distance: 0.000 mi., 0 ft.
Elevation: 11 ft.
Relative: Lower

Site Name : VERIZON CA INC
1700 CASPIAN AVE
LONG BEACH, CA

Database(s) : [HAZNET - CA, HWG - CA] ***(cont.)***

Envirosite ID: 419252
EPA ID: CAC002675341

HAZNET - CA ***(cont.)***

Waste Generator Details
State Waste : 2013: 223 - Unspecified oil-containing waste, 4.17 tons to CAD028409019

HWG - CA

Facility Name : VERIZON CA INC
Facility Address : 1700 CASPIAN AVE, LONG BEACH, CA 90803
County : LOS ANGELES

EPA ID : CAC002675341
Status : Inactive
Category : STATE
Type : TEMPORARY
Facility Type : N/R
Mailing Address : 2 HAMPSHIRE ST FL 3, LAWRENCE, MA 18401216
Owner Name : VERIZON CA INC
Owner Address : 2 HAMPSHIRE ST FL 3, LAWRENCE, MA 18401216
Operator Name : MASOOD CHOUDHRUY
Operator Address : 2 HAMPSHIRE ST FL 3, LAWRENCE, MA 18401216
Latitude : 33.78819
Longitude : -118.21213

EPA ID : CAC002694357
Status : Inactive
Category : STATE
Type : TEMPORARY
Facility Type : N/R
Mailing Address : PO BOX 725, CHINO, CA 917080000
Owner Name : VERIZON
Owner Address : PO BOX 725, CHINO, CA 917080000
Operator Name : ZACH FEINGOLD
Operator Address : P.O. BOX 725, CHINO, CA 91708
Latitude : 33.788187
Longitude : -118.212134

Facility Name : VERIZON CA INC
Facility Address : 1700 CASPIAN AVE, LONG BEACH, CA 90813
County : LOS ANGELES

EPA ID : CAC002728742
Status : Inactive
Category : STATE
Type : TEMPORARY
Facility Type : N/R
Mailing Address : PO BOX 725, CHINO, CA 917080725
Owner Name : VERIZON CA INC
Owner Address : PO BOX 725, CHINO, CA 917080725
Operator Name : MASOOD CHOUDHURY
Operator Address : PO BOX 725, CHINO, CA 91708
Latitude : 33.788187
Longitude : -118.212134

Map Id: B7
Direction: W
Distance: 0.000 mi., 1 ft.
Elevation: 13 ft.
Relative: Higher

Site Name : DEL MAR SEAFOOD | HANSEN FREIGHTLINES INC | PACIFIC SEAFOOD 1532 WEST ESTHER STREET | 1532 W ESTHER ST | 1532 WEST ESTER ST LONG BEACH, CA

Database(s) : [AST - CA, FRS, HAZNET - CA, HWG - CA, RCRA_SQG]

Envirosite ID: 41064817
EPA ID: CAP000146431

AST - CA

Facility Name :	DION & SONS INC
Facility Address :	1532 W ESTHER ST, LONG BEACH, CA 90813
County :	Los Angeles County
Site ID :	429540
Facility Identifer :	N/R
EPA Identifier :	N/R
Facility Explorer ID :	429540
Dun and Bradsheet Number :	N/R
Regulatory Programs :	Chemical Storage Facilities, Aboveground Petroleum Storage
SIC :	N/R
NAICS :	N/R
Latitude :	33.788570
Longitude :	-118.212650
Hyperlink :	Click here for hyperlink provided by the agency.
Last Date in Agency List :	2021-09-30

Violations

Details for this site have been truncated due to the large number of available details for this site within this dataset. For the complete details for this site, contact your Envirosite account representative for a complimentary site report containing all of the details available.

Violation Date :	2020-11-12
Citation :	HSC 6.67 25270.4.5(a) - California Health and Safety Code, Chapter 6.67, Section(s) 25270.4.5(a)
Description :	Failure to comply with one or more of the following requirements: 1. Have record of inspections and tests, including integrity tests, signed by the appropriate supervisor or inspector. 2. Keep written procedures and records of inspections and tests, including integrity tests, for at least three years. 3. Keep comparison records.
Notes :	Corrective Actions: Within 30 days, provide records of inspections as outlined in your SPCC plan.
Division :	Long Beach Environmental Heath
Program :	APSA
Source :	CERS
Violation Date :	2020-11-12
Citation :	HSC 6.95 25508(a)(3) - California Health and Safety Code, Chapter 6.95, Section(s) 25508(a)(3)

Map Id: B7
Direction: W
Distance: 0.000 mi., 1 ft.
Elevation: 13 ft.
Relative: Higher

Site Name : DEL MAR SEAFOOD | HANSEN FREIGHTLINES INC | PACIFIC SEAFOOD 1532 WEST ESTHER STREET | 1532 W ESTHER ST | 1532 WEST ESTER ST LONG BEACH, CA

Database(s) : [AST - CA, FRS, HAZNET - CA, HWG - CA, RCRA_SQG] ***(cont.)***

Envirosite ID: 41064817
EPA ID: CAP000146431

AST - CA ***(cont.)***

Description : Failure to complete and electronically submit a site map with all required content.

Notes : The site map title was for the wrong address (1543 W 16th St). Update the site map (1532 W Esther St) and resubmit it within 30 days.

Division : Long Beach Environmental Heath
Program : HMRRP
Source : CERS

Violation Date : 2020-11-12

Citation : HSC 6.95 25508.2 - California Health and Safety Code, Chapter 6.95, Section(s) 25508.2

Description : Failure to annually review and electronically certify that the business plan is complete and accurate on or before the annual due date.

Notes :

Returned to compliance on 11/16/2020. OBSERVATION: The business failed to electronically submit and certify that the business plan is complete, accurate, and in compliance with EPCRA on or before the required due date. CORRECTIVE ACTION: Electronically submit and certify that the business plan is complete, accurate, and in compliance with EPCRA within 30 days. On an ongoing basis, electronically submit and certify the business plan annually on or before the required due date. The last HMBP review, update and submittal in CERS was 2-27-19 and was due by 2-27-20 . The business was able to update and submit the HMBP in CERS during this inspection. This violation is abated.

Division : Long Beach Environmental Heath
Program : HMRRP
Source : CERS

Violation Date : 2017-11-14

Citation : HSC 6.95 25508(a)(1) - California Health and Safety Code, Chapter 6.95, Section(s) 25508(a)(1)

Description : Failure to complete and electronically submit a business plan when storing/handling a hazardous material at or above reportable quantities.

Notes : Returned to compliance on 12/13/2017. OBSERVATION: FACILITY HAS NOT RECERTIFIED THEIR HAZARDOUS MATERIALS BUSINESS EMERGENCY PLAN (HMBEP) WITHIN THE LAST 12 MONTHS. CORRECTIVE ACTION: LON ON TO THE CALIF. ENVIRONMENTAL REPORTING SYSTEM (CERS) AND SUBMIT YOUR HMBEP ELECTRONICALLY.

Map Id: B7
Direction: W
Distance: 0.000 mi., 1 ft.
Elevation: 13 ft.
Relative: Higher

Site Name : DEL MAR SEAFOOD | HANSEN FREIGHTLINES INC | PACIFIC SEAFOOD
1532 WEST ESTHER STREET | 1532 W ESTHER ST | 1532 WEST ESTER ST
LONG BEACH, CA

Database(s) : [AST - CA, FRS, HAZNET - CA, HWG - CA, RCRA_SQG] ***(cont.)***

Envirosite ID: 41064817
EPA ID: CAP000146431

AST - CA ***(cont.)***

Division :	Long Beach Environmental Heath
Program :	HMRRP
Source :	CERS
Violation Date :	2014-08-06
Citation :	HSC 6.95 25507 - California Health and Safety Code, Chapter 6.95, Section(s) 25507
Description :	Failure to adequately establish and implement a business plan when storing/handling a hazardous material at or above reportable quantities.
Notes :	Returned to compliance on 11/14/2017.
Division :	Long Beach Environmental Heath
Program :	HMRRP
Source :	CERS

Enforcements

Enforcement Action Date :	N/R
Type :	N/R
Description :	N/R
Notes :	N/R
Division :	N/R
Program :	N/R
Source :	N/R

Chemicals

Chemical Name :	Ethylene Glycol
CAS Number :	107-21-1
Hazard Type(s) :	N/R
Max Daily Amount / Unit :	1200-2999 Gallons
Average Daily Amount / Unit :	600-1199 Gallons
Days Onsite :	365
Physical State(s) :	Liquid, Pure
Chemical Name :	Motor Oil
CAS Number :	N/R
Hazard Type(s) :	N/R
Max Daily Amount / Unit :	120000-1199999 Gallons
Average Daily Amount / Unit :	60000-119999 Gallons
Days Onsite :	365
Physical State(s) :	Liquid, Mix

FRS

Facility Name :	DEL MAR SEAFOOD

Map Id: B7
Direction: W
Distance: 0.000 mi., 1 ft.
Elevation: 13 ft.
Relative: Higher

Site Name : DEL MAR SEAFOOD | HANSEN FREIGHTLINES INC | PACIFIC SEAFOOD 1532 WEST ESTHER STREET | 1532 W ESTHER ST | 1532 WEST ESTER ST LONG BEACH, CA

Database(s) : [AST - CA, FRS, HAZNET - CA, HWG - CA, RCRA_SQG] ***(cont.)***

Envirosite ID: 41064817
EPA ID: CAP000146431

FRS ***(cont.)***

Facility Address : 1532 WEST ESTHER STREET, LONG BEACH, CA 90813-1229
County : LOS ANGELES

Site Details
Registry ID : 110070800064
FRS Facility URL : Click here for hyperlink provided by the agency.
Last Date in Agency List : 2021-07-17

Source Description

Source Description :

RCRAInfo is EPA's comprehensive information system that supports the Resource Conservation and Recovery Act (RCRA) of 1976 and the Hazardous and Solid Waste Amendments (HSWA) of 1984 through the tracking of events and activities related to facilities that generate, transport, and treat, store, or dispose of hazardous waste. RCRAInfo allows RCRA program staff to track the notification, permit, compliance, and corrective action activities required under RCRA. RCRAInfo also supports generation of the National Hazardous Waste Biennial Report. All generators and treatment, storage, and disposal facilities who handle hazardous waste are required to report to the EPA Administrator at least once every two years to support creation of the Biennial Report.

FRS Environmental Interest
Source and System ID : RCRAINFO - CAP000146431

HAZNET - CA

Facility Name : DEL MAR SEAFOOD
Facility Address : 1532 WEST ESTHER STREET, LONG BEACH, CA 90813
County : LOS ANGELES

Site Details
Generator EPA ID : CAP000146431
Active : Inactive
Category : STATE
Facility Types : N/R
Type : TEMPORARY
Contact Name : N/R
Contact Phone : N/R
Facility Mailing Address : 331 FORD STREET, WATSONVILLE, CA 950760000
Latitude : 33.78867300
Longitude : -118.21273650
Agency Hyperlink : Click here for hyperlink provided by the agency.
Last Date in Agency List : 2021-07-08

Map Id: B7
Direction: W
Distance: 0.000 mi., 1 ft.
Elevation: 13 ft.
Relative: Higher

Site Name : DEL MAR SEAFOOD | HANSEN FREIGHTLINES INC | PACIFIC SEAFOOD 1532 WEST ESTHER STREET | 1532 W ESTHER ST | 1532 WEST ESTER ST LONG BEACH, CA

Database(s) : [AST - CA, FRS, HAZNET - CA, HWG - CA, RCRA_SQG] ***(cont.)***

Envirosite ID: 41064817
EPA ID: CAP000146431

HAZNET - CA ***(cont.)***

Waste Generator Details
State Waste : 2003: 331 - Off-specification, aged or surplus organics, 0.075 tons to CAD028409019
2003: 531 - Chemical toilet waste, 0.015 tons to CAD028409019

Facility Name : HANSEN FREIGHTLINES INC
Facility Address : 1532 W ESTHER ST, LONG BEACH, CA 90813
County : LOS ANGELES

Site Details
Generator EPA ID : CAL000362219
Active : Inactive
Category : STATE
Facility Types : N/R
Type : PERMANENT
Contact Name : N/R
Contact Phone : N/R
Facility Mailing Address : 5042 WILSHIRE BLVD # 302, LOS ANGELES, CA 900364305
Latitude : 33.78867300
Longitude : -118.21273650
Agency Hyperlink : Click here for hyperlink provided by the agency.
Last Date in Agency List : 2021-07-08

Waste Generator Details
State Waste : 2011: 223 - Unspecified oil-containing waste, 0.35445 tons to CAT080013352
2011: 352 - Other organic solids, 0.15 tons to CAD097030993

Facility Name : PACIFIC SEAFOOD
Facility Address : 1532 WEST ESTER ST, LONG BEACH, CA 90813
County : LOS ANGELES

Site Details
Generator EPA ID : CAC001055448
Active : Inactive
Category : STATE
Facility Types : N/R
Type : TEMPORARY
Contact Name : N/R
Contact Phone : N/R
Facility Mailing Address : 1532 WEST ESTER ST, LONG BEACH, CA 908130000
Latitude : 33.78894314
Longitude : -118.21275640
Agency Hyperlink : Click here for hyperlink provided by the agency.
Last Date in Agency List : 2021-07-08

Map Id: B7
Direction: W
Distance: 0.000 mi., 1 ft.
Elevation: 13 ft.
Relative: Higher

Site Name : DEL MAR SEAFOOD | HANSEN FREIGHTLINES INC | PACIFIC SEAFOOD
1532 WEST ESTHER STREET | 1532 W ESTHER ST | 1532 WEST ESTER ST
LONG BEACH, CA

Database(s) : [AST - CA, FRS, HAZNET - CA, HWG - CA, RCRA_SQG] ***(cont.)***

Envirosite ID: 41064817
EPA ID: CAP000146431

HWG - CA

Facility Name :	DEL MAR SEAFOOD
Facility Address :	1532 WEST ESTHER STREET, LONG BEACH, CA 90813
County :	LOS ANGELES
EPA ID :	CAP000146431
Status :	Inactive
Category :	STATE
Type :	TEMPORARY
Facility Type :	N/R
Mailing Address :	331 FORD STREET, WATSONVILLE, CA 950760000
Owner Name :	DEL MAR SEAFOOD
Owner Address :	1532 WEST ESTHER STREET, LONG BEACH, CA
Operator Name :	DEL MAR SEAFOOD
Operator Address :	1532 WEST ESTHER STREET, LONG BEACH, CA
Latitude :	33.78901
Longitude :	-118.212704
Facility Name :	HANSEN FREIGHTLINES INC
Facility Address :	1532 W ESTHER ST, LONG BEACH, CA 90813
County :	LOS ANGELES
EPA ID :	CAL000362219
Status :	Inactive
Category :	STATE
Type :	PERMANENT
Facility Type :	N/R
Mailing Address :	5042 WILSHIRE BLVD # 302, LOS ANGELES, CA 900364305
Owner Name :	HANSEN FREIGHTLINES INC
Owner Address :	1532 W ESTHER ST, LONG BEACH, CA 908131229
Operator Name :	EDWARD HANSEN
Operator Address :	1532 W ESTHER ST, LONG BEACH, CA 908130000
Latitude :	33.78857
Longitude :	-118.21265
Facility Name :	PACIFIC SEAFOOD
Facility Address :	1532 WEST ESTER ST, LONG BEACH, CA 90813
County :	LOS ANGELES
EPA ID :	CAC001055448
Status :	Inactive
Category :	STATE
Type :	TEMPORARY
Facility Type :	N/R
Mailing Address :	1532 WEST ESTER ST, LONG BEACH, CA 908130000
Owner Name :	FRANK LAURO
Owner Address :	1532 WEST ESTER ST, LONG BEACH, CA 908130000
Operator Name :	FRANK LAURO
Operator Address :	1532 WEST ESTER ST, LONG BEACH, CA 908130000
Latitude :	33.789041

Map Id: B7
Direction: W
Distance: 0.000 mi., 1 ft.
Elevation: 13 ft.
Relative: Higher

Site Name : DEL MAR SEAFOOD | HANSEN FREIGHTLINES INC | PACIFIC SEAFOOD 1532 WEST ESTHER STREET | 1532 W ESTHER ST | 1532 WEST ESTER ST LONG BEACH, CA

Database(s) : [AST - CA, FRS, HAZNET - CA, HWG - CA, RCRA_SQG] ***(cont.)***

Envirosite ID: 41064817
EPA ID: CAP000146431

HWG - CA ***(cont.)***

Longitude :	-118.212737

RCRA_SQG

Facility Name :	DEL MAR SEAFOOD
Facility Address :	1532 WEST ESTHER STREET, LONG BEACH, CA 90813-1229
County :	LOS ANGELES
Date Form Received by Agency :	2003-07-29
EPA ID :	CAP000146431
Mailing Address :	331 FORD STREET, WATSONVILLE, CA 95076
Contact :	JOE ROGGIO
Contact Address :	331 FORD STREET, WATSONVILLE, CA 95076
Contact Country :	US
Contact Telephone :	831-763-3000
Contact Email :	N/R
EPA Region :	09
Land Type :	Private
Source Type :	Temporary
Classification :	Small Quantity Generator
Description :	Handlers that generate more than 100 and less than 1000 kilograms of hazardous waste during any calendar month and accumulate less than 6000 kg of hazardous waste at any time; or generate 100 kg or less of hazardous waste during any calendar month, and accumulate more than 1000 kg of hazardous waste at any time.
Last Date in Agency List :	2021-09-03

Owner/Operator Summary

Owner/Operator Name :	JOE CAPPUCCIO
Owner/Operator Address :	N/R
Owner/Operator Country :	N/R
Owner/Operator Telephone :	N/R
Owner/Operator Email :	N/R
Owner/Operator Fax :	N/R
Legal Status :	Private
Owner/Operator Type :	Operator
Owner/Operator Start Date :	1999-01-01
Owner/Operator End Date :	N/R

Owner/Operator Name :	JOE CAPPUCCIO
Owner/Operator Address :	N/R
Owner/Operator Country :	N/R
Owner/Operator Telephone :	N/R
Owner/Operator Email :	N/R
Owner/Operator Fax :	N/R
Legal Status :	Private
Owner/Operator Type :	Owner
Owner/Operator Start Date :	1999-01-01

Map Id: B7
Direction: W
Distance: 0.000 mi., 1 ft.
Elevation: 13 ft.
Relative: Higher

Site Name : DEL MAR SEAFOOD | HANSEN FREIGHTLINES INC | PACIFIC SEAFOOD
1532 WEST ESTHER STREET | 1532 W ESTHER ST | 1532 WEST ESTER ST
LONG BEACH, CA

Database(s) : [AST - CA, FRS, HAZNET - CA, HWG - CA, RCRA_SQG] ***(cont.)***

Envirosite ID: 41064817
EPA ID: CAP000146431

RCRA_SQG ***(cont.)***

Owner/Operator End Date : N/R

Handler Activities Summary

U.S. Importer of Hazardous Waste :	N
Mixed Waste (Haz. and Radioactive) :	N
Recycler of Hazardous Waste :	N
Transporter of Hazardous Waste :	N
Treater, Storer or Disposer of HW :	N
Underground Injection Activity :	N
On-site Burner Exemption :	N
Furnace Exemption :	N
Used Oil Fuel Burner :	N
Used Oil Processor :	N
Used Oil Refiner :	N
Used Oil Fuel Marketer to Burner :	N
Used Oil Specification Marketer :	N
Used Oil Transfer Facility :	N
Used Oil Transporter :	N

Hazardous Waste Summary
Waste Code / Name : D001 - IGNITABLE WASTE

Notices of Violations Summary
Regulation Violated : N

Map Id: B8
Direction: SW
Distance: 0.005 mi., 27 ft.
Elevation: 11 ft.
Relative: Lower

Site Name : VERIZON CALIFORNIA INC. | VERIZON 17TH STREET AND CASPIAN AVENUE | INTERSECTION OF 17TH & CASPIAN WAY MANHOLE #583K
LONG BEACH, CA 90813

Database(s) : [HAZNET - CA, HWG - CA]

Envirosite ID: 41055525
EPA ID: CAC002585506

HAZNET - CA

Facility Name : VERIZON
Facility Address : INTERSECTION OF 17TH & CASPIAN WAY MANHOLE #583K, LONG BEACH, CA 90813
County : LOS ANGELES

Map Id: B8
Direction: SW
Distance: 0.005 mi., 27 ft.
Elevation: 11 ft.
Relative: Lower

Site Name : VERIZON CALIFORNIA INC. | VERIZON 17TH STREET AND CASPIAN AVENUE | INTERSECTION OF 17TH & CASPIAN WAY MANHOLE #583K
LONG BEACH, CA 90813

Database(s) : [HAZNET - CA, HWG - CA] ***(cont.)***

Envirosite ID: 41055525
EPA ID: CAC002585506

HAZNET - CA ***(cont.)***

Site Details

Generator EPA ID :	CAC002585506
Active :	Inactive
Category :	STATE
Facility Types :	N/R
Type :	TEMPORARY
Contact Name :	N/R
Contact Phone :	N/R
Facility Mailing Address :	PO BOX 725, CHINO, CA 91709
Latitude :	33.78816000
Longitude :	-118.21220100
Agency Hyperlink :	Click here for hyperlink provided by the agency.
Last Date in Agency List :	2021-07-08

Waste Generator Details

State Waste :	2005: 223 - Unspecified oil-containing waste, 6.255 tons to CAD028409019 2005: 223 - Unspecified oil-containing waste, 2.502 tons to CAT080013352 2005: 352 - Other organic solids, 0.05 tons to CAD028409019
Facility Name :	VERIZON CALIFORNIA INC.
Facility Address :	17TH STREET AND CASPIAN AVENUE, LONG BEACH, CA 90813
County :	LOS ANGELES

Site Details

Generator EPA ID :	CAC002831654
Active :	Inactive
Category :	STATE
Facility Types :	N/R
Type :	TEMPORARY
Contact Name :	N/R
Contact Phone :	N/R
Facility Mailing Address :	PO BOX 725, CHINO, CA 917080725
Latitude :	33.78816000
Longitude :	-118.21220100
Agency Hyperlink :	Click here for hyperlink provided by the agency.
Last Date in Agency List :	2021-07-08

HWG - CA

Facility Name :	VERIZON
Facility Address :	INTERSECTION OF 17TH & CASPIAN WAY MANHOLE #583K, LONG BEACH, CA 90813
County :	LOS ANGELES
EPA ID :	CAC002585506
Status :	Inactive
Category :	STATE

Map Id: B8
Direction: SW
Distance: 0.005 mi., 27 ft.
Elevation: 11 ft.
Relative: Lower

Site Name : VERIZON CALIFORNIA INC. | VERIZON 17TH STREET AND CASPIAN AVENUE | INTERSECTION OF 17TH & CASPIAN WAY MANHOLE #583K
LONG BEACH, CA 90813

Database(s) : [HAZNET - CA, HWG - CA] ***(cont.)***

Envirosite ID: 41055525
EPA ID: CAC002585506

HWG - CA ***(cont.)***

Type :	TEMPORARY
Facility Type :	N/R
Mailing Address :	PO BOX 725, CHINO, CA 91709
Owner Name :	VERIZON CALIF INC
Owner Address :	PO BOX 725, CHINO, CA 91709
Operator Name :	ZACH FEINGOLD
Operator Address :	PO BOX 725, CHINO, CA 91709
Latitude :	33.78816
Longitude :	-118.212201

Facility Name :	VERIZON CALIFORNIA INC.
Facility Address :	17TH STREET AND CASPIAN AVENUE, LONG BEACH, CA 90813
County :	LOS ANGELES

EPA ID :	CAC002831654
Status :	Inactive
Category :	STATE
Type :	TEMPORARY
Facility Type :	N/R
Mailing Address :	PO BOX 725, CHINO, CA 917080725
Owner Name :	VERIZON CALIFORNIA INC.
Owner Address :	PO BOX 725, CHINO, CA 917080725
Operator Name :	ZACH FEINGOLD
Operator Address :	PO BOX 725, CHINO, CA 917080725
Latitude :	33.78816
Longitude :	-118.212201

Map Id: C9
Direction: S
Distance: 0.007 mi., 38 ft.
Elevation: 10 ft.
Relative: Lower

Site Name : JLMANTA INC CALIFORNIA
1440 W 17TH ST
LONG BEACH, CA 90813

Database(s) : [ECHO, FRS, HAZNET - CA, HWG - CA, RCRA_SQG]

Envirosite ID: 590114
EPA ID: N/R

ECHO

Facility Name :	JLMANTA INC CALIFORNIA
Facility Address :	1440 W 17TH ST, LONG BEACH, CA 90813
County :	LOS ANGELES

Last Inspection Date :	N/R
Registry ID :	110002908943
FIPS Code :	06037
EPA Region :	09
Inspection Count :	0
Last Inspection Days :	N/R

Map Id: C9
Direction: S
Distance: 0.007 mi., 38 ft.
Elevation: 10 ft.
Relative: Lower

Site Name : JLMANTA INC CALIFORNIA
1440 W 17TH ST
LONG BEACH, CA 90813

Database(s) : [ECHO, FRS, HAZNET - CA, HWG - CA, RCRA_SQG] ***(cont.)***

Envirosite ID: 590114
EPA ID: N/R

ECHO ***(cont.)***

Informal Count :	0
Last Informal Action Date :	N/R
Formal Action Count :	0
Last Formal Action Date :	N/R
Total Penalties :	0
Penalty Count :	N/R
Last Penalty Date :	N/R
Last Penalty Amount :	N/R
QTRS IN NC :	0
Programs IN SNC :	0
Current Compliance Status :	No Violation Identified
Three-Year Compliance Status :	_____
Collection Method :	ADDRESS MATCHING-HOUSE NUMBER
Reference Point :	CENTER OF A FACILITY OR STATION
Accuracy Meters :	30
Derived Tribes :	N/R
Derived HUC :	18070105
Derived WBD :	N/R
Derived STCTY FIPS :	06037
Derived Zip :	90813
Derived CD113 :	47
Derived CB2010 :	060375755001009
MYRTK Universe :	NNN
NPDES IDs :	N/R
CWA Permit Types :	N/R
CWA Compliance Tracking :	N/R
CWA NAICS :	N/R
CWA SICS :	N/R
CWA Inspection Count :	N/R
CWA Last Inspection Days :	N/R
CWA Informal Count :	N/R
CWA Formal Action Count :	N/R
CWA Last Formal Action Date :	N/R
CWA Penalties :	N/R
CWA Last Penalty Date :	N/R
CWA Last Penalty Amount :	N/R
CWA Quarters IN NC :	N/R
CWA Current Compliance Status :	N/R
CWA Current SNC Flag :	N
CWA 13 Quarters Compliance Status :	N/R
CWA 13 Quarters Effluent Exceedances:	N/R
CWA Three-Year QNCR Codes :	N/R
DFR URL :	Click here for hyperlink provided by the agency.
Facility SIC :	N/R
Facility NAICS :	N/R
Facility Last Inspection EPA Date :	N/R
Facility Last Inspection State Date :	N/R
Facility Last Formal Act EPA Date :	N/R
Facility Last Formal Act State Date :	N/R
Facility Last Informal Act EPA Date :	N/R
Facility Last Informal Act State Date:	N/R
Facility Federal Agency :	N/R
TRI Reporter :	N/R
Facility Imp Water Flag :	N/R
Current SNC Flag :	N
Indian County Flag :	N

Map Id: C9
Direction: S
Distance: 0.007 mi., 38 ft.
Elevation: 10 ft.
Relative: Lower

Site Name : JLMANTA INC CALIFORNIA
1440 W 17TH ST
LONG BEACH, CA 90813

Database(s) : [ECHO, FRS, HAZNET - CA, HWG - CA, RCRA_SQG] ***(cont.)***

Envirosite ID: 590114
EPA ID: N/R

ECHO ***(cont.)***

Federal Flag :	N/R
US Mexico Border Flag :	N
Chesapeak Bay Flag :	N/R
AIR Flag :	N
NPDES Flag :	N
SDWIS Flag :	N
RCRA Flag :	Y
TRI Flag :	N
GHG Flag :	N
Major Flag :	N/R
Active Flag :	Y
NAA Flag :	Y
Latitude :	33.78816
Longitude :	-118.21142
Last Date in Agency List :	2021-08-20

FRS

Facility Name :	JLMANTA INC CALIFORNIA
Facility Address :	1440 W 17TH ST, LONG BEACH, CA 90813
County :	LOS ANGELES

Site Details

Registry ID :	110002908943
FRS Facility URL :	Click here for hyperlink provided by the agency.
Last Date in Agency List :	2021-07-17

Source Description

Source Description :

RCRAInfo is EPA's comprehensive information system that supports the Resource Conservation and Recovery Act (RCRA) of 1976 and the Hazardous and Solid Waste Amendments (HSWA) of 1984 through the tracking of events and activities related to facilities that generate, transport, and treat, store, or dispose of hazardous waste. RCRAInfo allows RCRA program staff to track the notification, permit, compliance, and corrective action activities required under RCRA. RCRAInfo also supports generation of the National Hazardous Waste Biennial Report. All generators and treatment, storage, and disposal facilities who handle hazardous waste are required to report to the EPA Administrator at least once every two years to support creation of the Biennial Report.

FRS Environmental Interest

Source and System ID :	RCRAINFO - CAR000006957

HAZNET - CA

Facility Name :	JLMANTA INC CALIFORNIA
Facility Address :	1440 W 17TH ST, LONG BEACH, CA 90813
County :	LOS ANGELES

Map Id: C9
Direction: S
Distance: 0.007 mi., 38 ft.
Elevation: 10 ft.
Relative: Lower

Site Name : JLMANTA INC CALIFORNIA
1440 W 17TH ST
LONG BEACH, CA 90813

Database(s) : [ECHO, FRS, HAZNET - CA, HWG - CA, RCRA_SQG] ***(cont.)***

Envirosite ID: 590114
EPA ID: N/R

HAZNET - CA ***(cont.)***

Site Details

Generator EPA ID :	CAR000006957
Active :	Inactive
Category :	FEDERAL
Facility Types :	N/R
Type :	PERMANENT
Contact Name :	N/R
Contact Phone :	N/R
Facility Mailing Address :	1411 W GAYLORD ST, LONG BEACH, CA 908131328
Latitude :	33.78789900
Longitude :	-118.21152600
Agency Hyperlink :	Click here for hyperlink provided by the agency.
Last Date in Agency List :	2021-07-08

Waste Generator Details

State Waste :	1996: 172 - Metal dust (see 121) and machining waste, 1.75 tons to CAD000088252 1996: 213 - Hydrocarbon solvents (benzene, hexane, Stoddard, Etc.), 4.8622 tons to CAD000088252

HWG - CA

Facility Name :	JLMANTA INC CALIFORNIA
Facility Address :	1440 W 17TH ST, LONG BEACH, CA 90813
County :	LOS ANGELES
EPA ID :	CAR000006957
Status :	Inactive
Category :	FEDERAL
Type :	PERMANENT
Facility Type :	N/R
Mailing Address :	1411 W GAYLORD ST, LONG BEACH, CA 908131328
Owner Name :	JL MANTA INC
Owner Address :	1411 W GAYLORD ST, LONG BEACH, CA 908130000
Operator Name :	DANIEL M CROWLEY
Operator Address :	INACTIVE PER VQ98 - BMI, LONG BEACH, CA 908130000
Latitude :	33.788202
Longitude :	-118.211391

RCRA_SQG

Facility Name :	JLMANTA INC CALIFORNIA
Facility Address :	1440 W 17TH ST, LONG BEACH, CA 90813
County :	LOS ANGELES
Date Form Received by Agency :	1996-02-01
EPA ID :	CAR000006957
Mailing Address :	1440 W 17TH ST, LONG BEACH, CA 90813
Contact :	DANIEL CROWLEY
Contact Address :	1440 W 17TH ST, LONG BEACH, CA 90813
Contact Country :	US
Contact Telephone :	310-983-5191

Map Id: C9
Direction: S
Distance: 0.007 mi., 38 ft.
Elevation: 10 ft.
Relative: Lower

Site Name : JLMANTA INC CALIFORNIA
1440 W 17TH ST
LONG BEACH, CA 90813

Database(s) : [ECHO, FRS, HAZNET - CA, HWG - CA, RCRA_SQG] ***(cont.)***

Envirosite ID: 590114
EPA ID: N/R

RCRA_SQG ***(cont.)***

Contact Email :	N/R
EPA Region :	09
Land Type :	Private
Source Type :	Notification
Classification :	Small Quantity Generator
Description :	Handlers that generate more than 100 and less than 1000 kilograms of hazardous waste during any calendar month and accumulate less than 6000 kg of hazardous waste at any time; or generate 100 kg or less of hazardous waste during any calendar month, and accumulate more than 1000 kg of hazardous waste at any time.
Last Date in Agency List :	2021-09-03

Owner/Operator Summary

Owner/Operator Name :	JLMANTA INC
Owner/Operator Address :	5233 HOHMAN AVE, HAMMOND, IN 46320
Owner/Operator Country :	N/R
Owner/Operator Telephone :	219-933-1100
Owner/Operator Email :	N/R
Owner/Operator Fax :	N/R
Legal Status :	Private
Owner/Operator Type :	Owner
Owner/Operator Start Date :	N/R
Owner/Operator End Date :	N/R

Handler Activities Summary

U.S. Importer of Hazardous Waste :	N
Mixed Waste (Haz. and Radioactive) :	N
Recycler of Hazardous Waste :	N
Transporter of Hazardous Waste :	N
Treater, Storer or Disposer of HW :	N
Underground Injection Activity :	N
On-site Burner Exemption :	N
Furnace Exemption :	N
Used Oil Fuel Burner :	N
Used Oil Processor :	N
Used Oil Refiner :	N
Used Oil Fuel Marketer to Burner :	N
Used Oil Specification Marketer :	N
Used Oil Transfer Facility :	N
Used Oil Transporter :	N

Notices of Violations Summary

Regulation Violated :	N

Map Id: C10
Direction: S
Distance: 0.007 mi., 39 ft.
Elevation: 10 ft.
Relative: Lower

Site Name : CITY OF LONG BEACH
1460 W. 17TH
LONG BEACH, CA 90813

Database(s) : [HAZNET - CA, HWG - CA]

Envirosite ID: 507486
EPA ID: CAC000930640

HAZNET - CA

Facility Name :	CITY OF LONG BEACH
Facility Address :	1460 W. 17TH, LONG BEACH, CA 90813
County :	LOS ANGELES

Site Details

Generator EPA ID :	CAC000930640
Active :	Inactive
Category :	STATE
Facility Types :	N/R
Type :	TEMPORARY
Contact Name :	N/R
Contact Phone :	N/R
Facility Mailing Address :	GEORGIA POND, LONG BEACH, CA 908020000
Latitude :	33.78808764
Longitude :	-118.21151937
Agency Hyperlink :	Click here for hyperlink provided by the agency.
Last Date in Agency List :	2021-07-08

HWG - CA

Facility Name :	CITY OF LONG BEACH
Facility Address :	1460 W. 17TH, LONG BEACH, CA 90813
County :	LOS ANGELES

EPA ID :	CAC000930640
Status :	Inactive
Category :	STATE
Type :	TEMPORARY
Facility Type :	N/R
Mailing Address :	GEORGIA POND, LONG BEACH, CA 908020000
Owner Name :	N/R
Owner Address :	N/A
Operator Name :	OLGA ADAMS
Operator Address :	1460 W. 17TH, LONG BEACH, CA 908130000
Latitude :	33.788181
Longitude :	-118.211541

Map Id: C11
Direction: SSE
Distance: 0.008 mi., 42 ft.
Elevation: 11 ft.
Relative: Lower

Site Name : CTrans, Inc. | J-GEM TRANSPORTATION INC | CTRANS POCAPALIA
1418 W 17TH ST | 1418 WEST 17TH STREET
LONG BEACH | Long Beach, CA

Database(s) : [CALEPA SITES - CA, CIWQS - CA, ECHO, FRS, HAZNET - CA, HWG - CA, MANIFEST EPA, NPDES - CA, RCRA_NONGEN]

Envirosite ID: 314121
EPA ID: N/R

CALEPA SITES - CA

Facility Name : CTrans, Inc.
Facility Address : 1418 W 17TH ST, LONG BEACH, 90813

Site ID : 22790
EI ID : 10451872
EI Description : Chemical Storage Facilities
Latitude : 33.788107
Longitude : -118.210900
Agency Hyperlink : Click here for hyperlink provided by the agency.
Last Date in Agency List : 2021-08-26

Site ID : 22790
EI ID : 10451872
EI Description : Hazardous Waste Generator
Latitude : 33.788107
Longitude : -118.210900
Agency Hyperlink : Click here for hyperlink provided by the agency.
Last Date in Agency List : 2021-08-26

Site ID : 22790
EI ID : 10451872
EI Description : Chemical Storage Facilities
Latitude : 33.788107
Longitude : -118.210900
Agency Hyperlink : Click here for hyperlink provided by the agency.
Last Date in Agency List : 2021-02-13

Site ID : 22790
EI ID : 10451872
EI Description : Hazardous Waste Generator
Latitude : 33.788107
Longitude : -118.210900
Agency Hyperlink : Click here for hyperlink provided by the agency.
Last Date in Agency List : 2021-02-13

CIWQS - CA

Facility Name : C TRANS
Facility Address : 1418 WEST 17TH STREET, LONG BEACH, CA 90813
County : LOS ANGELES

Place ID : S814823
Agency Name : JBD PARTNERSHIP
Last Date in Agency List : 2021-09-10

Map Id: C11
Direction: SSE
Distance: 0.008 mi., 42 ft.
Elevation: 11 ft.
Relative: Lower

Site Name : CTrans, Inc. | J-GEM TRANSPORTATION INC | CTRANS POCAPALIA
1418 W 17TH ST | 1418 WEST 17TH STREET
LONG BEACH | Long Beach, CA

Database(s) : [CALEPA SITES - CA, CIWQS - CA, ECHO, FRS, HAZNET - CA, HWG - CA, MANIFEST EPA, NPDES - CA, RCRA_NONGEN] ***(cont.)***

Envirosite ID: 314121
EPA ID: N/R

CIWQS - CA ***(cont.)***

Facility Name :	C Trans Inc
Facility Address :	1418 W 17th St, Long Beach, CA 90813
County :	Los Angeles
Place ID :	S890140
Agency Name :	C Trans Inc
Last Date in Agency List :	2021-06-15
Facility Name :	C TRans Inc
Facility Address :	1418 W 17th Street, Long Beach, CA 90813
County :	Los Angeles
Place ID :	S892104
Agency Name :	C Trans Inc
Last Date in Agency List :	2021-06-15
Facility Name :	CTRANS POCAPALIA
Facility Address :	1418 WEST 17TH STREET, LONG BEACH, CA 90813
County :	LOS ANGELES
Place ID :	S814863
Agency Name :	JBD PARTNERSHIP
Last Date in Agency List :	2021-09-10

ECHO

Facility Name :	C TRANS INC
Facility Address :	1418 W 17TH ST, LONG BEACH, CA 90813
County :	LOS ANGELES
Last Inspection Date :	N/R
Registry ID :	110070474376
FIPS Code :	N/R
EPA Region :	09
Inspection Count :	0
Last Inspection Days :	N/R
Informal Count :	0
Last Informal Action Date :	N/R
Formal Action Count :	0
Last Formal Action Date :	N/R
Total Penalties :	0
Penalty Count :	N/R
Last Penalty Date :	N/R
Last Penalty Amount :	N/R
QTRS IN NC :	0
Programs IN SNC :	0

Map Id: C11
Direction: SSE
Distance: 0.008 mi., 42 ft.
Elevation: 11 ft.
Relative: Lower

Site Name : CTrans, Inc. | J-GEM TRANSPORTATION INC | CTRANS POCAPALIA
1418 W 17TH ST | 1418 WEST 17TH STREET
LONG BEACH | Long Beach, CA

Database(s) : [CALEPA SITES - CA, CIWQS - CA, ECHO, FRS, HAZNET - CA, HWG - CA, MANIFEST EPA, NPDES - CA, RCRA_NONGEN] ***(cont.)***

Envirosite ID: 314121
EPA ID: N/R

ECHO ***(cont.)***

Current Compliance Status :	No Violation Identified
Three-Year Compliance Status :	_____
Collection Method :	Zip Code Centroid
Reference Point :	N/R
Accuracy Meters :	10000
Derived Tribes :	N/R
Derived HUC :	N/R
Derived WBD :	N/R
Derived STCTY FIPS :	N/R
Derived Zip :	N/R
Derived CD113 :	N/R
Derived CB2010 :	N/R
MYRTK Universe :	NNN
NPDES IDs :	N/R
CWA Permit Types :	N/R
CWA Compliance Tracking :	N/R
CWA NAICS :	N/R
CWA SICS :	N/R
CWA Inspection Count :	N/R
CWA Last Inspection Days :	N/R
CWA Informal Count :	N/R
CWA Formal Action Count :	N/R
CWA Last Formal Action Date :	N/R
CWA Penalties :	N/R
CWA Last Penalty Date :	N/R
CWA Last Penalty Amount :	N/R
CWA Quarters IN NC :	N/R
CWA Current Compliance Status :	N/R
CWA Current SNC Flag :	N
CWA 13 Quarters Compliance Status :	N/R
CWA 13 Quarters Effluent Exceedances:	N/R
CWA Three-Year QNCR Codes :	N/R
DFR URL :	Click here for hyperlink provided by the agency.
Facility SIC :	N/R
Facility NAICS :	48422 - Specialized Freight (except Used Goods) Trucking, Local
Facility Last Inspection EPA Date :	N/R
Facility Last Inspection State Date :	N/R
Facility Last Formal Act EPA Date :	N/R
Facility Last Formal Act State Date :	N/R
Facility Last Informal Act EPA Date :	N/R
Facility Last Informal Act State Date:	N/R
Facility Federal Agency :	N/R
TRI Reporter :	N/R
Facility Imp Water Flag :	N/R
Current SNC Flag :	N
Indian County Flag :	N
Federal Flag :	N/R
US Mexico Border Flag :	N/R
Chesapeak Bay Flag :	N/R
AIR Flag :	N
NPDES Flag :	N
SDWIS Flag :	N
RCRA Flag :	Y

Map Id: C11
Direction: SSE
Distance: 0.008 mi., 42 ft.
Elevation: 11 ft.
Relative: Lower

Site Name : CTrans, Inc. | J-GEM TRANSPORTATION INC | CTRANS POCAPALIA
1418 W 17TH ST | 1418 WEST 17TH STREET
LONG BEACH | Long Beach, CA

Database(s) : [CALEPA SITES - CA, CIWQS - CA, ECHO, FRS, HAZNET - CA, HWG - CA, MANIFEST EPA, NPDES - CA, RCRA_NONGEN] ***(cont.)***

Envirosite ID: 314121
EPA ID: N/R

ECHO ***(cont.)***

TRI Flag :	N
GHG Flag :	N
Major Flag :	N/R
Active Flag :	Y
NAA Flag :	N
Latitude :	33.780911
Longitude :	-118.196312
Last Date in Agency List :	2021-08-20
Facility Name :	J-GEM TRANSPORTATION INC
Facility Address :	1418 W 17TH ST, LONG BEACH, CA 90813
County :	LOS ANGELES
Last Inspection Date :	N/R
Registry ID :	110002650578
FIPS Code :	06037
EPA Region :	09
Inspection Count :	0
Last Inspection Days :	N/R
Informal Count :	0
Last Informal Action Date :	N/R
Formal Action Count :	0
Last Formal Action Date :	N/R
Total Penalties :	0
Penalty Count :	N/R
Last Penalty Date :	N/R
Last Penalty Amount :	N/R
QTRS IN NC :	0
Programs IN SNC :	0
Current Compliance Status :	No Violation Identified
Three-Year Compliance Status :	_____
Collection Method :	ADDRESS MATCHING-HOUSE NUMBER
Reference Point :	CENTER OF A FACILITY OR STATION
Accuracy Meters :	30
Derived Tribes :	N/R
Derived HUC :	18070105
Derived WBD :	N/R
Derived STCTY FIPS :	06037
Derived Zip :	90813
Derived CD113 :	47
Derived CB2010 :	060375755001032
MYRTK Universe :	NNN
NPDES IDs :	N/R
CWA Permit Types :	N/R
CWA Compliance Tracking :	N/R
CWA NAICS :	N/R
CWA SICS :	N/R
CWA Inspection Count :	N/R
CWA Last Inspection Days :	N/R
CWA Informal Count :	N/R
CWA Formal Action Count :	N/R

Map Id: C11
Direction: SSE
Distance: 0.008 mi., 42 ft.
Elevation: 11 ft.
Relative: Lower

Site Name : CTrans, Inc. | J-GEM TRANSPORTATION INC | CTRANS POCAPALIA
1418 W 17TH ST | 1418 WEST 17TH STREET
LONG BEACH | Long Beach, CA

Database(s) : [CALEPA SITES - CA, CIWQS - CA, ECHO, FRS, HAZNET - CA, HWG - CA, MANIFEST EPA, NPDES - CA, RCRA_NONGEN] ***(cont.)***

Envirosite ID: 314121
EPA ID: N/R

ECHO ***(cont.)***

CWA Last Formal Action Date :	N/R
CWA Penalties :	N/R
CWA Last Penalty Date :	N/R
CWA Last Penalty Amount :	N/R
CWA Quarters IN NC :	N/R
CWA Current Compliance Status :	N/R
CWA Current SNC Flag :	N
CWA 13 Quarters Compliance Status :	N/R
CWA 13 Quarters Effluent Exceedances:	N/R
CWA Three-Year QNCR Codes :	N/R
DFR URL :	Click here for hyperlink provided by the agency.
Facility SIC :	N/R
Facility NAICS :	N/R
Facility Last Inspection EPA Date :	N/R
Facility Last Inspection State Date :	N/R
Facility Last Formal Act EPA Date :	N/R
Facility Last Formal Act State Date :	N/R
Facility Last Informal Act EPA Date :	N/R
Facility Last Informal Act State Date:	N/R
Facility Federal Agency :	N/R
TRI Reporter :	N/R
Facility Imp Water Flag :	N/R
Current SNC Flag :	N
Indian County Flag :	N
Federal Flag :	N/R
US Mexico Border Flag :	N
Chesapeak Bay Flag :	N/R
AIR Flag :	N
NPDES Flag :	N
SDWIS Flag :	N
RCRA Flag :	Y
TRI Flag :	N
GHG Flag :	N
Major Flag :	N/R
Active Flag :	Y
NAA Flag :	Y
Latitude :	33.78815
Longitude :	-118.21106
Last Date in Agency List :	2021-08-20

FRS

Facility Name :	C TRANS INC
Facility Address :	1418 W 17TH ST, LONG BEACH, CA 90813-1328
County :	LOS ANGELES

Site Details

Registry ID :	110070474376
FRS Facility URL :	Click here for hyperlink provided by the agency.
Last Date in Agency List :	2021-07-17

Map Id: C11
Direction: SSE
Distance: 0.008 mi., 42 ft.
Elevation: 11 ft.
Relative: Lower

Site Name : CTrans, Inc. | J-GEM TRANSPORTATION INC | CTRANS POCAPALIA
1418 W 17TH ST | 1418 WEST 17TH STREET
LONG BEACH | Long Beach, CA

Database(s) : [CALEPA SITES - CA, CIWQS - CA, ECHO, FRS, HAZNET - CA, HWG - CA, MANIFEST EPA, NPDES - CA, RCRA_NONGEN] ***(cont.)***

Envirosite ID: 314121
EPA ID: N/R

FRS ***(cont.)***

Source Description

Source Description :

RCRAInfo is EPA's comprehensive information system that supports the Resource Conservation and Recovery Act (RCRA) of 1976 and the Hazardous and Solid Waste Amendments (HSWA) of 1984 through the tracking of events and activities related to facilities that generate, transport, and treat, store, or dispose of hazardous waste. RCRAInfo allows RCRA program staff to track the notification, permit, compliance, and corrective action activities required under RCRA. RCRAInfo also supports generation of the National Hazardous Waste Biennial Report. All generators and treatment, storage, and disposal facilities who handle hazardous waste are required to report to the EPA Administrator at least once every two years to support creation of the Biennial Report.

FRS Environmental Interest

Source and System ID :	RCRAINFO - CAL000341038
Facility Name :	CTRANSNA INC.
Facility Address :	1418 W 17TH ST, LONG BEACH, CA 90813
County :	LOS ANGELES

Site Details

Registry ID :	110065100483
FRS Facility URL :	Click here for hyperlink provided by the agency.
Last Date in Agency List :	2021-07-17

Source Description

Source Description :

The California Environmental Protection Agency (CalEPA) has recently implemented a new data warehouse system (nSite). This data warehouse combines and merges facility and site information from five different systems managed within CalEPA. The five systems are: California Environmental Reporting System (CERS), EnviroStor, GeoTracker, California Integrated Water Quality System (CIWQS), and Toxic Release Inventory (TRI).

FRS Environmental Interest

Source and System ID :	CA-ENVIROVIEW - 22790
Facility Name :	J-GEM TRANSPORTATION INC
Facility Address :	1418 W 17TH ST, LONG BEACH, CA 90813
County :	LOS ANGELES

Map Id: C11
Direction: SSE
Distance: 0.008 mi., 42 ft.
Elevation: 11 ft.
Relative: Lower

Site Name : CTrans, Inc. | J-GEM TRANSPORTATION INC | CTRANS POCAPALIA
1418 W 17TH ST | 1418 WEST 17TH STREET
LONG BEACH | Long Beach, CA

Database(s) : [CALEPA SITES - CA, CIWQS - CA, ECHO, FRS, HAZNET - CA, HWG - CA, MANIFEST EPA, NPDES - CA, RCRA_NONGEN] ***(cont.)***

Envirosite ID: 314121
EPA ID: N/R

FRS ***(cont.)***

Site Details

Registry ID :	110002650578
FRS Facility URL :	Click here for hyperlink provided by the agency.
Last Date in Agency List :	2021-07-17

Source Description

Source Description :

RCRAInfo is EPA's comprehensive information system that supports the Resource Conservation and Recovery Act (RCRA) of 1976 and the Hazardous and Solid Waste Amendments (HSWA) of 1984 through the tracking of events and activities related to facilities that generate, transport, and treat, store, or dispose of hazardous waste. RCRAInfo allows RCRA program staff to track the notification, permit, compliance, and corrective action activities required under RCRA. RCRAInfo also supports generation of the National Hazardous Waste Biennial Report. All generators and treatment, storage, and disposal facilities who handle hazardous waste are required to report to the EPA Administrator at least once every two years to support creation of the Biennial Report.

FRS Environmental Interest

Source and System ID :	RCRAINFO - CAD055899173

HAZNET - CA

Facility Name :	C TRANS INC
Facility Address :	1418 W 17TH ST, LONG BEACH, CA 90813
County :	LOS ANGELES

Site Details

Generator EPA ID :	CAL000341038
Active :	Active
Category :	STATE
Facility Types :	N/R
Type :	PERMANENT
Contact Name :	N/R
Contact Phone :	N/R
Facility Mailing Address :	PO BOX 24432, OAKLAND, CA 946231432
Latitude :	33.78808409
Longitude :	-118.21084162
Agency Hyperlink :	Click here for hyperlink provided by the agency.
Last Date in Agency List :	2021-07-08

Waste Generator Details

State Waste :	2019: 352 - Other organic solids, 0.60000 tons to AZR000521146 2019: 352 - Other organic solids, 0.35000 tons to AZR000515924 2018: 352 - Other organic solids, 4.07500 tons to AZR000515924

Map Id: C11
Direction: SSE
Distance: 0.008 mi., 42 ft.
Elevation: 11 ft.
Relative: Lower

Site Name : CTrans, Inc. | J-GEM TRANSPORTATION INC | CTRANS POCAPALIA
1418 W 17TH ST | 1418 WEST 17TH STREET
LONG BEACH | Long Beach, CA

Database(s) : [CALEPA SITES - CA, CIWQS - CA, ECHO, FRS, HAZNET - CA, HWG - CA, MANIFEST EPA, NPDES - CA, RCRA_NONGEN] ***(cont.)***

Envirosite ID: 314121
EPA ID: N/R

HAZNET - CA ***(cont.)***

2017: 352 - Other organic solids, 0.5 tons to AZR000515924
2016: 352 - Other organic solids, 0.8 tons to AZR000515924
2015: 352 - Other organic solids, 0.2 tons to CAD008364432
2015: 352 - Other organic solids, 0.35 tons to AZR000515924
2013: 171 - Metal sludge (see 121), 0.25 tons to NVT330010000
2013: 352 - Other organic solids, 1.05 tons to CAD008364432
2012: 171 - Metal sludge (see 121), 1 tons to NVT330010000
2012: 352 - Other organic solids, 1.1 tons to CAD008364432
2011: 352 - Other organic solids, 0.63 tons to CAD008364432

Facility Name :	J-GEM TRANSPORTATION INC
Facility Address :	1418 W 17TH ST, LONG BEACH, CA 90813
County :	LOS ANGELES

Site Details

Generator EPA ID :	CAD055899173
Active :	Inactive
Category :	FEDERAL
Facility Types :	N/R
Type :	PERMANENT
Contact Name :	N/R
Contact Phone :	N/R
Facility Mailing Address :	PO BOX 1227, DOWNEY, CA 902410000
Latitude :	33.78808409
Longitude :	-118.21084162
Agency Hyperlink :	Click here for hyperlink provided by the agency.
Last Date in Agency List :	2021-07-08

HWG - CA

Facility Name :	C TRANS INC
Facility Address :	1418 W 17TH ST, LONG BEACH, CA 90813
County :	LOS ANGELES

EPA ID :	CAL000341038
Status :	Active
Category :	STATE
Type :	PERMANENT
Facility Type :	N/R
Mailing Address :	PO BOX 24432, OAKLAND, CA 946231432
Owner Name :	C TRANS INC
Owner Address :	9201 SAN LEANDRO ST, OAKLAND, CA 94603
Operator Name :	RICHARD PADOVANI
Operator Address :	845 92ND AVE, OAKLAND, CA 94603
Latitude :	33.788063
Longitude :	-118.210771

Map Id: C11
Direction: SSE
Distance: 0.008 mi., 42 ft.
Elevation: 11 ft.
Relative: Lower

Site Name : CTrans, Inc. | J-GEM TRANSPORTATION INC | CTRANS POCAPALIA
1418 W 17TH ST | 1418 WEST 17TH STREET
LONG BEACH | Long Beach, CA

Database(s) : [CALEPA SITES - CA, CIWQS - CA, ECHO, FRS, HAZNET - CA, HWG - CA, MANIFEST EPA, NPDES - CA, RCRA_NONGEN] ***(cont.)***

Envirosite ID: 314121
EPA ID: N/R

HWG - CA ***(cont.)***

Facility Name :	J-GEM TRANSPORTATION INC
Facility Address :	1418 W 17TH ST, LONG BEACH, CA 90813
County :	LOS ANGELES
EPA ID :	CAD055899173
Status :	Inactive
Category :	FEDERAL
Type :	PERMANENT
Facility Type :	N/R
Mailing Address :	PO BOX 1227, DOWNEY, CA 902410000
Owner Name :	N/R
Owner Address :	N/A
Operator Name :	UNDEL PER SURVEY 12/94 AD
Operator Address :	NO LONGER AT THIS SITE, N/A
Latitude :	33.788204
Longitude :	-118.211069

MANIFEST EPA

Manifest Details

Details for this site have been truncated due to the large number of available details for this site within this dataset. For the complete details for this site, contact your Envirosite account representative for a complimentary site report containing all of the details available.

Manifest Number :	022657378JJK
Shipped Date :	2021-04-12
Updated Date :	2021-05-24
Received Date :	2021-04-19
Status :	Signed
Generator ID :	CAL000341038
Generator Name :	C TRANS INC
Generator Address :	1418 W 17TH ST, LONG BEACH, CA 90813-1328
Generator Mailing :	1418 W 17TH ST, LONG BEACH, CA 90813-1328
Generator Contact :	N/R
Destination ID :	AZR000521146
Destination Name :	YUMA YES 2 WASTE TRANSFER STATION
Destination Mailing :	2621 GREEN RIVER RD STE 105, CORONA, CA 92882
Destination Address :	6500 S US HIGHWAY 95, YUMA, AZ 85365
Destination Contact :	N/R
Submission Type :	DataImage5Copy
Origin Type :	Service
Manifest Residue :	N
Rejection :	N
Last Date in Agency List :	2021-09-04

Waste Details

Waste Line Number :	1
Is DOT Hazardous :	N

Map Id: C11
Direction: SSE
Distance: 0.008 mi., 42 ft.
Elevation: 11 ft.
Relative: Lower

Site Name : CTrans, Inc. | J-GEM TRANSPORTATION INC | CTRANS POCAPALIA
1418 W 17TH ST | 1418 WEST 17TH STREET
LONG BEACH | Long Beach, CA

Database(s) : [CALEPA SITES - CA, CIWQS - CA, ECHO, FRS, HAZNET - CA, HWG - CA, MANIFEST EPA, NPDES - CA, RCRA_NONGEN] ***(cont.)***

Envirosite ID: 314121
EPA ID: N/R

MANIFEST EPA ***(cont.)***

DOT ID Number :	N/R
DOT Information :	N/R
Non Waste Description :	Non-RCRA hazardous waste, solid (Soil with oil)
Quantity :	1000 Pounds
Quantity Tons, Acute, Non-Acute :	0.5, 0, 0.5
Quantity Kg, Acute, Non-Acute :	0, 453.515
Management Method :	H141 - STORAGE, BULKING AND/OR TRANSFER OFF SITE
Is EPA Waste :	N
Federal Code :	N/R
State Code :	CA - 352

Manifest Details

Manifest Number :	022019036JJK
Shipped Date :	2021-01-08
Updated Date :	2021-02-12
Received Date :	2021-01-14
Status :	Signed
Generator ID :	CAL000341038
Generator Name :	C TRANS INC
Generator Address :	1418 W 17TH ST, LONG BEACH, CA 90813
Generator Mailing :	1418 W 17TH ST, LONG BEACH, CA 90813
Generator Contact :	N/R
Destination ID :	AZR000521146
Destination Name :	YUMA YES 2 WASTE TRANSFER STATION
Destination Mailing :	2621 GREEN RIVER RD STE 105, CORONA, CA 92882
Destination Address :	6500 S US HIGHWAY 95, YUMA, AZ 85365
Destination Contact :	N/R
Submission Type :	DataImage5Copy
Origin Type :	Service
Manifest Residue :	N
Rejection :	N
Last Date in Agency List :	2021-09-04

Waste Details

Waste Line Number :	1
Is DOT Hazardous :	N
DOT ID Number :	N/R
DOT Information :	N/R
Non Waste Description :	NON-RCRA HAZARDOUS WASTE, SOLID (SOIL WITH OIL)
Quantity :	1200 Pounds
Quantity Tons, Acute, Non-Acute :	0.6, 0, 0.6
Quantity Kg, Acute, Non-Acute :	0, 544.218
Management Method :	H141 - STORAGE, BULKING AND/OR TRANSFER OFF SITE
Is EPA Waste :	N
Federal Code :	N/R
State Code :	CA - 352

Map Id: C11
Direction: SSE
Distance: 0.008 mi., 42 ft.
Elevation: 11 ft.
Relative: Lower

Site Name : CTrans, Inc. | J-GEM TRANSPORTATION INC | CTRANS POCAPALIA
1418 W 17TH ST | 1418 WEST 17TH STREET
LONG BEACH | Long Beach, CA

Database(s) : [CALEPA SITES - CA, CIWQS - CA, ECHO, FRS, HAZNET - CA, HWG - CA, MANIFEST EPA, NPDES - CA, RCRA_NONGEN] ***(cont.)***

Envirosite ID: 314121
EPA ID: N/R

MANIFEST EPA ***(cont.)***

Manifest Details

Manifest Number :	021287924JJK
Shipped Date :	2020-01-28
Updated Date :	2020-02-26
Received Date :	2020-01-31
Status :	Signed
Generator ID :	CAL000341038
Generator Name :	C TRANS INC
Generator Address :	1418 W 17TH ST, LONG BEACH, CA 90813-1328
Generator Mailing :	1418 W 17TH ST, LONG BEACH, CA 90813-1328
Generator Contact :	N/R
Destination ID :	AZR000521146
Destination Name :	YUMA YES 2 WASTE TRANSFER STATION
Destination Mailing :	2621 GREEN RIVER RD STE 105, CORONA, CA 92882
Destination Address :	6500 S US HIGHWAY 95, YUMA, AZ 85365
Destination Contact :	N/R
Submission Type :	DataImage5Copy
Origin Type :	Service
Manifest Residue :	N
Rejection :	N
Last Date in Agency List :	2021-09-04

Waste Details

Waste Line Number :	1
Is DOT Hazardous :	N
DOT ID Number :	N/R
DOT Information :	N/R
Non Waste Description :	NON-RCRA HAZARDOUS WASTE SOLID (SOIL WITH OIL)
Quantity :	800 Pounds
Quantity Tons, Acute, Non-Acute :	0.4, 0, 0.4
Quantity Kg, Acute, Non-Acute :	0, 362.812
Management Method :	H141 - STORAGE, BULKING AND/OR TRANSFER OFF SITE
Is EPA Waste :	N
Federal Code :	N/R
State Code :	CA - 352

Manifest Details

Manifest Number :	019214722JJK
Shipped Date :	2019-06-17
Updated Date :	2019-07-15
Received Date :	2019-06-20
Status :	Signed
Generator ID :	CAL000341038
Generator Name :	C TRANS INC
Generator Address :	1418 W 17TH ST, LONG BEACH, CA 90813
Generator Mailing :	1418 W 17TH ST, LONG BEACH, CA 90813
Generator Contact :	N/R
Destination ID :	AZR000521146
Destination Name :	YUMA YES 2 WASTE TRANSFER STATION

Map Id: C11
Direction: SSE
Distance: 0.008 mi., 42 ft.
Elevation: 11 ft.
Relative: Lower

Site Name : CTrans, Inc. | J-GEM TRANSPORTATION INC | CTRANS POCAPALIA
1418 W 17TH ST | 1418 WEST 17TH STREET
LONG BEACH | Long Beach, CA

Database(s) : [CALEPA SITES - CA, CIWQS - CA, ECHO, FRS, HAZNET - CA, HWG - CA, MANIFEST EPA, NPDES - CA, RCRA_NONGEN] ***(cont.)***

Envirosite ID: 314121
EPA ID: N/R

MANIFEST EPA ***(cont.)***

Destination Mailing :	2621 GREEN RIVER RD STE 105, CORONA, CA 92882
Destination Address :	6500 S US HIGHWAY 95, YUMA, AZ 85365
Destination Contact :	N/R
Submission Type :	DataImage5Copy
Origin Type :	Service
Manifest Residue :	N
Rejection :	N
Last Date in Agency List :	2021-09-04

Waste Details

Waste Line Number :	1
Is DOT Hazardous :	N
DOT ID Number :	N/R
DOT Information :	N/R
Non Waste Description :	NON-RCRA HAZARDOUS WASTE SOLID (SOIL WITH OIL)F
Quantity :	1200 Pounds
Quantity Tons, Acute, Non-Acute :	0.6, 0, 0.6
Quantity Kg, Acute, Non-Acute :	0, 544.218
Management Method :	H141 - STORAGE, BULKING AND/OR TRANSFER OFF SITE
Is EPA Waste :	N
Federal Code :	N/R
State Code :	CA - 352

Manifest Details

Manifest Number :	020196908JJK
Shipped Date :	2019-01-31
Updated Date :	2020-11-23
Received Date :	2019-02-07
Status :	Corrected
Generator ID :	CAL000341038
Generator Name :	C TRANS INC
Generator Address :	1418 W 17TH ST, LONG BEACH, CA 90813-1328
Generator Mailing :	PO BOX 24432, OAKLAND, CA 94623-1432
Generator Contact :	N/R
Destination ID :	NVT330010000
Destination Name :	US ECOLOGY NEVADA, INC
Destination Mailing :	PO BOX 578, BEATTY, NV 89003
Destination Address :	HWY 95 11 MI S OF BEATTY, BEATTY, NV 89003
Destination Contact :	N/R
Submission Type :	DataImage5Copy
Origin Type :	Service
Manifest Residue :	N
Rejection :	N
Last Date in Agency List :	2021-09-04

Map Id: C11
Direction: SSE
Distance: 0.008 mi., 42 ft.
Elevation: 11 ft.
Relative: Lower

Site Name : CTrans, Inc. | J-GEM TRANSPORTATION INC | CTRANS POCAPALIA
1418 W 17TH ST | 1418 WEST 17TH STREET
LONG BEACH | Long Beach, CA

Database(s) : [CALEPA SITES - CA, CIWQS - CA, ECHO, FRS, HAZNET - CA, HWG - CA, MANIFEST EPA, NPDES - CA, RCRA_NONGEN] ***(cont.)***

Envirosite ID: 314121
EPA ID: N/R

MANIFEST EPA ***(cont.)***

Waste Details

Waste Line Number :	1
Is DOT Hazardous :	N
DOT ID Number :	N/R
DOT Information :	N/R
Non Waste Description :	RAIN WATER ACCUMILATION
Quantity :	20 Gallons
Quantity Tons, Acute, Non-Acute :	0.083402835, 0, 0.083402835
Quantity Kg, Acute, Non-Acute :	0, 75.64887
Management Method :	H039 - OTHER RECOVERY OR RECLAMATION FOR REUSE
Is EPA Waste :	N
Federal Code :	N/R
State Code :	CA - 135

NPDES - CA

Facility Name :	CTrans Pocapalia
Facility Address :	1418 West 17th Street, Long Beach, 90813
County :	Los Angeles
Effective Date :	2012-02-07
Adoption Date :	N/R
Expiration Date :	N/R
Termination Date :	2013-08-06
Order Number :	2009-0009-DWQ
NPDES Number :	CAS000002
WDID :	4 19C362959
RM Status :	Terminated
Reg Meas ID :	423830
Reg Meas Type :	Enrollee
Program :	Construction
Facility Place ID :	N/R
Region Code :	4
Discharger ID :	0
Discharger :	jBD Partnership
Discharger Address :	3355 Linden Avenue, Long Beach, California 90807
Last Date in Agency List :	2016-06-02

RCRA_NONGEN

Facility Name :	C TRANS INC
Facility Address :	1418 W 17TH ST, LONG BEACH, CA 90813-1328
County :	LOS ANGELES
Date Form Received by Agency :	2009-03-02
EPA ID :	CAL000341038
Mailing Address :	PO BOX 24432, OAKLAND, CA 94623-1432
Contact :	RICHARD PADOVANI
Contact Address :	845 92ND AVE PO BOX 24432, OAKLAND, CA 94603
Contact Country :	N/R

Map Id: C11
Direction: SSE
Distance: 0.008 mi., 42 ft.
Elevation: 11 ft.
Relative: Lower

Site Name : CTrans, Inc. | J-GEM TRANSPORTATION INC | CTRANS POCAPALIA
1418 W 17TH ST | 1418 WEST 17TH STREET
LONG BEACH | Long Beach, CA

Database(s) : [CALEPA SITES - CA, CIWQS - CA, ECHO, FRS, HAZNET - CA, HWG - CA, MANIFEST EPA, NPDES - CA, RCRA_NONGEN] ***(cont.)***

Envirosite ID: 314121
EPA ID: N/R

RCRA_NONGEN ***(cont.)***

Contact Telephone :	510-568-0332
Contact Email :	RICHARD@CTRANS.NET
EPA Region :	09
Land Type :	Not Reported
Source Type :	Implementer
Classification :	Not a generator, verified
Description :	Not a generator, verified
Last Date in Agency List :	2021-09-03

Owner/Operator Summary

Owner/Operator Name :	C TRANS INC
Owner/Operator Address :	9201 SAN LEANDRO ST, OAKLAND, CA 94603
Owner/Operator Country :	N/R
Owner/Operator Telephone :	510-568-0332
Owner/Operator Email :	N/R
Owner/Operator Fax :	N/R
Legal Status :	Other land type
Owner/Operator Type :	Owner
Owner/Operator Start Date :	N/R
Owner/Operator End Date :	N/R

Owner/Operator Name :	RICHARD PADOVANI
Owner/Operator Address :	845 92ND AVE PO BOX 24432, OAKLAND, CA 94603
Owner/Operator Country :	N/R
Owner/Operator Telephone :	510-568-0332
Owner/Operator Email :	N/R
Owner/Operator Fax :	N/R
Legal Status :	Other land type
Owner/Operator Type :	Operator
Owner/Operator Start Date :	N/R
Owner/Operator End Date :	N/R

Handler Activities Summary

U.S. Importer of Hazardous Waste :	N
Mixed Waste (Haz. and Radioactive) :	N
Recycler of Hazardous Waste :	N
Transporter of Hazardous Waste :	N
Treater, Storer or Disposer of HW :	N
Underground Injection Activity :	N
On-site Burner Exemption :	N
Furnace Exemption :	N
Used Oil Fuel Burner :	N
Used Oil Processor :	N
Used Oil Refiner :	N
Used Oil Fuel Marketer to Burner :	N
Used Oil Specification Marketer :	N
Used Oil Transfer Facility :	N
Used Oil Transporter :	N

Map Id: C11
Direction: SSE
Distance: 0.008 mi., 42 ft.
Elevation: 11 ft.
Relative: Lower

Site Name : CTrans, Inc. | J-GEM TRANSPORTATION INC | CTRANS POCAPALIA
1418 W 17TH ST | 1418 WEST 17TH STREET
LONG BEACH | Long Beach, CA

Database(s) : [CALEPA SITES - CA, CIWQS - CA, ECHO, FRS, HAZNET - CA, HWG - CA, MANIFEST EPA, NPDES - CA, RCRA_NONGEN] ***(cont.)***

Envirosite ID: 314121
EPA ID: N/R

RCRA_NONGEN ***(cont.)***

Notices of Violations Summary

Regulation Violated :	N
Facility Name :	J-GEM TRANSPORTATION INC
Facility Address :	1418 W 17TH ST, LONG BEACH, CA 90813
County :	LOS ANGELES
Date Form Received by Agency :	1983-03-17
EPA ID :	CAD055899173
Mailing Address :	PO BOX 1227, DOWNEY, CA 90241
Contact :	ENVIRONMENTAL MANAGER
Contact Address :	1418 W SEVENTEEN ST, LONG BEACH, CA 90813
Contact Country :	US
Contact Telephone :	213-435-4980
Contact Email :	N/R
EPA Region :	09
Land Type :	Other land type
Source Type :	Notification
Classification :	Not a generator, verified
Description :	Not a generator, verified
Last Date in Agency List :	2021-09-03

Owner/Operator Summary

Owner/Operator Name :	COLE SR DEWEY
Owner/Operator Address :	NOT REQUIRED, NOT REQUIRED, ME 99999
Owner/Operator Country :	N/R
Owner/Operator Telephone :	415-555-1212
Owner/Operator Email :	N/R
Owner/Operator Fax :	N/R
Legal Status :	Private
Owner/Operator Type :	Owner
Owner/Operator Start Date :	N/R
Owner/Operator End Date :	N/R
Owner/Operator Name :	NOT REQUIRED
Owner/Operator Address :	NOT REQUIRED, NOT REQUIRED, ME 99999
Owner/Operator Country :	N/R
Owner/Operator Telephone :	415-555-1212
Owner/Operator Email :	N/R
Owner/Operator Fax :	N/R
Legal Status :	Private
Owner/Operator Type :	Operator
Owner/Operator Start Date :	N/R
Owner/Operator End Date :	N/R

Map Id: C11
Direction: SSE
Distance: 0.008 mi., 42 ft.
Elevation: 11 ft.
Relative: Lower

Site Name : CTrans, Inc. | J-GEM TRANSPORTATION INC | CTRANS POCAPALIA
1418 W 17TH ST | 1418 WEST 17TH STREET
LONG BEACH | Long Beach, CA

Database(s) : [CALEPA SITES - CA, CIWQS - CA, ECHO, FRS, HAZNET - CA, HWG - CA, MANIFEST EPA, NPDES - CA, RCRA_NONGEN] ***(cont.)***

Envirosite ID: 314121
EPA ID: N/R

RCRA_NONGEN ***(cont.)***

Handler Activities Summary

U.S. Importer of Hazardous Waste :	N
Mixed Waste (Haz. and Radioactive) :	N
Recycler of Hazardous Waste :	N
Transporter of Hazardous Waste :	Y
Treater, Storer or Disposer of HW :	N
Underground Injection Activity :	N
On-site Burner Exemption :	N
Furnace Exemption :	N
Used Oil Fuel Burner :	N
Used Oil Processor :	N
Used Oil Refiner :	N
Used Oil Fuel Marketer to Burner :	N
Used Oil Specification Marketer :	N
Used Oil Transfer Facility :	N
Used Oil Transporter :	N

Notices of Violations Summary

Regulation Violated :	N

Map Id: D12
Direction: NNW
Distance: 0.008 mi., 44 ft.
Elevation: 11 ft.
Relative: Lower

Site Name : PACIFIC 76
1470 W PACIFIC COASTAL HWY
LONG BEACH, CA 90810

Database(s) : [HAZNET - CA, HWG - CA]

Envirosite ID: 41061892
EPA ID: CAC002941163

HAZNET - CA

Facility Name :	PACIFIC 76
Facility Address :	1470 W PACIFIC COASTAL HWY, LONG BEACH, CA 90810
County :	LOS ANGELES

Site Details

Generator EPA ID :	CAC002941163
Active :	Inactive
Category :	STATE
Facility Types :	N/R
Type :	TEMPORARY
Contact Name :	N/R
Contact Phone :	N/R
Facility Mailing Address :	1470 W PACIFIC COASTAL HWY, LONG BEACH, CA 90810
Latitude :	33.78979221
Longitude :	-118.21201143

Map Id: D12
Direction: NNW
Distance: 0.008 mi., 44 ft.
Elevation: 11 ft.
Relative: Lower

Site Name : PACIFIC 76
1470 W PACIFIC COASTAL HWY
LONG BEACH, CA 90810

Database(s) : [HAZNET - CA, HWG - CA] ***(cont.)***

Envirosite ID: 41061892
EPA ID: CAC002941163

HAZNET - CA ***(cont.)***

Agency Hyperlink :	Click here for hyperlink provided by the agency.
Last Date in Agency List :	2021-07-08

HWG - CA

Facility Name :	PACIFIC 76
Facility Address :	1470 W PACIFIC COASTAL HWY, LONG BEACH, CA 90810
County :	LOS ANGELES
EPA ID :	CAC002941163
Status :	Inactive
Category :	STATE
Type :	TEMPORARY
Facility Type :	N/R
Mailing Address :	1470 W PACIFIC COASTAL HWY, LONG BEACH, CA 90810
Owner Name :	PACIFIC 76
Owner Address :	1470 W PACIFIC COASTAL HWY, LONG BEACH, CA 90810
Operator Name :	MIZAN BHUIYAN
Operator Address :	1470 W PACIFIC COASTAL HWY, LONG BEACH, CA 90810
Latitude :	33.789792
Longitude :	-118.212011

Map Id: D13
Direction: NNE
Distance: 0.009 mi., 50 ft.
Elevation: 12 ft.
Relative: Higher

Site Name : WERKSTAT WEST
1430 W PACIFIC COAST HWY
LONG BEACH, CA 90810

Database(s) : [FRS, HAZNET - CA, HWG - CA]

Envirosite ID: 7767673
EPA ID: CAL000005998

FRS

Facility Name :	WERKSTAT WEST
Facility Address :	1430 W PACIFIC COAST HWY, LONG BEACH, CA 90810
County :	LOS ANGELES

Site Details

Registry ID :	110058251804
FRS Facility URL :	Click here for hyperlink provided by the agency.
Last Date in Agency List :	2021-07-17

Source Description

Map Id: D13
Direction: NNE
Distance: 0.009 mi., 50 ft.
Elevation: 12 ft.
Relative: Higher

Site Name : WERKSTAT WEST
1430 W PACIFIC COAST HWY
LONG BEACH, CA 90810

Database(s) : [FRS, HAZNET - CA, HWG - CA] ***(cont.)***

Envirosite ID: 7767673
EPA ID: CAL000005998

FRS ***(cont.)***

Source Description : The California Environmental Reporting System (CERS) is a statewide web-based user and information exchange system to support over 140,000 regulated businesses and over 130 local agencies in electronically collecting and reporting significant hazardous materials, hazardous waste and compliance and enforcement data as mandated by California law. Under oversight by Cal/EPA, certified local governing agencies (Unified Program Agencies - UPAs) consolidate, coordinate and provide consistent regulatory activities for six state and federal environmental programs.
The California Environmental Protection Agency (CalEPA) has recently implemented a new data warehouse system (nSite). This data warehouse combines and merges facility and site information from five different systems managed within CalEPA. The five systems are: California Environmental Reporting System (CERS), EnviroStor, GeoTracker, California Integrated Water Quality System (CIWQS), and Toxic Release Inventory (TRI).

FRS Environmental Interest
Source and System ID : CA-CERS - 10478995
CA-ENVIROVIEW - 170873

HAZNET - CA

Facility Name : WERKSTAT WEST
Facility Address : 1430 W PACIFIC COAST, LONG BEACH, CA 90810
County : LOS ANGELES

Site Details
Generator EPA ID : CAL000005998
Active : Inactive
Category : STATE
Facility Types : N/R
Type : PERMANENT
Contact Name : N/R
Contact Phone : N/R
Facility Mailing Address : 1430 W PACIFIC COAST HWY, LONG BEACH, CA 908104224
Latitude : 33.78979221
Longitude : -118.21115071
Agency Hyperlink : Click here for hyperlink provided by the agency.
Last Date in Agency List : 2021-07-08

Facility Name : WERKSTAT WEST
Facility Address : 1430 W PACIFIC COAST HWY, LONG BEACH, CA 90810
County : LOS ANGELES

Site Details
Generator EPA ID : CAL000278013
Active : Inactive
Category : STATE
Facility Types : N/R

Map Id: D13
Direction: NNE
Distance: 0.009 mi., 50 ft.
Elevation: 12 ft.
Relative: Higher

Site Name : WERKSTAT WEST
1430 W PACIFIC COAST HWY
LONG BEACH, CA 90810

Database(s) : [FRS, HAZNET - CA, HWG - CA] ***(cont.)***

Envirosite ID: 7767673
EPA ID: CAL000005998

HAZNET - CA ***(cont.)***

Type :	PERMANENT
Contact Name :	N/R
Contact Phone :	N/R
Facility Mailing Address :	1430 W PACIFIC COAST HWY, LONG BEACH, CA 908100000
Latitude :	33.78979221
Longitude :	-118.21115071
Agency Hyperlink :	Click here for hyperlink provided by the agency.
Last Date in Agency List :	2021-07-08

Generator EPA ID :	CAD982414732
Active :	Inactive
Category :	STATE
Facility Types :	N/R
Type :	PERMANENT
Contact Name :	N/R
Contact Phone :	N/R
Facility Mailing Address :	1430 W PACIFIC COAST HWY, LONG BEACH, CA 908104224
Latitude :	33.78979221
Longitude :	-118.21115071
Agency Hyperlink :	Click here for hyperlink provided by the agency.
Last Date in Agency List :	2021-07-08

Generator EPA ID :	CAL000009538
Active :	Inactive
Category :	STATE
Facility Types :	N/R
Type :	PERMANENT
Contact Name :	N/R
Contact Phone :	N/R
Facility Mailing Address :	1430 W PACIFIC COAST HWY, LONG BEACH, CA 908104224
Latitude :	33.78979221
Longitude :	-118.21115071
Agency Hyperlink :	Click here for hyperlink provided by the agency.
Last Date in Agency List :	2021-07-08

HWG - CA

Facility Name :	WERKSTAT WEST
Facility Address :	1430 W PACIFIC COAST, LONG BEACH, CA 90810
County :	LOS ANGELES

EPA ID :	CAL000005998
Status :	Inactive
Category :	STATE
Type :	PERMANENT
Facility Type :	N/R
Mailing Address :	1430 W PACIFIC COAST HWY, LONG BEACH, CA 908104224
Owner Name :	LEWIS BROOKS
Owner Address :	1450 W PCM, LONG BH, CA 908104224
Operator Name :	C BROOKS
Operator Address :	1430 W PAC CSO HWY, LONG BCH, CA 908100000
Latitude :	33.789864
Longitude :	-118.210997

Map Id: D13
Direction: NNE
Distance: 0.009 mi., 50 ft.
Elevation: 12 ft.
Relative: Higher

Site Name : WERKSTAT WEST
1430 W PACIFIC COAST HWY
LONG BEACH, CA 90810

Database(s) : [FRS, HAZNET - CA, HWG - CA] ***(cont.)***

Envirosite ID: 7767673
EPA ID: CAL000005998

HWG - CA ***(cont.)***

Facility Name :	WERKSTAT WEST
Facility Address :	1430 W PACIFIC COAST HWY, LONG BEACH, CA 90810
County :	LOS ANGELES

EPA ID :	CAL000009538
Status :	Inactive
Category :	STATE
Type :	PERMANENT
Facility Type :	N/R
Mailing Address :	1430 W PACIFIC COAST HWY, LONG BEACH, CA 908104224
Owner Name :	N/R
Owner Address :	N/A
Operator Name :	N/R
Operator Address :	INACT PER 98VQ FINAL NOTICE, N/A
Latitude :	33.789846
Longitude :	-118.211039

EPA ID :	CAD982414732
Status :	Inactive
Category :	STATE
Type :	PERMANENT
Facility Type :	N/R
Mailing Address :	1430 W PACIFIC COAST HWY, LONG BEACH, CA 908104224
Owner Name :	LEWIS BROOKS
Owner Address :	1430 W PACIFIC COAST HWY, LONG BEACH, CA 908100000
Operator Name :	LEWIS BROOKS
Operator Address :	1430 W PACIFIC COAST HWY, LONG BEACH, CA 908100000
Latitude :	33.789846
Longitude :	-118.211039

EPA ID :	CAL000278013
Status :	Inactive
Category :	STATE
Type :	PERMANENT
Facility Type :	N/R
Mailing Address :	1430 W PACIFIC COAST HWY, LONG BEACH, CA 908100000
Owner Name :	LEWIS BROOKS
Owner Address :	1430 W PACIFIC COAST HWY, LONG BEACH, CA 908100000
Operator Name :	LEWIS BROOKS
Operator Address :	1430 W PACIFIC COAST HWY, LONG BEACH, CA 908100000
Latitude :	33.789864
Longitude :	-118.210994

Map Id: D14
Direction: N
Distance: 0.010 mi., 53 ft.
Elevation: 12 ft.
Relative: Lower

Site Name : ALL TRANSMISSIONS | PACIFIC AUTO CENTER | PACIFIC IMPORT AUTO CENTER
1440 W PACIFIC COAST HWY | 1440 PACIFIC COAST HIGHWAY
LONG BEACH, CA 90810

Database(s) : [HAZNET - CA, HWG - CA]

Envirosite ID: 41122031
EPA ID: CAL000129649

HAZNET - CA

Facility Name : ALL TRANSMISSIONS
Facility Address : 1440 PACIFIC COAST HIGHWAY, LONG BEACH, CA 90810
County : LOS ANGELES

Site Details
Generator EPA ID : CAL000129649
Active : Inactive
Category : STATE
Facility Types : N/R
Type : PERMANENT
Contact Name : N/R
Contact Phone : N/R
Facility Mailing Address : 1440 PACIFIC COAST HIGHWAY, LONG BEACH, CA 908100000
Latitude : 33.78979221
Longitude : -118.21143921
Agency Hyperlink : Click here for hyperlink provided by the agency.
Last Date in Agency List : 2021-07-08

Facility Name : PACIFIC AUTO CENTER
Facility Address : 1440 W PACIFIC COAST HWY, LONG BEACH, CA 90810
County : LOS ANGELES

Site Details
Generator EPA ID : CAL000174454
Active : Inactive
Category : STATE
Facility Types : N/R
Type : PERMANENT
Contact Name : N/R
Contact Phone : N/R
Facility Mailing Address : 1440 W PACIFIC COAST HWY, LONG BEACH, CA 908100000
Latitude : 33.78979221
Longitude : -118.21143921
Agency Hyperlink : Click here for hyperlink provided by the agency.
Last Date in Agency List : 2021-07-08

Waste Generator Details
State Waste : 2000: 133 - Aqueous solution with total organic residues 10 percent or more, 0.417 tons to CAD099452708
1999: 133 - Aqueous solution with total organic residues 10 percent or more, 0.834 tons to CAD099452708
1998: 133 - Aqueous solution with total organic residues 10 percent or more, 0.8756 tons to CAD099452708
1997: 133 - Aqueous solution with total organic residues 10 percent or more, 0.6879 tons to CAD099452708
1995: 133 - Aqueous solution with total organic residues 10 percent or more, 0.6879 tons to CAD099452708

Map Id: D14
Direction: N
Distance: 0.010 mi., 53 ft.
Elevation: 12 ft.
Relative: Lower

Site Name : ALL TRANSMISSIONS | PACIFIC AUTO CENTER | PACIFIC IMPORT AUTO CENTER
1440 W PACIFIC COAST HWY | 1440 PACIFIC COAST HIGHWAY
LONG BEACH, CA 90810

Database(s) : [HAZNET - CA, HWG - CA] ***(cont.)***

Envirosite ID: 41122031
EPA ID: CAL000129649

HAZNET - CA ***(cont.)***

Facility Name :	PACIFIC IMPORT AUTO CENTER
Facility Address :	1440 W PACIFIC COAST HWY, LONG BEACH, CA 90810
County :	LOS ANGELES

Site Details

Generator EPA ID :	CAL000016956
Active :	Inactive
Category :	STATE
Facility Types :	N/R
Type :	PERMANENT
Contact Name :	N/R
Contact Phone :	N/R
Facility Mailing Address :	1440 W PACIFIC COAST HWY, LONG BEACH, CA 908104224
Latitude :	33.78979221
Longitude :	-118.21143921
Agency Hyperlink :	Click here for hyperlink provided by the agency.
Last Date in Agency List :	2021-07-08

Waste Generator Details

State Waste :	2000: 331 - Off-specification, aged or surplus organics, 0.003 tons to CAT080022148

HWG - CA

Facility Name :	ALL TRANSMISSIONS
Facility Address :	1440 PACIFIC COAST HIGHWAY, LONG BEACH, CA 90810
County :	LOS ANGELES

EPA ID :	CAL000129649
Status :	Inactive
Category :	STATE
Type :	PERMANENT
Facility Type :	N/R
Mailing Address :	1440 PACIFIC COAST HIGHWAY, LONG BEACH, CA 908100000
Owner Name :	JOE KWANG
Owner Address :	1440 PACIFIC COAST HIGHWAY, LONG BEACH, CA 908100000
Operator Name :	INACT PER 96 VQ AD
Operator Address :	1440 PACIFIC COAST HIGHWAY, LONG BEACH, CA 908100000
Latitude :	33.789845
Longitude :	-118.211209

Facility Name :	PACIFIC AUTO CENTER
Facility Address :	1440 W PACIFIC COAST HWY, LONG BEACH, CA 90810
County :	LOS ANGELES

Map Id: D14
Direction: N
Distance: 0.010 mi., 53 ft.
Elevation: 12 ft.
Relative: Lower

Site Name : ALL TRANSMISSIONS | PACIFIC AUTO CENTER | PACIFIC IMPORT AUTO CENTER
1440 W PACIFIC COAST HWY | 1440 PACIFIC COAST HIGHWAY
LONG BEACH, CA 90810

Database(s) : [HAZNET - CA, HWG - CA] ***(cont.)***

Envirosite ID: 41122031
EPA ID: CAL000129649

HWG - CA ***(cont.)***

EPA ID :	CAL000174454
Status :	Inactive
Category :	STATE
Type :	PERMANENT
Facility Type :	N/R
Mailing Address :	1440 W PACIFIC COAST HWY, LONG BEACH, CA 908100000
Owner Name :	MOHAMMED LABBAF
Owner Address :	1440 W PACIFIC COAST HWY, LONG BEACH, CA 908100000
Operator Name :	MOHAMMAD LABBAF
Operator Address :	1440 W PACIFIC COAST HWY, LONG BEACH, CA
Latitude :	33.789845
Longitude :	-118.211209

Facility Name :	PACIFIC IMPORT AUTO CENTER
Facility Address :	1440 W PACIFIC COAST HWY, LONG BEACH, CA 90810
County :	LOS ANGELES

EPA ID :	CAL000016956
Status :	Inactive
Category :	STATE
Type :	PERMANENT
Facility Type :	N/R
Mailing Address :	1440 W PACIFIC COAST HWY, LONG BEACH, CA 908104224
Owner Name :	KIM WOON S
Owner Address :	N/A
Operator Name :	KIM WOON_S
Operator Address :	INACTIVE PER VQ97 BP, N/A
Latitude :	33.789845
Longitude :	-118.211209

Map Id: B15
Direction: SW
Distance: 0.018 mi., 96 ft.
Elevation: 11 ft.
Relative: Lower

Site Name : CITY OF LONG BEACH/DEPT PROPERTY SVCS
1500-1514 W 17TH ST
LONG BEACH, CA 90813

Database(s) : [HAZNET - CA, HWG - CA]

Envirosite ID: 41062250
EPA ID: CAC000878696

HAZNET - CA

Facility Name :	CITY OF LONG BEACH/DEPT PROPERTY SVCS
Facility Address :	1500-1514 W 17TH ST, LONG BEACH, CA 90813
County :	LOS ANGELES

Map Id: B15
Direction: SW
Distance: 0.018 mi., 96 ft.
Elevation: 11 ft.
Relative: Lower

Site Name : CITY OF LONG BEACH/DEPT PROPERTY SVCS
1500-1514 W 17TH ST
LONG BEACH, CA 90813

Database(s) : [HAZNET - CA, HWG - CA] ***(cont.)***

Envirosite ID: 41062250
EPA ID: CAC000878696

HAZNET - CA ***(cont.)***

Site Details

Generator EPA ID :	CAC000878696
Active :	Inactive
Category :	STATE
Facility Types :	N/R
Type :	TEMPORARY
Contact Name :	N/R
Contact Phone :	N/R
Facility Mailing Address :	C/O PACIFIC RELOCATION CONSULT, LONG BEACH, CA 908020000
Latitude :	33.78809277
Longitude :	-118.21248451
Agency Hyperlink :	Click here for hyperlink provided by the agency.
Last Date in Agency List :	2021-07-08

HWG - CA

Facility Name :	CITY OF LONG BEACH/DEPT PROPERTY SVCS
Facility Address :	1500-1514 W 17TH ST, LONG BEACH, CA 90813
County :	LOS ANGELES

EPA ID :	CAC000878696
Status :	Inactive
Category :	STATE
Type :	TEMPORARY
Facility Type :	N/R
Mailing Address :	C/O PACIFIC RELOCATION CONSULT, LONG BEACH, CA 908020000
Owner Name :	CITY OF LONG BEACH
Owner Address :	C/O PACIFIC RELOCATION CONSULT, LONG BEACH, CA 908020000
Operator Name :	OLGA ADAMS/PROP SVCS
Operator Address :	C/O PACIFIC RELOCATION CONSULT, LONG BEACH, CA 908020000
Latitude :	33.788093
Longitude :	-118.212485

Map Id: B16
Direction: SSW
Distance: 0.024 mi., 126 ft.
Elevation: 11 ft.
Relative: Lower

Site Name : SURYCENTRO AUTO SALES & BODY SHOP | BIG HAND BODY SHOP | QUANG'S AUTO BODY
1468 W 17TH ST | 1468 17TH ST
LONG BEACH, CA 90813

Database(s) : [HAZNET - CA, HWG - CA]

Envirosite ID: 41109845
EPA ID: CAL000311253

HAZNET - CA

Facility Name :	BIG HAND BODY SHOP
Facility Address :	1468 W 17TH ST, LONG BEACH, CA 90813
County :	LOS ANGELES

Map Id: B16
Direction: SSW
Distance: 0.024 mi., 126 ft.
Elevation: 11 ft.
Relative: Lower

Site Name : SURYCENTRO AUTO SALES & BODY SHOP | BIG HAND BODY SHOP | QUANG'S AUTO BODY
1468 W 17TH ST | 1468 17TH ST
LONG BEACH, CA 90813

Database(s) : [HAZNET - CA, HWG - CA] ***(cont.)***

Envirosite ID: 41109845
EPA ID: CAL000311253

HAZNET - CA ***(cont.)***

Site Details

Generator EPA ID :	CAL000311253
Active :	Inactive
Category :	STATE
Facility Types :	N/R
Type :	PERMANENT
Contact Name :	N/R
Contact Phone :	N/R
Facility Mailing Address :	1468 WEST 17TH ST, LONG BEACH, CA 908130000
Latitude :	33.78808832
Longitude :	-118.21164846
Agency Hyperlink :	Click here for hyperlink provided by the agency.
Last Date in Agency List :	2021-07-08
Facility Name :	QUANG'S AUTO BODY
Facility Address :	1468 W 17TH ST, LONG BEACH, CA 90813
County :	LOS ANGELES

Site Details

Generator EPA ID :	CAL000036855
Active :	Inactive
Category :	STATE
Facility Types :	N/R
Type :	PERMANENT
Contact Name :	N/R
Contact Phone :	N/R
Facility Mailing Address :	1468 W 17TH ST, LONG BEACH, CA 908131328
Latitude :	33.78808832
Longitude :	-118.21164846
Agency Hyperlink :	Click here for hyperlink provided by the agency.
Last Date in Agency List :	2021-07-08

Waste Generator Details

State Waste :	2002: N/R - Blank or unknown, tons to CAD059494310 2002: 343 - Unspecified organic liquid mixture, 0.17 tons to CAD059494310 2000: 181 - Other inorganic solid waste, 1.35 tons to OHD980568992
Facility Name :	SURYCENTRO AUTO SALES & BODY SHOP
Facility Address :	1468 17TH ST, LONG BEACH, CA 90813
County :	LOS ANGELES

Site Details

Generator EPA ID :	CAL000145339
Active :	Inactive
Category :	STATE
Facility Types :	N/R

Map Id: B16
Direction: SSW
Distance: 0.024 mi., 126 ft.
Elevation: 11 ft.
Relative: Lower

Site Name : SURYCENTRO AUTO SALES & BODY SHOP | BIG HAND BODY SHOP | QUANG'S AUTO BODY
1468 W 17TH ST | 1468 17TH ST
LONG BEACH, CA 90813

Database(s) : [HAZNET - CA, HWG - CA] ***(cont.)***

Envirosite ID: 41109845
EPA ID: CAL000311253

HAZNET - CA ***(cont.)***

Type :	PERMANENT
Contact Name :	N/R
Contact Phone :	N/R
Facility Mailing Address :	1468 17TH ST, LONG BEACH, CA 908130000
Latitude :	33.78797157
Longitude :	-118.17342839
Agency Hyperlink :	Click here for hyperlink provided by the agency.
Last Date in Agency List :	2021-07-08

HWG - CA

Facility Name :	BIG HAND BODY SHOP
Facility Address :	1468 W 17TH ST, LONG BEACH, CA 90813
County :	LOS ANGELES
EPA ID :	CAL000311253
Status :	Inactive
Category :	STATE
Type :	PERMANENT
Facility Type :	N/R
Mailing Address :	1468 WEST 17TH ST, LONG BEACH, CA 908130000
Owner Name :	C FLORES
Owner Address :	1468 WEST 17TH ST, LONG BEACH, CA 908130000
Operator Name :	MONTIEL MARIO
Operator Address :	1468 WEST 17TH ST, LONG BEACH, CA 908130000
Latitude :	33.788057
Longitude :	-118.211638
Facility Name :	QUANG'S AUTO BODY
Facility Address :	1468 W 17TH ST, LONG BEACH, CA 90813
County :	LOS ANGELES
EPA ID :	CAL000036855
Status :	Inactive
Category :	STATE
Type :	PERMANENT
Facility Type :	N/R
Mailing Address :	1468 W 17TH ST, LONG BEACH, CA 908131328
Owner Name :	HOANG QUANG
Owner Address :	1468 W 17TH ST, LONG BEACH, CA 908131328
Operator Name :	EM=NV MGR
Operator Address :	1468 W 17TH ST, LONG BEACH, CA 908131328
Latitude :	33.787897
Longitude :	-118.211985
Facility Name :	SURYCENTRO AUTO SALES & BODY SHOP
Facility Address :	1468 17TH ST, LONG BEACH, CA 90813
County :	LOS ANGELES

Map Id: B16
Direction: SSW
Distance: 0.024 mi., 126 ft.
Elevation: 11 ft.
Relative: Lower

Site Name : SURYCENTRO AUTO SALES & BODY SHOP | BIG HAND BODY SHOP | QUANG'S AUTO BODY
1468 W 17TH ST | 1468 17TH ST
LONG BEACH, CA 90813

Database(s) : [HAZNET - CA, HWG - CA] ***(cont.)***

Envirosite ID: 41109845
EPA ID: CAL000311253

HWG - CA ***(cont.)***

EPA ID :	CAL000145339
Status :	Inactive
Category :	STATE
Type :	PERMANENT
Facility Type :	N/R
Mailing Address :	1468 17TH ST, LONG BEACH, CA 908130000
Owner Name :	HERBERT APARICIO
Owner Address :	1468 17TH ST, LONG BEACH, CA 908130000
Operator Name :	HERBERT APARICIO/OWNER
Operator Address :	INACT PER NONDEL 98VQ FINAL, LONG BEACH, CA 908130000
Latitude :	33.788182
Longitude :	-118.211677

Map Id: B17
Direction: WSW
Distance: 0.026 mi., 138 ft.
Elevation: 12 ft.
Relative: Lower

Site Name : CITY OF LONG BEACH/REDEVELOPMENT AGENCY
1528 WEST 17TH STREET
LONG BEACH, CA 90813

Database(s) : [HAZNET - CA, HWG - CA]

Envirosite ID: 41011607
EPA ID: CAC001155216

HAZNET - CA

Facility Name :	CITY OF LONG BEACH/REDEVELOPMENT AGENCY
Facility Address :	1528 WEST 17TH STREET, LONG BEACH, CA 90813
County :	LOS ANGELES

Site Details

Generator EPA ID :	CAC001155216
Active :	Inactive
Category :	STATE
Facility Types :	N/R
Type :	TEMPORARY
Contact Name :	N/R
Contact Phone :	N/R
Facility Mailing Address :	333 WEST OCEANSIDE BLVD 3RD FL, LONG BEACH, CA 908020000
Latitude :	33.78809394
Longitude :	-118.21269886
Agency Hyperlink :	Click here for hyperlink provided by the agency.
Last Date in Agency List :	2021-07-08

HWG - CA

Facility Name :	CITY OF LONG BEACH/REDEVELOPMENT AGENCY
Facility Address :	1528 WEST 17TH STREET, LONG BEACH, CA 90813
County :	LOS ANGELES

Map Id: B17
Direction: WSW
Distance: 0.026 mi., 138 ft.
Elevation: 12 ft.
Relative: Lower

Site Name : CITY OF LONG BEACH/REDEVELOPMENT AGENCY
1528 WEST 17TH STREET
LONG BEACH, CA 90813

Database(s) : [HAZNET - CA, HWG - CA] ***(cont.)***

Envirosite ID: 41011607
EPA ID: CAC001155216

HWG - CA ***(cont.)***

EPA ID :	CAC001155216
Status :	Inactive
Category :	STATE
Type :	TEMPORARY
Facility Type :	N/R
Mailing Address :	333 WEST OCEANSIDE BLVD 3RD FL, LONG BEACH, CA 908020000
Owner Name :	CITY OF LONG BEACH
Owner Address :	333 WEST OCEANSIDE BLVD 3RD FL, LONG BEACH, CA 908020000
Operator Name :	OLGA ADAMS/
Operator Address :	333 WEST OCEANSIDE BLVD 3RD FL, LONG BEACH, CA 908020000
Latitude :	33.788184
Longitude :	-118.212664

Map Id: D18
Direction: NNE
Distance: 0.027 mi., 142 ft.
Elevation: 13 ft.
Relative: Higher

Site Name : BOB & NICK GERMAN AUTO SERVICE | Bob and Nick German auto Sercice | Werkstat West
1430 W PACIFIC COAST HWY
LONG BEACH, CA

Database(s) : [CALEPA SITES - CA, ECHO, FRS, HAZNET - CA, HWG - CA, RCRA_NONGEN]

Envirosite ID: 1049929
EPA ID: N/R

CALEPA SITES - CA

Facility Name :	Bob and Nick German auto Sercice
Facility Address :	1430 W PACIFIC COAST HWY, LONG BEACH, 90810
Site ID :	170873
EI ID :	10478995
EI Description :	Chemical Storage Facilities
Latitude :	33.789570
Longitude :	-118.211205
Agency Hyperlink :	Click here for hyperlink provided by the agency.
Last Date in Agency List :	2021-08-26
Site ID :	170873
EI ID :	10478995
EI Description :	Hazardous Waste Generator
Latitude :	33.789570
Longitude :	-118.211205
Agency Hyperlink :	Click here for hyperlink provided by the agency.
Last Date in Agency List :	2021-08-26
Site ID :	170873
EI ID :	10478995
EI Description :	Chemical Storage Facilities
Latitude :	33.789570

Map Id: D18
Direction: NNE
Distance: 0.027 mi., 142 ft.
Elevation: 13 ft.
Relative: Higher

Site Name : BOB & NICK GERMAN AUTO SERVICE | Bob and Nick German auto Sercice | Werkstat West
1430 W PACIFIC COAST HWY
LONG BEACH, CA

Database(s) : [CALEPA SITES - CA, ECHO, FRS, HAZNET - CA, HWG - CA, RCRA_NONGEN] ***(cont.)***

Envirosite ID: 1049929
EPA ID: N/R

CALEPA SITES - CA ***(cont.)***

Longitude :	-118.211205
Agency Hyperlink :	Click here for hyperlink provided by the agency.
Last Date in Agency List :	2021-02-13
Site ID :	170873
EI ID :	10478995
EI Description :	Hazardous Waste Generator
Latitude :	33.789570
Longitude :	-118.211205
Agency Hyperlink :	Click here for hyperlink provided by the agency.
Last Date in Agency List :	2021-02-13
Facility Name :	Werkstat West
Facility Address :	1430 W PACIFIC COAST HWY, LONG BEACH, 90810
Site ID :	170873
EI ID :	10478995
EI Description :	Chemical Storage Facilities
Latitude :	33.789570
Longitude :	-118.211205
Agency Hyperlink :	Click here for hyperlink provided by the agency.
Last Date in Agency List :	2019-10-02
Site ID :	170873
EI ID :	10478995
EI Description :	Hazardous Waste Generator
Latitude :	33.789570
Longitude :	-118.211205
Agency Hyperlink :	Click here for hyperlink provided by the agency.
Last Date in Agency List :	2019-10-02

ECHO

Facility Name :	BOB & NICK GERMAN AUTO SERVICE
Facility Address :	1430 W PACIFIC COAST HWY, LONG BEACH, CA 90807
County :	LOS ANGELES
Last Inspection Date :	N/R
Registry ID :	110070632504
FIPS Code :	N/R
EPA Region :	09
Inspection Count :	0
Last Inspection Days :	N/R
Informal Count :	0
Last Informal Action Date :	N/R
Formal Action Count :	0
Last Formal Action Date :	N/R
Total Penalties :	0
Penalty Count :	N/R

Map Id: D18
Direction: NNE
Distance: 0.027 mi., 142 ft.
Elevation: 13 ft.
Relative: Higher

Site Name : BOB & NICK GERMAN AUTO SERVICE | Bob and Nick German auto Sercice | Werkstat West
1430 W PACIFIC COAST HWY
LONG BEACH, CA

Database(s) : [CALEPA SITES - CA, ECHO, FRS, HAZNET - CA, HWG - CA, RCRA_NONGEN] ***(cont.)***

Envirosite ID: 1049929
EPA ID: N/R

ECHO ***(cont.)***

Last Penalty Date :	N/R
Last Penalty Amount :	N/R
QTRS IN NC :	0
Programs IN SNC :	0
Current Compliance Status :	No Violation Identified
Three-Year Compliance Status :	_____
Collection Method :	Zip Code Centroid
Reference Point :	N/R
Accuracy Meters :	10000
Derived Tribes :	N/R
Derived HUC :	N/R
Derived WBD :	N/R
Derived STCTY FIPS :	N/R
Derived Zip :	N/R
Derived CD113 :	N/R
Derived CB2010 :	N/R
MYRTK Universe :	NNN
NPDES IDs :	N/R
CWA Permit Types :	N/R
CWA Compliance Tracking :	N/R
CWA NAICS :	N/R
CWA SICS :	N/R
CWA Inspection Count :	N/R
CWA Last Inspection Days :	N/R
CWA Informal Count :	N/R
CWA Formal Action Count :	N/R
CWA Last Formal Action Date :	N/R
CWA Penalties :	N/R
CWA Last Penalty Date :	N/R
CWA Last Penalty Amount :	N/R
CWA Quarters IN NC :	N/R
CWA Current Compliance Status :	N/R
CWA Current SNC Flag :	N
CWA 13 Quarters Compliance Status :	N/R
CWA 13 Quarters Effluent Exceedances:	N/R
CWA Three-Year QNCR Codes :	N/R
DFR URL :	Click here for hyperlink provided by the agency.
Facility SIC :	N/R
Facility NAICS :	811111 - General Automotive Repair
Facility Last Inspection EPA Date :	N/R
Facility Last Inspection State Date :	N/R
Facility Last Formal Act EPA Date :	N/R
Facility Last Formal Act State Date :	N/R
Facility Last Informal Act EPA Date :	N/R
Facility Last Informal Act State Date:	N/R
Facility Federal Agency :	N/R
TRI Reporter :	N/R
Facility Imp Water Flag :	N/R
Current SNC Flag :	N
Indian County Flag :	N
Federal Flag :	N/R
US Mexico Border Flag :	N/R
Chesapeak Bay Flag :	N/R
AIR Flag :	N

Map Id: D18
Direction: NNE
Distance: 0.027 mi., 142 ft.
Elevation: 13 ft.
Relative: Higher

Site Name : BOB & NICK GERMAN AUTO SERVICE |
Bob and Nick German auto Sercice |
Werkstat West
1430 W PACIFIC COAST HWY
LONG BEACH, CA

Database(s) : [CALEPA SITES - CA, ECHO, FRS, HAZNET - CA, HWG - CA, RCRA_NONGEN] ***(cont.)***

Envirosite ID: 1049929
EPA ID: N/R

ECHO ***(cont.)***

NPDES Flag :	N
SDWIS Flag :	N
RCRA Flag :	Y
TRI Flag :	N
GHG Flag :	N
Major Flag :	N/R
Active Flag :	N/R
NAA Flag :	N
Latitude :	33.83118
Longitude :	-118.184273
Last Date in Agency List :	2021-08-20

FRS

Facility Name :	BOB & NICK GERMAN AUTO SERVICE
Facility Address :	1430 W PACIFIC COAST HWY, LONG BEACH, CA 90807
County :	LOS ANGELES

Site Details

Registry ID :	110070632504
FRS Facility URL :	Click here for hyperlink provided by the agency.
Last Date in Agency List :	2021-07-17

Source Description

Source Description :

RCRAInfo is EPA's comprehensive information system that supports the Resource Conservation and Recovery Act (RCRA) of 1976 and the Hazardous and Solid Waste Amendments (HSWA) of 1984 through the tracking of events and activities related to facilities that generate, transport, and treat, store, or dispose of hazardous waste. RCRAInfo allows RCRA program staff to track the notification, permit, compliance, and corrective action activities required under RCRA. RCRAInfo also supports generation of the National Hazardous Waste Biennial Report. All generators and treatment, storage, and disposal facilities who handle hazardous waste are required to report to the EPA Administrator at least once every two years to support creation of the Biennial Report.

FRS Environmental Interest

Source and System ID :	RCRAINFO - CAL000449887

HAZNET - CA

Facility Name :	BOB & NICK GERMAN AUTO SERVICE
Facility Address :	1430 W PACIFIC COAST HWY, LONG BEACH, CA 90807
County :	LOS ANGELES

Map Id: D18
Direction: NNE
Distance: 0.027 mi., 142 ft.
Elevation: 13 ft.
Relative: Higher

Site Name : BOB & NICK GERMAN AUTO SERVICE | Bob and Nick German auto Sercice | Werkstat West
1430 W PACIFIC COAST HWY
LONG BEACH, CA

Database(s) : [CALEPA SITES - CA, ECHO, FRS, HAZNET - CA, HWG - CA, RCRA_NONGEN] ***(cont.)***

Envirosite ID: 1049929
EPA ID: N/R

HAZNET - CA ***(cont.)***

Site Details

Generator EPA ID :	CAL000449887
Active :	Active
Category :	STATE
Facility Types :	N/R
Type :	PERMANENT
Contact Name :	N/R
Contact Phone :	N/R
Facility Mailing Address :	1430 W PACIFIC COAST HWY, LONG BEACH, CA 90807
Latitude :	33.78958200
Longitude :	-118.21108050
Agency Hyperlink :	Click here for hyperlink provided by the agency.
Last Date in Agency List :	2021-07-08

HWG - CA

Facility Name :	BOB & NICK GERMAN AUTO SERVICE
Facility Address :	1430 W PACIFIC COAST HWY, LONG BEACH, CA 90807
County :	LOS ANGELES
EPA ID :	CAL000449887
Status :	Active
Category :	STATE
Type :	PERMANENT
Facility Type :	N/R
Mailing Address :	1430 W PACIFIC COAST HWY, LONG BEACH, CA 90807
Owner Name :	ROBERT REYNOLDS & NICOLAS ANDRADE
Owner Address :	37H NIETO AVE, LONG BEACH, CA 90803
Operator Name :	NICOLAS ANDRADE
Operator Address :	1430 W PACIFIC COAST HWY, LONG BEACH, CA 90807
Latitude :	33.789582
Longitude :	-118.21108

RCRA_NONGEN

Facility Name :	BOB & NICK GERMAN AUTO SERVICE
Facility Address :	1430 W PACIFIC COAST HWY, LONG BEACH, CA 90807
County :	LOS ANGELES
Date Form Received by Agency :	2019-10-11
EPA ID :	CAL000449887
Mailing Address :	1430 W PACIFIC COAST HWY, LONG BEACH, CA 90807
Contact :	NICOLAS ANDRADE
Contact Address :	1430 W PACIFIC COAST HWY, LONG BEACH, CA 90807
Contact Country :	N/R
Contact Telephone :	562-450-6038
Contact Email :	BOBSEMAIL2018@ICLOUD.COM
EPA Region :	09
Land Type :	Not Reported
Source Type :	Implementer
Classification :	Not a generator, verified
Description :	Not a generator, verified

Map Id: D18
Direction: NNE
Distance: 0.027 mi., 142 ft.
Elevation: 13 ft.
Relative: Higher

Site Name : BOB & NICK GERMAN AUTO SERVICE | Bob and Nick German auto Sercice | Werkstat West
1430 W PACIFIC COAST HWY
LONG BEACH, CA

Database(s) : [CALEPA SITES - CA, ECHO, FRS, HAZNET - CA, HWG - CA, RCRA_NONGEN] ***(cont.)***

Envirosite ID: 1049929
EPA ID: N/R

RCRA_NONGEN ***(cont.)***

Last Date in Agency List : 2021-09-03

Owner/Operator Summary

Owner/Operator Name :	NICOLAS ANDRADE
Owner/Operator Address :	1430 W PACIFIC COAST HWY, LONG BEACH, CA 90807
Owner/Operator Country :	N/R
Owner/Operator Telephone :	562-450-6038
Owner/Operator Email :	N/R
Owner/Operator Fax :	N/R
Legal Status :	Other land type
Owner/Operator Type :	Operator
Owner/Operator Start Date :	N/R
Owner/Operator End Date :	N/R

Owner/Operator Name :	ROBERT REYNOLDS & NICOLAS ANDRADE
Owner/Operator Address :	37H NIETO AVE, LONG BEACH, CA 90803
Owner/Operator Country :	N/R
Owner/Operator Telephone :	562-477-5363
Owner/Operator Email :	N/R
Owner/Operator Fax :	N/R
Legal Status :	Other land type
Owner/Operator Type :	Owner
Owner/Operator Start Date :	N/R
Owner/Operator End Date :	N/R

Handler Activities Summary

U.S. Importer of Hazardous Waste :	N
Mixed Waste (Haz. and Radioactive) :	N/R
Recycler of Hazardous Waste :	N
Transporter of Hazardous Waste :	N
Treater, Storer or Disposer of HW :	N
Underground Injection Activity :	N
On-site Burner Exemption :	N
Furnace Exemption :	N
Used Oil Fuel Burner :	N
Used Oil Processor :	N
Used Oil Refiner :	N
Used Oil Fuel Marketer to Burner :	N
Used Oil Specification Marketer :	N
Used Oil Transfer Facility :	N
Used Oil Transporter :	N

Notices of Violations Summary

Regulation Violated :	N

Map Id: D19
Direction: NNE
Distance: 0.027 mi., 142 ft.
Elevation: 13 ft.
Relative: Higher

Site Name : PACIFIC 76 | TOSCO - 76 STATION #3568 | TOSCO CORPORATION STATION #30519 1410 W PACIFIC COAST HWY | 1410 PACIFIC COAST HWY W | 1410 PACIFIC COAST HWY
LONG BEACH | Long Beach, CA 90810

Database(s) : [CALEPA SITES - CA, CIWQS - CA, ECHO, EPA LUST, EPA UST, ERNS, FID UST - CA, FRS, HAZNET - CA, HWG - CA, LUST REG 4 - CA, RCRA_NONGEN, UST - CA, UST_CITY OF LONG BEACH - CA]

Envirosite ID: 306358
EPA ID: CAL000277266

CALEPA SITES - CA

Facility Name : Pacific 76
Facility Address : 1410 W PACIFIC COAST HWY, LONG BEACH, 90810

Site ID : 140745
EI ID : 10503934
EI Description : Chemical Storage Facilities
Latitude : 33.789815
Longitude : -118.210832
Agency Hyperlink : Click here for hyperlink provided by the agency.
Last Date in Agency List : 2021-08-26

Site ID : 140745
EI ID : 10503934
EI Description : Hazardous Waste Generator
Latitude : 33.789815
Longitude : -118.210832
Agency Hyperlink : Click here for hyperlink provided by the agency.
Last Date in Agency List : 2021-08-26

Site ID : 140745
EI ID : 10503934
EI Description : Underground Storage Tank
Latitude : 33.789815
Longitude : -118.210832
Agency Hyperlink : Click here for hyperlink provided by the agency.
Last Date in Agency List : 2021-08-26

Facility Name : TOSCO - 76 STATION #3568
Facility Address : 1410 PACIFIC COAST HWY W, LONG BEACH, 90810

Site ID : 259304
EI ID : T0603701670
EI Description : Leaking Underground Storage Tank Cleanup Site
Latitude : 33.789739
Longitude : -118.210631
Agency Hyperlink : Click here for hyperlink provided by the agency.
Last Date in Agency List : 2021-08-26

CIWQS - CA

Facility Name : 76 STATION NO 3568
Facility Address : 1410 WEST PACIFIC COAST, LONG BEACH, CA 90810
County : LOS ANGELES

Map Id: D19
Direction: NNE
Distance: 0.027 mi., 142 ft.
Elevation: 13 ft.
Relative: Higher

Site Name : PACIFIC 76 | TOSCO - 76 STATION #3568 | TOSCO CORPORATION STATION #30519 1410 W PACIFIC COAST HWY | 1410 PACIFIC COAST HWY W | 1410 PACIFIC COAST HWY
LONG BEACH | Long Beach, CA 90810

Database(s) : [CALEPA SITES - CA, CIWQS - CA, ECHO, EPA LUST, EPA UST, ERNS, FID UST - CA, FRS, HAZNET - CA, HWG - CA, LUST REG 4 - CA, RCRA_NONGEN, UST - CA, UST_CITY OF LONG BEACH - CA] ***(cont.)***

Envirosite ID: 306358
EPA ID: CAL000277266

CIWQS - CA ***(cont.)***

Place ID :	764352
Agency Name :	CONOCOPHILLIPS COMPANY LONG BEACH
Last Date in Agency List :	2021-09-10

ECHO

Facility Name :	PACIFIC 76
Facility Address :	1410 W PACIFIC COAST HWY, LONG BEACH, CA 90810
County :	LOS ANGELES
Last Inspection Date :	N/R
Registry ID :	110065677592
FIPS Code :	06037
EPA Region :	09
Inspection Count :	0
Last Inspection Days :	N/R
Informal Count :	0
Last Informal Action Date :	N/R
Formal Action Count :	0
Last Formal Action Date :	N/R
Total Penalties :	0
Penalty Count :	N/R
Last Penalty Date :	N/R
Last Penalty Amount :	N/R
QTRS IN NC :	0
Programs IN SNC :	0
Current Compliance Status :	No Violation Identified
Three-Year Compliance Status :	_____
Collection Method :	GDT-ADDRESS MATCHING (GEOCODING)
Reference Point :	N/R
Accuracy Meters :	64411
Derived Tribes :	N/R
Derived HUC :	18070105
Derived WBD :	N/R
Derived STCTY FIPS :	06037
Derived Zip :	90813
Derived CD113 :	47
Derived CB2010 :	060375755001009
MYRTK Universe :	NNN
NPDES IDs :	N/R
CWA Permit Types :	N/R
CWA Compliance Tracking :	N/R
CWA NAICS :	N/R
CWA SICS :	N/R
CWA Inspection Count :	N/R
CWA Last Inspection Days :	N/R
CWA Informal Count :	N/R
CWA Formal Action Count :	N/R

Map Id: D19
Direction: NNE
Distance: 0.027 mi., 142 ft.
Elevation: 13 ft.
Relative: Higher

Site Name : PACIFIC 76 | TOSCO - 76 STATION #3568 | TOSCO CORPORATION STATION #30519
1410 W PACIFIC COAST HWY | 1410 PACIFIC COAST HWY W | 1410 PACIFIC COAST HWY
LONG BEACH | Long Beach, CA 90810

Database(s) : [CALEPA SITES - CA, CIWQS - CA, ECHO, EPA LUST, EPA UST, ERNS, FID UST - CA, FRS, HAZNET - CA, HWG - CA, LUST REG 4 - CA, RCRA_NONGEN, UST - CA, UST_CITY OF LONG BEACH - CA] ***(cont.)***

Envirosite ID: 306358
EPA ID: CAL000277266

ECHO ***(cont.)***

CWA Last Formal Action Date :	N/R
CWA Penalties :	N/R
CWA Last Penalty Date :	N/R
CWA Last Penalty Amount :	N/R
CWA Quarters IN NC :	N/R
CWA Current Compliance Status :	N/R
CWA Current SNC Flag :	N
CWA 13 Quarters Compliance Status :	N/R
CWA 13 Quarters Effluent Exceedances:	N/R
CWA Three-Year QNCR Codes :	N/R
DFR URL :	Click here for hyperlink provided by the agency.
Facility SIC :	N/R
Facility NAICS :	44719 - Other Gasoline Stations
Facility Last Inspection EPA Date :	N/R
Facility Last Inspection State Date :	N/R
Facility Last Formal Act EPA Date :	N/R
Facility Last Formal Act State Date :	N/R
Facility Last Informal Act EPA Date :	N/R
Facility Last Informal Act State Date:	N/R
Facility Federal Agency :	N/R
TRI Reporter :	N/R
Facility Imp Water Flag :	N/R
Current SNC Flag :	N
Indian County Flag :	N
Federal Flag :	N/R
US Mexico Border Flag :	N
Chesapeak Bay Flag :	N/R
AIR Flag :	N
NPDES Flag :	N
SDWIS Flag :	N
RCRA Flag :	Y
TRI Flag :	N
GHG Flag :	N
Major Flag :	N/R
Active Flag :	Y
NAA Flag :	Y
Latitude :	33.789815
Longitude :	-118.210832
Last Date in Agency List :	2021-08-20

EPA LUST

Facility Name :	TOSCO - 76 STATION #3568
Facility Address :	1410 PACIFIC COAST HWY W, LONG BEACH, California 90810
County :	N/R
Facility ID :	N/R
LUST ID :	CAT0603701670

Map Id: D19
Direction: NNE
Distance: 0.027 mi., 142 ft.
Elevation: 13 ft.
Relative: Higher

Site Name : PACIFIC 76 | TOSCO - 76 STATION #3568 | TOSCO CORPORATION STATION #30519 1410 W PACIFIC COAST HWY | 1410 PACIFIC COAST HWY W | 1410 PACIFIC COAST HWY
LONG BEACH | Long Beach, CA 90810

Database(s) : [CALEPA SITES - CA, CIWQS - CA, ECHO, EPA LUST, EPA UST, ERNS, FID UST - CA, FRS, HAZNET - CA, HWG - CA, LUST REG 4 - CA, RCRA_NONGEN, UST - CA, UST_CITY OF LONG BEACH - CA] ***(cont.)***

Envirosite ID: 306358
EPA ID: CAL000277266

EPA LUST ***(cont.)***

Reported Date :	N/R
Status :	No Further Action
Substance :	N/R
Closed With Residual Contamination (Tribal Only):	N/R
NFA_Letter (Tribal Only) :	N/R
Tribe (Tribal Only) :	N/R
EPA Region :	9
Estimated Population within 1500ft :	3320
Estimated Private Domestic Wells within 1500ft:	0
Within Source Water Protection Area (SPA):	No
SPA Public Water System and Facility ID:	N/R
SPA Water Type :	N/R
SPA Facility Type :	N/R
SPA HUC12 :	N/R
Within Groundwater Wellhead Protection Area (WHPA):	No
WHPA Public Water System and Facility ID:	N/R
WHPA Water Type :	N/R
WHPA Facility Type :	N/R
WHPA HUC12 :	N/R
Within Estimated 100-year Floodplain:	No
Latitude :	33.78978
Longitude :	-118.21097
Last Date in Agency List :	2021-08-27

EPA UST

Facility Name :	Pacific 76
Facility Address :	1410 W Pacific Coast Hwy, Long Beach, California 90810
County :	N/R
Facility ID :	CA10503934
Facility Status :	Open UST(s)
Open USTs :	3
Closed USTs :	N/R
Temporarily Out of Service USTs :	N/R
Date of Last Inspection :	N/R
EPA Region :	9
Tribe :	N/R
Facility ID 2 :	N/R
Latitude :	33.7895789853249
Longitude :	-118.211081027152
Last Date in Agency List :	2021-08-27

Map Id: D19
Direction: NNE
Distance: 0.027 mi., 142 ft.
Elevation: 13 ft.
Relative: Higher

Site Name : PACIFIC 76 | TOSCO - 76 STATION #3568 | TOSCO CORPORATION STATION #30519 1410 W PACIFIC COAST HWY | 1410 PACIFIC COAST HWY W | 1410 PACIFIC COAST HWY
LONG BEACH | Long Beach, CA 90810

Database(s) : [CALEPA SITES - CA, CIWQS - CA, ECHO, EPA LUST, EPA UST, ERNS, FID UST - CA, FRS, HAZNET - CA, HWG - CA, LUST REG 4 - CA, RCRA_NONGEN, UST - CA, UST_CITY OF LONG BEACH - CA] ***(cont.)***

Envirosite ID: 306358
EPA ID: CAL000277266

EPA UST ***(cont.)***

Tank Details

Tank ID :	CA10503934-001_A Stand-alone Tank_1
Tank Status :	Open
Installation Date :	2015-01-26
Removal Date :	N/R
Capacity :	15000
Substances :	Regular Unleaded
Tank Wall Type :	Double Wall

Tank ID :	CA10503934-002_One in a Compartmented Unit_2
Tank Status :	Open
Installation Date :	2015-01-26
Removal Date :	N/R
Capacity :	10000
Substances :	Premium Unleaded
Tank Wall Type :	Double Wall

Tank ID :	CA10503934-003_One in a Compartmented Unit_2
Tank Status :	Open
Installation Date :	2015-01-26
Removal Date :	N/R
Capacity :	10000
Substances :	Diesel
Tank Wall Type :	Double Wall

ERNS

Facility Address :	1410 PACIFIC COAST HWY, LONG BEACH, CA
County :	LOS ANGELES

Incident Information

Incident Date Time :	1993-05-19 15:00:00
Type of Incident :	FIXED
Incident Cause :	OTHER
Incident DTG :	DISCOVERED
Incident Location :	N/R
Sequence Number :	175156
Potential Flag :	N/R
Description of Incident :	AFTER REMOVAL OF OLD SERVICE STATION PRODUCT ISLAND AND PRODUCTPIPING A SOIL SAMPLE REVEALED GASOLINE IN THE SOIL
Last Date in Agency List :	2015-12-23

Map Id: D19
Direction: NNE
Distance: 0.027 mi., 142 ft.
Elevation: 13 ft.
Relative: Higher

Site Name : PACIFIC 76 | TOSCO - 76 STATION #3568 | TOSCO CORPORATION STATION #30519 1410 W PACIFIC COAST HWY | 1410 PACIFIC COAST HWY W | 1410 PACIFIC COAST HWY
LONG BEACH | Long Beach, CA 90810

Database(s) : [CALEPA SITES - CA, CIWQS - CA, ECHO, EPA LUST, EPA UST, ERNS, FID UST - CA, FRS, HAZNET - CA, HWG - CA, LUST REG 4 - CA, RCRA_NONGEN, UST - CA, UST_CITY OF LONG BEACH - CA] ***(cont.)***

Envirosite ID: 306358
EPA ID: CAL000277266

ERNS ***(cont.)***

Incident Response Summary

Date Time Received :	1993-05-20 16:48:00
Date Time Completed :	1993-05-20 16:56:00
Call Type :	Incident
Source :	UNAVAILABLE
Responsible Company :	UNICAL
Responsible Org Type :	PRIVATE ENTERPRISE
Responsible City :	BREA
Responsible State :	CA
Responsible Zip :	92621

Incident Details Summary

Remedial Action :	0 OTH = 1697 PPM/WILL REMOVE SOIL AND CONTINUE TESTING
Medium :	SOIL
Medium Description :	SUBSURFACE
Body of Water :	N/R
Weather Conditions :	N/R
Water Temperature :	N/R
Water Supply Contaminated :	U
Waterway Closed :	N
Waterway Description :	N/R

Additional Incident Details Summary

Actual Amount :	N/R
Actual Amount Units :	N/R
Capacity of Tank :	N/R
Capacity of Tank Units :	N/R
Continuous Release Begin Date :	N/R
Continuous Release End Date :	N/R
Continuous Release Change Date :	N/R
Continuous Release Permit :	N/R
Continuous Release Type :	N/R
Description of Tank :	N/R
Device Operational :	Y
DOT Crossing Number :	N/R
DOT Regulated :	U
NPDES :	N/R
NPDES Compliance :	U
Pipeline Aboveground :	ABOVE
Pipeline Covered :	U
Pipeline Type :	UNKNOWN
Tank ID :	N/R
Tank Regulated :	U
Tank Regulated by :	N/R

Map Id: D19
Direction: NNE
Distance: 0.027 mi., 142 ft.
Elevation: 13 ft.
Relative: Higher

Site Name : PACIFIC 76 | TOSCO - 76 STATION #3568 | TOSCO CORPORATION STATION #30519 1410 W PACIFIC COAST HWY | 1410 PACIFIC COAST HWY W | 1410 PACIFIC COAST HWY
LONG BEACH | Long Beach, CA 90810

Database(s) : [CALEPA SITES - CA, CIWQS - CA, ECHO, EPA LUST, EPA UST, ERNS, FID UST - CA, FRS, HAZNET - CA, HWG - CA, LUST REG 4 - CA, RCRA_NONGEN, UST - CA, UST_CITY OF LONG BEACH - CA] ***(cont.)***

Envirosite ID: 306358
EPA ID: CAL000277266

ERNS ***(cont.)***

Materials Involved Summary

Name of Material :	GASOLINE: AUTOMOTIVE (4.23G PB/G
CAS Number :	N/R
Amount of Material :	0
Unit of Measure :	OTHER
UN Number :	N/R
CHRIS Code :	GAT
Reached Water :	YES
Amount in Water :	0
Unit of Measure (Reach Water) :	UNKNOWN AMOUNT

Additional Materials Involved Summary

Name of Material :	N/R
CAS Number :	N/R
CHRIS Code :	N/R
Upper Bounds :	N/R
Upper Bounds Unit :	N/R
Upper Bounds Rate :	N/R

Trains Details

Train Name Number :	N/R
Train Type :	N/R
Train Speed :	N/R
Train Direction :	N/R
Number Locomotives :	N/R
Number Cars :	N/R
Number Derailed :	N/R
Track Speed :	N/R
Railroad Name :	N/R
Non Compliance with Hazmat :	N/R

Derailed Units Summary

Train Name Number :	N/R
Car Number :	N/R
Car Content :	N/R
Position in Train :	N/R
Derailed Type :	N/R

Vessels Details

Vessel Name :	N/R
Vessel Type :	N/R

Map Id: D19
Direction: NNE
Distance: 0.027 mi., 142 ft.
Elevation: 13 ft.
Relative: Higher

Site Name : PACIFIC 76 | TOSCO - 76 STATION #3568 | TOSCO CORPORATION STATION #30519 1410 W PACIFIC COAST HWY | 1410 PACIFIC COAST HWY W | 1410 PACIFIC COAST HWY
LONG BEACH | Long Beach, CA 90810

Database(s) : [CALEPA SITES - CA, CIWQS - CA, ECHO, EPA LUST, EPA UST, ERNS, FID UST - CA, FRS, HAZNET - CA, HWG - CA, LUST REG 4 - CA, RCRA_NONGEN, UST - CA, UST_CITY OF LONG BEACH - CA] ***(cont.)***

Envirosite ID: 306358
EPA ID: CAL000277266

ERNS ***(cont.)***

Vessel Length :	N/R
Hull Construction :	N/R
Fuel Capacity :	N/R
Fuel on Board :	N/R
Cargo Capacity :	N/R
Cargo on Board :	N/R
Is Vessel Aground :	N/R
Flag :	N/R
Breadth :	N/R
Draught :	N/R
Fuel Capacity Units :	N/R
Fuel on Board Units :	N/R
Cargo Capacity Units :	N/R
Cargo on Board Units :	N/R

Mobile Details

Vehicle Own Fuel Capacity :	N/R
Cargo Capacity :	N/R
Amount of Cargo on Board :	N/R
Hazmat Carrier :	N/R
Carrier Licensed :	N/R
Noncompliance with Hazmat :	N/R
Mobile Type :	N/R
Cargo Capacity Units :	N/R
Amount of Cargo on Board Units :	N/R
Vehicle Year :	N/R
Vehicle Make :	N/R
Vehicle Model :	N/R
Vehicle Number :	N/R
Trailer Number :	N/R

FID UST - CA

Facility Name :	Pacific 76
Facility Address :	1410 W Pacific Coast Hwy, Long Beach, 90810
County :	Los Angeles
Facility ID :	N/R
CERSID :	10503934
Permitting Agency :	Long Beach Environmental Heath
Latitude :	33.78982
Longitude :	-118.21083
Last Date in Agency List :	2021-09-17

Map Id: D19
Direction: NNE
Distance: 0.027 mi., 142 ft.
Elevation: 13 ft.
Relative: Higher

Site Name : PACIFIC 76 | TOSCO - 76 STATION #3568 | TOSCO CORPORATION STATION #30519
1410 W PACIFIC COAST HWY | 1410 PACIFIC COAST HWY W | 1410 PACIFIC COAST HWY
LONG BEACH | Long Beach, CA 90810

Database(s) : [CALEPA SITES - CA, CIWQS - CA, ECHO, EPA LUST, EPA UST, ERNS, FID UST - CA, FRS, HAZNET - CA, HWG - CA, LUST REG 4 - CA, RCRA_NONGEN, UST - CA, UST_CITY OF LONG BEACH - CA] ***(cont.)***

Envirosite ID: 306358
EPA ID: CAL000277266

FRS

Facility Name : PACIFIC 76
Facility Address : 1410 W PACIFIC COAST HWY, LONG BEACH, CA 90810
County : LOS ANGELES

Site Details
Registry ID : 110065677592
FRS Facility URL : Click here for hyperlink provided by the agency.
Last Date in Agency List : 2021-07-17

Source Description

Source Description :

The California Environmental Protection Agency (CalEPA) has recently implemented a new data warehouse system (nSite). This data warehouse combines and merges facility and site information from five different systems managed within CalEPA. The five systems are: California Environmental Reporting System (CERS), EnviroStor, GeoTracker, California Integrated Water Quality System (CIWQS), and Toxic Release Inventory (TRI).

Source Description :

RCRAInfo is EPA's comprehensive information system that supports the Resource Conservation and Recovery Act (RCRA) of 1976 and the Hazardous and Solid Waste Amendments (HSWA) of 1984 through the tracking of events and activities related to facilities that generate, transport, and treat, store, or dispose of hazardous waste. RCRAInfo allows RCRA program staff to track the notification, permit, compliance, and corrective action activities required under RCRA. RCRAInfo also supports generation of the National Hazardous Waste Biennial Report. All generators and treatment, storage, and disposal facilities who handle hazardous waste are required to report to the EPA Administrator at least once every two years to support creation of the Biennial Report.

FRS Environmental Interest
Source and System ID : CA-ENVIROVIEW - 140745
RCRAINFO - CAL000299050

Facility Name : TOSCO - 76 STATION #3568
Facility Address : 1410 PACIFIC COAST HWY W, LONG BEACH, CA 90810
County : LOS ANGELES

Site Details
Registry ID : 110066628858
FRS Facility URL : Click here for hyperlink provided by the agency.

Map Id: D19
Direction: NNE
Distance: 0.027 mi., 142 ft.
Elevation: 13 ft.
Relative: Higher

Site Name : PACIFIC 76 | TOSCO - 76 STATION #3568 | TOSCO CORPORATION STATION #30519 1410 W PACIFIC COAST HWY | 1410 PACIFIC COAST HWY W | 1410 PACIFIC COAST HWY
LONG BEACH | Long Beach, CA 90810

Database(s) : [CALEPA SITES - CA, CIWQS - CA, ECHO, EPA LUST, EPA UST, ERNS, FID UST - CA, FRS, HAZNET - CA, HWG - CA, LUST REG 4 - CA, RCRA_NONGEN, UST - CA, UST_CITY OF LONG BEACH - CA] ***(cont.)***

Envirosite ID: 306358
EPA ID: CAL000277266

FRS ***(cont.)***

Last Date in Agency List : 2021-07-17

Source Description

Source Description :

The California Environmental Protection Agency (CalEPA) has recently implemented a new data warehouse system (nSite). This data warehouse combines and merges facility and site information from five different systems managed within CalEPA. The five systems are: California Environmental Reporting System (CERS), EnviroStor, GeoTracker, California Integrated Water Quality System (CIWQS), and Toxic Release Inventory (TRI).

FRS Environmental Interest
Source and System ID : CA-ENVIROVIEW - 259304

HAZNET - CA

Facility Name : CONOCO PHILLIPS #253568
Facility Address : 1410 W PACIFIC COAST HWY, LONG BEACH, CA 90810
County : LOS ANGELES

Site Details
Generator EPA ID : CAL000277266
Active : Inactive
Category : STATE
Facility Types : N/R
Type : PERMANENT
Contact Name : N/R
Contact Phone : N/R
Facility Mailing Address : 600 N DAIRY ASHFORD -US MARKETING -, HOUSTON, TX 77079
Latitude : 33.78979221
Longitude : -118.21096578
Agency Hyperlink : Click here for hyperlink provided by the agency.
Last Date in Agency List : 2021-07-08

Waste Generator Details
State Waste : 2006: 134 - Aqueous solution with total organic residues less than 10 percent, 0.693 tons to CAD982444481
2006: 352 - Other organic solids, 0.03 tons to CAD982444481
2005: 134 - Aqueous solution with total organic residues less than 10 percent, 0.42 tons to CAD982444481

Map Id: D19
Direction: NNE
Distance: 0.027 mi., 142 ft.
Elevation: 13 ft.
Relative: Higher

Site Name : PACIFIC 76 | TOSCO - 76 STATION #3568 | TOSCO CORPORATION STATION #30519 1410 W PACIFIC COAST HWY | 1410 PACIFIC COAST HWY W | 1410 PACIFIC COAST HWY
LONG BEACH | Long Beach, CA 90810

Database(s) : [CALEPA SITES - CA, CIWQS - CA, ECHO, EPA LUST, EPA UST, ERNS, FID UST - CA, FRS, HAZNET - CA, HWG - CA, LUST REG 4 - CA, RCRA_NONGEN, UST - CA, UST_CITY OF LONG BEACH - CA] ***(cont.)***

Envirosite ID: 306358
EPA ID: CAL000277266

HAZNET - CA ***(cont.)***

Facility Name :	LOYOLAS UNION SVC
Facility Address :	1410 W PACIFIC COAST HWY, LONG BEACH, CA 90810
County :	LOS ANGELES

Site Details

Generator EPA ID :	CAL000007330
Active :	Inactive
Category :	STATE
Facility Types :	N/R
Type :	PERMANENT
Contact Name :	N/R
Contact Phone :	N/R
Facility Mailing Address :	1410 W PACIFIC COAST HWY, LONG BEACH, CA 908100000
Latitude :	33.78979221
Longitude :	-118.21096578
Agency Hyperlink :	Click here for hyperlink provided by the agency.
Last Date in Agency List :	2021-07-08

Facility Name :	PACIFIC 76
Facility Address :	1410 W PACIFIC COAST HWY, LONG BEACH, CA 90810
County :	LOS ANGELES

Site Details

Generator EPA ID :	CAL000299050
Active :	Active
Category :	STATE
Facility Types :	N/R
Type :	PERMANENT
Contact Name :	N/R
Contact Phone :	N/R
Facility Mailing Address :	1410 WEST PACIFIC COAST HWY, LONG BEACH, CA 908100000
Latitude :	33.78979221
Longitude :	-118.21096578
Agency Hyperlink :	Click here for hyperlink provided by the agency.
Last Date in Agency List :	2021-07-08

Waste Generator Details

State Waste :	2015: 241 - Tank bottom waste, 6.255 tons to CAT080013352 2014: 241 - Tank bottom waste, 3.753 tons to CAT080013352 2010: 221 - Waste oil and mixed oil, 0.57 tons to AZR000504332 2010: 134 - Aqueous solution with total organic residues less than 10 percent, 0.231 tons to CAT080013352

Map Id: D19
Direction: NNE
Distance: 0.027 mi., 142 ft.
Elevation: 13 ft.
Relative: Higher

Site Name : PACIFIC 76 | TOSCO - 76 STATION #3568 | TOSCO CORPORATION STATION #30519 1410 W PACIFIC COAST HWY | 1410 PACIFIC COAST HWY W | 1410 PACIFIC COAST HWY
LONG BEACH | Long Beach, CA 90810

Database(s) : [CALEPA SITES - CA, CIWQS - CA, ECHO, EPA LUST, EPA UST, ERNS, FID UST - CA, FRS, HAZNET - CA, HWG - CA, LUST REG 4 - CA, RCRA_NONGEN, UST - CA, UST_CITY OF LONG BEACH - CA] ***(cont.)***

Envirosite ID: 306358
EPA ID: CAL000277266

HAZNET - CA ***(cont.)***

2008: 135 - Unspecified aqueous solution, 0.693 tons to CAD981696420
2006: 223 - Unspecified oil-containing waste, 5.838 tons to CAT080013352
2005: 223 - Unspecified oil-containing waste, 5.838 tons to CAT080013352

Site Details

Generator EPA ID :	CAC002941497
Active :	Inactive
Category :	STATE
Facility Types :	N/R
Type :	TEMPORARY
Contact Name :	N/R
Contact Phone :	N/R
Facility Mailing Address :	1410 W PACIFIC COAST HWY, LONG BEACH, CA 90810
Latitude :	33.78979221
Longitude :	-118.21096578
Agency Hyperlink :	Click here for hyperlink provided by the agency.
Last Date in Agency List :	2021-07-08

Waste Generator Details

State Waste :	2017: 133 - Aqueous solution with total organic residues 10 percent or more, 0.1668 tons to CAT080013352
Facility Name :	PACIFIC UNOCAL
Facility Address :	1410 W PACIFIC COAST HWY, LONG BEACH, CA 90810
County :	LOS ANGELES

Site Details

Generator EPA ID :	CAL000021220
Active :	Inactive
Category :	STATE
Facility Types :	N/R
Type :	PERMANENT
Contact Name :	N/R
Contact Phone :	N/R
Facility Mailing Address :	1410 W PACIFIC COAST HWY, LONG BEACH, CA 908100000
Latitude :	33.78979221
Longitude :	-118.21096578
Agency Hyperlink :	Click here for hyperlink provided by the agency.
Last Date in Agency List :	2021-07-08

Map Id: D19
Direction: NNE
Distance: 0.027 mi., 142 ft.
Elevation: 13 ft.
Relative: Higher

Site Name : PACIFIC 76 | TOSCO - 76 STATION #3568 | TOSCO CORPORATION STATION #30519
1410 W PACIFIC COAST HWY | 1410 PACIFIC COAST HWY W | 1410 PACIFIC COAST HWY
LONG BEACH | Long Beach, CA 90810

Database(s) : [CALEPA SITES - CA, CIWQS - CA, ECHO, EPA LUST, EPA UST, ERNS, FID UST - CA, FRS, HAZNET - CA, HWG - CA, LUST REG 4 - CA, RCRA_NONGEN, UST - CA, UST_CITY OF LONG BEACH - CA] ***(cont.)***

Envirosite ID: 306358
EPA ID: CAL000277266

HAZNET - CA ***(cont.)***

Facility Name :	TOSCO CORPORATION STATION #30519
Facility Address :	1410 W PACIFIC COAST, LONG BEACH, CA 90810
County :	LOS ANGELES

Site Details

Generator EPA ID :	CAL000139175
Active :	Inactive
Category :	STATE
Facility Types :	N/R
Type :	PERMANENT
Contact Name :	N/R
Contact Phone :	N/R
Facility Mailing Address :	PO BOX 52085, PHOENIX, AZ 850722085
Latitude :	33.78979221
Longitude :	-118.21096578
Agency Hyperlink :	Click here for hyperlink provided by the agency.
Last Date in Agency List :	2021-07-08

Waste Generator Details

State Waste :

2002: 223 - Unspecified oil-containing waste, 0.4587 tons to CAD982444481
2002: 343 - Unspecified organic liquid mixture, 0.272 tons to CAD028409019
2002: 135 - Unspecified aqueous solution, 0.924 tons to CAD028409019
2001: 134 - Aqueous solution with total organic residues less than 10 percent, 0.0504 tons to CAT080013352
2000: 134 - Aqueous solution with total organic residues less than 10 percent, 0.1806 tons to CAT080013352
1999: 134 - Aqueous solution with total organic residues less than 10 percent, 0.2142 tons to CAD028409019
1998: 133 - Aqueous solution with total organic residues 10 percent or more, 0.0208 tons to CAD028409019
1998: 134 - Aqueous solution with total organic residues less than 10 percent, 1.0626 tons to CAD028409019

Facility Name :	UNOCAL SERVICE STATION #3568
Facility Address :	1410 W PACIFIC COAST, LONG BEACH, CA 90810
County :	LOS ANGELES

Site Details

Generator EPA ID :	CAD981649221
Active :	Inactive

Map Id: D19
Direction: NNE
Distance: 0.027 mi., 142 ft.
Elevation: 13 ft.
Relative: Higher

Site Name : PACIFIC 76 | TOSCO - 76 STATION #3568 | TOSCO CORPORATION STATION #30519 1410 W PACIFIC COAST HWY | 1410 PACIFIC COAST HWY W | 1410 PACIFIC COAST HWY
LONG BEACH | Long Beach, CA 90810

Database(s) : [CALEPA SITES - CA, CIWQS - CA, ECHO, EPA LUST, EPA UST, ERNS, FID UST - CA, FRS, HAZNET - CA, HWG - CA, LUST REG 4 - CA, RCRA_NONGEN, UST - CA, UST_CITY OF LONG BEACH - CA] ***(cont.)***

Envirosite ID: 306358
EPA ID: CAL000277266

HAZNET - CA ***(cont.)***

Category :	STATE
Facility Types :	N/R
Type :	PERMANENT
Contact Name :	N/R
Contact Phone :	N/R
Facility Mailing Address :	PO BOX 25376, SANTA ANA, CA 927995376
Latitude :	33.78979221
Longitude :	-118.21096578
Agency Hyperlink :	Click here for hyperlink provided by the agency.
Last Date in Agency List :	2021-07-08

Waste Generator Details

State Waste :

1997: 133 - Aqueous solution with total organic residues 10 percent or more, 0.1918 tons to CAD028409019
1997: 134 - Aqueous solution with total organic residues less than 10 percent, 0.0336 tons to CAD028409019
1996: 134 - Aqueous solution with total organic residues less than 10 percent, 0.252 tons to CAD028409019
1995: 133 - Aqueous solution with total organic residues 10 percent or more, 0.1918 tons to CAD028409019
1995: 134 - Aqueous solution with total organic residues less than 10 percent, 0.0336 tons to CAD028409019
1994: 134 - Aqueous solution with total organic residues less than 10 percent, 0.042 tons to CAT080011059
1994: 134 - Aqueous solution with total organic residues less than 10 percent, 0.315 tons to CAD028409019
1993: 223 - Unspecified oil-containing waste, 0.3753 tons to CAD028409019
1993: 223 - Unspecified oil-containing waste, 0.834 tons to CAD981458466
1993: 512 - Other empty containers 30 gallons or more, 0.14 tons to CAD982484933
1993: 134 - Aqueous solution with total organic residues less than 10 percent, 0.462 tons to CAD028409019

HWG - CA

Facility Name :	CONOCO PHILLIPS #253568
Facility Address :	1410 W PACIFIC COAST HWY, LONG BEACH, CA 90810
County :	LOS ANGELES
EPA ID :	CAL000277266
Status :	Inactive
Category :	STATE
Type :	PERMANENT
Facility Type :	N/R

Map Id: D19
Direction: NNE
Distance: 0.027 mi., 142 ft.
Elevation: 13 ft.
Relative: Higher

Site Name : PACIFIC 76 | TOSCO - 76 STATION #3568 | TOSCO CORPORATION STATION #30519
1410 W PACIFIC COAST HWY | 1410 PACIFIC COAST HWY W | 1410 PACIFIC COAST HWY
LONG BEACH | Long Beach, CA 90810

Database(s) : [CALEPA SITES - CA, CIWQS - CA, ECHO, EPA LUST, EPA UST, ERNS, FID UST - CA, FRS, HAZNET - CA, HWG - CA, LUST REG 4 - CA, RCRA_NONGEN, UST - CA, UST_CITY OF LONG BEACH - CA] ***(cont.)***

Envirosite ID: 306358
EPA ID: CAL000277266

HWG - CA ***(cont.)***

Mailing Address :	600 N DAIRY ASHFORD -US MARKETING -, HOUSTON, TX 77079
Owner Name :	CONOCO PHILLIPS
Owner Address :	600 N DAIRY ASHFORD-MO 1001, HOUSTON, TX 77079
Operator Name :	DANELLE EICHHORST
Operator Address :	600 N DAIRY ASHFORD US MARKETING -, HOUSTON, TX 77079
Latitude :	33.789864
Longitude :	-118.210652

Facility Name :	LOYOLAS UNION SVC
Facility Address :	1410 W PACIFIC COAST HWY, LONG BEACH, CA 90810
County :	LOS ANGELES

EPA ID :	CAL000007330
Status :	Inactive
Category :	STATE
Type :	PERMANENT
Facility Type :	N/R
Mailing Address :	1410 W PACIFIC COAST HWY, LONG BEACH, CA 908100000
Owner Name :	LOYOLA NILO
Owner Address :	N/A
Operator Name :	INACTIVATED PER 6/1/94 LTR.
Operator Address :	N/A
Latitude :	33.789847
Longitude :	-118.210697

Facility Name :	PACIFIC 76
Facility Address :	1410 W PACIFIC COAST HWY, LONG BEACH, CA 90810
County :	LOS ANGELES

EPA ID :	CAL000299050
Status :	Active
Category :	STATE
Type :	PERMANENT
Facility Type :	N/R
Mailing Address :	1410 WEST PACIFIC COAST HWY, LONG BEACH, CA 908100000
Owner Name :	MIZAN BHUIYAN
Owner Address :	1410 WEST PACIFIC COAST HWY, LONG BEACH, CA 908100000
Operator Name :	MIZAN BHUIYAN/PRES
Operator Address :	1410 WEST PACIFIC COAST HWY, LONG BEACH, CA 90810
Latitude :	33.789864
Longitude :	-118.210652

EPA ID :	CAC002941497
Status :	Inactive

Map Id: D19
Direction: NNE
Distance: 0.027 mi., 142 ft.
Elevation: 13 ft.
Relative: Higher

Site Name : PACIFIC 76 | TOSCO - 76 STATION #3568 | TOSCO CORPORATION STATION #30519
1410 W PACIFIC COAST HWY | 1410 PACIFIC COAST HWY W | 1410 PACIFIC COAST HWY
LONG BEACH | Long Beach, CA 90810

Database(s) : [CALEPA SITES - CA, CIWQS - CA, ECHO, EPA LUST, EPA UST, ERNS, FID UST - CA, FRS, HAZNET - CA, HWG - CA, LUST REG 4 - CA, RCRA_NONGEN, UST - CA, UST_CITY OF LONG BEACH - CA] ***(cont.)***

Envirosite ID: 306358
EPA ID: CAL000277266

HWG - CA ***(cont.)***

Category :	STATE
Type :	TEMPORARY
Facility Type :	N/R
Mailing Address :	1410 W PACIFIC COAST HWY, LONG BEACH, CA 90810
Owner Name :	PACIFIC 76
Owner Address :	1410 W PACIFIC COAST HWY, LONG BEACH, CA 90810
Operator Name :	MIZAN BHUIYAN
Operator Address :	1410 W PACIFIC COAST HWY, LONG BEACH, CA 90810
Latitude :	33.789792
Longitude :	-118.210966

Facility Name :	PACIFIC UNOCAL
Facility Address :	1410 W PACIFIC COAST HWY, LONG BEACH, CA 90810
County :	LOS ANGELES

EPA ID :	CAL000021220
Status :	Inactive
Category :	STATE
Type :	PERMANENT
Facility Type :	N/R
Mailing Address :	1410 W PACIFIC COAST HWY, LONG BEACH, CA 908100000
Owner Name :	MOHAMMAD LABBAF
Owner Address :	1410 PACIFIC COAST HWY, LONG BEACH, CA
Operator Name :	MOHAMMAD LABBAF/OWNER
Operator Address :	1410 PACIFIC COAST HWY, LONG BEACH, CA
Latitude :	33.789864
Longitude :	-118.210659

Facility Name :	TOSCO CORPORATION STATION #30519
Facility Address :	1410 W PACIFIC COAST, LONG BEACH, CA 90810
County :	LOS ANGELES

EPA ID :	CAL000139175
Status :	Inactive
Category :	STATE
Type :	PERMANENT
Facility Type :	N/R
Mailing Address :	PO BOX 52085, PHOENIX, AZ 850722085
Owner Name :	TOSCO MARKETING
Owner Address :	PO BOX 52085, PHOENIX, AZ 850722085
Operator Name :	HAZMAT SPECIALIST
Operator Address :	PO BOX 52085, PHOENIX, AZ 850722085
Latitude :	33.789847
Longitude :	-118.210697

Map Id: D19
Direction: NNE
Distance: 0.027 mi., 142 ft.
Elevation: 13 ft.
Relative: Higher

Site Name : PACIFIC 76 | TOSCO - 76 STATION #3568 | TOSCO CORPORATION STATION #30519 1410 W PACIFIC COAST HWY | 1410 PACIFIC COAST HWY W | 1410 PACIFIC COAST HWY
LONG BEACH | Long Beach, CA 90810

Database(s) : [CALEPA SITES - CA, CIWQS - CA, ECHO, EPA LUST, EPA UST, ERNS, FID UST - CA, FRS, HAZNET - CA, HWG - CA, LUST REG 4 - CA, RCRA_NONGEN, UST - CA, UST_CITY OF LONG BEACH - CA] ***(cont.)***

Envirosite ID: 306358
EPA ID: CAL000277266

HWG - CA ***(cont.)***

Facility Name :	UNOCAL SERVICE STATION #3568
Facility Address :	1410 W PACIFIC COAST, LONG BEACH, CA 90810
County :	LOS ANGELES
EPA ID :	CAD981649221
Status :	Inactive
Category :	STATE
Type :	PERMANENT
Facility Type :	N/R
Mailing Address :	PO BOX 25376, SANTA ANA, CA 927995376
Owner Name :	UNION OIL COMPANY OF CALIFORNI
Owner Address :	DBA UNOCAL, EL SEGUNDO, CA 902450000
Operator Name :	CHRISTOPHER Z HILL
Operator Address :	PO BOX 25376 CANX VQ97 CC, SANTA ANA, CA 927995376
Latitude :	33.789847
Longitude :	-118.210697

LUST REG 4 - CA

Facility Name :	TOSCO - 76 STATION #3568
Facility Address :	1410 PACIFIC COAST HWY W, LONG BEACH, CA 90810
County :	Los Angeles

Site Details

Status Date :	2015-07-03
Status :	Completed - Case Closed
Begin Date :	1993-05-19
Global ID :	T0603701670
Region :	REGION 4
Site History :	N/R
RB Case Number :	907440252
Potential Media Affected :	Aquifer used for drinking water supply
Potential Contaminants of Concern :	Gasoline
Local Agency :	LONG BEACH, CITY OF
Local Case Number :	N/R
Lead Agency :	LOS ANGELES RWQCB (REGION 4)
File Location :	Regional Board
CUF Case :	YES
Caseworker :	MB
Case Type :	LUST Cleanup Site
How Discovered :	Other Means
How Discovered Description :	N/R
Stop Method :	N/R
Stop Description :	N/R
Calwater Watershed Name :	Los Angeles River - Los Angeles (412.10)
DWR Groundwater Subbasin Name :	Coastal Plain Of Los Angeles - West Coast (4-011.03)

Map Id: D19
Direction: NNE
Distance: 0.027 mi., 142 ft.
Elevation: 13 ft.
Relative: Higher

Site Name : PACIFIC 76 | TOSCO - 76 STATION #3568 | TOSCO CORPORATION STATION #30519
1410 W PACIFIC COAST HWY | 1410 PACIFIC COAST HWY W | 1410 PACIFIC COAST HWY
LONG BEACH | Long Beach, CA 90810

Database(s) : [CALEPA SITES - CA, CIWQS - CA, ECHO, EPA LUST, EPA UST, ERNS, FID UST - CA, FRS, HAZNET - CA, HWG - CA, LUST REG 4 - CA, RCRA_NONGEN, UST - CA, UST_CITY OF LONG BEACH - CA] ***(cont.)***

Envirosite ID: 306358
EPA ID: CAL000277266

LUST REG 4 - CA ***(cont.)***

Disadvantaged Community :	N/R
Latitude :	33.789739
Longitude :	-118.210632
Agency URL :	Click here for hyperlink provided by the agency.
Last Date in Agency List :	2021-09-08

Contacts Summary

Global ID :	T0603701670
Contact Name :	MAGDY BAIADY
Contact Type :	Regional Board Caseworker
Organization Name :	LOS ANGELES RWQCB (REGION 4)
Address :	320 W. 4TH ST., SUITE 200
City :	LOS ANGELES
Phone Number :	2135766699
Email :	mbaiady@waterboards.ca.gov

Global ID :	T0603701670
Contact Name :	CARMEN PIRO
Contact Type :	Local Agency Caseworker
Organization Name :	LONG BEACH, CITY OF
Address :	2525 GRAND AVE.
City :	LONG BEACH
Phone Number :	5625704137
Email :	carmen.piro@longbeach.gov

Regulatory Activities

Details for this site have been truncated due to the large number of available details for this site within this dataset. For the complete details for this site, contact your Envirosite account representative for a complimentary site report containing all of the details available.

Date :	2015-07-03
Global ID :	T0603701670
Action Type :	ENFORCEMENT
Action :	Closure/No Further Action Letter

Date :	2014-08-04
Global ID :	T0603701670
Action Type :	ENFORCEMENT
Action :	Notification - Preclosure

Map Id: D19
Direction: NNE
Distance: 0.027 mi., 142 ft.
Elevation: 13 ft.
Relative: Higher

Site Name : PACIFIC 76 | TOSCO - 76 STATION #3568 | TOSCO CORPORATION STATION #30519 1410 W PACIFIC COAST HWY | 1410 PACIFIC COAST HWY W | 1410 PACIFIC COAST HWY
LONG BEACH | Long Beach, CA 90810

Database(s) : [CALEPA SITES - CA, CIWQS - CA, ECHO, EPA LUST, EPA UST, ERNS, FID UST - CA, FRS, HAZNET - CA, HWG - CA, LUST REG 4 - CA, RCRA_NONGEN, UST - CA, UST_CITY OF LONG BEACH - CA] ***(cont.)***

Envirosite ID: 306358
EPA ID: CAL000277266

LUST REG 4 - CA ***(cont.)***

Date : 2014-01-15
Global ID : T0603701670
Action Type : RESPONSE
Action : Monitoring Report - Semi-Annually

Date : 2013-11-25
Global ID : T0603701670
Action Type : RESPONSE
Action : Request for Closure - Regulator Responded

Date : 2013-07-15
Global ID : T0603701670
Action Type : RESPONSE
Action : Monitoring Report - Semi-Annually

Date : 2013-01-15
Global ID : T0603701670
Action Type : RESPONSE
Action : Monitoring Report - Semi-Annually

Date : 2012-07-15
Global ID : T0603701670
Action Type : RESPONSE
Action : Monitoring Report - Semi-Annually

Date : 2012-01-15
Global ID : T0603701670
Action Type : RESPONSE
Action : Monitoring Report - Semi-Annually

Date : 2011-07-15
Global ID : T0603701670
Action Type : RESPONSE
Action : Monitoring Report - Semi-Annually

Date : 2011-01-15
Global ID : T0603701670
Action Type : RESPONSE
Action : Monitoring Report - Semi-Annually

Map Id: D19
Direction: NNE
Distance: 0.027 mi., 142 ft.
Elevation: 13 ft.
Relative: Higher

Site Name : PACIFIC 76 | TOSCO - 76 STATION #3568 | TOSCO CORPORATION STATION #30519 1410 W PACIFIC COAST HWY | 1410 PACIFIC COAST HWY W | 1410 PACIFIC COAST HWY
LONG BEACH | Long Beach, CA 90810

Database(s) : [CALEPA SITES - CA, CIWQS - CA, ECHO, EPA LUST, EPA UST, ERNS, FID UST - CA, FRS, HAZNET - CA, HWG - CA, LUST REG 4 - CA, RCRA_NONGEN, UST - CA, UST_CITY OF LONG BEACH - CA] ***(cont.)***

Envirosite ID: 306358
EPA ID: CAL000277266

LUST REG 4 - CA ***(cont.)***

Status History

Status Date :	2015-07-03
Global ID :	T0603701670
Status :	Completed - Case Closed
Status Date :	2014-06-16
Global ID :	T0603701670
Status :	Open - Eligible for Closure
Status Date :	2011-02-02
Global ID :	T0603701670
Status :	Open - Remediation
Status Date :	2006-12-11
Global ID :	T0603701670
Status :	Open - Site Assessment
Status Date :	2006-01-11
Global ID :	T0603701670
Status :	Open - Site Assessment
Status Date :	2005-06-20
Global ID :	T0603701670
Status :	Open - Remediation
Status Date :	2002-06-29
Global ID :	T0603701670
Status :	Open - Site Assessment
Status Date :	1997-04-08
Global ID :	T0603701670
Status :	Open - Site Assessment
Status Date :	1993-05-20
Global ID :	T0603701670
Status :	Open - Site Assessment
Status Date :	1993-05-19
Global ID :	T0603701670
Status :	Open - Case Begin Date

Map Id: D19
Direction: NNE
Distance: 0.027 mi., 142 ft.
Elevation: 13 ft.
Relative: Higher

Site Name : PACIFIC 76 | TOSCO - 76 STATION #3568 | TOSCO CORPORATION STATION #30519 1410 W PACIFIC COAST HWY | 1410 PACIFIC COAST HWY W | 1410 PACIFIC COAST HWY
LONG BEACH | Long Beach, CA 90810

Database(s) : [CALEPA SITES - CA, CIWQS - CA, ECHO, EPA LUST, EPA UST, ERNS, FID UST - CA, FRS, HAZNET - CA, HWG - CA, LUST REG 4 - CA, RCRA_NONGEN, UST - CA, UST_CITY OF LONG BEACH - CA] ***(cont.)***

Envirosite ID: 306358
EPA ID: CAL000277266

RCRA_NONGEN

Facility Name :	PACIFIC 76
Facility Address :	1410 W PACIFIC COAST HWY, LONG BEACH, CA 90810-0000
County :	LOS ANGELES
Date Form Received by Agency :	2005-10-04
EPA ID :	CAL000299050
Mailing Address :	1410 WEST PACIFIC COAST HWY, LONG BEACH, CA 90810-0000
Contact :	MIZAN BHUIYAN/PRES
Contact Address :	1410 WEST PACIFIC COAST HWY, LONG BEACH, CA 90810
Contact Country :	N/R
Contact Telephone :	323-697-7717
Contact Email :	MBHUIYAN23@YAHOO.COM
EPA Region :	09
Land Type :	Not Reported
Source Type :	Implementer
Classification :	Not a generator, verified
Description :	Not a generator, verified
Last Date in Agency List :	2021-09-03

Owner/Operator Summary

Owner/Operator Name :	MIZAN BHUIYAN
Owner/Operator Address :	1410 WEST PACIFIC COAST HWY, LONG BEACH, CA 90810-0000
Owner/Operator Country :	N/R
Owner/Operator Telephone :	323-697-7717
Owner/Operator Email :	N/R
Owner/Operator Fax :	N/R
Legal Status :	Other land type
Owner/Operator Type :	Owner
Owner/Operator Start Date :	N/R
Owner/Operator End Date :	N/R

Owner/Operator Name :	MIZAN BHUIYAN/PRES
Owner/Operator Address :	1410 WEST PACIFIC COAST HWY, LONG BEACH, CA 90810
Owner/Operator Country :	N/R
Owner/Operator Telephone :	323-697-7717
Owner/Operator Email :	N/R
Owner/Operator Fax :	N/R
Legal Status :	Other land type
Owner/Operator Type :	Operator
Owner/Operator Start Date :	N/R
Owner/Operator End Date :	N/R

Map Id: D19
Direction: NNE
Distance: 0.027 mi., 142 ft.
Elevation: 13 ft.
Relative: Higher

Site Name : PACIFIC 76 | TOSCO - 76 STATION #3568 | TOSCO CORPORATION STATION #30519 1410 W PACIFIC COAST HWY | 1410 PACIFIC COAST HWY W | 1410 PACIFIC COAST HWY
LONG BEACH | Long Beach, CA 90810

Database(s) : [CALEPA SITES - CA, CIWQS - CA, ECHO, EPA LUST, EPA UST, ERNS, FID UST - CA, FRS, HAZNET - CA, HWG - CA, LUST REG 4 - CA, RCRA_NONGEN, UST - CA, UST_CITY OF LONG BEACH - CA] ***(cont.)***

Envirosite ID: 306358
EPA ID: CAL000277266

RCRA_NONGEN ***(cont.)***

Handler Activities Summary

U.S. Importer of Hazardous Waste :	N
Mixed Waste (Haz. and Radioactive) :	N
Recycler of Hazardous Waste :	N
Transporter of Hazardous Waste :	N
Treater, Storer or Disposer of HW :	N
Underground Injection Activity :	N
On-site Burner Exemption :	N
Furnace Exemption :	N
Used Oil Fuel Burner :	N
Used Oil Processor :	N
Used Oil Refiner :	N
Used Oil Fuel Marketer to Burner :	N
Used Oil Specification Marketer :	N
Used Oil Transfer Facility :	N
Used Oil Transporter :	N

Notices of Violations Summary

Regulation Violated :	N

UST - CA

Facility Name :	Pacific 76
Facility Address :	1410 W Pacific Coast Hwy, Long Beach, 90810
County :	Los Angeles
Facility ID :	N/R
CERS ID :	10503934
Permitting Agency :	Long Beach Environmental Heath
Latitude :	33.78982
Longitude :	-118.21083
Last Date in Agency List :	2021-09-10
Facility Name :	PACIFIC 76
Facility Address :	1410 W PACIFIC COAST HWY, Long Beach, 90810
County :	Los Angeles
Facility ID :	19-060-108
CERS ID :	N/R
Permitting Agency :	LONG BEACH, CITY OF
Latitude :	33.78985
Longitude :	-118.21078
Last Date in Agency List :	2017-01-13

Map Id: D19
Direction: NNE
Distance: 0.027 mi., 142 ft.
Elevation: 13 ft.
Relative: Higher

Site Name : PACIFIC 76 | TOSCO - 76 STATION #3568 | TOSCO CORPORATION STATION #30519
1410 W PACIFIC COAST HWY | 1410 PACIFIC COAST HWY W | 1410 PACIFIC COAST HWY
LONG BEACH | Long Beach, CA 90810

Database(s) : [CALEPA SITES - CA, CIWQS - CA, ECHO, EPA LUST, EPA UST, ERNS, FID UST - CA, FRS, HAZNET - CA, HWG - CA, LUST REG 4 - CA, RCRA_NONGEN, UST - CA, UST_CITY OF LONG BEACH - CA] ***(cont.)***

Envirosite ID: 306358
EPA ID: CAL000277266

UST_CITY OF LONG BEACH - CA

Facility Name :	76
Facility Address :	1410 W Pacific Coast
Underground Storage Tank(s) :	3
Gas :	Y
Diesel :	Y
Waste :	N/R
Jet A :	N/R
Avgas :	N/R
Oil :	N/R
DGen :	N/R
Other :	N/R
Last Date in Agency List :	2019-12-31
Facility Name :	Pacific 76
Facility Address :	1410 W Pacific Coast
Underground Storage Tank(s) :	3
Gas :	Y
Diesel :	Y
Waste :	N/R
Jet A :	N/R
Avgas :	N/R
Oil :	N/R
DGen :	N/R
Other :	N/R
Last Date in Agency List :	2019-04-23

Map Id: D20
Direction: NNE
Distance: 0.027 mi., 143 ft.
Elevation: 13 ft.
Relative: Higher

Site Name : 76
1410 W PCH
Long Beach, CA

Database(s) : [UST_CITY OF LONG BEACH - CA]

Envirosite ID: 31079846
EPA ID: N/R

UST_CITY OF LONG BEACH - CA

Facility Name :	76
Facility Address :	1410 W PCH

Map Id: D20
Direction: NNE
Distance: 0.027 mi., 143 ft.
Elevation: 13 ft.
Relative: Higher

Site Name : 76
1410 W PCH
Long Beach, CA

Database(s) : [UST_CITY OF LONG BEACH - CA] ***(cont.)***

Envirosite ID: 31079846
EPA ID: N/R

UST_CITY OF LONG BEACH - CA ***(cont.)***

Underground Storage Tank(s) :	3
Gas :	Y
Diesel :	Y
Waste :	N/R
Jet A :	N/R
Avgas :	N/R
Oil :	N/R
DGen :	N/R
Other :	N/R
Last Date in Agency List :	2020-09-18

Map Id: E21
Direction: WNW
Distance: 0.028 mi., 147 ft.
Elevation: 11 ft.
Relative: Lower

Site Name : EAGLE INDUSTRIES (FORMER)
1517 ESTHER ST W
LONG BEACH, CA 90813

Database(s) : [CALEPA SITES - CA, EPA LUST, FRS, LUST REG 4 - CA]

Envirosite ID: 323133
EPA ID: N/R

CALEPA SITES - CA

Facility Name :	EAGLE INDUSTRIES (FORMER)
Facility Address :	1517 ESTHER ST W, LONG BEACH, 90813
Site ID :	199967
EI ID :	T0603792998
EI Description :	Leaking Underground Storage Tank Cleanup Site
Latitude :	33.789139
Longitude :	-118.212590
Agency Hyperlink :	Click here for hyperlink provided by the agency.
Last Date in Agency List :	2021-08-26

EPA LUST

Facility Name :	EAGLE INDUSTRIES (FORMER)
Facility Address :	1517 ESTHER ST W, LONG BEACH, California 90813
County :	N/R
Facility ID :	N/R
LUST ID :	CAT0603792998
Reported Date :	N/R
Status :	No Further Action
Substance :	N/R
Closed With Residual Contamination (Tribal Only):	N/R
NFA_Letter (Tribal Only) :	N/R
Tribe (Tribal Only) :	N/R
EPA Region :	9
Estimated Population within 1500ft :	2625

Map Id: E21
Direction: WNW
Distance: 0.028 mi., 147 ft.
Elevation: 11 ft.
Relative: Lower

Site Name : EAGLE INDUSTRIES (FORMER)
1517 ESTHER ST W
LONG BEACH, CA 90813

Database(s) : [CALEPA SITES - CA, EPA LUST, FRS, LUST REG 4 - CA] ***(cont.)***

Envirosite ID: 323133
EPA ID: N/R

EPA LUST ***(cont.)***

Estimated Private Domestic Wells within 1500ft:	0
Within Source Water Protection Area (SPA):	No
SPA Public Water System and Facility ID:	N/R
SPA Water Type :	N/R
SPA Facility Type :	N/R
SPA HUC12 :	N/R
Within Groundwater Wellhead Protection Area (WHPA):	Yes
WHPA Public Water System and Facility ID:	CA1910033_11576
WHPA Water Type :	GW
WHPA Facility Type :	WL
WHPA HUC12 :	180701060701
Within Estimated 100-year Floodplain:	No
Latitude :	33.78905
Longitude :	-118.21259
Last Date in Agency List :	2021-08-27

FRS

Facility Name :	EAGLE INDUSTRIES (FORMER)
Facility Address :	1517 ESTHER ST W, LONG BEACH, CA 90813
County :	LOS ANGELES

Site Details

Registry ID :	110066199571
FRS Facility URL :	Click here for hyperlink provided by the agency.
Last Date in Agency List :	2021-07-17

Source Description

Source Description :

The California Environmental Protection Agency (CalEPA) has recently implemented a new data warehouse system (nSite). This data warehouse combines and merges facility and site information from five different systems managed within CalEPA. The five systems are: California Environmental Reporting System (CERS), EnviroStor, GeoTracker, California Integrated Water Quality System (CIWQS), and Toxic Release Inventory (TRI).

FRS Environmental Interest

Source and System ID :	CA-ENVIROVIEW - 199967

LUST REG 4 - CA

Facility Name :	EAGLE INDUSTRIES (FORMER)
Facility Address :	1517 ESTHER ST W, LONG BEACH, CA 90813
County :	Los Angeles

Map Id: E21
Direction: WNW
Distance: 0.028 mi., 147 ft.
Elevation: 11 ft.
Relative: Lower

Site Name : EAGLE INDUSTRIES (FORMER)
1517 ESTHER ST W
LONG BEACH, CA 90813

Database(s) : [CALEPA SITES - CA, EPA LUST, FRS, LUST REG 4 - CA] ***(cont.)***

Envirosite ID: 323133
EPA ID: N/R

LUST REG 4 - CA ***(cont.)***

Site Details

Status Date :	2015-09-08
Status :	Completed - Case Closed
Begin Date :	2000-04-01
Global ID :	T0603792998
Region :	REGION 4
Site History :	N/R
RB Case Number :	908130634
Potential Media Affected :	Aquifer used for drinking water supply
Potential Contaminants of Concern :	Gasoline
Local Agency :	LONG BEACH, CITY OF
Local Case Number :	N/R
Lead Agency :	LOS ANGELES RWQCB (REGION 4)
File Location :	Regional Board
CUF Case :	NO
Caseworker :	DMB
Case Type :	LUST Cleanup Site
How Discovered :	Other Means
How Discovered Description :	N/R
Stop Method :	N/R
Stop Description :	N/R
Calwater Watershed Name :	Los Angeles River - Los Angeles (412.10)
DWR Groundwater Subbasin Name :	Coastal Plain Of Los Angeles - West Coast (4-011.03)
Disadvantaged Community :	N/R
Latitude :	33.789139
Longitude :	-118.21259
Agency URL :	Click here for hyperlink provided by the agency.
Last Date in Agency List :	2021-09-08

Contacts Summary

Global ID :	T0603792998
Contact Name :	CARMEN PIRO
Contact Type :	Local Agency Caseworker
Organization Name :	LONG BEACH, CITY OF
Address :	2525 GRAND AVE.
City :	LONG BEACH
Phone Number :	5625704137
Email :	carmen.piro@longbeach.gov

Global ID :	T0603792998
Contact Name :	DAVID M. BJOSTAD
Contact Type :	Regional Board Caseworker
Organization Name :	LOS ANGELES RWQCB (REGION 4)
Address :	320 W. 4th Street, Suite 200
City :	Los Angeles
Phone Number :	N/R
Email :	dave.bjostad@waterboards.ca.gov

Regulatory Activities

Map Id: E21
Direction: WNW
Distance: 0.028 mi., 147 ft.
Elevation: 11 ft.
Relative: Lower

Site Name : EAGLE INDUSTRIES (FORMER)
1517 ESTHER ST W
LONG BEACH, CA 90813

Database(s) : [CALEPA SITES - CA, EPA LUST, FRS, LUST REG 4 - CA] ***(cont.)***

Envirosite ID: 323133
EPA ID: N/R

LUST REG 4 - CA ***(cont.)***

Details for this site have been truncated due to the large number of available details for this site within this dataset. For the complete details for this site, contact your Envirosite account representative for a complimentary site report containing all of the details available.

Date :	2015-09-08
Global ID :	T0603792998
Action Type :	ENFORCEMENT
Action :	Closure/No Further Action Letter

Date :	2014-04-01
Global ID :	T0603792998
Action Type :	ENFORCEMENT
Action :	State Water Board Closure Order

Date :	2013-10-15
Global ID :	T0603792998
Action Type :	ENFORCEMENT
Action :	Notification - Public Participation Document

Date :	2012-09-25
Global ID :	T0603792998
Action Type :	RESPONSE
Action :	Soil and Water Investigation Report

Date :	2011-11-07
Global ID :	T0603792998
Action Type :	RESPONSE
Action :	Other Report / Document

Date :	2011-09-01
Global ID :	T0603792998
Action Type :	RESPONSE
Action :	Preliminary Site Assessment Report

Date :	2011-07-30
Global ID :	T0603792998
Action Type :	RESPONSE
Action :	Other Report / Document

Date :	2011-07-30
Global ID :	T0603792998
Action Type :	RESPONSE
Action :	Soil and Water Investigation Report

Date :	2011-04-11
Global ID :	T0603792998
Action Type :	ENFORCEMENT
Action :	Health and Safety Code Section 25296.10(c)

Map Id: E21
Direction: WNW
Distance: 0.028 mi., 147 ft.
Elevation: 11 ft.
Relative: Lower

Site Name : EAGLE INDUSTRIES (FORMER)
1517 ESTHER ST W
LONG BEACH, CA 90813

Database(s) : [CALEPA SITES - CA, EPA LUST, FRS, LUST REG 4 - CA] ***(cont.)***

Envirosite ID: 323133
EPA ID: N/R

LUST REG 4 - CA ***(cont.)***

Date :	2009-08-15
Global ID :	T0603792998
Action Type :	RESPONSE
Action :	Soil and Water Investigation Report

Status History

Status Date :	2015-09-08
Global ID :	T0603792998
Status :	Completed - Case Closed
Status Date :	2014-04-09
Global ID :	T0603792998
Status :	Open - Eligible for Closure
Status Date :	2000-08-18
Global ID :	T0603792998
Status :	Open - Site Assessment
Status Date :	2000-06-22
Global ID :	T0603792998
Status :	Open - Verification Monitoring
Status Date :	2000-04-01
Global ID :	T0603792998
Status :	Open - Case Begin Date

Map Id: E22
Direction: W
Distance: 0.029 mi., 153 ft.
Elevation: 11 ft.
Relative: Lower

Site Name : DION & SONS INC | DEL MAR SEAFOOD
1532 W ESTHER ST | 1532 WEST ESTHER STREET
LONG BEACH, CA 90813

Database(s) : [CALEPA SITES - CA, ECHO]

Envirosite ID: 600734
EPA ID: N/R

CALEPA SITES - CA

Facility Name :	DION & SONS INC
Facility Address :	1532 W ESTHER ST, LONG BEACH, 90813
Site ID :	429540
EI ID :	10643629
EI Description :	Aboveground Petroleum Storage
Latitude :	33.788570
Longitude :	-118.212650

Map Id: E22
Direction: W
Distance: 0.029 mi., 153 ft.
Elevation: 11 ft.
Relative: Lower

Site Name : DION & SONS INC | DEL MAR SEAFOOD
1532 W ESTHER ST | 1532 WEST ESTHER STREET
LONG BEACH, CA 90813

Database(s) : [CALEPA SITES - CA, ECHO] ***(cont.)***

Envirosite ID: 600734
EPA ID: N/R

CALEPA SITES - CA ***(cont.)***

Agency Hyperlink :	Click here for hyperlink provided by the agency.
Last Date in Agency List :	2021-08-26

Site ID :	429540
EI ID :	10643629
EI Description :	Chemical Storage Facilities
Latitude :	33.788570
Longitude :	-118.212650
Agency Hyperlink :	Click here for hyperlink provided by the agency.
Last Date in Agency List :	2021-08-26

Site ID :	429540
EI ID :	10643629
EI Description :	Aboveground Petroleum Storage
Latitude :	33.788570
Longitude :	-118.212650
Agency Hyperlink :	Click here for hyperlink provided by the agency.
Last Date in Agency List :	2021-02-13

Site ID :	429540
EI ID :	10643629
EI Description :	Chemical Storage Facilities
Latitude :	33.788570
Longitude :	-118.212650
Agency Hyperlink :	Click here for hyperlink provided by the agency.
Last Date in Agency List :	2021-02-13

ECHO

Facility Name :	DEL MAR SEAFOOD
Facility Address :	1532 WEST ESTHER STREET, LONG BEACH, CA 90813
County :	LOS ANGELES

Last Inspection Date :	N/R
Registry ID :	110070800064
FIPS Code :	N/R
EPA Region :	09
Inspection Count :	0
Last Inspection Days :	N/R
Informal Count :	0
Last Informal Action Date :	N/R
Formal Action Count :	0
Last Formal Action Date :	N/R
Total Penalties :	0
Penalty Count :	N/R
Last Penalty Date :	N/R
Last Penalty Amount :	N/R
QTRS IN NC :	0
Programs IN SNC :	0
Current Compliance Status :	No Violation Identified
Three-Year Compliance Status :	_____
Collection Method :	Zip Code Centroid

Map Id: E22
Direction: W
Distance: 0.029 mi., 153 ft.
Elevation: 11 ft.
Relative: Lower

Site Name : DION & SONS INC | DEL MAR SEAFOOD
1532 W ESTHER ST | 1532 WEST ESTHER STREET
LONG BEACH, CA 90813

Database(s) : [CALEPA SITES - CA, ECHO] ***(cont.)***

Envirosite ID: 600734
EPA ID: N/R

ECHO ***(cont.)***

Reference Point :	N/R
Accuracy Meters :	10000
Derived Tribes :	N/R
Derived HUC :	N/R
Derived WBD :	N/R
Derived STCTY FIPS :	N/R
Derived Zip :	N/R
Derived CD113 :	N/R
Derived CB2010 :	N/R
MYRTK Universe :	NNN
NPDES IDs :	N/R
CWA Permit Types :	N/R
CWA Compliance Tracking :	N/R
CWA NAICS :	N/R
CWA SICS :	N/R
CWA Inspection Count :	N/R
CWA Last Inspection Days :	N/R
CWA Informal Count :	N/R
CWA Formal Action Count :	N/R
CWA Last Formal Action Date :	N/R
CWA Penalties :	N/R
CWA Last Penalty Date :	N/R
CWA Last Penalty Amount :	N/R
CWA Quarters IN NC :	N/R
CWA Current Compliance Status :	N/R
CWA Current SNC Flag :	N
CWA 13 Quarters Compliance Status :	N/R
CWA 13 Quarters Effluent Exceedances:	N/R
CWA Three-Year QNCR Codes :	N/R
DFR URL :	Click here for hyperlink provided by the agency.
Facility SIC :	N/R
Facility NAICS :	31161 - Animal Slaughtering and Processing
Facility Last Inspection EPA Date :	N/R
Facility Last Inspection State Date :	N/R
Facility Last Formal Act EPA Date :	N/R
Facility Last Formal Act State Date :	N/R
Facility Last Informal Act EPA Date :	N/R
Facility Last Informal Act State Date:	N/R
Facility Federal Agency :	N/R
TRI Reporter :	N/R
Facility Imp Water Flag :	N/R
Current SNC Flag :	N
Indian County Flag :	N
Federal Flag :	N/R
US Mexico Border Flag :	N/R
Chesapeak Bay Flag :	N/R
AIR Flag :	N
NPDES Flag :	N
SDWIS Flag :	N
RCRA Flag :	Y
TRI Flag :	N
GHG Flag :	N
Major Flag :	N/R
Active Flag :	Y
NAA Flag :	N
Latitude :	33.780911

Map Id: E22
Direction: W
Distance: 0.029 mi., 153 ft.
Elevation: 11 ft.
Relative: Lower

Site Name : DION & SONS INC | DEL MAR SEAFOOD
1532 W ESTHER ST | 1532 WEST ESTHER STREET
LONG BEACH, CA 90813

Database(s) : [CALEPA SITES - CA, ECHO] ***(cont.)***

Envirosite ID: 600734
EPA ID: N/R

ECHO ***(cont.)***

Longitude :	-118.196312
Last Date in Agency List :	2021-08-20

Map Id: D23
Direction: NNE
Distance: 0.030 mi., 157 ft.
Elevation: 13 ft.
Relative: Higher

Site Name : BROWNIES OK DISCOUNT TIRE SALES
1401 W PACIFIC COAST HWY
LONG BEACH, CA 90810

Database(s) : [ECHO, FRS, HAZNET - CA, HWG - CA, RCRA_SQG]

Envirosite ID: 978105
EPA ID: N/R

ECHO

Facility Name :	BROWNIES OK DISCOUNT TIRE SALES
Facility Address :	1401 W PACIFIC COAST HWY, LONG BEACH, CA 90810
County :	LOS ANGELES
Last Inspection Date :	N/R
Registry ID :	110002787244
FIPS Code :	06037
EPA Region :	09
Inspection Count :	0
Last Inspection Days :	N/R
Informal Count :	0
Last Informal Action Date :	N/R
Formal Action Count :	0
Last Formal Action Date :	N/R
Total Penalties :	0
Penalty Count :	N/R
Last Penalty Date :	N/R
Last Penalty Amount :	N/R
QTRS IN NC :	0
Programs IN SNC :	0
Current Compliance Status :	No Violation Identified
Three-Year Compliance Status :	_____
Collection Method :	ADDRESS MATCHING-HOUSE NUMBER
Reference Point :	PLANT ENTRANCE (GENERAL)
Accuracy Meters :	150
Derived Tribes :	N/R
Derived HUC :	18070105
Derived WBD :	N/R
Derived STCTY FIPS :	06037
Derived Zip :	90810
Derived CD113 :	47
Derived CB2010 :	060375729002012
MYRTK Universe :	NNN
NPDES IDs :	N/R
CWA Permit Types :	N/R
CWA Compliance Tracking :	N/R
CWA NAICS :	N/R

Map Id: D23
Direction: NNE
Distance: 0.030 mi., 157 ft.
Elevation: 13 ft.
Relative: Higher

Site Name : BROWNIES OK DISCOUNT TIRE SALES
1401 W PACIFIC COAST HWY
LONG BEACH, CA 90810

Database(s) : [ECHO, FRS, HAZNET - CA, HWG - CA, RCRA_SQG] ***(cont.)***

Envirosite ID: 978105
EPA ID: N/R

ECHO ***(cont.)***

CWA SICS :	N/R
CWA Inspection Count :	N/R
CWA Last Inspection Days :	N/R
CWA Informal Count :	N/R
CWA Formal Action Count :	N/R
CWA Last Formal Action Date :	N/R
CWA Penalties :	N/R
CWA Last Penalty Date :	N/R
CWA Last Penalty Amount :	N/R
CWA Quarters IN NC :	N/R
CWA Current Compliance Status :	N/R
CWA Current SNC Flag :	N
CWA 13 Quarters Compliance Status :	N/R
CWA 13 Quarters Effluent Exceedances:	N/R
CWA Three-Year QNCR Codes :	N/R
DFR URL :	Click here for hyperlink provided by the agency.
Facility SIC :	N/R
Facility NAICS :	326212 - Tire Retreading
Facility Last Inspection EPA Date :	N/R
Facility Last Inspection State Date :	N/R
Facility Last Formal Act EPA Date :	N/R
Facility Last Formal Act State Date :	N/R
Facility Last Informal Act EPA Date :	N/R
Facility Last Informal Act State Date:	N/R
Facility Federal Agency :	N/R
TRI Reporter :	N/R
Facility Imp Water Flag :	N/R
Current SNC Flag :	N
Indian County Flag :	N
Federal Flag :	N/R
US Mexico Border Flag :	N
Chesapeak Bay Flag :	N/R
AIR Flag :	N
NPDES Flag :	N
SDWIS Flag :	N
RCRA Flag :	Y
TRI Flag :	N
GHG Flag :	N
Major Flag :	N/R
Active Flag :	Y
NAA Flag :	Y
Latitude :	33.790097
Longitude :	-118.21083
Last Date in Agency List :	2021-08-20

FRS

Facility Name :	BROWNIES OK DISCOUNT TIRE SALES
Facility Address :	1401 W PACIFIC COAST HWY, LONG BEACH, CA 90810
County :	LOS ANGELES

Site Details

Registry ID :	110002787244
FRS Facility URL :	Click here for hyperlink provided by the agency.

Map Id: D23
Direction: NNE
Distance: 0.030 mi., 157 ft.
Elevation: 13 ft.
Relative: Higher

Site Name : BROWNIES OK DISCOUNT TIRE SALES
1401 W PACIFIC COAST HWY
LONG BEACH, CA 90810

Database(s) : [ECHO, FRS, HAZNET - CA, HWG - CA, RCRA_SQG] ***(cont.)***

Envirosite ID: 978105
EPA ID: N/R

FRS ***(cont.)***

Last Date in Agency List : 2021-07-17

Source Description

Source Description :

RCRAInfo is EPA's comprehensive information system that supports the Resource Conservation and Recovery Act (RCRA) of 1976 and the Hazardous and Solid Waste Amendments (HSWA) of 1984 through the tracking of events and activities related to facilities that generate, transport, and treat, store, or dispose of hazardous waste. RCRAInfo allows RCRA program staff to track the notification, permit, compliance, and corrective action activities required under RCRA. RCRAInfo also supports generation of the National Hazardous Waste Biennial Report. All generators and treatment, storage, and disposal facilities who handle hazardous waste are required to report to the EPA Administrator at least once every two years to support creation of the Biennial Report.

FRS Environmental Interest
Source and System ID : RCRAINFO - CAD982047672

HAZNET - CA

Facility Name : BROWNIES OK DISCOUNT TIRE SALES
Facility Address : 1401 W PACIFIC COAST HWY, LONG BEACH, CA 90810
County : LOS ANGELES

Site Details
Generator EPA ID : CAD982047672
Active : Inactive
Category : FEDERAL
Facility Types : N/R
Type : PERMANENT
Contact Name : N/R
Contact Phone : N/R
Facility Mailing Address : 1401 W PACIFIC COAST HWY, LONG BEACH, CA 908100000
Latitude : 33.78992979
Longitude : -118.21092879
Agency Hyperlink : Click here for hyperlink provided by the agency.
Last Date in Agency List : 2021-07-08

HWG - CA

Facility Name : BROWNIES OK DISCOUNT TIRE SALES
Facility Address : 1401 W PACIFIC COAST HWY, LONG BEACH, CA 90810
County : LOS ANGELES

EPA ID : CAD982047672
Status : Inactive
Category : FEDERAL
Type : PERMANENT
Facility Type : N/R
Mailing Address : 1401 W PACIFIC COAST HWY, LONG BEACH, CA 908100000

Map Id: D23
Direction: NNE
Distance: 0.030 mi., 157 ft.
Elevation: 13 ft.
Relative: Higher

Site Name : BROWNIES OK DISCOUNT TIRE SALES
1401 W PACIFIC COAST HWY
LONG BEACH, CA 90810

Database(s) : [ECHO, FRS, HAZNET - CA, HWG - CA, RCRA_SQG] ***(cont.)***

Envirosite ID: 978105
EPA ID: N/R

HWG - CA ***(cont.)***

Owner Name :	N/R
Owner Address :	N/A
Operator Name :	INACT PER SURVEY 1-12-95 MB
Operator Address :	N/A
Latitude :	33.790095
Longitude :	-118.210833

RCRA_SQG

Facility Name :	BROWNIES OK DISCOUNT TIRE SALES
Facility Address :	1401 W PACIFIC COAST HWY, LONG BEACH, CA 90810
County :	LOS ANGELES
Date Form Received by Agency :	1987-10-05
EPA ID :	CAD982047672
Mailing Address :	1401 W PACIFIC COAST HWY, LONG BEACH, CA 90810
Contact :	ENVIRONMENTAL MANAGER
Contact Address :	1401 W PACIFIC COAST HWY, LONG BEACH, CA 90810
Contact Country :	US
Contact Telephone :	213-436-0406
Contact Email :	N/R
EPA Region :	09
Land Type :	Other land type
Source Type :	Notification
Classification :	Small Quantity Generator
Description :	Handlers that generate more than 100 and less than 1000 kilograms of hazardous waste during any calendar month and accumulate less than 6000 kg of hazardous waste at any time; or generate 100 kg or less of hazardous waste during any calendar month, and accumulate more than 1000 kg of hazardous waste at any time.
Last Date in Agency List :	2021-09-03

Owner/Operator Summary

Owner/Operator Name :	MAURICE B BROWN
Owner/Operator Address :	NOT REQUIRED, NOT REQUIRED, ME 99999
Owner/Operator Country :	N/R
Owner/Operator Telephone :	415-555-1212
Owner/Operator Email :	N/R
Owner/Operator Fax :	N/R
Legal Status :	Private
Owner/Operator Type :	Owner
Owner/Operator Start Date :	N/R
Owner/Operator End Date :	N/R
Owner/Operator Name :	NOT REQUIRED
Owner/Operator Address :	NOT REQUIRED, NOT REQUIRED, ME 99999
Owner/Operator Country :	N/R
Owner/Operator Telephone :	415-555-1212
Owner/Operator Email :	N/R
Owner/Operator Fax :	N/R

Map Id: D23
Direction: NNE
Distance: 0.030 mi., 157 ft.
Elevation: 13 ft.
Relative: Higher

Site Name : BROWNIES OK DISCOUNT TIRE SALES
1401 W PACIFIC COAST HWY
LONG BEACH, CA 90810

Database(s) : [ECHO, FRS, HAZNET - CA, HWG - CA, RCRA_SQG] ***(cont.)***

Envirosite ID: 978105
EPA ID: N/R

RCRA_SQG ***(cont.)***

Legal Status :	Private
Owner/Operator Type :	Operator
Owner/Operator Start Date :	N/R
Owner/Operator End Date :	N/R

Handler Activities Summary

U.S. Importer of Hazardous Waste :	N
Mixed Waste (Haz. and Radioactive) :	N
Recycler of Hazardous Waste :	N
Transporter of Hazardous Waste :	N
Treater, Storer or Disposer of HW :	N
Underground Injection Activity :	N
On-site Burner Exemption :	N
Furnace Exemption :	N
Used Oil Fuel Burner :	N
Used Oil Processor :	N
Used Oil Refiner :	N
Used Oil Fuel Marketer to Burner :	N
Used Oil Specification Marketer :	N
Used Oil Transfer Facility :	N
Used Oil Transporter :	N

Notices of Violations Summary

Regulation Violated :	N

Map Id: E24
Direction: WNW
Distance: 0.031 mi., 163 ft.
Elevation: 11 ft.
Relative: Lower

Site Name : EAGLE INDUSTRIES
1517 WEST ESTHER STREET | 1517 W ESTHER STREET
LONG BEACH | Long Beach, CA 90813

Database(s) : [BROWNFIELDS-ACRES, FED BROWNFIELDS, FRS, HAZNET - CA, HWG - CA]

Envirosite ID: 795856
EPA ID: CAL912204334

BROWNFIELDS-ACRES

Facility Name :	Eagle Industries
Facility Address :	1517 West Esther Street, Long Beach, CA 90813
County :	Los Angeles

Site Details

Property ID :	153341
EPA FRS ID :	N/R

Map Id: E24
Direction: WNW
Distance: 0.031 mi., 163 ft.
Elevation: 11 ft.
Relative: Lower

Site Name : EAGLE INDUSTRIES
1517 WEST ESTHER STREET | 1517 W ESTHER STREET
LONG BEACH | Long Beach, CA 90813

Database(s) : [BROWNFIELDS-ACRES, FED BROWNFIELDS, FRS, HAZNET - CA, HWG - CA] ***(cont.)***

Envirosite ID: 795856
EPA ID: CAL912204334

BROWNFIELDS-ACRES ***(cont.)***

EPA FRS Site Name :	N/R
Alias Name :	N/R
Current Use :	N/R
Future Use :	N/R
GP Funding Type ID :	Petroleum
Property Size :	.12
Local Parcel Number :	7432-014-011
Former Use :	N/R
Ownership Entity ID :	N/R
Current Owner :	N/R
Photo Available :	N/R
Video Available :	N/R
Ownership Change :	N/R
Ownership Liability Factor :	N/R
Cleanup Required Flag :	U
Cleanup Required Date :	N/R
State Tribal Enroll ID Number :	N/R
State Tribal Enroll Date :	N/R
Property Not Enrolled Flag :	N/R
NFA Issue Date :	N/R
Info Devices :	N/R
Check Pilot Flag :	N/R
CERCLIS WasteLAN Indicator :	N/R
RCRA Indicator :	N/R
BF Proj Number :	N/R
Mun Owned :	N/R
Approx Value :	N/R
Build Sqft :	N/R
Date of Form :	N/R
Add Date :	2012-10-11
Mod Date :	2018-08-10
Mod User :	xjmccl01
CERCLIS Flag :	N/R
RFR Flag :	N
RFR Date :	N/R
RFR Grant ID :	N/R
Multi Story Flag :	N/R
Institutional Control In Place Flag :	N/R
Institutional Control In Place Date :	N/R
Institutional Control Additional Info:	N/R
Institutional Control Required Flag :	U
Institutional Control Required Date :	N/R
Institutional Control Data Address :	N/R
Property Controls :	N/R
Govt Controls :	N/R
Permit Tools :	N/R
Eng. Control in Place :	N/R
Eng. Control in Place Date :	N/R
Eng. Control Additional Info :	N/R
Eng. Control Required Flag :	N/R
Eng. Control Flag Cover Tech :	N/R
Eng. Control Flag Immobilization :	N/R
Eng. Control Flag Barriers :	N/R
Eng. Control Flag Security :	N/R

Map Id: E24
Direction: WNW
Distance: 0.031 mi., 163 ft.
Elevation: 11 ft.
Relative: Lower

Site Name : EAGLE INDUSTRIES
1517 WEST ESTHER STREET | 1517 W ESTHER STREET
LONG BEACH | Long Beach, CA 90813

Database(s) : [BROWNFIELDS-ACRES, FED BROWNFIELDS, FRS, HAZNET - CA, HWG - CA] ***(cont.)***

Envirosite ID: 795856
EPA ID: CAL912204334

BROWNFIELDS-ACRES ***(cont.)***

Eng. Control Flag Other :	N/R
Eng. Control Other :	N/R
Eng. Control Data Address :	N/R
Cleanup Req Ukn Comment :	N/R
AWP Catalyst Y/N :	N/R
Lat/Long Override Flag :	N/R
Latitude Measure :	33.789253
Longitude Measure :	-118.212593
Src Map Scale Num :	N/R
Ref Point ID :	101
Hcm Id :	1
Datum Code ID :	2
Horiz Accuracy Measure :	N/R
Last Date in Agency List :	2021-08-21

Contaminants Summary

Contaminant :	Petroleum/Petroleum Products
Contaminant Found :	Y
Contaminant Cleaned Up :	N/R
Other Description :	N/R
Other Cleaned Up :	N/R

Affected Media

Media Affected :	Ground Water Soil

FED BROWNFIELDS

Facility Name :	Eagle Industries
Facility Address :	1517 West Esther Street, Long Beach, CA 90813

Site Details

ACRES Property ID :	153341
Cooperative Agreement Number :	n/a
Type of Brownfields Grant :	TBA
Type of Funding :	Petroleum
Grant Recipient Name :	R9 TBA - California (STAG Funded)
IC Data Address :	N/R
Redevelopment Completion Date :	N/R
Property Size (acres) :	.12
Local Property Number(s) :	7432-014-011
Ownership Entity :	N/R
Current Owner :	N/R
Did Ownership Change :	N/R
SFLLP fact into the ownership :	N/R
Latitude :	33.789253
Longitude :	-118.212593
Horizontal Collection Method :	Address Matching-House Number

Map Id: E24
Direction: WNW
Distance: 0.031 mi., 163 ft.
Elevation: 11 ft.
Relative: Lower

Site Name : EAGLE INDUSTRIES
1517 WEST ESTHER STREET | 1517 W ESTHER STREET
LONG BEACH | Long Beach, CA 90813

Database(s) : [BROWNFIELDS-ACRES, FED BROWNFIELDS, FRS, HAZNET - CA, HWG - CA] ***(cont.)***

Envirosite ID: 795856
EPA ID: CAL912204334

FED BROWNFIELDS ***(cont.)***

Source Map Scale :	N/R
Reference Point :	Entrance Point of a Facility or Station
Horizontal Reference Datum :	North American Datum of 1983
Description/History :	N/R
Last Date in Agency List :	2021-09-03

Additional Details

Past Use: Greenspace (acres) :	N/R
Past Use: Residential (acres) :	N/R
Past Use: Commercial (acres) :	N/R
Past Use: Industrial (acres) :	N/R
Past Use: Multistory (acres) :	N/R
Cleanup Required :	U
Contaminants Found: Controlled Substances:	N/R
Contaminants Found: Petroleum :	Y
Contaminants Found: Asbestos :	N/R
Contaminants Found: Lead :	N/R
Contaminants Found: PAHs :	N/R
Contaminants Found: PCBs :	N/R
Contaminants Found: VOCs :	N/R
Contaminants Found: Selenium :	N/R
Contaminants Found: Iron :	N/R
Contaminants Found: Arsenic :	N/R
Contaminants Found: Cadmium :	N/R
Contaminants Found: Chromium :	N/R
Contaminants Found: Copper :	N/R
Contaminants Found: Mercury :	N/R
Contaminants Found: Nickel :	N/R
Contaminants Found: Pesticides :	N/R
Contaminants Found: SVOCs :	N/R
Contaminants Found: Other Metals :	N/R
Contaminants Found: Other :	N/R
Contaminants Found: Other (Descr) :	N/R
Contaminants Found: Unknown :	N/R
Contaminants Found: None :	N/R
Contaminants Cleaned Up: Controlled Substances:	N/R
Contaminants Cleaned Up: Petroleum :	N/R
Contaminants Cleaned Up: Asbestos :	N/R
Contaminants Cleaned Up: Lead :	N/R
Contaminants Cleaned Up: PAHs :	N/R
Contaminants Cleaned Up: PCBs :	N/R
Contaminants Cleaned Up: VOCs :	N/R
Contaminants Cleaned Up: Selenium :	N/R
Contaminants Cleaned Up: Iron :	N/R
Contaminants Cleaned Up: Arsenic :	N/R
Contaminants Cleaned Up: Cadmium :	N/R
Contaminants Cleaned Up: Chromium :	N/R
Contaminants Cleaned Up: Copper :	N/R
Contaminants Cleaned Up: Mercury :	N/R
Contaminants Cleaned Up: Nickel :	N/R

Map Id: E24
Direction: WNW
Distance: 0.031 mi., 163 ft.
Elevation: 11 ft.
Relative: Lower

Site Name : EAGLE INDUSTRIES
1517 WEST ESTHER STREET | 1517 W ESTHER STREET
LONG BEACH | Long Beach, CA 90813

Database(s) : [BROWNFIELDS-ACRES, FED BROWNFIELDS, FRS, HAZNET - CA, HWG - CA] ***(cont.)***

Envirosite ID: 795856
EPA ID: CAL912204334

FED BROWNFIELDS ***(cont.)***

Contaminants Cleaned Up: Pesticides :	N/R
Contaminants Cleaned Up: SVOCs :	N/R
Contaminants Cleaned Up: Other Metals:	N/R
Contaminants Cleaned Up: Other :	N/R
Contaminants Cleaned Up: Other (Descr):	N/R
Contaminants Cleaned Up: Unknown :	N/R
Contaminants Cleaned Up: None :	N/R
Media Affected: Air :	N/R
Media Affected: Sediments :	N/R
Media Affected: Soil :	Y
Media Affected: Drinking Water :	N/R
Media Affected: Ground Water :	Y
Media Affected: Surface Water :	N/R
Media Affected: Bldg Materials :	N/R
Media Affected: Indoor Air :	N/R
Media Affected: Unknown :	N/R
Media Cleaned Up: Air :	N/R
Media Cleaned Up: Sediments :	N/R
Media Cleaned Up: Soil :	N/R
Media Cleaned Up: Drinking Water :	N/R
Media Cleaned Up: Ground Water :	N/R
Media Cleaned Up: Surface Water :	N/R
Media Cleaned Up: Bldg Materials :	N/R
Media Cleaned Up: Indoor Air :	N/R
Media Cleaned Up: Unknown :	N/R
ST/Tribal Prg ID Number :	N/R
Further Action/Cleanup :	N/R
Enrollment ST/Tribal Prg :	N/R
Institutional Ctrl (ICs) Req? :	U
IC Category: Proprietary Controls :	N/R
IC Category: Informational Devices :	N/R
IC Category: Governmental Controls :	N/R
IC Category: Enforcement/Permit Tools:	N/R
ICs in Place? :	N/R
Date ICs in Place :	N/R
Cleanup Start Date :	N/R
Cleanup Completion Date :	N/R
Redevelopment Start Date :	N/R
Future Use: Greenspace :	N/R
Future Use: Residential :	N/R
Future Use: Commercial :	N/R
Future Use: Industrial :	N/R
Future Use: Multistory (acres) :	N/R
Number of Cleanup and Redev Jobs :	N/R
Acreage and Greenspace Created :	N/R
Photographs are Available :	N/R
Video is Available :	N/R

Assessment Details

Accomplishment Counted :	N/R
Assessment Phase :	N/R

Map Id: E24
Direction: WNW
Distance: 0.031 mi., 163 ft.
Elevation: 11 ft.
Relative: Lower

Site Name : EAGLE INDUSTRIES
1517 WEST ESTHER STREET | 1517 W ESTHER STREET
LONG BEACH | Long Beach, CA 90813

Database(s) : [BROWNFIELDS-ACRES, FED BROWNFIELDS, FRS, HAZNET - CA, HWG - CA] ***(cont.)***

Envirosite ID: 795856
EPA ID: CAL912204334

FED BROWNFIELDS ***(cont.)***

Assessment Start Date :	N/R
Assessment Completion Date :	N/R
Amount of Assessment Funding :	N/R
Source of Assessment Funding :	N/R
Entity Providing Assessment Funds :	N/R
Source of Cleanup Funding :	N/R
Entity Providing Cleanup Funds :	N/R
Amount of Cleanup Funding :	N/R
Source of Redevelopment Funding :	N/R
Entity Prvding Redevelopment Funds :	N/R
Amount of Redevelopment Funding :	N/R

FRS

Facility Name :	EAGLE INDUSTRIES
Facility Address :	1517 WEST ESTHER STREET, LONG BEACH, CA 90813
County :	LOS ANGELES

Site Details

Registry ID :	110070068677
FRS Facility URL :	Click here for hyperlink provided by the agency.
Last Date in Agency List :	2021-07-17

Source Description

Source Description :

ACRES stores information reported by EPA Brownfields grant recipients on brownfields properties assessed or cleaned up with grant funding as well as information on Targeted Brownfields Assessments performed by EPA Regions.

FRS Environmental Interest

Source and System ID :	ACRES - 153341

HAZNET - CA

Facility Name :	EAGLE INDUSTRIES
Facility Address :	1517 W ESTHER STREET, LONG BEACH, CA 90813
County :	LOS ANGELES

Site Details

Generator EPA ID :	CAL912204334
Active :	Inactive
Category :	STATE
Facility Types :	N/R

Map Id: E24
Direction: WNW
Distance: 0.031 mi., 163 ft.
Elevation: 11 ft.
Relative: Lower

Site Name : EAGLE INDUSTRIES
1517 WEST ESTHER STREET | 1517 W ESTHER STREET
LONG BEACH | Long Beach, CA 90813

Database(s) : [BROWNFIELDS-ACRES, FED BROWNFIELDS, FRS, HAZNET - CA, HWG - CA] ***(cont.)***

Envirosite ID: 795856
EPA ID: CAL912204334

HAZNET - CA ***(cont.)***

Type :	PERMANENT
Contact Name :	N/R
Contact Phone :	N/R
Facility Mailing Address :	PO BOX 6185, LONG BEACH, CA 908060000
Latitude :	33.78925800
Longitude :	-118.21263300
Agency Hyperlink :	Click here for hyperlink provided by the agency.
Last Date in Agency List :	2021-07-08

HWG - CA

Facility Name :	EAGLE INDUSTRIES
Facility Address :	1517 W ESTHER STREET, LONG BEACH, CA 90813
County :	LOS ANGELES
EPA ID :	CAL912204334
Status :	Inactive
Category :	STATE
Type :	PERMANENT
Facility Type :	N/R
Mailing Address :	PO BOX 6185, LONG BEACH, CA 908060000
Owner Name :	NORMAN B DILLINGER
Owner Address :	1517 W ESTHER STREET, LONG BEACH, CA
Operator Name :	NORMAN DILLINGER OWNER
Operator Address :	N/A
Latitude :	33.789042
Longitude :	-118.212473

Map Id: B25
Direction: WSW
Distance: 0.033 mi., 175 ft.
Elevation: 11 ft.
Relative: Lower

Site Name : QUALITY SPRAYERS INC | 1X QUALITY SPRAYERS, INC
1549 W 17TH ST | 1549 WEST 17TH STREET
LONG BEACH | Long Beach, CA 90813

Database(s) : [FID UST - CA, HAZNET - CA, HWG - CA, UST - CA]

Envirosite ID: 300304
EPA ID: CAC000224817

FID UST - CA

Facility Name :	QUALITY SPRAYERS INC
Facility Address :	1549 W 17TH ST, Long Beach, 90813
County :	Los Angeles
Facility ID :	19-060-2520
CERSID :	N/R

Map Id: B25
Direction: WSW
Distance: 0.033 mi., 175 ft.
Elevation: 11 ft.
Relative: Lower

Site Name : QUALITY SPRAYERS INC | 1X QUALITY SPRAYERS, INC
1549 W 17TH ST | 1549 WEST 17TH STREET
LONG BEACH | Long Beach, CA 90813

Database(s) : [FID UST - CA, HAZNET - CA, HWG - CA, UST - CA] ***(cont.)***

Envirosite ID: 300304
EPA ID: CAC000224817

FID UST - CA ***(cont.)***

Permitting Agency :	LONG BEACH, CITY OF
Latitude :	33.789753
Longitude :	-118.211879
Last Date in Agency List :	2018-05-14

HAZNET - CA

Facility Name :	1X QUALITY SPRAYERS, INC
Facility Address :	1549 WEST 17TH STREET, LONG BEACH, CA 90813
County :	LOS ANGELES

Site Details

Generator EPA ID :	CAC000224817
Active :	Inactive
Category :	STATE
Facility Types :	N/R
Type :	TEMPORARY
Contact Name :	N/R
Contact Phone :	N/R
Facility Mailing Address :	--, LONG BEACH, CA 908130000
Latitude :	33.78823321
Longitude :	-118.21300431
Agency Hyperlink :	Click here for hyperlink provided by the agency.
Last Date in Agency List :	2021-07-08

Facility Name :	QUALITY SPRAYERS INC
Facility Address :	1549 W 17TH ST, LONG BEACH, CA 90813
County :	LOS ANGELES

Site Details

Generator EPA ID :	CAL000264326
Active :	Inactive
Category :	STATE
Facility Types :	N/R
Type :	PERMANENT
Contact Name :	N/R
Contact Phone :	N/R
Facility Mailing Address :	1549 W 17TH ST, LONG BEACH, CA 908130000
Latitude :	33.78823321
Longitude :	-118.21300431
Agency Hyperlink :	Click here for hyperlink provided by the agency.
Last Date in Agency List :	2021-07-08

Waste Generator Details

State Waste :	2010: 461 - Paint sludge, 0.09 tons to TXD077603371 2010: 181 - Other inorganic solid waste, 0.2 tons to NVT330010000

Map Id: B25
Direction: WSW
Distance: 0.033 mi., 175 ft.
Elevation: 11 ft.
Relative: Lower

Site Name : QUALITY SPRAYERS INC | 1X QUALITY SPRAYERS, INC
1549 W 17TH ST | 1549 WEST 17TH STREET
LONG BEACH | Long Beach, CA 90813

Database(s) : [FID UST - CA, HAZNET - CA, HWG - CA, UST - CA] ***(cont.)***

Envirosite ID: 300304
EPA ID: CAC000224817

HAZNET - CA ***(cont.)***

2010: 212 - Oxygenated solvents (acetone, butanol, ethyl acetate, etc.), 0.81 tons to TXD077603371
2010: 343 - Unspecified organic liquid mixture, 0.01 tons to TXD077603371
2010: 343 - Unspecified organic liquid mixture, 0.015 tons to TXD077603371
2010: 221 - Waste oil and mixed oil, 0.64 tons to TXD077603371
2005: 223 - Unspecified oil-containing waste, 0.01 tons to CAD028409019
2003: 241 - Tank bottom waste, 2.0433 tons to CAD028409019

HWG - CA

Facility Name :	1X QUALITY SPRAYERS, INC
Facility Address :	1549 WEST 17TH STREET, LONG BEACH, CA 90813
County :	LOS ANGELES

EPA ID :	CAC000224817
Status :	Inactive
Category :	STATE
Type :	TEMPORARY
Facility Type :	N/R
Mailing Address :	LONG BEACH, CA 908130000
Owner Name :	QUALITY SPRAYERS, INC
Owner Address :	N/A
Operator Name :	FARQHAR, JEANNETTE/SCTY/TREAS
Operator Address :	N/A
Latitude :	33.788185
Longitude :	-118.212998

Facility Name :	QUALITY SPRAYERS INC
Facility Address :	1549 W 17TH ST, LONG BEACH, CA 90813
County :	LOS ANGELES

EPA ID :	CAL000264326
Status :	Inactive
Category :	STATE
Type :	PERMANENT
Facility Type :	N/R
Mailing Address :	1549 W 17TH ST, LONG BEACH, CA 908130000
Owner Name :	QUALITY SPRAYERS INC
Owner Address :	1549 W 17TH ST, LONG BEACH, CA 908130000
Operator Name :	JUSTIN CASEY
Operator Address :	1549 W 17TH ST, LONG BEACH, CA 90813
Latitude :	33.788154
Longitude :	-118.212963

UST - CA

Facility Name :	QUALITY SPRAYERS INC
Facility Address :	1549 W 17TH ST, Long Beach, 90813

Map Id: B25
Direction: WSW
Distance: 0.033 mi., 175 ft.
Elevation: 11 ft.
Relative: Lower

Site Name : QUALITY SPRAYERS INC | 1X QUALITY SPRAYERS, INC
1549 W 17TH ST | 1549 WEST 17TH STREET
LONG BEACH | Long Beach, CA 90813

Database(s) : [FID UST - CA, HAZNET - CA, HWG - CA, UST - CA] ***(cont.)***

Envirosite ID: 300304
EPA ID: CAC000224817

UST - CA ***(cont.)***

County :	Los Angeles
Facility ID :	19-060-2520
CERS ID :	N/R
Permitting Agency :	LONG BEACH, CITY OF
Latitude :	33.789753
Longitude :	-118.211879
Last Date in Agency List :	2017-01-13

Map Id: E26
Direction: NW
Distance: 0.034 mi., 180 ft.
Elevation: 12 ft.
Relative: Lower

Site Name : CASTLE CAR WASH
1500 PACIFIC COAST HWY W
LONG BEACH, CA 90813

Database(s) : [CALEPA SITES - CA, EPA LUST, FRS, LUST REG 4 - CA]

Envirosite ID: 322620
EPA ID: N/R

CALEPA SITES - CA

Facility Name :	CASTLE CAR WASH
Facility Address :	1500 PACIFIC COAST HWY W, LONG BEACH, 90813
Site ID :	216057
EI ID :	T0603701908
EI Description :	Leaking Underground Storage Tank Cleanup Site
Latitude :	33.789397
Longitude :	-118.212390
Agency Hyperlink :	Click here for hyperlink provided by the agency.
Last Date in Agency List :	2021-08-26

EPA LUST

Facility Name :	CASTLE CAR WASH
Facility Address :	1500 PACIFIC COAST HWY W, LONG BEACH, California 90813
County :	N/R
Facility ID :	N/R
LUST ID :	CAT0603701908
Reported Date :	N/R
Status :	No Further Action
Substance :	N/R
Closed With Residual Contamination (Tribal Only):	N/R
NFA_Letter (Tribal Only) :	N/R
Tribe (Tribal Only) :	N/R
EPA Region :	9

Map Id: E26
Direction: NW
Distance: 0.034 mi., 180 ft.
Elevation: 12 ft.
Relative: Lower

Site Name : CASTLE CAR WASH
1500 PACIFIC COAST HWY W
LONG BEACH, CA 90813

Database(s) : [CALEPA SITES - CA, EPA LUST, FRS, LUST REG 4 - CA] ***(cont.)***

Envirosite ID: 322620
EPA ID: N/R

EPA LUST ***(cont.)***

Estimated Population within 1500ft :	3320
Estimated Private Domestic Wells within 1500ft:	0
Within Source Water Protection Area (SPA):	No
SPA Public Water System and Facility ID:	N/R
SPA Water Type :	N/R
SPA Facility Type :	N/R
SPA HUC12 :	N/R
Within Groundwater Wellhead Protection Area (WHPA):	Yes
WHPA Public Water System and Facility ID:	CA1910033_11576
WHPA Water Type :	GW
WHPA Facility Type :	WL
WHPA HUC12 :	180701060701
Within Estimated 100-year Floodplain:	No
Latitude :	33.78983
Longitude :	-118.212389999999
Last Date in Agency List :	2021-08-27

FRS

Facility Name :	CASTLE CAR WASH
Facility Address :	1500 PACIFIC COAST HWY W, LONG BEACH, CA 90813
County :	LOS ANGELES

Site Details

Registry ID :	110066409835
FRS Facility URL :	Click here for hyperlink provided by the agency.
Last Date in Agency List :	2021-07-17

Source Description

Source Description :

The California Environmental Protection Agency (CalEPA) has recently implemented a new data warehouse system (nSite). This data warehouse combines and merges facility and site information from five different systems managed within CalEPA. The five systems are: California Environmental Reporting System (CERS), EnviroStor, GeoTracker, California Integrated Water Quality System (CIWQS), and Toxic Release Inventory (TRI).

FRS Environmental Interest

Source and System ID :	CA-ENVIROVIEW - 216057

LUST REG 4 - CA

Facility Name :	CASTLE CAR WASH
Facility Address :	1500 PACIFIC COAST HWY W, LONG BEACH, CA 90813
County :	Los Angeles

Map Id: E26
Direction: NW
Distance: 0.034 mi., 180 ft.
Elevation: 12 ft.
Relative: Lower

Site Name : CASTLE CAR WASH
1500 PACIFIC COAST HWY W
LONG BEACH, CA 90813

Database(s) : [CALEPA SITES - CA, EPA LUST, FRS, LUST REG 4 - CA] ***(cont.)***

Envirosite ID: 322620
EPA ID: N/R

LUST REG 4 - CA ***(cont.)***

Site Details

Status Date :	1998-04-17
Status :	Completed - Case Closed
Begin Date :	1993-12-27
Global ID :	T0603701908
Region :	REGION 4
Site History :	N/R
RB Case Number :	908100143
Potential Media Affected :	Aquifer used for drinking water supply
Potential Contaminants of Concern :	Gasoline
Local Agency :	LONG BEACH, CITY OF
Local Case Number :	N/R
Lead Agency :	LOS ANGELES RWQCB (REGION 4)
File Location :	N/R
CUF Case :	YES
Caseworker :	DK
Case Type :	LUST Cleanup Site
How Discovered :	N/R
How Discovered Description :	N/R
Stop Method :	N/R
Stop Description :	N/R
Calwater Watershed Name :	Los Angeles River - Los Angeles (412.10)
DWR Groundwater Subbasin Name :	Coastal Plain Of Los Angeles - West Coast (4-011.03)
Disadvantaged Community :	Severely Disadvantaged Community
Latitude :	33.789397
Longitude :	-118.21239
Agency URL :	Click here for hyperlink provided by the agency.
Last Date in Agency List :	2021-09-08

Contacts Summary

Global ID :	T0603701908
Contact Name :	DAVID KOO
Contact Type :	Regional Board Caseworker
Organization Name :	LOS ANGELES RWQCB (REGION 4)
Address :	N/R
City :	R4 UNKNOWN
Phone Number :	2136206155
Email :	david.koo@waterboards.ca.gov

Global ID :	T0603701908
Contact Name :	CARMEN PIRO
Contact Type :	Local Agency Caseworker
Organization Name :	LONG BEACH, CITY OF
Address :	2525 GRAND AVE.
City :	LONG BEACH
Phone Number :	5625704137
Email :	carmen.piro@longbeach.gov

Regulatory Activities

Date :	1998-04-17
Global ID :	T0603701908

Map Id: E26
Direction: NW
Distance: 0.034 mi., 180 ft.
Elevation: 12 ft.
Relative: Lower

Site Name : CASTLE CAR WASH
1500 PACIFIC COAST HWY W
LONG BEACH, CA 90813

Database(s) : [CALEPA SITES - CA, EPA LUST, FRS, LUST REG 4 - CA] ***(cont.)***

Envirosite ID: 322620
EPA ID: N/R

LUST REG 4 - CA ***(cont.)***

Action Type : ENFORCEMENT
Action : Closure/No Further Action Letter

Date : 1993-12-27
Global ID : T0603701908
Action Type : Other
Action : Leak Reported

Status History

Status Date : 1998-04-17
Global ID : T0603701908
Status : Completed - Case Closed

Status Date : 1997-06-25
Global ID : T0603701908
Status : Open - Site Assessment

Status Date : 1993-12-27
Global ID : T0603701908
Status : Open - Case Begin Date

Map Id: E27
Direction: NW
Distance: 0.034 mi., 180 ft.
Elevation: 12 ft.
Relative: Lower

Site Name : ISHAN MAJID | NIMAIZG INVESTMENT INC DBA CASTLE CAR WASH | 1X CASTLE CAR WASH
1500 W PACIFIC COAST HWY | 1500 WEST PACIFIC COAST HWY
LONG BEACH, CA

Database(s) : [HAZNET - CA, HWG - CA]

Envirosite ID: 305383
EPA ID: CAC000212713

HAZNET - CA

Facility Name : 1X CASTLE CAR WASH
Facility Address : 1500 WEST PACIFIC COAST HWY, LONG BEACH, CA 91810
County : LOS ANGELES

Site Details

Generator EPA ID : CAC000212713
Active : Inactive
Category : STATE
Facility Types : N/R
Type : TEMPORARY

Map Id: E27
Direction: NW
Distance: 0.034 mi., 180 ft.
Elevation: 12 ft.
Relative: Lower

Site Name : ISHAN MAJID | NIMAIZG INVESTMENT INC DBA CASTLE CAR WASH | 1X CASTLE CAR WASH
1500 W PACIFIC COAST HWY | 1500 WEST PACIFIC COAST HWY
LONG BEACH, CA

Database(s) : [HAZNET - CA, HWG - CA] ***(cont.)***

Envirosite ID: 305383
EPA ID: CAC000212713

HAZNET - CA ***(cont.)***

Contact Name :	N/R
Contact Phone :	N/R
Facility Mailing Address :	--, LONG BEACH, CA 918100000
Latitude :	33.78979221
Longitude :	-118.21226979
Agency Hyperlink :	Click here for hyperlink provided by the agency.
Last Date in Agency List :	2021-07-08

Facility Name :	ISHAN MAJID
Facility Address :	1500 W PACIFIC COAST HWY, LONG BEACH, CA 90810
County :	LOS ANGELES

Site Details

Generator EPA ID :	CAC000871096
Active :	Inactive
Category :	STATE
Facility Types :	N/R
Type :	TEMPORARY
Contact Name :	N/R
Contact Phone :	N/R
Facility Mailing Address :	1500 W PACIFIC COAST HWY, LONG BEACH, CA 908100000
Latitude :	33.78979221
Longitude :	-118.21226979
Agency Hyperlink :	Click here for hyperlink provided by the agency.
Last Date in Agency List :	2021-07-08

Waste Generator Details

State Waste :	1993: 241 - Tank bottom waste, 0.834 tons to CAT080013352

Facility Name :	NIMAIZG INVESTMENT INC DBA CASTLE CAR WASH
Facility Address :	1500 W PACIFIC COAST HWY, LONG BEACH, CA 90810
County :	LOS ANGELES

Site Details

Generator EPA ID :	CAL000334888
Active :	Inactive
Category :	STATE
Facility Types :	N/R
Type :	PERMANENT
Contact Name :	N/R
Contact Phone :	N/R
Facility Mailing Address :	1500 W PACIFIC COAST HWY, LONG BEACH, CA 908104226
Latitude :	33.78979221
Longitude :	-118.21226979
Agency Hyperlink :	Click here for hyperlink provided by the agency.
Last Date in Agency List :	2021-07-08

Map Id: E27
Direction: NW
Distance: 0.034 mi., 180 ft.
Elevation: 12 ft.
Relative: Lower

Site Name : ISHAN MAJID | NIMAIZG INVESTMENT INC DBA CASTLE CAR WASH | 1X CASTLE CAR WASH
1500 W PACIFIC COAST HWY | 1500 WEST PACIFIC COAST HWY
LONG BEACH, CA

Database(s) : [HAZNET - CA, HWG - CA] ***(cont.)***

Envirosite ID: 305383
EPA ID: CAC000212713

HWG - CA

Facility Name :	1X CASTLE CAR WASH
Facility Address :	1500 WEST PACIFIC COAST HWY, LONG BEACH, CA 91810
County :	LOS ANGELES
EPA ID :	CAC000212713
Status :	Inactive
Category :	STATE
Type :	TEMPORARY
Facility Type :	N/R
Mailing Address :	LONG BEACH, CA 918100000
Owner Name :	PARTNERSHIP
Owner Address :	N/A
Operator Name :	MAJID, IHSAN, GENERAL PARTNER
Operator Address :	N/A
Latitude :	33.789843
Longitude :	-118.212216
Facility Name :	ISHAN MAJID
Facility Address :	1500 W PACIFIC COAST HWY, LONG BEACH, CA 90810
County :	LOS ANGELES
EPA ID :	CAC000871096
Status :	Inactive
Category :	STATE
Type :	TEMPORARY
Facility Type :	N/R
Mailing Address :	1500 W PACIFIC COAST HWY, LONG BEACH, CA 908100000
Owner Name :	ISHAN MAJID
Owner Address :	LONG BEACH, CA
Operator Name :	ISHAN MAJID
Operator Address :	1500 W PACIFIC COAST HWY, LONG BEACH, CA 908100000
Latitude :	33.789843
Longitude :	-118.212216
Facility Name :	NIMAIZG INVESTMENT INC DBA CASTLE CAR WASH
Facility Address :	1500 W PACIFIC COAST HWY, LONG BEACH, CA 90810
County :	LOS ANGELES
EPA ID :	CAL000334888
Status :	Inactive
Category :	STATE
Type :	PERMANENT
Facility Type :	N/R
Mailing Address :	1500 W PACIFIC COAST HWY, LONG BEACH, CA 908104226
Owner Name :	ESHAGU MALEKAN
Owner Address :	159 N STANLY AVE, BEVERLY HILLS, CA 902100000
Operator Name :	ALI NABAVI
Operator Address :	1500 W PACIFIC COAST HWY, LONG BEACH, CA 908104226
Latitude :	33.789864

Map Id: E27
Direction: NW
Distance: 0.034 mi., 180 ft.
Elevation: 12 ft.
Relative: Lower

Site Name : ISHAN MAJID | NIMAIZG INVESTMENT INC DBA CASTLE CAR WASH | 1X CASTLE CAR WASH
1500 W PACIFIC COAST HWY | 1500 WEST PACIFIC COAST HWY
LONG BEACH, CA

Database(s) : [HAZNET - CA, HWG - CA] ***(cont.)***

Envirosite ID: 305383
EPA ID: CAC000212713

HWG - CA ***(cont.)***

Longitude :	-118.212156

Map Id: B28
Direction: WSW
Distance: 0.034 mi., 181 ft.
Elevation: 11 ft.
Relative: Lower

Site Name : City of Long Beach
1540 1556 1558 1560 1562 W 17th St
LONG BEACH, CA 90813

Database(s) : [HAZNET - CA, HWG - CA]

Envirosite ID: 41131278
EPA ID: CAC002550863

HAZNET - CA

Facility Name :	City of Long Beach
Facility Address :	1540 1556 1558 1560 1562 W 17th St, LONG BEACH, CA 90813
County :	LOS ANGELES

Site Details

Generator EPA ID :	CAC002550863
Active :	Inactive
Category :	STATE
Facility Types :	N/R
Type :	TEMPORARY
Contact Name :	N/R
Contact Phone :	N/R
Facility Mailing Address :	333 W OCEAN BLVD, LONG BEACH, CA 90802
Latitude :	33.78809680
Longitude :	-118.21321941
Agency Hyperlink :	Click here for hyperlink provided by the agency.
Last Date in Agency List :	2021-07-08

HWG - CA

Facility Name :	City of Long Beach
Facility Address :	1540 1556 1558 1560 1562 W 17th St, LONG BEACH, CA 90813
County :	LOS ANGELES

EPA ID :	CAC002550863
Status :	Inactive
Category :	STATE
Type :	TEMPORARY
Facility Type :	N/R
Mailing Address :	333 W OCEAN BLVD, LONG BEACH, CA 90802
Owner Name :	CITY OF LONG BEACH
Owner Address :	333 E OCEAN BLVD, LONG BEACH, CA 90802
Operator Name :	OLGA ADAMS
Operator Address :	333 E OCEAN BLVD, LONG BEACH, CA 90802
Latitude :	33.788097

Map Id: B28
Direction: WSW
Distance: 0.034 mi., 181 ft.
Elevation: 11 ft.
Relative: Lower

Site Name : City of Long Beach
1540 1556 1558 1560 1562 W 17th St
LONG BEACH, CA 90813

Database(s) : [HAZNET - CA, HWG - CA] ***(cont.)***

Envirosite ID: 41131278
EPA ID: CAC002550863

HWG - CA ***(cont.)***

Longitude :	-118.213219

Map Id: F29
Direction: SE
Distance: 0.036 mi., 190 ft.
Elevation: 10 ft.
Relative: Lower

Site Name : BRANNEN PIPE & SUPPLY
1650 HARBOR BLVD
LONG BEACH, CA 90813

Database(s) : [CALEPA SITES - CA, EPA LUST, FRS, LUST REG 4 - CA]

Envirosite ID: 322497
EPA ID: N/R

CALEPA SITES - CA

Facility Name :	BRANNEN PIPE & SUPPLY
Facility Address :	1650 HARBOR BLVD, LONG BEACH, 90813
Site ID :	237347
EI ID :	T0603701955
EI Description :	Leaking Underground Storage Tank Cleanup Site
Latitude :	33.787553
Longitude :	-118.210210
Agency Hyperlink :	Click here for hyperlink provided by the agency.
Last Date in Agency List :	2021-08-26

EPA LUST

Facility Name :	BRANNEN PIPE & SUPPLY
Facility Address :	1650 HARBOR BLVD, LONG BEACH, California 90813
County :	N/R
Facility ID :	N/R
LUST ID :	CAT0603701955
Reported Date :	N/R
Status :	No Further Action
Substance :	N/R
Closed With Residual Contamination (Tribal Only):	N/R
NFA_Letter (Tribal Only) :	N/R
Tribe (Tribal Only) :	N/R
EPA Region :	9
Estimated Population within 1500ft :	1057
Estimated Private Domestic Wells within 1500ft:	0
Within Source Water Protection Area (SPA):	No
SPA Public Water System and Facility ID:	N/R
SPA Water Type :	N/R
SPA Facility Type :	N/R
SPA HUC12 :	N/R
Within Groundwater Wellhead Protection Area (WHPA):	Yes

Map Id: F29
Direction: SE
Distance: 0.036 mi., 190 ft.
Elevation: 10 ft.
Relative: Lower

Site Name : BRANNEN PIPE & SUPPLY
1650 HARBOR BLVD
LONG BEACH, CA 90813

Database(s) : [CALEPA SITES - CA, EPA LUST, FRS, LUST REG 4 - CA] ***(cont.)***

Envirosite ID: 322497
EPA ID: N/R

EPA LUST ***(cont.)***

WHPA Public Water System and Facility ID:	CA1910033_11576
WHPA Water Type :	GW
WHPA Facility Type :	WL
WHPA HUC12 :	180701060701
Within Estimated 100-year Floodplain:	No
Latitude :	33.78755
Longitude :	-118.210449999999
Last Date in Agency List :	2021-08-27

FRS

Facility Name :	BRANNEN PIPE & SUPPLY
Facility Address :	1650 HARBOR BLVD, LONG BEACH, CA 90813
County :	LOS ANGELES

Site Details

Registry ID :	110065122539
FRS Facility URL :	Click here for hyperlink provided by the agency.
Last Date in Agency List :	2021-07-17

Source Description

Source Description :

The California Environmental Protection Agency (CalEPA) has recently implemented a new data warehouse system (nSite). This data warehouse combines and merges facility and site information from five different systems managed within CalEPA. The five systems are: California Environmental Reporting System (CERS), EnviroStor, GeoTracker, California Integrated Water Quality System (CIWQS), and Toxic Release Inventory (TRI).

FRS Environmental Interest

Source and System ID :	CA-ENVIROVIEW - 237347

LUST REG 4 - CA

Facility Name :	BRANNEN PIPE & SUPPLY
Facility Address :	1650 HARBOR BLVD, LONG BEACH, CA 90813
County :	Los Angeles

Site Details

Status Date :	1997-04-22
Status :	Completed - Case Closed
Begin Date :	1990-12-04
Global ID :	T0603701955
Region :	REGION 4
Site History :	N/R
RB Case Number :	908130416
Potential Media Affected :	Soil

Map Id: F29
Direction: SE
Distance: 0.036 mi., 190 ft.
Elevation: 10 ft.
Relative: Lower

Site Name : BRANNEN PIPE & SUPPLY
1650 HARBOR BLVD
LONG BEACH, CA 90813

Database(s) : [CALEPA SITES - CA, EPA LUST, FRS, LUST REG 4 - CA] ***(cont.)***

Envirosite ID: 322497
EPA ID: N/R

LUST REG 4 - CA ***(cont.)***

Potential Contaminants of Concern :	Gasoline
Local Agency :	LONG BEACH, CITY OF
Local Case Number :	N/R
Lead Agency :	LOS ANGELES RWQCB (REGION 4)
File Location :	N/R
CUF Case :	NO
Caseworker :	YR
Case Type :	LUST Cleanup Site
How Discovered :	N/R
How Discovered Description :	N/R
Stop Method :	N/R
Stop Description :	N/R
Calwater Watershed Name :	Los Angeles River - Los Angeles (412.10)
DWR Groundwater Subbasin Name :	Coastal Plain Of Los Angeles - West Coast (4-011.03)
Disadvantaged Community :	N/R
Latitude :	33.787553
Longitude :	-118.21021
Agency URL :	Click here for hyperlink provided by the agency.
Last Date in Agency List :	2021-09-08

Contacts Summary

Global ID :	T0603701955
Contact Name :	YUE RONG
Contact Type :	Regional Board Caseworker
Organization Name :	LOS ANGELES RWQCB (REGION 4)
Address :	320 W. 4TH ST., SUITE 200
City :	Los Angeles
Phone Number :	N/R
Email :	yrong@waterboards.ca.gov

Global ID :	T0603701955
Contact Name :	CARMEN PIRO
Contact Type :	Local Agency Caseworker
Organization Name :	LONG BEACH, CITY OF
Address :	2525 GRAND AVE.
City :	LONG BEACH
Phone Number :	5625704137
Email :	carmen.piro@longbeach.gov

Regulatory Activities

Date :	1990-12-04
Global ID :	T0603701955
Action Type :	Other
Action :	Leak Reported

Status History

Status Date :	1997-04-22
Global ID :	T0603701955
Status :	Completed - Case Closed

Map Id: F29
Direction: SE
Distance: 0.036 mi., 190 ft.
Elevation: 10 ft.
Relative: Lower

Site Name : BRANNEN PIPE & SUPPLY
1650 HARBOR BLVD
LONG BEACH, CA 90813

Database(s) : [CALEPA SITES - CA, EPA LUST, FRS, LUST REG 4 - CA] ***(cont.)***

Envirosite ID: 322497
EPA ID: N/R

LUST REG 4 - CA ***(cont.)***

Status Date :	1991-01-04
Global ID :	T0603701955
Status :	Open - Site Assessment
Status Date :	1990-12-04
Global ID :	T0603701955
Status :	Open - Case Begin Date

Map Id: F30
Direction: SE
Distance: 0.036 mi., 192 ft.
Elevation: 10 ft.
Relative: Lower

Site Name : TRANS OCEAN CARRIER
1650 HARBOR STE B
LONG BEACH, CA 90513

Database(s) : [HAZNET - CA, HWG - CA]

Envirosite ID: 40999809
EPA ID: CAC001268048

HAZNET - CA

Facility Name :	TRANS OCEAN CARRIER
Facility Address :	1650 HARBOR STE B, LONG BEACH, CA 90513
County :	LOS ANGELES

Site Details

Generator EPA ID :	CAC001268048
Active :	Inactive
Category :	STATE
Facility Types :	N/R
Type :	TEMPORARY
Contact Name :	N/R
Contact Phone :	N/R
Facility Mailing Address :	1650 HARBOR STE B, LONG BEACH, CA 905130000
Latitude :	33.78773987
Longitude :	-118.21042456
Agency Hyperlink :	Click here for hyperlink provided by the agency.
Last Date in Agency List :	2021-07-08

HWG - CA

Facility Name :	TRANS OCEAN CARRIER
Facility Address :	1650 HARBOR STE B, LONG BEACH, CA 90513
County :	LOS ANGELES
EPA ID :	CAC001268048
Status :	Inactive
Category :	STATE
Type :	TEMPORARY
Facility Type :	N/R
Mailing Address :	1650 HARBOR STE B, LONG BEACH, CA 905130000

Map Id: F30
Direction: SE
Distance: 0.036 mi., 192 ft.
Elevation: 10 ft.
Relative: Lower

Site Name : TRANS OCEAN CARRIER
1650 HARBOR STE B
LONG BEACH, CA 90513

Database(s) : [HAZNET - CA, HWG - CA] ***(cont.)***

Envirosite ID: 40999809
EPA ID: CAC001268048

HWG - CA ***(cont.)***

Owner Name :	TRANS OCEAN CARRIER
Owner Address :	1650 HARBOR STE B, LONG BEACH, CA 905130000
Operator Name :	RICHARD TSAO
Operator Address :	1650 HARBOR STE B, LONG BEACH, CA 905130000
Latitude :	33.95607
Longitude :	-117.923163

Map Id: D31
Direction: NE
Distance: 0.038 mi., 204 ft.
Elevation: 13 ft.
Relative: Higher

Site Name : LA PUMPING PLANT 75
1357 W PACIFIC COAST HWY
LONG BEACH, CA 90810

Database(s) : [ECHO, FRS, RCRA_SQG]

Envirosite ID: 977906
EPA ID: N/R

ECHO

Facility Name :	LA PUMPING PLANT 75
Facility Address :	1357 W PACIFIC COAST HWY, LONG BEACH, CA 90810
County :	LOS ANGELES
Last Inspection Date :	N/R
Registry ID :	110008273858
FIPS Code :	06037
EPA Region :	09
Inspection Count :	0
Last Inspection Days :	N/R
Informal Count :	0
Last Informal Action Date :	N/R
Formal Action Count :	0
Last Formal Action Date :	N/R
Total Penalties :	0
Penalty Count :	N/R
Last Penalty Date :	N/R
Last Penalty Amount :	N/R
QTRS IN NC :	0
Programs IN SNC :	0
Current Compliance Status :	No Violation Identified
Three-Year Compliance Status :	_____
Collection Method :	ADDRESS MATCHING-HOUSE NUMBER
Reference Point :	PLANT ENTRANCE (GENERAL)
Accuracy Meters :	18650
Derived Tribes :	N/R
Derived HUC :	18070104
Derived WBD :	N/R
Derived STCTY FIPS :	06037
Derived Zip :	90401
Derived CD113 :	33
Derived CB2010 :	060377019023038
MYRTK Universe :	NNN
NPDES IDs :	N/R
CWA Permit Types :	N/R

Map Id: D31
Direction: NE
Distance: 0.038 mi., 204 ft.
Elevation: 13 ft.
Relative: Higher

Site Name : LA PUMPING PLANT 75
1357 W PACIFIC COAST HWY
LONG BEACH, CA 90810

Database(s) : [ECHO, FRS, RCRA_SQG] ***(cont.)***

Envirosite ID: 977906
EPA ID: N/R

ECHO ***(cont.)***

CWA Compliance Tracking :	N/R
CWA NAICS :	N/R
CWA SICS :	N/R
CWA Inspection Count :	N/R
CWA Last Inspection Days :	N/R
CWA Informal Count :	N/R
CWA Formal Action Count :	N/R
CWA Last Formal Action Date :	N/R
CWA Penalties :	N/R
CWA Last Penalty Date :	N/R
CWA Last Penalty Amount :	N/R
CWA Quarters IN NC :	N/R
CWA Current Compliance Status :	N/R
CWA Current SNC Flag :	N
CWA 13 Quarters Compliance Status :	N/R
CWA 13 Quarters Effluent Exceedances:	N/R
CWA Three-Year QNCR Codes :	N/R
DFR URL :	Click here for hyperlink provided by the agency.
Facility SIC :	N/R
Facility NAICS :	N/R
Facility Last Inspection EPA Date :	N/R
Facility Last Inspection State Date :	N/R
Facility Last Formal Act EPA Date :	N/R
Facility Last Formal Act State Date :	N/R
Facility Last Informal Act EPA Date :	N/R
Facility Last Informal Act State Date:	N/R
Facility Federal Agency :	N/R
TRI Reporter :	N/R
Facility Imp Water Flag :	N/R
Current SNC Flag :	N
Indian County Flag :	N
Federal Flag :	N/R
US Mexico Border Flag :	N
Chesapeak Bay Flag :	N/R
AIR Flag :	N
NPDES Flag :	N
SDWIS Flag :	N
RCRA Flag :	Y
TRI Flag :	N
GHG Flag :	N
Major Flag :	N/R
Active Flag :	Y
NAA Flag :	Y
Latitude :	34.014072
Longitude :	-118.498932
Last Date in Agency List :	2021-08-20

FRS

Facility Name :	LA PUMPING PLANT 75
Facility Address :	1357 W PACIFIC COAST HWY, LONG BEACH, CA 90810
County :	LOS ANGELES

Map Id: D31
Direction: NE
Distance: 0.038 mi., 204 ft.
Elevation: 13 ft.
Relative: Higher

Site Name : LA PUMPING PLANT 75
1357 W PACIFIC COAST HWY
LONG BEACH, CA 90810

Database(s) : [ECHO, FRS, RCRA_SQG] ***(cont.)***

Envirosite ID: 977906
EPA ID: N/R

FRS ***(cont.)***

Site Details

Registry ID :	110008273858
FRS Facility URL :	Click here for hyperlink provided by the agency.
Last Date in Agency List :	2021-07-17

Source Description

Source Description :

RCRAInfo is EPA's comprehensive information system that supports the Resource Conservation and Recovery Act (RCRA) of 1976 and the Hazardous and Solid Waste Amendments (HSWA) of 1984 through the tracking of events and activities related to facilities that generate, transport, and treat, store, or dispose of hazardous waste. RCRAInfo allows RCRA program staff to track the notification, permit, compliance, and corrective action activities required under RCRA. RCRAInfo also supports generation of the National Hazardous Waste Biennial Report. All generators and treatment, storage, and disposal facilities who handle hazardous waste are required to report to the EPA Administrator at least once every two years to support creation of the Biennial Report.

FRS Environmental Interest

Source and System ID :	RCRAINFO - CAD981987407

RCRA_SQG

Facility Name :	LA PUMPING PLANT 75
Facility Address :	1357 W PACIFIC COAST HWY, LONG BEACH, CA 90810
County :	LOS ANGELES
Date Form Received by Agency :	1987-03-25
EPA ID :	CAD981987407
Mailing Address :	200 N MAIN RM EIGHTH HUNDREDCH, LOS ANGELES, CA 90012
Contact :	ENVIRONMENTAL MANAGER
Contact Address :	1357 W PACIFIC COAST HWY, LOS ANGELES, CA 90401
Contact Country :	US
Contact Telephone :	213-485-7527
Contact Email :	N/R
EPA Region :	09
Land Type :	Other land type
Source Type :	Notification
Classification :	Small Quantity Generator
Description :	Handlers that generate more than 100 and less than 1000 kilograms of hazardous waste during any calendar month and accumulate less than 6000 kg of hazardous waste at any time; or generate 100 kg or less of hazardous waste during any calendar month, and accumulate more than 1000 kg of hazardous waste at any time.
Last Date in Agency List :	2021-09-03

Owner/Operator Summary

Owner/Operator Name :	CITY OF LOS ANGELES
Owner/Operator Address :	NOT REQUIRED, NOT REQUIRED, ME 99999

Map Id: D31
Direction: NE
Distance: 0.038 mi., 204 ft.
Elevation: 13 ft.
Relative: Higher

Site Name : LA PUMPING PLANT 75
1357 W PACIFIC COAST HWY
LONG BEACH, CA 90810

Database(s) : [ECHO, FRS, RCRA_SQG] ***(cont.)***

Envirosite ID: 977906
EPA ID: N/R

RCRA_SQG ***(cont.)***

Owner/Operator Country :	N/R
Owner/Operator Telephone :	415-555-1212
Owner/Operator Email :	N/R
Owner/Operator Fax :	N/R
Legal Status :	Municipal
Owner/Operator Type :	Owner
Owner/Operator Start Date :	N/R
Owner/Operator End Date :	N/R

Owner/Operator Name :	NOT REQUIRED
Owner/Operator Address :	NOT REQUIRED, NOT REQUIRED, ME 99999
Owner/Operator Country :	N/R
Owner/Operator Telephone :	415-555-1212
Owner/Operator Email :	N/R
Owner/Operator Fax :	N/R
Legal Status :	Municipal
Owner/Operator Type :	Operator
Owner/Operator Start Date :	N/R
Owner/Operator End Date :	N/R

Handler Activities Summary

U.S. Importer of Hazardous Waste :	N
Mixed Waste (Haz. and Radioactive) :	N
Recycler of Hazardous Waste :	N
Transporter of Hazardous Waste :	N
Treater, Storer or Disposer of HW :	N
Underground Injection Activity :	N
On-site Burner Exemption :	N
Furnace Exemption :	N
Used Oil Fuel Burner :	N
Used Oil Processor :	N
Used Oil Refiner :	N
Used Oil Fuel Marketer to Burner :	N
Used Oil Specification Marketer :	N
Used Oil Transfer Facility :	N
Used Oil Transporter :	N

Notices of Violations Summary

Regulation Violated :	N

Map Id: D32
Direction: NE
Distance: 0.040 mi., 214 ft.
Elevation: 13 ft.
Relative: Higher

Site Name : EXPEDITE TRUCK LINES | Progressive Transportation Services, Inc. (TWIC)
1360 W PACIFIC COAST HWY
LONG BEACH | Long Beach, CA 90810

Database(s) : [HAULERS - CA, HAZNET - CA, HWG - CA]

Envirosite ID: 601954
EPA ID: CAL920466345

HAULERS - CA

Facility Name :	Progressive Transportation Services, Inc. (TWIC)
Facility Address :	1360 W Pacific Coast Hwy, Long Beach, CA 90810
County :	Los Angeles

Site Details

Site Number :	1706468
Site Type :	N/R
Site Status :	N/R
Contact :	N/R
Phone :	N/R
Current Status :	N/R
End Use :	N/R
Generator :	N/R
Accepting Tires from Public :	N/R
Last Date in Agency List :	2015-09-25

Additional Details

Current Hauler Status :	Registered Tire Haulers
Primary Contact Person :	Mike Stanley
Primary Mailing Address :	N/R
Primary Mailing Phone Number :	N/R
Website :	N/R

Permit/Authority Details

Regulatory Status Last Changed/Issued On:	N/R
Current Site Regulatory Status :	N/R
Maximum Number of Tires Permitted :	N/R
Business Types :	N/R

HAZNET - CA

Facility Name :	EXPEDITE TRUCK LINES
Facility Address :	1360 W PACIFIC COAST HWY, LONG BEACH, CA 90810
County :	LOS ANGELES

Site Details

Generator EPA ID :	CAL920466345
Active :	Inactive
Category :	STATE
Facility Types :	N/R
Type :	PERMANENT
Contact Name :	N/R
Contact Phone :	N/R
Facility Mailing Address :	1360 W PACIFIC COAST HWY, LONG BEACH, CA 908104222
Latitude :	33.78947400
Longitude :	-118.21009950

Map Id: D32
Direction: NE
Distance: 0.040 mi., 214 ft.
Elevation: 13 ft.
Relative: Higher

Site Name : EXPEDITE TRUCK LINES | Progressive Transportation Services, Inc. (TWIC)
1360 W PACIFIC COAST HWY
LONG BEACH | Long Beach, CA 90810

Database(s) : [HAULERS - CA, HAZNET - CA, HWG - CA] ***(cont.)***

Envirosite ID: 601954
EPA ID: CAL920466345

HAZNET - CA ***(cont.)***

Agency Hyperlink :	Click here for hyperlink provided by the agency.
Last Date in Agency List :	2021-07-08

Waste Generator Details

State Waste :	1998: 134 - Aqueous solution with total organic residues less than 10 percent, 0.063 tons to CAD093459485 1998: 134 - Aqueous solution with total organic residues less than 10 percent, 0.0378 tons to CAT000613893

HWG - CA

Facility Name :	EXPEDITE TRUCK LINES
Facility Address :	1360 W PACIFIC COAST HWY, LONG BEACH, CA 90810
County :	LOS ANGELES
EPA ID :	CAL920466345
Status :	Inactive
Category :	STATE
Type :	PERMANENT
Facility Type :	N/R
Mailing Address :	1360 W PACIFIC COAST HWY, LONG BEACH, CA 908104222
Owner Name :	WITT BERNARD
Owner Address :	1360 W PACIFIC COAST HWY, LONG BEACH, CA 908104222
Operator Name :	CHESTER WHISENANT
Operator Address :	INACTIVE PER VQ99 - BMI, N/A
Latitude :	33.789847
Longitude :	-118.210465

Map Id: G33
Direction: E
Distance: 0.042 mi., 221 ft.
Elevation: 12 ft.
Relative: Lower

Site Name : 1X CITY OF LONG BEACH / ENGR. BUREAU
1360 ESTER STREET
LONG BEACH, CA 90802

Database(s) : [HAZNET - CA, HWG - CA]

Envirosite ID: 41130017
EPA ID: CAC000517640

HAZNET - CA

Facility Name :	1X CITY OF LONG BEACH / ENGR. BUREAU
Facility Address :	1360 ESTER STREET, LONG BEACH, CA 90802
County :	LOS ANGELES

Site Details

Generator EPA ID :	CAC000517640
Active :	Inactive
Category :	STATE

Map Id: G33
Direction: E
Distance: 0.042 mi., 221 ft.
Elevation: 12 ft.
Relative: Lower

Site Name : 1X CITY OF LONG BEACH / ENGR. BUREAU
1360 ESTER STREET
LONG BEACH, CA 90802

Database(s) : [HAZNET - CA, HWG - CA] ***(cont.)***

Envirosite ID: 41130017
EPA ID: CAC000517640

HAZNET - CA ***(cont.)***

Facility Types :	N/R
Type :	TEMPORARY
Contact Name :	N/R
Contact Phone :	N/R
Facility Mailing Address :	CITY HALL, LONG BEACH, CA 908020000
Latitude :	33.78894158
Longitude :	-118.20987585
Agency Hyperlink :	Click here for hyperlink provided by the agency.
Last Date in Agency List :	2021-07-08

HWG - CA

Facility Name :	1X CITY OF LONG BEACH / ENGR. BUREAU
Facility Address :	1360 ESTER STREET, LONG BEACH, CA 90802
County :	LOS ANGELES
EPA ID :	CAC000517640
Status :	Inactive
Category :	STATE
Type :	TEMPORARY
Facility Type :	N/R
Mailing Address :	CITY HALL, LONG BEACH, CA 908020000
Owner Name :	CITY OF LONG BEACH
Owner Address :	N/A
Operator Name :	GARY GREWAL / MECH. ENGR.
Operator Address :	N/A
Latitude :	33.789003
Longitude :	-118.150221

Map Id: E34
Direction: NW
Distance: 0.042 mi., 222 ft.
Elevation: 12 ft.
Relative: Higher

Site Name : CAT SPEC LTD
1536 W PACIFIC COAST HWY
LONG BEACH, CA 90813

Database(s) : [CALEPA SITES - CA]

Envirosite ID: 1119004
EPA ID: N/R

CALEPA SITES - CA

Facility Name :	CAT SPEC LTD
Facility Address :	1536 W PACIFIC COAST HWY, LONG BEACH, 90813
Site ID :	374835
EI ID :	10641574
EI Description :	Chemical Storage Facilities
Latitude :	33.789420
Longitude :	-118.212820
Agency Hyperlink :	Click here for hyperlink provided by the agency.
Last Date in Agency List :	2021-08-26

Map Id: H35
Direction: ESE
Distance: 0.043 mi., 226 ft.
Elevation: 11 ft.
Relative: Lower

Site Name : PRESS TECH INC | SAN ANTONIO MOTORS
1322 W 17TH ST
LONG BEACH, CA 90813

Database(s) : [ECHO, FRS, HAZNET - CA, HWG - CA, RCRA_NONGEN]

Envirosite ID: 1094769
EPA ID: CAD982019788

ECHO

Facility Name :	PRESS TECH INC
Facility Address :	1322 W 17TH ST, LONG BEACH, CA 90813
County :	LOS ANGELES
Last Inspection Date :	N/R
Registry ID :	110002778058
FIPS Code :	06037
EPA Region :	09
Inspection Count :	0
Last Inspection Days :	N/R
Informal Count :	0
Last Informal Action Date :	N/R
Formal Action Count :	0
Last Formal Action Date :	N/R
Total Penalties :	0
Penalty Count :	N/R
Last Penalty Date :	N/R
Last Penalty Amount :	N/R
QTRS IN NC :	0
Programs IN SNC :	0
Current Compliance Status :	No Violation Identified
Three-Year Compliance Status :	_____
Collection Method :	ADDRESS MATCHING-HOUSE NUMBER
Reference Point :	CENTER OF A FACILITY OR STATION
Accuracy Meters :	30
Derived Tribes :	N/R
Derived HUC :	18070105
Derived WBD :	N/R
Derived STCTY FIPS :	06037
Derived Zip :	90813
Derived CD113 :	47
Derived CB2010 :	060375755001033
MYRTK Universe :	NNN
NPDES IDs :	N/R
CWA Permit Types :	N/R
CWA Compliance Tracking :	N/R
CWA NAICS :	N/R
CWA SICS :	N/R
CWA Inspection Count :	N/R
CWA Last Inspection Days :	N/R
CWA Informal Count :	N/R
CWA Formal Action Count :	N/R
CWA Last Formal Action Date :	N/R
CWA Penalties :	N/R
CWA Last Penalty Date :	N/R
CWA Last Penalty Amount :	N/R
CWA Quarters IN NC :	N/R
CWA Current Compliance Status :	N/R
CWA Current SNC Flag :	N
CWA 13 Quarters Compliance Status :	N/R
CWA 13 Quarters Effluent Exceedances:	N/R
CWA Three-Year QNCR Codes :	N/R
DFR URL :	Click here for hyperlink provided by the agency.
Facility SIC :	N/R
Facility NAICS :	N/R

Map Id: H35
Direction: ESE
Distance: 0.043 mi., 226 ft.
Elevation: 11 ft.
Relative: Lower

Site Name : PRESS TECH INC | SAN ANTONIO MOTORS
1322 W 17TH ST
LONG BEACH, CA 90813

Database(s) : [ECHO, FRS, HAZNET - CA, HWG - CA, RCRA_NONGEN] ***(cont.)***

Envirosite ID: 1094769
EPA ID: CAD982019788

ECHO ***(cont.)***

Facility Last Inspection EPA Date :	N/R
Facility Last Inspection State Date :	N/R
Facility Last Formal Act EPA Date :	N/R
Facility Last Formal Act State Date :	N/R
Facility Last Informal Act EPA Date :	N/R
Facility Last Informal Act State Date:	N/R
Facility Federal Agency :	N/R
TRI Reporter :	N/R
Facility Imp Water Flag :	N/R
Current SNC Flag :	N
Indian County Flag :	N
Federal Flag :	N/R
US Mexico Border Flag :	N
Chesapeak Bay Flag :	N/R
AIR Flag :	N
NPDES Flag :	N
SDWIS Flag :	N
RCRA Flag :	Y
TRI Flag :	N
GHG Flag :	N
Major Flag :	N/R
Active Flag :	N/R
NAA Flag :	Y
Latitude :	33.78815
Longitude :	-118.20988
Last Date in Agency List :	2021-08-20

FRS

Facility Name :	PRESS TECH INC
Facility Address :	1322 W 17TH ST, LONG BEACH, CA 90813
County :	LOS ANGELES

Site Details

Registry ID :	110002778058
FRS Facility URL :	Click here for hyperlink provided by the agency.
Last Date in Agency List :	2021-07-17

Source Description

Source Description :

RCRAInfo is EPA's comprehensive information system that supports the Resource Conservation and Recovery Act (RCRA) of 1976 and the Hazardous and Solid Waste Amendments (HSWA) of 1984 through the tracking of events and activities related to facilities that generate, transport, and treat, store, or dispose of hazardous waste. RCRAInfo allows RCRA program staff to track the notification, permit, compliance, and corrective action activities required under RCRA. RCRAInfo also supports generation of the National Hazardous Waste Biennial Report. All generators and treatment, storage, and disposal facilities who handle hazardous waste are required to report to the EPA Administrator at least once every two years to support creation of the Biennial Report.

Map Id: H35
Direction: ESE
Distance: 0.043 mi., 226 ft.
Elevation: 11 ft.
Relative: Lower

Site Name : PRESS TECH INC | SAN ANTONIO MOTORS
1322 W 17TH ST
LONG BEACH, CA 90813

Database(s) : [ECHO, FRS, HAZNET - CA, HWG - CA, RCRA_NONGEN] ***(cont.)***

Envirosite ID: 1094769
EPA ID: CAD982019788

FRS ***(cont.)***

FRS Environmental Interest
Source and System ID : RCRAINFO - CAD982019788

HAZNET - CA

Facility Name : PRESS TECH INC
Facility Address : 1322 W 17TH ST, LONG BEACH, CA 90813
County : LOS ANGELES

Site Details
Generator EPA ID : CAD982019788
Active : Inactive
Category : FEDERAL
Facility Types : N/R
Type : PERMANENT
Contact Name : N/R
Contact Phone : N/R
Facility Mailing Address : 1322 W 17TH ST, LONG BEACH, CA 908130000
Latitude : 33.78808221
Longitude : -118.20924962
Agency Hyperlink : Click here for hyperlink provided by the agency.
Last Date in Agency List : 2021-07-08

Facility Name : SAN ANTONIO MOTORS
Facility Address : 1322 W 17TH ST, LONG BEACH, CA 90813
County : LOS ANGELES

Site Details
Generator EPA ID : CAL000169114
Active : Inactive
Category : STATE
Facility Types : N/R
Type : PERMANENT
Contact Name : N/R
Contact Phone : N/R
Facility Mailing Address : 1322 W 17TH ST, LONG BEACH, CA 908131312
Latitude : 33.78808221
Longitude : -118.20924962
Agency Hyperlink : Click here for hyperlink provided by the agency.
Last Date in Agency List : 2021-07-08

HWG - CA

Facility Name : PRESS TECH INC
Facility Address : 1322 W 17TH ST, LONG BEACH, CA 90813
County : LOS ANGELES

EPA ID : CAD982019788
Status : Inactive
Category : FEDERAL

Map Id: H35
Direction: ESE
Distance: 0.043 mi., 226 ft.
Elevation: 11 ft.
Relative: Lower

Site Name : PRESS TECH INC | SAN ANTONIO MOTORS
1322 W 17TH ST
LONG BEACH, CA 90813

Database(s) : [ECHO, FRS, HAZNET - CA, HWG - CA, RCRA_NONGEN] ***(cont.)***

Envirosite ID: 1094769
EPA ID: CAD982019788

HWG - CA ***(cont.)***

Type :	PERMANENT
Facility Type :	N/R
Mailing Address :	1322 W 17TH ST, LONG BEACH, CA 908130000
Owner Name :	N/R
Owner Address :	N/A
Operator Name :	N/R
Operator Address :	N/A
Latitude :	33.788204
Longitude :	-118.20949

Facility Name :	SAN ANTONIO MOTORS
Facility Address :	1322 W 17TH ST, LONG BEACH, CA 90813
County :	LOS ANGELES

EPA ID :	CAL000169114
Status :	Inactive
Category :	STATE
Type :	PERMANENT
Facility Type :	N/R
Mailing Address :	1322 W 17TH ST, LONG BEACH, CA 908131312
Owner Name :	SACROSANTO CRUZ
Owner Address :	1322 W 17TH ST, LONG BEACH, CA 908131312
Operator Name :	SACROSANTO CRUZ
Operator Address :	1322 W 17TH ST, LONG BEACH, CA 908130000
Latitude :	33.787897
Longitude :	-118.209879

RCRA_NONGEN

Facility Name :	PRESS TECH INC
Facility Address :	1322 W 17TH ST, LONG BEACH, CA 90813
County :	LOS ANGELES

Date Form Received by Agency :	1987-07-31
EPA ID :	CAD982019788
Mailing Address :	1322 W 17TH ST, LONG BEACH, CA 90813
Contact :	ENVIRONMENTAL MANAGER
Contact Address :	1322 W 17TH ST, LONG BEACH, CA 90813
Contact Country :	US
Contact Telephone :	213-432-6295
Contact Email :	N/R
EPA Region :	09
Land Type :	Not Reported
Source Type :	Notification
Classification :	Not a generator, verified
Description :	Not a generator, verified
Last Date in Agency List :	2021-09-03

Owner/Operator Summary

Owner/Operator Name :	NOT REQUIRED
Owner/Operator Address :	NOT REQUIRED, NOT REQUIRED, ME 99999

Map Id: H35
Direction: ESE
Distance: 0.043 mi., 226 ft.
Elevation: 11 ft.
Relative: Lower

Site Name : PRESS TECH INC | SAN ANTONIO MOTORS
1322 W 17TH ST
LONG BEACH, CA 90813

Database(s) : [ECHO, FRS, HAZNET - CA, HWG - CA, RCRA_NONGEN] ***(cont.)***

Envirosite ID: 1094769
EPA ID: CAD982019788

RCRA_NONGEN ***(cont.)***

Owner/Operator Country :	N/R
Owner/Operator Telephone :	415-555-1212
Owner/Operator Email :	N/R
Owner/Operator Fax :	N/R
Legal Status :	Private
Owner/Operator Type :	Operator
Owner/Operator Start Date :	N/R
Owner/Operator End Date :	N/R

Owner/Operator Name :	PRESS TECH INC
Owner/Operator Address :	NOT REQUIRED, NOT REQUIRED, ME 99999
Owner/Operator Country :	N/R
Owner/Operator Telephone :	415-555-1212
Owner/Operator Email :	N/R
Owner/Operator Fax :	N/R
Legal Status :	Private
Owner/Operator Type :	Owner
Owner/Operator Start Date :	N/R
Owner/Operator End Date :	N/R

Handler Activities Summary

U.S. Importer of Hazardous Waste :	N
Mixed Waste (Haz. and Radioactive) :	N
Recycler of Hazardous Waste :	N
Transporter of Hazardous Waste :	N
Treater, Storer or Disposer of HW :	N
Underground Injection Activity :	N
On-site Burner Exemption :	N
Furnace Exemption :	N
Used Oil Fuel Burner :	N
Used Oil Processor :	N
Used Oil Refiner :	N
Used Oil Fuel Marketer to Burner :	N
Used Oil Specification Marketer :	N
Used Oil Transfer Facility :	N
Used Oil Transporter :	N

Notices of Violations Summary

Regulation Violated :	N

Map Id: E36
Direction: NW
Distance: 0.044 mi., 230 ft.
Elevation: 12 ft.
Relative: Higher

Site Name : Long Beach International Auto Repair | LONG BEACH AUTO REPAIR
1515 W PACIFIC COAST HWY
LONG BEACH, CA 90810

Database(s) : [CALEPA SITES - CA, FRS, HAZNET - CA, HWG - CA]

Envirosite ID: 878643
EPA ID: CAL000190405

CALEPA SITES - CA

Facility Name :	Long Beach International Auto Repair
Facility Address :	1515 W PACIFIC COAST HWY, LONG BEACH, 90810
Site ID :	131244
EI ID :	10600696
EI Description :	Hazardous Waste Generator
Latitude :	33.789905
Longitude :	-118.212552
Agency Hyperlink :	Click here for hyperlink provided by the agency.
Last Date in Agency List :	2021-08-26

Site ID :	131244
EI ID :	10600696
EI Description :	Chemical Storage Facilities
Latitude :	33.789905
Longitude :	-118.212552
Agency Hyperlink :	Click here for hyperlink provided by the agency.
Last Date in Agency List :	2021-08-26

FRS

Facility Name :	LONG BEACH INTERNATIONAL AUTO REPAIR
Facility Address :	1515 W PACIFIC COAST HWY, LONG BEACH, CA 90810
County :	LOS ANGELES

Site Details

Registry ID :	110065589839
FRS Facility URL :	Click here for hyperlink provided by the agency.
Last Date in Agency List :	2021-07-17

Source Description

Source Description :

The California Environmental Protection Agency (CalEPA) has recently implemented a new data warehouse system (nSite). This data warehouse combines and merges facility and site information from five different systems managed within CalEPA. The five systems are: California Environmental Reporting System (CERS), EnviroStor, GeoTracker, California Integrated Water Quality System (CIWQS), and Toxic Release Inventory (TRI).

FRS Environmental Interest

Source and System ID :	CA-ENVIROVIEW - 131244

HAZNET - CA

Facility Name :	LONG BEACH AUTO REPAIR
Facility Address :	1515 W PACIFIC COAST HWY, LONG BEACH, CA 90810

Map Id: E36
Direction: NW
Distance: 0.044 mi., 230 ft.
Elevation: 12 ft.
Relative: Higher

Site Name : Long Beach International Auto Repair | LONG BEACH AUTO REPAIR
1515 W PACIFIC COAST HWY
LONG BEACH, CA 90810

Database(s) : [CALEPA SITES - CA, FRS, HAZNET - CA, HWG - CA] ***(cont.)***

Envirosite ID: 878643
EPA ID: CAL000190405

HAZNET - CA ***(cont.)***

County : LOS ANGELES

Site Details
Generator EPA ID : CAL000190405
Active : Inactive
Category : STATE
Facility Types : N/R
Type : PERMANENT
Contact Name : N/R
Contact Phone : N/R
Facility Mailing Address : 1515 W PACIFIC COAST HWY, LONG BEACH, CA 908104227
Latitude : 33.78992979
Longitude : -118.21256504
Agency Hyperlink : Click here for hyperlink provided by the agency.
Last Date in Agency List : 2021-07-08

Facility Name : LONG BEACH INTERNATIONAL AUTO REPAIR
Facility Address : 1515 W PACIFIC COAST HWY, LONG BEACH, CA 90810
County : LOS ANGELES

Site Details
Generator EPA ID : CAL000349646
Active : Inactive
Category : STATE
Facility Types : N/R
Type : PERMANENT
Contact Name : N/R
Contact Phone : N/R
Facility Mailing Address : 1515 W PACIFIC COAST HWY, LONG BEACH, CA 90810
Latitude : 33.79011300
Longitude : -118.21261950
Agency Hyperlink : Click here for hyperlink provided by the agency.
Last Date in Agency List : 2021-07-08

HWG - CA

Facility Name : LONG BEACH AUTO REPAIR
Facility Address : 1515 W PACIFIC COAST HWY, LONG BEACH, CA 90810
County : LOS ANGELES

EPA ID : CAL000190405
Status : Inactive
Category : STATE
Type : PERMANENT
Facility Type : N/R
Mailing Address : 1515 W PACIFIC COAST HWY, LONG BEACH, CA 908104227
Owner Name : TIMOTHY MARROQUIN
Owner Address : 1515 W PACIFIC COAST HWY, LONG BEACH, CA 908104227
Operator Name : TIMOTHY MARROQUIN

Map Id: E36
Direction: NW
Distance: 0.044 mi., 230 ft.
Elevation: 12 ft.
Relative: Higher

Site Name : Long Beach International Auto Repair | LONG BEACH AUTO REPAIR
1515 W PACIFIC COAST HWY
LONG BEACH, CA 90810

Database(s) : [CALEPA SITES - CA, FRS, HAZNET - CA, HWG - CA] ***(cont.)***

Envirosite ID: 878643
EPA ID: CAL000190405

HWG - CA ***(cont.)***

Operator Address :	LONG BEACH, CA 908130000
Latitude :	33.789864
Longitude :	-118.212397
Facility Name :	LONG BEACH INTERNATIONAL AUTO REPAIR
Facility Address :	1515 W PACIFIC COAST HWY, LONG BEACH, CA 90810
County :	LOS ANGELES
EPA ID :	CAL000349646
Status :	Inactive
Category :	STATE
Type :	PERMANENT
Facility Type :	N/R
Mailing Address :	1515 W PACIFIC COAST HWY, LONG BEACH, CA 90810
Owner Name :	RAFAEL A LOPEZ
Owner Address :	1948 GOLDEN AVE, LONG BEACH, CA 908065227
Operator Name :	RAFAEL LOPEZ
Operator Address :	1515 W PACIFIC COAST HWY, LONG BEACH, CA 90810
Latitude :	33.78989
Longitude :	-118.21238

Map Id: I37
Direction: W
Distance: 0.044 mi., 234 ft.
Elevation: 12 ft.
Relative: Lower

Site Name : 1X WESLEY MILLER | Myecr Holdings, Inc.
1550 WEST ESTHER ST | 1550 West Esther Street
LONG BEACH | Long Beach, CA 90813

Database(s) : [CIWQS 2 - CA, HAZNET - CA, HIST HAZNET - CA, HWG - CA]

Envirosite ID: 944284
EPA ID: CAC000007062

CIWQS 2 - CA

Facility Name :	Myecr Holdings, Inc.
Facility Address :	1550 West Esther Street, Long Beach, 90813
County :	Los Angeles
Facility ID :	852567
WDID :	4_19CC406085
Facility Type :	Agricultural
Region :	4
Place Type :	Irrigated Land
Place Subtype :	Cannabis Site
Ageny Name :	Myecr Holdings, Inc.
Agency Type :	Privately-Owned Business
Number of Agencies :	1
Status Date :	2018-12-10
Status :	Active

Map Id: I37
Direction: W
Distance: 0.044 mi., 234 ft.
Elevation: 12 ft.
Relative: Lower

Site Name : 1X WESLEY MILLER | Myecr Holdings, Inc.
1550 WEST ESTHER ST | 1550 West Esther Street
LONG BEACH | Long Beach, CA 90813

Database(s) : [CIWQS 2 - CA, HAZNET - CA, HIST HAZNET - CA, HWG - CA] ***(cont.)***

Envirosite ID: 944284
EPA ID: CAC000007062

CIWQS 2 - CA ***(cont.)***

Status Enrollee :	N
Individual/General :	I
Fee Code :	21 - Non Billable Waivers
Staff Assigned :	N/R
Number of Staff Assigned :	N/R
Supervisor :	N/R
Number of Supervisor :	N/R
Number of Amendments :	0
Number of Reg Measures :	1
Baseline Flow :	N/R
Population (MS4)/Acres :	N/R
Reclamation :	N/R
CAFO Type :	N/R
CAFO Subtype :	N/R
CAFO Population :	N/R
Onsite :	N/R
Quality Assurance :	N/R
RCRA Flag :	N/R
Total MMP Violations Number :	0
Total Number of Violations :	0
Total Number of Inspections :	0
Date of Most Recent Completed Inspection:	N/R
Date of Most Recent Received Report :	N/R
Total Number of Final (A+H) Enforcement Actions:	0
Most Recent Effective Date of Enf Action (A+H):	N/R
Program :	IRRICANNABIS
Program Category :	IRRI
Number of Programs :	1
Complexity :	N/R
Pretreatment :	N/R
Facility Waste Type :	N/R
Reg Measure ID :	426259
Reg Measure Type :	Enrollee - Waiver
Reg Measure Title :	Enrollee - Waiver under Cannabis General Order for Myecr Holdings, Inc.
Reg Measure Description :	N/R
SIC 1 :	-
SIC 2 :	-
SIC 3 :	-
Latitude :	33.788721
Longitude :	-118.213222
Last Date in Agency List :	2021-08-25

HAZNET - CA

Facility Name :	1X WESLEY MILLER
Facility Address :	1550 WEST ESTHER ST, LONG BEACH, CA 90813
County :	LOS ANGELES

Map Id: I37
Direction: W
Distance: 0.044 mi., 234 ft.
Elevation: 12 ft.
Relative: Lower

Site Name : 1X WESLEY MILLER | Myecr Holdings, Inc.
1550 WEST ESTHER ST | 1550 West Esther Street
LONG BEACH | Long Beach, CA 90813

Database(s) : [CIWQS 2 - CA, HAZNET - CA, HIST HAZNET - CA, HWG - CA] ***(cont.)***

Envirosite ID: 944284
EPA ID: CAC000007062

HAZNET - CA ***(cont.)***

Site Details

Generator EPA ID :	CAC000007062
Active :	Inactive
Category :	STATE
Facility Types :	N/R
Type :	TEMPORARY
Contact Name :	N/R
Contact Phone :	N/R
Facility Mailing Address :	--, LONG BEACH, CA 908130000
Latitude :	33.78894163
Longitude :	-118.21303034
Agency Hyperlink :	Click here for hyperlink provided by the agency.
Last Date in Agency List :	2021-07-08

HIST HAZNET - CA

Facility Name :	1X WESLEY MILLER
Facility Address :	1550 WEST ESTHER ST, LONG BEACH, 90813
ID Number :	CAC000007062
Last Date in Agency List :	2014-11-17

HWG - CA

Facility Name :	1X WESLEY MILLER
Facility Address :	1550 WEST ESTHER ST, LONG BEACH, CA 90813
County :	LOS ANGELES
EPA ID :	CAC000007062
Status :	Inactive
Category :	STATE
Type :	TEMPORARY
Facility Type :	N/R
Mailing Address :	LONG BEACH, CA 908130000
Owner Name :	N/R
Owner Address :	N/A
Operator Name :	WESLEY MILLER
Operator Address :	N/A
Latitude :	33.789039
Longitude :	-118.213035

Map Id: B38
Direction: SSW
Distance: 0.046 mi., 246 ft.
Elevation: 10 ft.
Relative: Lower

Site Name : AP FISCHER INC | A P Fischer Oil Dist | API FISCHER INC
1601 CASPIAN AVE
LONG BEACH | Long Beach, CA

Database(s) : [AST - CA, CALEPA SITES - CA, ECHO, FRS, HAZNET - CA, HWG - CA, MANIFEST EPA, RCRA_NONGEN, SWRCY - CA]

Envirosite ID: 912639
EPA ID: CAL000234755

AST - CA

Facility Name :	A P Fischer Oil Dist
Facility Address :	1601 CASPIAN AVE, LONG BEACH, CA 90813
County :	Los Angeles County
Site ID :	568108
Facility Identifer :	N/R
EPA Identifier :	CAL000234755
Facility Explorer ID :	568108
Dun and Bradsheet Number :	N/R
Regulatory Programs :	Aboveground Petroleum Storage, Chemical Storage Facilities, Hazardous Waste Generator
SIC :	N/R
NAICS :	N/R
Latitude :	33.787550
Longitude :	-118.212310
Hyperlink :	Click here for hyperlink provided by the agency.
Last Date in Agency List :	2021-09-30

Violations

Violation Date :	N/R
Citation :	N/R
Description :	N/R
Notes :	N/R
Division :	N/R
Program :	N/R
Source :	N/R

Enforcements

Enforcement Action Date :	N/R
Type :	N/R
Description :	N/R
Notes :	N/R
Division :	N/R
Program :	N/R
Source :	N/R

Chemicals

Chemical Name :	Ethylene Glycol
CAS Number :	107-21-1
Hazard Type(s) :	N/R
Max Daily Amount / Unit :	12-59 Gallons
Average Daily Amount / Unit :	12-59 Gallons
Days Onsite :	365

Map Id: B38
Direction: SSW
Distance: 0.046 mi., 246 ft.
Elevation: 10 ft.
Relative: Lower

Site Name : AP FISCHER INC | A P Fischer Oil Dist | API FISCHER INC
1601 CASPIAN AVE
LONG BEACH | Long Beach, CA

Database(s) : [AST - CA, CALEPA SITES - CA, ECHO, FRS, HAZNET - CA, HWG - CA, MANIFEST EPA, RCRA_NONGEN, SWRCY - CA] ***(cont.)***

Envirosite ID: 912639
EPA ID: CAL000234755

AST - CA ***(cont.)***

Physical State(s) :	Liquid
Chemical Name :	Ethylene Glycol
CAS Number :	107-21-1
Hazard Type(s) :	N/R
Max Daily Amount / Unit :	1200-2999 Gallons
Average Daily Amount / Unit :	1200-2999 Gallons
Days Onsite :	365
Physical State(s) :	Liquid, Pure
Chemical Name :	Motor Oil
CAS Number :	N/R
Hazard Type(s) :	N/R
Max Daily Amount / Unit :	12000-59999 Gallons
Average Daily Amount / Unit :	12000-59999 Gallons
Days Onsite :	365
Physical State(s) :	Liquid, Mix
Chemical Name :	Propane
CAS Number :	74-98-6
Hazard Type(s) :	N/R
Max Daily Amount / Unit :	12-59 Gallons
Average Daily Amount / Unit :	12-59 Gallons
Days Onsite :	365
Physical State(s) :	Liquid, Pure
Chemical Name :	Solvent 142-66
CAS Number :	N/R
Hazard Type(s) :	N/R
Max Daily Amount / Unit :	120-599 Gallons
Average Daily Amount / Unit :	60-119 Gallons
Days Onsite :	365
Physical State(s) :	Liquid, Pure
Chemical Name :	Used Oil Filters (Drained)
CAS Number :	N/R
Hazard Type(s) :	N/R
Max Daily Amount / Unit :	1000-4999 Pounds
Average Daily Amount / Unit :	1000-4999 Pounds
Days Onsite :	365
Physical State(s) :	Solid
Chemical Name :	diesel exhaust fluid - DEF
CAS Number :	78-48-8
Hazard Type(s) :	N/R
Max Daily Amount / Unit :	600-1199 Gallons

Map Id: B38
Direction: SSW
Distance: 0.046 mi., 246 ft.
Elevation: 10 ft.
Relative: Lower

Site Name : AP FISCHER INC | A P Fischer Oil Dist | API FISCHER INC
1601 CASPIAN AVE
LONG BEACH | Long Beach, CA

Database(s) : [AST - CA, CALEPA SITES - CA, ECHO, FRS, HAZNET - CA, HWG - CA, MANIFEST EPA, RCRA_NONGEN, SWRCY - CA] ***(cont.)***

Envirosite ID: 912639
EPA ID: CAL000234755

AST - CA ***(cont.)***

Average Daily Amount / Unit :	600-1199 Gallons
Days Onsite :	365
Physical State(s) :	Liquid, Pure
Chemical Name :	used oil
CAS Number :	N/R
Hazard Type(s) :	N/R
Max Daily Amount / Unit :	600-1199 Gallons
Average Daily Amount / Unit :	120-599 Gallons
Days Onsite :	365
Physical State(s) :	Liquid
Facility Name :	A P FISCHER OIL DIST
Facility Address :	1601 CASPIAN AVE, LONG BEACH, CA 90813
County :	Los Angeles County
Site ID :	421755
Facility Identifer :	N/R
EPA Identifier :	cal000234755
Facility Explorer ID :	421755
Dun and Bradsheet Number :	964985816
Regulatory Programs :	Chemical Storage Facilities, Aboveground Petroleum Storage, Hazardous Waste Generator, RCRA LQ HW Generator, Household Hazardous Waste Collection
SIC :	5013 - Automotive parts and supplies
NAICS :	325998 - All Other Miscellaneous Chemical Product and Preparation Man
Latitude :	33.787550
Longitude :	-118.212310
Hyperlink :	Click here for hyperlink provided by the agency.
Last Date in Agency List :	2018-10-18

Violations

Details for this site have been truncated due to the large number of available details for this site within this dataset. For the complete details for this site, contact your Envirosite account representative for a complimentary site report containing all of the details available.

Violation Date :	2018-03-05
Citation :	HSC 6.11 25404(e)(4) - California Health and Safety Code, Chapter 6.11, Section(s) 25404(e)(4)
Description :	Failure to report program data electronically.

Map Id: B38
Direction: SSW
Distance: 0.046 mi., 246 ft.
Elevation: 10 ft.
Relative: Lower

Site Name : AP FISCHER INC | A P Fischer Oil Dist | API FISCHER INC
1601 CASPIAN AVE
LONG BEACH | Long Beach, CA

Database(s) : [AST - CA, CALEPA SITES - CA, ECHO, FRS, HAZNET - CA, HWG - CA, MANIFEST EPA, RCRA_NONGEN, SWRCY - CA] ***(cont.)***

Envirosite ID: 912639
EPA ID: CAL000234755

AST - CA ***(cont.)***

Notes : Returned to compliance on 07/11/2018. CERS IS NOT UPDATED. OPERATOR WILL WORK WITH STEVE SANTOS TO GET IT CONPLIANCE.

Division : Long Beach Environmental Heath
Program : HW
Source : CERS

Violation Date : 2018-02-28

Citation : HSC 6.95 25505(a)(4) - California Health and Safety Code, Chapter 6.95, Section(s) 25505(a)(4)

Description : Failure to provide initial and annual training to all employees in safety procedures in the event of a release or threatened release of a hazardous material or failure to document and maintain training records for a minimum of three years.

Notes :

Returned to compliance on 03/30/2018. OBSERVATION: FACILITY DID NOT HAVE RECORDS OF EMPLOYEE TRAINING FOR THE MANAGEMENT OF HAZARDOUS MATERIALS INCLUDING HAZARDOUS WASTE. CORRECTIVE ACTION: WITHIN 30 DAYS, LOCATE TRAINING RECORDS AND MAKE AVAILABLE FOR RE-INSPECTION. IF ANNUAL REFRESHER TRAINING OR INITIAL TRAINING HAS NOT BEEN PROVIDED TO YOUR EMPLOYEES, IMMEDIATELY PROVIDE EMPLOYEE TRAINING FOR THE MANAGEMENT OF HAZARDOUS MATERIALS INCLUDING HAZARDOUS WASTE. EMPLOYEE TRAINING DOCUMENTATION TEMPLATE WAS PROVIDED TO FACILITY. YOU MAY USE THIS TEMPLATE TO DOCUMENT YOUR EMPLOYEE TRAINING. BE ADVISED, ANNUAL REFRESHER TRAINING IS REQUIRED FOR EMPLOYEES FOR THE MANAGEMENT OF HAZARDOUS MATERIALS.

Division : Long Beach Environmental Heath
Program : HMRRP
Source : CERS

Violation Date : 2018-02-28

Citation : HSC 6.67 25270.4.5 (a) - California Health and Safety Code, Chapter 6.67, Section(s) 25270.4.5 (a)

Description : Failure to comply with one or more of the following requirements: 1. Have record of inspections and integrity tests signed by the appropriate supervisor or inspector. 2. Keep written procedures and records of inspections and integrity tests for at least three years. 3. Keep comparison records.

Map Id: B38
Direction: SSW
Distance: 0.046 mi., 246 ft.
Elevation: 10 ft.
Relative: Lower

Site Name : AP FISCHER INC | A P Fischer Oil Dist | API FISCHER INC
1601 CASPIAN AVE
LONG BEACH | Long Beach, CA

Database(s) : [AST - CA, CALEPA SITES - CA, ECHO, FRS, HAZNET - CA, HWG - CA, MANIFEST EPA, RCRA_NONGEN, SWRCY - CA] ***(cont.)***

Envirosite ID: 912639
EPA ID: CAL000234755

AST - CA ***(cont.)***

Notes : OBSERVATION: NO INSPECTION OR TEST RECORDS WERE AVAILABLE FOR THE FACILITY'S ABOVEGROUND STORAGE TANKS. CORRECTIVE ACTION: CONDUCT AND DOCUMENT INSPECTIONS PER YOUR FACILITY'S SPILL PREVENTION CONTROL AND COUNTER MEASURE PLAN (SPCC).

Division : Long Beach Environmental Heath
Program : APSA
Source : CERS

Violation Date : 2018-02-28

Citation : HSC 6.95 25507 - California Health and Safety Code, Chapter 6.95, Section(s) 25507

Description : Failure to adequately establish and implement a business plan when storing/handling a hazardous material at or above reportable quantities.

Notes :

OBSERVATION: The business failed to establish and implement a hazardous materials business emergency plan (HMBEP) for handling hazardous materials at or above the reportable threshold quantities. OBSERVED GREATER THAN 55 GALLONS/200 CUBIC FEET OF HAZARDOUS MATERIALS (MOTOR OIL, USED OIL, ANTI-FREEZE, PROPANE) ON-SITE DURING THE INSPECTION. CORRECTIVE ACTION: WITHIN 30 DAYS, LOG ON TO THE CALIFORNIA ENVIRONMENTAL REPORTING SYSTEM AND CREATE A HAZARDOUS MATERIALS BUSINESS EMERGENCY PLAN. A COMPLETE PLAN CONSISTS OF FACILITY INFORMATION - BUSINESS ACTIVITIES, OWNER/OPERATOR IDENTIFICATION; HAZARDOUS MATERIALS INVENTORY AND SITE MAP; EMERGENCY RESPONSE AND TRAINING PLANS; AND ANY OTHER CUPA PROGRAMS YOU MAY BE SUBJECT TO. CERS INSTRUCTION GUIDANCE WAS PROVIDED TO FACILITY DURING THE INSPECTION.

Division : Long Beach Environmental Heath
Program : HMRRP
Source : CERS

Violation Date : 2018-02-28

Citation : HSC 6.67 25270.4.5(a) - California Health and Safety Code, Chapter 6.67, Section(s) 25270.4.5(a)

Description : Failure to have a licensed professional engineer properly review and certify the SPCC Plan.

Notes : Returned to compliance on 12/07/2018. SPCC PLAN WAS CERTIFIED BY A PROFESSIONAL ENGINEER, HOWEVER, 5 YEAR REVIEW HAS NOT BEEN COMPLETED. LAST REVIEW AND MANAGEMENT APPROVAL WAS 8/12/11.

Division : Long Beach Environmental Heath

Map Id: B38
Direction: SSW
Distance: 0.046 mi., 246 ft.
Elevation: 10 ft.
Relative: Lower

Site Name : AP FISCHER INC | A P Fischer Oil Dist | API FISCHER INC
1601 CASPIAN AVE
LONG BEACH | Long Beach, CA

Database(s) : [AST - CA, CALEPA SITES - CA, ECHO, FRS, HAZNET - CA, HWG - CA, MANIFEST EPA, RCRA_NONGEN, SWRCY - CA] ***(cont.)***

Envirosite ID: 912639
EPA ID: CAL000234755

AST - CA ***(cont.)***

Program :	APSA
Source :	CERS

Enforcements

Enforcement Action Date :	N/R
Type :	N/R
Description :	N/R
Notes :	N/R
Division :	N/R
Program :	N/R
Source :	N/R

Chemicals

Chemical Name :	Ethylene Glycol
CAS Number :	N/R
Hazard Type(s) :	-
Max Daily Amount / Unit :	12-59 Gallons
Average Daily Amount / Unit :	12-59 Gallons
Days Onsite :	365
Physical State(s) :	Liquid

Chemical Name :	Lubricating Oils
CAS Number :	N/R
Hazard Type(s) :	-
Max Daily Amount / Unit :	60000-119999 Gallons
Average Daily Amount / Unit :	12000-59999 Gallons
Days Onsite :	365
Physical State(s) :	Liquid, Mix

Chemical Name :	Motor Oil
CAS Number :	N/R
Hazard Type(s) :	-
Max Daily Amount / Unit :	1000-4999 Pounds
Average Daily Amount / Unit :	1000-4999 Pounds
Days Onsite :	365
Physical State(s) :	Solid

Chemical Name :	Motor Oil
CAS Number :	N/R
Hazard Type(s) :	-
Max Daily Amount / Unit :	600-1199 Gallons
Average Daily Amount / Unit :	120-599 Gallons
Days Onsite :	365
Physical State(s) :	Liquid

Map Id: B38
Direction: SSW
Distance: 0.046 mi., 246 ft.
Elevation: 10 ft.
Relative: Lower

Site Name : AP FISCHER INC | A P Fischer Oil Dist | API FISCHER INC
1601 CASPIAN AVE
LONG BEACH | Long Beach, CA

Database(s) : [AST - CA, CALEPA SITES - CA, ECHO, FRS, HAZNET - CA, HWG - CA, MANIFEST EPA, RCRA_NONGEN, SWRCY - CA] ***(cont.)***

Envirosite ID: 912639
EPA ID: CAL000234755

AST - CA ***(cont.)***

Chemical Name :	Propane
CAS Number :	74-98-6
Hazard Type(s) :	-
Max Daily Amount / Unit :	12-59 Gallons
Average Daily Amount / Unit :	12-59 Gallons
Days Onsite :	65
Physical State(s) :	Gas, Pure

CALEPA SITES - CA

Facility Name :	A P Fischer Oil Dist
Facility Address :	1601 CASPIAN AVE, LONG BEACH, 90813
Site ID :	568108
EI ID :	10851211
EI Description :	Hazardous Waste Generator
Latitude :	33.787550
Longitude :	-118.212310
Agency Hyperlink :	Click here for hyperlink provided by the agency.
Last Date in Agency List :	2021-08-26

Site ID :	568108
EI ID :	10851211
EI Description :	Aboveground Petroleum Storage
Latitude :	33.787550
Longitude :	-118.212310
Agency Hyperlink :	Click here for hyperlink provided by the agency.
Last Date in Agency List :	2021-08-26

Site ID :	568108
EI ID :	10851211
EI Description :	Chemical Storage Facilities
Latitude :	33.787550
Longitude :	-118.212310
Agency Hyperlink :	Click here for hyperlink provided by the agency.
Last Date in Agency List :	2021-08-26

ECHO

Facility Name :	AP FISCHER INC
Facility Address :	1601 CASPIAN AVE, LONG BEACH, CA 90813
County :	LOS ANGELES
Last Inspection Date :	N/R
Registry ID :	110070454222
FIPS Code :	N/R
EPA Region :	09
Inspection Count :	0

Map Id: B38
Direction: SSW
Distance: 0.046 mi., 246 ft.
Elevation: 10 ft.
Relative: Lower

Site Name : AP FISCHER INC | A P Fischer Oil Dist | API FISCHER INC
1601 CASPIAN AVE
LONG BEACH | Long Beach, CA

Database(s) : [AST - CA, CALEPA SITES - CA, ECHO, FRS, HAZNET - CA, HWG - CA, MANIFEST EPA, RCRA_NONGEN, SWRCY - CA] ***(cont.)***

Envirosite ID: 912639
EPA ID: CAL000234755

ECHO ***(cont.)***

Last Inspection Days :	N/R
Informal Count :	0
Last Informal Action Date :	N/R
Formal Action Count :	0
Last Formal Action Date :	N/R
Total Penalties :	0
Penalty Count :	N/R
Last Penalty Date :	N/R
Last Penalty Amount :	N/R
QTRS IN NC :	0
Programs IN SNC :	0
Current Compliance Status :	No Violation Identified
Three-Year Compliance Status :	_____
Collection Method :	Zip Code Centroid
Reference Point :	N/R
Accuracy Meters :	10000
Derived Tribes :	N/R
Derived HUC :	N/R
Derived WBD :	N/R
Derived STCTY FIPS :	N/R
Derived Zip :	N/R
Derived CD113 :	N/R
Derived CB2010 :	N/R
MYRTK Universe :	NNN
NPDES IDs :	N/R
CWA Permit Types :	N/R
CWA Compliance Tracking :	N/R
CWA NAICS :	N/R
CWA SICS :	N/R
CWA Inspection Count :	N/R
CWA Last Inspection Days :	N/R
CWA Informal Count :	N/R
CWA Formal Action Count :	N/R
CWA Last Formal Action Date :	N/R
CWA Penalties :	N/R
CWA Last Penalty Date :	N/R
CWA Last Penalty Amount :	N/R
CWA Quarters IN NC :	N/R
CWA Current Compliance Status :	N/R
CWA Current SNC Flag :	N
CWA 13 Quarters Compliance Status :	N/R
CWA 13 Quarters Effluent Exceedances:	N/R
CWA Three-Year QNCR Codes :	N/R
DFR URL :	Click here for hyperlink provided by the agency.
Facility SIC :	N/R
Facility NAICS :	42272 - Petroleum and Petroleum Products Wholesalers (except Bulk Stations and Terminals)
Facility Last Inspection EPA Date :	N/R
Facility Last Inspection State Date :	N/R
Facility Last Formal Act EPA Date :	N/R
Facility Last Formal Act State Date :	N/R

Map Id: B38
Direction: SSW
Distance: 0.046 mi., 246 ft.
Elevation: 10 ft.
Relative: Lower

Site Name : AP FISCHER INC | A P Fischer Oil Dist | API FISCHER INC
1601 CASPIAN AVE
LONG BEACH | Long Beach, CA

Database(s) : [AST - CA, CALEPA SITES - CA, ECHO, FRS, HAZNET - CA, HWG - CA, MANIFEST EPA, RCRA_NONGEN, SWRCY - CA] ***(cont.)***

Envirosite ID: 912639
EPA ID: CAL000234755

ECHO ***(cont.)***

Facility Last Informal Act EPA Date :	N/R
Facility Last Informal Act State Date:	N/R
Facility Federal Agency :	N/R
TRI Reporter :	N/R
Facility Imp Water Flag :	N/R
Current SNC Flag :	N
Indian County Flag :	N
Federal Flag :	N/R
US Mexico Border Flag :	N/R
Chesapeak Bay Flag :	N/R
AIR Flag :	N
NPDES Flag :	N
SDWIS Flag :	N
RCRA Flag :	Y
TRI Flag :	N
GHG Flag :	N
Major Flag :	N/R
Active Flag :	Y
NAA Flag :	N
Latitude :	33.780911
Longitude :	-118.196312
Last Date in Agency List :	2021-08-20

FRS

Facility Name :	AP FISCHER INC
Facility Address :	1601 CASPIAN AVE, LONG BEACH, CA 90813-1330
County :	LOS ANGELES

Site Details

Registry ID :	110070454222
FRS Facility URL :	Click here for hyperlink provided by the agency.
Last Date in Agency List :	2021-07-17

Source Description

Source Description :

RCRAInfo is EPA's comprehensive information system that supports the Resource Conservation and Recovery Act (RCRA) of 1976 and the Hazardous and Solid Waste Amendments (HSWA) of 1984 through the tracking of events and activities related to facilities that generate, transport, and treat, store, or dispose of hazardous waste. RCRAInfo allows RCRA program staff to track the notification, permit, compliance, and corrective action activities required under RCRA. RCRAInfo also supports generation of the National Hazardous Waste Biennial Report. All generators and treatment, storage, and disposal facilities who handle hazardous waste are required to report to the EPA Administrator at least once every two years to support creation of the Biennial Report.

Map Id: B38
Direction: SSW
Distance: 0.046 mi., 246 ft.
Elevation: 10 ft.
Relative: Lower

Site Name : AP FISCHER INC | A P Fischer Oil Dist | API FISCHER INC
1601 CASPIAN AVE
LONG BEACH | Long Beach, CA

Database(s) : [AST - CA, CALEPA SITES - CA, ECHO, FRS, HAZNET - CA, HWG - CA, MANIFEST EPA, RCRA_NONGEN, SWRCY - CA] ***(cont.)***

Envirosite ID: 912639
EPA ID: CAL000234755

FRS ***(cont.)***

FRS Environmental Interest

Source and System ID :	RCRAINFO - CAL000234755

HAZNET - CA

Facility Name :	AP FISCHER INC
Facility Address :	1601 CASPIAN AVE, LONG BEACH, CA 90813
County :	LOS ANGELES

Site Details

Generator EPA ID :	CAL000234755
Active :	Active
Category :	STATE
Facility Types :	N/R
Type :	PERMANENT
Contact Name :	N/R
Contact Phone :	N/R
Facility Mailing Address :	1601 CASPIAN AVE, LONG BEACH, CA 908131330
Latitude :	33.78737825
Longitude :	-118.21222907
Agency Hyperlink :	Click here for hyperlink provided by the agency.
Last Date in Agency List :	2021-07-08

Waste Generator Details

Details for this site have been truncated due to the large number of available details for this site within this dataset. For the complete details for this site, contact your Envirosite account representative for a complimentary site report containing all of the details available.

State Waste :

2019: 133 - Aqueous solution with total organic residues 10 percent or more, 0.45453 tons to CAD099452708
2019: 221 - Waste oil and mixed oil, 0.00000 tons to CAD099452708
2019: 352 - Other organic solids, 0.90000 tons to AZR000520304
2019: 134 - Aqueous solution with total organic residues less than 10 percent, 0.42000 tons to CAD099452708
2018: 221 - Waste oil and mixed oil, 0.00000 tons to CAD099452708
2018: 352 - Other organic solids, 1.27500 tons to AZR000520304
2018: 134 - Aqueous solution with total organic residues less than 10 percent, 0.52500 tons to CAD099452708
2018: 352 - Other organic solids, 0.25000 tons to AZR000501510
2018: 221 - Waste oil and mixed oil, 0.00000 tons to CAT080025711
2018: 213 - Hydrocarbon solvents (benzene, hexane, Stoddard, Etc.), 1.83480 tons to CAT080013352
2017: 221 - Waste oil and mixed oil, 75.449 tons to CAD099452708
2017: 221 - Waste oil and mixed oil, 63.707 tons to CAT080025711
2017: 352 - Other organic solids, 0.25 tons to AZR000501510
2017: 134 - Aqueous solution with total organic residues less than 10 percent, 0.147 tons to CAT080025711

Map Id: B38
Direction: SSW
Distance: 0.046 mi., 246 ft.
Elevation: 10 ft.
Relative: Lower

Site Name : AP FISCHER INC | A P Fischer Oil Dist | API FISCHER INC
1601 CASPIAN AVE
LONG BEACH | Long Beach, CA

Database(s) : [AST - CA, CALEPA SITES - CA, ECHO, FRS, HAZNET - CA, HWG - CA, MANIFEST EPA, RCRA_NONGEN, SWRCY - CA] ***(cont.)***

Envirosite ID: 912639
EPA ID: CAL000234755

HAZNET - CA ***(cont.)***

2017: 134 - Aqueous solution with total organic residues less than 10 percent, 0.147 tons to CAD099452708
2017: 352 - Other organic solids, 1.8 tons to AZR000501510
2016: 221 - Waste oil and mixed oil, 52.573 tons to CAT080025711
2016: 134 - Aqueous solution with total organic residues less than 10 percent, 0.273 tons to CAT080025711
2016: 352 - Other organic solids, 1.45 tons to AZR000501510
2016: 221 - Waste oil and mixed oil, 43.928 tons to CAL000330453
2016: 221 - Waste oil and mixed oil, 2.755 tons to CAT080025711
2016: 221 - Waste oil and mixed oil, 18.354 tons to CAD099452708
2015: 221 - Waste oil and mixed oil, 16.644 tons to CAT080025711
2015: 221 - Waste oil and mixed oil, 21.926 tons to CAD099452708
2015: 221 - Waste oil and mixed oil, 3.04 tons to
2015: 134 - Aqueous solution with total organic residues less than 10 percent, 0.294 tons to CAD099452708
2015: 134 - Aqueous solution with total organic residues less than 10 percent, 0.315 tons to CAT080025711
2015: 221 - Waste oil and mixed oil, 87.267 tons to CAL000330453
2015: 134 - Aqueous solution with total organic residues less than 10 percent, 0.63 tons to CAL000330453
2014: 221 - Waste oil and mixed oil, 1.558 tons to CAT080025711

HWG - CA

Facility Name :	AP FISCHER INC
Facility Address :	1601 CASPIAN AVE, LONG BEACH, CA 90813
County :	LOS ANGELES
EPA ID :	CAL000234755
Status :	Active
Category :	STATE
Type :	PERMANENT
Facility Type :	N/R
Mailing Address :	1601 CASPIAN AVE, LONG BEACH, CA 908131330
Owner Name :	AP FISCHER INC/SHERI BAUGHMAN
Owner Address :	1601 CASPIAN AVE, LONG BEACH, CA 908130000
Operator Name :	SHERI BAUGHMAN
Operator Address :	1601 CASPIAN AVE, LONG BEACH, CA 90813
Latitude :	33.7873
Longitude :	-118.21227

MANIFEST EPA

Manifest Details

Details for this site have been truncated due to the large number of available details for this site within this dataset. For the complete details for this site, contact your Envirosite account representative for a complimentary site report containing all of the details available.

Manifest Number :	030031576WAS
Shipped Date :	2021-03-26

Map Id: B38
Direction: SSW
Distance: 0.046 mi., 246 ft.
Elevation: 10 ft.
Relative: Lower

Site Name : AP FISCHER INC | A P Fischer Oil Dist | API FISCHER INC
1601 CASPIAN AVE
LONG BEACH | Long Beach, CA

Database(s) : [AST - CA, CALEPA SITES - CA, ECHO, FRS, HAZNET - CA, HWG - CA, MANIFEST EPA, RCRA_NONGEN, SWRCY - CA] ***(cont.)***

Envirosite ID: 912639
EPA ID: CAL000234755

MANIFEST EPA ***(cont.)***

Updated Date :	2021-04-23
Received Date :	2021-03-26
Status :	Signed
Generator ID :	CAL000234755
Generator Name :	AP FISCHER INC
Generator Address :	1601 CASPIAN AVE, LONG BEACH, CA 90813-1330
Generator Mailing :	1601 CASPIAN AVE, LONG BEACH, CA 90813-1330
Generator Contact :	N/R
Destination ID :	CAL000330453
Destination Name :	AGRITEC INT DBA CLEANTECH ENVIRONMENTAL
Destination Mailing :	5820 MARTIN RD, IRWINDALE, CA 91706
Destination Address :	5820 MARTIN RD, IRWINDALE, CA 91706
Destination Contact :	N/R
Submission Type :	DataImage5Copy
Origin Type :	Web
Manifest Residue :	N
Rejection :	N
Last Date in Agency List :	2021-09-04

Waste Details

Waste Line Number :	2
Is DOT Hazardous :	N
DOT ID Number :	N/R
DOT Information :	N/R
Non Waste Description :	NON-RCRA HAZARDOUS WASTE SOLID (ABSORBENT/ PAPER FILTER MEDIA)
Quantity :	800 Pounds
Quantity Tons, Acute, Non-Acute :	0.4, 0, 0.4
Quantity Kg, Acute, Non-Acute :	0, 362.812
Management Method :	H141 - STORAGE, BULKING AND/OR TRANSFER OFF SITE
Is EPA Waste :	N
Federal Code :	N/R
State Code :	CA - 352

Waste Line Number :	3
Is DOT Hazardous :	N
DOT ID Number :	N/R
DOT Information :	N/R
Non Waste Description :	NON-RCRA HAZARDOUS WASTE SOLID (OILY SOLID WASTE/USED METAL OIL FILTERS)
Quantity :	600 Pounds
Quantity Tons, Acute, Non-Acute :	0.3, 0, 0.3
Quantity Kg, Acute, Non-Acute :	0, 272.109
Management Method :	H141 - STORAGE, BULKING AND/OR TRANSFER OFF SITE
Is EPA Waste :	N
Federal Code :	N/R
State Code :	CA - 352

Map Id: B38
Direction: SSW
Distance: 0.046 mi., 246 ft.
Elevation: 10 ft.
Relative: Lower

Site Name : AP FISCHER INC | A P Fischer Oil Dist | API FISCHER INC
1601 CASPIAN AVE
LONG BEACH | Long Beach, CA

Database(s) : [AST - CA, CALEPA SITES - CA, ECHO, FRS, HAZNET - CA, HWG - CA, MANIFEST EPA, RCRA_NONGEN, SWRCY - CA] ***(cont.)***

Envirosite ID: 912639
EPA ID: CAL000234755

MANIFEST EPA ***(cont.)***

Manifest Details

Manifest Number :	030030752WAS
Shipped Date :	2021-02-19
Updated Date :	2021-03-22
Received Date :	2021-02-20
Status :	Signed
Generator ID :	CAL000234755
Generator Name :	AP FISCHER INC
Generator Address :	1601 CASPIAN AVE, LONG BEACH, CA 90813-1330
Generator Mailing :	1601 CASPIAN AVE, LONG BEACH, CA 90813-1330
Generator Contact :	N/R
Destination ID :	CAL000330453
Destination Name :	AGRITEC INT DBA CLEANTECH ENVIRONMENTAL
Destination Mailing :	5820 MARTIN RD, IRWINDALE, CA 91706
Destination Address :	5820 MARTIN RD, IRWINDALE, CA 91706
Destination Contact :	N/R
Submission Type :	DataImage5Copy
Origin Type :	Web
Manifest Residue :	N
Rejection :	N
Last Date in Agency List :	2021-09-04

Waste Details

Waste Line Number :	3
Is DOT Hazardous :	N
DOT ID Number :	N/R
DOT Information :	N/R
Non Waste Description :	NON-RCRA HAZARDOUS WASTE SOLID (OILY SOLID WASTE/USED METAL OIL FILTERS)
Quantity :	300 Pounds
Quantity Tons, Acute, Non-Acute :	0.15, 0, 0.15
Quantity Kg, Acute, Non-Acute :	0, 136.0545
Management Method :	H010 - METALS RECOVERY
Is EPA Waste :	N
Federal Code :	N/R
State Code :	CA - 352

Manifest Details

Manifest Number :	030030847WAS
Shipped Date :	2021-02-12
Updated Date :	2021-04-14
Received Date :	2021-02-21
Status :	Signed
Generator ID :	CAL000234755
Generator Name :	AP FISCHER INC
Generator Address :	1601 CASPIAN AVE, LONG BEACH, CA 90813-1330
Generator Mailing :	1601 CASPIAN AVE, LONG BEACH, CA 90813-1330
Generator Contact :	N/R
Destination ID :	CAL000330453

Map Id: B38
Direction: SSW
Distance: 0.046 mi., 246 ft.
Elevation: 10 ft.
Relative: Lower

Site Name : AP FISCHER INC | A P Fischer Oil Dist | API FISCHER INC
1601 CASPIAN AVE
LONG BEACH | Long Beach, CA

Database(s) : [AST - CA, CALEPA SITES - CA, ECHO, FRS, HAZNET - CA, HWG - CA, MANIFEST EPA, RCRA_NONGEN, SWRCY - CA] ***(cont.)***

Envirosite ID: 912639
EPA ID: CAL000234755

MANIFEST EPA ***(cont.)***

Destination Name :	AGRITEC INT DBA CLEANTECH ENVIRONMENTAL
Destination Mailing :	5820 MARTIN RD, IRWINDALE, CA 91706
Destination Address :	5820 MARTIN RD, IRWINDALE, CA 91706
Destination Contact :	N/R
Submission Type :	DataImage5Copy
Origin Type :	Web
Manifest Residue :	N
Rejection :	N
Last Date in Agency List :	2021-09-04

Waste Details

Waste Line Number :	2
Is DOT Hazardous :	N
DOT ID Number :	N/R
DOT Information :	N/R
Non Waste Description :	NON-RCRA HAZARDOUS WASTE SOLID (ABSORBENT/PAPER FILTER MEDIA)
Quantity :	250 Pounds
Quantity Tons, Acute, Non-Acute :	0.125, 0, 0.125
Quantity Kg, Acute, Non-Acute :	0, 113.37875
Management Method :	H141 - STORAGE, BULKING AND/OR TRANSFER OFF SITE
Is EPA Waste :	N
Federal Code :	N/R
State Code :	CA - 352

Waste Line Number :	3
Is DOT Hazardous :	N
DOT ID Number :	N/R
DOT Information :	N/R
Non Waste Description :	NON-RCRA HAZARDOUS WASTE SOLID (OILY SOLID WASTE/USED METAL OIL FILTERS)
Quantity :	400 Pounds
Quantity Tons, Acute, Non-Acute :	0.2, 0, 0.2
Quantity Kg, Acute, Non-Acute :	0, 181.406
Management Method :	H010 - METALS RECOVERY
Is EPA Waste :	N
Federal Code :	N/R
State Code :	CA - 352

Manifest Details

Manifest Number :	030030832WAS
Shipped Date :	2021-02-04
Updated Date :	2021-03-22
Received Date :	2021-02-18
Status :	Signed
Generator ID :	CAL000234755
Generator Name :	AP FISCHER INC
Generator Address :	1601 CASPIAN AVE, LONG BEACH, CA 90813-1330

Map Id: B38
Direction: SSW
Distance: 0.046 mi., 246 ft.
Elevation: 10 ft.
Relative: Lower

Site Name : AP FISCHER INC | A P Fischer Oil Dist | API FISCHER INC
1601 CASPIAN AVE
LONG BEACH | Long Beach, CA

Database(s) : [AST - CA, CALEPA SITES - CA, ECHO, FRS, HAZNET - CA, HWG - CA, MANIFEST EPA, RCRA_NONGEN, SWRCY - CA] ***(cont.)***

Envirosite ID: 912639
EPA ID: CAL000234755

MANIFEST EPA ***(cont.)***

Generator Mailing :	1601 CASPIAN AVE, LONG BEACH, CA 90813-1330
Generator Contact :	N/R
Destination ID :	CAL000330453
Destination Name :	AGRITEC INT DBA CLEANTECH ENVIRONMENTAL
Destination Mailing :	5820 MARTIN RD, IRWINDALE, CA 91706
Destination Address :	5820 MARTIN RD, IRWINDALE, CA 91706
Destination Contact :	N/R
Submission Type :	DataImage5Copy
Origin Type :	Web
Manifest Residue :	N
Rejection :	N
Last Date in Agency List :	2021-09-04

Waste Details

Waste Line Number :	3
Is DOT Hazardous :	N
DOT ID Number :	N/R
DOT Information :	N/R
Non Waste Description :	NON-RCRA HAZARDOUS WASTE SOLID (OILY SOLID WASTE/USED METAL OIL FILTERS)
Quantity :	200 Pounds
Quantity Tons, Acute, Non-Acute :	0.1, 0, 0.1
Quantity Kg, Acute, Non-Acute :	0, 90.703
Management Method :	H010 - METALS RECOVERY
Is EPA Waste :	N
Federal Code :	N/R
State Code :	CA - 352

Manifest Details

Manifest Number :	030030645WAS
Shipped Date :	2021-01-15
Updated Date :	2021-02-15
Received Date :	2021-01-21
Status :	Signed
Generator ID :	CAL000234755
Generator Name :	AP FISCHER INC
Generator Address :	1601 CASPIAN AVE, LONG BEACH, CA 90813-1330
Generator Mailing :	1601 CASPIAN AVE, LONG BEACH, CA 90813-1330
Generator Contact :	N/R
Destination ID :	CAL000330453
Destination Name :	AGRITEC INT DBA CLEANTECH ENVIRONMENTAL
Destination Mailing :	5820 MARTIN RD, IRWINDALE, CA 91706
Destination Address :	5820 MARTIN RD, IRWINDALE, CA 91706
Destination Contact :	N/R
Submission Type :	DataImage5Copy
Origin Type :	Web
Manifest Residue :	N
Rejection :	N
Last Date in Agency List :	2021-09-04

Map Id: B38
Direction: SSW
Distance: 0.046 mi., 246 ft.
Elevation: 10 ft.
Relative: Lower

Site Name : AP FISCHER INC | A P Fischer Oil Dist | API FISCHER INC
1601 CASPIAN AVE
LONG BEACH | Long Beach, CA

Database(s) : [AST - CA, CALEPA SITES - CA, ECHO, FRS, HAZNET - CA, HWG - CA, MANIFEST EPA, RCRA_NONGEN, SWRCY - CA] ***(cont.)***

Envirosite ID: 912639
EPA ID: CAL000234755

MANIFEST EPA ***(cont.)***

Waste Details

Waste Line Number :	3
Is DOT Hazardous :	N
DOT ID Number :	N/R
DOT Information :	N/R
Non Waste Description :	NON- RCRA HAZARDOUS WASTE SOLID (OILY SOLID WASTE/USED METAL OIL FILTERS)
Quantity :	275 Pounds
Quantity Tons, Acute, Non-Acute :	0.1375, 0, 0.1375
Quantity Kg, Acute, Non-Acute :	0, 124.71663
Management Method :	H010 - METALS RECOVERY
Is EPA Waste :	N
Federal Code :	N/R
State Code :	CA - 352

RCRA_NONGEN

Facility Name :	AP FISCHER INC
Facility Address :	1601 CASPIAN AVE, LONG BEACH, CA 90813-1330
County :	LOS ANGELES
Date Form Received by Agency :	2002-02-13
EPA ID :	CAL000234755
Mailing Address :	1601 CASPIAN AVE, LONG BEACH, CA 90813-1330
Contact :	SHERI BAUGHMAN-OWNER
Contact Address :	1601 CASPIAN AVE, LONG BEACH, CA 90813
Contact Country :	N/R
Contact Telephone :	562-436-7251
Contact Email :	DANNYAPFISCHER@GMAIL.COM
EPA Region :	09
Land Type :	Not Reported
Source Type :	Implementer
Classification :	Not a generator, verified
Description :	Not a generator, verified
Last Date in Agency List :	2021-09-03

Owner/Operator Summary

Owner/Operator Name :	AP FISCHER INC/SHERI BAUGHMAN
Owner/Operator Address :	1601 CASPIAN AVE, LONG BEACH, CA 90813-0000
Owner/Operator Country :	N/R
Owner/Operator Telephone :	562-436-7251
Owner/Operator Email :	N/R
Owner/Operator Fax :	N/R
Legal Status :	Other land type
Owner/Operator Type :	Owner
Owner/Operator Start Date :	N/R
Owner/Operator End Date :	N/R

Map Id: B38
Direction: SSW
Distance: 0.046 mi., 246 ft.
Elevation: 10 ft.
Relative: Lower

Site Name : AP FISCHER INC | A P Fischer Oil Dist | API FISCHER INC
1601 CASPIAN AVE
LONG BEACH | Long Beach, CA

Database(s) : [AST - CA, CALEPA SITES - CA, ECHO, FRS, HAZNET - CA, HWG - CA, MANIFEST EPA, RCRA_NONGEN, SWRCY - CA] ***(cont.)***

Envirosite ID: 912639
EPA ID: CAL000234755

RCRA_NONGEN ***(cont.)***

Owner/Operator Name :	SHERI BAUGHMAN-OWNER
Owner/Operator Address :	1601 CASPIAN AVE, LONG BEACH, CA 90813
Owner/Operator Country :	N/R
Owner/Operator Telephone :	562-436-7251
Owner/Operator Email :	N/R
Owner/Operator Fax :	N/R
Legal Status :	Other land type
Owner/Operator Type :	Operator
Owner/Operator Start Date :	N/R
Owner/Operator End Date :	N/R

Handler Activities Summary

U.S. Importer of Hazardous Waste :	N
Mixed Waste (Haz. and Radioactive) :	N
Recycler of Hazardous Waste :	N
Transporter of Hazardous Waste :	N
Treater, Storer or Disposer of HW :	N
Underground Injection Activity :	N
On-site Burner Exemption :	N
Furnace Exemption :	N
Used Oil Fuel Burner :	N
Used Oil Processor :	N
Used Oil Refiner :	N
Used Oil Fuel Marketer to Burner :	N
Used Oil Specification Marketer :	N
Used Oil Transfer Facility :	N
Used Oil Transporter :	N

Notices of Violations Summary

Regulation Violated :	N

SWRCY - CA

Facility Name :	A.P. Fischer Truck Oil & Lube Service
Facility Address :	1601 Caspian Avenue, Long Beach, 90813
County :	N/R

Site Details

ID Number :	N/R
Activity Categories :	N/R
Activities :	N/R
Phone Number :	(562) 495-4495
Type :	UsedOil
Last Date in Agency List :	2021-08-26

Map Id: E39
Direction: NW
Distance: 0.047 mi., 249 ft.
Elevation: 12 ft.
Relative: Higher

Site Name : GENERAL ENGINE POWER INC | 1X GENERAL ENGINE POWER | PARTS EXPEDITING & DISTRIBTING COMPANY/PEDCO
1536 W PACIFIC COAST HWY
LONG BEACH, CA 90810

Database(s) : [ECHO, FRS, HAZNET - CA, HIST HAZNET - CA, HWG - CA, RCRA_SQG]

Envirosite ID: 290484
EPA ID: CAC000013680

ECHO

Facility Name :	GENERAL ENGINE POWER INC
Facility Address :	1536 W PACIFIC COAST HWY, LONG BEACH, CA 90810
County :	LOS ANGELES
Last Inspection Date :	N/R
Registry ID :	110002773393
FIPS Code :	06037
EPA Region :	09
Inspection Count :	0
Last Inspection Days :	N/R
Informal Count :	0
Last Informal Action Date :	N/R
Formal Action Count :	0
Last Formal Action Date :	N/R
Total Penalties :	0
Penalty Count :	N/R
Last Penalty Date :	N/R
Last Penalty Amount :	N/R
QTRS IN NC :	0
Programs IN SNC :	0
Current Compliance Status :	No Violation Identified
Three-Year Compliance Status :	_____
Collection Method :	ADDRESS MATCHING-HOUSE NUMBER
Reference Point :	PLANT ENTRANCE (GENERAL)
Accuracy Meters :	150
Derived Tribes :	N/R
Derived HUC :	18070105
Derived WBD :	N/R
Derived STCTY FIPS :	06037
Derived Zip :	90810
Derived CD113 :	47
Derived CB2010 :	060375729002011
MYRTK Universe :	NNN
NPDES IDs :	N/R
CWA Permit Types :	N/R
CWA Compliance Tracking :	N/R
CWA NAICS :	N/R
CWA SICS :	N/R
CWA Inspection Count :	N/R
CWA Last Inspection Days :	N/R
CWA Informal Count :	N/R
CWA Formal Action Count :	N/R
CWA Last Formal Action Date :	N/R
CWA Penalties :	N/R
CWA Last Penalty Date :	N/R
CWA Last Penalty Amount :	N/R
CWA Quarters IN NC :	N/R
CWA Current Compliance Status :	N/R
CWA Current SNC Flag :	N
CWA 13 Quarters Compliance Status :	N/R
CWA 13 Quarters Effluent Exceedances:	N/R
CWA Three-Year QNCR Codes :	N/R

Map Id: E39
Direction: NW
Distance: 0.047 mi., 249 ft.
Elevation: 12 ft.
Relative: Higher

Site Name : GENERAL ENGINE POWER INC | 1X GENERAL ENGINE POWER | PARTS EXPEDITING & DISTRIBTING COMPANY/PEDCO
1536 W PACIFIC COAST HWY
LONG BEACH, CA 90810

Database(s) : [ECHO, FRS, HAZNET - CA, HIST HAZNET - CA, HWG - CA, RCRA_SQG] ***(cont.)***

Envirosite ID: 290484
EPA ID: CAC000013680

ECHO ***(cont.)***

DFR URL :	Click here for hyperlink provided by the agency.
Facility SIC :	N/R
Facility NAICS :	42183 - Industrial Machinery and Equipment Wholesalers
Facility Last Inspection EPA Date :	N/R
Facility Last Inspection State Date :	N/R
Facility Last Formal Act EPA Date :	N/R
Facility Last Formal Act State Date :	N/R
Facility Last Informal Act EPA Date :	N/R
Facility Last Informal Act State Date:	N/R
Facility Federal Agency :	N/R
TRI Reporter :	N/R
Facility Imp Water Flag :	N/R
Current SNC Flag :	N
Indian County Flag :	N
Federal Flag :	N/R
US Mexico Border Flag :	N
Chesapeak Bay Flag :	N/R
AIR Flag :	N
NPDES Flag :	N
SDWIS Flag :	N
RCRA Flag :	Y
TRI Flag :	N
GHG Flag :	N
Major Flag :	N/R
Active Flag :	Y
NAA Flag :	Y
Latitude :	33.790045
Longitude :	-118.212987
Last Date in Agency List :	2021-08-20

FRS

Facility Name :	GENERAL ENGINE POWER INC
Facility Address :	1536 W PACIFIC COAST HWY, LONG BEACH, CA 90810
County :	LOS ANGELES

Site Details

Registry ID :	110002773393
FRS Facility URL :	Click here for hyperlink provided by the agency.
Last Date in Agency List :	2021-07-17

Source Description

Source Description :

HWTS-DATAMART provides California with information on hazardous waste shipments for generators, transporters, and treatment, storage, and disposal facilities.

Map Id: E39
Direction: NW
Distance: 0.047 mi., 249 ft.
Elevation: 12 ft.
Relative: Higher

Site Name : GENERAL ENGINE POWER INC | 1X GENERAL ENGINE POWER | PARTS EXPEDITING & DISTRIBTING COMPANY/PEDCO
1536 W PACIFIC COAST HWY
LONG BEACH, CA 90810

Database(s) : [ECHO, FRS, HAZNET - CA, HIST HAZNET - CA, HWG - CA, RCRA_SQG] ***(cont.)***

Envirosite ID: 290484
EPA ID: CAC000013680

FRS ***(cont.)***

Source Description :

RCRAInfo is EPA's comprehensive information system that supports the Resource Conservation and Recovery Act (RCRA) of 1976 and the Hazardous and Solid Waste Amendments (HSWA) of 1984 through the tracking of events and activities related to facilities that generate, transport, and treat, store, or dispose of hazardous waste. RCRAInfo allows RCRA program staff to track the notification, permit, compliance, and corrective action activities required under RCRA. RCRAInfo also supports generation of the National Hazardous Waste Biennial Report. All generators and treatment, storage, and disposal facilities who handle hazardous waste are required to report to the EPA Administrator at least once every two years to support creation of the Biennial Report.

FRS Environmental Interest

Source and System ID :	HWTS-DATAMART - CAD982004004 RCRAINFO - CAD982004004

HAZNET - CA

Facility Name :	1X GENERAL ENGINE POWER
Facility Address :	1536 W PACIFIC COAST HWY, LONG BEACH, CA 90810
County :	LOS ANGELES

Site Details

Generator EPA ID :	CAC000013680
Active :	Inactive
Category :	STATE
Facility Types :	N/R
Type :	TEMPORARY
Contact Name :	N/R
Contact Phone :	N/R
Facility Mailing Address :	1536 W PACIFIC COAST HWY, LONG BEACH, CA 908100000
Latitude :	33.78979221
Longitude :	-118.21263125
Agency Hyperlink :	Click here for hyperlink provided by the agency.
Last Date in Agency List :	2021-07-08

Facility Name :	GENERAL ENGINE POWER INC
Facility Address :	1536 W PACIFIC COAST HWY, LONG BEACH, CA 90810
County :	LOS ANGELES

Site Details

Generator EPA ID :	CAD982004004
Active :	Inactive
Category :	FEDERAL
Facility Types :	N/R
Type :	PERMANENT
Contact Name :	N/R

Map Id: E39
Direction: NW
Distance: 0.047 mi., 249 ft.
Elevation: 12 ft.
Relative: Higher

Site Name : GENERAL ENGINE POWER INC | 1X GENERAL ENGINE POWER | PARTS EXPEDITING & DISTRIBTING COMPANY/PEDCO
1536 W PACIFIC COAST HWY
LONG BEACH, CA 90810

Database(s) : [ECHO, FRS, HAZNET - CA, HIST HAZNET - CA, HWG - CA, RCRA_SQG] ***(cont.)***

Envirosite ID: 290484
EPA ID: CAC000013680

HAZNET - CA ***(cont.)***

Contact Phone :	N/R
Facility Mailing Address :	PO BOX 388, CYPRESS, CA 906300000
Latitude :	33.78979221
Longitude :	-118.21263125
Agency Hyperlink :	Click here for hyperlink provided by the agency.
Last Date in Agency List :	2021-07-08

Waste Generator Details

State Waste :
2002: 223 - Unspecified oil-containing waste, 8.34 tons to CAT080013352
1998: 123 - Unspecified alkaline solution, 7.089 tons to CAT080013352
1997: 221 - Waste oil and mixed oil, 0.38 tons to CAD028409019
1996: 223 - Unspecified oil-containing waste, 6.672 tons to CAD089446710
1995: 221 - Waste oil and mixed oil, 0.38 tons to CAD028409019

Facility Name :	PARTS EXPEDITING & DISTRIBTING COMPANY/PEDCO
Facility Address :	1536 W PACIFIC COAST HWY, LONG BEACH, CA 90810
County :	LOS ANGELES

Site Details

Generator EPA ID :	CAC002633308
Active :	Inactive
Category :	STATE
Facility Types :	N/R
Type :	TEMPORARY
Contact Name :	N/R
Contact Phone :	N/R
Facility Mailing Address :	9911 NORWALK BLVD, SANTA FE SPRINGS, CA 90670
Latitude :	33.78979221
Longitude :	-118.21263125
Agency Hyperlink :	Click here for hyperlink provided by the agency.
Last Date in Agency List :	2021-07-08

Waste Generator Details

State Waste : 2008: 221 - Waste oil and mixed oil, 0.608 tons to CAD099452708

Facility Name :	VALLEY POWER PRODUCTS INC
Facility Address :	1536 W PACIFIC COAST HWY, LONG BEACH, CA 90810
County :	LOS ANGELES

Map Id: E39
Direction: NW
Distance: 0.047 mi., 249 ft.
Elevation: 12 ft.
Relative: Higher

Site Name : GENERAL ENGINE POWER INC | 1X GENERAL ENGINE POWER | PARTS EXPEDITING & DISTRIBTING COMPANY/PEDCO
1536 W PACIFIC COAST HWY
LONG BEACH, CA 90810

Database(s) : [ECHO, FRS, HAZNET - CA, HIST HAZNET - CA, HWG - CA, RCRA_SQG] ***(cont.)***

Envirosite ID: 290484
EPA ID: CAC000013680

HAZNET - CA ***(cont.)***

Site Details

Generator EPA ID :	CAL000343815
Active :	Inactive
Category :	STATE
Facility Types :	N/R
Type :	PERMANENT
Contact Name :	N/R
Contact Phone :	N/R
Facility Mailing Address :	1536 W PACIFIC COAST HWY, LONG BEACH, CA 90810
Latitude :	33.78979221
Longitude :	-118.21263125
Agency Hyperlink :	Click here for hyperlink provided by the agency.
Last Date in Agency List :	2021-07-08

HIST HAZNET - CA

Facility Name :	1X GENERAL ENGINE POWER
Facility Address :	1536 W PACIFIC COAST HWY, LONG BEACH, 90810
ID Number :	CAC000013680
Last Date in Agency List :	2014-11-17

HWG - CA

Facility Name :	1X GENERAL ENGINE POWER
Facility Address :	1536 W PACIFIC COAST HWY, LONG BEACH, CA 90810
County :	LOS ANGELES
EPA ID :	CAC000013680
Status :	Inactive
Category :	STATE
Type :	TEMPORARY
Facility Type :	N/R
Mailing Address :	1536 W PACIFIC COAST HWY, LONG BEACH, CA 908100000
Owner Name :	N/R
Owner Address :	N/A
Operator Name :	GLENN DOBBS
Operator Address :	N/A
Latitude :	33.789842
Longitude :	-118.212809
Facility Name :	GENERAL ENGINE POWER INC
Facility Address :	1536 W PACIFIC COAST HWY, LONG BEACH, CA 90810
County :	LOS ANGELES
EPA ID :	CAD982004004
Status :	Inactive
Category :	FEDERAL

Map Id: E39
Direction: NW
Distance: 0.047 mi., 249 ft.
Elevation: 12 ft.
Relative: Higher

Site Name : GENERAL ENGINE POWER INC | 1X
GENERAL ENGINE POWER | PARTS EXPEDITING & DISTRIBTING COMPANY/PEDCO
1536 W PACIFIC COAST HWY
LONG BEACH, CA 90810

Database(s) : [ECHO, FRS, HAZNET - CA, HIST HAZNET - CA, HWG - CA, RCRA_SQG] ***(cont.)***

Envirosite ID: 290484
EPA ID: CAC000013680

HWG - CA ***(cont.)***

Type :	PERMANENT
Facility Type :	N/R
Mailing Address :	PO BOX 388, CYPRESS, CA 906300000
Owner Name :	GENERAL ENGINE POWER INC
Owner Address :	1536 W PACIFIC COAST HWY, LONG BEACH, CA 908100000
Operator Name :	DANIEL BRYANT, PRESIDENT
Operator Address :	1536 W PACIFIC COAST HWY, LONG BEACH, CA 908104226
Latitude :	33.789863
Longitude :	-118.212762

Facility Name :	PARTS EXPEDITING & DISTRIBTING COMPANY/PEDCO
Facility Address :	1536 W PACIFIC COAST HWY, LONG BEACH, CA 90810
County :	LOS ANGELES

EPA ID :	CAC002633308
Status :	Inactive
Category :	STATE
Type :	TEMPORARY
Facility Type :	N/R
Mailing Address :	9911 NORWALK BLVD, SANTA FE SPRINGS, CA 90670
Owner Name :	PEDCO
Owner Address :	9911 NORWALK BLVD, SANTA FE SPRINGS, CA 90670
Operator Name :	ARMANDO AGUIRRE
Operator Address :	9911 NORWALK BLVD, SANTA FE SPRINGS, CA 90670
Latitude :	33.789763
Longitude :	-118.212762

Facility Name :	VALLEY POWER PRODUCTS INC
Facility Address :	1536 W PACIFIC COAST HWY, LONG BEACH, CA 90810
County :	LOS ANGELES

EPA ID :	CAL000343815
Status :	Inactive
Category :	STATE
Type :	PERMANENT
Facility Type :	N/R
Mailing Address :	1536 W PACIFIC COAST HWY, LONG BEACH, CA 90810
Owner Name :	VALLEY POWER PRODUCTS INC
Owner Address :	1536 W PACIFIC COAST HWY, LONG BEACH, CA 908100000
Operator Name :	GARY DENTON
Operator Address :	1536 W PACIFIC COAST HWY, LONG BEACH, CA 908100000
Latitude :	33.789863
Longitude :	-118.212762

RCRA_SQG

Facility Name :	GENERAL ENGINE POWER INC
Facility Address :	1536 W PACIFIC COAST HWY, LONG BEACH, CA 90810

Map Id: E39
Direction: NW
Distance: 0.047 mi., 249 ft.
Elevation: 12 ft.
Relative: Higher

Site Name : GENERAL ENGINE POWER INC | 1X GENERAL ENGINE POWER | PARTS EXPEDITING & DISTRIBTING COMPANY/PEDCO
1536 W PACIFIC COAST HWY
LONG BEACH, CA 90810

Database(s) : [ECHO, FRS, HAZNET - CA, HIST HAZNET - CA, HWG - CA, RCRA_SQG] ***(cont.)***

Envirosite ID: 290484
EPA ID: CAC000013680

RCRA_SQG ***(cont.)***

County :	LOS ANGELES
Date Form Received by Agency :	1987-06-01
EPA ID :	CAD982004004
Mailing Address :	1536 W PACIFIC COAST HWY, LONG BEACH, CA 90810
Contact :	ENVIRONMENTAL MANAGER
Contact Address :	1536 W PACIFIC COAST HWY, LONG BEACH, CA 90810
Contact Country :	US
Contact Telephone :	213-436-9084
Contact Email :	N/R
EPA Region :	09
Land Type :	Other land type
Source Type :	Notification
Classification :	Small Quantity Generator
Description :	Handlers that generate more than 100 and less than 1000 kilograms of hazardous waste during any calendar month and accumulate less than 6000 kg of hazardous waste at any time; or generate 100 kg or less of hazardous waste during any calendar month, and accumulate more than 1000 kg of hazardous waste at any time.
Last Date in Agency List :	2021-09-03

Owner/Operator Summary

Owner/Operator Name :	DOYLE D DOBBS
Owner/Operator Address :	NOT REQUIRED, NOT REQUIRED, ME 99999
Owner/Operator Country :	N/R
Owner/Operator Telephone :	415-555-1212
Owner/Operator Email :	N/R
Owner/Operator Fax :	N/R
Legal Status :	Private
Owner/Operator Type :	Owner
Owner/Operator Start Date :	N/R
Owner/Operator End Date :	N/R

Owner/Operator Name :	NOT REQUIRED
Owner/Operator Address :	NOT REQUIRED, NOT REQUIRED, ME 99999
Owner/Operator Country :	N/R
Owner/Operator Telephone :	415-555-1212
Owner/Operator Email :	N/R
Owner/Operator Fax :	N/R
Legal Status :	Private
Owner/Operator Type :	Operator
Owner/Operator Start Date :	N/R
Owner/Operator End Date :	N/R

Map Id: E39
Direction: NW
Distance: 0.047 mi., 249 ft.
Elevation: 12 ft.
Relative: Higher

Site Name : GENERAL ENGINE POWER INC | 1X GENERAL ENGINE POWER | PARTS EXPEDITING & DISTRIBTING COMPANY/PEDCO
1536 W PACIFIC COAST HWY
LONG BEACH, CA 90810

Database(s) : [ECHO, FRS, HAZNET - CA, HIST HAZNET - CA, HWG - CA, RCRA_SQG] ***(cont.)***

Envirosite ID: 290484
EPA ID: CAC000013680

RCRA_SQG ***(cont.)***

Handler Activities Summary

U.S. Importer of Hazardous Waste :	N
Mixed Waste (Haz. and Radioactive) :	N
Recycler of Hazardous Waste :	N
Transporter of Hazardous Waste :	N
Treater, Storer or Disposer of HW :	N
Underground Injection Activity :	N
On-site Burner Exemption :	N
Furnace Exemption :	N
Used Oil Fuel Burner :	N
Used Oil Processor :	N
Used Oil Refiner :	N
Used Oil Fuel Marketer to Burner :	N
Used Oil Specification Marketer :	N
Used Oil Transfer Facility :	N
Used Oil Transporter :	N

Notices of Violations Summary

Regulation Violated :	N

Map Id: B40
Direction: SSW
Distance: 0.047 mi., 249 ft.
Elevation: 10 ft.
Relative: Lower

Site Name : A P FISCHER OIL BULK FARM | Dion and Sons, Inc | A P FISCHER OIL INC
1600 CASPIAN AVE
LONG BEACH, CA 90813

Database(s) : [AST - CA, CALEPA SITES - CA, HIST AST - CA]

Envirosite ID: 1061187
EPA ID: N/R

AST - CA

Facility Name :	A P FISCHER OIL BULK FARM
Facility Address :	1600 CASPIAN AVE, LONG BEACH, CA 90813
County :	Los Angeles County
Site ID :	421755
Facility Identifer :	N/R
EPA Identifier :	cal000234755
Facility Explorer ID :	421755
Dun and Bradsheet Number :	N/R
Regulatory Programs :	Aboveground Petroleum Storage, Chemical Storage Facilities, Hazardous Waste Generator

Map Id: B40
Direction: SSW
Distance: 0.047 mi., 249 ft.
Elevation: 10 ft.
Relative: Lower

Site Name : A P FISCHER OIL BULK FARM | Dion and Sons, Inc | A P FISCHER OIL INC
1600 CASPIAN AVE
LONG BEACH, CA 90813

Database(s) : [AST - CA, CALEPA SITES - CA, HIST AST - CA] ***(cont.)***

Envirosite ID: 1061187
EPA ID: N/R

AST - CA ***(cont.)***

SIC :	N/R
NAICS :	N/R
Latitude :	33.787550
Longitude :	-118.211980
Hyperlink :	Click here for hyperlink provided by the agency.
Last Date in Agency List :	2021-09-23

Violations

Details for this site have been truncated due to the large number of available details for this site within this dataset. For the complete details for this site, contact your Envirosite account representative for a complimentary site report containing all of the details available.

Violation Date :	2018-03-05
Citation :	HSC 6.11 25404(e)(4) - California Health and Safety Code, Chapter 6.11, Section(s) 25404(e)(4)
Description :	Failure to report program data electronically.
Notes :	Returned to compliance on 07/11/2018. CERS IS NOT UPDATED. OPERATOR WILL WORK WITH STEVE SANTOS TO GET IT CONPLIANCE.
Division :	Long Beach Environmental Heath
Program :	HW
Source :	CERS

Violation Date :	2018-02-28
Citation :	HSC 6.95 25505(a)(4) - California Health and Safety Code, Chapter 6.95, Section(s) 25505(a)(4)
Description :	Failure to provide initial and annual training to all employees in safety procedures in the event of a release or threatened release of a hazardous material or failure to document and maintain training records for a minimum of three years.

Notes :

Returned to compliance on 03/30/2018. OBSERVATION: FACILITY DID NOT HAVE RECORDS OF EMPLOYEE TRAINING FOR THE MANAGEMENT OF HAZARDOUS MATERIALS INCLUDING HAZARDOUS WASTE. CORRECTIVE ACTION: WITHIN 30 DAYS, LOCATE TRAINING RECORDS AND MAKE AVAILABLE FOR RE-INSPECTION. IF ANNUAL REFRESHER TRAINING OR INITIAL TRAINING HAS NOT BEEN PROVIDED TO YOUR EMPLOYEES, IMMEDIATELY PROVIDE EMPLOYEE TRAINING FOR THE MANAGEMENT OF HAZARDOUS MATERIALS INCLUDING HAZARDOUS WASTE. EMPLOYEE TRAINING DOCUMENTATION TEMPLATE WAS PROVIDED TO FACILITY. YOU MAY USE THIS TEMPLATE TO DOCUMENT YOUR EMPLOYEE TRAINING. BE ADVISED, ANNUAL REFRESHER TRAINING IS REQUIRED FOR EMPLOYEES FOR THE MANAGEMENT OF HAZARDOUS MATERIALS.

Division : Long Beach Environmental Heath

Map Id: B40
Direction: SSW
Distance: 0.047 mi., 249 ft.
Elevation: 10 ft.
Relative: Lower

Site Name : A P FISCHER OIL BULK FARM | Dion and Sons, Inc | A P FISCHER OIL INC
1600 CASPIAN AVE
LONG BEACH, CA 90813

Database(s) : [AST - CA, CALEPA SITES - CA, HIST AST - CA] ***(cont.)***

Envirosite ID: 1061187
EPA ID: N/R

AST - CA ***(cont.)***

Program : HMRRP
Source : CERS

Violation Date : 2018-02-28

Citation : HSC 6.67 25270.4.5(a) - California Health and Safety Code, Chapter 6.67, Section(s) 25270.4.5(a)

Description : Failure to have a licensed professional engineer properly review and certify the SPCC Plan.

Notes : Returned to compliance on 12/07/2018. SPCC PLAN WAS CERTIFIED BY A PROFESSIONAL ENGINEER, HOWEVER, 5 YEAR REVIEW HAS NOT BEEN COMPLETED. LAST REVIEW AND MANAGEMENT APPROVAL WAS 8/12/11.

Division : Long Beach Environmental Heath
Program : APSA
Source : CERS

Violation Date : 2018-02-28

Citation : HSC 6.67 25270.4.5 (a) - California Health and Safety Code, Chapter 6.67, Section(s) 25270.4.5 (a)

Description : Failure to complete a review and evaluation of the SPCC Plan at least once every five years, document the completion of the review, and sign a statement as to whether the SPCC Plan will be amended.

Notes : Returned to compliance on 12/07/2018. OBSERVATION: FACILITY HAS NOT CONDUCTED A 5 YEAR REVIEW. LAST REVIEW ON SPCC PLAN WAS 8/12/11 CORRECTIVE ACTION: A 5 YEAR REVIEW IS REQUIRED TO INCLUDE ANY TECHNICAL AMENDMENTS WHICH MUST BE CERTIFIED BY PROFESSIONAL ENGINEER.

Division : Long Beach Environmental Heath
Program : APSA
Source : CERS

Violation Date : 2018-02-28

Citation : HSC 6.67 25270.6(a)(1), 25270.6(a)(2) - California Health and Safety Code, Chapter 6.67, Section(s) 25270.6(a)(1), 25270.6(a)(2)

Description : Failure to submit a tank facility statement on or before January 1 annually unless a current Business Plan has been submitted.

Map Id: B40
Direction: SSW
Distance: 0.047 mi., 249 ft.
Elevation: 10 ft.
Relative: Lower

Site Name : A P FISCHER OIL BULK FARM | Dion and Sons, Inc | A P FISCHER OIL INC
1600 CASPIAN AVE
LONG BEACH, CA 90813

Database(s) : [AST - CA, CALEPA SITES - CA, HIST AST - CA] ***(cont.)***

Envirosite ID: 1061187
EPA ID: N/R

AST - CA ***(cont.)***

Notes :

Returned to compliance on 12/07/2018. OBSERVATION: A TANK FACILITY STATEMENT HAS NOT BEEN PROVIDED IN LIEU OF A HAZARDOUS MATERIALS BUSINESS EMERGENCY PLAN. FACILITY ALSO HAS NOT SUBMITTED A HAZARDOUS MATERIALS BUSINESS EMERGENCY (HMBEP) ELECTRONICALLY IN THE CALIFORNIA ENVIRONMENTAL REPORTING SYSTEM (CERS). CERS INFORMATION WAS PROVIDED TO FACILITY DURING THE INSPECTION. CORRECTIVE ACTION: SUBMIT A HAZARDOUS MATERIALS BUSINESS EMERGENCY PLAN IN CERS TO PROVIDE TANK FACILITY INFORMATION.

Division :	Long Beach Environmental Heath
Program :	APSA
Source :	CERS

Enforcements

Enforcement Action Date :	N/R
Type :	N/R
Description :	N/R
Notes :	N/R
Division :	N/R
Program :	N/R
Source :	N/R

Chemicals

Chemical Name :	Ethylene Glycol
CAS Number :	N/R
Hazard Type(s) :	N/R
Max Daily Amount / Unit :	12-59 Gallons
Average Daily Amount / Unit :	12-59 Gallons
Days Onsite :	365
Physical State(s) :	Liquid

Chemical Name :	Lubricating Oils
CAS Number :	N/R
Hazard Type(s) :	N/R
Max Daily Amount / Unit :	60000-119999 Gallons
Average Daily Amount / Unit :	12000-59999 Gallons
Days Onsite :	365
Physical State(s) :	Liquid, Mix

Chemical Name :	Motor Oil
CAS Number :	N/R
Hazard Type(s) :	N/R
Max Daily Amount / Unit :	1000-4999 Pounds
Average Daily Amount / Unit :	1000-4999 Pounds
Days Onsite :	365
Physical State(s) :	Solid

Map Id: B40
Direction: SSW
Distance: 0.047 mi., 249 ft.
Elevation: 10 ft.
Relative: Lower

Site Name : A P FISCHER OIL BULK FARM | Dion and Sons, Inc | A P FISCHER OIL INC
1600 CASPIAN AVE
LONG BEACH, CA 90813

Database(s) : [AST - CA, CALEPA SITES - CA, HIST AST - CA] ***(cont.)***

Envirosite ID: 1061187
EPA ID: N/R

AST - CA ***(cont.)***

Chemical Name :	Motor Oil
CAS Number :	N/R
Hazard Type(s) :	N/R
Max Daily Amount / Unit :	600-1199 Gallons
Average Daily Amount / Unit :	120-599 Gallons
Days Onsite :	365
Physical State(s) :	Liquid

Chemical Name :	Propane
CAS Number :	74-98-6
Hazard Type(s) :	N/R
Max Daily Amount / Unit :	12-59 Gallons
Average Daily Amount / Unit :	12-59 Gallons
Days Onsite :	65
Physical State(s) :	Gas, Pure

Site ID :	443701
Facility Identifer :	N/R
EPA Identifier :	N/R
Facility Explorer ID :	443701
Dun and Bradsheet Number :	N/R
Regulatory Programs :	Chemical Storage Facilities, Aboveground Petroleum Storage
SIC :	N/R
NAICS :	N/R
Latitude :	33.787550
Longitude :	-118.211980
Hyperlink :	Click here for hyperlink provided by the agency.
Last Date in Agency List :	2018-10-18

Violations

Violation Date :	N/R
Citation :	N/R
Description :	N/R
Notes :	N/R
Division :	N/R
Program :	N/R
Source :	N/R

Enforcements

Enforcement Action Date :	N/R
Type :	N/R
Description :	N/R
Notes :	N/R
Division :	N/R
Program :	N/R
Source :	N/R

Map Id: B40
Direction: SSW
Distance: 0.047 mi., 249 ft.
Elevation: 10 ft.
Relative: Lower

Site Name : A P FISCHER OIL BULK FARM | Dion and Sons, Inc | A P FISCHER OIL INC
1600 CASPIAN AVE
LONG BEACH, CA 90813

Database(s) : [AST - CA, CALEPA SITES - CA, HIST AST - CA] ***(cont.)***

Envirosite ID: 1061187
EPA ID: N/R

AST - CA ***(cont.)***

Chemicals

Chemical Name :	N/R
CAS Number :	N/R
Hazard Type(s) :	N/R
Max Daily Amount / Unit :	N/R
Average Daily Amount / Unit :	N/R
Days Onsite :	N/R
Physical State(s) :	N/R

CALEPA SITES - CA

Facility Name :	A P FISCHER OIL BULK FARM
Facility Address :	1600 CASPIAN AVE, LONG BEACH, 90813
Site ID :	421755
EI ID :	10644571
EI Description :	Aboveground Petroleum Storage
Latitude :	33.787550
Longitude :	-118.211980
Agency Hyperlink :	Click here for hyperlink provided by the agency.
Last Date in Agency List :	2021-02-13

Site ID :	421755
EI ID :	10644571
EI Description :	Chemical Storage Facilities
Latitude :	33.787550
Longitude :	-118.211980
Agency Hyperlink :	Click here for hyperlink provided by the agency.
Last Date in Agency List :	2021-02-13

Site ID :	421755
EI ID :	10644571
EI Description :	Hazardous Waste Generator
Latitude :	33.787550
Longitude :	-118.211980
Agency Hyperlink :	Click here for hyperlink provided by the agency.
Last Date in Agency List :	2021-02-13

Facility Name :	Dion and Sons, Inc
Facility Address :	1600 CASPIAN AVE, LONG BEACH, 90813
Site ID :	574402
EI ID :	10644571
EI Description :	Chemical Storage Facilities
Latitude :	33.787550
Longitude :	-118.211980
Agency Hyperlink :	Click here for hyperlink provided by the agency.
Last Date in Agency List :	2021-08-26

Map Id: B40
Direction: SSW
Distance: 0.047 mi., 249 ft.
Elevation: 10 ft.
Relative: Lower

Site Name : A P FISCHER OIL BULK FARM | Dion and Sons, Inc | A P FISCHER OIL INC
1600 CASPIAN AVE
LONG BEACH, CA 90813

Database(s) : [AST - CA, CALEPA SITES - CA, HIST AST - CA] ***(cont.)***

Envirosite ID: 1061187
EPA ID: N/R

CALEPA SITES - CA ***(cont.)***

Site ID :	574402
EI ID :	10644571
EI Description :	Aboveground Petroleum Storage
Latitude :	33.787550
Longitude :	-118.211980
Agency Hyperlink :	Click here for hyperlink provided by the agency.
Last Date in Agency List :	2021-08-26

HIST AST - CA

Facility Name :	A P FISCHER OIL INC
Facility Address :	1600 CASPIAN AVE, LONG BEACH, CA 90813
County :	Los Angeles

Site Details

CUPA :	Long Beach
Owner Name :	A P FISCHER OIL INC
Total Gallons :	58,900
Last Date in Agency List :	2012-10-01

Map Id: C41
Direction: S
Distance: 0.047 mi., 250 ft.
Elevation: 11 ft.
Relative: Lower

Site Name : RAMSEYS AUTO SALES & BODY SHOP | GRACE F HALL LIVING TRUST, DATED JULY 14, 1987 | UNICHEM INTERNATIONAL INC
1455 W 16TH ST | 1455 WEST 16TH
LONG BEACH, CA

Database(s) : [ECHO, FRS, HAZNET - CA, HWG - CA, RCRA_NONGEN]

Envirosite ID: 41148768
EPA ID: CAC003046675

ECHO

Facility Name :	RAMSEYS AUTO SALES & BODY SHOP
Facility Address :	1455 W 16TH ST, LONG BEACH, CA 90813
County :	LOS ANGELES
Last Inspection Date :	N/R
Registry ID :	110070589223
FIPS Code :	N/R
EPA Region :	09
Inspection Count :	0
Last Inspection Days :	N/R
Informal Count :	0
Last Informal Action Date :	N/R
Formal Action Count :	0

Map Id: C41
Direction: S
Distance: 0.047 mi., 250 ft.
Elevation: 11 ft.
Relative: Lower

Site Name : RAMSEYS AUTO SALES & BODY SHOP | GRACE F HALL LIVING TRUST, DATED JULY 14, 1987 | UNICHEM INTERNATIONAL INC
1455 W 16TH ST | 1455 WEST 16TH
LONG BEACH, CA

Database(s) : [ECHO, FRS, HAZNET - CA, HWG - CA, RCRA_NONGEN] ***(cont.)***

Envirosite ID: 41148768
EPA ID: CAC003046675

ECHO ***(cont.)***

Last Formal Action Date :	N/R
Total Penalties :	0
Penalty Count :	N/R
Last Penalty Date :	N/R
Last Penalty Amount :	N/R
QTRS IN NC :	0
Programs IN SNC :	0
Current Compliance Status :	No Violation Identified
Three-Year Compliance Status :	_____
Collection Method :	Zip Code Centroid
Reference Point :	N/R
Accuracy Meters :	10000
Derived Tribes :	N/R
Derived HUC :	N/R
Derived WBD :	N/R
Derived STCTY FIPS :	N/R
Derived Zip :	N/R
Derived CD113 :	N/R
Derived CB2010 :	N/R
MYRTK Universe :	NNN
NPDES IDs :	N/R
CWA Permit Types :	N/R
CWA Compliance Tracking :	N/R
CWA NAICS :	N/R
CWA SICS :	N/R
CWA Inspection Count :	N/R
CWA Last Inspection Days :	N/R
CWA Informal Count :	N/R
CWA Formal Action Count :	N/R
CWA Last Formal Action Date :	N/R
CWA Penalties :	N/R
CWA Last Penalty Date :	N/R
CWA Last Penalty Amount :	N/R
CWA Quarters IN NC :	N/R
CWA Current Compliance Status :	N/R
CWA Current SNC Flag :	N
CWA 13 Quarters Compliance Status :	N/R
CWA 13 Quarters Effluent Exceedances:	N/R
CWA Three-Year QNCR Codes :	N/R
DFR URL :	Click here for hyperlink provided by the agency.
Facility SIC :	N/R
Facility NAICS :	811121 - Automotive Body, Paint, and Interior Repair and Maintenance
Facility Last Inspection EPA Date :	N/R
Facility Last Inspection State Date :	N/R
Facility Last Formal Act EPA Date :	N/R
Facility Last Formal Act State Date :	N/R
Facility Last Informal Act EPA Date :	N/R
Facility Last Informal Act State Date:	N/R
Facility Federal Agency :	N/R
TRI Reporter :	N/R
Facility Imp Water Flag :	N/R
Current SNC Flag :	N
Indian County Flag :	N

Map Id: C41
Direction: S
Distance: 0.047 mi., 250 ft.
Elevation: 11 ft.
Relative: Lower

Site Name : RAMSEYS AUTO SALES & BODY SHOP | GRACE F HALL LIVING TRUST, DATED JULY 14, 1987 | UNICHEM INTERNATIONAL INC
1455 W 16TH ST | 1455 WEST 16TH
LONG BEACH, CA

Database(s) : [ECHO, FRS, HAZNET - CA, HWG - CA, RCRA_NONGEN] ***(cont.)***

Envirosite ID: 41148768
EPA ID: CAC003046675

ECHO ***(cont.)***

Federal Flag :	N/R
US Mexico Border Flag :	N/R
Chesapeak Bay Flag :	N/R
AIR Flag :	N
NPDES Flag :	N
SDWIS Flag :	N
RCRA Flag :	Y
TRI Flag :	N
GHG Flag :	N
Major Flag :	N/R
Active Flag :	Y
NAA Flag :	N
Latitude :	33.780911
Longitude :	-118.196312
Last Date in Agency List :	2021-08-20
Facility Name :	UNICHEM INTERNATIONAL INC
Facility Address :	1455 W 16TH ST, LONG BEACH, CA 90813
County :	LOS ANGELES
Last Inspection Date :	N/R
Registry ID :	110002644032
FIPS Code :	06037
EPA Region :	09
Inspection Count :	0
Last Inspection Days :	N/R
Informal Count :	0
Last Informal Action Date :	N/R
Formal Action Count :	0
Last Formal Action Date :	N/R
Total Penalties :	0
Penalty Count :	N/R
Last Penalty Date :	N/R
Last Penalty Amount :	N/R
QTRS IN NC :	0
Programs IN SNC :	0
Current Compliance Status :	No Violation Identified
Three-Year Compliance Status :	_____
Collection Method :	ADDRESS MATCHING-HOUSE NUMBER
Reference Point :	CENTER OF A FACILITY OR STATION
Accuracy Meters :	30
Derived Tribes :	N/R
Derived HUC :	18070105
Derived WBD :	N/R
Derived STCTY FIPS :	06037
Derived Zip :	90813
Derived CD113 :	47
Derived CB2010 :	060375755001032
MYRTK Universe :	NNN
NPDES IDs :	N/R
CWA Permit Types :	N/R

Map Id: C41
Direction: S
Distance: 0.047 mi., 250 ft.
Elevation: 11 ft.
Relative: Lower

Site Name : RAMSEYS AUTO SALES & BODY SHOP | GRACE F HALL LIVING TRUST, DATED JULY 14, 1987 | UNICHEM INTERNATIONAL INC
1455 W 16TH ST | 1455 WEST 16TH
LONG BEACH, CA

Database(s) : [ECHO, FRS, HAZNET - CA, HWG - CA, RCRA_NONGEN] ***(cont.)***

Envirosite ID: 41148768
EPA ID: CAC003046675

ECHO ***(cont.)***

CWA Compliance Tracking :	N/R
CWA NAICS :	N/R
CWA SICS :	N/R
CWA Inspection Count :	N/R
CWA Last Inspection Days :	N/R
CWA Informal Count :	N/R
CWA Formal Action Count :	N/R
CWA Last Formal Action Date :	N/R
CWA Penalties :	N/R
CWA Last Penalty Date :	N/R
CWA Last Penalty Amount :	N/R
CWA Quarters IN NC :	N/R
CWA Current Compliance Status :	N/R
CWA Current SNC Flag :	N
CWA 13 Quarters Compliance Status :	N/R
CWA 13 Quarters Effluent Exceedances:	N/R
CWA Three-Year QNCR Codes :	N/R
DFR URL :	Click here for hyperlink provided by the agency.
Facility SIC :	N/R
Facility NAICS :	N/R
Facility Last Inspection EPA Date :	N/R
Facility Last Inspection State Date :	N/R
Facility Last Formal Act EPA Date :	N/R
Facility Last Formal Act State Date :	N/R
Facility Last Informal Act EPA Date :	N/R
Facility Last Informal Act State Date:	N/R
Facility Federal Agency :	N/R
TRI Reporter :	N/R
Facility Imp Water Flag :	N/R
Current SNC Flag :	N
Indian County Flag :	N
Federal Flag :	N/R
US Mexico Border Flag :	N
Chesapeak Bay Flag :	N/R
AIR Flag :	N
NPDES Flag :	N
SDWIS Flag :	N
RCRA Flag :	Y
TRI Flag :	N
GHG Flag :	N
Major Flag :	N/R
Active Flag :	Y
NAA Flag :	Y
Latitude :	33.78732
Longitude :	-118.21158
Last Date in Agency List :	2021-08-20

FRS

Facility Name :	GRACE F HALL LIVING TRUST, DATED JULY 14, 1987
Facility Address :	1455 W 16TH ST, LONG BEACH, CA 90813-1325
County :	LOS ANGELES

Map Id: C41
Direction: S
Distance: 0.047 mi., 250 ft.
Elevation: 11 ft.
Relative: Lower

Site Name : RAMSEYS AUTO SALES & BODY SHOP | GRACE F HALL LIVING TRUST, DATED JULY 14, 1987 | UNICHEM INTERNATIONAL INC
1455 W 16TH ST | 1455 WEST 16TH
LONG BEACH, CA

Database(s) : [ECHO, FRS, HAZNET - CA, HWG - CA, RCRA_NONGEN] ***(cont.)***

Envirosite ID: 41148768
EPA ID: CAC003046675

FRS ***(cont.)***

Site Details

Registry ID :	110070726848
FRS Facility URL :	Click here for hyperlink provided by the agency.
Last Date in Agency List :	2021-07-17

Source Description

Source Description :

RCRAInfo is EPA's comprehensive information system that supports the Resource Conservation and Recovery Act (RCRA) of 1976 and the Hazardous and Solid Waste Amendments (HSWA) of 1984 through the tracking of events and activities related to facilities that generate, transport, and treat, store, or dispose of hazardous waste. RCRAInfo allows RCRA program staff to track the notification, permit, compliance, and corrective action activities required under RCRA. RCRAInfo also supports generation of the National Hazardous Waste Biennial Report. All generators and treatment, storage, and disposal facilities who handle hazardous waste are required to report to the EPA Administrator at least once every two years to support creation of the Biennial Report.

FRS Environmental Interest

Source and System ID :	RCRAINFO - CAC003046675
Facility Name :	RAMSEYS AUTO SALES & BODY SHOP
Facility Address :	1455 W 16TH ST, LONG BEACH, CA 90813-0000
County :	LOS ANGELES

Site Details

Registry ID :	110070589223
FRS Facility URL :	Click here for hyperlink provided by the agency.
Last Date in Agency List :	2021-07-17

Source Description

Source Description :

RCRAInfo is EPA's comprehensive information system that supports the Resource Conservation and Recovery Act (RCRA) of 1976 and the Hazardous and Solid Waste Amendments (HSWA) of 1984 through the tracking of events and activities related to facilities that generate, transport, and treat, store, or dispose of hazardous waste. RCRAInfo allows RCRA program staff to track the notification, permit, compliance, and corrective action activities required under RCRA. RCRAInfo also supports generation of the National Hazardous Waste Biennial Report. All generators and treatment, storage, and disposal facilities who handle hazardous waste are required to report to the EPA Administrator at least once every two years to support creation of the Biennial Report.

Map Id: C41
Direction: S
Distance: 0.047 mi., 250 ft.
Elevation: 11 ft.
Relative: Lower

Site Name : RAMSEYS AUTO SALES & BODY SHOP | GRACE F HALL LIVING TRUST, DATED JULY 14, 1987 | UNICHEM INTERNATIONAL INC
1455 W 16TH ST | 1455 WEST 16TH
LONG BEACH, CA

Database(s) : [ECHO, FRS, HAZNET - CA, HWG - CA, RCRA_NONGEN] ***(cont.)***

Envirosite ID: 41148768
EPA ID: CAC003046675

FRS ***(cont.)***

FRS Environmental Interest

Source and System ID :	RCRAINFO - CAL000207320
Facility Name :	UNICHEM INTERNATIONAL INC
Facility Address :	1455 W 16TH ST, LONG BEACH, CA 90813
County :	LOS ANGELES

Site Details

Registry ID :	110002644032
FRS Facility URL :	Click here for hyperlink provided by the agency.
Last Date in Agency List :	2021-07-17

Source Description

Source Description :

RCRAInfo is EPA's comprehensive information system that supports the Resource Conservation and Recovery Act (RCRA) of 1976 and the Hazardous and Solid Waste Amendments (HSWA) of 1984 through the tracking of events and activities related to facilities that generate, transport, and treat, store, or dispose of hazardous waste. RCRAInfo allows RCRA program staff to track the notification, permit, compliance, and corrective action activities required under RCRA. RCRAInfo also supports generation of the National Hazardous Waste Biennial Report. All generators and treatment, storage, and disposal facilities who handle hazardous waste are required to report to the EPA Administrator at least once every two years to support creation of the Biennial Report.

FRS Environmental Interest

Source and System ID :	RCRAINFO - CAD040952368

HAZNET - CA

Facility Name :	GRACE F HALL LIVING TRUST, DATED JULY 14, 1987
Facility Address :	1455 W 16TH ST, LONG BEACH, CA 90813
County :	LOS ANGELES

Site Details

Generator EPA ID :	CAC003046675
Active :	Inactive
Category :	STATE
Facility Types :	N/R
Type :	TEMPORARY
Contact Name :	N/R
Contact Phone :	N/R
Facility Mailing Address :	905 N RIDGE VIEW DR, SANTA MARIA, CA 934556319
Latitude :	33.78764700

Map Id: C41
Direction: S
Distance: 0.047 mi., 250 ft.
Elevation: 11 ft.
Relative: Lower

Site Name : RAMSEYS AUTO SALES & BODY SHOP | GRACE F HALL LIVING TRUST, DATED JULY 14, 1987 | UNICHEM INTERNATIONAL INC
1455 W 16TH ST | 1455 WEST 16TH
LONG BEACH, CA

Database(s) : [ECHO, FRS, HAZNET - CA, HWG - CA, RCRA_NONGEN] ***(cont.)***

Envirosite ID: 41148768
EPA ID: CAC003046675

HAZNET - CA ***(cont.)***

Longitude :	-118.21159800
Agency Hyperlink :	Click here for hyperlink provided by the agency.
Last Date in Agency List :	2021-07-08
Facility Name :	RAMSEYS AUTO SALES & BODY SHOP
Facility Address :	1455 W 16TH ST, LONG BEACH, CA 90813
County :	LOS ANGELES

Site Details

Generator EPA ID :	CAL000207320
Active :	Active
Category :	STATE
Facility Types :	N/R
Type :	PERMANENT
Contact Name :	N/R
Contact Phone :	N/R
Facility Mailing Address :	1455 W 16TH ST, LONG BEACH, CA 908130000
Latitude :	33.78738771
Longitude :	-118.21140694
Agency Hyperlink :	Click here for hyperlink provided by the agency.
Last Date in Agency List :	2021-07-08

Waste Generator Details

State Waste :

2019: 343 - Unspecified organic liquid mixture, 0.18700 tons to CAD008252405
2016: 214 - Unspecified solvent mixture, 0.072 tons to MXC130619001
2013: 212 - Oxygenated solvents (acetone, butanol, ethyl acetate, etc.), 0.033 tons to 02-IV-99-10
2010: 343 - Unspecified organic liquid mixture, 0.068 tons to CAD008252405
2003: 214 - Unspecified solvent mixture, 0.198 tons to CAD008252405
2002: 214 - Unspecified solvent mixture, 0.162 tons to CAD008252405
2002: 212 - Oxygenated solvents (acetone, butanol, ethyl acetate, etc.), 0.025 tons to CAT000613976
2001: 212 - Oxygenated solvents (acetone, butanol, ethyl acetate, etc.), 0.329 tons to CAT000613976
2000: 212 - Oxygenated solvents (acetone, butanol, ethyl acetate, etc.), 0.38 tons to CAT000613976
1999: 212 - Oxygenated solvents (acetone, butanol, ethyl acetate, etc.), 0.058 tons to CAT000613976
1999: 212 - Oxygenated solvents (acetone, butanol, ethyl acetate, etc.), 0.188 tons to CAT000613976

Facility Name :	RAMSEY'S AUTO SALES & COLLISION CENTER
Facility Address :	1455 W 16TH ST, LONG BEACH, CA 90813
County :	LOS ANGELES

Map Id: C41
Direction: S
Distance: 0.047 mi., 250 ft.
Elevation: 11 ft.
Relative: Lower

Site Name : RAMSEYS AUTO SALES & BODY SHOP | GRACE F HALL LIVING TRUST, DATED JULY 14, 1987 | UNICHEM INTERNATIONAL INC
1455 W 16TH ST | 1455 WEST 16TH
LONG BEACH, CA

Database(s) : [ECHO, FRS, HAZNET - CA, HWG - CA, RCRA_NONGEN] ***(cont.)***

Envirosite ID: 41148768
EPA ID: CAC003046675

HAZNET - CA ***(cont.)***

Site Details

Generator EPA ID :	CAL000122959
Active :	Inactive
Category :	STATE
Facility Types :	N/R
Type :	PERMANENT
Contact Name :	N/R
Contact Phone :	N/R
Facility Mailing Address :	1455 W 16TH ST, LONG BEACH, CA 908131325
Latitude :	33.78738771
Longitude :	-118.21140694
Agency Hyperlink :	Click here for hyperlink provided by the agency.
Last Date in Agency List :	2021-07-08

Waste Generator Details

State Waste :	1998: 212 - Oxygenated solvents (acetone, butanol, ethyl acetate, etc.), 0.312 tons to CAT000613976 1996: 212 - Oxygenated solvents (acetone, butanol, ethyl acetate, etc.), 0.162 tons to CAT000613976
Facility Name :	THE GRACE F. HALL LIVING TRUST
Facility Address :	1455 W 16TH ST, LONG BEACH, CA 90813
County :	LOS ANGELES

Site Details

Generator EPA ID :	CAC001038824
Active :	Inactive
Category :	STATE
Facility Types :	N/R
Type :	TEMPORARY
Contact Name :	N/R
Contact Phone :	N/R
Facility Mailing Address :	1962 FREEMAN AVE, LONG BEACH, CA 908040000
Latitude :	33.78738771
Longitude :	-118.21140694
Agency Hyperlink :	Click here for hyperlink provided by the agency.
Last Date in Agency List :	2021-07-08

Waste Generator Details

State Waste :	1994: 214 - Unspecified solvent mixture, 1.116 tons to CAT080011059
Facility Name :	UNICHEM INTERNATIONAL INCORPORATED
Facility Address :	1455 WEST 16TH, LONG BEACH, CA 90813
County :	LOS ANGELES

Map Id: C41
Direction: S
Distance: 0.047 mi., 250 ft.
Elevation: 11 ft.
Relative: Lower

Site Name : RAMSEYS AUTO SALES & BODY SHOP | GRACE F HALL LIVING TRUST, DATED JULY 14, 1987 | UNICHEM INTERNATIONAL INC
1455 W 16TH ST | 1455 WEST 16TH
LONG BEACH, CA

Database(s) : [ECHO, FRS, HAZNET - CA, HWG - CA, RCRA_NONGEN] ***(cont.)***

Envirosite ID: 41148768
EPA ID: CAC003046675

HAZNET - CA ***(cont.)***

Site Details

Generator EPA ID :	CAD040952368
Active :	Inactive
Category :	FEDERAL
Facility Types :	N/R
Type :	PERMANENT
Contact Name :	N/R
Contact Phone :	N/R
Facility Mailing Address :	1455 WEST 16TH, LONG BEACH, CA 908130000
Latitude :	33.78738771
Longitude :	-118.21140694
Agency Hyperlink :	Click here for hyperlink provided by the agency.
Last Date in Agency List :	2021-07-08

HWG - CA

Facility Name :	GRACE F HALL LIVING TRUST, DATED JULY 14, 1987
Facility Address :	1455 W 16TH ST, LONG BEACH, CA 90813
County :	LOS ANGELES
EPA ID :	CAC003046675
Status :	Inactive
Category :	STATE
Type :	TEMPORARY
Facility Type :	N/R
Mailing Address :	905 N RIDGE VIEW DR, SANTA MARIA, CA 934556319
Owner Name :	GRACE F HALL LIVING TRUST, DATED JU
Owner Address :	905 N RIDGE VIEW DR, SANTA MARIA, CA 934556319
Operator Name :	MR. ROBERT FAUST, TRUSTEE
Operator Address :	905 N RIDGE VIEW DR, SANTA MARIA, CA 934556319
Latitude :	33.787647
Longitude :	-118.211598

Facility Name :	RAMSEYS AUTO SALES & BODY SHOP
Facility Address :	1455 W 16TH ST, LONG BEACH, CA 90813
County :	LOS ANGELES
EPA ID :	CAL000207320
Status :	Active
Category :	STATE
Type :	PERMANENT
Facility Type :	N/R
Mailing Address :	1455 W 16TH ST, LONG BEACH, CA 908130000
Owner Name :	JOSE ALVARADO
Owner Address :	1455 W 16TH ST, LONG BEACH, CA 908131325
Operator Name :	JOSE ALVARADO
Operator Address :	1455 W 16TH ST, LONG BEACH, CA 90813
Latitude :	33.787302
Longitude :	-118.211399

Map Id: C41
Direction: S
Distance: 0.047 mi., 250 ft.
Elevation: 11 ft.
Relative: Lower

Site Name : RAMSEYS AUTO SALES & BODY SHOP | GRACE F HALL LIVING TRUST, DATED JULY 14, 1987 | UNICHEM INTERNATIONAL INC
1455 W 16TH ST | 1455 WEST 16TH
LONG BEACH, CA

Database(s) : [ECHO, FRS, HAZNET - CA, HWG - CA, RCRA_NONGEN] ***(cont.)***

Envirosite ID: 41148768
EPA ID: CAC003046675

HWG - CA ***(cont.)***

Facility Name :	RAMSEY'S AUTO SALES & COLLISION CENTER
Facility Address :	1455 W 16TH ST, LONG BEACH, CA 90813
County :	LOS ANGELES
EPA ID :	CAL000122959
Status :	Inactive
Category :	STATE
Type :	PERMANENT
Facility Type :	N/R
Mailing Address :	1455 W 16TH ST, LONG BEACH, CA 908131325
Owner Name :	JORGE HERNANDEZ
Owner Address :	1455 W 16TH ST, LONG BEACH, CA 908131325
Operator Name :	CHARLES ROOT-SAFETY DIR
Operator Address :	INACT PER NONDEL 00VQ - CR, LONG BEACH, CA 908131325
Latitude :	33.78733
Longitude :	-118.211441
Facility Name :	THE GRACE F. HALL LIVING TRUST
Facility Address :	1455 W 16TH ST, LONG BEACH, CA 90813
County :	LOS ANGELES
EPA ID :	CAC001038824
Status :	Inactive
Category :	STATE
Type :	TEMPORARY
Facility Type :	N/R
Mailing Address :	1962 FREEMAN AVE, LONG BEACH, CA 908040000
Owner Name :	THE GRACE F. HALL LIVING TRUST
Owner Address :	1962 FREEMAN AVE, LONG BEACH, CA 908040000
Operator Name :	GUIDO HAUG
Operator Address :	1962 FREEMAN AVE, LONG BEACH, CA 908040000
Latitude :	33.78733
Longitude :	-118.211441
Facility Name :	UNICHEM INTERNATIONAL INCORPORATED
Facility Address :	1455 WEST 16TH, LONG BEACH, CA 90813
County :	LOS ANGELES
EPA ID :	CAD040952368
Status :	Inactive
Category :	FEDERAL
Type :	PERMANENT
Facility Type :	N/R
Mailing Address :	1455 WEST 16TH, LONG BEACH, CA 908130000
Owner Name :	SIMON ENGINEERING LIMITED
Owner Address :	N/A
Operator Name :	INACTIVE PER UNDELIVE SURVEY
Operator Address :	12-2-94, N/A

Map Id: C41
Direction: S
Distance: 0.047 mi., 250 ft.
Elevation: 11 ft.
Relative: Lower

Site Name : RAMSEYS AUTO SALES & BODY SHOP | GRACE F HALL LIVING TRUST, DATED JULY 14, 1987 | UNICHEM INTERNATIONAL INC
1455 W 16TH ST | 1455 WEST 16TH
LONG BEACH, CA

Database(s) : [ECHO, FRS, HAZNET - CA, HWG - CA, RCRA_NONGEN] ***(cont.)***

Envirosite ID: 41148768
EPA ID: CAC003046675

HWG - CA ***(cont.)***

Latitude :	33.787359
Longitude :	-118.211611

RCRA_NONGEN

Facility Name :	GRACE F HALL LIVING TRUST, DATED JULY 14, 1987
Facility Address :	1455 W 16TH ST, LONG BEACH, CA 90813-1325
County :	LOS ANGELES
Date Form Received by Agency :	2019-12-11
EPA ID :	CAC003046675
Mailing Address :	905 N RIDGE VIEW DR, SANTA MARIA, CA 93455-6319
Contact :	MR. ROBERT FAUST, TRUSTEE
Contact Address :	905 N RIDGE VIEW DR, SANTA MARIA, CA 93455-6319
Contact Country :	N/R
Contact Telephone :	805-260-4770
Contact Email :	ROBERTDOUBLES@GMAIL.COM
EPA Region :	09
Land Type :	Not Reported
Source Type :	Implementer
Classification :	Not a generator, verified
Description :	Not a generator, verified
Last Date in Agency List :	2021-09-03

Owner/Operator Summary

Owner/Operator Name :	GRACE F HALL LIVING TRUST, DATED JU
Owner/Operator Address :	905 N RIDGE VIEW DR, SANTA MARIA, CA 93455-6319
Owner/Operator Country :	N/R
Owner/Operator Telephone :	805-260-4770
Owner/Operator Email :	N/R
Owner/Operator Fax :	N/R
Legal Status :	Other land type
Owner/Operator Type :	Owner
Owner/Operator Start Date :	N/R
Owner/Operator End Date :	N/R

Owner/Operator Name :	MR. ROBERT FAUST, TRUSTEE
Owner/Operator Address :	905 N RIDGE VIEW DR, SANTA MARIA, CA 93455-6319
Owner/Operator Country :	N/R
Owner/Operator Telephone :	805-260-4770
Owner/Operator Email :	N/R
Owner/Operator Fax :	N/R
Legal Status :	Other land type
Owner/Operator Type :	Operator
Owner/Operator Start Date :	N/R
Owner/Operator End Date :	N/R

Map Id: C41
Direction: S
Distance: 0.047 mi., 250 ft.
Elevation: 11 ft.
Relative: Lower

Site Name : RAMSEYS AUTO SALES & BODY SHOP | GRACE F HALL LIVING TRUST, DATED JULY 14, 1987 | UNICHEM INTERNATIONAL INC
1455 W 16TH ST | 1455 WEST 16TH
LONG BEACH, CA

Database(s) : [ECHO, FRS, HAZNET - CA, HWG - CA, RCRA_NONGEN] ***(cont.)***

Envirosite ID: 41148768
EPA ID: CAC003046675

RCRA_NONGEN ***(cont.)***

Handler Activities Summary

U.S. Importer of Hazardous Waste :	N
Mixed Waste (Haz. and Radioactive) :	N/R
Recycler of Hazardous Waste :	N
Transporter of Hazardous Waste :	N
Treater, Storer or Disposer of HW :	N
Underground Injection Activity :	N
On-site Burner Exemption :	N
Furnace Exemption :	N
Used Oil Fuel Burner :	N
Used Oil Processor :	N
Used Oil Refiner :	N
Used Oil Fuel Marketer to Burner :	N
Used Oil Specification Marketer :	N
Used Oil Transfer Facility :	N
Used Oil Transporter :	N

Notices of Violations Summary

Regulation Violated :	N

Facility Name :	RAMSEYS AUTO SALES & BODY SHOP
Facility Address :	1455 W 16TH ST, LONG BEACH, CA 90813-0000
County :	LOS ANGELES

Date Form Received by Agency :	1999-05-06
EPA ID :	CAL000207320
Mailing Address :	1455 W 16TH ST, LONG BEACH, CA 90813-0000
Contact :	JOSE ALVARADO
Contact Address :	1455 W 16TH ST, LONG BEACH, CA 90813
Contact Country :	N/R
Contact Telephone :	562-983-6609
Contact Email :	RAMSEYSLONGBEACH@GMAIL.COM
EPA Region :	09
Land Type :	Not Reported
Source Type :	Implementer
Classification :	Not a generator, verified
Description :	Not a generator, verified
Last Date in Agency List :	2021-09-03

Owner/Operator Summary

Owner/Operator Name :	JOSE ALVARADO
Owner/Operator Address :	1455 W 16TH ST, LONG BEACH, CA 90813-1325
Owner/Operator Country :	N/R
Owner/Operator Telephone :	562-983-6609
Owner/Operator Email :	N/R
Owner/Operator Fax :	N/R

Map Id: C41
Direction: S
Distance: 0.047 mi., 250 ft.
Elevation: 11 ft.
Relative: Lower

Site Name : RAMSEYS AUTO SALES & BODY SHOP | GRACE F HALL LIVING TRUST, DATED JULY 14, 1987 | UNICHEM INTERNATIONAL INC
1455 W 16TH ST | 1455 WEST 16TH
LONG BEACH, CA

Database(s) : [ECHO, FRS, HAZNET - CA, HWG - CA, RCRA_NONGEN] ***(cont.)***

Envirosite ID: 41148768
EPA ID: CAC003046675

RCRA_NONGEN ***(cont.)***

Legal Status :	Other land type
Owner/Operator Type :	Owner
Owner/Operator Start Date :	N/R
Owner/Operator End Date :	N/R
Owner/Operator Name :	JOSE ALVARADO
Owner/Operator Address :	1455 W 16TH ST, LONG BEACH, CA 90813
Owner/Operator Country :	N/R
Owner/Operator Telephone :	562-983-6609
Owner/Operator Email :	N/R
Owner/Operator Fax :	N/R
Legal Status :	Other land type
Owner/Operator Type :	Operator
Owner/Operator Start Date :	N/R
Owner/Operator End Date :	N/R

Handler Activities Summary

U.S. Importer of Hazardous Waste :	N
Mixed Waste (Haz. and Radioactive) :	N
Recycler of Hazardous Waste :	Y
Transporter of Hazardous Waste :	N
Treater, Storer or Disposer of HW :	Y
Underground Injection Activity :	N
On-site Burner Exemption :	N
Furnace Exemption :	N
Used Oil Fuel Burner :	N
Used Oil Processor :	N
Used Oil Refiner :	N
Used Oil Fuel Marketer to Burner :	N
Used Oil Specification Marketer :	N
Used Oil Transfer Facility :	N
Used Oil Transporter :	N

Notices of Violations Summary

Regulation Violated :	N

Map Id: C42
Direction: S
Distance: 0.047 mi., 250 ft.
Elevation: 11 ft.
Relative: Lower

Site Name : S&s bumper repair, inc.
1437 W 16TH ST
LONG BEACH, CA 90813

Database(s) : [CALEPA SITES - CA]

Envirosite ID: 36600168
EPA ID: N/R

CALEPA SITES - CA

Facility Name :	S&s bumper repair, inc.
Facility Address :	1437 W 16TH ST, LONG BEACH, 90813
Site ID :	568051
EI ID :	10827877
EI Description :	Hazardous Waste Generator
Latitude :	33.787360
Longitude :	-118.211340
Agency Hyperlink :	Click here for hyperlink provided by the agency.
Last Date in Agency List :	2021-08-26

Site ID :	568051
EI ID :	10827877
EI Description :	Chemical Storage Facilities
Latitude :	33.787360
Longitude :	-118.211340
Agency Hyperlink :	Click here for hyperlink provided by the agency.
Last Date in Agency List :	2021-08-26

Map Id: D43
Direction: NNE
Distance: 0.048 mi., 256 ft.
Elevation: 12 ft.
Relative: Lower

Site Name : BENNIE'S RADIATOR SERVICE | 1X
ANGEL, COREY
1815 HARBOR AVE
LONG BEACH, CA

Database(s) : [CALEPA SITES - CA, ECHO, FRS, HAZNET - CA, HWG - CA, RCRA_NONGEN]

Envirosite ID: 1021660
EPA ID: CAC000606552

CALEPA SITES - CA

Facility Name :	BENNIE'S RADIATOR SERVICE
Facility Address :	1815 HARBOR AVE, LONG BEACH, 90810
Site ID :	376189
EI ID :	10619038
EI Description :	Chemical Storage Facilities
Latitude :	33.790161
Longitude :	-118.210861
Agency Hyperlink :	Click here for hyperlink provided by the agency.
Last Date in Agency List :	2021-08-26

Site ID :	376189
EI ID :	10619038
EI Description :	Hazardous Waste Generator
Latitude :	33.790161
Longitude :	-118.210861
Agency Hyperlink :	Click here for hyperlink provided by the agency.
Last Date in Agency List :	2021-08-26

Map Id: D43
Direction: NNE
Distance: 0.048 mi., 256 ft.
Elevation: 12 ft.
Relative: Lower

Site Name : BENNIE'S RADIATOR SERVICE | 1X
ANGEL, COREY
1815 HARBOR AVE
LONG BEACH, CA

Database(s) : [CALEPA SITES - CA, ECHO, FRS, HAZNET - CA, HWG - CA, RCRA_NONGEN] ***(cont.)***

Envirosite ID: 1021660
EPA ID: CAC000606552

ECHO

Facility Name :	BENNIE'S RADIATOR SERVICE
Facility Address :	1815 HARBOR AVE, LONG BEACH, CA 90810
County :	LOS ANGELES
Last Inspection Date :	N/R
Registry ID :	110070447596
FIPS Code :	N/R
EPA Region :	09
Inspection Count :	0
Last Inspection Days :	N/R
Informal Count :	0
Last Informal Action Date :	N/R
Formal Action Count :	0
Last Formal Action Date :	N/R
Total Penalties :	0
Penalty Count :	N/R
Last Penalty Date :	N/R
Last Penalty Amount :	N/R
QTRS IN NC :	0
Programs IN SNC :	0
Current Compliance Status :	No Violation Identified
Three-Year Compliance Status :	_____
Collection Method :	Zip Code Centroid
Reference Point :	N/R
Accuracy Meters :	10000
Derived Tribes :	N/R
Derived HUC :	N/R
Derived WBD :	N/R
Derived STCTY FIPS :	N/R
Derived Zip :	N/R
Derived CD113 :	N/R
Derived CB2010 :	N/R
MYRTK Universe :	NNN
NPDES IDs :	N/R
CWA Permit Types :	N/R
CWA Compliance Tracking :	N/R
CWA NAICS :	N/R
CWA SICS :	N/R
CWA Inspection Count :	N/R
CWA Last Inspection Days :	N/R
CWA Informal Count :	N/R
CWA Formal Action Count :	N/R
CWA Last Formal Action Date :	N/R
CWA Penalties :	N/R
CWA Last Penalty Date :	N/R
CWA Last Penalty Amount :	N/R
CWA Quarters IN NC :	N/R
CWA Current Compliance Status :	N/R
CWA Current SNC Flag :	N
CWA 13 Quarters Compliance Status :	N/R
CWA 13 Quarters Effluent Exceedances:	N/R
CWA Three-Year QNCR Codes :	N/R
DFR URL :	Click here for hyperlink provided by the agency.
Facility SIC :	N/R

Map Id: D43
Direction: NNE
Distance: 0.048 mi., 256 ft.
Elevation: 12 ft.
Relative: Lower

Site Name : BENNIE'S RADIATOR SERVICE | 1X
ANGEL, COREY
1815 HARBOR AVE
LONG BEACH, CA

Database(s) : [CALEPA SITES - CA, ECHO, FRS, HAZNET - CA, HWG - CA, RCRA_NONGEN] ***(cont.)***

Envirosite ID: 1021660
EPA ID: CAC000606552

ECHO ***(cont.)***

Facility NAICS :	811111 - General Automotive Repair
Facility Last Inspection EPA Date :	N/R
Facility Last Inspection State Date :	N/R
Facility Last Formal Act EPA Date :	N/R
Facility Last Formal Act State Date :	N/R
Facility Last Informal Act EPA Date :	N/R
Facility Last Informal Act State Date:	N/R
Facility Federal Agency :	N/R
TRI Reporter :	N/R
Facility Imp Water Flag :	N/R
Current SNC Flag :	N
Indian County Flag :	N
Federal Flag :	N/R
US Mexico Border Flag :	N/R
Chesapeak Bay Flag :	N/R
AIR Flag :	N
NPDES Flag :	N
SDWIS Flag :	N
RCRA Flag :	Y
TRI Flag :	N
GHG Flag :	N
Major Flag :	N/R
Active Flag :	Y
NAA Flag :	N
Latitude :	33.82191
Longitude :	-118.223941
Last Date in Agency List :	2021-08-20

FRS

Facility Name :	BENNIE'S RADIATOR SERVICE
Facility Address :	1815 HARBOR AVE, LONG BEACH, CA 90810-4212
County :	LOS ANGELES

Site Details

Registry ID :	110070447596
FRS Facility URL :	Click here for hyperlink provided by the agency.
Last Date in Agency List :	2021-07-17

Source Description

Source Description :

RCRAInfo is EPA's comprehensive information system that supports the Resource Conservation and Recovery Act (RCRA) of 1976 and the Hazardous and Solid Waste Amendments (HSWA) of 1984 through the tracking of events and activities related to facilities that generate, transport, and treat, store, or dispose of hazardous waste. RCRAInfo allows RCRA program staff to track the notification, permit, compliance, and corrective action activities required under RCRA. RCRAInfo also supports generation of the National Hazardous Waste Biennial Report. All generators and treatment, storage, and disposal facilities who handle hazardous waste are required to report to the EPA Administrator at least once every two years to support creation of the Biennial Report.

Map Id: D43
Direction: NNE
Distance: 0.048 mi., 256 ft.
Elevation: 12 ft.
Relative: Lower

Site Name : BENNIE'S RADIATOR SERVICE | 1X ANGEL, COREY
1815 HARBOR AVE
LONG BEACH, CA

Database(s) : [CALEPA SITES - CA, ECHO, FRS, HAZNET - CA, HWG - CA, RCRA_NONGEN] ***(cont.)***

Envirosite ID: 1021660
EPA ID: CAC000606552

FRS ***(cont.)***

FRS Environmental Interest
Source and System ID : RCRAINFO - CAL000163053

HAZNET - CA

Facility Name : 1X ANGEL, COREY
Facility Address : 1815 HARBOR AVE, LONG BEACH, CA 90810
County : LOS ANGELES

Site Details
Generator EPA ID : CAC000606552
Active : Inactive
Category : STATE
Facility Types : N/R
Type : TEMPORARY
Contact Name : N/R
Contact Phone : N/R
Facility Mailing Address : --, TARZANA, CA 913560000
Latitude : 33.79015204
Longitude : -118.21057890
Agency Hyperlink : Click here for hyperlink provided by the agency.
Last Date in Agency List : 2021-07-08

Facility Name : BENNIE'S RADIATOR SERVICE
Facility Address : 1815 HARBOR AVE, LONG BEACH, CA 90810
County : LOS ANGELES

Site Details
Generator EPA ID : CAL000163053
Active : Active
Category : STATE
Facility Types : N/R
Type : PERMANENT
Contact Name : N/R
Contact Phone : N/R
Facility Mailing Address : 1815 HARBOR AVE, LONG BEACH, CA 908104212
Latitude : 33.79015204
Longitude : -118.21057890
Agency Hyperlink : Click here for hyperlink provided by the agency.
Last Date in Agency List : 2021-07-08

Waste Generator Details
State Waste : 2011: 222 - Oil/water separation sludge, 2.085 tons to CAT080013352
2010: 133 - Aqueous solution with total organic residues 10 percent or more, 1.0008 tons to UTD982589459
2010: 223 - Unspecified oil-containing waste, 2.7105 tons to CAD097030993
2010: 135 - Unspecified aqueous solution, 6.6486 tons to CAT080013352

Map Id: D43
Direction: NNE
Distance: 0.048 mi., 256 ft.
Elevation: 12 ft.
Relative: Lower

Site Name : BENNIE'S RADIATOR SERVICE | 1X ANGEL, COREY
1815 HARBOR AVE
LONG BEACH, CA

Database(s) : [CALEPA SITES - CA, ECHO, FRS, HAZNET - CA, HWG - CA, RCRA_NONGEN] ***(cont.)***

Envirosite ID: 1021660
EPA ID: CAC000606552

HAZNET - CA ***(cont.)***

2006: 352 - Other organic solids, 0.45 tons to CAD088504881
2006: 181 - Other inorganic solid waste, 0.225 tons to NVT330010000
2005: 352 - Other organic solids, 0.4 tons to CAT080033681
2004: 181 - Other inorganic solid waste, 0.4 tons to CAD088504881
2002: 352 - Other organic solids, 0.7 tons to NVT330010000

HWG - CA

Facility Name :	1X ANGEL, COREY
Facility Address :	1815 HARBOR AVE, LONG BEACH, CA 90810
County :	LOS ANGELES

EPA ID :	CAC000606552
Status :	Inactive
Category :	STATE
Type :	TEMPORARY
Facility Type :	N/R
Mailing Address :	TARZANA, CA 913560000
Owner Name :	G ANGEL
Owner Address :	N/A
Operator Name :	COREY ANGEL
Operator Address :	N/A
Latitude :	33.790228
Longitude :	-118.210518

Facility Name :	BENNIE'S RADIATOR SERVICE
Facility Address :	1815 HARBOR AVE, LONG BEACH, CA 90810
County :	LOS ANGELES

EPA ID :	CAL000163053
Status :	Active
Category :	STATE
Type :	PERMANENT
Facility Type :	N/R
Mailing Address :	1815 HARBOR AVE, LONG BEACH, CA 908104212
Owner Name :	VICTOR CERVANTES
Owner Address :	1815 HARBOR AVE, LONG BEACH, CA 908104212
Operator Name :	VICTOR CERVANTES
Operator Address :	1815 HARBOR AVE, LONG BEACH, CA 90810
Latitude :	33.790216
Longitude :	-118.210478

RCRA_NONGEN

Facility Name :	BENNIE'S RADIATOR SERVICE
Facility Address :	1815 HARBOR AVE, LONG BEACH, CA 90810-4212
County :	LOS ANGELES

Date Form Received by Agency :	1995-11-30
EPA ID :	CAL000163053
Mailing Address :	1815 HARBOR AVE, LONG BEACH, CA 90810-4212

Map Id: D43
Direction: NNE
Distance: 0.048 mi., 256 ft.
Elevation: 12 ft.
Relative: Lower

Site Name : BENNIE'S RADIATOR SERVICE | 1X
ANGEL, COREY
1815 HARBOR AVE
LONG BEACH, CA

Database(s) : [CALEPA SITES - CA, ECHO, FRS, HAZNET - CA, HWG - CA, RCRA_NONGEN] ***(cont.)***

Envirosite ID: 1021660
EPA ID: CAC000606552

RCRA_NONGEN ***(cont.)***

Contact :	VICTOR CERVANTES
Contact Address :	1815 HARBOR AVE, LONG BEACH, CA 90810
Contact Country :	N/R
Contact Telephone :	562-435-5459
Contact Email :	BENNIESRADIATORS@YAHOO.COM
EPA Region :	09
Land Type :	Not Reported
Source Type :	Implementer
Classification :	Not a generator, verified
Description :	Not a generator, verified
Last Date in Agency List :	2021-09-03

Owner/Operator Summary

Owner/Operator Name :	VICTOR CERVANTES
Owner/Operator Address :	1815 HARBOR AVE, LONG BEACH, CA 90810
Owner/Operator Country :	N/R
Owner/Operator Telephone :	562-435-5459
Owner/Operator Email :	N/R
Owner/Operator Fax :	N/R
Legal Status :	Other land type
Owner/Operator Type :	Operator
Owner/Operator Start Date :	N/R
Owner/Operator End Date :	N/R

Owner/Operator Name :	VICTOR CERVANTES
Owner/Operator Address :	1815 HARBOR AVE, LONG BEACH, CA 90810-4212
Owner/Operator Country :	N/R
Owner/Operator Telephone :	562-435-5459
Owner/Operator Email :	N/R
Owner/Operator Fax :	N/R
Legal Status :	Other land type
Owner/Operator Type :	Owner
Owner/Operator Start Date :	N/R
Owner/Operator End Date :	N/R

Handler Activities Summary

U.S. Importer of Hazardous Waste :	N
Mixed Waste (Haz. and Radioactive) :	N
Recycler of Hazardous Waste :	N
Transporter of Hazardous Waste :	N
Treater, Storer or Disposer of HW :	N
Underground Injection Activity :	N
On-site Burner Exemption :	N
Furnace Exemption :	N
Used Oil Fuel Burner :	N
Used Oil Processor :	N
Used Oil Refiner :	N
Used Oil Fuel Marketer to Burner :	N
Used Oil Specification Marketer :	N
Used Oil Transfer Facility :	N

Map Id: D43
Direction: NNE
Distance: 0.048 mi., 256 ft.
Elevation: 12 ft.
Relative: Lower

Site Name : BENNIE'S RADIATOR SERVICE | 1X
ANGEL, COREY
1815 HARBOR AVE
LONG BEACH, CA

Database(s) : [CALEPA SITES - CA, ECHO, FRS, HAZNET - CA, HWG - CA, RCRA_NONGEN] ***(cont.)***

Envirosite ID: 1021660
EPA ID: CAC000606552

RCRA_NONGEN ***(cont.)***

Used Oil Transporter :	N

Notices of Violations Summary

Regulation Violated :	N

Map Id: H44
Direction: ESE
Distance: 0.049 mi., 258 ft.
Elevation: 12 ft.
Relative: Lower

Site Name : MARINE HARDWARE CO
1322 017TH ST W
LONG BEACH, CA 90813

Database(s) : [CALEPA SITES - CA, EPA LUST, FRS, LUST REG 4 - CA]

Envirosite ID: 324125
EPA ID: N/R

CALEPA SITES - CA

Facility Name :	MARINE HARDWARE CO
Facility Address :	1322 017TH ST W, LONG BEACH, 90813
Site ID :	191675
EI ID :	T0603701962
EI Description :	Leaking Underground Storage Tank Cleanup Site
Latitude :	33.787950
Longitude :	-118.209130
Agency Hyperlink :	Click here for hyperlink provided by the agency.
Last Date in Agency List :	2021-08-26

EPA LUST

Facility Name :	MARINE HARDWARE CO
Facility Address :	1322 017TH ST W, LONG BEACH, California 90813
County :	N/R
Facility ID :	N/R
LUST ID :	CAT0603701962
Reported Date :	N/R
Status :	No Further Action
Substance :	N/R
Closed With Residual Contamination (Tribal Only):	N/R
NFA_Letter (Tribal Only) :	N/R
Tribe (Tribal Only) :	N/R
EPA Region :	9
Estimated Population within 1500ft :	N/R
Estimated Private Domestic Wells within 1500ft:	N/R

Map Id: H44
Direction: ESE
Distance: 0.049 mi., 258 ft.
Elevation: 12 ft.
Relative: Lower

Site Name : MARINE HARDWARE CO
1322 017TH ST W
LONG BEACH, CA 90813

Database(s) : [CALEPA SITES - CA, EPA LUST, FRS, LUST REG 4 - CA] ***(cont.)***

Envirosite ID: 324125
EPA ID: N/R

EPA LUST ***(cont.)***

Within Source Water Protection Area (SPA):	N/R
SPA Public Water System and Facility ID:	N/R
SPA Water Type :	N/R
SPA Facility Type :	N/R
SPA HUC12 :	N/R
Within Groundwater Wellhead Protection Area (WHPA):	N/R
WHPA Public Water System and Facility ID:	N/R
WHPA Water Type :	N/R
WHPA Facility Type :	N/R
WHPA HUC12 :	N/R
Within Estimated 100-year Floodplain:	N/R
Latitude :	33.78247
Longitude :	-118.19222
Last Date in Agency List :	2021-08-27

FRS

Facility Name :	MARINE HARDWARE CO
Facility Address :	1322 017TH ST W, LONG BEACH, CA 90813
County :	LOS ANGELES

Site Details

Registry ID :	110066155172
FRS Facility URL :	Click here for hyperlink provided by the agency.
Last Date in Agency List :	2021-07-17

Source Description

Source Description :

The California Environmental Protection Agency (CalEPA) has recently implemented a new data warehouse system (nSite). This data warehouse combines and merges facility and site information from five different systems managed within CalEPA. The five systems are: California Environmental Reporting System (CERS), EnviroStor, GeoTracker, California Integrated Water Quality System (CIWQS), and Toxic Release Inventory (TRI).

FRS Environmental Interest

Source and System ID :	CA-ENVIROVIEW - 191675

LUST REG 4 - CA

Facility Name :	MARINE HARDWARE CO
Facility Address :	1322 017TH ST W, LONG BEACH, CA 90813
County :	Los Angeles

Map Id: H44
Direction: ESE
Distance: 0.049 mi., 258 ft.
Elevation: 12 ft.
Relative: Lower

Site Name : MARINE HARDWARE CO
1322 017TH ST W
LONG BEACH, CA 90813

Database(s) : [CALEPA SITES - CA, EPA LUST, FRS, LUST REG 4 - CA] ***(cont.)***

Envirosite ID: 324125
EPA ID: N/R

LUST REG 4 - CA ***(cont.)***

Site Details

Status Date :	2013-10-08
Status :	Completed - Case Closed
Begin Date :	1990-10-15
Global ID :	T0603701962
Region :	REGION 4
Site History :	N/R
RB Case Number :	908130516
Potential Media Affected :	Aquifer used for drinking water supply
Potential Contaminants of Concern :	Other Solvent or Non-Petroleum Hydrocarbon
Local Agency :	LONG BEACH, CITY OF
Local Case Number :	N/R
Lead Agency :	LOS ANGELES RWQCB (REGION 4)
File Location :	Regional Board
CUF Case :	NO
Caseworker :	JH
Case Type :	LUST Cleanup Site
How Discovered :	N/R
How Discovered Description :	N/R
Stop Method :	N/R
Stop Description :	N/R
Calwater Watershed Name :	Los Angeles River - Los Angeles (412.10)
DWR Groundwater Subbasin Name :	Coastal Plain Of Los Angeles - West Coast (4-011.03)
Disadvantaged Community :	N/R
Latitude :	33.78795
Longitude :	-118.209131
Agency URL :	Click here for hyperlink provided by the agency.
Last Date in Agency List :	2021-09-08

Contacts Summary

Global ID :	T0603701962
Contact Name :	CARMEN PIRO
Contact Type :	Local Agency Caseworker
Organization Name :	LONG BEACH, CITY OF
Address :	2525 GRAND AVE.
City :	LONG BEACH
Phone Number :	5625704137
Email :	carmen.piro@longbeach.gov

Global ID :	T0603701962
Contact Name :	JAY HUANG
Contact Type :	Regional Board Caseworker
Organization Name :	LOS ANGELES RWQCB (REGION 4)
Address :	320 WEST 4TH STREET, SUITE 200
City :	LOS ANGELES
Phone Number :	2135766711
Email :	jhuang@waterboards.ca.gov

Regulatory Activities

Map Id: H44
Direction: ESE
Distance: 0.049 mi., 258 ft.
Elevation: 12 ft.
Relative: Lower

Site Name : MARINE HARDWARE CO
1322 017TH ST W
LONG BEACH, CA 90813

Database(s) : [CALEPA SITES - CA, EPA LUST, FRS, LUST REG 4 - CA] ***(cont.)***

Envirosite ID: 324125
EPA ID: N/R

LUST REG 4 - CA ***(cont.)***

Details for this site have been truncated due to the large number of available details for this site within this dataset. For the complete details for this site, contact your Envirosite account representative for a complimentary site report containing all of the details available.

Date :	2014-03-15
Global ID :	T0603701962
Action Type :	RESPONSE
Action :	Well Destruction Report

Date :	2013-10-08
Global ID :	T0603701962
Action Type :	ENFORCEMENT
Action :	Closure/No Further Action Letter

Date :	2013-07-29
Global ID :	T0603701962
Action Type :	ENFORCEMENT
Action :	Notification - Preclosure

Date :	2013-07-06
Global ID :	T0603701962
Action Type :	RESPONSE
Action :	Request for Closure - Regulator Responded

Date :	2013-01-15
Global ID :	T0603701962
Action Type :	RESPONSE
Action :	Monitoring Report - Semi-Annually

Date :	2012-07-15
Global ID :	T0603701962
Action Type :	RESPONSE
Action :	Monitoring Report - Semi-Annually

Date :	2011-12-30
Global ID :	T0603701962
Action Type :	ENFORCEMENT
Action :	Staff Letter

Date :	2011-07-20
Global ID :	T0603701962
Action Type :	ENFORCEMENT
Action :	Health and Safety Code Section 25296.10(c)

Date :	2009-07-15
Global ID :	T0603701962
Action Type :	RESPONSE
Action :	Monitoring Report - Semi-Annually

Map Id: H44
Direction: ESE
Distance: 0.049 mi., 258 ft.
Elevation: 12 ft.
Relative: Lower

Site Name : MARINE HARDWARE CO
1322 017TH ST W
LONG BEACH, CA 90813

Database(s) : [CALEPA SITES - CA, EPA LUST, FRS, LUST REG 4 - CA] ***(cont.)***

Envirosite ID: 324125
EPA ID: N/R

LUST REG 4 - CA ***(cont.)***

Date : 2009-06-15
Global ID : T0603701962
Action Type : ENFORCEMENT
Action : Staff Letter

Status History

Status Date : 2013-10-08
Global ID : T0603701962
Status : Completed - Case Closed

Status Date : 2013-08-02
Global ID : T0603701962
Status : Open - Eligible for Closure

Status Date : 2002-08-19
Global ID : T0603701962
Status : Open - Remediation

Status Date : 1998-11-25
Global ID : T0603701962
Status : Open - Site Assessment

Status Date : 1990-10-15
Global ID : T0603701962
Status : Open - Case Begin Date

Status Date : 1990-10-15
Global ID : T0603701962
Status : Open - Verification Monitoring

Status Date : 1990-10-15
Global ID : T0603701962
Status : Open - Site Assessment

Map Id: E45
Direction: NW
Distance: 0.051 mi., 270 ft.
Elevation: 12 ft.
Relative: Higher

Site Name : FILTER DISPOSAL & RECYCLING | K & A RADIATORS | M & R RADIATOR
1525 W PACIFIC COAST HWY
LONG BEACH, CA

Database(s) : [HAZNET - CA, HWG - CA]

Envirosite ID: 1032250
EPA ID: CAL000112319

HAZNET - CA

Facility Name : FILTER DISPOSAL & RECYCLING
Facility Address : 1525 W PACIFIC COAST HWY, LONG BEACH, CA 90810
County : LOS ANGELES

Site Details
Generator EPA ID : CAL000112319
Active : Inactive
Category : STATE
Facility Types : N/R
Type : PERMANENT
Contact Name : N/R
Contact Phone : N/R
Facility Mailing Address : 1525 W PACIFIC COAST HWY, LONG BEACH, CA 908100000
Latitude : 33.78992979
Longitude : -118.21277829
Agency Hyperlink : Click here for hyperlink provided by the agency.
Last Date in Agency List : 2021-07-08

Facility Name : K & A RADIATORS
Facility Address : 1525 W PACIFIC COAST HWY, LONG BEACH, CA 90810
County : LOS ANGELES

Site Details
Generator EPA ID : CAL000326161
Active : Inactive
Category : STATE
Facility Types : N/R
Type : PERMANENT
Contact Name : N/R
Contact Phone : N/R
Facility Mailing Address : 1525 W PACIFIC COAST HWY, LONG BEACH, CA 908104227
Latitude : 33.78992979
Longitude : -118.21277829
Agency Hyperlink : Click here for hyperlink provided by the agency.
Last Date in Agency List : 2021-07-08

Facility Name : LONG BEACH AUTO REPAIR
Facility Address : 1525 W. PACIFIC COAST HWY, LONG BEACH, CA 90813
County : LOS ANGELES

Site Details
Generator EPA ID : CAL000194539
Active : Inactive
Category : STATE
Facility Types : N/R
Type : PERMANENT
Contact Name : N/R
Contact Phone : N/R

Map Id: E45
Direction: NW
Distance: 0.051 mi., 270 ft.
Elevation: 12 ft.
Relative: Higher

Site Name : FILTER DISPOSAL & RECYCLING | K & A RADIATORS | M & R RADIATOR
1525 W PACIFIC COAST HWY
LONG BEACH, CA

Database(s) : [HAZNET - CA, HWG - CA] ***(cont.)***

Envirosite ID: 1032250
EPA ID: CAL000112319

HAZNET - CA ***(cont.)***

Facility Mailing Address :	1525 W. PACIFIC COAST HWY, LONG BEACH, CA 908130000
Latitude :	33.78992979
Longitude :	-118.21277829
Agency Hyperlink :	Click here for hyperlink provided by the agency.
Last Date in Agency List :	2021-07-08
Facility Name :	M & R RADIATOR
Facility Address :	1525 W PACIFIC COAST HWY, LONG BEACH, CA 90810
County :	LOS ANGELES

Site Details

Generator EPA ID :	CAC002421143
Active :	Inactive
Category :	STATE
Facility Types :	N/R
Type :	TEMPORARY
Contact Name :	N/R
Contact Phone :	N/R
Facility Mailing Address :	1525 W PACIFIC COAST HWY, LONG BEACH, CA 908100000
Latitude :	33.78992979
Longitude :	-118.21277829
Agency Hyperlink :	Click here for hyperlink provided by the agency.
Last Date in Agency List :	2021-07-08
Facility Name :	M & R RADIATOR REPAIR SHOP
Facility Address :	1525 W PACIFIC COAST HWY, LONG BEACH, CA 90810
County :	LOS ANGELES

Site Details

Generator EPA ID :	CAL000275790
Active :	Inactive
Category :	STATE
Facility Types :	N/R
Type :	PERMANENT
Contact Name :	N/R
Contact Phone :	N/R
Facility Mailing Address :	326 W OPP ST APT # 02, WILMINGTON, CA 90744
Latitude :	33.78992979
Longitude :	-118.21277829
Agency Hyperlink :	Click here for hyperlink provided by the agency.
Last Date in Agency List :	2021-07-08
Facility Name :	SOTO RADIATOR WORKS INC
Facility Address :	1525 W PACIFIC COAST HWY, LONG BEACH, CA 90810
County :	LOS ANGELES

Map Id: E45
Direction: NW
Distance: 0.051 mi., 270 ft.
Elevation: 12 ft.
Relative: Higher

Site Name : FILTER DISPOSAL & RECYCLING | K & A RADIATORS | M & R RADIATOR
1525 W PACIFIC COAST HWY
LONG BEACH, CA

Database(s) : [HAZNET - CA, HWG - CA] ***(cont.)***

Envirosite ID: 1032250
EPA ID: CAL000112319

HAZNET - CA ***(cont.)***

Site Details

Generator EPA ID :	CAL000215979
Active :	Inactive
Category :	STATE
Facility Types :	N/R
Type :	PERMANENT
Contact Name :	N/R
Contact Phone :	N/R
Facility Mailing Address :	1525 W PACIFIC COAST HWY, LONG BEACH, CA 908100000
Latitude :	33.78992979
Longitude :	-118.21277829
Agency Hyperlink :	Click here for hyperlink provided by the agency.
Last Date in Agency List :	2021-07-08

Waste Generator Details

State Waste :	2001: 135 - Unspecified aqueous solution, 0.231 tons to CAD089446710 2001: 221 - Waste oil and mixed oil, 0.209 tons to CAD089446710

HWG - CA

Facility Name :	FILTER DISPOSAL & RECYCLING
Facility Address :	1525 W PACIFIC COAST HWY, LONG BEACH, CA 90810
County :	LOS ANGELES
EPA ID :	CAL000112319
Status :	Inactive
Category :	STATE
Type :	PERMANENT
Facility Type :	N/R
Mailing Address :	1525 W PACIFIC COAST HWY, LONG BEACH, CA 908100000
Owner Name :	DAVID SAMERIN
Owner Address :	1525 W PACIFIC COAST HWY, LONG BEACH, CA 908100000
Operator Name :	UNDELIVERABLE FEES FORM 95 LC
Operator Address :	1525 W PACIFIC COAST HWY, LONG BEACH, CA 908100000
Latitude :	33.789941
Longitude :	-118.212612

Facility Name :	K & A RADIATORS
Facility Address :	1525 W PACIFIC COAST HWY, LONG BEACH, CA 90810
County :	LOS ANGELES
EPA ID :	CAL000326161
Status :	Inactive
Category :	STATE
Type :	PERMANENT
Facility Type :	N/R
Mailing Address :	1525 W PACIFIC COAST HWY, LONG BEACH, CA 908104227
Owner Name :	ARMANDO MENDEZ
Owner Address :	1525 W PACIFIC COAST HWY, LONG BEACH, CA 908104227
Operator Name :	ARMANDO MENDEZ
Operator Address :	1525 W PACIFIC COAST HWY, LONG BEACH, CA 908104227

Map Id: E45
Direction: NW
Distance: 0.051 mi., 270 ft.
Elevation: 12 ft.
Relative: Higher

Site Name : FILTER DISPOSAL & RECYCLING | K & A RADIATORS | M & R RADIATOR
1525 W PACIFIC COAST HWY
LONG BEACH, CA

Database(s) : [HAZNET - CA, HWG - CA] ***(cont.)***

Envirosite ID: 1032250
EPA ID: CAL000112319

HWG - CA ***(cont.)***

Latitude :	33.789964
Longitude :	-118.21256
Facility Name :	LONG BEACH AUTO REPAIR
Facility Address :	1525 W. PACIFIC COAST HWY, LONG BEACH, CA 90813
County :	LOS ANGELES
EPA ID :	CAL000194539
Status :	Inactive
Category :	STATE
Type :	PERMANENT
Facility Type :	N/R
Mailing Address :	1525 W. PACIFIC COAST HWY, LONG BEACH, CA 908130000
Owner Name :	UMBERTO PALET
Owner Address :	1525 W. PACIFIC COAST HWY, LONG BEACH, CA 908130000
Operator Name :	RICARDO LOPEZ/SUPERVISOR
Operator Address :	INACT 99VQ FINAL NOTICE - BATCH, LONG BEACH, CA 908130000
Latitude :	33.789941
Longitude :	-118.212612
Facility Name :	M & R RADIATOR
Facility Address :	1525 W PACIFIC COAST HWY, LONG BEACH, CA 90810
County :	LOS ANGELES
EPA ID :	CAC002421143
Status :	Inactive
Category :	STATE
Type :	TEMPORARY
Facility Type :	N/R
Mailing Address :	1525 W PACIFIC COAST HWY, LONG BEACH, CA 908100000
Owner Name :	JOYCE GARCIA
Owner Address :	1525 W PACIFIC COAST HWY, LONG BEACH, CA 908100000
Operator Name :	JACOB GARCIA
Operator Address :	1525 W PACIFIC COAST HWY, LONG BEACH, CA 908100000
Latitude :	33.789941
Longitude :	-118.212612
Facility Name :	M & R RADIATOR REPAIR SHOP
Facility Address :	1525 W PACIFIC COAST HWY, LONG BEACH, CA 90810
County :	LOS ANGELES
EPA ID :	CAL000275790
Status :	Inactive
Category :	STATE
Type :	PERMANENT
Facility Type :	N/R
Mailing Address :	326 W OPP ST APT # 02, WILMINGTON, CA 90744
Owner Name :	JOYCE GARCIA
Owner Address :	1525 W PACIFIC COAST HWY, LONG BEACH, CA 90810
Operator Name :	JACOB GARCIA

Map Id: E45
Direction: NW
Distance: 0.051 mi., 270 ft.
Elevation: 12 ft.
Relative: Higher

Site Name : FILTER DISPOSAL & RECYCLING | K & A RADIATORS | M & R RADIATOR
1525 W PACIFIC COAST HWY
LONG BEACH, CA

Database(s) : [HAZNET - CA, HWG - CA] ***(cont.)***

Envirosite ID: 1032250
EPA ID: CAL000112319

HWG - CA ***(cont.)***

Operator Address :	326 W OPP ST APT # 02, WILMINGTON, CA 90744
Latitude :	33.789941
Longitude :	-118.212612
Facility Name :	SOTO RADIATOR WORKS INC
Facility Address :	1525 W PACIFIC COAST HWY, LONG BEACH, CA 90810
County :	LOS ANGELES
EPA ID :	CAL000215979
Status :	Inactive
Category :	STATE
Type :	PERMANENT
Facility Type :	N/R
Mailing Address :	1525 W PACIFIC COAST HWY, LONG BEACH, CA 908100000
Owner Name :	SOTO RADIATOR WORKS INC
Owner Address :	1525 W PACIFIC COAST HWY, LONG BEACH, CA 908100000
Operator Name :	DONALD URLIK/MGR
Operator Address :	1525 W PACIFIC COAST HWY, LONG BEACH, CA 908100000
Latitude :	33.789864
Longitude :	-118.212564

Map Id: B46
Direction: SW
Distance: 0.054 mi., 286 ft.
Elevation: 11 ft.
Relative: Lower

Site Name : A.J. EDMOND CO.
1531 W 16TH ST
LONG BEACH, CA 90813

Database(s) : [HAZNET - CA, HWG - CA]

Envirosite ID: 41124100
EPA ID: CAL000112960

HAZNET - CA

Facility Name :	A.J. EDMOND CO.
Facility Address :	1531 W 16TH ST, LONG BEACH, CA 90813
County :	LOS ANGELES

Site Details

Generator EPA ID :	CAL000112960
Active :	Inactive
Category :	STATE
Facility Types :	N/R
Type :	PERMANENT
Contact Name :	N/R
Contact Phone :	N/R
Facility Mailing Address :	1530 W 16TH ST, LONG BEACH, CA 908131211
Latitude :	33.78737699
Longitude :	-118.21270798
Agency Hyperlink :	Click here for hyperlink provided by the agency.
Last Date in Agency List :	2021-07-08

Map Id: B46
Direction: SW
Distance: 0.054 mi., 286 ft.
Elevation: 11 ft.
Relative: Lower

Site Name : A.J. EDMOND CO.
1531 W 16TH ST
LONG BEACH, CA 90813

Database(s) : [HAZNET - CA, HWG - CA] ***(cont.)***

Envirosite ID: 41124100
EPA ID: CAL000112960

HAZNET - CA ***(cont.)***

Waste Generator Details
State Waste : 1999: 331 - Off-specification, aged or surplus organics, 0.0099 tons to CAD028409019
1999: 551 - Laboratory waste chemicals, 0.0575 tons to CAD028409019

HWG - CA

Facility Name :	A.J. EDMOND CO.
Facility Address :	1531 W 16TH ST, LONG BEACH, CA 90813
County :	LOS ANGELES
EPA ID :	CAL000112960
Status :	Inactive
Category :	STATE
Type :	PERMANENT
Facility Type :	N/R
Mailing Address :	1530 W 16TH ST, LONG BEACH, CA 908131211
Owner Name :	A J EDMOND CO
Owner Address :	1531 W 16TH ST, LONG BEACH, CA 908131210
Operator Name :	WAYNE ROLLE
Operator Address :	1530 W 16TH ST, LONG BEACH, CA 908131210
Latitude :	33.787305
Longitude :	-118.212656

Map Id: I47
Direction: W
Distance: 0.056 mi., 299 ft.
Elevation: 12 ft.
Relative: Lower

Site Name : RPM MOTORWORKS, INC.
1560 W ESTHER ST
LONG BEACH, CA 90813

Database(s) : [CALEPA SITES - CA, ECHO, FRS, HAZNET - CA, HWG - CA, RCRA_SQG]

Envirosite ID: 31070698
EPA ID: N/R

CALEPA SITES - CA

Facility Name :	RPM Motorworks
Facility Address :	1560 W ESTHER ST, LONG BEACH, 90813
Site ID :	569618
EI ID :	10855276
EI Description :	Hazardous Waste Generator
Latitude :	33.788810
Longitude :	-118.213510
Agency Hyperlink :	Click here for hyperlink provided by the agency.
Last Date in Agency List :	2021-08-26

ECHO

Facility Name :	RPM MOTORWORKS, INC.
Facility Address :	1560 W ESTHER ST, LONG BEACH, CA 90813
County :	LOS ANGELES

Map Id: I47
Direction: W
Distance: 0.056 mi., 299 ft.
Elevation: 12 ft.
Relative: Lower

Site Name : RPM MOTORWORKS, INC.
1560 W ESTHER ST
LONG BEACH, CA 90813

Database(s) : [CALEPA SITES - CA, ECHO, FRS, HAZNET - CA, HWG - CA, RCRA_SQG] ***(cont.)***

Envirosite ID: 31070698
EPA ID: N/R

ECHO ***(cont.)***

Last Inspection Date :	N/R
Registry ID :	N/R
FIPS Code :	N/R
EPA Region :	09
Inspection Count :	0
Last Inspection Days :	N/R
Informal Count :	0
Last Informal Action Date :	N/R
Formal Action Count :	0
Last Formal Action Date :	N/R
Total Penalties :	0
Penalty Count :	N/R
Last Penalty Date :	N/R
Last Penalty Amount :	N/R
QTRS IN NC :	0
Programs IN SNC :	0
Current Compliance Status :	No Violation Identified
Three-Year Compliance Status :	_____
Collection Method :	Zip Code Centroid
Reference Point :	N/R
Accuracy Meters :	10000
Derived Tribes :	N/R
Derived HUC :	N/R
Derived WBD :	N/R
Derived STCTY FIPS :	N/R
Derived Zip :	N/R
Derived CD113 :	N/R
Derived CB2010 :	N/R
MYRTK Universe :	NNN
NPDES IDs :	N/R
CWA Permit Types :	N/R
CWA Compliance Tracking :	N/R
CWA NAICS :	N/R
CWA SICS :	N/R
CWA Inspection Count :	N/R
CWA Last Inspection Days :	N/R
CWA Informal Count :	N/R
CWA Formal Action Count :	N/R
CWA Last Formal Action Date :	N/R
CWA Penalties :	N/R
CWA Last Penalty Date :	N/R
CWA Last Penalty Amount :	N/R
CWA Quarters IN NC :	N/R
CWA Current Compliance Status :	N/R
CWA Current SNC Flag :	N
CWA 13 Quarters Compliance Status :	N/R
CWA 13 Quarters Effluent Exceedances:	N/R
CWA Three-Year QNCR Codes :	N/R
DFR URL :	Click here for hyperlink provided by the agency.
Facility SIC :	N/R
Facility NAICS :	811111 - General Automotive Repair
Facility Last Inspection EPA Date :	N/R
Facility Last Inspection State Date :	N/R
Facility Last Formal Act EPA Date :	N/R
Facility Last Formal Act State Date :	N/R
Facility Last Informal Act EPA Date :	N/R

Map Id: I47
Direction: W
Distance: 0.056 mi., 299 ft.
Elevation: 12 ft.
Relative: Lower

Site Name : RPM MOTORWORKS, INC.
1560 W ESTHER ST
LONG BEACH, CA 90813

Database(s) : [CALEPA SITES - CA, ECHO, FRS, HAZNET - CA, HWG - CA, RCRA_SQG] ***(cont.)***

Envirosite ID: 31070698
EPA ID: N/R

ECHO ***(cont.)***

Facility Last Informal Act State Date:	N/R
Facility Federal Agency :	N/R
TRI Reporter :	N/R
Facility Imp Water Flag :	N/R
Current SNC Flag :	N
Indian County Flag :	N
Federal Flag :	N/R
US Mexico Border Flag :	N/R
Chesapeak Bay Flag :	N/R
AIR Flag :	N
NPDES Flag :	N
SDWIS Flag :	N
RCRA Flag :	Y
TRI Flag :	N
GHG Flag :	N
Major Flag :	N/R
Active Flag :	Y
NAA Flag :	N/R
Latitude :	33.780911
Longitude :	-118.196312
Last Date in Agency List :	2020-02-10

Last Inspection Date :	N/R
Registry ID :	110070717374
FIPS Code :	N/R
EPA Region :	09
Inspection Count :	0
Last Inspection Days :	N/R
Informal Count :	0
Last Informal Action Date :	N/R
Formal Action Count :	0
Last Formal Action Date :	N/R
Total Penalties :	0
Penalty Count :	N/R
Last Penalty Date :	N/R
Last Penalty Amount :	N/R
QTRS IN NC :	0
Programs IN SNC :	0
Current Compliance Status :	No Violation Identified
Three-Year Compliance Status :	_____
Collection Method :	Zip Code Centroid
Reference Point :	N/R
Accuracy Meters :	10000
Derived Tribes :	N/R
Derived HUC :	N/R
Derived WBD :	N/R
Derived STCTY FIPS :	N/R
Derived Zip :	N/R
Derived CD113 :	N/R
Derived CB2010 :	N/R
MYRTK Universe :	NNN
NPDES IDs :	N/R
CWA Permit Types :	N/R
CWA Compliance Tracking :	N/R
CWA NAICS :	N/R

Map Id: I47
Direction: W
Distance: 0.056 mi., 299 ft.
Elevation: 12 ft.
Relative: Lower

Site Name : RPM MOTORWORKS, INC.
1560 W ESTHER ST
LONG BEACH, CA 90813

Database(s) : [CALEPA SITES - CA, ECHO, FRS, HAZNET - CA, HWG - CA, RCRA_SQG] ***(cont.)***

Envirosite ID: 31070698
EPA ID: N/R

ECHO ***(cont.)***

CWA SICS :	N/R
CWA Inspection Count :	N/R
CWA Last Inspection Days :	N/R
CWA Informal Count :	N/R
CWA Formal Action Count :	N/R
CWA Last Formal Action Date :	N/R
CWA Penalties :	N/R
CWA Last Penalty Date :	N/R
CWA Last Penalty Amount :	N/R
CWA Quarters IN NC :	N/R
CWA Current Compliance Status :	N/R
CWA Current SNC Flag :	N
CWA 13 Quarters Compliance Status :	N/R
CWA 13 Quarters Effluent Exceedances:	N/R
CWA Three-Year QNCR Codes :	N/R
DFR URL :	Click here for hyperlink provided by the agency.
Facility SIC :	N/R
Facility NAICS :	811111 - General Automotive Repair
Facility Last Inspection EPA Date :	N/R
Facility Last Inspection State Date :	N/R
Facility Last Formal Act EPA Date :	N/R
Facility Last Formal Act State Date :	N/R
Facility Last Informal Act EPA Date :	N/R
Facility Last Informal Act State Date:	N/R
Facility Federal Agency :	N/R
TRI Reporter :	N/R
Facility Imp Water Flag :	N/R
Current SNC Flag :	N
Indian County Flag :	N
Federal Flag :	N/R
US Mexico Border Flag :	N/R
Chesapeak Bay Flag :	N/R
AIR Flag :	N
NPDES Flag :	N
SDWIS Flag :	N
RCRA Flag :	Y
TRI Flag :	N
GHG Flag :	N
Major Flag :	N/R
Active Flag :	Y
NAA Flag :	N
Latitude :	33.780911
Longitude :	-118.196312
Last Date in Agency List :	2021-08-20

FRS

Facility Name :	RPM MOTORWORKS, INC.
Facility Address :	1560 W ESTHER ST, LONG BEACH, CA 90813
County :	LOS ANGELES

Site Details

Registry ID :	110070717374
FRS Facility URL :	Click here for hyperlink provided by the agency.

Map Id: I47
Direction: W
Distance: 0.056 mi., 299 ft.
Elevation: 12 ft.
Relative: Lower

Site Name : RPM MOTORWORKS, INC.
1560 W ESTHER ST
LONG BEACH, CA 90813

Database(s) : [CALEPA SITES - CA, ECHO, FRS, HAZNET - CA, HWG - CA, RCRA_SQG] ***(cont.)***

Envirosite ID: 31070698
EPA ID: N/R

FRS ***(cont.)***

Last Date in Agency List : 2021-07-17

Source Description

Source Description :

RCRAInfo is EPA's comprehensive information system that supports the Resource Conservation and Recovery Act (RCRA) of 1976 and the Hazardous and Solid Waste Amendments (HSWA) of 1984 through the tracking of events and activities related to facilities that generate, transport, and treat, store, or dispose of hazardous waste. RCRAInfo allows RCRA program staff to track the notification, permit, compliance, and corrective action activities required under RCRA. RCRAInfo also supports generation of the National Hazardous Waste Biennial Report. All generators and treatment, storage, and disposal facilities who handle hazardous waste are required to report to the EPA Administrator at least once every two years to support creation of the Biennial Report.

FRS Environmental Interest
Source and System ID : RCRAINFO - CAR000303537

HAZNET - CA

Facility Name : RPM MOTORWORKS INC
Facility Address : 1560 W ESTHER ST, LONG BEACH, CA 90813
County : LOS ANGELES

Site Details
Generator EPA ID : CAR000303537
Active : Active
Category : FEDERAL
Facility Types : N/R
Type : PERMANENT
Contact Name : N/R
Contact Phone : N/R
Facility Mailing Address : 1560 W ESTHER ST, LONG BEACH, CA 90813
Latitude : 33.78874500
Longitude : -118.21350150
Agency Hyperlink : Click here for hyperlink provided by the agency.
Last Date in Agency List : 2021-07-08

HWG - CA

Facility Name : RPM MOTORWORKS INC
Facility Address : 1560 W ESTHER ST, LONG BEACH, CA 90813
County : LOS ANGELES

EPA ID : CAR000303537
Status : Active
Category : FEDERAL
Type : PERMANENT
Facility Type : N/R
Mailing Address : 1560 W ESTHER ST, LONG BEACH, CA 90813

Map Id: I47
Direction: W
Distance: 0.056 mi., 299 ft.
Elevation: 12 ft.
Relative: Lower

Site Name : RPM MOTORWORKS, INC.
1560 W ESTHER ST
LONG BEACH, CA 90813

Database(s) : [CALEPA SITES - CA, ECHO, FRS, HAZNET - CA, HWG - CA, RCRA_SQG] ***(cont.)***

Envirosite ID: 31070698
EPA ID: N/R

HWG - CA ***(cont.)***

Owner Name :	JEFFREY R VELAZQUEZ
Owner Address :	1560 W ESTHER ST, LONG BEACH, CA 90813
Operator Name :	JEFFREY R VELAZQUEZ
Operator Address :	1560 W ESTHER ST, LONG BEACH, CA 90813
Latitude :	33.788745
Longitude :	-118.213502

RCRA_SQG

Facility Name :	RPM MOTORWORKS, INC.
Facility Address :	1560 W ESTHER ST, LONG BEACH, CA 90813
County :	LOS ANGELES
Date Form Received by Agency :	2020-01-15
EPA ID :	CAR000303537
Mailing Address :	1560 W ESTHER ST, LONG BEACH, CA 90813
Contact :	JEFFREY R VELAZQUEZ
Contact Address :	1560 W ESTHER ST, LONG BEACH, CA 90813
Contact Country :	US
Contact Telephone :	323-539-9254
Contact Email :	RAWPOWERMOTORWORKS@GMAIL.COM
EPA Region :	09
Land Type :	Private
Source Type :	Notification
Classification :	Small Quantity Generator
Description :	Handlers that generate more than 100 and less than 1000 kilograms of hazardous waste during any calendar month and accumulate less than 6000 kg of hazardous waste at any time; or generate 100 kg or less of hazardous waste during any calendar month, and accumulate more than 1000 kg of hazardous waste at any time.
Last Date in Agency List :	2021-09-03

Owner/Operator Summary

Owner/Operator Name :	JEFFREY R VELAZQUEZ
Owner/Operator Address :	1560 W ESTHER ST, LONG BEACH, CA 90813
Owner/Operator Country :	US
Owner/Operator Telephone :	N/R
Owner/Operator Email :	RAWPOWERMOTORWORKS@GMAIL.COM
Owner/Operator Fax :	N/R
Legal Status :	Private
Owner/Operator Type :	Owner
Owner/Operator Start Date :	2019-11-12
Owner/Operator End Date :	N/R
Owner/Operator Name :	JEFFREY R VELAZQUEZ
Owner/Operator Address :	1560 W ESTHER ST, LONG BEACH, CA 90813
Owner/Operator Country :	US
Owner/Operator Telephone :	323-539-9254
Owner/Operator Email :	RAWPOWERMOTORWORKS@GMAIL.COM
Owner/Operator Fax :	N/R

Map Id: I47
Direction: W
Distance: 0.056 mi., 299 ft.
Elevation: 12 ft.
Relative: Lower

Site Name : RPM MOTORWORKS, INC.
1560 W ESTHER ST
LONG BEACH, CA 90813

Database(s) : [CALEPA SITES - CA, ECHO, FRS, HAZNET - CA, HWG - CA, RCRA_SQG] ***(cont.)***

Envirosite ID: 31070698
EPA ID: N/R

RCRA_SQG ***(cont.)***

Legal Status :	Private
Owner/Operator Type :	Operator
Owner/Operator Start Date :	2019-11-12
Owner/Operator End Date :	N/R

Handler Activities Summary

U.S. Importer of Hazardous Waste :	N
Mixed Waste (Haz. and Radioactive) :	N/R
Recycler of Hazardous Waste :	Y
Transporter of Hazardous Waste :	N
Treater, Storer or Disposer of HW :	N
Underground Injection Activity :	N
On-site Burner Exemption :	N
Furnace Exemption :	N
Used Oil Fuel Burner :	N
Used Oil Processor :	N
Used Oil Refiner :	N
Used Oil Fuel Marketer to Burner :	N
Used Oil Specification Marketer :	N
Used Oil Transfer Facility :	N
Used Oil Transporter :	N

Hazardous Waste Summary

Waste Code / Name :	221 - Waste oil and mixed oil D005 - BARIUM D006 - CADMIUM

Notices of Violations Summary

Regulation Violated :	N

Map Id: B48
Direction: WSW
Distance: 0.059 mi., 313 ft.
Elevation: 12 ft.
Relative: Lower

Site Name : CITY OF LONG BEACH
1680 CANAL AVE
LONG BEACH, CA 90813

Database(s) : [HAZNET - CA, HWG - CA]

Envirosite ID: 41120979
EPA ID: CAC000868808

HAZNET - CA

Facility Name :	CITY OF LONG BEACH
Facility Address :	1680 CANAL AVE, LONG BEACH, CA 90813
County :	LOS ANGELES

Map Id: B48
Direction: WSW
Distance: 0.059 mi., 313 ft.
Elevation: 12 ft.
Relative: Lower

Site Name : CITY OF LONG BEACH
1680 CANAL AVE
LONG BEACH, CA 90813

Database(s) : [HAZNET - CA, HWG - CA] ***(cont.)***

Envirosite ID: 41120979
EPA ID: CAC000868808

HAZNET - CA ***(cont.)***

Site Details

Generator EPA ID :	CAC000868808
Active :	Inactive
Category :	STATE
Facility Types :	N/R
Type :	TEMPORARY
Contact Name :	N/R
Contact Phone :	N/R
Facility Mailing Address :	CITY OF LONG BEACH, LONG BEACH, CA 908020000
Latitude :	33.78797231
Longitude :	-118.21378156
Agency Hyperlink :	Click here for hyperlink provided by the agency.
Last Date in Agency List :	2021-07-08

HWG - CA

Facility Name :	CITY OF LONG BEACH
Facility Address :	1680 CANAL AVE, LONG BEACH, CA 90813
County :	LOS ANGELES
EPA ID :	CAC000868808
Status :	Inactive
Category :	STATE
Type :	TEMPORARY
Facility Type :	N/R
Mailing Address :	CITY OF LONG BEACH, LONG BEACH, CA 908020000
Owner Name :	CITY OF LONG BEACH
Owner Address :	CITY OF LONG BEACH, LONG BEACH, CA 908020000
Operator Name :	DENISE DAHLHAUSEN
Operator Address :	CITY OF LONG BEACH, LONG BEACH, CA 908020000
Latitude :	33.78803
Longitude :	-118.213841

Map Id: C49
Direction: S
Distance: 0.061 mi., 324 ft.
Elevation: 10 ft.
Relative: Lower

Site Name : RAMSEYS AUTO SALES & BODY SHOP | GRACE F HALL LIVING TRUST, DATED JULY 14, 1987 | RAMSEY'S AUTO BODY
1455 W 16TH ST
LONG BEACH, CA

Database(s) : [CALEPA SITES - CA, ECHO, MANIFEST EPA, RCRA_SQG]

Envirosite ID: 596505
EPA ID: CAC003046675

CALEPA SITES - CA

Facility Name :	RAMSEY'S AUTO BODY
Facility Address :	1455 W 16TH ST, LONG BEACH, 90813
Site ID :	382563
EI ID :	10604311

Map Id: C49
Direction: S
Distance: 0.061 mi., 324 ft.
Elevation: 10 ft.
Relative: Lower

Site Name : RAMSEYS AUTO SALES & BODY SHOP | GRACE F HALL LIVING TRUST, DATED JULY 14, 1987 | RAMSEY'S AUTO BODY
1455 W 16TH ST
LONG BEACH, CA

Database(s) : [CALEPA SITES - CA, ECHO, MANIFEST EPA, RCRA_SQG] ***(cont.)***

Envirosite ID: 596505
EPA ID: CAC003046675

CALEPA SITES - CA ***(cont.)***

EI Description :	Chemical Storage Facilities
Latitude :	33.787552
Longitude :	-118.211723
Agency Hyperlink :	Click here for hyperlink provided by the agency.
Last Date in Agency List :	2021-08-26

Site ID :	382563
EI ID :	10604311
EI Description :	Hazardous Waste Generator
Latitude :	33.787552
Longitude :	-118.211723
Agency Hyperlink :	Click here for hyperlink provided by the agency.
Last Date in Agency List :	2021-08-26

ECHO

Facility Name :	GRACE F HALL LIVING TRUST, DATED JULY 14, 1987
Facility Address :	1455 W 16TH ST, LONG BEACH, CA 90813
County :	LOS ANGELES

Last Inspection Date :	N/R
Registry ID :	110070726848
FIPS Code :	N/R
EPA Region :	09
Inspection Count :	0
Last Inspection Days :	N/R
Informal Count :	0
Last Informal Action Date :	N/R
Formal Action Count :	0
Last Formal Action Date :	N/R
Total Penalties :	0
Penalty Count :	N/R
Last Penalty Date :	N/R
Last Penalty Amount :	N/R
QTRS IN NC :	0
Programs IN SNC :	0
Current Compliance Status :	No Violation Identified
Three-Year Compliance Status :	_____
Collection Method :	Zip Code Centroid
Reference Point :	N/R
Accuracy Meters :	10000
Derived Tribes :	N/R
Derived HUC :	N/R
Derived WBD :	N/R
Derived STCTY FIPS :	N/R
Derived Zip :	N/R
Derived CD113 :	N/R
Derived CB2010 :	N/R
MYRTK Universe :	NNN
NPDES IDs :	N/R
CWA Permit Types :	N/R
CWA Compliance Tracking :	N/R

Map Id: C49
Direction: S
Distance: 0.061 mi., 324 ft.
Elevation: 10 ft.
Relative: Lower

Site Name : RAMSEYS AUTO SALES & BODY SHOP | GRACE F HALL LIVING TRUST, DATED JULY 14, 1987 | RAMSEY'S AUTO BODY
1455 W 16TH ST
LONG BEACH, CA

Database(s) : [CALEPA SITES - CA, ECHO, MANIFEST EPA, RCRA_SQG] ***(cont.)***

Envirosite ID: 596505
EPA ID: CAC003046675

ECHO ***(cont.)***

CWA NAICS :	N/R
CWA SICS :	N/R
CWA Inspection Count :	N/R
CWA Last Inspection Days :	N/R
CWA Informal Count :	N/R
CWA Formal Action Count :	N/R
CWA Last Formal Action Date :	N/R
CWA Penalties :	N/R
CWA Last Penalty Date :	N/R
CWA Last Penalty Amount :	N/R
CWA Quarters IN NC :	N/R
CWA Current Compliance Status :	N/R
CWA Current SNC Flag :	N
CWA 13 Quarters Compliance Status :	N/R
CWA 13 Quarters Effluent Exceedances:	N/R
CWA Three-Year QNCR Codes :	N/R
DFR URL :	Click here for hyperlink provided by the agency.
Facility SIC :	N/R
Facility NAICS :	56299 - All Other Waste Management Services
Facility Last Inspection EPA Date :	N/R
Facility Last Inspection State Date :	N/R
Facility Last Formal Act EPA Date :	N/R
Facility Last Formal Act State Date :	N/R
Facility Last Informal Act EPA Date :	N/R
Facility Last Informal Act State Date:	N/R
Facility Federal Agency :	N/R
TRI Reporter :	N/R
Facility Imp Water Flag :	N/R
Current SNC Flag :	N
Indian County Flag :	N
Federal Flag :	N/R
US Mexico Border Flag :	N/R
Chesapeak Bay Flag :	N/R
AIR Flag :	N
NPDES Flag :	N
SDWIS Flag :	N
RCRA Flag :	Y
TRI Flag :	N
GHG Flag :	N
Major Flag :	N/R
Active Flag :	N/R
NAA Flag :	N
Latitude :	33.780911
Longitude :	-118.196312
Last Date in Agency List :	2021-08-20

Facility Name :	RAMSEYS AUTO SALES & BODY SHOP
Facility Address :	1455 W 16TH ST, LONG BEACH, CA 90813-0000
County :	LOS ANGELES

Last Inspection Date :	N/R
Registry ID :	N/R

Map Id: C49
Direction: S
Distance: 0.061 mi., 324 ft.
Elevation: 10 ft.
Relative: Lower

Site Name : RAMSEYS AUTO SALES & BODY SHOP | GRACE F HALL LIVING TRUST, DATED JULY 14, 1987 | RAMSEY'S AUTO BODY
1455 W 16TH ST
LONG BEACH, CA

Database(s) : [CALEPA SITES - CA, ECHO, MANIFEST EPA, RCRA_SQG] ***(cont.)***

Envirosite ID: 596505
EPA ID: CAC003046675

ECHO ***(cont.)***

FIPS Code :	N/R
EPA Region :	09
Inspection Count :	0
Last Inspection Days :	N/R
Informal Count :	0
Last Informal Action Date :	N/R
Formal Action Count :	0
Last Formal Action Date :	N/R
Total Penalties :	0
Penalty Count :	N/R
Last Penalty Date :	N/R
Last Penalty Amount :	N/R
QTRS IN NC :	0
Programs IN SNC :	0
Current Compliance Status :	No Violation Identified
Three-Year Compliance Status :	_____
Collection Method :	Zip Code Centroid
Reference Point :	N/R
Accuracy Meters :	10000
Derived Tribes :	N/R
Derived HUC :	N/R
Derived WBD :	N/R
Derived STCTY FIPS :	N/R
Derived Zip :	N/R
Derived CD113 :	N/R
Derived CB2010 :	N/R
MYRTK Universe :	NNN
NPDES IDs :	N/R
CWA Permit Types :	N/R
CWA Compliance Tracking :	N/R
CWA NAICS :	N/R
CWA SICS :	N/R
CWA Inspection Count :	N/R
CWA Last Inspection Days :	N/R
CWA Informal Count :	N/R
CWA Formal Action Count :	N/R
CWA Last Formal Action Date :	N/R
CWA Penalties :	N/R
CWA Last Penalty Date :	N/R
CWA Last Penalty Amount :	N/R
CWA Quarters IN NC :	N/R
CWA Current Compliance Status :	N/R
CWA Current SNC Flag :	N
CWA 13 Quarters Compliance Status :	N/R
CWA 13 Quarters Effluent Exceedances:	N/R
CWA Three-Year QNCR Codes :	N/R
DFR URL :	Click here for hyperlink provided by the agency.
Facility SIC :	N/R
Facility NAICS :	811121 - Automotive Body, Paint, and Interior Repair and Maintenance
Facility Last Inspection EPA Date :	N/R
Facility Last Inspection State Date :	N/R
Facility Last Formal Act EPA Date :	N/R
Facility Last Formal Act State Date :	N/R
Facility Last Informal Act EPA Date :	N/R

Map Id: C49
Direction: S
Distance: 0.061 mi., 324 ft.
Elevation: 10 ft.
Relative: Lower

Site Name : RAMSEYS AUTO SALES & BODY SHOP | GRACE F HALL LIVING TRUST, DATED JULY 14, 1987 | RAMSEY'S AUTO BODY
1455 W 16TH ST
LONG BEACH, CA

Database(s) : [CALEPA SITES - CA, ECHO, MANIFEST EPA, RCRA_SQG] ***(cont.)***

Envirosite ID: 596505
EPA ID: CAC003046675

ECHO ***(cont.)***

Facility Last Informal Act State Date:	N/R
Facility Federal Agency :	N/R
TRI Reporter :	N/R
Facility Imp Water Flag :	N/R
Current SNC Flag :	N
Indian County Flag :	N
Federal Flag :	N/R
US Mexico Border Flag :	N/R
Chesapeak Bay Flag :	N/R
AIR Flag :	N
NPDES Flag :	N
SDWIS Flag :	N
RCRA Flag :	Y
TRI Flag :	N
GHG Flag :	N
Major Flag :	N/R
Active Flag :	Y
NAA Flag :	N/R
Latitude :	33.780911
Longitude :	-118.196312
Last Date in Agency List :	2019-07-15

MANIFEST EPA

Manifest Details

Manifest Number :	014257052FLE
Shipped Date :	2020-01-08
Updated Date :	2020-03-02
Received Date :	2020-01-16
Status :	Signed
Generator ID :	CAC003046675
Generator Name :	GRACE F HALL LIVING TRUST, DATED JULY 14, 1987
Generator Address :	1455 W 16TH ST, LONG BEACH, CA 90813-1325
Generator Mailing :	905 N RIDGE VIEW DR, SANTA MARIA, CA 93455-6319
Generator Contact :	N/R
Destination ID :	CAD008252405
Destination Name :	PACIFIC RESOURCE RECOVERY SERVICES INC
Destination Mailing :	3150 EAST PICO BLVD CA90023 CA037US 3150, LOS ANGELES, CA 90023
Destination Address :	3150 EAST PICO BLVD, LOS ANGELES, CA 90023-0000
Destination Contact :	N/R
Submission Type :	DataImage5Copy
Origin Type :	Web
Manifest Residue :	N
Rejection :	N
Last Date in Agency List :	2021-09-04

Waste Details

Waste Line Number :	1
Is DOT Hazardous :	Y
DOT ID Number :	NA3082
DOT Information :	NA3082,HAZARDOUS WASTE LIQUID(WATER,BENZENE)9,PGIII
Non Waste Description :	N/R

Map Id: C49
Direction: S
Distance: 0.061 mi., 324 ft.
Elevation: 10 ft.
Relative: Lower

Site Name : RAMSEYS AUTO SALES & BODY SHOP | GRACE F HALL LIVING TRUST, DATED JULY 14, 1987 | RAMSEY'S AUTO BODY
1455 W 16TH ST
LONG BEACH, CA

Database(s) : [CALEPA SITES - CA, ECHO, MANIFEST EPA, RCRA_SQG] ***(cont.)***

Envirosite ID: 596505
EPA ID: CAC003046675

MANIFEST EPA ***(cont.)***

Quantity :	220 Gallons
Quantity Tons, Acute, Non-Acute :	0.9174312, 0, 0.9174312
Quantity Kg, Acute, Non-Acute :	0, 832.13763
Management Method :	H061 - FUEL BLENDING
Is EPA Waste :	Y
Federal Code :	D018
State Code :	CA - 134

Manifest Details

Manifest Number :	020468753JJK
Shipped Date :	2019-05-31
Updated Date :	2019-11-25
Received Date :	2019-06-06
Status :	Signed
Generator ID :	CAL000207320
Generator Name :	RAMSEYS AUTO SALES & BODY SHOP
Generator Address :	1455 W 16TH ST, LONG BEACH, CA 90813
Generator Mailing :	1455 W 16TH ST, LONG BEACH, CA 90813-0000
Generator Contact :	N/R
Destination ID :	CAD008252405
Destination Name :	PACIFIC RESOURCE RECOVERY SERVICES INC
Destination Mailing :	3150 EAST PICO BLVD CA90023 CA037US 3150, LOS ANGELES, CA 90023
Destination Address :	3150 EAST PICO BLVD, LOS ANGELES, CA 90023-0000
Destination Contact :	N/R
Submission Type :	DataImage5Copy
Origin Type :	Web
Manifest Residue :	N
Rejection :	N
Last Date in Agency List :	2021-09-04

Waste Details

Waste Line Number :	1
Is DOT Hazardous :	Y
DOT ID Number :	UN1993
DOT Information :	RQ UN1993 WASTE FLAMMABLE LIQUIDS N.O.S. (PAINT) 3 II (D001)
Non Waste Description :	N/R
Quantity :	55 Gallons
Quantity Tons, Acute, Non-Acute :	0.2293578, 0, 0.2293578
Quantity Kg, Acute, Non-Acute :	0, 208.03441
Management Method :	H061 - FUEL BLENDING
Is EPA Waste :	Y
Federal Code :	D001
State Code :	CA - 343

RCRA_SQG

Facility Name :	UNICHEM INTERNATIONAL INC
Facility Address :	1455 W 16TH ST, LONG BEACH, CA 90813
County :	LOS ANGELES

Map Id: C49
Direction: S
Distance: 0.061 mi., 324 ft.
Elevation: 10 ft.
Relative: Lower

Site Name : RAMSEYS AUTO SALES & BODY SHOP | GRACE F HALL LIVING TRUST, DATED JULY 14, 1987 | RAMSEY'S AUTO BODY
1455 W 16TH ST
LONG BEACH, CA

Database(s) : [CALEPA SITES - CA, ECHO, MANIFEST EPA, RCRA_SQG] ***(cont.)***

Envirosite ID: 596505
EPA ID: CAC003046675

RCRA_SQG ***(cont.)***

Date Form Received by Agency :	1996-09-01
EPA ID :	CAD040952368
Mailing Address :	1455 WEST SIXTEEN, LONG BEACH, CA 90813
Contact :	N/R
Contact Address :	N/R
Contact Country :	US
Contact Telephone :	N/R
Contact Email :	N/R
EPA Region :	09
Land Type :	Not Reported
Source Type :	Implementer
Classification :	Small Quantity Generator
Description :	Handlers that generate more than 100 and less than 1000 kilograms of hazardous waste during any calendar month and accumulate less than 6000 kg of hazardous waste at any time; or generate 100 kg or less of hazardous waste during any calendar month, and accumulate more than 1000 kg of hazardous waste at any time.
Last Date in Agency List :	2021-09-03

Owner/Operator Summary

Owner/Operator Name :	NOT REQUIRED
Owner/Operator Address :	NOT REQUIRED, NOT REQUIRED, ME 99999
Owner/Operator Country :	N/R
Owner/Operator Telephone :	415-555-1212
Owner/Operator Email :	N/R
Owner/Operator Fax :	N/R
Legal Status :	Private
Owner/Operator Type :	Operator
Owner/Operator Start Date :	N/R
Owner/Operator End Date :	N/R

Handler Activities Summary

U.S. Importer of Hazardous Waste :	N
Mixed Waste (Haz. and Radioactive) :	N
Recycler of Hazardous Waste :	N
Transporter of Hazardous Waste :	N
Treater, Storer or Disposer of HW :	N
Underground Injection Activity :	N
On-site Burner Exemption :	N
Furnace Exemption :	N
Used Oil Fuel Burner :	N
Used Oil Processor :	N
Used Oil Refiner :	N
Used Oil Fuel Marketer to Burner :	N
Used Oil Specification Marketer :	N
Used Oil Transfer Facility :	N
Used Oil Transporter :	N

Map Id: C49
Direction: S
Distance: 0.061 mi., 324 ft.
Elevation: 10 ft.
Relative: Lower

Site Name : RAMSEYS AUTO SALES & BODY SHOP | GRACE F HALL LIVING TRUST, DATED JULY 14, 1987 | RAMSEY'S AUTO BODY
1455 W 16TH ST
LONG BEACH, CA

Database(s) : [CALEPA SITES - CA, ECHO, MANIFEST EPA, RCRA_SQG] ***(cont.)***

Envirosite ID: 596505
EPA ID: CAC003046675

RCRA_SQG ***(cont.)***

Historical Generators

Date Form Received by Agency :	1980-11-10
Facility Name :	UNICHEM INTERNATIONAL INC
Classification :	Large Quantity Generator

Notices of Violations Summary

Regulation Violated :	N

Map Id: B50
Direction: SW
Distance: 0.061 mi., 325 ft.
Elevation: 10 ft.
Relative: Lower

Site Name : A.P. Fischer Truck Oil & Lube Service
1529 West 16th Street
Long Beach, CA 90813

Database(s) : [SWRCY - CA]

Envirosite ID: 1138633
EPA ID: N/R

SWRCY - CA

Facility Name :	A.P. Fischer Truck Oil & Lube Service
Facility Address :	1529 West 16th Street, Long Beach, 90813
County :	ALAMEDA

Site Details

ID Number :	N/R
Activity Categories :	N/R
Activities :	N/R
Phone Number :	(562) 761-1109
Type :	UsedOil
Last Date in Agency List :	2019-04-15

Map Id: C51
Direction: S
Distance: 0.062 mi., 326 ft.
Elevation: 10 ft.
Relative: Lower

Site Name : I-CHEM INTERNATIONAL (FORMER)
1455 16TH ST. W.
LONG BEACH, CA

Database(s) : [CALEPA SITES - CA, EPA LUST, FRS, LUST REG 4 - CA]

Envirosite ID: 323692
EPA ID: N/R

CALEPA SITES - CA

Facility Name :	I-CHEM INTERNATIONAL (FORMER)

Map Id: C51
Direction: S
Distance: 0.062 mi., 326 ft.
Elevation: 10 ft.
Relative: Lower

Site Name : I-CHEM INTERNATIONAL (FORMER)
1455 16TH ST. W.
LONG BEACH, CA

Database(s) : [CALEPA SITES - CA, EPA LUST, FRS, LUST REG 4 - CA] ***(cont.)***

Envirosite ID: 323692
EPA ID: N/R

CALEPA SITES - CA ***(cont.)***

Facility Address :	1455 16TH ST. W., LONG BEACH, 90813-1325
Site ID :	243282
EI ID :	T0603743664
EI Description :	Leaking Underground Storage Tank Cleanup Site
Latitude :	33.787554
Longitude :	-118.211719
Agency Hyperlink :	Click here for hyperlink provided by the agency.
Last Date in Agency List :	2021-08-26

EPA LUST

Facility Name :	I-CHEM INTERNATIONAL (FORMER)
Facility Address :	1455 16TH ST. W., LONG BEACH, California
County :	N/R
Facility ID :	N/R
LUST ID :	CAT0603743664
Reported Date :	N/R
Status :	Open
Substance :	N/R
Closed With Residual Contamination (Tribal Only):	N/R
NFA_Letter (Tribal Only) :	N/R
Tribe (Tribal Only) :	N/R
EPA Region :	9
Estimated Population within 1500ft :	971
Estimated Private Domestic Wells within 1500ft:	0
Within Source Water Protection Area (SPA):	No
SPA Public Water System and Facility ID:	N/R
SPA Water Type :	N/R
SPA Facility Type :	N/R
SPA HUC12 :	N/R
Within Groundwater Wellhead Protection Area (WHPA):	Yes
WHPA Public Water System and Facility ID:	CA1910033_11576
WHPA Water Type :	GW
WHPA Facility Type :	WL
WHPA HUC12 :	180701060701
Within Estimated 100-year Floodplain:	No
Latitude :	33.78735
Longitude :	-118.211579999999
Last Date in Agency List :	2021-08-27

FRS

Facility Name :	I-CHEM INTERNATIONAL (FORMER)
Facility Address :	1455 16TH ST. W., LONG BEACH, CA 90813-1325
County :	LOS ANGELES

Map Id: C51
Direction: S
Distance: 0.062 mi., 326 ft.
Elevation: 10 ft.
Relative: Lower

Site Name : I-CHEM INTERNATIONAL (FORMER)
1455 16TH ST. W.
LONG BEACH, CA

Database(s) : [CALEPA SITES - CA, EPA LUST, FRS, LUST REG 4 - CA] ***(cont.)***

Envirosite ID: 323692
EPA ID: N/R

FRS ***(cont.)***

Site Details

Registry ID :	110065147852
FRS Facility URL :	Click here for hyperlink provided by the agency.
Last Date in Agency List :	2021-07-17

Source Description

Source Description :

The California Environmental Protection Agency (CalEPA) has recently implemented a new data warehouse system (nSite). This data warehouse combines and merges facility and site information from five different systems managed within CalEPA. The five systems are: California Environmental Reporting System (CERS), EnviroStor, GeoTracker, California Integrated Water Quality System (CIWQS), and Toxic Release Inventory (TRI).

FRS Environmental Interest

Source and System ID :	CA-ENVIROVIEW - 243282

LUST REG 4 - CA

Facility Name :	I-CHEM INTERNATIONAL (FORMER)
Facility Address :	1455 16TH ST. W., LONG BEACH, CA 90813-1325
County :	Los Angeles

Site Details

Status Date :	2009-06-15
Status :	Open - Site Assessment
Begin Date :	2004-04-13
Global ID :	T0603743664
Region :	REGION 4
Site History :	N/R
RB Case Number :	908130670
Potential Media Affected :	Aquifer used for drinking water supply
Potential Contaminants of Concern :	Gasoline
Local Agency :	LONG BEACH, CITY OF
Local Case Number :	N/R
Lead Agency :	LOS ANGELES RWQCB (REGION 4)
File Location :	Regional Board
CUF Case :	NO
Caseworker :	JFL
Case Type :	LUST Cleanup Site
How Discovered :	Other Means
How Discovered Description :	PHASE II ESA W/BORINGS
Stop Method :	N/R
Stop Description :	N/R
Calwater Watershed Name :	Los Angeles River - Los Angeles (412.10)
DWR Groundwater Subbasin Name :	Coastal Plain Of Los Angeles - West Coast (4-011.03)
Disadvantaged Community :	N/R
Latitude :	33.787554
Longitude :	-118.211719
Agency URL :	Click here for hyperlink provided by the agency.

Map Id: C51
Direction: S
Distance: 0.062 mi., 326 ft.
Elevation: 10 ft.
Relative: Lower

Site Name : I-CHEM INTERNATIONAL (FORMER)
1455 16TH ST. W.
LONG BEACH, CA

Database(s) : [CALEPA SITES - CA, EPA LUST, FRS, LUST REG 4 - CA] ***(cont.)***

Envirosite ID: 323692
EPA ID: N/R

LUST REG 4 - CA ***(cont.)***

Last Date in Agency List : 2021-09-08

Contacts Summary

Global ID : T0603743664
Contact Name : JOE F. LUERA
Contact Type : Regional Board Caseworker
Organization Name : LOS ANGELES RWQCB (REGION 4)
Address : 320 W. 4TH STREET, SUITE 200
City : LOS ANGELES
Phone Number : N/R
Email : joe.luera@waterboards.ca.gov

Global ID : T0603743664
Contact Name : CARMEN PIRO
Contact Type : Local Agency Caseworker
Organization Name : LONG BEACH, CITY OF
Address : 2525 GRAND AVE.
City : LONG BEACH
Phone Number : 5625704137
Email : carmen.piro@longbeach.gov

Regulatory Activities

Details for this site have been truncated due to the large number of available details for this site within this dataset. For the complete details for this site, contact your Envirosite account representative for a complimentary site report containing all of the details available.

Date : 2020-02-10
Global ID : T0603743664
Action Type : RESPONSE
Action : Monitoring Report - Semi-Annually

Date : 2019-07-15
Global ID : T0603743664
Action Type : RESPONSE
Action : Monitoring Report - Semi-Annually

Date : 2017-07-15
Global ID : T0603743664
Action Type : RESPONSE
Action : Soil and Water Investigation Report

Date : 2017-05-13
Global ID : T0603743664
Action Type : RESPONSE
Action : Soil and Water Investigation Workplan - Regulator Responded

Map Id: C51
Direction: S
Distance: 0.062 mi., 326 ft.
Elevation: 10 ft.
Relative: Lower

Site Name : I-CHEM INTERNATIONAL (FORMER)
1455 16TH ST. W.
LONG BEACH, CA

Database(s) : [CALEPA SITES - CA, EPA LUST, FRS, LUST REG 4 - CA] ***(cont.)***

Envirosite ID: 323692
EPA ID: N/R

LUST REG 4 - CA ***(cont.)***

Date : 2017-04-10
Global ID : T0603743664
Action Type : ENFORCEMENT
Action : Staff Letter

Date : 2017-03-13
Global ID : T0603743664
Action Type : ENFORCEMENT
Action : Staff Letter

Date : 2017-01-04
Global ID : T0603743664
Action Type : ENFORCEMENT
Action : Verbal Communication

Date : 2016-12-15
Global ID : T0603743664
Action Type : RESPONSE
Action : Soil and Water Investigation Workplan - Regulator Responded

Date : 2016-11-05
Global ID : T0603743664
Action Type : RESPONSE
Action : Soil and Water Investigation Workplan - Addendum - Regulator Responded

Date : 2016-10-14
Global ID : T0603743664
Action Type : ENFORCEMENT
Action : Staff Letter

Status History

Status Date : 2009-06-15
Global ID : T0603743664
Status : Open - Site Assessment

Status Date : 2004-04-13
Global ID : T0603743664
Status : Open - Case Begin Date

Map Id: C52
Direction: SSE
Distance: 0.062 mi., 327 ft.
Elevation: 10 ft.
Relative: Lower

Site Name : S&S BUMPER REPAIR, INC
1429 W 16TH ST
LONG BEACH, CA 90813

Database(s) : [ECHO, FRS, HAZNET - CA, HWG - CA, RCRA_NONGEN]

Envirosite ID: 23780303
EPA ID: N/R

ECHO

Facility Name :	S&S BUMPER REPAIR, INC
Facility Address :	1429 W 16TH ST, LONG BEACH, CA 90813
County :	LOS ANGELES
Last Inspection Date :	N/R
Registry ID :	110070631855
FIPS Code :	N/R
EPA Region :	09
Inspection Count :	0
Last Inspection Days :	N/R
Informal Count :	0
Last Informal Action Date :	N/R
Formal Action Count :	0
Last Formal Action Date :	N/R
Total Penalties :	0
Penalty Count :	N/R
Last Penalty Date :	N/R
Last Penalty Amount :	N/R
QTRS IN NC :	0
Programs IN SNC :	0
Current Compliance Status :	No Violation Identified
Three-Year Compliance Status :	_____
Collection Method :	Zip Code Centroid
Reference Point :	N/R
Accuracy Meters :	10000
Derived Tribes :	N/R
Derived HUC :	N/R
Derived WBD :	N/R
Derived STCTY FIPS :	N/R
Derived Zip :	N/R
Derived CD113 :	N/R
Derived CB2010 :	N/R
MYRTK Universe :	NNN
NPDES IDs :	N/R
CWA Permit Types :	N/R
CWA Compliance Tracking :	N/R
CWA NAICS :	N/R
CWA SICS :	N/R
CWA Inspection Count :	N/R
CWA Last Inspection Days :	N/R
CWA Informal Count :	N/R
CWA Formal Action Count :	N/R
CWA Last Formal Action Date :	N/R
CWA Penalties :	N/R
CWA Last Penalty Date :	N/R
CWA Last Penalty Amount :	N/R
CWA Quarters IN NC :	N/R
CWA Current Compliance Status :	N/R
CWA Current SNC Flag :	N
CWA 13 Quarters Compliance Status :	N/R
CWA 13 Quarters Effluent Exceedances:	N/R
CWA Three-Year QNCR Codes :	N/R
DFR URL :	Click here for hyperlink provided by the agency.
Facility SIC :	N/R
Facility NAICS :	811121 - Automotive Body, Paint, and Interior Repair and Maintenance

Map Id: C52
Direction: SSE
Distance: 0.062 mi., 327 ft.
Elevation: 10 ft.
Relative: Lower

Site Name : S&S BUMPER REPAIR, INC
1429 W 16TH ST
LONG BEACH, CA 90813

Database(s) : [ECHO, FRS, HAZNET - CA, HWG - CA, RCRA_NONGEN] ***(cont.)***

Envirosite ID: 23780303
EPA ID: N/R

ECHO ***(cont.)***

Facility Last Inspection EPA Date :	N/R
Facility Last Inspection State Date :	N/R
Facility Last Formal Act EPA Date :	N/R
Facility Last Formal Act State Date :	N/R
Facility Last Informal Act EPA Date :	N/R
Facility Last Informal Act State Date:	N/R
Facility Federal Agency :	N/R
TRI Reporter :	N/R
Facility Imp Water Flag :	N/R
Current SNC Flag :	N
Indian County Flag :	N
Federal Flag :	N/R
US Mexico Border Flag :	N/R
Chesapeak Bay Flag :	N/R
AIR Flag :	N
NPDES Flag :	N
SDWIS Flag :	N
RCRA Flag :	Y
TRI Flag :	N
GHG Flag :	N
Major Flag :	N/R
Active Flag :	N/R
NAA Flag :	N
Latitude :	33.780911
Longitude :	-118.196312
Last Date in Agency List :	2021-08-20

FRS

Facility Name :	S&S BUMPER REPAIR, INC
Facility Address :	1429 W 16TH ST, LONG BEACH, CA 90813
County :	LOS ANGELES

Site Details

Registry ID :	110070631855
FRS Facility URL :	Click here for hyperlink provided by the agency.
Last Date in Agency List :	2021-07-17

Source Description

Source Description :

RCRAInfo is EPA’s comprehensive information system that supports the Resource Conservation and Recovery Act (RCRA) of 1976 and the Hazardous and Solid Waste Amendments (HSWA) of 1984 through the tracking of events and activities related to facilities that generate, transport, and treat, store, or dispose of hazardous waste. RCRAInfo allows RCRA program staff to track the notification, permit, compliance, and corrective action activities required under RCRA. RCRAInfo also supports generation of the National Hazardous Waste Biennial Report. All generators and treatment, storage, and disposal facilities who handle hazardous waste are required to report to the EPA Administrator at least once every two years to support creation of the Biennial Report.

Map Id: C52
Direction: SSE
Distance: 0.062 mi., 327 ft.
Elevation: 10 ft.
Relative: Lower

Site Name : S&S BUMPER REPAIR, INC
1429 W 16TH ST
LONG BEACH, CA 90813

Database(s) : [ECHO, FRS, HAZNET - CA, HWG - CA, RCRA_NONGEN] ***(cont.)***

Envirosite ID: 23780303
EPA ID: N/R

FRS ***(cont.)***

FRS Environmental Interest

Source and System ID :	RCRAINFO - CAL000450172

HAZNET - CA

Facility Name :	S&S BUMPER REPAIR, INC
Facility Address :	1429 W 16TH ST, LONG BEACH, CA 90813
County :	LOS ANGELES

Site Details

Generator EPA ID :	CAL000450172
Active :	Inactive
Category :	STATE
Facility Types :	N/R
Type :	PERMANENT
Contact Name :	N/R
Contact Phone :	N/R
Facility Mailing Address :	1437 W 16TH ST, LONG BEACH, CA 90813
Latitude :	33.78755700
Longitude :	-118.21126050
Agency Hyperlink :	Click here for hyperlink provided by the agency.
Last Date in Agency List :	2021-07-08

HWG - CA

Facility Name :	S&S BUMPER REPAIR, INC
Facility Address :	1429 W 16TH ST, LONG BEACH, CA 90813
County :	LOS ANGELES

EPA ID :	CAL000450172
Status :	Inactive
Category :	STATE
Type :	PERMANENT
Facility Type :	N/R
Mailing Address :	1437 W 16TH ST, LONG BEACH, CA 90813
Owner Name :	S&S BUMPER REPAIR INC
Owner Address :	5953 PRIORY ST, BELL GARDENS, CA 90201
Operator Name :	MARIAELENA VALDEZ
Operator Address :	5953 PRIORY ST, BELL GARDENS, CA 90201
Latitude :	33.787557
Longitude :	-118.21126

RCRA_NONGEN

Facility Name :	S&S BUMPER REPAIR, INC
Facility Address :	1429 W 16TH ST, LONG BEACH, CA 90813
County :	LOS ANGELES

Date Form Received by Agency :	2019-10-22
EPA ID :	CAL000450172
Mailing Address :	1437 W 16TH ST, LONG BEACH, CA 90813
Contact :	MARIGELENA VALDEZ

Map Id: C52
Direction: SSE
Distance: 0.062 mi., 327 ft.
Elevation: 10 ft.
Relative: Lower

Site Name : S&S BUMPER REPAIR, INC
1429 W 16TH ST
LONG BEACH, CA 90813

Database(s) : [ECHO, FRS, HAZNET - CA, HWG - CA, RCRA_NONGEN] ***(cont.)***

Envirosite ID: 23780303
EPA ID: N/R

RCRA_NONGEN ***(cont.)***

Contact Address :	5953 PRIORY ST, BELL GARDENS, CA 90201
Contact Country :	N/R
Contact Telephone :	562-644-0054
Contact Email :	SSBUMPERREPAIR@YAHOO.COM
EPA Region :	09
Land Type :	Not Reported
Source Type :	Implementer
Classification :	Not a generator, verified
Description :	Not a generator, verified
Last Date in Agency List :	2021-09-03

Owner/Operator Summary

Owner/Operator Name :	MARIGELENA VALDEZ
Owner/Operator Address :	5953 PRIORY ST, BELL GARDENS, CA 90201
Owner/Operator Country :	N/R
Owner/Operator Telephone :	562-644-0054
Owner/Operator Email :	N/R
Owner/Operator Fax :	N/R
Legal Status :	Other land type
Owner/Operator Type :	Operator
Owner/Operator Start Date :	N/R
Owner/Operator End Date :	N/R

Owner/Operator Name :	S&S BUMPER REPAIR INC
Owner/Operator Address :	5953 PRIORY ST, BELL GARDENS, CA 90201
Owner/Operator Country :	N/R
Owner/Operator Telephone :	310-346-6658
Owner/Operator Email :	N/R
Owner/Operator Fax :	N/R
Legal Status :	Other land type
Owner/Operator Type :	Owner
Owner/Operator Start Date :	N/R
Owner/Operator End Date :	N/R

Handler Activities Summary

U.S. Importer of Hazardous Waste :	N
Mixed Waste (Haz. and Radioactive) :	N/R
Recycler of Hazardous Waste :	N
Transporter of Hazardous Waste :	N
Treater, Storer or Disposer of HW :	N
Underground Injection Activity :	N
On-site Burner Exemption :	N
Furnace Exemption :	N
Used Oil Fuel Burner :	N
Used Oil Processor :	N
Used Oil Refiner :	N
Used Oil Fuel Marketer to Burner :	N
Used Oil Specification Marketer :	N
Used Oil Transfer Facility :	N
Used Oil Transporter :	N

Map Id: C52
Direction: SSE
Distance: 0.062 mi., 327 ft.
Elevation: 10 ft.
Relative: Lower

Site Name : S&S BUMPER REPAIR, INC
1429 W 16TH ST
LONG BEACH, CA 90813

Database(s) : [ECHO, FRS, HAZNET - CA, HWG - CA, RCRA_NONGEN] ***(cont.)***

Envirosite ID: 23780303
EPA ID: N/R

RCRA_NONGEN ***(cont.)***

Notices of Violations Summary
Regulation Violated : N

Map Id: B53
Direction: WSW
Distance: 0.063 mi., 334 ft.
Elevation: 12 ft.
Relative: Lower

Site Name : DION & SONS INC
1569 016TH ST W
LONG BEACH | Long Beach, CA 90813

Database(s) : [CALEPA SITES - CA, CIWQS 2 - CA, EPA LUST, FRS, LUST REG 4 - CA]

Envirosite ID: 323079
EPA ID: N/R

CALEPA SITES - CA

Facility Name : DION & SONS INC
Facility Address : 1569 016TH ST W, LONG BEACH, 90813

Site ID : 232432
EI ID : T0603701933
EI Description : Leaking Underground Storage Tank Cleanup Site
Latitude : 33.787516
Longitude : -118.213484
Agency Hyperlink : Click here for hyperlink provided by the agency.
Last Date in Agency List : 2021-08-26

CIWQS 2 - CA

Facility Name : Dion & Sons, Incorporated
Facility Address : 1569 016th St W, Long Beach, 90813
County : N/R

Facility ID : 220280
WDID : N/R
Facility Type : N/R
Region : 4
Place Type : Facility
Place Subtype : N/R
Ageny Name : N/R
Agency Type : N/R
Number of Agencies : N/R
Status Date : N/R
Status : N/R
Status Enrollee : N/R
Individual/General : N/R
Fee Code : N/R
Staff Assigned : N/R
Number of Staff Assigned : N/R
Supervisor : N/R
Number of Supervisor : N/R
Number of Amendments : 0

Map Id: B53
Direction: WSW
Distance: 0.063 mi., 334 ft.
Elevation: 12 ft.
Relative: Lower

Site Name : DION & SONS INC
1569 016TH ST W
LONG BEACH | Long Beach, CA 90813

Database(s) : [CALEPA SITES - CA, CIWQS 2 - CA, EPA LUST, FRS, LUST REG 4 - CA] ***(cont.)***

Envirosite ID: 323079
EPA ID: N/R

CIWQS 2 - CA ***(cont.)***

Number of Reg Measures :	N/R
Baseline Flow :	N/R
Population (MS4)/Acres :	N/R
Reclamation :	N/R
CAFO Type :	N/R
CAFO Subtype :	N/R
CAFO Population :	N/R
Onsite :	N/R
Quality Assurance :	N/R
RCRA Flag :	N/R
Total MMP Violations Number :	0
Total Number of Violations :	2
Total Number of Inspections :	0
Date of Most Recent Completed Inspection:	N/R
Date of Most Recent Received Report :	N/R
Total Number of Final (A+H) Enforcement Actions:	2
Most Recent Effective Date of Enf Action (A+H):	2000-07-25
Program :	UST
Program Category :	TANKS
Number of Programs :	N/R
Complexity :	N/R
Pretreatment :	N/R
Facility Waste Type :	N/R
Reg Measure ID :	N/R
Reg Measure Type :	N/R
Reg Measure Title :	N/R
Reg Measure Description :	N/R
SIC 1 :	-
SIC 2 :	-
SIC 3 :	-
Latitude :	N/R
Longitude :	N/R
Last Date in Agency List :	2021-08-25

EPA LUST

Facility Name :	DION & SONS INC
Facility Address :	1569 016TH ST W, LONG BEACH, California 90813
County :	N/R
Facility ID :	N/R
LUST ID :	CAT0603701933
Reported Date :	N/R
Status :	No Further Action
Substance :	N/R
Closed With Residual Contamination (Tribal Only):	N/R
NFA_Letter (Tribal Only) :	N/R
Tribe (Tribal Only) :	N/R
EPA Region :	9
Estimated Population within 1500ft :	N/R

Map Id: B53
Direction: WSW
Distance: 0.063 mi., 334 ft.
Elevation: 12 ft.
Relative: Lower

Site Name : DION & SONS INC
1569 016TH ST W
LONG BEACH | Long Beach, CA 90813

Database(s) : [CALEPA SITES - CA, CIWQS 2 - CA, EPA LUST, FRS, LUST REG 4 - CA] ***(cont.)***

Envirosite ID: 323079
EPA ID: N/R

EPA LUST ***(cont.)***

Estimated Private Domestic Wells within 1500ft:	N/R
Within Source Water Protection Area (SPA):	N/R
SPA Public Water System and Facility ID:	N/R
SPA Water Type :	N/R
SPA Facility Type :	N/R
SPA HUC12 :	N/R
Within Groundwater Wellhead Protection Area (WHPA):	N/R
WHPA Public Water System and Facility ID:	N/R
WHPA Water Type :	N/R
WHPA Facility Type :	N/R
WHPA HUC12 :	N/R
Within Estimated 100-year Floodplain:	N/R
Latitude :	33.78247
Longitude :	-118.19222
Last Date in Agency List :	2021-08-27

FRS

Facility Name :	DION & SONS INC
Facility Address :	1569 016TH ST W, LONG BEACH, CA 90813
County :	LOS ANGELES

Site Details

Registry ID :	110066497669
FRS Facility URL :	Click here for hyperlink provided by the agency.
Last Date in Agency List :	2021-07-17

Source Description

Source Description :

The California Environmental Protection Agency (CalEPA) has recently implemented a new data warehouse system (nSite). This data warehouse combines and merges facility and site information from five different systems managed within CalEPA. The five systems are: California Environmental Reporting System (CERS), EnviroStor, GeoTracker, California Integrated Water Quality System (CIWQS), and Toxic Release Inventory (TRI).

FRS Environmental Interest

Source and System ID :	CA-ENVIROVIEW - 232432

LUST REG 4 - CA

Facility Name :	DION & SONS INC
Facility Address :	1569 016TH ST W, LONG BEACH, CA 90813
County :	Los Angeles

Map Id: B53
Direction: WSW
Distance: 0.063 mi., 334 ft.
Elevation: 12 ft.
Relative: Lower

Site Name : DION & SONS INC
1569 016TH ST W
LONG BEACH | Long Beach, CA 90813

Database(s) : [CALEPA SITES - CA, CIWQS 2 - CA, EPA LUST, FRS, LUST REG 4 - CA] ***(cont.)***

Envirosite ID: 323079
EPA ID: N/R

LUST REG 4 - CA ***(cont.)***

Site Details

Status Date :	1996-07-17
Status :	Completed - Case Closed
Begin Date :	1992-02-02
Global ID :	T0603701933
Region :	REGION 4
Site History :	N/R
RB Case Number :	908130207
Potential Media Affected :	Aquifer used for drinking water supply
Potential Contaminants of Concern :	Gasoline
Local Agency :	LONG BEACH, CITY OF
Local Case Number :	N/R
Lead Agency :	LOS ANGELES RWQCB (REGION 4)
File Location :	N/R
CUF Case :	NO
Caseworker :	YR
Case Type :	LUST Cleanup Site
How Discovered :	N/R
How Discovered Description :	N/R
Stop Method :	N/R
Stop Description :	N/R
Calwater Watershed Name :	Los Angeles River - Los Angeles (412.10)
DWR Groundwater Subbasin Name :	Coastal Plain Of Los Angeles - West Coast (4-011.03)
Disadvantaged Community :	N/R
Latitude :	33.787516
Longitude :	-118.213484
Agency URL :	Click here for hyperlink provided by the agency.
Last Date in Agency List :	2021-09-08

Contacts Summary

Global ID :	T0603701933
Contact Name :	CARMEN PIRO
Contact Type :	Local Agency Caseworker
Organization Name :	LONG BEACH, CITY OF
Address :	2525 GRAND AVE.
City :	LONG BEACH
Phone Number :	5625704137
Email :	carmen.piro@longbeach.gov

Global ID :	T0603701933
Contact Name :	YUE RONG
Contact Type :	Regional Board Caseworker
Organization Name :	LOS ANGELES RWQCB (REGION 4)
Address :	320 W. 4TH ST., SUITE 200
City :	Los Angeles
Phone Number :	N/R
Email :	yrong@waterboards.ca.gov

Regulatory Activities

Date :	1992-02-02
Global ID :	T0603701933

Map Id: B53
Direction: WSW
Distance: 0.063 mi., 334 ft.
Elevation: 12 ft.
Relative: Lower

Site Name : DION & SONS INC
1569 016TH ST W
LONG BEACH | Long Beach, CA 90813

Database(s) : [CALEPA SITES - CA, CIWQS 2 - CA, EPA LUST, FRS, LUST REG 4 - CA] ***(cont.)***

Envirosite ID: 323079
EPA ID: N/R

LUST REG 4 - CA ***(cont.)***

Action Type :	Other
Action :	Leak Reported

Status History

Status Date :	1996-07-17
Global ID :	T0603701933
Status :	Completed - Case Closed
Status Date :	1992-05-29
Global ID :	T0603701933
Status :	Open - Site Assessment
Status Date :	1992-02-02
Global ID :	T0603701933
Status :	Open - Case Begin Date

Map Id: B54
Direction: SW
Distance: 0.063 mi., 335 ft.
Elevation: 10 ft.
Relative: Lower

Site Name : DION & SONS | QUAKER CHEMICAL CORPORATION | QUAKER CHEMICALS
1543 W 16TH ST | 1543 WEST 16TH STREET | 1543 WEST 16TH ST
LONG BEACH | Long Beach, CA 90813

Database(s) : [AST - CA, CALEPA SITES - CA, EPA UST, ERNS, FID UST - CA, HAZNET - CA, HIST AST - CA, HWG - CA, MANIFEST EPA, UST - CA, UST_CITY OF LONG BEACH - CA]

Envirosite ID: 515814
EPA ID: CAC002890088

AST - CA

Facility Name :	Dion & Sons
Facility Address :	1543 W 16TH ST, LONG BEACH, CA 90813
County :	Los Angeles County
Site ID :	360462
Facility Identifer :	N/R
EPA Identifier :	CAD046434676
Facility Explorer ID :	360462
Dun and Bradsheet Number :	N/R
Regulatory Programs :	Hazardous Waste Generator, Chemical Storage Facilities, Aboveground Petroleum Storage, Underground Storage Tank
SIC :	N/R

Map Id: B54
Direction: SW
Distance: 0.063 mi., 335 ft.
Elevation: 10 ft.
Relative: Lower

Site Name : DION & SONS | QUAKER CHEMICAL CORPORATION | QUAKER CHEMICALS 1543 W 16TH ST | 1543 WEST 16TH STREET | 1543 WEST 16TH ST LONG BEACH | Long Beach, CA 90813

Database(s) : [AST - CA, CALEPA SITES - CA, EPA UST, ERNS, FID UST - CA, HAZNET - CA, HIST AST - CA, HWG - CA, MANIFEST EPA, UST - CA, UST_CITY OF LONG BEACH - CA] ***(cont.)***

Envirosite ID: 515814
EPA ID: CAC002890088

AST - CA ***(cont.)***

NAICS :	N/R
Latitude :	33.787356
Longitude :	-118.212910
Hyperlink :	Click here for hyperlink provided by the agency.
Last Date in Agency List :	2021-09-01

Violations

Details for this site have been truncated due to the large number of available details for this site within this dataset. For the complete details for this site, contact your Envirosite account representative for a complimentary site report containing all of the details available.

Violation Date :	2019-11-20
Citation :	23 CCR 16 2665(b) - California Code of Regulations, Title 23, Chapter 16, Section(s) 2665(b)
Description :	"Failure to submit a copy of the overfill prevention equipment inspection results on the "Overfill Prevention Equipment Inspection Report Form" to the UPA within 30 days after the inspection. "

Notes :

OBSERVATION: Owner/operator failed to submit a copy of the overfill prevention equipment inspection results on the "Overfill Prevention Equipment Inspection Report Form" to the UPA within 30 days after the inspection. CORRECTIVE ACTION: Submit a copy of the overfill prevention equipment inspection results on the "Overfill Prevention Equipment Inspection Report Form" to the UPA within 30 days.

Division :	Long Beach Environmental Heath
Program :	UST
Source :	CERS

Violation Date :	2019-11-20
Citation :	23 CCR 16 2715(c)(4) - California Code of Regulations, Title 23, Chapter 16, Section(s) 2715(c)(4)
Description :	Failure to maintain a list of employees trained by the designated operator on-site or off-site at a readily available location, if approved by the UPA. For training that occurs on or after October 1, 2018, failure to maintain a copy of the "Facility Employee Training Certificate" on-site or off-site at a readily available location, if approved by the UPA.

Map Id: B54
Direction: SW
Distance: 0.063 mi., 335 ft.
Elevation: 10 ft.
Relative: Lower

Site Name : DION & SONS | QUAKER CHEMICAL CORPORATION | QUAKER CHEMICALS 1543 W 16TH ST | 1543 WEST 16TH STREET | 1543 WEST 16TH ST LONG BEACH | Long Beach, CA 90813

Database(s) : [AST - CA, CALEPA SITES - CA, EPA UST, ERNS, FID UST - CA, HAZNET - CA, HIST AST - CA, HWG - CA, MANIFEST EPA, UST - CA, UST_CITY OF LONG BEACH - CA] ***(cont.)***

Envirosite ID: 515814
EPA ID: CAC002890088

AST - CA ***(cont.)***

Notes :

The training certificate onsite has the wrong date. Also observed the new GM was not trained at start by UST DO. UST DO should be checking for new employees needing to be trained each inspection. Also, many reports are not signed by the UST Owner/Operator and lack documented response actions. Submit copy of the corrected training certificate and the newest training certificate within 30 days byt email to angela.samayoa@longbeach.gov

Division : Long Beach Environmental Heath
Program : UST
Source : CERS

Violation Date : 2019-11-20

Citation : HSC 6.75 25299.30-25299.34 - California Health and Safety Code, Chapter 6.75, Section(s) 25299.30-25299.34

Description : Failure to submit and maintain complete and current Certification of Financial Responsibility or other mechanism of financial assurance.

Notes : OBSERVATION: Financial responsibility documents have not been submitted to the CUPA. Current financial responsibility documents are required to be submitted annually. CORRECTIVE ACTION: Complete and submit a copy of the financial responsibility within 30 days by uploading it to CERS.

Division : Long Beach Environmental Heath
Program : UST
Source : CERS

Violation Date : 2019-11-20

Citation : 23 CCR 16 2641(j) - California Code of Regulations, Title 23, Chapter 16, Section(s) 2641(j)

Description : Failure of the leak detection equipment to be installed, calibrated, operated, and/or maintained properly.

Notes : Veeder Root TLS 350 Panel was replaced without permit on 11/16/2019 per contractor. States that he called another inspector about the issue. ACTION REQUIRED - apply for UST modification permit "AS BUILT" within 30 days. Include qualifications of installing UST contractor/technician.

Division : Long Beach Environmental Heath
Program : UST

Map Id: B54
Direction: SW
Distance: 0.063 mi., 335 ft.
Elevation: 10 ft.
Relative: Lower

Site Name : DION & SONS | QUAKER CHEMICAL CORPORATION | QUAKER CHEMICALS 1543 W 16TH ST | 1543 WEST 16TH STREET | 1543 WEST 16TH ST LONG BEACH | Long Beach, CA 90813

Database(s) : [AST - CA, CALEPA SITES - CA, EPA UST, ERNS, FID UST - CA, HAZNET - CA, HIST AST - CA, HWG - CA, MANIFEST EPA, UST - CA, UST_CITY OF LONG BEACH - CA] ***(cont.)***

Envirosite ID: 515814
EPA ID: CAC002890088

AST - CA ***(cont.)***

Source :	CERS
Violation Date :	2018-11-09
Citation :	Un-Specified
Description :	UST Program - Administration/Documentation - General Local Ordinance - Must include violation description and proper ordinance citation in the "comment" section.
Notes :	Returned to compliance on 11/13/2018. Replace damaged hose @dispenser #5. tECH TO REPLACE ON SITE.
Division :	Long Beach Environmental Heath
Program :	UST
Source :	CERS

Enforcements

Enforcement Action Date :	N/R
Type :	N/R
Description :	N/R
Notes :	N/R
Division :	N/R
Program :	N/R
Source :	N/R

Chemicals

Chemical Name :	Diesel Fuel
CAS Number :	68334-30-5
Hazard Type(s) :	-
Max Daily Amount / Unit :	12000-59999 Gallons
Average Daily Amount / Unit :	12000-59999 Gallons
Days Onsite :	365
Physical State(s) :	Liquid, Pure

Chemical Name :	Ethylene Glycol
CAS Number :	107-21-1
Hazard Type(s) :	-
Max Daily Amount / Unit :	1200-2999 Gallons
Average Daily Amount / Unit :	1200-2999 Gallons
Days Onsite :	365
Physical State(s) :	Liquid, Pure

Map Id: B54
Direction: SW
Distance: 0.063 mi., 335 ft.
Elevation: 10 ft.
Relative: Lower

Site Name : DION & SONS | QUAKER CHEMICAL CORPORATION | QUAKER CHEMICALS 1543 W 16TH ST | 1543 WEST 16TH STREET | 1543 WEST 16TH ST LONG BEACH | Long Beach, CA 90813

Database(s) : [AST - CA, CALEPA SITES - CA, EPA UST, ERNS, FID UST - CA, HAZNET - CA, HIST AST - CA, HWG - CA, MANIFEST EPA, UST - CA, UST_CITY OF LONG BEACH - CA] ***(cont.)***

Envirosite ID: 515814
EPA ID: CAC002890088

AST - CA ***(cont.)***

Chemical Name :	Gasoline
CAS Number :	86290-81-5
Hazard Type(s) :	-
Max Daily Amount / Unit :	12000-59999 Gallons
Average Daily Amount / Unit :	9000-11999 Gallons
Days Onsite :	365
Physical State(s) :	Liquid, Pure

Chemical Name :	Mineral Spirits (petroleum Spirits)
CAS Number :	64741-41-9
Hazard Type(s) :	-
Max Daily Amount / Unit :	3000-5999 Gallons
Average Daily Amount / Unit :	1200-2999 Gallons
Days Onsite :	365
Physical State(s) :	Liquid, Pure

Chemical Name :	Motor Oil
CAS Number :	N/R
Hazard Type(s) :	-
Max Daily Amount / Unit :	60000-119999 Gallons
Average Daily Amount / Unit :	12000-59999 Gallons
Days Onsite :	365
Physical State(s) :	Liquid, Mix

Chemical Name :	Phosphorotrithioic acid, S,S,S-tributyl ester
CAS Number :	78-48-8
Hazard Type(s) :	-
Max Daily Amount / Unit :	12000-59999 Gallons
Average Daily Amount / Unit :	9000-11999 Gallons
Days Onsite :	365
Physical State(s) :	Liquid, Pure

Chemical Name :	Propane
CAS Number :	74-98-6
Hazard Type(s) :	-
Max Daily Amount / Unit :	120-599 Gallons
Average Daily Amount / Unit :	120-599 Gallons
Days Onsite :	365
Physical State(s) :	Liquid, Pure

Facility Name :	DION & SONS INC
Facility Address :	1543 W 16TH ST, LONG BEACH, CA 90813
County :	Los Angeles County

Map Id: B54
Direction: SW
Distance: 0.063 mi., 335 ft.
Elevation: 10 ft.
Relative: Lower

Site Name : DION & SONS | QUAKER CHEMICAL CORPORATION | QUAKER CHEMICALS 1543 W 16TH ST | 1543 WEST 16TH STREET | 1543 WEST 16TH ST LONG BEACH | Long Beach, CA 90813

Database(s) : [AST - CA, CALEPA SITES - CA, EPA UST, ERNS, FID UST - CA, HAZNET - CA, HIST AST - CA, HWG - CA, MANIFEST EPA, UST - CA, UST_CITY OF LONG BEACH - CA] ***(cont.)***

Envirosite ID: 515814
EPA ID: CAC002890088

AST - CA ***(cont.)***

Site ID :	360462
Facility Identifer :	N/R
EPA Identifier :	CAD046434676
Facility Explorer ID :	360462
Dun and Bradsheet Number :	N/R
Regulatory Programs :	Hazardous Waste Generator, Chemical Storage Facilities, Aboveground Petroleum Storage, Underground Storage Tank
SIC :	N/R
NAICS :	N/R
Latitude :	33.787356
Longitude :	-118.212910
Hyperlink :	Click here for hyperlink provided by the agency.
Last Date in Agency List :	2021-09-30

Violations

Violation Date :	2020-11-16
Citation :	HSC 6.95 25508(a)(3) - California Health and Safety Code, Chapter 6.95, Section(s) 25508(a)(3)
Description :	Failure to complete and electronically submit hazardous material inventory information for all reportable hazardous materials on site at or above reportable quantities.
Notes :	OBSERVATION: The business failed to electronically submit complete and accurate chemical inventory information for all hazardous materials on site at or above reportable quantities. CORRECTIVE ACTION: Electronically submit complete and accurate chemical inventory information for all hazardous materials on site at or above reportable quantities.
Division :	Long Beach Environmental Heath
Program :	HMRRP
Source :	CERS
Violation Date :	2020-11-16
Citation :	HSC 6.95 25508.1(a)-(f) - California Health and Safety Code, Chapter 6.95, Section(s) 25508.1(a)-(f)

Map Id: B54
Direction: SW
Distance: 0.063 mi., 335 ft.
Elevation: 10 ft.
Relative: Lower

Site Name : DION & SONS | QUAKER CHEMICAL CORPORATION | QUAKER CHEMICALS 1543 W 16TH ST | 1543 WEST 16TH STREET | 1543 WEST 16TH ST LONG BEACH | Long Beach, CA 90813

Database(s) : [AST - CA, CALEPA SITES - CA, EPA UST, ERNS, FID UST - CA, HAZNET - CA, HIST AST - CA, HWG - CA, MANIFEST EPA, UST - CA, UST_CITY OF LONG BEACH - CA] ***(cont.)***

Envirosite ID: 515814
EPA ID: CAC002890088

AST - CA ***(cont.)***

Description :

Failure to electronically update business plan within 30 days of any one of the following events: A 100 percent or more increase in the quantity of a previously disclosed material. Any handling of a previously undisclosed hazardous materials at or above reportable quantities. A change of business address, business ownership, or business name. A substantial change in the handler's operations that requires modification to any portion of the business plan.

Notes :

OBSERVATION: The business failed to update business plan within 30 days when one of the following occurs: a 100 percent or more increase in the quantity of a previously disclosed material; any handling of a previously undisclosed hazardous material; a change of business address, business ownership, or business name; or a substantial change in the handler's operations that requires modification to any portion of the business plan. CORRECTIVE ACTION: Update all submittal elements effected by the change(s) and electronically submit the update to the California Environmental Reporting System (CERS), located at https://cersbusiness.calepa.ca.gov/Account/Signin within 30 days.

Division : Long Beach Environmental Heath
Program : HMRRP
Source : CERS

Violation Date : 2020-11-16

Citation : HSC 6.95 25508(a)(3) - California Health and Safety Code, Chapter 6.95, Section(s) 25508(a)(3)

Description : Failure to complete and electronically submit a site map with all required content.

Notes :

OBSERVATION: The business failed to electronically submit a site map with all required content including: north orientation, loading area, internal roads, adjacent streets, storm and sewer drains, access and exit points, emergency shut offs, evacuation staging area, hazardous materials/waste storage areas and emergency response equipment. CORRECTIVE ACTION: Electronically submit a site map with all required content. Many of the items listed in the Hazardous Materials Inventory need to be included in the site map.

Division : Long Beach Environmental Heath
Program : HMRRP
Source : CERS

Violation Date : 2020-11-12

Map Id: B54
Direction: SW
Distance: 0.063 mi., 335 ft.
Elevation: 10 ft.
Relative: Lower

Site Name : DION & SONS | QUAKER CHEMICAL CORPORATION | QUAKER CHEMICALS 1543 W 16TH ST | 1543 WEST 16TH STREET | 1543 WEST 16TH ST LONG BEACH | Long Beach, CA 90813

Database(s) : [AST - CA, CALEPA SITES - CA, EPA UST, ERNS, FID UST - CA, HAZNET - CA, HIST AST - CA, HWG - CA, MANIFEST EPA, UST - CA, UST_CITY OF LONG BEACH - CA] ***(cont.)***

Envirosite ID: 515814
EPA ID: CAC002890088

AST - CA ***(cont.)***

Citation : HSC 6.75 25299.30-25299.34 - California Health and Safety Code, Chapter 6.75, Section(s) 25299.30-25299.34

Description : Failure to submit and maintain complete and current Certification of Financial Responsibility or other mechanism of financial assurance.

Notes : Returned to compliance on 11/12/2020. OBSERVATION: Financial responsibility documents have not been submitted to the CUPA. Current financial responsibility documents are required to be submitted annually. The last accepted submittal was 02/01/2016. CORRECTIVE ACTION: This violation was corrected on-site as UST information was updated during the inspection.

Division : Long Beach Environmental Heath
Program : UST
Source : CERS

Violation Date : 2020-11-12

Citation : HSC 6.67 25270.4.5(a) - California Health and Safety Code, Chapter 6.67, Section(s) 25270.4.5(a)

Description : Failure to test or inspect each aboveground container for integrity based on industry standards as discussed in the SPCC Plan: 1. On a regular schedule. 2. After making material repairs. 3. Use non-destructive testing. 4. Inspect each container's supports, foundations, and outside for signs of deterioration, discharges, or accumulation of oil inside diked areas.

Notes :

OBSERVATION: Failure to test or inspect each aboveground container for integrity based on industry standards as discussed in the SPCC Plan: 1. On a regular schedule. 2. After making material repairs. 3. Use non-destructive testing. 4. Inspect each container's supports, foundations, and outside for signs of deterioration, discharges, or accumulation of oil inside diked areas. *No inspection records were available at time of inspection. CORRECTIVE ACTION: Within 30 days, provide certified inspection performed by an outside certified tank inspector as outlined in section 10.4 Integrity testing. Test or inspect each aboveground container for integrity based on industry standards on a regular schedule, after making material repairs, using non-destructive testing, inspecting each container's supports, foundations, and outside for signs of deterioration, discharges, or accumulation of oil inside diked areas. If these testing have not been performed, contact a [Truncated]

Division : Long Beach Environmental Heath
Program : APSA
Source : CERS

Map Id: B54
Direction: SW
Distance: 0.063 mi., 335 ft.
Elevation: 10 ft.
Relative: Lower

Site Name : DION & SONS | QUAKER CHEMICAL CORPORATION | QUAKER CHEMICALS 1543 W 16TH ST | 1543 WEST 16TH STREET | 1543 WEST 16TH ST LONG BEACH | Long Beach, CA 90813

Database(s) : [AST - CA, CALEPA SITES - CA, EPA UST, ERNS, FID UST - CA, HAZNET - CA, HIST AST - CA, HWG - CA, MANIFEST EPA, UST - CA, UST_CITY OF LONG BEACH - CA] ***(cont.)***

Envirosite ID: 515814
EPA ID: CAC002890088

AST - CA ***(cont.)***

Enforcements

Enforcement Action Date :	N/R
Type :	N/R
Description :	N/R
Notes :	N/R
Division :	N/R
Program :	N/R
Source :	N/R

Chemicals

Chemical Name :	Diesel Fuel
CAS Number :	68334-30-5
Hazard Type(s) :	N/R
Max Daily Amount / Unit :	12000-59999 Gallons
Average Daily Amount / Unit :	12000-59999 Gallons
Days Onsite :	365
Physical State(s) :	Liquid, Pure

Chemical Name :	Ethylene Glycol
CAS Number :	107-21-1
Hazard Type(s) :	N/R
Max Daily Amount / Unit :	1200-2999 Gallons
Average Daily Amount / Unit :	1200-2999 Gallons
Days Onsite :	365
Physical State(s) :	Liquid, Pure

Chemical Name :	Gasoline
CAS Number :	86290-81-5
Hazard Type(s) :	N/R
Max Daily Amount / Unit :	12000-59999 Gallons
Average Daily Amount / Unit :	9000-11999 Gallons
Days Onsite :	365
Physical State(s) :	Liquid, Pure

Chemical Name :	Mineral Spirits (petroleum Spirits)
CAS Number :	64741-41-9
Hazard Type(s) :	N/R
Max Daily Amount / Unit :	3000-5999 Gallons
Average Daily Amount / Unit :	1200-2999 Gallons
Days Onsite :	365
Physical State(s) :	Liquid, Pure

Chemical Name :	Motor Oil
CAS Number :	N/R

Map Id: B54
Direction: SW
Distance: 0.063 mi., 335 ft.
Elevation: 10 ft.
Relative: Lower

Site Name : DION & SONS | QUAKER CHEMICAL CORPORATION | QUAKER CHEMICALS 1543 W 16TH ST | 1543 WEST 16TH STREET | 1543 WEST 16TH ST LONG BEACH | Long Beach, CA 90813

Database(s) : [AST - CA, CALEPA SITES - CA, EPA UST, ERNS, FID UST - CA, HAZNET - CA, HIST AST - CA, HWG - CA, MANIFEST EPA, UST - CA, UST_CITY OF LONG BEACH - CA] ***(cont.)***

Envirosite ID: 515814
EPA ID: CAC002890088

AST - CA ***(cont.)***

Hazard Type(s) :	N/R
Max Daily Amount / Unit :	60000-119999 Gallons
Average Daily Amount / Unit :	12000-59999 Gallons
Days Onsite :	365
Physical State(s) :	Liquid, Mix

Chemical Name :	Phosphorotrithioic acid, S,S,S-tributyl ester
CAS Number :	78-48-8
Hazard Type(s) :	N/R
Max Daily Amount / Unit :	12000-59999 Gallons
Average Daily Amount / Unit :	9000-11999 Gallons
Days Onsite :	365
Physical State(s) :	Liquid, Pure

Chemical Name :	Propane
CAS Number :	74-98-6
Hazard Type(s) :	N/R
Max Daily Amount / Unit :	120-599 Gallons
Average Daily Amount / Unit :	120-599 Gallons
Days Onsite :	365
Physical State(s) :	Liquid, Pure

CALEPA SITES - CA

Facility Name :	DION & SONS INC
Facility Address :	1543 W 16TH ST, LONG BEACH, 90813

Site ID :	360462
EI ID :	10649515
EI Description :	Underground Storage Tank
Latitude :	33.787356
Longitude :	-118.212910
Agency Hyperlink :	Click here for hyperlink provided by the agency.
Last Date in Agency List :	2021-08-26

Site ID :	360462
EI ID :	10649515
EI Description :	Aboveground Petroleum Storage
Latitude :	33.787356
Longitude :	-118.212910
Agency Hyperlink :	Click here for hyperlink provided by the agency.
Last Date in Agency List :	2021-08-26

Site ID :	360462
EI ID :	10649515

Map Id: B54
Direction: SW
Distance: 0.063 mi., 335 ft.
Elevation: 10 ft.
Relative: Lower

Site Name : DION & SONS | QUAKER CHEMICAL CORPORATION | QUAKER CHEMICALS 1543 W 16TH ST | 1543 WEST 16TH STREET | 1543 WEST 16TH ST LONG BEACH | Long Beach, CA 90813

Database(s) : [AST - CA, CALEPA SITES - CA, EPA UST, ERNS, FID UST - CA, HAZNET - CA, HIST AST - CA, HWG - CA, MANIFEST EPA, UST - CA, UST_CITY OF LONG BEACH - CA] ***(cont.)***

Envirosite ID: 515814
EPA ID: CAC002890088

CALEPA SITES - CA ***(cont.)***

EI Description :	Hazardous Waste Generator
Latitude :	33.787356
Longitude :	-118.212910
Agency Hyperlink :	Click here for hyperlink provided by the agency.
Last Date in Agency List :	2021-08-26

Site ID :	360462
EI ID :	10649515
EI Description :	Chemical Storage Facilities
Latitude :	33.787356
Longitude :	-118.212910
Agency Hyperlink :	Click here for hyperlink provided by the agency.
Last Date in Agency List :	2021-08-26

EPA UST

Facility Name :	Dion & Sons
Facility Address :	1543 W 16th St, Long Beach, California 90813
County :	N/R

Facility ID :	CA10649515
Facility Status :	Open UST(s)
Open USTs :	7
Closed USTs :	N/R
Temporarily Out of Service USTs :	N/R
Date of Last Inspection :	N/R
EPA Region :	9
Tribe :	N/R
Facility ID 2 :	N/R
Latitude :	33.7874990160519
Longitude :	-118.212847010332
Last Date in Agency List :	2021-08-27

Tank Details

Tank ID :	CA10649515-001_A Stand-alone Tank_1
Tank Status :	Open
Installation Date :	1998-12-01
Removal Date :	N/R
Capacity :	10000
Substances :	Premium Unleaded
Tank Wall Type :	Double Wall

Tank ID :	CA10649515-002_A Stand-alone Tank_1
Tank Status :	Open
Installation Date :	1998-12-01

Map Id: B54
Direction: SW
Distance: 0.063 mi., 335 ft.
Elevation: 10 ft.
Relative: Lower

Site Name : DION & SONS | QUAKER CHEMICAL CORPORATION | QUAKER CHEMICALS
1543 W 16TH ST | 1543 WEST 16TH STREET | 1543 WEST 16TH ST
LONG BEACH | Long Beach, CA 90813

Database(s) : [AST - CA, CALEPA SITES - CA, EPA UST, ERNS, FID UST - CA, HAZNET - CA, HIST AST - CA, HWG - CA, MANIFEST EPA, UST - CA, UST_CITY OF LONG BEACH - CA] ***(cont.)***

Envirosite ID: 515814
EPA ID: CAC002890088

EPA UST ***(cont.)***

Removal Date :	N/R
Capacity :	10000
Substances :	Regular Unleaded
Tank Wall Type :	Double Wall
Tank ID :	CA10649515-003_A Stand-alone Tank_1
Tank Status :	Open
Installation Date :	1998-12-01
Removal Date :	N/R
Capacity :	12000
Substances :	Diesel
Tank Wall Type :	Double Wall
Tank ID :	CA10649515-004_A Stand-alone Tank_1
Tank Status :	Open
Installation Date :	1998-12-01
Removal Date :	N/R
Capacity :	15000
Substances :	Diesel
Tank Wall Type :	Double Wall
Tank ID :	CA10649515-005_A Stand-alone Tank_1
Tank Status :	Open
Installation Date :	1998-12-01
Removal Date :	N/R
Capacity :	5000
Substances :	Diesel
Tank Wall Type :	Double Wall
Tank ID :	CA10649515-006_A Stand-alone Tank_1
Tank Status :	Open
Installation Date :	1998-12-01
Removal Date :	N/R
Capacity :	5000
Substances :	Other Petroleum
Tank Wall Type :	Double Wall
Tank ID :	CA10649515-007_A Stand-alone Tank_1
Tank Status :	Open
Installation Date :	1998-12-01
Removal Date :	N/R
Capacity :	10000
Substances :	Diesel
Tank Wall Type :	Double Wall

Map Id: B54
Direction: SW
Distance: 0.063 mi., 335 ft.
Elevation: 10 ft.
Relative: Lower

Site Name : DION & SONS | QUAKER CHEMICAL CORPORATION | QUAKER CHEMICALS
1543 W 16TH ST | 1543 WEST 16TH STREET | 1543 WEST 16TH ST
LONG BEACH | Long Beach, CA 90813

Database(s) : [AST - CA, CALEPA SITES - CA, EPA UST, ERNS, FID UST - CA, HAZNET - CA, HIST AST - CA, HWG - CA, MANIFEST EPA, UST - CA, UST_CITY OF LONG BEACH - CA] ***(cont.)***

Envirosite ID: 515814
EPA ID: CAC002890088

ERNS

Facility Address :	1543 W 16TH ST, LONG BEACH, CA
County :	LOS ANGELES

Incident Information

Incident Date Time :	2016-12-17 06:50:00
Type of Incident :	STORAGE TANK
Incident Cause :	OPERATOR ERROR
Incident DTG :	DISCOVERED
Incident Location :	N/R
Sequence Number :	1166593
Potential Flag :	N
Description of Incident :	CALLER IS REPORTING A RELEASE OF BIO-DIESEL ONTO THE GROUND FROM A STORAGE TANK AT THE GAS STATION WHEN A FORKLIFT DROPPED IT.
Last Date in Agency List :	2017-02-22

Incident Response Summary

Date Time Received :	2016-12-17 10:10:00
Date Time Completed :	2016-12-17 10:19:00
Call Type :	Incident
Source :	TELEPHONE
Responsible Company :	DION AND SONS INC
Responsible Org Type :	PRIVATE ENTERPRISE
Responsible City :	LONG BEACH
Responsible State :	CA
Responsible Zip :	N/R

Incident Details Summary

Remedial Action :	SORBENT MATERIAL WAS DEPLOYED, FIRE DEPT IS ON SITE.
Medium :	STORM DRAIN
Medium Description :	WATER
Body of Water :	STORM DRAIN
Weather Conditions :	CLEAR
Water Temperature :	N/R
Water Supply Contaminated :	U
Waterway Closed :	N
Waterway Description :	N/R

Map Id: B54
Direction: SW
Distance: 0.063 mi., 335 ft.
Elevation: 10 ft.
Relative: Lower

Site Name : DION & SONS | QUAKER CHEMICAL CORPORATION | QUAKER CHEMICALS 1543 W 16TH ST | 1543 WEST 16TH STREET | 1543 WEST 16TH ST LONG BEACH | Long Beach, CA 90813

Database(s) : [AST - CA, CALEPA SITES - CA, EPA UST, ERNS, FID UST - CA, HAZNET - CA, HIST AST - CA, HWG - CA, MANIFEST EPA, UST - CA, UST_CITY OF LONG BEACH - CA] ***(cont.)***

Envirosite ID: 515814
EPA ID: CAC002890088

ERNS ***(cont.)***

Additional Incident Details Summary

Actual Amount :	N/R
Actual Amount Units :	N/R
Capacity of Tank :	N/R
Capacity of Tank Units :	N/R
Continuous Release Begin Date :	N/R
Continuous Release End Date :	N/R
Continuous Release Change Date :	N/R
Continuous Release Permit :	N/R
Continuous Release Type :	N/R
Description of Tank :	STORAGE TANK
Device Operational :	U
DOT Crossing Number :	N/R
DOT Regulated :	U
NPDES :	N/R
NPDES Compliance :	U
Pipeline Aboveground :	ABOVE
Pipeline Covered :	U
Pipeline Type :	N/R
Tank ID :	N/R
Tank Regulated :	U
Tank Regulated by :	N/R

Materials Involved Summary

Name of Material :	OIL: DIESEL
CAS Number :	000000-00-0
Amount of Material :	200
Unit of Measure :	GALLON(S)
UN Number :	N/R
CHRIS Code :	ODS
Reached Water :	YES
Amount in Water :	0
Unit of Measure (Reach Water) :	UNKNOWN AMOUNT

Additional Materials Involved Summary

Name of Material :	N/R
CAS Number :	N/R
CHRIS Code :	N/R
Upper Bounds :	N/R
Upper Bounds Unit :	N/R
Upper Bounds Rate :	N/R

Map Id: B54
Direction: SW
Distance: 0.063 mi., 335 ft.
Elevation: 10 ft.
Relative: Lower

Site Name : DION & SONS | QUAKER CHEMICAL CORPORATION | QUAKER CHEMICALS 1543 W 16TH ST | 1543 WEST 16TH STREET | 1543 WEST 16TH ST LONG BEACH | Long Beach, CA 90813

Database(s) : [AST - CA, CALEPA SITES - CA, EPA UST, ERNS, FID UST - CA, HAZNET - CA, HIST AST - CA, HWG - CA, MANIFEST EPA, UST - CA, UST_CITY OF LONG BEACH - CA] ***(cont.)***

Envirosite ID: 515814
EPA ID: CAC002890088

ERNS ***(cont.)***

Trains Details

Train Name Number :	N/R
Train Type :	N/R
Train Speed :	N/R
Train Direction :	N/R
Number Locomotives :	N/R
Number Cars :	N/R
Number Derailed :	N/R
Track Speed :	N/R
Railroad Name :	N/R
Non Compliance with Hazmat :	N/R

Derailed Units Summary

Train Name Number :	N/R
Car Number :	N/R
Car Content :	N/R
Position in Train :	N/R
Derailed Type :	N/R

Vessels Details

Vessel Name :	N/R
Vessel Type :	N/R
Vessel Length :	N/R
Hull Construction :	N/R
Fuel Capacity :	N/R
Fuel on Board :	N/R
Cargo Capacity :	N/R
Cargo on Board :	N/R
Is Vessel Aground :	N/R
Flag :	N/R
Breadth :	N/R
Draught :	N/R
Fuel Capacity Units :	N/R
Fuel on Board Units :	N/R
Cargo Capacity Units :	N/R
Cargo on Board Units :	N/R

Mobile Details

Vehicle Own Fuel Capacity :	N/R
Cargo Capacity :	N/R
Amount of Cargo on Board :	N/R
Hazmat Carrier :	N/R
Carrier Licensed :	N/R
Noncompliance with Hazmat :	N/R

Map Id: B54
Direction: SW
Distance: 0.063 mi., 335 ft.
Elevation: 10 ft.
Relative: Lower

Site Name : DION & SONS | QUAKER CHEMICAL CORPORATION | QUAKER CHEMICALS 1543 W 16TH ST | 1543 WEST 16TH STREET | 1543 WEST 16TH ST LONG BEACH | Long Beach, CA 90813

Database(s) : [AST - CA, CALEPA SITES - CA, EPA UST, ERNS, FID UST - CA, HAZNET - CA, HIST AST - CA, HWG - CA, MANIFEST EPA, UST - CA, UST_CITY OF LONG BEACH - CA] ***(cont.)***

Envirosite ID: 515814
EPA ID: CAC002890088

ERNS ***(cont.)***

Mobile Type :	N/R
Cargo Capacity Units :	N/R
Amount of Cargo on Board Units :	N/R
Vehicle Year :	N/R
Vehicle Make :	N/R
Vehicle Model :	N/R
Vehicle Number :	N/R
Trailer Number :	N/R
Facility Address :	1543 WEST 16TH ST, LONG BEACH, CA
County :	LOS ANGELES

Incident Information

Incident Date Time :	2016-12-17 07:15:00
Type of Incident :	STORAGE TANK
Incident Cause :	UNKNOWN
Incident DTG :	OCCURRED
Incident Location :	N/R
Sequence Number :	1166601
Potential Flag :	N
Description of Incident :	CALLER IS REPORTING AN IBC TOTE WAS TIPPED OVER, RESULTING IN A DISCHARGE OF DIESEL.
Last Date in Agency List :	2017-02-22

Incident Response Summary

Date Time Received :	2016-12-17 11:22:00
Date Time Completed :	2016-12-17 11:25:00
Call Type :	Incident
Source :	TELEPHONE
Responsible Company :	DION AND SONS
Responsible Org Type :	PRIVATE ENTERPRISE
Responsible City :	LONG BEACH
Responsible State :	CA
Responsible Zip :	N/R

Incident Details Summary

Remedial Action :	CLEANUP IS UNDERWAY.
Medium :	PAVEMENT
Medium Description :	LAND
Body of Water :	N/R
Weather Conditions :	UNKNOWN

Map Id: B54
Direction: SW
Distance: 0.063 mi., 335 ft.
Elevation: 10 ft.
Relative: Lower

Site Name : DION & SONS | QUAKER CHEMICAL CORPORATION | QUAKER CHEMICALS 1543 W 16TH ST | 1543 WEST 16TH STREET | 1543 WEST 16TH ST LONG BEACH | Long Beach, CA 90813

Database(s) : [AST - CA, CALEPA SITES - CA, EPA UST, ERNS, FID UST - CA, HAZNET - CA, HIST AST - CA, HWG - CA, MANIFEST EPA, UST - CA, UST_CITY OF LONG BEACH - CA] ***(cont.)***

Envirosite ID: 515814
EPA ID: CAC002890088

ERNS ***(cont.)***

Water Temperature :	N/R
Water Supply Contaminated :	U
Waterway Closed :	N
Waterway Description :	N/R

Additional Incident Details Summary

Actual Amount :	N/R
Actual Amount Units :	N/R
Capacity of Tank :	N/R
Capacity of Tank Units :	N/R
Continuous Release Begin Date :	N/R
Continuous Release End Date :	N/R
Continuous Release Change Date :	N/R
Continuous Release Permit :	N/R
Continuous Release Type :	N/R
Description of Tank :	IBC TOTE
Device Operational :	U
DOT Crossing Number :	N/R
DOT Regulated :	U
NPDES :	N/R
NPDES Compliance :	U
Pipeline Aboveground :	ABOVE
Pipeline Covered :	U
Pipeline Type :	N/R
Tank ID :	N/R
Tank Regulated :	U
Tank Regulated by :	N/R

Materials Involved Summary

Name of Material :	OIL: DIESEL
CAS Number :	000000-00-0
Amount of Material :	300
Unit of Measure :	GALLON(S)
UN Number :	N/R
CHRIS Code :	ODS
Reached Water :	NO
Amount in Water :	N/R
Unit of Measure (Reach Water) :	N/R

Additional Materials Involved Summary

Name of Material :	N/R
CAS Number :	N/R
CHRIS Code :	N/R
Upper Bounds :	N/R

Map Id: B54
Direction: SW
Distance: 0.063 mi., 335 ft.
Elevation: 10 ft.
Relative: Lower

Site Name : DION & SONS | QUAKER CHEMICAL CORPORATION | QUAKER CHEMICALS 1543 W 16TH ST | 1543 WEST 16TH STREET | 1543 WEST 16TH ST LONG BEACH | Long Beach, CA 90813

Database(s) : [AST - CA, CALEPA SITES - CA, EPA UST, ERNS, FID UST - CA, HAZNET - CA, HIST AST - CA, HWG - CA, MANIFEST EPA, UST - CA, UST_CITY OF LONG BEACH - CA] ***(cont.)***

Envirosite ID: 515814
EPA ID: CAC002890088

ERNS ***(cont.)***

Upper Bounds Unit :	N/R
Upper Bounds Rate :	N/R

Trains Details

Train Name Number :	N/R
Train Type :	N/R
Train Speed :	N/R
Train Direction :	N/R
Number Locomotives :	N/R
Number Cars :	N/R
Number Derailed :	N/R
Track Speed :	N/R
Railroad Name :	N/R
Non Compliance with Hazmat :	N/R

Derailed Units Summary

Train Name Number :	N/R
Car Number :	N/R
Car Content :	N/R
Position in Train :	N/R
Derailed Type :	N/R

Vessels Details

Vessel Name :	N/R
Vessel Type :	N/R
Vessel Length :	N/R
Hull Construction :	N/R
Fuel Capacity :	N/R
Fuel on Board :	N/R
Cargo Capacity :	N/R
Cargo on Board :	N/R
Is Vessel Aground :	N/R
Flag :	N/R
Breadth :	N/R
Draught :	N/R
Fuel Capacity Units :	N/R
Fuel on Board Units :	N/R
Cargo Capacity Units :	N/R
Cargo on Board Units :	N/R

Map Id: B54
Direction: SW
Distance: 0.063 mi., 335 ft.
Elevation: 10 ft.
Relative: Lower

Site Name : DION & SONS | QUAKER CHEMICAL CORPORATION | QUAKER CHEMICALS 1543 W 16TH ST | 1543 WEST 16TH STREET | 1543 WEST 16TH ST LONG BEACH | Long Beach, CA 90813

Database(s) : [AST - CA, CALEPA SITES - CA, EPA UST, ERNS, FID UST - CA, HAZNET - CA, HIST AST - CA, HWG - CA, MANIFEST EPA, UST - CA, UST_CITY OF LONG BEACH - CA] ***(cont.)***

Envirosite ID: 515814
EPA ID: CAC002890088

ERNS ***(cont.)***

Mobile Details

Vehicle Own Fuel Capacity :	N/R
Cargo Capacity :	N/R
Amount of Cargo on Board :	N/R
Hazmat Carrier :	N/R
Carrier Licensed :	N/R
Noncompliance with Hazmat :	N/R
Mobile Type :	N/R
Cargo Capacity Units :	N/R
Amount of Cargo on Board Units :	N/R
Vehicle Year :	N/R
Vehicle Make :	N/R
Vehicle Model :	N/R
Vehicle Number :	N/R
Trailer Number :	N/R

FID UST - CA

Facility Name :	Dion & Sons
Facility Address :	1543 W 16th St, Long Beach, 90813
County :	Los Angeles
Facility ID :	N/R
CERSID :	10649515
Permitting Agency :	Long Beach Environmental Heath
Latitude :	33.78692
Longitude :	-118.19866
Last Date in Agency List :	2020-10-12
Facility Name :	DION & SONS INC
Facility Address :	1543 W 16th St, Long Beach, 90813
County :	Los Angeles
Facility ID :	N/R
CERSID :	10649515
Permitting Agency :	Long Beach Environmental Heath
Latitude :	33.78692
Longitude :	-118.19866
Last Date in Agency List :	2021-09-17

HAZNET - CA

Facility Name :	DION AND SONS
Facility Address :	1543 WEST 16TH STREET, LONG BEACH, CA 90813
County :	LOS ANGELES

Map Id: B54
Direction: SW
Distance: 0.063 mi., 335 ft.
Elevation: 10 ft.
Relative: Lower

Site Name : DION & SONS | QUAKER CHEMICAL CORPORATION | QUAKER CHEMICALS
1543 W 16TH ST | 1543 WEST 16TH STREET | 1543 WEST 16TH ST
LONG BEACH | Long Beach, CA 90813

Database(s) : [AST - CA, CALEPA SITES - CA, EPA UST, ERNS, FID UST - CA, HAZNET - CA, HIST AST - CA, HWG - CA, MANIFEST EPA, UST - CA, UST_CITY OF LONG BEACH - CA] ***(cont.)***

Envirosite ID: 515814
EPA ID: CAC002890088

HAZNET - CA ***(cont.)***

Site Details

Generator EPA ID :	CAC002890088
Active :	Inactive
Category :	STATE
Facility Types :	N/R
Type :	TEMPORARY
Contact Name :	N/R
Contact Phone :	N/R
Facility Mailing Address :	1543 WEST 16TH STREET, LONG BEACH, CA 90813
Latitude :	33.78737496
Longitude :	-118.21289557
Agency Hyperlink :	Click here for hyperlink provided by the agency.
Last Date in Agency List :	2021-07-08

Waste Generator Details

State Waste :	2016: 223 - Unspecified oil-containing waste, 11.676 tons to CAT080013352
Facility Name :	QUAKER CHEMICAL CORPORATION
Facility Address :	1543 W 16TH ST, LONG BEACH, CA 90813
County :	LOS ANGELES

Site Details

Generator EPA ID :	CAC002642958
Active :	Inactive
Category :	STATE
Facility Types :	N/R
Type :	TEMPORARY
Contact Name :	N/R
Contact Phone :	N/R
Facility Mailing Address :	901 E HECTOR ST, CONSHOHOCKEN, PA 194282307
Latitude :	33.78737496
Longitude :	-118.21289557
Agency Hyperlink :	Click here for hyperlink provided by the agency.
Last Date in Agency List :	2021-07-08
Facility Name :	QUAKER CHEMICALS
Facility Address :	1543 W 16TH ST, LONG BEACH, CA 90813
County :	LOS ANGELES

Map Id: B54
Direction: SW
Distance: 0.063 mi., 335 ft.
Elevation: 10 ft.
Relative: Lower

Site Name : DION & SONS | QUAKER CHEMICAL CORPORATION | QUAKER CHEMICALS 1543 W 16TH ST | 1543 WEST 16TH STREET | 1543 WEST 16TH ST LONG BEACH | Long Beach, CA 90813

Database(s) : [AST - CA, CALEPA SITES - CA, EPA UST, ERNS, FID UST - CA, HAZNET - CA, HIST AST - CA, HWG - CA, MANIFEST EPA, UST - CA, UST_CITY OF LONG BEACH - CA] ***(cont.)***

Envirosite ID: 515814
EPA ID: CAC002890088

HAZNET - CA ***(cont.)***

Site Details

Generator EPA ID :	CAC001449032
Active :	Inactive
Category :	STATE
Facility Types :	N/R
Type :	TEMPORARY
Contact Name :	N/R
Contact Phone :	N/R
Facility Mailing Address :	ELM & LEE ST, CONSHOHOCKEN, PA 194280809
Latitude :	33.78737496
Longitude :	-118.21289557
Agency Hyperlink :	Click here for hyperlink provided by the agency.
Last Date in Agency List :	2021-07-08

Waste Generator Details

State Waste :	2001: 221 - Waste oil and mixed oil, 0.836 tons to CAD099452708

HIST AST - CA

Facility Name :	Dion & Sons
Facility Address :	1543 W 16th St, Long Beach, CA 90813
County :	Los Angeles

Site Details

CERS ID :	10649515
Facility ID :	N/R
EPA ID :	CAD046434676
Business Name :	Dion & Sons Inc
Phone :	562-432-3946
Fax :	N/R
Mailing Address :	1543 W 16th St, Long Beach, CA 90813
Owner Name :	DION & SONS INC.
Owner Phone :	562-432-3946
Owner Mailing Address :	1543 W 16th St, Long Beach, CA 90813
Property Owner Name :	Dion & Sons
Property Owner Phone :	562-432-3946
Property Owner Mailing Address :	1543 W 16th St, LONG BEACH, CA 90813
Operator Name :	DION & SONS INC.
Operator Phone :	562-432-3946
CUPA :	N/R
Total Gallons :	N/R
Facility Latitude Measure :	33.78692
Facility Longitude Measure :	-118.19866
Last Date in Agency List :	2018-01-31

Map Id: B54
Direction: SW
Distance: 0.063 mi., 335 ft.
Elevation: 10 ft.
Relative: Lower

Site Name : DION & SONS | QUAKER CHEMICAL CORPORATION | QUAKER CHEMICALS
1543 W 16TH ST | 1543 WEST 16TH STREET | 1543 WEST 16TH ST
LONG BEACH | Long Beach, CA 90813

Database(s) : [AST - CA, CALEPA SITES - CA, EPA UST, ERNS, FID UST - CA, HAZNET - CA, HIST AST - CA, HWG - CA, MANIFEST EPA, UST - CA, UST_CITY OF LONG BEACH - CA] ***(cont.)***

Envirosite ID: 515814
EPA ID: CAC002890088

HWG - CA

Facility Name :	DION AND SONS
Facility Address :	1543 WEST 16TH STREET, LONG BEACH, CA 90813
County :	LOS ANGELES
EPA ID :	CAC002890088
Status :	Inactive
Category :	STATE
Type :	TEMPORARY
Facility Type :	N/R
Mailing Address :	1543 WEST 16TH STREET, LONG BEACH, CA 90813
Owner Name :	DION AND SONS
Owner Address :	1543 WEST 16TH STREET, LONG BEACH, CA 90813
Operator Name :	BRYAN CLOWDUS
Operator Address :	1543 WEST 16TH STREET, LONG BEACH, CA 90813
Latitude :	-90.0
Longitude :	180.0
Facility Name :	QUAKER CHEMICAL CORPORATION
Facility Address :	1543 W 16TH ST, LONG BEACH, CA 90813
County :	LOS ANGELES
EPA ID :	CAC002642958
Status :	Inactive
Category :	STATE
Type :	TEMPORARY
Facility Type :	N/R
Mailing Address :	901 E HECTOR ST, CONSHOHOCKEN, PA 194282307
Owner Name :	QUAKER CHEMICAL CORPORATION
Owner Address :	901 E HECTOR ST, CONSHOHOCKEN, PA 194282307
Operator Name :	KATHERYN STRANG
Operator Address :	901 E HECTOR ST, CONSHOHOCKEN, PA 194282307
Latitude :	33.787307
Longitude :	-118.212858
Facility Name :	QUAKER CHEMICALS
Facility Address :	1543 W 16TH ST, LONG BEACH, CA 90813
County :	LOS ANGELES
EPA ID :	CAC001449032
Status :	Inactive
Category :	STATE
Type :	TEMPORARY
Facility Type :	N/R
Mailing Address :	ELM & LEE ST, CONSHOHOCKEN, PA 194280809
Owner Name :	QUAKER CHEMICALS

Map Id: B54
Direction: SW
Distance: 0.063 mi., 335 ft.
Elevation: 10 ft.
Relative: Lower

Site Name : DION & SONS | QUAKER CHEMICAL CORPORATION | QUAKER CHEMICALS 1543 W 16TH ST | 1543 WEST 16TH STREET | 1543 WEST 16TH ST LONG BEACH | Long Beach, CA 90813

Database(s) : [AST - CA, CALEPA SITES - CA, EPA UST, ERNS, FID UST - CA, HAZNET - CA, HIST AST - CA, HWG - CA, MANIFEST EPA, UST - CA, UST_CITY OF LONG BEACH - CA] ***(cont.)***

Envirosite ID: 515814
EPA ID: CAC002890088

HWG - CA ***(cont.)***

Owner Address :	ELM & LEE ST, CONSHOHOCKEN, PA 194280809
Operator Name :	JIM VAN DE WATER/MC2
Operator Address :	3567 BELVEDERE CIRCLE, CORONA, CA 928820000
Latitude :	33.787336
Longitude :	-118.212904

MANIFEST EPA

Manifest Details

Manifest Number :	005683855SKS
Shipped Date :	2019-01-29
Updated Date :	2019-11-21
Received Date :	2019-01-29
Status :	Corrected
Generator ID :	CAD046434676
Generator Name :	Dion & Sons
Generator Address :	1543 W 16th St, LONG BEACH, CA 90813
Generator Mailing :	1543 W 16th St, Long Beach, CA 90813
Generator Contact :	N/R
Destination ID :	CAD099452708
Destination Name :	Industrial Services Oil Company Inc
Destination Mailing :	1700 South Soto Street, Los Angeles, CA 90023
Destination Address :	1700 South Soto Street, Los Angeles, CA 90023
Destination Contact :	N/R
Submission Type :	DataImage5Copy
Origin Type :	Service
Manifest Residue :	N
Rejection :	N
Last Date in Agency List :	2021-09-04

Waste Details

Waste Line Number :	1
Is DOT Hazardous :	N
DOT ID Number :	N/R
DOT Information :	N/R
Non Waste Description :	NONE, NON RCRA HAZARDOUS WASTE,LIQUID ETHYLENE GLYCOL SOLUTION (LESS THAN 50%), N/A, NONE
Quantity :	600 Gallons
Quantity Tons, Acute, Non-Acute :	2.502085, 0, 2.502085
Quantity Kg, Acute, Non-Acute :	0, 2269.4663
Management Method :	H141 - STORAGE, BULKING AND/OR TRANSFER OFF SITE
Is EPA Waste :	N
Federal Code :	N/R
State Code :	CA - 133

Map Id: B54
Direction: SW
Distance: 0.063 mi., 335 ft.
Elevation: 10 ft.
Relative: Lower

Site Name : DION & SONS | QUAKER CHEMICAL CORPORATION | QUAKER CHEMICALS 1543 W 16TH ST | 1543 WEST 16TH STREET | 1543 WEST 16TH ST LONG BEACH | Long Beach, CA 90813

Database(s) : [AST - CA, CALEPA SITES - CA, EPA UST, ERNS, FID UST - CA, HAZNET - CA, HIST AST - CA, HWG - CA, MANIFEST EPA, UST - CA, UST_CITY OF LONG BEACH - CA] ***(cont.)***

Envirosite ID: 515814
EPA ID: CAC002890088

MANIFEST EPA ***(cont.)***

Manifest Details

Manifest Number :	005676675SKS
Shipped Date :	2018-07-19
Updated Date :	2018-09-27
Received Date :	2018-07-19
Status :	Signed
Generator ID :	CAD046434676
Generator Name :	Dion & Sons
Generator Address :	1543 W 16th St, LONG BEACH, CA 90813
Generator Mailing :	1543 W 16th St, Long Beach, CA 90813
Generator Contact :	N/R
Destination ID :	CAD099452708
Destination Name :	Industrial Services Oil Company Inc
Destination Mailing :	1700 South Soto Street, Los Angeles, CA 90023
Destination Address :	1700 South Soto Street, Los Angeles, CA 90023
Destination Contact :	N/R
Submission Type :	DataImage5Copy
Origin Type :	Service
Manifest Residue :	N
Rejection :	N
Last Date in Agency List :	2021-09-04

Waste Details

Waste Line Number :	1
Is DOT Hazardous :	N
DOT ID Number :	N/R
DOT Information :	N/R
Non Waste Description :	NONE, NON RCRA HAZARDOUS WASTE,LIQUID ETHYLENE GLYCOL SOLUTION (LESS THAN 50%), N/A, NONE
Quantity :	200 Gallons
Quantity Tons, Acute, Non-Acute :	0.83402836, 0, 0.83402836
Quantity Kg, Acute, Non-Acute :	0, 756.4888
Management Method :	H141 - STORAGE, BULKING AND/OR TRANSFER OFF SITE
Is EPA Waste :	N
Federal Code :	N/R
State Code :	CA - 133

UST - CA

Facility Name :	Dion & Sons
Facility Address :	1543 W 16th St, Long Beach, 90813
County :	Los Angeles
Facility ID :	N/R
CERS ID :	10649515

Map Id: B54
Direction: SW
Distance: 0.063 mi., 335 ft.
Elevation: 10 ft.
Relative: Lower

Site Name : DION & SONS | QUAKER CHEMICAL CORPORATION | QUAKER CHEMICALS
1543 W 16TH ST | 1543 WEST 16TH STREET | 1543 WEST 16TH ST
LONG BEACH | Long Beach, CA 90813

Database(s) : [AST - CA, CALEPA SITES - CA, EPA UST, ERNS, FID UST - CA, HAZNET - CA, HIST AST - CA, HWG - CA, MANIFEST EPA, UST - CA, UST_CITY OF LONG BEACH - CA] ***(cont.)***

Envirosite ID: 515814
EPA ID: CAC002890088

UST - CA ***(cont.)***

Permitting Agency :	Long Beach Environmental Heath
Latitude :	33.78692
Longitude :	-118.19866
Last Date in Agency List :	2020-09-30
Facility Name :	DION & SONS INC
Facility Address :	1543 W 16th St, Long Beach, 90813
County :	Los Angeles
Facility ID :	N/R
CERS ID :	10649515
Permitting Agency :	Long Beach Environmental Heath
Latitude :	33.78692
Longitude :	-118.19866
Last Date in Agency List :	2021-09-10

UST_CITY OF LONG BEACH - CA

Facility Name :	Dion & Sons
Facility Address :	1543 W 16th
Underground Storage Tank(s) :	7
Gas :	Y
Diesel :	Y
Waste :	N/R
Jet A :	N/R
Avgas :	N/R
Oil :	N/R
DGen :	N/R
Other :	Y
Last Date in Agency List :	2019-12-31

Map Id: G55
Direction: E
Distance: 0.064 mi., 339 ft.
Elevation: 12 ft.
Relative: Lower

Site Name : 1X CITY OF LONG BEACH / ENGR. BUREAU
1334 ESTER STREET
LONG BEACH, CA 90802

Database(s) : [HAZNET - CA, HWG - CA]

Envirosite ID: 41146076
EPA ID: CAC000517632

HAZNET - CA

Facility Name :	1X CITY OF LONG BEACH / ENGR. BUREAU

Map Id: G55
Direction: E
Distance: 0.064 mi., 339 ft.
Elevation: 12 ft.
Relative: Lower

Site Name : 1X CITY OF LONG BEACH / ENGR. BUREAU
1334 ESTER STREET
LONG BEACH, CA 90802

Database(s) : [HAZNET - CA, HWG - CA] ***(cont.)***

Envirosite ID: 41146076
EPA ID: CAC000517632

HAZNET - CA ***(cont.)***

Facility Address :	1334 ESTER STREET, LONG BEACH, CA 90802
County :	LOS ANGELES

Site Details

Generator EPA ID :	CAC000517632
Active :	Inactive
Category :	STATE
Facility Types :	N/R
Type :	TEMPORARY
Contact Name :	N/R
Contact Phone :	N/R
Facility Mailing Address :	CITY HALL, LONG BEACH, CA 908020000
Latitude :	33.78894973
Longitude :	-118.20948452
Agency Hyperlink :	Click here for hyperlink provided by the agency.
Last Date in Agency List :	2021-07-08

HWG - CA

Facility Name :	1X CITY OF LONG BEACH / ENGR. BUREAU
Facility Address :	1334 ESTER STREET, LONG BEACH, CA 90802
County :	LOS ANGELES

EPA ID :	CAC000517632
Status :	Inactive
Category :	STATE
Type :	TEMPORARY
Facility Type :	N/R
Mailing Address :	CITY HALL, LONG BEACH, CA 908020000
Owner Name :	CITY OF LONG BEACH
Owner Address :	N/A
Operator Name :	GARY GREWAL / MECH. ENGR.
Operator Address :	N/A
Latitude :	33.789003
Longitude :	-118.150221

Map Id: G56
Direction: E
Distance: 0.064 mi., 341 ft.
Elevation: 11 ft.
Relative: Lower

Site Name : UNITED STATES DEPARTMENT OF JUSTICE
1326 W ESTHER ST
LONG BEACH, CA 90813

Database(s) : [HAZNET - CA, HWG - CA]

Envirosite ID: 780424
EPA ID: CAC002871029

HAZNET - CA

Facility Name :	UNITED STATES DEPARTMENT OF JUSTICE
Facility Address :	1326 W ESTHER ST, LONG BEACH, CA 90813
County :	LOS ANGELES

Map Id: G56
Direction: E
Distance: 0.064 mi., 341 ft.
Elevation: 11 ft.
Relative: Lower

Site Name : UNITED STATES DEPARTMENT OF JUSTICE
1326 W ESTHER ST
LONG BEACH, CA 90813

Database(s) : [HAZNET - CA, HWG - CA] ***(cont.)***

Envirosite ID: 780424
EPA ID: CAC002871029

HAZNET - CA ***(cont.)***

Site Details

Generator EPA ID :	CAC002871029
Active :	Inactive
Category :	STATE
Facility Types :	N/R
Type :	TEMPORARY
Contact Name :	N/R
Contact Phone :	N/R
Facility Mailing Address :	255 E TEMPLE ST, LOS ANGELES, CA 900123332
Latitude :	33.78895224
Longitude :	-118.20936411
Agency Hyperlink :	Click here for hyperlink provided by the agency.
Last Date in Agency List :	2021-07-08

Waste Generator Details

State Waste :	2016: 331 - Off-specification, aged or surplus organics, 1.5 tons to CAD982444481 2016: 352 - Other organic solids, 0.6 tons to MOD981123391

HWG - CA

Facility Name :	UNITED STATES DEPARTMENT OF JUSTICE
Facility Address :	1326 W ESTHER ST, LONG BEACH, CA 90813
County :	LOS ANGELES
EPA ID :	CAC002871029
Status :	Inactive
Category :	STATE
Type :	TEMPORARY
Facility Type :	N/R
Mailing Address :	255 E TEMPLE ST, LOS ANGELES, CA 900123332
Owner Name :	DEA
Owner Address :	255 E TEMPLE ST, LOS ANGELES, CA 900123332
Operator Name :	MIKE POLSKY
Operator Address :	255 E TEMPLE ST, LOS ANGELES, CA 900123332
Latitude :	-90.0
Longitude :	180.0

Map Id: B57
Direction: SSW
Distance: 0.065 mi., 343 ft.
Elevation: 10 ft.
Relative: Lower

Site Name : TARICCO CORPORATION | BARON BLAKESLEE
1500 W 16TH ST | 1500 WEST 16 TH STREET
LONG BEACH | Long Beach, CA 90813

Database(s) : [CALEPA SITES - CA, CIWQS - CA, HAZNET - CA, HWG - CA, NPDES - CA, RFR - CA]

Envirosite ID: 569464
EPA ID: N/R

CALEPA SITES - CA

Facility Name :	Taricco Corp
Facility Address :	1500 W 16TH ST, LONG BEACH, 90813
Site ID :	557095
EI ID :	10702219
EI Description :	Chemical Storage Facilities
Latitude :	33.787040
Longitude :	-118.212380
Agency Hyperlink :	Click here for hyperlink provided by the agency.
Last Date in Agency List :	2021-08-26

CIWQS - CA

Facility Name :	TARICCO CORPORATION
Facility Address :	1500 WEST 16 TH STREET, LONG BEACH, CA 90813
County :	LOS ANGELES
Place ID :	S891733
Agency Name :	TARICCO CORPORATION
Last Date in Agency List :	2021-09-10

HAZNET - CA

Facility Name :	BARON BLAKESLEE
Facility Address :	1500 W 16TH ST, LONG BEACH, CA 90813
County :	LOS ANGELES

Site Details

Generator EPA ID :	CAL000108095
Active :	Inactive
Category :	STATE
Facility Types :	N/R
Type :	PERMANENT
Contact Name :	N/R
Contact Phone :	N/R
Facility Mailing Address :	1500 W 16TH ST, LONG BEACH, CA 908130000
Latitude :	33.78724447
Longitude :	-118.21223754
Agency Hyperlink :	Click here for hyperlink provided by the agency.
Last Date in Agency List :	2021-07-08

Waste Generator Details

State Waste :
1997: 214 - Unspecified solvent mixture, 0.198 tons to CAD008364432
1997: 135 - Unspecified aqueous solution, 0.693 tons to CAT080013352
1996: 214 - Unspecified solvent mixture, 1.35 tons to CAD008364432

Map Id: B57
Direction: SSW
Distance: 0.065 mi., 343 ft.
Elevation: 10 ft.
Relative: Lower

Site Name : TARICCO CORPORATION | BARON BLAKESLEE
1500 W 16TH ST | 1500 WEST 16 TH STREET
LONG BEACH | Long Beach, CA 90813

Database(s) : [CALEPA SITES - CA, CIWQS - CA, HAZNET - CA, HWG - CA, NPDES - CA, RFR - CA] ***(cont.)***

Envirosite ID: 569464
EPA ID: N/R

HAZNET - CA ***(cont.)***

1996: 211 - Halogenated solvents (chloroforms, methyl chloride, perchloroethylene, etc), 0.9007 tons to CAD008364432
1995: 214 - Unspecified solvent mixture, 0.198 tons to CAD008364432
1995: 135 - Unspecified aqueous solution, 0.693 tons to CAT080013352
1994: 211 - Halogenated solvents (chloroforms, methyl chloride, perchloroethylene, etc), 4.0532 tons to CAD008364432
1994: 741 - Liquids with halogenated organic compounds >= 1,000 Mg. /L, 0.4587 tons to CAT080010101
1994: 212 - Oxygenated solvents (acetone, butanol, ethyl acetate, etc.), 0.1815 tons to CAT080010101
1994: 134 - Aqueous solution with total organic residues less than 10 percent, 1.134 tons to CAD008364432

HWG - CA

Facility Name :	BARON BLAKESLEE
Facility Address :	1500 W 16TH ST, LONG BEACH, CA 90813
County :	LOS ANGELES
EPA ID :	CAL000108095
Status :	Inactive
Category :	STATE
Type :	PERMANENT
Facility Type :	N/R
Mailing Address :	1500 W 16TH ST, LONG BEACH, CA 908130000
Owner Name :	BARON BLAKESLEE DOVER DIVERSIF
Owner Address :	2727 N GRANDVIEW BLVD, #302, WAUKESHA, WI
Operator Name :	CHRIS MONTGOMERY
Operator Address :	INACT PER NONDEL 98VQ FINAL, LONG BEACH, CA
Latitude :	33.787333
Longitude :	-118.212205

NPDES - CA

Facility Name :	Taricco Corporation
Facility Address :	1500 West 16 th Street, Long Beach, 90813
County :	Los Angeles
Effective Date :	2021-03-18
Adoption Date :	N/R
Expiration Date :	N/R
Termination Date :	N/R
Order Number :	97-03-DWQ
NPDES Number :	CAS000001
WDID :	4 19I029133
RM Status :	Active
Reg Meas ID :	533332
Reg Meas Type :	Enrollee
Program :	Industrial
Facility Place ID :	N/R

Map Id: B57
Direction: SSW
Distance: 0.065 mi., 343 ft.
Elevation: 10 ft.
Relative: Lower

Site Name : TARICCO CORPORATION | BARON BLAKESLEE
1500 W 16TH ST | 1500 WEST 16 TH STREET
LONG BEACH | Long Beach, CA 90813

Database(s) : [CALEPA SITES - CA, CIWQS - CA, HAZNET - CA, HWG - CA, NPDES - CA, RFR - CA] ***(cont.)***

Envirosite ID: 569464
EPA ID: N/R

NPDES - CA ***(cont.)***

Region Code :	4
Discharger ID :	0
Discharger :	Taricco Corporation
Discharger Address :	1500 West 16 th Street, Long Beach, California 90813
Last Date in Agency List :	2021-09-03

RFR - CA

Facility Name :	Taricco Corporation
Facility Address :	1500 West 16 th Street, Long Beach, CA 90813
County :	Los Angeles
Effective Date :	2021-03-18
Adoption Date :	N/R
Termination Date :	N/R
Expiration/Review Date :	N/R
NPDES Number :	CAS000001
Order Number :	2014-0057-DWQ
WDID :	4 19I029133
SIC/NAICS :	3443
Program :	INDSTW
Regulatory Measure Status :	Active
Regulatory Measure Type :	Storm water industrial
Place/Project Type :	Industrial - Fabricated Plate Work (Boiler Shops)
Region :	4
Design Flow :	N/R
Major/Minor :	N/R
Complexity :	N/R
TTWQ :	N/R
Number of Enforcement Actions within Five Years:	N/R
Number of Violations within Five Years:	N/R
Agency :	Taricco Corporation
Agency Address :	1500 West 16 th Street, Long Beach, CA 90813
Latitude :	33.78705
Longitude :	-118.2133
Last Date in Agency List :	2021-07-24

Map Id: I58
Direction: WSW
Distance: 0.065 mi., 344 ft.
Elevation: 11 ft.
Relative: Lower

Site Name : County Of Los Angeles ISD
1704 Conal St
LOS ANGELES, CA 90063

Database(s) : [HAZNET - CA, HWG - CA]

Envirosite ID: 41049039
EPA ID: CAC002550020

HAZNET - CA

Facility Name :	County Of Los Angeles ISD
Facility Address :	1704 Conal St, LOS ANGELES, CA 90063
County :	LOS ANGELES

Site Details

Generator EPA ID :	CAC002550020
Active :	Inactive
Category :	STATE
Facility Types :	N/R
Type :	TEMPORARY
Contact Name :	N/R
Contact Phone :	N/R
Facility Mailing Address :	1704 CONAL ST, LOS ANGELES, CA 90063
Latitude :	33.78828600
Longitude :	-118.21378030
Agency Hyperlink :	Click here for hyperlink provided by the agency.
Last Date in Agency List :	2021-07-08

HWG - CA

Facility Name :	County Of Los Angeles ISD
Facility Address :	1704 Conal St, LOS ANGELES, CA 90063
County :	LOS ANGELES

EPA ID :	CAC002550020
Status :	Inactive
Category :	STATE
Type :	TEMPORARY
Facility Type :	N/R
Mailing Address :	1704 CONAL ST, LOS ANGELES, CA 90063
Owner Name :	COUNTY OF LA
Owner Address :	1704 CONAL ST, LOS ANGELES, CA 90063
Operator Name :	BELINDA RAMIREZ
Operator Address :	1704 CONAL ST, LOS ANGELES, CA 90063
Latitude :	38.930374
Longitude :	-121.084267

Map Id: C59
Direction: S
Distance: 0.065 mi., 344 ft.
Elevation: 10 ft.
Relative: Lower

Site Name : CALIFORNIA STREET MAINTENANCE | ALLWASTE OF SOUTHERN CALIFORNIA | CROSBY & OVERTON TRANSPORATION
1442 W 16TH ST | 1442 WEST 16TH STREET
LONG BEACH, CA 90813

Database(s) : [CIWQS - CA, HAZNET - CA, HWG - CA]

Envirosite ID: 286130
EPA ID: N/R

CIWQS - CA

Facility Name :	CROSBY & OVERTON TRANSPORATION
Facility Address :	1442 W 16TH ST, LONG BEACH, CA 90813
County :	LOS ANGELES
Place ID :	S609214
Agency Name :	CROSBY OVERTON
Last Date in Agency List :	2021-09-10
Facility Name :	STRATEGIC MATERIALS INC
Facility Address :	1442 W 16TH ST, LONG BEACH, CA 90813
County :	LOS ANGELES
Place ID :	S610516
Agency Name :	STRATEGIC MATERIALS INC
Last Date in Agency List :	2021-09-10

HAZNET - CA

Facility Name :	ALLWASTE OF SOUTHERN CALIFORNIA
Facility Address :	1442 WEST 16TH STREET, LONG BEACH, CA 90813
County :	LOS ANGELES

Site Details

Generator EPA ID :	CAL000114068
Active :	Inactive
Category :	STATE
Facility Types :	N/R
Type :	PERMANENT
Contact Name :	N/R
Contact Phone :	N/R
Facility Mailing Address :	1442 WEST 16TH STREET, LONG BEACH, CA 908131423
Latitude :	33.78724912
Longitude :	-118.21121734
Agency Hyperlink :	Click here for hyperlink provided by the agency.
Last Date in Agency List :	2021-07-08

Waste Generator Details

State Waste :

2002: 181 - Other inorganic solid waste, 0.15 tons to CAD028409019
2002: 352 - Other organic solids, 0.85 tons to CAD028409019
2001: 181 - Other inorganic solid waste, 45.5112 tons to CAD982444481
2001: 352 - Other organic solids, 30.3408 tons to CAD982444481
1997: 591 - Baghouse waste, 0.3 tons to CAD028409019
1996: 331 - Off-specification, aged or surplus organics, 0.1068 tons to CAD028409019
1996: 214 - Unspecified solvent mixture, 0.054 tons to CAD028409019

Map Id: C59
Direction: S
Distance: 0.065 mi., 344 ft.
Elevation: 10 ft.
Relative: Lower

Site Name : CALIFORNIA STREET MAINTENANCE | ALLWASTE OF SOUTHERN CALIFORNIA | CROSBY & OVERTON TRANSPORATION
1442 W 16TH ST | 1442 WEST 16TH STREET
LONG BEACH, CA 90813

Database(s) : [CIWQS - CA, HAZNET - CA, HWG - CA] ***(cont.)***

Envirosite ID: 286130
EPA ID: N/R

HAZNET - CA ***(cont.)***

1996: N/R - Blank or unknown, 1.8348 tons to CAT080011059
1996: 134 - Aqueous solution with total organic residues less than 10 percent, 0.336 tons to CAT080011059
1996: 551 - Laboratory waste chemicals, 0.065 tons to CAD028409019
1996: 512 - Other empty containers 30 gallons or more, 0.6975 tons to CAD028409019
1996: 134 - Aqueous solution with total organic residues less than 10 percent, 68.418 tons to CAD028409019
1996: 223 - Unspecified oil-containing waste, 0.2 tons to CAD028409019
1996: 135 - Unspecified aqueous solution, 0.21 tons to CAD050099696
1995: 591 - Baghouse waste, 0.3 tons to CAD028409019
1994: 181 - Other inorganic solid waste, 0.05 tons to CAD028409019
1994: 223 - Unspecified oil-containing waste, 18.6399 tons to CAD028409019
1994: 212 - Oxygenated solvents (acetone, butanol, ethyl acetate, etc.), 0.495 tons to CAD028409019
1994: 352 - Other organic solids, 0.2085 tons to CAD028409019
1994: 181 - Other inorganic solid waste, 0.175 tons to CAD028409019
1994: N/R - Blank or unknown, 0.417 tons to CAD028409019
1994: 134 - Aqueous solution with total organic residues less than 10 percent, 2.1 tons to CAD028409019
1994: 352 - Other organic solids, 0.717 tons to CAD028409019
1994: 512 - Other empty containers 30 gallons or more, 0.175 tons to CAD028409019
1994: 513 - Empty containers less than 30 gallons, 0.55 tons to CAD028409019
1993: 135 - Unspecified aqueous solution, 3.36 tons to CAD028409019

Facility Name :	CALIFORNIA STREET MAINTENANCE
Facility Address :	1442 W 16TH ST, LONG BEACH, CA 90813
County :	LOS ANGELES

Site Details

Generator EPA ID :	CAC001020336
Active :	Inactive
Category :	STATE
Facility Types :	N/R
Type :	TEMPORARY
Contact Name :	N/R
Contact Phone :	N/R
Facility Mailing Address :	1918 W 169TH ST, GARDENA, CA 902470000
Latitude :	33.78724912
Longitude :	-118.21121734
Agency Hyperlink :	Click here for hyperlink provided by the agency.
Last Date in Agency List :	2021-07-08

Map Id: C59
Direction: S
Distance: 0.065 mi., 344 ft.
Elevation: 10 ft.
Relative: Lower

Site Name : CALIFORNIA STREET MAINTENANCE | ALLWASTE OF SOUTHERN CALIFORNIA | CROSBY & OVERTON TRANSPORATION
1442 W 16TH ST | 1442 WEST 16TH STREET
LONG BEACH, CA 90813

Database(s) : [CIWQS - CA, HAZNET - CA, HWG - CA] ***(cont.)***

Envirosite ID: 286130
EPA ID: N/R

HAZNET - CA ***(cont.)***

Waste Generator Details
State Waste : 1994: 221 - Waste oil and mixed oil, 0 tons to CAD028409019

HWG - CA

Facility Name : ALLWASTE OF SOUTHERN CALIFORNIA
Facility Address : 1442 WEST 16TH STREET, LONG BEACH, CA 90813
County : LOS ANGELES

EPA ID : CAL000114068
Status : Inactive
Category : STATE
Type : PERMANENT
Facility Type : N/R
Mailing Address : 1442 WEST 16TH STREET, LONG BEACH, CA 908131423
Owner Name : ALLWASTE ENVIRONMENTAL SERV/WE
Owner Address : 1411 W GAYLORD ST, LONG BEACH, CA 908130000
Operator Name : INACTIVE,MOVED 6-20-96 PER
Operator Address : BRIAN NELSON-ENVIRO SPECIALIST, N/A 908131423
Latitude : 33.78733
Longitude : -118.211236

Facility Name : CALIFORNIA STREET MAINTENANCE
Facility Address : 1442 W 16TH ST, LONG BEACH, CA 90813
County : LOS ANGELES

EPA ID : CAC001020336
Status : Inactive
Category : STATE
Type : TEMPORARY
Facility Type : N/R
Mailing Address : 1918 W 169TH ST, GARDENA, CA 902470000
Owner Name : JERRY CASTILLO
Owner Address : 1918 W 169TH ST, GARDENA, CA 902470000
Operator Name : JERRY CASTILLO/OWNER
Operator Address : 1918 W 169TH ST, GARDENA, CA 902470000
Latitude : 33.78733
Longitude : -118.211236

Map Id: B60
Direction: SW
Distance: 0.065 mi., 346 ft.
Elevation: 10 ft.
Relative: Lower

Site Name : MAGEN PRINT & FINISHING INC | PRINT L A | Industrial Welding & Piping Technologies, LLC.
1520 W 16TH ST | 1520 WEST 16TH STREET
LONG BEACH, CA 90813

Database(s) : [CALEPA SITES - CA, HAZNET - CA, HWG - CA]

Envirosite ID: 578358
EPA ID: CAL000056648

CALEPA SITES - CA

Facility Name : Industrial Welding & Piping Technologies, LLC.
Facility Address : 1520 W 16TH ST, LONG BEACH, 90813

Site ID : 557498
EI ID : 10825507
EI Description : Chemical Storage Facilities
Latitude : 33.787040
Longitude : -118.212650
Agency Hyperlink : Click here for hyperlink provided by the agency.
Last Date in Agency List : 2021-08-26

Facility Name : TARRICO CORPORATION
Facility Address : 1520 W 16TH ST, LONG BEACH, 90813

Site ID : 557498
EI ID : 10825507
EI Description : Chemical Storage Facilities
Latitude : 33.787040
Longitude : -118.212650
Agency Hyperlink : Click here for hyperlink provided by the agency.
Last Date in Agency List : 2020-02-19

HAZNET - CA

Facility Name : MAGEN PRINT & FINISHING INC
Facility Address : 1520 W 16TH ST, LONG BEACH, CA 90813
County : LOS ANGELES

Site Details

Generator EPA ID : CAL000056648
Active : Inactive
Category : STATE
Facility Types : N/R
Type : PERMANENT
Contact Name : N/R
Contact Phone : N/R
Facility Mailing Address : 1520 W 16TH ST, LONG BEACH, CA 908131211
Latitude : 33.78724110
Longitude : -118.21255018
Agency Hyperlink : Click here for hyperlink provided by the agency.
Last Date in Agency List : 2021-07-08

Waste Generator Details

State Waste : 2014: 171 - Metal sludge (see 121), 0.97 tons to ALR000007369
2001: 171 - Metal sludge (see 121), 3.75 tons to

Map Id: B60
Direction: SW
Distance: 0.065 mi., 346 ft.
Elevation: 10 ft.
Relative: Lower

Site Name : MAGEN PRINT & FINISHING INC | PRINT L A | Industrial Welding & Piping Technologies, LLC.
1520 W 16TH ST | 1520 WEST 16TH STREET
LONG BEACH, CA 90813

Database(s) : [CALEPA SITES - CA, HAZNET - CA, HWG - CA] ***(cont.)***

Envirosite ID: 578358
EPA ID: CAL000056648

HAZNET - CA ***(cont.)***

2000: 223 - Unspecified oil-containing waste, 0.8428 tons to CAT080022148
1999: 223 - Unspecified oil-containing waste, 0.8428 tons to CAD000088252
1999: 352 - Other organic solids, 0.8428 tons to CAT080033681
1998: 223 - Unspecified oil-containing waste, 0.8428 tons to CAD982444481
1998: 223 - Unspecified oil-containing waste, 0.8428 tons to CAD000088252
1997: 352 - Other organic solids, 0.8428 tons to CAD000088252
1996: 223 - Unspecified oil-containing waste, 0.8428 tons to CAD000088252
1996: 352 - Other organic solids, 0.8428 tons to CAD000088252
1996: 223 - Unspecified oil-containing waste, 1 tons to CAD097030993
1995: 352 - Other organic solids, 0.8428 tons to CAD000088252
1994: 223 - Unspecified oil-containing waste, 0.2085 tons to CAD000088252

Facility Name :	PRINT L A
Facility Address :	1520 W 16TH ST, LONG BEACH, CA 90813
County :	LOS ANGELES

Site Details

Generator EPA ID :	CAL000032120
Active :	Inactive
Category :	STATE
Facility Types :	N/R
Type :	PERMANENT
Contact Name :	N/R
Contact Phone :	N/R
Facility Mailing Address :	1520 W 16TH ST, LONG BEACH, CA 908130000
Latitude :	33.78724110
Longitude :	-118.21255018
Agency Hyperlink :	Click here for hyperlink provided by the agency.
Last Date in Agency List :	2021-07-08

Facility Name :	PRINT L A INC
Facility Address :	1520 WEST 16TH STREET, LONG BEACH, CA 90813
County :	LOS ANGELES

Site Details

Generator EPA ID :	CAL000046850
Active :	Inactive
Category :	STATE
Facility Types :	N/R
Type :	PERMANENT

Map Id: B60
Direction: SW
Distance: 0.065 mi., 346 ft.
Elevation: 10 ft.
Relative: Lower

Site Name : MAGEN PRINT & FINISHING INC | PRINT L A | Industrial Welding & Piping Technologies, LLC.
1520 W 16TH ST | 1520 WEST 16TH STREET
LONG BEACH, CA 90813

Database(s) : [CALEPA SITES - CA, HAZNET - CA, HWG - CA] ***(cont.)***

Envirosite ID: 578358
EPA ID: CAL000056648

HAZNET - CA ***(cont.)***

Contact Name :	N/R
Contact Phone :	N/R
Facility Mailing Address :	1520 WEST 16TH STREET, LONG BEACH, CA 908130000
Latitude :	33.78724110
Longitude :	-118.21255018
Agency Hyperlink :	Click here for hyperlink provided by the agency.
Last Date in Agency List :	2021-07-08

HWG - CA

Facility Name :	MAGEN PRINT & FINISHING INC
Facility Address :	1520 W 16TH ST, LONG BEACH, CA 90813
County :	LOS ANGELES
EPA ID :	CAL000056648
Status :	Inactive
Category :	STATE
Type :	PERMANENT
Facility Type :	N/R
Mailing Address :	1520 W 16TH ST, LONG BEACH, CA 908131211
Owner Name :	N/R
Owner Address :	N/A
Operator Name :	INACTIVE DUP NUM IN BLK LOGBK
Operator Address :	N/A
Latitude :	33.787334
Longitude :	-118.212538
Facility Name :	PRINT L A
Facility Address :	1520 W 16TH ST, LONG BEACH, CA 90813
County :	LOS ANGELES
EPA ID :	CAL000032120
Status :	Inactive
Category :	STATE
Type :	PERMANENT
Facility Type :	N/R
Mailing Address :	1520 W 16TH ST, LONG BEACH, CA 908130000
Owner Name :	GENE PEASE
Owner Address :	N/A
Operator Name :	INACTIVE PER UNDELIVE SURVEY
Operator Address :	12-2-94, N/A
Latitude :	33.787334
Longitude :	-118.212538
Facility Name :	PRINT L A INC
Facility Address :	1520 WEST 16TH STREET, LONG BEACH, CA 90813
County :	LOS ANGELES

Map Id: B60
Direction: SW
Distance: 0.065 mi., 346 ft.
Elevation: 10 ft.
Relative: Lower

Site Name : MAGEN PRINT & FINISHING INC | PRINT L A | Industrial Welding & Piping Technologies, LLC.
1520 W 16TH ST | 1520 WEST 16TH STREET
LONG BEACH, CA 90813

Database(s) : [CALEPA SITES - CA, HAZNET - CA, HWG - CA] ***(cont.)***

Envirosite ID: 578358
EPA ID: CAL000056648

HWG - CA ***(cont.)***

EPA ID :	CAL000046850
Status :	Inactive
Category :	STATE
Type :	PERMANENT
Facility Type :	N/R
Mailing Address :	1520 WEST 16TH STREET, LONG BEACH, CA 908130000
Owner Name :	PRINT L A INC
Owner Address :	N/A
Operator Name :	INACTIVE PER UNDELIVE SURVEY
Operator Address :	12-2-94, N/A
Latitude :	33.787334
Longitude :	-118.212538

Map Id: I61
Direction: W
Distance: 0.066 mi., 352 ft.
Elevation: 12 ft.
Relative: Lower

Site Name : AKAAL ORGANICS | MILLER MAGNETICS
1730 CANAL AVE
LONG BEACH, CA

Database(s) : [CALEPA SITES - CA, ECHO, FRS, HAZNET - CA, HWG - CA, MANIFEST EPA, RCRA_SQG]

Envirosite ID: 602315
EPA ID: N/R

CALEPA SITES - CA

Facility Name :	AKAAL ORGANICS LLC
Facility Address :	1730 CANAL AVE, LONG BEACH, 90813
Site ID :	408342
EI ID :	10618828
EI Description :	Chemical Storage Facilities
Latitude :	33.788660
Longitude :	-118.213780
Agency Hyperlink :	Click here for hyperlink provided by the agency.
Last Date in Agency List :	2021-08-26

Site ID :	408342
EI ID :	10618828
EI Description :	Hazardous Waste Generator
Latitude :	33.788660
Longitude :	-118.213780
Agency Hyperlink :	Click here for hyperlink provided by the agency.
Last Date in Agency List :	2021-08-26

Map Id: I61
Direction: W
Distance: 0.066 mi., 352 ft.
Elevation: 12 ft.
Relative: Lower

Site Name : AKAAL ORGANICS | MILLER MAGNETICS
1730 CANAL AVE
LONG BEACH, CA

Database(s) : [CALEPA SITES - CA, ECHO, FRS, HAZNET - CA, HWG - CA, MANIFEST EPA, RCRA_SQG] ***(cont.)***

Envirosite ID: 602315
EPA ID: N/R

CALEPA SITES - CA ***(cont.)***

Site ID :	408342
EI ID :	10618828
EI Description :	Chemical Storage Facilities
Latitude :	33.788660
Longitude :	-118.213780
Agency Hyperlink :	Click here for hyperlink provided by the agency.
Last Date in Agency List :	2021-02-13

Site ID :	408342
EI ID :	10618828
EI Description :	Hazardous Waste Generator
Latitude :	33.788660
Longitude :	-118.213780
Agency Hyperlink :	Click here for hyperlink provided by the agency.
Last Date in Agency List :	2021-02-13

ECHO

Facility Name :	AKAAL ORGANICS
Facility Address :	1730 CANAL AVE, LONG BEACH, CA 90813
County :	LOS ANGELES
Last Inspection Date :	N/R
Registry ID :	110002931481
FIPS Code :	06037
EPA Region :	09
Inspection Count :	0
Last Inspection Days :	N/R
Informal Count :	0
Last Informal Action Date :	N/R
Formal Action Count :	0
Last Formal Action Date :	N/R
Total Penalties :	0
Penalty Count :	N/R
Last Penalty Date :	N/R
Last Penalty Amount :	N/R
QTRS IN NC :	0
Programs IN SNC :	0
Current Compliance Status :	No Violation Identified
Three-Year Compliance Status :	_____
Collection Method :	ADDRESS MATCHING-HOUSE NUMBER
Reference Point :	ENTRANCE POINT OF A FACILITY OR STATION
Accuracy Meters :	50
Derived Tribes :	N/R
Derived HUC :	18070105
Derived WBD :	N/R
Derived STCTY FIPS :	06037
Derived Zip :	90813
Derived CD113 :	47
Derived CB2010 :	060375755001029
MYRTK Universe :	NNN
NPDES IDs :	N/R
CWA Permit Types :	N/R

Map Id: I61
Direction: W
Distance: 0.066 mi., 352 ft.
Elevation: 12 ft.
Relative: Lower

Site Name : AKAAL ORGANICS | MILLER MAGNETICS
1730 CANAL AVE
LONG BEACH, CA

Database(s) : [CALEPA SITES - CA, ECHO, FRS, HAZNET - CA, HWG - CA, MANIFEST EPA, RCRA_SQG] ***(cont.)***

Envirosite ID: 602315
EPA ID: N/R

ECHO ***(cont.)***

CWA Compliance Tracking :	N/R
CWA NAICS :	N/R
CWA SICS :	N/R
CWA Inspection Count :	N/R
CWA Last Inspection Days :	N/R
CWA Informal Count :	N/R
CWA Formal Action Count :	N/R
CWA Last Formal Action Date :	N/R
CWA Penalties :	N/R
CWA Last Penalty Date :	N/R
CWA Last Penalty Amount :	N/R
CWA Quarters IN NC :	N/R
CWA Current Compliance Status :	N/R
CWA Current SNC Flag :	N
CWA 13 Quarters Compliance Status :	N/R
CWA 13 Quarters Effluent Exceedances:	N/R
CWA Three-Year QNCR Codes :	N/R
DFR URL :	Click here for hyperlink provided by the agency.
Facility SIC :	N/R
Facility NAICS :	N/R
Facility Last Inspection EPA Date :	N/R
Facility Last Inspection State Date :	N/R
Facility Last Formal Act EPA Date :	N/R
Facility Last Formal Act State Date :	N/R
Facility Last Informal Act EPA Date :	N/R
Facility Last Informal Act State Date:	N/R
Facility Federal Agency :	N/R
TRI Reporter :	N/R
Facility Imp Water Flag :	N/R
Current SNC Flag :	N
Indian County Flag :	N
Federal Flag :	N/R
US Mexico Border Flag :	N
Chesapeak Bay Flag :	N/R
AIR Flag :	N
NPDES Flag :	N
SDWIS Flag :	N
RCRA Flag :	Y
TRI Flag :	N
GHG Flag :	N
Major Flag :	N/R
Active Flag :	Y
NAA Flag :	Y
Latitude :	33.788695
Longitude :	-118.213834
Last Date in Agency List :	2021-08-20
Facility Name :	MILLER MAGNETICS
Facility Address :	1730 CANAL ST, LONG BEACH, CA 90813
County :	LOS ANGELES
Last Inspection Date :	N/R
Registry ID :	110070797545

Map Id: I61
Direction: W
Distance: 0.066 mi., 352 ft.
Elevation: 12 ft.
Relative: Lower

Site Name : AKAAL ORGANICS | MILLER MAGNETICS
1730 CANAL AVE
LONG BEACH, CA

Database(s) : [CALEPA SITES - CA, ECHO, FRS, HAZNET - CA, HWG - CA, MANIFEST EPA, RCRA_SQG] ***(cont.)***

Envirosite ID: 602315
EPA ID: N/R

ECHO ***(cont.)***

FIPS Code :	N/R
EPA Region :	09
Inspection Count :	0
Last Inspection Days :	N/R
Informal Count :	0
Last Informal Action Date :	N/R
Formal Action Count :	0
Last Formal Action Date :	N/R
Total Penalties :	0
Penalty Count :	N/R
Last Penalty Date :	N/R
Last Penalty Amount :	N/R
QTRS IN NC :	0
Programs IN SNC :	0
Current Compliance Status :	No Violation Identified
Three-Year Compliance Status :	_____
Collection Method :	Zip Code Centroid
Reference Point :	N/R
Accuracy Meters :	10000
Derived Tribes :	N/R
Derived HUC :	N/R
Derived WBD :	N/R
Derived STCTY FIPS :	N/R
Derived Zip :	N/R
Derived CD113 :	N/R
Derived CB2010 :	N/R
MYRTK Universe :	NNN
NPDES IDs :	N/R
CWA Permit Types :	N/R
CWA Compliance Tracking :	N/R
CWA NAICS :	N/R
CWA SICS :	N/R
CWA Inspection Count :	N/R
CWA Last Inspection Days :	N/R
CWA Informal Count :	N/R
CWA Formal Action Count :	N/R
CWA Last Formal Action Date :	N/R
CWA Penalties :	N/R
CWA Last Penalty Date :	N/R
CWA Last Penalty Amount :	N/R
CWA Quarters IN NC :	N/R
CWA Current Compliance Status :	N/R
CWA Current SNC Flag :	N
CWA 13 Quarters Compliance Status :	N/R
CWA 13 Quarters Effluent Exceedances:	N/R
CWA Three-Year QNCR Codes :	N/R
DFR URL :	Click here for hyperlink provided by the agency.
Facility SIC :	N/R
Facility NAICS :	N/R
Facility Last Inspection EPA Date :	N/R
Facility Last Inspection State Date :	N/R
Facility Last Formal Act EPA Date :	N/R
Facility Last Formal Act State Date :	N/R
Facility Last Informal Act EPA Date :	N/R
Facility Last Informal Act State Date:	N/R

Map Id: I61
Direction: W
Distance: 0.066 mi., 352 ft.
Elevation: 12 ft.
Relative: Lower

Site Name : AKAAL ORGANICS | MILLER MAGNETICS
1730 CANAL AVE
LONG BEACH, CA

Database(s) : [CALEPA SITES - CA, ECHO, FRS, HAZNET - CA, HWG - CA, MANIFEST EPA, RCRA_SQG] ***(cont.)***

Envirosite ID: 602315
EPA ID: N/R

ECHO ***(cont.)***

Facility Federal Agency :	N/R
TRI Reporter :	N/R
Facility Imp Water Flag :	N/R
Current SNC Flag :	N
Indian County Flag :	N
Federal Flag :	N/R
US Mexico Border Flag :	N/R
Chesapeak Bay Flag :	N/R
AIR Flag :	N
NPDES Flag :	N
SDWIS Flag :	N
RCRA Flag :	Y
TRI Flag :	N
GHG Flag :	N
Major Flag :	N/R
Active Flag :	Y
NAA Flag :	N
Latitude :	33.780911
Longitude :	-118.196312
Last Date in Agency List :	2021-08-20

FRS

Facility Name :	AKAAL ORGANICS
Facility Address :	1730 CANAL AVE, LONG BEACH, CA 908131223
County :	LOS ANGELES

Site Details

Registry ID :	110002931481
FRS Facility URL :	Click here for hyperlink provided by the agency.
Last Date in Agency List :	2021-07-17

Source Description

Source Description :

HWTS-DATAMART provides California with information on hazardous waste shipments for generators, transporters, and treatment, storage, and disposal facilities.

Source Description :

RCRAInfo is EPA’s comprehensive information system that supports the Resource Conservation and Recovery Act (RCRA) of 1976 and the Hazardous and Solid Waste Amendments (HSWA) of 1984 through the tracking of events and activities related to facilities that generate, transport, and treat, store, or dispose of hazardous waste. RCRAInfo allows RCRA program staff to track the notification, permit, compliance, and corrective action activities required under RCRA. RCRAInfo also supports generation of the National Hazardous Waste Biennial Report. All generators and treatment, storage, and disposal facilities who handle hazardous waste are required to report to the EPA Administrator at least once every two years to support creation of the Biennial Report.

Map Id: I61
Direction: W
Distance: 0.066 mi., 352 ft.
Elevation: 12 ft.
Relative: Lower

Site Name : AKAAL ORGANICS | MILLER MAGNETICS
1730 CANAL AVE
LONG BEACH, CA

Database(s) : [CALEPA SITES - CA, ECHO, FRS, HAZNET - CA, HWG - CA, MANIFEST EPA, RCRA_SQG] ***(cont.)***

Envirosite ID: 602315
EPA ID: N/R

FRS ***(cont.)***

FRS Environmental Interest

Source and System ID :	HWTS-DATAMART - CAR000063255 RCRAINFO - CAR000063255
Facility Name :	MILLER MAGNETICS
Facility Address :	1730 CANAL ST, LONG BEACH, CA 90813
County :	LOS ANGELES

Site Details

Registry ID :	110070797545
FRS Facility URL :	Click here for hyperlink provided by the agency.
Last Date in Agency List :	2021-07-17

Source Description

Source Description :

RCRAInfo is EPA's comprehensive information system that supports the Resource Conservation and Recovery Act (RCRA) of 1976 and the Hazardous and Solid Waste Amendments (HSWA) of 1984 through the tracking of events and activities related to facilities that generate, transport, and treat, store, or dispose of hazardous waste. RCRAInfo allows RCRA program staff to track the notification, permit, compliance, and corrective action activities required under RCRA. RCRAInfo also supports generation of the National Hazardous Waste Biennial Report. All generators and treatment, storage, and disposal facilities who handle hazardous waste are required to report to the EPA Administrator at least once every two years to support creation of the Biennial Report.

FRS Environmental Interest

Source and System ID :	RCRAINFO - CAP000045237

HAZNET - CA

Facility Name :	AKAAL ORGANICS
Facility Address :	1730 CANAL AVE, LONG BEACH, CA 90813
County :	LOS ANGELES

Site Details

Generator EPA ID :	CAR000063255
Active :	Active
Category :	FEDERAL
Facility Types :	N/R
Type :	PERMANENT
Contact Name :	N/R
Contact Phone :	N/R
Facility Mailing Address :	1730 CANAL AVE, LONG BEACH, CA 908131223
Latitude :	33.78874500
Longitude :	-118.21363200

Map Id: I61
Direction: W
Distance: 0.066 mi., 352 ft.
Elevation: 12 ft.
Relative: Lower

Site Name : AKAAL ORGANICS | MILLER MAGNETICS
1730 CANAL AVE
LONG BEACH, CA

Database(s) : [CALEPA SITES - CA, ECHO, FRS, HAZNET - CA, HWG - CA, MANIFEST EPA, RCRA_SQG] ***(cont.)***

Envirosite ID: 602315
EPA ID: N/R

HAZNET - CA ***(cont.)***

Agency Hyperlink : Click here for hyperlink provided by the agency.
Last Date in Agency List : 2021-07-08

Waste Generator Details
State Waste :
2019: 211 - Halogenated solvents (chloroforms, methyl chloride, perchloroethylene, etc), 0.22935 tons to CAD008364432
2018: 211 - Halogenated solvents (chloroforms, methyl chloride, perchloroethylene, etc), 0.22935 tons to CAD008364432
2017: 211 - Halogenated solvents (chloroforms, methyl chloride, perchloroethylene, etc), 0.22935 tons to CAD008364432
2017: 214 - Unspecified solvent mixture, 0.594 tons to CAD008364432
2016: 214 - Unspecified solvent mixture, 0.36 tons to CAD008302903
2015: 214 - Unspecified solvent mixture, 0.378 tons to CAD008302903
2015: 214 - Unspecified solvent mixture, 0.198 tons to CAD008364432
2015: 214 - Unspecified solvent mixture, 0.1908 tons to CAD008302903
2014: 214 - Unspecified solvent mixture, 0.792 tons to CAD008364432
2013: 214 - Unspecified solvent mixture, 0.396 tons to CAD008364432
2012: 214 - Unspecified solvent mixture, 0.8568 tons to CAD008364432
2011: 214 - Unspecified solvent mixture, 1.638 tons to CAD008364432
2010: N/R - Blank or unknown, 0.025 tons to CAD008364432
2010: 214 - Unspecified solvent mixture, 1.0368 tons to CAD008364432
2009: 214 - Unspecified solvent mixture, 0.3888 tons to CAD008364432
2008: 214 - Unspecified solvent mixture, 1.3788 tons to CAD008364432
2007: 214 - Unspecified solvent mixture, 0.3888 tons to CAD008364432
2007: 214 - Unspecified solvent mixture, 0.1944 tons to CAD008364432
2006: 214 - Unspecified solvent mixture, 0.792 tons to CAD008364432
2005: 214 - Unspecified solvent mixture, 0.5832 tons to CAD008364432
2004: 214 - Unspecified solvent mixture, 0.3888 tons to CAD008364432
2003: 214 - Unspecified solvent mixture, 0.3888 tons to CAD008364432
2003: 214 - Unspecified solvent mixture, 0.5832 tons to CAD008364432
2002: 214 - Unspecified solvent mixture, 0.1944 tons to CAD008364432
2001: 214 - Unspecified solvent mixture, 0.7776 tons to CAD008364432
2001: 214 - Unspecified solvent mixture, 0.198 tons to CAD008364432
2000: 214 - Unspecified solvent mixture, 0.5868 tons to CAD008364432

Facility Name : Miller Magnetics
Facility Address : 1730 Canal St, LONG BEACH, CA 90813
County : LOS ANGELES

Site Details
Generator EPA ID : CAP000045237
Active : Inactive
Category : FEDERAL
Facility Types : N/R
Type : TEMPORARY
Contact Name : N/R
Contact Phone : N/R
Facility Mailing Address : 1730 CANAL ST, LONG BEACH, CA 908130000
Latitude : 33.78874500
Longitude : -118.21363200

Map Id: I61
Direction: W
Distance: 0.066 mi., 352 ft.
Elevation: 12 ft.
Relative: Lower

Site Name : AKAAL ORGANICS | MILLER MAGNETICS
1730 CANAL AVE
LONG BEACH, CA

Database(s) : [CALEPA SITES - CA, ECHO, FRS, HAZNET - CA, HWG - CA, MANIFEST EPA, RCRA_SQG] ***(cont.)***

Envirosite ID: 602315
EPA ID: N/R

HAZNET - CA ***(cont.)***

Agency Hyperlink :	Click here for hyperlink provided by the agency.
Last Date in Agency List :	2021-07-08

Waste Generator Details

State Waste :	1998: 343 - Unspecified organic liquid mixture, 0.34 tons to CAD028409019
Facility Name :	MILLER MAGNETICS
Facility Address :	1730 CANAL ST, LONG BEACH, CA 90813
County :	LOS ANGELES

Site Details

Generator EPA ID :	CAC002121584
Active :	Inactive
Category :	STATE
Facility Types :	N/R
Type :	TEMPORARY
Contact Name :	N/R
Contact Phone :	N/R
Facility Mailing Address :	20371 NEWLAND ST, HUNTINGTON BEACH, CA 926460000
Latitude :	33.78867715
Longitude :	-118.21377609
Agency Hyperlink :	Click here for hyperlink provided by the agency.
Last Date in Agency List :	2021-07-08

HWG - CA

Facility Name :	AKAAL ORGANICS
Facility Address :	1730 CANAL AVE, LONG BEACH, CA 90813
County :	LOS ANGELES
EPA ID :	CAR000063255
Status :	Active
Category :	FEDERAL
Type :	PERMANENT
Facility Type :	N/R
Mailing Address :	1730 CANAL AVE, LONG BEACH, CA 908131223
Owner Name :	NARINDER PAUL SINGH
Owner Address :	1730 CANAL AVE, LONG BEACH, CA 908131223
Operator Name :	NARINDER PAUL SINGH
Operator Address :	1730 CANAL AVE, LONG BEACH, CA 90813
Latitude :	33.788789
Longitude :	-118.213798
Facility Name :	Miller Magnetics
Facility Address :	1730 Canal St, LONG BEACH, CA 90813
County :	LOS ANGELES

Map Id: I61
Direction: W
Distance: 0.066 mi., 352 ft.
Elevation: 12 ft.
Relative: Lower

Site Name : AKAAL ORGANICS | MILLER MAGNETICS
1730 CANAL AVE
LONG BEACH, CA

Database(s) : [CALEPA SITES - CA, ECHO, FRS, HAZNET - CA, HWG - CA, MANIFEST EPA, RCRA_SQG] ***(cont.)***

Envirosite ID: 602315
EPA ID: N/R

HWG - CA ***(cont.)***

EPA ID :	CAP000045237
Status :	Inactive
Category :	FEDERAL
Type :	TEMPORARY
Facility Type :	N/R
Mailing Address :	1730 CANAL ST, LONG BEACH, CA 908130000
Owner Name :	MILLER MAGNETICS
Owner Address :	20371 NEWLAND ST, HUNTINGTON BEACH, CA 926464500
Operator Name :	N/R
Operator Address :	20371 NEWLAND ST, HUNTINGTON BEACH, CA 926464500
Latitude :	33.788822
Longitude :	-118.213838

Facility Name :	MILLER MAGNETICS
Facility Address :	1730 CANAL ST, LONG BEACH, CA 90813
County :	LOS ANGELES

EPA ID :	CAC002121584
Status :	Inactive
Category :	STATE
Type :	TEMPORARY
Facility Type :	N/R
Mailing Address :	20371 NEWLAND ST, HUNTINGTON BEACH, CA 926460000
Owner Name :	GERALD ALLISON
Owner Address :	20371 NEWLAND ST, HUNTINGTON BEACH, CA 926460000
Operator Name :	GERALD ALLISON\ OWNER
Operator Address :	20371 NEWLAND ST, HUNTINGTON BEACH, CA 926460000
Latitude :	33.788822
Longitude :	-118.213838

MANIFEST EPA

Manifest Details

Manifest Number :	000315972DAT
Shipped Date :	2020-03-02
Updated Date :	2020-03-18
Received Date :	2020-03-10
Status :	Signed
Generator ID :	CAR000063255
Generator Name :	AKAAL ORGANICS
Generator Address :	1730 CANAL AVE., LONG BEACH, CA 90813
Generator Mailing :	1730 CANAL AVE., LONG BEACH, CA 90813
Generator Contact :	N/R
Destination ID :	CAD008364432
Destination Name :	Rho Chem LLC
Destination Mailing :	425 Isis Ave., Inglewood, CA 90301
Destination Address :	425 Isis Ave., Inglewood, CA 90301
Destination Contact :	N/R
Submission Type :	DataImage5Copy
Origin Type :	Service
Manifest Residue :	N
Rejection :	N
Last Date in Agency List :	2021-09-04

Map Id: I61
Direction: W
Distance: 0.066 mi., 352 ft.
Elevation: 12 ft.
Relative: Lower

Site Name : AKAAL ORGANICS | MILLER MAGNETICS
1730 CANAL AVE
LONG BEACH, CA

Database(s) : [CALEPA SITES - CA, ECHO, FRS, HAZNET - CA, HWG - CA, MANIFEST EPA, RCRA_SQG] ***(cont.)***

Envirosite ID: 602315
EPA ID: N/R

MANIFEST EPA ***(cont.)***

Waste Details

Waste Line Number :	1
Is DOT Hazardous :	Y
DOT ID Number :	UN1993
DOT Information :	UN1993 WASTE FLAMMABLE LIQUIDS, N.O.S. (DICHLOROMETHANE, ACETONE) II 3 D001
Non Waste Description :	N/R
Quantity :	25 Gallons
Quantity Tons, Acute, Non-Acute :	0.104253545, 0, 0.104253545
Quantity Kg, Acute, Non-Acute :	0, 94.5611
Management Method :	H141 - STORAGE, BULKING AND/OR TRANSFER OFF SITE
Is EPA Waste :	Y
Federal Code :	D001, F002, F003
State Code :	CA - 211

Manifest Details

Manifest Number :	000283015DAT
Shipped Date :	2019-06-13
Updated Date :	2019-07-15
Received Date :	2019-06-21
Status :	Signed
Generator ID :	CAR000063255
Generator Name :	AKAAL ORGANICS
Generator Address :	1730 CANAL AVE., LONG BEACH, CA 90813
Generator Mailing :	1730 CANAL AVE., LONG BEACH, CA 90813
Generator Contact :	N/R
Destination ID :	CAD008364432
Destination Name :	Rho Chem LLC
Destination Mailing :	425 Isis Ave., Inglewood, CA 90301
Destination Address :	425 Isis Ave., Inglewood, CA 90301
Destination Contact :	N/R
Submission Type :	DataImage5Copy
Origin Type :	Service
Manifest Residue :	N
Rejection :	N
Last Date in Agency List :	2021-09-04

Waste Details

Waste Line Number :	1
Is DOT Hazardous :	Y
DOT ID Number :	UN1993
DOT Information :	UN1993 WASTE FLAMMABLE LIQUIDS, N.O.S. (DICHLOROMETHANE, ACETONE) II 3 D001
Non Waste Description :	N/R
Quantity :	55 Gallons
Quantity Tons, Acute, Non-Acute :	0.2293578, 0, 0.2293578
Quantity Kg, Acute, Non-Acute :	0, 208.03441
Management Method :	H141 - STORAGE, BULKING AND/OR TRANSFER OFF SITE
Is EPA Waste :	Y
Federal Code :	D001, F002, F003
State Code :	CA - 211

Map Id: I61
Direction: W
Distance: 0.066 mi., 352 ft.
Elevation: 12 ft.
Relative: Lower

Site Name : AKAAL ORGANICS | MILLER MAGNETICS
1730 CANAL AVE
LONG BEACH, CA

Database(s) : [CALEPA SITES - CA, ECHO, FRS, HAZNET - CA, HWG - CA, MANIFEST EPA, RCRA_SQG] ***(cont.)***

Envirosite ID: 602315
EPA ID: N/R

MANIFEST EPA ***(cont.)***

Manifest Details

Manifest Number :	000233852DAT
Shipped Date :	2018-10-24
Updated Date :	2018-11-09
Received Date :	2018-11-01
Status :	Signed
Generator ID :	CAR000063255
Generator Name :	AKAAL ORGANICS
Generator Address :	1730 CANAL AVE., LONG BEACH, CA 90813
Generator Mailing :	2850 100TH COURT NE, BLAINE, MN 55449
Generator Contact :	N/R
Destination ID :	CAD008364432
Destination Name :	Rho Chem LLC
Destination Mailing :	425 Isis Ave., Inglewood, CA 90301
Destination Address :	425 Isis Ave., Inglewood, CA 90301
Destination Contact :	N/R
Submission Type :	DataImage5Copy
Origin Type :	Service
Manifest Residue :	N
Rejection :	N
Last Date in Agency List :	2021-09-04

Waste Details

Waste Line Number :	1
Is DOT Hazardous :	Y
DOT ID Number :	UN1993
DOT Information :	UN1993 WASTE FLAMMABLE LIQUIDS, N.O.S. (DICHLOROMETHANE, ACETONE) II 3 D001
Non Waste Description :	N/R
Quantity :	55 Gallons
Quantity Tons, Acute, Non-Acute :	0.2293578, 0, 0.2293578
Quantity Kg, Acute, Non-Acute :	0, 208.03441
Management Method :	H141 - STORAGE, BULKING AND/OR TRANSFER OFF SITE
Is EPA Waste :	Y
Federal Code :	D001, F002, F003
State Code :	N/R

RCRA_SQG

Facility Name :	AKAAL ORGANICS
Facility Address :	1730 CANAL AVE, LONG BEACH, CA 90813-1223
County :	LOS ANGELES
Date Form Received by Agency :	1999-12-13
EPA ID :	CAR000063255
Mailing Address :	1730 CANAL AVE, LONG BEACH, CA 90813-1223
Contact :	NARINDER SINGH
Contact Address :	1730 CANAL AVE, LONG BEACH, CA 90813-1223
Contact Country :	US
Contact Telephone :	562-491-5597
Contact Email :	N/R
EPA Region :	09

Map Id: I61
Direction: W
Distance: 0.066 mi., 352 ft.
Elevation: 12 ft.
Relative: Lower

Site Name : AKAAL ORGANICS | MILLER MAGNETICS
1730 CANAL AVE
LONG BEACH, CA

Database(s) : [CALEPA SITES - CA, ECHO, FRS, HAZNET - CA, HWG - CA, MANIFEST EPA, RCRA_SQG] ***(cont.)***

Envirosite ID: 602315
EPA ID: N/R

RCRA_SQG ***(cont.)***

Land Type :	Private
Source Type :	Notification
Classification :	Small Quantity Generator
Description :	Handlers that generate more than 100 and less than 1000 kilograms of hazardous waste during any calendar month and accumulate less than 6000 kg of hazardous waste at any time; or generate 100 kg or less of hazardous waste during any calendar month, and accumulate more than 1000 kg of hazardous waste at any time.
Last Date in Agency List :	2021-09-03

Owner/Operator Summary

Owner/Operator Name :	NARINDER PAUL SINGH
Owner/Operator Address :	3838 NEWTON ST, TORRANCE, CA 90505-6421
Owner/Operator Country :	N/R
Owner/Operator Telephone :	310-375-3140
Owner/Operator Email :	N/R
Owner/Operator Fax :	N/R
Legal Status :	Private
Owner/Operator Type :	Owner
Owner/Operator Start Date :	N/R
Owner/Operator End Date :	N/R

Handler Activities Summary

U.S. Importer of Hazardous Waste :	N
Mixed Waste (Haz. and Radioactive) :	N
Recycler of Hazardous Waste :	N
Transporter of Hazardous Waste :	N
Treater, Storer or Disposer of HW :	N
Underground Injection Activity :	N
On-site Burner Exemption :	N
Furnace Exemption :	N
Used Oil Fuel Burner :	N
Used Oil Processor :	N
Used Oil Refiner :	N
Used Oil Fuel Marketer to Burner :	N
Used Oil Specification Marketer :	N
Used Oil Transfer Facility :	N
Used Oil Transporter :	N

Hazardous Waste Summary

Waste Code / Name :	D001 - IGNITABLE WASTE

Map Id: I61
Direction: W
Distance: 0.066 mi., 352 ft.
Elevation: 12 ft.
Relative: Lower

Site Name : AKAAL ORGANICS | MILLER MAGNETICS
1730 CANAL AVE
LONG BEACH, CA

Database(s) : [CALEPA SITES - CA, ECHO, FRS, HAZNET - CA, HWG - CA, MANIFEST EPA, RCRA_SQG] ***(cont.)***

Envirosite ID: 602315
EPA ID: N/R

RCRA_SQG ***(cont.)***

Waste Code / Name : F003 - THE FOLLOWING SPENT NONHALOGENATED SOLVENTS: XYLENE, ACETONE, ETHYL ACETATE, ETHYL BENZENE, ETHYL ETHER, METHYL ISOBUTYL KETONE, N-BUTYL ALCOHOL, CYCLOHEXANONE, AND METHANOL; ALL SPENT SOLVENT MIXTURES/BLENDS CONTAINING, BEFORE USE, ONLY THE ABOVE SPENT NONHALOGENATED SOLVENTS; AND ALL SPENT SOLVENT MIXTURES/BLENDS CONTAINING, BEFORE USE, ONE OR MORE OF THE ABOVE NONHALOGENATED SOLVENTS, AND A TOTAL OF TEN PERCENT OR MORE (BY VOLUME) OF ONE OR MORE OF THOSE SOLVENTS LISTED IN F001, F002, F004, AND F005; AND STILL BOTTOMS FROM THE RECOVERY OF THESE SPENT SOLVENTS AND SPENT SOLVENT MIXTURES.
F005 - THE FOLLOWING SPENT NONHALOGENATED SOLVENTS: TOLUENE, METHYL ETHYL KETONE, CARBON DISULFIDE, ISOBUTANOL, PYRIDINE, BENZENE, 2-ETHOXYETHANOL, AND 2-NITROPROPANE; ALL SPENT SOLVENT MIXTURES/BLENDS CONTAINING, BEFORE USE, A TOTAL OF TEN PERCENT OR MORE (BY VOLUME) OF ONE OR MORE OF THE ABOVE NONHALOGENATED SOLVENTS OR THOSE SOLVENTS LISTED IN F001, F002, OR F004; AND STILL BOTTOMS FROM THE RECOVERY OF THESE SPENT SOLVENTS AND SPENT SOLVENT MIXTURES.

Notices of Violations Summary
Regulation Violated : N

Facility Name : MILLER MAGNETICS
Facility Address : 1730 CANAL ST, LONG BEACH, CA 90813
County : LOS ANGELES

Date Form Received by Agency : 1998-10-09
EPA ID : CAP000045237
Mailing Address : 20371 NEWLAND ST, HUNTINGTON BEACH, CA 92646-4505
Contact : GERALD ALLISON
Contact Address : 20371 NEWLAND ST, HUNTINGTON BEACH, CA 92646-4505
Contact Country : US
Contact Telephone : 714-536-4240
Contact Email : N/R
EPA Region : 09
Land Type : Private
Source Type : Notification
Classification : Small Quantity Generator

Description : Handlers that generate more than 100 and less than 1000 kilograms of hazardous waste during any calendar month and accumulate less than 6000 kg of hazardous waste at any time; or generate 100 kg or less of hazardous waste during any calendar month, and accumulate more than 1000 kg of hazardous waste at any time.

Last Date in Agency List : 2021-09-03

Map Id: I61
Direction: W
Distance: 0.066 mi., 352 ft.
Elevation: 12 ft.
Relative: Lower

Site Name : AKAAL ORGANICS | MILLER MAGNETICS
1730 CANAL AVE
LONG BEACH, CA

Database(s) : [CALEPA SITES - CA, ECHO, FRS, HAZNET - CA, HWG - CA, MANIFEST EPA, RCRA_SQG] ***(cont.)***

Envirosite ID: 602315
EPA ID: N/R

RCRA_SQG ***(cont.)***

Owner/Operator Summary

Owner/Operator Name :	GERALD ALLISON
Owner/Operator Address :	20371 NEWLAND ST, HUNTINGTON BEACH, CA 92646-4505
Owner/Operator Country :	N/R
Owner/Operator Telephone :	714-536-4240
Owner/Operator Email :	N/R
Owner/Operator Fax :	N/R
Legal Status :	Private
Owner/Operator Type :	Owner
Owner/Operator Start Date :	N/R
Owner/Operator End Date :	N/R

Handler Activities Summary

U.S. Importer of Hazardous Waste :	N
Mixed Waste (Haz. and Radioactive) :	N
Recycler of Hazardous Waste :	N
Transporter of Hazardous Waste :	N
Treater, Storer or Disposer of HW :	N
Underground Injection Activity :	N
On-site Burner Exemption :	N
Furnace Exemption :	N
Used Oil Fuel Burner :	N
Used Oil Processor :	N
Used Oil Refiner :	N
Used Oil Fuel Marketer to Burner :	N
Used Oil Specification Marketer :	N
Used Oil Transfer Facility :	N
Used Oil Transporter :	N

Notices of Violations Summary

Regulation Violated :	N

Map Id: H62
Direction: ESE
Distance: 0.067 mi., 354 ft.
Elevation: 11 ft.
Relative: Lower

Site Name : BT Equipment Company Inc
1335 W 17TH STREET
LONG BEACH | Long Beach, CA 90813

Database(s) : [CALEPA SITES - CA, CIWQS - CA, DOCKET, ECHO, FRS, ICIS, INACTIVE PCS, NPDES - CA, PCS ENF, PCS FACILITY, RFR - CA, STORMWATER]

Envirosite ID: 315459
EPA ID: N/R

CALEPA SITES - CA

Facility Name :	BT Equipment Company Inc

Map Id: H62
Direction: ESE
Distance: 0.067 mi., 354 ft.
Elevation: 11 ft.
Relative: Lower

Site Name : BT Equipment Company Inc
1335 W 17TH STREET
LONG BEACH | Long Beach, CA 90813

Database(s) : [CALEPA SITES - CA, CIWQS - CA, DOCKET, ECHO, FRS, ICIS, INACTIVE PCS, NPDES - CA, PCS ENF, PCS FACILITY, RFR - CA, STORMWATER] ***(cont.)***

Envirosite ID: 315459
EPA ID: N/R

CALEPA SITES - CA ***(cont.)***

Facility Address :	1335 W 17TH STREET, LONG BEACH, 90813
Site ID :	527989
EI ID :	823756
EI Description :	Industrial Facility Storm Water
Latitude :	33.788170
Longitude :	-118.209380
Agency Hyperlink :	Click here for hyperlink provided by the agency.
Last Date in Agency List :	2021-08-26

CIWQS - CA

Facility Name :	BT EQUIPMENT COMPANY INC
Facility Address :	1335 W 17TH STREET, LONG BEACH, CA 90813
County :	LOS ANGELES
Place ID :	S823756
Agency Name :	BT EQUIPMENT CO
Last Date in Agency List :	2021-09-10

DOCKET

Facility Name :	BT EQUIPMENT COMPANY INC
Facility Address :	1335 W 17TH STREET, LONG BEACH, CA 90813

Standard Industrial Classification(SIC) Summary

Enforcement Action Name :	BT EQUIPMENT COMPANY INC
Registry ID :	110070092584
Primary SIC :	5015 - MOTOR VEHICLE PARTS, USED
Primary NAICS :	N/R
Last Date in Agency List :	2018-12-17
Enforcement Action Case Number :	N/R
Activity ID :	N/R
Final Ordr Iss/Final Order Enter Date:	N/R
Final Order Name :	N/R
Settlement FRS ICIS Facility ID :	N/R
Final Order FRS Name :	N/R
SEP Category :	N/R
SEP Description :	N/R

Map Id: H62
Direction: ESE
Distance: 0.067 mi., 354 ft.
Elevation: 11 ft.
Relative: Lower

Site Name : BT Equipment Company Inc
1335 W 17TH STREET
LONG BEACH | Long Beach, CA 90813

Database(s) : [CALEPA SITES - CA, CIWQS - CA, DOCKET, ECHO, FRS, ICIS, INACTIVE PCS, NPDES - CA, PCS ENF, PCS FACILITY, RFR - CA, STORMWATER] ***(cont.)***

Envirosite ID: 315459
EPA ID: N/R

DOCKET ***(cont.)***

Complaint Summary
- Respondent/Defendant Name : N/R
- Named in Complaint : N/R
- Named in Final Order : N/R

Pollutant Summary
- Pollutants (SRS) : N/R

Violation and Enforcement Action Summary
- Court Docket Number : N/R
- Complaint/Proposed Order Actual Date: N/R
- Final Order Issued Actual Date : N/R
- Admin EA Closed Actual Date : 10/06/2017
- Enforcement Action Name : N/R
- Enforcement Action Resolution : N/R
- Violation Type : N/R
- Statute Code : CWA
- Law Section Code : OTHER
- Law Section Description : Violations not covered elsewhere

Violation Penalties and Compliance Summary
- Compliance Action Cost : N/R
- EPA Penalty Assessed Amount : N/R
- Cost Recovery Required : N/R
- Cost of SEP : N/R
- Cost of Complying Actions : N/R

ECHO
- Facility Name : BT EQUIPMENT COMPANY INC
- Facility Address : 1335 W 17TH STREET, LONG BEACH, CA 90813
- County : N/R
- Last Inspection Date : 2018-07-19
- Registry ID : 110070092584
- FIPS Code : 06037
- EPA Region : 09
- Inspection Count : 1

Map Id: H62
Direction: ESE
Distance: 0.067 mi., 354 ft.
Elevation: 11 ft.
Relative: Lower

Site Name : BT Equipment Company Inc
1335 W 17TH STREET
LONG BEACH | Long Beach, CA 90813

Database(s) : [CALEPA SITES - CA, CIWQS - CA, DOCKET, ECHO, FRS, ICIS, INACTIVE PCS, NPDES - CA, PCS ENF, PCS FACILITY, RFR - CA, STORMWATER] ***(cont.)***

Envirosite ID: 315459
EPA ID: N/R

ECHO ***(cont.)***

Last Inspection Days :	1123
Informal Count :	4
Last Informal Action Date :	2021-02-12
Formal Action Count :	0
Last Formal Action Date :	N/R
Total Penalties :	0
Penalty Count :	N/R
Last Penalty Date :	N/R
Last Penalty Amount :	N/R
QTRS IN NC :	12
Programs IN SNC :	0
Current Compliance Status :	Violation Identified
Three-Year Compliance Status :	VVVVVVVVVVVV
Collection Method :	N/R
Reference Point :	N/R
Accuracy Meters :	17531
Derived Tribes :	N/R
Derived HUC :	18070105
Derived WBD :	N/R
Derived STCTY FIPS :	06037
Derived Zip :	90813
Derived CD113 :	47
Derived CB2010 :	060375755001003
MYRTK Universe :	NNN
NPDES IDs :	CAZ438566
CWA Permit Types :	Minor
CWA Compliance Tracking :	On
CWA NAICS :	N/R
CWA SICS :	5015
CWA Inspection Count :	1
CWA Last Inspection Days :	1122
CWA Informal Count :	4
CWA Formal Action Count :	N/R
CWA Last Formal Action Date :	N/R
CWA Penalties :	N/R
CWA Last Penalty Date :	N/R
CWA Last Penalty Amount :	N/R
CWA Quarters IN NC :	12
CWA Current Compliance Status :	Violation Identified
CWA Current SNC Flag :	N
CWA 13 Quarters Compliance Status :	VVVVVVVVVVVVV
CWA 13 Quarters Effluent Exceedances:	N/R
CWA Three-Year QNCR Codes :	N/R
DFR URL :	Click here for hyperlink provided by the agency.
Facility SIC :	5015
Facility NAICS :	N/R
Facility Last Inspection EPA Date :	N/R
Facility Last Inspection State Date :	2018-07-19
Facility Last Formal Act EPA Date :	N/R
Facility Last Formal Act State Date :	N/R
Facility Last Informal Act EPA Date :	N/R
Facility Last Informal Act State Date:	2021-02-12
Facility Federal Agency :	N/R
TRI Reporter :	N/R

Map Id: H62
Direction: ESE
Distance: 0.067 mi., 354 ft.
Elevation: 11 ft.
Relative: Lower

Site Name : BT Equipment Company Inc
1335 W 17TH STREET
LONG BEACH | Long Beach, CA 90813

Database(s) : [CALEPA SITES - CA, CIWQS - CA, DOCKET, ECHO, FRS, ICIS, INACTIVE PCS, NPDES - CA, PCS ENF, PCS FACILITY, RFR - CA, STORMWATER] ***(cont.)***

Envirosite ID: 315459
EPA ID: N/R

ECHO ***(cont.)***

Facility Imp Water Flag :	Y
Current SNC Flag :	N
Indian County Flag :	N
Federal Flag :	N/R
US Mexico Border Flag :	N
Chesapeak Bay Flag :	N/R
AIR Flag :	N
NPDES Flag :	Y
SDWIS Flag :	N
RCRA Flag :	N
TRI Flag :	N
GHG Flag :	N
Major Flag :	N/R
Active Flag :	Y
NAA Flag :	Y
Latitude :	33.78817
Longitude :	-118.20938
Last Date in Agency List :	2021-08-20

FRS

Facility Name :	BT EQUIPMENT COMPANY INC
Facility Address :	1335 W 17TH STREET, LONG BEACH, CA 90813
County :	N/R

Site Details

Registry ID :	110070092584
FRS Facility URL :	Click here for hyperlink provided by the agency.
Last Date in Agency List :	2021-07-17

Source Description

Source Description :

The NPDES module of the Compliance Information System (ICIS) tracks surface water permits issued under the Clean Water Act. Under NPDES, all facilities that discharge pollutants from any point source into waters of the United States are required to obtain a permit. The permit will likely contain limits on what can be discharged, impose monitoring and reporting requirements, and include other provisions to ensure that the discharge does not adversely affect water quality.

FRS Environmental Interest

Source and System ID :	ICIS - CAZ438566

ICIS

Facility Name :	BT EQUIPMENT COMPANY INC
Facility Address :	1335 W 17TH STREET, LONG BEACH, CA 90813

Map Id: H62
Direction: ESE
Distance: 0.067 mi., 354 ft.
Elevation: 11 ft.
Relative: Lower

Site Name : BT Equipment Company Inc
1335 W 17TH STREET
LONG BEACH | Long Beach, CA 90813

Database(s) : [CALEPA SITES - CA, CIWQS - CA, DOCKET, ECHO, FRS, ICIS, INACTIVE PCS, NPDES - CA, PCS ENF, PCS FACILITY, RFR - CA, STORMWATER] ***(cont.)***

Envirosite ID: 315459
EPA ID: N/R

ICIS ***(cont.)***

Site Details

NPDES ID :	CAZ438566
ICIS Facility Interest ID :	3600730153
Facility UIN :	110070092584
Facility Type Code :	Privately Owned Facility
Impaired Waters :	303(D) Listed
Latitude :	33.78817
Longitude :	-118.20938
Last Date in Agency List :	2021-08-17

Facility NAICS

NAICS Code :	N/R
NAICS Description :	N/R

Facility SIC

SIC Code :	5015
SIC Description :	Motor Vehicle Parts, Used

INACTIVE PCS

Issue Date :	2015-07-01
Original Issue Date :	2015-07-01
Effective Date :	2015-07-01
Expiration Date :	2020-06-30
Retirement Date :	N/R
Termination Date :	N/R
Issuing Agency :	CA Waterboards
Agency Type :	State
Activity ID :	3601109527
External Permit Number :	CAZ438566
Facility Type Indicator :	NON-POTW
Permit Type :	General Permit Covered Facility-NPDES)
Major Minor Status :	N
Permit Status :	Expired
Total Design Flow Number :	N/R
Actual Average Flow Number :	N/R
State Water Body :	N/R
State Water Body Name :	N/R
Permit Name :	BT Equipment Co
Permit Comp Status :	Y
RNC Tracking :	Y
Master External Permit Number :	CAS000001
TMDL Interface :	N/R
EDMR Authorization :	N
Pretreatment Indicator :	N/R
Last Date in Agency List :	2021-08-19

NPDES - CA

Facility Name :	BT Equipment Company Inc

Map Id: H62
Direction: ESE
Distance: 0.067 mi., 354 ft.
Elevation: 11 ft.
Relative: Lower

Site Name : BT Equipment Company Inc
1335 W 17TH STREET
LONG BEACH | Long Beach, CA 90813

Database(s) : [CALEPA SITES - CA, CIWQS - CA, DOCKET, ECHO, FRS, ICIS, INACTIVE PCS, NPDES - CA, PCS ENF, PCS FACILITY, RFR - CA, STORMWATER] ***(cont.)***

Envirosite ID: 315459
EPA ID: N/R

NPDES - CA ***(cont.)***

Facility Address :	1335 W 17th Street, Long Beach, 90813
County :	Los Angeles
Effective Date :	2013-06-12
Adoption Date :	N/R
Expiration Date :	N/R
Termination Date :	N/R
Order Number :	97-03-DWQ
NPDES Number :	CAS000001
WDID :	4 19I024301
RM Status :	Active
Reg Meas ID :	438566
Reg Meas Type :	Enrollee
Program :	Industrial
Facility Place ID :	N/R
Region Code :	4
Discharger ID :	0
Discharger :	BT Equipment Co
Discharger Address :	1250 W 17th St, Long Beach, California 90813
Last Date in Agency List :	2021-09-03

PCS ENF

Site Details

NPDES ID :	CAZ438566
Last Date in Agency List :	2021-08-17

Formal Enforcement Actions

Settlement Entered Date :	N/R
ENF Identifier :	N/R
Activity ID :	N/R
Activity Type :	N/R
ENF Type :	N/R
Agency :	N/R
Fed Penalty Assessed Amount :	N/R
State Local Penalty Amount :	N/R

Informal Enforcement Actions

Achieved Date :	11/13/2020
Registry ID :	110070092584
ENF Identifier :	CA-ZIEA439088
Activity ID :	3602338664
Activity Type :	Administrative - Informal
ENF Type :	Notice of Noncompliance Issued
Agency :	State

Map Id: H62
Direction: ESE
Distance: 0.067 mi., 354 ft.
Elevation: 11 ft.
Relative: Lower

Site Name : BT Equipment Company Inc
1335 W 17TH STREET
LONG BEACH | Long Beach, CA 90813

Database(s) : [CALEPA SITES - CA, CIWQS - CA, DOCKET, ECHO, FRS, ICIS, INACTIVE PCS, NPDES - CA, PCS ENF, PCS FACILITY, RFR - CA, STORMWATER] ***(cont.)***

Envirosite ID: 315459
EPA ID: N/R

PCS ENF ***(cont.)***

Achieved Date :	10/06/2017
Registry ID :	110070092584
ENF Identifier :	CA-ZIEA427691
Activity ID :	3601264586
Activity Type :	Administrative - Informal
ENF Type :	Notice of Violation
Agency :	State

Achieved Date :	09/04/2020
Registry ID :	110070092584
ENF Identifier :	CA-ZIEA437365
Activity ID :	3602283292
Activity Type :	Administrative - Informal
ENF Type :	Notice of Violation
Agency :	State

Achieved Date :	02/12/2021
Registry ID :	110070092584
ENF Identifier :	CA-ZIEA440024
Activity ID :	3602413748
Activity Type :	Administrative - Informal
ENF Type :	Notice of Violation
Agency :	State

PCS FACILITY

Issue Date :	2015-07-01
Original Issue Date :	2015-07-01
Effective Date :	2015-07-01
Expiration Date :	2020-06-30
Retirement Date :	N/R
Termination Date :	N/R
Issuing Agency :	CA Waterboards
Agency Type :	State
Activity ID :	3601109527
External Permit Number :	CAZ438566
Facility Type Indicator :	NON-POTW
Permit Type :	General Permit Covered Facility-NPDES)
Major Minor Status :	N
Permit Status :	Effective
Total Design Flow Number :	N/R
Actual Average Flow Number :	N/R
State Water Body :	N/R
State Water Body Name :	N/R
Permit Name :	BT Equipment Co
Permit Comp Status :	Y
RNC Tracking :	Y
Master External Permit Number :	CAS000001
TMDL Interface :	N/R
EDMR Authorization :	N
Pretreatment Indicator :	N/R
Last Date in Agency List :	2020-02-11

Map Id: H62
Direction: ESE
Distance: 0.067 mi., 354 ft.
Elevation: 11 ft.
Relative: Lower

Site Name : BT Equipment Company Inc
1335 W 17TH STREET
LONG BEACH | Long Beach, CA 90813

Database(s) : [CALEPA SITES - CA, CIWQS - CA, DOCKET, ECHO, FRS, ICIS, INACTIVE PCS, NPDES - CA, PCS ENF, PCS FACILITY, RFR - CA, STORMWATER] ***(cont.)***

Envirosite ID: 315459
EPA ID: N/R

RFR - CA

Facility Name :	BT Equipment Company Inc
Facility Address :	1335 W 17th Street, Long Beach, CA 90813
County :	Los Angeles
Effective Date :	2013-06-12
Adoption Date :	N/R
Termination Date :	N/R
Expiration/Review Date :	N/R
NPDES Number :	CAS000001
Order Number :	2014-0057-DWQ
WDID :	4 19I024301
SIC/NAICS :	5015
Program :	INDSTW
Regulatory Measure Status :	Active
Regulatory Measure Type :	Storm water industrial
Place/Project Type :	Industrial - Motor Vehicle Parts, Used
Region :	4
Design Flow :	N/R
Major/Minor :	N/R
Complexity :	N/R
TTWQ :	N/R
Number of Enforcement Actions within Five Years:	4
Number of Violations within Five Years:	4
Agency :	BT Equipment Co
Agency Address :	1250 W 17th St, Long Beach, CA 90813
Latitude :	33.78817
Longitude :	-118.20938
Last Date in Agency List :	2021-07-24

STORMWATER

Facility Name :	BT EQUIPMENT COMPANY INC
Facility Address :	1335 W 17TH STREET, LONG BEACH, CA 90813
NPDES ID :	CAZ438566
Permittee Name :	BT Equipment Co
Permit Status :	Expired
Permit Issuing Name :	State
Issued Date :	2015-07-01
Termination Date :	N/R
Effective Date :	2015-07-01 2020-06-30
EPA Region :	09
SIC Code :	5015
NAICS Code :	N/R
EJ Indexes Above 80th Percentile :	Y
Significant Noncompliance Status :	N/R
Quarters with Noncompliance :	12
Industrial Stormwater Formal Enforcement Actions:	4
Facility Map Flag :	Y

Map Id: H62
Direction: ESE
Distance: 0.067 mi., 354 ft.
Elevation: 11 ft.
Relative: Lower

Site Name : BT Equipment Company Inc
1335 W 17TH STREET
LONG BEACH | Long Beach, CA 90813

Database(s) : [CALEPA SITES - CA, CIWQS - CA, DOCKET, ECHO, FRS, ICIS, INACTIVE PCS, NPDES - CA, PCS ENF, PCS FACILITY, RFR - CA, STORMWATER] ***(cont.)***

Envirosite ID: 315459
EPA ID: N/R

STORMWATER ***(cont.)***

DRF URL :	Click here for hyperlink provided by the agency.
Latitude :	33.78817
Longitude :	-118.20938
Last Date in Agency List :	2021-09-24

Map Id: B63
Direction: SW
Distance: 0.067 mi., 355 ft.
Elevation: 10 ft.
Relative: Lower

Site Name : A J EDMOND CO
1530 W 16TH ST | 1530 WEST 16TH ST | 1530 WEST 16TH STREET
LONG BEACH, CA 90813

Database(s) : [CALEPA SITES - CA, ECHO, ERNS, FRS, HAZNET - CA, HWG - CA, RCRA_SQG]

Envirosite ID: 355705
EPA ID: N/R

CALEPA SITES - CA

Facility Name :	A J EDMOND CO
Facility Address :	1530 W 16TH ST, LONG BEACH, 90813
Site ID :	568965
EI ID :	10630192
EI Description :	Hazardous Waste Generator
Latitude :	33.787040
Longitude :	-118.212910
Agency Hyperlink :	Click here for hyperlink provided by the agency.
Last Date in Agency List :	2021-08-26

Site ID :	568965
EI ID :	10630192
EI Description :	Chemical Storage Facilities
Latitude :	33.787040
Longitude :	-118.212910
Agency Hyperlink :	Click here for hyperlink provided by the agency.
Last Date in Agency List :	2021-08-26

ECHO

Facility Name :	A J EDMOND CO
Facility Address :	1530 W 16TH ST, LONG BEACH, CA 90813
County :	LOS ANGELES
Last Inspection Date :	N/R
Registry ID :	110018887542
FIPS Code :	06037

Map Id: B63
Direction: SW
Distance: 0.067 mi., 355 ft.
Elevation: 10 ft.
Relative: Lower

Site Name : A J EDMOND CO
1530 W 16TH ST | 1530 WEST 16TH ST |
1530 WEST 16TH STREET
LONG BEACH, CA 90813

Database(s) : [CALEPA SITES - CA, ECHO, ERNS, FRS, HAZNET - CA, HWG - CA, RCRA_SQG] ***(cont.)***

Envirosite ID: 355705
EPA ID: N/R

ECHO ***(cont.)***

EPA Region :	09
Inspection Count :	0
Last Inspection Days :	N/R
Informal Count :	0
Last Informal Action Date :	N/R
Formal Action Count :	0
Last Formal Action Date :	N/R
Total Penalties :	0
Penalty Count :	N/R
Last Penalty Date :	N/R
Last Penalty Amount :	N/R
QTRS IN NC :	0
Programs IN SNC :	0
Current Compliance Status :	No Violation Identified
Three-Year Compliance Status :	_____
Collection Method :	Zip Code Centroid
Reference Point :	N/R
Accuracy Meters :	10000
Derived Tribes :	N/R
Derived HUC :	N/R
Derived WBD :	N/R
Derived STCTY FIPS :	N/R
Derived Zip :	N/R
Derived CD113 :	N/R
Derived CB2010 :	N/R
MYRTK Universe :	NNN
NPDES IDs :	N/R
CWA Permit Types :	N/R
CWA Compliance Tracking :	N/R
CWA NAICS :	N/R
CWA SICS :	N/R
CWA Inspection Count :	N/R
CWA Last Inspection Days :	N/R
CWA Informal Count :	N/R
CWA Formal Action Count :	N/R
CWA Last Formal Action Date :	N/R
CWA Penalties :	N/R
CWA Last Penalty Date :	N/R
CWA Last Penalty Amount :	N/R
CWA Quarters IN NC :	N/R
CWA Current Compliance Status :	N/R
CWA Current SNC Flag :	N
CWA 13 Quarters Compliance Status :	N/R
CWA 13 Quarters Effluent Exceedances:	N/R
CWA Three-Year QNCR Codes :	N/R
DFR URL :	Click here for hyperlink provided by the agency.
Facility SIC :	N/R
Facility NAICS :	23712 - Oil and Gas Pipeline and Related Structures Construction
Facility Last Inspection EPA Date :	N/R
Facility Last Inspection State Date :	N/R
Facility Last Formal Act EPA Date :	N/R
Facility Last Formal Act State Date :	N/R
Facility Last Informal Act EPA Date :	N/R
Facility Last Informal Act State Date:	N/R

Map Id: B63
Direction: SW
Distance: 0.067 mi., 355 ft.
Elevation: 10 ft.
Relative: Lower

Site Name : A J EDMOND CO
1530 W 16TH ST | 1530 WEST 16TH ST |
1530 WEST 16TH STREET
LONG BEACH, CA 90813

Database(s) : [CALEPA SITES - CA, ECHO, ERNS, FRS, HAZNET - CA, HWG - CA, RCRA_SQG] ***(cont.)***

Envirosite ID: 355705
EPA ID: N/R

ECHO ***(cont.)***

Facility Federal Agency :	N/R
TRI Reporter :	N/R
Facility Imp Water Flag :	N/R
Current SNC Flag :	N
Indian County Flag :	N
Federal Flag :	N/R
US Mexico Border Flag :	N/R
Chesapeak Bay Flag :	N/R
AIR Flag :	N
NPDES Flag :	N
SDWIS Flag :	N
RCRA Flag :	Y
TRI Flag :	N
GHG Flag :	N
Major Flag :	N/R
Active Flag :	Y
NAA Flag :	Y
Latitude :	33.780911
Longitude :	-118.196312
Last Date in Agency List :	2020-02-10
Facility Name :	A J EDMOND CO
Facility Address :	1530 WEST 16TH ST, LONG BEACH, CA 90813
County :	LOS ANGELES
Last Inspection Date :	N/R
Registry ID :	110018887542
FIPS Code :	N/R
EPA Region :	09
Inspection Count :	0
Last Inspection Days :	N/R
Informal Count :	0
Last Informal Action Date :	N/R
Formal Action Count :	0
Last Formal Action Date :	N/R
Total Penalties :	0
Penalty Count :	N/R
Last Penalty Date :	N/R
Last Penalty Amount :	N/R
QTRS IN NC :	0
Programs IN SNC :	0
Current Compliance Status :	No Violation Identified
Three-Year Compliance Status :	_____
Collection Method :	Zip Code Centroid
Reference Point :	N/R
Accuracy Meters :	10000
Derived Tribes :	N/R
Derived HUC :	N/R
Derived WBD :	N/R
Derived STCTY FIPS :	N/R
Derived Zip :	N/R
Derived CD113 :	N/R

Map Id: B63
Direction: SW
Distance: 0.067 mi., 355 ft.
Elevation: 10 ft.
Relative: Lower

Site Name : A J EDMOND CO
1530 W 16TH ST | 1530 WEST 16TH ST | 1530 WEST 16TH STREET
LONG BEACH, CA 90813

Database(s) : [CALEPA SITES - CA, ECHO, ERNS, FRS, HAZNET - CA, HWG - CA, RCRA_SQG] ***(cont.)***

Envirosite ID: 355705
EPA ID: N/R

ECHO ***(cont.)***

Derived CB2010 :	N/R
MYRTK Universe :	NNN
NPDES IDs :	N/R
CWA Permit Types :	N/R
CWA Compliance Tracking :	N/R
CWA NAICS :	N/R
CWA SICS :	N/R
CWA Inspection Count :	N/R
CWA Last Inspection Days :	N/R
CWA Informal Count :	N/R
CWA Formal Action Count :	N/R
CWA Last Formal Action Date :	N/R
CWA Penalties :	N/R
CWA Last Penalty Date :	N/R
CWA Last Penalty Amount :	N/R
CWA Quarters IN NC :	N/R
CWA Current Compliance Status :	N/R
CWA Current SNC Flag :	N
CWA 13 Quarters Compliance Status :	N/R
CWA 13 Quarters Effluent Exceedances:	N/R
CWA Three-Year QNCR Codes :	N/R
DFR URL :	Click here for hyperlink provided by the agency.
Facility SIC :	N/R
Facility NAICS :	23712 - Oil and Gas Pipeline and Related Structures Construction
Facility Last Inspection EPA Date :	N/R
Facility Last Inspection State Date :	N/R
Facility Last Formal Act EPA Date :	N/R
Facility Last Formal Act State Date :	N/R
Facility Last Informal Act EPA Date :	N/R
Facility Last Informal Act State Date:	N/R
Facility Federal Agency :	N/R
TRI Reporter :	N/R
Facility Imp Water Flag :	N/R
Current SNC Flag :	N
Indian County Flag :	N
Federal Flag :	N/R
US Mexico Border Flag :	N/R
Chesapeak Bay Flag :	N/R
AIR Flag :	N
NPDES Flag :	N
SDWIS Flag :	N
RCRA Flag :	Y
TRI Flag :	N
GHG Flag :	N
Major Flag :	N/R
Active Flag :	Y
NAA Flag :	N
Latitude :	33.780911
Longitude :	-118.196312
Last Date in Agency List :	2021-08-20

ERNS

Facility Address :	1530 WEST 16TH ST, LONG BEACH, CA

Map Id: B63
Direction: SW
Distance: 0.067 mi., 355 ft.
Elevation: 10 ft.
Relative: Lower

Site Name : A J EDMOND CO
1530 W 16TH ST | 1530 WEST 16TH ST |
1530 WEST 16TH STREET
LONG BEACH, CA 90813

Database(s) : [CALEPA SITES - CA, ECHO, ERNS, FRS, HAZNET - CA, HWG - CA, RCRA_SQG]
(cont.)

Envirosite ID: 355705
EPA ID: N/R

ERNS ***(cont.)***

County : LOS ANGELES

Incident Information
- Incident Date Time : 1992-12-27 14:00:00
- Type of Incident : FIXED
- Incident Cause : DUMPING
- Incident DTG : DISCOVERED
- Incident Location : N/R
- Sequence Number : 151528
- Potential Flag : N/R
- Description of Incident : CALLER STATING THAT COMPANY DUMPING CHEMICALS INTO DRAIN
- Last Date in Agency List : 2015-12-23

Incident Response Summary
- Date Time Received : 1993-01-04 12:08:00
- Date Time Completed : 1993-01-04 12:14:00
- Call Type : Incident
- Source : UNAVAILABLE
- Responsible Company : AJ EDMOND CO
- Responsible Org Type : PRIVATE ENTERPRISE
- Responsible City : LONG BEACH
- Responsible State : CA
- Responsible Zip : N/R

Incident Details Summary
- Remedial Action : NONE
- Medium : DRAIN
- Medium Description : UNKNOWN
- Body of Water : N/R
- Weather Conditions : N/R
- Water Temperature : N/R
- Water Supply Contaminated : N/R
- Waterway Closed : N/R
- Waterway Description : N/R

Additional Incident Details Summary
- Actual Amount : N/R
- Actual Amount Units : N/R
- Capacity of Tank : N/R
- Capacity of Tank Units : N/R
- Continuous Release Begin Date : N/R
- Continuous Release End Date : N/R
- Continuous Release Change Date : N/R
- Continuous Release Permit : N/R
- Continuous Release Type : N/R
- Description of Tank : N/R

Map Id: B63
Direction: SW
Distance: 0.067 mi., 355 ft.
Elevation: 10 ft.
Relative: Lower

Site Name : A J EDMOND CO
1530 W 16TH ST | 1530 WEST 16TH ST | 1530 WEST 16TH STREET
LONG BEACH, CA 90813

Database(s) : [CALEPA SITES - CA, ECHO, ERNS, FRS, HAZNET - CA, HWG - CA, RCRA_SQG] ***(cont.)***

Envirosite ID: 355705
EPA ID: N/R

ERNS ***(cont.)***

Device Operational :	Y
DOT Crossing Number :	N/R
DOT Regulated :	U
NPDES :	N/R
NPDES Compliance :	U
Pipeline Aboveground :	ABOVE
Pipeline Covered :	U
Pipeline Type :	UNKNOWN
Tank ID :	N/R
Tank Regulated :	U
Tank Regulated by :	N/R

Materials Involved Summary

Name of Material :	BENZENE
CAS Number :	N/R
Amount of Material :	0
Unit of Measure :	UNKNOWN AMOUNT
UN Number :	N/R
CHRIS Code :	BNZ
Reached Water :	YES
Amount in Water :	0
Unit of Measure (Reach Water) :	UNKNOWN AMOUNT

Name of Material :	HYDROCHLORIC ACID
CAS Number :	N/R
Amount of Material :	0
Unit of Measure :	UNKNOWN AMOUNT
UN Number :	N/R
CHRIS Code :	HCL
Reached Water :	YES
Amount in Water :	0
Unit of Measure (Reach Water) :	UNKNOWN AMOUNT

Name of Material :	PETROLEUM BYPRODUCT
CAS Number :	N/R
Amount of Material :	0
Unit of Measure :	UNKNOWN AMOUNT
UN Number :	N/R
CHRIS Code :	NCC
Reached Water :	YES
Amount in Water :	0
Unit of Measure (Reach Water) :	UNKNOWN AMOUNT

Name of Material :	SODIUM HYDROXIDE
CAS Number :	N/R
Amount of Material :	0
Unit of Measure :	UNKNOWN AMOUNT
UN Number :	N/R
CHRIS Code :	SHD

Map Id: B63
Direction: SW
Distance: 0.067 mi., 355 ft.
Elevation: 10 ft.
Relative: Lower

Site Name : A J EDMOND CO
1530 W 16TH ST | 1530 WEST 16TH ST |
1530 WEST 16TH STREET
LONG BEACH, CA 90813

Database(s) : [CALEPA SITES - CA, ECHO, ERNS, FRS, HAZNET - CA, HWG - CA, RCRA_SQG] ***(cont.)***

Envirosite ID: 355705
EPA ID: N/R

ERNS ***(cont.)***

Reached Water :	YES
Amount in Water :	0
Unit of Measure (Reach Water) :	UNKNOWN AMOUNT
Name of Material :	TOLUENE
CAS Number :	N/R
Amount of Material :	0
Unit of Measure :	UNKNOWN AMOUNT
UN Number :	N/R
CHRIS Code :	TOL
Reached Water :	YES
Amount in Water :	0
Unit of Measure (Reach Water) :	UNKNOWN AMOUNT

Additional Materials Involved Summary

Name of Material :	N/R
CAS Number :	N/R
CHRIS Code :	N/R
Upper Bounds :	N/R
Upper Bounds Unit :	N/R
Upper Bounds Rate :	N/R

Trains Details

Train Name Number :	N/R
Train Type :	N/R
Train Speed :	N/R
Train Direction :	N/R
Number Locomotives :	N/R
Number Cars :	N/R
Number Derailed :	N/R
Track Speed :	N/R
Railroad Name :	N/R
Non Compliance with Hazmat :	N/R

Derailed Units Summary

Train Name Number :	N/R
Car Number :	N/R
Car Content :	N/R
Position in Train :	N/R
Derailed Type :	N/R

Vessels Details

Vessel Name :	N/R
Vessel Type :	N/R

Map Id: B63
Direction: SW
Distance: 0.067 mi., 355 ft.
Elevation: 10 ft.
Relative: Lower

Site Name : A J EDMOND CO
1530 W 16TH ST | 1530 WEST 16TH ST | 1530 WEST 16TH STREET
LONG BEACH, CA 90813

Database(s) : [CALEPA SITES - CA, ECHO, ERNS, FRS, HAZNET - CA, HWG - CA, RCRA_SQG] ***(cont.)***

Envirosite ID: 355705
EPA ID: N/R

ERNS ***(cont.)***

Vessel Length :	N/R
Hull Construction :	N/R
Fuel Capacity :	N/R
Fuel on Board :	N/R
Cargo Capacity :	N/R
Cargo on Board :	N/R
Is Vessel Aground :	N/R
Flag :	N/R
Breadth :	N/R
Draught :	N/R
Fuel Capacity Units :	N/R
Fuel on Board Units :	N/R
Cargo Capacity Units :	N/R
Cargo on Board Units :	N/R

Mobile Details

Vehicle Own Fuel Capacity :	N/R
Cargo Capacity :	N/R
Amount of Cargo on Board :	N/R
Hazmat Carrier :	N/R
Carrier Licensed :	N/R
Noncompliance with Hazmat :	N/R
Mobile Type :	N/R
Cargo Capacity Units :	N/R
Amount of Cargo on Board Units :	N/R
Vehicle Year :	N/R
Vehicle Make :	N/R
Vehicle Model :	N/R
Vehicle Number :	N/R
Trailer Number :	N/R

Facility Address :	1530 WEST 16TH STREET, LONG BEACH, CA
County :	LOS ANGELES

Incident Information

Incident Date Time :	1992-10-02 13:00:00
Type of Incident :	FIXED
Incident Cause :	DUMPING
Incident DTG :	OCCURRED
Incident Location :	N/R
Sequence Number :	140130
Potential Flag :	N/R
Description of Incident :	DUMPING TEST MATERIALS DOWN THE SINK.
Last Date in Agency List :	2015-12-23

Map Id: B63
Direction: SW
Distance: 0.067 mi., 355 ft.
Elevation: 10 ft.
Relative: Lower

Site Name : A J EDMOND CO
1530 W 16TH ST | 1530 WEST 16TH ST | 1530 WEST 16TH STREET
LONG BEACH, CA 90813

Database(s) : [CALEPA SITES - CA, ECHO, ERNS, FRS, HAZNET - CA, HWG - CA, RCRA_SQG] ***(cont.)***

Envirosite ID: 355705
EPA ID: N/R

ERNS ***(cont.)***

Incident Response Summary

Date Time Received :	1992-10-09 19:31:00
Date Time Completed :	1992-10-09 19:43:00
Call Type :	Incident
Source :	UNAVAILABLE
Responsible Company :	A.J. EDMONDS AND SON
Responsible Org Type :	PRIVATE ENTERPRISE
Responsible City :	LONG BEACH
Responsible State :	CA
Responsible Zip :	N/R

Incident Details Summary

Remedial Action :	NONE.
Medium :	DOWN THE SINK
Medium Description :	LAND
Body of Water :	N/R
Weather Conditions :	N/R
Water Temperature :	N/R
Water Supply Contaminated :	N/R
Waterway Closed :	N/R
Waterway Description :	N/R

Additional Incident Details Summary

Actual Amount :	N/R
Actual Amount Units :	N/R
Capacity of Tank :	N/R
Capacity of Tank Units :	N/R
Continuous Release Begin Date :	N/R
Continuous Release End Date :	N/R
Continuous Release Change Date :	N/R
Continuous Release Permit :	N/R
Continuous Release Type :	N/R
Description of Tank :	N/R
Device Operational :	Y
DOT Crossing Number :	N/R
DOT Regulated :	U
NPDES :	N/R
NPDES Compliance :	U
Pipeline Aboveground :	ABOVE
Pipeline Covered :	U
Pipeline Type :	UNKNOWN
Tank ID :	N/R
Tank Regulated :	U
Tank Regulated by :	N/R

Materials Involved Summary

Name of Material :	BENZENE
CAS Number :	N/R

Map Id: B63
Direction: SW
Distance: 0.067 mi., 355 ft.
Elevation: 10 ft.
Relative: Lower

Site Name : A J EDMOND CO
1530 W 16TH ST | 1530 WEST 16TH ST | 1530 WEST 16TH STREET
LONG BEACH, CA 90813

Database(s) : [CALEPA SITES - CA, ECHO, ERNS, FRS, HAZNET - CA, HWG - CA, RCRA_SQG] ***(cont.)***

Envirosite ID: 355705
EPA ID: N/R

ERNS ***(cont.)***

Amount of Material :	0
Unit of Measure :	UNKNOWN AMOUNT
UN Number :	N/R
CHRIS Code :	BNZ
Reached Water :	YES
Amount in Water :	0
Unit of Measure (Reach Water) :	UNKNOWN AMOUNT

Name of Material :	NITRIC ACID
CAS Number :	N/R
Amount of Material :	0
Unit of Measure :	UNKNOWN AMOUNT
UN Number :	N/R
CHRIS Code :	NAC
Reached Water :	YES
Amount in Water :	0
Unit of Measure (Reach Water) :	UNKNOWN AMOUNT

Name of Material :	SULFURIC ACID
CAS Number :	N/R
Amount of Material :	0
Unit of Measure :	UNKNOWN AMOUNT
UN Number :	N/R
CHRIS Code :	SFA
Reached Water :	YES
Amount in Water :	0
Unit of Measure (Reach Water) :	UNKNOWN AMOUNT

Additional Materials Involved Summary

Name of Material :	N/R
CAS Number :	N/R
CHRIS Code :	N/R
Upper Bounds :	N/R
Upper Bounds Unit :	N/R
Upper Bounds Rate :	N/R

Trains Details

Train Name Number :	N/R
Train Type :	N/R
Train Speed :	N/R
Train Direction :	N/R
Number Locomotives :	N/R
Number Cars :	N/R
Number Derailed :	N/R
Track Speed :	N/R
Railroad Name :	N/R
Non Compliance with Hazmat :	N/R

Map Id: B63
Direction: SW
Distance: 0.067 mi., 355 ft.
Elevation: 10 ft.
Relative: Lower

Site Name : A J EDMOND CO
1530 W 16TH ST | 1530 WEST 16TH ST | 1530 WEST 16TH STREET
LONG BEACH, CA 90813

Database(s) : [CALEPA SITES - CA, ECHO, ERNS, FRS, HAZNET - CA, HWG - CA, RCRA_SQG] ***(cont.)***

Envirosite ID: 355705
EPA ID: N/R

ERNS ***(cont.)***

Derailed Units Summary

Train Name Number :	N/R
Car Number :	N/R
Car Content :	N/R
Position in Train :	N/R
Derailed Type :	N/R

Vessels Details

Vessel Name :	N/R
Vessel Type :	N/R
Vessel Length :	N/R
Hull Construction :	N/R
Fuel Capacity :	N/R
Fuel on Board :	N/R
Cargo Capacity :	N/R
Cargo on Board :	N/R
Is Vessel Aground :	N/R
Flag :	N/R
Breadth :	N/R
Draught :	N/R
Fuel Capacity Units :	N/R
Fuel on Board Units :	N/R
Cargo Capacity Units :	N/R
Cargo on Board Units :	N/R

Mobile Details

Vehicle Own Fuel Capacity :	N/R
Cargo Capacity :	N/R
Amount of Cargo on Board :	N/R
Hazmat Carrier :	N/R
Carrier Licensed :	N/R
Noncompliance with Hazmat :	N/R
Mobile Type :	N/R
Cargo Capacity Units :	N/R
Amount of Cargo on Board Units :	N/R
Vehicle Year :	N/R
Vehicle Make :	N/R
Vehicle Model :	N/R
Vehicle Number :	N/R
Trailer Number :	N/R

FRS

Facility Name :	A J EDMOND CO
Facility Address :	1530 WEST 16TH ST, LONG BEACH, CA 90813
County :	LOS ANGELES

Map Id: B63
Direction: SW
Distance: 0.067 mi., 355 ft.
Elevation: 10 ft.
Relative: Lower

Site Name : A J EDMOND CO
1530 W 16TH ST | 1530 WEST 16TH ST |
1530 WEST 16TH STREET
LONG BEACH, CA 90813

Database(s) : [CALEPA SITES - CA, ECHO, ERNS, FRS, HAZNET - CA, HWG - CA, RCRA_SQG] ***(cont.)***

Envirosite ID: 355705
EPA ID: N/R

FRS ***(cont.)***

Site Details

Registry ID :	110018887542
FRS Facility URL :	Click here for hyperlink provided by the agency.
Last Date in Agency List :	2021-07-17

Source Description

Source Description :

RCRAInfo is EPA's comprehensive information system that supports the Resource Conservation and Recovery Act (RCRA) of 1976 and the Hazardous and Solid Waste Amendments (HSWA) of 1984 through the tracking of events and activities related to facilities that generate, transport, and treat, store, or dispose of hazardous waste. RCRAInfo allows RCRA program staff to track the notification, permit, compliance, and corrective action activities required under RCRA. RCRAInfo also supports generation of the National Hazardous Waste Biennial Report. All generators and treatment, storage, and disposal facilities who handle hazardous waste are required to report to the EPA Administrator at least once every two years to support creation of the Biennial Report.

FRS Environmental Interest

Source and System ID :	RCRAINFO - CAR000155341

HAZNET - CA

Facility Name :	A J EDMOND CO
Facility Address :	1530 W 16TH ST, LONG BEACH, CA 90813
County :	LOS ANGELES

Site Details

Generator EPA ID :	CAR000155341
Active :	Active
Category :	FEDERAL
Facility Types :	N/R
Type :	PERMANENT
Contact Name :	N/R
Contact Phone :	N/R
Facility Mailing Address :	1530 W 16TH ST, LONG BEACH, CA 908130000
Latitude :	33.78703500
Longitude :	-118.21290750
Agency Hyperlink :	Click here for hyperlink provided by the agency.
Last Date in Agency List :	2021-07-08

Waste Generator Details

State Waste :
2014: 181 - Other inorganic solid waste, 0.2 tons to CAD008302903
2011: 331 - Off-specification, aged or surplus organics, 0.005 tons to NVT330010000
2011: 352 - Other organic solids, 0.005 tons to NVT330010000

Map Id: B63
Direction: SW
Distance: 0.067 mi., 355 ft.
Elevation: 10 ft.
Relative: Lower

Site Name : A J EDMOND CO
1530 W 16TH ST | 1530 WEST 16TH ST | 1530 WEST 16TH STREET
LONG BEACH, CA 90813

Database(s) : [CALEPA SITES - CA, ECHO, ERNS, FRS, HAZNET - CA, HWG - CA, RCRA_SQG] ***(cont.)***

Envirosite ID: 355705
EPA ID: N/R

HAZNET - CA ***(cont.)***

2011: 352 - Other organic solids, 0.025 tons to NVT330010000
2011: 331 - Off-specification, aged or surplus organics, 0.0075 tons to ARD981057870
2011: 181 - Other inorganic solid waste, 0.005 tons to NVT330010000
2010: 352 - Other organic solids, 0.015 tons to NVT330010000
2009: 214 - Unspecified solvent mixture, 0.0025 tons to CAD008302903
2009: 352 - Other organic solids, 0.03 tons to NVT330010000
2009: 221 - Waste oil and mixed oil, 0.019 tons to CAT080013352
2008: 352 - Other organic solids, 0.05 tons to NVT330010000
2007: 181 - Other inorganic solid waste, 0.025 tons to CAD008302903
2007: 221 - Waste oil and mixed oil, 0.0076 tons to CAT080013352
2006: 352 - Other organic solids, 0.01 tons to NVT330010000

HWG - CA

Facility Name :	A J EDMOND CO
Facility Address :	1530 W 16TH ST, LONG BEACH, CA 90813
County :	LOS ANGELES
EPA ID :	CAR000155341
Status :	Active
Category :	FEDERAL
Type :	PERMANENT
Facility Type :	N/R
Mailing Address :	1530 W 16TH ST, LONG BEACH, CA 908130000
Owner Name :	A J EDMOND CO
Owner Address :	1530 W 16TH ST, LONG BEACH, CA 908131211
Operator Name :	ROBERT LLERENA
Operator Address :	1530 W 16TH ST, LONG BEACH, CA 90813
Latitude :	33.787305
Longitude :	-118.212656

RCRA_SQG

Facility Name :	A J EDMOND CO
Facility Address :	1530 WEST 16TH ST, LONG BEACH, CA 90813
County :	LOS ANGELES
Date Form Received by Agency :	2004-07-12
EPA ID :	CAR000155341
Mailing Address :	1530 WEST 16TH ST, LONG BEACH, CA 90813
Contact :	GILBERT MARQUEZ
Contact Address :	1530 WEST 16TH ST, LONG BEACH, CA 90813
Contact Country :	US
Contact Telephone :	562-437-1802
Contact Email :	N/R
EPA Region :	09
Land Type :	Private
Source Type :	Notification
Classification :	Small Quantity Generator

Map Id: B63
Direction: SW
Distance: 0.067 mi., 355 ft.
Elevation: 10 ft.
Relative: Lower

Site Name : A J EDMOND CO
1530 W 16TH ST | 1530 WEST 16TH ST | 1530 WEST 16TH STREET
LONG BEACH, CA 90813

Database(s) : [CALEPA SITES - CA, ECHO, ERNS, FRS, HAZNET - CA, HWG - CA, RCRA_SQG] ***(cont.)***

Envirosite ID: 355705
EPA ID: N/R

RCRA_SQG ***(cont.)***

Description : Handlers that generate more than 100 and less than 1000 kilograms of hazardous waste during any calendar month and accumulate less than 6000 kg of hazardous waste at any time; or generate 100 kg or less of hazardous waste during any calendar month, and accumulate more than 1000 kg of hazardous waste at any time.

Last Date in Agency List : 2021-09-03

Owner/Operator Summary

Owner/Operator Name :	AJ EDMOND CO
Owner/Operator Address :	N/R
Owner/Operator Country :	US
Owner/Operator Telephone :	N/R
Owner/Operator Email :	N/R
Owner/Operator Fax :	N/R
Legal Status :	Private
Owner/Operator Type :	Operator
Owner/Operator Start Date :	1989-09-01
Owner/Operator End Date :	N/R

Owner/Operator Name :	AJ ROLLE
Owner/Operator Address :	517 AVENIDA OSSA, SAN CLEMENTE, CA 92672
Owner/Operator Country :	US
Owner/Operator Telephone :	N/R
Owner/Operator Email :	N/R
Owner/Operator Fax :	N/R
Legal Status :	Private
Owner/Operator Type :	Owner
Owner/Operator Start Date :	1989-09-01
Owner/Operator End Date :	N/R

Handler Activities Summary

U.S. Importer of Hazardous Waste :	N
Mixed Waste (Haz. and Radioactive) :	N
Recycler of Hazardous Waste :	N
Transporter of Hazardous Waste :	N
Treater, Storer or Disposer of HW :	N
Underground Injection Activity :	N
On-site Burner Exemption :	N
Furnace Exemption :	N
Used Oil Fuel Burner :	N
Used Oil Processor :	N
Used Oil Refiner :	N
Used Oil Fuel Marketer to Burner :	N
Used Oil Specification Marketer :	N
Used Oil Transfer Facility :	N
Used Oil Transporter :	N

Map Id: B63
Direction: SW
Distance: 0.067 mi., 355 ft.
Elevation: 10 ft.
Relative: Lower

Site Name : A J EDMOND CO
1530 W 16TH ST | 1530 WEST 16TH ST | 1530 WEST 16TH STREET
LONG BEACH, CA 90813

Database(s) : [CALEPA SITES - CA, ECHO, ERNS, FRS, HAZNET - CA, HWG - CA, RCRA_SQG] ***(cont.)***

Envirosite ID: 355705
EPA ID: N/R

RCRA_SQG ***(cont.)***

Hazardous Waste Summary
Waste Code / Name : D009 - MERCURY

Notices of Violations Summary
Regulation Violated : N

Map Id: I64
Direction: WSW
Distance: 0.069 mi., 364 ft.
Elevation: 11 ft.
Relative: Lower

Site Name : CITY OF LONG BEACH REDEVELOPMENT AGENCY
1601 W 17TH ST & 1705-17 CANAL AVE
APN 7432-007-042(CONTIGUOUS)
LONG BEACH, CA 90813

Database(s) : [HAZNET - CA, HWG - CA]

Envirosite ID: 41036998
EPA ID: CAC002622873

HAZNET - CA

Facility Name : CITY OF LONG BEACH REDEVELOPMENT AGENCY

Facility Address : 1601 W 17TH ST & 1705-17 CANAL AVE APN 7432-007-042 (CONTIGUOUS), LONG BEACH, CA 90813

County : LOS ANGELES

Site Details
Generator EPA ID : CAC002622873
Active : Inactive
Category : STATE
Facility Types : N/R
Type : TEMPORARY
Contact Name : N/R
Contact Phone : N/R
Facility Mailing Address : 333 W OCEAN BLVD FL 3, LONG BEACH, CA 908024604
Latitude : 33.78816900
Longitude : -118.21384350
Agency Hyperlink : Click here for hyperlink provided by the agency.
Last Date in Agency List : 2021-07-08

HWG - CA

Facility Name : CITY OF LONG BEACH REDEVELOPMENT AGENCY

Map Id: I64
Direction: WSW
Distance: 0.069 mi., 364 ft.
Elevation: 11 ft.
Relative: Lower

Site Name : CITY OF LONG BEACH REDEVELOPMENT AGENCY
1601 W 17TH ST & 1705-17 CANAL AVE
APN 7432-007-042(CONTIGUOUS)
LONG BEACH, CA 90813

Database(s) : [HAZNET - CA, HWG - CA] ***(cont.)***

Envirosite ID: 41036998
EPA ID: CAC002622873

HWG - CA ***(cont.)***

Facility Address :	1601 W 17TH ST & 1705-17 CANAL AVE APN 7432-007-042 (CONTIGUOUS), LONG BEACH, CA 90813
County :	LOS ANGELES
EPA ID :	CAC002622873
Status :	Inactive
Category :	STATE
Type :	TEMPORARY
Facility Type :	N/R
Mailing Address :	333 W OCEAN BLVD FL 3, LONG BEACH, CA 908024604
Owner Name :	CITY OF LONG BEACH DEPT OF COMM DEV
Owner Address :	333 W OCEAN BLVD FL 3, LONG BEACH, CA 908024604
Operator Name :	ALDO SCHINDLER
Operator Address :	333 W OCEAN BLVD FL 3, LONG BEACH, CA 908024604
Latitude :	33.788169
Longitude :	-118.213844

Map Id: G65
Direction: E
Distance: 0.072 mi., 383 ft.
Elevation: 11 ft.
Relative: Lower

Site Name : CAMPBELL CONTOUR ATTACHMENTS
1320 W ESTHER ST
LONG BEACH, CA 90813

Database(s) : [CERCLIS NFRAP, SEMS_8R_ARCHIVED SITES]

Envirosite ID: 221686
EPA ID: CAD008284333

CERCLIS NFRAP

Facility Name :	CAMPBELL CONTOUR ATTACHMENTS
Facility Address :	1320 W ESTHER ST, LONG BEACH, CA 90813
County :	LOS ANGELES
Site ID :	0901024
Epa ID :	CAD008284333
Short Name :	CAMPBELL CONTOUR ATTACHME
Congressional District :	32
IFMS ID :	N/R
SMSA Number :	4480
USGC Hydro Unit :	18070104
Federal Facility :	N
DMNSN Number :	N/R
Site Orphan Flag :	N
RCRA ID :	N/R
USGS Quadrangle :	N/R
Site Init by Prog :	N/R
NFRAP Flag :	NFA
Parent ID :	N/R
RST Code :	N/R

Map Id: G65
Direction: E
Distance: 0.072 mi., 383 ft.
Elevation: 11 ft.
Relative: Lower

Site Name : CAMPBELL CONTOUR ATTACHMENTS
1320 W ESTHER ST
LONG BEACH, CA 90813

Database(s) : [CERCLIS NFRAP, SEMS_8R_ARCHIVED SITES] ***(cont.)***

Envirosite ID: 221686
EPA ID: CAD008284333

CERCLIS NFRAP ***(cont.)***

EPA Region :	09
Classification :	N/R
Site Settings Code :	N/R
NPL Status :	Not on the NPL
DMNSN Unit Code :	N/R
RBRAC Code :	N/R
RResp Fed Agency Code :	N/R
Non NPL Status :	NFRAP-Site does not qualify for the NPL based on existing information
Non NPL Status Date :	1986-04-01
Site Fips Code :	06037
CC Concurrence Date :	N/R
CC Concurrence FY :	N/R
Alias EPA ID :	N/R
Site FUDS Flag :	N/R

CERCLIS Site Contact Name(s)

Contact ID :	13003854
Contact Title :	Site Assessment Manager (SAM)
Contact ID :	13003858
Contact Title :	Site Assessment Manager (SAM)
Contact ID :	13004003
Contact Title :	Site Assessment Manager (SAM)
Alias Comments :	N/R
Site Description :	N/R

CERCLIS Assessment History

Action Code :	001
Action :	DISCOVERY
Date Started :	N/R
Date Completed :	1985-09-01
Priority Level :	1
Operational Unit :	00
Primary Responsibility :	State, Fund Financed
Planning Status :	N/R
Urgency Indicator :	N/R
Action Anomaly :	N/R
Action Code :	001
Action :	ARCHIVE SITE
Date Started :	N/R
Date Completed :	1986-04-01
Priority Level :	1
Operational Unit :	00
Primary Responsibility :	EPA In-House
Planning Status :	N/R

Map Id: G65
Direction: E
Distance: 0.072 mi., 383 ft.
Elevation: 11 ft.
Relative: Lower

Site Name : CAMPBELL CONTOUR ATTACHMENTS
1320 W ESTHER ST
LONG BEACH, CA 90813

Database(s) : [CERCLIS NFRAP, SEMS_8R_ARCHIVED SITES] ***(cont.)***

Envirosite ID: 221686
EPA ID: CAD008284333

CERCLIS NFRAP ***(cont.)***

Urgency Indicator :	N/R
Action Anomaly :	N/R
Action Code :	001
Action :	PRELIMINARY ASSESSMENT
Date Started :	1985-08-01
Date Completed :	1986-04-01
Priority Level :	1
Operational Unit :	00
Primary Responsibility :	State, Fund Financed
Planning Status :	N/R
Urgency Indicator :	N/R
Action Anomaly :	N/R

SEMS_8R_ARCHIVED SITES

Facility Name :	CAMPBELL CONTOUR ATTACHMENTS
Facility Address :	1320 W ESTHER ST, LONG BEACH, CA 90813
County :	LOS ANGELES

Site Details

Site ID :	0901024
EPA ID :	CAD008284333
Region :	09
Congressional District :	32
Federal Facility :	N
Federal Facility Docket :	N
NPL Status :	Not on the NPL
Non NPL Status :	NFRAP-Site does not qualify for the NPL based on existing information
FIPS Code :	06037
Superfund Alternative Agreement :	N
Last Date in Agency List :	2021-08-10

Additional Information

Start Date :	1985-09-01
Finish Date :	1985-09-01
OU :	00
Action Code :	DS
Action Name :	DISCVRY
Sequence :	1
Quality :	N/R
Current Action Lead :	St Perf
Start Date :	1985-08-01
Finish Date :	1986-04-01
OU :	00
Action Code :	PA
Action Name :	PA
Sequence :	1
Quality :	N

Map Id: G65
Direction: E
Distance: 0.072 mi., 383 ft.
Elevation: 11 ft.
Relative: Lower

Site Name : CAMPBELL CONTOUR ATTACHMENTS
1320 W ESTHER ST
LONG BEACH, CA 90813

Database(s) : [CERCLIS NFRAP, SEMS_8R_ARCHIVED SITES] ***(cont.)***

Envirosite ID: 221686
EPA ID: CAD008284333

SEMS_8R_ARCHIVED SITES ***(cont.)***

Current Action Lead :	St Perf
Start Date :	N/R
Finish Date :	1986-04-01
OU :	00
Action Code :	VS
Action Name :	ARCH SITE
Sequence :	1
Quality :	N/R
Current Action Lead :	EPA Perf In-Hse

Map Id: 66
Direction: NNW
Distance: 0.073 mi., 385 ft.
Elevation: 12 ft.
Relative: Lower

Site Name : BOND NICHOLS
1470 W PARADE ST
LONG BEACH, CA 90810

Database(s) : [HAZNET - CA, HWG - CA]

Envirosite ID: 368627
EPA ID: CAC002659207

HAZNET - CA

Facility Name :	BOND NICHOLS
Facility Address :	1470 W PARADE ST, LONG BEACH, CA 90810
County :	LOS ANGELES

Site Details

Generator EPA ID :	CAC002659207
Active :	Inactive
Category :	STATE
Facility Types :	N/R
Type :	TEMPORARY
Contact Name :	N/R
Contact Phone :	N/R
Facility Mailing Address :	6210 TOBRUK CT, LONG BEACH, CA 90803
Latitude :	33.79071375
Longitude :	-118.21164128
Agency Hyperlink :	Click here for hyperlink provided by the agency.
Last Date in Agency List :	2021-07-08

Waste Generator Details

State Waste :	2010: 181 - Other inorganic solid waste, 0.045 tons to CAD028409019

HWG - CA

Facility Name :	BOND NICHOLS
Facility Address :	1470 W PARADE ST, LONG BEACH, CA 90810
County :	LOS ANGELES

Map Id: 66
Direction: NNW
Distance: 0.073 mi., 385 ft.
Elevation: 12 ft.
Relative: Lower

Site Name : BOND NICHOLS
1470 W PARADE ST
LONG BEACH, CA 90810

Database(s) : [HAZNET - CA, HWG - CA] ***(cont.)***

Envirosite ID: 368627
EPA ID: CAC002659207

HWG - CA ***(cont.)***

EPA ID :	CAC002659207
Status :	Inactive
Category :	STATE
Type :	TEMPORARY
Facility Type :	N/R
Mailing Address :	6210 TOBRUK CT, LONG BEACH, CA 90803
Owner Name :	BOND NICHOLS
Owner Address :	6210 TOBRUK CT, LONG BEACH, CA 90803
Operator Name :	BOND NICHOLS
Operator Address :	6210 TOBRUK CT, LONG BEACH, CA 90803
Latitude :	33.7905
Longitude :	-118.21194

Map Id: E67
Direction: WNW
Distance: 0.073 mi., 386 ft.
Elevation: 12 ft.
Relative: Higher

Site Name : BERNIES TRANS
1545 W PACIFIC COAST HWY
LONG BEACH, CA 90810

Database(s) : [HAZNET - CA, HWG - CA]

Envirosite ID: 565531
EPA ID: CAL000021225

HAZNET - CA

Facility Name :	BERNIES TRANS
Facility Address :	1545 W PACIFIC COAST HWY, LONG BEACH, CA 90810
County :	LOS ANGELES

Site Details

Generator EPA ID :	CAL000021225
Active :	Inactive
Category :	STATE
Facility Types :	N/R
Type :	PERMANENT
Contact Name :	N/R
Contact Phone :	N/R
Facility Mailing Address :	1545 W PACIFIC COAST HWY, LONG BEACH, CA 908100000
Latitude :	33.78992979
Longitude :	-118.21322884
Agency Hyperlink :	Click here for hyperlink provided by the agency.
Last Date in Agency List :	2021-07-08

Waste Generator Details

State Waste :	1997: 135 - Unspecified aqueous solution, 0.21 tons to CAD099452708 1995: 135 - Unspecified aqueous solution, 0.21 tons to CAD099452708

HWG - CA

Facility Name :	BERNIES TRANS
Facility Address :	1545 W PACIFIC COAST HWY, LONG BEACH, CA 90810

Map Id: E67
Direction: WNW
Distance: 0.073 mi., 386 ft.
Elevation: 12 ft.
Relative: Higher

Site Name : BERNIES TRANS
1545 W PACIFIC COAST HWY
LONG BEACH, CA 90810

Database(s) : [HAZNET - CA, HWG - CA] ***(cont.)***

Envirosite ID: 565531
EPA ID: CAL000021225

HWG - CA ***(cont.)***

County :	LOS ANGELES
EPA ID :	CAL000021225
Status :	Inactive
Category :	STATE
Type :	PERMANENT
Facility Type :	N/R
Mailing Address :	1545 W PACIFIC COAST HWY, LONG BEACH, CA 908100000
Owner Name :	SCHOOLER LEROY
Owner Address :	N/A
Operator Name :	UNDELIVERABLE SURVEY 1-21-95LC
Operator Address :	NO LONGER AT SITE, N/A
Latitude :	33.789943
Longitude :	-118.212942

Map Id: H68
Direction: SE
Distance: 0.074 mi., 391 ft.
Elevation: 10 ft.
Relative: Lower

Site Name : NATIONAL PLANT SERVICES, INC. |
NATIONAL PLANT SERVICESNA INC.
1364 016TH ST W
LONG BEACH, CA 90813

Database(s) : [CALEPA SITES - CA, EPA LUST, FRS, LUST REG 4 - CA]

Envirosite ID: 324389
EPA ID: N/R

CALEPA SITES - CA

Facility Name :	NATIONAL PLANT SERVICES, INC.
Facility Address :	1364 016TH ST W, LONG BEACH, 90813
Site ID :	195578
EI ID :	T0603701928
EI Description :	Leaking Underground Storage Tank Cleanup Site
Latitude :	33.787099
Longitude :	-118.209821
Agency Hyperlink :	Click here for hyperlink provided by the agency.
Last Date in Agency List :	2021-08-26

EPA LUST

Facility Name :	NATIONAL PLANT SERVICES, INC.
Facility Address :	1364 016TH ST W, LONG BEACH, California 90813
County :	N/R
Facility ID :	N/R
LUST ID :	CAT0603701928
Reported Date :	N/R
Status :	No Further Action
Substance :	N/R

Map Id: H68
Direction: SE
Distance: 0.074 mi., 391 ft.
Elevation: 10 ft.
Relative: Lower

Site Name : NATIONAL PLANT SERVICES, INC. | NATIONAL PLANT SERVICESNA INC.
1364 016TH ST W
LONG BEACH, CA 90813

Database(s) : [CALEPA SITES - CA, EPA LUST, FRS, LUST REG 4 - CA] ***(cont.)***

Envirosite ID: 324389
EPA ID: N/R

EPA LUST ***(cont.)***

Closed With Residual Contamination (Tribal Only):	N/R
NFA_Letter (Tribal Only) :	N/R
Tribe (Tribal Only) :	N/R
EPA Region :	9
Estimated Population within 1500ft :	N/R
Estimated Private Domestic Wells within 1500ft:	N/R
Within Source Water Protection Area (SPA):	N/R
SPA Public Water System and Facility ID:	N/R
SPA Water Type :	N/R
SPA Facility Type :	N/R
SPA HUC12 :	N/R
Within Groundwater Wellhead Protection Area (WHPA):	N/R
WHPA Public Water System and Facility ID:	N/R
WHPA Water Type :	N/R
WHPA Facility Type :	N/R
WHPA HUC12 :	N/R
Within Estimated 100-year Floodplain:	N/R
Latitude :	33.78247
Longitude :	-118.19222
Last Date in Agency List :	2021-08-27

FRS

Facility Name :	NATIONAL PLANT SERVICESNA INC.
Facility Address :	1364 016TH ST W, LONG BEACH, CA 90813
County :	LOS ANGELES

Site Details

Registry ID :	110065479440
FRS Facility URL :	Click here for hyperlink provided by the agency.
Last Date in Agency List :	2021-07-17

Source Description

Source Description :

The California Environmental Protection Agency (CalEPA) has recently implemented a new data warehouse system (nSite). This data warehouse combines and merges facility and site information from five different systems managed within CalEPA. The five systems are: California Environmental Reporting System (CERS), EnviroStor, GeoTracker, California Integrated Water Quality System (CIWQS), and Toxic Release Inventory (TRI).

FRS Environmental Interest

Source and System ID :	CA-ENVIROVIEW - 195578

Map Id: H68
Direction: SE
Distance: 0.074 mi., 391 ft.
Elevation: 10 ft.
Relative: Lower

Site Name : NATIONAL PLANT SERVICES, INC. | NATIONAL PLANT SERVICESNA INC.
1364 016TH ST W
LONG BEACH, CA 90813

Database(s) : [CALEPA SITES - CA, EPA LUST, FRS, LUST REG 4 - CA] ***(cont.)***

Envirosite ID: 324389
EPA ID: N/R

LUST REG 4 - CA

Facility Name :	NATIONAL PLANT SERVICES, INC.
Facility Address :	1364 016TH ST W, LONG BEACH, CA 90813
County :	Los Angeles

Site Details

Status Date :	1996-05-29
Status :	Completed - Case Closed
Begin Date :	1987-08-19
Global ID :	T0603701928
Region :	REGION 4
Site History :	N/R
RB Case Number :	908130143
Potential Media Affected :	Aquifer used for drinking water supply
Potential Contaminants of Concern :	Gasoline
Local Agency :	LONG BEACH, CITY OF
Local Case Number :	N/R
Lead Agency :	LOS ANGELES RWQCB (REGION 4)
File Location :	N/R
CUF Case :	NO
Caseworker :	YR
Case Type :	LUST Cleanup Site
How Discovered :	N/R
How Discovered Description :	N/R
Stop Method :	N/R
Stop Description :	N/R
Calwater Watershed Name :	Los Angeles River - Los Angeles (412.10)
DWR Groundwater Subbasin Name :	Coastal Plain Of Los Angeles - West Coast (4-011.03)
Disadvantaged Community :	N/R
Latitude :	33.787099
Longitude :	-118.209822
Agency URL :	Click here for hyperlink provided by the agency.
Last Date in Agency List :	2021-09-08

Contacts Summary

Global ID :	T0603701928
Contact Name :	YUE RONG
Contact Type :	Regional Board Caseworker
Organization Name :	LOS ANGELES RWQCB (REGION 4)
Address :	320 W. 4TH ST., SUITE 200
City :	Los Angeles
Phone Number :	N/R
Email :	yrong@waterboards.ca.gov

Global ID :	T0603701928
Contact Name :	CARMEN PIRO
Contact Type :	Local Agency Caseworker
Organization Name :	LONG BEACH, CITY OF
Address :	2525 GRAND AVE.
City :	LONG BEACH
Phone Number :	5625704137

Map Id: H68
Direction: SE
Distance: 0.074 mi., 391 ft.
Elevation: 10 ft.
Relative: Lower

Site Name : NATIONAL PLANT SERVICES, INC. | NATIONAL PLANT SERVICESNA INC.
1364 016TH ST W
LONG BEACH, CA 90813

Database(s) : [CALEPA SITES - CA, EPA LUST, FRS, LUST REG 4 - CA] ***(cont.)***

Envirosite ID: 324389
EPA ID: N/R

LUST REG 4 - CA ***(cont.)***

Email : carmen.piro@longbeach.gov

Regulatory Activities
Date : 1987-08-19
Global ID : T0603701928
Action Type : Other
Action : Leak Reported

Status History
Status Date : 1996-05-29
Global ID : T0603701928
Status : Completed - Case Closed

Status Date : 1988-03-18
Global ID : T0603701928
Status : Open - Site Assessment

Status Date : 1987-08-19
Global ID : T0603701928
Status : Open - Case Begin Date

Map Id: I69
Direction: W
Distance: 0.074 mi., 392 ft.
Elevation: 12 ft.
Relative: Lower

Site Name : CITY LONG BEACH/REDEVELOPMENT AGENCY
NW CRNR OF ESTHER ST AND CANAL ST
LONG BEACH, CA 90000

Database(s) : [HAZNET - CA, HWG - CA]

Envirosite ID: 41102962
EPA ID: CAC001389296

HAZNET - CA

Facility Name : CITY LONG BEACH/REDEVELOPMENT AGENCY
Facility Address : NW CRNR OF ESTHER ST AND CANAL ST, LONG BEACH, CA 90000
County : LOS ANGELES

Site Details
Generator EPA ID : CAC001389296
Active : Inactive
Category : STATE
Facility Types : N/R
Type : TEMPORARY
Contact Name : N/R

Map Id: I69
Direction: W
Distance: 0.074 mi., 392 ft.
Elevation: 12 ft.
Relative: Lower

Site Name : CITY LONG BEACH/REDEVELOPMENT AGENCY
NW CRNR OF ESTHER ST AND CANAL ST
LONG BEACH, CA 90000

Database(s) : [HAZNET - CA, HWG - CA] ***(cont.)***

Envirosite ID: 41102962
EPA ID: CAC001389296

HAZNET - CA ***(cont.)***

Contact Phone :	N/R
Facility Mailing Address :	333 W OCEAN BLVD THIRD FLOOR, LONG BEACH, CA 908020000
Latitude :	33.78900600
Longitude :	-118.21383000
Agency Hyperlink :	Click here for hyperlink provided by the agency.
Last Date in Agency List :	2021-07-08

HWG - CA

Facility Name :	CITY LONG BEACH/REDEVELOPMENT AGENCY
Facility Address :	NW CRNR OF ESTHER ST AND CANAL ST, LONG BEACH, CA 90000
County :	LOS ANGELES
EPA ID :	CAC001389296
Status :	Inactive
Category :	STATE
Type :	TEMPORARY
Facility Type :	N/R
Mailing Address :	333 W OCEAN BLVD THIRD FLOOR, LONG BEACH, CA 908020000
Owner Name :	CITY LONG BEACH
Owner Address :	333 W OCEAN BLVD THIRD FLOOR, LONG BEACH, CA 908020000
Operator Name :	BEVERLY MCKAY-PROP MGR
Operator Address :	333 W OCEAN BLVD THIRD FLOOR, LONG BEACH, CA 908020000
Latitude :	33.789006
Longitude :	-118.21383

Map Id: B70
Direction: SW
Distance: 0.075 mi., 395 ft.
Elevation: 11 ft.
Relative: Lower

Site Name : MO DION & SONS INC | DION & SONS, INCORPORATED | DION M O & SONS
1569 WEST 16TH STREET | 1569 W 16TH ST | 1515 & 1569 W 16TH ST
LONG BEACH, CA

Database(s) : [CALEPA SITES - CA, CERCLIS NFRAP, ECHO, ENVIROSTOR - CA, EPA LUST, FRS, HAZNET - CA, HIST CORTESE - CA, HWG - CA, LUST REG 4 - CA, MANIFEST EPA, RCRA_LQG, SEMS_8R_ARCHIVED SITES]

Envirosite ID: 221915
EPA ID: N/R

CALEPA SITES - CA

Facility Name :	DION & SONS, INCORPORATED
Facility Address :	1569 WEST 16TH STREET, LONG BEACH, 90813
Site ID :	206537
EI ID :	T0603701934
EI Description :	Leaking Underground Storage Tank Cleanup Site

Map Id: B70
Direction: SW
Distance: 0.075 mi., 395 ft.
Elevation: 11 ft.
Relative: Lower

Site Name : MO DION & SONS INC | DION & SONS, INCORPORATED | DION M O & SONS
1569 WEST 16TH STREET | 1569 W 16TH ST | 1515 & 1569 W 16TH ST
LONG BEACH, CA

Database(s) : [CALEPA SITES - CA, CERCLIS NFRAP, ECHO, ENVIROSTOR - CA, EPA LUST, FRS, HAZNET - CA, HIST CORTESE - CA, HWG - CA, LUST REG 4 - CA, MANIFEST EPA, RCRA_LQG, SEMS_8R_ARCHIVED SITES] ***(cont.)***

Envirosite ID: 221915
EPA ID: N/R

CALEPA SITES - CA ***(cont.)***

Latitude :	33.787516
Longitude :	-118.213572
Agency Hyperlink :	Click here for hyperlink provided by the agency.
Last Date in Agency List :	2021-08-26
Facility Name :	M O DION AND SONS INC
Facility Address :	1569 WEST 16TH STREET, LONG BEACH, 90813-1286
Site ID :	481130
EI ID :	110002646352
EI Description :	US EPA Air Emission Inventory System (EIS)
Latitude :	33.787310
Longitude :	-118.213380
Agency Hyperlink :	Click here for hyperlink provided by the agency.
Last Date in Agency List :	2020-02-19
Facility Name :	MO DION & SONS INC
Facility Address :	1569 WEST 16TH STREET, LONG BEACH, 90813-1286
Site ID :	481130
EI ID :	110002646352
EI Description :	US EPA Air Emission Inventory System (EIS)
Latitude :	33.787310
Longitude :	-118.213380
Agency Hyperlink :	Click here for hyperlink provided by the agency.
Last Date in Agency List :	2021-08-26

CERCLIS NFRAP

Facility Name :	DION M O & SONS
Facility Address :	1515 & 1569 W 16TH ST, LONG BEACH, CA 90813
County :	LOS ANGELES
Site ID :	0901368
Epa ID :	CAD046434676
Short Name :	DION M O & SONS
Congressional District :	32
IFMS ID :	N/R
SMSA Number :	4480
USGC Hydro Unit :	18070104
Federal Facility :	N
DMNSN Number :	N/R
Site Orphan Flag :	N
RCRA ID :	N/R

Map Id: B70
Direction: SW
Distance: 0.075 mi., 395 ft.
Elevation: 11 ft.
Relative: Lower

Site Name : MO DION & SONS INC | DION & SONS, INCORPORATED | DION M O & SONS
1569 WEST 16TH STREET | 1569 W 16TH ST | 1515 & 1569 W 16TH ST
LONG BEACH, CA

Database(s) : [CALEPA SITES - CA, CERCLIS NFRAP, ECHO, ENVIROSTOR - CA, EPA LUST, FRS, HAZNET - CA, HIST CORTESE - CA, HWG - CA, LUST REG 4 - CA, MANIFEST EPA, RCRA_LQG, SEMS_8R_ARCHIVED SITES] ***(cont.)***

Envirosite ID: 221915
EPA ID: N/R

CERCLIS NFRAP ***(cont.)***

USGS Quadrangle :	N/R
Site Init by Prog :	N/R
NFRAP Flag :	NFA
Parent ID :	N/R
RST Code :	N/R
EPA Region :	09
Classification :	N/R
Site Settings Code :	N/R
NPL Status :	Not on the NPL
DMNSN Unit Code :	N/R
RBRAC Code :	N/R
RResp Fed Agency Code :	N/R
Non NPL Status :	NFRAP-Site does not qualify for the NPL based on existing information
Non NPL Status Date :	1988-12-29
Site Fips Code :	06037
CC Concurrence Date :	N/R
CC Concurrence FY :	N/R
Alias EPA ID :	N/R
Site FUDS Flag :	N/R

CERCLIS Site Contact Name(s)

Contact ID :	13003854
Contact Title :	Site Assessment Manager (SAM)
Contact ID :	13003858
Contact Title :	Site Assessment Manager (SAM)
Contact ID :	13004003
Contact Title :	Site Assessment Manager (SAM)
Alias Comments :	N/R
Site Description :	N/R

CERCLIS Assessment History

Action Code :	001
Action :	DISCOVERY
Date Started :	N/R
Date Completed :	1985-11-01
Priority Level :	1
Operational Unit :	00
Primary Responsibility :	State, Fund Financed
Planning Status :	N/R

Map Id: B70
Direction: SW
Distance: 0.075 mi., 395 ft.
Elevation: 11 ft.
Relative: Lower

Site Name : MO DION & SONS INC | DION & SONS, INCORPORATED | DION M O & SONS
1569 WEST 16TH STREET | 1569 W 16TH ST | 1515 & 1569 W 16TH ST
LONG BEACH, CA

Database(s) : [CALEPA SITES - CA, CERCLIS NFRAP, ECHO, ENVIROSTOR - CA, EPA LUST, FRS, HAZNET - CA, HIST CORTESE - CA, HWG - CA, LUST REG 4 - CA, MANIFEST EPA, RCRA_LQG, SEMS_8R_ARCHIVED SITES] ***(cont.)***

Envirosite ID: 221915
EPA ID: N/R

CERCLIS NFRAP ***(cont.)***

Urgency Indicator :	N/R
Action Anomaly :	N/R

Action Code :	001
Action :	PRELIMINARY ASSESSMENT
Date Started :	N/R
Date Completed :	1988-12-29
Priority Level :	1
Operational Unit :	00
Primary Responsibility :	EPA Fund-Financed
Planning Status :	N/R
Urgency Indicator :	N/R
Action Anomaly :	N/R

Action Code :	001
Action :	ARCHIVE SITE
Date Started :	N/R
Date Completed :	1988-12-29
Priority Level :	1
Operational Unit :	00
Primary Responsibility :	EPA In-House
Planning Status :	N/R
Urgency Indicator :	N/R
Action Anomaly :	N/R

Action Code :	002
Action :	PRELIMINARY ASSESSMENT
Date Started :	1985-09-01
Date Completed :	1986-04-01
Priority Level :	1
Operational Unit :	00
Primary Responsibility :	State, Fund Financed
Planning Status :	N/R
Urgency Indicator :	N/R
Action Anomaly :	N/R

ECHO

Facility Name :	M O DION AND SONS INC
Facility Address :	1569 WEST 16TH STREET, LONG BEACH, CA 90813
County :	LOS ANGELES

Last Inspection Date :	1994-06-03
Registry ID :	110002646352
FIPS Code :	06037

Map Id: B70
Direction: SW
Distance: 0.075 mi., 395 ft.
Elevation: 11 ft.
Relative: Lower

Site Name : MO DION & SONS INC | DION & SONS, INCORPORATED | DION M O & SONS
1569 WEST 16TH STREET | 1569 W 16TH ST | 1515 & 1569 W 16TH ST
LONG BEACH, CA

Database(s) : [CALEPA SITES - CA, CERCLIS NFRAP, ECHO, ENVIROSTOR - CA, EPA LUST, FRS, HAZNET - CA, HIST CORTESE - CA, HWG - CA, LUST REG 4 - CA, MANIFEST EPA, RCRA_LQG, SEMS_8R_ARCHIVED SITES] ***(cont.)***

Envirosite ID: 221915
EPA ID: N/R

ECHO ***(cont.)***

EPA Region :	09
Inspection Count :	0
Last Inspection Days :	9935
Informal Count :	0
Last Informal Action Date :	N/R
Formal Action Count :	0
Last Formal Action Date :	N/R
Total Penalties :	0
Penalty Count :	N/R
Last Penalty Date :	N/R
Last Penalty Amount :	N/R
QTRS IN NC :	0
Programs IN SNC :	0
Current Compliance Status :	No Violation Identified
Three-Year Compliance Status :	_____
Collection Method :	ADDRESS MATCHING-HOUSE NUMBER
Reference Point :	CENTER OF A FACILITY OR STATION
Accuracy Meters :	30
Derived Tribes :	N/R
Derived HUC :	18070105
Derived WBD :	N/R
Derived STCTY FIPS :	06037
Derived Zip :	90813
Derived CD113 :	47
Derived CB2010 :	060375755001031
MYRTK Universe :	NNY
NPDES IDs :	N/R
CWA Permit Types :	N/R
CWA Compliance Tracking :	N/R
CWA NAICS :	N/R
CWA SICS :	N/R
CWA Inspection Count :	N/R
CWA Last Inspection Days :	N/R
CWA Informal Count :	N/R
CWA Formal Action Count :	N/R
CWA Last Formal Action Date :	N/R
CWA Penalties :	N/R
CWA Last Penalty Date :	N/R
CWA Last Penalty Amount :	N/R
CWA Quarters IN NC :	N/R
CWA Current Compliance Status :	N/R
CWA Current SNC Flag :	N
CWA 13 Quarters Compliance Status :	N/R
CWA 13 Quarters Effluent Exceedances:	N/R
CWA Three-Year QNCR Codes :	N/R
DFR URL :	Click here for hyperlink provided by the agency.
Facility SIC :	N/R
Facility NAICS :	454310 - Fuel Dealers
Facility Last Inspection EPA Date :	N/R

Map Id: B70
Direction: SW
Distance: 0.075 mi., 395 ft.
Elevation: 11 ft.
Relative: Lower

Site Name : MO DION & SONS INC | DION & SONS, INCORPORATED | DION M O & SONS
1569 WEST 16TH STREET | 1569 W 16TH ST | 1515 & 1569 W 16TH ST
LONG BEACH, CA

Database(s) : [CALEPA SITES - CA, CERCLIS NFRAP, ECHO, ENVIROSTOR - CA, EPA LUST, FRS, HAZNET - CA, HIST CORTESE - CA, HWG - CA, LUST REG 4 - CA, MANIFEST EPA, RCRA_LQG, SEMS_8R_ARCHIVED SITES] ***(cont.)***

Envirosite ID: 221915
EPA ID: N/R

ECHO ***(cont.)***

Facility Last Inspection State Date :	1994-06-03
Facility Last Formal Act EPA Date :	N/R
Facility Last Formal Act State Date :	N/R
Facility Last Informal Act EPA Date :	N/R
Facility Last Informal Act State Date:	N/R
Facility Federal Agency :	N/R
TRI Reporter :	N/R
Facility Imp Water Flag :	N/R
Current SNC Flag :	N
Indian County Flag :	N
Federal Flag :	N/R
US Mexico Border Flag :	N
Chesapeak Bay Flag :	N/R
AIR Flag :	N
NPDES Flag :	N
SDWIS Flag :	N
RCRA Flag :	Y
TRI Flag :	N
GHG Flag :	N
Major Flag :	N/R
Active Flag :	Y
NAA Flag :	Y
Latitude :	33.78731
Longitude :	-118.21338
Last Date in Agency List :	2021-08-20

Facility Name :	MO DION & SONS INC
Facility Address :	1569 WEST 16TH STREET, LONG BEACH, CA 90813
County :	LOS ANGELES

Last Inspection Date :	1994-06-03
Registry ID :	110002646352
FIPS Code :	06037
EPA Region :	09
Inspection Count :	0
Last Inspection Days :	9802
Informal Count :	0
Last Informal Action Date :	N/R
Formal Action Count :	0
Last Formal Action Date :	N/R
Total Penalties :	0
Penalty Count :	N/R
Last Penalty Date :	N/R
Last Penalty Amount :	N/R
QTRS IN NC :	0
Programs IN SNC :	0
Current Compliance Status :	No Violation Identified

Map Id: B70
Direction: SW
Distance: 0.075 mi., 395 ft.
Elevation: 11 ft.
Relative: Lower

Site Name : MO DION & SONS INC | DION & SONS, INCORPORATED | DION M O & SONS
1569 WEST 16TH STREET | 1569 W 16TH ST | 1515 & 1569 W 16TH ST
LONG BEACH, CA

Database(s) : [CALEPA SITES - CA, CERCLIS NFRAP, ECHO, ENVIROSTOR - CA, EPA LUST, FRS, HAZNET - CA, HIST CORTESE - CA, HWG - CA, LUST REG 4 - CA, MANIFEST EPA, RCRA_LQG, SEMS_8R_ARCHIVED SITES] ***(cont.)***

Envirosite ID: 221915
EPA ID: N/R

ECHO ***(cont.)***

Three-Year Compliance Status :	_____
Collection Method :	N/R
Reference Point :	N/R
Accuracy Meters :	N/R
Derived Tribes :	N/R
Derived HUC :	18070105
Derived WBD :	N/R
Derived STCTY FIPS :	06037
Derived Zip :	90813
Derived CD113 :	47
Derived CB2010 :	060375755001031
MYRTK Universe :	NNY
NPDES IDs :	N/R
CWA Permit Types :	N/R
CWA Compliance Tracking :	N/R
CWA NAICS :	N/R
CWA SICS :	N/R
CWA Inspection Count :	N/R
CWA Last Inspection Days :	N/R
CWA Informal Count :	N/R
CWA Formal Action Count :	N/R
CWA Last Formal Action Date :	N/R
CWA Penalties :	N/R
CWA Last Penalty Date :	N/R
CWA Last Penalty Amount :	N/R
CWA Quarters IN NC :	N/R
CWA Current Compliance Status :	N/R
CWA Current SNC Flag :	N
CWA 13 Quarters Compliance Status :	N/R
CWA 13 Quarters Effluent Exceedances:	N/R
CWA Three-Year QNCR Codes :	N/R
DFR URL :	Click here for hyperlink provided by the agency.
Facility SIC :	N/R
Facility NAICS :	454310 - Fuel Dealers
Facility Last Inspection EPA Date :	N/R
Facility Last Inspection State Date :	1994-06-03
Facility Last Formal Act EPA Date :	N/R
Facility Last Formal Act State Date :	N/R
Facility Last Informal Act EPA Date :	N/R
Facility Last Informal Act State Date:	N/R
Facility Federal Agency :	N/R
TRI Reporter :	N/R
Facility Imp Water Flag :	N/R
Current SNC Flag :	N
Indian County Flag :	N
Federal Flag :	N/R
US Mexico Border Flag :	N
Chesapeak Bay Flag :	N/R
AIR Flag :	N

Map Id: B70
Direction: SW
Distance: 0.075 mi., 395 ft.
Elevation: 11 ft.
Relative: Lower

Site Name : MO DION & SONS INC | DION & SONS, INCORPORATED | DION M O & SONS
1569 WEST 16TH STREET | 1569 W 16TH ST | 1515 & 1569 W 16TH ST
LONG BEACH, CA

Database(s) : [CALEPA SITES - CA, CERCLIS NFRAP, ECHO, ENVIROSTOR - CA, EPA LUST, FRS, HAZNET - CA, HIST CORTESE - CA, HWG - CA, LUST REG 4 - CA, MANIFEST EPA, RCRA_LQG, SEMS_8R_ARCHIVED SITES] ***(cont.)***

Envirosite ID: 221915
EPA ID: N/R

ECHO ***(cont.)***

NPDES Flag :	N
SDWIS Flag :	N
RCRA Flag :	Y
TRI Flag :	N
GHG Flag :	N
Major Flag :	N/R
Active Flag :	Y
NAA Flag :	Y
Latitude :	33.78731
Longitude :	-118.21338
Last Date in Agency List :	2021-04-16

ENVIROSTOR - CA

Facility Name :	M O DION & SONS
Facility Address :	1569 WEST 16TH STREET, LONG BEACH, CA 90813
County :	LOS ANGELES

Site Details

Cleanup Date :	1995-06-20
Cleanup Status :	Refer: RWQCB
Site Type :	Historical
Site Type Detailed :	* Historical
Acreage :	N/R
APN :	NONE SPECIFIED
National Priorities List :	NO
Regulatory Agencies Involved :	N/R
Lead Agency :	N/R
Project Manager :	N/R
Supervisor :	* Mmonroy
Office :	Cleanup Cypress
Envirostor ID :	19290263
Site Code :	N/R
Assembly :	70
Senate :	33
Congressional District :	47
Special Program :	* Site Char & Assess Grant (CERCLA 104)
Past Uses :	NONE SPECIFIED
Potential COC :	* OXYGENATED SOLVENTS; * WASTE OIL & MIXED OIL; * HYDROCARBON SOLVENTS
Confirmed COC :	N/R
Potential Media Affected :	N/R
Restricted Use :	NO
Site Management Req :	N/R
Funding :	N/R
Latitude :	33.787549
Longitude :	-118.213381

Map Id: B70
Direction: SW
Distance: 0.075 mi., 395 ft.
Elevation: 11 ft.
Relative: Lower

Site Name : MO DION & SONS INC | DION & SONS, INCORPORATED | DION M O & SONS
1569 WEST 16TH STREET | 1569 W 16TH ST | 1515 & 1569 W 16TH ST
LONG BEACH, CA

Database(s) : [CALEPA SITES - CA, CERCLIS NFRAP, ECHO, ENVIROSTOR - CA, EPA LUST, FRS, HAZNET - CA, HIST CORTESE - CA, HWG - CA, LUST REG 4 - CA, MANIFEST EPA, RCRA_LQG, SEMS_8R_ARCHIVED SITES] ***(cont.)***

Envirosite ID: 221915
EPA ID: N/R

ENVIROSTOR - CA ***(cont.)***

Agency Hyperlink : Click here for hyperlink provided by the agency.
Last Date in Agency List : 2021-08-11

Alias Details
Alias : 110002646352
Alias Type : EPA (FRS #)

Alias : 19290263
Alias Type : Envirostor ID Number

Completed Activities
Completed Date : 1995-04-25
Area Name : PROJECT WIDE
Sub Area Name : N/R
Document Type : Site Screening

Comments : LA RWQCB'S UST LEAK LIST INDICATES THE BOARD IS OVERSEEING THE CLEANUP OF THE SITE. STATUS IS ADDITIONAL CHARACTER- IZATION (SC). GROUNDWATER AT THE SITE IS CONTAMINATED. DEPT RECEIVED THE EPA REASSESSMENT REPORT WHICH RECOMMENDED NFA UNDER CERCLA FOR THE SITE. DUE TO RWQCB'S OVERSIGHT, THE DEPT'S INVOLVEMENT IS UNNECESSARY.

Completed Date : 1983-01-12
Area Name : PROJECT WIDE
Sub Area Name : N/R
Document Type : * Discovery

Comments : FACILITY IDENTIFIED L.A. CHAM OF COMM BUS DIR 1971 MFG. /DISTRIBUTOR/GAS/LUBRICANTS/SOLVENTS

Future Activities
Area Name : N/R
Sub Area Name : N/R
Document Type : N/R
Due Date : N/R

Map Id: B70
Direction: SW
Distance: 0.075 mi., 395 ft.
Elevation: 11 ft.
Relative: Lower

Site Name : MO DION & SONS INC | DION & SONS, INCORPORATED | DION M O & SONS
1569 WEST 16TH STREET | 1569 W 16TH ST | 1515 & 1569 W 16TH ST
LONG BEACH, CA

Database(s) : [CALEPA SITES - CA, CERCLIS NFRAP, ECHO, ENVIROSTOR - CA, EPA LUST, FRS, HAZNET - CA, HIST CORTESE - CA, HWG - CA, LUST REG 4 - CA, MANIFEST EPA, RCRA_LQG, SEMS_8R_ARCHIVED SITES] ***(cont.)***

Envirosite ID: 221915
EPA ID: N/R

ENVIROSTOR - CA ***(cont.)***

Scheduled Activites

Due Date :	N/R
Revised Date :	N/R
Area Name :	N/R
Sub Area Name :	N/R
Document Type :	N/R

EPA LUST

Facility Name :	DION & SONS, INCORPORATED
Facility Address :	1569 WEST 16TH STREET, LONG BEACH, California 90813
County :	N/R
Facility ID :	N/R
LUST ID :	CAT0603701934
Reported Date :	N/R
Status :	No Further Action
Substance :	N/R
Closed With Residual Contamination (Tribal Only):	N/R
NFA_Letter (Tribal Only) :	N/R
Tribe (Tribal Only) :	N/R
EPA Region :	9
Estimated Population within 1500ft :	849
Estimated Private Domestic Wells within 1500ft:	0
Within Source Water Protection Area (SPA):	No
SPA Public Water System and Facility ID:	N/R
SPA Water Type :	N/R
SPA Facility Type :	N/R
SPA HUC12 :	N/R
Within Groundwater Wellhead Protection Area (WHPA):	Yes
WHPA Public Water System and Facility ID:	CA1910033_11576
WHPA Water Type :	GW
WHPA Facility Type :	WL
WHPA HUC12 :	180701060701
Within Estimated 100-year Floodplain:	No
Latitude :	33.78734
Longitude :	-118.21338
Last Date in Agency List :	2021-08-27

FRS

Facility Name :	DION & SONSNA INCORPORATED
Facility Address :	1569 WEST 16TH STREET, LONG BEACH, CA 90813

Map Id: B70
Direction: SW
Distance: 0.075 mi., 395 ft.
Elevation: 11 ft.
Relative: Lower

Site Name : MO DION & SONS INC | DION & SONS, INCORPORATED | DION M O & SONS
1569 WEST 16TH STREET | 1569 W 16TH ST | 1515 & 1569 W 16TH ST
LONG BEACH, CA

Database(s) : [CALEPA SITES - CA, CERCLIS NFRAP, ECHO, ENVIROSTOR - CA, EPA LUST, FRS, HAZNET - CA, HIST CORTESE - CA, HWG - CA, LUST REG 4 - CA, MANIFEST EPA, RCRA_LQG, SEMS_8R_ARCHIVED SITES] ***(cont.)***

Envirosite ID: 221915
EPA ID: N/R

FRS ***(cont.)***

County : LOS ANGELES

Site Details
Registry ID : 110065484853
FRS Facility URL : Click here for hyperlink provided by the agency.
Last Date in Agency List : 2021-07-17

Source Description

Source Description :

The California Environmental Protection Agency (CalEPA) has recently implemented a new data warehouse system (nSite). This data warehouse combines and merges facility and site information from five different systems managed within CalEPA. The five systems are: California Environmental Reporting System (CERS), EnviroStor, GeoTracker, California Integrated Water Quality System (CIWQS), and Toxic Release Inventory (TRI).

FRS Environmental Interest
Source and System ID : CA-ENVIROVIEW - 206537

Facility Name : MO DION & SONS INC
Facility Address : 1569 WEST 16TH STREET, LONG BEACH, CA 90813-1286
County : LOS ANGELES

Site Details
Registry ID : 110002646352
FRS Facility URL : Click here for hyperlink provided by the agency.
Last Date in Agency List : 2021-07-17

Source Description
Source Description : The Emission Inventory System (EIS) maintains an inventory of large stationary sources and voluntarily-reported smaller sources of air point pollution emitters. It contains information about facility sites and their physical location, emission units, emission processes, release points, control approaches, and regulations. Facility inventory data are kept separate from the emissions data and have stable identifiers to improve continuity from year to year and to help identify duplicate or missing facilities.

Map Id: B70
Direction: SW
Distance: 0.075 mi., 395 ft.
Elevation: 11 ft.
Relative: Lower

Site Name : MO DION & SONS INC | DION & SONS, INCORPORATED | DION M O & SONS
1569 WEST 16TH STREET | 1569 W 16TH ST | 1515 & 1569 W 16TH ST
LONG BEACH, CA

Database(s) : [CALEPA SITES - CA, CERCLIS NFRAP, ECHO, ENVIROSTOR - CA, EPA LUST, FRS, HAZNET - CA, HIST CORTESE - CA, HWG - CA, LUST REG 4 - CA, MANIFEST EPA, RCRA_LQG, SEMS_8R_ARCHIVED SITES] ***(cont.)***

Envirosite ID: 221915
EPA ID: N/R

FRS ***(cont.)***

HWTS-DATAMART provides California with information on hazardous waste shipments for generators, transporters, and treatment, storage, and disposal facilities.

Source Description :

RCRAInfo is EPA's comprehensive information system that supports the Resource Conservation and Recovery Act (RCRA) of 1976 and the Hazardous and Solid Waste Amendments (HSWA) of 1984 through the tracking of events and activities related to facilities that generate, transport, and treat, store, or dispose of hazardous waste. RCRAInfo allows RCRA program staff to track the notification, permit, compliance, and corrective action activities required under RCRA. RCRAInfo also supports generation of the National Hazardous Waste Biennial Report. All generators and treatment, storage, and disposal facilities who handle hazardous waste are required to report to the EPA Administrator at least once every two years to support creation of the Biennial Report.

FRS Environmental Interest

Source and System ID :	EIS - 305311 HWTS-DATAMART - CAD046434676 RCRAINFO - CAD046434676

HAZNET - CA

Facility Name :	MO DION & SONS INC
Facility Address :	1569 W 16TH ST, LONG BEACH, CA 90813
County :	LOS ANGELES

Site Details

Generator EPA ID :	CAD046434676
Active :	Active
Category :	FEDERAL
Facility Types :	N/R
Type :	PERMANENT
Contact Name :	N/R
Contact Phone :	N/R
Facility Mailing Address :	1543 W 16TH ST, LONG BEACH, CA 908131210
Latitude :	33.78737058
Longitude :	-118.21330200
Agency Hyperlink :	Click here for hyperlink provided by the agency.
Last Date in Agency List :	2021-07-08

Waste Generator Details

State Waste :	2019: 221 - Waste oil and mixed oil, 0.00000 tons to CAT080013352 2019: 133 - Aqueous solution with total organic residues 10 percent or more, 2.50200 tons to CAD099452708

Map Id: B70
Direction: SW
Distance: 0.075 mi., 395 ft.
Elevation: 11 ft.
Relative: Lower

Site Name : MO DION & SONS INC | DION & SONS, INCORPORATED | DION M O & SONS
1569 WEST 16TH STREET | 1569 W 16TH ST | 1515 & 1569 W 16TH ST
LONG BEACH, CA

Database(s) : [CALEPA SITES - CA, CERCLIS NFRAP, ECHO, ENVIROSTOR - CA, EPA LUST, FRS, HAZNET - CA, HIST CORTESE - CA, HWG - CA, LUST REG 4 - CA, MANIFEST EPA, RCRA_LQG, SEMS_8R_ARCHIVED SITES] ***(cont.)***

Envirosite ID: 221915
EPA ID: N/R

HAZNET - CA ***(cont.)***

2018: 133 - Aqueous solution with total organic residues 10 percent or more, 6.46350 tons to CAD099452708
2016: 134 - Aqueous solution with total organic residues less than 10 percent, 0.357 tons to CAD097030993
2011: 223 - Unspecified oil-containing waste, 0.075 tons to CAT080013352
2011: 223 - Unspecified oil-containing waste, 3.336 tons to CAD981696420
2011: 134 - Aqueous solution with total organic residues less than 10 percent, 1.05 tons to CAD028409019
2011: 135 - Unspecified aqueous solution, 1.407 tons to CAT080013352
2011: 221 - Waste oil and mixed oil, 2.28 tons to CAD981696420
2010: 223 - Unspecified oil-containing waste, 1.8348 tons to CAD981696420
2010: 213 - Hydrocarbon solvents (benzene, hexane, Stoddard, Etc.), 2.06415 tons to TND000772186
2003: 221 - Waste oil and mixed oil, 6.84 tons to CAD099452708
2002: 221 - Waste oil and mixed oil, 3.002 tons to CAD099452708
2000: 223 - Unspecified oil-containing waste, 0.4587 tons to CAT080033681
2000: 221 - Waste oil and mixed oil, 14.9682 tons to CAT080013352
1998: 241 - Tank bottom waste, 1.0425 tons to CAT080013352
1997: 343 - Unspecified organic liquid mixture, 2.0455 tons to CAD044429835
1996: 221 - Waste oil and mixed oil, 1.406 tons to CAD981696420
1995: 343 - Unspecified organic liquid mixture, 2.0455 tons to CAD044429835
1994: 134 - Aqueous solution with total organic residues less than 10 percent, 3.465 tons to CAD050099696
1994: 221 - Waste oil and mixed oil, 0.76 tons to CAD050099696
1993: 135 - Unspecified aqueous solution, 1.26 tons to CAD050099696

HIST CORTESE - CA

Facility Name :	M O DION & SONS
Facility Address :	1569 WEST 16TH STREET, LONG BEACH, 90813
County :	LOS ANGELES
Status Date :	1995-06-20
Status :	REFER: RWQCB
Envirostor ID :	19290263
Program Type :	HISTORICAL
Site Code :	N/R
CalEnviroScreen Score :	NA
Latitude :	33.787549
Longitude :	-118.213381
Last Date in Agency List :	2021-09-23

Map Id: B70
Direction: SW
Distance: 0.075 mi., 395 ft.
Elevation: 11 ft.
Relative: Lower

Site Name : MO DION & SONS INC | DION & SONS, INCORPORATED | DION M O & SONS
1569 WEST 16TH STREET | 1569 W 16TH ST | 1515 & 1569 W 16TH ST
LONG BEACH, CA

Database(s) : [CALEPA SITES - CA, CERCLIS NFRAP, ECHO, ENVIROSTOR - CA, EPA LUST, FRS, HAZNET - CA, HIST CORTESE - CA, HWG - CA, LUST REG 4 - CA, MANIFEST EPA, RCRA_LQG, SEMS_8R_ARCHIVED SITES] ***(cont.)***

Envirosite ID: 221915
EPA ID: N/R

HWG - CA

Facility Name :	MO DION & SONS INC
Facility Address :	1569 W 16TH ST, LONG BEACH, CA 90813
County :	LOS ANGELES
EPA ID :	CAD046434676
Status :	Active
Category :	FEDERAL
Type :	PERMANENT
Facility Type :	N/R
Mailing Address :	1543 W 16TH ST, LONG BEACH, CA 908131210
Owner Name :	PAT CULLEN
Owner Address :	1543 W 16TH ST, LONG BEACH, CA 908130000
Operator Name :	NORA MANCILLAS
Operator Address :	1543 W 16TH ST, LONG BEACH, CA 90813
Latitude :	33.787311
Longitude :	-118.213296

LUST REG 4 - CA

Facility Name :	DION & SONS, INCORPORATED
Facility Address :	1569 West 16TH Street, LONG BEACH, CA 90813
County :	Los Angeles

Site Details

Status Date :	2017-05-23
Status :	Completed - Case Closed
Begin Date :	1992-02-02
Global ID :	T0603701934
Region :	REGION 4
Site History :	N/R
RB Case Number :	908130207A
Potential Media Affected :	Aquifer used for drinking water supply
Potential Contaminants of Concern :	Gasoline
Local Agency :	LONG BEACH, CITY OF
Local Case Number :	N/R
Lead Agency :	LOS ANGELES RWQCB (REGION 4)
File Location :	Regional Board
CUF Case :	YES
Caseworker :	DPP
Case Type :	LUST Cleanup Site
How Discovered :	N/R
How Discovered Description :	N/R
Stop Method :	N/R
Stop Description :	N/R
Calwater Watershed Name :	Los Angeles River - Los Angeles (412.10)
DWR Groundwater Subbasin Name :	Coastal Plain Of Los Angeles - West Coast (4-011.03)

Map Id: B70
Direction: SW
Distance: 0.075 mi., 395 ft.
Elevation: 11 ft.
Relative: Lower

Site Name : MO DION & SONS INC | DION & SONS, INCORPORATED | DION M O & SONS
1569 WEST 16TH STREET | 1569 W 16TH ST | 1515 & 1569 W 16TH ST
LONG BEACH, CA

Database(s) : [CALEPA SITES - CA, CERCLIS NFRAP, ECHO, ENVIROSTOR - CA, EPA LUST, FRS, HAZNET - CA, HIST CORTESE - CA, HWG - CA, LUST REG 4 - CA, MANIFEST EPA, RCRA_LQG, SEMS_8R_ARCHIVED SITES] ***(cont.)***

Envirosite ID: 221915
EPA ID: N/R

LUST REG 4 - CA ***(cont.)***

Disadvantaged Community :	Severely Disadvantaged Community
Latitude :	33.787516
Longitude :	-118.213573
Agency URL :	Click here for hyperlink provided by the agency.
Last Date in Agency List :	2021-09-08

Contacts Summary

Global ID :	T0603701934
Contact Name :	CARMEN PIRO
Contact Type :	Local Agency Caseworker
Organization Name :	LONG BEACH, CITY OF
Address :	2525 GRAND AVE.
City :	LONG BEACH
Phone Number :	5625704137
Email :	carmen.piro@longbeach.gov

Global ID :	T0603701934
Contact Name :	DANIEL PIROTTON
Contact Type :	Regional Board Caseworker
Organization Name :	LOS ANGELES RWQCB (REGION 4)
Address :	N/R
City :	R4 UNKNOWN
Phone Number :	2135766714
Email :	dpirotton@waterboards.ca.gov

Regulatory Activities

Details for this site have been truncated due to the large number of available details for this site within this dataset. For the complete details for this site, contact your Envirosite account representative for a complimentary site report containing all of the details available.

Date :	2017-05-23
Global ID :	T0603701934
Action Type :	ENFORCEMENT
Action :	Closure/No Further Action Letter

Date :	2017-02-16
Global ID :	T0603701934
Action Type :	RESPONSE
Action :	Other Report / Document

Map Id: B70
Direction: SW
Distance: 0.075 mi., 395 ft.
Elevation: 11 ft.
Relative: Lower

Site Name : MO DION & SONS INC | DION & SONS, INCORPORATED | DION M O & SONS
1569 WEST 16TH STREET | 1569 W 16TH ST | 1515 & 1569 W 16TH ST
LONG BEACH, CA

Database(s) : [CALEPA SITES - CA, CERCLIS NFRAP, ECHO, ENVIROSTOR - CA, EPA LUST, FRS, HAZNET - CA, HIST CORTESE - CA, HWG - CA, LUST REG 4 - CA, MANIFEST EPA, RCRA_LQG, SEMS_8R_ARCHIVED SITES] ***(cont.)***

Envirosite ID: 221915
EPA ID: N/R

LUST REG 4 - CA ***(cont.)***

Date :	2016-12-16
Global ID :	T0603701934
Action Type :	ENFORCEMENT
Action :	Notification - Preclosure
Date :	2016-07-15
Global ID :	T0603701934
Action Type :	RESPONSE
Action :	Monitoring Report - Quarterly - Regulator Responded
Date :	2016-04-15
Global ID :	T0603701934
Action Type :	RESPONSE
Action :	Monitoring Report - Quarterly
Date :	2016-01-15
Global ID :	T0603701934
Action Type :	RESPONSE
Action :	Monitoring Report - Quarterly
Date :	2015-10-15
Global ID :	T0603701934
Action Type :	RESPONSE
Action :	Monitoring Report - Quarterly
Date :	2015-04-15
Global ID :	T0603701934
Action Type :	RESPONSE
Action :	Monitoring Report - Quarterly
Date :	2015-01-15
Global ID :	T0603701934
Action Type :	RESPONSE
Action :	Well Installation Report
Date :	2015-01-15
Global ID :	T0603701934
Action Type :	RESPONSE
Action :	Monitoring Report - Quarterly

Map Id: B70
Direction: SW
Distance: 0.075 mi., 395 ft.
Elevation: 11 ft.
Relative: Lower

Site Name : MO DION & SONS INC | DION & SONS, INCORPORATED | DION M O & SONS
1569 WEST 16TH STREET | 1569 W 16TH ST | 1515 & 1569 W 16TH ST
LONG BEACH, CA

Database(s) : [CALEPA SITES - CA, CERCLIS NFRAP, ECHO, ENVIROSTOR - CA, EPA LUST, FRS, HAZNET - CA, HIST CORTESE - CA, HWG - CA, LUST REG 4 - CA, MANIFEST EPA, RCRA_LQG, SEMS_8R_ARCHIVED SITES] ***(cont.)***

Envirosite ID: 221915
EPA ID: N/R

LUST REG 4 - CA ***(cont.)***

Status History

Status Date :	2017-05-23
Global ID :	T0603701934
Status :	Completed - Case Closed
Status Date :	2000-08-18
Global ID :	T0603701934
Status :	Open - Site Assessment
Status Date :	1999-04-16
Global ID :	T0603701934
Status :	Open - Site Assessment
Status Date :	1992-02-02
Global ID :	T0603701934
Status :	Open - Case Begin Date
Status Date :	1992-02-02
Global ID :	T0603701934
Status :	Open - Remediation

MANIFEST EPA

Manifest Details

Details for this site have been truncated due to the large number of available details for this site within this dataset. For the complete details for this site, contact your Envirosite account representative for a complimentary site report containing all of the details available.

Manifest Number :	018221868JJK
Shipped Date :	2021-05-05
Updated Date :	2021-06-04
Received Date :	2021-05-05
Status :	Signed
Generator ID :	CAD046434676
Generator Name :	DION & SONS
Generator Address :	1569 W 16TH ST, LONG BEACH, CA 90813
Generator Mailing :	1569 W 16TH ST, LONG BEACH, CA 90813
Generator Contact :	N/R
Destination ID :	CAT080013352
Destination Name :	WORLD OIL RECYCLING
Destination Mailing :	2000 N. ALAMEDA STREET CA90222 CA037US 2000, COMPTON, CA 90222
Destination Address :	2000 N. ALAMEDA STREET, COMPTON, CA 90222-0000
Destination Contact :	N/R

Map Id: B70
Direction: SW
Distance: 0.075 mi., 395 ft.
Elevation: 11 ft.
Relative: Lower

Site Name : MO DION & SONS INC | DION & SONS, INCORPORATED | DION M O & SONS
1569 WEST 16TH STREET | 1569 W 16TH ST | 1515 & 1569 W 16TH ST
LONG BEACH, CA

Database(s) : [CALEPA SITES - CA, CERCLIS NFRAP, ECHO, ENVIROSTOR - CA, EPA LUST, FRS, HAZNET - CA, HIST CORTESE - CA, HWG - CA, LUST REG 4 - CA, MANIFEST EPA, RCRA_LQG, SEMS_8R_ARCHIVED SITES] ***(cont.)***

Envirosite ID: 221915
EPA ID: N/R

MANIFEST EPA ***(cont.)***

Submission Type :	DataImage5Copy
Origin Type :	Service
Manifest Residue :	N
Rejection :	N
Last Date in Agency List :	2021-09-04

Waste Details

Waste Line Number :	1
Is DOT Hazardous :	N
DOT ID Number :	N/R
DOT Information :	N/R
Non Waste Description :	NON RCRA HAZARDOUS WASTE, LIQUID (USED OILS/MIXED OILS)
Quantity :	2760 Gallons
Quantity Tons, Acute, Non-Acute :	11.509591, 0, 11.509591
Quantity Kg, Acute, Non-Acute :	0, 10439.545
Management Method :	H039 - OTHER RECOVERY OR RECLAMATION FOR REUSE
Is EPA Waste :	N
Federal Code :	N/R
State Code :	CA - 221

Manifest Details

Manifest Number :	021688381JJK
Shipped Date :	2021-04-27
Updated Date :	2021-05-26
Received Date :	2021-05-03
Status :	Signed
Generator ID :	CAD046434676
Generator Name :	MO DION & SONS INC
Generator Address :	1569 W 16TH ST, LONG BEACH, CA 90813
Generator Mailing :	1569 W 16TH ST, LONG BEACH, CA 90813
Generator Contact :	N/R
Destination ID :	CAT080013352
Destination Name :	WORLD OIL RECYCLING
Destination Mailing :	2000 N. ALAMEDA STREET CA90222 CA037US 2000, COMPTON, CA 90222
Destination Address :	2000 N. ALAMEDA STREET, COMPTON, CA 90222-0000
Destination Contact :	N/R
Submission Type :	DataImage5Copy
Origin Type :	Service
Manifest Residue :	N
Rejection :	N
Last Date in Agency List :	2021-09-04

Map Id: B70
Direction: SW
Distance: 0.075 mi., 395 ft.
Elevation: 11 ft.
Relative: Lower

Site Name : MO DION & SONS INC | DION & SONS, INCORPORATED | DION M O & SONS
1569 WEST 16TH STREET | 1569 W 16TH ST | 1515 & 1569 W 16TH ST
LONG BEACH, CA

Database(s) : [CALEPA SITES - CA, CERCLIS NFRAP, ECHO, ENVIROSTOR - CA, EPA LUST, FRS, HAZNET - CA, HIST CORTESE - CA, HWG - CA, LUST REG 4 - CA, MANIFEST EPA, RCRA_LQG, SEMS_8R_ARCHIVED SITES] ***(cont.)***

Envirosite ID: 221915
EPA ID: N/R

MANIFEST EPA ***(cont.)***

Waste Details

Waste Line Number :	1
Is DOT Hazardous :	N
DOT ID Number :	N/R
DOT Information :	N/R
Non Waste Description :	Non-RCRA hazardous waste, solid (Oil/diesel pads and debris)
Quantity :	600 Pounds
Quantity Tons, Acute, Non-Acute :	0.3, 0, 0.3
Quantity Kg, Acute, Non-Acute :	0, 272.109
Management Method :	H100 - PHYSICAL TREATMENT ONLY
Is EPA Waste :	N
Federal Code :	N/R
State Code :	CA - 352

Manifest Details

Manifest Number :	021688382JJK
Shipped Date :	2021-04-27
Updated Date :	2021-05-26
Received Date :	2021-05-03
Status :	Signed
Generator ID :	CAD046434676
Generator Name :	MO DION & SONS INC
Generator Address :	1569 W 16TH ST, LONG BEACH, CA 90813
Generator Mailing :	PO BOX 270, LONG BEACH, CA 90801
Generator Contact :	N/R
Destination ID :	CAT080013352
Destination Name :	WORLD OIL RECYCLING
Destination Mailing :	2000 N. ALAMEDA STREET CA90222 CA037US 2000, COMPTON, CA 90222
Destination Address :	2000 N. ALAMEDA STREET, COMPTON, CA 90222-0000
Destination Contact :	N/R
Submission Type :	DataImage5Copy
Origin Type :	Service
Manifest Residue :	N
Rejection :	N
Last Date in Agency List :	2021-09-04

Waste Details

Waste Line Number :	1
Is DOT Hazardous :	Y
DOT ID Number :	UN1203
DOT Information :	UN1203, Waste Gasoline, 3, RQ
Non Waste Description :	N/R
Quantity :	80 Gallons
Quantity Tons, Acute, Non-Acute :	0.33361134, 0, 0.33361134

Map Id: B70
Direction: SW
Distance: 0.075 mi., 395 ft.
Elevation: 11 ft.
Relative: Lower

Site Name : MO DION & SONS INC | DION & SONS, INCORPORATED | DION M O & SONS
1569 WEST 16TH STREET | 1569 W 16TH ST | 1515 & 1569 W 16TH ST
LONG BEACH, CA

Database(s) : [CALEPA SITES - CA, CERCLIS NFRAP, ECHO, ENVIROSTOR - CA, EPA LUST, FRS, HAZNET - CA, HIST CORTESE - CA, HWG - CA, LUST REG 4 - CA, MANIFEST EPA, RCRA_LQG, SEMS_8R_ARCHIVED SITES] ***(cont.)***

Envirosite ID: 221915
EPA ID: N/R

MANIFEST EPA ***(cont.)***

Quantity Kg, Acute, Non-Acute :	0, 302.5955
Management Method :	H039 - OTHER RECOVERY OR RECLAMATION FOR REUSE
Is EPA Waste :	Y
Federal Code :	D001, D018
State Code :	CA - 343
Waste Line Number :	2
Is DOT Hazardous :	Y
DOT ID Number :	NA1993
DOT Information :	NA1993, Waste Combustible liquid n.o.s., PG III
Non Waste Description :	N/R
Quantity :	250 Gallons
Quantity Tons, Acute, Non-Acute :	1.0425354, 0, 1.0425354
Quantity Kg, Acute, Non-Acute :	0, 945.61096
Management Method :	H039 - OTHER RECOVERY OR RECLAMATION FOR REUSE
Is EPA Waste :	Y
Federal Code :	N/R
State Code :	CA - 223

Manifest Details

Manifest Number :	021688066JJK
Shipped Date :	2021-03-11
Updated Date :	2021-04-01
Received Date :	2021-03-11
Status :	Signed
Generator ID :	CAD046434676
Generator Name :	MO DION & SONS INC
Generator Address :	1569 W 16TH ST, LONG BEACH, CA 90813
Generator Mailing :	1569 W 16TH ST, LONG BEACH, CA 90813
Generator Contact :	N/R
Destination ID :	CAT080013352
Destination Name :	WORLD OIL RECYCLING
Destination Mailing :	2000 N. ALAMEDA STREET CA90222 CA037US 2000, COMPTON, CA 90222
Destination Address :	2000 N. ALAMEDA STREET, COMPTON, CA 90222-0000
Destination Contact :	N/R
Submission Type :	DataImage5Copy
Origin Type :	Service
Manifest Residue :	N
Rejection :	N
Last Date in Agency List :	2021-09-04

Map Id: B70
Direction: SW
Distance: 0.075 mi., 395 ft.
Elevation: 11 ft.
Relative: Lower

Site Name : MO DION & SONS INC | DION & SONS, INCORPORATED | DION M O & SONS
1569 WEST 16TH STREET | 1569 W 16TH ST | 1515 & 1569 W 16TH ST
LONG BEACH, CA

Database(s) : [CALEPA SITES - CA, CERCLIS NFRAP, ECHO, ENVIROSTOR - CA, EPA LUST, FRS, HAZNET - CA, HIST CORTESE - CA, HWG - CA, LUST REG 4 - CA, MANIFEST EPA, RCRA_LQG, SEMS_8R_ARCHIVED SITES] ***(cont.)***

Envirosite ID: 221915
EPA ID: N/R

MANIFEST EPA ***(cont.)***

Waste Details

Waste Line Number :	1
Is DOT Hazardous :	Y
DOT ID Number :	NA1993
DOT Information :	NA1993, Combustible liquid n.o.s., PG III (Diesel/water)
Non Waste Description :	N/R
Quantity :	850 Gallons
Quantity Tons, Acute, Non-Acute :	3.5446205, 0, 3.5446205
Quantity Kg, Acute, Non-Acute :	0, 3215.0771
Management Method :	H039 - OTHER RECOVERY OR RECLAMATION FOR REUSE
Is EPA Waste :	N
Federal Code :	N/R
State Code :	CA - 223

Manifest Details

Manifest Number :	021683567JJK
Shipped Date :	2020-12-02
Updated Date :	2020-12-18
Received Date :	2020-12-02
Status :	Signed
Generator ID :	CAD046434676
Generator Name :	MO DION & SONS INC
Generator Address :	1569 W 16TH ST, LONG BEACH, CA 90813
Generator Mailing :	1569 W 16TH ST, LONG BEACH, CA 90813
Generator Contact :	N/R
Destination ID :	CAT080013352
Destination Name :	WORLD OIL RECYCLING
Destination Mailing :	2000 N. ALAMEDA STREET CA90222 CA037US 2000, COMPTON, CA 90222
Destination Address :	2000 N. ALAMEDA STREET, COMPTON, CA 90222-0000
Destination Contact :	N/R
Submission Type :	DataImage5Copy
Origin Type :	Service
Manifest Residue :	N
Rejection :	N
Last Date in Agency List :	2021-09-04

Waste Details

Waste Line Number :	1
Is DOT Hazardous :	Y
DOT ID Number :	NA1993
DOT Information :	RQ, NA1993, Combustible liquid n.o.s. (diesel), PG III
Non Waste Description :	N/R
Quantity :	1520 Gallons
Quantity Tons, Acute, Non-Acute :	6.3386154, 0, 6.3386154

Map Id: B70
Direction: SW
Distance: 0.075 mi., 395 ft.
Elevation: 11 ft.
Relative: Lower

Site Name : MO DION & SONS INC | DION & SONS, INCORPORATED | DION M O & SONS
1569 WEST 16TH STREET | 1569 W 16TH ST | 1515 & 1569 W 16TH ST
LONG BEACH, CA

Database(s) : [CALEPA SITES - CA, CERCLIS NFRAP, ECHO, ENVIROSTOR - CA, EPA LUST, FRS, HAZNET - CA, HIST CORTESE - CA, HWG - CA, LUST REG 4 - CA, MANIFEST EPA, RCRA_LQG, SEMS_8R_ARCHIVED SITES] ***(cont.)***

Envirosite ID: 221915
EPA ID: N/R

MANIFEST EPA ***(cont.)***

Quantity Kg, Acute, Non-Acute :	0, 5749.3145
Management Method :	H039 - OTHER RECOVERY OR RECLAMATION FOR REUSE
Is EPA Waste :	N
Federal Code :	N/R
State Code :	CA - 343

RCRA_LQG

Facility Name :	MO DION & SONS INC
Facility Address :	1569 W 16TH ST, LONG BEACH, CA 90813
County :	LOS ANGELES
Date Form Received by Agency :	1986-01-16
EPA ID :	CAD046434676
Mailing Address :	PO BOX 270, LONG BEACH, CA 90801
Contact :	N/R
Contact Address :	N/R
Contact Country :	US
Contact Telephone :	N/R
Contact Email :	N/R
EPA Region :	09
Land Type :	Other land type
Source Type :	Notification
Classification :	Large Quantity Generator

Description :

Handlers that generate 1,000 kg or more of hazardous waste during any calendar month; or generate more than 1 kg of acutely hazardous waste during any calendar month; or generate more than 100 kg of any residue or contaminated soil, waste or other debris resulting from the cleanup of a spill, into or on any land or water, of acutely hazardous waste during any calendar month; or generate 1 kg or less of acutely hazardous waste during any calendar month, and accumulate more than 1 kg of acutely hazardous waste at any time; or generate 100 kg or less of any residue or contaminated soil, waste or other debris resulting from the cleanup of a spill, into or on any land or water, of acutely hazardous waste during any calendar month, and accumulated more than 100 kg of that material at any time.

Last Date in Agency List :	2021-09-03

Owner/Operator Summary

Owner/Operator Name :	MO DION & SONS INC
Owner/Operator Address :	NOT REQUIRED, NOT REQUIRED, ME 99999
Owner/Operator Country :	N/R
Owner/Operator Telephone :	415-555-1212
Owner/Operator Email :	N/R
Owner/Operator Fax :	N/R
Legal Status :	Private

Map Id: B70
Direction: SW
Distance: 0.075 mi., 395 ft.
Elevation: 11 ft.
Relative: Lower

Site Name : MO DION & SONS INC | DION & SONS, INCORPORATED | DION M O & SONS
1569 WEST 16TH STREET | 1569 W 16TH ST | 1515 & 1569 W 16TH ST
LONG BEACH, CA

Database(s) : [CALEPA SITES - CA, CERCLIS NFRAP, ECHO, ENVIROSTOR - CA, EPA LUST, FRS, HAZNET - CA, HIST CORTESE - CA, HWG - CA, LUST REG 4 - CA, MANIFEST EPA, RCRA_LQG, SEMS_8R_ARCHIVED SITES] ***(cont.)***

Envirosite ID: 221915
EPA ID: N/R

RCRA_LQG ***(cont.)***

Owner/Operator Type :	Owner
Owner/Operator Start Date :	N/R
Owner/Operator End Date :	N/R

Handler Activities Summary

U.S. Importer of Hazardous Waste :	N
Mixed Waste (Haz. and Radioactive) :	N
Recycler of Hazardous Waste :	N
Transporter of Hazardous Waste :	N
Treater, Storer or Disposer of HW :	N
Underground Injection Activity :	N
On-site Burner Exemption :	N
Furnace Exemption :	N
Used Oil Fuel Burner :	N
Used Oil Processor :	N
Used Oil Refiner :	N
Used Oil Fuel Marketer to Burner :	N
Used Oil Specification Marketer :	N
Used Oil Transfer Facility :	N
Used Oil Transporter :	N

Notices of Violations Summary

Regulation Violated :	N

Evaluation Action Summary

Evaluation Date :	1994-06-03
Evaluation :	COMPLIANCE EVALUATION INSPECTION ON-SITE
Area of Violation :	N/R
Date Achieved Compliance :	N/R
Evaluation Lead Agency :	State Contractor/Grantee

SEMS_8R_ARCHIVED SITES

Facility Name :	DION M O & SONS
Facility Address :	1515 & 1569 W 16TH ST, LONG BEACH, CA 90813
County :	LOS ANGELES

Site Details

Site ID :	0901368
EPA ID :	CAD046434676
Region :	09

Map Id: B70
Direction: SW
Distance: 0.075 mi., 395 ft.
Elevation: 11 ft.
Relative: Lower

Site Name : MO DION & SONS INC | DION & SONS, INCORPORATED | DION M O & SONS
1569 WEST 16TH STREET | 1569 W 16TH ST | 1515 & 1569 W 16TH ST
LONG BEACH, CA

Database(s) : [CALEPA SITES - CA, CERCLIS NFRAP, ECHO, ENVIROSTOR - CA, EPA LUST, FRS, HAZNET - CA, HIST CORTESE - CA, HWG - CA, LUST REG 4 - CA, MANIFEST EPA, RCRA_LQG, SEMS_8R_ARCHIVED SITES] ***(cont.)***

Envirosite ID: 221915
EPA ID: N/R

SEMS_8R_ARCHIVED SITES ***(cont.)***

Congressional District :	32
Federal Facility :	N
Federal Facility Docket :	N
NPL Status :	Not on the NPL
Non NPL Status :	NFRAP-Site does not qualify for the NPL based on existing information
FIPS Code :	06037
Superfund Alternative Agreement :	N
Last Date in Agency List :	2021-08-10

Additional Information

Start Date :	1985-11-01
Finish Date :	1985-11-01
OU :	00
Action Code :	DS
Action Name :	DISCVRY
Sequence :	1
Quality :	N/R
Current Action Lead :	St Perf

Start Date :	1985-09-01
Finish Date :	1986-04-01
OU :	00
Action Code :	PA
Action Name :	PA
Sequence :	2
Quality :	L
Current Action Lead :	St Perf

Start Date :	N/R
Finish Date :	1988-12-29
OU :	00
Action Code :	PA
Action Name :	PA
Sequence :	1
Quality :	N
Current Action Lead :	EPA Perf

Start Date :	N/R
Finish Date :	1988-12-29
OU :	00
Action Code :	VS
Action Name :	ARCH SITE
Sequence :	1
Quality :	N/R

Map Id: B70
Direction: SW
Distance: 0.075 mi., 395 ft.
Elevation: 11 ft.
Relative: Lower

Site Name : MO DION & SONS INC | DION & SONS, INCORPORATED | DION M O & SONS
1569 WEST 16TH STREET | 1569 W 16TH ST | 1515 & 1569 W 16TH ST
LONG BEACH, CA

Database(s) : [CALEPA SITES - CA, CERCLIS NFRAP, ECHO, ENVIROSTOR - CA, EPA LUST, FRS, HAZNET - CA, HIST CORTESE - CA, HWG - CA, LUST REG 4 - CA, MANIFEST EPA, RCRA_LQG, SEMS_8R_ARCHIVED SITES] ***(cont.)***

Envirosite ID: 221915
EPA ID: N/R

SEMS_8R_ARCHIVED SITES ***(cont.)***

Current Action Lead :	EPA Perf In-Hse

Map Id: G71
Direction: E
Distance: 0.075 mi., 397 ft.
Elevation: 11 ft.
Relative: Lower

Site Name : DUMAS DIESEL INJECTION | DUMAS FUEL INJECTION | DUMAS DIESEL
1320 W ESTHER | 1320 WEST ESTHER
LONG BEACH, CA 90813

Database(s) : [HAZNET - CA, HWG - CA]

Envirosite ID: 585034
EPA ID: CAL000130244

HAZNET - CA

Facility Name :	DUMAS DIESEL
Facility Address :	1320 WEST ESTHER, LONG BEACH, CA 90813
County :	LOS ANGELES

Site Details

Generator EPA ID :	CAL000130244
Active :	Inactive
Category :	STATE
Facility Types :	N/R
Type :	PERMANENT
Contact Name :	N/R
Contact Phone :	N/R
Facility Mailing Address :	1320 W ESTHER ST, LONG BEACH, CA 908130000
Latitude :	33.78895412
Longitude :	-118.20927380
Agency Hyperlink :	Click here for hyperlink provided by the agency.
Last Date in Agency List :	2021-07-08

Waste Generator Details

State Waste :	1996: 214 - Unspecified solvent mixture, 1.08 tons to CAD028409019

Facility Name :	DUMAS DIESEL INJECTION
Facility Address :	1320 W ESTHER, LONG BEACH, CA 90813
County :	LOS ANGELES

Map Id: G71
Direction: E
Distance: 0.075 mi., 397 ft.
Elevation: 11 ft.
Relative: Lower

Site Name : DUMAS DIESEL INJECTION | DUMAS FUEL INJECTION | DUMAS DIESEL
1320 W ESTHER | 1320 WEST ESTHER
LONG BEACH, CA 90813

Database(s) : [HAZNET - CA, HWG - CA] ***(cont.)***

Envirosite ID: 585034
EPA ID: CAL000130244

HAZNET - CA ***(cont.)***

Site Details

Generator EPA ID :	CAL000214789
Active :	Inactive
Category :	STATE
Facility Types :	N/R
Type :	PERMANENT
Contact Name :	N/R
Contact Phone :	N/R
Facility Mailing Address :	646 W ESTHER ST, LONG BEACH, CA 908130000
Latitude :	33.78895412
Longitude :	-118.20927380
Agency Hyperlink :	Click here for hyperlink provided by the agency.
Last Date in Agency List :	2021-07-08

Waste Generator Details

State Waste :

2005: 343 - Unspecified organic liquid mixture, 1.87 tons to CAT080013352
2004: 343 - Unspecified organic liquid mixture, 7.429 tons to CAT080013352
2003: 343 - Unspecified organic liquid mixture, 7.174 tons to CAT080013352
2003: 343 - Unspecified organic liquid mixture, 1.87 tons to CAT080033681
2002: 343 - Unspecified organic liquid mixture, 3.74 tons to CAT080033681
2002: 135 - Unspecified aqueous solution, 0.462 tons to CAT080013352
2002: 352 - Other organic solids, 0.4 tons to CAT080033681
2002: 343 - Unspecified organic liquid mixture, 0.748 tons to CAT080013352
2001: 343 - Unspecified organic liquid mixture, 1.87 tons to CAT080033681
2001: 221 - Waste oil and mixed oil, 3.99 tons to CAT080013352
2001: 221 - Waste oil and mixed oil, 1.045 tons to CAT080013352
2000: 221 - Waste oil and mixed oil, 5.225 tons to CAT080013352

Facility Name :	DUMAS FUEL INJECTION
Facility Address :	1320 W ESTHER, LONG BEACH, CA 90813
County :	LOS ANGELES

Site Details

Generator EPA ID :	CAL000181265
Active :	Inactive
Category :	STATE
Facility Types :	N/R
Type :	PERMANENT
Contact Name :	N/R
Contact Phone :	N/R
Facility Mailing Address :	1320 W ESTHER, LONG BEACH, CA 908130000
Latitude :	33.78895412
Longitude :	-118.20927380
Agency Hyperlink :	Click here for hyperlink provided by the agency.

Map Id: G71
Direction: E
Distance: 0.075 mi., 397 ft.
Elevation: 11 ft.
Relative: Lower

Site Name : DUMAS DIESEL INJECTION | DUMAS FUEL INJECTION | DUMAS DIESEL
1320 W ESTHER | 1320 WEST ESTHER
LONG BEACH, CA 90813

Database(s) : [HAZNET - CA, HWG - CA] ***(cont.)***

Envirosite ID: 585034
EPA ID: CAL000130244

HAZNET - CA ***(cont.)***

Last Date in Agency List : 2021-07-08

Waste Generator Details
State Waste : 1999: 221 - Waste oil and mixed oil, 3.04 tons to CAT080033681

HWG - CA

Facility Name : DUMAS DIESEL
Facility Address : 1320 WEST ESTHER, LONG BEACH, CA 90813
County : LOS ANGELES

EPA ID : CAL000130244
Status : Inactive
Category : STATE
Type : PERMANENT
Facility Type : N/R
Mailing Address : 1320 W ESTHER ST, LONG BEACH, CA 908130000
Owner Name : JOE DUMAS
Owner Address : 1320 W ESTHER ST, LONG BEACH, CA 908131314
Operator Name : JOE L DUMAS
Operator Address : PER LTR/SOLD BUS. WORKS FOR, LONG BEACH, CA 908131314
Latitude : 33.789031
Longitude : -118.209416

Facility Name : DUMAS DIESEL INJECTION
Facility Address : 1320 W ESTHER, LONG BEACH, CA 90813
County : LOS ANGELES

EPA ID : CAL000214789
Status : Inactive
Category : STATE
Type : PERMANENT
Facility Type : N/R
Mailing Address : 646 W ESTHER ST, LONG BEACH, CA 908130000
Owner Name : JOE DUMAS
Owner Address : 1320 W ESTHER ST, LONG BEACH, CA 908130000
Operator Name : JOE DUMAS/OWNER
Operator Address : LONG BEACH, CA 908130000
Latitude : 33.789031
Longitude : -118.209416

Facility Name : DUMAS FUEL INJECTION
Facility Address : 1320 W ESTHER, LONG BEACH, CA 90813
County : LOS ANGELES

EPA ID : CAL000181265
Status : Inactive
Category : STATE
Type : PERMANENT

Map Id: G71
Direction: E
Distance: 0.075 mi., 397 ft.
Elevation: 11 ft.
Relative: Lower

Site Name : DUMAS DIESEL INJECTION | DUMAS FUEL INJECTION | DUMAS DIESEL
1320 W ESTHER | 1320 WEST ESTHER
LONG BEACH, CA 90813

Database(s) : [HAZNET - CA, HWG - CA] ***(cont.)***

Envirosite ID: 585034
EPA ID: CAL000130244

HWG - CA ***(cont.)***

Facility Type :	N/R
Mailing Address :	1320 W ESTHER, LONG BEACH, CA 908130000
Owner Name :	STEVEN OATES
Owner Address :	1320 W ESTHER, LONG BEACH, CA 908130000
Operator Name :	STEVE OATES OWNER
Operator Address :	INACTIVE PER VQ00 - BMI, LONG BEACH, CA 908130000
Latitude :	33.789031
Longitude :	-118.209416

Map Id: I72
Direction: W
Distance: 0.075 mi., 399 ft.
Elevation: 12 ft.
Relative: Lower

Site Name : TONY'S AUTO SERVICE AND TOWING
1750 CANAL
LONG BEACH, CA 90813

Database(s) : [ECHO, FRS, HAZNET - CA, HWG - CA, RCRA_NONGEN]

Envirosite ID: 1095872
EPA ID: N/R

ECHO

Facility Name :	TONY'S AUTO SERVICE AND TOWING
Facility Address :	1750 CANAL, LONG BEACH, CA 90813
County :	LOS ANGELES
Last Inspection Date :	N/R
Registry ID :	110070456293
FIPS Code :	N/R
EPA Region :	09
Inspection Count :	0
Last Inspection Days :	N/R
Informal Count :	0
Last Informal Action Date :	N/R
Formal Action Count :	0
Last Formal Action Date :	N/R
Total Penalties :	0
Penalty Count :	N/R
Last Penalty Date :	N/R
Last Penalty Amount :	N/R
QTRS IN NC :	0
Programs IN SNC :	0
Current Compliance Status :	No Violation Identified
Three-Year Compliance Status :	_____
Collection Method :	Zip Code Centroid
Reference Point :	N/R
Accuracy Meters :	10000
Derived Tribes :	N/R
Derived HUC :	N/R
Derived WBD :	N/R
Derived STCTY FIPS :	N/R
Derived Zip :	N/R
Derived CD113 :	N/R

Map Id: I72
Direction: W
Distance: 0.075 mi., 399 ft.
Elevation: 12 ft.
Relative: Lower

Site Name : TONY'S AUTO SERVICE AND TOWING
1750 CANAL
LONG BEACH, CA 90813

Database(s) : [ECHO, FRS, HAZNET - CA, HWG - CA, RCRA_NONGEN] ***(cont.)***

Envirosite ID: 1095872
EPA ID: N/R

ECHO ***(cont.)***

Derived CB2010 :	N/R
MYRTK Universe :	NNN
NPDES IDs :	N/R
CWA Permit Types :	N/R
CWA Compliance Tracking :	N/R
CWA NAICS :	N/R
CWA SICS :	N/R
CWA Inspection Count :	N/R
CWA Last Inspection Days :	N/R
CWA Informal Count :	N/R
CWA Formal Action Count :	N/R
CWA Last Formal Action Date :	N/R
CWA Penalties :	N/R
CWA Last Penalty Date :	N/R
CWA Last Penalty Amount :	N/R
CWA Quarters IN NC :	N/R
CWA Current Compliance Status :	N/R
CWA Current SNC Flag :	N
CWA 13 Quarters Compliance Status :	N/R
CWA 13 Quarters Effluent Exceedances:	N/R
CWA Three-Year QNCR Codes :	N/R
DFR URL :	Click here for hyperlink provided by the agency.
Facility SIC :	N/R
Facility NAICS :	811111 - General Automotive Repair
Facility Last Inspection EPA Date :	N/R
Facility Last Inspection State Date :	N/R
Facility Last Formal Act EPA Date :	N/R
Facility Last Formal Act State Date :	N/R
Facility Last Informal Act EPA Date :	N/R
Facility Last Informal Act State Date:	N/R
Facility Federal Agency :	N/R
TRI Reporter :	N/R
Facility Imp Water Flag :	N/R
Current SNC Flag :	N
Indian County Flag :	N
Federal Flag :	N/R
US Mexico Border Flag :	N/R
Chesapeak Bay Flag :	N/R
AIR Flag :	N
NPDES Flag :	N
SDWIS Flag :	N
RCRA Flag :	Y
TRI Flag :	N
GHG Flag :	N
Major Flag :	N/R
Active Flag :	Y
NAA Flag :	N
Latitude :	33.780911
Longitude :	-118.196312
Last Date in Agency List :	2021-08-20

FRS

Facility Name :	TONY'S AUTO SERVICE AND TOWING
Facility Address :	1750 CANAL, LONG BEACH, CA 90813
County :	LOS ANGELES

Map Id: I72
Direction: W
Distance: 0.075 mi., 399 ft.
Elevation: 12 ft.
Relative: Lower

Site Name : TONY'S AUTO SERVICE AND TOWING
1750 CANAL
LONG BEACH, CA 90813

Database(s) : [ECHO, FRS, HAZNET - CA, HWG - CA, RCRA_NONGEN] ***(cont.)***

Envirosite ID: 1095872
EPA ID: N/R

FRS ***(cont.)***

Site Details

Registry ID :	110070456293
FRS Facility URL :	Click here for hyperlink provided by the agency.
Last Date in Agency List :	2021-07-17

Source Description

Source Description :

RCRAInfo is EPA's comprehensive information system that supports the Resource Conservation and Recovery Act (RCRA) of 1976 and the Hazardous and Solid Waste Amendments (HSWA) of 1984 through the tracking of events and activities related to facilities that generate, transport, and treat, store, or dispose of hazardous waste. RCRAInfo allows RCRA program staff to track the notification, permit, compliance, and corrective action activities required under RCRA. RCRAInfo also supports generation of the National Hazardous Waste Biennial Report. All generators and treatment, storage, and disposal facilities who handle hazardous waste are required to report to the EPA Administrator at least once every two years to support creation of the Biennial Report.

FRS Environmental Interest

Source and System ID :	RCRAINFO - CAL000287619

HAZNET - CA

Facility Name :	TONY'S AUTO SERVICE AND TOWING
Facility Address :	1750 CANAL, LONG BEACH, CA 90813
County :	LOS ANGELES

Site Details

Generator EPA ID :	CAL000287619
Active :	Active
Category :	STATE
Facility Types :	N/R
Type :	PERMANENT
Contact Name :	N/R
Contact Phone :	N/R
Facility Mailing Address :	1750 CANAL, LONG BEACH, CA 908130000
Latitude :	33.78906405
Longitude :	-118.21377317
Agency Hyperlink :	Click here for hyperlink provided by the agency.
Last Date in Agency List :	2021-07-08

HWG - CA

Facility Name :	TONY'S AUTO SERVICE AND TOWING
Facility Address :	1750 CANAL, LONG BEACH, CA 90813
County :	LOS ANGELES

EPA ID :	CAL000287619
Status :	Active
Category :	STATE

Map Id: I72
Direction: W
Distance: 0.075 mi., 399 ft.
Elevation: 12 ft.
Relative: Lower

Site Name : TONY'S AUTO SERVICE AND TOWING
1750 CANAL
LONG BEACH, CA 90813

Database(s) : [ECHO, FRS, HAZNET - CA, HWG - CA, RCRA_NONGEN] ***(cont.)***

Envirosite ID: 1095872
EPA ID: N/R

HWG - CA ***(cont.)***

Type :	PERMANENT
Facility Type :	N/R
Mailing Address :	1750 CANAL, LONG BEACH, CA 908130000
Owner Name :	TONY'S AUTO SERVICE & TOWING
Owner Address :	1750 CANAL AVE, LONG BEACH, CA 908130000
Operator Name :	TONY BEROVINOS
Operator Address :	1750 CANAL, LONG BEACH, CA 90813
Latitude :	33.789129
Longitude :	-118.213798

RCRA_NONGEN

Facility Name :	TONY'S AUTO SERVICE AND TOWING
Facility Address :	1750 CANAL, LONG BEACH, CA 90813
County :	LOS ANGELES
Date Form Received by Agency :	2004-10-26
EPA ID :	CAL000287619
Mailing Address :	1750 CANAL, LONG BEACH, CA 90813-0000
Contact :	TONY BEROVINOS
Contact Address :	1750 CANAL, LONG BEACH, CA 90813
Contact Country :	N/R
Contact Telephone :	562-435-3821
Contact Email :	MIKEYINLB@GMAIL.COM
EPA Region :	09
Land Type :	Not Reported
Source Type :	Implementer
Classification :	Not a generator, verified
Description :	Not a generator, verified
Last Date in Agency List :	2021-09-03

Owner/Operator Summary

Owner/Operator Name :	TONY BEROVINOS
Owner/Operator Address :	1750 CANAL, LONG BEACH, CA 90813
Owner/Operator Country :	N/R
Owner/Operator Telephone :	562-435-3821
Owner/Operator Email :	N/R
Owner/Operator Fax :	N/R
Legal Status :	Other land type
Owner/Operator Type :	Operator
Owner/Operator Start Date :	N/R
Owner/Operator End Date :	N/R
Owner/Operator Name :	TONY'S AUTO SERVICE & TOWING
Owner/Operator Address :	1750 CANAL AVE, LONG BEACH, CA 90813-0000
Owner/Operator Country :	N/R
Owner/Operator Telephone :	562-435-3821
Owner/Operator Email :	N/R
Owner/Operator Fax :	N/R
Legal Status :	Other land type
Owner/Operator Type :	Owner
Owner/Operator Start Date :	N/R

Map Id: I72
Direction: W
Distance: 0.075 mi., 399 ft.
Elevation: 12 ft.
Relative: Lower

Site Name : TONY'S AUTO SERVICE AND TOWING
1750 CANAL
LONG BEACH, CA 90813

Database(s) : [ECHO, FRS, HAZNET - CA, HWG - CA, RCRA_NONGEN] ***(cont.)***

Envirosite ID: 1095872
EPA ID: N/R

RCRA_NONGEN ***(cont.)***

Owner/Operator End Date :	N/R

Handler Activities Summary

U.S. Importer of Hazardous Waste :	N
Mixed Waste (Haz. and Radioactive) :	N
Recycler of Hazardous Waste :	N
Transporter of Hazardous Waste :	N
Treater, Storer or Disposer of HW :	N
Underground Injection Activity :	N
On-site Burner Exemption :	N
Furnace Exemption :	N
Used Oil Fuel Burner :	N
Used Oil Processor :	N
Used Oil Refiner :	N
Used Oil Fuel Marketer to Burner :	N
Used Oil Specification Marketer :	N
Used Oil Transfer Facility :	N
Used Oil Transporter :	N

Notices of Violations Summary

Regulation Violated :	N

Map Id: H73
Direction: ESE
Distance: 0.077 mi., 409 ft.
Elevation: 11 ft.
Relative: Lower

Site Name : HYDRO SERVICES CO | MARIN HARDWARE
1322 17TH ST
LONG BEACH, CA 90813

Database(s) : [ECHO, FRS, HAZNET - CA, HWG - CA, RCRA_SQG]

Envirosite ID: 517056
EPA ID: CAD982025496

ECHO

Facility Name :	HYDRO SERVICES CO
Facility Address :	1322 17TH ST, LONG BEACH, CA 90813
County :	LOS ANGELES
Last Inspection Date :	N/R
Registry ID :	110009542496
FIPS Code :	06037
EPA Region :	09
Inspection Count :	0
Last Inspection Days :	N/R
Informal Count :	0
Last Informal Action Date :	N/R
Formal Action Count :	0
Last Formal Action Date :	N/R

Map Id: H73
Direction: ESE
Distance: 0.077 mi., 409 ft.
Elevation: 11 ft.
Relative: Lower

Site Name : HYDRO SERVICES CO | MARIN HARDWARE
1322 17TH ST
LONG BEACH, CA 90813

Database(s) : [ECHO, FRS, HAZNET - CA, HWG - CA, RCRA_SQG] ***(cont.)***

Envirosite ID: 517056
EPA ID: CAD982025496

ECHO ***(cont.)***

Total Penalties :	0
Penalty Count :	N/R
Last Penalty Date :	N/R
Last Penalty Amount :	N/R
QTRS IN NC :	0
Programs IN SNC :	0
Current Compliance Status :	No Violation Identified
Three-Year Compliance Status :	_____
Collection Method :	ADDRESS MATCHING-HOUSE NUMBER
Reference Point :	CENTER OF A FACILITY OR STATION
Accuracy Meters :	30
Derived Tribes :	N/R
Derived HUC :	18070105
Derived WBD :	N/R
Derived STCTY FIPS :	06037
Derived Zip :	90813
Derived CD113 :	47
Derived CB2010 :	060375755001033
MYRTK Universe :	NNN
NPDES IDs :	N/R
CWA Permit Types :	N/R
CWA Compliance Tracking :	N/R
CWA NAICS :	N/R
CWA SICS :	N/R
CWA Inspection Count :	N/R
CWA Last Inspection Days :	N/R
CWA Informal Count :	N/R
CWA Formal Action Count :	N/R
CWA Last Formal Action Date :	N/R
CWA Penalties :	N/R
CWA Last Penalty Date :	N/R
CWA Last Penalty Amount :	N/R
CWA Quarters IN NC :	N/R
CWA Current Compliance Status :	N/R
CWA Current SNC Flag :	N
CWA 13 Quarters Compliance Status :	N/R
CWA 13 Quarters Effluent Exceedances:	N/R
CWA Three-Year QNCR Codes :	N/R
DFR URL :	Click here for hyperlink provided by the agency.
Facility SIC :	N/R
Facility NAICS :	N/R
Facility Last Inspection EPA Date :	N/R
Facility Last Inspection State Date :	N/R
Facility Last Formal Act EPA Date :	N/R
Facility Last Formal Act State Date :	N/R
Facility Last Informal Act EPA Date :	N/R
Facility Last Informal Act State Date:	N/R
Facility Federal Agency :	N/R
TRI Reporter :	N/R
Facility Imp Water Flag :	N/R
Current SNC Flag :	N
Indian County Flag :	N
Federal Flag :	N/R
US Mexico Border Flag :	N
Chesapeak Bay Flag :	N/R
AIR Flag :	N

Map Id: H73
Direction: ESE
Distance: 0.077 mi., 409 ft.
Elevation: 11 ft.
Relative: Lower

Site Name : HYDRO SERVICES CO | MARIN HARDWARE
1322 17TH ST
LONG BEACH, CA 90813

Database(s) : [ECHO, FRS, HAZNET - CA, HWG - CA, RCRA_SQG] ***(cont.)***

Envirosite ID: 517056
EPA ID: CAD982025496

ECHO ***(cont.)***

NPDES Flag :	N
SDWIS Flag :	N
RCRA Flag :	Y
TRI Flag :	N
GHG Flag :	N
Major Flag :	N/R
Active Flag :	Y
NAA Flag :	Y
Latitude :	33.78815
Longitude :	-118.20988
Last Date in Agency List :	2021-08-20

FRS

Facility Name :	HYDRO SERVICES CO
Facility Address :	1322 17TH ST, LONG BEACH, CA 90813
County :	LOS ANGELES

Site Details

Registry ID :	110009542496
FRS Facility URL :	Click here for hyperlink provided by the agency.
Last Date in Agency List :	2021-07-17

Source Description

Source Description :

RCRAInfo is EPA's comprehensive information system that supports the Resource Conservation and Recovery Act (RCRA) of 1976 and the Hazardous and Solid Waste Amendments (HSWA) of 1984 through the tracking of events and activities related to facilities that generate, transport, and treat, store, or dispose of hazardous waste. RCRAInfo allows RCRA program staff to track the notification, permit, compliance, and corrective action activities required under RCRA. RCRAInfo also supports generation of the National Hazardous Waste Biennial Report. All generators and treatment, storage, and disposal facilities who handle hazardous waste are required to report to the EPA Administrator at least once every two years to support creation of the Biennial Report.

FRS Environmental Interest

Source and System ID :	RCRAINFO - CAD982025496

HAZNET - CA

Facility Name :	HYDRO SERVICES CO
Facility Address :	1322 17TH ST, LONG BEACH, CA 90813
County :	LOS ANGELES

Site Details

Generator EPA ID :	CAD982025496
Active :	Inactive
Category :	FEDERAL

Map Id: H73
Direction: ESE
Distance: 0.077 mi., 409 ft.
Elevation: 11 ft.
Relative: Lower

Site Name : HYDRO SERVICES CO | MARIN HARDWARE
1322 17TH ST
LONG BEACH, CA 90813

Database(s) : [ECHO, FRS, HAZNET - CA, HWG - CA, RCRA_SQG] ***(cont.)***

Envirosite ID: 517056
EPA ID: CAD982025496

HAZNET - CA ***(cont.)***

Facility Types :	N/R
Type :	PERMANENT
Contact Name :	N/R
Contact Phone :	N/R
Facility Mailing Address :	1322 17TH ST, LONG BEACH, CA 908130000
Latitude :	33.78796874
Longitude :	-118.17492473
Agency Hyperlink :	Click here for hyperlink provided by the agency.
Last Date in Agency List :	2021-07-08
Facility Name :	MARIN HARDWARE
Facility Address :	1322 17TH ST, LONG BEACH, CA 90813
County :	LOS ANGELES

Site Details

Generator EPA ID :	CAC001252656
Active :	Inactive
Category :	STATE
Facility Types :	N/R
Type :	TEMPORARY
Contact Name :	N/R
Contact Phone :	N/R
Facility Mailing Address :	345 NO BEACON ST, SAN PEDRO, CA 907310000
Latitude :	33.78796874
Longitude :	-118.17492473
Agency Hyperlink :	Click here for hyperlink provided by the agency.
Last Date in Agency List :	2021-07-08

Waste Generator Details

State Waste :	1997: 134 - Aqueous solution with total organic residues less than 10 percent, 0.21 tons to CAT080013352 1995: 134 - Aqueous solution with total organic residues less than 10 percent, 0.21 tons to CAT080013352

HWG - CA

Facility Name :	HYDRO SERVICES CO
Facility Address :	1322 17TH ST, LONG BEACH, CA 90813
County :	LOS ANGELES
EPA ID :	CAD982025496
Status :	Inactive
Category :	FEDERAL
Type :	PERMANENT
Facility Type :	N/R
Mailing Address :	1322 17TH ST, LONG BEACH, CA 908130000
Owner Name :	N/R
Owner Address :	N/A
Operator Name :	N/R
Operator Address :	INACT PER 98VQ FINAL NOTICE, N/A

Map Id: H73
Direction: ESE
Distance: 0.077 mi., 409 ft.
Elevation: 11 ft.
Relative: Lower

Site Name : HYDRO SERVICES CO | MARIN HARDWARE
1322 17TH ST
LONG BEACH, CA 90813

Database(s) : [ECHO, FRS, HAZNET - CA, HWG - CA, RCRA_SQG] ***(cont.)***

Envirosite ID: 517056
EPA ID: CAD982025496

HWG - CA ***(cont.)***

Latitude :	33.780408
Longitude :	-118.201463
Facility Name :	MARIN HARDWARE
Facility Address :	1322 17TH ST, LONG BEACH, CA 90813
County :	LOS ANGELES
EPA ID :	CAC001252656
Status :	Inactive
Category :	STATE
Type :	TEMPORARY
Facility Type :	N/R
Mailing Address :	345 NO BEACON ST, SAN PEDRO, CA 907310000
Owner Name :	FRANK BRANNEN
Owner Address :	345 NO BEACON ST, SAN PEDRO, CA 907310000
Operator Name :	FRANK BRANNEN
Operator Address :	345 NO BEACON ST, SAN PEDRO, CA 907310000
Latitude :	33.788193
Longitude :	-118.209215

RCRA_SQG

Facility Name :	HYDRO SERVICES CO
Facility Address :	1322 17TH ST, LONG BEACH, CA 90813
County :	LOS ANGELES
Date Form Received by Agency :	1987-08-17
EPA ID :	CAD982025496
Mailing Address :	1322 17TH ST, LONG BEACH, CA 90813
Contact :	ENVIRONMENTAL MANAGER
Contact Address :	1322 17TH ST, LONG BEACH, CA 90813
Contact Country :	US
Contact Telephone :	213-436-0143
Contact Email :	N/R
EPA Region :	09
Land Type :	Not Reported
Source Type :	Notification
Classification :	Small Quantity Generator
Description :	Handlers that generate more than 100 and less than 1000 kilograms of hazardous waste during any calendar month and accumulate less than 6000 kg of hazardous waste at any time; or generate 100 kg or less of hazardous waste during any calendar month, and accumulate more than 1000 kg of hazardous waste at any time.
Last Date in Agency List :	2021-09-03

Owner/Operator Summary

Owner/Operator Name :	NOT REQUIRED
Owner/Operator Address :	NOT REQUIRED, NOT REQUIRED, ME 99999
Owner/Operator Country :	N/R

Map Id: H73
Direction: ESE
Distance: 0.077 mi., 409 ft.
Elevation: 11 ft.
Relative: Lower

Site Name : HYDRO SERVICES CO | MARIN HARDWARE
1322 17TH ST
LONG BEACH, CA 90813

Database(s) : [ECHO, FRS, HAZNET - CA, HWG - CA, RCRA_SQG] ***(cont.)***

Envirosite ID: 517056
EPA ID: CAD982025496

RCRA_SQG ***(cont.)***

Owner/Operator Telephone :	415-555-1212
Owner/Operator Email :	N/R
Owner/Operator Fax :	N/R
Legal Status :	Private
Owner/Operator Type :	Operator
Owner/Operator Start Date :	N/R
Owner/Operator End Date :	N/R

Owner/Operator Name :	RICHARD MCMALO PRESIDENT
Owner/Operator Address :	NOT REQUIRED, NOT REQUIRED, ME 99999
Owner/Operator Country :	N/R
Owner/Operator Telephone :	415-555-1212
Owner/Operator Email :	N/R
Owner/Operator Fax :	N/R
Legal Status :	Private
Owner/Operator Type :	Owner
Owner/Operator Start Date :	N/R
Owner/Operator End Date :	N/R

Handler Activities Summary

U.S. Importer of Hazardous Waste :	N
Mixed Waste (Haz. and Radioactive) :	N
Recycler of Hazardous Waste :	N
Transporter of Hazardous Waste :	N
Treater, Storer or Disposer of HW :	N
Underground Injection Activity :	N
On-site Burner Exemption :	N
Furnace Exemption :	N
Used Oil Fuel Burner :	N
Used Oil Processor :	N
Used Oil Refiner :	N
Used Oil Fuel Marketer to Burner :	N
Used Oil Specification Marketer :	N
Used Oil Transfer Facility :	N
Used Oil Transporter :	N

Notices of Violations Summary

Regulation Violated :	N

Map Id: 74
Direction: NNE
Distance: 0.078 mi., 413 ft.
Elevation: 12 ft.
Relative: Lower

Site Name : 1X ROBERT POTTER
1834 HARBOR AVE
LONG BEACH, CA 90601

Database(s) : [HAZNET - CA, HIST HAZNET - CA, HWG - CA]

Envirosite ID: 1070734
EPA ID: CAC000010033

HAZNET - CA

Facility Name :	1X ROBERT POTTER
Facility Address :	1834 HARBOR AVE, LONG BEACH, CA 90601
County :	LOS ANGELES

Site Details

Generator EPA ID :	CAC000010033
Active :	Inactive
Category :	STATE
Facility Types :	N/R
Type :	TEMPORARY
Contact Name :	N/R
Contact Phone :	N/R
Facility Mailing Address :	13718 CAPIZ CT, WHITTIER, CA 906010000
Latitude :	33.79059147
Longitude :	-118.21044870
Agency Hyperlink :	Click here for hyperlink provided by the agency.
Last Date in Agency List :	2021-07-08

HIST HAZNET - CA

Facility Name :	1X ROBERT POTTER
Facility Address :	1834 HARBOR AVE, LONG BEACH, 90601
ID Number :	CAC000010033
Last Date in Agency List :	2014-11-17

HWG - CA

Facility Name :	1X ROBERT POTTER
Facility Address :	1834 HARBOR AVE, LONG BEACH, CA 90601
County :	LOS ANGELES
EPA ID :	CAC000010033
Status :	Inactive
Category :	STATE
Type :	TEMPORARY
Facility Type :	N/R
Mailing Address :	13718 CAPIZ CT, WHITTIER, CA 906010000
Owner Name :	N/R
Owner Address :	N/A
Operator Name :	ROBERT POTTER
Operator Address :	N/A
Latitude :	33.858351
Longitude :	-118.30348

Map Id: B75
Direction: SW
Distance: 0.082 mi., 435 ft.
Elevation: 11 ft.
Relative: Lower

Site Name : PRINT L.A. INC.
1520 016TH ST W
LONG BEACH, CA 90813

Database(s) : [CALEPA SITES - CA, EPA LUST, FRS, LUST REG 4 - CA]

Envirosite ID: 324659
EPA ID: N/R

CALEPA SITES - CA

Facility Name :	PRINT L.A. INC.
Facility Address :	1520 016TH ST W, LONG BEACH, 90813
Site ID :	246071
EI ID :	T0603701959
EI Description :	Leaking Underground Storage Tank Cleanup Site
Latitude :	33.787093
Longitude :	-118.212472
Agency Hyperlink :	Click here for hyperlink provided by the agency.
Last Date in Agency List :	2021-08-26

EPA LUST

Facility Name :	PRINT L.A. INC.
Facility Address :	1520 016TH ST W, LONG BEACH, California 90813
County :	N/R
Facility ID :	N/R
LUST ID :	CAT0603701959
Reported Date :	N/R
Status :	No Further Action
Substance :	N/R
Closed With Residual Contamination (Tribal Only):	N/R
NFA_Letter (Tribal Only) :	N/R
Tribe (Tribal Only) :	N/R
EPA Region :	9
Estimated Population within 1500ft :	N/R
Estimated Private Domestic Wells within 1500ft:	N/R
Within Source Water Protection Area (SPA):	N/R
SPA Public Water System and Facility ID:	N/R
SPA Water Type :	N/R
SPA Facility Type :	N/R
SPA HUC12 :	N/R
Within Groundwater Wellhead Protection Area (WHPA):	N/R
WHPA Public Water System and Facility ID:	N/R
WHPA Water Type :	N/R
WHPA Facility Type :	N/R
WHPA HUC12 :	N/R
Within Estimated 100-year Floodplain:	N/R
Latitude :	33.78247
Longitude :	-118.19222
Last Date in Agency List :	2021-08-27

FRS

Facility Name :	PRINT L.A. INC.
Facility Address :	1520 016TH ST W, LONG BEACH, CA 90813
County :	LOS ANGELES

Map Id: B75
Direction: SW
Distance: 0.082 mi., 435 ft.
Elevation: 11 ft.
Relative: Lower

Site Name : PRINT L.A. INC.
1520 016TH ST W
LONG BEACH, CA 90813

Database(s) : [CALEPA SITES - CA, EPA LUST, FRS, LUST REG 4 - CA] ***(cont.)***

Envirosite ID: 324659
EPA ID: N/R

FRS ***(cont.)***

Site Details

Registry ID :	110066647999
FRS Facility URL :	Click here for hyperlink provided by the agency.
Last Date in Agency List :	2021-07-17

Source Description

Source Description :

The California Environmental Protection Agency (CalEPA) has recently implemented a new data warehouse system (nSite). This data warehouse combines and merges facility and site information from five different systems managed within CalEPA. The five systems are: California Environmental Reporting System (CERS), EnviroStor, GeoTracker, California Integrated Water Quality System (CIWQS), and Toxic Release Inventory (TRI).

FRS Environmental Interest

Source and System ID :	CA-ENVIROVIEW - 246071

LUST REG 4 - CA

Facility Name :	PRINT L.A. INC.
Facility Address :	1520 016TH ST W, LONG BEACH, CA 90813
County :	Los Angeles

Site Details

Status Date :	2013-04-18
Status :	Completed - Case Closed
Begin Date :	1990-02-27
Global ID :	T0603701959
Region :	REGION 4
Site History :	N/R
RB Case Number :	908130489
Potential Media Affected :	Other Groundwater (uses other than drinking water)
Potential Contaminants of Concern :	N/R
Local Agency :	LONG BEACH, CITY OF
Local Case Number :	N/R
Lead Agency :	LOS ANGELES RWQCB (REGION 4)
File Location :	N/R
CUF Case :	NO
Caseworker :	GK
Case Type :	LUST Cleanup Site
How Discovered :	Other Means
How Discovered Description :	N/R
Stop Method :	N/R
Stop Description :	N/R
Calwater Watershed Name :	Los Angeles River - Los Angeles (412.10)
DWR Groundwater Subbasin Name :	Coastal Plain Of Los Angeles - West Coast (4-011.03)
Disadvantaged Community :	N/R
Latitude :	33.787093
Longitude :	-118.212473
Agency URL :	Click here for hyperlink provided by the agency.

Map Id: B75
Direction: SW
Distance: 0.082 mi., 435 ft.
Elevation: 11 ft.
Relative: Lower

Site Name : PRINT L.A. INC.
1520 016TH ST W
LONG BEACH, CA 90813

Database(s) : [CALEPA SITES - CA, EPA LUST, FRS, LUST REG 4 - CA] ***(cont.)***

Envirosite ID: 324659
EPA ID: N/R

LUST REG 4 - CA ***(cont.)***

Last Date in Agency List : 2021-09-08

Contacts Summary

Global ID : T0603701959
Contact Name : GREGG KWEY
Contact Type : Regional Board Caseworker
Organization Name : LOS ANGELES RWQCB (REGION 4)
Address : 320 WEST 4TH ST. SUITE 200- 1ST FLOOR
City : R4 UNKNOWN, LOS ANGELES
Phone Number : 2135766702
Email : gkwey@waterboards.ca.gov

Global ID : T0603701959
Contact Name : CARMEN PIRO
Contact Type : Local Agency Caseworker
Organization Name : LONG BEACH, CITY OF
Address : 2525 GRAND AVE.
City : LONG BEACH
Phone Number : 5625704137
Email : carmen.piro@longbeach.gov

Regulatory Activities

Date : 2011-05-04
Global ID : T0603701959
Action Type : ENFORCEMENT
Action : Referral to Regional Board

Date : 1990-06-06
Global ID : T0603701959
Action Type : Other
Action : Leak Reported

Date : 1990-02-27
Global ID : T0603701959
Action Type : Other
Action : Leak Discovery

Date : 1990-02-27
Global ID : T0603701959
Action Type : Other
Action : Leak Stopped

Status History

Status Date : 2013-04-18
Global ID : T0603701959
Status : Completed - Case Closed

Map Id: B75
Direction: SW
Distance: 0.082 mi., 435 ft.
Elevation: 11 ft.
Relative: Lower

Site Name : PRINT L.A. INC.
1520 016TH ST W
LONG BEACH, CA 90813

Database(s) : [CALEPA SITES - CA, EPA LUST, FRS, LUST REG 4 - CA] ***(cont.)***

Envirosite ID: 324659
EPA ID: N/R

LUST REG 4 - CA ***(cont.)***

Status Date :	1990-02-27
Global ID :	T0603701959
Status :	Open - Case Begin Date

Status Date :	1990-02-27
Global ID :	T0603701959
Status :	Open - Remediation

Map Id: H76
Direction: E
Distance: 0.083 mi., 441 ft.
Elevation: 12 ft.
Relative: Lower

Site Name : 1X WESTERN WOOD
1321 W 17TH ST
LONG BEACH, CA 90813

Database(s) : [HAZNET - CA, HWG - CA]

Envirosite ID: 41063514
EPA ID: CAC000072869

HAZNET - CA

Facility Name :	1X WESTERN WOOD
Facility Address :	1321 W 17TH ST, LONG BEACH, CA 90813
County :	LOS ANGELES

Site Details

Generator EPA ID :	CAC000072869
Active :	Inactive
Category :	STATE
Facility Types :	N/R
Type :	TEMPORARY
Contact Name :	N/R
Contact Phone :	N/R
Facility Mailing Address :	1701 FASHION AVE, LONG BEACH, CA 908130000
Latitude :	33.78821979
Longitude :	-118.20921900
Agency Hyperlink :	Click here for hyperlink provided by the agency.
Last Date in Agency List :	2021-07-08

HWG - CA

Facility Name :	1X WESTERN WOOD
Facility Address :	1321 W 17TH ST, LONG BEACH, CA 90813
County :	LOS ANGELES

EPA ID :	CAC000072869
Status :	Inactive
Category :	STATE
Type :	TEMPORARY
Facility Type :	N/R
Mailing Address :	1701 FASHION AVE, LONG BEACH, CA 908130000

Map Id: H76
Direction: E
Distance: 0.083 mi., 441 ft.
Elevation: 12 ft.
Relative: Lower

Site Name : 1X WESTERN WOOD
1321 W 17TH ST
LONG BEACH, CA 90813

Database(s) : [HAZNET - CA, HWG - CA] ***(cont.)***

Envirosite ID: 41063514
EPA ID: CAC000072869

HWG - CA ***(cont.)***

Owner Name :	N/R
Owner Address :	N/A
Operator Name :	DON NELSON
Operator Address :	N/A
Latitude :	33.788193
Longitude :	-118.209181

Map Id: I77
Direction: WSW
Distance: 0.084 mi., 442 ft.
Elevation: 12 ft.
Relative: Lower

Site Name : CROSBY & OVERTON | 1X FREIGHT TRAIN COMPANY, INC | CROSBY & OVERTON TRANS CO
1610 WEST 17TH STREET | 1610 W 17TH ST
LONG BEACH, CA 90813

Database(s) : [DOCKET, ECHO, ERNS, FA HWF, FRS, HAZNET - CA, HWG - CA, HWT - CA, PRP-CORP]

Envirosite ID: 482328
EPA ID: CAC000194973

DOCKET

Facility Name :	CROSBY & OVERTON
Facility Address :	1610 WEST 17TH STREET, LONG BEACH, CA 90813

Standard Industrial Classification(SIC) Summary

Enforcement Action Name :	CROSBY & OVERTON
Registry ID :	110060352336
Primary SIC :	N/R
Primary NAICS :	N/R
Last Date in Agency List :	2021-08-12
Enforcement Action Case Number :	09-2016-5006
Activity ID :	3600776022
Final Ordr Iss/Final Order Enter Date:	07/29/2016
Final Order Name :	Crosby & Overton, Inc
Settlement FRS ICIS Facility ID :	3400099381
Final Order FRS Name :	CROSBY & OVERTON
SEP Category :	N/R
SEP Description :	N/R

Map Id: I77
Direction: WSW
Distance: 0.084 mi., 442 ft.
Elevation: 12 ft.
Relative: Lower

Site Name : CROSBY & OVERTON | 1X FREIGHT TRAIN COMPANY, INC | CROSBY & OVERTON TRANS CO
1610 WEST 17TH STREET | 1610 W 17TH ST
LONG BEACH, CA 90813

Database(s) : [DOCKET, ECHO, ERNS, FA HWF, FRS, HAZNET - CA, HWG - CA, HWT - CA, PRP-CORP] ***(cont.)***

Envirosite ID: 482328
EPA ID: CAC000194973

DOCKET ***(cont.)***

Complaint Summary

Respondent/Defendant Name :	Crosby & Overton
Named in Complaint :	Y
Named in Final Order :	Y

Pollutant Summary

Pollutants (SRS) :	N/R

Violation and Enforcement Action Summary

Court Docket Number :	RCRA-09-2016-0002
Complaint/Proposed Order Actual Date:	N/R
Final Order Issued Actual Date :	07/29/2016
Admin EA Closed Actual Date :	07/29/2016
Enforcement Action Name :	Crosby & Overton, Inc
Enforcement Action Resolution :	Final Order With Penalty
Violation Type :	N/R
Statute Code :	RCRA
Law Section Code :	3004
Law Section Description :	Hazardous Waste Treatment, Storage, and Disposal Standards

Violation Penalties and Compliance Summary

Compliance Action Cost :	35000
EPA Penalty Assessed Amount :	78869
Cost Recovery Required :	N/R
Cost of SEP :	0
Cost of Complying Actions :	N/R

ECHO

Facility Name :	CROSBY & OVERTON
Facility Address :	1610 WEST 17TH STREET, LONG BEACH, CA 90813
County :	LOS ANGELES
Last Inspection Date :	2018-03-05
Registry ID :	110060352336
FIPS Code :	06037

Map Id: I77
Direction: WSW
Distance: 0.084 mi., 442 ft.
Elevation: 12 ft.
Relative: Lower

Site Name : CROSBY & OVERTON | 1X FREIGHT TRAIN COMPANY, INC | CROSBY & OVERTON TRANS CO
1610 WEST 17TH STREET | 1610 W 17TH ST
LONG BEACH, CA 90813

Database(s) : [DOCKET, ECHO, ERNS, FA HWF, FRS, HAZNET - CA, HWG - CA, HWT - CA, PRP-CORP] ***(cont.)***

Envirosite ID: 482328
EPA ID: CAC000194973

ECHO ***(cont.)***

EPA Region :	09
Inspection Count :	1
Last Inspection Days :	1259
Informal Count :	0
Last Informal Action Date :	N/R
Formal Action Count :	0
Last Formal Action Date :	2016-07-29
Total Penalties :	0
Penalty Count :	N/R
Last Penalty Date :	2016-07-29
Last Penalty Amount :	78869
QTRS IN NC :	N/R
Programs IN SNC :	0
Current Compliance Status :	N/R
Three-Year Compliance Status :	N/R
Collection Method :	ADDRESS MATCHING-HOUSE NUMBER
Reference Point :	CENTER OF A FACILITY OR STATION
Accuracy Meters :	30
Derived Tribes :	N/R
Derived HUC :	18070105
Derived WBD :	N/R
Derived STCTY FIPS :	06037
Derived Zip :	90813
Derived CD113 :	47
Derived CB2010 :	060375755001030
MYRTK Universe :	NNN
NPDES IDs :	N/R
CWA Permit Types :	N/R
CWA Compliance Tracking :	N/R
CWA NAICS :	N/R
CWA SICS :	N/R
CWA Inspection Count :	1
CWA Last Inspection Days :	N/R
CWA Informal Count :	N/R
CWA Formal Action Count :	N/R
CWA Last Formal Action Date :	N/R
CWA Penalties :	N/R
CWA Last Penalty Date :	N/R
CWA Last Penalty Amount :	N/R
CWA Quarters IN NC :	N/R
CWA Current Compliance Status :	N/R
CWA Current SNC Flag :	N
CWA 13 Quarters Compliance Status :	N/R
CWA 13 Quarters Effluent Exceedances:	N/R
CWA Three-Year QNCR Codes :	N/R
DFR URL :	Click here for hyperlink provided by the agency.
Facility SIC :	N/R
Facility NAICS :	N/R
Facility Last Inspection EPA Date :	2018-03-05
Facility Last Inspection State Date :	N/R
Facility Last Formal Act EPA Date :	2016-07-29
Facility Last Formal Act State Date :	N/R

Map Id: I77
Direction: WSW
Distance: 0.084 mi., 442 ft.
Elevation: 12 ft.
Relative: Lower

Site Name : CROSBY & OVERTON | 1X FREIGHT TRAIN COMPANY, INC | CROSBY & OVERTON TRANS CO
1610 WEST 17TH STREET | 1610 W 17TH ST
LONG BEACH, CA 90813

Database(s) : [DOCKET, ECHO, ERNS, FA HWF, FRS, HAZNET - CA, HWG - CA, HWT - CA, PRP-CORP] ***(cont.)***

Envirosite ID: 482328
EPA ID: CAC000194973

ECHO ***(cont.)***

Facility Last Informal Act EPA Date :	N/R
Facility Last Informal Act State Date:	N/R
Facility Federal Agency :	N/R
TRI Reporter :	N/R
Facility Imp Water Flag :	N/R
Current SNC Flag :	N
Indian County Flag :	N
Federal Flag :	N/R
US Mexico Border Flag :	N
Chesapeak Bay Flag :	N/R
AIR Flag :	N
NPDES Flag :	N
SDWIS Flag :	N
RCRA Flag :	N
TRI Flag :	N
GHG Flag :	N
Major Flag :	N/R
Active Flag :	N/R
NAA Flag :	Y
Latitude :	33.78789
Longitude :	-118.2141
Last Date in Agency List :	2021-08-20

ERNS

Facility Address :	1610 W. 17TH STREET, LONG BEACH, CA
County :	LOS ANGELES

Incident Information

Incident Date Time :	1991-08-27 12:47:00
Type of Incident :	FIXED
Incident Cause :	UNKNOWN
Incident DTG :	OCCURRED
Incident Location :	N/R
Sequence Number :	85793
Potential Flag :	N/R
Description of Incident :	A RECOVERY SYSTEM / SYSTEM OVERPRESSURIZED AND BURST, CAUSE UNKNOWN.
Last Date in Agency List :	1991-12-23

Incident Response Summary

Date Time Received :	1991-08-27 16:43:00
Date Time Completed :	1991-08-27 16:48:00
Call Type :	Incident
Source :	UNAVAILABLE
Responsible Company :	CROSBY AND OVERTURN
Responsible Org Type :	PRIVATE ENTERPRISE

Map Id: I77
Direction: WSW
Distance: 0.084 mi., 442 ft.
Elevation: 12 ft.
Relative: Lower

Site Name : CROSBY & OVERTON | 1X FREIGHT TRAIN COMPANY, INC | CROSBY & OVERTON TRANS CO
1610 WEST 17TH STREET | 1610 W 17TH ST
LONG BEACH, CA 90813

Database(s) : [DOCKET, ECHO, ERNS, FA HWF, FRS, HAZNET - CA, HWG - CA, HWT - CA, PRP-CORP] ***(cont.)***

Envirosite ID: 482328
EPA ID: CAC000194973

ERNS ***(cont.)***

Responsible City :	LONG BEACH
Responsible State :	CA
Responsible Zip :	N/R

Incident Details Summary

Remedial Action :	CALLER DOES NOT KNOW WHAT CLEANUP ACTION WAS TAKEN.
Medium :	LOCAL AIR QUALITY
Medium Description :	AIR
Body of Water :	N/R
Weather Conditions :	N/R
Water Temperature :	N/R
Water Supply Contaminated :	U
Waterway Closed :	N
Waterway Description :	N/R

Additional Incident Details Summary

Actual Amount :	N/R
Actual Amount Units :	N/R
Capacity of Tank :	N/R
Capacity of Tank Units :	N/R
Continuous Release Begin Date :	N/R
Continuous Release End Date :	N/R
Continuous Release Change Date :	N/R
Continuous Release Permit :	N/R
Continuous Release Type :	N/R
Description of Tank :	N/R
Device Operational :	Y
DOT Crossing Number :	N/R
DOT Regulated :	U
NPDES :	N/R
NPDES Compliance :	U
Pipeline Aboveground :	ABOVE
Pipeline Covered :	U
Pipeline Type :	UNKNOWN
Tank ID :	N/R
Tank Regulated :	U
Tank Regulated by :	N/R

Materials Involved Summary

Name of Material :	BORON TRIFLOURIDE
CAS Number :	N/R
Amount of Material :	0
Unit of Measure :	UNKNOWN AMOUNT
UN Number :	N/R
CHRIS Code :	UNK

Map Id: I77
Direction: WSW
Distance: 0.084 mi., 442 ft.
Elevation: 12 ft.
Relative: Lower

Site Name : CROSBY & OVERTON | 1X FREIGHT TRAIN COMPANY, INC | CROSBY & OVERTON TRANS CO
1610 WEST 17TH STREET | 1610 W 17TH ST
LONG BEACH, CA 90813

Database(s) : [DOCKET, ECHO, ERNS, FA HWF, FRS, HAZNET - CA, HWG - CA, HWT - CA, PRP-CORP] ***(cont.)***

Envirosite ID: 482328
EPA ID: CAC000194973

ERNS ***(cont.)***

Reached Water :	YES
Amount in Water :	0
Unit of Measure (Reach Water) :	NONE

Additional Materials Involved Summary

Name of Material :	N/R
CAS Number :	N/R
CHRIS Code :	N/R
Upper Bounds :	N/R
Upper Bounds Unit :	N/R
Upper Bounds Rate :	N/R

Trains Details

Train Name Number :	N/R
Train Type :	N/R
Train Speed :	N/R
Train Direction :	N/R
Number Locomotives :	N/R
Number Cars :	N/R
Number Derailed :	N/R
Track Speed :	N/R
Railroad Name :	N/R
Non Compliance with Hazmat :	N/R

Derailed Units Summary

Train Name Number :	N/R
Car Number :	N/R
Car Content :	N/R
Position in Train :	N/R
Derailed Type :	N/R

Vessels Details

Vessel Name :	N/R
Vessel Type :	N/R
Vessel Length :	N/R
Hull Construction :	N/R
Fuel Capacity :	N/R
Fuel on Board :	N/R
Cargo Capacity :	N/R
Cargo on Board :	N/R
Is Vessel Aground :	N/R
Flag :	N/R
Breadth :	N/R

Map Id: I77
Direction: WSW
Distance: 0.084 mi., 442 ft.
Elevation: 12 ft.
Relative: Lower

Site Name : CROSBY & OVERTON | 1X FREIGHT TRAIN COMPANY, INC | CROSBY & OVERTON TRANS CO
1610 WEST 17TH STREET | 1610 W 17TH ST
LONG BEACH, CA 90813

Database(s) : [DOCKET, ECHO, ERNS, FA HWF, FRS, HAZNET - CA, HWG - CA, HWT - CA, PRP-CORP] ***(cont.)***

Envirosite ID: 482328
EPA ID: CAC000194973

ERNS ***(cont.)***

Draught :	N/R
Fuel Capacity Units :	N/R
Fuel on Board Units :	N/R
Cargo Capacity Units :	N/R
Cargo on Board Units :	N/R

Mobile Details

Vehicle Own Fuel Capacity :	N/R
Cargo Capacity :	N/R
Amount of Cargo on Board :	N/R
Hazmat Carrier :	N/R
Carrier Licensed :	N/R
Noncompliance with Hazmat :	N/R
Mobile Type :	N/R
Cargo Capacity Units :	N/R
Amount of Cargo on Board Units :	N/R
Vehicle Year :	N/R
Vehicle Make :	N/R
Vehicle Model :	N/R
Vehicle Number :	N/R
Trailer Number :	N/R

Facility Address :	1610 WEST 17TH STREET, LONG BEACH, CA 90813
County :	LOS ANGELES

Incident Information

Incident Date Time :	1991-08-27 12:45:00
Type of Incident :	FIXED
Incident Cause :	EQUIPMENT FAILURE
Incident DTG :	OCCURRED
Incident Location :	N/R
Sequence Number :	85801
Potential Flag :	N/R
Description of Incident :	STORAGE CYLINDER / BROKEN FITTING.
Last Date in Agency List :	1991-12-23

Incident Response Summary

Date Time Received :	1991-08-27 17:22:00
Date Time Completed :	1991-08-27 17:30:00
Call Type :	Incident
Source :	UNAVAILABLE
Responsible Company :	CROSBY & OVERTON
Responsible Org Type :	PRIVATE ENTERPRISE
Responsible City :	LONG BEACH

Map Id: I77
Direction: WSW
Distance: 0.084 mi., 442 ft.
Elevation: 12 ft.
Relative: Lower

Site Name : CROSBY & OVERTON | 1X FREIGHT TRAIN COMPANY, INC | CROSBY & OVERTON TRANS CO
1610 WEST 17TH STREET | 1610 W 17TH ST
LONG BEACH, CA 90813

Database(s) : [DOCKET, ECHO, ERNS, FA HWF, FRS, HAZNET - CA, HWG - CA, HWT - CA, PRP-CORP] ***(cont.)***

Envirosite ID: 482328
EPA ID: CAC000194973

ERNS ***(cont.)***

Responsible State :	CA
Responsible Zip :	90813

Incident Details Summary

Remedial Action :	LCL F/D RESPONDED. COMPANY EMPLOYEE SECURED THE TANK VALVE; RELEASESTOPPED.
Medium :	ATMOSPHERE
Medium Description :	AIR
Body of Water :	N/R
Weather Conditions :	N/R
Water Temperature :	N/R
Water Supply Contaminated :	U
Waterway Closed :	N
Waterway Description :	N/R

Additional Incident Details Summary

Actual Amount :	N/R
Actual Amount Units :	N/R
Capacity of Tank :	N/R
Capacity of Tank Units :	N/R
Continuous Release Begin Date :	N/R
Continuous Release End Date :	N/R
Continuous Release Change Date :	N/R
Continuous Release Permit :	N/R
Continuous Release Type :	N/R
Description of Tank :	N/R
Device Operational :	Y
DOT Crossing Number :	N/R
DOT Regulated :	U
NPDES :	N/R
NPDES Compliance :	U
Pipeline Aboveground :	ABOVE
Pipeline Covered :	U
Pipeline Type :	UNKNOWN
Tank ID :	N/R
Tank Regulated :	U
Tank Regulated by :	N/R

Materials Involved Summary

Name of Material :	BORON TRIFLUORIDE
CAS Number :	N/R
Amount of Material :	30
Unit of Measure :	POUND(S)
UN Number :	N/R
CHRIS Code :	NCC

Map Id: I77
Direction: WSW
Distance: 0.084 mi., 442 ft.
Elevation: 12 ft.
Relative: Lower

Site Name : CROSBY & OVERTON | 1X FREIGHT TRAIN COMPANY, INC | CROSBY & OVERTON TRANS CO
1610 WEST 17TH STREET | 1610 W 17TH ST
LONG BEACH, CA 90813

Database(s) : [DOCKET, ECHO, ERNS, FA HWF, FRS, HAZNET - CA, HWG - CA, HWT - CA, PRP-CORP] ***(cont.)***

Envirosite ID: 482328
EPA ID: CAC000194973

ERNS ***(cont.)***

Reached Water :	YES
Amount in Water :	0
Unit of Measure (Reach Water) :	NONE

Additional Materials Involved Summary

Name of Material :	N/R
CAS Number :	N/R
CHRIS Code :	N/R
Upper Bounds :	N/R
Upper Bounds Unit :	N/R
Upper Bounds Rate :	N/R

Trains Details

Train Name Number :	N/R
Train Type :	N/R
Train Speed :	N/R
Train Direction :	N/R
Number Locomotives :	N/R
Number Cars :	N/R
Number Derailed :	N/R
Track Speed :	N/R
Railroad Name :	N/R
Non Compliance with Hazmat :	N/R

Derailed Units Summary

Train Name Number :	N/R
Car Number :	N/R
Car Content :	N/R
Position in Train :	N/R
Derailed Type :	N/R

Vessels Details

Vessel Name :	N/R
Vessel Type :	N/R
Vessel Length :	N/R
Hull Construction :	N/R
Fuel Capacity :	N/R
Fuel on Board :	N/R
Cargo Capacity :	N/R
Cargo on Board :	N/R
Is Vessel Aground :	N/R
Flag :	N/R
Breadth :	N/R

Map Id: I77
Direction: WSW
Distance: 0.084 mi., 442 ft.
Elevation: 12 ft.
Relative: Lower

Site Name : CROSBY & OVERTON | 1X FREIGHT TRAIN COMPANY, INC | CROSBY & OVERTON TRANS CO
1610 WEST 17TH STREET | 1610 W 17TH ST
LONG BEACH, CA 90813

Database(s) : [DOCKET, ECHO, ERNS, FA HWF, FRS, HAZNET - CA, HWG - CA, HWT - CA, PRP-CORP] ***(cont.)***

Envirosite ID: 482328
EPA ID: CAC000194973

ERNS ***(cont.)***

Draught :	N/R
Fuel Capacity Units :	N/R
Fuel on Board Units :	N/R
Cargo Capacity Units :	N/R
Cargo on Board Units :	N/R

Mobile Details

Vehicle Own Fuel Capacity :	N/R
Cargo Capacity :	N/R
Amount of Cargo on Board :	N/R
Hazmat Carrier :	N/R
Carrier Licensed :	N/R
Noncompliance with Hazmat :	N/R
Mobile Type :	N/R
Cargo Capacity Units :	N/R
Amount of Cargo on Board Units :	N/R
Vehicle Year :	N/R
Vehicle Make :	N/R
Vehicle Model :	N/R
Vehicle Number :	N/R
Trailer Number :	N/R

FA HWF

Facility Name :	CROSBY & OVERTON
Facility Address :	1610 W 17TH STREET, LONG BEACH, CA 90813
Effective Date :	2011-03-31
Site EPA ID :	CAD028409019
Provider :	U.S. BANK
Mechanism Type :	TRUST FUND (FULLY FUNDED)
Cost Estimate Amount :	$171,053.39
Face Value Amount :	$910,894.00
EPA Region :	9
Last Date in Agency List :	2015-03-13
Effective Date :	2011-03-31
Site EPA ID :	CAD028409019
Provider :	U.S. BANK
Mechanism Type :	TRUST FUND (FULLY FUNDED)
Cost Estimate Amount :	$729,130.95
Face Value Amount :	$910,894.00
EPA Region :	9
Last Date in Agency List :	2015-03-13

Map Id: I77
Direction: WSW
Distance: 0.084 mi., 442 ft.
Elevation: 12 ft.
Relative: Lower

Site Name : CROSBY & OVERTON | 1X FREIGHT TRAIN COMPANY, INC | CROSBY & OVERTON TRANS CO
1610 WEST 17TH STREET | 1610 W 17TH ST
LONG BEACH, CA 90813

Database(s) : [DOCKET, ECHO, ERNS, FA HWF, FRS, HAZNET - CA, HWG - CA, HWT - CA, PRP-CORP] ***(cont.)***

Envirosite ID: 482328
EPA ID: CAC000194973

FA HWF ***(cont.)***

Effective Date :	2010-11-20
Site EPA ID :	CAD028409019
Provider :	STEADFAST INSURANCE CO.
Mechanism Type :	INSURANCE
Cost Estimate Amount :	$8,000,000.00
Face Value Amount :	$8,000,000.00
EPA Region :	9
Last Date in Agency List :	2015-03-13

Effective Date :	2009-11-20
Site EPA ID :	CAD028409019
Provider :	STEADFAST INSURANCE CO.
Mechanism Type :	INSURANCE
Cost Estimate Amount :	$2,000,000.00
Face Value Amount :	$8,000,000.00
EPA Region :	9
Last Date in Agency List :	2015-03-13

FRS

Facility Name :	CROSBY & OVERTON
Facility Address :	1610 WEST 17TH STREET, LONG BEACH, CA 90813
County :	LOS ANGELES

Site Details

Registry ID :	110060352336
FRS Facility URL :	Click here for hyperlink provided by the agency.
Last Date in Agency List :	2021-07-17

Source Description

Source Description :

ICIS provides a database that, when complete, will contain enforcement and compliance information across most of EPA's programs. The vision for ICIS is to replace EPA's independent databases that contain enforcement data with a single repository for that information. Currently, ICIS contains all Federal Administrative and Judicial enforcement actions and a subset of the Permit Compliance System (PCS), which supports the National Pollutant Discharge Elimination System (NPDES). This information is maintained in ICIS by EPA in the Regional offices and at Headquarters. A future release of ICIS will completely replace PCS and will integrate that information with Federal actions already in the system. ICIS also has the capability to track other activities that support compliance and enforcement programs, including incident tracking, compliance assistance, and compliance monitoring.

Map Id: I77
Direction: WSW
Distance: 0.084 mi., 442 ft.
Elevation: 12 ft.
Relative: Lower

Site Name : CROSBY & OVERTON | 1X FREIGHT TRAIN COMPANY, INC | CROSBY & OVERTON TRANS CO
1610 WEST 17TH STREET | 1610 W 17TH ST
LONG BEACH, CA 90813

Database(s) : [DOCKET, ECHO, ERNS, FA HWF, FRS, HAZNET - CA, HWG - CA, HWT - CA, PRP-CORP] ***(cont.)***

Envirosite ID: 482328
EPA ID: CAC000194973

FRS ***(cont.)***

FRS Environmental Interest
Source and System ID : ICIS - 3400099381

HAZNET - CA

Facility Name : 1X B P OIL SHIPPING CO., USA
Facility Address : 1610 WEST 17TH STREET, LONG BEACH, CA 90813
County : LOS ANGELES

Site Details
Generator EPA ID : CAC000194973
Active : Inactive
Category : STATE
Facility Types : N/R
Type : TEMPORARY
Contact Name : N/R
Contact Phone : N/R
Facility Mailing Address : 1300 SOUTH BEACON ST., STE 100, SAN PEDRO, CA 907310000
Latitude : 33.78809778
Longitude : -118.21406463
Agency Hyperlink : Click here for hyperlink provided by the agency.
Last Date in Agency List : 2021-07-08

Facility Name : 1X FREIGHT TRAIN COMPANY, INC
Facility Address : 1610 W 17TH ST, LONG BEACH, CA 90813
County : LOS ANGELES

Site Details
Generator EPA ID : CAC000103525
Active : Inactive
Category : STATE
Facility Types : N/R
Type : TEMPORARY
Contact Name : N/R
Contact Phone : N/R
Facility Mailing Address : P O BOX 817, PARAMOUNT, CA 907230817
Latitude : 33.78809778
Longitude : -118.21406463
Agency Hyperlink : Click here for hyperlink provided by the agency.
Last Date in Agency List : 2021-07-08

Facility Name : 1X L K. CONSTOCK AND COMPANY, INC.
Facility Address : 1610 WEST 17TH STREET, LONG BEACH, CA 90813
County : LOS ANGELES

Map Id: I77
Direction: WSW
Distance: 0.084 mi., 442 ft.
Elevation: 12 ft.
Relative: Lower

Site Name : CROSBY & OVERTON | 1X FREIGHT TRAIN COMPANY, INC | CROSBY & OVERTON TRANS CO
1610 WEST 17TH STREET | 1610 W 17TH ST
LONG BEACH, CA 90813

Database(s) : [DOCKET, ECHO, ERNS, FA HWF, FRS, HAZNET - CA, HWG - CA, HWT - CA, PRP-CORP] ***(cont.)***

Envirosite ID: 482328
EPA ID: CAC000194973

HAZNET - CA ***(cont.)***

Site Details

Generator EPA ID :	CAC000231265
Active :	Inactive
Category :	STATE
Facility Types :	N/R
Type :	TEMPORARY
Contact Name :	N/R
Contact Phone :	N/R
Facility Mailing Address :	--, LONG BEACH, CA 908050000
Latitude :	33.78809778
Longitude :	-118.21406463
Agency Hyperlink :	Click here for hyperlink provided by the agency.
Last Date in Agency List :	2021-07-08
Facility Name :	1X MOCK TRANSPORTATION
Facility Address :	1610 WEST 17TH STREET, LONG BEACH, CA 90813
County :	LOS ANGELES

Site Details

Generator EPA ID :	CAC000562512
Active :	Inactive
Category :	STATE
Facility Types :	N/R
Type :	TEMPORARY
Contact Name :	N/R
Contact Phone :	N/R
Facility Mailing Address :	1601 SOUTH UNION AVENUE, BAKERSFIELD, CA 933070000
Latitude :	33.78809778
Longitude :	-118.21406463
Agency Hyperlink :	Click here for hyperlink provided by the agency.
Last Date in Agency List :	2021-07-08
Facility Name :	CROSBY & OVERTON TRANS CO
Facility Address :	1610 W 17TH ST, LONG BEACH, CA 90813
County :	LOS ANGELES

Site Details

Generator EPA ID :	CAD047448170
Active :	Inactive
Category :	STATE
Facility Types :	N/R
Type :	PERMANENT
Contact Name :	N/R
Contact Phone :	N/R
Facility Mailing Address :	1610 W 17TH ST, LONG BEACH, CA 908131217

Map Id: I77
Direction: WSW
Distance: 0.084 mi., 442 ft.
Elevation: 12 ft.
Relative: Lower

Site Name : CROSBY & OVERTON | 1X FREIGHT TRAIN COMPANY, INC | CROSBY & OVERTON TRANS CO
1610 WEST 17TH STREET | 1610 W 17TH ST
LONG BEACH, CA 90813

Database(s) : [DOCKET, ECHO, ERNS, FA HWF, FRS, HAZNET - CA, HWG - CA, HWT - CA, PRP-CORP] ***(cont.)***

Envirosite ID: 482328
EPA ID: CAC000194973

HAZNET - CA ***(cont.)***

Latitude :	33.78809778
Longitude :	-118.21406463
Agency Hyperlink :	Click here for hyperlink provided by the agency.
Last Date in Agency List :	2021-07-08

Waste Generator Details

State Waste :

2001: 222 - Oil/water separation sludge, 4.17 tons to CAT080013352
2000: 222 - Oil/water separation sludge, 5.2125 tons to CAD099452708
2000: 134 - Aqueous solution with total organic residues less than 10 percent, 0.4452 tons to CAT000613893
1999: 134 - Aqueous solution with total organic residues less than 10 percent, 0.7056 tons to CAT000613893
1998: 134 - Aqueous solution with total organic residues less than 10 percent, 0.126 tons to CAT000613893
1996: 214 - Unspecified solvent mixture, 0.0144 tons to CAD093459485
1993: 352 - Other organic solids, 0.3 tons to HAH36-005034
1993: 352 - Other organic solids, 0.45 tons to CAD028409019
1993: 611 - Contaminated soil from site clean-up, 0.15 tons to CAT000646117

Facility Name :	KALAI KULANDAIVELU MD
Facility Address :	1610 W 17TH ST, LONG BEACH, CA 90813
County :	LOS ANGELES

Site Details

Generator EPA ID :	CAC002638517
Active :	Inactive
Category :	STATE
Facility Types :	N/R
Type :	TEMPORARY
Contact Name :	N/R
Contact Phone :	N/R
Facility Mailing Address :	990 W FREMONT AVE STE Y, SUNNYVALE, CA 94087
Latitude :	33.78809778
Longitude :	-118.21406463
Agency Hyperlink :	Click here for hyperlink provided by the agency.
Last Date in Agency List :	2021-07-08

HWG - CA

Facility Name :	1X B P OIL SHIPPING CO., USA
Facility Address :	1610 WEST 17TH STREET, LONG BEACH, CA 90813
County :	LOS ANGELES

Map Id: I77
Direction: WSW
Distance: 0.084 mi., 442 ft.
Elevation: 12 ft.
Relative: Lower

Site Name : CROSBY & OVERTON | 1X FREIGHT TRAIN COMPANY, INC | CROSBY & OVERTON TRANS CO
1610 WEST 17TH STREET | 1610 W 17TH ST
LONG BEACH, CA 90813

Database(s) : [DOCKET, ECHO, ERNS, FA HWF, FRS, HAZNET - CA, HWG - CA, HWT - CA, PRP-CORP] ***(cont.)***

Envirosite ID: 482328
EPA ID: CAC000194973

HWG - CA ***(cont.)***

EPA ID :	CAC000194973
Status :	Inactive
Category :	STATE
Type :	TEMPORARY
Facility Type :	N/R
Mailing Address :	1300 SOUTH BEACON ST., STE 100, SAN PEDRO, CA 907310000
Owner Name :	B P OIL SHIPPING CO., USA
Owner Address :	N/A
Operator Name :	MICHAEL MCKNIGHT, PARTNER
Operator Address :	N/A
Latitude :	33.788188
Longitude :	-118.214006

Facility Name :	1X FREIGHT TRAIN COMPANY, INC
Facility Address :	1610 W 17TH ST, LONG BEACH, CA 90813
County :	LOS ANGELES

EPA ID :	CAC000103525
Status :	Inactive
Category :	STATE
Type :	TEMPORARY
Facility Type :	N/R
Mailing Address :	P O BOX 817, PARAMOUNT, CA 907230817
Owner Name :	FREIGH TRAIN COMPANY, INC
Owner Address :	N/A
Operator Name :	SHELLY TAKEDA
Operator Address :	N/A
Latitude :	33.788188
Longitude :	-118.214006

Facility Name :	1X L K. CONSTOCK AND COMPANY, INC.
Facility Address :	1610 WEST 17TH STREET, LONG BEACH, CA 90813
County :	LOS ANGELES

EPA ID :	CAC000231265
Status :	Inactive
Category :	STATE
Type :	TEMPORARY
Facility Type :	N/R
Mailing Address :	LONG BEACH, CA 908050000
Owner Name :	CORPORATION
Owner Address :	N/A
Operator Name :	KAY MARLER, RECEPTIONIST
Operator Address :	N/A
Latitude :	33.788188
Longitude :	-118.214006

Map Id: I77
Direction: WSW
Distance: 0.084 mi., 442 ft.
Elevation: 12 ft.
Relative: Lower

Site Name : CROSBY & OVERTON | 1X FREIGHT TRAIN COMPANY, INC | CROSBY & OVERTON TRANS CO
1610 WEST 17TH STREET | 1610 W 17TH ST
LONG BEACH, CA 90813

Database(s) : [DOCKET, ECHO, ERNS, FA HWF, FRS, HAZNET - CA, HWG - CA, HWT - CA, PRP-CORP] ***(cont.)***

Envirosite ID: 482328
EPA ID: CAC000194973

HWG - CA ***(cont.)***

Facility Name :	1X MOCK TRANSPORTATION
Facility Address :	1610 WEST 17TH STREET, LONG BEACH, CA 90813
County :	LOS ANGELES
EPA ID :	CAC000562512
Status :	Inactive
Category :	STATE
Type :	TEMPORARY
Facility Type :	N/R
Mailing Address :	1601 SOUTH UNION AVENUE, BAKERSFIELD, CA 933070000
Owner Name :	BRIAN MOCK
Owner Address :	N/A
Operator Name :	BILL CLARK / MAINT.
Operator Address :	N/A
Latitude :	33.788188
Longitude :	-118.214006
Facility Name :	CROSBY & OVERTON TRANS CO
Facility Address :	1610 W 17TH ST, LONG BEACH, CA 90813
County :	LOS ANGELES
EPA ID :	CAD047448170
Status :	Inactive
Category :	STATE
Type :	PERMANENT
Facility Type :	N/R
Mailing Address :	1610 W 17TH ST, LONG BEACH, CA 908131217
Owner Name :	CROSBY & OVERTON INC
Owner Address :	1610 W 17TH ST, LONG BEACH, CA 908130000
Operator Name :	LARRY BOYLE
Operator Address :	INACTIVE PER VQ01 - BMI, LONG BEACH, CA 908130000
Latitude :	33.788188
Longitude :	-118.214006
Facility Name :	KALAI KULANDAIVELU MD
Facility Address :	1610 W 17TH ST, LONG BEACH, CA 90813
County :	LOS ANGELES
EPA ID :	CAC002638517
Status :	Inactive
Category :	STATE
Type :	TEMPORARY
Facility Type :	N/R
Mailing Address :	990 W FREMONT AVE STE Y, SUNNYVALE, CA 94087
Owner Name :	KALAI KULANDAIVELU MD
Owner Address :	990 W FREMONT AVE STE Y, SUNNYVALE, CA 94087

Map Id: I77
Direction: WSW
Distance: 0.084 mi., 442 ft.
Elevation: 12 ft.
Relative: Lower

Site Name : CROSBY & OVERTON | 1X FREIGHT TRAIN COMPANY, INC | CROSBY & OVERTON TRANS CO
1610 WEST 17TH STREET | 1610 W 17TH ST
LONG BEACH, CA 90813

Database(s) : [DOCKET, ECHO, ERNS, FA HWF, FRS, HAZNET - CA, HWG - CA, HWT - CA, PRP-CORP] ***(cont.)***

Envirosite ID: 482328
EPA ID: CAC000194973

HWG - CA ***(cont.)***

Operator Name :	NICOLE MCDONALD
Operator Address :	990 W FREMONT AVE STE Y, SUNNYVALE, CA 94087
Latitude :	33.788056
Longitude :	-118.213978

HWT - CA

Facility Name :	CROSBY & OVERTON, INC.
Facility Address :	1610 W 17TH ST, LONG BEACH, CA 90813
County :	LOS ANGELES
Expiration Date :	2022-05-31
Registration Number :	25
Last Date in Agency List :	2021-08-18
Facility Name :	CROSBY & OVERTON, INC.
Facility Address :	1610 WEST 17TH STREET, LONG BEACH, CA 90813
County :	LOS ANGELES
Expiration Date :	2018-03-31
Registration Number :	25
Last Date in Agency List :	2018-02-06

PRP-CORP

Facility Name :	CROSBY AND OVERTON
Facility Address :	1610 W 17TH ST, LONG BEACH, CA 90813
Actual Date :	1992-08-21
Date Type :	GENERAL NOTICE
EPA ID :	UTD980962591
Site Name :	NORTH AMERICAN ENVIRONMENTAL
NPL Status Description :	Not on the NPL
Non NPL Status Short Name :	Referred to Removal - NFRAP
Action Name :	Not Ltrs
Action Type Seq :	NJ-1
Region Code :	08
Last Date in Agency List :	2021-09-16
Facility Name :	CROSBY & OVERTON, INC.
Facility Address :	1610 West 17th Street, LONG BEACH, CA 90813
Actual Date :	2002-05-28
Date Type :	SETTLEMENT DATE
EPA ID :	CAT080012024

Map Id: I77
Direction: WSW
Distance: 0.084 mi., 442 ft.
Elevation: 12 ft.
Relative: Lower

Site Name : CROSBY & OVERTON | 1X FREIGHT TRAIN COMPANY, INC | CROSBY & OVERTON TRANS CO
1610 WEST 17TH STREET | 1610 W 17TH ST
LONG BEACH, CA 90813

Database(s) : [DOCKET, ECHO, ERNS, FA HWF, FRS, HAZNET - CA, HWG - CA, HWT - CA, PRP-CORP] ***(cont.)***

Envirosite ID: 482328
EPA ID: CAC000194973

PRP-CORP ***(cont.)***

Site Name :	OPERATING INDUSTRIES, INC., LANDFILL
NPL Status Description :	Currently on the Final NPL
Non NPL Status Short Name :	N/R
Action Name :	C DECREE
Action Type Seq :	CD-9
Region Code :	09
Last Date in Agency List :	2021-09-16

Actual Date :	1997-03-07
Date Type :	SETTLEMENT DATE
EPA ID :	CAT080012024
Site Name :	OPERATING INDUSTRIES, INC., LANDFILL
NPL Status Description :	Currently on the Final NPL
Non NPL Status Short Name :	N/R
Action Name :	UNL ORDR
Action Type Seq :	UA-2
Region Code :	09
Last Date in Agency List :	2021-09-16

Facility Name :	CROSBY & OVERTON, INC.
Facility Address :	1610 WEST 17TH STREET, LONG BEACH, CA 90813

Actual Date :	2017-03-31
Date Type :	SETTLEMENT DATE
EPA ID :	CAD042245001
Site Name :	OMEGA CHEMICAL CORPORATION
NPL Status Description :	Currently on the Final NPL
Non NPL Status Short Name :	N/R
Action Name :	C DECREE
Action Type Seq :	CD-10
Region Code :	09
Last Date in Agency List :	2021-09-16

Actual Date :	2010-10-07
Date Type :	SETTLEMENT DATE
EPA ID :	CAD042245001
Site Name :	OMEGA CHEMICAL CORPORATION
NPL Status Description :	Currently on the Final NPL
Non NPL Status Short Name :	N/R
Action Name :	C DECREE
Action Type Seq :	CD-6
Region Code :	09
Last Date in Agency List :	2021-09-16

Actual Date :	2009-11-09
Date Type :	SETTLEMENT DATE

Map Id: I77
Direction: WSW
Distance: 0.084 mi., 442 ft.
Elevation: 12 ft.
Relative: Lower

Site Name : CROSBY & OVERTON | 1X FREIGHT TRAIN COMPANY, INC | CROSBY & OVERTON TRANS CO
1610 WEST 17TH STREET | 1610 W 17TH ST
LONG BEACH, CA 90813

Database(s) : [DOCKET, ECHO, ERNS, FA HWF, FRS, HAZNET - CA, HWG - CA, HWT - CA, PRP-CORP] ***(cont.)***

Envirosite ID: 482328
EPA ID: CAC000194973

PRP-CORP ***(cont.)***

EPA ID :	CAD042245001
Site Name :	OMEGA CHEMICAL CORPORATION
NPL Status Description :	Currently on the Final NPL
Non NPL Status Short Name :	N/R
Action Name :	ADM ORDR
Action Type Seq :	AC-3
Region Code :	09
Last Date in Agency List :	2021-09-16
Facility Name :	CROSBY & OVERTON PLANT #1
Facility Address :	1610 WEST 17TH STREET, LONG BEACH, CA 90813
Actual Date :	2001-02-28
Date Type :	SETTLEMENT DATE
EPA ID :	CAD042245001
Site Name :	OMEGA CHEMICAL CORPORATION
NPL Status Description :	Currently on the Final NPL
Non NPL Status Short Name :	N/R
Action Name :	C DECREE
Action Type Seq :	CD-2
Region Code :	09
Last Date in Agency List :	2021-09-16
Actual Date :	1995-05-09
Date Type :	SETTLEMENT DATE
EPA ID :	CAD042245001
Site Name :	OMEGA CHEMICAL CORPORATION
NPL Status Description :	Currently on the Final NPL
Non NPL Status Short Name :	N/R
Action Name :	UNL ORDR
Action Type Seq :	UA-1
Region Code :	09
Last Date in Agency List :	2021-09-16
Facility Name :	PACIFIC SOUND INDUSTRIAL CO.
Facility Address :	1610 WEST 17TH STREET, LONG BEACH, CA 90813
Actual Date :	1983-11-03
Date Type :	GENERAL NOTICE
EPA ID :	WAD009487513
Site Name :	WESTERN PROCESSING CO., INC.
NPL Status Description :	Currently on the Final NPL
Non NPL Status Short Name :	N/R
Action Name :	Not Ltrs
Action Type Seq :	NJ-3
Region Code :	10

Map Id: I77
Direction: WSW
Distance: 0.084 mi., 442 ft.
Elevation: 12 ft.
Relative: Lower

Site Name : CROSBY & OVERTON | 1X FREIGHT TRAIN COMPANY, INC | CROSBY & OVERTON TRANS CO
1610 WEST 17TH STREET | 1610 W 17TH ST
LONG BEACH, CA 90813

Database(s) : [DOCKET, ECHO, ERNS, FA HWF, FRS, HAZNET - CA, HWG - CA, HWT - CA, PRP-CORP] ***(cont.)***

Envirosite ID: 482328
EPA ID: CAC000194973

PRP-CORP ***(cont.)***

Last Date in Agency List : 2021-09-16

Map Id: I78
Direction: W
Distance: 0.091 mi., 480 ft.
Elevation: 13 ft.
Relative: Higher

Site Name : SILVA TRUCK AUTO ELECT | HARBOR AUTO & TRUCK SERVICE | SILVA TRUCK & AUTO ELECTRIC
1618 W ESTHER ST | 1618 W ESTHER
LONG BEACH, CA 90813

Database(s) : [AST - CA, FRS, HAZNET - CA, HWG - CA, RCRA_NONGEN]

Envirosite ID: 41086352
EPA ID: CAL000032121

AST - CA

Facility Name : SILVA TRUCK & AUTO ELECTRIC
Facility Address : 1618 W ESTHER ST, LONG BEACH, CA 90813
County : Los Angeles County

Site ID : 409095
Facility Identifer : N/R
EPA Identifier : CAL000070282
Facility Explorer ID : 409095
Dun and Bradsheet Number : N/R

Regulatory Programs : Chemical Storage Facilities, Hazardous Waste Generator, Aboveground Petroleum Storage

SIC : N/R
NAICS : N/R
Latitude : 33.788970
Longitude : -118.214238
Hyperlink : Click here for hyperlink provided by the agency.
Last Date in Agency List : 2021-09-30

Violations

Details for this site have been truncated due to the large number of available details for this site within this dataset. For the complete details for this site, contact your Envirosite account representative for a complimentary site report containing all of the details available.

Violation Date : 2020-02-14

Map Id: I78
Direction: W
Distance: 0.091 mi., 480 ft.
Elevation: 13 ft.
Relative: Higher

Site Name : SILVA TRUCK AUTO ELECT | HARBOR AUTO & TRUCK SERVICE | SILVA TRUCK & AUTO ELECTRIC
1618 W ESTHER ST | 1618 W ESTHER
LONG BEACH, CA 90813

Database(s) : [AST - CA, FRS, HAZNET - CA, HWG - CA, RCRA_NONGEN] ***(cont.)***

Envirosite ID: 41086352
EPA ID: CAL000032121

AST - CA ***(cont.)***

Citation : 22 CCR 12 66262.20 - California Code of Regulations, Title 22, Chapter 12, Section(s) 66262.20

Description : Failure to prepare a Uniform Hazardous Waste Manifest and, if necessary, a Continuation Sheet, before the transport of a hazardous waste off-site for transfer, treatment, storage, or disposal.

Notes : PROVIDE MANIFESTS FOR 2019 AND SEVERAL MONTHS OF 2020.
Division : Long Beach Environmental Heath
Program : HW
Source : CERS

Violation Date : 2020-02-14

Citation : 40 CFR 1 265.31 - U.S. Code of Federal Regulations, Title 40, Chapter 1, Section(s) 265.31

Description : Failure to maintain and operate the facility to minimize the possibility of a fire, explosion, or any unplanned sudden or non-sudden release of hazardous waste or hazardous waste constituents to air, soil, or surface water which could threaten human health or the environment.

Notes : Returned to compliance on 05/15/2020. CLEAN SOME MINOR SPILLS INSIDE THE SHOP REMOVE SOME DEBRIS AND JUNK INSIDE THE SHOP

Division : Long Beach Environmental Heath
Program : HW
Source : CERS

Violation Date : 2020-02-14

Citation : HSC 6.5 25201.16(f) - California Health and Safety Code, Chapter 6.5, Section(s) 25201.16(f)

Description : Failure to comply with the applicable requirements related to accumulation and containment standards for universal waste aerosol cans.

Notes :

Returned to compliance on 05/15/2020. OBSERVATION: [Describe container and location] were found not labeled with the type of waste stored. Containers used to store aerosol cans shall be labeled or marked with one of the following phrases: "Universal Waste - Aerosol Cans", "Waste Aerosol Cans", or "Used Aerosol Cans". CORRECTIVE ACTION: Immediately mark these containers and ensure that all containers of aerosol cans are marked in this manner. Submit documentation to the CUPA demonstrating what corrective actions were taken.

Map Id: I78
Direction: W
Distance: 0.091 mi., 480 ft.
Elevation: 13 ft.
Relative: Higher

Site Name : SILVA TRUCK AUTO ELECT | HARBOR AUTO & TRUCK SERVICE | SILVA TRUCK & AUTO ELECTRIC
1618 W ESTHER ST | 1618 W ESTHER
LONG BEACH, CA 90813

Database(s) : [AST - CA, FRS, HAZNET - CA, HWG - CA, RCRA_NONGEN] ***(cont.)***

Envirosite ID: 41086352
EPA ID: CAL000032121

AST - CA ***(cont.)***

Division : Long Beach Environmental Heath
Program : HW
Source : CERS

Violation Date : 2018-09-26

Citation : HSC 6.11 25404(e)(4) - California Health and Safety Code, Chapter 6.11, Section(s) 25404(e)(4)

Description : Failure to report program data electronically.

Notes : Returned to compliance on 09/26/2018. OPERATOR JUST SUBMITTED CERS ON 9-26-18

Division : Long Beach Environmental Heath
Program : HW
Source : CERS

Violation Date : 2018-09-26

Citation : 22 CCR 12 66262.34(f) - California Code of Regulations, Title 22, Chapter 12, Section(s) 66262.34(f)

Description : Failure to label stationary hazardous waste tanks as "hazardous waste" and mark with an accumulation start date.

Notes : Returned to compliance on 10/31/2018. OBSERVATION: The [HAZARDOUS WASTE] tank was observed without a label. CORRECTIVE ACTION: Submit a photo to the CUPA demonstrating that the [HAZARDOUS WASTE] tank has been properly labeled. PROVIDE MISSING HAZARDOUS WASTE LABEL ON THE TANK

Division : Long Beach Environmental Heath
Program : HW
Source : CERS

Enforcements

Enforcement Action Date : N/R
Type : N/R
Description : N/R
Notes : N/R
Division : N/R
Program : N/R
Source : N/R

Map Id: I78
Direction: W
Distance: 0.091 mi., 480 ft.
Elevation: 13 ft.
Relative: Higher

Site Name : SILVA TRUCK AUTO ELECT | HARBOR AUTO & TRUCK SERVICE | SILVA TRUCK & AUTO ELECTRIC
1618 W ESTHER ST | 1618 W ESTHER
LONG BEACH, CA 90813

Database(s) : [AST - CA, FRS, HAZNET - CA, HWG - CA, RCRA_NONGEN] ***(cont.)***

Envirosite ID: 41086352
EPA ID: CAL000032121

AST - CA ***(cont.)***

Chemicals

Chemical Name :	Acetylene
CAS Number :	74-86-2
Hazard Type(s) :	Fire, Sudden Release of Pressure, Reactivity
Max Daily Amount / Unit :	0-2599 Cubic Feet
Average Daily Amount / Unit :	0-2599 Cubic Feet
Days Onsite :	365
Physical State(s) :	Gas, Pure

Chemical Name :	Ethylene Glycol
CAS Number :	107-21-1
Hazard Type(s) :	N/R
Max Daily Amount / Unit :	60-119 Gallons
Average Daily Amount / Unit :	12-59 Gallons
Days Onsite :	365
Physical State(s) :	Liquid

Chemical Name :	Motor Oil Waste
CAS Number :	N/R
Hazard Type(s) :	Fire
Max Daily Amount / Unit :	120-599 Gallons
Average Daily Amount / Unit :	120-599 Gallons
Days Onsite :	365
Physical State(s) :	Liquid, Mix

Chemical Name :	Oxygen
CAS Number :	7782-44-7
Hazard Type(s) :	Fire, Sudden Release of Pressure
Max Daily Amount / Unit :	0-2599 Cubic Feet
Average Daily Amount / Unit :	0-2599 Cubic Feet
Days Onsite :	365
Physical State(s) :	Gas, Pure

Chemical Name :	Propane
CAS Number :	74-98-6
Hazard Type(s) :	Fire, Sudden Release of Pressure
Max Daily Amount / Unit :	0-11 Gallons
Average Daily Amount / Unit :	0-11 Gallons
Days Onsite :	365
Physical State(s) :	Gas, Pure

FRS

Facility Name :	SILVA TRUCK AUTO ELECT
Facility Address :	1618 W ESTHER ST, LONG BEACH, CA 90813-0000
County :	LOS ANGELES

Map Id: I78
Direction: W
Distance: 0.091 mi., 480 ft.
Elevation: 13 ft.
Relative: Higher

Site Name : SILVA TRUCK AUTO ELECT | HARBOR AUTO & TRUCK SERVICE | SILVA TRUCK & AUTO ELECTRIC
1618 W ESTHER ST | 1618 W ESTHER
LONG BEACH, CA 90813

Database(s) : [AST - CA, FRS, HAZNET - CA, HWG - CA, RCRA_NONGEN] ***(cont.)***

Envirosite ID: 41086352
EPA ID: CAL000032121

FRS ***(cont.)***

Site Details

Registry ID :	110070444833
FRS Facility URL :	Click here for hyperlink provided by the agency.
Last Date in Agency List :	2021-07-17

Source Description

Source Description :

RCRAInfo is EPA's comprehensive information system that supports the Resource Conservation and Recovery Act (RCRA) of 1976 and the Hazardous and Solid Waste Amendments (HSWA) of 1984 through the tracking of events and activities related to facilities that generate, transport, and treat, store, or dispose of hazardous waste. RCRAInfo allows RCRA program staff to track the notification, permit, compliance, and corrective action activities required under RCRA. RCRAInfo also supports generation of the National Hazardous Waste Biennial Report. All generators and treatment, storage, and disposal facilities who handle hazardous waste are required to report to the EPA Administrator at least once every two years to support creation of the Biennial Report.

FRS Environmental Interest

Source and System ID :	RCRAINFO - CAL000070282

HAZNET - CA

Facility Name :	HARBOR AUTO & TRUCK SERVICE
Facility Address :	1618 W ESTHER, LONG BEACH, CA 90813
County :	LOS ANGELES

Site Details

Generator EPA ID :	CAL000032121
Active :	Inactive
Category :	STATE
Facility Types :	N/R
Type :	PERMANENT
Contact Name :	N/R
Contact Phone :	N/R
Facility Mailing Address :	1618 W ESTHER ST, LONG BEACH, CA 908131231
Latitude :	33.78894099
Longitude :	-118.21417760
Agency Hyperlink :	Click here for hyperlink provided by the agency.
Last Date in Agency List :	2021-07-08

Facility Name :	SILVA TRUCK AUTO ELECT
Facility Address :	1618 W ESTHER ST, LONG BEACH, CA 90813
County :	LOS ANGELES

Map Id: I78
Direction: W
Distance: 0.091 mi., 480 ft.
Elevation: 13 ft.
Relative: Higher

Site Name : SILVA TRUCK AUTO ELECT | HARBOR AUTO & TRUCK SERVICE | SILVA TRUCK & AUTO ELECTRIC
1618 W ESTHER ST | 1618 W ESTHER
LONG BEACH, CA 90813

Database(s) : [AST - CA, FRS, HAZNET - CA, HWG - CA, RCRA_NONGEN] ***(cont.)***

Envirosite ID: 41086352
EPA ID: CAL000032121

HAZNET - CA ***(cont.)***

Site Details

Generator EPA ID :	CAL000070282
Active :	Active
Category :	STATE
Facility Types :	N/R
Type :	PERMANENT
Contact Name :	N/R
Contact Phone :	N/R
Facility Mailing Address :	1618 W ESTHER ST, LONG BEACH, CA 908131231
Latitude :	33.78894099
Longitude :	-118.21417760
Agency Hyperlink :	Click here for hyperlink provided by the agency.
Last Date in Agency List :	2021-07-08

Waste Generator Details

State Waste :

2019: 352 - Other organic solids, 2.37500 tons to CAL000330453
2018: 352 - Other organic solids, 0.20000 tons to CAL000330453
2018: 352 - Other organic solids, 2.75000 tons to CAL000330453
2009: 214 - Unspecified solvent mixture, 0.0432 tons to CAD093459485
2009: 214 - Unspecified solvent mixture, 0.09 tons to TXD077603371
2008: 214 - Unspecified solvent mixture, 0.0324 tons to CAD093459485
2008: 214 - Unspecified solvent mixture, 0.1044 tons to CAD093459485

HWG - CA

Facility Name :	HARBOR AUTO & TRUCK SERVICE
Facility Address :	1618 W ESTHER, LONG BEACH, CA 90813
County :	LOS ANGELES
EPA ID :	CAL000032121
Status :	Inactive
Category :	STATE
Type :	PERMANENT
Facility Type :	N/R
Mailing Address :	1618 W ESTHER ST, LONG BEACH, CA 908131231
Owner Name :	SIVA FELIX
Owner Address :	N/A
Operator Name :	N/R
Operator Address :	INACT PER 98VQ FINAL NOTICE, N/A
Latitude :	33.789034
Longitude :	-118.214134
Facility Name :	SILVA TRUCK AUTO ELECT
Facility Address :	1618 W ESTHER ST, LONG BEACH, CA 90813
County :	LOS ANGELES
EPA ID :	CAL000070282
Status :	Active
Category :	STATE

Map Id: I78
Direction: W
Distance: 0.091 mi., 480 ft.
Elevation: 13 ft.
Relative: Higher

Site Name : SILVA TRUCK AUTO ELECT | HARBOR AUTO & TRUCK SERVICE | SILVA TRUCK & AUTO ELECTRIC
1618 W ESTHER ST | 1618 W ESTHER
LONG BEACH, CA 90813

Database(s) : [AST - CA, FRS, HAZNET - CA, HWG - CA, RCRA_NONGEN] ***(cont.)***

Envirosite ID: 41086352
EPA ID: CAL000032121

HWG - CA ***(cont.)***

Type :	PERMANENT
Facility Type :	N/R
Mailing Address :	1618 W ESTHER ST, LONG BEACH, CA 908131231
Owner Name :	JOSE LUIS HENRRIQUEZ
Owner Address :	1618 W ESTHER ST, LONG BEACH, CA 908130000
Operator Name :	JOSE LUIS HENRIQUEZ OWNER
Operator Address :	2210 FASHION AVE, LONG BEACH, CA 90810
Latitude :	33.788941
Longitude :	-118.214178

RCRA_NONGEN

Facility Name :	SILVA TRUCK AUTO ELECT
Facility Address :	1618 W ESTHER ST, LONG BEACH, CA 90813-0000
County :	LOS ANGELES
Date Form Received by Agency :	1992-03-11
EPA ID :	CAL000070282
Mailing Address :	1618 W ESTHER ST, LONG BEACH, CA 90813-1231
Contact :	JOSE LUIS HENRIQUEZ OWNER
Contact Address :	2210 FASHION AVE, LONG BEACH, CA 90810
Contact Country :	N/R
Contact Telephone :	562-879-7962
Contact Email :	SILVATRUCKLB@YAHOO.COM
EPA Region :	09
Land Type :	Not Reported
Source Type :	Implementer
Classification :	Not a generator, verified
Description :	Not a generator, verified
Last Date in Agency List :	2021-09-03

Owner/Operator Summary

Owner/Operator Name :	JOSE LUIS HENRIQUEZ OWNER
Owner/Operator Address :	2210 FASHION AVE, LONG BEACH, CA 90810
Owner/Operator Country :	N/R
Owner/Operator Telephone :	562-879-7962
Owner/Operator Email :	N/R
Owner/Operator Fax :	N/R
Legal Status :	Other land type
Owner/Operator Type :	Operator
Owner/Operator Start Date :	N/R
Owner/Operator End Date :	N/R
Owner/Operator Name :	JOSE LUIS HENRRIQUEZ
Owner/Operator Address :	1618 W ESTHER ST, LONG BEACH, CA 90813-0000
Owner/Operator Country :	N/R
Owner/Operator Telephone :	562-491-1988
Owner/Operator Email :	N/R
Owner/Operator Fax :	N/R
Legal Status :	Other land type

Map Id: I78
Direction: W
Distance: 0.091 mi., 480 ft.
Elevation: 13 ft.
Relative: Higher

Site Name : SILVA TRUCK AUTO ELECT | HARBOR AUTO & TRUCK SERVICE | SILVA TRUCK & AUTO ELECTRIC
1618 W ESTHER ST | 1618 W ESTHER
LONG BEACH, CA 90813

Database(s) : [AST - CA, FRS, HAZNET - CA, HWG - CA, RCRA_NONGEN] ***(cont.)***

Envirosite ID: 41086352
EPA ID: CAL000032121

RCRA_NONGEN ***(cont.)***

Owner/Operator Type :	Owner
Owner/Operator Start Date :	N/R
Owner/Operator End Date :	N/R

Handler Activities Summary

U.S. Importer of Hazardous Waste :	N
Mixed Waste (Haz. and Radioactive) :	N
Recycler of Hazardous Waste :	N
Transporter of Hazardous Waste :	N
Treater, Storer or Disposer of HW :	N
Underground Injection Activity :	N
On-site Burner Exemption :	N
Furnace Exemption :	N
Used Oil Fuel Burner :	N
Used Oil Processor :	N
Used Oil Refiner :	N
Used Oil Fuel Marketer to Burner :	N
Used Oil Specification Marketer :	N
Used Oil Transfer Facility :	N
Used Oil Transporter :	N

Notices of Violations Summary

Regulation Violated :	N

Map Id: I79
Direction: W
Distance: 0.092 mi., 486 ft.
Elevation: 12 ft.
Relative: Higher

Site Name : CITY LONG BEACH/REDEVELOPMENT AGENCY
1757 CANAL AVE
LONG BEACH, CA 90813

Database(s) : [HAZNET - CA, HWG - CA]

Envirosite ID: 41042675
EPA ID: CAC001109088

HAZNET - CA

Facility Name :	CITY LONG BEACH/REDEVELOPMENT AGENCY
Facility Address :	1757 CANAL AVE, LONG BEACH, CA 90813
County :	LOS ANGELES

Site Details

Generator EPA ID :	CAC001109088
Active :	Inactive
Category :	STATE

Map Id: I79
Direction: W
Distance: 0.092 mi., 486 ft.
Elevation: 12 ft.
Relative: Higher

Site Name : CITY LONG BEACH/REDEVELOPMENT AGENCY
1757 CANAL AVE
LONG BEACH, CA 90813

Database(s) : [HAZNET - CA, HWG - CA] ***(cont.)***

Envirosite ID: 41042675
EPA ID: CAC001109088

HAZNET - CA ***(cont.)***

Facility Types :	N/R
Type :	TEMPORARY
Contact Name :	N/R
Contact Phone :	N/R
Facility Mailing Address :	333 W OCEAN BLVD 3RD FLR, LONG BEACH, CA 908020000
Latitude :	33.78915422
Longitude :	-118.21388902
Agency Hyperlink :	Click here for hyperlink provided by the agency.
Last Date in Agency List :	2021-07-08

HWG - CA

Facility Name :	CITY LONG BEACH/REDEVELOPMENT AGENCY
Facility Address :	1757 CANAL AVE, LONG BEACH, CA 90813
County :	LOS ANGELES
EPA ID :	CAC001109088
Status :	Inactive
Category :	STATE
Type :	TEMPORARY
Facility Type :	N/R
Mailing Address :	333 W OCEAN BLVD 3RD FLR, LONG BEACH, CA 908020000
Owner Name :	CITY OF LONG BEACH
Owner Address :	N/A
Operator Name :	OLGA ADAMS PROP MGR
Operator Address :	N/A
Latitude :	33.789193
Longitude :	-118.213837

Map Id: G80
Direction: E
Distance: 0.093 mi., 490 ft.
Elevation: 11 ft.
Relative: Lower

Site Name : HIGH SEAS TRADING | FINISH LINE TOWING & TRANSPORT
1312 W ESTHER ST | 1312 WEST ESTHER STREET
LONG BEACH, CA 90813

Database(s) : [CHMIRS - CA, ERNS, HAZNET - CA, HWG - CA, MANIFEST EPA]

Envirosite ID: 347305
EPA ID: CAL000339618

CHMIRS - CA

Facility Address :	1312 West Esther Street, Long Beach
County :	Los Angeles County
Notified Date :	2013-03-26 11:34:00
Spill Representative :	NRC
Control Number :	13-1828
Substance 1 :	Unknown Oil
Quantity 1 :	UNK

Map Id: G80
Direction: E
Distance: 0.093 mi., 490 ft.
Elevation: 11 ft.
Relative: Lower

Site Name : HIGH SEAS TRADING | FINISH LINE TOWING & TRANSPORT
1312 W ESTHER ST | 1312 WEST ESTHER STREET
LONG BEACH, CA 90813

Database(s) : [CHMIRS - CA, ERNS, HAZNET - CA, HWG - CA, MANIFEST EPA] ***(cont.)***

Envirosite ID: 347305
EPA ID: CAL000339618

CHMIRS - CA ***(cont.)***

Measure 1 :	Gal(s)
Type 1 :	PETROLEUM
Pipeline 1 :	No
Vessel 1 (300 Tons) :	No
Substance 2 :	N/R
Quantity 2 :	N/R
Measure 2 :	N/R
Type 2 :	N/R
Pipeline 2 :	No
Vessel 2 (300 Tons) :	No
Substance 3 :	N/R
Quantity 3 :	N/R
Measure 3 :	N/R
Type 3 :	N/R
Pipeline 3 :	No
Vessel 3 (300 Tons) :	No
Description :	Quoting the NRC report: "CALLER REPORTED AN UNKNOWN OILY PRODUCT WAS ON THE GROUND GOING INTO A STORM DRAIN." "FIRE DEPARTMENT IS TRYING TO MITIGATE THE SPILL."
Contained :	Unknown
Water? :	Yes
Water Way :	Storm Drain
Drinking Water Impacted :	N/R
Known Impact :	N/R
Incident Date :	2013-03-26
Time :	11:23:00
Spill Site :	Treatment/Sewage Facility
Site :	Storm Drain
Cause :	Unknown
Other Causes :	N/R
Injuries (Y/N) :	No
Injuries Number :	N/R
Fatal (Y/N) :	No
Fatal Number :	N/R
Evacs (Y/N) :	No
Evacs Number :	N/R
Cleanup :	Contractor
Admin Agency :	Long Beach Fire Department
Last Date in Agency List :	2017-04-04

ERNS

Facility Address :	1312 WEST ESTHER STREET, LONG BEACH, CA
County :	LOS ANGELES

Incident Information

Incident Date Time :	2013-03-26 11:23:00
Type of Incident :	FIXED
Incident Cause :	UNKNOWN
Incident DTG :	DISCOVERED

Map Id: G80
Direction: E
Distance: 0.093 mi., 490 ft.
Elevation: 11 ft.
Relative: Lower

Site Name : HIGH SEAS TRADING | FINISH LINE TOWING & TRANSPORT
1312 W ESTHER ST | 1312 WEST ESTHER STREET
LONG BEACH, CA 90813

Database(s) : [CHMIRS - CA, ERNS, HAZNET - CA, HWG - CA, MANIFEST EPA] ***(cont.)***

Envirosite ID: 347305
EPA ID: CAL000339618

ERNS ***(cont.)***

Incident Location :	N/R
Sequence Number :	1042150
Potential Flag :	N
Description of Incident :	CALLER REPORTED AN UNKNOWN OILY PRODUCT WAS ON THE GROUND GOING INTO A STORM DRAIN.
Last Date in Agency List :	2015-12-23

Incident Response Summary

Date Time Received :	2013-03-26 14:26:00
Date Time Completed :	2013-03-26 14:31:00
Call Type :	Incident
Source :	TELEPHONE
Responsible Company :	N/R
Responsible Org Type :	UNKNOWN
Responsible City :	N/R
Responsible State :	XX
Responsible Zip :	N/R

Incident Details Summary

Remedial Action :	FIRE DEPARTMENT IS TRYING TO MITIGATE THE SPILL.
Medium :	ASPHALT AND STORM DRAIN
Medium Description :	LAND
Body of Water :	PACIFIC OCEAN
Weather Conditions :	CLEAR
Water Temperature :	N/R
Water Supply Contaminated :	U
Waterway Closed :	N
Waterway Description :	N/R

Additional Incident Details Summary

Actual Amount :	N/R
Actual Amount Units :	N/R
Capacity of Tank :	N/R
Capacity of Tank Units :	N/R
Continuous Release Begin Date :	N/R
Continuous Release End Date :	N/R
Continuous Release Change Date :	N/R
Continuous Release Permit :	N/R
Continuous Release Type :	N/R
Description of Tank :	N/R
Device Operational :	U
DOT Crossing Number :	N/R
DOT Regulated :	U
NPDES :	N/R
NPDES Compliance :	U
Pipeline Aboveground :	ABOVE

Map Id: G80
Direction: E
Distance: 0.093 mi., 490 ft.
Elevation: 11 ft.
Relative: Lower

Site Name : HIGH SEAS TRADING | FINISH LINE TOWING & TRANSPORT
1312 W ESTHER ST | 1312 WEST ESTHER STREET
LONG BEACH, CA 90813

Database(s) : [CHMIRS - CA, ERNS, HAZNET - CA, HWG - CA, MANIFEST EPA] ***(cont.)***

Envirosite ID: 347305
EPA ID: CAL000339618

ERNS ***(cont.)***

Pipeline Covered :	U
Pipeline Type :	N/R
Tank ID :	N/R
Tank Regulated :	U
Tank Regulated by :	N/R

Materials Involved Summary

Name of Material :	UNKNOWN OIL
CAS Number :	000000-00-0
Amount of Material :	0
Unit of Measure :	UNKNOWN AMOUNT
UN Number :	N/R
CHRIS Code :	OUN
Reached Water :	NO
Amount in Water :	N/R
Unit of Measure (Reach Water) :	N/R

Additional Materials Involved Summary

Name of Material :	N/R
CAS Number :	N/R
CHRIS Code :	N/R
Upper Bounds :	N/R
Upper Bounds Unit :	N/R
Upper Bounds Rate :	N/R

Trains Details

Train Name Number :	N/R
Train Type :	N/R
Train Speed :	N/R
Train Direction :	N/R
Number Locomotives :	N/R
Number Cars :	N/R
Number Derailed :	N/R
Track Speed :	N/R
Railroad Name :	N/R
Non Compliance with Hazmat :	N/R

Derailed Units Summary

Train Name Number :	N/R
Car Number :	N/R
Car Content :	N/R
Position in Train :	N/R
Derailed Type :	N/R

Map Id: G80
Direction: E
Distance: 0.093 mi., 490 ft.
Elevation: 11 ft.
Relative: Lower

Site Name : HIGH SEAS TRADING | FINISH LINE TOWING & TRANSPORT
1312 W ESTHER ST | 1312 WEST ESTHER STREET
LONG BEACH, CA 90813

Database(s) : [CHMIRS - CA, ERNS, HAZNET - CA, HWG - CA, MANIFEST EPA] ***(cont.)***

Envirosite ID: 347305
EPA ID: CAL000339618

ERNS ***(cont.)***

Vessels Details

Vessel Name :	N/R
Vessel Type :	N/R
Vessel Length :	N/R
Hull Construction :	N/R
Fuel Capacity :	N/R
Fuel on Board :	N/R
Cargo Capacity :	N/R
Cargo on Board :	N/R
Is Vessel Aground :	N/R
Flag :	N/R
Breadth :	N/R
Draught :	N/R
Fuel Capacity Units :	N/R
Fuel on Board Units :	N/R
Cargo Capacity Units :	N/R
Cargo on Board Units :	N/R

Mobile Details

Vehicle Own Fuel Capacity :	N/R
Cargo Capacity :	N/R
Amount of Cargo on Board :	N/R
Hazmat Carrier :	N/R
Carrier Licensed :	N/R
Noncompliance with Hazmat :	N/R
Mobile Type :	N/R
Cargo Capacity Units :	N/R
Amount of Cargo on Board Units :	N/R
Vehicle Year :	N/R
Vehicle Make :	N/R
Vehicle Model :	N/R
Vehicle Number :	N/R
Trailer Number :	N/R

HAZNET - CA

Facility Name :	FINISH LINE TOWING & TRANSPORT
Facility Address :	1312 W ESTHER ST, LONG BEACH, CA 90813
County :	LOS ANGELES

Site Details

Generator EPA ID :	CAL000339618
Active :	Inactive
Category :	STATE
Facility Types :	N/R
Type :	PERMANENT
Contact Name :	N/R
Contact Phone :	N/R
Facility Mailing Address :	6370 E STEARNS ST, LONG BEACH, CA 908153348
Latitude :	33.78893837

Map Id: G80
Direction: E
Distance: 0.093 mi., 490 ft.
Elevation: 11 ft.
Relative: Lower

Site Name : HIGH SEAS TRADING | FINISH LINE TOWING & TRANSPORT
1312 W ESTHER ST | 1312 WEST ESTHER STREET
LONG BEACH, CA 90813

Database(s) : [CHMIRS - CA, ERNS, HAZNET - CA, HWG - CA, MANIFEST EPA] ***(cont.)***

Envirosite ID: 347305
EPA ID: CAL000339618

HAZNET - CA ***(cont.)***

Longitude :	-118.20918387
Agency Hyperlink :	Click here for hyperlink provided by the agency.
Last Date in Agency List :	2021-07-08
Facility Name :	HIGH SEAS TRADING
Facility Address :	1312 W. ESTHER ST., LONG BEACH, CA 90813
County :	LOS ANGELES

Site Details

Generator EPA ID :	CAC002957562
Active :	Inactive
Category :	STATE
Facility Types :	N/R
Type :	TEMPORARY
Contact Name :	N/R
Contact Phone :	N/R
Facility Mailing Address :	1312 W. ESTHER ST., LONG BEACH, CA 90813
Latitude :	33.78893837
Longitude :	-118.20918387
Agency Hyperlink :	Click here for hyperlink provided by the agency.
Last Date in Agency List :	2021-07-08

Waste Generator Details

State Waste :	2018: 135 - Unspecified aqueous solution, 3.10800 tons to NVT330010000

HWG - CA

Facility Name :	FINISH LINE TOWING & TRANSPORT
Facility Address :	1312 W ESTHER ST, LONG BEACH, CA 90813
County :	LOS ANGELES
EPA ID :	CAL000339618
Status :	Inactive
Category :	STATE
Type :	PERMANENT
Facility Type :	N/R
Mailing Address :	6370 E STEARNS ST, LONG BEACH, CA 908153348
Owner Name :	CYLINDER ENTERPRISES INC
Owner Address :	6370 E STEARNS ST, LONG BEACH, CA 908153348
Operator Name :	MARK TORNOW
Operator Address :	6370 E STEARNS ST, LONG BEACH, CA 908153348
Latitude :	33.788914
Longitude :	-118.209295

Map Id: G80
Direction: E
Distance: 0.093 mi., 490 ft.
Elevation: 11 ft.
Relative: Lower

Site Name : HIGH SEAS TRADING | FINISH LINE TOWING & TRANSPORT
1312 W ESTHER ST | 1312 WEST ESTHER STREET
LONG BEACH, CA 90813

Database(s) : [CHMIRS - CA, ERNS, HAZNET - CA, HWG - CA, MANIFEST EPA] ***(cont.)***

Envirosite ID: 347305
EPA ID: CAL000339618

HWG - CA ***(cont.)***

Facility Name :	HIGH SEAS TRADING
Facility Address :	1312 W. ESTHER ST., LONG BEACH, CA 90813
County :	LOS ANGELES
EPA ID :	CAC002957562
Status :	Inactive
Category :	STATE
Type :	TEMPORARY
Facility Type :	N/R
Mailing Address :	1312 W. ESTHER ST., LONG BEACH, CA 90813
Owner Name :	HIGH SEAS TRADING
Owner Address :	1312 W. ESTHER ST., LONG BEACH, CA 90813
Operator Name :	JAVIER GARCIA
Operator Address :	1312 W. ESTHER ST., LONG BEACH, CA 90813
Latitude :	33.788938
Longitude :	-118.209184

MANIFEST EPA

Manifest Details

Manifest Number :	020468660JJK
Shipped Date :	2019-05-22
Updated Date :	2020-11-24
Received Date :	2019-05-23
Status :	Corrected
Generator ID :	N/R
Generator Name :	HIGH SEAS TRADING
Generator Address :	1312 W ESTHER ST, LONG BEACH, CA 90813
Generator Mailing :	1312 W ESTHER ST, LONG BEACH, CA 90813
Generator Contact :	N/R
Destination ID :	NVT330010000
Destination Name :	US ECOLOGY NEVADA, INC
Destination Mailing :	PO BOX 578, BEATTY, NV 89003
Destination Address :	HWY 95 11 MI S OF BEATTY, BEATTY, NV 89003
Destination Contact :	N/R
Submission Type :	DataImage5Copy
Origin Type :	Service
Manifest Residue :	N
Rejection :	N
Last Date in Agency List :	2021-09-04

Waste Details

Waste Line Number :	1
Is DOT Hazardous :	N
DOT ID Number :	N/R
DOT Information :	N/R
Non Waste Description :	WATER AND FIRE RETARDANT
Quantity :	2300 Gallons
Quantity Tons, Acute, Non-Acute :	9.591326, 0, 9.591326
Quantity Kg, Acute, Non-Acute :	0, 8699.62
Management Method :	H039 - OTHER RECOVERY OR RECLAMATION FOR REUSE

Map Id: G80
Direction: E
Distance: 0.093 mi., 490 ft.
Elevation: 11 ft.
Relative: Lower

Site Name : HIGH SEAS TRADING | FINISH LINE TOWING & TRANSPORT
1312 W ESTHER ST | 1312 WEST ESTHER STREET
LONG BEACH, CA 90813

Database(s) : [CHMIRS - CA, ERNS, HAZNET - CA, HWG - CA, MANIFEST EPA] ***(cont.)***

Envirosite ID: 347305
EPA ID: CAL000339618

MANIFEST EPA ***(cont.)***

Is EPA Waste :	N
Federal Code :	N/R
State Code :	CA - 135
Waste Line Number :	2
Is DOT Hazardous :	N
DOT ID Number :	N/R
DOT Information :	N/R
Non Waste Description :	CHEMGAURD BC POWER
Quantity :	1500 Pounds
Quantity Tons, Acute, Non-Acute :	0.75, 0, 0.75
Quantity Kg, Acute, Non-Acute :	0, 680.2725
Management Method :	H132 - LANDFILL (WITH PRIOR TREATMENT AND/OR STABILIZATION)
Is EPA Waste :	N
Federal Code :	N/R
State Code :	CA - 352

Map Id: I81
Direction: W
Distance: 0.094 mi., 495 ft.
Elevation: 12 ft.
Relative: Higher

Site Name : SILVA TRUCK AUTO ELECT | SILVA TRUCK & AUTO ELECTRIC | SILVA TRUCK AUTO
1618 W ESTHER ST
LONG BEACH | Long Beach, CA 90813

Database(s) : [CALEPA SITES - CA, ECHO, MANIFEST EPA]

Envirosite ID: 1020195
EPA ID: N/R

CALEPA SITES - CA

Facility Name :	SILVA TRUCK & AUTO ELECTRIC
Facility Address :	1618 W ESTHER ST, LONG BEACH, 90813
Site ID :	409095
EI ID :	10618786
EI Description :	Chemical Storage Facilities
Latitude :	33.788970
Longitude :	-118.214238
Agency Hyperlink :	Click here for hyperlink provided by the agency.
Last Date in Agency List :	2021-08-26
Site ID :	409095
EI ID :	10618786
EI Description :	Hazardous Waste Generator
Latitude :	33.788970
Longitude :	-118.214238
Agency Hyperlink :	Click here for hyperlink provided by the agency.

Map Id: I81
Direction: W
Distance: 0.094 mi., 495 ft.
Elevation: 12 ft.
Relative: Higher

Site Name : SILVA TRUCK AUTO ELECT | SILVA TRUCK & AUTO ELECTRIC | SILVA TRUCK AUTO
1618 W ESTHER ST
LONG BEACH | Long Beach, CA 90813

Database(s) : [CALEPA SITES - CA, ECHO, MANIFEST EPA] ***(cont.)***

Envirosite ID: 1020195
EPA ID: N/R

CALEPA SITES - CA ***(cont.)***

Last Date in Agency List :	2021-08-26
Site ID :	409095
EI ID :	10618786
EI Description :	Aboveground Petroleum Storage
Latitude :	33.788970
Longitude :	-118.214238
Agency Hyperlink :	Click here for hyperlink provided by the agency.
Last Date in Agency List :	2021-08-26

ECHO

Facility Name :	SILVA TRUCK AUTO ELECT
Facility Address :	1618 W ESTHER ST, LONG BEACH, CA 90813
County :	LOS ANGELES
Last Inspection Date :	N/R
Registry ID :	110070444833
FIPS Code :	N/R
EPA Region :	09
Inspection Count :	0
Last Inspection Days :	N/R
Informal Count :	0
Last Informal Action Date :	N/R
Formal Action Count :	0
Last Formal Action Date :	N/R
Total Penalties :	0
Penalty Count :	N/R
Last Penalty Date :	N/R
Last Penalty Amount :	N/R
QTRS IN NC :	0
Programs IN SNC :	0
Current Compliance Status :	No Violation Identified
Three-Year Compliance Status :	_____
Collection Method :	Zip Code Centroid
Reference Point :	N/R
Accuracy Meters :	10000
Derived Tribes :	N/R
Derived HUC :	N/R
Derived WBD :	N/R
Derived STCTY FIPS :	N/R
Derived Zip :	N/R
Derived CD113 :	N/R
Derived CB2010 :	N/R
MYRTK Universe :	NNN
NPDES IDs :	N/R
CWA Permit Types :	N/R
CWA Compliance Tracking :	N/R
CWA NAICS :	N/R
CWA SICS :	N/R
CWA Inspection Count :	N/R
CWA Last Inspection Days :	N/R
CWA Informal Count :	N/R

Map Id: I81
Direction: W
Distance: 0.094 mi., 495 ft.
Elevation: 12 ft.
Relative: Higher

Site Name : SILVA TRUCK AUTO ELECT | SILVA TRUCK & AUTO ELECTRIC | SILVA TRUCK AUTO
1618 W ESTHER ST
LONG BEACH | Long Beach, CA 90813

Database(s) : [CALEPA SITES - CA, ECHO, MANIFEST EPA] ***(cont.)***

Envirosite ID: 1020195
EPA ID: N/R

ECHO ***(cont.)***

CWA Formal Action Count :	N/R
CWA Last Formal Action Date :	N/R
CWA Penalties :	N/R
CWA Last Penalty Date :	N/R
CWA Last Penalty Amount :	N/R
CWA Quarters IN NC :	N/R
CWA Current Compliance Status :	N/R
CWA Current SNC Flag :	N
CWA 13 Quarters Compliance Status :	N/R
CWA 13 Quarters Effluent Exceedances:	N/R
CWA Three-Year QNCR Codes :	N/R
DFR URL :	Click here for hyperlink provided by the agency.
Facility SIC :	N/R
Facility NAICS :	811111 - General Automotive Repair
Facility Last Inspection EPA Date :	N/R
Facility Last Inspection State Date :	N/R
Facility Last Formal Act EPA Date :	N/R
Facility Last Formal Act State Date :	N/R
Facility Last Informal Act EPA Date :	N/R
Facility Last Informal Act State Date:	N/R
Facility Federal Agency :	N/R
TRI Reporter :	N/R
Facility Imp Water Flag :	N/R
Current SNC Flag :	N
Indian County Flag :	N
Federal Flag :	N/R
US Mexico Border Flag :	N/R
Chesapeak Bay Flag :	N/R
AIR Flag :	N
NPDES Flag :	N
SDWIS Flag :	N
RCRA Flag :	Y
TRI Flag :	N
GHG Flag :	N
Major Flag :	N/R
Active Flag :	Y
NAA Flag :	N
Latitude :	33.780911
Longitude :	-118.196312
Last Date in Agency List :	2021-08-20

MANIFEST EPA

Manifest Details

Details for this site have been truncated due to the large number of available details for this site within this dataset. For the complete details for this site, contact your Envirosite account representative for a complimentary site report containing all of the details available.

Manifest Number :	030032909WAS
Shipped Date :	2021-04-02
Updated Date :	2021-05-10
Received Date :	2021-04-02
Status :	Signed
Generator ID :	CAL000070282

Map Id: I81
Direction: W
Distance: 0.094 mi., 495 ft.
Elevation: 12 ft.
Relative: Higher

Site Name : SILVA TRUCK AUTO ELECT | SILVA TRUCK & AUTO ELECTRIC | SILVA TRUCK AUTO
1618 W ESTHER ST
LONG BEACH | Long Beach, CA 90813

Database(s) : [CALEPA SITES - CA, ECHO, MANIFEST EPA] ***(cont.)***

Envirosite ID: 1020195
EPA ID: N/R

MANIFEST EPA ***(cont.)***

Generator Name :	SILVA TRUCK AUTO ELECT
Generator Address :	1618 W ESTHER ST, LONG BEACH, CA 90813
Generator Mailing :	1618 W ESTHER ST, LONG BEACH, CA 90813-1231
Generator Contact :	N/R
Destination ID :	CAL000330453
Destination Name :	AGRITEC INT DBA CLEANTECH ENVIRONMENTAL
Destination Mailing :	5820 MARTIN RD, IRWINDALE, CA 91706
Destination Address :	5820 MARTIN RD, IRWINDALE, CA 91706
Destination Contact :	N/R
Submission Type :	DataImage5Copy
Origin Type :	Web
Manifest Residue :	N
Rejection :	N
Last Date in Agency List :	2021-09-04

Waste Details

Waste Line Number :	3
Is DOT Hazardous :	N
DOT ID Number :	N/R
DOT Information :	N/R
Non Waste Description :	NON-RCRA HAZARDOUS WASTE SOLID (OILY WASTE/USED METAL OIL FILTERS)
Quantity :	700 Pounds
Quantity Tons, Acute, Non-Acute :	0.35, 0, 0.35
Quantity Kg, Acute, Non-Acute :	0, 317.4605
Management Method :	H141 - STORAGE, BULKING AND/OR TRANSFER OFF SITE
Is EPA Waste :	N
Federal Code :	N/R
State Code :	CA - 352

Manifest Details

Manifest Number :	030030830WAS
Shipped Date :	2021-02-04
Updated Date :	2021-03-08
Received Date :	2021-02-19
Status :	Signed
Generator ID :	CAL000070282
Generator Name :	SILVA TRUCK AUTO ELECT
Generator Address :	1618 W ESTHER ST, LONG BEACH, CA 90813
Generator Mailing :	1618 W ESTHER ST, LONG BEACH, CA 90813-1231
Generator Contact :	N/R
Destination ID :	CAL000330453
Destination Name :	AGRITEC INT DBA CLEANTECH ENVIRONMENTAL
Destination Mailing :	5820 MARTIN RD, IRWINDALE, CA 91706
Destination Address :	5820 MARTIN RD, IRWINDALE, CA 91706
Destination Contact :	N/R
Submission Type :	DataImage5Copy
Origin Type :	Web
Manifest Residue :	N
Rejection :	N
Last Date in Agency List :	2021-09-04

Map Id: I81
Direction: W
Distance: 0.094 mi., 495 ft.
Elevation: 12 ft.
Relative: Higher

Site Name : SILVA TRUCK AUTO ELECT | SILVA TRUCK & AUTO ELECTRIC | SILVA TRUCK AUTO
1618 W ESTHER ST
LONG BEACH | Long Beach, CA 90813

Database(s) : [CALEPA SITES - CA, ECHO, MANIFEST EPA] ***(cont.)***

Envirosite ID: 1020195
EPA ID: N/R

MANIFEST EPA ***(cont.)***

Waste Details

Waste Line Number :	3
Is DOT Hazardous :	N
DOT ID Number :	N/R
DOT Information :	N/R
Non Waste Description :	NON-RCRA HAZARDOUS WASTE SOLID (OILY SOLID WASTE/USED METAL OIL FILTERS)
Quantity :	650 Pounds
Quantity Tons, Acute, Non-Acute :	0.325, 0, 0.325
Quantity Kg, Acute, Non-Acute :	0, 294.78476
Management Method :	H141 - STORAGE, BULKING AND/OR TRANSFER OFF SITE
Is EPA Waste :	N
Federal Code :	N/R
State Code :	CA - 352

Manifest Details

Manifest Number :	030020489WAS
Shipped Date :	2020-10-23
Updated Date :	2020-11-11
Received Date :	2020-10-23
Status :	Signed
Generator ID :	CAL000070282
Generator Name :	SILVA TRUCK AUTO ELECT
Generator Address :	1618 W ESTHER ST, LONG BEACH, CA 90813
Generator Mailing :	1618 W ESTHER ST, LONG BEACH, CA 90813-1231
Generator Contact :	N/R
Destination ID :	CAL000330453
Destination Name :	AGRITEC INT DBA CLEANTECH ENVIRONMENTAL
Destination Mailing :	5820 MARTIN RD, IRWINDALE, CA 91706
Destination Address :	5820 MARTIN RD, IRWINDALE, CA 91706
Destination Contact :	N/R
Submission Type :	DataImage5Copy
Origin Type :	Web
Manifest Residue :	N
Rejection :	N
Last Date in Agency List :	2021-09-04

Waste Details

Waste Line Number :	3
Is DOT Hazardous :	N
DOT ID Number :	N/R
DOT Information :	N/R
Non Waste Description :	NON-RCRA HAZARDOUS WASTE SOLID (OILY SOLID WASTE/USED METAL OIL FILTERS)
Quantity :	1200 Pounds
Quantity Tons, Acute, Non-Acute :	0.6, 0, 0.6
Quantity Kg, Acute, Non-Acute :	0, 544.218
Management Method :	H010 - METALS RECOVERY
Is EPA Waste :	N
Federal Code :	N/R
State Code :	CA - 352

Map Id: I81
Direction: W
Distance: 0.094 mi., 495 ft.
Elevation: 12 ft.
Relative: Higher

Site Name : SILVA TRUCK AUTO ELECT | SILVA TRUCK & AUTO ELECTRIC | SILVA TRUCK AUTO
1618 W ESTHER ST
LONG BEACH | Long Beach, CA 90813

Database(s) : [CALEPA SITES - CA, ECHO, MANIFEST EPA] ***(cont.)***

Envirosite ID: 1020195
EPA ID: N/R

MANIFEST EPA ***(cont.)***

Manifest Details

Manifest Number :	030011093WAS
Shipped Date :	2019-12-20
Updated Date :	2020-01-07
Received Date :	2019-12-20
Status :	Signed
Generator ID :	N/R
Generator Name :	SILVA TRUCK AUTO ELECTRIC
Generator Address :	1618 W. ESTHER ST., Long Beach, CA 90813
Generator Mailing :	1618 W. ESTHER ST., Long Beach, CA 90813
Generator Contact :	N/R
Destination ID :	CAL000330453
Destination Name :	AGRITEC INT DBA CLEANTECH ENVIRONMENTAL
Destination Mailing :	5820 MARTIN RD, IRWINDALE, CA 91706
Destination Address :	5820 MARTIN RD, IRWINDALE, CA 91706
Destination Contact :	N/R
Submission Type :	DataImage5Copy
Origin Type :	Web
Manifest Residue :	N
Rejection :	N
Last Date in Agency List :	2021-09-04

Waste Details

Waste Line Number :	3
Is DOT Hazardous :	N
DOT ID Number :	N/R
DOT Information :	N/R
Non Waste Description :	NON-RCRA HAZARDOUS WASTE SOLID (OILY SOLID WASTE/USED METAL OIL FILTERS)
Quantity :	800 Pounds
Quantity Tons, Acute, Non-Acute :	0.4, 0, 0.4
Quantity Kg, Acute, Non-Acute :	0, 362.812
Management Method :	-
Is EPA Waste :	N
Federal Code :	N/R
State Code :	CA - 352

Manifest Details

Manifest Number :	030009749WAS
Shipped Date :	2019-11-11
Updated Date :	2019-12-20
Received Date :	2019-11-11
Status :	Signed
Generator ID :	N/R
Generator Name :	SILVA TRUCK AUTO
Generator Address :	1618 W. ESTHER ST., Long Beach, CA 90813
Generator Mailing :	1618 W. ESTHER ST., Long Beach, CA 90813
Generator Contact :	N/R
Destination ID :	CAL000330453
Destination Name :	AGRITEC INT DBA CLEANTECH ENVIRONMENTAL
Destination Mailing :	5820 MARTIN RD, IRWINDALE, CA 91706

Map Id: I81
Direction: W
Distance: 0.094 mi., 495 ft.
Elevation: 12 ft.
Relative: Higher

Site Name : SILVA TRUCK AUTO ELECT | SILVA TRUCK & AUTO ELECTRIC | SILVA TRUCK AUTO
1618 W ESTHER ST
LONG BEACH | Long Beach, CA 90813

Database(s) : [CALEPA SITES - CA, ECHO, MANIFEST EPA] ***(cont.)***

Envirosite ID: 1020195
EPA ID: N/R

MANIFEST EPA ***(cont.)***

Destination Address :	5820 MARTIN RD, IRWINDALE, CA 91706
Destination Contact :	N/R
Submission Type :	DataImage5Copy
Origin Type :	Web
Manifest Residue :	N
Rejection :	N
Last Date in Agency List :	2021-09-04

Waste Details

Waste Line Number :	3
Is DOT Hazardous :	N
DOT ID Number :	N/R
DOT Information :	N/R
Non Waste Description :	NON-RCRA HAZARDOUS WASTE SOLID (OILY SOLID WASTE/USED METAL OIL FILTERS)
Quantity :	800 Pounds
Quantity Tons, Acute, Non-Acute :	0.4, 0, 0.4
Quantity Kg, Acute, Non-Acute :	0, 362.812
Management Method :	-
Is EPA Waste :	N
Federal Code :	N/R
State Code :	CA - 352

Map Id: I82
Direction: W
Distance: 0.098 mi., 516 ft.
Elevation: 13 ft.
Relative: Higher

Site Name : 1X CITY OF LONG BEACH COMMUNITY DEV.
1623 ESTHER STREET
LONG BEACH, CA 90802

Database(s) : [HAZNET - CA, HWG - CA]

Envirosite ID: 41045893
EPA ID: CAC000213705

HAZNET - CA

Facility Name :	1X CITY OF LONG BEACH COMMUNITY DEV.
Facility Address :	1623 ESTHER STREET, LONG BEACH, CA 90802
County :	LOS ANGELES

Site Details

Generator EPA ID :	CAC000213705
Active :	Inactive
Category :	STATE
Facility Types :	N/R
Type :	TEMPORARY
Contact Name :	N/R
Contact Phone :	N/R
Facility Mailing Address :	--, LONG BEACH, CA 908020000

Map Id: I82
Direction: W
Distance: 0.098 mi., 516 ft.
Elevation: 13 ft.
Relative: Higher

Site Name : 1X CITY OF LONG BEACH COMMUNITY DEV.
1623 ESTHER STREET
LONG BEACH, CA 90802

Database(s) : [HAZNET - CA, HWG - CA] ***(cont.)***

Envirosite ID: 41045893
EPA ID: CAC000213705

HAZNET - CA ***(cont.)***

Latitude :	33.78907924
Longitude :	-118.21423790
Agency Hyperlink :	Click here for hyperlink provided by the agency.
Last Date in Agency List :	2021-07-08

HWG - CA

Facility Name :	1X CITY OF LONG BEACH COMMUNITY DEV.
Facility Address :	1623 ESTHER STREET, LONG BEACH, CA 90802
County :	LOS ANGELES
EPA ID :	CAC000213705
Status :	Inactive
Category :	STATE
Type :	TEMPORARY
Facility Type :	N/R
Mailing Address :	LONG BEACH, CA 908020000
Owner Name :	CITY OF LONG BEACH
Owner Address :	N/A
Operator Name :	HARRY LADAS, SUP.
Operator Address :	N/A
Latitude :	33.789003
Longitude :	-118.150221

Map Id: I83
Direction: WSW
Distance: 0.099 mi., 524 ft.
Elevation: 12 ft.
Relative: Lower

Site Name : CROSBY & OVERTON | Crosby Overton Plant 1 | CROSBY & OVERTON PLANT NUMBER 1
1630 W 17TH ST | 1630 West 17th St | 1630 W. 17 St.
LONG BEACH | Long Beach, CA

Database(s) : [AST - CA, BRS, CALEPA SITES - CA, CIWQS - CA, CORRACTS, CORRECTIVE ACTIONS_2020, DOCKET, ECHO, ENVIROSTOR - CA, FA - CA, FA HWF, FRS, HAZNET - CA, HIST AST - CA, HIST CHMIRS - CA, HIST RESPONSE - CA, HWG - CA, HWM COMMERCIAL FACILITIES - CA, HWP - CA, HWT - CA, ICIS, INACTIVE PCS, MANIFEST EPA, NPDES - CA, PCS ENF, PCS FACILITY, RCRA_LQG, RCRA_TSDF, RFR - CA, STORMWATER, SWRCY - CA]

Envirosite ID: 228629
EPA ID: CAD028409019

AST - CA

Facility Name :	CROSBY & OVERTON - PLANT #1

Map Id: I83
Direction: WSW
Distance: 0.099 mi., 524 ft.
Elevation: 12 ft.
Relative: Lower

Site Name : CROSBY & OVERTON | Crosby Overton Plant 1 | CROSBY & OVERTON PLANT NUMBER 1
1630 W 17TH ST | 1630 West 17th St | 1630 W. 17 St.
LONG BEACH | Long Beach, CA

Database(s) : [AST - CA, BRS, CALEPA SITES - CA, CIWQS - CA, CORRACTS, CORRECTIVE ACTIONS_2020, DOCKET, ECHO, ENVIROSTOR - CA, FA - CA, FA HWF, FRS, HAZNET - CA, HIST AST - CA, HIST CHMIRS - CA, HIST RESPONSE - CA, HWG - CA, HWM COMMERCIAL FACILITIES - CA, HWP - CA, HWT - CA, ICIS, INACTIVE PCS, MANIFEST EPA, NPDES - CA, PCS ENF, PCS FACILITY, RCRA_LQG, RCRA_TSDF, RFR - CA, STORMWATER, SWRCY - CA] ***(cont.)***

Envirosite ID: 228629
EPA ID: CAD028409019

AST - CA ***(cont.)***

Facility Address :	1630 W 17TH ST, LONG BEACH, CA 90813
County :	Los Angeles County
Site ID :	390843
Facility Identifer :	N/R
EPA Identifier :	CAD028409019
Facility Explorer ID :	390843
Dun and Bradsheet Number :	028409019
Regulatory Programs :	Chemical Storage Facilities, Hazardous Waste Generator, RCRA LQ HW Generator, Aboveground Petroleum Storage, Hazardous Waste Onsite Treatment
SIC :	8999 Services, n.e.c.
NAICS :	541990 All Other Professional, Scientific, and Technical Services
Latitude :	33.787716
Longitude :	-118.214439
Hyperlink :	Click here for hyperlink provided by the agency.
Last Date in Agency List :	2020-04-23

Violations

Violation Date :	2018-11-16
Citation :	HSC 6.5 Multiple - California Health and Safety Code, Chapter 6.5, Section(s) Multiple
Description :	Hazardous Waste Generator Program - Administration/Documentation - General
Notes :	OPERATOR WILL BE BILLED FOR A CUPA PERMT FEE RELATED TO HAZARDOUS WASTE STATUS.
Division :	Long Beach Environmental Heath
Program :	HW
Source :	CERS

Map Id: I83
Direction: WSW
Distance: 0.099 mi., 524 ft.
Elevation: 12 ft.
Relative: Lower

Site Name : CROSBY & OVERTON | Crosby Overton Plant 1 | CROSBY & OVERTON PLANT NUMBER 1
1630 W 17TH ST | 1630 West 17th St | 1630 W. 17 St.
LONG BEACH | Long Beach, CA

Database(s) : [AST - CA, BRS, CALEPA SITES - CA, CIWQS - CA, CORRACTS, CORRECTIVE ACTIONS_2020, DOCKET, ECHO, ENVIROSTOR - CA, FA - CA, FA HWF, FRS, HAZNET - CA, HIST AST - CA, HIST CHMIRS - CA, HIST RESPONSE - CA, HWG - CA, HWM COMMERCIAL FACILITIES - CA, HWP - CA, HWT - CA, ICIS, INACTIVE PCS, MANIFEST EPA, NPDES - CA, PCS ENF, PCS FACILITY, RCRA_LQG, RCRA_TSDF, RFR - CA, STORMWATER, SWRCY - CA] ***(cont.)***

Envirosite ID: 228629
EPA ID: CAD028409019

AST - CA ***(cont.)***

Violation Date :	2015-06-05
Citation :	HSC 6.95 25508(a)(1) - California Health and Safety Code, Chapter 6.95, Section(s) 25508(a)(1)
Description :	Failure to complete and electronically submit hazardous material inventory information for all reportable hazardous materials on site at or above reportable quantities.
Notes :	Returned to compliance on 09/11/2015. CHEMICAL INVENTORY REQUIRES UPDATE.
Division :	Long Beach Environmental Heath
Program :	HMRRP
Source :	CERS
Violation Date :	2015-06-05
Citation :	HSC 6.95 25508(b) - California Health and Safety Code, Chapter 6.95, Section(s) 25508(b)
Description :	Failure to review, revise, and recertify the business plan at least once every three years.
Notes :	Returned to compliance on 09/11/2015. FACILITY BEP REQUIRES TO BE UPDATED.
Division :	Long Beach Environmental Heath
Program :	HMRRP
Source :	CERS
Violation Date :	2015-06-05
Citation :	HSC 6.95 25508(a)(1) - California Health and Safety Code, Chapter 6.95, Section(s) 25508(a)(1)

Map Id: I83
Direction: WSW
Distance: 0.099 mi., 524 ft.
Elevation: 12 ft.
Relative: Lower

Site Name : CROSBY & OVERTON | Crosby Overton Plant 1 | CROSBY & OVERTON PLANT NUMBER 1
1630 W 17TH ST | 1630 West 17th St | 1630 W. 17 St.
LONG BEACH | Long Beach, CA

Database(s) : [AST - CA, BRS, CALEPA SITES - CA, CIWQS - CA, CORRACTS, CORRECTIVE ACTIONS_2020, DOCKET, ECHO, ENVIROSTOR - CA, FA - CA, FA HWF, FRS, HAZNET - CA, HIST AST - CA, HIST CHMIRS - CA, HIST RESPONSE - CA, HWG - CA, HWM COMMERCIAL FACILITIES - CA, HWP - CA, HWT - CA, ICIS, INACTIVE PCS, MANIFEST EPA, NPDES - CA, PCS ENF, PCS FACILITY, RCRA_LQG, RCRA_TSDF, RFR - CA, STORMWATER, SWRCY - CA] ***(cont.)***

Envirosite ID: 228629
EPA ID: CAD028409019

AST - CA ***(cont.)***

Description :	Failure to establish and electronically submit an adequate emergency response plan and procedures for a release or threatened release of a hazardous material.
Notes :	Returned to compliance on 09/11/2015. EMERGENCY RESPONSE PLAN INFORMATION NOT ADEQUATE FOR THIS SITE.
Division :	Long Beach Environmental Heath
Program :	HMRRP
Source :	CERS

Enforcements

Enforcement Action Date :	N/R
Type :	N/R
Description :	N/R
Notes :	N/R
Division :	N/R
Program :	N/R
Source :	N/R

Chemicals

Details for this site have been truncated due to the large number of available details for this site within this dataset. For the complete details for this site, contact your Envirosite account representative for a complimentary site report containing all of the details available.

Chemical Name :	Acetic Acid
CAS Number :	N/R
Hazard Type(s) :	-
Max Daily Amount / Unit :	0-11 Gallons
Average Daily Amount / Unit :	0-11 Gallons
Days Onsite :	365
Physical State(s) :	Liquid, Pure

Map Id: I83
Direction: WSW
Distance: 0.099 mi., 524 ft.
Elevation: 12 ft.
Relative: Lower

Site Name : CROSBY & OVERTON | Crosby Overton Plant 1 | CROSBY & OVERTON PLANT NUMBER 1
1630 W 17TH ST | 1630 West 17th St | 1630 W. 17 St.
LONG BEACH | Long Beach, CA

Database(s) : [AST - CA, BRS, CALEPA SITES - CA, CIWQS - CA, CORRACTS, CORRECTIVE ACTIONS_2020, DOCKET, ECHO, ENVIROSTOR - CA, FA - CA, FA HWF, FRS, HAZNET - CA, HIST AST - CA, HIST CHMIRS - CA, HIST RESPONSE - CA, HWG - CA, HWM COMMERCIAL FACILITIES - CA, HWP - CA, HWT - CA, ICIS, INACTIVE PCS, MANIFEST EPA, NPDES - CA, PCS ENF, PCS FACILITY, RCRA_LQG, RCRA_TSDF, RFR - CA, STORMWATER, SWRCY - CA] ***(cont.)***

Envirosite ID: 228629
EPA ID: CAD028409019

AST - CA ***(cont.)***

Chemical Name :	Aluminum Sulfate Solution
CAS Number :	N/R
Hazard Type(s) :	-
Max Daily Amount / Unit :	600-1199 Gallons
Average Daily Amount / Unit :	120-599 Gallons
Days Onsite :	365
Physical State(s) :	Liquid, Mix

Chemical Name :	Anti-foaming agent
CAS Number :	N/R
Hazard Type(s) :	-
Max Daily Amount / Unit :	120-599 Gallons
Average Daily Amount / Unit :	120-599 Gallons
Days Onsite :	365
Physical State(s) :	Liquid, Mix

Chemical Name :	Argon, Liquid
CAS Number :	7440-37-1
Hazard Type(s) :	-
Max Daily Amount / Unit :	120-599 Gallons
Average Daily Amount / Unit :	60-119 Gallons
Days Onsite :	365
Physical State(s) :	Liquid, Pure

Chemical Name :	Degreaser
CAS Number :	N/R
Hazard Type(s) :	-
Max Daily Amount / Unit :	12-59 Gallons
Average Daily Amount / Unit :	0-11 Gallons
Days Onsite :	365
Physical State(s) :	Liquid, Mix

Chemical Name :	Diesel Fuel No. 2
CAS Number :	N/R
Hazard Type(s) :	-
Max Daily Amount / Unit :	60-119 Gallons
Average Daily Amount / Unit :	12-59 Gallons

Map Id: I83
Direction: WSW
Distance: 0.099 mi., 524 ft.
Elevation: 12 ft.
Relative: Lower

Site Name : CROSBY & OVERTON | Crosby Overton Plant 1 | CROSBY & OVERTON PLANT NUMBER 1
1630 W 17TH ST | 1630 West 17th St | 1630 W. 17 St.
LONG BEACH | Long Beach, CA

Database(s) : [AST - CA, BRS, CALEPA SITES - CA, CIWQS - CA, CORRACTS, CORRECTIVE ACTIONS_2020, DOCKET, ECHO, ENVIROSTOR - CA, FA - CA, FA HWF, FRS, HAZNET - CA, HIST AST - CA, HIST CHMIRS - CA, HIST RESPONSE - CA, HWG - CA, HWM COMMERCIAL FACILITIES - CA, HWP - CA, HWT - CA, ICIS, INACTIVE PCS, MANIFEST EPA, NPDES - CA, PCS ENF, PCS FACILITY, RCRA_LQG, RCRA_TSDF, RFR - CA, STORMWATER, SWRCY - CA] ***(cont.)***

Envirosite ID: 228629
EPA ID: CAD028409019

AST - CA ***(cont.)***

Days Onsite :	365
Physical State(s) :	Liquid, Mix
Chemical Name :	Ethylene glycol n-butyl ether
CAS Number :	N/R
Hazard Type(s) :	-
Max Daily Amount / Unit :	12-59 Gallons
Average Daily Amount / Unit :	0-11 Gallons
Days Onsite :	365
Physical State(s) :	Liquid, Mix
Chemical Name :	Helium
CAS Number :	7440-59-7
Hazard Type(s) :	-
Max Daily Amount / Unit :	0-2599 Cubic Feet
Average Daily Amount / Unit :	0-2599 Cubic Feet
Days Onsite :	365
Physical State(s) :	Gas, Pure
Chemical Name :	Hydrogen
CAS Number :	1333-74-0
Hazard Type(s) :	-
Max Daily Amount / Unit :	0-2599 Cubic Feet
Average Daily Amount / Unit :	0-2599 Cubic Feet
Days Onsite :	365
Physical State(s) :	Gas, Pure
Chemical Name :	Nitric Acid
CAS Number :	7697-37-2
Hazard Type(s) :	-
Max Daily Amount / Unit :	0-99 Pounds
Average Daily Amount / Unit :	0-99 Pounds
Days Onsite :	365
Physical State(s) :	Liquid, Pure

Map Id: I83
Direction: WSW
Distance: 0.099 mi., 524 ft.
Elevation: 12 ft.
Relative: Lower

Site Name : CROSBY & OVERTON | Crosby Overton Plant 1 | CROSBY & OVERTON PLANT NUMBER 1
1630 W 17TH ST | 1630 West 17th St | 1630 W. 17 St.
LONG BEACH | Long Beach, CA

Database(s) : [AST - CA, BRS, CALEPA SITES - CA, CIWQS - CA, CORRACTS, CORRECTIVE ACTIONS_2020, DOCKET, ECHO, ENVIROSTOR - CA, FA - CA, FA HWF, FRS, HAZNET - CA, HIST AST - CA, HIST CHMIRS - CA, HIST RESPONSE - CA, HWG - CA, HWM COMMERCIAL FACILITIES - CA, HWP - CA, HWT - CA, ICIS, INACTIVE PCS, MANIFEST EPA, NPDES - CA, PCS ENF, PCS FACILITY, RCRA_LQG, RCRA_TSDF, RFR - CA, STORMWATER, SWRCY - CA] ***(cont.)***

Envirosite ID: 228629
EPA ID: CAD028409019

BRS

Facility Name :	CROSBY & OVERTON
Facility Address :	1630 W. 17TH STREET, LONG BEACH, CA 90813-0000
County :	LOS ANGELES

Site Details

Date Form Received by Agency :	2020-06-03
EPA ID :	CAD028409019
Mailing Address :	1630 W. 17TH STREET CA90813 CA037US 1630, LONG BEACH, CA 90813
Contact :	MICHAEL SHLOUB
Contact Address :	1610 W 17TH ST, LONG BEACH, CA 90813
Contact Country :	US
Contact Telephone :	562-432-5445
Contact Email :	MSHLOUB@CROSBYOVERTON.COM
EPA Region :	09
Land Type :	Private
Source Type :	Annual/Biennial Report updated with Notification
Classification :	Large Quantity Generator

Description :

Handlers that generate 1,000 kg or more of hazardous waste during any calendar month; or generate more than 1 kg of acutely hazardous waste during any calendar month; or generate more than 100 kg of any residue or contaminated soil, waste or other debris resulting from the cleanup of a spill, into or on any land or water, of acutely hazardous waste during any calendar month; or generate 1 kg or less of acutely hazardous waste during any calendar month, and accumulate more than 1 kg of acutely hazardous waste at any time; or generate 100 kg or less of any residue or contaminated soil, waste or other debris resulting from the cleanup of a spill, into or on any land or water, of acutely hazardous waste during any calendar month, and accumulated more than 100 kg of that material at any time.

Last Date in Agency List :	2021-09-03

Owner/Operator Summary

Owner/Operator Name :	CROSBY & OVERTON
Owner/Operator Address :	1610 W. 17TH STREET, LONG BEACH, CA 90813
Owner/Operator Country :	US
Owner/Operator Telephone :	562-432-5445
Owner/Operator Email :	MSHLOUB@CROSBYOVERTON.COM

Map Id: I83
Direction: WSW
Distance: 0.099 mi., 524 ft.
Elevation: 12 ft.
Relative: Lower

Site Name : CROSBY & OVERTON | Crosby Overton Plant 1 | CROSBY & OVERTON PLANT NUMBER 1
1630 W 17TH ST | 1630 West 17th St | 1630 W. 17 St.
LONG BEACH | Long Beach, CA

Database(s) : [AST - CA, BRS, CALEPA SITES - CA, CIWQS - CA, CORRACTS, CORRECTIVE ACTIONS_2020, DOCKET, ECHO, ENVIROSTOR - CA, FA - CA, FA HWF, FRS, HAZNET - CA, HIST AST - CA, HIST CHMIRS - CA, HIST RESPONSE - CA, HWG - CA, HWM COMMERCIAL FACILITIES - CA, HWP - CA, HWT - CA, ICIS, INACTIVE PCS, MANIFEST EPA, NPDES - CA, PCS ENF, PCS FACILITY, RCRA_LQG, RCRA_TSDF, RFR - CA, STORMWATER, SWRCY - CA] ***(cont.)***

Envirosite ID: 228629
EPA ID: CAD028409019

BRS ***(cont.)***

Owner/Operator Fax :	N/R
Legal Status :	Private
Owner/Operator Type :	Owner
Owner/Operator Start Date :	1959-08-29
Owner/Operator End Date :	N/R

Owner/Operator Name :	CROSBY & OVERTON
Owner/Operator Address :	1610 W. 17TH STREET, LONG BEACH, CA 90813
Owner/Operator Country :	US
Owner/Operator Telephone :	562-432-5445
Owner/Operator Email :	MSHLOUB@CROSBYOVERTON.COM
Owner/Operator Fax :	N/R
Legal Status :	Private
Owner/Operator Type :	Operator
Owner/Operator Start Date :	1959-08-29
Owner/Operator End Date :	N/R

Waste Activity Monitoring

Details for this site have been truncated due to the large number of available details for this site within this dataset. For the complete details for this site, contact your Envirosite account representative for a complimentary site report containing all of the details available.

Report Cycle :	2019
Hazardous Waste Page Number :	1
Hazardous Waste Sub-Page Number :	1
BR Form :	GM
Waste Description :	NON-RCRA HAZARDOUS WASTE SOLID
Primary NAICS :	562211 - Hazardous Waste Treatment and Disposal
Source Code :	G62 - Hazardous waste received from a site located in a foreign country (other than a U.S. territory or protectorate)

Map Id: I83
Direction: WSW
Distance: 0.099 mi., 524 ft.
Elevation: 12 ft.
Relative: Lower

Site Name : CROSBY & OVERTON | Crosby Overton Plant 1 | CROSBY & OVERTON PLANT NUMBER 1
1630 W 17TH ST | 1630 West 17th St | 1630 W. 17 St.
LONG BEACH | Long Beach, CA

Database(s) : [AST - CA, BRS, CALEPA SITES - CA, CIWQS - CA, CORRACTS, CORRECTIVE ACTIONS_2020, DOCKET, ECHO, ENVIROSTOR - CA, FA - CA, FA HWF, FRS, HAZNET - CA, HIST AST - CA, HIST CHMIRS - CA, HIST RESPONSE - CA, HWG - CA, HWM COMMERCIAL FACILITIES - CA, HWP - CA, HWT - CA, ICIS, INACTIVE PCS, MANIFEST EPA, NPDES - CA, PCS ENF, PCS FACILITY, RCRA_LQG, RCRA_TSDF, RFR - CA, STORMWATER, SWRCY - CA] ***(cont.)***

Envirosite ID: 228629
EPA ID: CAD028409019

BRS ***(cont.)***

Form Code :	W002 - Contaminated debris (see definition at 40 CFR 268.2(g) and requirements at 40 CFR 268.45):for example, certain paper, clothing, rags, wood, empty fiber or plastic containers, glass, piping, or other solids
Management Method :	H141 - The site receiving this waste stored/bulked and transferred the waste with no treatment or recovery (H010-H129), fuel blending (H061), or disposal (H131-H135) at that receiving site.
Generation Tons :	0.22949
Managed Tons :	0
Shipped Tons :	0.22949
Received Tons :	0
Receiver ID :	CAD028409019
Receiver State :	CA
Shipper ID :	CAD028409019
Shipper State :	CA
Waste Minimization :	N - Waste minimization efforts were unsuccessful in reducing quantity and/or toxicity (please detail reasons in the Comments section)
Waste Code List :	N/R
Waste Code Group :	N/R
Waste Generation Type :	N/R
Report Cycle :	2019
Hazardous Waste Page Number :	1
Hazardous Waste Sub-Page Number :	1
BR Form :	WR
Waste Description :	UN3139, WASTE OXIDIZING LIQUID, N.O.S. , 5.1 , II, RQ
Primary NAICS :	562211 - Hazardous Waste Treatment and Disposal
Source Code :	N/R
Form Code :	W001 - Lab packs from any source not containing acute hazardous waste
Management Method :	H141 - The site receiving this waste stored/bulked and transferred the waste with no treatment or recovery (H010-H129), fuel blending (H061), or disposal (H131-H135) at that receiving site.
Generation Tons :	0

Map Id: I83
Direction: WSW
Distance: 0.099 mi., 524 ft.
Elevation: 12 ft.
Relative: Lower

Site Name : CROSBY & OVERTON | Crosby Overton Plant 1 | CROSBY & OVERTON PLANT NUMBER 1
1630 W 17TH ST | 1630 West 17th St | 1630 W. 17 St.
LONG BEACH | Long Beach, CA

Database(s) : [AST - CA, BRS, CALEPA SITES - CA, CIWQS - CA, CORRACTS, CORRECTIVE ACTIONS_2020, DOCKET, ECHO, ENVIROSTOR - CA, FA - CA, FA HWF, FRS, HAZNET - CA, HIST AST - CA, HIST CHMIRS - CA, HIST RESPONSE - CA, HWG - CA, HWM COMMERCIAL FACILITIES - CA, HWP - CA, HWT - CA, ICIS, INACTIVE PCS, MANIFEST EPA, NPDES - CA, PCS ENF, PCS FACILITY, RCRA_LQG, RCRA_TSDF, RFR - CA, STORMWATER, SWRCY - CA] ***(cont.)***

Envirosite ID: 228629
EPA ID: CAD028409019

BRS ***(cont.)***

Managed Tons :	0.0035
Shipped Tons :	0
Received Tons :	0.0035
Receiver ID :	CAD028409019
Receiver State :	CA
Shipper ID :	CAR000084327
Shipper State :	CA
Waste Minimization :	N/R
Waste Code List :	D001
Waste Code Group :	D001 - IGNITABLE WASTE
Waste Generation Type :	N/R

Report Cycle :	2019
Hazardous Waste Page Number :	10
Hazardous Waste Sub-Page Number :	1
BR Form :	WR
Waste Description :	UN2929, WASTE TOXIC LIQUIDS, FLAMMABLE, ORGANIC, N.O.S. , 6.1 (3), II, RQ
Primary NAICS :	562211 - Hazardous Waste Treatment and Disposal
Source Code :	N/R
Form Code :	W001 - Lab packs from any source not containing acute hazardous waste
Management Method :	H141 - The site receiving this waste stored/bulked and transferred the waste with no treatment or recovery (H010-H129), fuel blending (H061), or disposal (H131-H135) at that receiving site.
Generation Tons :	0
Managed Tons :	0.125175
Shipped Tons :	0
Received Tons :	0.125175
Receiver ID :	CAD028409019
Receiver State :	CA
Shipper ID :	CAR000103739
Shipper State :	CA
Waste Minimization :	N/R
Waste Code List :	D001
Waste Code Group :	D001 - IGNITABLE WASTE
Waste Generation Type :	N/R

Map Id: I83
Direction: WSW
Distance: 0.099 mi., 524 ft.
Elevation: 12 ft.
Relative: Lower

Site Name : CROSBY & OVERTON | Crosby Overton Plant 1 | CROSBY & OVERTON PLANT NUMBER 1
1630 W 17TH ST | 1630 West 17th St | 1630 W. 17 St.
LONG BEACH | Long Beach, CA

Database(s) : [AST - CA, BRS, CALEPA SITES - CA, CIWQS - CA, CORRACTS, CORRECTIVE ACTIONS_2020, DOCKET, ECHO, ENVIROSTOR - CA, FA - CA, FA HWF, FRS, HAZNET - CA, HIST AST - CA, HIST CHMIRS - CA, HIST RESPONSE - CA, HWG - CA, HWM COMMERCIAL FACILITIES - CA, HWP - CA, HWT - CA, ICIS, INACTIVE PCS, MANIFEST EPA, NPDES - CA, PCS ENF, PCS FACILITY, RCRA_LQG, RCRA_TSDF, RFR - CA, STORMWATER, SWRCY - CA] ***(cont.)***

Envirosite ID: 228629
EPA ID: CAD028409019

BRS ***(cont.)***

Report Cycle :	2019
Hazardous Waste Page Number :	10
Hazardous Waste Sub-Page Number :	1
BR Form :	GM
Waste Description :	UN1993, WASTE FLAMMABLE LIQUIDS, N.O.S. (ACETONE,TOLUENE), 3 ,II RQ
Primary NAICS :	562211 - Hazardous Waste Treatment and Disposal
Source Code :	G62 - Hazardous waste received from a site located in a foreign country (other than a U.S. territory or protectorate)
Form Code :	W001 - Lab packs from any source not containing acute hazardous waste
Management Method :	H141 - The site receiving this waste stored/bulked and transferred the waste with no treatment or recovery (H010-H129), fuel blending (H061), or disposal (H131-H135) at that receiving site.
Generation Tons :	0.06259
Managed Tons :	0
Shipped Tons :	0.06259
Received Tons :	0
Receiver ID :	CAD028409019
Receiver State :	CA
Shipper ID :	CAD028409019
Shipper State :	CA
Waste Minimization :	N - Waste minimization efforts were unsuccessful in reducing quantity and/or toxicity (please detail reasons in the Comments section)
Waste Code List :	D001, F003, F005
Waste Code Group :	F1_5 - F001-F005 combinations
Waste Generation Type :	N/R

Report Cycle :	2019
Hazardous Waste Page Number :	100
Hazardous Waste Sub-Page Number :	1
BR Form :	GM

Map Id: I83
Direction: WSW
Distance: 0.099 mi., 524 ft.
Elevation: 12 ft.
Relative: Lower

Site Name : CROSBY & OVERTON | Crosby Overton Plant 1 | CROSBY & OVERTON PLANT NUMBER 1
1630 W 17TH ST | 1630 West 17th St | 1630 W. 17 St.
LONG BEACH | Long Beach, CA

Database(s) : [AST - CA, BRS, CALEPA SITES - CA, CIWQS - CA, CORRACTS, CORRECTIVE ACTIONS_2020, DOCKET, ECHO, ENVIROSTOR - CA, FA - CA, FA HWF, FRS, HAZNET - CA, HIST AST - CA, HIST CHMIRS - CA, HIST RESPONSE - CA, HWG - CA, HWM COMMERCIAL FACILITIES - CA, HWP - CA, HWT - CA, ICIS, INACTIVE PCS, MANIFEST EPA, NPDES - CA, PCS ENF, PCS FACILITY, RCRA_LQG, RCRA_TSDF, RFR - CA, STORMWATER, SWRCY - CA] ***(cont.)***

Envirosite ID: 228629
EPA ID: CAD028409019

BRS ***(cont.)***

Waste Description :	UN3077, WASTE ENVIRONMENTALLY HAZARDOUS SUBSTANCES, SOLID, N.O.S. , 9 , III, RQ
Primary NAICS :	562211 - Hazardous Waste Treatment and Disposal
Source Code :	G62 - Hazardous waste received from a site located in a foreign country (other than a U.S. territory or protectorate)
Form Code :	W002 - Contaminated debris (see definition at 40 CFR 268.2(g) and requirements at 40 CFR 268.45):for example, certain paper, clothing, rags, wood, empty fiber or plastic containers, glass, piping, or other solids
Management Method :	H141 - The site receiving this waste stored/bulked and transferred the waste with no treatment or recovery (H010-H129), fuel blending (H061), or disposal (H131-H135) at that receiving site.
Generation Tons :	0.06259
Managed Tons :	0
Shipped Tons :	0.06259
Received Tons :	0
Receiver ID :	CAD028409019
Receiver State :	CA
Shipper ID :	CAD028409019
Shipper State :	CA
Waste Minimization :	N - Waste minimization efforts were unsuccessful in reducing quantity and/or toxicity (please detail reasons in the Comments section)
Waste Code List :	D009
Waste Code Group :	D009 - MERCURY
Waste Generation Type :	N/R
Report Cycle :	2019
Hazardous Waste Page Number :	100
Hazardous Waste Sub-Page Number :	1
BR Form :	WR
Waste Description :	NA1993, WASTE DIESEL FUEL, 3 ,III, RQ

Map Id: I83
Direction: WSW
Distance: 0.099 mi., 524 ft.
Elevation: 12 ft.
Relative: Lower

Site Name : CROSBY & OVERTON | Crosby Overton Plant 1 | CROSBY & OVERTON PLANT NUMBER 1
1630 W 17TH ST | 1630 West 17th St | 1630 W. 17 St.
LONG BEACH | Long Beach, CA

Database(s) : [AST - CA, BRS, CALEPA SITES - CA, CIWQS - CA, CORRACTS, CORRECTIVE ACTIONS_2020, DOCKET, ECHO, ENVIROSTOR - CA, FA - CA, FA HWF, FRS, HAZNET - CA, HIST AST - CA, HIST CHMIRS - CA, HIST RESPONSE - CA, HWG - CA, HWM COMMERCIAL FACILITIES - CA, HWP - CA, HWT - CA, ICIS, INACTIVE PCS, MANIFEST EPA, NPDES - CA, PCS ENF, PCS FACILITY, RCRA_LQG, RCRA_TSDF, RFR - CA, STORMWATER, SWRCY - CA] ***(cont.)***

Envirosite ID: 228629
EPA ID: CAD028409019

BRS ***(cont.)***

Primary NAICS :	562211 - Hazardous Waste Treatment and Disposal
Source Code :	N/R
Form Code :	W211 - Paint thinner or petroleum distillates
Management Method :	H141 - The site receiving this waste stored/bulked and transferred the waste with no treatment or recovery (H010-H129), fuel blending (H061), or disposal (H131-H135) at that receiving site.
Generation Tons :	0
Managed Tons :	0.22949
Shipped Tons :	0
Received Tons :	0.22949
Receiver ID :	CAD028409019
Receiver State :	CA
Shipper ID :	CAC003044242
Shipper State :	CA
Waste Minimization :	N/R
Waste Code List :	D001
Waste Code Group :	D001 - IGNITABLE WASTE
Waste Generation Type :	N/R
Report Cycle :	2019
Hazardous Waste Page Number :	1000
Hazardous Waste Sub-Page Number :	1
BR Form :	WR
Waste Description :	NON-RCRA HAZARDOUS WASTE SOLID
Primary NAICS :	562211 - Hazardous Waste Treatment and Disposal
Source Code :	N/R
Form Code :	W002 - Contaminated debris (see definition at 40 CFR 268.2(g) and requirements at 40 CFR 268.45):for example, certain paper, clothing, rags, wood, empty fiber or plastic containers, glass, piping, or other solids
Management Method :	H141 - The site receiving this waste stored/bulked and transferred the waste with no treatment or recovery (H010-H129), fuel blending (H061), or disposal (H131-H135) at that receiving site.
Generation Tons :	0

Map Id: I83
Direction: WSW
Distance: 0.099 mi., 524 ft.
Elevation: 12 ft.
Relative: Lower

Site Name : CROSBY & OVERTON | Crosby Overton Plant 1 | CROSBY & OVERTON PLANT NUMBER 1
1630 W 17TH ST | 1630 West 17th St | 1630 W. 17 St.
LONG BEACH | Long Beach, CA

Database(s) : [AST - CA, BRS, CALEPA SITES - CA, CIWQS - CA, CORRACTS, CORRECTIVE ACTIONS_2020, DOCKET, ECHO, ENVIROSTOR - CA, FA - CA, FA HWF, FRS, HAZNET - CA, HIST AST - CA, HIST CHMIRS - CA, HIST RESPONSE - CA, HWG - CA, HWM COMMERCIAL FACILITIES - CA, HWP - CA, HWT - CA, ICIS, INACTIVE PCS, MANIFEST EPA, NPDES - CA, PCS ENF, PCS FACILITY, RCRA_LQG, RCRA_TSDF, RFR - CA, STORMWATER, SWRCY - CA] ***(cont.)***

Envirosite ID: 228629
EPA ID: CAD028409019

BRS ***(cont.)***

Managed Tons :	1.37694
Shipped Tons :	0
Received Tons :	1.37694
Receiver ID :	CAD028409019
Receiver State :	CA
Shipper ID :	FCU111111030
Shipper State :	FC
Waste Minimization :	N/R
Waste Code List :	N/R
Waste Code Group :	N/R
Waste Generation Type :	N/R

Report Cycle :	2019
Hazardous Waste Page Number :	10000
Hazardous Waste Sub-Page Number :	1
BR Form :	WR
Waste Description :	UN1759, WASTE CORROSIVE SOLIDS, N.O.S. , 8 ,II RQ
Primary NAICS :	562211 - Hazardous Waste Treatment and Disposal
Source Code :	N/R
Form Code :	W002 - Contaminated debris (see definition at 40 CFR 268.2(g) and requirements at 40 CFR 268.45):for example, certain paper, clothing, rags, wood, empty fiber or plastic containers, glass, piping, or other solids
Management Method :	H141 - The site receiving this waste stored/bulked and transferred the waste with no treatment or recovery (H010-H129), fuel blending (H061), or disposal (H131-H135) at that receiving site.
Generation Tons :	0
Managed Tons :	0.68847
Shipped Tons :	0
Received Tons :	0.68847
Receiver ID :	CAD028409019
Receiver State :	CA
Shipper ID :	CAL000319254
Shipper State :	CA
Waste Minimization :	N/R
Waste Code List :	D008

Map Id: I83
Direction: WSW
Distance: 0.099 mi., 524 ft.
Elevation: 12 ft.
Relative: Lower

Site Name : CROSBY & OVERTON | Crosby Overton Plant 1 | CROSBY & OVERTON PLANT NUMBER 1
1630 W 17TH ST | 1630 West 17th St | 1630 W. 17 St.
LONG BEACH | Long Beach, CA

Database(s) : [AST - CA, BRS, CALEPA SITES - CA, CIWQS - CA, CORRACTS, CORRECTIVE ACTIONS_2020, DOCKET, ECHO, ENVIROSTOR - CA, FA - CA, FA HWF, FRS, HAZNET - CA, HIST AST - CA, HIST CHMIRS - CA, HIST RESPONSE - CA, HWG - CA, HWM COMMERCIAL FACILITIES - CA, HWP - CA, HWT - CA, ICIS, INACTIVE PCS, MANIFEST EPA, NPDES - CA, PCS ENF, PCS FACILITY, RCRA_LQG, RCRA_TSDF, RFR - CA, STORMWATER, SWRCY - CA] ***(cont.)***

Envirosite ID: 228629
EPA ID: CAD028409019

BRS ***(cont.)***

Waste Code Group :	D008 - LEAD
Waste Generation Type :	N/R
Report Cycle :	2019
Hazardous Waste Page Number :	10001
Hazardous Waste Sub-Page Number :	1
BR Form :	WR
Waste Description :	NA3077, WASTE HAZARDOUS WASTE, SOLID, N.O.S. , 9 , III, RQ
Primary NAICS :	562211 - Hazardous Waste Treatment and Disposal
Source Code :	N/R
Form Code :	W406 - Dried paint (paint chips, filters, air filters, other)
Management Method :	H141 - The site receiving this waste stored/bulked and transferred the waste with no treatment or recovery (H010-H129), fuel blending (H061), or disposal (H131-H135) at that receiving site.
Generation Tons :	0
Managed Tons :	0.479845
Shipped Tons :	0
Received Tons :	0.479845
Receiver ID :	CAD028409019
Receiver State :	CA
Shipper ID :	CAD047120084
Shipper State :	CA
Waste Minimization :	N/R
Waste Code List :	D008
Waste Code Group :	D008 - LEAD
Waste Generation Type :	N/R
Report Cycle :	2019
Hazardous Waste Page Number :	10002
Hazardous Waste Sub-Page Number :	1
BR Form :	WR
Waste Description :	NA3077, HAZARDOUS WASTE, SOLID, N.O.S. , 9 ,III RQ
Primary NAICS :	562211 - Hazardous Waste Treatment and Disposal
Source Code :	N/R
Form Code :	W406 - Dried paint (paint chips, filters, air filters, other)

Map Id: I83
Direction: WSW
Distance: 0.099 mi., 524 ft.
Elevation: 12 ft.
Relative: Lower

Site Name : CROSBY & OVERTON | Crosby Overton Plant 1 | CROSBY & OVERTON PLANT NUMBER 1
1630 W 17TH ST | 1630 West 17th St | 1630 W. 17 St.
LONG BEACH | Long Beach, CA

Database(s) : [AST - CA, BRS, CALEPA SITES - CA, CIWQS - CA, CORRACTS, CORRECTIVE ACTIONS_2020, DOCKET, ECHO, ENVIROSTOR - CA, FA - CA, FA HWF, FRS, HAZNET - CA, HIST AST - CA, HIST CHMIRS - CA, HIST RESPONSE - CA, HWG - CA, HWM COMMERCIAL FACILITIES - CA, HWP - CA, HWT - CA, ICIS, INACTIVE PCS, MANIFEST EPA, NPDES - CA, PCS ENF, PCS FACILITY, RCRA_LQG, RCRA_TSDF, RFR - CA, STORMWATER, SWRCY - CA] ***(cont.)***

Envirosite ID: 228629
EPA ID: CAD028409019

BRS ***(cont.)***

Management Method :	H141 - The site receiving this waste stored/bulked and transferred the waste with no treatment or recovery (H010-H129), fuel blending (H061), or disposal (H131-H135) at that receiving site.
Generation Tons :	0
Managed Tons :	1.18918
Shipped Tons :	0
Received Tons :	1.18918
Receiver ID :	CAD028409019
Receiver State :	CA
Shipper ID :	CAD047120084
Shipper State :	CA
Waste Minimization :	N/R
Waste Code List :	D008
Waste Code Group :	D008 - LEAD
Waste Generation Type :	N/R

CALEPA SITES - CA

Facility Name :	CROSBY & OVERTON
Facility Address :	1630 W 17TH ST, LONG BEACH, 908130000
Site ID :	239623
EI ID :	CAD028409019
EI Description :	Hazardous Waste
Latitude :	33.788157
Longitude :	-118.214331
Agency Hyperlink :	Click here for hyperlink provided by the agency.
Last Date in Agency List :	2021-08-26

Facility Name :	CROSBY & OVERTON - P
Facility Address :	1630 W 17TH ST, LONG BEACH, 908130000
Site ID :	336500
EI ID :	80001355
EI Description :	Corrective Action
Latitude :	33.787661
Longitude :	-118.214427

Map Id: I83
Direction: WSW
Distance: 0.099 mi., 524 ft.
Elevation: 12 ft.
Relative: Lower

Site Name : CROSBY & OVERTON | Crosby Overton Plant 1 | CROSBY & OVERTON PLANT NUMBER 1
1630 W 17TH ST | 1630 West 17th St | 1630 W. 17 St.
LONG BEACH | Long Beach, CA

Database(s) : [AST - CA, BRS, CALEPA SITES - CA, CIWQS - CA, CORRACTS, CORRECTIVE ACTIONS_2020, DOCKET, ECHO, ENVIROSTOR - CA, FA - CA, FA HWF, FRS, HAZNET - CA, HIST AST - CA, HIST CHMIRS - CA, HIST RESPONSE - CA, HWG - CA, HWM COMMERCIAL FACILITIES - CA, HWP - CA, HWT - CA, ICIS, INACTIVE PCS, MANIFEST EPA, NPDES - CA, PCS ENF, PCS FACILITY, RCRA_LQG, RCRA_TSDF, RFR - CA, STORMWATER, SWRCY - CA] ***(cont.)***

Envirosite ID: 228629
EPA ID: CAD028409019

CALEPA SITES - CA ***(cont.)***

Agency Hyperlink : Click here for hyperlink provided by the agency.
Last Date in Agency List : 2021-08-26

Facility Name : Crosby Overton Plant 1
Facility Address : 1630 W 17TH ST, LONG BEACH, 90813

Site ID : 530037
EI ID : 216184
EI Description : Industrial Facility Storm Water
Latitude : 33.788160
Longitude : -118.214350
Agency Hyperlink : Click here for hyperlink provided by the agency.
Last Date in Agency List : 2021-08-26

Facility Name : CROSBY & OVERTON - PLANT #1
Facility Address : 1630 W 17TH ST, LONG BEACH, 90813

Site ID : 390843
EI ID : 10152423
EI Description : RCRA LQ HW Generator
Latitude : 33.787716
Longitude : -118.214439
Agency Hyperlink : Click here for hyperlink provided by the agency.
Last Date in Agency List : 2021-08-26

Site ID : 390843
EI ID : 10152423
EI Description : Hazardous Waste Generator
Latitude : 33.787716
Longitude : -118.214439
Agency Hyperlink : Click here for hyperlink provided by the agency.
Last Date in Agency List : 2021-08-26

Site ID : 390843
EI ID : 10152423

Map Id: I83
Direction: WSW
Distance: 0.099 mi., 524 ft.
Elevation: 12 ft.
Relative: Lower

Site Name : CROSBY & OVERTON | Crosby Overton Plant 1 | CROSBY & OVERTON PLANT NUMBER 1
1630 W 17TH ST | 1630 West 17th St | 1630 W. 17 St.
LONG BEACH | Long Beach, CA

Database(s) : [AST - CA, BRS, CALEPA SITES - CA, CIWQS - CA, CORRACTS, CORRECTIVE ACTIONS_2020, DOCKET, ECHO, ENVIROSTOR - CA, FA - CA, FA HWF, FRS, HAZNET - CA, HIST AST - CA, HIST CHMIRS - CA, HIST RESPONSE - CA, HWG - CA, HWM COMMERCIAL FACILITIES - CA, HWP - CA, HWT - CA, ICIS, INACTIVE PCS, MANIFEST EPA, NPDES - CA, PCS ENF, PCS FACILITY, RCRA_LQG, RCRA_TSDF, RFR - CA, STORMWATER, SWRCY - CA] ***(cont.)***

Envirosite ID: 228629
EPA ID: CAD028409019

CALEPA SITES - CA ***(cont.)***

EI Description :	Hazardous Waste Onsite Treatment
Latitude :	33.787716
Longitude :	-118.214439
Agency Hyperlink :	Click here for hyperlink provided by the agency.
Last Date in Agency List :	2021-08-26
Site ID :	390843
EI ID :	10152423
EI Description :	Chemical Storage Facilities
Latitude :	33.787716
Longitude :	-118.214439
Agency Hyperlink :	Click here for hyperlink provided by the agency.
Last Date in Agency List :	2021-08-26

CIWQS - CA

Facility Name :	CROSBY OVERTON PLANT 1
Facility Address :	1630 W 17TH ST, LONG BEACH, CA 90813
County :	LOS ANGELES
Place ID :	S216184
Agency Name :	CROSBY OVERTON
Last Date in Agency List :	2021-09-10

CORRACTS

Facility Name :	CROSBY & OVERTON
Facility Address :	1630 W. 17TH STREET, LONG BEACH, CA 90813-0000
County :	LOS ANGELES
EPA ID :	CAD028409019
EPA Region :	09
Last Date in Agency List :	2021-09-03
HNAICS Code :	23599 - ALL OTHER SPECIAL TRADE CONTRACTORS 48411 - GENERAL FREIGHT TRUCKING, LOCAL 514199 - ALL OTHER INFORMATION SERVICES

Map Id: I83
Direction: WSW
Distance: 0.099 mi., 524 ft.
Elevation: 12 ft.
Relative: Lower

Site Name : CROSBY & OVERTON | Crosby Overton Plant 1 | CROSBY & OVERTON PLANT NUMBER 1
1630 W 17TH ST | 1630 West 17th St | 1630 W. 17 St.
LONG BEACH | Long Beach, CA

Database(s) : [AST - CA, BRS, CALEPA SITES - CA, CIWQS - CA, CORRACTS, CORRECTIVE ACTIONS_2020, DOCKET, ECHO, ENVIROSTOR - CA, FA - CA, FA HWF, FRS, HAZNET - CA, HIST AST - CA, HIST CHMIRS - CA, HIST RESPONSE - CA, HWG - CA, HWM COMMERCIAL FACILITIES - CA, HWP - CA, HWT - CA, ICIS, INACTIVE PCS, MANIFEST EPA, NPDES - CA, PCS ENF, PCS FACILITY, RCRA_LQG, RCRA_TSDF, RFR - CA, STORMWATER, SWRCY - CA] ***(cont.)***

Envirosite ID: 228629
EPA ID: CAD028409019

CORRACTS ***(cont.)***

562 - WASTE MANAGEMENT AND REMEDIATION SERVICES
562211 - HAZARDOUS WASTE TREATMENT AND DISPOSAL

Area Name :	ENTIRE FACILITY
Actual Date :	2014-08-20
Action :	REMEDY CONSTRUCTION-REMEDY CONSTRUCTED
Original Schedule Date :	2014-09-24
Schedule End Date :	N/R

Area Name :	ENTIRE FACILITY
Actual Date :	2014-08-20
Action :	RELEASE TO GW CONTROLLED DETERMINATION-YES, APPLICABLE AS OF THIS DATE
Original Schedule Date :	2014-09-24
Schedule End Date :	N/R

Area Name :	ENTIRE FACILITY
Actual Date :	2014-08-20
Action :	HUMAN EXPOSURES CONTROLLED DETERMINATION-YES, APPLICABLE AS OF THIS DATE
Original Schedule Date :	2014-09-24
Schedule End Date :	N/R

Area Name :	N/R
Actual Date :	1993-02-24
Action :	STABILIZATION MEASURES EVALUATION-FACILITY NOT AMENABLE TO STABILIZATION
Original Schedule Date :	N/R
Schedule End Date :	N/R

Area Name :	N/R
Actual Date :	1993-01-15
Action :	CA PRIORITIZATION-LOW CA PRIORITY
Original Schedule Date :	N/R
Schedule End Date :	N/R

Map Id: I83
Direction: WSW
Distance: 0.099 mi., 524 ft.
Elevation: 12 ft.
Relative: Lower

Site Name : CROSBY & OVERTON | Crosby Overton Plant 1 | CROSBY & OVERTON PLANT NUMBER 1
1630 W 17TH ST | 1630 West 17th St | 1630 W. 17 St.
LONG BEACH | Long Beach, CA

Database(s) : [AST - CA, BRS, CALEPA SITES - CA, CIWQS - CA, CORRACTS, CORRECTIVE ACTIONS_2020, DOCKET, ECHO, ENVIROSTOR - CA, FA - CA, FA HWF, FRS, HAZNET - CA, HIST AST - CA, HIST CHMIRS - CA, HIST RESPONSE - CA, HWG - CA, HWM COMMERCIAL FACILITIES - CA, HWP - CA, HWT - CA, ICIS, INACTIVE PCS, MANIFEST EPA, NPDES - CA, PCS ENF, PCS FACILITY, RCRA_LQG, RCRA_TSDF, RFR - CA, STORMWATER, SWRCY - CA] ***(cont.)***

Envirosite ID: 228629
EPA ID: CAD028409019

CORRACTS ***(cont.)***

Area Name :	N/R
Actual Date :	1988-08-01
Action :	PA OR CERCLA INSPECTION
Original Schedule Date :	N/R
Schedule End Date :	N/R

Area Name :	N/R
Actual Date :	1988-07-28
Action :	RFA COMPLETED-ASSESSMENT WAS A RFA
Original Schedule Date :	N/R
Schedule End Date :	N/R

Area Name :	N/R
Actual Date :	1984-06-01
Action :	LEAD AGENCY DETERMINATION
Original Schedule Date :	N/R
Schedule End Date :	N/R

Area Name :	N/R
Actual Date :	1984-06-01
Action :	CA PRIORITIZATION-LOW CA PRIORITY
Original Schedule Date :	N/R
Schedule End Date :	N/R

Area Name :	N/R
Actual Date :	1984-06-01
Action :	PA OR CERCLA INSPECTION
Original Schedule Date :	N/R
Schedule End Date :	N/R

CORRECTIVE ACTIONS_2020

Facility Name :	CROSBY & OVERTON,INC
Facility Address :	1630 W. 17TH STREET, LONG BEACH, CA 90813

Map Id: I83
Direction: WSW
Distance: 0.099 mi., 524 ft.
Elevation: 12 ft.
Relative: Lower

Site Name : CROSBY & OVERTON | Crosby Overton Plant 1 | CROSBY & OVERTON PLANT NUMBER 1
1630 W 17TH ST | 1630 West 17th St | 1630 W. 17 St.
LONG BEACH | Long Beach, CA

Database(s) : [AST - CA, BRS, CALEPA SITES - CA, CIWQS - CA, CORRACTS, CORRECTIVE ACTIONS_2020, DOCKET, ECHO, ENVIROSTOR - CA, FA - CA, FA HWF, FRS, HAZNET - CA, HIST AST - CA, HIST CHMIRS - CA, HIST RESPONSE - CA, HWG - CA, HWM COMMERCIAL FACILITIES - CA, HWP - CA, HWT - CA, ICIS, INACTIVE PCS, MANIFEST EPA, NPDES - CA, PCS ENF, PCS FACILITY, RCRA_LQG, RCRA_TSDF, RFR - CA, STORMWATER, SWRCY - CA] ***(cont.)***

Envirosite ID: 228629
EPA ID: CAD028409019

CORRECTIVE ACTIONS_2020 ***(cont.)***

EPA ID :	CAD028409019
Region :	9
Remedy Construction :	YES
Federal Facility :	N/R
CA725 :	YE
CA750 :	YE
CA550 :	YE
CA900 :	N/R

DOCKET

Facility Name :	CROSBY & OVERTON PLANT NUMBER 1
Facility Address :	1630 W 17TH ST, LONG BEACH, CA 90813

Standard Industrial Classification(SIC) Summary

Enforcement Action Name :	CROSBY & OVERTON PLANT NUMBER 1
Registry ID :	110000609422
Primary SIC :	4953 - REFUSE SYSTEMS
Primary NAICS :	N/R
Last Date in Agency List :	2021-08-12
Enforcement Action Case Number :	09-2004-0365
Activity ID :	131725
Final Ordr Iss/Final Order Enter Date:	09/10/2004
Final Order Name :	Alchemist Transport Consent Agreement
Settlement FRS ICIS Facility ID :	6684532
Final Order FRS Name :	DENOVA ENVIRONMENTAL INC
SEP Category :	N/R
SEP Description :	N/R

Map Id: I83
Direction: WSW
Distance: 0.099 mi., 524 ft.
Elevation: 12 ft.
Relative: Lower

Site Name : CROSBY & OVERTON | Crosby Overton Plant 1 | CROSBY & OVERTON PLANT NUMBER 1
1630 W 17TH ST | 1630 West 17th St | 1630 W. 17 St.
LONG BEACH | Long Beach, CA

Database(s) : [AST - CA, BRS, CALEPA SITES - CA, CIWQS - CA, CORRACTS, CORRECTIVE ACTIONS_2020, DOCKET, ECHO, ENVIROSTOR - CA, FA - CA, FA HWF, FRS, HAZNET - CA, HIST AST - CA, HIST CHMIRS - CA, HIST RESPONSE - CA, HWG - CA, HWM COMMERCIAL FACILITIES - CA, HWP - CA, HWT - CA, ICIS, INACTIVE PCS, MANIFEST EPA, NPDES - CA, PCS ENF, PCS FACILITY, RCRA_LQG, RCRA_TSDF, RFR - CA, STORMWATER, SWRCY - CA] ***(cont.)***

Envirosite ID: 228629
EPA ID: CAD028409019

DOCKET ***(cont.)***

Complaint Summary
- Respondent/Defendant Name : Alchemist Transport Inc. (SB)
- Named in Complaint : Y
- Named in Final Order : Y

Pollutant Summary
- Pollutants (SRS) : N/R

Violation and Enforcement Action Summary
- Court Docket Number : N/R
- Complaint/Proposed Order Actual Date: 09/10/2004
- Final Order Issued Actual Date : 09/10/2004
- Admin EA Closed Actual Date : 09/10/2004
- Enforcement Action Name : Alchemist Transport
- Enforcement Action Resolution : Final Order With Penalty
- Violation Type : Exports Violation
- Statute Code : RCRA
- Law Section Code : 3008A
- Law Section Description : Compliance Order: Injunctive & Penalty

Violation Penalties and Compliance Summary
- Compliance Action Cost : 0
- EPA Penalty Assessed Amount : 10000
- Cost Recovery Required : N/R
- Cost of SEP : 0
- Cost of Complying Actions : N/R

Map Id: I83
Direction: WSW
Distance: 0.099 mi., 524 ft.
Elevation: 12 ft.
Relative: Lower

Site Name : CROSBY & OVERTON | Crosby Overton Plant 1 | CROSBY & OVERTON PLANT NUMBER 1
1630 W 17TH ST | 1630 West 17th St | 1630 W. 17 St.
LONG BEACH | Long Beach, CA

Database(s) : [AST - CA, BRS, CALEPA SITES - CA, CIWQS - CA, CORRACTS, CORRECTIVE ACTIONS_2020, DOCKET, ECHO, ENVIROSTOR - CA, FA - CA, FA HWF, FRS, HAZNET - CA, HIST AST - CA, HIST CHMIRS - CA, HIST RESPONSE - CA, HWG - CA, HWM COMMERCIAL FACILITIES - CA, HWP - CA, HWT - CA, ICIS, INACTIVE PCS, MANIFEST EPA, NPDES - CA, PCS ENF, PCS FACILITY, RCRA_LQG, RCRA_TSDF, RFR - CA, STORMWATER, SWRCY - CA]
(cont.)

Envirosite ID: 228629
EPA ID: CAD028409019

ECHO

Facility Name :	CROSBY & OVERTON PLANT NUMBER 1
Facility Address :	1630 W 17TH ST, LONG BEACH, CA 90813
County :	LOS ANGELES
Last Inspection Date :	2021-02-22
Registry ID :	110000609422
FIPS Code :	06037
EPA Region :	09
Inspection Count :	5
Last Inspection Days :	174
Informal Count :	9
Last Informal Action Date :	2021-04-21
Formal Action Count :	0
Last Formal Action Date :	2016-07-29
Total Penalties :	0
Penalty Count :	N/R
Last Penalty Date :	2016-07-29
Last Penalty Amount :	78570
QTRS IN NC :	12
Programs IN SNC :	0
Current Compliance Status :	Violation Identified
Three-Year Compliance Status :	VVVVVVVVVVVV
Collection Method :	ADDRESS MATCHING-HOUSE NUMBER
Reference Point :	CENTER OF A FACILITY OR STATION
Accuracy Meters :	30
Derived Tribes :	N/R
Derived HUC :	18070105
Derived WBD :	N/R
Derived STCTY FIPS :	06037
Derived Zip :	90813
Derived CD113 :	47
Derived CB2010 :	060375755001029
MYRTK Universe :	NNY
NPDES IDs :	CAZ188994
CWA Permit Types :	Minor
CWA Compliance Tracking :	On
CWA NAICS :	N/R
CWA SICS :	4953
CWA Inspection Count :	N/R
CWA Last Inspection Days :	N/R

Map Id: I83
Direction: WSW
Distance: 0.099 mi., 524 ft.
Elevation: 12 ft.
Relative: Lower

Site Name : CROSBY & OVERTON | Crosby Overton Plant 1 | CROSBY & OVERTON PLANT NUMBER 1
1630 W 17TH ST | 1630 West 17th St | 1630 W. 17 St.
LONG BEACH | Long Beach, CA

Database(s) : [AST - CA, BRS, CALEPA SITES - CA, CIWQS - CA, CORRACTS, CORRECTIVE ACTIONS_2020, DOCKET, ECHO, ENVIROSTOR - CA, FA - CA, FA HWF, FRS, HAZNET - CA, HIST AST - CA, HIST CHMIRS - CA, HIST RESPONSE - CA, HWG - CA, HWM COMMERCIAL FACILITIES - CA, HWP - CA, HWT - CA, ICIS, INACTIVE PCS, MANIFEST EPA, NPDES - CA, PCS ENF, PCS FACILITY, RCRA_LQG, RCRA_TSDF, RFR - CA, STORMWATER, SWRCY - CA] ***(cont.)***

Envirosite ID: 228629
EPA ID: CAD028409019

ECHO ***(cont.)***

CWA Informal Count :	1
CWA Formal Action Count :	N/R
CWA Last Formal Action Date :	N/R
CWA Penalties :	N/R
CWA Last Penalty Date :	N/R
CWA Last Penalty Amount :	N/R
CWA Quarters IN NC :	12
CWA Current Compliance Status :	Violation Identified
CWA Current SNC Flag :	N
CWA 13 Quarters Compliance Status :	VVVVVVVVVVVVV
CWA 13 Quarters Effluent Exceedances:	N/R
CWA Three-Year QNCR Codes :	N/R
DFR URL :	Click here for hyperlink provided by the agency.
Facility SIC :	4953
Facility NAICS :	562211 - Hazardous Waste Treatment and Disposal
Facility Last Inspection EPA Date :	2014-08-25
Facility Last Inspection State Date :	2021-02-22
Facility Last Formal Act EPA Date :	2016-07-29
Facility Last Formal Act State Date :	2010-09-27
Facility Last Informal Act EPA Date :	1990-06-20
Facility Last Informal Act State Date:	2021-04-21
Facility Federal Agency :	N/R
TRI Reporter :	N/R
Facility Imp Water Flag :	N/R
Current SNC Flag :	N
Indian County Flag :	N
Federal Flag :	N/R
US Mexico Border Flag :	N
Chesapeak Bay Flag :	N/R
AIR Flag :	N
NPDES Flag :	Y
SDWIS Flag :	N
RCRA Flag :	Y
TRI Flag :	N
GHG Flag :	N
Major Flag :	Y
Active Flag :	Y
NAA Flag :	Y
Latitude :	33.78816
Longitude :	-118.21437
Last Date in Agency List :	2021-08-20

Map Id: I83
Direction: WSW
Distance: 0.099 mi., 524 ft.
Elevation: 12 ft.
Relative: Lower

Site Name : CROSBY & OVERTON | Crosby Overton Plant 1 | CROSBY & OVERTON PLANT NUMBER 1
1630 W 17TH ST | 1630 West 17th St | 1630 W. 17 St.
LONG BEACH | Long Beach, CA

Database(s) : [AST - CA, BRS, CALEPA SITES - CA, CIWQS - CA, CORRACTS, CORRECTIVE ACTIONS_2020, DOCKET, ECHO, ENVIROSTOR - CA, FA - CA, FA HWF, FRS, HAZNET - CA, HIST AST - CA, HIST CHMIRS - CA, HIST RESPONSE - CA, HWG - CA, HWM COMMERCIAL FACILITIES - CA, HWP - CA, HWT - CA, ICIS, INACTIVE PCS, MANIFEST EPA, NPDES - CA, PCS ENF, PCS FACILITY, RCRA_LQG, RCRA_TSDF, RFR - CA, STORMWATER, SWRCY - CA] ***(cont.)***

Envirosite ID: 228629
EPA ID: CAD028409019

ENVIROSTOR - CA

Facility Name :	CROSBY & OVERTON - PLANT #1
Facility Address :	1630 W 17TH ST, LONG BEACH, CA 908130000
County :	LOS ANGELES

Site Details

Cleanup Date :	2016-07-05
Cleanup Status :	No Action Required
Site Type :	Corrective Action
Site Type Detailed :	Corrective Action
Acreage :	0
APN :	7432008046
National Priorities List :	NO
Regulatory Agencies Involved :	DTSC - Site Cleanup Program
Lead Agency :	WM
Project Manager :	N/R
Supervisor :	Farshad Vakili
Office :	Office of Permitting
Envirostor ID :	80001355
Site Code :	400214
Assembly :	70
Senate :	33
Congressional District :	47
Special Program :	N/R
Past Uses :	NONE SPECIFIED
Potential COC :	N/R
Confirmed COC :	N/R
Potential Media Affected :	N/R
Restricted Use :	NO
Site Management Req :	N/R
Funding :	N/R
Latitude :	33.787661
Longitude :	-118.214427
Agency Hyperlink :	Click here for hyperlink provided by the agency.
Last Date in Agency List :	2021-08-11

Map Id: I83
Direction: WSW
Distance: 0.099 mi., 524 ft.
Elevation: 12 ft.
Relative: Lower

Site Name : CROSBY & OVERTON | Crosby Overton Plant 1 | CROSBY & OVERTON PLANT NUMBER 1
1630 W 17TH ST | 1630 West 17th St | 1630 W. 17 St.
LONG BEACH | Long Beach, CA

Database(s) : [AST - CA, BRS, CALEPA SITES - CA, CIWQS - CA, CORRACTS, CORRECTIVE ACTIONS_2020, DOCKET, ECHO, ENVIROSTOR - CA, FA - CA, FA HWF, FRS, HAZNET - CA, HIST AST - CA, HIST CHMIRS - CA, HIST RESPONSE - CA, HWG - CA, HWM COMMERCIAL FACILITIES - CA, HWP - CA, HWT - CA, ICIS, INACTIVE PCS, MANIFEST EPA, NPDES - CA, PCS ENF, PCS FACILITY, RCRA_LQG, RCRA_TSDF, RFR - CA, STORMWATER, SWRCY - CA] ***(cont.)***

Envirosite ID: 228629
EPA ID: CAD028409019

ENVIROSTOR - CA ***(cont.)***

Alias Details

Alias :	400214
Alias Type :	Project Code (Site Code)
Alias :	7432008046
Alias Type :	APN
Alias :	80001355
Alias Type :	Envirostor ID Number
Alias :	CAD028409019
Alias Type :	EPA Identification Number

Completed Activities

Completed Date :	2014-08-20
Area Name :	PROJECT WIDE
Sub Area Name :	N/R
Document Type :	Remedy Construction Complete
Comments :	N/R
Completed Date :	2014-08-20
Area Name :	PROJECT WIDE
Sub Area Name :	N/R
Document Type :	Human Exposure Controlled
Comments :	N/R
Completed Date :	2014-08-20
Area Name :	PROJECT WIDE
Sub Area Name :	N/R
Document Type :	Groundwater Migration Controlled
Comments :	N/R

Map Id: I83
Direction: WSW
Distance: 0.099 mi., 524 ft.
Elevation: 12 ft.
Relative: Lower

Site Name : CROSBY & OVERTON | Crosby Overton Plant 1 | CROSBY & OVERTON PLANT NUMBER 1
1630 W 17TH ST | 1630 West 17th St | 1630 W. 17 St.
LONG BEACH | Long Beach, CA

Database(s) : [AST - CA, BRS, CALEPA SITES - CA, CIWQS - CA, CORRACTS, CORRECTIVE ACTIONS_2020, DOCKET, ECHO, ENVIROSTOR - CA, FA - CA, FA HWF, FRS, HAZNET - CA, HIST AST - CA, HIST CHMIRS - CA, HIST RESPONSE - CA, HWG - CA, HWM COMMERCIAL FACILITIES - CA, HWP - CA, HWT - CA, ICIS, INACTIVE PCS, MANIFEST EPA, NPDES - CA, PCS ENF, PCS FACILITY, RCRA_LQG, RCRA_TSDF, RFR - CA, STORMWATER, SWRCY - CA] ***(cont.)***

Envirosite ID: 228629
EPA ID: CAD028409019

ENVIROSTOR - CA ***(cont.)***

Completed Date : 2000-01-01
Area Name : PROJECT WIDE
Sub Area Name : N/R
Document Type : Consent Agreement
Comments : N/R

Completed Date : 1993-02-24
Area Name : PROJECT WIDE
Sub Area Name : N/R
Document Type : Interim Measures Questionnaire
Comments : N/R

Completed Date : 1988-08-01
Area Name : PROJECT WIDE
Sub Area Name : N/R
Document Type : Preliminary Assessment Report
Comments : N/R

Completed Date : 1988-07-25
Area Name : PROJECT WIDE
Sub Area Name : N/R
Document Type : RCRA Facility Assessment Report
Comments : N/R

Completed Date : 1984-06-01
Area Name : PROJECT WIDE
Sub Area Name : N/R
Document Type : Preliminary Assessment Report
Comments : N/R

Future Activities
Area Name : N/R
Sub Area Name : N/R
Document Type : N/R
Due Date : N/R

Map Id: I83
Direction: WSW
Distance: 0.099 mi., 524 ft.
Elevation: 12 ft.
Relative: Lower

Site Name : CROSBY & OVERTON | Crosby Overton Plant 1 | CROSBY & OVERTON PLANT NUMBER 1
1630 W 17TH ST | 1630 West 17th St | 1630 W. 17 St.
LONG BEACH | Long Beach, CA

Database(s) : [AST - CA, BRS, CALEPA SITES - CA, CIWQS - CA, CORRACTS, CORRECTIVE ACTIONS_2020, DOCKET, ECHO, ENVIROSTOR - CA, FA - CA, FA HWF, FRS, HAZNET - CA, HIST AST - CA, HIST CHMIRS - CA, HIST RESPONSE - CA, HWG - CA, HWM COMMERCIAL FACILITIES - CA, HWP - CA, HWT - CA, ICIS, INACTIVE PCS, MANIFEST EPA, NPDES - CA, PCS ENF, PCS FACILITY, RCRA_LQG, RCRA_TSDF, RFR - CA, STORMWATER, SWRCY - CA] ***(cont.)***

Envirosite ID: 228629
EPA ID: CAD028409019

ENVIROSTOR - CA ***(cont.)***

Scheduled Activites

Due Date :	N/R
Revised Date :	N/R
Area Name :	N/R
Sub Area Name :	N/R
Document Type :	N/R

FA - CA

Facility Name :	Crosby & Overton
Facility Address :	1630 W 17TH ST, LONG BEACH, CA 90813
County :	LOS ANGELES

Site Details

Date Entered :	2017-11-06
Envirostor ID Number :	N/R
EPA ID :	CAD028409019
Authorization Type :	Operating Permit
Closure Mechanism Type :	Letter of Credit
Closure Mechanism Date :	2017-10-01
Closure Mechanism Renewal Date :	2020-10-01
Closure Mechanism Provider :	International City Bank
Closure Amount :	$316,000.00
Postclosure Mechanism Type :	N/R
Postclosure Date of Mechanism :	N/R
Postclosure Renewal Date :	N/R
Postclosure Mechanism Provider :	N/R
Postclosure Amount :	N/R
O&M Mechanism Type :	N/R
O&M Mechanism Date :	N/R
O&M Mechanism Renewal Date :	N/R
O&M Mechanism Provider :	N/R
O&M Amount :	N/R
Corrective Action Mechanism Type :	N/R
Corrective Action Mechanism Date :	N/R
Corrective Action Mechanism Renewal Date:	N/R
Corrective Action Mechanism Provider:	N/R
Corrective Action Amount :	N/R

Map Id: I83
Direction: WSW
Distance: 0.099 mi., 524 ft.
Elevation: 12 ft.
Relative: Lower

Site Name : CROSBY & OVERTON | Crosby Overton Plant 1 | CROSBY & OVERTON PLANT NUMBER 1
1630 W 17TH ST | 1630 West 17th St | 1630 W. 17 St.
LONG BEACH | Long Beach, CA

Database(s) : [AST - CA, BRS, CALEPA SITES - CA, CIWQS - CA, CORRACTS, CORRECTIVE ACTIONS_2020, DOCKET, ECHO, ENVIROSTOR - CA, FA - CA, FA HWF, FRS, HAZNET - CA, HIST AST - CA, HIST CHMIRS - CA, HIST RESPONSE - CA, HWG - CA, HWM COMMERCIAL FACILITIES - CA, HWP - CA, HWT - CA, ICIS, INACTIVE PCS, MANIFEST EPA, NPDES - CA, PCS ENF, PCS FACILITY, RCRA_LQG, RCRA_TSDF, RFR - CA, STORMWATER, SWRCY - CA] ***(cont.)***

Envirosite ID: 228629
EPA ID: CAD028409019

FA - CA ***(cont.)***

Sudden Mechanism Type :	Insurance
Sudden Mechanism Date :	2019-11-20
Sudden Mechanism Renewal Date :	N/R
Sudden Mechanism Provider :	Nautilus Insurance Company
Sudden Amount :	$1,000,000.00, $2,000,000.00
Non-Sudden Mechanism Type :	Ins
Non-Sudden Mechanism Date :	2019-11-20
Non-Sudden Mechanism Renewal Date :	N/R
Non-Sudden Mechanism Provider :	Nautilus Insurance Company
Non-Sudden Amount :	$3,000,000.00, $6,000,000.00
Comments :	Trust & STA w/International City Bank #0106489, LOC NO. 102 amended 1/7/2020
Last Date in Agency List :	2021-09-02

Date Entered :	2017-11-06
Envirostor ID Number :	N/R
EPA ID :	CAD028409019
Authorization Type :	Operating Permit
Closure Mechanism Type :	Trust Agreement
Closure Mechanism Date :	N/R
Closure Mechanism Renewal Date :	N/R
Closure Mechanism Provider :	International City Bank
Closure Amount :	N/R
Postclosure Mechanism Type :	Trust Agreement
Postclosure Date of Mechanism :	2012-04-26
Postclosure Renewal Date :	N/R
Postclosure Mechanism Provider :	International City Bank
Postclosure Amount :	N/R
O&M Mechanism Type :	N/R
O&M Mechanism Date :	N/R
O&M Mechanism Renewal Date :	N/R
O&M Mechanism Provider :	N/R
O&M Amount :	N/R
Corrective Action Mechanism Type :	N/R
Corrective Action Mechanism Date :	N/R
Corrective Action Mechanism Renewal Date:	N/R
Corrective Action Mechanism Provider:	N/R
Corrective Action Amount :	N/R
Sudden Mechanism Type :	N/R

Map Id: I83
Direction: WSW
Distance: 0.099 mi., 524 ft.
Elevation: 12 ft.
Relative: Lower

Site Name : CROSBY & OVERTON | Crosby Overton Plant 1 | CROSBY & OVERTON PLANT NUMBER 1
1630 W 17TH ST | 1630 West 17th St | 1630 W. 17 St.
LONG BEACH | Long Beach, CA

Database(s) : [AST - CA, BRS, CALEPA SITES - CA, CIWQS - CA, CORRACTS, CORRECTIVE ACTIONS_2020, DOCKET, ECHO, ENVIROSTOR - CA, FA - CA, FA HWF, FRS, HAZNET - CA, HIST AST - CA, HIST CHMIRS - CA, HIST RESPONSE - CA, HWG - CA, HWM COMMERCIAL FACILITIES - CA, HWP - CA, HWT - CA, ICIS, INACTIVE PCS, MANIFEST EPA, NPDES - CA, PCS ENF, PCS FACILITY, RCRA_LQG, RCRA_TSDF, RFR - CA, STORMWATER, SWRCY - CA] ***(cont.)***

Envirosite ID: 228629
EPA ID: CAD028409019

FA - CA ***(cont.)***

Sudden Mechanism Date :	N/R
Sudden Mechanism Renewal Date :	N/R
Sudden Mechanism Provider :	N/R
Sudden Amount :	N/R
Non-Sudden Mechanism Type :	N/R
Non-Sudden Mechanism Date :	N/R
Non-Sudden Mechanism Renewal Date :	N/R
Non-Sudden Mechanism Provider :	N/R
Non-Sudden Amount :	N/R
Comments :	N/R
Last Date in Agency List :	2021-09-02

Date Entered :	2017-11-06
Envirostor ID Number :	N/R
EPA ID :	CAD028409019
Authorization Type :	Operating Permit
Closure Mechanism Type :	Trust Agreement
Closure Mechanism Date :	2017-06-23
Closure Mechanism Renewal Date :	N/R
Closure Mechanism Provider :	International City Bank
Closure Amount :	$1,124,121.37
Postclosure Mechanism Type :	N/R
Postclosure Date of Mechanism :	N/R
Postclosure Renewal Date :	N/R
Postclosure Mechanism Provider :	N/R
Postclosure Amount :	N/R
O&M Mechanism Type :	N/R
O&M Mechanism Date :	N/R
O&M Mechanism Renewal Date :	N/R
O&M Mechanism Provider :	N/R
O&M Amount :	N/R
Corrective Action Mechanism Type :	N/R
Corrective Action Mechanism Date :	N/R
Corrective Action Mechanism Renewal Date:	N/R
Corrective Action Mechanism Provider:	N/R
Corrective Action Amount :	N/R
Sudden Mechanism Type :	N/R
Sudden Mechanism Date :	N/R
Sudden Mechanism Renewal Date :	N/R

Map Id: I83
Direction: WSW
Distance: 0.099 mi., 524 ft.
Elevation: 12 ft.
Relative: Lower

Site Name : CROSBY & OVERTON | Crosby Overton Plant 1 | CROSBY & OVERTON PLANT NUMBER 1
1630 W 17TH ST | 1630 West 17th St | 1630 W. 17 St.
LONG BEACH | Long Beach, CA

Database(s) : [AST - CA, BRS, CALEPA SITES - CA, CIWQS - CA, CORRACTS, CORRECTIVE ACTIONS_2020, DOCKET, ECHO, ENVIROSTOR - CA, FA - CA, FA HWF, FRS, HAZNET - CA, HIST AST - CA, HIST CHMIRS - CA, HIST RESPONSE - CA, HWG - CA, HWM COMMERCIAL FACILITIES - CA, HWP - CA, HWT - CA, ICIS, INACTIVE PCS, MANIFEST EPA, NPDES - CA, PCS ENF, PCS FACILITY, RCRA_LQG, RCRA_TSDF, RFR - CA, STORMWATER, SWRCY - CA] ***(cont.)***

Envirosite ID: 228629
EPA ID: CAD028409019

FA - CA ***(cont.)***

Sudden Mechanism Provider :	N/R
Sudden Amount :	N/R
Non-Sudden Mechanism Type :	N/R
Non-Sudden Mechanism Date :	N/R
Non-Sudden Mechanism Renewal Date :	N/R
Non-Sudden Mechanism Provider :	N/R
Non-Sudden Amount :	N/R
Comments :	N/R
Last Date in Agency List :	2021-09-02

FA HWF

Facility Name :	CROSBY & OVERTON
Facility Address :	1630 W. 17TH STREET, LONG BEACH, CA 90813-0000

Effective Date :	2016-04-26
Site EPA ID :	CAD028409019
Provider :	INTERNATIONAL CITY BANK
Mechanism Type :	TRUST FUND (FULLY FUNDED)
Cost Estimate Amount :	$93,625.78
Face Value Amount :	$783,111.00
EPA Region :	09
Last Date in Agency List :	2021-07-26

Effective Date :	2016-04-26
Site EPA ID :	CAD028409019
Provider :	INTERNATIONAL CITY BANK
Mechanism Type :	TRUST FUND (FULLY FUNDED)
Cost Estimate Amount :	$1,132,952.42
Face Value Amount :	$783,111.00
EPA Region :	09
Last Date in Agency List :	2021-07-26

Effective Date :	2015-11-20
Site EPA ID :	CAD028409019
Provider :	NAUTILUS INS. CO.
Mechanism Type :	INSURANCE
Cost Estimate Amount :	$6,000,000.00

Map Id: I83
Direction: WSW
Distance: 0.099 mi., 524 ft.
Elevation: 12 ft.
Relative: Lower

Site Name : CROSBY & OVERTON | Crosby Overton Plant 1 | CROSBY & OVERTON PLANT NUMBER 1
1630 W 17TH ST | 1630 West 17th St | 1630 W. 17 St.
LONG BEACH | Long Beach, CA

Database(s) : [AST - CA, BRS, CALEPA SITES - CA, CIWQS - CA, CORRACTS, CORRECTIVE ACTIONS_2020, DOCKET, ECHO, ENVIROSTOR - CA, FA - CA, FA HWF, FRS, HAZNET - CA, HIST AST - CA, HIST CHMIRS - CA, HIST RESPONSE - CA, HWG - CA, HWM COMMERCIAL FACILITIES - CA, HWP - CA, HWT - CA, ICIS, INACTIVE PCS, MANIFEST EPA, NPDES - CA, PCS ENF, PCS FACILITY, RCRA_LQG, RCRA_TSDF, RFR - CA, STORMWATER, SWRCY - CA] ***(cont.)***

Envirosite ID: 228629
EPA ID: CAD028409019

FA HWF ***(cont.)***

Face Value Amount :	$8,000,000.00
EPA Region :	09
Last Date in Agency List :	2021-07-26

Effective Date :	2015-11-20
Site EPA ID :	CAD028409019
Provider :	NAUTILUS INS. CO.
Mechanism Type :	INSURANCE
Cost Estimate Amount :	$2,000,000.00
Face Value Amount :	$8,000,000.00
EPA Region :	09
Last Date in Agency List :	2021-07-26

Effective Date :	2012-04-26
Site EPA ID :	CAD028409019
Provider :	INTERNATIONAL CITY BANK
Mechanism Type :	TRUST FUND (FULLY FUNDED)
Cost Estimate Amount :	$1,132,952.42
Face Value Amount :	$277,520.00
EPA Region :	09
Last Date in Agency List :	2021-07-26

Effective Date :	2012-04-26
Site EPA ID :	CAD028409019
Provider :	INTERNATIONAL CITY BANK
Mechanism Type :	TRUST FUND (FULLY FUNDED)
Cost Estimate Amount :	$93,625.78
Face Value Amount :	$277,520.00
EPA Region :	09
Last Date in Agency List :	2021-07-26

Effective Date :	2012-03-01
Site EPA ID :	CAD028409019
Provider :	INTERNATIONAL CITY BANK
Mechanism Type :	LETTER OF CREDIT
Cost Estimate Amount :	$93,625.78
Face Value Amount :	$340,131.85

Map Id: I83
Direction: WSW
Distance: 0.099 mi., 524 ft.
Elevation: 12 ft.
Relative: Lower

Site Name : CROSBY & OVERTON | Crosby Overton Plant 1 | CROSBY & OVERTON PLANT NUMBER 1
1630 W 17TH ST | 1630 West 17th St | 1630 W. 17 St.
LONG BEACH | Long Beach, CA

Database(s) : [AST - CA, BRS, CALEPA SITES - CA, CIWQS - CA, CORRACTS, CORRECTIVE ACTIONS_2020, DOCKET, ECHO, ENVIROSTOR - CA, FA - CA, FA HWF, FRS, HAZNET - CA, HIST AST - CA, HIST CHMIRS - CA, HIST RESPONSE - CA, HWG - CA, HWM COMMERCIAL FACILITIES - CA, HWP - CA, HWT - CA, ICIS, INACTIVE PCS, MANIFEST EPA, NPDES - CA, PCS ENF, PCS FACILITY, RCRA_LQG, RCRA_TSDF, RFR - CA, STORMWATER, SWRCY - CA] ***(cont.)***

Envirosite ID: 228629
EPA ID: CAD028409019

FA HWF ***(cont.)***

EPA Region : 09
Last Date in Agency List : 2021-07-26

Effective Date : 2012-03-01
Site EPA ID : CAD028409019
Provider : INTERNATIONAL CITY BANK
Mechanism Type : LETTER OF CREDIT
Cost Estimate Amount : $1,132,952.42
Face Value Amount : $340,131.85
EPA Region : 09
Last Date in Agency List : 2021-07-26

Effective Date : 2011-03-31
Site EPA ID : CAD028409019
Provider : U.S. BANK
Mechanism Type : TRUST FUND (FULLY FUNDED)
Cost Estimate Amount : $729,130.95
Face Value Amount : $910,894.00
EPA Region : 09
Last Date in Agency List : 2021-07-26

Effective Date : 2011-03-31
Site EPA ID : CAD028409019
Provider : U.S. BANK
Mechanism Type : TRUST FUND (FULLY FUNDED)
Cost Estimate Amount : $171,053.39
Face Value Amount : $910,894.00
EPA Region : 09
Last Date in Agency List : 2021-07-26

Effective Date : 2010-11-20
Site EPA ID : CAD028409019
Provider : STEADFAST INSURANCE CO.
Mechanism Type : INSURANCE
Cost Estimate Amount : $8,000,000.00
Face Value Amount : $8,000,000.00
EPA Region : 09

Map Id: I83
Direction: WSW
Distance: 0.099 mi., 524 ft.
Elevation: 12 ft.
Relative: Lower

Site Name : CROSBY & OVERTON | Crosby Overton Plant 1 | CROSBY & OVERTON PLANT NUMBER 1
1630 W 17TH ST | 1630 West 17th St | 1630 W. 17 St.
LONG BEACH | Long Beach, CA

Database(s) : [AST - CA, BRS, CALEPA SITES - CA, CIWQS - CA, CORRACTS, CORRECTIVE ACTIONS_2020, DOCKET, ECHO, ENVIROSTOR - CA, FA - CA, FA HWF, FRS, HAZNET - CA, HIST AST - CA, HIST CHMIRS - CA, HIST RESPONSE - CA, HWG - CA, HWM COMMERCIAL FACILITIES - CA, HWP - CA, HWT - CA, ICIS, INACTIVE PCS, MANIFEST EPA, NPDES - CA, PCS ENF, PCS FACILITY, RCRA_LQG, RCRA_TSDF, RFR - CA, STORMWATER, SWRCY - CA] ***(cont.)***

Envirosite ID: 228629
EPA ID: CAD028409019

FA HWF ***(cont.)***

Last Date in Agency List : 2021-07-26

Effective Date : 2009-11-20
Site EPA ID : CAD028409019
Provider : STEADFAST INSURANCE CO.
Mechanism Type : INSURANCE
Cost Estimate Amount : $2,000,000.00
Face Value Amount : $8,000,000.00
EPA Region : 09
Last Date in Agency List : 2021-07-26

FRS

Facility Name : CROSBY & OVERTON PLANT NUMBER 1
Facility Address : 1630 W 17TH ST, LONG BEACH, CA 90813
County : LOS ANGELES

Site Details

Registry ID : 110000609422
FRS Facility URL : Click here for hyperlink provided by the agency.
Last Date in Agency List : 2021-07-17

Source Description

Source Description : All generators and treatment, storage, and disposal (TSD) facilities who handle hazardous waste are required to report to the EPA Administrator at least once every two years. The data collected is used to create the National Biennial Resource Conservation and Recovery Act (RCRA) Hazardous Waste Report. This data is processed within the RCRA Information (RCRAInfo) database.
The California Environmental Protection Agency (CalEPA) has recently implemented a new data warehouse system (nSite). This data warehouse combines and merges facility and site information from five different systems managed within CalEPA. The five systems are: California Environmental Reporting System (CERS), EnviroStor, GeoTracker, California Integrated Water Quality System (CIWQS), and Toxic Release Inventory (TRI).

Map Id: I83
Direction: WSW
Distance: 0.099 mi., 524 ft.
Elevation: 12 ft.
Relative: Lower

Site Name : CROSBY & OVERTON | Crosby Overton Plant 1 | CROSBY & OVERTON PLANT NUMBER 1
1630 W 17TH ST | 1630 West 17th St | 1630 W. 17 St.
LONG BEACH | Long Beach, CA

Database(s) : [AST - CA, BRS, CALEPA SITES - CA, CIWQS - CA, CORRACTS, CORRECTIVE ACTIONS_2020, DOCKET, ECHO, ENVIROSTOR - CA, FA - CA, FA HWF, FRS, HAZNET - CA, HIST AST - CA, HIST CHMIRS - CA, HIST RESPONSE - CA, HWG - CA, HWM COMMERCIAL FACILITIES - CA, HWP - CA, HWT - CA, ICIS, INACTIVE PCS, MANIFEST EPA, NPDES - CA, PCS ENF, PCS FACILITY, RCRA_LQG, RCRA_TSDF, RFR - CA, STORMWATER, SWRCY - CA] ***(cont.)***

Envirosite ID: 228629
EPA ID: CAD028409019

FRS ***(cont.)***

HWTS-DATAMART provides California with information on hazardous waste shipments for generators, transporters, and treatment, storage, and disposal facilities.
NCDB supports implementation of the Federal Insecticide, Fungicide, and Rodenticide Act (FIFRA) and the Toxic Substances Control Act (TSCA). The system tracks inspections in regions and states with cooperative agreements, enforcement actions, and settlements.
The NPDES module of the Compliance Information System (ICIS) tracks surface water permits issued under the Clean Water Act. Under NPDES, all facilities that discharge pollutants from any point source into waters of the United States are required to obtain a permit. The permit will likely contain limits on what can be discharged, impose monitoring and reporting requirements, and include other provisions to ensure that the discharge does not adversely affect water quality.

Source Description :

RCRAInfo is EPA's comprehensive information system that supports the Resource Conservation and Recovery Act (RCRA) of 1976 and the Hazardous and Solid Waste Amendments (HSWA) of 1984 through the tracking of events and activities related to facilities that generate, transport, and treat, store, or dispose of hazardous waste. RCRAInfo allows RCRA program staff to track the notification, permit, compliance, and corrective action activities required under RCRA. RCRAInfo also supports generation of the National Hazardous Waste Biennial Report. All generators and treatment, storage, and disposal facilities who handle hazardous waste are required to report to the EPA Administrator at least once every two years to support creation of the Biennial Report.

FRS Environmental Interest
Source and System ID :
CA-ENVIROVIEW - 108918
HWTS-DATAMART - CAD028409019
ICIS - CAZ188994
NCDB - C09#09-88029-01-WR
NCDB - I09#19870825CA001 2
RCRAINFO - CAD028409019

HAZNET - CA

Facility Name : CNTY LOS ANGELES/DEPT HUMAN RESOURCES
Facility Address : 1630 W 17TH ST, LONG BEACH, CA 90813
County : LOS ANGELES

Map Id: I83
Direction: WSW
Distance: 0.099 mi., 524 ft.
Elevation: 12 ft.
Relative: Lower

Site Name : CROSBY & OVERTON | Crosby Overton Plant 1 | CROSBY & OVERTON PLANT NUMBER 1
1630 W 17TH ST | 1630 West 17th St | 1630 W. 17 St.
LONG BEACH | Long Beach, CA

Database(s) : [AST - CA, BRS, CALEPA SITES - CA, CIWQS - CA, CORRACTS, CORRECTIVE ACTIONS_2020, DOCKET, ECHO, ENVIROSTOR - CA, FA - CA, FA HWF, FRS, HAZNET - CA, HIST AST - CA, HIST CHMIRS - CA, HIST RESPONSE - CA, HWG - CA, HWM COMMERCIAL FACILITIES - CA, HWP - CA, HWT - CA, ICIS, INACTIVE PCS, MANIFEST EPA, NPDES - CA, PCS ENF, PCS FACILITY, RCRA_LQG, RCRA_TSDF, RFR - CA, STORMWATER, SWRCY - CA] ***(cont.)***

Envirosite ID: 228629
EPA ID: CAD028409019

HAZNET - CA ***(cont.)***

Site Details

Generator EPA ID :	CAC001395976
Active :	Inactive
Category :	STATE
Facility Types :	N/R
Type :	TEMPORARY
Contact Name :	N/R
Contact Phone :	N/R
Facility Mailing Address :	500 W TEMPLE ST, LOS ANGELES, CA 900120000
Latitude :	33.78809441
Longitude :	-118.21437084
Agency Hyperlink :	Click here for hyperlink provided by the agency.
Last Date in Agency List :	2021-07-08

Waste Generator Details

State Waste :	1998: 331 - Off-specification, aged or surplus organics, 0.5265 tons to CAD028409019 1998: 214 - Unspecified solvent mixture, 0.324 tons to CAD028409019 1998: 352 - Other organic solids, 0.15 tons to CAD028409019 1998: 343 - Unspecified organic liquid mixture, 0.374 tons to CAD028409019
Facility Name :	CROSBY & OVERTON
Facility Address :	1630 W 17TH ST, LONG BEACH, CA 90813
County :	LOS ANGELES

Site Details

Generator EPA ID :	CAD028409019
Active :	Active
Category :	FEDERAL
Facility Types :	N/R
Type :	PERMANENT
Contact Name :	N/R
Contact Phone :	N/R
Facility Mailing Address :	1610 W 17TH ST, LONG BEACH, CA 908131213
Latitude :	33.78809441

Map Id: I83
Direction: WSW
Distance: 0.099 mi., 524 ft.
Elevation: 12 ft.
Relative: Lower

Site Name : CROSBY & OVERTON | Crosby Overton Plant 1 | CROSBY & OVERTON PLANT NUMBER 1
1630 W 17TH ST | 1630 West 17th St | 1630 W. 17 St.
LONG BEACH | Long Beach, CA

Database(s) : [AST - CA, BRS, CALEPA SITES - CA, CIWQS - CA, CORRACTS, CORRECTIVE ACTIONS_2020, DOCKET, ECHO, ENVIROSTOR - CA, FA - CA, FA HWF, FRS, HAZNET - CA, HIST AST - CA, HIST CHMIRS - CA, HIST RESPONSE - CA, HWG - CA, HWM COMMERCIAL FACILITIES - CA, HWP - CA, HWT - CA, ICIS, INACTIVE PCS, MANIFEST EPA, NPDES - CA, PCS ENF, PCS FACILITY, RCRA_LQG, RCRA_TSDF, RFR - CA, STORMWATER, SWRCY - CA] ***(cont.)***

Envirosite ID: 228629
EPA ID: CAD028409019

HAZNET - CA ***(cont.)***

Longitude :	-118.21437084
Agency Hyperlink :	Click here for hyperlink provided by the agency.
Last Date in Agency List :	2021-07-08

Waste Generator Details

Details for this site have been truncated due to the large number of available details for this site within this dataset. For the complete details for this site, contact your Envirosite account representative for a complimentary site report containing all of the details available.

State Waste :

2019: 491 - Unspecified sludge waste, 29.51115 tons to ARD069748192
2019: 181 - Other inorganic solid waste, 0.42400 tons to NVT330010000
2019: 214 - Unspecified solvent mixture, 2.18900 tons to CAD008302903
2019: 212 - Oxygenated solvents (acetone, butanol, ethyl acetate, etc.), 26.40000 tons to ARD069748192
2019: 551 - Laboratory waste chemicals, 3.54750 tons to NVT330010000
2019: 331 - Off-specification, aged or surplus organics, 30.28410 tons to NVT330010000
2019: 134 - Aqueous solution with total organic residues less than 10 percent, 0.00000 tons to NVT330010000
2019: 551 - Laboratory waste chemicals, 0.85000 tons to NVT330010000
2019: 181 - Other inorganic solid waste, 1.69750 tons to AZR000520304
2019: 541 - Photochemicals/photoprocessing waste, 0.75600 tons to NVT330010000
2019: 272 - Polymeric resin waste, 0.45870 tons to AZR000520304
2019: 122 - Alkaline solution without metals pH >= 12.5, 3.35685 tons to CAD008488025
2019: 223 - Unspecified oil-containing waste, 8.82000 tons to NVT330010000
2019: 131 - Aqueous solution (2 < pH < 12.5) containing reactive anions ..., 0.18700 tons to CAD028409019
2019: 343 - Unspecified organic liquid mixture, 16.16700 tons to AZR000520304
2019: 135 - Unspecified aqueous solution, 52.09500 tons to AZR000520304
2019: 223 - Unspecified oil-containing waste, 383.53200 tons to NVT330010000
2019: 513 - Empty containers less than 30 gallons, 614.47600 tons to NVT330010000

Map Id: I83
Direction: WSW
Distance: 0.099 mi., 524 ft.
Elevation: 12 ft.
Relative: Lower

Site Name : CROSBY & OVERTON | Crosby Overton Plant 1 | CROSBY & OVERTON PLANT NUMBER 1
1630 W 17TH ST | 1630 West 17th St | 1630 W. 17 St.
LONG BEACH | Long Beach, CA

Database(s) : [AST - CA, BRS, CALEPA SITES - CA, CIWQS - CA, CORRACTS, CORRECTIVE ACTIONS_2020, DOCKET, ECHO, ENVIROSTOR - CA, FA - CA, FA HWF, FRS, HAZNET - CA, HIST AST - CA, HIST CHMIRS - CA, HIST RESPONSE - CA, HWG - CA, HWM COMMERCIAL FACILITIES - CA, HWP - CA, HWT - CA, ICIS, INACTIVE PCS, MANIFEST EPA, NPDES - CA, PCS ENF, PCS FACILITY, RCRA_LQG, RCRA_TSDF, RFR - CA, STORMWATER, SWRCY - CA] ***(cont.)***

Envirosite ID: 228629
EPA ID: CAD028409019

HAZNET - CA ***(cont.)***

2019: 352 - Other organic solids, 0.30000 tons to CAS111111019
2019: 331 - Off-specification, aged or surplus organics, 4.75400 tons to CAD097030993
2019: 792 - Liquids with pH <= 2 with metals, 5.94225 tons to NVT330010000
2019: 123 - Unspecified alkaline solution, 1.77225 tons to NVT330010000
2019: 232 - Pesticides and other waste associated with pesticide production, 0.89400 tons to ARD069748192
2019: 141 - Off-specification, aged or surplus inorganics, 4.62000 tons to NVT330010000
2019: 352 - Other organic solids, 0.30800 tons to CAD008302903
2019: 281 - Adhesives, 3.67350 tons to AZR000520304
2019: 791 - Liquids with pH <= 2, 10.35090 tons to NVT330010000
2019: 181 - Other inorganic solid waste, 0.01850 tons to ARD069748192
2019: 141 - Off-specification, aged or surplus inorganics, 0.28300 tons to ARD069748192
2019: 122 - Alkaline solution without metals pH >= 12.5, 24.54045 tons to NVT330010000

Facility Name :	FRANCIS JAMES ZINSER CF#8558GB
Facility Address :	1630 W 17TH ST, LONG BEACH, CA 90813
County :	LOS ANGELES

Site Details

Generator EPA ID :	CAC002698321
Active :	Inactive
Category :	STATE
Facility Types :	N/R
Type :	TEMPORARY
Contact Name :	N/R
Contact Phone :	N/R
Facility Mailing Address :	PO BOX 1471, CRESTLINE, CA 923251471
Latitude :	33.78809441
Longitude :	-118.21437084
Agency Hyperlink :	Click here for hyperlink provided by the agency.
Last Date in Agency List :	2021-07-08

Map Id: I83
Direction: WSW
Distance: 0.099 mi., 524 ft.
Elevation: 12 ft.
Relative: Lower

Site Name : CROSBY & OVERTON | Crosby Overton Plant 1 | CROSBY & OVERTON PLANT NUMBER 1
1630 W 17TH ST | 1630 West 17th St | 1630 W. 17 St.
LONG BEACH | Long Beach, CA

Database(s) : [AST - CA, BRS, CALEPA SITES - CA, CIWQS - CA, CORRACTS, CORRECTIVE ACTIONS_2020, DOCKET, ECHO, ENVIROSTOR - CA, FA - CA, FA HWF, FRS, HAZNET - CA, HIST AST - CA, HIST CHMIRS - CA, HIST RESPONSE - CA, HWG - CA, HWM COMMERCIAL FACILITIES - CA, HWP - CA, HWT - CA, ICIS, INACTIVE PCS, MANIFEST EPA, NPDES - CA, PCS ENF, PCS FACILITY, RCRA_LQG, RCRA_TSDF, RFR - CA, STORMWATER, SWRCY - CA] ***(cont.)***

Envirosite ID: 228629
EPA ID: CAD028409019

HAZNET - CA ***(cont.)***

Waste Generator Details

State Waste :	2012: 223 - Unspecified oil-containing waste, 0.225 tons to CAD028409019

HIST AST - CA

Facility Name :	CROSBY & OVERTON - PLANT #1
Facility Address :	1630 W 17TH ST, LONG BEACH, CA 90813
County :	Los Angeles

Site Details

CERS ID :	10152423
Facility ID :	N/R
EPA ID :	CAD028409019
Business Name :	CROSBY & OVERTON - PLANT #1
Phone :	562-432-5445
Fax :	562-495-2181
Mailing Address :	1610 W 17TH ST, LONG BEACH, CA 90813-1213
Owner Name :	CROSBY & OVERTON INC
Owner Phone :	5624325445
Owner Mailing Address :	1610 W 17th Street, LONG BEACH, CA 90813-1213
Property Owner Name :	Crosby & Overton, Inc.
Property Owner Phone :	562-432-5445
Property Owner Mailing Address :	1610 West 17th Street, Long Beach, CA 90813
Operator Name :	Crosby & Overton, Inc.
Operator Phone :	562-432-5445
CUPA :	N/R
Total Gallons :	N/R
Facility Latitude Measure :	33.78772
Facility Longitude Measure :	-118.21444
Last Date in Agency List :	2018-01-31

HIST CHMIRS - CA

Facility Address :	1630 W. 17 St., Long Beach, 90813
County :	Los Angeles County

Map Id: I83
Direction: WSW
Distance: 0.099 mi., 524 ft.
Elevation: 12 ft.
Relative: Lower

Site Name : CROSBY & OVERTON | Crosby Overton Plant 1 | CROSBY & OVERTON PLANT NUMBER 1
1630 W 17TH ST | 1630 West 17th St | 1630 W. 17 St.
LONG BEACH | Long Beach, CA

Database(s) : [AST - CA, BRS, CALEPA SITES - CA, CIWQS - CA, CORRACTS, CORRECTIVE ACTIONS_2020, DOCKET, ECHO, ENVIROSTOR - CA, FA - CA, FA HWF, FRS, HAZNET - CA, HIST AST - CA, HIST CHMIRS - CA, HIST RESPONSE - CA, HWG - CA, HWM COMMERCIAL FACILITIES - CA, HWP - CA, HWT - CA, ICIS, INACTIVE PCS, MANIFEST EPA, NPDES - CA, PCS ENF, PCS FACILITY, RCRA_LQG, RCRA_TSDF, RFR - CA, STORMWATER, SWRCY - CA] ***(cont.)***

Envirosite ID: 228629
EPA ID: CAD028409019

HIST CHMIRS - CA ***(cont.)***

Notified Date :	2003-01-18 11:59:52
Control Number :	03-0337
Substance 1 :	Unknown Corrosive
Quantity 1 :	0.000000
Measure 1 :	N/R
Type 1 :	N/R
Pipeline 1 :	N/R
Vessel 1 (300 Tons) :	N/R
Substance 2 :	N/R
Quantity 2 :	N/R
Measure 2 :	N/R
Type 2 :	N/R
Pipeline 2 :	N/R
Vessel 2 (300 Tons) :	N/R
Substance 3 :	N/R
Quantity 3 :	N/R
Measure 3 :	N/R
Type 3 :	N/R
Pipeline 3 :	N/R
Vessel 3 (300 Tons) :	N/R
Description :	Vapor was released from 55 gallon drum of unknown corrosive.
Contained :	Yes
Water? :	No
Water Way :	N/R
Incident Date :	2003-01-18
Time :	N/R
Spill Site :	Treatment/Sewage Facility
Site :	N/R
Cause :	N/R
Other Causes :	N/R
Injuries (Y/N) :	N/R
Injuries Number :	0
Fatal (Y/N) :	N/R
Fatal Number :	0
Evacs (Y/N) :	N/R
Evacs Number :	0
Cleanup :	Unknown
Admin Agency :	Long Beach Fire Department

Map Id: I83
Direction: WSW
Distance: 0.099 mi., 524 ft.
Elevation: 12 ft.
Relative: Lower

Site Name : CROSBY & OVERTON | Crosby Overton Plant 1 | CROSBY & OVERTON PLANT NUMBER 1
1630 W 17TH ST | 1630 West 17th St | 1630 W. 17 St.
LONG BEACH | Long Beach, CA

Database(s) : [AST - CA, BRS, CALEPA SITES - CA, CIWQS - CA, CORRACTS, CORRECTIVE ACTIONS_2020, DOCKET, ECHO, ENVIROSTOR - CA, FA - CA, FA HWF, FRS, HAZNET - CA, HIST AST - CA, HIST CHMIRS - CA, HIST RESPONSE - CA, HWG - CA, HWM COMMERCIAL FACILITIES - CA, HWP - CA, HWT - CA, ICIS, INACTIVE PCS, MANIFEST EPA, NPDES - CA, PCS ENF, PCS FACILITY, RCRA_LQG, RCRA_TSDF, RFR - CA, STORMWATER, SWRCY - CA] ***(cont.)***

Envirosite ID: 228629
EPA ID: CAD028409019

HIST CHMIRS - CA ***(cont.)***

Facility Address :	1630 W. 17th St., Long Beach, 90813
County :	Los Angeles County
Notified Date :	2004-04-13 07:55:19
Control Number :	04-1964
Substance 1 :	Nitric Acid
Quantity 1 :	0.000000
Measure 1 :	N/R
Type 1 :	N/R
Pipeline 1 :	N/R
Vessel 1 (300 Tons) :	N/R
Substance 2 :	N/R
Quantity 2 :	N/R
Measure 2 :	N/R
Type 2 :	N/R
Pipeline 2 :	N/R
Vessel 2 (300 Tons) :	N/R
Substance 3 :	N/R
Quantity 3 :	N/R
Measure 3 :	N/R
Type 3 :	N/R
Pipeline 3 :	N/R
Vessel 3 (300 Tons) :	N/R
Description :	A vapor cloud was released due to some sort of chemical reaction.
Contained :	Yes
Water? :	N/R
Water Way :	N/R
Incident Date :	2004-04-13
Time :	N/R
Spill Site :	Industrial Plant
Site :	N/R
Cause :	N/R
Other Causes :	N/R
Injuries (Y/N) :	N/R
Injuries Number :	0
Fatal (Y/N) :	N/R
Fatal Number :	0
Evacs (Y/N) :	N/R
Evacs Number :	0
Cleanup :	N/A

Map Id: I83
Direction: WSW
Distance: 0.099 mi., 524 ft.
Elevation: 12 ft.
Relative: Lower

Site Name : CROSBY & OVERTON | Crosby Overton Plant 1 | CROSBY & OVERTON PLANT NUMBER 1
1630 W 17TH ST | 1630 West 17th St | 1630 W. 17 St.
LONG BEACH | Long Beach, CA

Database(s) : [AST - CA, BRS, CALEPA SITES - CA, CIWQS - CA, CORRACTS, CORRECTIVE ACTIONS_2020, DOCKET, ECHO, ENVIROSTOR - CA, FA - CA, FA HWF, FRS, HAZNET - CA, HIST AST - CA, HIST CHMIRS - CA, HIST RESPONSE - CA, HWG - CA, HWM COMMERCIAL FACILITIES - CA, HWP - CA, HWT - CA, ICIS, INACTIVE PCS, MANIFEST EPA, NPDES - CA, PCS ENF, PCS FACILITY, RCRA_LQG, RCRA_TSDF, RFR - CA, STORMWATER, SWRCY - CA] ***(cont.)***

Envirosite ID: 228629
EPA ID: CAD028409019

HIST CHMIRS - CA ***(cont.)***

Admin Agency :	Long Beach Fire Department
Facility Address :	1630 West 17th St, Long Beach
County :	Los Angeles County
Notified Date :	1998-12-10 16:25:13
Control Number :	98-5485
Substance 1 :	unk
Quantity 1 :	0.000000
Measure 1 :	N/R
Type 1 :	N/R
Pipeline 1 :	N/R
Vessel 1 (300 Tons) :	N/R
Substance 2 :	N/R
Quantity 2 :	N/R
Measure 2 :	N/R
Type 2 :	N/R
Pipeline 2 :	N/R
Vessel 2 (300 Tons) :	N/R
Substance 3 :	N/R
Quantity 3 :	N/R
Measure 3 :	N/R
Type 3 :	N/R
Pipeline 3 :	N/R
Vessel 3 (300 Tons) :	N/R
Description :	manefest says it is Waste oxidising substances, solid, 5.1, UN1479, packing group 2, potasium permanganate, D001.. EPA #CA028409019. Facility evacuated of 15 personnel as a precautionary move.
Contained :	Yes
Water? :	No
Water Way :	N/R
Incident Date :	1998-12-10
Time :	N/R
Spill Site :	Industrial Plant
Site :	N/R
Cause :	N/R
Other Causes :	N/R

Map Id: I83
Direction: WSW
Distance: 0.099 mi., 524 ft.
Elevation: 12 ft.
Relative: Lower

Site Name : CROSBY & OVERTON | Crosby Overton Plant 1 | CROSBY & OVERTON PLANT NUMBER 1
1630 W 17TH ST | 1630 West 17th St | 1630 W. 17 St.
LONG BEACH | Long Beach, CA

Database(s) : [AST - CA, BRS, CALEPA SITES - CA, CIWQS - CA, CORRACTS, CORRECTIVE ACTIONS_2020, DOCKET, ECHO, ENVIROSTOR - CA, FA - CA, FA HWF, FRS, HAZNET - CA, HIST AST - CA, HIST CHMIRS - CA, HIST RESPONSE - CA, HWG - CA, HWM COMMERCIAL FACILITIES - CA, HWP - CA, HWT - CA, ICIS, INACTIVE PCS, MANIFEST EPA, NPDES - CA, PCS ENF, PCS FACILITY, RCRA_LQG, RCRA_TSDF, RFR - CA, STORMWATER, SWRCY - CA] ***(cont.)***

Envirosite ID: 228629
EPA ID: CAD028409019

HIST CHMIRS - CA ***(cont.)***

Injuries (Y/N) :	N/R
Injuries Number :	0
Fatal (Y/N) :	N/R
Fatal Number :	0
Evacs (Y/N) :	N/R
Evacs Number :	15
Cleanup :	Reporting Party
Admin Agency :	Long Beach Fire Department
Facility Address :	1630 West 17th St, Long Beach, 90813
County :	Los Angeles County
Notified Date :	2006-11-28 07:35:00
Control Number :	06-7022
Substance 1 :	Non hazardous waste water
Quantity 1 :	50-100
Measure 1 :	Gal(s)
Type 1 :	OTHER
Pipeline 1 :	N/R
Vessel 1 (300 Tons) :	N/R
Substance 2 :	N/R
Quantity 2 :	N/R
Measure 2 :	N/R
Type 2 :	N/R
Pipeline 2 :	N/R
Vessel 2 (300 Tons) :	N/R
Substance 3 :	N/R
Quantity 3 :	N/R
Measure 3 :	N/R
Type 3 :	N/R
Pipeline 3 :	N/R
Vessel 3 (300 Tons) :	N/R
Description :	Driver advising dome on trailer loose it sloshed out the top when he stopped. Material contained on pavement, absorbed with absorbent materials.
Contained :	Yes
Water? :	No

Map Id: I83
Direction: WSW
Distance: 0.099 mi., 524 ft.
Elevation: 12 ft.
Relative: Lower

Site Name : CROSBY & OVERTON | Crosby Overton Plant 1 | CROSBY & OVERTON PLANT NUMBER 1
1630 W 17TH ST | 1630 West 17th St | 1630 W. 17 St.
LONG BEACH | Long Beach, CA

Database(s) : [AST - CA, BRS, CALEPA SITES - CA, CIWQS - CA, CORRACTS, CORRECTIVE ACTIONS_2020, DOCKET, ECHO, ENVIROSTOR - CA, FA - CA, FA HWF, FRS, HAZNET - CA, HIST AST - CA, HIST CHMIRS - CA, HIST RESPONSE - CA, HWG - CA, HWM COMMERCIAL FACILITIES - CA, HWP - CA, HWT - CA, ICIS, INACTIVE PCS, MANIFEST EPA, NPDES - CA, PCS ENF, PCS FACILITY, RCRA_LQG, RCRA_TSDF, RFR - CA, STORMWATER, SWRCY - CA] ***(cont.)***

Envirosite ID: 228629
EPA ID: CAD028409019

HIST CHMIRS - CA ***(cont.)***

Water Way :	N/R
Incident Date :	2006-11-28
Time :	700
Spill Site :	Industrial Plant
Site :	N/R
Cause :	N/R
Other Causes :	N/R
Injuries (Y/N) :	N/R
Injuries Number :	0
Fatal (Y/N) :	N/R
Fatal Number :	0
Evacs (Y/N) :	N/R
Evacs Number :	0
Cleanup :	Reporting Party
Admin Agency :	Long Beach Fire Department
Notified Date :	2008-05-08 11:48:00
Control Number :	08-3357
Substance 1 :	Chlorine
Quantity 1 :	Unk
Measure 1 :	Cu.Ft.
Type 1 :	VAPOR
Pipeline 1 :	N/R
Vessel 1 (300 Tons) :	N/R
Substance 2 :	N/R
Quantity 2 :	N/R
Measure 2 :	N/R
Type 2 :	N/R
Pipeline 2 :	N/R
Vessel 2 (300 Tons) :	N/R
Substance 3 :	N/R
Quantity 3 :	N/R
Measure 3 :	N/R
Type 3 :	N/R
Pipeline 3 :	N/R
Vessel 3 (300 Tons) :	N/R
Description :	Consolidating chlorine waste mixed with another unknown chemical caused this release to the atmosphere

Map Id: I83
Direction: WSW
Distance: 0.099 mi., 524 ft.
Elevation: 12 ft.
Relative: Lower

Site Name : CROSBY & OVERTON | Crosby Overton Plant 1 | CROSBY & OVERTON PLANT NUMBER 1
1630 W 17TH ST | 1630 West 17th St | 1630 W. 17 St.
LONG BEACH | Long Beach, CA

Database(s) : [AST - CA, BRS, CALEPA SITES - CA, CIWQS - CA, CORRACTS, CORRECTIVE ACTIONS_2020, DOCKET, ECHO, ENVIROSTOR - CA, FA - CA, FA HWF, FRS, HAZNET - CA, HIST AST - CA, HIST CHMIRS - CA, HIST RESPONSE - CA, HWG - CA, HWM COMMERCIAL FACILITIES - CA, HWP - CA, HWT - CA, ICIS, INACTIVE PCS, MANIFEST EPA, NPDES - CA, PCS ENF, PCS FACILITY, RCRA_LQG, RCRA_TSDF, RFR - CA, STORMWATER, SWRCY - CA] ***(cont.)***

Envirosite ID: 228629
EPA ID: CAD028409019

HIST CHMIRS - CA ***(cont.)***

Contained :	Yes
Water? :	No
Water Way :	N/R
Incident Date :	2008-05-08
Time :	1125
Spill Site :	Other
Site :	N/R
Cause :	N/R
Other Causes :	N/R
Injuries (Y/N) :	N/R
Injuries Number :	0
Fatal (Y/N) :	N/R
Fatal Number :	0
Evacs (Y/N) :	N/R
Evacs Number :	0
Cleanup :	Reporting Party
Admin Agency :	Long Beach Fire Department

HIST RESPONSE - CA

Facility Name :	CROSBY & OVERTON
Facility Address :	1630 W 17TH ST, LONG BEACH, 90813
County :	LOS ANGELES
Status Date :	N/R
Status :	OPERATING PERMIT
Envirostor ID :	CAD028409019
Program Type :	HAZ WASTE - RCRA
Site Code :	400214
Latitude :	33.788189
Longitude :	-118.214328
Last Date in Agency List :	2014-10-09

HWG - CA

Facility Name :	CNTY LOS ANGELES/DEPT HUMAN RESOURCES
Facility Address :	1630 W 17TH ST, LONG BEACH, CA 90813
County :	LOS ANGELES

Map Id: I83
Direction: WSW
Distance: 0.099 mi., 524 ft.
Elevation: 12 ft.
Relative: Lower

Site Name : CROSBY & OVERTON | Crosby Overton Plant 1 | CROSBY & OVERTON PLANT NUMBER 1
1630 W 17TH ST | 1630 West 17th St | 1630 W. 17 St.
LONG BEACH | Long Beach, CA

Database(s) : [AST - CA, BRS, CALEPA SITES - CA, CIWQS - CA, CORRACTS, CORRECTIVE ACTIONS_2020, DOCKET, ECHO, ENVIROSTOR - CA, FA - CA, FA HWF, FRS, HAZNET - CA, HIST AST - CA, HIST CHMIRS - CA, HIST RESPONSE - CA, HWG - CA, HWM COMMERCIAL FACILITIES - CA, HWP - CA, HWT - CA, ICIS, INACTIVE PCS, MANIFEST EPA, NPDES - CA, PCS ENF, PCS FACILITY, RCRA_LQG, RCRA_TSDF, RFR - CA, STORMWATER, SWRCY - CA] ***(cont.)***

Envirosite ID: 228629
EPA ID: CAD028409019

HWG - CA ***(cont.)***

EPA ID :	CAC001395976
Status :	Inactive
Category :	STATE
Type :	TEMPORARY
Facility Type :	N/R
Mailing Address :	500 W TEMPLE ST, LOS ANGELES, CA 900120000
Owner Name :	COUNTY LOS ANGELES
Owner Address :	500 W TEMPLE ST, LOS ANGELES, CA 900120000
Operator Name :	PHIL THOMAS-HUMAN RES ANALYST
Operator Address :	500 W TEMPLE ST, LOS ANGELES, CA 900120000
Latitude :	33.788189
Longitude :	-118.214328

Facility Name :	CROSBY & OVERTON
Facility Address :	1630 W 17TH ST, LONG BEACH, CA 90813
County :	LOS ANGELES

EPA ID :	CAD028409019
Status :	Active
Category :	FEDERAL
Type :	PERMANENT
Facility Type :	N/R
Mailing Address :	1610 W 17TH ST, LONG BEACH, CA 908131213
Owner Name :	CROSBY & OVERTON INC
Owner Address :	1610 W 17TH STREET, LONG BEACH, CA 908131213
Operator Name :	MICHAEL A SHLOUB/PRESIDENT
Operator Address :	1610 W 17TH ST, LONG BEACH, CA 908131217
Latitude :	33.788157
Longitude :	-118.214331

Facility Name :	FRANCIS JAMES ZINSER CF#8558GB
Facility Address :	1630 W 17TH ST, LONG BEACH, CA 90813
County :	LOS ANGELES

EPA ID :	CAC002698321
Status :	Inactive
Category :	STATE

Map Id: I83
Direction: WSW
Distance: 0.099 mi., 524 ft.
Elevation: 12 ft.
Relative: Lower

Site Name : CROSBY & OVERTON | Crosby Overton Plant 1 | CROSBY & OVERTON PLANT NUMBER 1
1630 W 17TH ST | 1630 West 17th St | 1630 W. 17 St.
LONG BEACH | Long Beach, CA

Database(s) : [AST - CA, BRS, CALEPA SITES - CA, CIWQS - CA, CORRACTS, CORRECTIVE ACTIONS_2020, DOCKET, ECHO, ENVIROSTOR - CA, FA - CA, FA HWF, FRS, HAZNET - CA, HIST AST - CA, HIST CHMIRS - CA, HIST RESPONSE - CA, HWG - CA, HWM COMMERCIAL FACILITIES - CA, HWP - CA, HWT - CA, ICIS, INACTIVE PCS, MANIFEST EPA, NPDES - CA, PCS ENF, PCS FACILITY, RCRA_LQG, RCRA_TSDF, RFR - CA, STORMWATER, SWRCY - CA] ***(cont.)***

Envirosite ID: 228629
EPA ID: CAD028409019

HWG - CA ***(cont.)***

Type :	TEMPORARY
Facility Type :	N/R
Mailing Address :	PO BOX 1471, CRESTLINE, CA 923251471
Owner Name :	FRANCIS JAMES ZINSER
Owner Address :	PO BOX 1471, CRESTLINE, CA 923251471
Operator Name :	FRANCIS JAMES ZINSER
Operator Address :	PO BOX 1471, CRESTLINE, CA 923251471
Latitude :	33.78771
Longitude :	-118.21443

HWM COMMERCIAL FACILITIES - CA

Facility Name :	CROSBY & OVERTON
Facility Address :	1630 W 17TH ST, LONG BEACH, 908130000
County :	LOS ANGELES
Site Code :	400214
Envirostor ID :	CAD028409019
Activity :	Treatment Facilities
Facility Website :	Click here for hyperlink provided by the agency.
Last Date in Agency List :	2021-08-07
Site Code :	400214
Envirostor ID :	CAD028409019
Activity :	Used Oil / Antifreeze
Facility Website :	Click here for hyperlink provided by the agency.
Last Date in Agency List :	2021-08-07

HWP - CA

Facility Name :	CROSBY & OVERTON
Facility Address :	1630 W 17TH ST, LONG BEACH, CA 908130000
County :	LOS ANGELES

Site Details

EPA ID :	CAD028409019
Site Code :	400214

Map Id: I83
Direction: WSW
Distance: 0.099 mi., 524 ft.
Elevation: 12 ft.
Relative: Lower

Site Name : CROSBY & OVERTON | Crosby Overton Plant 1 | CROSBY & OVERTON PLANT NUMBER 1
1630 W 17TH ST | 1630 West 17th St | 1630 W. 17 St.
LONG BEACH | Long Beach, CA

Database(s) : [AST - CA, BRS, CALEPA SITES - CA, CIWQS - CA, CORRACTS, CORRECTIVE ACTIONS_2020, DOCKET, ECHO, ENVIROSTOR - CA, FA - CA, FA HWF, FRS, HAZNET - CA, HIST AST - CA, HIST CHMIRS - CA, HIST RESPONSE - CA, HWG - CA, HWM COMMERCIAL FACILITIES - CA, HWP - CA, HWT - CA, ICIS, INACTIVE PCS, MANIFEST EPA, NPDES - CA, PCS ENF, PCS FACILITY, RCRA_LQG, RCRA_TSDF, RFR - CA, STORMWATER, SWRCY - CA] ***(cont.)***

Envirosite ID: 228629
EPA ID: CAD028409019

HWP - CA ***(cont.)***

Facility Type :	Permitted - Operating
Status :	OPERATING PERMIT
Team :	N/R
Facility Size :	Large Treatment
Project Manager :	RICARDO GONZALEZ
Assembly District :	70
Senate District :	33
Public Information Officer :	N/R
Public Participation Specialist :	N/R
Latitude :	33.787661
Longitude :	-118.214427
Last Date in Agency List :	2021-09-13
Alias :	400214
Alias Type :	Project Code (Site Code)
Alias :	7432008046
Alias Type :	APN

Completed Activities Details

Details for this site have been truncated due to the large number of available details for this site within this dataset. For the complete details for this site, contact your Envirosite account representative for a complimentary site report containing all of the details available.

Completed Date : 2024-08-21

Unit Names :

CONTAIN10-Stor area (GPRA Unit), CONTAIN11-Stor area (GPRA Unit), CONTAIN5-Stor area (GPRA Unit), CONTAIN6-Stor area (GPRA Unit), CONTAIN7-Stor area (GPRA Unit), CONTAIN8-Stor area (GPRA Unit), CONTAIN9-Stor area (GPRA Unit), Container Storage Area 1 (GPRA Unit), Container Storage Area 2 (GPRA Unit), Container Storage Area 3 (GPRA Unit), Container Storage Area 4 (GPRA Unit), Filter Press (FP-1000) (GPRA Unit), OTHERTRT2-Paint Cons (GPRA Unit), OTHERTRT3-Can Crush (GPRA Unit), OTHERTRT4-Drum crush (GPRA Unit), TANKSTR1 (GPRA Unit), TANKSTR2 (GPRA Unit), TANKSTR3-Load dock (GPRA), TANKSTR4-Receiving (GPRA Unit), TANKSTR5-Receiving (GPRA Unit), TANKTRT1 (GPRA Unit)

Map Id: I83
Direction: WSW
Distance: 0.099 mi., 524 ft.
Elevation: 12 ft.
Relative: Lower

Site Name : CROSBY & OVERTON | Crosby Overton Plant 1 | CROSBY & OVERTON PLANT NUMBER 1
1630 W 17TH ST | 1630 West 17th St | 1630 W. 17 St.
LONG BEACH | Long Beach, CA

Database(s) : [AST - CA, BRS, CALEPA SITES - CA, CIWQS - CA, CORRACTS, CORRECTIVE ACTIONS_2020, DOCKET, ECHO, ENVIROSTOR - CA, FA - CA, FA HWF, FRS, HAZNET - CA, HIST AST - CA, HIST CHMIRS - CA, HIST RESPONSE - CA, HWG - CA, HWM COMMERCIAL FACILITIES - CA, HWP - CA, HWT - CA, ICIS, INACTIVE PCS, MANIFEST EPA, NPDES - CA, PCS ENF, PCS FACILITY, RCRA_LQG, RCRA_TSDF, RFR - CA, STORMWATER, SWRCY - CA] ***(cont.)***

Envirosite ID: 228629
EPA ID: CAD028409019

HWP - CA ***(cont.)***

Event Description : Renewal - No Changes - FINAL PERMIT RENEWAL (EXPIRES)

Completed Date : 2020-04-13

Unit Names :

CONTAIN10-Stor area (GPRA Unit), CONTAIN11-Stor area (GPRA Unit), CONTAIN5-Stor area (GPRA Unit), CONTAIN6-Stor area (GPRA Unit), CONTAIN7-Stor area (GPRA Unit), CONTAIN8-Stor area (GPRA Unit), CONTAIN9-Stor area (GPRA Unit), Container Storage Area 1 (GPRA Unit), Container Storage Area 2 (GPRA Unit), Container Storage Area 3 (GPRA Unit), Container Storage Area 4 (GPRA Unit), Filter Press (FP-1000) (GPRA Unit), OTHERTRT2-Paint Cons (GPRA Unit), OTHERTRT3-Can Crush (GPRA Unit), OTHERTRT4-Drum crush (GPRA Unit), TANKSTR1 (GPRA Unit), TANKSTR2 (GPRA Unit), TANKSTR3-Load dock (GPRA), TANKSTR4-Receiving (GPRA Unit), TANKSTR5-Receiving (GPRA Unit), TANKTRT1 (GPRA Unit)

Event Description : Mod Class 1 - No Prior Approval Required - FINAL PERMIT MODIFICATION

Completed Date : 2020-02-18

Unit Names :

CONTAIN10-Stor area (GPRA Unit), CONTAIN11-Stor area (GPRA Unit), CONTAIN5-Stor area (GPRA Unit), CONTAIN6-Stor area (GPRA Unit), CONTAIN7-Stor area (GPRA Unit), CONTAIN8-Stor area (GPRA Unit), CONTAIN9-Stor area (GPRA Unit), Container Storage Area 1 (GPRA Unit), Container Storage Area 2 (GPRA Unit), Container Storage Area 3 (GPRA Unit), Container Storage Area 4 (GPRA Unit), Filter Press (FP-1000) (GPRA Unit), OTHERTRT2-Paint Cons (GPRA Unit), OTHERTRT3-Can Crush (GPRA Unit), OTHERTRT4-Drum crush (GPRA Unit), TANKSTR1 (GPRA Unit), TANKSTR2 (GPRA Unit), TANKSTR3-Load dock (GPRA), TANKSTR4-Receiving (GPRA Unit), TANKSTR5-Receiving (GPRA Unit), TANKTRT1 (GPRA Unit)

Event Description : Mod Class 1 - No Prior Approval Required - UPDATED APPLICATION RECEIVED

Completed Date : 2019-11-26

Map Id: I83
Direction: WSW
Distance: 0.099 mi., 524 ft.
Elevation: 12 ft.
Relative: Lower

Site Name : CROSBY & OVERTON | Crosby Overton Plant 1 | CROSBY & OVERTON PLANT NUMBER 1
1630 W 17TH ST | 1630 West 17th St | 1630 W. 17 St.
LONG BEACH | Long Beach, CA

Database(s) : [AST - CA, BRS, CALEPA SITES - CA, CIWQS - CA, CORRACTS, CORRECTIVE ACTIONS_2020, DOCKET, ECHO, ENVIROSTOR - CA, FA - CA, FA HWF, FRS, HAZNET - CA, HIST AST - CA, HIST CHMIRS - CA, HIST RESPONSE - CA, HWG - CA, HWM COMMERCIAL FACILITIES - CA, HWP - CA, HWT - CA, ICIS, INACTIVE PCS, MANIFEST EPA, NPDES - CA, PCS ENF, PCS FACILITY, RCRA_LQG, RCRA_TSDF, RFR - CA, STORMWATER, SWRCY - CA] ***(cont.)***

Envirosite ID: 228629
EPA ID: CAD028409019

HWP - CA ***(cont.)***

Unit Names :

CONTAIN10-Stor area (GPRA Unit), CONTAIN11-Stor area (GPRA Unit), CONTAIN5-Stor area (GPRA Unit), CONTAIN6-Stor area (GPRA Unit), CONTAIN7-Stor area (GPRA Unit), CONTAIN8-Stor area (GPRA Unit), CONTAIN9-Stor area (GPRA Unit), Container Storage Area 1 (GPRA Unit), Container Storage Area 2 (GPRA Unit), Container Storage Area 3 (GPRA Unit), Container Storage Area 4 (GPRA Unit), Filter Press (FP-1000) (GPRA Unit), OTHERTRT2-Paint Cons (GPRA Unit), OTHERTRT3-Can Crush (GPRA Unit), OTHERTRT4-Drum crush (GPRA Unit), TANKSTR1 (GPRA Unit), TANKSTR2 (GPRA Unit), TANKSTR3-Load dock (GPRA), TANKSTR4-Receiving (GPRA Unit), TANKSTR5-Receiving (GPRA Unit), TANKTRT1 (GPRA Unit)

Event Description : Mod Class 1 - No Prior Approval Required - RESPONSE TO 1ST REQUEST FOR FUTHER INFORMATION RECEIVED

Completed Date : 2019-11-07

Unit Names :

CONTAIN10-Stor area (GPRA Unit), CONTAIN11-Stor area (GPRA Unit), CONTAIN5-Stor area (GPRA Unit), CONTAIN6-Stor area (GPRA Unit), CONTAIN7-Stor area (GPRA Unit), CONTAIN8-Stor area (GPRA Unit), CONTAIN9-Stor area (GPRA Unit), Container Storage Area 1 (GPRA Unit), Container Storage Area 2 (GPRA Unit), Container Storage Area 3 (GPRA Unit), Container Storage Area 4 (GPRA Unit), Filter Press (FP-1000) (GPRA Unit), OTHERTRT2-Paint Cons (GPRA Unit), OTHERTRT3-Can Crush (GPRA Unit), OTHERTRT4-Drum crush (GPRA Unit), TANKSTR1 (GPRA Unit), TANKSTR2 (GPRA Unit), TANKSTR3-Load dock (GPRA), TANKSTR4-Receiving (GPRA Unit), TANKSTR5-Receiving (GPRA Unit), TANKTRT1 (GPRA Unit)

Event Description : Mod Class 1 - No Prior Approval Required - 1ST REQUEST FOR FURTHER INFORMATION

Completed Date : 2014-08-22

Map Id: I83
Direction: WSW
Distance: 0.099 mi., 524 ft.
Elevation: 12 ft.
Relative: Lower

Site Name : CROSBY & OVERTON | Crosby Overton Plant 1 | CROSBY & OVERTON PLANT NUMBER 1
1630 W 17TH ST | 1630 West 17th St | 1630 W. 17 St.
LONG BEACH | Long Beach, CA

Database(s) : [AST - CA, BRS, CALEPA SITES - CA, CIWQS - CA, CORRACTS, CORRECTIVE ACTIONS_2020, DOCKET, ECHO, ENVIROSTOR - CA, FA - CA, FA HWF, FRS, HAZNET - CA, HIST AST - CA, HIST CHMIRS - CA, HIST RESPONSE - CA, HWG - CA, HWM COMMERCIAL FACILITIES - CA, HWP - CA, HWT - CA, ICIS, INACTIVE PCS, MANIFEST EPA, NPDES - CA, PCS ENF, PCS FACILITY, RCRA_LQG, RCRA_TSDF, RFR - CA, STORMWATER, SWRCY - CA] ***(cont.)***

Envirosite ID: 228629
EPA ID: CAD028409019

HWP - CA ***(cont.)***

Unit Names :

CONTAIN10-Stor area (GPRA Unit), CONTAIN11-Stor area (GPRA Unit), CONTAIN5-Stor area (GPRA Unit), CONTAIN6-Stor area (GPRA Unit), CONTAIN7-Stor area (GPRA Unit), CONTAIN8-Stor area (GPRA Unit), CONTAIN9-Stor area (GPRA Unit), Container Storage Area 1 (GPRA Unit), Container Storage Area 2 (GPRA Unit), Container Storage Area 3 (GPRA Unit), Container Storage Area 4 (GPRA Unit), Filter Press (FP-1000) (GPRA Unit), OTHERTRT2-Paint Cons (GPRA Unit), OTHERTRT3-Can Crush (GPRA Unit), OTHERTRT4-Drum crush (GPRA Unit), TANKSTR1 (GPRA Unit), TANKSTR2 (GPRA Unit), TANKSTR3-Load dock (GPRA), TANKSTR4-Receiving (GPRA Unit), TANKSTR5-Receiving (GPRA Unit), TANKTRT1 (GPRA Unit)

Event Description : Renewal - No Changes - FINAL CEQA

Completed Date : 2014-08-22

Unit Names :

CONTAIN10-Stor area (GPRA Unit), CONTAIN11-Stor area (GPRA Unit), CONTAIN5-Stor area (GPRA Unit), CONTAIN6-Stor area (GPRA Unit), CONTAIN7-Stor area (GPRA Unit), CONTAIN8-Stor area (GPRA Unit), CONTAIN9-Stor area (GPRA Unit), Container Storage Area 1 (GPRA Unit), Container Storage Area 2 (GPRA Unit), Container Storage Area 3 (GPRA Unit), Container Storage Area 4 (GPRA Unit), Filter Press (FP-1000) (GPRA Unit), OTHERTRT2-Paint Cons (GPRA Unit), OTHERTRT3-Can Crush (GPRA Unit), OTHERTRT4-Drum crush (GPRA Unit), TANKSTR1 (GPRA Unit), TANKSTR2 (GPRA Unit), TANKSTR3-Load dock (GPRA), TANKSTR4-Receiving (GPRA Unit), TANKSTR5-Receiving (GPRA Unit), TANKTRT1 (GPRA Unit)

Event Description : Renewal - No Changes - CEQA DETERMINATION

Completed Date : 2014-08-22

Unit Names :

CONTAIN10-Stor area (GPRA Unit), CONTAIN11-Stor area (GPRA Unit), CONTAIN5-Stor area (GPRA Unit), CONTAIN6-Stor area (GPRA Unit), CONTAIN7-Stor area (GPRA Unit), CONTAIN8-Stor area (GPRA Unit), CONTAIN9-Stor area (GPRA Unit), Container Storage Area 1 (GPRA Unit), Container Storage Area 2 (GPRA Unit), Container Storage Area 3 (GPRA Unit), Container Storage Area 4 (GPRA Unit), Filter Press (FP-1000) (GPRA Unit), OTHERTRT2-Paint Cons (GPRA Unit), OTHERTRT3-Can Crush (GPRA Unit), OTHERTRT4-Drum crush (GPRA Unit), TANKSTR1 (GPRA Unit), TANKSTR2 (GPRA Unit), TANKSTR3-Load dock (GPRA), TANKSTR4-Receiving (GPRA Unit), TANKSTR5-Receiving (GPRA Unit), TANKTRT1 (GPRA Unit)

Event Description : Renewal - No Changes - FINAL PERMIT RENEWAL

Map Id: I83
Direction: WSW
Distance: 0.099 mi., 524 ft.
Elevation: 12 ft.
Relative: Lower

Site Name : CROSBY & OVERTON | Crosby Overton Plant 1 | CROSBY & OVERTON PLANT NUMBER 1
1630 W 17TH ST | 1630 West 17th St | 1630 W. 17 St.
LONG BEACH | Long Beach, CA

Database(s) : [AST - CA, BRS, CALEPA SITES - CA, CIWQS - CA, CORRACTS, CORRECTIVE ACTIONS_2020, DOCKET, ECHO, ENVIROSTOR - CA, FA - CA, FA HWF, FRS, HAZNET - CA, HIST AST - CA, HIST CHMIRS - CA, HIST RESPONSE - CA, HWG - CA, HWM COMMERCIAL FACILITIES - CA, HWP - CA, HWT - CA, ICIS, INACTIVE PCS, MANIFEST EPA, NPDES - CA, PCS ENF, PCS FACILITY, RCRA_LQG, RCRA_TSDF, RFR - CA, STORMWATER, SWRCY - CA] ***(cont.)***

Envirosite ID: 228629
EPA ID: CAD028409019

HWP - CA ***(cont.)***

Completed Date : 2014-08-22

Unit Names :

CONTAIN10-Stor area (GPRA Unit), CONTAIN11-Stor area (GPRA Unit), CONTAIN5-Stor area (GPRA Unit), CONTAIN6-Stor area (GPRA Unit), CONTAIN7-Stor area (GPRA Unit), CONTAIN8-Stor area (GPRA Unit), CONTAIN9-Stor area (GPRA Unit), Container Storage Area 1 (GPRA Unit), Container Storage Area 2 (GPRA Unit), Container Storage Area 3 (GPRA Unit), Container Storage Area 4 (GPRA Unit), Filter Press (FP-1000) (GPRA Unit), OTHERTRT2-Paint Cons (GPRA Unit), OTHERTRT3-Can Crush (GPRA Unit), OTHERTRT4-Drum crush (GPRA Unit), TANKSTR1 (GPRA Unit), TANKSTR2 (GPRA Unit), TANKSTR3-Load dock (GPRA), TANKSTR4-Receiving (GPRA Unit), TANKSTR5-Receiving (GPRA Unit), TANKTRT1 (GPRA Unit)

Event Description : Renewal - No Changes - FINAL PERMIT RENEWAL (EFFECTIVE)

Completed Date : 2014-07-21

Unit Names :

CONTAIN10-Stor area (GPRA Unit), CONTAIN11-Stor area (GPRA Unit), CONTAIN5-Stor area (GPRA Unit), CONTAIN6-Stor area (GPRA Unit), CONTAIN7-Stor area (GPRA Unit), CONTAIN8-Stor area (GPRA Unit), CONTAIN9-Stor area (GPRA Unit), Container Storage Area 1 (GPRA Unit), Container Storage Area 2 (GPRA Unit), Container Storage Area 3 (GPRA Unit), Container Storage Area 4 (GPRA Unit), Filter Press (FP-1000) (GPRA Unit), OTHERTRT2-Paint Cons (GPRA Unit), OTHERTRT3-Can Crush (GPRA Unit), OTHERTRT4-Drum crush (GPRA Unit), TANKSTR1 (GPRA Unit), TANKSTR2 (GPRA Unit), TANKSTR3-Load dock (GPRA), TANKSTR4-Receiving (GPRA Unit), TANKSTR5-Receiving (GPRA Unit), TANKTRT1 (GPRA Unit)

Event Description : Renewal - No Changes - PUBLIC COMMENT (END)

Undergoing Closure Details
Completed Date : N/R
Unit Names : N/R
Event Description : N/R

Maintenance Information
Received Date : 2021-03-05
Title : N/R

Map Id: I83
Direction: WSW
Distance: 0.099 mi., 524 ft.
Elevation: 12 ft.
Relative: Lower

Site Name : CROSBY & OVERTON | Crosby Overton Plant 1 | CROSBY & OVERTON PLANT NUMBER 1
1630 W 17TH ST | 1630 West 17th St | 1630 W. 17 St.
LONG BEACH | Long Beach, CA

Database(s) : [AST - CA, BRS, CALEPA SITES - CA, CIWQS - CA, CORRACTS, CORRECTIVE ACTIONS_2020, DOCKET, ECHO, ENVIROSTOR - CA, FA - CA, FA HWF, FRS, HAZNET - CA, HIST AST - CA, HIST CHMIRS - CA, HIST RESPONSE - CA, HWG - CA, HWM COMMERCIAL FACILITIES - CA, HWP - CA, HWT - CA, ICIS, INACTIVE PCS, MANIFEST EPA, NPDES - CA, PCS ENF, PCS FACILITY, RCRA_LQG, RCRA_TSDF, RFR - CA, STORMWATER, SWRCY - CA] ***(cont.)***

Envirosite ID: 228629
EPA ID: CAD028409019

HWP - CA ***(cont.)***

Document Type : Certification Documents from Facility

HWT - CA

Facility Name : CROSBY & OVERTON, INC.
Facility Address : 1630 W 17TH STREET, LONG BEACH, CA 90813
County : LOS ANGELES

Expiration Date : 2019-03-31
Registration Number : 25
Last Date in Agency List : 2019-01-22

ICIS

Facility Name : CROSBY OVERTON PLANT 1
Facility Address : 1630 W 17TH ST, LONG BEACH, CA 90813

Site Details
NPDES ID : CAZ188994
ICIS Facility Interest ID : 3600723374
Facility UIN : 110000609422
Facility Type Code : Privately Owned Facility
Impaired Waters : N/R
Latitude : 33.78816
Longitude : -118.21435
Last Date in Agency List : 2021-08-17

Facility NAICS
NAICS Code : N/R
NAICS Description : N/R

Facility SIC
SIC Code : 4953
SIC Description : Refuse Systems

Map Id: I83
Direction: WSW
Distance: 0.099 mi., 524 ft.
Elevation: 12 ft.
Relative: Lower

Site Name : CROSBY & OVERTON | Crosby Overton Plant 1 | CROSBY & OVERTON PLANT NUMBER 1
1630 W 17TH ST | 1630 West 17th St | 1630 W. 17 St.
LONG BEACH | Long Beach, CA

Database(s) : [AST - CA, BRS, CALEPA SITES - CA, CIWQS - CA, CORRACTS, CORRECTIVE ACTIONS_2020, DOCKET, ECHO, ENVIROSTOR - CA, FA - CA, FA HWF, FRS, HAZNET - CA, HIST AST - CA, HIST CHMIRS - CA, HIST RESPONSE - CA, HWG - CA, HWM COMMERCIAL FACILITIES - CA, HWP - CA, HWT - CA, ICIS, INACTIVE PCS, MANIFEST EPA, NPDES - CA, PCS ENF, PCS FACILITY, RCRA_LQG, RCRA_TSDF, RFR - CA, STORMWATER, SWRCY - CA] ***(cont.)***

Envirosite ID: 228629
EPA ID: CAD028409019

INACTIVE PCS

Issue Date :	2015-07-01
Original Issue Date :	2015-07-01
Effective Date :	2015-07-01
Expiration Date :	2020-06-30
Retirement Date :	N/R
Termination Date :	N/R
Issuing Agency :	CA Waterboards
Agency Type :	State
Activity ID :	3601102726
External Permit Number :	CAZ188994
Facility Type Indicator :	NON-POTW
Permit Type :	General Permit Covered Facility-NPDES)
Major Minor Status :	N
Permit Status :	Expired
Total Design Flow Number :	N/R
Actual Average Flow Number :	N/R
State Water Body :	N/R
State Water Body Name :	N/R
Permit Name :	Crosby Overton
Permit Comp Status :	Y
RNC Tracking :	Y
Master External Permit Number :	CAS000001
TMDL Interface :	N/R
EDMR Authorization :	N
Pretreatment Indicator :	N/R
Last Date in Agency List :	2021-08-19

MANIFEST EPA

Manifest Details

Details for this site have been truncated due to the large number of available details for this site within this dataset. For the complete details for this site, contact your Envirosite account representative for a complimentary site report containing all of the details available.

Manifest Number :	018252890JJK
Shipped Date :	2021-05-11
Updated Date :	2021-05-18
Received Date :	2021-05-11
Status :	Signed
Generator ID :	CAD028409019

Map Id: I83
Direction: WSW
Distance: 0.099 mi., 524 ft.
Elevation: 12 ft.
Relative: Lower

Site Name : CROSBY & OVERTON | Crosby Overton Plant 1 | CROSBY & OVERTON PLANT NUMBER 1
1630 W 17TH ST | 1630 West 17th St | 1630 W. 17 St.
LONG BEACH | Long Beach, CA

Database(s) : [AST - CA, BRS, CALEPA SITES - CA, CIWQS - CA, CORRACTS, CORRECTIVE ACTIONS_2020, DOCKET, ECHO, ENVIROSTOR - CA, FA - CA, FA HWF, FRS, HAZNET - CA, HIST AST - CA, HIST CHMIRS - CA, HIST RESPONSE - CA, HWG - CA, HWM COMMERCIAL FACILITIES - CA, HWP - CA, HWT - CA, ICIS, INACTIVE PCS, MANIFEST EPA, NPDES - CA, PCS ENF, PCS FACILITY, RCRA_LQG, RCRA_TSDF, RFR - CA, STORMWATER, SWRCY - CA] ***(cont.)***

Envirosite ID: 228629
EPA ID: CAD028409019

MANIFEST EPA ***(cont.)***

Generator Name :	CROSBY & OVERTON, INC.
Generator Address :	1630 W. 17TH ST., LONG BEACH, CA 90813
Generator Mailing :	1610 W. 17TH ST., LONG BEACH, CA 90813
Generator Contact :	N/R
Destination ID :	NVT330010000
Destination Name :	US ECOLOGY NEVADA, INC.
Destination Mailing :	HWY 95 11 MILES S. OF BEATTY, BEATTY, NV 89003
Destination Address :	HWY 95 11 MILES S. OF BEATTY, BEATTY, NV 89003
Destination Contact :	N/R
Submission Type :	DataImage5Copy
Origin Type :	Service
Manifest Residue :	N
Rejection :	N
Last Date in Agency List :	2021-09-04

Waste Details

Waste Line Number :	1
Is DOT Hazardous :	N
DOT ID Number :	N/R
DOT Information :	N/R
Non Waste Description :	SOIL CONTAMINATED METALS
Quantity :	30 Cubic Yards
Quantity Tons, Acute, Non-Acute :	25.199999, 0, 25.199999
Quantity Kg, Acute, Non-Acute :	0, 22857.156
Management Method :	H132 - LANDFILL (WITH PRIOR TREATMENT AND/OR STABILIZATION)
Is EPA Waste :	N
Federal Code :	N/R
State Code :	CA - 141, CA - 181, CA - 223, CA - 352, CA - 512, CA - 513

Manifest Details

Manifest Number :	001775001VES
Shipped Date :	2021-05-07
Updated Date :	2021-05-11
Received Date :	2021-05-07
Status :	Signed
Generator ID :	CAD028409019
Generator Name :	CROSBY & OVERTON INC.

Map Id: I83
Direction: WSW
Distance: 0.099 mi., 524 ft.
Elevation: 12 ft.
Relative: Lower

Site Name : CROSBY & OVERTON | Crosby Overton Plant 1 | CROSBY & OVERTON PLANT NUMBER 1
1630 W 17TH ST | 1630 West 17th St | 1630 W. 17 St.
LONG BEACH | Long Beach, CA

Database(s) : [AST - CA, BRS, CALEPA SITES - CA, CIWQS - CA, CORRACTS, CORRECTIVE ACTIONS_2020, DOCKET, ECHO, ENVIROSTOR - CA, FA - CA, FA HWF, FRS, HAZNET - CA, HIST AST - CA, HIST CHMIRS - CA, HIST RESPONSE - CA, HWG - CA, HWM COMMERCIAL FACILITIES - CA, HWP - CA, HWT - CA, ICIS, INACTIVE PCS, MANIFEST EPA, NPDES - CA, PCS ENF, PCS FACILITY, RCRA_LQG, RCRA_TSDF, RFR - CA, STORMWATER, SWRCY - CA] ***(cont.)***

Envirosite ID: 228629
EPA ID: CAD028409019

MANIFEST EPA ***(cont.)***

Generator Address :	1630 W 17TH ST, LONG BEACH, CA 90813-1217
Generator Mailing :	1630 W 17TH ST, LONG BEACH, CA 90813-1217
Generator Contact :	N/R
Destination ID :	CAD008302903
Destination Name :	VEOLIA ES TECHNICAL SOLUTIONS,
Destination Mailing :	107 L.L.C. 1704 W. FIRST STREET, AZUSA, CA 91702
Destination Address :	1704 L.L.C. 1704 W. FIRST STREET, AZUSA, CA 91702
Destination Contact :	N/R
Submission Type :	DataImage5Copy
Origin Type :	Service
Manifest Residue :	N
Rejection :	N
Last Date in Agency List :	2021-09-04

Waste Details

Waste Line Number :	1
Is DOT Hazardous :	Y
DOT ID Number :	UN1993
DOT Information :	UN1993, WASTE FLAMMABLE LIQUIDS, n.o.s. (ACETONE, TOLUENE), 3, II, RQ
Non Waste Description :	N/R
Quantity :	4834 Gallons
Quantity Tons, Acute, Non-Acute :	20.158464, 0, 20.158464
Quantity Kg, Acute, Non-Acute :	0, 18284.332
Management Method :	H061 - FUEL BLENDING
Is EPA Waste :	Y
Federal Code :	D001, D006, D007, D008, D018, D020, D035, D039, F002, F003, F005
State Code :	CA - 214, CA - 221, CA - 222, CA - 223, CA - 341, CA - 342

Manifest Details

Manifest Number :	018252886JJK
Shipped Date :	2021-05-05
Updated Date :	2021-05-12
Received Date :	2021-05-05
Status :	Signed
Generator ID :	CAD028409019
Generator Name :	CROSBY & OVERTON, INC.

Map Id: I83
Direction: WSW
Distance: 0.099 mi., 524 ft.
Elevation: 12 ft.
Relative: Lower

Site Name : CROSBY & OVERTON | Crosby Overton Plant 1 | CROSBY & OVERTON PLANT NUMBER 1
1630 W 17TH ST | 1630 West 17th St | 1630 W. 17 St.
LONG BEACH | Long Beach, CA

Database(s) : [AST - CA, BRS, CALEPA SITES - CA, CIWQS - CA, CORRACTS, CORRECTIVE ACTIONS_2020, DOCKET, ECHO, ENVIROSTOR - CA, FA - CA, FA HWF, FRS, HAZNET - CA, HIST AST - CA, HIST CHMIRS - CA, HIST RESPONSE - CA, HWG - CA, HWM COMMERCIAL FACILITIES - CA, HWP - CA, HWT - CA, ICIS, INACTIVE PCS, MANIFEST EPA, NPDES - CA, PCS ENF, PCS FACILITY, RCRA_LQG, RCRA_TSDF, RFR - CA, STORMWATER, SWRCY - CA] ***(cont.)***

Envirosite ID: 228629
EPA ID: CAD028409019

MANIFEST EPA ***(cont.)***

Generator Address :	1630 W. 17TH ST., LONG BEACH, CA 90813
Generator Mailing :	1610 W. 17TH ST., LONG BEACH, CA 90813
Generator Contact :	N/R
Destination ID :	NVT330010000
Destination Name :	US ECOLOGY NEVADA, INC.
Destination Mailing :	HWY 95 11 MILES S. OF BEATTY, BEATTY, NV 89003
Destination Address :	HWY 95 11 MILES S. OF BEATTY, BEATTY, NV 89003
Destination Contact :	N/R
Submission Type :	DataImage5Copy
Origin Type :	Service
Manifest Residue :	N
Rejection :	N
Last Date in Agency List :	2021-09-04

Waste Details

Waste Line Number :	1
Is DOT Hazardous :	N
DOT ID Number :	N/R
DOT Information :	N/R
Non Waste Description :	SOIL CONTAMINATED METALS
Quantity :	30 Cubic Yards
Quantity Tons, Acute, Non-Acute :	25.199999, 0, 25.199999
Quantity Kg, Acute, Non-Acute :	0, 22857.156
Management Method :	H132 - LANDFILL (WITH PRIOR TREATMENT AND/OR STABILIZATION)
Is EPA Waste :	N
Federal Code :	N/R
State Code :	CA - 141, CA - 181, CA - 223, CA - 352, CA - 512, CA - 513

Manifest Details

Manifest Number :	018252883JJK
Shipped Date :	2021-05-03
Updated Date :	2021-05-10
Received Date :	2021-05-03
Status :	Signed
Generator ID :	CAD028409019
Generator Name :	CROSBY & OVERTON, INC.
Generator Address :	1630 W. 17TH ST., LONG BEACH, CA 90813

Map Id: I83
Direction: WSW
Distance: 0.099 mi., 524 ft.
Elevation: 12 ft.
Relative: Lower

Site Name : CROSBY & OVERTON | Crosby Overton Plant 1 | CROSBY & OVERTON PLANT NUMBER 1
1630 W 17TH ST | 1630 West 17th St | 1630 W. 17 St.
LONG BEACH | Long Beach, CA

Database(s) : [AST - CA, BRS, CALEPA SITES - CA, CIWQS - CA, CORRACTS, CORRECTIVE ACTIONS_2020, DOCKET, ECHO, ENVIROSTOR - CA, FA - CA, FA HWF, FRS, HAZNET - CA, HIST AST - CA, HIST CHMIRS - CA, HIST RESPONSE - CA, HWG - CA, HWM COMMERCIAL FACILITIES - CA, HWP - CA, HWT - CA, ICIS, INACTIVE PCS, MANIFEST EPA, NPDES - CA, PCS ENF, PCS FACILITY, RCRA_LQG, RCRA_TSDF, RFR - CA, STORMWATER, SWRCY - CA] ***(cont.)***

Envirosite ID: 228629
EPA ID: CAD028409019

MANIFEST EPA ***(cont.)***

Generator Mailing :	1610 W. 17TH ST., LONG BEACH, CA 90813
Generator Contact :	N/R
Destination ID :	NVT330010000
Destination Name :	US ECOLOGY NEVADA, INC.
Destination Mailing :	HWY 95 11 MILES S. OF BEATTY, BEATTY, NV 89003
Destination Address :	HWY 95 11 MILES S. OF BEATTY, BEATTY, NV 89003
Destination Contact :	N/R
Submission Type :	DataImage5Copy
Origin Type :	Service
Manifest Residue :	N
Rejection :	N
Last Date in Agency List :	2021-09-04

Waste Details

Waste Line Number :	1
Is DOT Hazardous :	Y
DOT ID Number :	NA2212
DOT Information :	NA2212, ASBESTOS, 9, PG III
Non Waste Description :	N/R
Quantity :	200 Gallons
Quantity Tons, Acute, Non-Acute :	0.83402836, 0, 0.83402836
Quantity Kg, Acute, Non-Acute :	0, 756.4888
Management Method :	H132 - LANDFILL (WITH PRIOR TREATMENT AND/OR STABILIZATION)
Is EPA Waste :	N
Federal Code :	N/R
State Code :	CA - 151

Waste Line Number :	2
Is DOT Hazardous :	Y
DOT ID Number :	UN2206
DOT Information :	RQ, UN2206, WASTE ISOCYANATE SOLUTION, TOXIC, N.O.S., 6.1, PG III
Non Waste Description :	N/R
Quantity :	30 Gallons
Quantity Tons, Acute, Non-Acute :	0.12510425, 0, 0.12510425
Quantity Kg, Acute, Non-Acute :	0, 113.47331
Management Method :	H039 - OTHER RECOVERY OR RECLAMATION FOR REUSE
Is EPA Waste :	N
Federal Code :	N/R

Map Id: I83
Direction: WSW
Distance: 0.099 mi., 524 ft.
Elevation: 12 ft.
Relative: Lower

Site Name : CROSBY & OVERTON | Crosby Overton Plant 1 | CROSBY & OVERTON PLANT NUMBER 1
1630 W 17TH ST | 1630 West 17th St | 1630 W. 17 St.
LONG BEACH | Long Beach, CA

Database(s) : [AST - CA, BRS, CALEPA SITES - CA, CIWQS - CA, CORRACTS, CORRECTIVE ACTIONS_2020, DOCKET, ECHO, ENVIROSTOR - CA, FA - CA, FA HWF, FRS, HAZNET - CA, HIST AST - CA, HIST CHMIRS - CA, HIST RESPONSE - CA, HWG - CA, HWM COMMERCIAL FACILITIES - CA, HWP - CA, HWT - CA, ICIS, INACTIVE PCS, MANIFEST EPA, NPDES - CA, PCS ENF, PCS FACILITY, RCRA_LQG, RCRA_TSDF, RFR - CA, STORMWATER, SWRCY - CA] ***(cont.)***

Envirosite ID: 228629
EPA ID: CAD028409019

MANIFEST EPA ***(cont.)***

State Code :	CA - 331
Waste Line Number :	3
Is DOT Hazardous :	Y
DOT ID Number :	UN2031
DOT Information :	UN2031, NITRIC ACID [OTHER THAN RED FUMING, WITH AT LEAST 65 PERCENT, BUT NOT MORE THAN 70 PERCENT NITRIC ACID], 8, PG II
Non Waste Description :	N/R
Quantity :	55 Gallons
Quantity Tons, Acute, Non-Acute :	0.2293578, 0, 0.2293578
Quantity Kg, Acute, Non-Acute :	0, 208.03441
Management Method :	H039 - OTHER RECOVERY OR RECLAMATION FOR REUSE
Is EPA Waste :	Y
Federal Code :	D002
State Code :	CA - 791, CA - 792
Waste Line Number :	4
Is DOT Hazardous :	Y
DOT ID Number :	UN3264
DOT Information :	UN3264, WASTE CORROSIVE LIQUID, ACIDIC, INORGANIC, N.O.S., 8, PG II
Non Waste Description :	N/R
Quantity :	75 Gallons
Quantity Tons, Acute, Non-Acute :	0.31276062, 0, 0.31276062
Quantity Kg, Acute, Non-Acute :	0, 283.6833
Management Method :	H039 - OTHER RECOVERY OR RECLAMATION FOR REUSE
Is EPA Waste :	Y
Federal Code :	D002
State Code :	CA - 135, CA - 141, CA - 331, CA - 551, CA - 791
Waste Line Number :	5
Is DOT Hazardous :	Y
DOT ID Number :	UN3264
DOT Information :	UN3264, WASTE CORROSIVE LIQUID, ACIDIC, INORGANIC, N.O.S., 8, PG II
Non Waste Description :	N/R
Quantity :	150 Gallons
Quantity Tons, Acute, Non-Acute :	0.62552124, 0, 0.62552124

Map Id: I83
Direction: WSW
Distance: 0.099 mi., 524 ft.
Elevation: 12 ft.
Relative: Lower

Site Name : CROSBY & OVERTON | Crosby Overton Plant 1 | CROSBY & OVERTON PLANT NUMBER 1
1630 W 17TH ST | 1630 West 17th St | 1630 W. 17 St.
LONG BEACH | Long Beach, CA

Database(s) : [AST - CA, BRS, CALEPA SITES - CA, CIWQS - CA, CORRACTS, CORRECTIVE ACTIONS_2020, DOCKET, ECHO, ENVIROSTOR - CA, FA - CA, FA HWF, FRS, HAZNET - CA, HIST AST - CA, HIST CHMIRS - CA, HIST RESPONSE - CA, HWG - CA, HWM COMMERCIAL FACILITIES - CA, HWP - CA, HWT - CA, ICIS, INACTIVE PCS, MANIFEST EPA, NPDES - CA, PCS ENF, PCS FACILITY, RCRA_LQG, RCRA_TSDF, RFR - CA, STORMWATER, SWRCY - CA] ***(cont.)***

Envirosite ID: 228629
EPA ID: CAD028409019

MANIFEST EPA ***(cont.)***

Quantity Kg, Acute, Non-Acute :	0, 567.3666
Management Method :	H039 - OTHER RECOVERY OR RECLAMATION FOR REUSE
Is EPA Waste :	Y
Federal Code :	D002
State Code :	CA - 135, CA - 141, CA - 331, CA - 551, CA - 791

Manifest Details

Manifest Number :	018252884JJK
Shipped Date :	2021-04-30
Updated Date :	2021-05-10
Received Date :	2021-04-30
Status :	Signed
Generator ID :	CAD028409019
Generator Name :	CROSBY & OVERTON, INC.
Generator Address :	1630 W. 17TH ST., LONG BEACH, CA 90813
Generator Mailing :	1610 W. 17TH ST., LONG BEACH, CA 90813
Generator Contact :	N/R
Destination ID :	NVT330010000
Destination Name :	US ECOLOGY NEVADA, INC.
Destination Mailing :	HWY 95 11 MILES S. OF BEATTY, BEATTY, NV 89003
Destination Address :	HWY 95 11 MILES S. OF BEATTY, BEATTY, NV 89003
Destination Contact :	N/R
Submission Type :	DataImage5Copy
Origin Type :	Service
Manifest Residue :	N
Rejection :	N
Last Date in Agency List :	2021-09-04

Waste Details

Waste Line Number :	1
Is DOT Hazardous :	N
DOT ID Number :	N/R
DOT Information :	N/R
Non Waste Description :	SOIL CONTAMINATED METALS
Quantity :	30 Cubic Yards
Quantity Tons, Acute, Non-Acute :	25.199999, 0, 25.199999
Quantity Kg, Acute, Non-Acute :	0, 22857.156

Map Id: I83
Direction: WSW
Distance: 0.099 mi., 524 ft.
Elevation: 12 ft.
Relative: Lower

Site Name : CROSBY & OVERTON | Crosby Overton Plant 1 | CROSBY & OVERTON PLANT NUMBER 1
1630 W 17TH ST | 1630 West 17th St | 1630 W. 17 St.
LONG BEACH | Long Beach, CA

Database(s) : [AST - CA, BRS, CALEPA SITES - CA, CIWQS - CA, CORRACTS, CORRECTIVE ACTIONS_2020, DOCKET, ECHO, ENVIROSTOR - CA, FA - CA, FA HWF, FRS, HAZNET - CA, HIST AST - CA, HIST CHMIRS - CA, HIST RESPONSE - CA, HWG - CA, HWM COMMERCIAL FACILITIES - CA, HWP - CA, HWT - CA, ICIS, INACTIVE PCS, MANIFEST EPA, NPDES - CA, PCS ENF, PCS FACILITY, RCRA_LQG, RCRA_TSDF, RFR - CA, STORMWATER, SWRCY - CA] ***(cont.)***

Envirosite ID: 228629
EPA ID: CAD028409019

MANIFEST EPA ***(cont.)***

Management Method :	H132 - LANDFILL (WITH PRIOR TREATMENT AND/OR STABILIZATION)
Is EPA Waste :	N
Federal Code :	N/R
State Code :	CA - 141, CA - 181, CA - 223, CA - 352, CA - 512, CA - 513

NPDES - CA

Facility Name :	Crosby Overton Plant 1
Facility Address :	1630 W 17th St, Long Beach, 90813
County :	Los Angeles
Effective Date :	1992-04-01
Adoption Date :	N/R
Expiration Date :	N/R
Termination Date :	N/R
Order Number :	97-03-DWQ
NPDES Number :	CAS000001
WDID :	4 19I002578
RM Status :	Active
Reg Meas ID :	188994
Reg Meas Type :	Enrollee
Program :	Industrial
Facility Place ID :	N/R
Region Code :	4
Discharger ID :	0
Discharger :	Crosby Overton
Discharger Address :	1610 W 17th St, Long Beach, California 90813
Last Date in Agency List :	2021-09-03

PCS ENF

Site Details

NPDES ID :	CAZ188994
Last Date in Agency List :	2021-08-17

Formal Enforcement Actions

Settlement Entered Date :	N/R
ENF Identifier :	N/R

Map Id: I83
Direction: WSW
Distance: 0.099 mi., 524 ft.
Elevation: 12 ft.
Relative: Lower

Site Name : CROSBY & OVERTON | Crosby Overton Plant 1 | CROSBY & OVERTON PLANT NUMBER 1
1630 W 17TH ST | 1630 West 17th St | 1630 W. 17 St.
LONG BEACH | Long Beach, CA

Database(s) : [AST - CA, BRS, CALEPA SITES - CA, CIWQS - CA, CORRACTS, CORRECTIVE ACTIONS_2020, DOCKET, ECHO, ENVIROSTOR - CA, FA - CA, FA HWF, FRS, HAZNET - CA, HIST AST - CA, HIST CHMIRS - CA, HIST RESPONSE - CA, HWG - CA, HWM COMMERCIAL FACILITIES - CA, HWP - CA, HWT - CA, ICIS, INACTIVE PCS, MANIFEST EPA, NPDES - CA, PCS ENF, PCS FACILITY, RCRA_LQG, RCRA_TSDF, RFR - CA, STORMWATER, SWRCY - CA] ***(cont.)***

Envirosite ID: 228629
EPA ID: CAD028409019

PCS ENF ***(cont.)***

Activity ID :	N/R
Activity Type :	N/R
ENF Type :	N/R
Agency :	N/R
Fed Penalty Assessed Amount :	N/R
State Local Penalty Amount :	N/R

Informal Enforcement Actions

Achieved Date :	04/18/2018
Registry ID :	110000609422
ENF Identifier :	CA-ZIEA429641
Activity ID :	3601426489
Activity Type :	Administrative - Informal
ENF Type :	Notice of Violation
Agency :	State

PCS FACILITY

Issue Date :	2015-07-01
Original Issue Date :	2015-07-01
Effective Date :	2015-07-01
Expiration Date :	2020-06-30
Retirement Date :	N/R
Termination Date :	N/R
Issuing Agency :	CA Waterboards
Agency Type :	State
Activity ID :	3601102726
External Permit Number :	CAZ188994
Facility Type Indicator :	NON-POTW
Permit Type :	General Permit Covered Facility-NPDES)
Major Minor Status :	N
Permit Status :	Effective
Total Design Flow Number :	N/R
Actual Average Flow Number :	N/R
State Water Body :	N/R
State Water Body Name :	N/R
Permit Name :	Crosby Overton
Permit Comp Status :	Y
RNC Tracking :	Y

Map Id: I83
Direction: WSW
Distance: 0.099 mi., 524 ft.
Elevation: 12 ft.
Relative: Lower

Site Name : CROSBY & OVERTON | Crosby Overton Plant 1 | CROSBY & OVERTON PLANT NUMBER 1
1630 W 17TH ST | 1630 West 17th St | 1630 W. 17 St.
LONG BEACH | Long Beach, CA

Database(s) : [AST - CA, BRS, CALEPA SITES - CA, CIWQS - CA, CORRACTS, CORRECTIVE ACTIONS_2020, DOCKET, ECHO, ENVIROSTOR - CA, FA - CA, FA HWF, FRS, HAZNET - CA, HIST AST - CA, HIST CHMIRS - CA, HIST RESPONSE - CA, HWG - CA, HWM COMMERCIAL FACILITIES - CA, HWP - CA, HWT - CA, ICIS, INACTIVE PCS, MANIFEST EPA, NPDES - CA, PCS ENF, PCS FACILITY, RCRA_LQG, RCRA_TSDF, RFR - CA, STORMWATER, SWRCY - CA] ***(cont.)***

Envirosite ID: 228629
EPA ID: CAD028409019

PCS FACILITY ***(cont.)***

Master External Permit Number :	CAS000001
TMDL Interface :	N/R
EDMR Authorization :	N
Pretreatment Indicator :	N/R
Last Date in Agency List :	2020-02-11

RCRA_LQG

Facility Name :	CROSBY & OVERTON
Facility Address :	1630 W. 17TH STREET, LONG BEACH, CA 90813-0000
County :	LOS ANGELES
Date Form Received by Agency :	2021-04-15
EPA ID :	CAD028409019
Mailing Address :	1630 W. 17TH STREET CA90813 CA037US 1630, LONG BEACH, CA 90813
Contact :	MICHAEL SHLOUB
Contact Address :	1610 W 17TH ST, LONG BEACH, CA 90813
Contact Country :	US
Contact Telephone :	562-432-5445
Contact Email :	MSHLOUB@CROSBYOVERTON.COM
EPA Region :	09
Land Type :	Private
Source Type :	Annual/Biennial Report updated with Notification
Classification :	Large Quantity Generator

Description :

Handlers that generate 1,000 kg or more of hazardous waste during any calendar month; or generate more than 1 kg of acutely hazardous waste during any calendar month; or generate more than 100 kg of any residue or contaminated soil, waste or other debris resulting from the cleanup of a spill, into or on any land or water, of acutely hazardous waste during any calendar month; or generate 1 kg or less of acutely hazardous waste during any calendar month, and accumulate more than 1 kg of acutely hazardous waste at any time; or generate 100 kg or less of any residue or contaminated soil, waste or other debris resulting from the cleanup of a spill, into or on any land or water, of acutely hazardous waste during any calendar month, and accumulated more than 100 kg of that material at any time.

Last Date in Agency List : 2021-09-03

Map Id: I83
Direction: WSW
Distance: 0.099 mi., 524 ft.
Elevation: 12 ft.
Relative: Lower

Site Name : CROSBY & OVERTON | Crosby Overton Plant 1 | CROSBY & OVERTON PLANT NUMBER 1
1630 W 17TH ST | 1630 West 17th St | 1630 W. 17 St.
LONG BEACH | Long Beach, CA

Database(s) : [AST - CA, BRS, CALEPA SITES - CA, CIWQS - CA, CORRACTS, CORRECTIVE ACTIONS_2020, DOCKET, ECHO, ENVIROSTOR - CA, FA - CA, FA HWF, FRS, HAZNET - CA, HIST AST - CA, HIST CHMIRS - CA, HIST RESPONSE - CA, HWG - CA, HWM COMMERCIAL FACILITIES - CA, HWP - CA, HWT - CA, ICIS, INACTIVE PCS, MANIFEST EPA, NPDES - CA, PCS ENF, PCS FACILITY, RCRA_LQG, RCRA_TSDF, RFR - CA, STORMWATER, SWRCY - CA] ***(cont.)***

Envirosite ID: 228629
EPA ID: CAD028409019

RCRA_LQG ***(cont.)***

Owner/Operator Summary

Owner/Operator Name :	CROSBY & OVERTON
Owner/Operator Address :	1610 W. 17TH STREET, LONG BEACH, CA 90813
Owner/Operator Country :	US
Owner/Operator Telephone :	562-432-5445
Owner/Operator Email :	MSHLOUB@CROSBYOVERTON.COM
Owner/Operator Fax :	N/R
Legal Status :	Private
Owner/Operator Type :	Owner
Owner/Operator Start Date :	1959-08-29
Owner/Operator End Date :	N/R

Owner/Operator Name :	CROSBY & OVERTON
Owner/Operator Address :	1610 W. 17TH STREET, LONG BEACH, CA 90813
Owner/Operator Country :	US
Owner/Operator Telephone :	562-432-5445
Owner/Operator Email :	MSHLOUB@CROSBYOVERTON.COM
Owner/Operator Fax :	N/R
Legal Status :	Private
Owner/Operator Type :	Operator
Owner/Operator Start Date :	1959-08-29
Owner/Operator End Date :	N/R

Handler Activities Summary

U.S. Importer of Hazardous Waste :	N
Mixed Waste (Haz. and Radioactive) :	N/R
Recycler of Hazardous Waste :	N
Transporter of Hazardous Waste :	Y
Treater, Storer or Disposer of HW :	Y
Underground Injection Activity :	N
On-site Burner Exemption :	N
Furnace Exemption :	N
Used Oil Fuel Burner :	N
Used Oil Processor :	N
Used Oil Refiner :	N
Used Oil Fuel Marketer to Burner :	N
Used Oil Specification Marketer :	N
Used Oil Transfer Facility :	N

Map Id: I83
Direction: WSW
Distance: 0.099 mi., 524 ft.
Elevation: 12 ft.
Relative: Lower

Site Name : CROSBY & OVERTON | Crosby Overton Plant 1 | CROSBY & OVERTON PLANT NUMBER 1
1630 W 17TH ST | 1630 West 17th St | 1630 W. 17 St.
LONG BEACH | Long Beach, CA

Database(s) : [AST - CA, BRS, CALEPA SITES - CA, CIWQS - CA, CORRACTS, CORRECTIVE ACTIONS_2020, DOCKET, ECHO, ENVIROSTOR - CA, FA - CA, FA HWF, FRS, HAZNET - CA, HIST AST - CA, HIST CHMIRS - CA, HIST RESPONSE - CA, HWG - CA, HWM COMMERCIAL FACILITIES - CA, HWP - CA, HWT - CA, ICIS, INACTIVE PCS, MANIFEST EPA, NPDES - CA, PCS ENF, PCS FACILITY, RCRA_LQG, RCRA_TSDF, RFR - CA, STORMWATER, SWRCY - CA] ***(cont.)***

Envirosite ID: 228629
EPA ID: CAD028409019

RCRA_LQG ***(cont.)***

Used Oil Transporter : N

Historical Generators

Details for this site have been truncated due to the large number of available details for this site within this dataset. For the complete details for this site, contact your Envirosite account representative for a complimentary site report containing all of the details available.

Date Form Received by Agency : 2020-06-03
Facility Name : CROSBY & OVERTON
Classification : Large Quantity Generator

Date Form Received by Agency : 2017-02-17
Facility Name : CROSBY & OVERTON
Classification : Large Quantity Generator

Date Form Received by Agency : 2016-10-26
Facility Name : CROSBY & OVERTON,INC
Classification : Large Quantity Generator

Date Form Received by Agency : 2014-03-01
Facility Name : CROSBY & OVERTON
Classification : Large Quantity Generator

Date Form Received by Agency : 2012-11-05
Facility Name : CROSBY & OVERTON
Classification : Large Quantity Generator

Date Form Received by Agency : 2010-09-28
Facility Name : CROSBY & OVERTON
Classification : Large Quantity Generator

Map Id: I83
Direction: WSW
Distance: 0.099 mi., 524 ft.
Elevation: 12 ft.
Relative: Lower

Site Name : CROSBY & OVERTON | Crosby Overton Plant 1 | CROSBY & OVERTON PLANT NUMBER 1
1630 W 17TH ST | 1630 West 17th St | 1630 W. 17 St.
LONG BEACH | Long Beach, CA

Database(s) : [AST - CA, BRS, CALEPA SITES - CA, CIWQS - CA, CORRACTS, CORRECTIVE ACTIONS_2020, DOCKET, ECHO, ENVIROSTOR - CA, FA - CA, FA HWF, FRS, HAZNET - CA, HIST AST - CA, HIST CHMIRS - CA, HIST RESPONSE - CA, HWG - CA, HWM COMMERCIAL FACILITIES - CA, HWP - CA, HWT - CA, ICIS, INACTIVE PCS, MANIFEST EPA, NPDES - CA, PCS ENF, PCS FACILITY, RCRA_LQG, RCRA_TSDF, RFR - CA, STORMWATER, SWRCY - CA] ***(cont.)***

Envirosite ID: 228629
EPA ID: CAD028409019

RCRA_LQG ***(cont.)***

Date Form Received by Agency : 2007-04-01
Facility Name : CROSBY AND OVERTON PLANT # 1
Classification : Large Quantity Generator

Date Form Received by Agency : 2006-02-28
Facility Name : CROSBY AND OVERTON
Classification : Large Quantity Generator

Date Form Received by Agency : 2003-04-23
Facility Name : CROSBY & OVERTON
Classification : Large Quantity Generator

Date Form Received by Agency : 2002-05-03
Facility Name : CROSBY & OVERTON
Classification : Large Quantity Generator

Hazardous Waste Summary
Waste Code / Name : 121 - Alkaline solution (pH >12.5) with metals (antimony, arsenic, barium, beryllium, cadmium, chromium, cobalt, copper, lead, mercury, molybdenum, nickel, selenium, silver, thallium, vanadium, and zinc)
122 - Alkaline solution without metals (pH > 12.5)
123 - Unspecified alkaline solution
131 - Aqueous solution (2 < pH < 12.5) containing reactive anions (azide, bromate, chlorate, cyanide, fluoride, hypochlorite, nitrite, perchlorate, and sulfide anions)
132 - Aqueous solution w/metals (< restricted levels and see waste code 121 for a list of metals)
133 - Aqueous solution with 10% or more total organic residues
134 - Aqueous solution with <10% total organic residues
135 - Unspecified aqueous solution
141 - Off-specification, aged, or surplus inorganics
151 - Asbestos-containing waste

Map Id: I83
Direction: WSW
Distance: 0.099 mi., 524 ft.
Elevation: 12 ft.
Relative: Lower

Site Name : CROSBY & OVERTON | Crosby Overton Plant 1 | CROSBY & OVERTON PLANT NUMBER 1
1630 W 17TH ST | 1630 West 17th St | 1630 W. 17 St.
LONG BEACH | Long Beach, CA

Database(s) : [AST - CA, BRS, CALEPA SITES - CA, CIWQS - CA, CORRACTS, CORRECTIVE ACTIONS_2020, DOCKET, ECHO, ENVIROSTOR - CA, FA - CA, FA HWF, FRS, HAZNET - CA, HIST AST - CA, HIST CHMIRS - CA, HIST RESPONSE - CA, HWG - CA, HWM COMMERCIAL FACILITIES - CA, HWP - CA, HWT - CA, ICIS, INACTIVE PCS, MANIFEST EPA, NPDES - CA, PCS ENF, PCS FACILITY, RCRA_LQG, RCRA_TSDF, RFR - CA, STORMWATER, SWRCY - CA] ***(cont.)***

Envirosite ID: 228629
EPA ID: CAD028409019

RCRA_LQG ***(cont.)***

Corrective Action Summary

Date / Status / CA Event Description:
2014-08-20 (Active) CA550RC - REMEDY CONSTRUCTION-REMEDY CONSTRUCTED
2014-08-20 (Active) CA750YE - RELEASE TO GW CONTROLLED DETERMINATION-YES, APPLICABLE AS OF THIS DATE
2014-08-20 (Active) CA725YE - HUMAN EXPOSURES CONTROLLED DETERMINATION-YES, APPLICABLE AS OF THIS DATE
1993-02-24 (Active) CA225NR - STABILIZATION MEASURES EVALUATION-FACILITY NOT AMENABLE TO STABILIZATION
1993-01-15 (Active) CA075LO - CA PRIORITIZATION-LOW CA PRIORITY
1988-08-01 (Active) CA049SI - PA OR CERCLA INSPECTION
1988-07-28 (Inactive) CA050RF - RFA COMPLETED-ASSESSMENT WAS A RFA
1984-06-01 (Active) CA029WQ - LEAD AGENCY DETERMINATION
1984-06-01 (Active) CA075LO - CA PRIORITIZATION-LOW CA PRIORITY
1984-06-01 (Active) CA049PA - PA OR CERCLA INSPECTION

Notices of Violations Summary

Date of Violation :	2021-02-22
Date Achieved Compliance :	2021-03-08
Regulation Violated :	Y
Area of Violation :	TSD - General Facility Standards
Enforcement Action :	WRITTEN INFORMAL
Enforcement Action Date :	2021-03-03
Enf. Disposition Status :	N/R
Enf. Disp. Status Date :	N/R
Violation Lead Agency :	State
Enforcement Lead Agency :	State
Proposed Penalty Amount :	N/R
Final Penalty Amount :	N/R
Paid Penalty Amount :	N/R

Date of Violation :	2021-02-22
Date Achieved Compliance :	2021-03-08
Regulation Violated :	Y
Area of Violation :	TSD - General Facility Standards
Enforcement Action :	N/R
Enforcement Action Date :	2021-04-21

Map Id: I83
Direction: WSW
Distance: 0.099 mi., 524 ft.
Elevation: 12 ft.
Relative: Lower

Site Name : CROSBY & OVERTON | Crosby Overton Plant 1 | CROSBY & OVERTON PLANT NUMBER 1
1630 W 17TH ST | 1630 West 17th St | 1630 W. 17 St.
LONG BEACH | Long Beach, CA

Database(s) : [AST - CA, BRS, CALEPA SITES - CA, CIWQS - CA, CORRACTS, CORRECTIVE ACTIONS_2020, DOCKET, ECHO, ENVIROSTOR - CA, FA - CA, FA HWF, FRS, HAZNET - CA, HIST AST - CA, HIST CHMIRS - CA, HIST RESPONSE - CA, HWG - CA, HWM COMMERCIAL FACILITIES - CA, HWP - CA, HWT - CA, ICIS, INACTIVE PCS, MANIFEST EPA, NPDES - CA, PCS ENF, PCS FACILITY, RCRA_LQG, RCRA_TSDF, RFR - CA, STORMWATER, SWRCY - CA] ***(cont.)***

Envirosite ID: 228629
EPA ID: CAD028409019

RCRA_LQG ***(cont.)***

Enf. Disposition Status :	N/R
Enf. Disp. Status Date :	N/R
Violation Lead Agency :	State
Enforcement Lead Agency :	State
Proposed Penalty Amount :	N/R
Final Penalty Amount :	N/R
Paid Penalty Amount :	N/R

Date of Violation :	2020-02-25
Date Achieved Compliance :	2020-02-25
Regulation Violated :	Y
Area of Violation :	TSD - Container Use and Management
Enforcement Action :	WRITTEN INFORMAL
Enforcement Action Date :	2020-02-26
Enf. Disposition Status :	N/R
Enf. Disp. Status Date :	N/R
Violation Lead Agency :	State
Enforcement Lead Agency :	State
Proposed Penalty Amount :	N/R
Final Penalty Amount :	N/R
Paid Penalty Amount :	N/R

Date of Violation :	2020-02-25
Date Achieved Compliance :	2020-02-25
Regulation Violated :	Y
Area of Violation :	TSD - Container Use and Management
Enforcement Action :	N/R
Enforcement Action Date :	2020-04-15
Enf. Disposition Status :	N/R
Enf. Disp. Status Date :	N/R
Violation Lead Agency :	State
Enforcement Lead Agency :	State
Proposed Penalty Amount :	N/R
Final Penalty Amount :	N/R
Paid Penalty Amount :	N/R

Date of Violation :	2019-02-12
Date Achieved Compliance :	2019-02-12

Map Id: I83
Direction: WSW
Distance: 0.099 mi., 524 ft.
Elevation: 12 ft.
Relative: Lower

Site Name : CROSBY & OVERTON | Crosby Overton Plant 1 | CROSBY & OVERTON PLANT NUMBER 1
1630 W 17TH ST | 1630 West 17th St | 1630 W. 17 St.
LONG BEACH | Long Beach, CA

Database(s) : [AST - CA, BRS, CALEPA SITES - CA, CIWQS - CA, CORRACTS, CORRECTIVE ACTIONS_2020, DOCKET, ECHO, ENVIROSTOR - CA, FA - CA, FA HWF, FRS, HAZNET - CA, HIST AST - CA, HIST CHMIRS - CA, HIST RESPONSE - CA, HWG - CA, HWM COMMERCIAL FACILITIES - CA, HWP - CA, HWT - CA, ICIS, INACTIVE PCS, MANIFEST EPA, NPDES - CA, PCS ENF, PCS FACILITY, RCRA_LQG, RCRA_TSDF, RFR - CA, STORMWATER, SWRCY - CA] ***(cont.)***

Envirosite ID: 228629
EPA ID: CAD028409019

RCRA_LQG ***(cont.)***

Regulation Violated :	Y
Area of Violation :	State Statute or Regulation
Enforcement Action :	WRITTEN INFORMAL
Enforcement Action Date :	2019-02-13
Enf. Disposition Status :	N/R
Enf. Disp. Status Date :	N/R
Violation Lead Agency :	State
Enforcement Lead Agency :	State
Proposed Penalty Amount :	N/R
Final Penalty Amount :	N/R
Paid Penalty Amount :	N/R

Date of Violation :	2019-02-12
Date Achieved Compliance :	2019-02-12
Regulation Violated :	Y
Area of Violation :	State Statute or Regulation
Enforcement Action :	N/R
Enforcement Action Date :	2019-04-09
Enf. Disposition Status :	N/R
Enf. Disp. Status Date :	N/R
Violation Lead Agency :	State
Enforcement Lead Agency :	State
Proposed Penalty Amount :	N/R
Final Penalty Amount :	N/R
Paid Penalty Amount :	N/R

Date of Violation :	2017-06-20
Date Achieved Compliance :	2017-07-12
Regulation Violated :	Y
Area of Violation :	TSD - Financial Requirements
Enforcement Action :	WRITTEN INFORMAL
Enforcement Action Date :	2017-06-20
Enf. Disposition Status :	N/R
Enf. Disp. Status Date :	N/R
Violation Lead Agency :	State
Enforcement Lead Agency :	State
Proposed Penalty Amount :	N/R
Final Penalty Amount :	N/R
Paid Penalty Amount :	N/R

Map Id: I83
Direction: WSW
Distance: 0.099 mi., 524 ft.
Elevation: 12 ft.
Relative: Lower

Site Name : CROSBY & OVERTON | Crosby Overton Plant 1 | CROSBY & OVERTON PLANT NUMBER 1
1630 W 17TH ST | 1630 West 17th St | 1630 W. 17 St.
LONG BEACH | Long Beach, CA

Database(s) : [AST - CA, BRS, CALEPA SITES - CA, CIWQS - CA, CORRACTS, CORRECTIVE ACTIONS_2020, DOCKET, ECHO, ENVIROSTOR - CA, FA - CA, FA HWF, FRS, HAZNET - CA, HIST AST - CA, HIST CHMIRS - CA, HIST RESPONSE - CA, HWG - CA, HWM COMMERCIAL FACILITIES - CA, HWP - CA, HWT - CA, ICIS, INACTIVE PCS, MANIFEST EPA, NPDES - CA, PCS ENF, PCS FACILITY, RCRA_LQG, RCRA_TSDF, RFR - CA, STORMWATER, SWRCY - CA] ***(cont.)***

Envirosite ID: 228629
EPA ID: CAD028409019

RCRA_LQG ***(cont.)***

Date of Violation :	2017-06-20
Date Achieved Compliance :	2017-07-12
Regulation Violated :	Y
Area of Violation :	TSD - Financial Requirements
Enforcement Action :	N/R
Enforcement Action Date :	2017-06-20
Enf. Disposition Status :	N/R
Enf. Disp. Status Date :	N/R
Violation Lead Agency :	State
Enforcement Lead Agency :	State
Proposed Penalty Amount :	N/R
Final Penalty Amount :	N/R
Paid Penalty Amount :	N/R

Date of Violation :	2014-08-25
Date Achieved Compliance :	2016-07-29
Regulation Violated :	Y
Area of Violation :	TSD - Air Emission Standards - Tanks/SI/Containers
Enforcement Action :	N/R
Enforcement Action Date :	2016-07-29
Enf. Disposition Status :	AS
Enf. Disp. Status Date :	2016-07-29
Violation Lead Agency :	EPA
Enforcement Lead Agency :	EPA
Proposed Penalty Amount :	N/R
Final Penalty Amount :	78570
Paid Penalty Amount :	0

Date of Violation :	2014-08-25
Date Achieved Compliance :	2016-07-29
Regulation Violated :	Y
Area of Violation :	TSD - Air Emission Standards for Equipment Leaks
Enforcement Action :	N/R
Enforcement Action Date :	2016-07-29
Enf. Disposition Status :	AS
Enf. Disp. Status Date :	2016-07-29
Violation Lead Agency :	EPA
Enforcement Lead Agency :	EPA
Proposed Penalty Amount :	N/R

Map Id: I83
Direction: WSW
Distance: 0.099 mi., 524 ft.
Elevation: 12 ft.
Relative: Lower

Site Name : CROSBY & OVERTON | Crosby Overton Plant 1 | CROSBY & OVERTON PLANT NUMBER 1
1630 W 17TH ST | 1630 West 17th St | 1630 W. 17 St.
LONG BEACH | Long Beach, CA

Database(s) : [AST - CA, BRS, CALEPA SITES - CA, CIWQS - CA, CORRACTS, CORRECTIVE ACTIONS_2020, DOCKET, ECHO, ENVIROSTOR - CA, FA - CA, FA HWF, FRS, HAZNET - CA, HIST AST - CA, HIST CHMIRS - CA, HIST RESPONSE - CA, HWG - CA, HWM COMMERCIAL FACILITIES - CA, HWP - CA, HWT - CA, ICIS, INACTIVE PCS, MANIFEST EPA, NPDES - CA, PCS ENF, PCS FACILITY, RCRA_LQG, RCRA_TSDF, RFR - CA, STORMWATER, SWRCY - CA] ***(cont.)***

Envirosite ID: 228629
EPA ID: CAD028409019

RCRA_LQG ***(cont.)***

Final Penalty Amount : 78570
Paid Penalty Amount : 0

Evaluation Action Summary

Evaluation Date : 2021-03-09
Evaluation : FINANCIAL RECORD REVIEW
Area of Violation : N/R
Date Achieved Compliance : N/R
Evaluation Lead Agency : State

Evaluation Date : 2021-02-22
Evaluation : COMPLIANCE EVALUATION INSPECTION ON-SITE
Area of Violation : TSD - General Facility Standards
Date Achieved Compliance : 2021-03-08
Evaluation Lead Agency : State

Evaluation Date : 2020-03-11
Evaluation : FINANCIAL RECORD REVIEW
Area of Violation : N/R
Date Achieved Compliance : N/R
Evaluation Lead Agency : State

Evaluation Date : 2020-02-25
Evaluation : COMPLIANCE EVALUATION INSPECTION ON-SITE
Area of Violation : TSD - Container Use and Management
Date Achieved Compliance : 2020-02-25
Evaluation Lead Agency : State

Evaluation Date : 2019-02-21
Evaluation : FINANCIAL RECORD REVIEW
Area of Violation : N/R
Date Achieved Compliance : N/R
Evaluation Lead Agency : State

Map Id: I83
Direction: WSW
Distance: 0.099 mi., 524 ft.
Elevation: 12 ft.
Relative: Lower

Site Name : CROSBY & OVERTON | Crosby Overton Plant 1 | CROSBY & OVERTON PLANT NUMBER 1
1630 W 17TH ST | 1630 West 17th St | 1630 W. 17 St.
LONG BEACH | Long Beach, CA

Database(s) : [AST - CA, BRS, CALEPA SITES - CA, CIWQS - CA, CORRACTS, CORRECTIVE ACTIONS_2020, DOCKET, ECHO, ENVIROSTOR - CA, FA - CA, FA HWF, FRS, HAZNET - CA, HIST AST - CA, HIST CHMIRS - CA, HIST RESPONSE - CA, HWG - CA, HWM COMMERCIAL FACILITIES - CA, HWP - CA, HWT - CA, ICIS, INACTIVE PCS, MANIFEST EPA, NPDES - CA, PCS ENF, PCS FACILITY, RCRA_LQG, RCRA_TSDF, RFR - CA, STORMWATER, SWRCY - CA] ***(cont.)***

Envirosite ID: 228629
EPA ID: CAD028409019

RCRA_LQG ***(cont.)***

Evaluation Date :	2019-02-12
Evaluation :	COMPLIANCE EVALUATION INSPECTION ON-SITE
Area of Violation :	State Statute or Regulation
Date Achieved Compliance :	2019-02-12
Evaluation Lead Agency :	State

Evaluation Date :	2018-03-19
Evaluation :	FINANCIAL RECORD REVIEW
Area of Violation :	N/R
Date Achieved Compliance :	N/R
Evaluation Lead Agency :	State

Evaluation Date :	2018-02-22
Evaluation :	COMPLIANCE EVALUATION INSPECTION ON-SITE
Area of Violation :	N/R
Date Achieved Compliance :	N/R
Evaluation Lead Agency :	State

Evaluation Date :	2017-06-20
Evaluation :	FINANCIAL RECORD REVIEW
Area of Violation :	TSD - Financial Requirements
Date Achieved Compliance :	2017-07-12
Evaluation Lead Agency :	State

Evaluation Date :	2017-04-25
Evaluation :	COMPLIANCE EVALUATION INSPECTION ON-SITE
Area of Violation :	N/R
Date Achieved Compliance :	N/R
Evaluation Lead Agency :	State

RCRA_TSDF

Facility Name :	CROSBY & OVERTON
Facility Address :	1630 W. 17TH STREET, LONG BEACH, CA 90813-0000
County :	LOS ANGELES

Map Id: I83
Direction: WSW
Distance: 0.099 mi., 524 ft.
Elevation: 12 ft.
Relative: Lower

Site Name : CROSBY & OVERTON | Crosby Overton Plant 1 | CROSBY & OVERTON PLANT NUMBER 1
1630 W 17TH ST | 1630 West 17th St | 1630 W. 17 St.
LONG BEACH | Long Beach, CA

Database(s) : [AST - CA, BRS, CALEPA SITES - CA, CIWQS - CA, CORRACTS, CORRECTIVE ACTIONS_2020, DOCKET, ECHO, ENVIROSTOR - CA, FA - CA, FA HWF, FRS, HAZNET - CA, HIST AST - CA, HIST CHMIRS - CA, HIST RESPONSE - CA, HWG - CA, HWM COMMERCIAL FACILITIES - CA, HWP - CA, HWT - CA, ICIS, INACTIVE PCS, MANIFEST EPA, NPDES - CA, PCS ENF, PCS FACILITY, RCRA_LQG, RCRA_TSDF, RFR - CA, STORMWATER, SWRCY - CA] ***(cont.)***

Envirosite ID: 228629
EPA ID: CAD028409019

RCRA_TSDF ***(cont.)***

Site Details

EPA Handler ID :	CAD028409019
Receive Date :	2021-04-15
Handler Date of Last Change :	2021-04-15
Activity Location :	CA
Mailing Address :	1630 W. 17TH STREET CA90813 CA037US 1630, LONG BEACH, CA 90813
Mailing Country :	US
Contact Name :	MICHAEL SHLOUB
Contact Title :	PRESIDENT 5624325445
Contact Email Address :	MSHLOUB@CROSBYOVERTON.COM
Contact Address :	1610 W 17TH ST, LONG BEACH, CA 90813
Contact Telephone Number and Extension:	562-432-5445 x222
Contact Facsimile Number :	N/R
Region :	09
Land Type :	Private
Source Type :	Annual/Biennial Report updated with Notification
Sequence Number :	7
Non-Notifier :	N/R
Biennial Report Cycle :	2020
Federal Facility Indicator :	Not a Federal Facility
Accessibility :	N/R
NAICS Codes :	562211
Active Site Indicator :	Handler Activities, Permitting Activities, Corrective Action Activities
Last Date in Agency List :	2021-09-03

Owner/Operator Summary

Owner Name :	CROSBY & OVERTON
Owner Type :	Private
Owner/Operator Sequence Number :	1
Operator Name :	CROSBY & OVERTON
Operator Type :	Private

Handler Activities Summary

Commercial TSD Indicator :	Y
Operating TSDF Universe :	Storage, Treatment
Treatment, Storage, and Disposal Type:	Storage, Treatment

Map Id: I83
Direction: WSW
Distance: 0.099 mi., 524 ft.
Elevation: 12 ft.
Relative: Lower

Site Name : CROSBY & OVERTON | Crosby Overton Plant 1 | CROSBY & OVERTON PLANT NUMBER 1
1630 W 17TH ST | 1630 West 17th St | 1630 W. 17 St.
LONG BEACH | Long Beach, CA

Database(s) : [AST - CA, BRS, CALEPA SITES - CA, CIWQS - CA, CORRACTS, CORRECTIVE ACTIONS_2020, DOCKET, ECHO, ENVIROSTOR - CA, FA - CA, FA HWF, FRS, HAZNET - CA, HIST AST - CA, HIST CHMIRS - CA, HIST RESPONSE - CA, HWG - CA, HWM COMMERCIAL FACILITIES - CA, HWP - CA, HWT - CA, ICIS, INACTIVE PCS, MANIFEST EPA, NPDES - CA, PCS ENF, PCS FACILITY, RCRA_LQG, RCRA_TSDF, RFR - CA, STORMWATER, SWRCY - CA] ***(cont.)***

Envirosite ID: 228629
EPA ID: CAD028409019

RCRA_TSDF ***(cont.)***

Full Enforcement Universe :	Storage, Treatment
Permit Renewals Workload Universe :	No
Permit Workload Universe :	Storage, Treatment
Permit Progress Universe :	Storage, Treatment
Post-Closure Workload Universe :	No
Closure Workload Universe :	No
TSDFs Potentially Subject to Corrective Action Under 3004 (u)/(v) Universe:	Y
TSDFs Only Subject to Corrective Action Under Discretionary Authorities Universe:	N
Active Site Federally-Regulated Treatment, Storage, and Disposal Facility:	Storage, Treatment
Active Site Converter Treatment, Storage, and Disposal Facility:	No
Active Site State-Regulated Treatment, Storage, and Disposal Facility:	No
In a Handler Universe :	Y
In a Universe :	Y
Federal Generator Status Universe :	Large Quantity Generator
Short-Term Generator Activity :	N
Importer Activity :	N
Mixed Waste Generator :	N
Federal Waste Generator Code Owner :	HQ
Federal Waste Generator Code :	1
Federal Waste Generator Description :	Large Quantity Generator
State Waste Generator Code Owner :	CA
State Waste Generator Code :	1
Transporter Activity :	Y
Transfer Facility Activity :	N
Recycler Activity with Storage :	N
Small Quantity On-site Burner Exemption:	N
Smelting, Melting, and Refining Furnace Exemption:	N
Underground Injection Control :	N
Off-site Waste Receipt :	Y
Universal Waste Indicator :	N
Universal Waste Destination Facility:	N
Federal Universal Waste :	N

Map Id: I83
Direction: WSW
Distance: 0.099 mi., 524 ft.
Elevation: 12 ft.
Relative: Lower

Site Name : CROSBY & OVERTON | Crosby Overton Plant 1 | CROSBY & OVERTON PLANT NUMBER 1
1630 W 17TH ST | 1630 West 17th St | 1630 W. 17 St.
LONG BEACH | Long Beach, CA

Database(s) : [AST - CA, BRS, CALEPA SITES - CA, CIWQS - CA, CORRACTS, CORRECTIVE ACTIONS_2020, DOCKET, ECHO, ENVIROSTOR - CA, FA - CA, FA HWF, FRS, HAZNET - CA, HIST AST - CA, HIST CHMIRS - CA, HIST RESPONSE - CA, HWG - CA, HWM COMMERCIAL FACILITIES - CA, HWP - CA, HWT - CA, ICIS, INACTIVE PCS, MANIFEST EPA, NPDES - CA, PCS ENF, PCS FACILITY, RCRA_LQG, RCRA_TSDF, RFR - CA, STORMWATER, SWRCY - CA] ***(cont.)***

Envirosite ID: 228629
EPA ID: CAD028409019

RCRA_TSDF ***(cont.)***

Used Oil Transporter :	N
Used Oil Transfer Facility :	N
Used Oil Processor :	N
Used Oil Refiner :	N
Used Oil Fuel Burner :	N
Used Oil Fuel Marketer to Burner :	N
Used Oil Specification Marketer :	N
Active Site State-Regulated Handler :	---
Corrective Action Workload Universe :	Y
Subject to Corrective Action Universe:	Y
Non-TSDFs Where RCRA Corrective Action Has Been Imposed Universe:	N
Corrective Action Priority Ranking :	No NCAPS ranking
Environmental Control Indicator :	N
Institutional Control Indicator :	N
Human Exposure Controls Indicator :	Yes
Groundwater Controls Indicator :	Yes
Significant Non-Complier Universe :	N
Unaddressed Significant Non-Complier Universe:	N
Addressed Significant Non-Complier Universe:	N
Significant Non-Complier With a Compliance Schedule Universe:	N
Financial Assurance Required :	-C-S-
Public Notes :	N/R
Recognized Trader - Importer :	N
Recognized Trader - Exporter :	N
Importer of Spent Lead Acid Batteries:	N
Exporter of Spent Lead Acid Batteries:	N
Recycler Activity without Storage :	N
Manifest Broker :	N
Subpart P :	N

RFR - CA

Facility Name :	Crosby Overton Plant 1
Facility Address :	1630 W 17th St, Long Beach, CA 90813
County :	Los Angeles

Map Id: I83
Direction: WSW
Distance: 0.099 mi., 524 ft.
Elevation: 12 ft.
Relative: Lower

Site Name : CROSBY & OVERTON | Crosby Overton Plant 1 | CROSBY & OVERTON PLANT NUMBER 1
1630 W 17TH ST | 1630 West 17th St | 1630 W. 17 St.
LONG BEACH | Long Beach, CA

Database(s) : [AST - CA, BRS, CALEPA SITES - CA, CIWQS - CA, CORRACTS, CORRECTIVE ACTIONS_2020, DOCKET, ECHO, ENVIROSTOR - CA, FA - CA, FA HWF, FRS, HAZNET - CA, HIST AST - CA, HIST CHMIRS - CA, HIST RESPONSE - CA, HWG - CA, HWM COMMERCIAL FACILITIES - CA, HWP - CA, HWT - CA, ICIS, INACTIVE PCS, MANIFEST EPA, NPDES - CA, PCS ENF, PCS FACILITY, RCRA_LQG, RCRA_TSDF, RFR - CA, STORMWATER, SWRCY - CA] ***(cont.)***

Envirosite ID: 228629
EPA ID: CAD028409019

RFR - CA ***(cont.)***

Effective Date :	1992-04-01
Adoption Date :	N/R
Termination Date :	N/R
Expiration/Review Date :	N/R
NPDES Number :	CAS000001
Order Number :	2014-0057-DWQ
WDID :	4 19I002578
SIC/NAICS :	4953
Program :	INDSTW
Regulatory Measure Status :	Active
Regulatory Measure Type :	Storm water industrial
Place/Project Type :	Industrial - Refuse Systems
Region :	4
Design Flow :	N/R
Major/Minor :	N/R
Complexity :	N/R
TTWQ :	N/R
Number of Enforcement Actions within Five Years:	1
Number of Violations within Five Years:	1
Agency :	Crosby Overton
Agency Address :	1610 W 17th St, Long Beach, CA 90813
Latitude :	33.78816
Longitude :	-118.21435
Last Date in Agency List :	2021-07-24

STORMWATER

Facility Name :	CROSBY OVERTON PLANT 1
Facility Address :	1630 W 17TH ST, LONG BEACH, CA 90813
NPDES ID :	CAZ188994
Permittee Name :	Crosby Overton
Permit Status :	Expired
Permit Issuing Name :	State
Issued Date :	2015-07-01
Termination Date :	N/R
Effective Date :	2015-07-01 2020-06-30
EPA Region :	09

Map Id: I83
Direction: WSW
Distance: 0.099 mi., 524 ft.
Elevation: 12 ft.
Relative: Lower

Site Name : CROSBY & OVERTON | Crosby Overton Plant 1 | CROSBY & OVERTON PLANT NUMBER 1
1630 W 17TH ST | 1630 West 17th St | 1630 W. 17 St.
LONG BEACH | Long Beach, CA

Database(s) : [AST - CA, BRS, CALEPA SITES - CA, CIWQS - CA, CORRACTS, CORRECTIVE ACTIONS_2020, DOCKET, ECHO, ENVIROSTOR - CA, FA - CA, FA HWF, FRS, HAZNET - CA, HIST AST - CA, HIST CHMIRS - CA, HIST RESPONSE - CA, HWG - CA, HWM COMMERCIAL FACILITIES - CA, HWP - CA, HWT - CA, ICIS, INACTIVE PCS, MANIFEST EPA, NPDES - CA, PCS ENF, PCS FACILITY, RCRA_LQG, RCRA_TSDF, RFR - CA, STORMWATER, SWRCY - CA] ***(cont.)***

Envirosite ID: 228629
EPA ID: CAD028409019

STORMWATER ***(cont.)***

SIC Code :	4953
NAICS Code :	N/R
EJ Indexes Above 80th Percentile :	Y
Significant Noncompliance Status :	N/R
Quarters with Noncompliance :	12
Industrial Stormwater Formal Enforcement Actions:	1
Facility Map Flag :	Y
DRF URL :	Click here for hyperlink provided by the agency.
Latitude :	33.78816
Longitude :	-118.21437
Last Date in Agency List :	2021-09-24

SWRCY - CA

Facility Name :	Crosby and Overton- Plant #1
Facility Address :	1630 W 17th St, Long Beach, 90813
County :	Los Angeles

Site Details

ID Number :	62
Activity Categories :	Used Oil Remanufacturing
Activities :	Used Oil Remanufacturing
Phone Number :	(562) 432-5445
Type :	N/R
Last Date in Agency List :	2018-04-30

Map Id: J84
Direction: ESE
Distance: 0.099 mi., 524 ft.
Elevation: 11 ft.
Relative: Lower

Site Name : WESTERN WOOD INC | BOB CRANE | POWER BRAKE SERVICE
1701 FASHION AVE
LONG BEACH, CA

Database(s) : [CIWQS - CA, HAZNET - CA, HWG - CA]

Envirosite ID: 455742
EPA ID: CAC002642705

CIWQS - CA

Facility Name :	WESTERN WOOD
Facility Address :	1701 FASHION AVE, LONG BEACH, CA 90813
County :	LOS ANGELES
Place ID :	S610001
Agency Name :	WESTERN WOOD
Last Date in Agency List :	2021-09-10

HAZNET - CA

Facility Name :	BOB CRANE
Facility Address :	1701 FASHION AVE, LONG BEACH, CA 90813
County :	LOS ANGELES

Site Details

Generator EPA ID :	CAC002642705
Active :	Inactive
Category :	STATE
Facility Types :	N/R
Type :	TEMPORARY
Contact Name :	N/R
Contact Phone :	N/R
Facility Mailing Address :	11700 MONARCH ST, GARDEN GROVE, CA 928411819
Latitude :	33.78820662
Longitude :	-118.20889871
Agency Hyperlink :	Click here for hyperlink provided by the agency.
Last Date in Agency List :	2021-07-08
Facility Name :	POWER BRAKE SERVICE
Facility Address :	1701 FASHION AVE, LONG BEACH, CA 90813
County :	LOS ANGELES

Site Details

Generator EPA ID :	CAC002632705
Active :	Inactive
Category :	STATE
Facility Types :	N/R
Type :	TEMPORARY
Contact Name :	N/R
Contact Phone :	N/R
Facility Mailing Address :	1701 FASHION AVE, LONG BEACH, CA 908131317
Latitude :	33.78820662
Longitude :	-118.20889871
Agency Hyperlink :	Click here for hyperlink provided by the agency.
Last Date in Agency List :	2021-07-08

Map Id: J84
Direction: ESE
Distance: 0.099 mi., 524 ft.
Elevation: 11 ft.
Relative: Lower

Site Name : WESTERN WOOD INC | BOB CRANE | POWER BRAKE SERVICE
1701 FASHION AVE
LONG BEACH, CA

Database(s) : [CIWQS - CA, HAZNET - CA, HWG - CA] ***(cont.)***

Envirosite ID: 455742
EPA ID: CAC002642705

HAZNET - CA ***(cont.)***

Waste Generator Details

State Waste :	2008: 221 - Waste oil and mixed oil, 1.881 tons to CAD099452708
Facility Name :	WESTERN WOOD INC
Facility Address :	1701 FASHION AVE, LONG BEACH, CA 90810
County :	LOS ANGELES

Site Details

Generator EPA ID :	CAL930685514
Active :	Inactive
Category :	STATE
Facility Types :	N/R
Type :	PERMANENT
Contact Name :	N/R
Contact Phone :	N/R
Facility Mailing Address :	1701 FASHION AVE, LONG BEACH, CA 908131317
Latitude :	33.78820649
Longitude :	-118.20889857
Agency Hyperlink :	Click here for hyperlink provided by the agency.
Last Date in Agency List :	2021-07-08
Facility Name :	WESTERN WOOD INC.
Facility Address :	1701 FASHION AVE, LONG BEACH, CA 90810
County :	LOS ANGELES

Site Details

Generator EPA ID :	CAL930674871
Active :	Inactive
Category :	STATE
Facility Types :	N/R
Type :	PERMANENT
Contact Name :	N/R
Contact Phone :	N/R
Facility Mailing Address :	1701 FASHION AVE, LONG BEACH, CA 908100000
Latitude :	33.78820649
Longitude :	-118.20889857
Agency Hyperlink :	Click here for hyperlink provided by the agency.
Last Date in Agency List :	2021-07-08

HWG - CA

Facility Name :	BOB CRANE
Facility Address :	1701 FASHION AVE, LONG BEACH, CA 90813
County :	LOS ANGELES
EPA ID :	CAC002642705
Status :	Inactive
Category :	STATE

Map Id: J84
Direction: ESE
Distance: 0.099 mi., 524 ft.
Elevation: 11 ft.
Relative: Lower

Site Name : WESTERN WOOD INC | BOB CRANE | POWER BRAKE SERVICE
1701 FASHION AVE
LONG BEACH, CA

Database(s) : [CIWQS - CA, HAZNET - CA, HWG - CA] ***(cont.)***

Envirosite ID: 455742
EPA ID: CAC002642705

HWG - CA ***(cont.)***

Type :	TEMPORARY
Facility Type :	N/R
Mailing Address :	11700 MONARCH ST, GARDEN GROVE, CA 928411819
Owner Name :	BOB CRANE
Owner Address :	11700 MONARCH ST, GARDEN GROVE, CA 928411819
Operator Name :	BOB CRANE
Operator Address :	11700 MONARCH ST, GARDEN GROVE, CA 928411819
Latitude :	33.788162
Longitude :	-118.208793

Facility Name :	POWER BRAKE SERVICE
Facility Address :	1701 FASHION AVE, LONG BEACH, CA 90813
County :	LOS ANGELES

EPA ID :	CAC002632705
Status :	Inactive
Category :	STATE
Type :	TEMPORARY
Facility Type :	N/R
Mailing Address :	1701 FASHION AVE, LONG BEACH, CA 908131317
Owner Name :	ROBERT SWEETING
Owner Address :	1701 FASHION AVE, LONG BEACH, CA 908131317
Operator Name :	ROBERT SWEETING
Operator Address :	1701 FASHION AVE, LONG BEACH, CA 908131317
Latitude :	33.788161
Longitude :	-118.208913

Facility Name :	WESTERN WOOD INC
Facility Address :	1701 FASHION AVE, LONG BEACH, CA 90810
County :	LOS ANGELES

EPA ID :	CAL930685514
Status :	Inactive
Category :	STATE
Type :	PERMANENT
Facility Type :	N/R
Mailing Address :	1701 FASHION AVE, LONG BEACH, CA 908131317
Owner Name :	DONALD NELSON
Owner Address :	1701 FASHION AVE, LONG BEACH, CA 908131317
Operator Name :	CHARLIE FORTELNY
Operator Address :	INACTIVE PER VQ98 - BMI, LONG BEACH, CA 908100000
Latitude :	33.788193
Longitude :	-118.208839

Facility Name :	WESTERN WOOD INC.
Facility Address :	1701 FASHION AVE, LONG BEACH, CA 90810
County :	LOS ANGELES

Map Id: J84
Direction: ESE
Distance: 0.099 mi., 524 ft.
Elevation: 11 ft.
Relative: Lower

Site Name : WESTERN WOOD INC | BOB CRANE | POWER BRAKE SERVICE
1701 FASHION AVE
LONG BEACH, CA

Database(s) : [CIWQS - CA, HAZNET - CA, HWG - CA] ***(cont.)***

Envirosite ID: 455742
EPA ID: CAC002642705

HWG - CA ***(cont.)***

EPA ID :	CAL930674871
Status :	Inactive
Category :	STATE
Type :	PERMANENT
Facility Type :	N/R
Mailing Address :	1701 FASHION AVE, LONG BEACH, CA 908100000
Owner Name :	DONALD NELSON
Owner Address :	1701 FASHION AVE, LONG BEACH, CA 908100000
Operator Name :	# CANCELLED PER LTR. 4/6/93
Operator Address :	CO WAS GIVEN 2 #'S., N/A
Latitude :	33.788193
Longitude :	-118.208839

Map Id: I85
Direction: WSW
Distance: 0.100 mi., 527 ft.
Elevation: 12 ft.
Relative: Lower

Site Name : TRADEMARK COSMETICS IN
1630 W 17TH ST(CROSBY & OVERTON)
LONG BEACH, CA 90813

Database(s) : [HAZNET - CA, HWG - CA]

Envirosite ID: 533480
EPA ID: CAC002582607

HAZNET - CA

Facility Name :	TRADEMARK COSMETICS IN
Facility Address :	1630 W 17TH ST(CROSBY & OVERTON), LONG BEACH, CA 90813
County :	LOS ANGELES

Site Details

Generator EPA ID :	CAC002582607
Active :	Inactive
Category :	STATE
Facility Types :	N/R
Type :	TEMPORARY
Contact Name :	N/R
Contact Phone :	N/R
Facility Mailing Address :	3263 TRADE CENTER DR, RIVERSIDE, CA 92507
Latitude :	33.78809441
Longitude :	-118.21437084
Agency Hyperlink :	Click here for hyperlink provided by the agency.
Last Date in Agency List :	2021-07-08

Waste Generator Details

State Waste :	2004: 135 - Unspecified aqueous solution, 18.06 tons to CAD028409019

HWG - CA

Facility Name :	TRADEMARK COSMETICS IN

Map Id: I85
Direction: WSW
Distance: 0.100 mi., 527 ft.
Elevation: 12 ft.
Relative: Lower

Site Name : TRADEMARK COSMETICS IN
1630 W 17TH ST(CROSBY & OVERTON)
LONG BEACH, CA 90813

Database(s) : [HAZNET - CA, HWG - CA] ***(cont.)***

Envirosite ID: 533480
EPA ID: CAC002582607

HWG - CA ***(cont.)***

Facility Address :	1630 W 17TH ST(CROSBY & OVERTON), LONG BEACH, CA 90813
County :	LOS ANGELES
EPA ID :	CAC002582607
Status :	Inactive
Category :	STATE
Type :	TEMPORARY
Facility Type :	N/R
Mailing Address :	3263 TRADE CENTER DR, RIVERSIDE, CA 92507
Owner Name :	TRADEMARK COSMETICS INC
Owner Address :	3263 TRADE CENTER DR, RIVERSIDE, CA 92507
Operator Name :	ECKO HANACKO
Operator Address :	3263 TRADE CENTER DR, RIVERSIDE, CA 92507
Latitude :	33.788094
Longitude :	-118.214371

Map Id: H86
Direction: ESE
Distance: 0.100 mi., 529 ft.
Elevation: 11 ft.
Relative: Lower

Site Name : EXPEDITE TRUCK LINES
1321 W 16TH ST
LONG BEACH, CA 90813

Database(s) : [HAZNET - CA, HWG - CA]

Envirosite ID: 41058494
EPA ID: CAC002589878

HAZNET - CA

Facility Name :	EXPEDITE TRUCK LINES
Facility Address :	1321 W 16TH ST, LONG BEACH, CA 90813
County :	LOS ANGELES

Site Details

Generator EPA ID :	CAC002589878
Active :	Inactive
Category :	STATE
Facility Types :	N/R
Type :	TEMPORARY
Contact Name :	N/R
Contact Phone :	N/R
Facility Mailing Address :	1360 W PACIFIC COAST HWY, LONG BEACH, CA 908104222
Latitude :	33.78738974
Longitude :	-118.20917638
Agency Hyperlink :	Click here for hyperlink provided by the agency.
Last Date in Agency List :	2021-07-08

HWG - CA

Facility Name :	EXPEDITE TRUCK LINES
Facility Address :	1321 W 16TH ST, LONG BEACH, CA 90813
County :	LOS ANGELES

Map Id: H86
Direction: ESE
Distance: 0.100 mi., 529 ft.
Elevation: 11 ft.
Relative: Lower

Site Name : EXPEDITE TRUCK LINES
1321 W 16TH ST
LONG BEACH, CA 90813

Database(s) : [HAZNET - CA, HWG - CA] ***(cont.)***

Envirosite ID: 41058494
EPA ID: CAC002589878

HWG - CA ***(cont.)***

EPA ID :	CAC002589878
Status :	Inactive
Category :	STATE
Type :	TEMPORARY
Facility Type :	N/R
Mailing Address :	1360 W PACIFIC COAST HWY, LONG BEACH, CA 908104222
Owner Name :	BERNARD WITT
Owner Address :	1360 W PACIFIC COAST HWY, LONG BEACH, CA 908104222
Operator Name :	NATALIE WILLIS
Operator Address :	1360 W PACIFIC COAST HWY, LONG BEACH, CA 908104222
Latitude :	33.787306
Longitude :	-118.209144

Map Id: I87
Direction: W
Distance: 0.101 mi., 534 ft.
Elevation: 13 ft.
Relative: Higher

Site Name : 1X CITY OF LONG BEACH COMMUNITY DE.
1627 ESTHER STREET
LONG BEACH, CA 90802

Database(s) : [HAZNET - CA, HWG - CA]

Envirosite ID: 41147203
EPA ID: CAC000213713

HAZNET - CA

Facility Name :	1X CITY OF LONG BEACH COMMUNITY DE.
Facility Address :	1627 ESTHER STREET, LONG BEACH, CA 90802
County :	LOS ANGELES

Site Details

Generator EPA ID :	CAC000213713
Active :	Inactive
Category :	STATE
Facility Types :	N/R
Type :	TEMPORARY
Contact Name :	N/R
Contact Phone :	N/R
Facility Mailing Address :	--, LONG BEACH, CA 908020000
Latitude :	33.78907991
Longitude :	-118.21429969
Agency Hyperlink :	Click here for hyperlink provided by the agency.
Last Date in Agency List :	2021-07-08

HWG - CA

Facility Name :	1X CITY OF LONG BEACH COMMUNITY DE.
Facility Address :	1627 ESTHER STREET, LONG BEACH, CA 90802
County :	LOS ANGELES
EPA ID :	CAC000213713
Status :	Inactive
Category :	STATE

Map Id: I87
Direction: W
Distance: 0.101 mi., 534 ft.
Elevation: 13 ft.
Relative: Higher

Site Name : 1X CITY OF LONG BEACH COMMUNITY DE.
1627 ESTHER STREET
LONG BEACH, CA 90802

Database(s) : [HAZNET - CA, HWG - CA] ***(cont.)***

Envirosite ID: 41147203
EPA ID: CAC000213713

HWG - CA ***(cont.)***

Type :	TEMPORARY
Facility Type :	N/R
Mailing Address :	LONG BEACH, CA 908020000
Owner Name :	CITY OF LONG BEACH
Owner Address :	N/A
Operator Name :	HARRY LADAS, SUP.
Operator Address :	N/A
Latitude :	33.789003
Longitude :	-118.150221

Map Id: H88
Direction: SE
Distance: 0.103 mi., 545 ft.
Elevation: 11 ft.
Relative: Lower

Site Name : RAVEN MOTORSPORTS LLC
1324 W 16TH ST
LONG BEACH, CA 90813

Database(s) : [HAZNET - CA, HWG - CA]

Envirosite ID: 41065836
EPA ID: CAL000349501

HAZNET - CA

Facility Name :	RAVEN MOTORSPORTS
Facility Address :	1324 W 16TH ST, LONG BEACH, CA 90813
County :	LOS ANGELES

Site Details

Generator EPA ID :	CAL000349501
Active :	Inactive
Category :	STATE
Facility Types :	N/R
Type :	PERMANENT
Contact Name :	N/R
Contact Phone :	N/R
Facility Mailing Address :	1324 W 16TH ST, LONG BEACH, CA 908131308
Latitude :	33.78704400
Longitude :	-118.20955500
Agency Hyperlink :	Click here for hyperlink provided by the agency.
Last Date in Agency List :	2021-07-08

Facility Name :	RAVEN MOTORSPORTS LLC
Facility Address :	1324 W 16TH ST, LONG BEACH, CA 90813
County :	LOS ANGELES

Site Details

Generator EPA ID :	CAL000365109
Active :	Inactive
Category :	STATE
Facility Types :	N/R
Type :	PERMANENT

Map Id: H88
Direction: SE
Distance: 0.103 mi., 545 ft.
Elevation: 11 ft.
Relative: Lower

Site Name : RAVEN MOTORSPORTS LLC
1324 W 16TH ST
LONG BEACH, CA 90813

Database(s) : [HAZNET - CA, HWG - CA] ***(cont.)***

Envirosite ID: 41065836
EPA ID: CAL000349501

HAZNET - CA ***(cont.)***

Contact Name :	N/R
Contact Phone :	N/R
Facility Mailing Address :	1324 W 16TH ST, LONG BEACH, CA 908131308
Latitude :	33.78704400
Longitude :	-118.20955500
Agency Hyperlink :	Click here for hyperlink provided by the agency.
Last Date in Agency List :	2021-07-08

Generator EPA ID :	CAL000377963
Active :	Inactive
Category :	STATE
Facility Types :	N/R
Type :	PERMANENT
Contact Name :	N/R
Contact Phone :	N/R
Facility Mailing Address :	1324 W 16TH ST, LONG BEACH, CA 908131308
Latitude :	33.78704400
Longitude :	-118.20955500
Agency Hyperlink :	Click here for hyperlink provided by the agency.
Last Date in Agency List :	2021-07-08

HWG - CA

Facility Name :	RAVEN MOTORSPORTS
Facility Address :	1324 W 16TH ST, LONG BEACH, CA 90813
County :	LOS ANGELES

EPA ID :	CAL000349501
Status :	Inactive
Category :	STATE
Type :	PERMANENT
Facility Type :	N/R
Mailing Address :	1324 W 16TH ST, LONG BEACH, CA 908131308
Owner Name :	RAVEN MOTORSPORTS, LLC
Owner Address :	1324 W 16TH ST, LONG BEACH, CA 908130000
Operator Name :	ANDREW KWOK
Operator Address :	1324 W 16TH ST, LONG BEACH, CA 908130000
Latitude :	33.78704
Longitude :	-118.20956

Facility Name :	RAVEN MOTORSPORTS LLC
Facility Address :	1324 W 16TH ST, LONG BEACH, CA 90813
County :	LOS ANGELES

EPA ID :	CAL000377963
Status :	Inactive
Category :	STATE
Type :	PERMANENT
Facility Type :	N/R
Mailing Address :	1324 W 16TH ST, LONG BEACH, CA 908131308
Owner Name :	MATTHEW BAUMANN
Owner Address :	1324 W 16TH ST, LONG BEACH, CA 908131308
Operator Name :	MATTHEW BAUMANN

Map Id: H88
Direction: SE
Distance: 0.103 mi., 545 ft.
Elevation: 11 ft.
Relative: Lower

Site Name : RAVEN MOTORSPORTS LLC
1324 W 16TH ST
LONG BEACH, CA 90813

Database(s) : [HAZNET - CA, HWG - CA] ***(cont.)***

Envirosite ID: 41065836
EPA ID: CAL000349501

HWG - CA ***(cont.)***

Operator Address :	1324 W. 16TH STREET, LONG BEACH, CA 90813
Latitude :	33.78704
Longitude :	-118.20955

EPA ID :	CAL000365109
Status :	Inactive
Category :	STATE
Type :	PERMANENT
Facility Type :	N/R
Mailing Address :	1324 W 16TH ST, LONG BEACH, CA 908131308
Owner Name :	RAVEN MOTORSPORTS LLC
Owner Address :	1324 W 16TH ST, LONG BEACH, CA 908131308
Operator Name :	ANDREW KWOK
Operator Address :	1324 W 16TH ST, LONG BEACH, CA 908131308
Latitude :	33.78704
Longitude :	-118.20956

Map Id: K89
Direction: WSW
Distance: 0.106 mi., 559 ft.
Elevation: 10 ft.
Relative: Lower

Site Name : 1X STATE OF CALIF DEPT OF TRANSPORTATION
1610 W 16TH ST | 1610 WEST 16TH ST.
LONG BEACH | Long Beach, CA 90813

Database(s) : [ERNS, HAZNET - CA, HIST CHMIRS - CA, HWG - CA]

Envirosite ID: 633280
EPA ID: CAX000109777

ERNS

Facility Address :	1610 WEST 16TH ST., LONG BEACH, CA
County :	LOS ANGELES

Incident Information

Incident Date Time :	2005-05-06 09:37:00
Type of Incident :	STORAGE TANK
Incident Cause :	OPERATOR ERROR
Incident DTG :	OCCURRED
Incident Location :	N/R
Sequence Number :	757899
Potential Flag :	N/R
Description of Incident :	GLUE WASTE PRODUCT SPILLED FROM A 55 GALLON DRUM WHEN CLEAN UP CREW DROPPED THE DRUM.
Last Date in Agency List :	2015-12-23

Map Id: K89
Direction: WSW
Distance: 0.106 mi., 559 ft.
Elevation: 10 ft.
Relative: Lower

Site Name : 1X STATE OF CALIF DEPT OF TRANSPORTATION
1610 W 16TH ST | 1610 WEST 16TH ST.
LONG BEACH | Long Beach, CA 90813

Database(s) : [ERNS, HAZNET - CA, HIST CHMIRS - CA, HWG - CA] ***(cont.)***

Envirosite ID: 633280
EPA ID: CAX000109777

ERNS ***(cont.)***

Incident Response Summary

Date Time Received :	2005-05-06 13:14:00
Date Time Completed :	2005-05-06 13:18:00
Call Type :	Incident
Source :	TELEPHONE
Responsible Company :	CROSBY AND OVERTON INC.
Responsible Org Type :	PRIVATE ENTERPRISE
Responsible City :	N/R
Responsible State :	CA
Responsible Zip :	N/R

Incident Details Summary

Remedial Action :	HEALTH DEPT IS RESPONDING, CLEANUP IS UNDERWAY BY RESPONSIBLE PARTY
Medium :	PAVEMENT
Medium Description :	LAND
Body of Water :	N/R
Weather Conditions :	PARTLY CLOUDY
Water Temperature :	N/R
Water Supply Contaminated :	U
Waterway Closed :	N
Waterway Description :	N/R

Additional Incident Details Summary

Actual Amount :	55
Actual Amount Units :	GALLON(S)
Capacity of Tank :	55
Capacity of Tank Units :	GALLON(S)
Continuous Release Begin Date :	N/R
Continuous Release End Date :	N/R
Continuous Release Change Date :	N/R
Continuous Release Permit :	N/R
Continuous Release Type :	N/R
Description of Tank :	55 GALLON DRUM
Device Operational :	Y
DOT Crossing Number :	N/R
DOT Regulated :	U
NPDES :	N/R
NPDES Compliance :	U
Pipeline Aboveground :	ABOVE
Pipeline Covered :	U
Pipeline Type :	N/R
Tank ID :	N/R
Tank Regulated :	N
Tank Regulated by :	N/R

Materials Involved Summary

Name of Material :	GLUE WASTE PRODUCTS
CAS Number :	000000-00-0

Map Id: K89
Direction: WSW
Distance: 0.106 mi., 559 ft.
Elevation: 10 ft.
Relative: Lower

Site Name : 1X STATE OF CALIF DEPT OF TRANSPORTATION
1610 W 16TH ST | 1610 WEST 16TH ST.
LONG BEACH | Long Beach, CA 90813

Database(s) : [ERNS, HAZNET - CA, HIST CHMIRS - CA, HWG - CA] ***(cont.)***

Envirosite ID: 633280
EPA ID: CAX000109777

ERNS ***(cont.)***

Amount of Material :	55
Unit of Measure :	GALLON(S)
UN Number :	N/R
CHRIS Code :	NCC
Reached Water :	NO
Amount in Water :	N/R
Unit of Measure (Reach Water) :	N/R

Additional Materials Involved Summary

Name of Material :	N/R
CAS Number :	N/R
CHRIS Code :	N/R
Upper Bounds :	N/R
Upper Bounds Unit :	N/R
Upper Bounds Rate :	N/R

Trains Details

Train Name Number :	N/R
Train Type :	N/R
Train Speed :	N/R
Train Direction :	N/R
Number Locomotives :	N/R
Number Cars :	N/R
Number Derailed :	N/R
Track Speed :	N/R
Railroad Name :	N/R
Non Compliance with Hazmat :	N/R

Derailed Units Summary

Train Name Number :	N/R
Car Number :	N/R
Car Content :	N/R
Position in Train :	N/R
Derailed Type :	N/R

Vessels Details

Vessel Name :	N/R
Vessel Type :	N/R
Vessel Length :	N/R
Hull Construction :	N/R
Fuel Capacity :	N/R
Fuel on Board :	N/R
Cargo Capacity :	N/R
Cargo on Board :	N/R
Is Vessel Aground :	N/R
Flag :	N/R
Breadth :	N/R

Map Id: K89
Direction: WSW
Distance: 0.106 mi., 559 ft.
Elevation: 10 ft.
Relative: Lower

Site Name : 1X STATE OF CALIF DEPT OF TRANSPORTATION
1610 W 16TH ST | 1610 WEST 16TH ST.
LONG BEACH | Long Beach, CA 90813

Database(s) : [ERNS, HAZNET - CA, HIST CHMIRS - CA, HWG - CA] ***(cont.)***

Envirosite ID: 633280
EPA ID: CAX000109777

ERNS ***(cont.)***

Draught :	N/R
Fuel Capacity Units :	N/R
Fuel on Board Units :	N/R
Cargo Capacity Units :	N/R
Cargo on Board Units :	N/R

Mobile Details

Vehicle Own Fuel Capacity :	N/R
Cargo Capacity :	N/R
Amount of Cargo on Board :	N/R
Hazmat Carrier :	N/R
Carrier Licensed :	N/R
Noncompliance with Hazmat :	N/R
Mobile Type :	N/R
Cargo Capacity Units :	N/R
Amount of Cargo on Board Units :	N/R
Vehicle Year :	N/R
Vehicle Make :	N/R
Vehicle Model :	N/R
Vehicle Number :	N/R
Trailer Number :	N/R

HAZNET - CA

Facility Name :	1X STATE OF CALIF DEPT OF TRANSPORTATION
Facility Address :	1610 W 16TH ST, LONG BEACH, CA 90813
County :	LOS ANGELES

Site Details

Generator EPA ID :	CAX000109777
Active :	Inactive
Category :	STATE
Facility Types :	N/R
Type :	PERMANENT
Contact Name :	N/R
Contact Phone :	N/R
Facility Mailing Address :	--, LONG BEACH, CA 908130000
Latitude :	33.78723073
Longitude :	-118.21406214
Agency Hyperlink :	Click here for hyperlink provided by the agency.
Last Date in Agency List :	2021-07-08

HIST CHMIRS - CA

Facility Address :	1610 W. 16th St., Long Beach
County :	Los Angeles County
Notified Date :	2005-05-06 10:09:44
Control Number :	05-2710
Substance 1 :	Glue waste product

Map Id: K89
Direction: WSW
Distance: 0.106 mi., 559 ft.
Elevation: 10 ft.
Relative: Lower

Site Name : 1X STATE OF CALIF DEPT OF TRANSPORTATION
1610 W 16TH ST | 1610 WEST 16TH ST.
LONG BEACH | Long Beach, CA 90813

Database(s) : [ERNS, HAZNET - CA, HIST CHMIRS - CA, HWG - CA] ***(cont.)***

Envirosite ID: 633280
EPA ID: CAX000109777

HIST CHMIRS - CA ***(cont.)***

Quantity 1 :	55
Measure 1 :	N/R
Type 1 :	N/R
Pipeline 1 :	N/R
Vessel 1 (300 Tons) :	N/R
Substance 2 :	N/R
Quantity 2 :	N/R
Measure 2 :	N/R
Type 2 :	N/R
Pipeline 2 :	N/R
Vessel 2 (300 Tons) :	N/R
Substance 3 :	N/R
Quantity 3 :	N/R
Measure 3 :	N/R
Type 3 :	N/R
Pipeline 3 :	N/R
Vessel 3 (300 Tons) :	N/R
Description :	A "Clean up" company dropped this drum, and are now in the process of clean up.
Contained :	Yes
Water? :	N/R
Water Way :	N/R
Incident Date :	2005-05-06
Time :	N/R
Spill Site :	Road
Site :	N/R
Cause :	N/R
Other Causes :	N/R
Injuries (Y/N) :	N/R
Injuries Number :	0
Fatal (Y/N) :	N/R
Fatal Number :	0
Evacs (Y/N) :	N/R
Evacs Number :	0
Cleanup :	Responsible Party
Admin Agency :	Long Beach Fire Department

HWG - CA

Facility Name :	1X STATE OF CALIF DEPT OF TRANSPORTATION
Facility Address :	1610 W 16TH ST, LONG BEACH, CA 90813
County :	LOS ANGELES
EPA ID :	CAX000109777
Status :	Inactive
Category :	STATE
Type :	PERMANENT
Facility Type :	N/R
Mailing Address :	LONG BEACH, CA 908130000
Owner Name :	N/R
Owner Address :	N/A
Operator Name :	TOM TWILLIE

Map Id: K89
Direction: WSW
Distance: 0.106 mi., 559 ft.
Elevation: 10 ft.
Relative: Lower

Site Name : 1X STATE OF CALIF DEPT OF TRANSPORTATION
1610 W 16TH ST | 1610 WEST 16TH ST.
LONG BEACH | Long Beach, CA 90813

Database(s) : [ERNS, HAZNET - CA, HIST CHMIRS - CA, HWG - CA] ***(cont.)***

Envirosite ID: 633280
EPA ID: CAX000109777

HWG - CA ***(cont.)***

Operator Address :	N/A
Latitude :	33.78734
Longitude :	-118.214012

Map Id: L90
Direction: SSE
Distance: 0.106 mi., 561 ft.
Elevation: 11 ft.
Relative: Lower

Site Name : V G MANUFACTURING | WEST COAST DIESEL INC
1403 W GAYLORD ST | 1403 GAYLORD ST
LONG BEACH, CA 90813

Database(s) : [HAZNET - CA, HWG - CA]

Envirosite ID: 41032129
EPA ID: CAL000380772

HAZNET - CA

Facility Name :	V G MANUFACTURING
Facility Address :	1403 W GAYLORD ST, LONG BEACH, CA 90813
County :	LOS ANGELES

Site Details

Generator EPA ID :	CAL000380772
Active :	Inactive
Category :	STATE
Facility Types :	N/R
Type :	PERMANENT
Contact Name :	N/R
Contact Phone :	N/R
Facility Mailing Address :	1403 W GAYLORD ST, LONG BEACH, CA 908131333
Latitude :	33.78670200
Longitude :	-118.21079700
Agency Hyperlink :	Click here for hyperlink provided by the agency.
Last Date in Agency List :	2021-07-08

Facility Name :	VG MANUFACTURING
Facility Address :	1403 W GAYLORD ST, LONG BEACH, CA 90813
County :	LOS ANGELES

Site Details

Generator EPA ID :	CAL000422171
Active :	Inactive
Category :	STATE
Facility Types :	N/R
Type :	PERMANENT
Contact Name :	N/R
Contact Phone :	N/R
Facility Mailing Address :	1403 W GAYLORD ST, LONG BEACH, CA 90813

Map Id: L90
Direction: SSE
Distance: 0.106 mi., 561 ft.
Elevation: 11 ft.
Relative: Lower

Site Name : V G MANUFACTURING | WEST COAST DIESEL INC
1403 W GAYLORD ST | 1403 GAYLORD ST
LONG BEACH, CA 90813

Database(s) : [HAZNET - CA, HWG - CA] ***(cont.)***

Envirosite ID: 41032129
EPA ID: CAL000380772

HAZNET - CA ***(cont.)***

Latitude :	33.78670200
Longitude :	-118.21079700
Agency Hyperlink :	Click here for hyperlink provided by the agency.
Last Date in Agency List :	2021-07-08
Facility Name :	WEST COAST DIESEL INC
Facility Address :	1403 GAYLORD ST, LONG BEACH, CA 90813
County :	LOS ANGELES

Site Details

Generator EPA ID :	CAL000341703
Active :	Inactive
Category :	STATE
Facility Types :	N/R
Type :	PERMANENT
Contact Name :	N/R
Contact Phone :	N/R
Facility Mailing Address :	18944 VICKIE AVE STE 101, CERRITOS, CA 90703
Latitude :	33.78652832
Longitude :	-118.21058215
Agency Hyperlink :	Click here for hyperlink provided by the agency.
Last Date in Agency List :	2021-07-08

HWG - CA

Facility Name :	V G MANUFACTURING
Facility Address :	1403 W GAYLORD ST, LONG BEACH, CA 90813
County :	LOS ANGELES
EPA ID :	CAL000380772
Status :	Inactive
Category :	STATE
Type :	PERMANENT
Facility Type :	N/R
Mailing Address :	1403 W GAYLORD ST, LONG BEACH, CA 908131333
Owner Name :	GEORGE ADKINS
Owner Address :	3448 SAWTELLE BLVD, LOS ANGELES, CA 900660000
Operator Name :	GEORGE ADKINS
Operator Address :	3448 SAWTELLE BLVD, LOS ANGELES, CA 900660000
Latitude :	33.786702
Longitude :	-118.210797
Facility Name :	VG MANUFACTURING
Facility Address :	1403 W GAYLORD ST, LONG BEACH, CA 90813
County :	LOS ANGELES
EPA ID :	CAL000422171
Status :	Inactive
Category :	STATE
Type :	PERMANENT

Map Id: L90
Direction: SSE
Distance: 0.106 mi., 561 ft.
Elevation: 11 ft.
Relative: Lower

Site Name : V G MANUFACTURING | WEST COAST DIESEL INC
1403 W GAYLORD ST | 1403 GAYLORD ST
LONG BEACH, CA 90813

Database(s) : [HAZNET - CA, HWG - CA] ***(cont.)***

Envirosite ID: 41032129
EPA ID: CAL000380772

HWG - CA ***(cont.)***

Facility Type :	N/R
Mailing Address :	1403 W GAYLORD ST, LONG BEACH, CA 90813
Owner Name :	VINCENT GUERRERA
Owner Address :	1403 W GAYLORD ST, LONG BEACH, CA 90813
Operator Name :	VG MANUFACTURING
Operator Address :	1403 W GAYLORD ST, LONG BEACH, CA 90813
Latitude :	33.786702
Longitude :	-118.210797
Facility Name :	WEST COAST DIESEL INC
Facility Address :	1403 GAYLORD ST, LONG BEACH, CA 90813
County :	LOS ANGELES
EPA ID :	CAL000341703
Status :	Inactive
Category :	STATE
Type :	PERMANENT
Facility Type :	N/R
Mailing Address :	18944 VICKIE AVE STE 101, CERRITOS, CA 90703
Owner Name :	MARGARITA VAZQUEZ
Owner Address :	18944 VICKIE AVE STE 101, CERRITOS, CA 90703
Operator Name :	RAYMUNDO DURAZO VAZQUEZ
Operator Address :	18944 VICKIE AVE STE 101, CERRITOS, CA 90703
Latitude :	33.786456
Longitude :	-118.210504

Map Id: H91
Direction: SE
Distance: 0.111 mi., 585 ft.
Elevation: 11 ft.
Relative: Lower

Site Name : WEST POINT INDUSTRIES | GRAND TRANSPORTATION INC | S&S BUMPER REPAIR INC
1320 W 16TH ST | 1320 W 16THST | 1320 W 16TH ST STE D
LONG BEACH | Long Beach, CA

Database(s) : [HAZNET - CA, HWG - CA]

Envirosite ID: 40997498
EPA ID: CAL000130952

HAZNET - CA

Facility Name :	GRAND TRANSPORTATION INC
Facility Address :	1320 W 16TH ST STE D, LONG BEACH, CA 90813
County :	LOS ANGELES

Site Details

Generator EPA ID :	CAL000130952
Active :	Inactive
Category :	STATE
Facility Types :	N/R

Map Id: H91
Direction: SE
Distance: 0.111 mi., 585 ft.
Elevation: 11 ft.
Relative: Lower

Site Name : WEST POINT INDUSTRIES | GRAND TRANSPORTATION INC | S&S BUMPER REPAIR INC
1320 W 16TH ST | 1320 W 16THST | 1320 W 16TH ST STE D
LONG BEACH | Long Beach, CA

Database(s) : [HAZNET - CA, HWG - CA] ***(cont.)***

Envirosite ID: 40997498
EPA ID: CAL000130952

HAZNET - CA ***(cont.)***

Type :	PERMANENT
Contact Name :	N/R
Contact Phone :	N/R
Facility Mailing Address :	620 W 16TH ST STE D, LONG BEACH, CA 908130000
Latitude :	33.78725216
Longitude :	-118.20917565
Agency Hyperlink :	Click here for hyperlink provided by the agency.
Last Date in Agency List :	2021-07-08
Facility Name :	S&S BUMPER REPAIR INC
Facility Address :	1320 W 16THST, LONG BEACH, CA 90813
County :	LOS ANGELES

Site Details

Generator EPA ID :	CAL000418419
Active :	Inactive
Category :	STATE
Facility Types :	N/R
Type :	PERMANENT
Contact Name :	N/R
Contact Phone :	N/R
Facility Mailing Address :	1437 W 16TH ST, LONG BEACH, CA 90813
Latitude :	33.78704400
Longitude :	-118.20935700
Agency Hyperlink :	Click here for hyperlink provided by the agency.
Last Date in Agency List :	2021-07-08
Facility Name :	WEST POINT IND.
Facility Address :	1320 W 16th St, Long Beach, CA 90813
County :	LOS ANGELES

Site Details

Generator EPA ID :	CAL000073187
Active :	Inactive
Category :	STATE
Facility Types :	N/R
Type :	PERMANENT
Contact Name :	N/R
Contact Phone :	N/R
Facility Mailing Address :	1320 W 16TH ST, LONG BEACH, CA 999990000
Latitude :	33.78725216
Longitude :	-118.20917565
Agency Hyperlink :	Click here for hyperlink provided by the agency.
Last Date in Agency List :	2021-07-08
Facility Name :	WEST POINT INDUSTRIES
Facility Address :	1320 W 16TH ST, LONG BEACH, CA 90813

Map Id: H91
Direction: SE
Distance: 0.111 mi., 585 ft.
Elevation: 11 ft.
Relative: Lower

Site Name : WEST POINT INDUSTRIES | GRAND TRANSPORTATION INC | S&S BUMPER REPAIR INC
1320 W 16TH ST | 1320 W 16THST | 1320 W 16TH ST STE D
LONG BEACH | Long Beach, CA

Database(s) : [HAZNET - CA, HWG - CA] ***(cont.)***

Envirosite ID: 40997498
EPA ID: CAL000130952

HAZNET - CA ***(cont.)***

County : LOS ANGELES

Site Details
Generator EPA ID : CAL000018151
Active : Inactive
Category : STATE
Facility Types : N/R
Type : PERMANENT
Contact Name : N/R
Contact Phone : N/R
Facility Mailing Address : 1320 W 16TH ST, LONG BEACH, CA 908130000
Latitude : 33.78725216
Longitude : -118.20917565
Agency Hyperlink : Click here for hyperlink provided by the agency.
Last Date in Agency List : 2021-07-08

Facility Name : WEST POINT INDUSTRIES
Facility Address : 1320 WEST 16TH STREET, LONG BEACH, CA 90000
County : LOS ANGELES

Site Details
Generator EPA ID : CAL000073281
Active : Inactive
Category : STATE
Facility Types : N/R
Type : PERMANENT
Contact Name : N/R
Contact Phone : N/R
Facility Mailing Address : 1320 WEST 16TH STREET, LONG BEACH, CA 900000000
Latitude : 33.78725216
Longitude : -118.20917565
Agency Hyperlink : Click here for hyperlink provided by the agency.
Last Date in Agency List : 2021-07-08

HWG - CA

Facility Name : GRAND TRANSPORTATION INC
Facility Address : 1320 W 16TH ST STE D, LONG BEACH, CA 90813
County : LOS ANGELES

EPA ID : CAL000130952
Status : Inactive
Category : STATE
Type : PERMANENT
Facility Type : N/R
Mailing Address : 620 W 16TH ST STE D, LONG BEACH, CA 908130000
Owner Name : FRANK TSO
Owner Address : 620 W 16TH ST STE D, LONG BEACH, CA 908131500

Map Id: H91
Direction: SE
Distance: 0.111 mi., 585 ft.
Elevation: 11 ft.
Relative: Lower

Site Name : WEST POINT INDUSTRIES | GRAND TRANSPORTATION INC | S&S BUMPER REPAIR INC
1320 W 16TH ST | 1320 W 16THST | 1320 W 16TH ST STE D
LONG BEACH | Long Beach, CA

Database(s) : [HAZNET - CA, HWG - CA] ***(cont.)***

Envirosite ID: 40997498
EPA ID: CAL000130952

HWG - CA ***(cont.)***

Operator Name :	FRANK TSO/OWNER
Operator Address :	620 W 16TH ST STE D, LONG BEACH, CA 908130000
Latitude :	33.787306
Longitude :	-118.209139
Facility Name :	S&S BUMPER REPAIR INC
Facility Address :	1320 W 16THST, LONG BEACH, CA 90813
County :	LOS ANGELES
EPA ID :	CAL000418419
Status :	Inactive
Category :	STATE
Type :	PERMANENT
Facility Type :	N/R
Mailing Address :	1437 W 16TH ST, LONG BEACH, CA 90813
Owner Name :	S&S BUMPER REPAIR INC
Owner Address :	5953 PRIORY ST, BELL GARDENS, CA 90201
Operator Name :	MARIAELENA VALDEZ
Operator Address :	5951 PRIORY ST, BELL GARDENS, CA 90201
Latitude :	-90.0
Longitude :	180.0
Facility Name :	WEST POINT IND.
Facility Address :	1320 W 16th St, Long Beach, CA 90813
County :	LOS ANGELES
EPA ID :	CAL000073187
Status :	Inactive
Category :	STATE
Type :	PERMANENT
Facility Type :	N/R
Mailing Address :	1320 W 16TH ST, LONG BEACH, CA 999990000
Owner Name :	N/R
Owner Address :	N/A
Operator Name :	DEACT PER VQ96-RK
Operator Address :	N/A
Latitude :	33.787306
Longitude :	-118.209144
Facility Name :	WEST POINT INDUSTRIES
Facility Address :	1320 W 16TH ST, LONG BEACH, CA 90813
County :	LOS ANGELES
EPA ID :	CAL000018151
Status :	Inactive
Category :	STATE
Type :	PERMANENT
Facility Type :	N/R

Map Id: H91
Direction: SE
Distance: 0.111 mi., 585 ft.
Elevation: 11 ft.
Relative: Lower

Site Name : WEST POINT INDUSTRIES | GRAND TRANSPORTATION INC | S&S BUMPER REPAIR INC
1320 W 16TH ST | 1320 W 16THST | 1320 W 16TH ST STE D
LONG BEACH | Long Beach, CA

Database(s) : [HAZNET - CA, HWG - CA] ***(cont.)***

Envirosite ID: 40997498
EPA ID: CAL000130952

HWG - CA ***(cont.)***

Mailing Address :	1320 W 16TH ST, LONG BEACH, CA 908130000
Owner Name :	HIXSON DICK
Owner Address :	N/A
Operator Name :	DEACT NON-DELIV. PER 95 FEES -
Operator Address :	P.H., N/A
Latitude :	33.787328
Longitude :	-118.209186

Facility Name :	WEST POINT INDUSTRIES
Facility Address :	1320 WEST 16TH STREET, LONG BEACH, CA 90000
County :	LOS ANGELES

EPA ID :	CAL000073281
Status :	Inactive
Category :	STATE
Type :	PERMANENT
Facility Type :	N/R
Mailing Address :	1320 WEST 16TH STREET, LONG BEACH, CA 900000000
Owner Name :	N/R
Owner Address :	N/A
Operator Name :	DEACT. PER LTR. 12-4-94 DUPL.#
Operator Address :	- P.H., N/A
Latitude :	33.787252
Longitude :	-118.209176

Map Id: K92
Direction: WSW
Distance: 0.112 mi., 594 ft.
Elevation: 10 ft.
Relative: Lower

Site Name : CROSBY & OVERTON | 1X OLIN CORP. | CALBLASCO INC
1620 W 16TH ST | 1620 WEST 16TH STREET | 1620 WEST 16TH ST.
LONG BEACH | LONG BEACH, CA 90813

Database(s) : [CERCLIS NFRAP, ENVIROSTOR - CA, FTTS INSP, HAZNET - CA, HIST CORTESE - CA, HIST MANIFEST - NY, HWG - CA, PRP-CORP, SEMS_8R_ARCHIVED SITES]

Envirosite ID: 221837
EPA ID: N/R

CERCLIS NFRAP

Facility Name :	CROSBY & OVERTON
Facility Address :	1620 W 16TH ST, LONG BEACH, CA 90813
County :	LOS ANGELES

Map Id: K92
Direction: WSW
Distance: 0.112 mi., 594 ft.
Elevation: 10 ft.
Relative: Lower

Site Name : CROSBY & OVERTON | 1X OLIN CORP. | CALBLASCO INC
1620 W 16TH ST | 1620 WEST 16TH STREET | 1620 WEST 16TH ST.
LONG BEACH | LONG BEACH, CA 90813

Database(s) : [CERCLIS NFRAP, ENVIROSTOR - CA, FTTS INSP, HAZNET - CA, HIST CORTESE - CA, HIST MANIFEST - NY, HWG - CA, PRP-CORP, SEMS_8R_ARCHIVED SITES] ***(cont.)***

Envirosite ID: 221837
EPA ID: N/R

CERCLIS NFRAP ***(cont.)***

Site ID :	0901268
Epa ID :	CAD028409019
Short Name :	CROSBY & OVERTON
Congressional District :	32
IFMS ID :	N/R
SMSA Number :	4480
USGC Hydro Unit :	18070105
Federal Facility :	N
DMNSN Number :	N/R
Site Orphan Flag :	N
RCRA ID :	Y
USGS Quadrangle :	N/R
Site Init by Prog :	N/R
NFRAP Flag :	NFA
Parent ID :	N/R
RST Code :	N/R
EPA Region :	09
Classification :	N/R
Site Settings Code :	N/R
NPL Status :	Not on the NPL
DMNSN Unit Code :	N/R
RBRAC Code :	N/R
RResp Fed Agency Code :	N/R
Non NPL Status :	Deferred to RCRA
Non NPL Status Date :	1988-08-01
Site Fips Code :	06037
CC Concurrence Date :	N/R
CC Concurrence FY :	N/R
Alias EPA ID :	N/R
Site FUDS Flag :	N/R

CERCLIS Site Contact Name(s)

Contact ID :	13003854
Contact Title :	Site Assessment Manager (SAM)
Contact ID :	13003858
Contact Title :	Site Assessment Manager (SAM)
Contact ID :	13004003
Contact Title :	Site Assessment Manager (SAM)
Alias Comments :	CHEROKEE
Site Description :	N/R

Map Id: K92
Direction: WSW
Distance: 0.112 mi., 594 ft.
Elevation: 10 ft.
Relative: Lower

Site Name : CROSBY & OVERTON | 1X OLIN CORP. | CALBLASCO INC
1620 W 16TH ST | 1620 WEST 16TH STREET | 1620 WEST 16TH ST.
LONG BEACH | LONG BEACH, CA 90813

Database(s) : [CERCLIS NFRAP, ENVIROSTOR - CA, FTTS INSP, HAZNET - CA, HIST CORTESE - CA, HIST MANIFEST - NY, HWG - CA, PRP-CORP, SEMS_8R_ARCHIVED SITES] ***(cont.)***

Envirosite ID: 221837
EPA ID: N/R

CERCLIS NFRAP ***(cont.)***

Alias Comments : CROSBY & OVERTON PLT #1
Site Description : N/R

CERCLIS Assessment History

Action Code : 001
Action : DISCOVERY
Date Started : N/R
Date Completed : 1980-07-01
Priority Level : 1
Operational Unit : 00
Primary Responsibility : EPA Fund-Financed
Planning Status : N/R
Urgency Indicator : N/R
Action Anomaly : N/R

Action Code : 001
Action : RESOURCE CONSERVATION AND RECOVERY ACT FACILITY ASSESSMENT
Date Started : N/R
Date Completed : 1988-08-01
Priority Level : 1
Operational Unit : 00
Primary Responsibility : Federal Facilities
Planning Status : N/R
Urgency Indicator : N/R
Action Anomaly : N/R

Action Code : 001
Action : PRELIMINARY ASSESSMENT
Date Started : 1984-06-01
Date Completed : 1987-12-01
Priority Level : 1
Operational Unit : 00
Primary Responsibility : State, Fund Financed
Planning Status : N/R
Urgency Indicator : N/R
Action Anomaly : N/R

Action Code : 001
Action : ARCHIVE SITE
Date Started : N/R
Date Completed : 1996-01-23
Priority Level : 1
Operational Unit : 00
Primary Responsibility : EPA In-House
Planning Status : N/R

Map Id: K92
Direction: WSW
Distance: 0.112 mi., 594 ft.
Elevation: 10 ft.
Relative: Lower

Site Name : CROSBY & OVERTON | 1X OLIN CORP. | CALBLASCO INC
1620 W 16TH ST | 1620 WEST 16TH STREET | 1620 WEST 16TH ST.
LONG BEACH | LONG BEACH, CA 90813

Database(s) : [CERCLIS NFRAP, ENVIROSTOR - CA, FTTS INSP, HAZNET - CA, HIST CORTESE - CA, HIST MANIFEST - NY, HWG - CA, PRP-CORP, SEMS_8R_ARCHIVED SITES] ***(cont.)***

Envirosite ID: 221837
EPA ID: N/R

CERCLIS NFRAP ***(cont.)***

Urgency Indicator :	N/R
Action Anomaly :	N/R
Action Code :	001
Action :	SITE INSPECTION
Date Started :	N/R
Date Completed :	1988-08-01
Priority Level :	1
Operational Unit :	00
Primary Responsibility :	EPA Fund-Financed
Planning Status :	N/R
Urgency Indicator :	N/R
Action Anomaly :	N/R

ENVIROSTOR - CA

Facility Name :	CALBLASCO INC
Facility Address :	1620 WEST 16TH STREET, LONG BEACH, CA 90813
County :	LOS ANGELES

Site Details

Cleanup Date :	1984-03-01
Cleanup Status :	Refer: RCRA
Site Type :	Historical
Site Type Detailed :	* Historical
Acreage :	N/R
APN :	NONE SPECIFIED
National Priorities List :	NO
Regulatory Agencies Involved :	N/R
Lead Agency :	N/R
Project Manager :	N/R
Supervisor :	Referred - Not Assigned
Office :	Cleanup Cypress
Envirostor ID :	19350398
Site Code :	N/R
Assembly :	70
Senate :	33
Congressional District :	47
Special Program :	* RCRA 3012 - Past Haz Waste Disp Inven Site
Past Uses :	NONE SPECIFIED
Potential COC :	Cyanide (free); * Sludge - Degreasing; * HOUSEHOLD WASTES; * WASTE OIL & MIXED OIL; * UNSPECIFIED AQUEOUS SOLUTION; * TANK BOTTOM WASTES; * OIL/WATER SEPARATION SLUDGE
Confirmed COC :	N/R
Potential Media Affected :	N/R

Map Id: K92
Direction: WSW
Distance: 0.112 mi., 594 ft.
Elevation: 10 ft.
Relative: Lower

Site Name : CROSBY & OVERTON | 1X OLIN CORP. | CALBLASCO INC
1620 W 16TH ST | 1620 WEST 16TH STREET | 1620 WEST 16TH ST.
LONG BEACH | LONG BEACH, CA 90813

Database(s) : [CERCLIS NFRAP, ENVIROSTOR - CA, FTTS INSP, HAZNET - CA, HIST CORTESE - CA, HIST MANIFEST - NY, HWG - CA, PRP-CORP, SEMS_8R_ARCHIVED SITES] ***(cont.)***

Envirosite ID: 221837
EPA ID: N/R

ENVIROSTOR - CA ***(cont.)***

Restricted Use :	NO
Site Management Req :	N/R
Funding :	N/R
Latitude :	33.787222
Longitude :	-118.214167
Agency Hyperlink :	Click here for hyperlink provided by the agency.
Last Date in Agency List :	2021-08-11

Alias Details

Alias :	19350398
Alias Type :	Envirostor ID Number
Alias :	CAD028409019
Alias Type :	EPA Identification Number
Alias :	CAD980636542
Alias Type :	EPA Identification Number
Alias :	CROSBY & OVERTON PLANT 1
Alias Type :	Alternate Name

Completed Activities

Completed Date :	1995-05-01
Area Name :	PROJECT WIDE
Sub Area Name :	N/R
Document Type :	Site Screening
Comments :	DATABASE VALIDATION PROGRAM CONFIRMS NFA FOR DTSC.
Completed Date :	1984-03-01
Area Name :	PROJECT WIDE
Sub Area Name :	N/R
Document Type :	Preliminary Assessment Report

Comments :

T/C W/R.POTTS,CROSBY & OVERTON,213-432- 5445 - 1)YR OF OPER: 1952 TO PRESENT. 2)FAC TYPE: CLARIFIER, VACUUM TANK TRUCKS 550BBL, 2 SEPARATOR TANKS 21,000GAL,DRUM LANDSPREADING OF OIL WASTE AT HARBOR DURING 1970. 1952-75 FAC USED AS A TRANS -FER STATION. NO CLALIFIER,NO HAULER REC THE SITE IS FENCED, PAVED,& GUARDED. SOURCE ACT: APPLI FOR OPER PERMIT DHS - INDUST/MARINE HEAVY DUTY CLEANING & SPIL PETROLEUM REFINING WASTE. HZD WASTE TO BKK LDFL. INCIDENT: 7-15-81 SPILAGE ON AZUSA AVE FINAL STRATEGY RESPONSE. RESOURCE RECOV,TRANSFER STATIN SUBMIT TO EPA PRELIM ASSESS DONE RCRA 3012

Map Id: K92
Direction: WSW
Distance: 0.112 mi., 594 ft.
Elevation: 10 ft.
Relative: Lower

Site Name : CROSBY & OVERTON | 1X OLIN CORP. | CALBLASCO INC
1620 W 16TH ST | 1620 WEST 16TH STREET | 1620 WEST 16TH ST.
LONG BEACH | LONG BEACH, CA 90813

Database(s) : [CERCLIS NFRAP, ENVIROSTOR - CA, FTTS INSP, HAZNET - CA, HIST CORTESE - CA, HIST MANIFEST - NY, HWG - CA, PRP-CORP, SEMS_8R_ARCHIVED SITES] ***(cont.)***

Envirosite ID: 221837
EPA ID: N/R

ENVIROSTOR - CA ***(cont.)***

Completed Date : 1983-09-26
Area Name : PROJECT WIDE
Sub Area Name : N/R
Document Type : * Discovery
Comments : FACILITY IDENTIFIED ID FROM ERRIS

Completed Date : 1983-02-24
Area Name : PROJECT WIDE
Sub Area Name : N/R
Document Type : * Discovery

Comments : FACILITY IDENTIFIED L.A. CHAM OF COMM BUS DIR 1969-70 OPER: SANDBLASTING & ENAMELING

Future Activities
Area Name : N/R
Sub Area Name : N/R
Document Type : N/R
Due Date : N/R

Scheduled Activites
Due Date : N/R
Revised Date : N/R
Area Name : N/R
Sub Area Name : N/R
Document Type : N/R

FTTS INSP

Inspection Date : 1987-08-25
Inspection Number : 19870825CA001 2
Inspection Name : BERMAN
Investigation Type : 6PS
Reason : NSS
Facility : ST
Action : Y
Legislation : T
Region : 09

HAZNET - CA

Facility Name : 1X OLIN CORP.
Facility Address : 1620 W 16TH ST, LONG BEACH, CA 90813
County : LOS ANGELES

Map Id: K92
Direction: WSW
Distance: 0.112 mi., 594 ft.
Elevation: 10 ft.
Relative: Lower

Site Name : CROSBY & OVERTON | 1X OLIN CORP. | CALBLASCO INC
1620 W 16TH ST | 1620 WEST 16TH STREET | 1620 WEST 16TH ST.
LONG BEACH | LONG BEACH, CA 90813

Database(s) : [CERCLIS NFRAP, ENVIROSTOR - CA, FTTS INSP, HAZNET - CA, HIST CORTESE - CA, HIST MANIFEST - NY, HWG - CA, PRP-CORP, SEMS_8R_ARCHIVED SITES] ***(cont.)***

Envirosite ID: 221837
EPA ID: N/R

HAZNET - CA ***(cont.)***

Site Details

Generator EPA ID :	CAX000118471
Active :	Inactive
Category :	STATE
Facility Types :	N/R
Type :	PERMANENT
Contact Name :	N/R
Contact Phone :	N/R
Facility Mailing Address :	--, STANFORD, CO 069041355
Latitude :	33.78708000
Longitude :	-118.21463100
Agency Hyperlink :	Click here for hyperlink provided by the agency.
Last Date in Agency List :	2021-07-08

HIST CORTESE - CA

Facility Name :	CALBLASCO INC
Facility Address :	1620 WEST 16TH STREET, LONG BEACH, 90813
County :	LOS ANGELES
Status Date :	1984-03-01
Status :	REFER: RCRA
Envirostor ID :	19350398
Program Type :	HISTORICAL
Site Code :	N/R
CalEnviroScreen Score :	NA
Latitude :	33.787222
Longitude :	-118.214167
Last Date in Agency List :	2021-09-23

HIST MANIFEST - NY

Facility Name :	CROSBY AND OVERTON
Facility Address :	1620 W. 16TH STREET, LONG BEACH, CA 90813
County :	N/R

Site Details

Handler Name :	CROSBY AND OVERTON
Contact Name :	CROSBY AND OVERTON
Business Phone Number :	2134325445
Mailing Street 1 :	1620 W. 16TH STREET, LONG BEACH, CA 90813
Mailing Country :	USA
Last Date in Agency List :	2017-03-18

Map Id: K92
Direction: WSW
Distance: 0.112 mi., 594 ft.
Elevation: 10 ft.
Relative: Lower

Site Name : CROSBY & OVERTON | 1X OLIN CORP. | CALBLASCO INC
1620 W 16TH ST | 1620 WEST 16TH STREET | 1620 WEST 16TH ST.
LONG BEACH | LONG BEACH, CA 90813

Database(s) : [CERCLIS NFRAP, ENVIROSTOR - CA, FTTS INSP, HAZNET - CA, HIST CORTESE - CA, HIST MANIFEST - NY, HWG - CA, PRP-CORP, SEMS_8R_ARCHIVED SITES] ***(cont.)***

Envirosite ID: 221837
EPA ID: N/R

HIST MANIFEST - NY ***(cont.)***

Hazardous Waste Summary

Details for this site have been truncated due to the large number of available details for this site within this dataset. For the complete details for this site, contact your Envirosite account representative for a complimentary site report containing all of the details available.

Generator Shipped Date :	1992-06-05
Generator RCRA ID :	CAD028409019
Manifest Number :	NYA7920747
Manifest Status :	N/R
Transporter 1 RCRA ID :	NYD980769947
Transporter 1 State ID :	11284PNY
Transporter 1 Received Date :	1992-06-05
Transporter 2 RCRA ID :	N/R
Transporter 2 State ID :	N/R
Transporter 2 Received Date :	N/R
TSDF RCRA ID :	NYD000632372
TSDF Received Date :	1992-06-22
Part A Received Date :	N/R
Part B Received Date :	N/R

Hazardous Waste Details

Waste Code :	CORROSIVE WASTE
Quantity of Waste :	33
Units of Quantity :	Pounds
Number of Containers :	1
Type of Container :	Fiberboard or plastic drums, barrels, kegs
Handling Method :	Chemical, physical, or biological treatment
Specific Gravity :	01.00

Waste Code :	IGNITABLE WASTE
Quantity of Waste :	75
Units of Quantity :	Pounds
Number of Containers :	1
Type of Container :	Fiberboard or plastic drums, barrels, kegs
Handling Method :	Chemical, physical, or biological treatment
Specific Gravity :	01.00

Hazardous Waste Summary

Generator Shipped Date :	1990-06-12
Generator RCRA ID :	CAD028409019
Manifest Number :	NYB1508193
Manifest Status :	N/R
Transporter 1 RCRA ID :	NYD980769947
Transporter 1 State ID :	CALL01260

Map Id: K92
Direction: WSW
Distance: 0.112 mi., 594 ft.
Elevation: 10 ft.
Relative: Lower

Site Name : CROSBY & OVERTON | 1X OLIN CORP. | CALBLASCO INC
1620 W 16TH ST | 1620 WEST 16TH STREET | 1620 WEST 16TH ST.
LONG BEACH | LONG BEACH, CA 90813

Database(s) : [CERCLIS NFRAP, ENVIROSTOR - CA, FTTS INSP, HAZNET - CA, HIST CORTESE - CA, HIST MANIFEST - NY, HWG - CA, PRP-CORP, SEMS_8R_ARCHIVED SITES] ***(cont.)***

Envirosite ID: 221837
EPA ID: N/R

HIST MANIFEST - NY ***(cont.)***

Transporter 1 Received Date :	1990-06-12
Transporter 2 RCRA ID :	N/R
Transporter 2 State ID :	N/R
Transporter 2 Received Date :	N/R
TSDF RCRA ID :	NYD000632372
TSDF Received Date :	1990-06-28
Part A Received Date :	N/R
Part B Received Date :	N/R

Hazardous Waste Details

Waste Code :	IGNITABLE WASTE
Quantity of Waste :	3
Units of Quantity :	Pounds
Number of Containers :	1
Type of Container :	Metal drums, barrels, kegs
Handling Method :	Chemical, physical, or biological treatment
Specific Gravity :	01.00

Hazardous Waste Summary

Generator Shipped Date :	1989-09-18
Generator RCRA ID :	CAD028409019
Manifest Number :	NYA7920738
Manifest Status :	C
Transporter 1 RCRA ID :	NYD980769947
Transporter 1 State ID :	10208P-NY
Transporter 1 Received Date :	1989-09-18
Transporter 2 RCRA ID :	N/R
Transporter 2 State ID :	N/R
Transporter 2 Received Date :	N/R
TSDF RCRA ID :	NYD000632372
TSDF Received Date :	1989-10-02
Part A Received Date :	1989-09-25
Part B Received Date :	1989-10-10

Hazardous Waste Details

Waste Code :	CORROSIVE WASTE
Quantity of Waste :	1
Units of Quantity :	Pounds
Number of Containers :	1
Type of Container :	Fiberboard or plastic drums, barrels, kegs
Handling Method :	Chemical, physical, or biological treatment
Specific Gravity :	100

Map Id: K92
Direction: WSW
Distance: 0.112 mi., 594 ft.
Elevation: 10 ft.
Relative: Lower

Site Name : CROSBY & OVERTON | 1X OLIN CORP. | CALBLASCO INC
1620 W 16TH ST | 1620 WEST 16TH STREET | 1620 WEST 16TH ST.
LONG BEACH | LONG BEACH, CA 90813

Database(s) : [CERCLIS NFRAP, ENVIROSTOR - CA, FTTS INSP, HAZNET - CA, HIST CORTESE - CA, HIST MANIFEST - NY, HWG - CA, PRP-CORP, SEMS_8R_ARCHIVED SITES] ***(cont.)***

Envirosite ID: 221837
EPA ID: N/R

HIST MANIFEST - NY ***(cont.)***

Hazardous Waste Summary

Generator Shipped Date :	1989-04-14
Generator RCRA ID :	CAD028409019
Manifest Number :	NYA8072892
Manifest Status :	C
Transporter 1 RCRA ID :	NYD980769947
Transporter 1 State ID :	N/R
Transporter 1 Received Date :	1989-04-14
Transporter 2 RCRA ID :	N/R
Transporter 2 State ID :	N/R
Transporter 2 Received Date :	N/R
TSDF RCRA ID :	NYD000632372
TSDF Received Date :	1989-04-20
Part A Received Date :	1989-04-25
Part B Received Date :	1989-04-27

Hazardous Waste Details

Waste Code :	REACTIVE WASTE
Quantity of Waste :	9
Units of Quantity :	Pounds
Number of Containers :	1
Type of Container :	Metal drums, barrels, kegs
Handling Method :	Chemical, physical, or biological treatment
Specific Gravity :	100

Hazardous Waste Summary

Generator Shipped Date :	1989-04-14
Generator RCRA ID :	CAD028409019
Manifest Number :	NYA8054073
Manifest Status :	C
Transporter 1 RCRA ID :	NYD980769947
Transporter 1 State ID :	N/R
Transporter 1 Received Date :	1989-04-14
Transporter 2 RCRA ID :	N/R
Transporter 2 State ID :	N/R
Transporter 2 Received Date :	N/R
TSDF RCRA ID :	NYD000632372
TSDF Received Date :	1989-04-20
Part A Received Date :	1989-04-25
Part B Received Date :	1989-04-27

Hazardous Waste Details

Waste Code :	REACTIVE WASTE
Quantity of Waste :	27

Map Id: K92
Direction: WSW
Distance: 0.112 mi., 594 ft.
Elevation: 10 ft.
Relative: Lower

Site Name : CROSBY & OVERTON | 1X OLIN CORP. | CALBLASCO INC
1620 W 16TH ST | 1620 WEST 16TH STREET | 1620 WEST 16TH ST.
LONG BEACH | LONG BEACH, CA 90813

Database(s) : [CERCLIS NFRAP, ENVIROSTOR - CA, FTTS INSP, HAZNET - CA, HIST CORTESE - CA, HIST MANIFEST - NY, HWG - CA, PRP-CORP, SEMS_8R_ARCHIVED SITES] ***(cont.)***

Envirosite ID: 221837
EPA ID: N/R

HIST MANIFEST - NY ***(cont.)***

Units of Quantity :	Pounds
Number of Containers :	2
Type of Container :	Metal drums, barrels, kegs
Handling Method :	Chemical, physical, or biological treatment
Specific Gravity :	100

Waste Code :	CORROSIVE WASTE
Quantity of Waste :	2
Units of Quantity :	Liters (liquids only)
Number of Containers :	1
Type of Container :	Metal drums, barrels, kegs
Handling Method :	Chemical, physical, or biological treatment
Specific Gravity :	100

HWG - CA

Facility Name :	1X OLIN CORP.
Facility Address :	1620 W 16TH ST, LONG BEACH, CA 90813
County :	LOS ANGELES

EPA ID :	CAX000118471
Status :	Inactive
Category :	STATE
Type :	PERMANENT
Facility Type :	N/R
Mailing Address :	STANFORD, CO 069041355
Owner Name :	N/R
Owner Address :	N/A
Operator Name :	MEL BROWN
Operator Address :	INACT PER 98VQ FINAL NOTICE, N/A
Latitude :	33.78734
Longitude :	-118.214173

PRP-CORP

Facility Name :	CROSBY & OVERTON SHIP MAINTENANCE CO.
Facility Address :	1620 WEST 16TH ST., LONG BEACH,, CA 90813

Actual Date :	1995-05-09
Date Type :	SETTLEMENT DATE
EPA ID :	CAD042245001
Site Name :	OMEGA CHEMICAL CORPORATION
NPL Status Description :	Currently on the Final NPL
Non NPL Status Short Name :	N/R
Action Name :	UNL ORDR
Action Type Seq :	UA-1
Region Code :	09

Map Id: K92
Direction: WSW
Distance: 0.112 mi., 594 ft.
Elevation: 10 ft.
Relative: Lower

Site Name : CROSBY & OVERTON | 1X OLIN CORP. | CALBLASCO INC
1620 W 16TH ST | 1620 WEST 16TH STREET | 1620 WEST 16TH ST.
LONG BEACH | LONG BEACH, CA 90813

Database(s) : [CERCLIS NFRAP, ENVIROSTOR - CA, FTTS INSP, HAZNET - CA, HIST CORTESE - CA, HIST MANIFEST - NY, HWG - CA, PRP-CORP, SEMS_8R_ARCHIVED SITES] ***(cont.)***

Envirosite ID: 221837
EPA ID: N/R

PRP-CORP ***(cont.)***

Last Date in Agency List :	2021-09-16
Actual Date :	1982-08-25
Date Type :	GENERAL NOTICE
EPA ID :	CAT080012826
Site Name :	STRINGFELLOW
NPL Status Description :	Currently on the Final NPL
Non NPL Status Short Name :	N/R
Action Name :	Not Ltrs
Action Type Seq :	NJ-1
Region Code :	09
Last Date in Agency List :	2021-09-16

SEMS_8R_ARCHIVED SITES

Facility Name :	CROSBY & OVERTON
Facility Address :	1620 W 16TH ST, LONG BEACH, CA 90813
County :	LOS ANGELES

Site Details

Site ID :	0901268
EPA ID :	CAD028409019
Region :	09
Congressional District :	32
Federal Facility :	N
Federal Facility Docket :	N
NPL Status :	Not on the NPL
Non NPL Status :	Deferred to RCRA (Subtitle C)
FIPS Code :	06037
Superfund Alternative Agreement :	N
Last Date in Agency List :	2021-08-10

Additional Information

Start Date :	1984-06-01
Finish Date :	1987-12-01
OU :	00
Action Code :	PA
Action Name :	PA
Sequence :	1
Quality :	L
Current Action Lead :	St Perf
Start Date :	1980-07-01
Finish Date :	1980-07-01

Map Id: K92
Direction: WSW
Distance: 0.112 mi., 594 ft.
Elevation: 10 ft.
Relative: Lower

Site Name : CROSBY & OVERTON | 1X OLIN CORP. | CALBLASCO INC
1620 W 16TH ST | 1620 WEST 16TH STREET | 1620 WEST 16TH ST.
LONG BEACH | LONG BEACH, CA 90813

Database(s) : [CERCLIS NFRAP, ENVIROSTOR - CA, FTTS INSP, HAZNET - CA, HIST CORTESE - CA, HIST MANIFEST - NY, HWG - CA, PRP-CORP, SEMS_8R_ARCHIVED SITES] ***(cont.)***

Envirosite ID: 221837
EPA ID: N/R

SEMS_8R_ARCHIVED SITES ***(cont.)***

OU :	00
Action Code :	DS
Action Name :	DISCVRY
Sequence :	1
Quality :	N/R
Current Action Lead :	EPA Perf
Start Date :	N/R
Finish Date :	1988-08-01
OU :	00
Action Code :	SI
Action Name :	SI
Sequence :	1
Quality :	D
Current Action Lead :	EPA Perf
Start Date :	N/R
Finish Date :	1996-01-23
OU :	00
Action Code :	VS
Action Name :	ARCH SITE
Sequence :	1
Quality :	N/R
Current Action Lead :	EPA Perf In-Hse
Start Date :	N/R
Finish Date :	1988-08-01
OU :	00
Action Code :	AA
Action Name :	RCRA F A
Sequence :	1
Quality :	N/R
Current Action Lead :	Fed Fac

Map Id: H93
Direction: ESE
Distance: 0.113 mi., 596 ft.
Elevation: 10 ft.
Relative: Lower

Site Name : MCMULLEN OIL CO.
1651 FASHION AVE.
LONG BEACH, CA 90813

Database(s) : [CALEPA SITES - CA, EPA LUST, FRS, LUST REG 4 - CA]

Envirosite ID: 324174
EPA ID: N/R

CALEPA SITES - CA

Facility Name :	MCMULLEN OIL CO.
Facility Address :	1651 FASHION AVE., LONG BEACH, 90813
Site ID :	250251
EI ID :	T0603701931
EI Description :	Leaking Underground Storage Tank Cleanup Site
Latitude :	33.787323
Longitude :	-118.208842
Agency Hyperlink :	Click here for hyperlink provided by the agency.
Last Date in Agency List :	2021-08-26

EPA LUST

Facility Name :	MCMULLEN OIL CO.
Facility Address :	1651 FASHION AVE., LONG BEACH, California 90813
County :	N/R
Facility ID :	N/R
LUST ID :	CAT0603701931
Reported Date :	N/R
Status :	No Further Action
Substance :	N/R
Closed With Residual Contamination (Tribal Only):	N/R
NFA_Letter (Tribal Only) :	N/R
Tribe (Tribal Only) :	N/R
EPA Region :	9
Estimated Population within 1500ft :	729
Estimated Private Domestic Wells within 1500ft:	0
Within Source Water Protection Area (SPA):	No
SPA Public Water System and Facility ID:	N/R
SPA Water Type :	N/R
SPA Facility Type :	N/R
SPA HUC12 :	N/R
Within Groundwater Wellhead Protection Area (WHPA):	No
WHPA Public Water System and Facility ID:	N/R
WHPA Water Type :	N/R
WHPA Facility Type :	N/R
WHPA HUC12 :	N/R
Within Estimated 100-year Floodplain:	No
Latitude :	33.7875599999999
Longitude :	-118.208839999999
Last Date in Agency List :	2021-08-27

FRS

Facility Name :	MCMULLEN OIL CO.
Facility Address :	1651 FASHION AVE., LONG BEACH, CA 90813
County :	LOS ANGELES

Map Id: H93
Direction: ESE
Distance: 0.113 mi., 596 ft.
Elevation: 10 ft.
Relative: Lower

Site Name : MCMULLEN OIL CO.
1651 FASHION AVE.
LONG BEACH, CA 90813

Database(s) : [CALEPA SITES - CA, EPA LUST, FRS, LUST REG 4 - CA] ***(cont.)***

Envirosite ID: 324174
EPA ID: N/R

FRS ***(cont.)***

Site Details

Registry ID :	110065871140
FRS Facility URL :	Click here for hyperlink provided by the agency.
Last Date in Agency List :	2021-07-17

Source Description

Source Description :

The California Environmental Protection Agency (CalEPA) has recently implemented a new data warehouse system (nSite). This data warehouse combines and merges facility and site information from five different systems managed within CalEPA. The five systems are: California Environmental Reporting System (CERS), EnviroStor, GeoTracker, California Integrated Water Quality System (CIWQS), and Toxic Release Inventory (TRI).

FRS Environmental Interest

Source and System ID :	CA-ENVIROVIEW - 250251

LUST REG 4 - CA

Facility Name :	MCMULLEN OIL CO.
Facility Address :	1651 FASHION AVE., LONG BEACH, CA 90813
County :	Los Angeles

Site Details

Status Date :	2004-08-06
Status :	Completed - Case Closed
Begin Date :	1985-04-26
Global ID :	T0603701931
Region :	REGION 4
Site History :	N/R
RB Case Number :	908130189
Potential Media Affected :	Aquifer used for drinking water supply
Potential Contaminants of Concern :	Gasoline
Local Agency :	LONG BEACH, CITY OF
Local Case Number :	N/R
Lead Agency :	LOS ANGELES RWQCB (REGION 4)
File Location :	N/R
CUF Case :	NO
Caseworker :	NB
Case Type :	LUST Cleanup Site
How Discovered :	N/R
How Discovered Description :	N/R
Stop Method :	N/R
Stop Description :	N/R
Calwater Watershed Name :	Los Angeles River - Los Angeles (412.10)
DWR Groundwater Subbasin Name :	Coastal Plain Of Los Angeles - West Coast (4-011.03)
Disadvantaged Community :	N/R
Latitude :	33.787323
Longitude :	-118.208843
Agency URL :	Click here for hyperlink provided by the agency.

Map Id: H93
Direction: ESE
Distance: 0.113 mi., 596 ft.
Elevation: 10 ft.
Relative: Lower

Site Name : MCMULLEN OIL CO.
1651 FASHION AVE.
LONG BEACH, CA 90813

Database(s) : [CALEPA SITES - CA, EPA LUST, FRS, LUST REG 4 - CA] ***(cont.)***

Envirosite ID: 324174
EPA ID: N/R

LUST REG 4 - CA ***(cont.)***

Last Date in Agency List : 2021-09-08

Contacts Summary

Global ID : T0603701931
Contact Name : CARMEN PIRO
Contact Type : Local Agency Caseworker
Organization Name : LONG BEACH, CITY OF
Address : 2525 GRAND AVE.
City : LONG BEACH
Phone Number : 5625704137
Email : carmen.piro@longbeach.gov

Global ID : T0603701931
Contact Name : NHAN BAO
Contact Type : Regional Board Caseworker
Organization Name : LOS ANGELES RWQCB (REGION 4)
Address : 320 WEST 4TH STREET, SUITE 200
City : LOS ANGELES
Phone Number : 2135766703
Email : nbao@waterboards.ca.gov

Regulatory Activities

Details for this site have been truncated due to the large number of available details for this site within this dataset. For the complete details for this site, contact your Envirosite account representative for a complimentary site report containing all of the details available.

Date : 2004-08-06
Global ID : T0603701931
Action Type : ENFORCEMENT
Action : Site Visit / Inspection / Sampling

Date : 2004-08-06
Global ID : T0603701931
Action Type : ENFORCEMENT
Action : Closure/No Further Action Letter

Date : 2004-07-15
Global ID : T0603701931
Action Type : RESPONSE
Action : Monitoring Report - Quarterly

Date : 2004-04-15
Global ID : T0603701931
Action Type : RESPONSE
Action : Monitoring Report - Quarterly

Map Id: H93
Direction: ESE
Distance: 0.113 mi., 596 ft.
Elevation: 10 ft.
Relative: Lower

Site Name : MCMULLEN OIL CO.
1651 FASHION AVE.
LONG BEACH, CA 90813

Database(s) : [CALEPA SITES - CA, EPA LUST, FRS, LUST REG 4 - CA] ***(cont.)***

Envirosite ID: 324174
EPA ID: N/R

LUST REG 4 - CA ***(cont.)***

Date : 2004-04-02
Global ID : T0603701931
Action Type : ENFORCEMENT
Action : Staff Letter

Date : 2004-01-15
Global ID : T0603701931
Action Type : RESPONSE
Action : Monitoring Report - Quarterly

Date : 2003-10-15
Global ID : T0603701931
Action Type : RESPONSE
Action : Monitoring Report - Quarterly

Date : 2003-07-15
Global ID : T0603701931
Action Type : RESPONSE
Action : Monitoring Report - Quarterly

Date : 2003-04-15
Global ID : T0603701931
Action Type : RESPONSE
Action : Monitoring Report - Quarterly

Date : 2002-12-02
Global ID : T0603701931
Action Type : RESPONSE
Action : Preliminary Site Assessment Report

Status History

Status Date : 2004-08-06
Global ID : T0603701931
Status : Completed - Case Closed

Status Date : 2004-02-27
Global ID : T0603701931
Status : Open - Site Assessment

Status Date : 2002-04-18
Global ID : T0603701931
Status : Open - Site Assessment

Status Date : 1985-04-26
Global ID : T0603701931
Status : Open - Case Begin Date

Map Id: J94
Direction: E
Distance: 0.114 mi., 601 ft.
Elevation: 11 ft.
Relative: Lower

Site Name : CITY OF LONG BEACH - DHHS
1275 W. 17TH ST
Long Beach, CA 90813

Database(s) : [MANIFEST EPA]

Envirosite ID: 42533202
EPA ID: CAS111111019

MANIFEST EPA

Manifest Details

Manifest Number :	019144452JJK
Shipped Date :	2020-04-14
Updated Date :	2020-05-12
Received Date :	2020-04-20
Status :	Signed
Generator ID :	CAS111111019
Generator Name :	CITY OF LONG BEACH - DHHS
Generator Address :	1275 W. 17TH ST, Long Beach, CA 90813
Generator Mailing :	1275 W. 17TH ST, Long Beach, CA 90813
Generator Contact :	N/R
Destination ID :	CAD028409019
Destination Name :	CROSBY & OVERTON
Destination Mailing :	1630 W. 17TH STREET CA90813 CA037US 1630, LONG BEACH, CA 90813
Destination Address :	1630 W. 17TH STREET, LONG BEACH, CA 90813-0000
Destination Contact :	N/R
Submission Type :	DataImage5Copy
Origin Type :	Web
Manifest Residue :	N
Rejection :	N
Last Date in Agency List :	2021-09-04

Waste Details

Waste Line Number :	1
Is DOT Hazardous :	N
DOT ID Number :	N/R
DOT Information :	N/R
Non Waste Description :	NON RCRA HAZARDOUS WASTE SOLID
Quantity :	100 Pounds
Quantity Tons, Acute, Non-Acute :	0.05, 0, 0.05
Quantity Kg, Acute, Non-Acute :	0, 45.3515
Management Method :	H141 - STORAGE, BULKING AND/OR TRANSFER OFF SITE
Is EPA Waste :	N
Federal Code :	N/R
State Code :	CA - 223, CA - 352

Map Id: M95
Direction: WNW
Distance: 0.114 mi., 604 ft.
Elevation: 12 ft.
Relative: Lower

Site Name : EXPRESS MINI MART TRUCKING STOP | 712530 | PCH TRUCK
1603 PACIFIC COAST HWY W | 1603 WEST PACIFIC COAST HWY | 1603 W PCH LONG BEACH | Long Beach | Long beach, CA

Database(s) : [CALEPA SITES - CA, EPA LUST, ERNS, FRS, HIST CHMIRS - CA, LUST REG 4 - CA, UST_CITY OF LONG BEACH - CA, WDS - CA]

Envirosite ID: 323200
EPA ID: N/R

CALEPA SITES - CA

Facility Name :	EXPRESS MINI MART TRUCKING STOP
Facility Address :	1603 PACIFIC COAST HWY W, LONG BEACH, 90810
Site ID :	201828
EI ID :	T0603701915
EI Description :	Leaking Underground Storage Tank Cleanup Site
Latitude :	33.789962
Longitude :	-118.213845
Agency Hyperlink :	Click here for hyperlink provided by the agency.
Last Date in Agency List :	2021-08-26

EPA LUST

Facility Name :	EXPRESS MINI MART TRUCKING STOP
Facility Address :	1603 PACIFIC COAST HWY W, LONG BEACH, California 90810
County :	N/R
Facility ID :	N/R
LUST ID :	CAT0603701915
Reported Date :	N/R
Status :	No Further Action
Substance :	N/R
Closed With Residual Contamination (Tribal Only):	N/R
NFA_Letter (Tribal Only) :	N/R
Tribe (Tribal Only) :	N/R
EPA Region :	9
Estimated Population within 1500ft :	2696
Estimated Private Domestic Wells within 1500ft:	0
Within Source Water Protection Area (SPA):	No
SPA Public Water System and Facility ID:	N/R
SPA Water Type :	N/R
SPA Facility Type :	N/R
SPA HUC12 :	N/R
Within Groundwater Wellhead Protection Area (WHPA):	Yes
WHPA Public Water System and Facility ID:	CA1910033_11576
WHPA Water Type :	GW
WHPA Facility Type :	WL
WHPA HUC12 :	180701060701
Within Estimated 100-year Floodplain:	No
Latitude :	33.78989
Longitude :	-118.21416
Last Date in Agency List :	2021-08-27

Map Id: M95
Direction: WNW
Distance: 0.114 mi., 604 ft.
Elevation: 12 ft.
Relative: Lower

Site Name : EXPRESS MINI MART TRUCKING STOP | 712530 | PCH TRUCK
1603 PACIFIC COAST HWY W | 1603 WEST PACIFIC COAST HWY | 1603 W PCH LONG BEACH | Long Beach | Long beach, CA

Database(s) : [CALEPA SITES - CA, EPA LUST, ERNS, FRS, HIST CHMIRS - CA, LUST REG 4 - CA, UST_CITY OF LONG BEACH - CA, WDS - CA] ***(cont.)***

Envirosite ID: 323200
EPA ID: N/R

ERNS

Facility Address :	1603 WEST PACIFIC COAST HWY, LONG BEACH, CA
County :	LOS ANGELES

Incident Information

Incident Date Time :	2008-07-21 22:30:00
Type of Incident :	MOBILE
Incident Cause :	EQUIPMENT FAILURE
Incident DTG :	OCCURRED
Incident Location :	ACROSS FROM A GAS STATION
Sequence Number :	878060
Potential Flag :	N
Description of Incident :	CALLER IS REPORTING A MATERIAL RELEASE FROM A TRACTOR TRAILER TRUCK DUE TO A LEAK IN THE SADDLE TANK. CALLER SUSPECTS THE TRUCK WAS PARKED WHEN THE LEAK TOOK PLACE. CALLER DOES NOT KNOW EXACTLY WHO THE TRUCK BELONGS TO AT THIS TIME. TIME OF INCIDENT: 2230 PST.
Last Date in Agency List :	2015-12-23

Incident Response Summary

Date Time Received :	2008-07-22 02:03:41
Date Time Completed :	2008-07-22 02:09:27
Call Type :	Incident
Source :	TELEPHONE
Responsible Company :	N/R
Responsible Org Type :	UNKNOWN
Responsible City :	N/R
Responsible State :	XX
Responsible Zip :	N/R

Incident Details Summary

Remedial Action :	THE MATERIAL WAS CONTAINED AND CLEAN UP IS UNDERWAY
Medium :	STORM DRAIN > PACIFIC OCEAN, ASPHALT
Medium Description :	WATER
Body of Water :	STORM DRAIN
Weather Conditions :	CLEAR
Water Temperature :	N/R
Water Supply Contaminated :	N
Waterway Closed :	N
Waterway Description :	N/R

Map Id: M95
Direction: WNW
Distance: 0.114 mi., 604 ft.
Elevation: 12 ft.
Relative: Lower

Site Name : EXPRESS MINI MART TRUCKING STOP | 712530 | PCH TRUCK
1603 PACIFIC COAST HWY W | 1603 WEST PACIFIC COAST HWY | 1603 W PCH
LONG BEACH | Long Beach | Long beach, CA

Database(s) : [CALEPA SITES - CA, EPA LUST, ERNS, FRS, HIST CHMIRS - CA, LUST REG 4 - CA, UST_CITY OF LONG BEACH - CA, WDS - CA] ***(cont.)***

Envirosite ID: 323200
EPA ID: N/R

ERNS ***(cont.)***

Additional Incident Details Summary

Actual Amount :	N/R
Actual Amount Units :	N/R
Capacity of Tank :	N/R
Capacity of Tank Units :	N/R
Continuous Release Begin Date :	N/R
Continuous Release End Date :	N/R
Continuous Release Change Date :	N/R
Continuous Release Permit :	N/R
Continuous Release Type :	N/R
Description of Tank :	N/R
Device Operational :	Y
DOT Crossing Number :	N/R
DOT Regulated :	U
NPDES :	N/R
NPDES Compliance :	U
Pipeline Aboveground :	ABOVE
Pipeline Covered :	U
Pipeline Type :	N/R
Tank ID :	N/R
Tank Regulated :	U
Tank Regulated by :	N/R

Materials Involved Summary

Name of Material :	OIL: DIESEL
CAS Number :	000000-00-0
Amount of Material :	20
Unit of Measure :	GALLON(S)
UN Number :	N/R
CHRIS Code :	ODS
Reached Water :	YES
Amount in Water :	3
Unit of Measure (Reach Water) :	GALLON(S)

Additional Materials Involved Summary

Name of Material :	N/R
CAS Number :	N/R
CHRIS Code :	N/R
Upper Bounds :	N/R
Upper Bounds Unit :	N/R
Upper Bounds Rate :	N/R

Map Id: M95
Direction: WNW
Distance: 0.114 mi., 604 ft.
Elevation: 12 ft.
Relative: Lower

Site Name : EXPRESS MINI MART TRUCKING STOP | 712530 | PCH TRUCK
1603 PACIFIC COAST HWY W | 1603 WEST PACIFIC COAST HWY | 1603 W PCH
LONG BEACH | Long Beach | Long beach, CA

Database(s) : [CALEPA SITES - CA, EPA LUST, ERNS, FRS, HIST CHMIRS - CA, LUST REG 4 - CA, UST_CITY OF LONG BEACH - CA, WDS - CA] ***(cont.)***

Envirosite ID: 323200
EPA ID: N/R

ERNS ***(cont.)***

Trains Details

Train Name Number :	N/R
Train Type :	N/R
Train Speed :	N/R
Train Direction :	N/R
Number Locomotives :	N/R
Number Cars :	N/R
Number Derailed :	N/R
Track Speed :	N/R
Railroad Name :	N/R
Non Compliance with Hazmat :	N/R

Derailed Units Summary

Train Name Number :	N/R
Car Number :	N/R
Car Content :	N/R
Position in Train :	N/R
Derailed Type :	N/R

Vessels Details

Vessel Name :	N/R
Vessel Type :	N/R
Vessel Length :	N/R
Hull Construction :	N/R
Fuel Capacity :	N/R
Fuel on Board :	N/R
Cargo Capacity :	N/R
Cargo on Board :	N/R
Is Vessel Aground :	N/R
Flag :	N/R
Breadth :	N/R
Draught :	N/R
Fuel Capacity Units :	N/R
Fuel on Board Units :	N/R
Cargo Capacity Units :	N/R
Cargo on Board Units :	N/R

Mobile Details

Vehicle Own Fuel Capacity :	N/R
Cargo Capacity :	0
Amount of Cargo on Board :	0
Hazmat Carrier :	U
Carrier Licensed :	U
Noncompliance with Hazmat :	U

Map Id: M95
Direction: WNW
Distance: 0.114 mi., 604 ft.
Elevation: 12 ft.
Relative: Lower

Site Name : EXPRESS MINI MART TRUCKING STOP | 712530 | PCH TRUCK
1603 PACIFIC COAST HWY W | 1603 WEST PACIFIC COAST HWY | 1603 W PCH LONG BEACH | Long Beach | Long beach, CA

Database(s) : [CALEPA SITES - CA, EPA LUST, ERNS, FRS, HIST CHMIRS - CA, LUST REG 4 - CA, UST_CITY OF LONG BEACH - CA, WDS - CA] ***(cont.)***

Envirosite ID: 323200
EPA ID: N/R

ERNS ***(cont.)***

Mobile Type :	TRACTOR TRAILER TRUCK
Cargo Capacity Units :	UNKNOWN AMOUNT
Amount of Cargo on Board Units :	UNKNOWN AMOUNT
Vehicle Year :	N/R
Vehicle Make :	N/R
Vehicle Model :	N/R
Vehicle Number :	CA - 9D35199
Trailer Number :	UNKNOWN
Facility Address :	1603 WEST PCH, LONG BEACH, CA
County :	LOS ANGELES

Incident Information

Incident Date Time :	1997-09-27 11:21:00
Type of Incident :	MOBILE
Incident Cause :	EQUIPMENT FAILURE
Incident DTG :	DISCOVERED
Incident Location :	N/R
Sequence Number :	405304
Potential Flag :	N/R
Description of Incident :	0SADDLE TANK ON SEMI TRUCK / TANK OVERFILLED DUE TO FAILURE OF FUELINGNOZZEL TO SHUTOFF
Last Date in Agency List :	2015-12-23

Incident Response Summary

Date Time Received :	1997-09-27 14:57:00
Date Time Completed :	1997-09-27 15:01:00
Call Type :	Incident
Source :	UNAVAILABLE
Responsible Company :	LONG BEACH MINIMART TRUCK
Responsible Org Type :	PRIVATE ENTERPRISE
Responsible City :	LONG BEACH
Responsible State :	CA
Responsible Zip :	N/R

Incident Details Summary

Remedial Action :	N/R
Medium :	STORM DRAINS
Medium Description :	WATER
Body of Water :	N/R
Weather Conditions :	N/R

Map Id: M95
Direction: WNW
Distance: 0.114 mi., 604 ft.
Elevation: 12 ft.
Relative: Lower

Site Name : EXPRESS MINI MART TRUCKING STOP | 712530 | PCH TRUCK
1603 PACIFIC COAST HWY W | 1603 WEST PACIFIC COAST HWY | 1603 W PCH
LONG BEACH | Long Beach | Long beach, CA

Database(s) : [CALEPA SITES - CA, EPA LUST, ERNS, FRS, HIST CHMIRS - CA, LUST REG 4 - CA, UST_CITY OF LONG BEACH - CA, WDS - CA] ***(cont.)***

Envirosite ID: 323200
EPA ID: N/R

ERNS ***(cont.)***

Water Temperature :	N/R
Water Supply Contaminated :	N/R
Waterway Closed :	N/R
Waterway Description :	N/R

Additional Incident Details Summary

Actual Amount :	N/R
Actual Amount Units :	N/R
Capacity of Tank :	N/R
Capacity of Tank Units :	N/R
Continuous Release Begin Date :	N/R
Continuous Release End Date :	N/R
Continuous Release Change Date :	N/R
Continuous Release Permit :	N/R
Continuous Release Type :	N/R
Description of Tank :	N/R
Device Operational :	Y
DOT Crossing Number :	N/R
DOT Regulated :	U
NPDES :	N/R
NPDES Compliance :	U
Pipeline Aboveground :	ABOVE
Pipeline Covered :	U
Pipeline Type :	UNKNOWN
Tank ID :	N/R
Tank Regulated :	U
Tank Regulated by :	N/R

Materials Involved Summary

Name of Material :	OIL: DIESEL
CAS Number :	N/R
Amount of Material :	100
Unit of Measure :	GALLON(S)
UN Number :	N/R
CHRIS Code :	ODS
Reached Water :	YES
Amount in Water :	100
Unit of Measure (Reach Water) :	GALLON(S)

Additional Materials Involved Summary

Name of Material :	N/R
CAS Number :	N/R
CHRIS Code :	N/R
Upper Bounds :	N/R

Map Id: M95
Direction: WNW
Distance: 0.114 mi., 604 ft.
Elevation: 12 ft.
Relative: Lower

Site Name : EXPRESS MINI MART TRUCKING STOP | 712530 | PCH TRUCK
1603 PACIFIC COAST HWY W | 1603 WEST PACIFIC COAST HWY | 1603 W PCH
LONG BEACH | Long Beach | Long beach, CA

Database(s) : [CALEPA SITES - CA, EPA LUST, ERNS, FRS, HIST CHMIRS - CA, LUST REG 4 - CA, UST_CITY OF LONG BEACH - CA, WDS - CA] ***(cont.)***

Envirosite ID: 323200
EPA ID: N/R

ERNS ***(cont.)***

Upper Bounds Unit :	N/R
Upper Bounds Rate :	N/R

Trains Details

Train Name Number :	N/R
Train Type :	N/R
Train Speed :	N/R
Train Direction :	N/R
Number Locomotives :	N/R
Number Cars :	N/R
Number Derailed :	N/R
Track Speed :	N/R
Railroad Name :	N/R
Non Compliance with Hazmat :	N/R

Derailed Units Summary

Train Name Number :	N/R
Car Number :	N/R
Car Content :	N/R
Position in Train :	N/R
Derailed Type :	N/R

Vessels Details

Vessel Name :	N/R
Vessel Type :	N/R
Vessel Length :	N/R
Hull Construction :	N/R
Fuel Capacity :	N/R
Fuel on Board :	N/R
Cargo Capacity :	N/R
Cargo on Board :	N/R
Is Vessel Aground :	N/R
Flag :	N/R
Breadth :	N/R
Draught :	N/R
Fuel Capacity Units :	N/R
Fuel on Board Units :	N/R
Cargo Capacity Units :	N/R
Cargo on Board Units :	N/R

Map Id: M95
Direction: WNW
Distance: 0.114 mi., 604 ft.
Elevation: 12 ft.
Relative: Lower

Site Name : EXPRESS MINI MART TRUCKING STOP | 712530 | PCH TRUCK
1603 PACIFIC COAST HWY W | 1603 WEST PACIFIC COAST HWY | 1603 W PCH LONG BEACH | Long Beach | Long beach, CA

Database(s) : [CALEPA SITES - CA, EPA LUST, ERNS, FRS, HIST CHMIRS - CA, LUST REG 4 - CA, UST_CITY OF LONG BEACH - CA, WDS - CA] ***(cont.)***

Envirosite ID: 323200
EPA ID: N/R

ERNS ***(cont.)***

Mobile Details

Vehicle Own Fuel Capacity :	N/R
Cargo Capacity :	N/R
Amount of Cargo on Board :	N/R
Hazmat Carrier :	U
Carrier Licensed :	U
Noncompliance with Hazmat :	U
Mobile Type :	UNKNOWN
Cargo Capacity Units :	N/R
Amount of Cargo on Board Units :	N/R
Vehicle Year :	N/R
Vehicle Make :	N/R
Vehicle Model :	N/R
Vehicle Number :	UNKNOWN1
Trailer Number :	N/R
Facility Address :	1603 W. PACIFIC COAST HWY, LONG BEACH, CA
County :	LOS ANGELES

Incident Information

Incident Date Time :	2008-02-04 12:24:00
Type of Incident :	FIXED
Incident Cause :	UNKNOWN
Incident DTG :	DISCOVERED
Incident Location :	N/R
Sequence Number :	861469
Potential Flag :	N
Description of Incident :	CALLER REPORTED THAT RAW SEWAGE RELEASED INTO A STORM DRAIN DUE TO A SEWER LINE THAT BACKED UP DUE TO UNKNOWN CAUSES.
Last Date in Agency List :	2015-12-23

Incident Response Summary

Date Time Received :	2008-02-04 15:59:45
Date Time Completed :	2008-02-04 16:08:57
Call Type :	Incident
Source :	TELEPHONE
Responsible Company :	CITY OF LONG BEACH WATER DEPARTMENT
Responsible Org Type :	LOCAL GOVERNMENT
Responsible City :	LONG BEACH
Responsible State :	CA
Responsible Zip :	N/R

Map Id: M95
Direction: WNW
Distance: 0.114 mi., 604 ft.
Elevation: 12 ft.
Relative: Lower

Site Name : EXPRESS MINI MART TRUCKING STOP | 712530 | PCH TRUCK
1603 PACIFIC COAST HWY W | 1603 WEST PACIFIC COAST HWY | 1603 W PCH
LONG BEACH | Long Beach | Long beach, CA

Database(s) : [CALEPA SITES - CA, EPA LUST, ERNS, FRS, HIST CHMIRS - CA, LUST REG 4 - CA, UST_CITY OF LONG BEACH - CA, WDS - CA] ***(cont.)***

Envirosite ID: 323200
EPA ID: N/R

ERNS ***(cont.)***

Incident Details Summary

Remedial Action :	WATER DEPARTMENT IS ON SCENE, HEALTH DEPT EN ROUTE, OCEAN BLUE HAS BEEN CONTACTED FOR CLEAN UP
Medium :	STORM DRAIN
Medium Description :	WATER
Body of Water :	STORM DRAIN
Weather Conditions :	PARTLY CLOUDY
Water Temperature :	N/R
Water Supply Contaminated :	N
Waterway Closed :	N
Waterway Description :	N/R

Additional Incident Details Summary

Actual Amount :	N/R
Actual Amount Units :	N/R
Capacity of Tank :	N/R
Capacity of Tank Units :	N/R
Continuous Release Begin Date :	N/R
Continuous Release End Date :	N/R
Continuous Release Change Date :	N/R
Continuous Release Permit :	N/R
Continuous Release Type :	N/R
Description of Tank :	N/R
Device Operational :	Y
DOT Crossing Number :	N/R
DOT Regulated :	U
NPDES :	N/R
NPDES Compliance :	U
Pipeline Aboveground :	ABOVE
Pipeline Covered :	U
Pipeline Type :	N/R
Tank ID :	N/R
Tank Regulated :	U
Tank Regulated by :	N/R

Materials Involved Summary

Name of Material :	RAW SEWAGE
CAS Number :	000000-00-0
Amount of Material :	0
Unit of Measure :	GALLON(S)
UN Number :	N/R
CHRIS Code :	NCC
Reached Water :	YES
Amount in Water :	0

Map Id: M95
Direction: WNW
Distance: 0.114 mi., 604 ft.
Elevation: 12 ft.
Relative: Lower

Site Name : EXPRESS MINI MART TRUCKING STOP | 712530 | PCH TRUCK
1603 PACIFIC COAST HWY W | 1603 WEST PACIFIC COAST HWY | 1603 W PCH
LONG BEACH | Long Beach | Long beach, CA

Database(s) : [CALEPA SITES - CA, EPA LUST, ERNS, FRS, HIST CHMIRS - CA, LUST REG 4 - CA, UST_CITY OF LONG BEACH - CA, WDS - CA] ***(cont.)***

Envirosite ID: 323200
EPA ID: N/R

ERNS ***(cont.)***

Unit of Measure (Reach Water) :	GALLON(S)

Additional Materials Involved Summary

Name of Material :	N/R
CAS Number :	N/R
CHRIS Code :	N/R
Upper Bounds :	N/R
Upper Bounds Unit :	N/R
Upper Bounds Rate :	N/R

Trains Details

Train Name Number :	N/R
Train Type :	N/R
Train Speed :	N/R
Train Direction :	N/R
Number Locomotives :	N/R
Number Cars :	N/R
Number Derailed :	N/R
Track Speed :	N/R
Railroad Name :	N/R
Non Compliance with Hazmat :	N/R

Derailed Units Summary

Train Name Number :	N/R
Car Number :	N/R
Car Content :	N/R
Position in Train :	N/R
Derailed Type :	N/R

Vessels Details

Vessel Name :	N/R
Vessel Type :	N/R
Vessel Length :	N/R
Hull Construction :	N/R
Fuel Capacity :	N/R
Fuel on Board :	N/R
Cargo Capacity :	N/R
Cargo on Board :	N/R
Is Vessel Aground :	N/R
Flag :	N/R
Breadth :	N/R
Draught :	N/R

Map Id: M95
Direction: WNW
Distance: 0.114 mi., 604 ft.
Elevation: 12 ft.
Relative: Lower

Site Name : EXPRESS MINI MART TRUCKING STOP | 712530 | PCH TRUCK
1603 PACIFIC COAST HWY W | 1603 WEST PACIFIC COAST HWY | 1603 W PCH
LONG BEACH | Long Beach | Long beach, CA

Database(s) : [CALEPA SITES - CA, EPA LUST, ERNS, FRS, HIST CHMIRS - CA, LUST REG 4 - CA, UST_CITY OF LONG BEACH - CA, WDS - CA] ***(cont.)***

Envirosite ID: 323200
EPA ID: N/R

ERNS ***(cont.)***

Fuel Capacity Units :	N/R
Fuel on Board Units :	N/R
Cargo Capacity Units :	N/R
Cargo on Board Units :	N/R

Mobile Details

Vehicle Own Fuel Capacity :	N/R
Cargo Capacity :	N/R
Amount of Cargo on Board :	N/R
Hazmat Carrier :	N/R
Carrier Licensed :	N/R
Noncompliance with Hazmat :	N/R
Mobile Type :	N/R
Cargo Capacity Units :	N/R
Amount of Cargo on Board Units :	N/R
Vehicle Year :	N/R
Vehicle Make :	N/R
Vehicle Model :	N/R
Vehicle Number :	N/R
Trailer Number :	N/R

FRS

Facility Name :	EXPRESS MINI MART TRUCKING STOP
Facility Address :	1603 PACIFIC COAST HWY W, LONG BEACH, CA 90810
County :	LOS ANGELES

Site Details

Registry ID :	110065666210
FRS Facility URL :	Click here for hyperlink provided by the agency.
Last Date in Agency List :	2021-07-17

Source Description

Source Description :

The California Environmental Protection Agency (CalEPA) has recently implemented a new data warehouse system (nSite). This data warehouse combines and merges facility and site information from five different systems managed within CalEPA. The five systems are: California Environmental Reporting System (CERS), EnviroStor, GeoTracker, California Integrated Water Quality System (CIWQS), and Toxic Release Inventory (TRI).

Map Id: M95
Direction: WNW
Distance: 0.114 mi., 604 ft.
Elevation: 12 ft.
Relative: Lower

Site Name : EXPRESS MINI MART TRUCKING STOP | 712530 | PCH TRUCK
1603 PACIFIC COAST HWY W | 1603 WEST PACIFIC COAST HWY | 1603 W PCH LONG BEACH | Long Beach | Long beach, CA

Database(s) : [CALEPA SITES - CA, EPA LUST, ERNS, FRS, HIST CHMIRS - CA, LUST REG 4 - CA, UST_CITY OF LONG BEACH - CA, WDS - CA] ***(cont.)***

Envirosite ID: 323200
EPA ID: N/R

FRS ***(cont.)***

FRS Environmental Interest
Source and System ID : CA-ENVIROVIEW - 201828

HIST CHMIRS - CA

Facility Address :	1603 West Pacific Coast Hwy, Long beach
County :	Los Angeles County
Notified Date :	2008-07-21 23:11:00
Control Number :	08-5342
Substance 1 :	Diesel
Quantity 1 :	20
Measure 1 :	Gal(s)
Type 1 :	PETROLEUM
Pipeline 1 :	N/R
Vessel 1 (300 Tons) :	N/R
Substance 2 :	N/R
Quantity 2 :	N/R
Measure 2 :	N/R
Type 2 :	N/R
Pipeline 2 :	N/R
Vessel 2 (300 Tons) :	N/R
Substance 3 :	N/R
Quantity 3 :	N/R
Measure 3 :	N/R
Type 3 :	N/R
Pipeline 3 :	N/R
Vessel 3 (300 Tons) :	N/R

Description :

Per NRC report #878060, "Caller is reporting a material release from a tractor trailer truck due to a leak in the saddle tank. Caller suspects the truck was parked when the leak took place. Caller does not know exactly who the truck belongs to at this time. Time of incident: 2230 pst". Remedial actions: "The material was contained and clean up is underway". "20 gallons released, 3 gallons in water"

Contained :	Unknown
Water? :	Yes
Water Way :	Storm Drain
Incident Date :	2008-07-21
Time :	2230
Spill Site :	Road
Site :	Storm Drain
Cause :	N/R
Other Causes :	N/R
Injuries (Y/N) :	N/R
Injuries Number :	0
Fatal (Y/N) :	N/R
Fatal Number :	0

Map Id: M95
Direction: WNW
Distance: 0.114 mi., 604 ft.
Elevation: 12 ft.
Relative: Lower

Site Name : EXPRESS MINI MART TRUCKING STOP | 712530 | PCH TRUCK
1603 PACIFIC COAST HWY W | 1603 WEST PACIFIC COAST HWY | 1603 W PCH
LONG BEACH | Long Beach | Long beach, CA

Database(s) : [CALEPA SITES - CA, EPA LUST, ERNS, FRS, HIST CHMIRS - CA, LUST REG 4 - CA, UST_CITY OF LONG BEACH - CA, WDS - CA] ***(cont.)***

Envirosite ID: 323200
EPA ID: N/R

HIST CHMIRS - CA ***(cont.)***

Evacs (Y/N) :	N/R
Evacs Number :	0
Cleanup :	Unknown
Admin Agency :	Long Beach Fire Department
Facility Address :	1603 West Pacific Coast Hwy, Long Beach, 90801
County :	Los Angeles County
Notified Date :	2008-02-06 07:07:00
Control Number :	08-1107
Substance 1 :	Sewage
Quantity 1 :	35
Measure 1 :	Gal(s)
Type 1 :	SEWAGE
Pipeline 1 :	N/R
Vessel 1 (300 Tons) :	N/R
Substance 2 :	N/R
Quantity 2 :	N/R
Measure 2 :	N/R
Type 2 :	N/R
Pipeline 2 :	N/R
Vessel 2 (300 Tons) :	N/R
Substance 3 :	N/R
Quantity 3 :	N/R
Measure 3 :	N/R
Type 3 :	N/R
Pipeline 3 :	N/R
Vessel 3 (300 Tons) :	N/R
Description :	RP states a blockage caused a release of approximately 35 gallons of sewage through a manhole into a storm drain which flows into a catch basin.
Contained :	Yes
Water? :	Yes
Water Way :	Storm drain
Incident Date :	2008-02-04
Time :	1230
Spill Site :	Road
Site :	Storm drain
Cause :	N/R
Other Causes :	N/R
Injuries (Y/N) :	N/R
Injuries Number :	0
Fatal (Y/N) :	N/R
Fatal Number :	0
Evacs (Y/N) :	N/R
Evacs Number :	0

Map Id: M95
Direction: WNW
Distance: 0.114 mi., 604 ft.
Elevation: 12 ft.
Relative: Lower

Site Name : EXPRESS MINI MART TRUCKING STOP | 712530 | PCH TRUCK
1603 PACIFIC COAST HWY W | 1603 WEST PACIFIC COAST HWY | 1603 W PCH LONG BEACH | Long Beach | Long beach, CA

Database(s) : [CALEPA SITES - CA, EPA LUST, ERNS, FRS, HIST CHMIRS - CA, LUST REG 4 - CA, UST_CITY OF LONG BEACH - CA, WDS - CA] ***(cont.)***

Envirosite ID: 323200
EPA ID: N/R

HIST CHMIRS - CA ***(cont.)***

Cleanup :	Contractor
Admin Agency :	Long Beach Fire Department
Facility Address :	1603 W Pacific Coast Hwy, Long Beach
County :	Los Angeles County
Notified Date :	2008-02-04 13:10:00
Control Number :	08-1067
Substance 1 :	Sewage
Quantity 1 :	200
Measure 1 :	Gal(s)
Type 1 :	SEWAGE
Pipeline 1 :	N/R
Vessel 1 (300 Tons) :	N/R
Substance 2 :	N/R
Quantity 2 :	N/R
Measure 2 :	N/R
Type 2 :	N/R
Pipeline 2 :	N/R
Vessel 2 (300 Tons) :	N/R
Substance 3 :	N/R
Quantity 3 :	N/R
Measure 3 :	N/R
Type 3 :	N/R
Pipeline 3 :	N/R
Vessel 3 (300 Tons) :	N/R
Description :	CALLER REPORTED THAT RAW SEWAGE RELEASED INTO A STORM DRAIN DUE TO A SEWER LINE THAT BACKED UP DUE TO UNKNOWN CAUSES. WATER DEPARTMENT IS ON SCENE, HEALTH DEPT EN ROUTE, OCEAN BLUE HAS BEEN CONTACTED FOR CLEAN UP.
Contained :	Yes
Water? :	Yes
Water Way :	Storm Drain
Incident Date :	2008-02-04
Time :	1224
Spill Site :	Road
Site :	Storm Drain
Cause :	N/R
Other Causes :	N/R
Injuries (Y/N) :	N/R
Injuries Number :	0
Fatal (Y/N) :	N/R
Fatal Number :	0
Evacs (Y/N) :	N/R
Evacs Number :	0
Cleanup :	Contractor

Map Id: M95
Direction: WNW
Distance: 0.114 mi., 604 ft.
Elevation: 12 ft.
Relative: Lower

Site Name : EXPRESS MINI MART TRUCKING STOP | 712530 | PCH TRUCK
1603 PACIFIC COAST HWY W | 1603 WEST PACIFIC COAST HWY | 1603 W PCH LONG BEACH | Long Beach | Long beach, CA

Database(s) : [CALEPA SITES - CA, EPA LUST, ERNS, FRS, HIST CHMIRS - CA, LUST REG 4 - CA, UST_CITY OF LONG BEACH - CA, WDS - CA] ***(cont.)***

Envirosite ID: 323200
EPA ID: N/R

HIST CHMIRS - CA ***(cont.)***

Admin Agency :	Long Beach Fire Department
Facility Address :	1603 W. PCH, LONG BEACH
County :	Los Angeles County
Notified Date :	1997-09-27 11:53:21
Control Number :	97-3819
Substance 1 :	DIESEL
Quantity 1 :	100
Measure 1 :	N/R
Type 1 :	N/R
Pipeline 1 :	N/R
Vessel 1 (300 Tons) :	N/R
Substance 2 :	N/R
Quantity 2 :	N/R
Measure 2 :	N/R
Type 2 :	N/R
Pipeline 2 :	N/R
Vessel 2 (300 Tons) :	N/R
Substance 3 :	N/R
Quantity 3 :	N/R
Measure 3 :	N/R
Type 3 :	N/R
Pipeline 3 :	N/R
Vessel 3 (300 Tons) :	N/R
Description :	TRUCKER FUELING TANK AND NOZZLE FAILED TO SHUT OFF.
Contained :	Yes
Water? :	Yes
Water Way :	STORM DRAIN
Incident Date :	1997-09-27
Time :	N/R
Spill Site :	Other
Site :	N/R
Cause :	N/R
Other Causes :	N/R
Injuries (Y/N) :	N/R
Injuries Number :	0
Fatal (Y/N) :	N/R
Fatal Number :	0
Evacs (Y/N) :	N/R
Evacs Number :	0
Cleanup :	Co HEALTH
Admin Agency :	Long Beach Fire Department

LUST REG 4 - CA

Facility Name :	EXPRESS MINI MART TRUCKING STOP
Facility Address :	1603 PACIFIC COAST HWY W, LONG BEACH, CA 90810

Map Id: M95
Direction: WNW
Distance: 0.114 mi., 604 ft.
Elevation: 12 ft.
Relative: Lower

Site Name : EXPRESS MINI MART TRUCKING STOP | 712530 | PCH TRUCK
1603 PACIFIC COAST HWY W | 1603 WEST PACIFIC COAST HWY | 1603 W PCH
LONG BEACH | Long Beach | Long beach, CA

Database(s) : [CALEPA SITES - CA, EPA LUST, ERNS, FRS, HIST CHMIRS - CA, LUST REG 4 - CA, UST_CITY OF LONG BEACH - CA, WDS - CA] ***(cont.)***

Envirosite ID: 323200
EPA ID: N/R

LUST REG 4 - CA ***(cont.)***

County :	Los Angeles

Site Details

Status Date :	2007-07-02
Status :	Completed - Case Closed
Begin Date :	1999-01-04
Global ID :	T0603701915
Region :	REGION 4
Site History :	N/R
RB Case Number :	908100216
Potential Media Affected :	Aquifer used for drinking water supply
Potential Contaminants of Concern :	Gasoline
Local Agency :	LONG BEACH, CITY OF
Local Case Number :	N/R
Lead Agency :	LOS ANGELES RWQCB (REGION 4)
File Location :	Regional Board Warehouse
CUF Case :	YES
Caseworker :	JW
Case Type :	LUST Cleanup Site
How Discovered :	* TR
How Discovered Description :	N/R
Stop Method :	N/R
Stop Description :	N/R
Calwater Watershed Name :	Los Angeles River - Los Angeles (412.10)
DWR Groundwater Subbasin Name :	Coastal Plain Of Los Angeles - West Coast (4-011.03)
Disadvantaged Community :	N/R
Latitude :	33.789962
Longitude :	-118.213846
Agency URL :	Click here for hyperlink provided by the agency.
Last Date in Agency List :	2021-09-08

Contacts Summary

Global ID :	T0603701915
Contact Name :	CARMEN PIRO
Contact Type :	Local Agency Caseworker
Organization Name :	LONG BEACH, CITY OF
Address :	2525 GRAND AVE.
City :	LONG BEACH
Phone Number :	5625704137
Email :	carmen.piro@longbeach.gov

Global ID :	T0603701915
Contact Name :	JIMMIE WOO
Contact Type :	Regional Board Caseworker
Organization Name :	LOS ANGELES RWQCB (REGION 4)

Map Id: M95
Direction: WNW
Distance: 0.114 mi., 604 ft.
Elevation: 12 ft.
Relative: Lower

Site Name : EXPRESS MINI MART TRUCKING STOP | 712530 | PCH TRUCK
1603 PACIFIC COAST HWY W | 1603 WEST PACIFIC COAST HWY | 1603 W PCH LONG BEACH | Long Beach | Long beach, CA

Database(s) : [CALEPA SITES - CA, EPA LUST, ERNS, FRS, HIST CHMIRS - CA, LUST REG 4 - CA, UST_CITY OF LONG BEACH - CA, WDS - CA] ***(cont.)***

Envirosite ID: 323200
EPA ID: N/R

LUST REG 4 - CA ***(cont.)***

Address :	320 WEST 4TH STREET, SUITE 200
City :	LOS ANGELES
Phone Number :	2135766600
Email :	jwoo@waterboards.ca.gov

Regulatory Activities

Details for this site have been truncated due to the large number of available details for this site within this dataset. For the complete details for this site, contact your Envirosite account representative for a complimentary site report containing all of the details available.

Date :	2007-07-26
Global ID :	T0603701915
Action Type :	RESPONSE
Action :	Unknown

Date :	2007-07-02
Global ID :	T0603701915
Action Type :	ENFORCEMENT
Action :	Closure/No Further Action Letter

Date :	2007-06-06
Global ID :	T0603701915
Action Type :	ENFORCEMENT
Action :	Notification - Preclosure

Date :	2007-04-18
Global ID :	T0603701915
Action Type :	ENFORCEMENT
Action :	Site Visit / Inspection / Sampling

Date :	2007-01-15
Global ID :	T0603701915
Action Type :	RESPONSE
Action :	Monitoring Report - Quarterly

Date :	2006-10-15
Global ID :	T0603701915
Action Type :	RESPONSE
Action :	Monitoring Report - Quarterly

Map Id: M95
Direction: WNW
Distance: 0.114 mi., 604 ft.
Elevation: 12 ft.
Relative: Lower

Site Name : EXPRESS MINI MART TRUCKING STOP | 712530 | PCH TRUCK
1603 PACIFIC COAST HWY W | 1603 WEST PACIFIC COAST HWY | 1603 W PCH LONG BEACH | Long Beach | Long beach, CA

Database(s) : [CALEPA SITES - CA, EPA LUST, ERNS, FRS, HIST CHMIRS - CA, LUST REG 4 - CA, UST_CITY OF LONG BEACH - CA, WDS - CA] ***(cont.)***

Envirosite ID: 323200
EPA ID: N/R

LUST REG 4 - CA ***(cont.)***

Date :	2006-07-15
Global ID :	T0603701915
Action Type :	RESPONSE
Action :	Monitoring Report - Quarterly
Date :	2004-10-15
Global ID :	T0603701915
Action Type :	RESPONSE
Action :	Monitoring Report - Quarterly
Date :	2004-07-15
Global ID :	T0603701915
Action Type :	RESPONSE
Action :	Monitoring Report - Quarterly
Date :	2004-04-15
Global ID :	T0603701915
Action Type :	RESPONSE
Action :	Monitoring Report - Quarterly

Status History

Status Date :	2007-07-02
Global ID :	T0603701915
Status :	Completed - Case Closed
Status Date :	2001-04-12
Global ID :	T0603701915
Status :	Open - Site Assessment
Status Date :	1999-08-31
Global ID :	T0603701915
Status :	Open - Site Assessment
Status Date :	1999-01-04
Global ID :	T0603701915
Status :	Open - Verification Monitoring
Status Date :	1999-01-04
Global ID :	T0603701915
Status :	Open - Case Begin Date

Map Id: M95
Direction: WNW
Distance: 0.114 mi., 604 ft.
Elevation: 12 ft.
Relative: Lower

Site Name : EXPRESS MINI MART TRUCKING STOP | 712530 | PCH TRUCK
1603 PACIFIC COAST HWY W | 1603 WEST PACIFIC COAST HWY | 1603 W PCH LONG BEACH | Long Beach | Long beach, CA

Database(s) : [CALEPA SITES - CA, EPA LUST, ERNS, FRS, HIST CHMIRS - CA, LUST REG 4 - CA, UST_CITY OF LONG BEACH - CA, WDS - CA] ***(cont.)***

Envirosite ID: 323200
EPA ID: N/R

UST_CITY OF LONG BEACH - CA

Facility Name :	PCH Truck
Facility Address :	1603 W Pacific Coast
Underground Storage Tank(s) :	4
Gas :	N/R
Diesel :	Y
Waste :	N/R
Jet A :	N/R
Avgas :	N/R
Oil :	N/R
DGen :	N/R
Other :	N/R
Last Date in Agency List :	2019-12-31
Facility Name :	United
Facility Address :	1603 W PCH
Underground Storage Tank(s) :	4
Gas :	N/R
Diesel :	Y
Waste :	N/R
Jet A :	N/R
Avgas :	N/R
Oil :	N/R
DGen :	N/R
Other :	N/R
Last Date in Agency List :	2020-09-18

WDS - CA

Facility Address :	1603 Pacific Coast Highway, Long Beach, 90810
County :	Los Angeles
WDID :	4SSO11423
SSS Event ID :	712530
Spill Type :	Category 3
Start Date :	2008.02.04 12.30.00
Spill Address :	1603 Pacific Coast Highway, Long Beach, 90810
Spill Location Name :	Long Beach
Spill Location Description :	N/R
Agency :	Long Beach Water Dept
Collection System :	Long Beach Water Dept. CS (SSO program)

Map Id: M95
Direction: WNW
Distance: 0.114 mi., 604 ft.
Elevation: 12 ft.
Relative: Lower

Site Name : EXPRESS MINI MART TRUCKING STOP | 712530 | PCH TRUCK
1603 PACIFIC COAST HWY W | 1603 WEST PACIFIC COAST HWY | 1603 W PCH LONG BEACH | Long Beach | Long beach, CA

Database(s) : [CALEPA SITES - CA, EPA LUST, ERNS, FRS, HIST CHMIRS - CA, LUST REG 4 - CA, UST_CITY OF LONG BEACH - CA, WDS - CA] ***(cont.)***

Envirosite ID: 323200
EPA ID: N/R

WDS - CA ***(cont.)***

Overall Spill Description :	<Grease deposition (FOG)> caused 35.0 gallons of sewage to spill from <Manhole> at <Long Beach> to <Storm drain;Street/curb and gutter>. No surface water body affected.
Spill Cause :	Grease deposition (FOG)
Spill Cause Explaination :	N/R
Where Failure Occur :	N/R
Where Failure Occur Explaination :	N/R
Agency Notification Date :	2008.02.04 12.30.00
Operator Approval Date :	2008.02.04 12.45.00
Estimated End Date :	2008.02.04 12.50.00
Response Activities :	Cleaned-up (mitigated effects of spill);Contained all or portion of spill; Restored flow;Returned all or portion of spill to sanitary sewer system
Response Activities Explanation :	N/R
Response Complete Date :	2008.02.04 13.10.00
Appearance Point :	Manhole
Appearance Point Explanation :	N/R
Reach Surface :	No
Reach Surface Drainpipe :	Yes
Return to SSS :	No
Private Lateral Spill :	No
Final Spill Destination :	Storm drain;Street/curb and gutter
Final Spill Destination Explanation :	N/R
Spill Volume Reached Land :	0
Spill Volume Discharge A :	0
Spill Volume Discharge B :	0
Spill Volume Discharge C :	0
Spill Volume Discharge D :	0
Spill Volume Discharge E :	0
Spill Volume Discharge F :	0
Spill Volume Discharge G :	0
Spill Volume Discharge H :	0
Spill Volume :	35
Spill Volume Recover :	25
Spill Volume Reach Surface :	0
Spill Rate :	1
Region :	4
Certificate Person Name :	Robert C. Cheng
Certificate Person Title :	Deputy General Manager - Operations
Certificate Location :	Long Beach Water Department
Certificate ID :	109223
Certificate Date :	2009.12.16 00.00.00
Diameter of Sewer :	0
Material of Sewer Pipe :	N/R
Age Sewer Pipe :	0
Visual Inspection Result :	N/R
Health Warning Post :	No
Beach Impact :	NA

Map Id: M95
Direction: WNW
Distance: 0.114 mi., 604 ft.
Elevation: 12 ft.
Relative: Lower

Site Name : EXPRESS MINI MART TRUCKING STOP | 712530 | PCH TRUCK
1603 PACIFIC COAST HWY W | 1603 WEST PACIFIC COAST HWY | 1603 W PCH
LONG BEACH | Long Beach | Long beach, CA

Database(s) : [CALEPA SITES - CA, EPA LUST, ERNS, FRS, HIST CHMIRS - CA, LUST REG 4 - CA, UST_CITY OF LONG BEACH - CA, WDS - CA] ***(cont.)***

Envirosite ID: 323200
EPA ID: N/R

WDS - CA ***(cont.)***

Surface Water Impact :	NA
Ongoing Investigate :	No
Sample Analyzed for :	Not applicable to this spill
Sample Analyzed for Explaination :	N/R
Sample Reported to :	Not applicable to this spill
Sample Reported to Explaination :	N/R
Corrective Action :	Adjusted schedule/method of preventive maintenance
Response Correct Action Taken :	NA
OES Control Number :	81107
OES Called Date :	2008.02.06 07.05.00
Latitude :	33.790278
Longitude :	-118.213889
Last Date in Agency List :	2018-11-01

Map Id: K96
Direction: SW
Distance: 0.118 mi., 621 ft.
Elevation: 10 ft.
Relative: Lower

Site Name : CROSBY AND OVERTON | AMAZON ENVIRONMENTAL INC | Crosby & Overton, Inc. - Plant No. 3
1573 CANAL AVE
LONG BEACH, CA 90813

Database(s) : [CALEPA SITES - CA, ECHO, FRS, HAZNET - CA, HWG - CA, RCRA_NONGEN]

Envirosite ID: 586355
EPA ID: CAL000145930

CALEPA SITES - CA

Facility Name :	Crosby & Overton, Inc. - Plant No. 3
Facility Address :	1573 CANAL AVE, LONG BEACH, 90813
Site ID :	176552
EI ID :	10615942
EI Description :	Hazardous Waste Generator
Latitude :	33.786861
Longitude :	-118.213884
Agency Hyperlink :	Click here for hyperlink provided by the agency.
Last Date in Agency List :	2021-08-26

Site ID :	176552
EI ID :	10615942
EI Description :	Chemical Storage Facilities
Latitude :	33.786861
Longitude :	-118.213884
Agency Hyperlink :	Click here for hyperlink provided by the agency.

Map Id: K96
Direction: SW
Distance: 0.118 mi., 621 ft.
Elevation: 10 ft.
Relative: Lower

Site Name : CROSBY AND OVERTON | AMAZON ENVIRONMENTAL INC | Crosby & Overton, Inc. - Plant No. 3
1573 CANAL AVE
LONG BEACH, CA 90813

Database(s) : [CALEPA SITES - CA, ECHO, FRS, HAZNET - CA, HWG - CA, RCRA_NONGEN] ***(cont.)***

Envirosite ID: 586355
EPA ID: CAL000145930

CALEPA SITES - CA ***(cont.)***

Last Date in Agency List :	2021-08-26

ECHO

Facility Name :	CROSBY AND OVERTON
Facility Address :	1573 CANAL AVE, LONG BEACH, CA 90813
County :	LOS ANGELES
Last Inspection Date :	N/R
Registry ID :	110046388798
FIPS Code :	06037
EPA Region :	09
Inspection Count :	0
Last Inspection Days :	N/R
Informal Count :	0
Last Informal Action Date :	N/R
Formal Action Count :	0
Last Formal Action Date :	N/R
Total Penalties :	0
Penalty Count :	N/R
Last Penalty Date :	N/R
Last Penalty Amount :	N/R
QTRS IN NC :	0
Programs IN SNC :	0
Current Compliance Status :	No Violation Identified
Three-Year Compliance Status :	_____
Collection Method :	ADDRESS MATCHING-HOUSE NUMBER
Reference Point :	ENTRANCE POINT OF A FACILITY OR STATION
Accuracy Meters :	50
Derived Tribes :	N/R
Derived HUC :	18070105
Derived WBD :	N/R
Derived STCTY FIPS :	06037
Derived Zip :	90813
Derived CD113 :	47
Derived CB2010 :	060375755001037
MYRTK Universe :	NNN
NPDES IDs :	N/R
CWA Permit Types :	N/R
CWA Compliance Tracking :	N/R
CWA NAICS :	N/R
CWA SICS :	N/R
CWA Inspection Count :	N/R
CWA Last Inspection Days :	N/R
CWA Informal Count :	N/R
CWA Formal Action Count :	N/R
CWA Last Formal Action Date :	N/R
CWA Penalties :	N/R
CWA Last Penalty Date :	N/R
CWA Last Penalty Amount :	N/R
CWA Quarters IN NC :	N/R
CWA Current Compliance Status :	N/R
CWA Current SNC Flag :	N

Map Id: K96
Direction: SW
Distance: 0.118 mi., 621 ft.
Elevation: 10 ft.
Relative: Lower

Site Name : CROSBY AND OVERTON | AMAZON ENVIRONMENTAL INC | Crosby & Overton, Inc. - Plant No. 3
1573 CANAL AVE
LONG BEACH, CA 90813

Database(s) : [CALEPA SITES - CA, ECHO, FRS, HAZNET - CA, HWG - CA, RCRA_NONGEN] ***(cont.)***

Envirosite ID: 586355
EPA ID: CAL000145930

ECHO ***(cont.)***

CWA 13 Quarters Compliance Status :	N/R
CWA 13 Quarters Effluent Exceedances:	N/R
CWA Three-Year QNCR Codes :	N/R
DFR URL :	Click here for hyperlink provided by the agency.
Facility SIC :	N/R
Facility NAICS :	562211 - Hazardous Waste Treatment and Disposal
Facility Last Inspection EPA Date :	N/R
Facility Last Inspection State Date :	N/R
Facility Last Formal Act EPA Date :	N/R
Facility Last Formal Act State Date :	N/R
Facility Last Informal Act EPA Date :	N/R
Facility Last Informal Act State Date:	N/R
Facility Federal Agency :	N/R
TRI Reporter :	N/R
Facility Imp Water Flag :	N/R
Current SNC Flag :	N
Indian County Flag :	N
Federal Flag :	N/R
US Mexico Border Flag :	N
Chesapeak Bay Flag :	N/R
AIR Flag :	N
NPDES Flag :	N
SDWIS Flag :	N
RCRA Flag :	Y
TRI Flag :	N
GHG Flag :	N
Major Flag :	N/R
Active Flag :	Y
NAA Flag :	Y
Latitude :	33.78685
Longitude :	-118.213829
Last Date in Agency List :	2021-08-20

FRS

Facility Name :	CROSBY AND OVERTON
Facility Address :	1573 CANAL AVE, LONG BEACH, CA 90813
County :	LOS ANGELES

Site Details

Registry ID :	110046388798
FRS Facility URL :	Click here for hyperlink provided by the agency.
Last Date in Agency List :	2021-07-17

Source Description

Map Id: K96
Direction: SW
Distance: 0.118 mi., 621 ft.
Elevation: 10 ft.
Relative: Lower

Site Name : CROSBY AND OVERTON | AMAZON ENVIRONMENTAL INC | Crosby & Overton, Inc. - Plant No. 3
1573 CANAL AVE
LONG BEACH, CA 90813

Database(s) : [CALEPA SITES - CA, ECHO, FRS, HAZNET - CA, HWG - CA, RCRA_NONGEN] ***(cont.)***

Envirosite ID: 586355
EPA ID: CAL000145930

FRS ***(cont.)***

Source Description :

The California Environmental Protection Agency (CalEPA) has recently implemented a new data warehouse system (nSite). This data warehouse combines and merges facility and site information from five different systems managed within CalEPA. The five systems are: California Environmental Reporting System (CERS), EnviroStor, GeoTracker, California Integrated Water Quality System (CIWQS), and Toxic Release Inventory (TRI).

Source Description :

RCRAInfo is EPA's comprehensive information system that supports the Resource Conservation and Recovery Act (RCRA) of 1976 and the Hazardous and Solid Waste Amendments (HSWA) of 1984 through the tracking of events and activities related to facilities that generate, transport, and treat, store, or dispose of hazardous waste. RCRAInfo allows RCRA program staff to track the notification, permit, compliance, and corrective action activities required under RCRA. RCRAInfo also supports generation of the National Hazardous Waste Biennial Report. All generators and treatment, storage, and disposal facilities who handle hazardous waste are required to report to the EPA Administrator at least once every two years to support creation of the Biennial Report.

FRS Environmental Interest

Source and System ID :	CA-ENVIROVIEW - 176552 RCRAINFO - CAR000226506

HAZNET - CA

Facility Name :	AMAZON ENVIRONMENTAL INC
Facility Address :	1573 CANAL AVENUE, LONG BEACH, CA 90813
County :	LOS ANGELES

Site Details

Generator EPA ID :	CAL000145930
Active :	Inactive
Category :	STATE
Facility Types :	N/R
Type :	PERMANENT
Contact Name :	N/R
Contact Phone :	N/R
Facility Mailing Address :	PO BOX 9306, WHITTIER, CA 906080000
Latitude :	33.78685104
Longitude :	-118.21388678
Agency Hyperlink :	Click here for hyperlink provided by the agency.
Last Date in Agency List :	2021-07-08

Waste Generator Details

State Waste :	1997: 352 - Other organic solids, 0.05 tons to CAD008252405 1997: 343 - Unspecified organic liquid mixture, 0.187 tons to CAD008252405

Map Id: K96
Direction: SW
Distance: 0.118 mi., 621 ft.
Elevation: 10 ft.
Relative: Lower

Site Name : CROSBY AND OVERTON | AMAZON ENVIRONMENTAL INC | Crosby & Overton, Inc. - Plant No. 3
1573 CANAL AVE
LONG BEACH, CA 90813

Database(s) : [CALEPA SITES - CA, ECHO, FRS, HAZNET - CA, HWG - CA, RCRA_NONGEN] ***(cont.)***

Envirosite ID: 586355
EPA ID: CAL000145930

HAZNET - CA ***(cont.)***

1995: 343 - Unspecified organic liquid mixture, 0.187 tons to CAD008252405
1995: 352 - Other organic solids, 0.05 tons to CAD008252405

Facility Name :	CROSBY AND OVERTON
Facility Address :	1573 CANAL AVE, LONG BEACH, CA 90813
County :	LOS ANGELES

Site Details

Generator EPA ID :	CAR000226506
Active :	Active
Category :	FEDERAL
Facility Types :	N/R
Type :	PERMANENT
Contact Name :	N/R
Contact Phone :	N/R
Facility Mailing Address :	1610 W 17TH ST, LONG BEACH, CA 908131213
Latitude :	33.78708000
Longitude :	-118.21463100
Agency Hyperlink :	Click here for hyperlink provided by the agency.
Last Date in Agency List :	2021-07-08

HWG - CA

Facility Name :	AMAZON ENVIRONMENTAL INC
Facility Address :	1573 CANAL AVENUE, LONG BEACH, CA 90813
County :	LOS ANGELES
EPA ID :	CAL000145930
Status :	Inactive
Category :	STATE
Type :	PERMANENT
Facility Type :	N/R
Mailing Address :	PO BOX 9306, WHITTIER, CA 906080000
Owner Name :	LORRAINE SEGALA
Owner Address :	7048 ELMER AVE, WHITTIER, CA 906020000
Operator Name :	BRIAN BRITTAIN
Operator Address :	INACTIVE PER VQ99 - BMI, WHITTIER, CA 906020000
Latitude :	33.786874
Longitude :	-118.213844

Facility Name :	CROSBY AND OVERTON
Facility Address :	1573 CANAL AVE, LONG BEACH, CA 90813
County :	LOS ANGELES
EPA ID :	CAR000226506
Status :	Active
Category :	FEDERAL

Map Id: K96
Direction: SW
Distance: 0.118 mi., 621 ft.
Elevation: 10 ft.
Relative: Lower

Site Name : CROSBY AND OVERTON | AMAZON ENVIRONMENTAL INC | Crosby & Overton, Inc. - Plant No. 3
1573 CANAL AVE
LONG BEACH, CA 90813

Database(s) : [CALEPA SITES - CA, ECHO, FRS, HAZNET - CA, HWG - CA, RCRA_NONGEN] ***(cont.)***

Envirosite ID: 586355
EPA ID: CAL000145930

HWG - CA ***(cont.)***

Type :	PERMANENT
Facility Type :	N/R
Mailing Address :	1610 W 17TH ST, LONG BEACH, CA 908131213
Owner Name :	CROSBY & OVERTON INC
Owner Address :	1610 W 17TH STREET, LONG BEACH, CA 908131213
Operator Name :	MICHAEL A SHLOUB/PRESIDENT
Operator Address :	1610 W 17TH ST, LONG BEACH, CA 90813
Latitude :	33.78685
Longitude :	-118.213893

RCRA_NONGEN

Facility Name :	CROSBY AND OVERTON
Facility Address :	1573 CANAL AVE, LONG BEACH, CA 90813
County :	LOS ANGELES
Date Form Received by Agency :	2012-07-12
EPA ID :	CAR000226506
Mailing Address :	1610 W 17TH ST, LONG BEACH, CA 90813
Contact :	RON P DAERR
Contact Address :	1610 W 17TH ST, LONG BEACH, CA 90813
Contact Country :	US
Contact Telephone :	562-432-5445
Contact Email :	RDAERR@CROSBYOVERTON.COM
EPA Region :	09
Land Type :	Private
Source Type :	Notification
Classification :	Not a generator, verified
Description :	Not a generator, verified
Last Date in Agency List :	2021-09-03

Owner/Operator Summary

Owner/Operator Name :	CROSBY AND OVERTON
Owner/Operator Address :	1610 W 17TH ST, LONG BEACH, CA 90813
Owner/Operator Country :	US
Owner/Operator Telephone :	562-432-5445
Owner/Operator Email :	N/R
Owner/Operator Fax :	N/R
Legal Status :	Private
Owner/Operator Type :	Owner
Owner/Operator Start Date :	1959-08-29
Owner/Operator End Date :	N/R
Owner/Operator Name :	CROSBY AND OVERTON
Owner/Operator Address :	N/R
Owner/Operator Country :	US
Owner/Operator Telephone :	N/R
Owner/Operator Email :	N/R
Owner/Operator Fax :	N/R
Legal Status :	Private

Map Id: K96
Direction: SW
Distance: 0.118 mi., 621 ft.
Elevation: 10 ft.
Relative: Lower

Site Name : CROSBY AND OVERTON | AMAZON ENVIRONMENTAL INC | Crosby & Overton, Inc. - Plant No. 3
1573 CANAL AVE
LONG BEACH, CA 90813

Database(s) : [CALEPA SITES - CA, ECHO, FRS, HAZNET - CA, HWG - CA, RCRA_NONGEN] ***(cont.)***

Envirosite ID: 586355
EPA ID: CAL000145930

RCRA_NONGEN ***(cont.)***

Owner/Operator Type :	Operator
Owner/Operator Start Date :	1959-08-29
Owner/Operator End Date :	N/R

Handler Activities Summary

U.S. Importer of Hazardous Waste :	N
Mixed Waste (Haz. and Radioactive) :	N
Recycler of Hazardous Waste :	N
Transporter of Hazardous Waste :	N
Treater, Storer or Disposer of HW :	N
Underground Injection Activity :	N
On-site Burner Exemption :	N
Furnace Exemption :	N
Used Oil Fuel Burner :	N
Used Oil Processor :	N
Used Oil Refiner :	N
Used Oil Fuel Marketer to Burner :	N
Used Oil Specification Marketer :	N
Used Oil Transfer Facility :	N
Used Oil Transporter :	N

Notices of Violations Summary

Regulation Violated :	N

Map Id: K97
Direction: SW
Distance: 0.119 mi., 629 ft.
Elevation: 10 ft.
Relative: Lower

Site Name : J R GREASE TRAP CORP
1571 CANAL AVE
LONG BEACH, CA 90813

Database(s) : [ECHO, FRS, HAZNET - CA, HWG - CA, RCRA_NONGEN]

Envirosite ID: 1099805
EPA ID: N/R

ECHO

Facility Name :	J R GREASE TRAP CORP
Facility Address :	1571 CANAL AVE, LONG BEACH, CA 90813
County :	LOS ANGELES
Last Inspection Date :	N/R
Registry ID :	110070466262
FIPS Code :	N/R
EPA Region :	09
Inspection Count :	0
Last Inspection Days :	N/R

Map Id: K97
Direction: SW
Distance: 0.119 mi., 629 ft.
Elevation: 10 ft.
Relative: Lower

Site Name : J R GREASE TRAP CORP
1571 CANAL AVE
LONG BEACH, CA 90813

Database(s) : [ECHO, FRS, HAZNET - CA, HWG - CA, RCRA_NONGEN] ***(cont.)***

Envirosite ID: 1099805
EPA ID: N/R

ECHO ***(cont.)***

Informal Count :	0
Last Informal Action Date :	N/R
Formal Action Count :	0
Last Formal Action Date :	N/R
Total Penalties :	0
Penalty Count :	N/R
Last Penalty Date :	N/R
Last Penalty Amount :	N/R
QTRS IN NC :	0
Programs IN SNC :	0
Current Compliance Status :	No Violation Identified
Three-Year Compliance Status :	_____
Collection Method :	Zip Code Centroid
Reference Point :	N/R
Accuracy Meters :	10000
Derived Tribes :	N/R
Derived HUC :	N/R
Derived WBD :	N/R
Derived STCTY FIPS :	N/R
Derived Zip :	N/R
Derived CD113 :	N/R
Derived CB2010 :	N/R
MYRTK Universe :	NNN
NPDES IDs :	N/R
CWA Permit Types :	N/R
CWA Compliance Tracking :	N/R
CWA NAICS :	N/R
CWA SICS :	N/R
CWA Inspection Count :	N/R
CWA Last Inspection Days :	N/R
CWA Informal Count :	N/R
CWA Formal Action Count :	N/R
CWA Last Formal Action Date :	N/R
CWA Penalties :	N/R
CWA Last Penalty Date :	N/R
CWA Last Penalty Amount :	N/R
CWA Quarters IN NC :	N/R
CWA Current Compliance Status :	N/R
CWA Current SNC Flag :	N
CWA 13 Quarters Compliance Status :	N/R
CWA 13 Quarters Effluent Exceedances:	N/R
CWA Three-Year QNCR Codes :	N/R
DFR URL :	Click here for hyperlink provided by the agency.
Facility SIC :	N/R
Facility NAICS :	56299 - All Other Waste Management Services
Facility Last Inspection EPA Date :	N/R
Facility Last Inspection State Date :	N/R
Facility Last Formal Act EPA Date :	N/R
Facility Last Formal Act State Date :	N/R
Facility Last Informal Act EPA Date :	N/R
Facility Last Informal Act State Date:	N/R
Facility Federal Agency :	N/R
TRI Reporter :	N/R
Facility Imp Water Flag :	N/R
Current SNC Flag :	N
Indian County Flag :	N

Map Id: K97
Direction: SW
Distance: 0.119 mi., 629 ft.
Elevation: 10 ft.
Relative: Lower

Site Name : J R GREASE TRAP CORP
1571 CANAL AVE
LONG BEACH, CA 90813

Database(s) : [ECHO, FRS, HAZNET - CA, HWG - CA, RCRA_NONGEN] ***(cont.)***

Envirosite ID: 1099805
EPA ID: N/R

ECHO ***(cont.)***

Federal Flag :	N/R
US Mexico Border Flag :	N/R
Chesapeak Bay Flag :	N/R
AIR Flag :	N
NPDES Flag :	N
SDWIS Flag :	N
RCRA Flag :	Y
TRI Flag :	N
GHG Flag :	N
Major Flag :	N/R
Active Flag :	Y
NAA Flag :	N
Latitude :	33.780911
Longitude :	-118.196312
Last Date in Agency List :	2021-08-20

FRS

Facility Name :	J R GREASE TRAP CORP
Facility Address :	1571 CANAL AVE, LONG BEACH, CA 90813
County :	LOS ANGELES

Site Details

Registry ID :	110070466262
FRS Facility URL :	Click here for hyperlink provided by the agency.
Last Date in Agency List :	2021-07-17

Source Description

Source Description :

RCRAInfo is EPA's comprehensive information system that supports the Resource Conservation and Recovery Act (RCRA) of 1976 and the Hazardous and Solid Waste Amendments (HSWA) of 1984 through the tracking of events and activities related to facilities that generate, transport, and treat, store, or dispose of hazardous waste. RCRAInfo allows RCRA program staff to track the notification, permit, compliance, and corrective action activities required under RCRA. RCRAInfo also supports generation of the National Hazardous Waste Biennial Report. All generators and treatment, storage, and disposal facilities who handle hazardous waste are required to report to the EPA Administrator at least once every two years to support creation of the Biennial Report.

FRS Environmental Interest

Source and System ID :	RCRAINFO - CAC002976956

HAZNET - CA

Facility Name :	J R GREASE TRAP CORP
Facility Address :	1571 CANAL AVE, LONG BEACH, CA 90813
County :	LOS ANGELES

Map Id: K97
Direction: SW
Distance: 0.119 mi., 629 ft.
Elevation: 10 ft.
Relative: Lower

Site Name : J R GREASE TRAP CORP
1571 CANAL AVE
LONG BEACH, CA 90813

Database(s) : [ECHO, FRS, HAZNET - CA, HWG - CA, RCRA_NONGEN] ***(cont.)***

Envirosite ID: 1099805
EPA ID: N/R

HAZNET - CA ***(cont.)***

Site Details

Generator EPA ID :	CAC002976956
Active :	Inactive
Category :	STATE
Facility Types :	N/R
Type :	TEMPORARY
Contact Name :	N/R
Contact Phone :	N/R
Facility Mailing Address :	1571 CANAL AVE, LONG BEACH, CA 90813
Latitude :	33.78682132
Longitude :	-118.21388614
Agency Hyperlink :	Click here for hyperlink provided by the agency.
Last Date in Agency List :	2021-07-08

HWG - CA

Facility Name :	J R GREASE TRAP CORP
Facility Address :	1571 CANAL AVE, LONG BEACH, CA 90813
County :	LOS ANGELES
EPA ID :	CAC002976956
Status :	Inactive
Category :	STATE
Type :	TEMPORARY
Facility Type :	N/R
Mailing Address :	1571 CANAL AVE, LONG BEACH, CA 90813
Owner Name :	JESSE RODRIGIGUES
Owner Address :	1571 CANAL AVE, LONG BEACH, CA 90813
Operator Name :	JESSELA RODRIGUEZ
Operator Address :	5900 SOUTH EASTERN AVE, COMMERCE, CA 90040
Latitude :	33.786821
Longitude :	-118.213886

RCRA_NONGEN

Facility Name :	J R GREASE TRAP CORP
Facility Address :	1571 CANAL AVE, LONG BEACH, CA 90813
County :	LOS ANGELES
Date Form Received by Agency :	2018-08-22
EPA ID :	CAC002976956
Mailing Address :	1571 CANAL AVE, LONG BEACH, CA 90813
Contact :	JESSELA RODRIGUEZ
Contact Address :	5900 SOUTH EASTERN AVE, COMMERCE, CA 90040
Contact Country :	N/R
Contact Telephone :	562-551-8727
Contact Email :	JESSELARODRIGUEZ@GREASESERVICES.COM
EPA Region :	09
Land Type :	Not Reported
Source Type :	Implementer
Classification :	Not a generator, verified
Description :	Not a generator, verified
Last Date in Agency List :	2021-09-03

Map Id: K97
Direction: SW
Distance: 0.119 mi., 629 ft.
Elevation: 10 ft.
Relative: Lower

Site Name : J R GREASE TRAP CORP
1571 CANAL AVE
LONG BEACH, CA 90813

Database(s) : [ECHO, FRS, HAZNET - CA, HWG - CA, RCRA_NONGEN] ***(cont.)***

Envirosite ID: 1099805
EPA ID: N/R

RCRA_NONGEN ***(cont.)***

Owner/Operator Summary

Owner/Operator Name :	JESSE RODRIGIGUES
Owner/Operator Address :	1571 CANAL AVE, LONG BEACH, CA 90813
Owner/Operator Country :	N/R
Owner/Operator Telephone :	562-551-8727
Owner/Operator Email :	N/R
Owner/Operator Fax :	N/R
Legal Status :	Other land type
Owner/Operator Type :	Owner
Owner/Operator Start Date :	N/R
Owner/Operator End Date :	N/R

Owner/Operator Name :	JESSELA RODRIGUEZ
Owner/Operator Address :	5900 SOUTH EASTERN AVE, COMMERCE, CA 90040
Owner/Operator Country :	N/R
Owner/Operator Telephone :	562-551-8727
Owner/Operator Email :	N/R
Owner/Operator Fax :	N/R
Legal Status :	Other land type
Owner/Operator Type :	Operator
Owner/Operator Start Date :	N/R
Owner/Operator End Date :	N/R

Handler Activities Summary

U.S. Importer of Hazardous Waste :	N
Mixed Waste (Haz. and Radioactive) :	N
Recycler of Hazardous Waste :	N
Transporter of Hazardous Waste :	N
Treater, Storer or Disposer of HW :	N
Underground Injection Activity :	N
On-site Burner Exemption :	N
Furnace Exemption :	N
Used Oil Fuel Burner :	N
Used Oil Processor :	N
Used Oil Refiner :	N
Used Oil Fuel Marketer to Burner :	N
Used Oil Specification Marketer :	N
Used Oil Transfer Facility :	N
Used Oil Transporter :	N

Notices of Violations Summary

Regulation Violated :	N

Map Id: J98
Direction: ESE
Distance: 0.120 mi., 634 ft.
Elevation: 11 ft.
Relative: Lower

Site Name : B-T EQUIPMENT CO INC
1259 W 17TH ST
LONG BEACH, CA 90813

Database(s) : [ECHO, FRS, RCRA_LQG]

Envirosite ID: 243128
EPA ID: N/R

ECHO

Facility Name :	B-T EQUIPMENT CO INC
Facility Address :	1259 W 17TH ST, LONG BEACH, CA 90813
County :	LOS ANGELES
Last Inspection Date :	1988-05-13
Registry ID :	110002626123
FIPS Code :	06037
EPA Region :	09
Inspection Count :	0
Last Inspection Days :	12147
Informal Count :	0
Last Informal Action Date :	N/R
Formal Action Count :	0
Last Formal Action Date :	N/R
Total Penalties :	0
Penalty Count :	N/R
Last Penalty Date :	N/R
Last Penalty Amount :	N/R
QTRS IN NC :	0
Programs IN SNC :	0
Current Compliance Status :	No Violation Identified
Three-Year Compliance Status :	_____
Collection Method :	ADDRESS MATCHING-HOUSE NUMBER
Reference Point :	ENTRANCE POINT OF A FACILITY OR STATION
Accuracy Meters :	50
Derived Tribes :	N/R
Derived HUC :	18070105
Derived WBD :	N/R
Derived STCTY FIPS :	06037
Derived Zip :	90813
Derived CD113 :	47
Derived CB2010 :	060375755001002
MYRTK Universe :	NNY
NPDES IDs :	N/R
CWA Permit Types :	N/R
CWA Compliance Tracking :	N/R
CWA NAICS :	N/R
CWA SICS :	N/R
CWA Inspection Count :	N/R
CWA Last Inspection Days :	N/R
CWA Informal Count :	N/R
CWA Formal Action Count :	N/R
CWA Last Formal Action Date :	N/R
CWA Penalties :	N/R
CWA Last Penalty Date :	N/R
CWA Last Penalty Amount :	N/R
CWA Quarters IN NC :	N/R
CWA Current Compliance Status :	N/R
CWA Current SNC Flag :	N
CWA 13 Quarters Compliance Status :	N/R
CWA 13 Quarters Effluent Exceedances:	N/R
CWA Three-Year QNCR Codes :	N/R
DFR URL :	Click here for hyperlink provided by the agency.
Facility SIC :	N/R
Facility NAICS :	N/R
Facility Last Inspection EPA Date :	N/R

Map Id: J98
Direction: ESE
Distance: 0.120 mi., 634 ft.
Elevation: 11 ft.
Relative: Lower

Site Name : B-T EQUIPMENT CO INC
1259 W 17TH ST
LONG BEACH, CA 90813

Database(s) : [ECHO, FRS, RCRA_LQG] ***(cont.)***

Envirosite ID: 243128
EPA ID: N/R

ECHO ***(cont.)***

Facility Last Inspection State Date :	1988-05-13
Facility Last Formal Act EPA Date :	N/R
Facility Last Formal Act State Date :	N/R
Facility Last Informal Act EPA Date :	N/R
Facility Last Informal Act State Date:	N/R
Facility Federal Agency :	N/R
TRI Reporter :	N/R
Facility Imp Water Flag :	N/R
Current SNC Flag :	N
Indian County Flag :	N
Federal Flag :	N/R
US Mexico Border Flag :	N
Chesapeak Bay Flag :	N/R
AIR Flag :	N
NPDES Flag :	N
SDWIS Flag :	N
RCRA Flag :	Y
TRI Flag :	N
GHG Flag :	N
Major Flag :	N/R
Active Flag :	Y
NAA Flag :	Y
Latitude :	33.788154
Longitude :	-118.208536
Last Date in Agency List :	2021-08-20

Facility Name :	BT EQUIPMENT COMPANY INC
Facility Address :	1259 W 17TH ST, LONG BEACH, CA 90813
County :	LOS ANGELES

Last Inspection Date :	1988-05-13
Registry ID :	110002626123
FIPS Code :	06037
EPA Region :	09
Inspection Count :	0
Last Inspection Days :	11594
Informal Count :	0
Last Informal Action Date :	N/R
Formal Action Count :	0
Last Formal Action Date :	N/R
Total Penalties :	0
Penalty Count :	N/R
Last Penalty Date :	N/R
Last Penalty Amount :	N/R
QTRS IN NC :	0
Programs IN SNC :	0
Current Compliance Status :	No Violation Identified
Three-Year Compliance Status :	_____
Collection Method :	ADDRESS MATCHING-HOUSE NUMBER
Reference Point :	ENTRANCE POINT OF A FACILITY OR STATION
Accuracy Meters :	50
Derived Tribes :	N/R
Derived HUC :	18070105
Derived WBD :	N/R
Derived STCTY FIPS :	06037

Map Id: J98
Direction: ESE
Distance: 0.120 mi., 634 ft.
Elevation: 11 ft.
Relative: Lower

Site Name : B-T EQUIPMENT CO INC
1259 W 17TH ST
LONG BEACH, CA 90813

Database(s) : [ECHO, FRS, RCRA_LQG] ***(cont.)***

Envirosite ID: 243128
EPA ID: N/R

ECHO ***(cont.)***

Derived Zip :	90813
Derived CD113 :	47
Derived CB2010 :	060375755001002
MYRTK Universe :	NNY
NPDES IDs :	N/R
CWA Permit Types :	N/R
CWA Compliance Tracking :	N/R
CWA NAICS :	N/R
CWA SICS :	N/R
CWA Inspection Count :	N/R
CWA Last Inspection Days :	N/R
CWA Informal Count :	N/R
CWA Formal Action Count :	N/R
CWA Last Formal Action Date :	N/R
CWA Penalties :	N/R
CWA Last Penalty Date :	N/R
CWA Last Penalty Amount :	N/R
CWA Quarters IN NC :	N/R
CWA Current Compliance Status :	N/R
CWA Current SNC Flag :	N
CWA 13 Quarters Compliance Status :	N/R
CWA 13 Quarters Effluent Exceedances:	N/R
CWA Three-Year QNCR Codes :	N/R
DFR URL :	Click here for hyperlink provided by the agency.
Facility SIC :	N/R
Facility NAICS :	N/R
Facility Last Inspection EPA Date :	N/R
Facility Last Inspection State Date :	1988-05-13
Facility Last Formal Act EPA Date :	N/R
Facility Last Formal Act State Date :	N/R
Facility Last Informal Act EPA Date :	N/R
Facility Last Informal Act State Date:	N/R
Facility Federal Agency :	N/R
TRI Reporter :	N/R
Facility Imp Water Flag :	N/R
Current SNC Flag :	N
Indian County Flag :	N
Federal Flag :	N/R
US Mexico Border Flag :	N
Chesapeak Bay Flag :	N/R
AIR Flag :	N
NPDES Flag :	N
SDWIS Flag :	N
RCRA Flag :	Y
TRI Flag :	N
GHG Flag :	N
Major Flag :	N/R
Active Flag :	Y
NAA Flag :	Y
Latitude :	33.788154
Longitude :	-118.208536
Last Date in Agency List :	2020-02-10

FRS

Facility Name :	B-T EQUIPMENT CO INC
Facility Address :	1259 W 17TH ST, LONG BEACH, CA 90813

Map Id: J98
Direction: ESE
Distance: 0.120 mi., 634 ft.
Elevation: 11 ft.
Relative: Lower

Site Name : B-T EQUIPMENT CO INC
1259 W 17TH ST
LONG BEACH, CA 90813

Database(s) : [ECHO, FRS, RCRA_LQG] ***(cont.)***

Envirosite ID: 243128
EPA ID: N/R

FRS ***(cont.)***

County : LOS ANGELES

Site Details

Registry ID : 110002626123
FRS Facility URL : Click here for hyperlink provided by the agency.
Last Date in Agency List : 2021-07-17

Source Description

Source Description :

HWTS-DATAMART provides California with information on hazardous waste shipments for generators, transporters, and treatment, storage, and disposal facilities.

Source Description :

RCRAInfo is EPA's comprehensive information system that supports the Resource Conservation and Recovery Act (RCRA) of 1976 and the Hazardous and Solid Waste Amendments (HSWA) of 1984 through the tracking of events and activities related to facilities that generate, transport, and treat, store, or dispose of hazardous waste. RCRAInfo allows RCRA program staff to track the notification, permit, compliance, and corrective action activities required under RCRA. RCRAInfo also supports generation of the National Hazardous Waste Biennial Report. All generators and treatment, storage, and disposal facilities who handle hazardous waste are required to report to the EPA Administrator at least once every two years to support creation of the Biennial Report.

FRS Environmental Interest

Source and System ID : HWTS-DATAMART - CAD000036558
RCRAINFO - CAD000036558

RCRA_LQG

Facility Name : B-T EQUIPMENT CO INC
Facility Address : 1259 W 17TH ST, LONG BEACH, CA 90813
County : LOS ANGELES

Date Form Received by Agency : 1980-06-30
EPA ID : CAD000036558
Mailing Address : 1259 W 17TH ST, LONG BEACH, CA 90813
Contact : ENVIRONMENTAL MANAGER
Contact Address : 1259 W 17TH ST, LONG BEACH, CA 90813
Contact Country : US
Contact Telephone : 213-437-0471
Contact Email : N/R
EPA Region : 09
Land Type : Other land type
Source Type : Notification
Classification : Large Quantity Generator

Map Id: J98
Direction: ESE
Distance: 0.120 mi., 634 ft.
Elevation: 11 ft.
Relative: Lower

Site Name : B-T EQUIPMENT CO INC
1259 W 17TH ST
LONG BEACH, CA 90813

Database(s) : [ECHO, FRS, RCRA_LQG] ***(cont.)***

Envirosite ID: 243128
EPA ID: N/R

RCRA_LQG ***(cont.)***

Description :

Handlers that generate 1,000 kg or more of hazardous waste during any calendar month; or generate more than 1 kg of acutely hazardous waste during any calendar month; or generate more than 100 kg of any residue or contaminated soil, waste or other debris resulting from the cleanup of a spill, into or on any land or water, of acutely hazardous waste during any calendar month; or generate 1 kg or less of acutely hazardous waste during any calendar month, and accumulate more than 1 kg of acutely hazardous waste at any time; or generate 100 kg or less of any residue or contaminated soil, waste or other debris resulting from the cleanup of a spill, into or on any land or water, of acutely hazardous waste during any calendar month, and accumulated more than 100 kg of that material at any time.

Last Date in Agency List : 2021-09-03

Owner/Operator Summary

Owner/Operator Name :	BERNS BROS INC.
Owner/Operator Address :	NOT REQUIRED, NOT REQUIRED, ME 99999
Owner/Operator Country :	N/R
Owner/Operator Telephone :	415-555-1212
Owner/Operator Email :	N/R
Owner/Operator Fax :	N/R
Legal Status :	Private
Owner/Operator Type :	Owner
Owner/Operator Start Date :	N/R
Owner/Operator End Date :	N/R

Handler Activities Summary

U.S. Importer of Hazardous Waste :	N
Mixed Waste (Haz. and Radioactive) :	N
Recycler of Hazardous Waste :	N
Transporter of Hazardous Waste :	N
Treater, Storer or Disposer of HW :	N
Underground Injection Activity :	N
On-site Burner Exemption :	N
Furnace Exemption :	N
Used Oil Fuel Burner :	N
Used Oil Processor :	N
Used Oil Refiner :	N
Used Oil Fuel Marketer to Burner :	N
Used Oil Specification Marketer :	N
Used Oil Transfer Facility :	N
Used Oil Transporter :	N

Notices of Violations Summary

Date of Violation :	1988-05-13
Date Achieved Compliance :	1989-01-01
Regulation Violated :	Y
Area of Violation :	Generators - General
Enforcement Action :	N/R
Enforcement Action Date :	N/R
Enf. Disposition Status :	N/R
Enf. Disp. Status Date :	N/R

Map Id: J98
Direction: ESE
Distance: 0.120 mi., 634 ft.
Elevation: 11 ft.
Relative: Lower

Site Name : B-T EQUIPMENT CO INC
1259 W 17TH ST
LONG BEACH, CA 90813

Database(s) : [ECHO, FRS, RCRA_LQG] ***(cont.)***

Envirosite ID: 243128
EPA ID: N/R

RCRA_LQG ***(cont.)***

Violation Lead Agency :	State
Enforcement Lead Agency :	N/R
Proposed Penalty Amount :	N/R
Final Penalty Amount :	N/R
Paid Penalty Amount :	N/R

Evaluation Action Summary

Evaluation Date :	1988-05-13
Evaluation :	FOCUSED COMPLIANCE INSPECTION
Area of Violation :	N/R
Date Achieved Compliance :	N/R
Evaluation Lead Agency :	State

Evaluation Date :	1988-05-13
Evaluation :	COMPLIANCE EVALUATION INSPECTION ON-SITE
Area of Violation :	Generators - General
Date Achieved Compliance :	1989-01-01
Evaluation Lead Agency :	State

Map Id: L99
Direction: S
Distance: 0.121 mi., 639 ft.
Elevation: 10 ft.
Relative: Lower

Site Name : PSC Industrial Outsourcing, LP | PHILIP WEST INDUSTRIAL SERVICES | KM INDUSTRIAL INC
1411 W GAYLORD ST | 1411 WEST GAYLORD ST
LONG BEACH | Long Beach, CA 90813

Database(s) : [CALEPA SITES - CA, CIWQS - CA, DOCKET, ECHO, FRS, HAZNET - CA, HWG - CA, HWT - CA, ICIS, INACTIVE PCS, MANIFEST EPA, NPDES - CA, PCS ENF, PCS FACILITY, RCRA_NONGEN, RCRA_SQG, RFR - CA, STORMWATER]

Envirosite ID: 362398
EPA ID: N/R

CALEPA SITES - CA

Facility Name :	PSC Industrial Outsourcing LP
Facility Address :	1411 WEST GAYLORD ST, LONG BEACH, 90813

Site ID :	540072
EI ID :	827508
EI Description :	Industrial Facility Storm Water
Latitude :	33.786700
Longitude :	-118.211130
Agency Hyperlink :	Click here for hyperlink provided by the agency.
Last Date in Agency List :	2021-08-26

Map Id: L99
Direction: S
Distance: 0.121 mi., 639 ft.
Elevation: 10 ft.
Relative: Lower

Site Name : PSC Industrial Outsourcing, LP | PHILIP WEST INDUSTRIAL SERVICES | KM INDUSTRIAL INC
1411 W GAYLORD ST | 1411 WEST GAYLORD ST
LONG BEACH | Long Beach, CA 90813

Database(s) : [CALEPA SITES - CA, CIWQS - CA, DOCKET, ECHO, FRS, HAZNET - CA, HWG - CA, HWT - CA, ICIS, INACTIVE PCS, MANIFEST EPA, NPDES - CA, PCS ENF, PCS FACILITY, RCRA_NONGEN, RCRA_SQG, RFR - CA, STORMWATER] ***(cont.)***

Envirosite ID: 362398
EPA ID: N/R

CALEPA SITES - CA ***(cont.)***

Facility Name :	PSC Industrial Outsourcing, LP
Facility Address :	1411 W GAYLORD ST, LONG BEACH, 90813
Site ID :	59117
EI ID :	10489363
EI Description :	Chemical Storage Facilities
Latitude :	33.786701
Longitude :	-118.211128
Agency Hyperlink :	Click here for hyperlink provided by the agency.
Last Date in Agency List :	2021-08-26

Site ID :	59117
EI ID :	10489363
EI Description :	Hazardous Waste Generator
Latitude :	33.786701
Longitude :	-118.211128
Agency Hyperlink :	Click here for hyperlink provided by the agency.
Last Date in Agency List :	2021-08-26

CIWQS - CA

Facility Name :	PSC INDUSTRIAL OUTSOURCING LP
Facility Address :	1411 WEST GAYLORD ST, LONG BEACH, CA 90813
County :	LOS ANGELES
Place ID :	S827508
Agency Name :	PSC INDUSTRIAL OUTSOURCING LP
Last Date in Agency List :	2021-09-10

Facility Name :	STRATEGIC MATERIALS INC
Facility Address :	1411 W GAYLORD ST, LONG BEACH, CA 90813
County :	LOS ANGELES
Place ID :	S610520
Agency Name :	STRATEGIC MATERIALS INC
Last Date in Agency List :	2021-09-10

DOCKET

Facility Name :	PSC INDUSTRIAL OUTSOURCING LP
Facility Address :	1411 WEST GAYLORD ST, LONG BEACH, CA 90813

Map Id: L99
Direction: S
Distance: 0.121 mi., 639 ft.
Elevation: 10 ft.
Relative: Lower

Site Name : PSC Industrial Outsourcing, LP | PHILIP WEST INDUSTRIAL SERVICES | KM INDUSTRIAL INC
1411 W GAYLORD ST | 1411 WEST GAYLORD ST
LONG BEACH | Long Beach, CA 90813

Database(s) : [CALEPA SITES - CA, CIWQS - CA, DOCKET, ECHO, FRS, HAZNET - CA, HWG - CA, HWT - CA, ICIS, INACTIVE PCS, MANIFEST EPA, NPDES - CA, PCS ENF, PCS FACILITY, RCRA_NONGEN, RCRA_SQG, RFR - CA, STORMWATER] ***(cont.)***

Envirosite ID: 362398
EPA ID: N/R

DOCKET ***(cont.)***

Standard Industrial Classification(SIC) Summary

Enforcement Action Name :	PSC INDUSTRIAL OUTSOURCING LP
Registry ID :	110070093251
Primary SIC :	9999 - NONCLASSIFIABLE ESTABLISHMENTS
Primary NAICS :	N/R
Last Date in Agency List :	2018-12-17
Enforcement Action Case Number :	N/R
Activity ID :	N/R
Final Ordr Iss/Final Order Enter Date:	N/R
Final Order Name :	N/R
Settlement FRS ICIS Facility ID :	N/R
Final Order FRS Name :	N/R
SEP Category :	N/R
SEP Description :	N/R

Complaint Summary

Respondent/Defendant Name :	N/R
Named in Complaint :	N/R
Named in Final Order :	N/R

Pollutant Summary

Pollutants (SRS) :	N/R

Violation and Enforcement Action Summary

Court Docket Number :	N/R
Complaint/Proposed Order Actual Date:	N/R
Final Order Issued Actual Date :	N/R
Admin EA Closed Actual Date :	11/22/2017
Enforcement Action Name :	N/R
Enforcement Action Resolution :	N/R

Map Id: L99
Direction: S
Distance: 0.121 mi., 639 ft.
Elevation: 10 ft.
Relative: Lower

Site Name : PSC Industrial Outsourcing, LP | PHILIP WEST INDUSTRIAL SERVICES | KM INDUSTRIAL INC
1411 W GAYLORD ST | 1411 WEST GAYLORD ST
LONG BEACH | Long Beach, CA 90813

Database(s) : [CALEPA SITES - CA, CIWQS - CA, DOCKET, ECHO, FRS, HAZNET - CA, HWG - CA, HWT - CA, ICIS, INACTIVE PCS, MANIFEST EPA, NPDES - CA, PCS ENF, PCS FACILITY, RCRA_NONGEN, RCRA_SQG, RFR - CA, STORMWATER] ***(cont.)***

Envirosite ID: 362398
EPA ID: N/R

DOCKET ***(cont.)***

Violation Type :	N/R
Statute Code :	CWA
Law Section Code :	OTHER
Law Section Description :	Violations not covered elsewhere

Violation Penalties and Compliance Summary

Compliance Action Cost :	N/R
EPA Penalty Assessed Amount :	N/R
Cost Recovery Required :	N/R
Cost of SEP :	N/R
Cost of Complying Actions :	N/R

ECHO

Facility Name :	KM INDUSTRIAL INC
Facility Address :	1411 W GAYLORD ST, LONG BEACH, CA 90813
County :	LOS ANGELES
Last Inspection Date :	2004-08-10
Registry ID :	110031289424
FIPS Code :	06037
EPA Region :	09
Inspection Count :	0
Last Inspection Days :	6214
Informal Count :	0
Last Informal Action Date :	2004-08-10
Formal Action Count :	0
Last Formal Action Date :	N/R
Total Penalties :	0
Penalty Count :	N/R
Last Penalty Date :	N/R
Last Penalty Amount :	N/R
QTRS IN NC :	0
Programs IN SNC :	0
Current Compliance Status :	No Violation Identified
Three-Year Compliance Status :	_____
Collection Method :	ADDRESS MATCHING-HOUSE NUMBER
Reference Point :	CENTER OF A FACILITY OR STATION
Accuracy Meters :	30
Derived Tribes :	N/R
Derived HUC :	18070105
Derived WBD :	N/R

Map Id: L99
Direction: S
Distance: 0.121 mi., 639 ft.
Elevation: 10 ft.
Relative: Lower

Site Name : PSC Industrial Outsourcing, LP | PHILIP WEST INDUSTRIAL SERVICES | KM INDUSTRIAL INC
1411 W GAYLORD ST | 1411 WEST GAYLORD ST
LONG BEACH | Long Beach, CA 90813

Database(s) : [CALEPA SITES - CA, CIWQS - CA, DOCKET, ECHO, FRS, HAZNET - CA, HWG - CA, HWT - CA, ICIS, INACTIVE PCS, MANIFEST EPA, NPDES - CA, PCS ENF, PCS FACILITY, RCRA_NONGEN, RCRA_SQG, RFR - CA, STORMWATER] ***(cont.)***

Envirosite ID: 362398
EPA ID: N/R

ECHO ***(cont.)***

Derived STCTY FIPS :	06037
Derived Zip :	90813
Derived CD113 :	47
Derived CB2010 :	060375755001039
MYRTK Universe :	NNN
NPDES IDs :	N/R
CWA Permit Types :	N/R
CWA Compliance Tracking :	N/R
CWA NAICS :	N/R
CWA SICS :	N/R
CWA Inspection Count :	N/R
CWA Last Inspection Days :	N/R
CWA Informal Count :	N/R
CWA Formal Action Count :	N/R
CWA Last Formal Action Date :	N/R
CWA Penalties :	N/R
CWA Last Penalty Date :	N/R
CWA Last Penalty Amount :	N/R
CWA Quarters IN NC :	N/R
CWA Current Compliance Status :	N/R
CWA Current SNC Flag :	N
CWA 13 Quarters Compliance Status :	N/R
CWA 13 Quarters Effluent Exceedances:	N/R
CWA Three-Year QNCR Codes :	N/R
DFR URL :	Click here for hyperlink provided by the agency.
Facility SIC :	N/R
Facility NAICS :	23832 - Painting and Wall Covering Contractors, 23899 - All Other Specialty Trade Contractors
Facility Last Inspection EPA Date :	N/R
Facility Last Inspection State Date :	2004-08-10
Facility Last Formal Act EPA Date :	N/R
Facility Last Formal Act State Date :	N/R
Facility Last Informal Act EPA Date :	N/R
Facility Last Informal Act State Date:	2004-08-10
Facility Federal Agency :	N/R
TRI Reporter :	N/R
Facility Imp Water Flag :	N/R
Current SNC Flag :	N
Indian County Flag :	N
Federal Flag :	N/R
US Mexico Border Flag :	N
Chesapeak Bay Flag :	N/R
AIR Flag :	N
NPDES Flag :	N
SDWIS Flag :	N

Map Id: L99
Direction: S
Distance: 0.121 mi., 639 ft.
Elevation: 10 ft.
Relative: Lower

Site Name : PSC Industrial Outsourcing, LP | PHILIP WEST INDUSTRIAL SERVICES | KM INDUSTRIAL INC
1411 W GAYLORD ST | 1411 WEST GAYLORD ST
LONG BEACH | Long Beach, CA 90813

Database(s) : [CALEPA SITES - CA, CIWQS - CA, DOCKET, ECHO, FRS, HAZNET - CA, HWG - CA, HWT - CA, ICIS, INACTIVE PCS, MANIFEST EPA, NPDES - CA, PCS ENF, PCS FACILITY, RCRA_NONGEN, RCRA_SQG, RFR - CA, STORMWATER] ***(cont.)***

Envirosite ID: 362398
EPA ID: N/R

ECHO ***(cont.)***

RCRA Flag :	Y
TRI Flag :	N
GHG Flag :	N
Major Flag :	N/R
Active Flag :	Y
NAA Flag :	Y
Latitude :	33.78646
Longitude :	-118.21113
Last Date in Agency List :	2021-08-20
Facility Name :	PHILIP WEST INDUSTRIAL SERVICES
Facility Address :	1411 W GAYLORD ST, LONG BEACH, CA 90813
County :	LOS ANGELES
Last Inspection Date :	N/R
Registry ID :	110070413819
FIPS Code :	N/R
EPA Region :	09
Inspection Count :	0
Last Inspection Days :	N/R
Informal Count :	0
Last Informal Action Date :	N/R
Formal Action Count :	0
Last Formal Action Date :	N/R
Total Penalties :	0
Penalty Count :	N/R
Last Penalty Date :	N/R
Last Penalty Amount :	N/R
QTRS IN NC :	0
Programs IN SNC :	0
Current Compliance Status :	No Violation Identified
Three-Year Compliance Status :	_____
Collection Method :	Zip Code Centroid
Reference Point :	N/R
Accuracy Meters :	10000
Derived Tribes :	N/R
Derived HUC :	N/R
Derived WBD :	N/R
Derived STCTY FIPS :	N/R
Derived Zip :	N/R
Derived CD113 :	N/R
Derived CB2010 :	N/R
MYRTK Universe :	NNN
NPDES IDs :	N/R
CWA Permit Types :	N/R

Map Id: L99
Direction: S
Distance: 0.121 mi., 639 ft.
Elevation: 10 ft.
Relative: Lower

Site Name : PSC Industrial Outsourcing, LP | PHILIP WEST INDUSTRIAL SERVICES | KM INDUSTRIAL INC
1411 W GAYLORD ST | 1411 WEST GAYLORD ST
LONG BEACH | Long Beach, CA 90813

Database(s) : [CALEPA SITES - CA, CIWQS - CA, DOCKET, ECHO, FRS, HAZNET - CA, HWG - CA, HWT - CA, ICIS, INACTIVE PCS, MANIFEST EPA, NPDES - CA, PCS ENF, PCS FACILITY, RCRA_NONGEN, RCRA_SQG, RFR - CA, STORMWATER] ***(cont.)***

Envirosite ID: 362398
EPA ID: N/R

ECHO ***(cont.)***

CWA Compliance Tracking :	N/R
CWA NAICS :	N/R
CWA SICS :	N/R
CWA Inspection Count :	N/R
CWA Last Inspection Days :	N/R
CWA Informal Count :	N/R
CWA Formal Action Count :	N/R
CWA Last Formal Action Date :	N/R
CWA Penalties :	N/R
CWA Last Penalty Date :	N/R
CWA Last Penalty Amount :	N/R
CWA Quarters IN NC :	N/R
CWA Current Compliance Status :	N/R
CWA Current SNC Flag :	N
CWA 13 Quarters Compliance Status :	N/R
CWA 13 Quarters Effluent Exceedances:	N/R
CWA Three-Year QNCR Codes :	N/R
DFR URL :	Click here for hyperlink provided by the agency.
Facility SIC :	N/R
Facility NAICS :	56299 - All Other Waste Management Services
Facility Last Inspection EPA Date :	N/R
Facility Last Inspection State Date :	N/R
Facility Last Formal Act EPA Date :	N/R
Facility Last Formal Act State Date :	N/R
Facility Last Informal Act EPA Date :	N/R
Facility Last Informal Act State Date:	N/R
Facility Federal Agency :	N/R
TRI Reporter :	N/R
Facility Imp Water Flag :	N/R
Current SNC Flag :	N
Indian County Flag :	N
Federal Flag :	N/R
US Mexico Border Flag :	N/R
Chesapeak Bay Flag :	N/R
AIR Flag :	N
NPDES Flag :	N
SDWIS Flag :	N
RCRA Flag :	Y
TRI Flag :	N
GHG Flag :	N
Major Flag :	N/R
Active Flag :	Y
NAA Flag :	N
Latitude :	33.780911
Longitude :	-118.196312
Last Date in Agency List :	2021-08-20

Map Id: L99
Direction: S
Distance: 0.121 mi., 639 ft.
Elevation: 10 ft.
Relative: Lower

Site Name : PSC Industrial Outsourcing, LP | PHILIP WEST INDUSTRIAL SERVICES | KM INDUSTRIAL INC
1411 W GAYLORD ST | 1411 WEST GAYLORD ST
LONG BEACH | Long Beach, CA 90813

Database(s) : [CALEPA SITES - CA, CIWQS - CA, DOCKET, ECHO, FRS, HAZNET - CA, HWG - CA, HWT - CA, ICIS, INACTIVE PCS, MANIFEST EPA, NPDES - CA, PCS ENF, PCS FACILITY, RCRA_NONGEN, RCRA_SQG, RFR - CA, STORMWATER] ***(cont.)***

Envirosite ID: 362398
EPA ID: N/R

ECHO ***(cont.)***

Facility Name :	PSC INDUSTRIAL OUTSOURCING LP
Facility Address :	1411 WEST GAYLORD ST, LONG BEACH, CA 90813
County :	LOS ANGELES COUNTY
Last Inspection Date :	N/R
Registry ID :	110070093251
FIPS Code :	06037
EPA Region :	09
Inspection Count :	0
Last Inspection Days :	N/R
Informal Count :	1
Last Informal Action Date :	2017-11-22
Formal Action Count :	0
Last Formal Action Date :	N/R
Total Penalties :	0
Penalty Count :	N/R
Last Penalty Date :	N/R
Last Penalty Amount :	N/R
QTRS IN NC :	12
Programs IN SNC :	0
Current Compliance Status :	Violation Identified
Three-Year Compliance Status :	VVVVVVVVVVVV
Collection Method :	N/R
Reference Point :	N/R
Accuracy Meters :	17531
Derived Tribes :	N/R
Derived HUC :	18070105
Derived WBD :	N/R
Derived STCTY FIPS :	06037
Derived Zip :	90813
Derived CD113 :	47
Derived CB2010 :	060375755001039
MYRTK Universe :	NNN
NPDES IDs :	CAZ443869
CWA Permit Types :	Minor
CWA Compliance Tracking :	On
CWA NAICS :	N/R
CWA SICS :	9999
CWA Inspection Count :	N/R
CWA Last Inspection Days :	N/R
CWA Informal Count :	1
CWA Formal Action Count :	N/R
CWA Last Formal Action Date :	N/R
CWA Penalties :	N/R
CWA Last Penalty Date :	N/R
CWA Last Penalty Amount :	N/R

Map Id: L99
Direction: S
Distance: 0.121 mi., 639 ft.
Elevation: 10 ft.
Relative: Lower

Site Name : PSC Industrial Outsourcing, LP | PHILIP WEST INDUSTRIAL SERVICES | KM INDUSTRIAL INC
1411 W GAYLORD ST | 1411 WEST GAYLORD ST
LONG BEACH | Long Beach, CA 90813

Database(s) : [CALEPA SITES - CA, CIWQS - CA, DOCKET, ECHO, FRS, HAZNET - CA, HWG - CA, HWT - CA, ICIS, INACTIVE PCS, MANIFEST EPA, NPDES - CA, PCS ENF, PCS FACILITY, RCRA_NONGEN, RCRA_SQG, RFR - CA, STORMWATER] ***(cont.)***

Envirosite ID: 362398
EPA ID: N/R

ECHO ***(cont.)***

CWA Quarters IN NC :	12
CWA Current Compliance Status :	Violation Identified
CWA Current SNC Flag :	N
CWA 13 Quarters Compliance Status :	VVVVVVVVVVVVV
CWA 13 Quarters Effluent Exceedances:	N/R
CWA Three-Year QNCR Codes :	N/R
DFR URL :	Click here for hyperlink provided by the agency.
Facility SIC :	9999
Facility NAICS :	N/R
Facility Last Inspection EPA Date :	N/R
Facility Last Inspection State Date :	N/R
Facility Last Formal Act EPA Date :	N/R
Facility Last Formal Act State Date :	N/R
Facility Last Informal Act EPA Date :	N/R
Facility Last Informal Act State Date:	2017-11-22
Facility Federal Agency :	N/R
TRI Reporter :	N/R
Facility Imp Water Flag :	N/R
Current SNC Flag :	N
Indian County Flag :	N
Federal Flag :	N/R
US Mexico Border Flag :	N
Chesapeak Bay Flag :	N/R
AIR Flag :	N
NPDES Flag :	Y
SDWIS Flag :	N
RCRA Flag :	N
TRI Flag :	N
GHG Flag :	N
Major Flag :	N/R
Active Flag :	Y
NAA Flag :	Y
Latitude :	33.7867
Longitude :	-118.21113
Last Date in Agency List :	2021-08-20

FRS

Facility Name :	KM INDUSTRIAL INC
Facility Address :	1411 W GAYLORD ST, LONG BEACH, CA 90813
County :	LOS ANGELES

Site Details

Registry ID :	110031289424
FRS Facility URL :	Click here for hyperlink provided by the agency.

Map Id: L99
Direction: S
Distance: 0.121 mi., 639 ft.
Elevation: 10 ft.
Relative: Lower

Site Name : PSC Industrial Outsourcing, LP | PHILIP WEST INDUSTRIAL SERVICES | KM INDUSTRIAL INC
1411 W GAYLORD ST | 1411 WEST GAYLORD ST
LONG BEACH | Long Beach, CA 90813

Database(s) : [CALEPA SITES - CA, CIWQS - CA, DOCKET, ECHO, FRS, HAZNET - CA, HWG - CA, HWT - CA, ICIS, INACTIVE PCS, MANIFEST EPA, NPDES - CA, PCS ENF, PCS FACILITY, RCRA_NONGEN, RCRA_SQG, RFR - CA, STORMWATER] ***(cont.)***

Envirosite ID: 362398
EPA ID: N/R

FRS ***(cont.)***

Last Date in Agency List : 2021-07-17

Source Description

Source Description :

RCRAInfo is EPA's comprehensive information system that supports the Resource Conservation and Recovery Act (RCRA) of 1976 and the Hazardous and Solid Waste Amendments (HSWA) of 1984 through the tracking of events and activities related to facilities that generate, transport, and treat, store, or dispose of hazardous waste. RCRAInfo allows RCRA program staff to track the notification, permit, compliance, and corrective action activities required under RCRA. RCRAInfo also supports generation of the National Hazardous Waste Biennial Report. All generators and treatment, storage, and disposal facilities who handle hazardous waste are required to report to the EPA Administrator at least once every two years to support creation of the Biennial Report.

FRS Environmental Interest

Source and System ID : RCRAINFO - CAR000076455

Facility Name : PHILIP WEST INDUSTRIAL SERVICES
Facility Address : 1411 W GAYLORD ST, LONG BEACH, CA 90813
County : LOS ANGELES

Site Details

Registry ID : 110070413819
FRS Facility URL : Click here for hyperlink provided by the agency.
Last Date in Agency List : 2021-07-17

Source Description

Source Description :

RCRAInfo is EPA's comprehensive information system that supports the Resource Conservation and Recovery Act (RCRA) of 1976 and the Hazardous and Solid Waste Amendments (HSWA) of 1984 through the tracking of events and activities related to facilities that generate, transport, and treat, store, or dispose of hazardous waste. RCRAInfo allows RCRA program staff to track the notification, permit, compliance, and corrective action activities required under RCRA. RCRAInfo also supports generation of the National Hazardous Waste Biennial Report. All generators and treatment, storage, and disposal facilities who handle hazardous waste are required to report to the EPA Administrator at least once every two years to support creation of the Biennial Report.

Map Id: L99
Direction: S
Distance: 0.121 mi., 639 ft.
Elevation: 10 ft.
Relative: Lower

Site Name : PSC Industrial Outsourcing, LP | PHILIP WEST INDUSTRIAL SERVICES | KM INDUSTRIAL INC
1411 W GAYLORD ST | 1411 WEST GAYLORD ST
LONG BEACH | Long Beach, CA 90813

Database(s) : [CALEPA SITES - CA, CIWQS - CA, DOCKET, ECHO, FRS, HAZNET - CA, HWG - CA, HWT - CA, ICIS, INACTIVE PCS, MANIFEST EPA, NPDES - CA, PCS ENF, PCS FACILITY, RCRA_NONGEN, RCRA_SQG, RFR - CA, STORMWATER] ***(cont.)***

Envirosite ID: 362398
EPA ID: N/R

FRS ***(cont.)***

FRS Environmental Interest
Source and System ID : RCRAINFO - CAL000395550

Facility Name : PSC INDUSTRIAL OUTSOURCING LP
Facility Address : 1411 WEST GAYLORD ST, LONG BEACH, CA 90813
County : LOS ANGELES COUNTY

Site Details
Registry ID : 110070093251
FRS Facility URL : Click here for hyperlink provided by the agency.
Last Date in Agency List : 2021-07-17

Source Description

Source Description :

The NPDES module of the Compliance Information System (ICIS) tracks surface water permits issued under the Clean Water Act. Under NPDES, all facilities that discharge pollutants from any point source into waters of the United States are required to obtain a permit. The permit will likely contain limits on what can be discharged, impose monitoring and reporting requirements, and include other provisions to ensure that the discharge does not adversely affect water quality.

FRS Environmental Interest
Source and System ID : ICIS - CAZ443869

Facility Name : PSC INDUSTRIAL OUTSOURCINGNA LP
Facility Address : 1411 W GAYLORD ST, LONG BEACH, CA 90813
County : LOS ANGELES

Site Details
Registry ID : 110065704447
FRS Facility URL : Click here for hyperlink provided by the agency.
Last Date in Agency List : 2021-07-17

Map Id: L99
Direction: S
Distance: 0.121 mi., 639 ft.
Elevation: 10 ft.
Relative: Lower

Site Name : PSC Industrial Outsourcing, LP | PHILIP WEST INDUSTRIAL SERVICES | KM INDUSTRIAL INC
1411 W GAYLORD ST | 1411 WEST GAYLORD ST
LONG BEACH | Long Beach, CA 90813

Database(s) : [CALEPA SITES - CA, CIWQS - CA, DOCKET, ECHO, FRS, HAZNET - CA, HWG - CA, HWT - CA, ICIS, INACTIVE PCS, MANIFEST EPA, NPDES - CA, PCS ENF, PCS FACILITY, RCRA_NONGEN, RCRA_SQG, RFR - CA, STORMWATER] ***(cont.)***

Envirosite ID: 362398
EPA ID: N/R

FRS ***(cont.)***

Source Description

Source Description :

The California Environmental Protection Agency (CalEPA) has recently implemented a new data warehouse system (nSite). This data warehouse combines and merges facility and site information from five different systems managed within CalEPA. The five systems are: California Environmental Reporting System (CERS), EnviroStor, GeoTracker, California Integrated Water Quality System (CIWQS), and Toxic Release Inventory (TRI).

FRS Environmental Interest

Source and System ID :	CA-ENVIROVIEW - 59117

HAZNET - CA

Facility Name :	KENNY MANTA INDUSTRIAL SERVICES
Facility Address :	1411 W GAYLORD ST, LONG BEACH, CA 90813
County :	LOS ANGELES

Site Details

Generator EPA ID :	CAL000171658
Active :	Inactive
Category :	STATE
Facility Types :	N/R
Type :	PERMANENT
Contact Name :	N/R
Contact Phone :	N/R
Facility Mailing Address :	1411 W GAYLORD ST, LONG BEACH, CA 908130000
Latitude :	33.78652900
Longitude :	-118.21070904
Agency Hyperlink :	Click here for hyperlink provided by the agency.
Last Date in Agency List :	2021-07-08

Waste Generator Details

State Waste :	2003: 223 - Unspecified oil-containing waste, 0.025 tons to CAD028409019 2003: 221 - Waste oil and mixed oil, 0.418 tons to CAD028409019 2003: 214 - Unspecified solvent mixture, 3.3712 tons to CAD028409019 2003: 352 - Other organic solids, 0.075 tons to CAD028409019 2003: 343 - Unspecified organic liquid mixture, 0.561 tons to CAD028409019

Map Id: L99
Direction: S
Distance: 0.121 mi., 639 ft.
Elevation: 10 ft.
Relative: Lower

Site Name : PSC Industrial Outsourcing, LP | PHILIP WEST INDUSTRIAL SERVICES | KM INDUSTRIAL INC
1411 W GAYLORD ST | 1411 WEST GAYLORD ST
LONG BEACH | Long Beach, CA 90813

Database(s) : [CALEPA SITES - CA, CIWQS - CA, DOCKET, ECHO, FRS, HAZNET - CA, HWG - CA, HWT - CA, ICIS, INACTIVE PCS, MANIFEST EPA, NPDES - CA, PCS ENF, PCS FACILITY, RCRA_NONGEN, RCRA_SQG, RFR - CA, STORMWATER] ***(cont.)***

Envirosite ID: 362398
EPA ID: N/R

HAZNET - CA ***(cont.)***

2002: 122 - Alkaline solution without metals pH >= 12.5, 0.5421 tons to CAT080033681
2002: 223 - Unspecified oil-containing waste, 2.7522 tons to CAT080013352
2002: 352 - Other organic solids, 0.375 tons to CAT080033681
2002: 291 - Latex waste, 0.22935 tons to CAT080033681
2002: 181 - Other inorganic solid waste, 0.45 tons to CAT080033681
2002: 343 - Unspecified organic liquid mixture, 0.187 tons to CAT080013352
2002: 352 - Other organic solids, 51.568 tons to CAD982444481
2001: 343 - Unspecified organic liquid mixture, 0.153 tons to CAT080013352
2001: 214 - Unspecified solvent mixture, 0.546 tons to CAD008302903
2001: 141 - Off-specification, aged or surplus inorganics, 0.01 tons to CAD028409019
2001: 741 - Liquids with halogenated organic compounds >= 1,000 Mg./L, 0.0208 tons to CAD028409019
2001: 122 - Alkaline solution without metals pH >= 12.5, 0.0208 tons to CAD028409019
2001: 214 - Unspecified solvent mixture, 0.198 tons to CAD008302903
2001: 214 - Unspecified solvent mixture, 0.396 tons to CAD008302903
2000: 181 - Other inorganic solid waste, 1 tons to CAT080022148
2000: 214 - Unspecified solvent mixture, 1.188 tons to CAT080022148
1999: 343 - Unspecified organic liquid mixture, 0.102 tons to CAT080013352
1999: 214 - Unspecified solvent mixture, 0.792 tons to CAT080022148
1999: 181 - Other inorganic solid waste, 8.428 tons to AZC950823111
1998: 214 - Unspecified solvent mixture, 0.18 tons to CAD000088252

Facility Name :	KENNYMANTA INDUSTRIAL SVCS
Facility Address :	1411 W GAYLORD ST, LONG BEACH, CA 90813
County :	LOS ANGELES

Site Details

Generator EPA ID :	CAR000076455
Active :	Inactive
Category :	FEDERAL
Facility Types :	N/R
Type :	PERMANENT
Contact Name :	N/R
Contact Phone :	N/R
Facility Mailing Address :	1411 W GAYLORD ST, LONG BEACH, CA 908130000
Latitude :	33.78663900
Longitude :	-118.21127850

Map Id: L99
Direction: S
Distance: 0.121 mi., 639 ft.
Elevation: 10 ft.
Relative: Lower

Site Name : PSC Industrial Outsourcing, LP | PHILIP WEST INDUSTRIAL SERVICES | KM INDUSTRIAL INC
1411 W GAYLORD ST | 1411 WEST GAYLORD ST
LONG BEACH | Long Beach, CA 90813

Database(s) : [CALEPA SITES - CA, CIWQS - CA, DOCKET, ECHO, FRS, HAZNET - CA, HWG - CA, HWT - CA, ICIS, INACTIVE PCS, MANIFEST EPA, NPDES - CA, PCS ENF, PCS FACILITY, RCRA_NONGEN, RCRA_SQG, RFR - CA, STORMWATER] ***(cont.)***

Envirosite ID: 362398
EPA ID: N/R

HAZNET - CA ***(cont.)***

Agency Hyperlink :	Click here for hyperlink provided by the agency.
Last Date in Agency List :	2021-07-08
Facility Name :	KM INDUSTRIAL, INC.
Facility Address :	1411 W GAYLORD ST, LONG BEACH, CA 90813
County :	LOS ANGELES

Site Details

Generator EPA ID :	CAL000274783
Active :	Inactive
Category :	STATE
Facility Types :	N/R
Type :	PERMANENT
Contact Name :	N/R
Contact Phone :	N/R
Facility Mailing Address :	2375 W ESTHER ST, LONG BEACH, CA 908131029
Latitude :	33.78652900
Longitude :	-118.21070904
Agency Hyperlink :	Click here for hyperlink provided by the agency.
Last Date in Agency List :	2021-07-08

Waste Generator Details

Details for this site have been truncated due to the large number of available details for this site within this dataset. For the complete details for this site, contact your Envirosite account representative for a complimentary site report containing all of the details available.

State Waste :

2011: 221 - Waste oil and mixed oil, 0.627 tons to CAD028409019
2011: 331 - Off-specification, aged or surplus organics, 0.5 tons to NVT330010000
2011: 551 - Laboratory waste chemicals, 0.1 tons to NVT330010000
2011: 551 - Laboratory waste chemicals, 0.1 tons to ARD981057870
2011: 343 - Unspecified organic liquid mixture, 0.187 tons to ARD981057870
2011: 331 - Off-specification, aged or surplus organics, 0.3 tons to ARD981057870
2011: 352 - Other organic solids, 0.25 tons to CAD028409019
2010: 221 - Waste oil and mixed oil, 2.09 tons to CAD028409019
2010: 343 - Unspecified organic liquid mixture, 0.187 tons to CAD028409019
2010: 134 - Aqueous solution with total organic residues less than 10 percent, 0.462 tons to CAD028409019

Map Id: L99
Direction: S
Distance: 0.121 mi., 639 ft.
Elevation: 10 ft.
Relative: Lower

Site Name : PSC Industrial Outsourcing, LP | PHILIP WEST INDUSTRIAL SERVICES | KM INDUSTRIAL INC
1411 W GAYLORD ST | 1411 WEST GAYLORD ST
LONG BEACH | Long Beach, CA 90813

Database(s) : [CALEPA SITES - CA, CIWQS - CA, DOCKET, ECHO, FRS, HAZNET - CA, HWG - CA, HWT - CA, ICIS, INACTIVE PCS, MANIFEST EPA, NPDES - CA, PCS ENF, PCS FACILITY, RCRA_NONGEN, RCRA_SQG, RFR - CA, STORMWATER] ***(cont.)***

Envirosite ID: 362398
EPA ID: N/R

HAZNET - CA ***(cont.)***

2009: 513 - Empty containers less than 30 gallons, 0.175 tons to CAD028409019
2009: 214 - Unspecified solvent mixture, 0.36 tons to CAD028409019
2009: 134 - Aqueous solution with total organic residues less than 10 percent, 0.21 tons to CAD028409019
2009: 223 - Unspecified oil-containing waste, 0.417 tons to CAD028409019
2008: 512 - Other empty containers 30 gallons or more, 0.35 tons to CAD028409019
2008: 291 - Latex waste, 0.24 tons to CAD028409019
2008: 223 - Unspecified oil-containing waste, 0.45 tons to CAD028409019
2008: 513 - Empty containers less than 30 gallons, 0.15 tons to CAD028409019
2008: 221 - Waste oil and mixed oil, 1.406 tons to CAD028409019
2008: 343 - Unspecified organic liquid mixture, 0.238 tons to CAD028409019
2008: 214 - Unspecified solvent mixture, 0.0612 tons to CAD028409019
2007: 551 - Laboratory waste chemicals, 0.0585 tons to TXD982560294
2007: 122 - Alkaline solution without metals pH >= 12.5, 0.22935 tons to TXD982560294
2007: 213 - Hydrocarbon solvents (benzene, hexane, Stoddard, Etc.), 0.417 tons to CAD008252405
2007: 551 - Laboratory waste chemicals, 0.008 tons to TXD982560294
2007: 791 - Liquids with pH <= 2, 0.09155 tons to TXD982560294
2007: 221 - Waste oil and mixed oil, 3.23 tons to CAD028409019
2007: 213 - Hydrocarbon solvents (benzene, hexane, Stoddard, Etc.), 1.06335 tons to CAD028409019
2007: 331 - Off-specification, aged or surplus organics, 0.465 tons to CAD982444481
2007: 221 - Waste oil and mixed oil, 0.418 tons to CAD099452708

Facility Name :	PHILIP WEST INDUSTRIAL SERVICES
Facility Address :	1411 W GAYLORD ST, LONG BEACH, CA 90813
County :	LOS ANGELES

Site Details

Generator EPA ID :	CAL000395550
Active :	Active
Category :	STATE
Facility Types :	N/R
Type :	PERMANENT
Contact Name :	N/R
Contact Phone :	N/R

Map Id: L99
Direction: S
Distance: 0.121 mi., 639 ft.
Elevation: 10 ft.
Relative: Lower

Site Name : PSC Industrial Outsourcing, LP | PHILIP WEST INDUSTRIAL SERVICES | KM INDUSTRIAL INC
1411 W GAYLORD ST | 1411 WEST GAYLORD ST
LONG BEACH | Long Beach, CA 90813

Database(s) : [CALEPA SITES - CA, CIWQS - CA, DOCKET, ECHO, FRS, HAZNET - CA, HWG - CA, HWT - CA, ICIS, INACTIVE PCS, MANIFEST EPA, NPDES - CA, PCS ENF, PCS FACILITY, RCRA_NONGEN, RCRA_SQG, RFR - CA, STORMWATER] ***(cont.)***

Envirosite ID: 362398
EPA ID: N/R

HAZNET - CA ***(cont.)***

Facility Mailing Address :	1411 W GAYLORD ST, LONG BEACH, CA 908130000
Latitude :	33.78663900
Longitude :	-118.21127850
Agency Hyperlink :	Click here for hyperlink provided by the agency.
Last Date in Agency List :	2021-07-08

HWG - CA

Facility Name :	KENNY MANTA INDUSTRIAL SERVICES
Facility Address :	1411 W GAYLORD ST, LONG BEACH, CA 90813
County :	LOS ANGELES
EPA ID :	CAL000171658
Status :	Inactive
Category :	STATE
Type :	PERMANENT
Facility Type :	N/R
Mailing Address :	1411 W GAYLORD ST, LONG BEACH, CA 908130000
Owner Name :	KENNY MANTA INDUSTRIAL SRVCS
Owner Address :	1411 W GAYLORD ST, LONG BEACH, CA 908130000
Operator Name :	CHRIS HERR - SAFETY
Operator Address :	1411 W GAYLORD ST, LONG BEACH, CA 908130000
Latitude :	33.786488
Longitude :	-118.210691
Facility Name :	KENNYMANTA INDUSTRIAL SVCS
Facility Address :	1411 W GAYLORD ST, LONG BEACH, CA 90813
County :	LOS ANGELES
EPA ID :	CAR000076455
Status :	Inactive
Category :	FEDERAL
Type :	PERMANENT
Facility Type :	N/R
Mailing Address :	1411 W GAYLORD ST, LONG BEACH, CA 908130000
Owner Name :	KENNY MANTA INDUSTRIAL SVCS
Owner Address :	1411 W GAYLORD ST, LONG BEACH, CA 908130000
Operator Name :	DAVID CROWLEY
Operator Address :	INACTIVE PER VQ01 - BMI, LONG BEACH, CA 908130000
Latitude :	33.786488
Longitude :	-118.210691

Map Id: L99
Direction: S
Distance: 0.121 mi., 639 ft.
Elevation: 10 ft.
Relative: Lower

Site Name : PSC Industrial Outsourcing, LP | PHILIP WEST INDUSTRIAL SERVICES | KM INDUSTRIAL INC
1411 W GAYLORD ST | 1411 WEST GAYLORD ST
LONG BEACH | Long Beach, CA 90813

Database(s) : [CALEPA SITES - CA, CIWQS - CA, DOCKET, ECHO, FRS, HAZNET - CA, HWG - CA, HWT - CA, ICIS, INACTIVE PCS, MANIFEST EPA, NPDES - CA, PCS ENF, PCS FACILITY, RCRA_NONGEN, RCRA_SQG, RFR - CA, STORMWATER] ***(cont.)***

Envirosite ID: 362398
EPA ID: N/R

HWG - CA ***(cont.)***

Facility Name :	KM INDUSTRIAL, INC.
Facility Address :	1411 W GAYLORD ST, LONG BEACH, CA 90813
County :	LOS ANGELES
EPA ID :	CAL000274783
Status :	Inactive
Category :	STATE
Type :	PERMANENT
Facility Type :	N/R
Mailing Address :	2375 W ESTHER ST, LONG BEACH, CA 908131029
Owner Name :	K2 INDUSTRIAL SERVICES, INC.
Owner Address :	5233 HOHMAN AVE, HAMMOND, IN 463201721
Operator Name :	RONALD F. BIEBEL-ASSISTANT SEC
Operator Address :	1411 W GAYLORD ST, LONG BEACH, CA 908130000
Latitude :	33.786456
Longitude :	-118.21064

Facility Name :	PHILIP WEST INDUSTRIAL SERVICES
Facility Address :	1411 W GAYLORD ST, LONG BEACH, CA 90813
County :	LOS ANGELES
EPA ID :	CAL000395550
Status :	Active
Category :	STATE
Type :	PERMANENT
Facility Type :	N/R
Mailing Address :	1411 W GAYLORD ST, LONG BEACH, CA 908130000
Owner Name :	PSC INDUSTRIAL OUTSOURCING LP
Owner Address :	900 GEORIA AVE, DEER PARK, TX 775360000
Operator Name :	LAURA GONZALEZ
Operator Address :	900 GEORGIA AVENUE, DEER PARK, TX 77536
Latitude :	33.786639
Longitude :	-118.211279

HWT - CA

Facility Name :	PHILIP WEST INDUSTRIAL SERVICES
Facility Address :	1411 W GAYLORD ST, LONG BEACH, CA 90813
County :	LOS ANGELES
Expiration Date :	2015-07-31
Registration Number :	3259
Last Date in Agency List :	2017-05-11

Map Id: L99
Direction: S
Distance: 0.121 mi., 639 ft.
Elevation: 10 ft.
Relative: Lower

Site Name : PSC Industrial Outsourcing, LP | PHILIP WEST INDUSTRIAL SERVICES | KM INDUSTRIAL INC
1411 W GAYLORD ST | 1411 WEST GAYLORD ST
LONG BEACH | Long Beach, CA 90813

Database(s) : [CALEPA SITES - CA, CIWQS - CA, DOCKET, ECHO, FRS, HAZNET - CA, HWG - CA, HWT - CA, ICIS, INACTIVE PCS, MANIFEST EPA, NPDES - CA, PCS ENF, PCS FACILITY, RCRA_NONGEN, RCRA_SQG, RFR - CA, STORMWATER] ***(cont.)***

Envirosite ID: 362398
EPA ID: N/R

ICIS

Facility Name :	PSC INDUSTRIAL OUTSOURCING LP
Facility Address :	1411 WEST GAYLORD ST, LONG BEACH, CA 90813

Site Details

NPDES ID :	CAZ443869
ICIS Facility Interest ID :	3600730975
Facility UIN :	110070093251
Facility Type Code :	Privately Owned Facility
Impaired Waters :	N/R
Latitude :	33.7867
Longitude :	-118.21113
Last Date in Agency List :	2021-08-17

Facility NAICS

NAICS Code :	N/R
NAICS Description :	N/R

Facility SIC

SIC Code :	9999
SIC Description :	Nonclassifiable Establishments

INACTIVE PCS

Issue Date :	2015-07-01
Original Issue Date :	2015-07-01
Effective Date :	2015-07-01
Expiration Date :	2020-06-30
Retirement Date :	N/R
Termination Date :	N/R
Issuing Agency :	CA Waterboards
Agency Type :	State
Activity ID :	3601110346
External Permit Number :	CAZ443869
Facility Type Indicator :	NON-POTW
Permit Type :	General Permit Covered Facility-NPDES)
Major Minor Status :	N
Permit Status :	Expired
Total Design Flow Number :	N/R
Actual Average Flow Number :	N/R
State Water Body :	N/R
State Water Body Name :	N/R

Map Id: L99
Direction: S
Distance: 0.121 mi., 639 ft.
Elevation: 10 ft.
Relative: Lower

Site Name : PSC Industrial Outsourcing, LP | PHILIP WEST INDUSTRIAL SERVICES | KM INDUSTRIAL INC
1411 W GAYLORD ST | 1411 WEST GAYLORD ST
LONG BEACH | Long Beach, CA 90813

Database(s) : [CALEPA SITES - CA, CIWQS - CA, DOCKET, ECHO, FRS, HAZNET - CA, HWG - CA, HWT - CA, ICIS, INACTIVE PCS, MANIFEST EPA, NPDES - CA, PCS ENF, PCS FACILITY, RCRA_NONGEN, RCRA_SQG, RFR - CA, STORMWATER] ***(cont.)***

Envirosite ID: 362398
EPA ID: N/R

INACTIVE PCS ***(cont.)***

Permit Name :	PSC Industrial Outsourcing LP
Permit Comp Status :	Y
RNC Tracking :	Y
Master External Permit Number :	CAS000001
TMDL Interface :	N/R
EDMR Authorization :	N
Pretreatment Indicator :	N/R
Last Date in Agency List :	2021-08-19

MANIFEST EPA

Manifest Details

Manifest Number :	007819869SKS
Shipped Date :	2021-03-04
Updated Date :	2021-04-05
Received Date :	2021-03-13
Status :	Signed
Generator ID :	CAL000395550
Generator Name :	HydroChem
Generator Address :	1411 W Gaylord St., LONG BEACH, CA 90813
Generator Mailing :	1411 W Gaylord St., Long Beach, CA 90813
Generator Contact :	HydroChem
Destination ID :	NED981723513
Destination Name :	Clean Harbors Environmental Services, Inc.
Destination Mailing :	2247 South Highway 71, Kimball, NE 69145
Destination Address :	2247 South Highway 71, Kimball, NE 69145
Destination Contact :	N/R
Submission Type :	DataImage5Copy
Origin Type :	Service
Manifest Residue :	N
Rejection :	N
Last Date in Agency List :	2021-09-04

Waste Details

Waste Line Number :	1
Is DOT Hazardous :	N
DOT ID Number :	N/R
DOT Information :	N/R
Non Waste Description :	NONE, NONE, NON RCRA HAZARDOUS WASTE SOLIDS, (PETROLEUM OIL, RAGS), N/A, NONE
Quantity :	200 Pounds
Quantity Tons, Acute, Non-Acute :	0.1, 0, 0.1
Quantity Kg, Acute, Non-Acute :	0, 90.703

Map Id: L99
Direction: S
Distance: 0.121 mi., 639 ft.
Elevation: 10 ft.
Relative: Lower

Site Name : PSC Industrial Outsourcing, LP | PHILIP WEST INDUSTRIAL SERVICES | KM INDUSTRIAL INC
1411 W GAYLORD ST | 1411 WEST GAYLORD ST
LONG BEACH | Long Beach, CA 90813

Database(s) : [CALEPA SITES - CA, CIWQS - CA, DOCKET, ECHO, FRS, HAZNET - CA, HWG - CA, HWT - CA, ICIS, INACTIVE PCS, MANIFEST EPA, NPDES - CA, PCS ENF, PCS FACILITY, RCRA_NONGEN, RCRA_SQG, RFR - CA, STORMWATER] ***(cont.)***

Envirosite ID: 362398
EPA ID: N/R

MANIFEST EPA ***(cont.)***

Management Method :	H141 - STORAGE, BULKING AND/OR TRANSFER OFF SITE
Is EPA Waste :	N
Federal Code :	N/R
State Code :	CA - 223

Manifest Details

Manifest Number :	007012009SKS
Shipped Date :	2019-05-23
Updated Date :	2019-09-01
Received Date :	2019-06-05
Status :	Corrected
Generator ID :	CAL000395550
Generator Name :	HydroChem
Generator Address :	1411 W Gaylord St., LONG BEACH, CA 90813
Generator Mailing :	1411 W Gaylord St., Long Beach, CA 90813
Generator Contact :	N/R
Destination ID :	NED981723513
Destination Name :	Clean Harbors Environmental Services, Inc.
Destination Mailing :	2247 South Highway 71, Kimball, NE 69145
Destination Address :	2247 South Highway 71, Kimball, NE 69145
Destination Contact :	N/R
Submission Type :	DataImage5Copy
Origin Type :	Service
Manifest Residue :	N
Rejection :	N
Last Date in Agency List :	2021-09-04

Waste Details

Waste Line Number :	1
Is DOT Hazardous :	N
DOT ID Number :	N/R
DOT Information :	N/R
Non Waste Description :	NONE, NONE, NON RCRA HAZARDOUS WASTE SOLIDS, (RAGS, WIPES), N/A, NONE
Quantity :	150 Pounds
Quantity Tons, Acute, Non-Acute :	0.075, 0, 0.075
Quantity Kg, Acute, Non-Acute :	0, 68.02725
Management Method :	H141 - STORAGE, BULKING AND/OR TRANSFER OFF SITE
Is EPA Waste :	N
Federal Code :	N/R
State Code :	CA - 223

Map Id: L99
Direction: S
Distance: 0.121 mi., 639 ft.
Elevation: 10 ft.
Relative: Lower

Site Name : PSC Industrial Outsourcing, LP | PHILIP WEST INDUSTRIAL SERVICES | KM INDUSTRIAL INC
1411 W GAYLORD ST | 1411 WEST GAYLORD ST
LONG BEACH | Long Beach, CA 90813

Database(s) : [CALEPA SITES - CA, CIWQS - CA, DOCKET, ECHO, FRS, HAZNET - CA, HWG - CA, HWT - CA, ICIS, INACTIVE PCS, MANIFEST EPA, NPDES - CA, PCS ENF, PCS FACILITY, RCRA_NONGEN, RCRA_SQG, RFR - CA, STORMWATER] ***(cont.)***

Envirosite ID: 362398
EPA ID: N/R

NPDES - CA

Facility Name :	PSC Industrial Outsourcing LP
Facility Address :	1411 West Gaylord St, Long Beach, 90813
County :	Los Angeles
Effective Date :	2014-01-17
Adoption Date :	N/R
Expiration Date :	N/R
Termination Date :	N/R
Order Number :	97-03-DWQ
NPDES Number :	CAS000001
WDID :	4 19I024638
RM Status :	Active
Reg Meas ID :	443869
Reg Meas Type :	Enrollee
Program :	Industrial
Facility Place ID :	N/R
Region Code :	4
Discharger ID :	0
Discharger :	PSC Industrial Outsourcing LP
Discharger Address :	1411 West Gaylord St, Long Beach, California 90813
Last Date in Agency List :	2021-09-03

PCS ENF

Site Details

NPDES ID :	CAZ443869
Last Date in Agency List :	2021-08-17

Formal Enforcement Actions

Settlement Entered Date :	N/R
ENF Identifier :	N/R
Activity ID :	N/R
Activity Type :	N/R
ENF Type :	N/R
Agency :	N/R
Fed Penalty Assessed Amount :	N/R
State Local Penalty Amount :	N/R

Informal Enforcement Actions

Achieved Date :	11/22/2017
Registry ID :	110070093251
ENF Identifier :	CA-ZIEA427925

Map Id: L99
Direction: S
Distance: 0.121 mi., 639 ft.
Elevation: 10 ft.
Relative: Lower

Site Name : PSC Industrial Outsourcing, LP | PHILIP WEST INDUSTRIAL SERVICES | KM INDUSTRIAL INC
1411 W GAYLORD ST | 1411 WEST GAYLORD ST
LONG BEACH | Long Beach, CA 90813

Database(s) : [CALEPA SITES - CA, CIWQS - CA, DOCKET, ECHO, FRS, HAZNET - CA, HWG - CA, HWT - CA, ICIS, INACTIVE PCS, MANIFEST EPA, NPDES - CA, PCS ENF, PCS FACILITY, RCRA_NONGEN, RCRA_SQG, RFR - CA, STORMWATER] ***(cont.)***

Envirosite ID: 362398
EPA ID: N/R

PCS ENF ***(cont.)***

Activity ID :	3601281738
Activity Type :	Administrative - Informal
ENF Type :	Notice of Violation
Agency :	State

PCS FACILITY

Issue Date :	2015-07-01
Original Issue Date :	2015-07-01
Effective Date :	2015-07-01
Expiration Date :	2020-06-30
Retirement Date :	N/R
Termination Date :	N/R
Issuing Agency :	CA Waterboards
Agency Type :	State
Activity ID :	3601110346
External Permit Number :	CAZ443869
Facility Type Indicator :	NON-POTW
Permit Type :	General Permit Covered Facility-NPDES)
Major Minor Status :	N
Permit Status :	Effective
Total Design Flow Number :	N/R
Actual Average Flow Number :	N/R
State Water Body :	N/R
State Water Body Name :	N/R
Permit Name :	PSC Industrial Outsourcing LP
Permit Comp Status :	Y
RNC Tracking :	Y
Master External Permit Number :	CAS000001
TMDL Interface :	N/R
EDMR Authorization :	N
Pretreatment Indicator :	N/R
Last Date in Agency List :	2020-02-11

RCRA_NONGEN

Facility Name :	PHILIP WEST INDUSTRIAL SERVICES
Facility Address :	1411 W GAYLORD ST, LONG BEACH, CA 90813
County :	LOS ANGELES
Date Form Received by Agency :	2014-04-04
EPA ID :	CAL000395550
Mailing Address :	1411 W GAYLORD ST, LONG BEACH, CA 90813-0000
Contact :	TONY WITTER
Contact Address :	1411 W. GAYLORD STREET, LONG BEACH, CA 90813-0000
Contact Country :	N/R

Map Id: L99
Direction: S
Distance: 0.121 mi., 639 ft.
Elevation: 10 ft.
Relative: Lower

Site Name : PSC Industrial Outsourcing, LP | PHILIP WEST INDUSTRIAL SERVICES | KM INDUSTRIAL INC
1411 W GAYLORD ST | 1411 WEST GAYLORD ST
LONG BEACH | Long Beach, CA 90813

Database(s) : [CALEPA SITES - CA, CIWQS - CA, DOCKET, ECHO, FRS, HAZNET - CA, HWG - CA, HWT - CA, ICIS, INACTIVE PCS, MANIFEST EPA, NPDES - CA, PCS ENF, PCS FACILITY, RCRA_NONGEN, RCRA_SQG, RFR - CA, STORMWATER] ***(cont.)***

Envirosite ID: 362398
EPA ID: N/R

RCRA_NONGEN ***(cont.)***

Contact Telephone :	562-997-6000
Contact Email :	TONY.WITTER@PSCNOW.COM
EPA Region :	09
Land Type :	Not Reported
Source Type :	Implementer
Classification :	Not a generator, verified
Description :	Not a generator, verified
Last Date in Agency List :	2021-09-03

Owner/Operator Summary

Owner/Operator Name :	PSC INDUSTRIAL OUTSOURCING LP
Owner/Operator Address :	5151 SAN FELIPE ST STE 1100, HOUSTON, TX 77056-3647
Owner/Operator Country :	N/R
Owner/Operator Telephone :	713-985-5387
Owner/Operator Email :	N/R
Owner/Operator Fax :	N/R
Legal Status :	Other land type
Owner/Operator Type :	Owner
Owner/Operator Start Date :	N/R
Owner/Operator End Date :	N/R

Owner/Operator Name :	TONY WITTER
Owner/Operator Address :	1411 W. GAYLORD STREET, LONG BEACH, CA 90813-0000
Owner/Operator Country :	N/R
Owner/Operator Telephone :	562-997-6000
Owner/Operator Email :	N/R
Owner/Operator Fax :	N/R
Legal Status :	Other land type
Owner/Operator Type :	Operator
Owner/Operator Start Date :	N/R
Owner/Operator End Date :	N/R

Handler Activities Summary

U.S. Importer of Hazardous Waste :	N
Mixed Waste (Haz. and Radioactive) :	N
Recycler of Hazardous Waste :	N
Transporter of Hazardous Waste :	Y
Treater, Storer or Disposer of HW :	N
Underground Injection Activity :	N
On-site Burner Exemption :	N
Furnace Exemption :	N
Used Oil Fuel Burner :	N

Map Id: L99
Direction: S
Distance: 0.121 mi., 639 ft.
Elevation: 10 ft.
Relative: Lower

Site Name : PSC Industrial Outsourcing, LP | PHILIP WEST INDUSTRIAL SERVICES | KM INDUSTRIAL INC
1411 W GAYLORD ST | 1411 WEST GAYLORD ST
LONG BEACH | Long Beach, CA 90813

Database(s) : [CALEPA SITES - CA, CIWQS - CA, DOCKET, ECHO, FRS, HAZNET - CA, HWG - CA, HWT - CA, ICIS, INACTIVE PCS, MANIFEST EPA, NPDES - CA, PCS ENF, PCS FACILITY, RCRA_NONGEN, RCRA_SQG, RFR - CA, STORMWATER] ***(cont.)***

Envirosite ID: 362398
EPA ID: N/R

RCRA_NONGEN ***(cont.)***

Used Oil Processor :	N
Used Oil Refiner :	N
Used Oil Fuel Marketer to Burner :	N
Used Oil Specification Marketer :	N
Used Oil Transfer Facility :	N
Used Oil Transporter :	N

Notices of Violations Summary

Regulation Violated :	N

RCRA_SQG

Facility Name :	KM INDUSTRIAL INC
Facility Address :	1411 W GAYLORD ST, LONG BEACH, CA 90813
County :	LOS ANGELES
Date Form Received by Agency :	2006-08-28
EPA ID :	CAR000076455
Mailing Address :	1411 W GAYLORD ST, LONG BEACH, CA 90813
Contact :	RICK L NAPIER
Contact Address :	1411 W GAYLORD ST, LONG BEACH, CA 90813
Contact Country :	US
Contact Telephone :	562-983-5191
Contact Email :	RICKNAPIER@K2INDUSTRIAL.COM
EPA Region :	09
Land Type :	Private
Source Type :	Notification
Classification :	Small Quantity Generator
Description :	Handlers that generate more than 100 and less than 1000 kilograms of hazardous waste during any calendar month and accumulate less than 6000 kg of hazardous waste at any time; or generate 100 kg or less of hazardous waste during any calendar month, and accumulate more than 1000 kg of hazardous waste at any time.
Last Date in Agency List :	2021-09-03

Owner/Operator Summary

Owner/Operator Name :	PCH PROPERTIES
Owner/Operator Address :	5233 HOHMAN AVE, HAMMOND, IN 46320
Owner/Operator Country :	US
Owner/Operator Telephone :	N/R

Map Id: L99
Direction: S
Distance: 0.121 mi., 639 ft.
Elevation: 10 ft.
Relative: Lower

Site Name : PSC Industrial Outsourcing, LP | PHILIP WEST INDUSTRIAL SERVICES | KM INDUSTRIAL INC
1411 W GAYLORD ST | 1411 WEST GAYLORD ST
LONG BEACH | Long Beach, CA 90813

Database(s) : [CALEPA SITES - CA, CIWQS - CA, DOCKET, ECHO, FRS, HAZNET - CA, HWG - CA, HWT - CA, ICIS, INACTIVE PCS, MANIFEST EPA, NPDES - CA, PCS ENF, PCS FACILITY, RCRA_NONGEN, RCRA_SQG, RFR - CA, STORMWATER] ***(cont.)***

Envirosite ID: 362398
EPA ID: N/R

RCRA_SQG ***(cont.)***

Owner/Operator Email :	N/R
Owner/Operator Fax :	N/R
Legal Status :	Private
Owner/Operator Type :	Owner
Owner/Operator Start Date :	1992-01-01
Owner/Operator End Date :	N/R

Owner/Operator Name :	RICK NAPIER OF KM INDUSTRIAL
Owner/Operator Address :	N/R
Owner/Operator Country :	N/R
Owner/Operator Telephone :	N/R
Owner/Operator Email :	N/R
Owner/Operator Fax :	N/R
Legal Status :	Private
Owner/Operator Type :	Operator
Owner/Operator Start Date :	2003-04-23
Owner/Operator End Date :	N/R

Handler Activities Summary

U.S. Importer of Hazardous Waste :	N
Mixed Waste (Haz. and Radioactive) :	N
Recycler of Hazardous Waste :	N
Transporter of Hazardous Waste :	Y
Treater, Storer or Disposer of HW :	N
Underground Injection Activity :	N
On-site Burner Exemption :	N
Furnace Exemption :	N
Used Oil Fuel Burner :	N
Used Oil Processor :	N
Used Oil Refiner :	N
Used Oil Fuel Marketer to Burner :	N
Used Oil Specification Marketer :	N
Used Oil Transfer Facility :	N
Used Oil Transporter :	N

Historical Generators

Date Form Received by Agency :	2003-01-07
Facility Name :	KENNY INDUSTRIAL SERVICE
Classification :	Small Quantity Generator

Map Id: L99
Direction: S
Distance: 0.121 mi., 639 ft.
Elevation: 10 ft.
Relative: Lower

Site Name : PSC Industrial Outsourcing, LP | PHILIP WEST INDUSTRIAL SERVICES | KM INDUSTRIAL INC
1411 W GAYLORD ST | 1411 WEST GAYLORD ST
LONG BEACH | Long Beach, CA 90813

Database(s) : [CALEPA SITES - CA, CIWQS - CA, DOCKET, ECHO, FRS, HAZNET - CA, HWG - CA, HWT - CA, ICIS, INACTIVE PCS, MANIFEST EPA, NPDES - CA, PCS ENF, PCS FACILITY, RCRA_NONGEN, RCRA_SQG, RFR - CA, STORMWATER] ***(cont.)***

Envirosite ID: 362398
EPA ID: N/R

RCRA_SQG ***(cont.)***

Date Form Received by Agency :	2002-10-11
Facility Name :	KENNY INDUSTRIAL SERVICE L L C
Classification :	Small Quantity Generator

Hazardous Waste Summary

Waste Code / Name :	D001 - IGNITABLE WASTE D002 - CORROSIVE WASTE

Notices of Violations Summary

Date of Violation :	2004-08-10
Date Achieved Compliance :	2004-10-08
Regulation Violated :	Y
Area of Violation :	Generators - General
Enforcement Action :	WRITTEN INFORMAL
Enforcement Action Date :	2004-08-10
Enf. Disposition Status :	N/R
Enf. Disp. Status Date :	N/R
Violation Lead Agency :	State
Enforcement Lead Agency :	State
Proposed Penalty Amount :	N/R
Final Penalty Amount :	N/R
Paid Penalty Amount :	N/R

Evaluation Action Summary

Evaluation Date :	2004-08-10
Evaluation :	COMPLIANCE EVALUATION INSPECTION ON-SITE
Area of Violation :	Generators - General
Date Achieved Compliance :	2004-10-08
Evaluation Lead Agency :	State Contractor/Grantee

RFR - CA

Facility Name :	PSC Industrial Outsourcing LP
Facility Address :	1411 West Gaylord St, Long Beach, CA 90813
County :	Los Angeles
Effective Date :	2014-01-17
Adoption Date :	N/R
Termination Date :	N/R
Expiration/Review Date :	N/R

Map Id: L99
Direction: S
Distance: 0.121 mi., 639 ft.
Elevation: 10 ft.
Relative: Lower

Site Name : PSC Industrial Outsourcing, LP | PHILIP WEST INDUSTRIAL SERVICES | KM INDUSTRIAL INC
1411 W GAYLORD ST | 1411 WEST GAYLORD ST
LONG BEACH | Long Beach, CA 90813

Database(s) : [CALEPA SITES - CA, CIWQS - CA, DOCKET, ECHO, FRS, HAZNET - CA, HWG - CA, HWT - CA, ICIS, INACTIVE PCS, MANIFEST EPA, NPDES - CA, PCS ENF, PCS FACILITY, RCRA_NONGEN, RCRA_SQG, RFR - CA, STORMWATER] ***(cont.)***

Envirosite ID: 362398
EPA ID: N/R

RFR - CA ***(cont.)***

NPDES Number :	CAS000001
Order Number :	2014-0057-DWQ
WDID :	4 19I024638
SIC/NAICS :	9999
Program :	INDSTW
Regulatory Measure Status :	Active
Regulatory Measure Type :	Storm water industrial
Place/Project Type :	Industrial - Nonclassifiable Establishments
Region :	4
Design Flow :	N/R
Major/Minor :	N/R
Complexity :	N/R
TTWQ :	N/R
Number of Enforcement Actions within Five Years:	1
Number of Violations within Five Years:	1
Agency :	PSC Industrial Outsourcing LP
Agency Address :	1411 West Gaylord St, Long Beach, CA 90813
Latitude :	33.7867
Longitude :	-118.21113
Last Date in Agency List :	2021-07-24

STORMWATER

Facility Name :	PSC INDUSTRIAL OUTSOURCING LP
Facility Address :	1411 WEST GAYLORD ST, LONG BEACH, CA 90813
NPDES ID :	CAZ443869
Permittee Name :	PSC Industrial Outsourcing LP
Permit Status :	Expired
Permit Issuing Name :	State
Issued Date :	2015-07-01
Termination Date :	N/R
Effective Date :	2015-07-01 2020-06-30
EPA Region :	09
SIC Code :	9999
NAICS Code :	N/R
EJ Indexes Above 80th Percentile :	Y
Significant Noncompliance Status :	N/R
Quarters with Noncompliance :	12
Industrial Stormwater Formal Enforcement Actions:	1
Facility Map Flag :	Y
DRF URL :	Click here for hyperlink provided by the agency.
Latitude :	33.7867

Map Id: L99
Direction: S
Distance: 0.121 mi., 639 ft.
Elevation: 10 ft.
Relative: Lower

Site Name : PSC Industrial Outsourcing, LP | PHILIP WEST INDUSTRIAL SERVICES | KM INDUSTRIAL INC
1411 W GAYLORD ST | 1411 WEST GAYLORD ST
LONG BEACH | Long Beach, CA 90813

Database(s) : [CALEPA SITES - CA, CIWQS - CA, DOCKET, ECHO, FRS, HAZNET - CA, HWG - CA, HWT - CA, ICIS, INACTIVE PCS, MANIFEST EPA, NPDES - CA, PCS ENF, PCS FACILITY, RCRA_NONGEN, RCRA_SQG, RFR - CA, STORMWATER] ***(cont.)***

Envirosite ID: 362398
EPA ID: N/R

STORMWATER ***(cont.)***

Longitude :	-118.21113
Last Date in Agency List :	2021-09-24

Map Id: 100
Direction: SSW
Distance: 0.122 mi., 645 ft.
Elevation: 9 ft.
Relative: Lower

Site Name : VERIZON CALIF INC
INTERSECTION OF CASPIAN AVE & GAYLORD MANHOLE #582K
LONG BEACH, CA 90813

Database(s) : [HAZNET - CA, HWG - CA]

Envirosite ID: 41081554
EPA ID: CAC002590498

HAZNET - CA

Facility Name :	VERIZON CALIF INC
Facility Address :	INTERSECTION OF CASPIAN AVE & GAYLORD MANHOLE #582K, LONG BEACH, CA 90813
County :	LOS ANGELES

Site Details

Generator EPA ID :	CAC002590498
Active :	Inactive
Category :	STATE
Facility Types :	N/R
Type :	TEMPORARY
Contact Name :	N/R
Contact Phone :	N/R
Facility Mailing Address :	PO BOX 725, CHINO, CA 91709
Latitude :	33.78646800
Longitude :	-118.21216950
Agency Hyperlink :	Click here for hyperlink provided by the agency.
Last Date in Agency List :	2021-07-08

HWG - CA

Facility Name :	VERIZON CALIF INC
Facility Address :	INTERSECTION OF CASPIAN AVE & GAYLORD MANHOLE #582K, LONG BEACH, CA 90813
County :	LOS ANGELES

Map Id: 100
Direction: SSW
Distance: 0.122 mi., 645 ft.
Elevation: 9 ft.
Relative: Lower

Site Name : VERIZON CALIF INC
INTERSECTION OF CASPIAN AVE &
GAYLORD MANHOLE #582K
LONG BEACH, CA 90813

Database(s) : [HAZNET - CA, HWG - CA] ***(cont.)***

Envirosite ID: 41081554
EPA ID: CAC002590498

HWG - CA ***(cont.)***

EPA ID :	CAC002590498
Status :	Inactive
Category :	STATE
Type :	TEMPORARY
Facility Type :	N/R
Mailing Address :	PO BOX 725, CHINO, CA 91709
Owner Name :	VERIZON CALIF INC
Owner Address :	PO BOX 725, CHINO, CA 91709
Operator Name :	ZACH FEINGOLD
Operator Address :	PO BOX 725, CHINO, CA 91709
Latitude :	33.786468
Longitude :	-118.21217

Map Id: J101
Direction: ESE
Distance: 0.123 mi., 648 ft.
Elevation: 11 ft.
Relative: Lower

Site Name : BERNS BROS INC | THE BERNS CO
1250 W 17TH ST
LONG BEACH | Long Beach, CA

Database(s) : [CIWQS - CA, ECHO, FRS, HAZNET - CA, HWG - CA, NPDES - CA, RCRA_NONGEN]

Envirosite ID: 385761
EPA ID: N/R

CIWQS - CA

Facility Name :	THE BERNS CO
Facility Address :	1250 W 17TH ST, LONG BEACH, CA 90813
County :	LOS ANGELES
Place ID :	S211399
Agency Name :	THE BERNS CO
Last Date in Agency List :	2021-09-10

ECHO

Facility Name :	BERNS BROS INC
Facility Address :	1250 W 17TH ST, LONG BEACH, CA 90813
County :	LOS ANGELES
Last Inspection Date :	N/R
Registry ID :	110070408540
FIPS Code :	N/R
EPA Region :	09
Inspection Count :	0
Last Inspection Days :	N/R
Informal Count :	0
Last Informal Action Date :	N/R
Formal Action Count :	0
Last Formal Action Date :	N/R
Total Penalties :	0

Map Id: J101
Direction: ESE
Distance: 0.123 mi., 648 ft.
Elevation: 11 ft.
Relative: Lower

Site Name : BERNS BROS INC | THE BERNS CO
1250 W 17TH ST
LONG BEACH | Long Beach, CA

Database(s) : [CIWQS - CA, ECHO, FRS, HAZNET - CA, HWG - CA, NPDES - CA, RCRA_NONGEN] ***(cont.)***

Envirosite ID: 385761
EPA ID: N/R

ECHO ***(cont.)***

Penalty Count :	N/R
Last Penalty Date :	N/R
Last Penalty Amount :	N/R
QTRS IN NC :	0
Programs IN SNC :	0
Current Compliance Status :	No Violation Identified
Three-Year Compliance Status :	_____
Collection Method :	Zip Code Centroid
Reference Point :	N/R
Accuracy Meters :	10000
Derived Tribes :	N/R
Derived HUC :	N/R
Derived WBD :	N/R
Derived STCTY FIPS :	N/R
Derived Zip :	N/R
Derived CD113 :	N/R
Derived CB2010 :	N/R
MYRTK Universe :	NNN
NPDES IDs :	N/R
CWA Permit Types :	N/R
CWA Compliance Tracking :	N/R
CWA NAICS :	N/R
CWA SICS :	N/R
CWA Inspection Count :	N/R
CWA Last Inspection Days :	N/R
CWA Informal Count :	N/R
CWA Formal Action Count :	N/R
CWA Last Formal Action Date :	N/R
CWA Penalties :	N/R
CWA Last Penalty Date :	N/R
CWA Last Penalty Amount :	N/R
CWA Quarters IN NC :	N/R
CWA Current Compliance Status :	N/R
CWA Current SNC Flag :	N
CWA 13 Quarters Compliance Status :	N/R
CWA 13 Quarters Effluent Exceedances:	N/R
CWA Three-Year QNCR Codes :	N/R
DFR URL :	Click here for hyperlink provided by the agency.
Facility SIC :	N/R
Facility NAICS :	42183 - Industrial Machinery and Equipment Wholesalers
Facility Last Inspection EPA Date :	N/R
Facility Last Inspection State Date :	N/R
Facility Last Formal Act EPA Date :	N/R
Facility Last Formal Act State Date :	N/R
Facility Last Informal Act EPA Date :	N/R
Facility Last Informal Act State Date:	N/R
Facility Federal Agency :	N/R
TRI Reporter :	N/R
Facility Imp Water Flag :	N/R
Current SNC Flag :	N
Indian County Flag :	N
Federal Flag :	N/R
US Mexico Border Flag :	N/R
Chesapeak Bay Flag :	N/R
AIR Flag :	N

Map Id: J101
Direction: ESE
Distance: 0.123 mi., 648 ft.
Elevation: 11 ft.
Relative: Lower

Site Name : BERNS BROS INC | THE BERNS CO
1250 W 17TH ST
LONG BEACH | Long Beach, CA

Database(s) : [CIWQS - CA, ECHO, FRS, HAZNET - CA, HWG - CA, NPDES - CA, RCRA_NONGEN] ***(cont.)***

Envirosite ID: 385761
EPA ID: N/R

ECHO ***(cont.)***

NPDES Flag :	N
SDWIS Flag :	N
RCRA Flag :	Y
TRI Flag :	N
GHG Flag :	N
Major Flag :	N/R
Active Flag :	Y
NAA Flag :	N
Latitude :	33.780911
Longitude :	-118.196312
Last Date in Agency List :	2021-08-20

FRS

Facility Name :	BERNS BROS INC
Facility Address :	1250 W 17TH ST, LONG BEACH, CA 90813-1310
County :	LOS ANGELES

Site Details

Registry ID :	110070408540
FRS Facility URL :	Click here for hyperlink provided by the agency.
Last Date in Agency List :	2021-07-17

Source Description

Source Description :

RCRAInfo is EPA's comprehensive information system that supports the Resource Conservation and Recovery Act (RCRA) of 1976 and the Hazardous and Solid Waste Amendments (HSWA) of 1984 through the tracking of events and activities related to facilities that generate, transport, and treat, store, or dispose of hazardous waste. RCRAInfo allows RCRA program staff to track the notification, permit, compliance, and corrective action activities required under RCRA. RCRAInfo also supports generation of the National Hazardous Waste Biennial Report. All generators and treatment, storage, and disposal facilities who handle hazardous waste are required to report to the EPA Administrator at least once every two years to support creation of the Biennial Report.

FRS Environmental Interest

Source and System ID :	RCRAINFO - CAD028404242

HAZNET - CA

Facility Name :	BERNS BROS INC
Facility Address :	1250 W 17TH ST, LONG BEACH, CA 90813
County :	LOS ANGELES

Map Id: J101
Direction: ESE
Distance: 0.123 mi., 648 ft.
Elevation: 11 ft.
Relative: Lower

Site Name : BERNS BROS INC | THE BERNS CO
1250 W 17TH ST
LONG BEACH | Long Beach, CA

Database(s) : [CIWQS - CA, ECHO, FRS, HAZNET - CA, HWG - CA, NPDES - CA, RCRA_NONGEN] ***(cont.)***

Envirosite ID: 385761
EPA ID: N/R

HAZNET - CA ***(cont.)***

Site Details

Generator EPA ID :	CAD028404242
Active :	Active
Category :	STATE
Facility Types :	N/R
Type :	PERMANENT
Contact Name :	N/R
Contact Phone :	N/R
Facility Mailing Address :	1250 W 17TH ST, LONG BEACH, CA 90813
Latitude :	33.78808699
Longitude :	-118.20847353
Agency Hyperlink :	Click here for hyperlink provided by the agency.
Last Date in Agency List :	2021-07-08

Waste Generator Details

State Waste :	2011: 352 - Other organic solids, 0.15 tons to CAD981696420 1999: 352 - Other organic solids, 0.75 tons to CAD982444481

HWG - CA

Facility Name :	BERNS BROS INC
Facility Address :	1250 W 17TH ST, LONG BEACH, CA 90813
County :	LOS ANGELES
EPA ID :	CAD028404242
Status :	Active
Category :	STATE
Type :	PERMANENT
Facility Type :	N/R
Mailing Address :	1250 W 17TH ST, LONG BEACH, CA 90813
Owner Name :	STEVE BERNS
Owner Address :	1250 W 17TH ST, LONG BEACH, CA 90813
Operator Name :	STEVE BERNS
Operator Address :	1250 W 17TH ST, LONG BEACH, CA 90813
Latitude :	33.78816
Longitude :	-118.208424

NPDES - CA

Facility Name :	The Berns Co
Facility Address :	1250 W 17th St, Long Beach, 90813
County :	Los Angeles
Effective Date :	1992-04-07
Adoption Date :	N/R
Expiration Date :	N/R
Termination Date :	2012-06-18
Order Number :	97-03-DWQ
NPDES Number :	CAS000001
WDID :	4 19I004735
RM Status :	Terminated

Map Id: J101
Direction: ESE
Distance: 0.123 mi., 648 ft.
Elevation: 11 ft.
Relative: Lower

Site Name : BERNS BROS INC | THE BERNS CO
1250 W 17TH ST
LONG BEACH | Long Beach, CA

Database(s) : [CIWQS - CA, ECHO, FRS, HAZNET - CA, HWG - CA, NPDES - CA, RCRA_NONGEN] ***(cont.)***

Envirosite ID: 385761
EPA ID: N/R

NPDES - CA ***(cont.)***

Reg Meas ID :	189415
Reg Meas Type :	Enrollee
Program :	Industrial
Facility Place ID :	N/R
Region Code :	4
Discharger ID :	0
Discharger :	The Berns Co
Discharger Address :	1250 W 17th St, Long Beach, California 90813
Last Date in Agency List :	2015-01-07

RCRA_NONGEN

Facility Name :	BERNS BROS INC
Facility Address :	1250 W 17TH ST, LONG BEACH, CA 90813-1310
County :	LOS ANGELES
Date Form Received by Agency :	1982-12-22
EPA ID :	CAD028404242
Mailing Address :	1250 W 17TH ST, LONG BEACH, CA 90813
Contact :	STEVE BERNS
Contact Address :	1250 W 17TH ST, LONG BEACH, CA 90813
Contact Country :	N/R
Contact Telephone :	562-437-0471
Contact Email :	STEVE@THEBERNSCOMPANY.COM
EPA Region :	09
Land Type :	Not Reported
Source Type :	Implementer
Classification :	Not a generator, verified
Description :	Not a generator, verified
Last Date in Agency List :	2021-09-03

Owner/Operator Summary

Owner/Operator Name :	STEVE BERNS
Owner/Operator Address :	1250 W 17TH ST, LONG BEACH, CA 90813
Owner/Operator Country :	N/R
Owner/Operator Telephone :	562-437-0471
Owner/Operator Email :	N/R
Owner/Operator Fax :	N/R
Legal Status :	Other land type
Owner/Operator Type :	Operator
Owner/Operator Start Date :	N/R
Owner/Operator End Date :	N/R
Owner/Operator Name :	STEVE BERNS
Owner/Operator Address :	1250 W 17TH ST, LONG BEACH, CA 90813
Owner/Operator Country :	N/R
Owner/Operator Telephone :	562-437-0471
Owner/Operator Email :	N/R
Owner/Operator Fax :	N/R
Legal Status :	Other land type
Owner/Operator Type :	Owner

Map Id: J101
Direction: ESE
Distance: 0.123 mi., 648 ft.
Elevation: 11 ft.
Relative: Lower

Site Name : BERNS BROS INC | THE BERNS CO
1250 W 17TH ST
LONG BEACH | Long Beach, CA

Database(s) : [CIWQS - CA, ECHO, FRS, HAZNET - CA, HWG - CA, NPDES - CA, RCRA_NONGEN] ***(cont.)***

Envirosite ID: 385761
EPA ID: N/R

RCRA_NONGEN ***(cont.)***

Owner/Operator Start Date :	N/R
Owner/Operator End Date :	N/R

Handler Activities Summary

U.S. Importer of Hazardous Waste :	N
Mixed Waste (Haz. and Radioactive) :	N
Recycler of Hazardous Waste :	N
Transporter of Hazardous Waste :	N
Treater, Storer or Disposer of HW :	N
Underground Injection Activity :	N
On-site Burner Exemption :	N
Furnace Exemption :	N
Used Oil Fuel Burner :	N
Used Oil Processor :	N
Used Oil Refiner :	N
Used Oil Fuel Marketer to Burner :	N
Used Oil Specification Marketer :	N
Used Oil Transfer Facility :	N
Used Oil Transporter :	N

Notices of Violations Summary

Regulation Violated :	N

Map Id: K102
Direction: WSW
Distance: 0.123 mi., 650 ft.
Elevation: 11 ft.
Relative: Lower

Site Name : CITY OF LONG BEACH
1635 W 16TH ST
LONG BEACH, CA 90813

Database(s) : [HAZNET - CA, HWG - CA]

Envirosite ID: 41072613
EPA ID: CAC001223272

HAZNET - CA

Facility Name :	CITY OF LONG BEACH
Facility Address :	1635 W 16TH ST, LONG BEACH, CA 90813
County :	LOS ANGELES

Site Details

Generator EPA ID :	CAC001223272
Active :	Inactive
Category :	STATE
Facility Types :	N/R
Type :	TEMPORARY
Contact Name :	N/R
Contact Phone :	N/R

Map Id: K102
Direction: WSW
Distance: 0.123 mi., 650 ft.
Elevation: 11 ft.
Relative: Lower

Site Name : CITY OF LONG BEACH
1635 W 16TH ST
LONG BEACH, CA 90813

Database(s) : [HAZNET - CA, HWG - CA] ***(cont.)***

Envirosite ID: 41072613
EPA ID: CAC001223272

HAZNET - CA ***(cont.)***

Facility Mailing Address :	333 W OCEAN BLVD, LONG BEACH, CA 908020000
Latitude :	33.78737449
Longitude :	-118.21442721
Agency Hyperlink :	Click here for hyperlink provided by the agency.
Last Date in Agency List :	2021-07-08

HWG - CA

Facility Name :	CITY OF LONG BEACH
Facility Address :	1635 W 16TH ST, LONG BEACH, CA 90813
County :	LOS ANGELES
EPA ID :	CAC001223272
Status :	Inactive
Category :	STATE
Type :	TEMPORARY
Facility Type :	N/R
Mailing Address :	333 W OCEAN BLVD, LONG BEACH, CA 908020000
Owner Name :	CITY OF LONG BEACH
Owner Address :	1635 W 16TH ST, LONG BEACH, CA 908130000
Operator Name :	OLGA ADAMS
Operator Address :	333 W OCEAN BLVD, LONG BEACH, CA 908020000
Latitude :	33.78734
Longitude :	-118.214399

Map Id: L103
Direction: S
Distance: 0.124 mi., 655 ft.
Elevation: 10 ft.
Relative: Lower

Site Name : American Corporate Security, Inc. |
AMERICAN CORPORATE SECURITYNA INC.
1462 W GAYLORD ST
LONG BEACH, CA

Database(s) : [CALEPA SITES - CA, ECHO, FRS, HAZNET - CA, HWG - CA, RCRA_NONGEN]

Envirosite ID: 869426
EPA ID: N/R

CALEPA SITES - CA

Facility Name :	American Corporate Security, Inc.
Facility Address :	1462 W GAYLORD ST, LONG BEACH, 90813
Site ID :	567527
EI ID :	10490281
EI Description :	Chemical Storage Facilities
Latitude :	33.786421
Longitude :	-118.211506
Agency Hyperlink :	Click here for hyperlink provided by the agency.
Last Date in Agency List :	2021-08-26

ECHO

Facility Name :	AMERICAN CORPORATE SECURITY INC

Map Id: L103
Direction: S
Distance: 0.124 mi., 655 ft.
Elevation: 10 ft.
Relative: Lower

Site Name : American Corporate Security, Inc. | AMERICAN CORPORATE SECURITYNA INC.
1462 W GAYLORD ST
LONG BEACH, CA

Database(s) : [CALEPA SITES - CA, ECHO, FRS, HAZNET - CA, HWG - CA, RCRA_NONGEN] ***(cont.)***

Envirosite ID: 869426
EPA ID: N/R

ECHO ***(cont.)***

Facility Address :	1462 W GAYLORD ST, LONG BEACH, CA 90813
County :	LOS ANGELES
Last Inspection Date :	N/R
Registry ID :	110070474566
FIPS Code :	N/R
EPA Region :	09
Inspection Count :	0
Last Inspection Days :	N/R
Informal Count :	0
Last Informal Action Date :	N/R
Formal Action Count :	0
Last Formal Action Date :	N/R
Total Penalties :	0
Penalty Count :	N/R
Last Penalty Date :	N/R
Last Penalty Amount :	N/R
QTRS IN NC :	0
Programs IN SNC :	0
Current Compliance Status :	No Violation Identified
Three-Year Compliance Status :	_____
Collection Method :	Zip Code Centroid
Reference Point :	N/R
Accuracy Meters :	10000
Derived Tribes :	N/R
Derived HUC :	N/R
Derived WBD :	N/R
Derived STCTY FIPS :	N/R
Derived Zip :	N/R
Derived CD113 :	N/R
Derived CB2010 :	N/R
MYRTK Universe :	NNN
NPDES IDs :	N/R
CWA Permit Types :	N/R
CWA Compliance Tracking :	N/R
CWA NAICS :	N/R
CWA SICS :	N/R
CWA Inspection Count :	N/R
CWA Last Inspection Days :	N/R
CWA Informal Count :	N/R
CWA Formal Action Count :	N/R
CWA Last Formal Action Date :	N/R
CWA Penalties :	N/R
CWA Last Penalty Date :	N/R
CWA Last Penalty Amount :	N/R
CWA Quarters IN NC :	N/R
CWA Current Compliance Status :	N/R
CWA Current SNC Flag :	N
CWA 13 Quarters Compliance Status :	N/R
CWA 13 Quarters Effluent Exceedances:	N/R
CWA Three-Year QNCR Codes :	N/R
DFR URL :	Click here for hyperlink provided by the agency.
Facility SIC :	N/R
Facility NAICS :	811111 - General Automotive Repair

Map Id: L103
Direction: S
Distance: 0.124 mi., 655 ft.
Elevation: 10 ft.
Relative: Lower

Site Name : American Corporate Security, Inc. | AMERICAN CORPORATE SECURITYNA INC.
1462 W GAYLORD ST
LONG BEACH, CA

Database(s) : [CALEPA SITES - CA, ECHO, FRS, HAZNET - CA, HWG - CA, RCRA_NONGEN] ***(cont.)***

Envirosite ID: 869426
EPA ID: N/R

ECHO ***(cont.)***

Facility Last Inspection EPA Date :	N/R
Facility Last Inspection State Date :	N/R
Facility Last Formal Act EPA Date :	N/R
Facility Last Formal Act State Date :	N/R
Facility Last Informal Act EPA Date :	N/R
Facility Last Informal Act State Date:	N/R
Facility Federal Agency :	N/R
TRI Reporter :	N/R
Facility Imp Water Flag :	N/R
Current SNC Flag :	N
Indian County Flag :	N
Federal Flag :	N/R
US Mexico Border Flag :	N/R
Chesapeak Bay Flag :	N/R
AIR Flag :	N
NPDES Flag :	N
SDWIS Flag :	N
RCRA Flag :	Y
TRI Flag :	N
GHG Flag :	N
Major Flag :	N/R
Active Flag :	Y
NAA Flag :	N
Latitude :	33.780911
Longitude :	-118.196312
Last Date in Agency List :	2021-08-20

FRS

Facility Name :	AMERICAN CORPORATE SECURITY INC
Facility Address :	1462 W GAYLORD ST, LONG BEACH, CA 90813-1334
County :	LOS ANGELES

Site Details

Registry ID :	110070474566
FRS Facility URL :	Click here for hyperlink provided by the agency.
Last Date in Agency List :	2021-07-17

Source Description

Source Description :

RCRAInfo is EPA’s comprehensive information system that supports the Resource Conservation and Recovery Act (RCRA) of 1976 and the Hazardous and Solid Waste Amendments (HSWA) of 1984 through the tracking of events and activities related to facilities that generate, transport, and treat, store, or dispose of hazardous waste. RCRAInfo allows RCRA program staff to track the notification, permit, compliance, and corrective action activities required under RCRA. RCRAInfo also supports generation of the National Hazardous Waste Biennial Report. All generators and treatment, storage, and disposal facilities who handle hazardous waste are required to report to the EPA Administrator at least once every two years to support creation of the Biennial Report.

Map Id: L103
Direction: S
Distance: 0.124 mi., 655 ft.
Elevation: 10 ft.
Relative: Lower

Site Name : American Corporate Security, Inc. | AMERICAN CORPORATE SECURITYNA INC.
1462 W GAYLORD ST
LONG BEACH, CA

Database(s) : [CALEPA SITES - CA, ECHO, FRS, HAZNET - CA, HWG - CA, RCRA_NONGEN] ***(cont.)***

Envirosite ID: 869426
EPA ID: N/R

FRS ***(cont.)***

FRS Environmental Interest
Source and System ID : RCRAINFO - CAL000354823

Facility Name : AMERICAN CORPORATE SECURITYNA INC.
Facility Address : 1462 W GAYLORD ST, LONG BEACH, CA 90813
County : LOS ANGELES

Site Details
Registry ID : 110065743681
FRS Facility URL : Click here for hyperlink provided by the agency.
Last Date in Agency List : 2021-07-17

Source Description

Source Description :

The California Environmental Protection Agency (CalEPA) has recently implemented a new data warehouse system (nSite). This data warehouse combines and merges facility and site information from five different systems managed within CalEPA. The five systems are: California Environmental Reporting System (CERS), EnviroStor, GeoTracker, California Integrated Water Quality System (CIWQS), and Toxic Release Inventory (TRI).

FRS Environmental Interest
Source and System ID : CA-ENVIROVIEW - 5081

HAZNET - CA

Facility Name : AMERICAN CORPORATE SECURITY INC
Facility Address : 1462 W GAYLORD ST, LONG BEACH, CA 90813
County : LOS ANGELES

Site Details
Generator EPA ID : CAL000354823
Active : Active
Category : STATE
Facility Types : N/R
Type : PERMANENT
Contact Name : N/R
Contact Phone : N/R
Facility Mailing Address : 1 WORLD TRADE CTR STE 1240, LONG BEACH, CA 908311240
Latitude : 33.78618900
Longitude : -118.21172400
Agency Hyperlink : Click here for hyperlink provided by the agency.
Last Date in Agency List : 2021-07-08

Map Id: L103
Direction: S
Distance: 0.124 mi., 655 ft.
Elevation: 10 ft.
Relative: Lower

Site Name : American Corporate Security, Inc. | AMERICAN CORPORATE SECURITYNA INC.
1462 W GAYLORD ST
LONG BEACH, CA

Database(s) : [CALEPA SITES - CA, ECHO, FRS, HAZNET - CA, HWG - CA, RCRA_NONGEN] ***(cont.)***

Envirosite ID: 869426
EPA ID: N/R

HWG - CA

Facility Name :	AMERICAN CORPORATE SECURITY INC
Facility Address :	1462 W GAYLORD ST, LONG BEACH, CA 90813
County :	LOS ANGELES
EPA ID :	CAL000354823
Status :	Active
Category :	STATE
Type :	PERMANENT
Facility Type :	N/R
Mailing Address :	1 WORLD TRADE CTR STE 1240, LONG BEACH, CA 908311240
Owner Name :	AMERICAN CORPORATE SECURITY INC
Owner Address :	1 WORLD TRADE CTR STE 1240, LONG BEACH, CA 908311240
Operator Name :	NILES ROSE
Operator Address :	1462 GAYLORD ST, LONG BEACH, CA 90813
Latitude :	33.786457
Longitude :	-118.211527

RCRA_NONGEN

Facility Name :	AMERICAN CORPORATE SECURITY INC
Facility Address :	1462 W GAYLORD ST, LONG BEACH, CA 90813-1334
County :	LOS ANGELES
Date Form Received by Agency :	2010-07-16
EPA ID :	CAL000354823
Mailing Address :	1 WORLD TRADE CTR STE 1240, LONG BEACH, CA 90831-1240
Contact :	NILES ROSE
Contact Address :	1462 GAYLORD ST, LONG BEACH, CA 90813
Contact Country :	N/R
Contact Telephone :	562-225-6764
Contact Email :	KVANSCOY@AMCORPSEC.COM
EPA Region :	09
Land Type :	Not Reported
Source Type :	Implementer
Classification :	Not a generator, verified
Description :	Not a generator, verified
Last Date in Agency List :	2021-09-03

Owner/Operator Summary

Owner/Operator Name :	AMERICAN CORPORATE SECURITY INC
Owner/Operator Address :	1 WORLD TRADE CTR STE 1240, LONG BEACH, CA 90831-1240
Owner/Operator Country :	N/R
Owner/Operator Telephone :	562-216-7440
Owner/Operator Email :	N/R
Owner/Operator Fax :	N/R
Legal Status :	Other land type
Owner/Operator Type :	Owner
Owner/Operator Start Date :	N/R
Owner/Operator End Date :	N/R

Map Id: L103
Direction: S
Distance: 0.124 mi., 655 ft.
Elevation: 10 ft.
Relative: Lower

Site Name : American Corporate Security, Inc. | AMERICAN CORPORATE SECURITYNA INC.
1462 W GAYLORD ST
LONG BEACH, CA

Database(s) : [CALEPA SITES - CA, ECHO, FRS, HAZNET - CA, HWG - CA, RCRA_NONGEN] ***(cont.)***

Envirosite ID: 869426
EPA ID: N/R

RCRA_NONGEN ***(cont.)***

Owner/Operator Name :	NILES ROSE
Owner/Operator Address :	1462 GAYLORD ST, LONG BEACH, CA 90813
Owner/Operator Country :	N/R
Owner/Operator Telephone :	562-225-6764
Owner/Operator Email :	N/R
Owner/Operator Fax :	N/R
Legal Status :	Other land type
Owner/Operator Type :	Operator
Owner/Operator Start Date :	N/R
Owner/Operator End Date :	N/R

Handler Activities Summary

U.S. Importer of Hazardous Waste :	N
Mixed Waste (Haz. and Radioactive) :	N
Recycler of Hazardous Waste :	N
Transporter of Hazardous Waste :	N
Treater, Storer or Disposer of HW :	N
Underground Injection Activity :	N
On-site Burner Exemption :	N
Furnace Exemption :	N
Used Oil Fuel Burner :	N
Used Oil Processor :	N
Used Oil Refiner :	N
Used Oil Fuel Marketer to Burner :	N
Used Oil Specification Marketer :	N
Used Oil Transfer Facility :	N
Used Oil Transporter :	N

Notices of Violations Summary

Regulation Violated :	N

Map Id: L104
Direction: SSE
Distance: 0.124 mi., 657 ft.
Elevation: 10 ft.
Relative: Lower

Site Name : MAC PRODUCTS INC
1422 GAYLORD ST
LONG BEACH, CA 90813

Database(s) : [ECHO, FRS, HAZNET - CA, HWG - CA, RCRA_SQG]

Envirosite ID: 978926
EPA ID: N/R

ECHO

Facility Name :	MAC PRODUCTS INC
Facility Address :	1422 GAYLORD ST, LONG BEACH, CA 90813
County :	LOS ANGELES

Map Id: L104
Direction: SSE
Distance: 0.124 mi., 657 ft.
Elevation: 10 ft.
Relative: Lower

Site Name : MAC PRODUCTS INC
1422 GAYLORD ST
LONG BEACH, CA 90813

Database(s) : [ECHO, FRS, HAZNET - CA, HWG - CA, RCRA_SQG] ***(cont.)***

Envirosite ID: 978926
EPA ID: N/R

ECHO ***(cont.)***

Last Inspection Date :	N/R
Registry ID :	110002788760
FIPS Code :	06037
EPA Region :	09
Inspection Count :	0
Last Inspection Days :	N/R
Informal Count :	0
Last Informal Action Date :	N/R
Formal Action Count :	0
Last Formal Action Date :	N/R
Total Penalties :	0
Penalty Count :	N/R
Last Penalty Date :	N/R
Last Penalty Amount :	N/R
QTRS IN NC :	0
Programs IN SNC :	0
Current Compliance Status :	No Violation Identified
Three-Year Compliance Status :	_____
Collection Method :	ADDRESS MATCHING-HOUSE NUMBER
Reference Point :	CENTER OF A FACILITY OR STATION
Accuracy Meters :	30
Derived Tribes :	N/R
Derived HUC :	18070105
Derived WBD :	N/R
Derived STCTY FIPS :	06037
Derived Zip :	90813
Derived CD113 :	47
Derived CB2010 :	060375755001039
MYRTK Universe :	NNN
NPDES IDs :	N/R
CWA Permit Types :	N/R
CWA Compliance Tracking :	N/R
CWA NAICS :	N/R
CWA SICS :	N/R
CWA Inspection Count :	N/R
CWA Last Inspection Days :	N/R
CWA Informal Count :	N/R
CWA Formal Action Count :	N/R
CWA Last Formal Action Date :	N/R
CWA Penalties :	N/R
CWA Last Penalty Date :	N/R
CWA Last Penalty Amount :	N/R
CWA Quarters IN NC :	N/R
CWA Current Compliance Status :	N/R
CWA Current SNC Flag :	N
CWA 13 Quarters Compliance Status :	N/R
CWA 13 Quarters Effluent Exceedances:	N/R
CWA Three-Year QNCR Codes :	N/R
DFR URL :	Click here for hyperlink provided by the agency.
Facility SIC :	N/R
Facility NAICS :	N/R
Facility Last Inspection EPA Date :	N/R
Facility Last Inspection State Date :	N/R
Facility Last Formal Act EPA Date :	N/R
Facility Last Formal Act State Date :	N/R
Facility Last Informal Act EPA Date :	N/R

Map Id: L104
Direction: SSE
Distance: 0.124 mi., 657 ft.
Elevation: 10 ft.
Relative: Lower

Site Name : MAC PRODUCTS INC
1422 GAYLORD ST
LONG BEACH, CA 90813

Database(s) : [ECHO, FRS, HAZNET - CA, HWG - CA, RCRA_SQG] ***(cont.)***

Envirosite ID: 978926
EPA ID: N/R

ECHO ***(cont.)***

Facility Last Informal Act State Date:	N/R
Facility Federal Agency :	N/R
TRI Reporter :	N/R
Facility Imp Water Flag :	N/R
Current SNC Flag :	N
Indian County Flag :	N
Federal Flag :	N/R
US Mexico Border Flag :	N
Chesapeak Bay Flag :	N/R
AIR Flag :	N
NPDES Flag :	N
SDWIS Flag :	N
RCRA Flag :	Y
TRI Flag :	N
GHG Flag :	N
Major Flag :	N/R
Active Flag :	Y
NAA Flag :	Y
Latitude :	33.78646
Longitude :	-118.21132
Last Date in Agency List :	2021-08-20

FRS

Facility Name :	MAC PRODUCTS INC
Facility Address :	1422 GAYLORD ST, LONG BEACH, CA 90813
County :	LOS ANGELES

Site Details

Registry ID :	110002788760
FRS Facility URL :	Click here for hyperlink provided by the agency.
Last Date in Agency List :	2021-07-17

Source Description

Source Description :

RCRAInfo is EPA's comprehensive information system that supports the Resource Conservation and Recovery Act (RCRA) of 1976 and the Hazardous and Solid Waste Amendments (HSWA) of 1984 through the tracking of events and activities related to facilities that generate, transport, and treat, store, or dispose of hazardous waste. RCRAInfo allows RCRA program staff to track the notification, permit, compliance, and corrective action activities required under RCRA. RCRAInfo also supports generation of the National Hazardous Waste Biennial Report. All generators and treatment, storage, and disposal facilities who handle hazardous waste are required to report to the EPA Administrator at least once every two years to support creation of the Biennial Report.

FRS Environmental Interest

Source and System ID :	RCRAINFO - CAD982050171

Map Id: L104
Direction: SSE
Distance: 0.124 mi., 657 ft.
Elevation: 10 ft.
Relative: Lower

Site Name : MAC PRODUCTS INC
1422 GAYLORD ST
LONG BEACH, CA 90813

Database(s) : [ECHO, FRS, HAZNET - CA, HWG - CA, RCRA_SQG] ***(cont.)***

Envirosite ID: 978926
EPA ID: N/R

HAZNET - CA

Facility Name :	MAC PRODUCTS INC
Facility Address :	1422 GAYLORD ST, LONG BEACH, CA 90813
County :	LOS ANGELES

Site Details

Generator EPA ID :	CAD982050171
Active :	Inactive
Category :	FEDERAL
Facility Types :	N/R
Type :	PERMANENT
Contact Name :	N/R
Contact Phone :	N/R
Facility Mailing Address :	1410 W GAYLORD ST, LONG BEACH, CA 908131334
Latitude :	33.78639243
Longitude :	-118.21090011
Agency Hyperlink :	Click here for hyperlink provided by the agency.
Last Date in Agency List :	2021-07-08

HWG - CA

Facility Name :	MAC PRODUCTS INC
Facility Address :	1422 GAYLORD ST, LONG BEACH, CA 90813
County :	LOS ANGELES

EPA ID :	CAD982050171
Status :	Inactive
Category :	FEDERAL
Type :	PERMANENT
Facility Type :	N/R
Mailing Address :	1410 W GAYLORD ST, LONG BEACH, CA 908131334
Owner Name :	MAC PRODUCTS INC
Owner Address :	1422 GAYLORD ST, LONG BEACH, CA 908130000
Operator Name :	N/R
Operator Address :	UNDELIVERABLE VF97, N/A
Latitude :	33.786507
Longitude :	-118.211115

RCRA_SQG

Facility Name :	MAC PRODUCTS INC
Facility Address :	1422 GAYLORD ST, LONG BEACH, CA 90813
County :	LOS ANGELES

Date Form Received by Agency :	1987-10-19
EPA ID :	CAD982050171
Mailing Address :	1410 GAYLORD ST, LONG BEACH, CA 90813
Contact :	ENVIRONMENTAL MANAGER
Contact Address :	1422 GAYLORD ST, LONG BEACH, CA 90813
Contact Country :	US
Contact Telephone :	213-436-9513
Contact Email :	N/R
EPA Region :	09

Map Id: L104
Direction: SSE
Distance: 0.124 mi., 657 ft.
Elevation: 10 ft.
Relative: Lower

Site Name : MAC PRODUCTS INC
1422 GAYLORD ST
LONG BEACH, CA 90813

Database(s) : [ECHO, FRS, HAZNET - CA, HWG - CA, RCRA_SQG] ***(cont.)***

Envirosite ID: 978926
EPA ID: N/R

RCRA_SQG ***(cont.)***

Land Type :	Other land type
Source Type :	Notification
Classification :	Small Quantity Generator
Description :	Handlers that generate more than 100 and less than 1000 kilograms of hazardous waste during any calendar month and accumulate less than 6000 kg of hazardous waste at any time; or generate 100 kg or less of hazardous waste during any calendar month, and accumulate more than 1000 kg of hazardous waste at any time.
Last Date in Agency List :	2021-09-03

Owner/Operator Summary

Owner/Operator Name :	MACK JONES
Owner/Operator Address :	NOT REQUIRED, NOT REQUIRED, ME 99999
Owner/Operator Country :	N/R
Owner/Operator Telephone :	415-555-1212
Owner/Operator Email :	N/R
Owner/Operator Fax :	N/R
Legal Status :	Private
Owner/Operator Type :	Owner
Owner/Operator Start Date :	N/R
Owner/Operator End Date :	N/R

Owner/Operator Name :	NOT REQUIRED
Owner/Operator Address :	NOT REQUIRED, NOT REQUIRED, ME 99999
Owner/Operator Country :	N/R
Owner/Operator Telephone :	415-555-1212
Owner/Operator Email :	N/R
Owner/Operator Fax :	N/R
Legal Status :	Private
Owner/Operator Type :	Operator
Owner/Operator Start Date :	N/R
Owner/Operator End Date :	N/R

Handler Activities Summary

U.S. Importer of Hazardous Waste :	N
Mixed Waste (Haz. and Radioactive) :	N
Recycler of Hazardous Waste :	N
Transporter of Hazardous Waste :	N
Treater, Storer or Disposer of HW :	N
Underground Injection Activity :	N
On-site Burner Exemption :	N
Furnace Exemption :	N
Used Oil Fuel Burner :	N
Used Oil Processor :	N
Used Oil Refiner :	N
Used Oil Fuel Marketer to Burner :	N
Used Oil Specification Marketer :	N
Used Oil Transfer Facility :	N
Used Oil Transporter :	N

Map Id: L104
Direction: SSE
Distance: 0.124 mi., 657 ft.
Elevation: 10 ft.
Relative: Lower

Site Name : MAC PRODUCTS INC
1422 GAYLORD ST
LONG BEACH, CA 90813

Database(s) : [ECHO, FRS, HAZNET - CA, HWG - CA, RCRA_SQG] ***(cont.)***

Envirosite ID: 978926
EPA ID: N/R

RCRA_SQG ***(cont.)***

Notices of Violations Summary
Regulation Violated : N

Map Id: L105
Direction: S
Distance: 0.125 mi., 658 ft.
Elevation: 10 ft.
Relative: Lower

Site Name : KM INDUSTRIAL INC | TOTAL LUBRICATION MANAGEMENT | COLFAX FLUID HANDLING RELIABILITY SERVICES
1422 W GAYLORD ST | 1422 West Gaylord Street
LONG BEACH | Long Beach, CA 90813

Database(s) : [BRS, CALEPA SITES - CA, CIWQS 2 - CA, ECHO, FRS, HAZNET - CA, HWG - CA, RCRA_LQG]

Envirosite ID: 436265
EPA ID: CAL000387585

BRS

Facility Name : KM INDUSTRIAL, INC
Facility Address : 1422 W. GAYLORD STREET, LONG BEACH, CA 90813
County : LOS ANGELES

Site Details
Date Form Received by Agency : 2010-06-03
EPA ID : CAC002648902
Mailing Address : 1411 W. GAYLORD STREET, LONG BEACH, CA 90813
Contact : RICHARD D OKUDA
Contact Address : 1411 W. GAYLORD STREET, LONG BEACH, CA 90813
Contact Country : US
Contact Telephone : 562-786-6231
Contact Email : RICHARDOKUDA@K2INDUTRIAL.COM
EPA Region : 09
Land Type : Private
Source Type : Annual/Biennial Report updated with Notification
Classification : Large Quantity Generator

Description :

Handlers that generate 1,000 kg or more of hazardous waste during any calendar month; or generate more than 1 kg of acutely hazardous waste during any calendar month; or generate more than 100 kg of any residue or contaminated soil, waste or other debris resulting from the cleanup of a spill, into or on any land or water, of acutely hazardous waste during any calendar month; or generate 1 kg or less of acutely hazardous waste during any calendar month, and accumulate more than 1 kg of acutely hazardous waste at any time; or generate 100 kg or less of any residue or contaminated soil, waste or other debris resulting from the cleanup of a spill, into or on any land or water, of acutely hazardous waste during any calendar month, and accumulated more than 100 kg of that material at any time.

Last Date in Agency List : 2021-09-03

Map Id: L105
Direction: S
Distance: 0.125 mi., 658 ft.
Elevation: 10 ft.
Relative: Lower

Site Name : KM INDUSTRIAL INC | TOTAL LUBRICATION MANAGEMENT | COLFAX FLUID HANDLING RELIABILITY SERVICES
1422 W GAYLORD ST | 1422 West Gaylord Street
LONG BEACH | Long Beach, CA 90813

Database(s) : [BRS, CALEPA SITES - CA, CIWQS 2 - CA, ECHO, FRS, HAZNET - CA, HWG - CA, RCRA_LQG] ***(cont.)***

Envirosite ID: 436265
EPA ID: CAL000387585

BRS ***(cont.)***

Owner/Operator Summary

Owner/Operator Name :	B & B REALTY
Owner/Operator Address :	1250 W. 17TH STREET, LONG BEACH, CA 90813
Owner/Operator Country :	N/R
Owner/Operator Telephone :	562-437-0471
Owner/Operator Email :	N/R
Owner/Operator Fax :	N/R
Legal Status :	Private
Owner/Operator Type :	Owner
Owner/Operator Start Date :	2008-01-01
Owner/Operator End Date :	N/R

Owner/Operator Name :	KM INDUSTRIAL, INC
Owner/Operator Address :	N/R
Owner/Operator Country :	N/R
Owner/Operator Telephone :	N/R
Owner/Operator Email :	N/R
Owner/Operator Fax :	N/R
Legal Status :	Private
Owner/Operator Type :	Operator
Owner/Operator Start Date :	2008-01-01
Owner/Operator End Date :	N/R

Waste Activity Monitoring

Report Cycle :	2009
Hazardous Waste Page Number :	1
Hazardous Waste Sub-Page Number :	1
BR Form :	GM
Waste Description :	WASTE FLAMMABLE LIQUIDS WASTE PAINT
Primary NAICS :	23832 - Painting and Wall Covering Contractors
Source Code :	G19 - Other one-time or intermittent processes (specify in comments)
Form Code :	W209 - Paint, ink, lacquer, or varnish (fluid - not dried out or sludge)
Management Method :	H141 - The site receiving this waste stored/bulked and transferred the waste with no treatment or recovery (H010-H129), fuel blending (H061), or disposal (H131-H135) at that receiving site.
Generation Tons :	4.0953
Managed Tons :	0
Shipped Tons :	4.0953
Received Tons :	0
Receiver ID :	CAD028409019
Receiver State :	CA
Shipper ID :	CAC002648902
Shipper State :	CA
Waste Minimization :	X - No waste minimization efforts were implemented for this waste
Waste Code List :	D002
Waste Code Group :	D002 - CORROSIVE WASTE

Map Id: L105
Direction: S
Distance: 0.125 mi., 658 ft.
Elevation: 10 ft.
Relative: Lower

Site Name : KM INDUSTRIAL INC | TOTAL LUBRICATION MANAGEMENT | COLFAX FLUID HANDLING RELIABILITY SERVICES
1422 W GAYLORD ST | 1422 West Gaylord Street
LONG BEACH | Long Beach, CA 90813

Database(s) : [BRS, CALEPA SITES - CA, CIWQS 2 - CA, ECHO, FRS, HAZNET - CA, HWG - CA, RCRA_LQG] ***(cont.)***

Envirosite ID: 436265
EPA ID: CAL000387585

BRS ***(cont.)***

Waste Generation Type :	N/R
Report Cycle :	2009
Hazardous Waste Page Number :	2
Hazardous Waste Sub-Page Number :	1
BR Form :	GM
Waste Description :	HYDRAULIC OIL & PAINT THINNER
Primary NAICS :	23832 - Painting and Wall Covering Contractors
Source Code :	G19 - Other one-time or intermittent processes (specify in comments)
Form Code :	W211 - Paint thinner or petroleum distillates
Management Method :	H141 - The site receiving this waste stored/bulked and transferred the waste with no treatment or recovery (H010-H129), fuel blending (H061), or disposal (H131-H135) at that receiving site.
Generation Tons :	0.396
Managed Tons :	0
Shipped Tons :	0.396
Received Tons :	0
Receiver ID :	CAD028409019
Receiver State :	CA
Shipper ID :	CAC002648902
Shipper State :	CA
Waste Minimization :	X - No waste minimization efforts were implemented for this waste
Waste Code List :	D001
Waste Code Group :	D001 - IGNITABLE WASTE
Waste Generation Type :	N/R

CALEPA SITES - CA

Facility Name :	Colfax Fluid Handling
Facility Address :	1422 W GAYLORD ST, LONG BEACH, 90813
Site ID :	412529
EI ID :	10618864
EI Description :	Hazardous Waste Generator
Latitude :	33.786194
Longitude :	-118.211327
Agency Hyperlink :	Click here for hyperlink provided by the agency.
Last Date in Agency List :	2021-08-26
Site ID :	412529
EI ID :	10618864
EI Description :	Chemical Storage Facilities
Latitude :	33.786194
Longitude :	-118.211327
Agency Hyperlink :	Click here for hyperlink provided by the agency.
Last Date in Agency List :	2021-08-26

Map Id: L105
Direction: S
Distance: 0.125 mi., 658 ft.
Elevation: 10 ft.
Relative: Lower

Site Name : KM INDUSTRIAL INC | TOTAL LUBRICATION MANAGEMENT | COLFAX FLUID HANDLING RELIABILITY SERVICES
1422 W GAYLORD ST | 1422 West Gaylord Street
LONG BEACH | Long Beach, CA 90813

Database(s) : [BRS, CALEPA SITES - CA, CIWQS 2 - CA, ECHO, FRS, HAZNET - CA, HWG - CA, RCRA_LQG] ***(cont.)***

Envirosite ID: 436265
EPA ID: CAL000387585

CIWQS 2 - CA

Facility Name :	No Till Kings, LLC
Facility Address :	1422 West Gaylord Street, Long Beach, 90813
County :	Los Angeles
Facility ID :	853601
WDID :	4_19CC407125
Facility Type :	Agricultural
Region :	4
Place Type :	Irrigated Land
Place Subtype :	Cannabis Site
Ageny Name :	No Till Kings, LLC
Agency Type :	Privately-Owned Business
Number of Agencies :	1
Status Date :	2018-12-27
Status :	Active
Status Enrollee :	N
Individual/General :	I
Fee Code :	21 - Non Billable Waivers
Staff Assigned :	N/R
Number of Staff Assigned :	N/R
Supervisor :	N/R
Number of Supervisor :	N/R
Number of Amendments :	0
Number of Reg Measures :	1
Baseline Flow :	N/R
Population (MS4)/Acres :	N/R
Reclamation :	N/R
CAFO Type :	N/R
CAFO Subtype :	N/R
CAFO Population :	N/R
Onsite :	N/R
Quality Assurance :	N/R
RCRA Flag :	N/R
Total MMP Violations Number :	0
Total Number of Violations :	0
Total Number of Inspections :	0
Date of Most Recent Completed Inspection:	N/R
Date of Most Recent Received Report :	N/R
Total Number of Final (A+H) Enforcement Actions:	0
Most Recent Effective Date of Enf Action (A+H):	N/R
Program :	IRRICANNABIS
Program Category :	IRRI
Number of Programs :	1
Complexity :	N/R
Pretreatment :	N/R
Facility Waste Type :	N/R
Reg Measure ID :	427126
Reg Measure Type :	Enrollee - Waiver

Map Id: L105
Direction: S
Distance: 0.125 mi., 658 ft.
Elevation: 10 ft.
Relative: Lower

Site Name : KM INDUSTRIAL INC | TOTAL LUBRICATION MANAGEMENT | COLFAX FLUID HANDLING RELIABILITY SERVICES
1422 W GAYLORD ST | 1422 West Gaylord Street
LONG BEACH | Long Beach, CA 90813

Database(s) : [BRS, CALEPA SITES - CA, CIWQS 2 - CA, ECHO, FRS, HAZNET - CA, HWG - CA, RCRA_LQG] ***(cont.)***

Envirosite ID: 436265
EPA ID: CAL000387585

CIWQS 2 - CA ***(cont.)***

Reg Measure Title :	Enrollee - Waiver under Cannabis General Order for No Till Kings, LLC
Reg Measure Description :	N/R
SIC 1 :	-
SIC 2 :	-
SIC 3 :	-
Latitude :	33.786191
Longitude :	-118.21131
Last Date in Agency List :	2021-08-25

ECHO

Facility Name :	KM INDUSTRIAL, INC
Facility Address :	1422 W. GAYLORD STREET, LONG BEACH, CA 90813
County :	LOS ANGELES
Last Inspection Date :	N/R
Registry ID :	110041649419
FIPS Code :	06037
EPA Region :	09
Inspection Count :	0
Last Inspection Days :	N/R
Informal Count :	0
Last Informal Action Date :	N/R
Formal Action Count :	0
Last Formal Action Date :	N/R
Total Penalties :	0
Penalty Count :	N/R
Last Penalty Date :	N/R
Last Penalty Amount :	N/R
QTRS IN NC :	0
Programs IN SNC :	0
Current Compliance Status :	No Violation Identified
Three-Year Compliance Status :	_____
Collection Method :	ADDRESS MATCHING-HOUSE NUMBER
Reference Point :	CENTER OF A FACILITY OR STATION
Accuracy Meters :	30
Derived Tribes :	N/R
Derived HUC :	18070105
Derived WBD :	N/R
Derived STCTY FIPS :	06037
Derived Zip :	90813
Derived CD113 :	47
Derived CB2010 :	060375755001039
MYRTK Universe :	NNY
NPDES IDs :	N/R
CWA Permit Types :	N/R
CWA Compliance Tracking :	N/R
CWA NAICS :	N/R
CWA SICS :	N/R
CWA Inspection Count :	N/R

Map Id: L105
Direction: S
Distance: 0.125 mi., 658 ft.
Elevation: 10 ft.
Relative: Lower

Site Name : KM INDUSTRIAL INC | TOTAL LUBRICATION MANAGEMENT | COLFAX FLUID HANDLING RELIABILITY SERVICES
1422 W GAYLORD ST | 1422 West Gaylord Street
LONG BEACH | Long Beach, CA 90813

Database(s) : [BRS, CALEPA SITES - CA, CIWQS 2 - CA, ECHO, FRS, HAZNET - CA, HWG - CA, RCRA_LQG] ***(cont.)***

Envirosite ID: 436265
EPA ID: CAL000387585

ECHO ***(cont.)***

CWA Last Inspection Days :	N/R
CWA Informal Count :	N/R
CWA Formal Action Count :	N/R
CWA Last Formal Action Date :	N/R
CWA Penalties :	N/R
CWA Last Penalty Date :	N/R
CWA Last Penalty Amount :	N/R
CWA Quarters IN NC :	N/R
CWA Current Compliance Status :	N/R
CWA Current SNC Flag :	N
CWA 13 Quarters Compliance Status :	N/R
CWA 13 Quarters Effluent Exceedances:	N/R
CWA Three-Year QNCR Codes :	N/R
DFR URL :	Click here for hyperlink provided by the agency.
Facility SIC :	N/R
Facility NAICS :	23832 - Painting and Wall Covering Contractors
Facility Last Inspection EPA Date :	N/R
Facility Last Inspection State Date :	N/R
Facility Last Formal Act EPA Date :	N/R
Facility Last Formal Act State Date :	N/R
Facility Last Informal Act EPA Date :	N/R
Facility Last Informal Act State Date:	N/R
Facility Federal Agency :	N/R
TRI Reporter :	N/R
Facility Imp Water Flag :	N/R
Current SNC Flag :	N
Indian County Flag :	N
Federal Flag :	N/R
US Mexico Border Flag :	N
Chesapeak Bay Flag :	N/R
AIR Flag :	N
NPDES Flag :	N
SDWIS Flag :	N
RCRA Flag :	Y
TRI Flag :	N
GHG Flag :	N
Major Flag :	N/R
Active Flag :	Y
NAA Flag :	Y
Latitude :	33.78646
Longitude :	-118.21132
Last Date in Agency List :	2021-08-20

FRS

Facility Name :	KM INDUSTRIAL, INC
Facility Address :	1422 W. GAYLORD STREET, LONG BEACH, CA 90813
County :	LOS ANGELES

Map Id: L105
Direction: S
Distance: 0.125 mi., 658 ft.
Elevation: 10 ft.
Relative: Lower

Site Name : KM INDUSTRIAL INC | TOTAL LUBRICATION MANAGEMENT | COLFAX FLUID HANDLING RELIABILITY SERVICES
1422 W GAYLORD ST | 1422 West Gaylord Street
LONG BEACH | Long Beach, CA 90813

Database(s) : [BRS, CALEPA SITES - CA, CIWQS 2 - CA, ECHO, FRS, HAZNET - CA, HWG - CA, RCRA_LQG] ***(cont.)***

Envirosite ID: 436265
EPA ID: CAL000387585

FRS ***(cont.)***

Site Details

Registry ID :	110041649419
FRS Facility URL :	Click here for hyperlink provided by the agency.
Last Date in Agency List :	2021-07-17

Source Description

Source Description :

All generators and treatment, storage, and disposal (TSD) facilities who handle hazardous waste are required to report to the EPA Administrator at least once every two years. The data collected is used to create the National Biennial Resource Conservation and Recovery Act (RCRA) Hazardous Waste Report. This data is processed within the RCRA Information (RCRAInfo) database.

Source Description :

RCRAInfo is EPA's comprehensive information system that supports the Resource Conservation and Recovery Act (RCRA) of 1976 and the Hazardous and Solid Waste Amendments (HSWA) of 1984 through the tracking of events and activities related to facilities that generate, transport, and treat, store, or dispose of hazardous waste. RCRAInfo allows RCRA program staff to track the notification, permit, compliance, and corrective action activities required under RCRA. RCRAInfo also supports generation of the National Hazardous Waste Biennial Report. All generators and treatment, storage, and disposal facilities who handle hazardous waste are required to report to the EPA Administrator at least once every two years to support creation of the Biennial Report.

FRS Environmental Interest

Source and System ID :	RCRAINFO - CAC002648902

HAZNET - CA

Facility Name :	COLFAX FLUID HANDLING RELIABILITY SERVICES
Facility Address :	1422 W. GAYLORD ST, LONG BEACH, CA 90813
County :	LOS ANGELES

Site Details

Generator EPA ID :	CAL000387585
Active :	Inactive
Category :	STATE
Facility Types :	N/R
Type :	PERMANENT
Contact Name :	N/R
Contact Phone :	N/R
Facility Mailing Address :	1422 W. GAYLORD ST, LONG BEACH, CA 90813
Latitude :	33.78618900
Longitude :	-118.21132350

Map Id: L105
Direction: S
Distance: 0.125 mi., 658 ft.
Elevation: 10 ft.
Relative: Lower

Site Name : KM INDUSTRIAL INC | TOTAL LUBRICATION MANAGEMENT | COLFAX FLUID HANDLING RELIABILITY SERVICES
1422 W GAYLORD ST | 1422 West Gaylord Street
LONG BEACH | Long Beach, CA 90813

Database(s) : [BRS, CALEPA SITES - CA, CIWQS 2 - CA, ECHO, FRS, HAZNET - CA, HWG - CA, RCRA_LQG] ***(cont.)***

Envirosite ID: 436265
EPA ID: CAL000387585

HAZNET - CA ***(cont.)***

Agency Hyperlink : Click here for hyperlink provided by the agency.
Last Date in Agency List : 2021-07-08

Waste Generator Details
State Waste :
2017: 352 - Other organic solids, 0.8 tons to AZR000515924
2016: 352 - Other organic solids, 0.225 tons to AZR000515924
2016: 123 - Unspecified alkaline solution, 0.02085 tons to CAD097030993
2016: 343 - Unspecified organic liquid mixture, 0.1575 tons to CAD008252405
2016: 221 - Waste oil and mixed oil, 27.36 tons to CAT080013352
2015: 352 - Other organic solids, 1.4 tons to AZR000501510
2015: 221 - Waste oil and mixed oil, 2.85 tons to CAT080013352
2014: 352 - Other organic solids, 1.25 tons to AZR000501510
2013: 352 - Other organic solids, 0.45 tons to AZR000501510

Facility Name : KM INDUSTRIAL INC
Facility Address : 1422 W GAYLORD ST, LONG BEACH, CA 90813
County : LOS ANGELES

Site Details
Generator EPA ID : CAC002648902
Active : Inactive
Category : STATE
Facility Types : N/R
Type : TEMPORARY
Contact Name : N/R
Contact Phone : N/R
Facility Mailing Address : 1411 W GAYLORD ST, LONG BEACH, CA 908131333
Latitude : 33.78639243
Longitude : -118.21090011
Agency Hyperlink : Click here for hyperlink provided by the agency.
Last Date in Agency List : 2021-07-08

Waste Generator Details
State Waste :
2010: 181 - Other inorganic solid waste, 3 tons to CAD028409019
2009: 221 - Waste oil and mixed oil, 0.836 tons to CAD028409019
2009: 181 - Other inorganic solid waste, 0.15 tons to CAD028409019
2009: 214 - Unspecified solvent mixture, 0.6444 tons to CAD028409019
2009: 343 - Unspecified organic liquid mixture, 0.187 tons to CAD028409019
2009: 291 - Latex waste, 1.417 tons to CAD028409019
2009: 512 - Other empty containers 30 gallons or more, 0.25 tons to CAD028409019

Map Id: L105
Direction: S
Distance: 0.125 mi., 658 ft.
Elevation: 10 ft.
Relative: Lower

Site Name : KM INDUSTRIAL INC | TOTAL LUBRICATION MANAGEMENT | COLFAX FLUID HANDLING RELIABILITY SERVICES
1422 W GAYLORD ST | 1422 West Gaylord Street
LONG BEACH | Long Beach, CA 90813

Database(s) : [BRS, CALEPA SITES - CA, CIWQS 2 - CA, ECHO, FRS, HAZNET - CA, HWG - CA, RCRA_LQG] ***(cont.)***

Envirosite ID: 436265
EPA ID: CAL000387585

HAZNET - CA ***(cont.)***

2009: 141 - Off-specification, aged or surplus inorganics, 0.7089 tons to CAD028409019
2009: 214 - Unspecified solvent mixture, 0.396 tons to CAD028409019
2009: 213 - Hydrocarbon solvents (benzene, hexane, Stoddard, Etc.), 3.336 tons to CAD028409019

Facility Name :	TOTAL LUBRICATION MANAGEMENT
Facility Address :	1422 W GAYLORD ST, LONG BEACH, CA 90813
County :	LOS ANGELES

Site Details

Generator EPA ID :	CAC002720464
Active :	Inactive
Category :	STATE
Facility Types :	N/R
Type :	TEMPORARY
Contact Name :	N/R
Contact Phone :	N/R
Facility Mailing Address :	1422 W GAYLORD ST, LONG BEACH, CA 90813
Latitude :	33.78639243
Longitude :	-118.21090011
Agency Hyperlink :	Click here for hyperlink provided by the agency.
Last Date in Agency List :	2021-07-08

HWG - CA

Facility Name :	COLFAX FLUID HANDLING RELIABILITY SERVICES
Facility Address :	1422 W. GAYLORD ST, LONG BEACH, CA 90813
County :	LOS ANGELES

EPA ID :	CAL000387585
Status :	Inactive
Category :	STATE
Type :	PERMANENT
Facility Type :	N/R
Mailing Address :	1422 W. GAYLORD ST, LONG BEACH, CA 90813
Owner Name :	COLFAX FLUID HANDLING
Owner Address :	1740 STEBBINS DR., HOUSTON, TX 447054437
Operator Name :	ROBERT MCNAMARA
Operator Address :	1422 W. GAYLORD ST, LONG BEACH, CA 90813
Latitude :	33.786408
Longitude :	-118.21089

Facility Name :	KM INDUSTRIAL INC
Facility Address :	1422 W GAYLORD ST, LONG BEACH, CA 90813
County :	LOS ANGELES

Map Id: L105
Direction: S
Distance: 0.125 mi., 658 ft.
Elevation: 10 ft.
Relative: Lower

Site Name : KM INDUSTRIAL INC | TOTAL LUBRICATION MANAGEMENT | COLFAX FLUID HANDLING RELIABILITY SERVICES
1422 W GAYLORD ST | 1422 West Gaylord Street
LONG BEACH | Long Beach, CA 90813

Database(s) : [BRS, CALEPA SITES - CA, CIWQS 2 - CA, ECHO, FRS, HAZNET - CA, HWG - CA, RCRA_LQG] ***(cont.)***

Envirosite ID: 436265
EPA ID: CAL000387585

HWG - CA ***(cont.)***

EPA ID :	CAC002648902
Status :	Inactive
Category :	STATE
Type :	TEMPORARY
Facility Type :	N/R
Mailing Address :	1411 W GAYLORD ST, LONG BEACH, CA 908131333
Owner Name :	KM INDUSTRIAL INC
Owner Address :	1411 W GAYLORD ST, LONG BEACH, CA 908131333
Operator Name :	RON BIEBEL
Operator Address :	1411 W GAYLORD ST, LONG BEACH, CA 908131333
Latitude :	33.786456
Longitude :	-118.210845

Facility Name :	TOTAL LUBRICATION MANAGEMENT
Facility Address :	1422 W GAYLORD ST, LONG BEACH, CA 90813
County :	LOS ANGELES

EPA ID :	CAC002720464
Status :	Inactive
Category :	STATE
Type :	TEMPORARY
Facility Type :	N/R
Mailing Address :	1422 W GAYLORD ST, LONG BEACH, CA 90813
Owner Name :	COLFAX CORP
Owner Address :	1422 W GAYLORD ST, LONG BEACH, CA 90813
Operator Name :	BILL CURRY
Operator Address :	1422 W GAYLORD ST, LONG BEACH, CA 90813
Latitude :	33.786408
Longitude :	-118.21089

RCRA_LQG

Facility Name :	KM INDUSTRIAL, INC
Facility Address :	1422 W. GAYLORD STREET, LONG BEACH, CA 90813
County :	LOS ANGELES

Date Form Received by Agency :	2010-06-03
EPA ID :	CAC002648902
Mailing Address :	1411 W. GAYLORD STREET, LONG BEACH, CA 90813
Contact :	RICHARD D OKUDA
Contact Address :	1411 W. GAYLORD STREET, LONG BEACH, CA 90813
Contact Country :	US
Contact Telephone :	562-786-6231
Contact Email :	RICHARDOKUDA@K2INDUTRIAL.COM
EPA Region :	09
Land Type :	Private
Source Type :	Annual/Biennial Report updated with Notification
Classification :	Large Quantity Generator

Map Id: L105
Direction: S
Distance: 0.125 mi., 658 ft.
Elevation: 10 ft.
Relative: Lower

Site Name : KM INDUSTRIAL INC | TOTAL LUBRICATION MANAGEMENT | COLFAX FLUID HANDLING RELIABILITY SERVICES
1422 W GAYLORD ST | 1422 West Gaylord Street
LONG BEACH | Long Beach, CA 90813

Database(s) : [BRS, CALEPA SITES - CA, CIWQS 2 - CA, ECHO, FRS, HAZNET - CA, HWG - CA, RCRA_LQG] ***(cont.)***

Envirosite ID: 436265
EPA ID: CAL000387585

RCRA_LQG ***(cont.)***

Description :

Handlers that generate 1,000 kg or more of hazardous waste during any calendar month; or generate more than 1 kg of acutely hazardous waste during any calendar month; or generate more than 100 kg of any residue or contaminated soil, waste or other debris resulting from the cleanup of a spill, into or on any land or water, of acutely hazardous waste during any calendar month; or generate 1 kg or less of acutely hazardous waste during any calendar month, and accumulate more than 1 kg of acutely hazardous waste at any time; or generate 100 kg or less of any residue or contaminated soil, waste or other debris resulting from the cleanup of a spill, into or on any land or water, of acutely hazardous waste during any calendar month, and accumulated more than 100 kg of that material at any time.

Last Date in Agency List : 2021-09-03

Owner/Operator Summary

Owner/Operator Name :	B & B REALTY
Owner/Operator Address :	1250 W. 17TH STREET, LONG BEACH, CA 90813
Owner/Operator Country :	N/R
Owner/Operator Telephone :	562-437-0471
Owner/Operator Email :	N/R
Owner/Operator Fax :	N/R
Legal Status :	Private
Owner/Operator Type :	Owner
Owner/Operator Start Date :	2008-01-01
Owner/Operator End Date :	N/R

Owner/Operator Name :	KM INDUSTRIAL, INC
Owner/Operator Address :	N/R
Owner/Operator Country :	N/R
Owner/Operator Telephone :	N/R
Owner/Operator Email :	N/R
Owner/Operator Fax :	N/R
Legal Status :	Private
Owner/Operator Type :	Operator
Owner/Operator Start Date :	2008-01-01
Owner/Operator End Date :	N/R

Handler Activities Summary

U.S. Importer of Hazardous Waste :	N
Mixed Waste (Haz. and Radioactive) :	N
Recycler of Hazardous Waste :	N
Transporter of Hazardous Waste :	N
Treater, Storer or Disposer of HW :	N
Underground Injection Activity :	N
On-site Burner Exemption :	N
Furnace Exemption :	N
Used Oil Fuel Burner :	N

Map Id: L105
Direction: S
Distance: 0.125 mi., 658 ft.
Elevation: 10 ft.
Relative: Lower

Site Name : KM INDUSTRIAL INC | TOTAL LUBRICATION MANAGEMENT | COLFAX FLUID HANDLING RELIABILITY SERVICES
1422 W GAYLORD ST | 1422 West Gaylord Street
LONG BEACH | Long Beach, CA 90813

Database(s) : [BRS, CALEPA SITES - CA, CIWQS 2 - CA, ECHO, FRS, HAZNET - CA, HWG - CA, RCRA_LQG] ***(cont.)***

Envirosite ID: 436265
EPA ID: CAL000387585

RCRA_LQG ***(cont.)***

Used Oil Processor :	N
Used Oil Refiner :	N
Used Oil Fuel Marketer to Burner :	N
Used Oil Specification Marketer :	N
Used Oil Transfer Facility :	N
Used Oil Transporter :	N

Hazardous Waste Summary
Waste Code / Name :
141 - Off-specification, aged, or surplus inorganics
213 - Hydrocarbon solvents (benzene, hexane, Stoddard, etc.)
214 - Unspecified solvent mixture
291 - Latex waste
D001 - IGNITABLE WASTE
D002 - CORROSIVE WASTE

Notices of Violations Summary
Regulation Violated : N

Map Id: M106
Direction: WNW
Distance: 0.125 mi., 660 ft.
Elevation: 12 ft.
Relative: Higher

Site Name : PCH Truck Stop Center | EDCO STATIONS/MOHAMMED ALMORADI | EXPRESS C & T
1603 W PACIFIC COAST HWY | 1603 WEST PACIFIC COAST HWY | 1603 PACIFIC COAST HWY
LONG BEACH | Long Beach, CA

Database(s) : [CALEPA SITES - CA, ECHO, EPA UST, FID UST - CA, FRS, HAZNET - CA, HWG - CA, MANIFEST EPA, RCRA_NONGEN, UST - CA]

Envirosite ID: 261599
EPA ID: CAP000002038

CALEPA SITES - CA

Facility Name :	PCH Truck Stop Center
Facility Address :	1603 W PACIFIC COAST HWY, LONG BEACH, 90810
Site ID :	142092
EI ID :	10174191
EI Description :	Underground Storage Tank
Latitude :	33.790146

Map Id: M106
Direction: WNW
Distance: 0.125 mi., 660 ft.
Elevation: 12 ft.
Relative: Higher

Site Name : PCH Truck Stop Center | EDCO STATIONS/MOHAMMED ALMORADI | EXPRESS C & T
1603 W PACIFIC COAST HWY | 1603 WEST PACIFIC COAST HWY | 1603 PACIFIC COAST HWY
LONG BEACH | Long Beach, CA

Database(s) : [CALEPA SITES - CA, ECHO, EPA UST, FID UST - CA, FRS, HAZNET - CA, HWG - CA, MANIFEST EPA, RCRA_NONGEN, UST - CA] ***(cont.)***

Envirosite ID: 261599
EPA ID: CAP000002038

CALEPA SITES - CA ***(cont.)***

Longitude :	-118.214165
Agency Hyperlink :	Click here for hyperlink provided by the agency.
Last Date in Agency List :	2021-08-26

Site ID :	142092
EI ID :	10174191
EI Description :	Hazardous Waste Generator
Latitude :	33.790146
Longitude :	-118.214165
Agency Hyperlink :	Click here for hyperlink provided by the agency.
Last Date in Agency List :	2021-08-26

Site ID :	142092
EI ID :	10174191
EI Description :	Chemical Storage Facilities
Latitude :	33.790146
Longitude :	-118.214165
Agency Hyperlink :	Click here for hyperlink provided by the agency.
Last Date in Agency List :	2021-08-26

ECHO

Facility Name :	PCH TRUCK STOP CENTER
Facility Address :	1603 W PACIFIC COAST HWY, LONG BEACH, CA 90810
County :	LOS ANGELES

Last Inspection Date :	N/R
Registry ID :	110055819379
FIPS Code :	06037
EPA Region :	09
Inspection Count :	0
Last Inspection Days :	N/R
Informal Count :	0
Last Informal Action Date :	N/R
Formal Action Count :	0
Last Formal Action Date :	N/R
Total Penalties :	0
Penalty Count :	N/R
Last Penalty Date :	N/R
Last Penalty Amount :	N/R
QTRS IN NC :	0
Programs IN SNC :	0
Current Compliance Status :	No Violation Identified
Three-Year Compliance Status :	_____
Collection Method :	ADDRESS MATCHING-HOUSE NUMBER
Reference Point :	CENTER OF A FACILITY OR STATION

Map Id: M106
Direction: WNW
Distance: 0.125 mi., 660 ft.
Elevation: 12 ft.
Relative: Higher

Site Name : PCH Truck Stop Center | EDCO STATIONS/MOHAMMED ALMORADI | EXPRESS C & T
1603 W PACIFIC COAST HWY | 1603 WEST PACIFIC COAST HWY | 1603 PACIFIC COAST HWY
LONG BEACH | Long Beach, CA

Database(s) : [CALEPA SITES - CA, ECHO, EPA UST, FID UST - CA, FRS, HAZNET - CA, HWG - CA, MANIFEST EPA, RCRA_NONGEN, UST - CA] ***(cont.)***

Envirosite ID: 261599
EPA ID: CAP000002038

ECHO ***(cont.)***

Accuracy Meters :	30
Derived Tribes :	N/R
Derived HUC :	18070105
Derived WBD :	N/R
Derived STCTY FIPS :	06037
Derived Zip :	90810
Derived CD113 :	47
Derived CB2010 :	060375729002010
MYRTK Universe :	NNN
NPDES IDs :	N/R
CWA Permit Types :	N/R
CWA Compliance Tracking :	N/R
CWA NAICS :	N/R
CWA SICS :	N/R
CWA Inspection Count :	N/R
CWA Last Inspection Days :	N/R
CWA Informal Count :	N/R
CWA Formal Action Count :	N/R
CWA Last Formal Action Date :	N/R
CWA Penalties :	N/R
CWA Last Penalty Date :	N/R
CWA Last Penalty Amount :	N/R
CWA Quarters IN NC :	N/R
CWA Current Compliance Status :	N/R
CWA Current SNC Flag :	N
CWA 13 Quarters Compliance Status :	N/R
CWA 13 Quarters Effluent Exceedances:	N/R
CWA Three-Year QNCR Codes :	N/R
DFR URL :	Click here for hyperlink provided by the agency.
Facility SIC :	N/R
Facility NAICS :	44719 - Other Gasoline Stations
Facility Last Inspection EPA Date :	N/R
Facility Last Inspection State Date :	N/R
Facility Last Formal Act EPA Date :	N/R
Facility Last Formal Act State Date :	N/R
Facility Last Informal Act EPA Date :	N/R
Facility Last Informal Act State Date:	N/R
Facility Federal Agency :	N/R
TRI Reporter :	N/R
Facility Imp Water Flag :	N/R
Current SNC Flag :	N
Indian County Flag :	N
Federal Flag :	N/R
US Mexico Border Flag :	N
Chesapeak Bay Flag :	N/R
AIR Flag :	N
NPDES Flag :	N
SDWIS Flag :	N
RCRA Flag :	Y

Map Id: M106
Direction: WNW
Distance: 0.125 mi., 660 ft.
Elevation: 12 ft.
Relative: Higher

Site Name : PCH Truck Stop Center | EDCO STATIONS/MOHAMMED ALMORADI | EXPRESS C & T
1603 W PACIFIC COAST HWY | 1603 WEST PACIFIC COAST HWY | 1603 PACIFIC COAST HWY
LONG BEACH | Long Beach, CA

Database(s) : [CALEPA SITES - CA, ECHO, EPA UST, FID UST - CA, FRS, HAZNET - CA, HWG - CA, MANIFEST EPA, RCRA_NONGEN, UST - CA] ***(cont.)***

Envirosite ID: 261599
EPA ID: CAP000002038

ECHO ***(cont.)***

TRI Flag :	N
GHG Flag :	N
Major Flag :	N/R
Active Flag :	Y
NAA Flag :	Y
Latitude :	33.78986
Longitude :	-118.21398
Last Date in Agency List :	2021-08-20

EPA UST

Facility Name :	PCH Truck Stop Center
Facility Address :	1603 W Pacific Coast Hwy, Long Beach, California 90810
County :	N/R
Facility ID :	CA10174191
Facility Status :	Open UST(s)
Open USTs :	4
Closed USTs :	N/R
Temporarily Out of Service USTs :	N/R
Date of Last Inspection :	N/R
EPA Region :	9
Tribe :	N/R
Facility ID 2 :	N/R
Latitude :	33.7901450152463
Longitude :	-118.214165986615
Last Date in Agency List :	2021-08-27

Tank Details

Tank ID :	CA10174191-001_A Stand-alone Tank_1
Tank Status :	Open
Installation Date :	1999-01-14
Removal Date :	N/R
Capacity :	20000
Substances :	Diesel
Tank Wall Type :	Double Wall
Tank ID :	CA10174191-002_A Stand-alone Tank_1
Tank Status :	Open
Installation Date :	1999-01-14
Removal Date :	N/R
Capacity :	20000
Substances :	Diesel
Tank Wall Type :	Double Wall

Map Id: M106
Direction: WNW
Distance: 0.125 mi., 660 ft.
Elevation: 12 ft.
Relative: Higher

Site Name : PCH Truck Stop Center | EDCO STATIONS/MOHAMMED ALMORADI | EXPRESS C & T
1603 W PACIFIC COAST HWY | 1603 WEST PACIFIC COAST HWY | 1603 PACIFIC COAST HWY
LONG BEACH | Long Beach, CA

Database(s) : [CALEPA SITES - CA, ECHO, EPA UST, FID UST - CA, FRS, HAZNET - CA, HWG - CA, MANIFEST EPA, RCRA_NONGEN, UST - CA] ***(cont.)***

Envirosite ID: 261599
EPA ID: CAP000002038

EPA UST ***(cont.)***

Tank ID :	CA10174191-003_One in a Compartmented Unit_2
Tank Status :	Open
Installation Date :	1999-01-14
Removal Date :	N/R
Capacity :	13000
Substances :	Diesel
Tank Wall Type :	Double Wall

Tank ID :	CA10174191-004_One in a Compartmented Unit_2
Tank Status :	Open
Installation Date :	1999-01-14
Removal Date :	N/R
Capacity :	7000
Substances :	Diesel
Tank Wall Type :	Double Wall

FID UST - CA

Facility Name :	PACIFIC COAST HIGHWAY MART
Facility Address :	1603 W. PACIFIC COAST HWY, LONG BEACH, 90810
County :	Los Angeles

Facility ID :	19-060-001868
CERSID :	N/R
Permitting Agency :	LONG BEACH, CITY OF
Latitude :	33.79148
Longitude :	-118.212825
Last Date in Agency List :	2018-05-14

Facility Name :	PCH Truck Stop Center
Facility Address :	1603 W Pacific Coast Hwy, Long Beach, 90810
County :	Los Angeles

Facility ID :	N/R
CERSID :	10174191
Permitting Agency :	Long Beach Environmental Heath
Latitude :	33.79015
Longitude :	-118.21416
Last Date in Agency List :	2021-09-17

FRS

Facility Name :	PCH TRUCK STOP CENTER
Facility Address :	1603 W PACIFIC COAST HWY, LONG BEACH, CA 90810
County :	LOS ANGELES

Map Id: M106
Direction: WNW
Distance: 0.125 mi., 660 ft.
Elevation: 12 ft.
Relative: Higher

Site Name : PCH Truck Stop Center | EDCO STATIONS/MOHAMMED ALMORADI | EXPRESS C & T
1603 W PACIFIC COAST HWY | 1603 WEST PACIFIC COAST HWY | 1603 PACIFIC COAST HWY
LONG BEACH | Long Beach, CA

Database(s) : [CALEPA SITES - CA, ECHO, EPA UST, FID UST - CA, FRS, HAZNET - CA, HWG - CA, MANIFEST EPA, RCRA_NONGEN, UST - CA] ***(cont.)***

Envirosite ID: 261599
EPA ID: CAP000002038

FRS ***(cont.)***

Site Details
Registry ID : 110055819379
FRS Facility URL : Click here for hyperlink provided by the agency.
Last Date in Agency List : 2021-07-17

Source Description
Source Description : The California Environmental Reporting System (CERS) is a statewide web-based user and information exchange system to support over 140,000 regulated businesses and over 130 local agencies in electronically collecting and reporting significant hazardous materials, hazardous waste and compliance and enforcement data as mandated by California law. Under oversight by Cal/EPA, certified local governing agencies (Unified Program Agencies - UPAs) consolidate, coordinate and provide consistent regulatory activities for six state and federal environmental programs.
The California Environmental Protection Agency (CalEPA) has recently implemented a new data warehouse system (nSite). This data warehouse combines and merges facility and site information from five different systems managed within CalEPA. The five systems are: California Environmental Reporting System (CERS), EnviroStor, GeoTracker, California Integrated Water Quality System (CIWQS), and Toxic Release Inventory (TRI).

Source Description :

RCRAInfo is EPA's comprehensive information system that supports the Resource Conservation and Recovery Act (RCRA) of 1976 and the Hazardous and Solid Waste Amendments (HSWA) of 1984 through the tracking of events and activities related to facilities that generate, transport, and treat, store, or dispose of hazardous waste. RCRAInfo allows RCRA program staff to track the notification, permit, compliance, and corrective action activities required under RCRA. RCRAInfo also supports generation of the National Hazardous Waste Biennial Report. All generators and treatment, storage, and disposal facilities who handle hazardous waste are required to report to the EPA Administrator at least once every two years to support creation of the Biennial Report.

FRS Environmental Interest
Source and System ID : CA-CERS - 10174191
CA-ENVIROVIEW - 142092
RCRAINFO - CAL000289883

HAZNET - CA

Facility Name : 1X ARCO TRUCK STOP
Facility Address : 1603 WEST PACIFIC COAST HWY, LONG BEACH, CA 90810
County : LOS ANGELES

Map Id: M106
Direction: WNW
Distance: 0.125 mi., 660 ft.
Elevation: 12 ft.
Relative: Higher

Site Name : PCH Truck Stop Center | EDCO STATIONS/MOHAMMED ALMORADI | EXPRESS C & T
1603 W PACIFIC COAST HWY | 1603 WEST PACIFIC COAST HWY | 1603 PACIFIC COAST HWY
LONG BEACH | Long Beach, CA

Database(s) : [CALEPA SITES - CA, ECHO, EPA UST, FID UST - CA, FRS, HAZNET - CA, HWG - CA, MANIFEST EPA, RCRA_NONGEN, UST - CA] ***(cont.)***

Envirosite ID: 261599
EPA ID: CAP000002038

HAZNET - CA ***(cont.)***

Site Details

Generator EPA ID :	CAP000002038
Active :	Inactive
Category :	FEDERAL
Facility Types :	N/R
Type :	TEMPORARY
Contact Name :	N/R
Contact Phone :	N/R
Facility Mailing Address :	1603 WEST PACIFIC COAST HWY, LONG BEACH, CA 908100000
Latitude :	33.79014900
Longitude :	-118.21416750
Agency Hyperlink :	Click here for hyperlink provided by the agency.
Last Date in Agency List :	2021-07-08
Facility Name :	1X KALICO FUEL STOP
Facility Address :	1603 WEST PACIFIC COAST HWY, LONG BEACH, CA 90810
County :	LOS ANGELES

Site Details

Generator EPA ID :	CAC000254881
Active :	Inactive
Category :	STATE
Facility Types :	N/R
Type :	TEMPORARY
Contact Name :	N/R
Contact Phone :	N/R
Facility Mailing Address :	--, LONG BEACH, CA 908100000
Latitude :	33.78992979
Longitude :	-118.21394336
Agency Hyperlink :	Click here for hyperlink provided by the agency.
Last Date in Agency List :	2021-07-08
Facility Name :	1X SARIAN, ANDY
Facility Address :	1603 WEST PACIFIC COAST HWY, LONG BEACH, CA 90810
County :	LOS ANGELES

Site Details

Generator EPA ID :	CAC000119613
Active :	Inactive
Category :	STATE
Facility Types :	N/R
Type :	TEMPORARY
Contact Name :	N/R

Map Id: M106
Direction: WNW
Distance: 0.125 mi., 660 ft.
Elevation: 12 ft.
Relative: Higher

Site Name : PCH Truck Stop Center | EDCO STATIONS/MOHAMMED ALMORADI | EXPRESS C & T
1603 W PACIFIC COAST HWY | 1603 WEST PACIFIC COAST HWY | 1603 PACIFIC COAST HWY
LONG BEACH | Long Beach, CA

Database(s) : [CALEPA SITES - CA, ECHO, EPA UST, FID UST - CA, FRS, HAZNET - CA, HWG - CA, MANIFEST EPA, RCRA_NONGEN, UST - CA] ***(cont.)***

Envirosite ID: 261599
EPA ID: CAP000002038

HAZNET - CA ***(cont.)***

Contact Phone :	N/R
Facility Mailing Address :	1603 WEST PACIFIC COAST HWY, LONG BEACH, CA 908100000
Latitude :	33.78992979
Longitude :	-118.21394336
Agency Hyperlink :	Click here for hyperlink provided by the agency.
Last Date in Agency List :	2021-07-08
Facility Name :	EDCO STATIONS/MOHAMMED ALMORADI
Facility Address :	1603 PACIFIC COAST HWY, LONG BEACH, CA 90804
County :	LOS ANGELES

Site Details

Generator EPA ID :	CAC002603618
Active :	Inactive
Category :	STATE
Facility Types :	N/R
Type :	TEMPORARY
Contact Name :	N/R
Contact Phone :	N/R
Facility Mailing Address :	5050 E OLYMPIC BLVD, EAST LOS ANGELES, CA 90022
Latitude :	33.78992979
Longitude :	-118.17190337
Agency Hyperlink :	Click here for hyperlink provided by the agency.
Last Date in Agency List :	2021-07-08

Waste Generator Details

State Waste :	2006: 134 - Aqueous solution with total organic residues less than 10 percent, 1.134 tons to CAT080013352
Facility Name :	EXPRESS CAR & TRUCK
Facility Address :	1603 WEST PACIFIC COAST HWY, LONG BEACH, CA 90810
County :	LOS ANGELES

Site Details

Generator EPA ID :	CAL000146151
Active :	Inactive
Category :	STATE
Facility Types :	N/R
Type :	PERMANENT
Contact Name :	N/R

Map Id: M106
Direction: WNW
Distance: 0.125 mi., 660 ft.
Elevation: 12 ft.
Relative: Higher

Site Name : PCH Truck Stop Center | EDCO STATIONS/MOHAMMED ALMORADI | EXPRESS C & T
1603 W PACIFIC COAST HWY | 1603 WEST PACIFIC COAST HWY | 1603 PACIFIC COAST HWY
LONG BEACH | Long Beach, CA

Database(s) : [CALEPA SITES - CA, ECHO, EPA UST, FID UST - CA, FRS, HAZNET - CA, HWG - CA, MANIFEST EPA, RCRA_NONGEN, UST - CA] ***(cont.)***

Envirosite ID: 261599
EPA ID: CAP000002038

HAZNET - CA ***(cont.)***

Contact Phone :	N/R
Facility Mailing Address :	1603 WEST PACIFIC COAST HWY, LONG BEACH, CA 908100000
Latitude :	33.78992979
Longitude :	-118.21394336
Agency Hyperlink :	Click here for hyperlink provided by the agency.
Last Date in Agency List :	2021-07-08

Waste Generator Details

State Waste :

2004: 352 - Other organic solids, 0.3 tons to CAD028409019
2002: 352 - Other organic solids, 0.1375 tons to CAD028409019
2001: 352 - Other organic solids, 0.0875 tons to CAD028409019
2000: 223 - Unspecified oil-containing waste, 0.1375 tons to CAD028409019
1999: 223 - Unspecified oil-containing waste, 0.2 tons to CAD028409019
1999: 134 - Aqueous solution with total organic residues less than 10 percent, 5.04 tons to CAD028409019
1998: 221 - Waste oil and mixed oil, 0.38 tons to CAD028409019
1998: 223 - Unspecified oil-containing waste, 0.15 tons to CAD982444481
1998: 134 - Aqueous solution with total organic residues less than 10 percent, 1.47 tons to CAD028409019

Facility Name :	EXPRESS CAR & TRUCK INC
Facility Address :	1603 W PACIFIC COAST HWY, LONG BEACH, CA 90810
County :	LOS ANGELES

Site Details

Generator EPA ID :	CAL000200885
Active :	Inactive
Category :	STATE
Facility Types :	N/R
Type :	PERMANENT
Contact Name :	N/R
Contact Phone :	N/R
Facility Mailing Address :	1603 W PACIFIC COAST HWY, LONG BEACH, CA 908100000
Latitude :	33.78992979
Longitude :	-118.21394336
Agency Hyperlink :	Click here for hyperlink provided by the agency.
Last Date in Agency List :	2021-07-08

Facility Name :	EXPRESS CAR & TRUCK STOP
Facility Address :	1603 W PACIFIC COAST HWY, LONG BEACH, CA 90810
County :	LOS ANGELES

Map Id: M106
Direction: WNW
Distance: 0.125 mi., 660 ft.
Elevation: 12 ft.
Relative: Higher

Site Name : PCH Truck Stop Center | EDCO STATIONS/MOHAMMED ALMORADI | EXPRESS C & T
1603 W PACIFIC COAST HWY | 1603 WEST PACIFIC COAST HWY | 1603 PACIFIC COAST HWY
LONG BEACH | Long Beach, CA

Database(s) : [CALEPA SITES - CA, ECHO, EPA UST, FID UST - CA, FRS, HAZNET - CA, HWG - CA, MANIFEST EPA, RCRA_NONGEN, UST - CA] ***(cont.)***

Envirosite ID: 261599
EPA ID: CAP000002038

HAZNET - CA ***(cont.)***

Site Details

Generator EPA ID :	CAL000281707
Active :	Inactive
Category :	STATE
Facility Types :	N/R
Type :	PERMANENT
Contact Name :	N/R
Contact Phone :	N/R
Facility Mailing Address :	1603 W PACIFIC COAST HWY, LONG BEACH, CA 90810
Latitude :	33.78992979
Longitude :	-118.21394336
Agency Hyperlink :	Click here for hyperlink provided by the agency.
Last Date in Agency List :	2021-07-08
Facility Name :	EXPRESS C & T
Facility Address :	1603 W PACIFIC COAST HWY, LONG BEACH, CA 90810
County :	LOS ANGELES

Site Details

Generator EPA ID :	CAL000308039
Active :	Inactive
Category :	STATE
Facility Types :	N/R
Type :	PERMANENT
Contact Name :	N/R
Contact Phone :	N/R
Facility Mailing Address :	5050 E OLYMPIC BLVD, EAST LOS ANGELES, CA 900223904
Latitude :	33.78992979
Longitude :	-118.21394336
Agency Hyperlink :	Click here for hyperlink provided by the agency.
Last Date in Agency List :	2021-07-08

Waste Generator Details

State Waste :	2007: 134 - Aqueous solution with total organic residues less than 10 percent, 0.63 tons to CAT080013352 2006: 134 - Aqueous solution with total organic residues less than 10 percent, 2.184 tons to CAT080013352
Facility Name :	PCH TRUCK STOP CENTER
Facility Address :	1603 W PACIFIC COAST HWY, LONG BEACH, CA 90810
County :	LOS ANGELES

Map Id: M106
Direction: WNW
Distance: 0.125 mi., 660 ft.
Elevation: 12 ft.
Relative: Higher

Site Name : PCH Truck Stop Center | EDCO STATIONS/MOHAMMED ALMORADI | EXPRESS C & T
1603 W PACIFIC COAST HWY | 1603 WEST PACIFIC COAST HWY | 1603 PACIFIC COAST HWY
LONG BEACH | Long Beach, CA

Database(s) : [CALEPA SITES - CA, ECHO, EPA UST, FID UST - CA, FRS, HAZNET - CA, HWG - CA, MANIFEST EPA, RCRA_NONGEN, UST - CA] ***(cont.)***

Envirosite ID: 261599
EPA ID: CAP000002038

HAZNET - CA ***(cont.)***

Site Details

Generator EPA ID :	CAL000289883
Active :	Active
Category :	STATE
Facility Types :	N/R
Type :	PERMANENT
Contact Name :	N/R
Contact Phone :	N/R
Facility Mailing Address :	5050 E OLYMPIC BLVD, EAST LOS ANGELES, CA 900223904
Latitude :	33.78992979
Longitude :	-118.21394336
Agency Hyperlink :	Click here for hyperlink provided by the agency.
Last Date in Agency List :	2021-07-08

Waste Generator Details

State Waste :

2019: 352 - Other organic solids, 0.17500 tons to AZR000520478
2019: 135 - Unspecified aqueous solution, 0.33600 tons to AZR000520478
2018: 241 - Tank bottom waste, 0.60465 tons to CAD028409019
2018: 352 - Other organic solids, 0.25000 tons to CAD028409019
2017: 352 - Other organic solids, 0.33 tons to CAD028409019
2017: 241 - Tank bottom waste, 0.64635 tons to CAD028409019
2016: 352 - Other organic solids, 0.2 tons to CAD028409019
2016: 241 - Tank bottom waste, 0.0834 tons to CAD028409019
2015: 352 - Other organic solids, 0.5625 tons to CAD028409019
2015: 241 - Tank bottom waste, 0.4587 tons to CAD028409019
2014: 352 - Other organic solids, 0.375 tons to CAD028409019
2013: 352 - Other organic solids, 0.75 tons to CAD028409019
2013: 241 - Tank bottom waste, 0.22935 tons to CAD028409019
2012: 241 - Tank bottom waste, 0.2085 tons to CAD028409019
2012: 352 - Other organic solids, 0.345 tons to CAD028409019
2011: 241 - Tank bottom waste, 0.22935 tons to CAD099452708
2011: 352 - Other organic solids, 2.1 tons to CAD028409019
2011: 241 - Tank bottom waste, 2.085 tons to CAT080013352
2010: 241 - Tank bottom waste, 0.4587 tons to CAD028409019
2010: 352 - Other organic solids, 0.72 tons to CAD028409019
2009: 352 - Other organic solids, 0.95 tons to CAD028409019
2009: 241 - Tank bottom waste, 0.22935 tons to CAD028409019
2008: 331 - Off-specification, aged or surplus organics, 0.1815 tons to CAD028409019
2008: 241 - Tank bottom waste, 0.9174 tons to CAD028409019
2008: 352 - Other organic solids, 1 tons to CAD028409019
2008: 223 - Unspecified oil-containing waste, 1.6 tons to CAD028409019
2008: 135 - Unspecified aqueous solution, 0.147 tons to CAD028409019
2007: 223 - Unspecified oil-containing waste, 1.975 tons to CAD028409019
2006: 352 - Other organic solids, 1 tons to CAD028409019

Map Id: M106
Direction: WNW
Distance: 0.125 mi., 660 ft.
Elevation: 12 ft.
Relative: Higher

Site Name : PCH Truck Stop Center | EDCO STATIONS/MOHAMMED ALMORADI | EXPRESS C & T
1603 W PACIFIC COAST HWY | 1603 WEST PACIFIC COAST HWY | 1603 PACIFIC COAST HWY
LONG BEACH | Long Beach, CA

Database(s) : [CALEPA SITES - CA, ECHO, EPA UST, FID UST - CA, FRS, HAZNET - CA, HWG - CA, MANIFEST EPA, RCRA_NONGEN, UST - CA] ***(cont.)***

Envirosite ID: 261599
EPA ID: CAP000002038

HAZNET - CA ***(cont.)***

2006: 352 - Other organic solids, 0.8 tons to CAD028409019

HWG - CA

Facility Name :	1X ARCO TRUCK STOP
Facility Address :	1603 WEST PACIFIC COAST HWY, LONG BEACH, CA 90810
County :	LOS ANGELES
EPA ID :	CAP000002038
Status :	Inactive
Category :	FEDERAL
Type :	TEMPORARY
Facility Type :	N/R
Mailing Address :	1603 WEST PACIFIC COAST HWY, LONG BEACH, CA 908100000
Owner Name :	N/R
Owner Address :	N/A
Operator Name :	LARRY TABBAA
Operator Address :	N/A
Latitude :	33.789948
Longitude :	-118.213879

Facility Name :	1X KALICO FUEL STOP
Facility Address :	1603 WEST PACIFIC COAST HWY, LONG BEACH, CA 90810
County :	LOS ANGELES
EPA ID :	CAC000254881
Status :	Inactive
Category :	STATE
Type :	TEMPORARY
Facility Type :	N/R
Mailing Address :	LONG BEACH, CA 908100000
Owner Name :	LARRY KALICA
Owner Address :	N/A
Operator Name :	KALIC, LARRY
Operator Address :	N/A
Latitude :	33.789948
Longitude :	-118.213879

Facility Name :	1X SARIAN, ANDY
Facility Address :	1603 WEST PACIFIC COAST HWY, LONG BEACH, CA 90810
County :	LOS ANGELES
EPA ID :	CAC000119613
Status :	Inactive

Map Id: M106
Direction: WNW
Distance: 0.125 mi., 660 ft.
Elevation: 12 ft.
Relative: Higher

Site Name : PCH Truck Stop Center | EDCO STATIONS/MOHAMMED ALMORADI | EXPRESS C & T
1603 W PACIFIC COAST HWY | 1603 WEST PACIFIC COAST HWY | 1603 PACIFIC COAST HWY
LONG BEACH | Long Beach, CA

Database(s) : [CALEPA SITES - CA, ECHO, EPA UST, FID UST - CA, FRS, HAZNET - CA, HWG - CA, MANIFEST EPA, RCRA_NONGEN, UST - CA] ***(cont.)***

Envirosite ID: 261599
EPA ID: CAP000002038

HWG - CA ***(cont.)***

Category :	STATE
Type :	TEMPORARY
Facility Type :	N/R
Mailing Address :	1603 WEST PACIFIC COAST HWY, LONG BEACH, CA 908100000
Owner Name :	ANDY SARIAN
Owner Address :	N/A
Operator Name :	ANDY SARIAN, OWNER
Operator Address :	N/A
Latitude :	33.789948
Longitude :	-118.213879

Facility Name :	EDCO STATIONS/MOHAMMED ALMORADI
Facility Address :	1603 PACIFIC COAST HWY, LONG BEACH, CA 90804
County :	LOS ANGELES

EPA ID :	CAC002603618
Status :	Inactive
Category :	STATE
Type :	TEMPORARY
Facility Type :	N/R
Mailing Address :	5050 E OLYMPIC BLVD, EAST LOS ANGELES, CA 90022
Owner Name :	MOHAMMED ALMORADI
Owner Address :	5050 E OLYMPIC BLVD, EAST LOS ANGELES, CA 90022
Operator Name :	MOHAMMED ALMORADI
Operator Address :	5050 E OLYMPIC BLVD, EAST LOS ANGELES, CA 90022
Latitude :	33.789862
Longitude :	-118.21384

Facility Name :	EXPRESS CAR & TRUCK
Facility Address :	1603 WEST PACIFIC COAST HWY, LONG BEACH, CA 90810
County :	LOS ANGELES

EPA ID :	CAL000146151
Status :	Inactive
Category :	STATE
Type :	PERMANENT
Facility Type :	N/R
Mailing Address :	1603 WEST PACIFIC COAST HWY, LONG BEACH, CA 908100000
Owner Name :	CALICO INC
Owner Address :	5050 E OLYMPIC BLVD, LOS ANGELES, CA 900220000
Operator Name :	ROBERT HERNANDEZ - PRES
Operator Address :	INACTIVE PER VQ01 - BMI, LONG BEACH, CA 908100000
Latitude :	33.789948
Longitude :	-118.213879

Map Id: M106
Direction: WNW
Distance: 0.125 mi., 660 ft.
Elevation: 12 ft.
Relative: Higher

Site Name : PCH Truck Stop Center | EDCO STATIONS/MOHAMMED ALMORADI | EXPRESS C & T
1603 W PACIFIC COAST HWY | 1603 WEST PACIFIC COAST HWY | 1603 PACIFIC COAST HWY
LONG BEACH | Long Beach, CA

Database(s) : [CALEPA SITES - CA, ECHO, EPA UST, FID UST - CA, FRS, HAZNET - CA, HWG - CA, MANIFEST EPA, RCRA_NONGEN, UST - CA] ***(cont.)***

Envirosite ID: 261599
EPA ID: CAP000002038

HWG - CA ***(cont.)***

Facility Name :	EXPRESS CAR & TRUCK INC
Facility Address :	1603 W PACIFIC COAST HWY, LONG BEACH, CA 90810
County :	LOS ANGELES
EPA ID :	CAL000200885
Status :	Inactive
Category :	STATE
Type :	PERMANENT
Facility Type :	N/R
Mailing Address :	1603 W PACIFIC COAST HWY, LONG BEACH, CA 908100000
Owner Name :	ROBERT HERNANDEZ
Owner Address :	1603 W PACIFIC COAST HWY, LONG BEACH, CA 908100000
Operator Name :	ROBERT HERNANDEZ-OWNER
Operator Address :	LONG BEACH, CA 908100000
Latitude :	33.789948
Longitude :	-118.213879
Facility Name :	EXPRESS CAR & TRUCK STOP
Facility Address :	1603 W PACIFIC COAST HWY, LONG BEACH, CA 90810
County :	LOS ANGELES
EPA ID :	CAL000281707
Status :	Inactive
Category :	STATE
Type :	PERMANENT
Facility Type :	N/R
Mailing Address :	1603 W PACIFIC COAST HWY, LONG BEACH, CA 90810
Owner Name :	ROBERT HERNANDEZ
Owner Address :	1603 W PACIFIC COAST HWY, LONG BEACH, CA 90810
Operator Name :	ZUIEMA ANOUJO
Operator Address :	1603 W PACIFIC COAST HWY, LONG BEACH, CA 90810
Latitude :	33.789948
Longitude :	-118.213879
Facility Name :	EXPRESS C & T
Facility Address :	1603 W PACIFIC COAST HWY, LONG BEACH, CA 90810
County :	LOS ANGELES
EPA ID :	CAL000308039
Status :	Inactive
Category :	STATE
Type :	PERMANENT
Facility Type :	N/R
Mailing Address :	5050 E OLYMPIC BLVD, EAST LOS ANGELES, CA 900223904

Map Id: M106
Direction: WNW
Distance: 0.125 mi., 660 ft.
Elevation: 12 ft.
Relative: Higher

Site Name : PCH Truck Stop Center | EDCO STATIONS/MOHAMMED ALMORADI | EXPRESS C & T
1603 W PACIFIC COAST HWY | 1603 WEST PACIFIC COAST HWY | 1603 PACIFIC COAST HWY
LONG BEACH | Long Beach, CA

Database(s) : [CALEPA SITES - CA, ECHO, EPA UST, FID UST - CA, FRS, HAZNET - CA, HWG - CA, MANIFEST EPA, RCRA_NONGEN, UST - CA] ***(cont.)***

Envirosite ID: 261599
EPA ID: CAP000002038

HWG - CA ***(cont.)***

Owner Name :	EDCO STATIONS INC
Owner Address :	5050 E OLYMPIC BLVD, EAST LOS ANGELES, CA 900223904
Operator Name :	MOHAMMED ALI ALMORADI
Operator Address :	5050 E OLYMPIC BLVD, EAST LOS ANGELES, CA 900223904
Latitude :	33.789962
Longitude :	-118.213841

Facility Name :	PCH TRUCK STOP CENTER
Facility Address :	1603 W PACIFIC COAST HWY, LONG BEACH, CA 90810
County :	LOS ANGELES

EPA ID :	CAL000289883
Status :	Active
Category :	STATE
Type :	PERMANENT
Facility Type :	N/R
Mailing Address :	5050 E OLYMPIC BLVD, EAST LOS ANGELES, CA 900223904
Owner Name :	EDCO STATIONS INC
Owner Address :	5050 E OLYMPIC BLVD, EAST LOS ANGELES, CA 900223904
Operator Name :	MOHAMMED ALI ALMORADI
Operator Address :	5050 E OLYMPIC BLVD, EAST LOS ANGELES, CA 90022
Latitude :	33.789962
Longitude :	-118.213841

MANIFEST EPA

Manifest Details

Details for this site have been truncated due to the large number of available details for this site within this dataset. For the complete details for this site, contact your Envirosite account representative for a complimentary site report containing all of the details available.

Manifest Number :	022013959JJK
Shipped Date :	2021-01-04
Updated Date :	2021-03-03
Received Date :	2021-01-08
Status :	Signed
Generator ID :	CAL000289883
Generator Name :	PCH TRUCK STOP CENTER
Generator Address :	1603 W PACIFIC COAST HWY, LONG BEACH, CA 90810-4028
Generator Mailing :	5050 E OLYMPIC BLVD, EAST LOS ANGELES, CA 90022-3904
Generator Contact :	N/R
Destination ID :	AZR000520478
Destination Name :	ENVIRONMENTAL WASTE SOLUTIONS, INC.
Destination Mailing :	PO BOX 626, LOMA LINDA, CA 92354-0626
Destination Address :	31915 INDUSTRIAL LANE, PAKER, AZ 85344
Destination Contact :	N/R

Map Id: M106
Direction: WNW
Distance: 0.125 mi., 660 ft.
Elevation: 12 ft.
Relative: Higher

Site Name : PCH Truck Stop Center | EDCO STATIONS/MOHAMMED ALMORADI | EXPRESS C & T
1603 W PACIFIC COAST HWY | 1603 WEST PACIFIC COAST HWY | 1603 PACIFIC COAST HWY
LONG BEACH | Long Beach, CA

Database(s) : [CALEPA SITES - CA, ECHO, EPA UST, FID UST - CA, FRS, HAZNET - CA, HWG - CA, MANIFEST EPA, RCRA_NONGEN, UST - CA] ***(cont.)***

Envirosite ID: 261599
EPA ID: CAP000002038

MANIFEST EPA ***(cont.)***

Submission Type :	DataImage5Copy
Origin Type :	Web
Manifest Residue :	N
Rejection :	N
Last Date in Agency List :	2021-09-04

Waste Details

Waste Line Number :	1
Is DOT Hazardous :	N
DOT ID Number :	N/R
DOT Information :	N/R
Non Waste Description :	NON-RCRA HAZARDOUS WASTE SOLID (ABSORBENTS W/ OIL)
Quantity :	400 Pounds
Quantity Tons, Acute, Non-Acute :	0.2, 0, 0.2
Quantity Kg, Acute, Non-Acute :	0, 181.406
Management Method :	H141 - STORAGE, BULKING AND/OR TRANSFER OFF SITE
Is EPA Waste :	N
Federal Code :	N/R
State Code :	CA - 352

Waste Line Number :	2
Is DOT Hazardous :	N
DOT ID Number :	N/R
DOT Information :	N/R
Non Waste Description :	NON-RCRA HAZARDOUS WASTE LIQUID (DIESEL/WATER)
Quantity :	150 Gallons
Quantity Tons, Acute, Non-Acute :	0.62552124, 0, 0.62552124
Quantity Kg, Acute, Non-Acute :	0, 567.3666
Management Method :	H141 - STORAGE, BULKING AND/OR TRANSFER OFF SITE
Is EPA Waste :	N
Federal Code :	N/R
State Code :	CA - 135

Manifest Details

Manifest Number :	022013689JJK
Shipped Date :	2020-10-12
Updated Date :	2020-12-09
Received Date :	2020-10-19
Status :	Corrected
Generator ID :	CAL000289883
Generator Name :	PCH TRUCK STOP CENTER
Generator Address :	1603 W PACIFIC COAST HWY, LONG BEACH, CA 90810-4028
Generator Mailing :	5050 E OLYMPIC BLVD, EAST LOS ANGELES, CA 90022-3904
Generator Contact :	N/R

Map Id: M106
Direction: WNW
Distance: 0.125 mi., 660 ft.
Elevation: 12 ft.
Relative: Higher

Site Name : PCH Truck Stop Center | EDCO STATIONS/MOHAMMED ALMORADI | EXPRESS C & T
1603 W PACIFIC COAST HWY | 1603 WEST PACIFIC COAST HWY | 1603 PACIFIC COAST HWY
LONG BEACH | Long Beach, CA

Database(s) : [CALEPA SITES - CA, ECHO, EPA UST, FID UST - CA, FRS, HAZNET - CA, HWG - CA, MANIFEST EPA, RCRA_NONGEN, UST - CA] ***(cont.)***

Envirosite ID: 261599
EPA ID: CAP000002038

MANIFEST EPA ***(cont.)***

Destination ID :	AZR000520478
Destination Name :	ENVIRONMENTAL WASTE SOLUTIONS, INC.
Destination Mailing :	PO BOX 626, LOMA LINDA, CA 92354-0626
Destination Address :	31915 INDUSTRIAL LANE, PAKER, AZ 85344
Destination Contact :	N/R
Submission Type :	DataImage5Copy
Origin Type :	Web
Manifest Residue :	N
Rejection :	N
Last Date in Agency List :	2021-09-04

Waste Details

Waste Line Number :	1
Is DOT Hazardous :	N
DOT ID Number :	N/R
DOT Information :	N/R
Non Waste Description :	NON RCRA HAZARDOUS WASTE SOLID (ABSORBENT W/OIL)
Quantity :	300 Pounds
Quantity Tons, Acute, Non-Acute :	0.15, 0, 0.15
Quantity Kg, Acute, Non-Acute :	0, 136.0545
Management Method :	H141 - STORAGE, BULKING AND/OR TRANSFER OFF SITE
Is EPA Waste :	N
Federal Code :	N/R
State Code :	CA - 352

Waste Line Number :	2
Is DOT Hazardous :	N
DOT ID Number :	N/R
DOT Information :	N/R
Non Waste Description :	NON- RCRA HAZARDOUS WASTELIQUID (DIESEL)
Quantity :	55 Gallons
Quantity Tons, Acute, Non-Acute :	0.2293578, 0, 0.2293578
Quantity Kg, Acute, Non-Acute :	0, 208.03441
Management Method :	H141 - STORAGE, BULKING AND/OR TRANSFER OFF SITE
Is EPA Waste :	N
Federal Code :	N/R
State Code :	CA - 135

Manifest Details

Manifest Number :	020003858JJK
Shipped Date :	2020-05-04
Updated Date :	2020-05-19
Received Date :	2020-05-07
Status :	Signed

Map Id: M106
Direction: WNW
Distance: 0.125 mi., 660 ft.
Elevation: 12 ft.
Relative: Higher

Site Name : PCH Truck Stop Center | EDCO STATIONS/MOHAMMED ALMORADI | EXPRESS C & T
1603 W PACIFIC COAST HWY | 1603 WEST PACIFIC COAST HWY | 1603 PACIFIC COAST HWY
LONG BEACH | Long Beach, CA

Database(s) : [CALEPA SITES - CA, ECHO, EPA UST, FID UST - CA, FRS, HAZNET - CA, HWG - CA, MANIFEST EPA, RCRA_NONGEN, UST - CA] ***(cont.)***

Envirosite ID: 261599
EPA ID: CAP000002038

MANIFEST EPA ***(cont.)***

Generator ID :	CAL000289883
Generator Name :	PCH TRUCK STOP CENTER
Generator Address :	1603 W PACIFIC COAST HWY, LONG BEACH, CA 90810-4028
Generator Mailing :	5050 E OLYMPIC BLVD, EAST LOS ANGELES, CA 90022-3904
Generator Contact :	N/R
Destination ID :	AZR000520478
Destination Name :	ENVIRONMENTAL WASTE SOLUTIONS, INC.
Destination Mailing :	PO BOX 626, LOMA LINDA, CA 92354-0626
Destination Address :	31915 INDUSTRIAL LANE, PAKER, AZ 85344
Destination Contact :	N/R
Submission Type :	DataImage5Copy
Origin Type :	Web
Manifest Residue :	N
Rejection :	N
Last Date in Agency List :	2021-09-04

Waste Details

Waste Line Number :	1
Is DOT Hazardous :	N
DOT ID Number :	N/R
DOT Information :	N/R
Non Waste Description :	NON- RCRA HAZARDOUS WASTE solid, (oily absorbents)
Quantity :	100 Pounds
Quantity Tons, Acute, Non-Acute :	0.05, 0, 0.05
Quantity Kg, Acute, Non-Acute :	0, 45.3515
Management Method :	H141 - STORAGE, BULKING AND/OR TRANSFER OFF SITE
Is EPA Waste :	N
Federal Code :	N/R
State Code :	CA - 352

Waste Line Number :	2
Is DOT Hazardous :	N
DOT ID Number :	N/R
DOT Information :	N/R
Non Waste Description :	NON- RCRA HAZARDOUS WASTE solid, (hoses and filters)
Quantity :	100 Pounds
Quantity Tons, Acute, Non-Acute :	0.05, 0, 0.05
Quantity Kg, Acute, Non-Acute :	0, 45.3515
Management Method :	H141 - STORAGE, BULKING AND/OR TRANSFER OFF SITE
Is EPA Waste :	N
Federal Code :	N/R
State Code :	CA - 352

Waste Line Number :	3
Is DOT Hazardous :	N

Map Id: M106
Direction: WNW
Distance: 0.125 mi., 660 ft.
Elevation: 12 ft.
Relative: Higher

Site Name : PCH Truck Stop Center | EDCO STATIONS/MOHAMMED ALMORADI | EXPRESS C & T
1603 W PACIFIC COAST HWY | 1603 WEST PACIFIC COAST HWY | 1603 PACIFIC COAST HWY
LONG BEACH | Long Beach, CA

Database(s) : [CALEPA SITES - CA, ECHO, EPA UST, FID UST - CA, FRS, HAZNET - CA, HWG - CA, MANIFEST EPA, RCRA_NONGEN, UST - CA] ***(cont.)***

Envirosite ID: 261599
EPA ID: CAP000002038

MANIFEST EPA ***(cont.)***

DOT ID Number :	N/R
DOT Information :	N/R
Non Waste Description :	NON- RCRA HAZARDOUS WASTE LIQUID, (DIESEL / WATER)
Quantity :	100 Gallons
Quantity Tons, Acute, Non-Acute :	0.41701418, 0, 0.41701418
Quantity Kg, Acute, Non-Acute :	0, 378.2444
Management Method :	H141 - STORAGE, BULKING AND/OR TRANSFER OFF SITE
Is EPA Waste :	N
Federal Code :	N/R
State Code :	CA - 135

Manifest Details

Manifest Number :	020004866JJK
Shipped Date :	2020-01-27
Updated Date :	2020-03-17
Received Date :	2020-02-04
Status :	Signed
Generator ID :	CAL000289883
Generator Name :	PCH TRUCK STOP CENTER
Generator Address :	1603 W PACIFIC COAST HWY, LONG BEACH, CA 90810-4028
Generator Mailing :	5050 E OLYMPIC BLVD, EAST LOS ANGELES, CA 90022-3904
Generator Contact :	N/R
Destination ID :	AZR000520478
Destination Name :	ENVIRONMENTAL WASTE SOLUTIONS, INC.
Destination Mailing :	PO BOX 626, LOMA LINDA, CA 92354-0626
Destination Address :	31915 INDUSTRIAL LANE, PAKER, AZ 85344
Destination Contact :	N/R
Submission Type :	DataImage5Copy
Origin Type :	Web
Manifest Residue :	N
Rejection :	N
Last Date in Agency List :	2021-09-04

Waste Details

Waste Line Number :	1
Is DOT Hazardous :	N
DOT ID Number :	N/R
DOT Information :	N/R
Non Waste Description :	NON-RCRA HAZARDOUS WASTE SOLID
Quantity :	900 Pounds
Quantity Tons, Acute, Non-Acute :	0.45, 0, 0.45
Quantity Kg, Acute, Non-Acute :	0, 408.1635
Management Method :	H141 - STORAGE, BULKING AND/OR TRANSFER OFF SITE
Is EPA Waste :	N
Federal Code :	N/R

Map Id: M106
Direction: WNW
Distance: 0.125 mi., 660 ft.
Elevation: 12 ft.
Relative: Higher

Site Name : PCH Truck Stop Center | EDCO STATIONS/MOHAMMED ALMORADI | EXPRESS C & T
1603 W PACIFIC COAST HWY | 1603 WEST PACIFIC COAST HWY | 1603 PACIFIC COAST HWY
LONG BEACH | Long Beach, CA

Database(s) : [CALEPA SITES - CA, ECHO, EPA UST, FID UST - CA, FRS, HAZNET - CA, HWG - CA, MANIFEST EPA, RCRA_NONGEN, UST - CA] ***(cont.)***

Envirosite ID: 261599
EPA ID: CAP000002038

MANIFEST EPA ***(cont.)***

State Code : CA - 352

Manifest Details

Manifest Number :	020004578JJK
Shipped Date :	2019-09-30
Updated Date :	2019-12-23
Received Date :	2019-10-03
Status :	Signed
Generator ID :	CAL000289883
Generator Name :	PCH TRUCK STOP CENTER
Generator Address :	1603 W PACIFIC COAST HWY, LONG BEACH, CA 90810-4028
Generator Mailing :	5050 E OLYMPIC BLVD, EAST LOS ANGELES, CA 90022-3904
Generator Contact :	N/R
Destination ID :	AZR000520478
Destination Name :	ENVIRONMENTAL WASTE SOLUTIONS, INC.
Destination Mailing :	PO BOX 626, LOMA LINDA, CA 92354-0626
Destination Address :	31915 INDUSTRIAL LANE, PAKER, AZ 85344
Destination Contact :	N/R
Submission Type :	DataImage5Copy
Origin Type :	Web
Manifest Residue :	N
Rejection :	N
Last Date in Agency List :	2021-09-04

Waste Details

Waste Line Number :	1
Is DOT Hazardous :	N
DOT ID Number :	N/R
DOT Information :	N/R
Non Waste Description :	NON-RCRA HAZARDOUS WASTE SOLID
Quantity :	150 Pounds
Quantity Tons, Acute, Non-Acute :	0.075, 0, 0.075
Quantity Kg, Acute, Non-Acute :	0, 68.02725
Management Method :	H141 - STORAGE, BULKING AND/OR TRANSFER OFF SITE
Is EPA Waste :	N
Federal Code :	N/R
State Code :	CA - 352

Waste Line Number :	2
Is DOT Hazardous :	N
DOT ID Number :	N/R
DOT Information :	N/R
Non Waste Description :	NON-RCRA HAZARDOUS WASTE LIQUID
Quantity :	80 Gallons

Map Id: M106
Direction: WNW
Distance: 0.125 mi., 660 ft.
Elevation: 12 ft.
Relative: Higher

Site Name : PCH Truck Stop Center | EDCO STATIONS/MOHAMMED ALMORADI | EXPRESS C & T
1603 W PACIFIC COAST HWY | 1603 WEST PACIFIC COAST HWY | 1603 PACIFIC COAST HWY
LONG BEACH | Long Beach, CA

Database(s) : [CALEPA SITES - CA, ECHO, EPA UST, FID UST - CA, FRS, HAZNET - CA, HWG - CA, MANIFEST EPA, RCRA_NONGEN, UST - CA] ***(cont.)***

Envirosite ID: 261599
EPA ID: CAP000002038

MANIFEST EPA ***(cont.)***

Quantity Tons, Acute, Non-Acute :	0.33361134, 0, 0.33361134
Quantity Kg, Acute, Non-Acute :	0, 302.5955
Management Method :	H141 - STORAGE, BULKING AND/OR TRANSFER OFF SITE
Is EPA Waste :	N
Federal Code :	N/R
State Code :	CA - 135

Waste Line Number :	3
Is DOT Hazardous :	N
DOT ID Number :	N/R
DOT Information :	N/R
Non Waste Description :	NON-RCRA HAZARDOUS WASTE SOLID
Quantity :	200 Pounds
Quantity Tons, Acute, Non-Acute :	0.1, 0, 0.1
Quantity Kg, Acute, Non-Acute :	0, 90.703
Management Method :	H141 - STORAGE, BULKING AND/OR TRANSFER OFF SITE
Is EPA Waste :	N
Federal Code :	N/R
State Code :	CA - 352

RCRA_NONGEN

Facility Name :	PCH TRUCK STOP CENTER
Facility Address :	1603 W PACIFIC COAST HWY, LONG BEACH, CA 90810-4028
County :	LOS ANGELES

Date Form Received by Agency :	2005-12-31
EPA ID :	CAL000289883
Mailing Address :	5050 E OLYMPIC BLVD, EAST LOS ANGELES, CA 90022-3904
Contact :	MOHAMMED ALI ALMORADI
Contact Address :	5050 E OLYMPIC BLVD, EAST LOS ANGELES, CA 90022
Contact Country :	N/R
Contact Telephone :	323-263-9916
Contact Email :	MOALMORADI@AOL.COM
EPA Region :	09
Land Type :	Not Reported
Source Type :	Implementer
Classification :	Not a generator, verified
Description :	Not a generator, verified
Last Date in Agency List :	2021-09-03

Owner/Operator Summary

Owner/Operator Name :	EDCO STATIONS INC
Owner/Operator Address :	5050 E OLYMPIC BLVD, EAST LOS ANGELES, CA 90022-3904
Owner/Operator Country :	N/R

Map Id: M106
Direction: WNW
Distance: 0.125 mi., 660 ft.
Elevation: 12 ft.
Relative: Higher

Site Name : PCH Truck Stop Center | EDCO STATIONS/MOHAMMED ALMORADI | EXPRESS C & T
1603 W PACIFIC COAST HWY | 1603 WEST PACIFIC COAST HWY | 1603 PACIFIC COAST HWY
LONG BEACH | Long Beach, CA

Database(s) : [CALEPA SITES - CA, ECHO, EPA UST, FID UST - CA, FRS, HAZNET - CA, HWG - CA, MANIFEST EPA, RCRA_NONGEN, UST - CA] ***(cont.)***

Envirosite ID: 261599
EPA ID: CAP000002038

RCRA_NONGEN ***(cont.)***

Owner/Operator Telephone :	323-263-9916
Owner/Operator Email :	N/R
Owner/Operator Fax :	N/R
Legal Status :	Other land type
Owner/Operator Type :	Owner
Owner/Operator Start Date :	N/R
Owner/Operator End Date :	N/R

Owner/Operator Name :	MOHAMMED ALI ALMORADI
Owner/Operator Address :	5050 E OLYMPIC BLVD, EAST LOS ANGELES, CA 90022
Owner/Operator Country :	N/R
Owner/Operator Telephone :	323-263-9916
Owner/Operator Email :	N/R
Owner/Operator Fax :	N/R
Legal Status :	Other land type
Owner/Operator Type :	Operator
Owner/Operator Start Date :	N/R
Owner/Operator End Date :	N/R

Handler Activities Summary

U.S. Importer of Hazardous Waste :	N
Mixed Waste (Haz. and Radioactive) :	N
Recycler of Hazardous Waste :	N
Transporter of Hazardous Waste :	N
Treater, Storer or Disposer of HW :	N
Underground Injection Activity :	N
On-site Burner Exemption :	N
Furnace Exemption :	N
Used Oil Fuel Burner :	N
Used Oil Processor :	N
Used Oil Refiner :	N
Used Oil Fuel Marketer to Burner :	N
Used Oil Specification Marketer :	N
Used Oil Transfer Facility :	N
Used Oil Transporter :	N

Notices of Violations Summary

Regulation Violated :	N

UST - CA

Facility Name :	PACIFIC COAST HIGHWAY MART
Facility Address :	1603 W. PACIFIC COAST HWY, LONG BEACH, 90810
County :	Los Angeles

Map Id: M106
Direction: WNW
Distance: 0.125 mi., 660 ft.
Elevation: 12 ft.
Relative: Higher

Site Name : PCH Truck Stop Center | EDCO STATIONS/MOHAMMED ALMORADI | EXPRESS C & T
1603 W PACIFIC COAST HWY | 1603 WEST PACIFIC COAST HWY | 1603 PACIFIC COAST HWY
LONG BEACH | Long Beach, CA

Database(s) : [CALEPA SITES - CA, ECHO, EPA UST, FID UST - CA, FRS, HAZNET - CA, HWG - CA, MANIFEST EPA, RCRA_NONGEN, UST - CA] ***(cont.)***

Envirosite ID: 261599
EPA ID: CAP000002038

UST - CA ***(cont.)***

Facility ID :	19-060-001868
CERS ID :	N/R
Permitting Agency :	LONG BEACH, CITY OF
Latitude :	33.79148
Longitude :	-118.212825
Last Date in Agency List :	2017-01-13
Facility Name :	PCH Truck Stop Center
Facility Address :	1603 W Pacific Coast Hwy, Long Beach, 90810
County :	Los Angeles
Facility ID :	N/R
CERS ID :	10174191
Permitting Agency :	Long Beach Environmental Heath
Latitude :	33.79015
Longitude :	-118.21416
Last Date in Agency List :	2021-09-10

Map Id: H107
Direction: ESE
Distance: 0.126 mi., 664 ft.
Elevation: 11 ft.
Relative: Lower

Site Name : CITY OF LONG BEACH
1664-1666 FASHION AVE
LONG BEACH, CA 90813

Database(s) : [HAZNET - CA, HWG - CA]

Envirosite ID: 41145494
EPA ID: CAC000868816

HAZNET - CA

Facility Name :	CITY OF LONG BEACH
Facility Address :	1664-1666 FASHION AVE, LONG BEACH, CA 90813
County :	LOS ANGELES

Site Details

Generator EPA ID :	CAC000868816
Active :	Inactive
Category :	STATE
Facility Types :	N/R
Type :	TEMPORARY
Contact Name :	N/R
Contact Phone :	N/R
Facility Mailing Address :	CITY OF LONG BEACH, LONG BEACH, CA 908020000

Map Id: H107
Direction: ESE
Distance: 0.126 mi., 664 ft.
Elevation: 11 ft.
Relative: Lower

Site Name : CITY OF LONG BEACH
1664-1666 FASHION AVE
LONG BEACH, CA 90813

Database(s) : [HAZNET - CA, HWG - CA] ***(cont.)***

Envirosite ID: 41145494
EPA ID: CAC000868816

HAZNET - CA ***(cont.)***

Latitude :	33.78786416
Longitude :	-118.20876478
Agency Hyperlink :	Click here for hyperlink provided by the agency.
Last Date in Agency List :	2021-07-08

HWG - CA

Facility Name :	CITY OF LONG BEACH
Facility Address :	1664-1666 FASHION AVE, LONG BEACH, CA 90813
County :	LOS ANGELES
EPA ID :	CAC000868816
Status :	Inactive
Category :	STATE
Type :	TEMPORARY
Facility Type :	N/R
Mailing Address :	CITY OF LONG BEACH, LONG BEACH, CA 908020000
Owner Name :	CITY OF LONG BEACH
Owner Address :	CITY OF LONG BEACH, LONG BEACH, CA 908020000
Operator Name :	DENISE DAHLHAUSEN
Operator Address :	CITY OF LONG BEACH, LONG BEACH, CA 908020000
Latitude :	33.787864
Longitude :	-118.208765

Map Id: K108
Direction: WSW
Distance: 0.126 mi., 666 ft.
Elevation: 10 ft.
Relative: Lower

Site Name : Crosby & Overton, Inc. | CROSBY & OVERTONNA INC.
1640 W 16TH ST
LONG BEACH, CA 90813

Database(s) : [CALEPA SITES - CA, FRS]

Envirosite ID: 864580
EPA ID: N/R

CALEPA SITES - CA

Facility Name :	Crosby & Overton, Inc.
Facility Address :	1640 W 16TH ST, LONG BEACH, 90813
Site ID :	108919
EI ID :	10615936
EI Description :	Chemical Storage Facilities
Latitude :	33.787268
Longitude :	-118.214541
Agency Hyperlink :	Click here for hyperlink provided by the agency.
Last Date in Agency List :	2021-08-26

FRS

Facility Name :	CROSBY & OVERTONNA INC.
Facility Address :	1640 W 16TH ST, LONG BEACH, CA 90813
County :	LOS ANGELES

Map Id: K108
Direction: WSW
Distance: 0.126 mi., 666 ft.
Elevation: 10 ft.
Relative: Lower

Site Name : Crosby & Overton, Inc. | CROSBY & OVERTONNA INC.
1640 W 16TH ST
LONG BEACH, CA 90813

Database(s) : [CALEPA SITES - CA, FRS] ***(cont.)***

Envirosite ID: 864580
EPA ID: N/R

FRS ***(cont.)***

Site Details

Registry ID :	110066168426
FRS Facility URL :	Click here for hyperlink provided by the agency.
Last Date in Agency List :	2021-07-17

Source Description

Source Description :

The California Environmental Protection Agency (CalEPA) has recently implemented a new data warehouse system (nSite). This data warehouse combines and merges facility and site information from five different systems managed within CalEPA. The five systems are: California Environmental Reporting System (CERS), EnviroStor, GeoTracker, California Integrated Water Quality System (CIWQS), and Toxic Release Inventory (TRI).

FRS Environmental Interest

Source and System ID :	CA-ENVIROVIEW - 108919

Map Id: M109
Direction: WNW
Distance: 0.126 mi., 667 ft.
Elevation: 11 ft.
Relative: Lower

Site Name : 1X MEL ROBERTS ENTERPRISES INC | LONG BEACH TRAVEL CENTER | MEL ROBERTS ENTERPRISES INC
1630 W PACIFIC COAST HWY | 1630 PACIFIC COAST HWY | 1630 WEST PACIFIC COAST HWY
LONG BEACH, CA 90810

Database(s) : [HAZNET - CA, HWG - CA]

Envirosite ID: 41098586
EPA ID: CAC000625032

HAZNET - CA

Facility Name :	1X MEL ROBERTS ENTERPRISES INC
Facility Address :	1630 WEST PACIFIC COAST HWY, LONG BEACH, CA 90810
County :	LOS ANGELES

Site Details

Generator EPA ID :	CAC000625032
Active :	Inactive
Category :	STATE
Facility Types :	N/R
Type :	TEMPORARY
Contact Name :	N/R
Contact Phone :	N/R
Facility Mailing Address :	--, LONG BEACH, CA 908100000
Latitude :	33.78979221

Map Id: M109
Direction: WNW
Distance: 0.126 mi., 667 ft.
Elevation: 11 ft.
Relative: Lower

Site Name : 1X MEL ROBERTS ENTERPRISES INC | LONG BEACH TRAVEL CENTER | MEL ROBERTS ENTERPRISES INC
1630 W PACIFIC COAST HWY | 1630 PACIFIC COAST HWY | 1630 WEST PACIFIC COAST HWY
LONG BEACH, CA 90810

Database(s) : [HAZNET - CA, HWG - CA] ***(cont.)***

Envirosite ID: 41098586
EPA ID: CAC000625032

HAZNET - CA ***(cont.)***

Longitude : -118.21431012
Agency Hyperlink : Click here for hyperlink provided by the agency.
Last Date in Agency List : 2021-07-08

Facility Name : 1X MEL ROBERTS ENTERPRISES INC
Facility Address : 1630 W PACIFIC COAST HWY, LONG BEACH, CA 90810
County : LOS ANGELES

Site Details
Generator EPA ID : CAC000290545
Active : Inactive
Category : STATE
Facility Types : N/R
Type : TEMPORARY
Contact Name : N/R
Contact Phone : N/R
Facility Mailing Address : 1630 W PACIFIC COAST HWY, LONG BEACH, CA 908100000
Latitude : 33.78979221
Longitude : -118.21431012
Agency Hyperlink : Click here for hyperlink provided by the agency.
Last Date in Agency List : 2021-07-08

Facility Name : LONG BEACH TRAVEL CENTER
Facility Address : 1630 PACIFIC COAST HWY, LONG BEACH, CA 90810
County : LOS ANGELES

Site Details
Generator EPA ID : CAC002100464
Active : Inactive
Category : STATE
Facility Types : N/R
Type : TEMPORARY
Contact Name : N/R
Contact Phone : N/R
Facility Mailing Address : 1670 W PACIFIC COAST HWY, LONG BEACH, CA 908100000
Latitude : 33.78979221
Longitude : -118.21431012
Agency Hyperlink : Click here for hyperlink provided by the agency.
Last Date in Agency List : 2021-07-08

Facility Name : MEL ROBERTS ENTERPRISES INC
Facility Address : 1630 W PACIFIC COAST HWY, LONG BEACH, CA 90810
County : LOS ANGELES

Map Id: M109
Direction: WNW
Distance: 0.126 mi., 667 ft.
Elevation: 11 ft.
Relative: Lower

Site Name : 1X MEL ROBERTS ENTERPRISES INC | LONG BEACH TRAVEL CENTER | MEL ROBERTS ENTERPRISES INC
1630 W PACIFIC COAST HWY | 1630 PACIFIC COAST HWY | 1630 WEST PACIFIC COAST HWY
LONG BEACH, CA 90810

Database(s) : [HAZNET - CA, HWG - CA] ***(cont.)***

Envirosite ID: 41098586
EPA ID: CAC000625032

HAZNET - CA ***(cont.)***

Site Details

Generator EPA ID :	CAL000056925
Active :	Inactive
Category :	STATE
Facility Types :	N/R
Type :	PERMANENT
Contact Name :	N/R
Contact Phone :	N/R
Facility Mailing Address :	1724 SANTA FE, LONG BEACH, CA 908130000
Latitude :	33.78979221
Longitude :	-118.21431012
Agency Hyperlink :	Click here for hyperlink provided by the agency.
Last Date in Agency List :	2021-07-08

Waste Generator Details

State Waste :

1999: 134 - Aqueous solution with total organic residues less than 10 percent, 6.3 tons to CAT080013352
1996: 221 - Waste oil and mixed oil, 3.99 tons to CAD028409019
1994: 223 - Unspecified oil-containing waste, 5.2125 tons to CAD099452708
1993: 223 - Unspecified oil-containing waste, 4.3785 tons to CAD099452708
1993: 222 - Oil/water separation sludge, 7.089 tons to CAD099452708
1993: 221 - Waste oil and mixed oil, 7.6 tons to CAT080013352

HWG - CA

Facility Name :	1X MEL ROBERTS ENTERPRISES INC
Facility Address :	1630 WEST PACIFIC COAST HWY, LONG BEACH, CA 90810
County :	LOS ANGELES

EPA ID :	CAC000625032
Status :	Inactive
Category :	STATE
Type :	TEMPORARY
Facility Type :	N/R
Mailing Address :	LONG BEACH, CA 908100000
Owner Name :	MEL ROBERTS
Owner Address :	N/A
Operator Name :	KRIS CHAPPELEAR SAFETY OFFICER
Operator Address :	N/A
Latitude :	33.789841
Longitude :	-118.214325

Facility Name :	1X MEL ROBERTS ENTERPRISES INC
Facility Address :	1630 W PACIFIC COAST HWY, LONG BEACH, CA 90810
County :	LOS ANGELES

Map Id: M109
Direction: WNW
Distance: 0.126 mi., 667 ft.
Elevation: 11 ft.
Relative: Lower

Site Name : 1X MEL ROBERTS ENTERPRISES INC | LONG BEACH TRAVEL CENTER | MEL ROBERTS ENTERPRISES INC
1630 W PACIFIC COAST HWY | 1630 PACIFIC COAST HWY | 1630 WEST PACIFIC COAST HWY
LONG BEACH, CA 90810

Database(s) : [HAZNET - CA, HWG - CA] ***(cont.)***

Envirosite ID: 41098586
EPA ID: CAC000625032

HWG - CA ***(cont.)***

EPA ID :	CAC000290545
Status :	Inactive
Category :	STATE
Type :	TEMPORARY
Facility Type :	N/R
Mailing Address :	1630 W PACIFIC COAST HWY, LONG BEACH, CA 908100000
Owner Name :	CORP
Owner Address :	N/A
Operator Name :	SEGUNDO PANGAN/CONTRACTOR
Operator Address :	N/A
Latitude :	33.789841
Longitude :	-118.214325

Facility Name :	LONG BEACH TRAVEL CENTER
Facility Address :	1630 PACIFIC COAST HWY, LONG BEACH, CA 90810
County :	LOS ANGELES

EPA ID :	CAC002100464
Status :	Inactive
Category :	STATE
Type :	TEMPORARY
Facility Type :	N/R
Mailing Address :	1670 W PACIFIC COAST HWY, LONG BEACH, CA 908100000
Owner Name :	LONG BEACH TRAVEL CENTER
Owner Address :	1670 W PACIFIC COAST HWY, LONG BEACH, CA 908100000
Operator Name :	GREG ROBERTS-ARCHITECT
Operator Address :	1670 W PACIFIC COAST HWY, LONG BEACH, CA 908100000
Latitude :	33.789841
Longitude :	-118.214325

Facility Name :	MEL ROBERTS ENTERPRISES INC
Facility Address :	1630 W PACIFIC COAST HWY, LONG BEACH, CA 90810
County :	LOS ANGELES

EPA ID :	CAL000056925
Status :	Inactive
Category :	STATE
Type :	PERMANENT
Facility Type :	N/R
Mailing Address :	1724 SANTA FE, LONG BEACH, CA 908130000
Owner Name :	MEL ROBERTS
Owner Address :	1724 SANTA FE, LONG BEACH, CA 908130000
Operator Name :	INACTIVE DUP NUM IN BLK LOGBK
Operator Address :	N/A
Latitude :	33.789841
Longitude :	-118.214325

Map Id: L110
Direction: S
Distance: 0.127 mi., 672 ft.
Elevation: 10 ft.
Relative: Lower

Site Name : M & J CUSTOM CYCLE
1452 GAYLORD
LONG BEACH, CA 90814

Database(s) : [HAZNET - CA, HWG - CA]

Envirosite ID: 41034444
EPA ID: CAL000066547

HAZNET - CA

Facility Name :	M & J CUSTOM CYCLE
Facility Address :	1452 GAYLORD, LONG BEACH, CA 90814
County :	LOS ANGELES

Site Details

Generator EPA ID :	CAL000066547
Active :	Inactive
Category :	STATE
Facility Types :	N/R
Type :	PERMANENT
Contact Name :	N/R
Contact Phone :	N/R
Facility Mailing Address :	1452 GAYLORD, LONG BEACH, CA 908140000
Latitude :	33.78639496
Longitude :	-118.21137595
Agency Hyperlink :	Click here for hyperlink provided by the agency.
Last Date in Agency List :	2021-07-08

HWG - CA

Facility Name :	M & J CUSTOM CYCLE
Facility Address :	1452 GAYLORD, LONG BEACH, CA 90814
County :	LOS ANGELES

EPA ID :	CAL000066547
Status :	Inactive
Category :	STATE
Type :	PERMANENT
Facility Type :	N/R
Mailing Address :	1452 GAYLORD, LONG BEACH, CA 908140000
Owner Name :	MIKE OBRIEN
Owner Address :	N/A
Operator Name :	N/R
Operator Address :	INACTIVE PER NON DELIVERABLE, N/A
Latitude :	33.786395
Longitude :	-118.211376

Map Id: L111
Direction: SSE
Distance: 0.128 mi., 675 ft.
Elevation: 10 ft.
Relative: Lower

Site Name : JACK M. LIDYOFF INC
1370 WEST GAYLORD ST | 1370 W GAYLORD ST.
LONG BEACH, CA 90813

Database(s) : [CHMIRS - CA, HAZNET - CA, HWG - CA]

Envirosite ID: 659319
EPA ID: N/R

CHMIRS - CA

Facility Address :	1370 W GAYLORD ST., Long Beach

Map Id: L111
Direction: SSE
Distance: 0.128 mi., 675 ft.
Elevation: 10 ft.
Relative: Lower

Site Name : JACK M. LIDYOFF INC
1370 WEST GAYLORD ST | 1370 W GAYLORD ST.
LONG BEACH, CA 90813

Database(s) : [CHMIRS - CA, HAZNET - CA, HWG - CA] ***(cont.)***

Envirosite ID: 659319
EPA ID: N/R

CHMIRS - CA ***(cont.)***

County :	Los Angeles County
Notified Date :	2015-11-28 15:22:00
Spill Representative :	NRC
Control Number :	15-6993
Substance 1 :	Sewage
Quantity 1 :	Unknown
Measure 1 :	Unknown
Type 1 :	SEWAGE
Pipeline 1 :	No
Vessel 1 (300 Tons) :	No
Substance 2 :	N/R
Quantity 2 :	N/R
Measure 2 :	N/R
Type 2 :	N/R
Pipeline 2 :	No
Vessel 2 (300 Tons) :	No
Substance 3 :	N/R
Quantity 3 :	N/R
Measure 3 :	N/R
Type 3 :	N/R
Pipeline 3 :	No
Vessel 3 (300 Tons) :	No
Description :	PER NRC: "AN UNKNOWN AMOUNT OF RAW SEWAGE RELEASED FROM THE MANHOLE COVER, DUE TO A SEWAGE BACK-UP."
Contained :	Yes
Water? :	Yes
Water Way :	Storm Drain
Drinking Water Impacted :	N/R
Known Impact :	N/R
Incident Date :	2015-11-28
Time :	14:45:00
Spill Site :	Merchant/Business
Site :	Storm Drain
Cause :	Blockage
Other Causes :	N/R
Injuries (Y/N) :	No
Injuries Number :	N/R
Fatal (Y/N) :	No
Fatal Number :	N/R
Evacs (Y/N) :	No
Evacs Number :	N/R
Cleanup :	Unknown
Admin Agency :	Long Beach Fire Department
Last Date in Agency List :	2017-04-04

HAZNET - CA

Facility Name :	JACK M. LIDYOFF INC
Facility Address :	1370 WEST GAYLORD ST, LONG BEACH, CA 90813
County :	LOS ANGELES

Map Id: L111
Direction: SSE
Distance: 0.128 mi., 675 ft.
Elevation: 10 ft.
Relative: Lower

Site Name : JACK M. LIDYOFF INC
1370 WEST GAYLORD ST | 1370 W GAYLORD ST.
LONG BEACH, CA 90813

Database(s) : [CHMIRS - CA, HAZNET - CA, HWG - CA] ***(cont.)***

Envirosite ID: 659319
EPA ID: N/R

HAZNET - CA ***(cont.)***

Site Details

Generator EPA ID :	CAL000091638
Active :	Inactive
Category :	STATE
Facility Types :	N/R
Type :	PERMANENT
Contact Name :	N/R
Contact Phone :	N/R
Facility Mailing Address :	3024 CARICIA DR, HACIENDA HTS, CA 917450000
Latitude :	33.78639294
Longitude :	-118.20996872
Agency Hyperlink :	Click here for hyperlink provided by the agency.
Last Date in Agency List :	2021-07-08

HWG - CA

Facility Name :	JACK M. LIDYOFF INC
Facility Address :	1370 WEST GAYLORD ST, LONG BEACH, CA 90813
County :	LOS ANGELES

EPA ID :	CAL000091638
Status :	Inactive
Category :	STATE
Type :	PERMANENT
Facility Type :	N/R
Mailing Address :	3024 CARICIA DR, HACIENDA HTS, CA 917450000
Owner Name :	JACK LIDYOFF
Owner Address :	N/A
Operator Name :	INACTIVE PER 95 FEE FORM
Operator Address :	PRES, N/A
Latitude :	33.786484
Longitude :	-118.21003

Map Id: K112
Direction: WSW
Distance: 0.128 mi., 678 ft.
Elevation: 11 ft.
Relative: Lower

Site Name : CHEROKEE
1622 W. 16TH ST.
LONG BEACH, CA 90813

Database(s) : [HAZNET - CA, HWG - CA]

Envirosite ID: 41117117
EPA ID: CAD980636542

HAZNET - CA

Facility Name :	CHEROKEE
Facility Address :	1622 W. 16TH ST., LONG BEACH, CA 90813
County :	LOS ANGELES

Map Id: K112
Direction: WSW
Distance: 0.128 mi., 678 ft.
Elevation: 11 ft.
Relative: Lower

Site Name : CHEROKEE
1622 W. 16TH ST.
LONG BEACH, CA 90813

Database(s) : [HAZNET - CA, HWG - CA] ***(cont.)***

Envirosite ID: 41117117
EPA ID: CAD980636542

HAZNET - CA ***(cont.)***

Site Details

Generator EPA ID :	CAD980636542
Active :	Inactive
Category :	STATE
Facility Types :	N/R
Type :	PERMANENT
Contact Name :	N/R
Contact Phone :	N/R
Facility Mailing Address :	1622 W. 16TH ST., LONG BEACH, CA 908130000
Latitude :	33.78723391
Longitude :	-118.21424575
Agency Hyperlink :	Click here for hyperlink provided by the agency.
Last Date in Agency List :	2021-07-08

HWG - CA

Facility Name :	CHEROKEE
Facility Address :	1622 W. 16TH ST., LONG BEACH, CA 90813
County :	LOS ANGELES
EPA ID :	CAD980636542
Status :	Inactive
Category :	STATE
Type :	PERMANENT
Facility Type :	N/R
Mailing Address :	1622 W. 16TH ST., LONG BEACH, CA 908130000
Owner Name :	N/R
Owner Address :	N/A
Operator Name :	N/R
Operator Address :	N/A
Latitude :	33.787313
Longitude :	-118.21419

Map Id: L113
Direction: SE
Distance: 0.128 mi., 678 ft.
Elevation: 10 ft.
Relative: Lower

Site Name : J & J WROUGHT IRON
1345 W GAYLORD ST
LONG BEACH, CA 90813

Database(s) : [CALEPA SITES - CA, FRS, HAZNET - CA, HWG - CA]

Envirosite ID: 1043226
EPA ID: N/R

CALEPA SITES - CA

Facility Name :	J & J WROUGHT IRON
Facility Address :	1345 W GAYLORD ST, LONG BEACH, 90813
Site ID :	419711
EI ID :	10621348
EI Description :	Chemical Storage Facilities
Latitude :	33.786701

Map Id: L113
Direction: SE
Distance: 0.128 mi., 678 ft.
Elevation: 10 ft.
Relative: Lower

Site Name : J & J WROUGHT IRON
1345 W GAYLORD ST
LONG BEACH, CA 90813

Database(s) : [CALEPA SITES - CA, FRS, HAZNET - CA, HWG - CA] ***(cont.)***

Envirosite ID: 1043226
EPA ID: N/R

CALEPA SITES - CA ***(cont.)***

Longitude :	-118.209885
Agency Hyperlink :	Click here for hyperlink provided by the agency.
Last Date in Agency List :	2021-08-26

FRS

Facility Name :	J & J WROUGHT IRON
Facility Address :	1345 W GAYLORD ST, LONG BEACH, CA 90813
County :	LOS ANGELES COUNTY

Site Details

Registry ID :	110065517667
FRS Facility URL :	Click here for hyperlink provided by the agency.
Last Date in Agency List :	2021-07-17

Source Description

Source Description :

The California Environmental Protection Agency (CalEPA) has recently implemented a new data warehouse system (nSite). This data warehouse combines and merges facility and site information from five different systems managed within CalEPA. The five systems are: California Environmental Reporting System (CERS), EnviroStor, GeoTracker, California Integrated Water Quality System (CIWQS), and Toxic Release Inventory (TRI).

FRS Environmental Interest

Source and System ID :	CA-ENVIROVIEW - 358138

HAZNET - CA

Facility Name :	J & J WROUGHT IRON
Facility Address :	1345 W GAYLORD ST, LONG BEACH, CA 90813
County :	LOS ANGELES

Site Details

Generator EPA ID :	CAL000366898
Active :	Inactive
Category :	STATE
Facility Types :	N/R
Type :	PERMANENT
Contact Name :	N/R
Contact Phone :	N/R
Facility Mailing Address :	1345 W GAYLORD ST, LONG BEACH, CA 90813
Latitude :	33.78670200
Longitude :	-118.20988800
Agency Hyperlink :	Click here for hyperlink provided by the agency.
Last Date in Agency List :	2021-07-08

Map Id: L113
Direction: SE
Distance: 0.128 mi., 678 ft.
Elevation: 10 ft.
Relative: Lower

Site Name : J & J WROUGHT IRON
1345 W GAYLORD ST
LONG BEACH, CA 90813

Database(s) : [CALEPA SITES - CA, FRS, HAZNET - CA, HWG - CA] ***(cont.)***

Envirosite ID: 1043226
EPA ID: N/R

HWG - CA

Facility Name :	J & J WROUGHT IRON
Facility Address :	1345 W GAYLORD ST, LONG BEACH, CA 90813
County :	LOS ANGELES
EPA ID :	CAL000366898
Status :	Inactive
Category :	STATE
Type :	PERMANENT
Facility Type :	N/R
Mailing Address :	1345 W GAYLORD ST, LONG BEACH, CA 90813
Owner Name :	GUADALUPE FERNANDEZ
Owner Address :	1345 W GAYLORD ST, LONG BEACH, CA 90813
Operator Name :	GUADALUPE FERNANDEZ
Operator Address :	1345 W GAYLORD ST, LONG BEACH, CA 90813
Latitude :	33.7867
Longitude :	-118.20989

Map Id: N114
Direction: SSW
Distance: 0.131 mi., 690 ft.
Elevation: 10 ft.
Relative: Lower

Site Name : LEGACY PORT TRANSPORT INC | LOS ANGELES COUNTY/EMERG RESPONSE ONLY | 1X CITY OF LONG BEACH REDEVEL. AGENCY
1520 GAYLORD | 1520 W GAYLORD ST
LONG BEACH, CA

Database(s) : [ECHO, HAZNET - CA, HWG - CA, MANIFEST EPA, RCRA_NONGEN]

Envirosite ID: 40545495
EPA ID: CAS111111019

ECHO

Facility Name :	LEGACY PORT TRANSPORT INC
Facility Address :	1520 W GAYLORD ST, LONG BEACH, CA 90813
County :	LOS ANGELES
Last Inspection Date :	N/R
Registry ID :	110071047560
FIPS Code :	N/R
EPA Region :	09
Inspection Count :	0
Last Inspection Days :	N/R
Informal Count :	0
Last Informal Action Date :	N/R
Formal Action Count :	0
Last Formal Action Date :	N/R
Total Penalties :	0
Penalty Count :	N/R
Last Penalty Date :	N/R
Last Penalty Amount :	N/R
QTRS IN NC :	0

Map Id: N114
Direction: SSW
Distance: 0.131 mi., 690 ft.
Elevation: 10 ft.
Relative: Lower

Site Name : LEGACY PORT TRANSPORT INC | LOS ANGELES COUNTY/EMERG RESPONSE ONLY | 1X CITY OF LONG BEACH REDEVEL. AGENCY
1520 GAYLORD | 1520 W GAYLORD ST
LONG BEACH, CA

Database(s) : [ECHO, HAZNET - CA, HWG - CA, MANIFEST EPA, RCRA_NONGEN] ***(cont.)***

Envirosite ID: 40545495
EPA ID: CAS111111019

ECHO ***(cont.)***

Programs IN SNC :	0
Current Compliance Status :	No Violation Identified
Three-Year Compliance Status :	_____
Collection Method :	Zip Code Centroid
Reference Point :	N/R
Accuracy Meters :	10000
Derived Tribes :	N/R
Derived HUC :	N/R
Derived WBD :	N/R
Derived STCTY FIPS :	N/R
Derived Zip :	N/R
Derived CD113 :	N/R
Derived CB2010 :	N/R
MYRTK Universe :	NNN
NPDES IDs :	N/R
CWA Permit Types :	N/R
CWA Compliance Tracking :	N/R
CWA NAICS :	N/R
CWA SICS :	N/R
CWA Inspection Count :	N/R
CWA Last Inspection Days :	N/R
CWA Informal Count :	N/R
CWA Formal Action Count :	N/R
CWA Last Formal Action Date :	N/R
CWA Penalties :	N/R
CWA Last Penalty Date :	N/R
CWA Last Penalty Amount :	N/R
CWA Quarters IN NC :	N/R
CWA Current Compliance Status :	N/R
CWA Current SNC Flag :	N
CWA 13 Quarters Compliance Status :	N/R
CWA 13 Quarters Effluent Exceedances:	N/R
CWA Three-Year QNCR Codes :	N/R
DFR URL :	Click here for hyperlink provided by the agency.
Facility SIC :	N/R
Facility NAICS :	562211 - Hazardous Waste Treatment and Disposal
Facility Last Inspection EPA Date :	N/R
Facility Last Inspection State Date :	N/R
Facility Last Formal Act EPA Date :	N/R
Facility Last Formal Act State Date :	N/R
Facility Last Informal Act EPA Date :	N/R
Facility Last Informal Act State Date:	N/R
Facility Federal Agency :	N/R
TRI Reporter :	N/R
Facility Imp Water Flag :	N/R
Current SNC Flag :	N
Indian County Flag :	N
Federal Flag :	N/R
US Mexico Border Flag :	N/R
Chesapeak Bay Flag :	N/R
AIR Flag :	N
NPDES Flag :	N
SDWIS Flag :	N

Map Id: N114
Direction: SSW
Distance: 0.131 mi., 690 ft.
Elevation: 10 ft.
Relative: Lower

Site Name : LEGACY PORT TRANSPORT INC | LOS ANGELES COUNTY/EMERG RESPONSE ONLY | 1X CITY OF LONG BEACH REDEVEL. AGENCY
1520 GAYLORD | 1520 W GAYLORD ST
LONG BEACH, CA

Database(s) : [ECHO, HAZNET - CA, HWG - CA, MANIFEST EPA, RCRA_NONGEN] ***(cont.)***

Envirosite ID: 40545495
EPA ID: CAS111111019

ECHO ***(cont.)***

RCRA Flag :	Y
TRI Flag :	N
GHG Flag :	N
Major Flag :	N/R
Active Flag :	N/R
NAA Flag :	N
Latitude :	33.780911
Longitude :	-118.196312
Last Date in Agency List :	2021-08-20
Last Inspection Date :	N/R
Registry ID :	N/R
FIPS Code :	N/R
EPA Region :	09
Inspection Count :	0
Last Inspection Days :	N/R
Informal Count :	0
Last Informal Action Date :	N/R
Formal Action Count :	0
Last Formal Action Date :	N/R
Total Penalties :	0
Penalty Count :	N/R
Last Penalty Date :	N/R
Last Penalty Amount :	N/R
QTRS IN NC :	0
Programs IN SNC :	0
Current Compliance Status :	No Violation Identified
Three-Year Compliance Status :	_____
Collection Method :	Zip Code Centroid
Reference Point :	N/R
Accuracy Meters :	10000
Derived Tribes :	N/R
Derived HUC :	N/R
Derived WBD :	N/R
Derived STCTY FIPS :	N/R
Derived Zip :	N/R
Derived CD113 :	N/R
Derived CB2010 :	N/R
MYRTK Universe :	NNN
NPDES IDs :	N/R
CWA Permit Types :	N/R
CWA Compliance Tracking :	N/R
CWA NAICS :	N/R
CWA SICS :	N/R
CWA Inspection Count :	N/R
CWA Last Inspection Days :	N/R
CWA Informal Count :	N/R
CWA Formal Action Count :	N/R
CWA Last Formal Action Date :	N/R
CWA Penalties :	N/R
CWA Last Penalty Date :	N/R
CWA Last Penalty Amount :	N/R

Map Id: N114
Direction: SSW
Distance: 0.131 mi., 690 ft.
Elevation: 10 ft.
Relative: Lower

Site Name : LEGACY PORT TRANSPORT INC | LOS ANGELES COUNTY/EMERG RESPONSE ONLY | 1X CITY OF LONG BEACH REDEVEL. AGENCY
1520 GAYLORD | 1520 W GAYLORD ST
LONG BEACH, CA

Database(s) : [ECHO, HAZNET - CA, HWG - CA, MANIFEST EPA, RCRA_NONGEN] ***(cont.)***

Envirosite ID: 40545495
EPA ID: CAS111111019

ECHO ***(cont.)***

CWA Quarters IN NC :	N/R
CWA Current Compliance Status :	N/R
CWA Current SNC Flag :	N
CWA 13 Quarters Compliance Status :	N/R
CWA 13 Quarters Effluent Exceedances:	N/R
CWA Three-Year QNCR Codes :	N/R
DFR URL :	Click here for hyperlink provided by the agency.
Facility SIC :	N/R
Facility NAICS :	562211 - Hazardous Waste Treatment and Disposal
Facility Last Inspection EPA Date :	N/R
Facility Last Inspection State Date :	N/R
Facility Last Formal Act EPA Date :	N/R
Facility Last Formal Act State Date :	N/R
Facility Last Informal Act EPA Date :	N/R
Facility Last Informal Act State Date:	N/R
Facility Federal Agency :	N/R
TRI Reporter :	N/R
Facility Imp Water Flag :	N/R
Current SNC Flag :	N
Indian County Flag :	N
Federal Flag :	N/R
US Mexico Border Flag :	N/R
Chesapeak Bay Flag :	N/R
AIR Flag :	N
NPDES Flag :	N
SDWIS Flag :	N
RCRA Flag :	Y
TRI Flag :	N
GHG Flag :	N
Major Flag :	N/R
Active Flag :	N/R
NAA Flag :	N
Latitude :	33.780911
Longitude :	-118.196312
Last Date in Agency List :	2021-04-16

HAZNET - CA

Facility Name :	1X CITY OF LONG BEACH REDEVEL. AGENCY
Facility Address :	1520 GAYLORD, LONG BEACH, CA 90813
County :	LOS ANGELES

Site Details

Generator EPA ID :	CAC000817912
Active :	Inactive
Category :	STATE
Facility Types :	N/R
Type :	TEMPORARY
Contact Name :	N/R
Contact Phone :	N/R
Facility Mailing Address :	333 WEST OCEAN BLVD 3RD FLOOR, LONG BEACH, CA 908020000

Map Id: N114
Direction: SSW
Distance: 0.131 mi., 690 ft.
Elevation: 10 ft.
Relative: Lower

Site Name : LEGACY PORT TRANSPORT INC | LOS ANGELES COUNTY/EMERG RESPONSE ONLY | 1X CITY OF LONG BEACH REDEVEL. AGENCY
1520 GAYLORD | 1520 W GAYLORD ST
LONG BEACH, CA

Database(s) : [ECHO, HAZNET - CA, HWG - CA, MANIFEST EPA, RCRA_NONGEN] ***(cont.)***

Envirosite ID: 40545495
EPA ID: CAS111111019

HAZNET - CA ***(cont.)***

Latitude :	33.78639921
Longitude :	-118.21254725
Agency Hyperlink :	Click here for hyperlink provided by the agency.
Last Date in Agency List :	2021-07-08
Facility Name :	LEGACY PORT TRANSPORT INC
Facility Address :	1520 W GAYLORD ST, LONG BEACH, CA 90813
County :	LOS ANGELES

Site Details

Generator EPA ID :	CAC003110494
Active :	Active
Category :	STATE
Facility Types :	N/R
Type :	TEMPORARY
Contact Name :	N/R
Contact Phone :	N/R
Facility Mailing Address :	9040 SEAL BEACH DR, HESPERIA, CA 92344
Latitude :	33.78640112
Longitude :	-118.21254745
Agency Hyperlink :	Click here for hyperlink provided by the agency.
Last Date in Agency List :	2021-07-08

HWG - CA

Facility Name :	1X CITY OF LONG BEACH REDEVEL. AGENCY
Facility Address :	1520 GAYLORD, LONG BEACH, CA 90813
County :	LOS ANGELES
EPA ID :	CAC000817912
Status :	Inactive
Category :	STATE
Type :	TEMPORARY
Facility Type :	N/R
Mailing Address :	333 WEST OCEAN BLVD 3RD FLOOR, LONG BEACH, CA 908020000
Owner Name :	CITY OF LONG BEACH REDEVEL.
Owner Address :	N/A
Operator Name :	DENISE DAHLHAUSEN
Operator Address :	N/A
Latitude :	33.786487
Longitude :	-118.21253
Facility Name :	LEGACY PORT TRANSPORT INC
Facility Address :	1520 W GAYLORD ST, LONG BEACH, CA 90813
County :	LOS ANGELES

Map Id: N114
Direction: SSW
Distance: 0.131 mi., 690 ft.
Elevation: 10 ft.
Relative: Lower

Site Name : LEGACY PORT TRANSPORT INC | LOS ANGELES COUNTY/EMERG RESPONSE ONLY | 1X CITY OF LONG BEACH REDEVEL. AGENCY
1520 GAYLORD | 1520 W GAYLORD ST
LONG BEACH, CA

Database(s) : [ECHO, HAZNET - CA, HWG - CA, MANIFEST EPA, RCRA_NONGEN] ***(cont.)***

Envirosite ID: 40545495
EPA ID: CAS111111019

HWG - CA ***(cont.)***

EPA ID :	CAC003110494
Status :	Inactive
Category :	STATE
Type :	TEMPORARY
Facility Type :	N/R
Mailing Address :	9040 SEAL BEACH DR, HESPERIA, CA 92344
Owner Name :	JOSE MACAL
Owner Address :	9040 SEAL BEACH DR, HESPERIA, CA 92344
Operator Name :	NELSON MARTINEZ
Operator Address :	1520 W GAYLORD ST, LONG BEACH, CA 90813
Latitude :	33.786401
Longitude :	-118.212547

MANIFEST EPA

Manifest Details

Manifest Number :	018053799JJK
Shipped Date :	2021-03-12
Updated Date :	2021-04-02
Received Date :	2021-03-12
Status :	Signed
Generator ID :	CAS111111019
Generator Name :	LOS ANGELES COUNTY/EMERG RESPONSE ONLY
Generator Address :	1520 GAYLORD, LONG BEACH, CA 90813
Generator Mailing :	2525 GRAND AVE, Long Beach, CA 90815
Generator Contact :	N/R
Destination ID :	CAD028409019
Destination Name :	CROSBY & OVERTON
Destination Mailing :	1630 W. 17TH STREET CA90813 CA037US 1630, LONG BEACH, CA 90813
Destination Address :	1630 W. 17TH STREET, LONG BEACH, CA 90813-0000
Destination Contact :	N/R
Submission Type :	DataImage5Copy
Origin Type :	Web
Manifest Residue :	N
Rejection :	N
Last Date in Agency List :	2021-09-04

Waste Details

Waste Line Number :	1
Is DOT Hazardous :	N
DOT ID Number :	N/R
DOT Information :	N/R
Non Waste Description :	NON RCRA HAZARDOUS WASTE LIQUID
Quantity :	850 Gallons
Quantity Tons, Acute, Non-Acute :	3.5446205, 0, 3.5446205
Quantity Kg, Acute, Non-Acute :	0, 3215.0771
Management Method :	H135 - DISCHARGE TO SEWER/POTW OR NPDES
Is EPA Waste :	N
Federal Code :	N/R
State Code :	CA - 221

Map Id: N114
Direction: SSW
Distance: 0.131 mi., 690 ft.
Elevation: 10 ft.
Relative: Lower

Site Name : LEGACY PORT TRANSPORT INC | LOS ANGELES COUNTY/EMERG RESPONSE ONLY | 1X CITY OF LONG BEACH REDEVEL. AGENCY
1520 GAYLORD | 1520 W GAYLORD ST
LONG BEACH, CA

Database(s) : [ECHO, HAZNET - CA, HWG - CA, MANIFEST EPA, RCRA_NONGEN] ***(cont.)***

Envirosite ID: 40545495
EPA ID: CAS111111019

MANIFEST EPA ***(cont.)***

Manifest Details

Manifest Number :	018055102JJK
Shipped Date :	2021-03-12
Updated Date :	2021-04-08
Received Date :	2021-03-17
Status :	Signed
Generator ID :	CAS111111019
Generator Name :	LOS ANGELES COUNTY/EMERG RESPONSE ONLY
Generator Address :	1520 GAYLORD, LONG BEACH, CA 90812
Generator Mailing :	2525 GRAND AVE, Long Beach, CA 90815
Generator Contact :	N/R
Destination ID :	CAD028409019
Destination Name :	CROSBY & OVERTON
Destination Mailing :	1630 W. 17TH STREET CA90813 CA037US 1630, LONG BEACH, CA 90813
Destination Address :	1630 W. 17TH STREET, LONG BEACH, CA 90813-0000
Destination Contact :	N/R
Submission Type :	DataImage5Copy
Origin Type :	Web
Manifest Residue :	N
Rejection :	N
Last Date in Agency List :	2021-09-04

Waste Details

Waste Line Number :	1
Is DOT Hazardous :	N
DOT ID Number :	N/R
DOT Information :	N/R
Non Waste Description :	NON RCRA HAZARDOUS WASTE SOLID
Quantity :	300 Pounds
Quantity Tons, Acute, Non-Acute :	0.15, 0, 0.15
Quantity Kg, Acute, Non-Acute :	0, 136.0545
Management Method :	H141 - STORAGE, BULKING AND/OR TRANSFER OFF SITE
Is EPA Waste :	N
Federal Code :	N/R
State Code :	CA - 223, CA - 352

RCRA_NONGEN

Facility Name :	LEGACY PORT TRANSPORT INC
Facility Address :	1520 W GAYLORD ST, LONG BEACH, CA 90813
County :	LOS ANGELES
Date Form Received by Agency :	2021-03-17
EPA ID :	CAC003110494
Mailing Address :	9040 SEAL BEACH DR, HESPERIA, CA 92344
Contact :	NELSON MARTINEZ
Contact Address :	1520 W GAYLORD ST, LONG BEACH, CA 90813
Contact Country :	N/R
Contact Telephone :	661-674-8055
Contact Email :	LEGACYPORTTRANSPORT@GMAIL.COM

Map Id: N114
Direction: SSW
Distance: 0.131 mi., 690 ft.
Elevation: 10 ft.
Relative: Lower

Site Name : LEGACY PORT TRANSPORT INC | LOS ANGELES COUNTY/EMERG RESPONSE ONLY | 1X CITY OF LONG BEACH REDEVEL. AGENCY
1520 GAYLORD | 1520 W GAYLORD ST
LONG BEACH, CA

Database(s) : [ECHO, HAZNET - CA, HWG - CA, MANIFEST EPA, RCRA_NONGEN] ***(cont.)***

Envirosite ID: 40545495
EPA ID: CAS111111019

RCRA_NONGEN ***(cont.)***

EPA Region :	09
Land Type :	Not Reported
Source Type :	Implementer
Classification :	Not a generator, verified
Description :	Not a generator, verified
Last Date in Agency List :	2021-09-03

Owner/Operator Summary

Owner/Operator Name :	JOSE MACAL
Owner/Operator Address :	9040 SEAL BEACH DR, HESPERIA, CA 92344
Owner/Operator Country :	N/R
Owner/Operator Telephone :	310-678-0274
Owner/Operator Email :	N/R
Owner/Operator Fax :	N/R
Legal Status :	Other land type
Owner/Operator Type :	Owner
Owner/Operator Start Date :	N/R
Owner/Operator End Date :	N/R

Owner/Operator Name :	NELSON MARTINEZ
Owner/Operator Address :	1520 W GAYLORD ST, LONG BEACH, CA 90813
Owner/Operator Country :	N/R
Owner/Operator Telephone :	661-674-8055
Owner/Operator Email :	N/R
Owner/Operator Fax :	N/R
Legal Status :	Other land type
Owner/Operator Type :	Operator
Owner/Operator Start Date :	N/R
Owner/Operator End Date :	N/R

Handler Activities Summary

U.S. Importer of Hazardous Waste :	N
Mixed Waste (Haz. and Radioactive) :	N/R
Recycler of Hazardous Waste :	N
Transporter of Hazardous Waste :	N
Treater, Storer or Disposer of HW :	N
Underground Injection Activity :	N
On-site Burner Exemption :	N
Furnace Exemption :	N
Used Oil Fuel Burner :	N
Used Oil Processor :	N
Used Oil Refiner :	N
Used Oil Fuel Marketer to Burner :	N
Used Oil Specification Marketer :	N
Used Oil Transfer Facility :	N
Used Oil Transporter :	N

Map Id: N114
Direction: SSW
Distance: 0.131 mi., 690 ft.
Elevation: 10 ft.
Relative: Lower

Site Name : LEGACY PORT TRANSPORT INC | LOS ANGELES COUNTY/EMERG RESPONSE ONLY | 1X CITY OF LONG BEACH REDEVEL. AGENCY
1520 GAYLORD | 1520 W GAYLORD ST
LONG BEACH, CA

Database(s) : [ECHO, HAZNET - CA, HWG - CA, MANIFEST EPA, RCRA_NONGEN] ***(cont.)***

Envirosite ID: 40545495
EPA ID: CAS111111019

RCRA_NONGEN ***(cont.)***

Notices of Violations Summary
Regulation Violated : N

Map Id: N115
Direction: SSW
Distance: 0.131 mi., 691 ft.
Elevation: 9 ft.
Relative: Lower

Site Name : 1X LONG BEACH REDEVELOPMENT AGENCY
1516 GAYLORD STREET
LONG BEACH, CA 90813

Database(s) : [HAZNET - CA, HWG - CA]

Envirosite ID: 41031524
EPA ID: CAC000801936

HAZNET - CA

Facility Name : 1X LONG BEACH REDEVELOPMENT AGENCY
Facility Address : 1516 GAYLORD STREET, LONG BEACH, CA 90813
County : LOS ANGELES

Site Details
Generator EPA ID : CAC000801936
Active : Inactive
Category : STATE
Facility Types : N/R
Type : TEMPORARY
Contact Name : N/R
Contact Phone : N/R
Facility Mailing Address : 333 WEST OCEAN BLVD, LONG BEACH, CA 908020000
Latitude : 33.78639921
Longitude : -118.21248546
Agency Hyperlink : Click here for hyperlink provided by the agency.
Last Date in Agency List : 2021-07-08

HWG - CA

Facility Name : 1X LONG BEACH REDEVELOPMENT AGENCY
Facility Address : 1516 GAYLORD STREET, LONG BEACH, CA 90813
County : LOS ANGELES

EPA ID : CAC000801936
Status : Inactive
Category : STATE
Type : TEMPORARY
Facility Type : N/R
Mailing Address : 333 WEST OCEAN BLVD, LONG BEACH, CA 908020000
Owner Name : LONG BEACH REDEVELOPMENT

Map Id: N115
Direction: SSW
Distance: 0.131 mi., 691 ft.
Elevation: 9 ft.
Relative: Lower

Site Name : 1X LONG BEACH REDEVELOPMENT AGENCY
1516 GAYLORD STREET
LONG BEACH, CA 90813

Database(s) : [HAZNET - CA, HWG - CA] ***(cont.)***

Envirosite ID: 41031524
EPA ID: CAC000801936

HWG - CA ***(cont.)***

Owner Address :	N/A
Operator Name :	RUSS NEGLIA
Operator Address :	N/A
Latitude :	33.786487
Longitude :	-118.212463

Map Id: L116
Direction: SSE
Distance: 0.132 mi., 698 ft.
Elevation: 10 ft.
Relative: Lower

Site Name : ARNE'S V.W. CENTER, INC. | david doting
1348 GAYLORD
LONG BEACH, CA 90813

Database(s) : [HAZNET - CA, HWG - CA]

Envirosite ID: 538048
EPA ID: CAL000122331

HAZNET - CA

Facility Name :	ARNE'S V.W. CENTER, INC.
Facility Address :	1348 GAYLORD, LONG BEACH, CA 90813
County :	LOS ANGELES

Site Details

Generator EPA ID :	CAL000122331
Active :	Inactive
Category :	STATE
Facility Types :	N/R
Type :	PERMANENT
Contact Name :	N/R
Contact Phone :	N/R
Facility Mailing Address :	1348 W GAYLORD ST, LONG BEACH, CA 908131321
Latitude :	33.78639480
Longitude :	-118.20961977
Agency Hyperlink :	Click here for hyperlink provided by the agency.
Last Date in Agency List :	2021-07-08

Facility Name :	david doting
Facility Address :	1348 GAYLORD, LONG BEACH, CA 90813
County :	LOS ANGELES

Site Details

Generator EPA ID :	CAC002553308
Active :	Inactive
Category :	STATE
Facility Types :	N/R
Type :	TEMPORARY
Contact Name :	N/R
Contact Phone :	N/R
Facility Mailing Address :	13670 SPRING VALLEY RD, MORGAN HILL, CA 95037

Map Id: L116
Direction: SSE
Distance: 0.132 mi., 698 ft.
Elevation: 10 ft.
Relative: Lower

Site Name : ARNE'S V.W. CENTER, INC. | david doting
1348 GAYLORD
LONG BEACH, CA 90813

Database(s) : [HAZNET - CA, HWG - CA] ***(cont.)***

Envirosite ID: 538048
EPA ID: CAL000122331

HAZNET - CA ***(cont.)***

Latitude :	33.78639480
Longitude :	-118.20961977
Agency Hyperlink :	Click here for hyperlink provided by the agency.
Last Date in Agency List :	2021-07-08

Waste Generator Details

State Waste :	2002: 211 - Halogenated solvents (chloroforms, methyl chloride, perchloroethylene, etc), 0.1251 tons to CAD050806850 2002: 223 - Unspecified oil-containing waste, 0.4587 tons to CAD050806850 2002: 214 - Unspecified solvent mixture, 0.288 tons to CAD050806850

HWG - CA

Facility Name :	ARNE'S V.W. CENTER, INC.
Facility Address :	1348 GAYLORD, LONG BEACH, CA 90813
County :	LOS ANGELES
EPA ID :	CAL000122331
Status :	Inactive
Category :	STATE
Type :	PERMANENT
Facility Type :	N/R
Mailing Address :	1348 W GAYLORD ST, LONG BEACH, CA 908131321
Owner Name :	ARNE SVENDSEN
Owner Address :	1348 W GAYLORD ST, LONG BEACH, CA 908131321
Operator Name :	ARNE SVENDSEN
Operator Address :	INACT PER 98VQ FINAL NOTICE, LONG BEACH, CA 908131321
Latitude :	33.78648
Longitude :	-118.209657
Facility Name :	david doting
Facility Address :	1348 GAYLORD, LONG BEACH, CA 90813
County :	LOS ANGELES
EPA ID :	CAC002553308
Status :	Inactive
Category :	STATE
Type :	TEMPORARY
Facility Type :	N/R
Mailing Address :	13670 SPRING VALLEY RD, MORGAN HILL, CA 95037
Owner Name :	DAVID DOTING
Owner Address :	1348 GAYLORD, LONG BEACH, CA 908130000
Operator Name :	DAVID DOTING
Operator Address :	13670 SPRING VALLEY RD, MORGAN HILL, CA 95037
Latitude :	33.78648
Longitude :	-118.209657

Map Id: H117
Direction: ESE
Distance: 0.133 mi., 704 ft.
Elevation: 10 ft.
Relative: Lower

Site Name : ORGANIC COMPOUNDS INC | LONG BEACH HOSE AND COUPLING CO., INC.
1265 W 16TH ST | 1265 W 16 ST
LONG BEACH, CA 90813

Database(s) : [CALEPA SITES - CA, CERCLIS NFRAP, HAZNET - CA, HWG - CA, SEMS_8R_ARCHIVED SITES]

Envirosite ID: 1014559
EPA ID: CAL000026068

CALEPA SITES - CA

Facility Name :	LONG BEACH HOSE AND COUPLING CO., INC.
Facility Address :	1265 W 16TH ST, LONG BEACH, 90813
Site ID :	359383
EI ID :	10646053
EI Description :	Chemical Storage Facilities
Latitude :	33.787464
Longitude :	-118.208557
Agency Hyperlink :	Click here for hyperlink provided by the agency.
Last Date in Agency List :	2021-08-26

Site ID :	359383
EI ID :	10646053
EI Description :	Hazardous Waste Generator
Latitude :	33.787464
Longitude :	-118.208557
Agency Hyperlink :	Click here for hyperlink provided by the agency.
Last Date in Agency List :	2021-08-26

CERCLIS NFRAP

Facility Name :	ORGANIC COMPOUNDS INC
Facility Address :	1265 W 16TH ST, LONG BEACH, CA 90813
County :	LOS ANGELES
Site ID :	0901085
Epa ID :	CAD008365041
Short Name :	ORGANIC COMPOUNDS INC
Congressional District :	32
IFMS ID :	N/R
SMSA Number :	4480
USGC Hydro Unit :	18070104
Federal Facility :	N
DMNSN Number :	N/R
Site Orphan Flag :	N
RCRA ID :	N/R
USGS Quadrangle :	N/R
Site Init by Prog :	N/R
NFRAP Flag :	NFA
Parent ID :	N/R
RST Code :	N/R
EPA Region :	09
Classification :	N/R
Site Settings Code :	N/R
NPL Status :	Not on the NPL
DMNSN Unit Code :	N/R
RBRAC Code :	N/R
RResp Fed Agency Code :	N/R
Non NPL Status :	NFRAP-Site does not qualify for the NPL based on existing information
Non NPL Status Date :	1986-06-01
Site Fips Code :	06037

Map Id: H117
Direction: ESE
Distance: 0.133 mi., 704 ft.
Elevation: 10 ft.
Relative: Lower

Site Name : ORGANIC COMPOUNDS INC | LONG BEACH HOSE AND COUPLING CO., INC.
1265 W 16TH ST | 1265 W 16 ST
LONG BEACH, CA 90813

Database(s) : [CALEPA SITES - CA, CERCLIS NFRAP, HAZNET - CA, HWG - CA, SEMS_8R_ARCHIVED SITES] ***(cont.)***

Envirosite ID: 1014559
EPA ID: CAL000026068

CERCLIS NFRAP ***(cont.)***

CC Concurrence Date :	N/R
CC Concurrence FY :	N/R
Alias EPA ID :	N/R
Site FUDS Flag :	N/R

CERCLIS Site Contact Name(s)

Contact ID :	13003854
Contact Title :	Site Assessment Manager (SAM)
Contact ID :	13003858
Contact Title :	Site Assessment Manager (SAM)
Contact ID :	13004003
Contact Title :	Site Assessment Manager (SAM)
Alias Comments :	N/R
Site Description :	N/R

CERCLIS Assessment History

Action Code :	001
Action :	ARCHIVE SITE
Date Started :	N/R
Date Completed :	1986-06-01
Priority Level :	1
Operational Unit :	00
Primary Responsibility :	EPA In-House
Planning Status :	N/R
Urgency Indicator :	N/R
Action Anomaly :	N/R
Action Code :	001
Action :	DISCOVERY
Date Started :	N/R
Date Completed :	1985-11-01
Priority Level :	1
Operational Unit :	00
Primary Responsibility :	State, Fund Financed
Planning Status :	N/R
Urgency Indicator :	N/R
Action Anomaly :	N/R
Action Code :	001
Action :	PRELIMINARY ASSESSMENT
Date Started :	1985-09-01

Map Id: H117
Direction: ESE
Distance: 0.133 mi., 704 ft.
Elevation: 10 ft.
Relative: Lower

Site Name : ORGANIC COMPOUNDS INC | LONG BEACH HOSE AND COUPLING CO., INC.
1265 W 16TH ST | 1265 W 16 ST
LONG BEACH, CA 90813

Database(s) : [CALEPA SITES - CA, CERCLIS NFRAP, HAZNET - CA, HWG - CA, SEMS_8R_ARCHIVED SITES] ***(cont.)***

Envirosite ID: 1014559
EPA ID: CAL000026068

CERCLIS NFRAP ***(cont.)***

Date Completed :	1986-06-01
Priority Level :	1
Operational Unit :	00
Primary Responsibility :	State, Fund Financed
Planning Status :	N/R
Urgency Indicator :	N/R
Action Anomaly :	N/R

HAZNET - CA

Facility Name :	ORGANIC COMPOUNDS INC
Facility Address :	1265 W 16 ST, LONG BEACH, CA 90813
County :	LOS ANGELES

Site Details

Generator EPA ID :	CAL000026068
Active :	Inactive
Category :	STATE
Facility Types :	N/R
Type :	PERMANENT
Contact Name :	N/R
Contact Phone :	N/R
Facility Mailing Address :	1265 W 16 ST, LONG BEACH, CA 908130000
Latitude :	33.78739179
Longitude :	-118.20850461
Agency Hyperlink :	Click here for hyperlink provided by the agency.
Last Date in Agency List :	2021-07-08

Facility Name :	ORGANIC COMPOUNDS INC
Facility Address :	1265 W 16TH ST, LONG BEACH, CA 90813
County :	LOS ANGELES

Site Details

Generator EPA ID :	CAL000265412
Active :	Inactive
Category :	STATE
Facility Types :	N/R
Type :	PERMANENT
Contact Name :	N/R
Contact Phone :	N/R
Facility Mailing Address :	1300 SEABRIGHT AVE, LONG BEACH, CA 908131128
Latitude :	33.78739179
Longitude :	-118.20850461
Agency Hyperlink :	Click here for hyperlink provided by the agency.
Last Date in Agency List :	2021-07-08

Map Id: H117
Direction: ESE
Distance: 0.133 mi., 704 ft.
Elevation: 10 ft.
Relative: Lower

Site Name : ORGANIC COMPOUNDS INC | LONG BEACH HOSE AND COUPLING CO., INC.
1265 W 16TH ST | 1265 W 16 ST
LONG BEACH, CA 90813

Database(s) : [CALEPA SITES - CA, CERCLIS NFRAP, HAZNET - CA, HWG - CA, SEMS_8R_ARCHIVED SITES] ***(cont.)***

Envirosite ID: 1014559
EPA ID: CAL000026068

HWG - CA

Facility Name :	ORGANIC COMPOUNDS INC
Facility Address :	1265 W 16 ST, LONG BEACH, CA 90813
County :	LOS ANGELES
EPA ID :	CAL000026068
Status :	Inactive
Category :	STATE
Type :	PERMANENT
Facility Type :	N/R
Mailing Address :	1265 W 16 ST, LONG BEACH, CA 908130000
Owner Name :	WATKINS TRUST
Owner Address :	N/A
Operator Name :	INACT PER SURVEY 1-5-95
Operator Address :	N/A
Latitude :	33.78733
Longitude :	-118.208559

Facility Name :	ORGANIC COMPOUNDS INC
Facility Address :	1265 W 16TH ST, LONG BEACH, CA 90813
County :	LOS ANGELES
EPA ID :	CAL000265412
Status :	Inactive
Category :	STATE
Type :	PERMANENT
Facility Type :	N/R
Mailing Address :	1300 SEABRIGHT AVE, LONG BEACH, CA 908131128
Owner Name :	ORGANIC COMPOUNDS INC
Owner Address :	1265 W 16TH ST, LONG BEACH, CA 90813
Operator Name :	REX WATKINS/PRES
Operator Address :	1265 W 16TH ST, LONG BEACH, CA 90813
Latitude :	33.78731
Longitude :	-118.208493

SEMS_8R_ARCHIVED SITES

Facility Name :	ORGANIC COMPOUNDS INC
Facility Address :	1265 W 16TH ST, LONG BEACH, CA 90813
County :	LOS ANGELES

Site Details

Site ID :	0901085
EPA ID :	CAD008365041
Region :	09
Congressional District :	32
Federal Facility :	N
Federal Facility Docket :	N
NPL Status :	Not on the NPL
Non NPL Status :	NFRAP-Site does not qualify for the NPL based on existing information

Map Id: H117
Direction: ESE
Distance: 0.133 mi., 704 ft.
Elevation: 10 ft.
Relative: Lower

Site Name : ORGANIC COMPOUNDS INC | LONG BEACH HOSE AND COUPLING CO., INC.
1265 W 16TH ST | 1265 W 16 ST
LONG BEACH, CA 90813

Database(s) : [CALEPA SITES - CA, CERCLIS NFRAP, HAZNET - CA, HWG - CA, SEMS_8R_ARCHIVED SITES] ***(cont.)***

Envirosite ID: 1014559
EPA ID: CAL000026068

SEMS_8R_ARCHIVED SITES ***(cont.)***

FIPS Code :	06037
Superfund Alternative Agreement :	N
Last Date in Agency List :	2021-08-10

Additional Information

Start Date :	1985-11-01
Finish Date :	1985-11-01
OU :	00
Action Code :	DS
Action Name :	DISCVRY
Sequence :	1
Quality :	N/R
Current Action Lead :	St Perf

Start Date :	1985-09-01
Finish Date :	1986-06-01
OU :	00
Action Code :	PA
Action Name :	PA
Sequence :	1
Quality :	N
Current Action Lead :	St Perf

Start Date :	N/R
Finish Date :	1986-06-01
OU :	00
Action Code :	VS
Action Name :	ARCH SITE
Sequence :	1
Quality :	N/R
Current Action Lead :	EPA Perf In-Hse

Map Id: O118
Direction: SE
Distance: 0.134 mi., 709 ft.
Elevation: 11 ft.
Relative: Lower

Site Name : JNC TRANSPORTATION | GARDUN PAINT SERVICE | EUGENES AUTO & TRUCK REPAIRS
1319 W GAYLORD STREET | 1319 GAYLORD ST
LONG BEACH, CA 90813

Database(s) : [ECHO, FRS, HAZNET - CA, HWG - CA, RCRA_NONGEN]

Envirosite ID: 40994956
EPA ID: CAL000363713

ECHO

Facility Name :	JNC TRANSPORTATION
Facility Address :	1319 W GAYLORD STREET, LONG BEACH, CA 90813
County :	LOS ANGELES
Last Inspection Date :	N/R
Registry ID :	110002823847
FIPS Code :	06037
EPA Region :	09
Inspection Count :	0
Last Inspection Days :	N/R
Informal Count :	0
Last Informal Action Date :	N/R
Formal Action Count :	0
Last Formal Action Date :	N/R
Total Penalties :	0
Penalty Count :	N/R
Last Penalty Date :	N/R
Last Penalty Amount :	N/R
QTRS IN NC :	0
Programs IN SNC :	0
Current Compliance Status :	No Violation Identified
Three-Year Compliance Status :	_____
Collection Method :	ADDRESS MATCHING-HOUSE NUMBER
Reference Point :	CENTER OF A FACILITY OR STATION
Accuracy Meters :	30
Derived Tribes :	N/R
Derived HUC :	18070105
Derived WBD :	N/R
Derived STCTY FIPS :	06037
Derived Zip :	90813
Derived CD113 :	47
Derived CB2010 :	060375755001004
MYRTK Universe :	NNN
NPDES IDs :	N/R
CWA Permit Types :	N/R
CWA Compliance Tracking :	N/R
CWA NAICS :	N/R
CWA SICS :	N/R
CWA Inspection Count :	N/R
CWA Last Inspection Days :	N/R
CWA Informal Count :	N/R
CWA Formal Action Count :	N/R
CWA Last Formal Action Date :	N/R
CWA Penalties :	N/R
CWA Last Penalty Date :	N/R
CWA Last Penalty Amount :	N/R
CWA Quarters IN NC :	N/R
CWA Current Compliance Status :	N/R
CWA Current SNC Flag :	N
CWA 13 Quarters Compliance Status :	N/R
CWA 13 Quarters Effluent Exceedances:	N/R
CWA Three-Year QNCR Codes :	N/R

Map Id: O118
Direction: SE
Distance: 0.134 mi., 709 ft.
Elevation: 11 ft.
Relative: Lower

Site Name : JNC TRANSPORTATION | GARDUN PAINT SERVICE | EUGENES AUTO & TRUCK REPAIRS
1319 W GAYLORD STREET | 1319 GAYLORD ST
LONG BEACH, CA 90813

Database(s) : [ECHO, FRS, HAZNET - CA, HWG - CA, RCRA_NONGEN] ***(cont.)***

Envirosite ID: 40994956
EPA ID: CAL000363713

ECHO ***(cont.)***

DFR URL :	Click here for hyperlink provided by the agency.
Facility SIC :	N/R
Facility NAICS :	N/R
Facility Last Inspection EPA Date :	N/R
Facility Last Inspection State Date :	N/R
Facility Last Formal Act EPA Date :	N/R
Facility Last Formal Act State Date :	N/R
Facility Last Informal Act EPA Date :	N/R
Facility Last Informal Act State Date:	N/R
Facility Federal Agency :	N/R
TRI Reporter :	N/R
Facility Imp Water Flag :	N/R
Current SNC Flag :	N
Indian County Flag :	N
Federal Flag :	N/R
US Mexico Border Flag :	N
Chesapeak Bay Flag :	N/R
AIR Flag :	N
NPDES Flag :	N
SDWIS Flag :	N
RCRA Flag :	Y
TRI Flag :	N
GHG Flag :	N
Major Flag :	N/R
Active Flag :	Y
NAA Flag :	Y
Latitude :	33.78647
Longitude :	-118.20922
Last Date in Agency List :	2021-08-20

FRS

Facility Name :	JNC TRANSPORTATION
Facility Address :	1319 W GAYLORD STREET, LONG BEACH, CA 90813
County :	LOS ANGELES

Site Details

Registry ID :	110002823847
FRS Facility URL :	Click here for hyperlink provided by the agency.
Last Date in Agency List :	2021-07-17

Source Description

Map Id: O118
Direction: SE
Distance: 0.134 mi., 709 ft.
Elevation: 11 ft.
Relative: Lower

Site Name : JNC TRANSPORTATION | GARDUN PAINT SERVICE | EUGENES AUTO & TRUCK REPAIRS
1319 W GAYLORD STREET | 1319 GAYLORD ST
LONG BEACH, CA 90813

Database(s) : [ECHO, FRS, HAZNET - CA, HWG - CA, RCRA_NONGEN] ***(cont.)***

Envirosite ID: 40994956
EPA ID: CAL000363713

FRS ***(cont.)***

Source Description :

RCRAInfo is EPA's comprehensive information system that supports the Resource Conservation and Recovery Act (RCRA) of 1976 and the Hazardous and Solid Waste Amendments (HSWA) of 1984 through the tracking of events and activities related to facilities that generate, transport, and treat, store, or dispose of hazardous waste. RCRAInfo allows RCRA program staff to track the notification, permit, compliance, and corrective action activities required under RCRA. RCRAInfo also supports generation of the National Hazardous Waste Biennial Report. All generators and treatment, storage, and disposal facilities who handle hazardous waste are required to report to the EPA Administrator at least once every two years to support creation of the Biennial Report.

FRS Environmental Interest

Source and System ID :	RCRAINFO - CAD982478596

HAZNET - CA

Facility Name :	EUGENES AUTO & TRUCK REPAIRS
Facility Address :	1319 W GAYLORD ST, LONG BEACH, CA 90813
County :	LOS ANGELES

Site Details

Generator EPA ID :	CAL000363713
Active :	Inactive
Category :	STATE
Facility Types :	N/R
Type :	PERMANENT
Contact Name :	N/R
Contact Phone :	N/R
Facility Mailing Address :	PO BOX 1406, WILMINGTON, CA 907481406
Latitude :	33.78670200
Longitude :	-118.20922650
Agency Hyperlink :	Click here for hyperlink provided by the agency.
Last Date in Agency List :	2021-07-08

Facility Name :	GARDUN PAINT SERVICE
Facility Address :	1319 GAYLORD ST, LONG BEACH, CA 90813
County :	LOS ANGELES

Site Details

Generator EPA ID :	CAD982008971
Active :	Inactive
Category :	STATE
Facility Types :	N/R
Type :	PERMANENT
Contact Name :	N/R
Contact Phone :	N/R

Map Id: O118
Direction: SE
Distance: 0.134 mi., 709 ft.
Elevation: 11 ft.
Relative: Lower

Site Name : JNC TRANSPORTATION | GARDUN PAINT SERVICE | EUGENES AUTO & TRUCK REPAIRS
1319 W GAYLORD STREET | 1319 GAYLORD ST
LONG BEACH, CA 90813

Database(s) : [ECHO, FRS, HAZNET - CA, HWG - CA, RCRA_NONGEN] ***(cont.)***

Envirosite ID: 40994956
EPA ID: CAL000363713

HAZNET - CA ***(cont.)***

Facility Mailing Address :	1319 GAYLORD ST, LONG BEACH, CA 908130000
Latitude :	33.78653490
Longitude :	-118.20914466
Agency Hyperlink :	Click here for hyperlink provided by the agency.
Last Date in Agency List :	2021-07-08
Facility Name :	JNC TRANSPORTATION
Facility Address :	1319 W GAYLORD STREET, LONG BEACH, CA 90813
County :	LOS ANGELES

Site Details

Generator EPA ID :	CAD982478596
Active :	Inactive
Category :	FEDERAL
Facility Types :	N/R
Type :	PERMANENT
Contact Name :	N/R
Contact Phone :	N/R
Facility Mailing Address :	PO BOX 3142, TERMINAL ISLAND, CA 907310000
Latitude :	33.78653490
Longitude :	-118.20914466
Agency Hyperlink :	Click here for hyperlink provided by the agency.
Last Date in Agency List :	2021-07-08

HWG - CA

Facility Name :	EUGENES AUTO & TRUCK REPAIRS
Facility Address :	1319 W GAYLORD ST, LONG BEACH, CA 90813
County :	LOS ANGELES
EPA ID :	CAL000363713
Status :	Inactive
Category :	STATE
Type :	PERMANENT
Facility Type :	N/R
Mailing Address :	PO BOX 1406, WILMINGTON, CA 907481406
Owner Name :	EUGENE C WELLS
Owner Address :	1319 W GAYLORD ST, LONG BEACH, CA 908131320
Operator Name :	EUGENE WELLS
Operator Address :	1166 W GRANT ST, WILMINGTON, CA 907443220
Latitude :	33.7867
Longitude :	-118.20923
Facility Name :	GARDUN PAINT SERVICE
Facility Address :	1319 GAYLORD ST, LONG BEACH, CA 90813
County :	LOS ANGELES

Map Id: O118
Direction: SE
Distance: 0.134 mi., 709 ft.
Elevation: 11 ft.
Relative: Lower

Site Name : JNC TRANSPORTATION | GARDUN PAINT SERVICE | EUGENES AUTO & TRUCK REPAIRS
1319 W GAYLORD STREET | 1319 GAYLORD ST
LONG BEACH, CA 90813

Database(s) : [ECHO, FRS, HAZNET - CA, HWG - CA, RCRA_NONGEN] ***(cont.)***

Envirosite ID: 40994956
EPA ID: CAL000363713

HWG - CA ***(cont.)***

EPA ID :	CAD982008971
Status :	Inactive
Category :	STATE
Type :	PERMANENT
Facility Type :	N/R
Mailing Address :	1319 GAYLORD ST, LONG BEACH, CA 908130000
Owner Name :	N/R
Owner Address :	N/A
Operator Name :	INACTIVE PER UNDELIVER. SURVEY
Operator Address :	11-28-94, N/A
Latitude :	33.786476
Longitude :	-118.209147

Facility Name :	JNC TRANSPORTATION
Facility Address :	1319 W GAYLORD STREET, LONG BEACH, CA 90813
County :	LOS ANGELES

EPA ID :	CAD982478596
Status :	Inactive
Category :	FEDERAL
Type :	PERMANENT
Facility Type :	N/R
Mailing Address :	PO BOX 3142, TERMINAL ISLAND, CA 907310000
Owner Name :	N/R
Owner Address :	N/A
Operator Name :	UNDELIVERABLE 1996 FEE BILL
Operator Address :	N/A
Latitude :	33.786533
Longitude :	-118.209407

RCRA_NONGEN

Facility Name :	JNC TRANSPORTATION
Facility Address :	1319 W GAYLORD STREET, LONG BEACH, CA 90813
County :	LOS ANGELES

Date Form Received by Agency :	1988-06-20
EPA ID :	CAD982478596
Mailing Address :	PO BOX 3142, TERMINAL ISLAND, CA 90731
Contact :	ENVIRONMENTAL MANAGER
Contact Address :	1319 W GAYLORD STREET, LONG BEACH, CA 90813
Contact Country :	US
Contact Telephone :	213-432-3473
Contact Email :	N/R
EPA Region :	09
Land Type :	Other land type
Source Type :	Notification
Classification :	Not a generator, verified
Description :	Not a generator, verified
Last Date in Agency List :	2021-09-03

Map Id: O118
Direction: SE
Distance: 0.134 mi., 709 ft.
Elevation: 11 ft.
Relative: Lower

Site Name : JNC TRANSPORTATION | GARDUN PAINT SERVICE | EUGENES AUTO & TRUCK REPAIRS
1319 W GAYLORD STREET | 1319 GAYLORD ST
LONG BEACH, CA 90813

Database(s) : [ECHO, FRS, HAZNET - CA, HWG - CA, RCRA_NONGEN] ***(cont.)***

Envirosite ID: 40994956
EPA ID: CAL000363713

RCRA_NONGEN ***(cont.)***

Owner/Operator Summary

Owner/Operator Name :	JAMES CASS
Owner/Operator Address :	NOT REQUIRED, NOT REQUIRED, ME 99999
Owner/Operator Country :	N/R
Owner/Operator Telephone :	415-555-1212
Owner/Operator Email :	N/R
Owner/Operator Fax :	N/R
Legal Status :	Private
Owner/Operator Type :	Owner
Owner/Operator Start Date :	N/R
Owner/Operator End Date :	N/R

Owner/Operator Name :	NOT REQUIRED
Owner/Operator Address :	NOT REQUIRED, NOT REQUIRED, ME 99999
Owner/Operator Country :	N/R
Owner/Operator Telephone :	415-555-1212
Owner/Operator Email :	N/R
Owner/Operator Fax :	N/R
Legal Status :	Private
Owner/Operator Type :	Operator
Owner/Operator Start Date :	N/R
Owner/Operator End Date :	N/R

Handler Activities Summary

U.S. Importer of Hazardous Waste :	N
Mixed Waste (Haz. and Radioactive) :	N
Recycler of Hazardous Waste :	N
Transporter of Hazardous Waste :	Y
Treater, Storer or Disposer of HW :	N
Underground Injection Activity :	N
On-site Burner Exemption :	N
Furnace Exemption :	N
Used Oil Fuel Burner :	N
Used Oil Processor :	N
Used Oil Refiner :	N
Used Oil Fuel Marketer to Burner :	N
Used Oil Specification Marketer :	N
Used Oil Transfer Facility :	N
Used Oil Transporter :	N

Notices of Violations Summary

Regulation Violated :	N

Map Id: M119
Direction: WNW
Distance: 0.134 mi., 709 ft.
Elevation: 13 ft.
Relative: Higher

Site Name : LONG BEACH TRAVEL CENTER | MEL ROBERTS SUPER TRUCK STOP | LB TRAVEL CENTER
1666 W PACIFIC COAST HWY
Long Beach | LONG BEACH, CA 90810

Database(s) : [CALEPA SITES - CA, EPA UST, FID UST - CA, UST - CA, UST_CITY OF LONG BEACH - CA]

Envirosite ID: 268816
EPA ID: N/R

CALEPA SITES - CA

Facility Name :	LONG BEACH TRAVEL CENTER
Facility Address :	1666 W PACIFIC COAST HWY, LONG BEACH, 90810
Site ID :	367284
EI ID :	10632370
EI Description :	Chemical Storage Facilities
Latitude :	33.789815
Longitude :	-118.214383
Agency Hyperlink :	Click here for hyperlink provided by the agency.
Last Date in Agency List :	2021-02-13

Site ID :	367284
EI ID :	10632370
EI Description :	Hazardous Waste Generator
Latitude :	33.789815
Longitude :	-118.214383
Agency Hyperlink :	Click here for hyperlink provided by the agency.
Last Date in Agency List :	2021-02-13

Site ID :	367284
EI ID :	10632370
EI Description :	Underground Storage Tank
Latitude :	33.789815
Longitude :	-118.214383
Agency Hyperlink :	Click here for hyperlink provided by the agency.
Last Date in Agency List :	2021-02-13

EPA UST

Facility Name :	LONG BEACH TRAVEL CENTER
Facility Address :	1666 W Pacific Coast Hwy, Long Beach, California 90810
County :	N/R
Facility ID :	CA10632370
Facility Status :	Open UST(s)
Open USTs :	5
Closed USTs :	N/R
Temporarily Out of Service USTs :	N/R
Date of Last Inspection :	N/R
EPA Region :	9
Tribe :	N/R
Facility ID 2 :	N/R
Latitude :	33.7897910895241
Longitude :	-118.214459170618
Last Date in Agency List :	2021-08-27

Map Id: M119
Direction: WNW
Distance: 0.134 mi., 709 ft.
Elevation: 13 ft.
Relative: Higher

Site Name : LONG BEACH TRAVEL CENTER | MEL ROBERTS SUPER TRUCK STOP | LB TRAVEL CENTER
1666 W PACIFIC COAST HWY
Long Beach | LONG BEACH, CA 90810

Database(s) : [CALEPA SITES - CA, EPA UST, FID UST - CA, UST - CA, UST_CITY OF LONG BEACH - CA] ***(cont.)***

Envirosite ID: 268816
EPA ID: N/R

EPA UST ***(cont.)***

Tank Details

Tank ID :	CA10632370-001_A Stand-alone Tank_1
Tank Status :	Open
Installation Date :	1998-04-01
Removal Date :	N/R
Capacity :	8000
Substances :	Premium Unleaded
Tank Wall Type :	Double Wall

Tank ID :	CA10632370-002_A Stand-alone Tank_1
Tank Status :	Open
Installation Date :	1998-04-01
Removal Date :	N/R
Capacity :	10000
Substances :	Regular Unleaded
Tank Wall Type :	Double Wall

Tank ID :	CA10632370-003_A Stand-alone Tank_1
Tank Status :	Open
Installation Date :	1998-04-01
Removal Date :	N/R
Capacity :	10000
Substances :	Regular Unleaded
Tank Wall Type :	Double Wall

Tank ID :	CA10632370-004_A Stand-alone Tank_1
Tank Status :	Open
Installation Date :	1998-04-01
Removal Date :	N/R
Capacity :	15000
Substances :	Diesel
Tank Wall Type :	Double Wall

Tank ID :	CA10632370-005_A Stand-alone Tank_1
Tank Status :	Open
Installation Date :	1998-04-01
Removal Date :	N/R
Capacity :	15000
Substances :	Diesel
Tank Wall Type :	Double Wall

FID UST - CA

Facility Name :	LONG BEACH TRAVEL CENTER
Facility Address :	1666 W Pacific Coast Hwy, Long Beach, 90810
County :	Los Angeles

Map Id: M119
Direction: WNW
Distance: 0.134 mi., 709 ft.
Elevation: 13 ft.
Relative: Higher

Site Name : LONG BEACH TRAVEL CENTER | MEL ROBERTS SUPER TRUCK STOP | LB TRAVEL CENTER
1666 W PACIFIC COAST HWY
Long Beach | LONG BEACH, CA 90810

Database(s) : [CALEPA SITES - CA, EPA UST, FID UST - CA, UST - CA, UST_CITY OF LONG BEACH - CA] ***(cont.)***

Envirosite ID: 268816
EPA ID: N/R

FID UST - CA ***(cont.)***

Facility ID :	N/R
CERSID :	10632370
Permitting Agency :	Long Beach Environmental Heath
Latitude :	33.78938
Longitude :	-118.21478
Last Date in Agency List :	2021-04-08
Facility Name :	MEL ROBERTS SUPER TRUCK STOP
Facility Address :	1666 W PACIFIC COAST HWY, Long Beach, 90810
County :	Los Angeles
Facility ID :	19-060-106
CERSID :	N/R
Permitting Agency :	LONG BEACH, CITY OF
Latitude :	33.78984
Longitude :	-118.21485
Last Date in Agency List :	2018-05-14

UST - CA

Facility Name :	LONG BEACH TRAVEL CENTER
Facility Address :	1666 W Pacific Coast Hwy, Long Beach, 90810
County :	Los Angeles
Facility ID :	N/R
CERS ID :	10632370
Permitting Agency :	Long Beach Environmental Heath
Latitude :	33.78938
Longitude :	-118.21478
Last Date in Agency List :	2021-03-29
Facility Name :	MEL ROBERTS SUPER TRUCK STOP
Facility Address :	1666 W PACIFIC COAST HWY, Long Beach, 90810
County :	Los Angeles
Facility ID :	19-060-106
CERS ID :	N/R
Permitting Agency :	LONG BEACH, CITY OF
Latitude :	33.78984
Longitude :	-118.21485
Last Date in Agency List :	2017-01-13

UST_CITY OF LONG BEACH - CA

Facility Name :	LB Travel Center
Facility Address :	1666 W Pacific Coast

Map Id: M119
Direction: WNW
Distance: 0.134 mi., 709 ft.
Elevation: 13 ft.
Relative: Higher

Site Name : LONG BEACH TRAVEL CENTER | MEL ROBERTS SUPER TRUCK STOP | LB TRAVEL CENTER
1666 W PACIFIC COAST HWY
Long Beach | LONG BEACH, CA 90810

Database(s) : [CALEPA SITES - CA, EPA UST, FID UST - CA, UST - CA, UST_CITY OF LONG BEACH - CA] ***(cont.)***

Envirosite ID: 268816
EPA ID: N/R

UST_CITY OF LONG BEACH - CA ***(cont.)***

Underground Storage Tank(s) :	5
Gas :	Y
Diesel :	Y
Waste :	N/R
Jet A :	N/R
Avgas :	N/R
Oil :	N/R
DGen :	N/R
Other :	N/R
Last Date in Agency List :	2019-12-31

Map Id: M120
Direction: WNW
Distance: 0.134 mi., 709 ft.
Elevation: 13 ft.
Relative: Higher

Site Name : LB Travel Center
1666-1670 W PCH
Long Beach, CA

Database(s) : [UST_CITY OF LONG BEACH - CA]

Envirosite ID: 31079836
EPA ID: N/R

UST_CITY OF LONG BEACH - CA

Facility Name :	LB Travel Center
Facility Address :	1666-1670 W PCH
Underground Storage Tank(s) :	5
Gas :	Y
Diesel :	Y
Waste :	N/R
Jet A :	N/R
Avgas :	N/R
Oil :	N/R
DGen :	N/R
Other :	N/R
Last Date in Agency List :	2020-09-18

Map Id: J121
Direction: E
Distance: 0.137 mi., 723 ft.
Elevation: 11 ft.
Relative: Lower

Site Name : BT EQUIPMENT COMPANY INC
1255 W 17TH ST
LONG BEACH | Long Beach, CA 90813

Database(s) : [CALEPA SITES - CA, CIWQS - CA, DOCKET, ECHO, FRS, HAZNET - CA, HWG - CA, ICIS, INACTIVE PCS, NPDES - CA, PCS ENF, PCS FACILITY, RFR - CA, STORMWATER]

Envirosite ID: 283809
EPA ID: N/R

CALEPA SITES - CA

Facility Name :	B T EQUIPMENT CO INC
Facility Address :	1255 W 17TH ST, LONG BEACH, 90813
Site ID :	374769
EI ID :	10630549
EI Description :	Hazardous Waste Generator
Latitude :	33.788403
Longitude :	-118.208298
Agency Hyperlink :	Click here for hyperlink provided by the agency.
Last Date in Agency List :	2021-08-26

Site ID :	374769
EI ID :	10630549
EI Description :	Chemical Storage Facilities
Latitude :	33.788403
Longitude :	-118.208298
Agency Hyperlink :	Click here for hyperlink provided by the agency.
Last Date in Agency List :	2021-08-26

Facility Name :	BT EQUIPMENT COMPANY INC
Facility Address :	1255 W 17TH ST, LONG BEACH, 90813
Site ID :	527988
EI ID :	212060
EI Description :	Industrial Facility Storm Water
Latitude :	33.788160
Longitude :	-118.208450
Agency Hyperlink :	Click here for hyperlink provided by the agency.
Last Date in Agency List :	2021-08-26

CIWQS - CA

Facility Name :	BT EQUIPMENT COMPANY INC
Facility Address :	1255 W 17TH ST, LONG BEACH, CA 90813
County :	LOS ANGELES
Place ID :	S212060
Agency Name :	BT EQUIPMENT CO
Last Date in Agency List :	2021-09-10

DOCKET

Facility Name :	BT EQUIPMENT COMPANY INC
Facility Address :	1255 W 17TH ST, LONG BEACH, CA 90813

Map Id: J121
Direction: E
Distance: 0.137 mi., 723 ft.
Elevation: 11 ft.
Relative: Lower

Site Name : BT EQUIPMENT COMPANY INC
1255 W 17TH ST
LONG BEACH | Long Beach, CA 90813

Database(s) : [CALEPA SITES - CA, CIWQS - CA, DOCKET, ECHO, FRS, HAZNET - CA, HWG - CA, ICIS, INACTIVE PCS, NPDES - CA, PCS ENF, PCS FACILITY, RFR - CA, STORMWATER] ***(cont.)***

Envirosite ID: 283809
EPA ID: N/R

DOCKET ***(cont.)***

Standard Industrial Classification(SIC) Summary

Enforcement Action Name :	BT EQUIPMENT COMPANY INC
Registry ID :	110070088052
Primary SIC :	5015 - MOTOR VEHICLE PARTS, USED
Primary NAICS :	N/R
Last Date in Agency List :	2018-12-17
Enforcement Action Case Number :	N/R
Activity ID :	N/R
Final Ordr Iss/Final Order Enter Date:	N/R
Final Order Name :	N/R
Settlement FRS ICIS Facility ID :	N/R
Final Order FRS Name :	N/R
SEP Category :	N/R
SEP Description :	N/R

Complaint Summary

Respondent/Defendant Name :	N/R
Named in Complaint :	N/R
Named in Final Order :	N/R

Pollutant Summary

Pollutants (SRS) :	N/R

Violation and Enforcement Action Summary

Court Docket Number :	N/R
Complaint/Proposed Order Actual Date:	N/R
Final Order Issued Actual Date :	N/R
Admin EA Closed Actual Date :	10/06/2017
Enforcement Action Name :	N/R
Enforcement Action Resolution :	N/R
Violation Type :	N/R

Map Id: J121
Direction: E
Distance: 0.137 mi., 723 ft.
Elevation: 11 ft.
Relative: Lower

Site Name : BT EQUIPMENT COMPANY INC
1255 W 17TH ST
LONG BEACH | Long Beach, CA 90813

Database(s) : [CALEPA SITES - CA, CIWQS - CA, DOCKET, ECHO, FRS, HAZNET - CA, HWG - CA, ICIS, INACTIVE PCS, NPDES - CA, PCS ENF, PCS FACILITY, RFR - CA, STORMWATER] ***(cont.)***

Envirosite ID: 283809
EPA ID: N/R

DOCKET ***(cont.)***

Statute Code :	CWA
Law Section Code :	OTHER
Law Section Description :	Violations not covered elsewhere

Violation Penalties and Compliance Summary

Compliance Action Cost :	N/R
EPA Penalty Assessed Amount :	N/R
Cost Recovery Required :	N/R
Cost of SEP :	N/R
Cost of Complying Actions :	N/R

ECHO

Facility Name :	BT EQUIPMENT COMPANY INC
Facility Address :	1255 W 17TH ST, LONG BEACH, CA 90813
County :	LOS ANGELES COUNTY
Last Inspection Date :	2018-07-19
Registry ID :	110070088052
FIPS Code :	06037
EPA Region :	09
Inspection Count :	1
Last Inspection Days :	1123
Informal Count :	4
Last Informal Action Date :	2021-01-26
Formal Action Count :	0
Last Formal Action Date :	N/R
Total Penalties :	0
Penalty Count :	N/R
Last Penalty Date :	N/R
Last Penalty Amount :	N/R
QTRS IN NC :	12
Programs IN SNC :	0
Current Compliance Status :	Violation Identified
Three-Year Compliance Status :	VVVVVVVVVVVV
Collection Method :	N/R
Reference Point :	N/R
Accuracy Meters :	17531
Derived Tribes :	N/R
Derived HUC :	18070105
Derived WBD :	180701050402
Derived STCTY FIPS :	06037
Derived Zip :	90813
Derived CD113 :	47
Derived CB2010 :	060375755001002
MYRTK Universe :	NNN
NPDES IDs :	CAZ189416
CWA Permit Types :	Minor
CWA Compliance Tracking :	On
CWA NAICS :	N/R

Map Id: J121
Direction: E
Distance: 0.137 mi., 723 ft.
Elevation: 11 ft.
Relative: Lower

Site Name : BT EQUIPMENT COMPANY INC
1255 W 17TH ST
LONG BEACH | Long Beach, CA 90813

Database(s) : [CALEPA SITES - CA, CIWQS - CA, DOCKET, ECHO, FRS, HAZNET - CA, HWG - CA, ICIS, INACTIVE PCS, NPDES - CA, PCS ENF, PCS FACILITY, RFR - CA, STORMWATER] ***(cont.)***

Envirosite ID: 283809
EPA ID: N/R

ECHO ***(cont.)***

CWA SICS :	5015
CWA Inspection Count :	1
CWA Last Inspection Days :	1122
CWA Informal Count :	4
CWA Formal Action Count :	N/R
CWA Last Formal Action Date :	N/R
CWA Penalties :	N/R
CWA Last Penalty Date :	N/R
CWA Last Penalty Amount :	N/R
CWA Quarters IN NC :	12
CWA Current Compliance Status :	Violation Identified
CWA Current SNC Flag :	N
CWA 13 Quarters Compliance Status :	VVVVVVVVVVVVV
CWA 13 Quarters Effluent Exceedances:	N/R
CWA Three-Year QNCR Codes :	N/R
DFR URL :	Click here for hyperlink provided by the agency.
Facility SIC :	5015
Facility NAICS :	N/R
Facility Last Inspection EPA Date :	N/R
Facility Last Inspection State Date :	2018-07-19
Facility Last Formal Act EPA Date :	N/R
Facility Last Formal Act State Date :	N/R
Facility Last Informal Act EPA Date :	N/R
Facility Last Informal Act State Date:	2021-01-26
Facility Federal Agency :	N/R
TRI Reporter :	N/R
Facility Imp Water Flag :	Y
Current SNC Flag :	N
Indian County Flag :	N
Federal Flag :	N/R
US Mexico Border Flag :	N
Chesapeak Bay Flag :	N/R
AIR Flag :	N
NPDES Flag :	Y
SDWIS Flag :	N
RCRA Flag :	N
TRI Flag :	N
GHG Flag :	N
Major Flag :	N/R
Active Flag :	Y
NAA Flag :	Y
Latitude :	33.78816
Longitude :	-118.20845
Last Date in Agency List :	2021-08-20

FRS

Facility Name :	BT EQUIPMENT COMPANY INC
Facility Address :	1255 W 17TH ST, LONG BEACH, CA 90813
County :	LOS ANGELES COUNTY

Map Id: J121
Direction: E
Distance: 0.137 mi., 723 ft.
Elevation: 11 ft.
Relative: Lower

Site Name : BT EQUIPMENT COMPANY INC
1255 W 17TH ST
LONG BEACH | Long Beach, CA 90813

Database(s) : [CALEPA SITES - CA, CIWQS - CA, DOCKET, ECHO, FRS, HAZNET - CA, HWG - CA, ICIS, INACTIVE PCS, NPDES - CA, PCS ENF, PCS FACILITY, RFR - CA, STORMWATER] ***(cont.)***

Envirosite ID: 283809
EPA ID: N/R

FRS ***(cont.)***

Site Details

Registry ID :	110070088052
FRS Facility URL :	Click here for hyperlink provided by the agency.
Last Date in Agency List :	2021-07-17

Source Description

Source Description :

The NPDES module of the Compliance Information System (ICIS) tracks surface water permits issued under the Clean Water Act. Under NPDES, all facilities that discharge pollutants from any point source into waters of the United States are required to obtain a permit. The permit will likely contain limits on what can be discharged, impose monitoring and reporting requirements, and include other provisions to ensure that the discharge does not adversely affect water quality.

FRS Environmental Interest

Source and System ID :	ICIS - CAZ189416

HAZNET - CA

Facility Name :	BT EQUIPMENT COMPANY INC
Facility Address :	1255 W 17TH ST, LONG BEACH, CA 90813
County :	LOS ANGELES

Site Details

Generator EPA ID :	CAD000036558
Active :	Active
Category :	FEDERAL
Facility Types :	N/R
Type :	PERMANENT
Contact Name :	N/R
Contact Phone :	N/R
Facility Mailing Address :	1250 W 17TH ST, LONG BEACH, CA 90813
Latitude :	33.78822423
Longitude :	-118.20850002
Agency Hyperlink :	Click here for hyperlink provided by the agency.
Last Date in Agency List :	2021-07-08

Waste Generator Details

State Waste :
2017: 352 - Other organic solids, 0.2075 tons to CAD982444481
2013: 221 - Waste oil and mixed oil, 0.627 tons to AZR000509950
2013: 352 - Other organic solids, 2.3 tons to CAD982444481
2012: 352 - Other organic solids, 0.2 tons to CAD982444481
2011: 352 - Other organic solids, 0.275 tons to CAD982444481

Map Id: J121
Direction: E
Distance: 0.137 mi., 723 ft.
Elevation: 11 ft.
Relative: Lower

Site Name : BT EQUIPMENT COMPANY INC
1255 W 17TH ST
LONG BEACH | Long Beach, CA 90813

Database(s) : [CALEPA SITES - CA, CIWQS - CA, DOCKET, ECHO, FRS, HAZNET - CA, HWG - CA, ICIS, INACTIVE PCS, NPDES - CA, PCS ENF, PCS FACILITY, RFR - CA, STORMWATER] ***(cont.)***

Envirosite ID: 283809
EPA ID: N/R

HAZNET - CA ***(cont.)***

2010: 352 - Other organic solids, 0.1125 tons to CAD982444481
2010: 352 - Other organic solids, 0.175 tons to CAD981696420
2009: 352 - Other organic solids, 0.275 tons to CAD982444481
2008: 352 - Other organic solids, 0.225 tons to CAD982444481
2007: 221 - Waste oil and mixed oil, 0.418 tons to CAD099452708
2007: 352 - Other organic solids, 0.55 tons to CAD982444481
2006: 352 - Other organic solids, 0.25 tons to CAD982444481
2006: 352 - Other organic solids, 0.9 tons to CAD982444481
2005: 352 - Other organic solids, 0.45 tons to CAD982444481
2004: 352 - Other organic solids, 2.5 tons to CAD982444481
2004: 352 - Other organic solids, 0.9 tons to CAD982444481
2003: 352 - Other organic solids, 1.65 tons to CAD982444481
2002: 352 - Other organic solids, 0.45 tons to CAD982444481
2001: 352 - Other organic solids, 2.85 tons to CAD982444481
2000: 221 - Waste oil and mixed oil, 1.33 tons to CAD099452708
2000: 352 - Other organic solids, 0.4 tons to CAD982444481
1999: 221 - Waste oil and mixed oil, 1.976 tons to CAD099452708
1998: 352 - Other organic solids, 1.4 tons to CAD028409019
1997: 352 - Other organic solids, 0.45 tons to CAD028409019
1996: 352 - Other organic solids, 1.25 tons to CAD028409019
1995: 352 - Other organic solids, 0.45 tons to CAD028409019
1994: 611 - Contaminated soil from site clean-up, 5.53 tons to CAD028409019

HWG - CA

Facility Name :	BT EQUIPMENT COMPANY INC
Facility Address :	1255 W 17TH ST, LONG BEACH, CA 90813
County :	LOS ANGELES
EPA ID :	CAD000036558
Status :	Active
Category :	FEDERAL
Type :	PERMANENT
Facility Type :	N/R
Mailing Address :	1250 W 17TH ST, LONG BEACH, CA 90813
Owner Name :	BT EQUIPMENT COMPANY INC
Owner Address :	1250 W 17TH ST, LONG BEACH, CA 90813
Operator Name :	STEVE BERNS
Operator Address :	1250 W 17TH ST, LONG BEACH, CA 90813
Latitude :	33.78816
Longitude :	-118.208455

ICIS

Facility Name :	BT EQUIPMENT COMPANY INC
Facility Address :	1255 W 17TH ST, LONG BEACH, CA 90813

Map Id: J121
Direction: E
Distance: 0.137 mi., 723 ft.
Elevation: 11 ft.
Relative: Lower

Site Name : BT EQUIPMENT COMPANY INC
1255 W 17TH ST
LONG BEACH | Long Beach, CA 90813

Database(s) : [CALEPA SITES - CA, CIWQS - CA, DOCKET, ECHO, FRS, HAZNET - CA, HWG - CA, ICIS, INACTIVE PCS, NPDES - CA, PCS ENF, PCS FACILITY, RFR - CA, STORMWATER] ***(cont.)***

Envirosite ID: 283809
EPA ID: N/R

ICIS ***(cont.)***

Site Details

NPDES ID :	CAZ189416
ICIS Facility Interest ID :	3600723524
Facility UIN :	110070088052
Facility Type Code :	Privately Owned Facility
Impaired Waters :	303(D) Listed
Latitude :	33.78816
Longitude :	-118.20845
Last Date in Agency List :	2021-08-17

Facility NAICS

NAICS Code :	N/R
NAICS Description :	N/R

Facility SIC

SIC Code :	5015
SIC Description :	Motor Vehicle Parts, Used

INACTIVE PCS

Issue Date :	2015-07-01
Original Issue Date :	2015-07-01
Effective Date :	2015-07-01
Expiration Date :	2020-06-30
Retirement Date :	N/R
Termination Date :	N/R
Issuing Agency :	CA Waterboards
Agency Type :	State
Activity ID :	3601102880
External Permit Number :	CAZ189416
Facility Type Indicator :	NON-POTW
Permit Type :	General Permit Covered Facility-NPDES)
Major Minor Status :	N
Permit Status :	Expired
Total Design Flow Number :	N/R
Actual Average Flow Number :	N/R
State Water Body :	N/R
State Water Body Name :	N/R
Permit Name :	BT Equipment Co
Permit Comp Status :	Y
RNC Tracking :	Y
Master External Permit Number :	CAS000001
TMDL Interface :	N/R
EDMR Authorization :	N
Pretreatment Indicator :	N/R
Last Date in Agency List :	2021-08-19

Map Id: J121
Direction: E
Distance: 0.137 mi., 723 ft.
Elevation: 11 ft.
Relative: Lower

Site Name : BT EQUIPMENT COMPANY INC
1255 W 17TH ST
LONG BEACH | Long Beach, CA 90813

Database(s) : [CALEPA SITES - CA, CIWQS - CA, DOCKET, ECHO, FRS, HAZNET - CA, HWG - CA, ICIS, INACTIVE PCS, NPDES - CA, PCS ENF, PCS FACILITY, RFR - CA, STORMWATER] ***(cont.)***

Envirosite ID: 283809
EPA ID: N/R

NPDES - CA

Facility Name :	BT EQUIPMENT COMPANY INC
Facility Address :	1255 W 17th St, Long Beach, 90813
County :	Los Angeles
Effective Date :	1992-04-07
Adoption Date :	N/R
Expiration Date :	N/R
Termination Date :	N/R
Order Number :	97-03-DWQ
NPDES Number :	CAS000001
WDID :	4 19I004736
RM Status :	Active
Reg Meas ID :	189416
Reg Meas Type :	Enrollee
Program :	Industrial
Facility Place ID :	N/R
Region Code :	4
Discharger ID :	0
Discharger :	BT Equipment Co
Discharger Address :	1250 W 17th St, Long Beach, California 90813
Last Date in Agency List :	2021-09-03

PCS ENF

Site Details

NPDES ID :	CAZ189416
Last Date in Agency List :	2021-08-17

Formal Enforcement Actions

Settlement Entered Date :	N/R
ENF Identifier :	N/R
Activity ID :	N/R
Activity Type :	N/R
ENF Type :	N/R
Agency :	N/R
Fed Penalty Assessed Amount :	N/R
State Local Penalty Amount :	N/R

Informal Enforcement Actions

Achieved Date :	11/06/2020
Registry ID :	110070088052
ENF Identifier :	CA-ZIEA438630
Activity ID :	3602330934
Activity Type :	Administrative - Informal
ENF Type :	Notice of Noncompliance Issued
Agency :	State

Map Id: J121
Direction: E
Distance: 0.137 mi., 723 ft.
Elevation: 11 ft.
Relative: Lower

Site Name : BT EQUIPMENT COMPANY INC
1255 W 17TH ST
LONG BEACH | Long Beach, CA 90813

Database(s) : [CALEPA SITES - CA, CIWQS - CA, DOCKET, ECHO, FRS, HAZNET - CA, HWG - CA, ICIS, INACTIVE PCS, NPDES - CA, PCS ENF, PCS FACILITY, RFR - CA, STORMWATER] ***(cont.)***

Envirosite ID: 283809
EPA ID: N/R

PCS ENF ***(cont.)***

Achieved Date :	10/06/2017
Registry ID :	110070088052
ENF Identifier :	CA-ZIEA427682
Activity ID :	3601264562
Activity Type :	Administrative - Informal
ENF Type :	Notice of Violation
Agency :	State

Achieved Date :	09/04/2020
Registry ID :	110070088052
ENF Identifier :	CA-ZIEA437344
Activity ID :	3602283278
Activity Type :	Administrative - Informal
ENF Type :	Notice of Violation
Agency :	State

Achieved Date :	01/26/2021
Registry ID :	110070088052
ENF Identifier :	CA-ZIEA439755
Activity ID :	3602394349
Activity Type :	Administrative - Informal
ENF Type :	Notice of Violation
Agency :	State

PCS FACILITY

Issue Date :	2015-07-01
Original Issue Date :	2015-07-01
Effective Date :	2015-07-01
Expiration Date :	2020-06-30
Retirement Date :	N/R
Termination Date :	N/R
Issuing Agency :	CA Waterboards
Agency Type :	State
Activity ID :	3601102880
External Permit Number :	CAZ189416
Facility Type Indicator :	NON-POTW
Permit Type :	General Permit Covered Facility-NPDES)
Major Minor Status :	N
Permit Status :	Effective
Total Design Flow Number :	N/R
Actual Average Flow Number :	N/R
State Water Body :	N/R
State Water Body Name :	N/R
Permit Name :	BT Equipment Co
Permit Comp Status :	Y
RNC Tracking :	Y
Master External Permit Number :	CAS000001
TMDL Interface :	N/R
EDMR Authorization :	N
Pretreatment Indicator :	N/R

Map Id: J121
Direction: E
Distance: 0.137 mi., 723 ft.
Elevation: 11 ft.
Relative: Lower

Site Name : BT EQUIPMENT COMPANY INC
1255 W 17TH ST
LONG BEACH | Long Beach, CA 90813

Database(s) : [CALEPA SITES - CA, CIWQS - CA, DOCKET, ECHO, FRS, HAZNET - CA, HWG - CA, ICIS, INACTIVE PCS, NPDES - CA, PCS ENF, PCS FACILITY, RFR - CA, STORMWATER] ***(cont.)***

Envirosite ID: 283809
EPA ID: N/R

PCS FACILITY ***(cont.)***

Last Date in Agency List :	2020-02-11

RFR - CA

Facility Name :	BT EQUIPMENT COMPANY INC
Facility Address :	1255 W 17th St, Long Beach, CA 90813
County :	Los Angeles
Effective Date :	1992-04-07
Adoption Date :	N/R
Termination Date :	N/R
Expiration/Review Date :	N/R
NPDES Number :	CAS000001
Order Number :	2014-0057-DWQ
WDID :	4 19I004736
SIC/NAICS :	5015
Program :	INDSTW
Regulatory Measure Status :	Active
Regulatory Measure Type :	Storm water industrial
Place/Project Type :	Industrial - Motor Vehicle Parts, Used
Region :	4
Design Flow :	N/R
Major/Minor :	N/R
Complexity :	N/R
TTWQ :	N/R
Number of Enforcement Actions within Five Years:	4
Number of Violations within Five Years:	4
Agency :	BT Equipment Co
Agency Address :	1250 W 17th St, Long Beach, CA 90813
Latitude :	33.78816
Longitude :	-118.20845
Last Date in Agency List :	2021-07-24

STORMWATER

Facility Name :	BT EQUIPMENT COMPANY INC
Facility Address :	1255 W 17TH ST, LONG BEACH, CA 90813
NPDES ID :	CAZ189416
Permittee Name :	BT Equipment Co
Permit Status :	Expired
Permit Issuing Name :	State
Issued Date :	2015-07-01
Termination Date :	N/R
Effective Date :	2015-07-01 2020-06-30
EPA Region :	09
SIC Code :	5015
NAICS Code :	N/R

Map Id: J121
Direction: E
Distance: 0.137 mi., 723 ft.
Elevation: 11 ft.
Relative: Lower

Site Name : BT EQUIPMENT COMPANY INC
1255 W 17TH ST
LONG BEACH | Long Beach, CA 90813

Database(s) : [CALEPA SITES - CA, CIWQS - CA, DOCKET, ECHO, FRS, HAZNET - CA, HWG - CA, ICIS, INACTIVE PCS, NPDES - CA, PCS ENF, PCS FACILITY, RFR - CA, STORMWATER] ***(cont.)***

Envirosite ID: 283809
EPA ID: N/R

STORMWATER ***(cont.)***

EJ Indexes Above 80th Percentile :	Y
Significant Noncompliance Status :	N/R
Quarters with Noncompliance :	12
Industrial Stormwater Formal Enforcement Actions:	4
Facility Map Flag :	Y
DRF URL :	Click here for hyperlink provided by the agency.
Latitude :	33.78816
Longitude :	-118.20845
Last Date in Agency List :	2021-09-24

Map Id: K122
Direction: WSW
Distance: 0.137 mi., 724 ft.
Elevation: 10 ft.
Relative: Lower

Site Name : CROSBY & OVERTON,INC.EQUIPMENT | CROSBY & OVERTONNAINC.EQUIPMENT
1640 016TH ST W
LONG BEACH, CA 90813

Database(s) : [CALEPA SITES - CA, EPA LUST, FRS, LUST REG 4 - CA]

Envirosite ID: 323002
EPA ID: N/R

CALEPA SITES - CA

Facility Name :	CROSBY & OVERTON,INC.EQUIPMENT
Facility Address :	1640 016TH ST W, LONG BEACH, 90813
Site ID :	219852
EI ID :	T0603701949
EI Description :	Leaking Underground Storage Tank Cleanup Site
Latitude :	33.787089
Longitude :	-118.214461
Agency Hyperlink :	Click here for hyperlink provided by the agency.
Last Date in Agency List :	2021-08-26

EPA LUST

Facility Name :	CROSBY & OVERTON,INC.EQUIPMENT
Facility Address :	1640 016TH ST W, LONG BEACH, California 90813
County :	N/R
Facility ID :	N/R
LUST ID :	CAT0603701949
Reported Date :	N/R
Status :	No Further Action
Substance :	N/R

Map Id: K122
Direction: WSW
Distance: 0.137 mi., 724 ft.
Elevation: 10 ft.
Relative: Lower

Site Name : CROSBY & OVERTON,INC.EQUIPMENT | CROSBY & OVERTONNAINC.EQUIPMENT
1640 016TH ST W
LONG BEACH, CA 90813

Database(s) : [CALEPA SITES - CA, EPA LUST, FRS, LUST REG 4 - CA] ***(cont.)***

Envirosite ID: 323002
EPA ID: N/R

EPA LUST ***(cont.)***

Closed With Residual Contamination (Tribal Only):	N/R
NFA_Letter (Tribal Only) :	N/R
Tribe (Tribal Only) :	N/R
EPA Region :	9
Estimated Population within 1500ft :	N/R
Estimated Private Domestic Wells within 1500ft:	N/R
Within Source Water Protection Area (SPA):	N/R
SPA Public Water System and Facility ID:	N/R
SPA Water Type :	N/R
SPA Facility Type :	N/R
SPA HUC12 :	N/R
Within Groundwater Wellhead Protection Area (WHPA):	N/R
WHPA Public Water System and Facility ID:	N/R
WHPA Water Type :	N/R
WHPA Facility Type :	N/R
WHPA HUC12 :	N/R
Within Estimated 100-year Floodplain:	N/R
Latitude :	33.78247
Longitude :	-118.19222
Last Date in Agency List :	2021-08-27

FRS

Facility Name :	CROSBY & OVERTONNAINC.EQUIPMENT
Facility Address :	1640 016TH ST W, LONG BEACH, CA 90813
County :	LOS ANGELES

Site Details

Registry ID :	110066813005
FRS Facility URL :	Click here for hyperlink provided by the agency.
Last Date in Agency List :	2021-07-17

Source Description

Source Description :

The California Environmental Protection Agency (CalEPA) has recently implemented a new data warehouse system (nSite). This data warehouse combines and merges facility and site information from five different systems managed within CalEPA. The five systems are: California Environmental Reporting System (CERS), EnviroStor, GeoTracker, California Integrated Water Quality System (CIWQS), and Toxic Release Inventory (TRI).

FRS Environmental Interest

Source and System ID :	CA-ENVIROVIEW - 219852

Map Id: K122
Direction: WSW
Distance: 0.137 mi., 724 ft.
Elevation: 10 ft.
Relative: Lower

Site Name : CROSBY & OVERTON,INC.EQUIPMENT | CROSBY & OVERTONNAINC.EQUIPMENT
1640 016TH ST W
LONG BEACH, CA 90813

Database(s) : [CALEPA SITES - CA, EPA LUST, FRS, LUST REG 4 - CA] ***(cont.)***

Envirosite ID: 323002
EPA ID: N/R

LUST REG 4 - CA

Facility Name :	CROSBY & OVERTON,INC.EQUIPMENT
Facility Address :	1640 016TH ST W, LONG BEACH, CA 90813
County :	Los Angeles

Site Details

Status Date :	1996-08-29
Status :	Completed - Case Closed
Begin Date :	1986-01-01
Global ID :	T0603701949
Region :	REGION 4
Site History :	N/R
RB Case Number :	908130352
Potential Media Affected :	Aquifer used for drinking water supply
Potential Contaminants of Concern :	Gasoline
Local Agency :	LONG BEACH, CITY OF
Local Case Number :	N/R
Lead Agency :	LOS ANGELES RWQCB (REGION 4)
File Location :	N/R
CUF Case :	NO
Caseworker :	YR
Case Type :	LUST Cleanup Site
How Discovered :	N/R
How Discovered Description :	N/R
Stop Method :	N/R
Stop Description :	N/R
Calwater Watershed Name :	Los Angeles River - Los Angeles (412.10)
DWR Groundwater Subbasin Name :	Coastal Plain Of Los Angeles - West Coast (4-011.03)
Disadvantaged Community :	N/R
Latitude :	33.787089
Longitude :	-118.214462
Agency URL :	Click here for hyperlink provided by the agency.
Last Date in Agency List :	2021-09-08

Contacts Summary

Global ID :	T0603701949
Contact Name :	CARMEN PIRO
Contact Type :	Local Agency Caseworker
Organization Name :	LONG BEACH, CITY OF
Address :	2525 GRAND AVE.
City :	LONG BEACH
Phone Number :	5625704137
Email :	carmen.piro@longbeach.gov

Global ID :	T0603701949
Contact Name :	YUE RONG
Contact Type :	Regional Board Caseworker
Organization Name :	LOS ANGELES RWQCB (REGION 4)
Address :	320 W. 4TH ST., SUITE 200
City :	Los Angeles
Phone Number :	N/R

Map Id: K122
Direction: WSW
Distance: 0.137 mi., 724 ft.
Elevation: 10 ft.
Relative: Lower

Site Name : CROSBY & OVERTON,INC.EQUIPMENT | CROSBY & OVERTONNAINC.EQUIPMENT
1640 016TH ST W
LONG BEACH, CA 90813

Database(s) : [CALEPA SITES - CA, EPA LUST, FRS, LUST REG 4 - CA] ***(cont.)***

Envirosite ID: 323002
EPA ID: N/R

LUST REG 4 - CA ***(cont.)***

Email : yrong@waterboards.ca.gov

Regulatory Activities
Date : 1986-11-14
Global ID : T0603701949
Action Type : Other
Action : Leak Reported

Date : 1986-01-01
Global ID : T0603701949
Action Type : Other
Action : Leak Discovery

Status History
Status Date : 1996-08-29
Global ID : T0603701949
Status : Completed - Case Closed

Status Date : 1993-03-19
Global ID : T0603701949
Status : Open - Remediation

Status Date : 1986-01-01
Global ID : T0603701949
Status : Open - Case Begin Date

Map Id: M123
Direction: WNW
Distance: 0.137 mi., 726 ft.
Elevation: 13 ft.
Relative: Higher

Site Name : LONG BEACH TRAVEL CENTER | APRO LLC DBA UNITED PACIFIC LONG BEACH TRAVEL CENTER | LB TRAVEL CENTER
1670 W PACIFIC COAST HWY | 1666 TO 1670 W PACIFIC COAST HWY
LONG BEACH | Long Beach, CA 90810

Database(s) : [CALEPA SITES - CA, ECHO, FID UST - CA, FRS, HAZNET - CA, HWG - CA, MANIFEST EPA, RCRA_NONGEN, UST - CA, UST_CITY OF LONG BEACH - CA]

Envirosite ID: 856794
EPA ID: CAC000584936

CALEPA SITES - CA

Facility Name : LONG BEACH TRAVEL CENTER

Map Id: M123
Direction: WNW
Distance: 0.137 mi., 726 ft.
Elevation: 13 ft.
Relative: Higher

Site Name : LONG BEACH TRAVEL CENTER | APRO LLC DBA UNITED PACIFIC LONG BEACH TRAVEL CENTER | LB TRAVEL CENTER
1670 W PACIFIC COAST HWY | 1666 TO 1670 W PACIFIC COAST HWY
LONG BEACH | Long Beach, CA 90810

Database(s) : [CALEPA SITES - CA, ECHO, FID UST - CA, FRS, HAZNET - CA, HWG - CA, MANIFEST EPA, RCRA_NONGEN, UST - CA, UST_CITY OF LONG BEACH - CA] ***(cont.)***

Envirosite ID: 856794
EPA ID: CAC000584936

CALEPA SITES - CA ***(cont.)***

Facility Address :	1670 W PACIFIC COAST HWY, LONG BEACH, 90810
Site ID :	367284
EI ID :	10632370
EI Description :	Chemical Storage Facilities
Latitude :	33.789375
Longitude :	-118.214783
Agency Hyperlink :	Click here for hyperlink provided by the agency.
Last Date in Agency List :	2021-08-26
Site ID :	367284
EI ID :	10632370
EI Description :	Hazardous Waste Generator
Latitude :	33.789375
Longitude :	-118.214783
Agency Hyperlink :	Click here for hyperlink provided by the agency.
Last Date in Agency List :	2021-08-26
Site ID :	367284
EI ID :	10632370
EI Description :	Underground Storage Tank
Latitude :	33.789375
Longitude :	-118.214783
Agency Hyperlink :	Click here for hyperlink provided by the agency.
Last Date in Agency List :	2021-08-26

ECHO

Facility Name :	APRO LLC DBA UNITED PACIFIC LONG BEACH TRAVEL CENTER
Facility Address :	1670 W PACIFIC COAST HWY, LONG BEACH, CA 90810
County :	LOS ANGELES
Last Inspection Date :	N/R
Registry ID :	110070798385
FIPS Code :	N/R
EPA Region :	09
Inspection Count :	0
Last Inspection Days :	N/R
Informal Count :	0
Last Informal Action Date :	N/R
Formal Action Count :	0
Last Formal Action Date :	N/R
Total Penalties :	0
Penalty Count :	N/R
Last Penalty Date :	N/R
Last Penalty Amount :	N/R

Map Id: M123
Direction: WNW
Distance: 0.137 mi., 726 ft.
Elevation: 13 ft.
Relative: Higher

Site Name : LONG BEACH TRAVEL CENTER | APRO LLC DBA UNITED PACIFIC LONG BEACH TRAVEL CENTER | LB TRAVEL CENTER
1670 W PACIFIC COAST HWY | 1666 TO 1670 W PACIFIC COAST HWY
LONG BEACH | Long Beach, CA 90810

Database(s) : [CALEPA SITES - CA, ECHO, FID UST - CA, FRS, HAZNET - CA, HWG - CA, MANIFEST EPA, RCRA_NONGEN, UST - CA, UST_CITY OF LONG BEACH - CA] ***(cont.)***

Envirosite ID: 856794
EPA ID: CAC000584936

ECHO ***(cont.)***

QTRS IN NC :	0
Programs IN SNC :	0
Current Compliance Status :	No Violation Identified
Three-Year Compliance Status :	_____
Collection Method :	Zip Code Centroid
Reference Point :	N/R
Accuracy Meters :	10000
Derived Tribes :	N/R
Derived HUC :	N/R
Derived WBD :	N/R
Derived STCTY FIPS :	N/R
Derived Zip :	N/R
Derived CD113 :	N/R
Derived CB2010 :	N/R
MYRTK Universe :	NNN
NPDES IDs :	N/R
CWA Permit Types :	N/R
CWA Compliance Tracking :	N/R
CWA NAICS :	N/R
CWA SICS :	N/R
CWA Inspection Count :	N/R
CWA Last Inspection Days :	N/R
CWA Informal Count :	N/R
CWA Formal Action Count :	N/R
CWA Last Formal Action Date :	N/R
CWA Penalties :	N/R
CWA Last Penalty Date :	N/R
CWA Last Penalty Amount :	N/R
CWA Quarters IN NC :	N/R
CWA Current Compliance Status :	N/R
CWA Current SNC Flag :	N
CWA 13 Quarters Compliance Status :	N/R
CWA 13 Quarters Effluent Exceedances:	N/R
CWA Three-Year QNCR Codes :	N/R
DFR URL :	Click here for hyperlink provided by the agency.
Facility SIC :	N/R
Facility NAICS :	447190 - Other Gasoline Stations
Facility Last Inspection EPA Date :	N/R
Facility Last Inspection State Date :	N/R
Facility Last Formal Act EPA Date :	N/R
Facility Last Formal Act State Date :	N/R
Facility Last Informal Act EPA Date :	N/R
Facility Last Informal Act State Date:	N/R
Facility Federal Agency :	N/R
TRI Reporter :	N/R
Facility Imp Water Flag :	N/R
Current SNC Flag :	N
Indian County Flag :	N
Federal Flag :	N/R
US Mexico Border Flag :	N/R

Map Id: M123
Direction: WNW
Distance: 0.137 mi., 726 ft.
Elevation: 13 ft.
Relative: Higher

Site Name : LONG BEACH TRAVEL CENTER | APRO LLC DBA UNITED PACIFIC LONG BEACH TRAVEL CENTER | LB TRAVEL CENTER
1670 W PACIFIC COAST HWY | 1666 TO 1670 W PACIFIC COAST HWY
LONG BEACH | Long Beach, CA 90810

Database(s) : [CALEPA SITES - CA, ECHO, FID UST - CA, FRS, HAZNET - CA, HWG - CA, MANIFEST EPA, RCRA_NONGEN, UST - CA, UST_CITY OF LONG BEACH - CA] ***(cont.)***

Envirosite ID: 856794
EPA ID: CAC000584936

ECHO ***(cont.)***

Chesapeak Bay Flag :	N/R
AIR Flag :	N
NPDES Flag :	N
SDWIS Flag :	N
RCRA Flag :	Y
TRI Flag :	N
GHG Flag :	N
Major Flag :	N/R
Active Flag :	N/R
NAA Flag :	N
Latitude :	33.82191
Longitude :	-118.223941
Last Date in Agency List :	2021-08-20
Facility Name :	LONG BEACH TRAVEL CENTER
Facility Address :	1670 W PACIFIC COAST HWY, LONG BEACH, CA 90810
County :	LOS ANGELES
Last Inspection Date :	N/R
Registry ID :	110070453164
FIPS Code :	N/R
EPA Region :	09
Inspection Count :	0
Last Inspection Days :	N/R
Informal Count :	0
Last Informal Action Date :	N/R
Formal Action Count :	0
Last Formal Action Date :	N/R
Total Penalties :	0
Penalty Count :	N/R
Last Penalty Date :	N/R
Last Penalty Amount :	N/R
QTRS IN NC :	0
Programs IN SNC :	0
Current Compliance Status :	No Violation Identified
Three-Year Compliance Status :	_____
Collection Method :	Zip Code Centroid
Reference Point :	N/R
Accuracy Meters :	10000
Derived Tribes :	N/R
Derived HUC :	N/R
Derived WBD :	N/R
Derived STCTY FIPS :	N/R
Derived Zip :	N/R
Derived CD113 :	N/R
Derived CB2010 :	N/R
MYRTK Universe :	NNN
NPDES IDs :	N/R

Map Id: M123
Direction: WNW
Distance: 0.137 mi., 726 ft.
Elevation: 13 ft.
Relative: Higher

Site Name : LONG BEACH TRAVEL CENTER | APRO LLC DBA UNITED PACIFIC LONG BEACH TRAVEL CENTER | LB TRAVEL CENTER
1670 W PACIFIC COAST HWY | 1666 TO 1670 W PACIFIC COAST HWY
LONG BEACH | Long Beach, CA 90810

Database(s) : [CALEPA SITES - CA, ECHO, FID UST - CA, FRS, HAZNET - CA, HWG - CA, MANIFEST EPA, RCRA_NONGEN, UST - CA, UST_CITY OF LONG BEACH - CA] ***(cont.)***

Envirosite ID: 856794
EPA ID: CAC000584936

ECHO ***(cont.)***

CWA Permit Types :	N/R
CWA Compliance Tracking :	N/R
CWA NAICS :	N/R
CWA SICS :	N/R
CWA Inspection Count :	N/R
CWA Last Inspection Days :	N/R
CWA Informal Count :	N/R
CWA Formal Action Count :	N/R
CWA Last Formal Action Date :	N/R
CWA Penalties :	N/R
CWA Last Penalty Date :	N/R
CWA Last Penalty Amount :	N/R
CWA Quarters IN NC :	N/R
CWA Current Compliance Status :	N/R
CWA Current SNC Flag :	N
CWA 13 Quarters Compliance Status :	N/R
CWA 13 Quarters Effluent Exceedances:	N/R
CWA Three-Year QNCR Codes :	N/R
DFR URL :	Click here for hyperlink provided by the agency.
Facility SIC :	N/R
Facility NAICS :	44711 - Gasoline Stations with Convenience Stores
Facility Last Inspection EPA Date :	N/R
Facility Last Inspection State Date :	N/R
Facility Last Formal Act EPA Date :	N/R
Facility Last Formal Act State Date :	N/R
Facility Last Informal Act EPA Date :	N/R
Facility Last Informal Act State Date:	N/R
Facility Federal Agency :	N/R
TRI Reporter :	N/R
Facility Imp Water Flag :	N/R
Current SNC Flag :	N
Indian County Flag :	N
Federal Flag :	N/R
US Mexico Border Flag :	N/R
Chesapeak Bay Flag :	N/R
AIR Flag :	N
NPDES Flag :	N
SDWIS Flag :	N
RCRA Flag :	Y
TRI Flag :	N
GHG Flag :	N
Major Flag :	N/R
Active Flag :	Y
NAA Flag :	N
Latitude :	33.82191
Longitude :	-118.223941
Last Date in Agency List :	2021-08-20

Map Id: M123
Direction: WNW
Distance: 0.137 mi., 726 ft.
Elevation: 13 ft.
Relative: Higher

Site Name : LONG BEACH TRAVEL CENTER | APRO LLC DBA UNITED PACIFIC LONG BEACH TRAVEL CENTER | LB TRAVEL CENTER
1670 W PACIFIC COAST HWY | 1666 TO 1670 W PACIFIC COAST HWY
LONG BEACH | Long Beach, CA 90810

Database(s) : [CALEPA SITES - CA, ECHO, FID UST - CA, FRS, HAZNET - CA, HWG - CA, MANIFEST EPA, RCRA_NONGEN, UST - CA, UST_CITY OF LONG BEACH - CA] ***(cont.)***

Envirosite ID: 856794
EPA ID: CAC000584936

FID UST - CA

Facility Name :	LONG BEACH TRAVEL CENTER
Facility Address :	1670 W Pacific Coast Hwy, Long Beach, 90810
County :	Los Angeles
Facility ID :	N/R
CERSID :	10632370
Permitting Agency :	Long Beach Environmental Heath
Latitude :	33.78938
Longitude :	-118.21478
Last Date in Agency List :	2021-09-17

FRS

Facility Name :	APRO LLC DBA UNITED PACIFIC LONG BEACH TRAVEL CENTER
Facility Address :	1670 W PACIFIC COAST HWY, LONG BEACH, CA 90810-0000
County :	LOS ANGELES

Site Details

Registry ID :	110070798385
FRS Facility URL :	Click here for hyperlink provided by the agency.
Last Date in Agency List :	2021-07-17

Source Description

Source Description :

RCRAInfo is EPA's comprehensive information system that supports the Resource Conservation and Recovery Act (RCRA) of 1976 and the Hazardous and Solid Waste Amendments (HSWA) of 1984 through the tracking of events and activities related to facilities that generate, transport, and treat, store, or dispose of hazardous waste. RCRAInfo allows RCRA program staff to track the notification, permit, compliance, and corrective action activities required under RCRA. RCRAInfo also supports generation of the National Hazardous Waste Biennial Report. All generators and treatment, storage, and disposal facilities who handle hazardous waste are required to report to the EPA Administrator at least once every two years to support creation of the Biennial Report.

FRS Environmental Interest

Source and System ID :	RCRAINFO - CAL000453034
Facility Name :	LONG BEACH TRAVEL CENTER
Facility Address :	1670 W PACIFIC COAST HWY, LONG BEACH, CA 90810-0000
County :	LOS ANGELES

Map Id: M123
Direction: WNW
Distance: 0.137 mi., 726 ft.
Elevation: 13 ft.
Relative: Higher

Site Name : LONG BEACH TRAVEL CENTER | APRO LLC DBA UNITED PACIFIC LONG BEACH TRAVEL CENTER | LB TRAVEL CENTER
1670 W PACIFIC COAST HWY | 1666 TO 1670 W PACIFIC COAST HWY
LONG BEACH | Long Beach, CA 90810

Database(s) : [CALEPA SITES - CA, ECHO, FID UST - CA, FRS, HAZNET - CA, HWG - CA, MANIFEST EPA, RCRA_NONGEN, UST - CA, UST_CITY OF LONG BEACH - CA] ***(cont.)***

Envirosite ID: 856794
EPA ID: CAC000584936

FRS ***(cont.)***

Site Details

Registry ID :	110070453164
FRS Facility URL :	Click here for hyperlink provided by the agency.
Last Date in Agency List :	2021-07-17

Source Description

Source Description :

RCRAInfo is EPA's comprehensive information system that supports the Resource Conservation and Recovery Act (RCRA) of 1976 and the Hazardous and Solid Waste Amendments (HSWA) of 1984 through the tracking of events and activities related to facilities that generate, transport, and treat, store, or dispose of hazardous waste. RCRAInfo allows RCRA program staff to track the notification, permit, compliance, and corrective action activities required under RCRA. RCRAInfo also supports generation of the National Hazardous Waste Biennial Report. All generators and treatment, storage, and disposal facilities who handle hazardous waste are required to report to the EPA Administrator at least once every two years to support creation of the Biennial Report.

FRS Environmental Interest

Source and System ID :	RCRAINFO - CAL000256914

HAZNET - CA

Facility Name :	1X MEL ROBERTS ENTERPRISES INC
Facility Address :	1670 W PACIFIC COAST HWY, LONG BEACH, CA 90810
County :	LOS ANGELES

Site Details

Generator EPA ID :	CAC000584936
Active :	Inactive
Category :	STATE
Facility Types :	N/R
Type :	TEMPORARY
Contact Name :	N/R
Contact Phone :	N/R
Facility Mailing Address :	--, LONG BEACH, CA 908100000
Latitude :	33.78979221
Longitude :	-118.21448121
Agency Hyperlink :	Click here for hyperlink provided by the agency.
Last Date in Agency List :	2021-07-08

Facility Name :	APRO LLC DBA UNITED PACIFIC LONG BEACH TRAVEL CENTER
Facility Address :	1670 W PACIFIC COAST HWY, LONG BEACH, CA 90810
County :	LOS ANGELES

Map Id: M123
Direction: WNW
Distance: 0.137 mi., 726 ft.
Elevation: 13 ft.
Relative: Higher

Site Name : LONG BEACH TRAVEL CENTER | APRO LLC DBA UNITED PACIFIC LONG BEACH TRAVEL CENTER | LB TRAVEL CENTER
1670 W PACIFIC COAST HWY | 1666 TO 1670 W PACIFIC COAST HWY
LONG BEACH | Long Beach, CA 90810

Database(s) : [CALEPA SITES - CA, ECHO, FID UST - CA, FRS, HAZNET - CA, HWG - CA, MANIFEST EPA, RCRA_NONGEN, UST - CA, UST_CITY OF LONG BEACH - CA] ***(cont.)***

Envirosite ID: 856794
EPA ID: CAC000584936

HAZNET - CA ***(cont.)***

Site Details

Generator EPA ID :	CAL000453034
Active :	Active
Category :	STATE
Facility Types :	N/R
Type :	PERMANENT
Contact Name :	N/R
Contact Phone :	N/R
Facility Mailing Address :	4130 COVER ST, LONG BEACH, CA 90808
Latitude :	33.78945600
Longitude :	-118.21462650
Agency Hyperlink :	Click here for hyperlink provided by the agency.
Last Date in Agency List :	2021-07-08
Facility Name :	LONG BEACH TRAVEL CENTER
Facility Address :	1670 W PACIFIC COAST HWY, LONG BEACH, CA 90810
County :	LOS ANGELES

Site Details

Generator EPA ID :	CAL000256914
Active :	Inactive
Category :	STATE
Facility Types :	N/R
Type :	PERMANENT
Contact Name :	N/R
Contact Phone :	N/R
Facility Mailing Address :	7900 BEACH BLVD, BUENA PARK, CA 906201939
Latitude :	33.78979221
Longitude :	-118.21448121
Agency Hyperlink :	Click here for hyperlink provided by the agency.
Last Date in Agency List :	2021-07-08

Waste Generator Details

Details for this site have been truncated due to the large number of available details for this site within this dataset. For the complete details for this site, contact your Envirosite account representative for a complimentary site report containing all of the details available.

State Waste :
2019: 352 - Other organic solids, 0.09500 tons to CAD028409019
2019: 241 - Tank bottom waste, 0.68805 tons to CAD028409019
2018: 241 - Tank bottom waste, 0.02085 tons to CAD028409019
2018: 221 - Waste oil and mixed oil, 0.00000 tons to CAD028409019
2018: 352 - Other organic solids, 0.00250 tons to CAD028409019
2017: 241 - Tank bottom waste, 0.22935 tons to CAD028409019
2017: 241 - Tank bottom waste, 0.39615 tons to CAD028409019

Map Id: M123
Direction: WNW
Distance: 0.137 mi., 726 ft.
Elevation: 13 ft.
Relative: Higher

Site Name : LONG BEACH TRAVEL CENTER | APRO LLC DBA UNITED PACIFIC LONG BEACH TRAVEL CENTER | LB TRAVEL CENTER
1670 W PACIFIC COAST HWY | 1666 TO 1670 W PACIFIC COAST HWY
LONG BEACH | Long Beach, CA 90810

Database(s) : [CALEPA SITES - CA, ECHO, FID UST - CA, FRS, HAZNET - CA, HWG - CA, MANIFEST EPA, RCRA_NONGEN, UST - CA, UST_CITY OF LONG BEACH - CA] ***(cont.)***

Envirosite ID: 856794
EPA ID: CAC000584936

HAZNET - CA ***(cont.)***

2016: 241 - Tank bottom waste, 0.60465 tons to CAD028409019
2015: 241 - Tank bottom waste, 0.22935 tons to CAD028409019
2013: 223 - Unspecified oil-containing waste, 7.089 tons to CAD028409019
2013: 352 - Other organic solids, 0.25 tons to CAD028409019
2013: 241 - Tank bottom waste, 0.68805 tons to CAD028409019
2012: 221 - Waste oil and mixed oil, 7.22 tons to CAD028409019
2011: 223 - Unspecified oil-containing waste, 0.15 tons to CAD028409019
2011: 221 - Waste oil and mixed oil, 5.7 tons to CAD028409019
2010: 223 - Unspecified oil-containing waste, 0.6 tons to CAD028409019
2009: 223 - Unspecified oil-containing waste, 0.75 tons to CAD028409019
2008: 223 - Unspecified oil-containing waste, 0.225 tons to CAD028409019
2008: 221 - Waste oil and mixed oil, 11.4 tons to CAD028409019
2007: 223 - Unspecified oil-containing waste, 0.525 tons to CAD028409019
2007: 221 - Waste oil and mixed oil, 47.5 tons to CAD028409019
2006: 221 - Waste oil and mixed oil, 14.06 tons to CAD028409019
2006: 223 - Unspecified oil-containing waste, 0.4 tons to CAD028409019
2006: 223 - Unspecified oil-containing waste, 0.175 tons to CAD028409019
2006: 221 - Waste oil and mixed oil, 22.04 tons to CAD028409019
2005: 352 - Other organic solids, 0.2919 tons to CAD982444481
2005: 223 - Unspecified oil-containing waste, 0.45 tons to CAD982444481
2005: 223 - Unspecified oil-containing waste, 2.15 tons to CAD028409019
2004: 223 - Unspecified oil-containing waste, 0.75 tons to CAD028409019
2003: 223 - Unspecified oil-containing waste, 1.25 tons to CAD028409019

HWG - CA

Facility Name :	1X MEL ROBERTS ENTERPRISES INC
Facility Address :	1670 W PACIFIC COAST HWY, LONG BEACH, CA 90810
County :	LOS ANGELES
EPA ID :	CAC000584936
Status :	Inactive
Category :	STATE
Type :	TEMPORARY
Facility Type :	N/R
Mailing Address :	LONG BEACH, CA 908100000
Owner Name :	MEL ROBERTS
Owner Address :	N/A
Operator Name :	KRIS CHAPPELEAR SALES MNGR

Map Id: M123
Direction: WNW
Distance: 0.137 mi., 726 ft.
Elevation: 13 ft.
Relative: Higher

Site Name : LONG BEACH TRAVEL CENTER | APRO LLC DBA UNITED PACIFIC LONG BEACH TRAVEL CENTER | LB TRAVEL CENTER
1670 W PACIFIC COAST HWY | 1666 TO 1670 W PACIFIC COAST HWY
LONG BEACH | Long Beach, CA 90810

Database(s) : [CALEPA SITES - CA, ECHO, FID UST - CA, FRS, HAZNET - CA, HWG - CA, MANIFEST EPA, RCRA_NONGEN, UST - CA, UST_CITY OF LONG BEACH - CA] ***(cont.)***

Envirosite ID: 856794
EPA ID: CAC000584936

HWG - CA ***(cont.)***

Operator Address :	N/A
Latitude :	33.78984
Longitude :	-118.214963

Facility Name :	APRO LLC DBA UNITED PACIFIC LONG BEACH TRAVEL CENTER
Facility Address :	1670 W PACIFIC COAST HWY, LONG BEACH, CA 90810
County :	LOS ANGELES

EPA ID :	CAL000453034
Status :	Active
Category :	STATE
Type :	PERMANENT
Facility Type :	N/R
Mailing Address :	4130 COVER ST, LONG BEACH, CA 90808
Owner Name :	APRO LLC DBA UNITED PACIFIC
Owner Address :	4130 COVER ST, LONG BEACH, CA 90808
Operator Name :	UMANGDEEP SINGH
Operator Address :	4130COVER ST, LONG BEACH, CA 90808
Latitude :	33.789855
Longitude :	-118.215024

Facility Name :	LONG BEACH TRAVEL CENTER
Facility Address :	1670 W PACIFIC COAST HWY, LONG BEACH, CA 90810
County :	LOS ANGELES

EPA ID :	CAL000256914
Status :	Inactive
Category :	STATE
Type :	PERMANENT
Facility Type :	N/R
Mailing Address :	7900 BEACH BLVD, BUENA PARK, CA 906201939
Owner Name :	LONG BEACH TRAVEL CENTER INC
Owner Address :	7900 BEACH BLVD, BUENA PARK, CA 906201939
Operator Name :	GUS FICKE/OPERATIONS G.M.
Operator Address :	7900 BEACH BLVD, BUENA PARK, CA 90620
Latitude :	33.789855
Longitude :	-118.215024

MANIFEST EPA

Manifest Details

Map Id: M123
Direction: WNW
Distance: 0.137 mi., 726 ft.
Elevation: 13 ft.
Relative: Higher

Site Name : LONG BEACH TRAVEL CENTER | APRO LLC DBA UNITED PACIFIC LONG BEACH TRAVEL CENTER | LB TRAVEL CENTER
1670 W PACIFIC COAST HWY | 1666 TO 1670 W PACIFIC COAST HWY
LONG BEACH | Long Beach, CA 90810

Database(s) : [CALEPA SITES - CA, ECHO, FID UST - CA, FRS, HAZNET - CA, HWG - CA, MANIFEST EPA, RCRA_NONGEN, UST - CA, UST_CITY OF LONG BEACH - CA] ***(cont.)***

Envirosite ID: 856794
EPA ID: CAC000584936

MANIFEST EPA ***(cont.)***

Details for this site have been truncated due to the large number of available details for this site within this dataset. For the complete details for this site, contact your Envirosite account representative for a complimentary site report containing all of the details available.

Manifest Number :	021491359JJK
Shipped Date :	2020-03-04
Updated Date :	2020-04-09
Received Date :	2020-03-12
Status :	Signed
Generator ID :	CAL000256914
Generator Name :	LONG BEACH TRAVEL CENTER
Generator Address :	1670 W PACIFIC COAST HWY, LONG BEACH, CA 90810
Generator Mailing :	7900 BEACH BLVD, BUENA PARK, CA 90620-1939
Generator Contact :	N/R
Destination ID :	CAD028409019
Destination Name :	CROSBY & OVERTON
Destination Mailing :	1630 W. 17TH STREET CA90813 CA037US 1630, LONG BEACH, CA 90813
Destination Address :	1630 W. 17TH STREET, LONG BEACH, CA 90813-0000
Destination Contact :	N/R
Submission Type :	DataImage5Copy
Origin Type :	Web
Manifest Residue :	N
Rejection :	N
Last Date in Agency List :	2021-09-04

Waste Details

Waste Line Number :	1
Is DOT Hazardous :	N
DOT ID Number :	N/R
DOT Information :	N/R
Non Waste Description :	NON RCRA HAZARDOUS WASTE LIQUID
Quantity :	30 Gallons
Quantity Tons, Acute, Non-Acute :	0.12510425, 0, 0.12510425
Quantity Kg, Acute, Non-Acute :	0, 113.47331
Management Method :	H135 - DISCHARGE TO SEWER/POTW OR NPDES
Is EPA Waste :	N
Federal Code :	N/R
State Code :	CA - 241

Manifest Details

Manifest Number :	021491360JJK
Shipped Date :	2020-03-04
Updated Date :	2020-04-07
Received Date :	2020-03-12
Status :	Signed
Generator ID :	CAL000256914

Map Id: M123
Direction: WNW
Distance: 0.137 mi., 726 ft.
Elevation: 13 ft.
Relative: Higher

Site Name : LONG BEACH TRAVEL CENTER | APRO LLC DBA UNITED PACIFIC LONG BEACH TRAVEL CENTER | LB TRAVEL CENTER
1670 W PACIFIC COAST HWY | 1666 TO 1670 W PACIFIC COAST HWY
LONG BEACH | Long Beach, CA 90810

Database(s) : [CALEPA SITES - CA, ECHO, FID UST - CA, FRS, HAZNET - CA, HWG - CA, MANIFEST EPA, RCRA_NONGEN, UST - CA, UST_CITY OF LONG BEACH - CA] ***(cont.)***

Envirosite ID: 856794
EPA ID: CAC000584936

MANIFEST EPA ***(cont.)***

Generator Name :	LONG BEACH TRAVEL CENTER
Generator Address :	1670 W PACIFIC COAST HWY, LONG BEACH, CA 90810
Generator Mailing :	7900 BEACH BLVD, BUENA PARK, CA 90620-1939
Generator Contact :	N/R
Destination ID :	CAD028409019
Destination Name :	CROSBY & OVERTON
Destination Mailing :	1630 W. 17TH STREET CA90813 CA037US 1630, LONG BEACH, CA 90813
Destination Address :	1630 W. 17TH STREET, LONG BEACH, CA 90813-0000
Destination Contact :	N/R
Submission Type :	DataImage5Copy
Origin Type :	Web
Manifest Residue :	N
Rejection :	N
Last Date in Agency List :	2021-09-04

Waste Details

Waste Line Number :	1
Is DOT Hazardous :	N
DOT ID Number :	N/R
DOT Information :	N/R
Non Waste Description :	NON RCRA HAZARDOUS WASTE SOLID
Quantity :	75 Pounds
Quantity Tons, Acute, Non-Acute :	0.0375, 0, 0.0375
Quantity Kg, Acute, Non-Acute :	0, 34.013626
Management Method :	H141 - STORAGE, BULKING AND/OR TRANSFER OFF SITE
Is EPA Waste :	N
Federal Code :	N/R
State Code :	CA - 352

Manifest Details

Manifest Number :	020474147JJK
Shipped Date :	2019-10-09
Updated Date :	2019-11-07
Received Date :	2019-10-16
Status :	Signed
Generator ID :	CAL000256914
Generator Name :	LONG BEACH TRAVEL CENTER
Generator Address :	1670 W PACIFIC COAST HWY, LONG BEACH, CA 90810
Generator Mailing :	7900 BEACH BLVD, BUENA PARK, CA 90620-1939
Generator Contact :	N/R
Destination ID :	CAD028409019
Destination Name :	CROSBY & OVERTON
Destination Mailing :	1630 W. 17TH STREET CA90813 CA037US 1630, LONG BEACH, CA 90813
Destination Address :	1630 W. 17TH STREET, LONG BEACH, CA 90813-0000
Destination Contact :	N/R
Submission Type :	DataImage5Copy

Map Id: M123
Direction: WNW
Distance: 0.137 mi., 726 ft.
Elevation: 13 ft.
Relative: Higher

Site Name : LONG BEACH TRAVEL CENTER | APRO LLC DBA UNITED PACIFIC LONG BEACH TRAVEL CENTER | LB TRAVEL CENTER
1670 W PACIFIC COAST HWY | 1666 TO 1670 W PACIFIC COAST HWY
LONG BEACH | Long Beach, CA 90810

Database(s) : [CALEPA SITES - CA, ECHO, FID UST - CA, FRS, HAZNET - CA, HWG - CA, MANIFEST EPA, RCRA_NONGEN, UST - CA, UST_CITY OF LONG BEACH - CA] ***(cont.)***

Envirosite ID: 856794
EPA ID: CAC000584936

MANIFEST EPA ***(cont.)***

Origin Type :	Web
Manifest Residue :	N
Rejection :	N
Last Date in Agency List :	2021-09-04

Waste Details

Waste Line Number :	1
Is DOT Hazardous :	N
DOT ID Number :	N/R
DOT Information :	N/R
Non Waste Description :	NON RCRA HAZARDOUS WASTE SOLID
Quantity :	40 Pounds
Quantity Tons, Acute, Non-Acute :	0.02, 0, 0.02
Quantity Kg, Acute, Non-Acute :	0, 18.1406
Management Method :	H141 - STORAGE, BULKING AND/OR TRANSFER OFF SITE
Is EPA Waste :	N
Federal Code :	N/R
State Code :	CA - 352

Manifest Details

Manifest Number :	020490678JJK
Shipped Date :	2019-10-09
Updated Date :	2019-10-29
Received Date :	2019-10-16
Status :	Signed
Generator ID :	CAL000256914
Generator Name :	LONG BEACH TRAVEL CENTER
Generator Address :	1670 W PACIFIC COAST HWY, LONG BEACH, CA 90810
Generator Mailing :	7900 BEACH BLVD, BUENA PARK, CA 90620-1939
Generator Contact :	N/R
Destination ID :	CAD028409019
Destination Name :	CROSBY & OVERTON
Destination Mailing :	1630 W. 17TH STREET CA90813 CA037US 1630, LONG BEACH, CA 90813
Destination Address :	1630 W. 17TH STREET, LONG BEACH, CA 90813-0000
Destination Contact :	N/R
Submission Type :	DataImage5Copy
Origin Type :	Web
Manifest Residue :	N
Rejection :	N
Last Date in Agency List :	2021-09-04

Waste Details

Waste Line Number :	1
Is DOT Hazardous :	N

Map Id: M123
Direction: WNW
Distance: 0.137 mi., 726 ft.
Elevation: 13 ft.
Relative: Higher

Site Name : LONG BEACH TRAVEL CENTER | APRO LLC DBA UNITED PACIFIC LONG BEACH TRAVEL CENTER | LB TRAVEL CENTER
1670 W PACIFIC COAST HWY | 1666 TO 1670 W PACIFIC COAST HWY
LONG BEACH | Long Beach, CA 90810

Database(s) : [CALEPA SITES - CA, ECHO, FID UST - CA, FRS, HAZNET - CA, HWG - CA, MANIFEST EPA, RCRA_NONGEN, UST - CA, UST_CITY OF LONG BEACH - CA] ***(cont.)***

Envirosite ID: 856794
EPA ID: CAC000584936

MANIFEST EPA ***(cont.)***

DOT ID Number :	N/R
DOT Information :	N/R
Non Waste Description :	NON RCRA HAZARDOUS WASTE LIQUID
Quantity :	110 Gallons
Quantity Tons, Acute, Non-Acute :	0.4587156, 0, 0.4587156
Quantity Kg, Acute, Non-Acute :	0, 416.06882
Management Method :	H135 - DISCHARGE TO SEWER/POTW OR NPDES
Is EPA Waste :	N
Federal Code :	N/R
State Code :	CA - 241

Manifest Details

Manifest Number :	020473990JJK
Shipped Date :	2019-05-01
Updated Date :	2019-05-24
Received Date :	2019-05-01
Status :	Signed
Generator ID :	CAL000256914
Generator Name :	LONG BEACH TRAVEL CENTER
Generator Address :	1670 W PACIFIC COAST HWY, LONG BEACH, CA 90810
Generator Mailing :	7900 BEACH BLVD, BUENA PARK, CA 90620-1939
Generator Contact :	N/R
Destination ID :	CAD028409019
Destination Name :	CROSBY & OVERTON
Destination Mailing :	1630 W. 17TH STREET CA90813 CA037US 1630, LONG BEACH, CA 90813
Destination Address :	1630 W. 17TH STREET, LONG BEACH, CA 90813-0000
Destination Contact :	N/R
Submission Type :	DataImage5Copy
Origin Type :	Web
Manifest Residue :	N
Rejection :	N
Last Date in Agency List :	2021-09-04

Waste Details

Waste Line Number :	1
Is DOT Hazardous :	N
DOT ID Number :	N/R
DOT Information :	N/R
Non Waste Description :	NON RCRA HAZARDOUS WASTE LIQUID
Quantity :	55 Gallons
Quantity Tons, Acute, Non-Acute :	0.2293578, 0, 0.2293578
Quantity Kg, Acute, Non-Acute :	0, 208.03441
Management Method :	H135 - DISCHARGE TO SEWER/POTW OR NPDES
Is EPA Waste :	N
Federal Code :	N/R
State Code :	CA - 241

Map Id: M123
Direction: WNW
Distance: 0.137 mi., 726 ft.
Elevation: 13 ft.
Relative: Higher

Site Name : LONG BEACH TRAVEL CENTER | APRO LLC DBA UNITED PACIFIC LONG BEACH TRAVEL CENTER | LB TRAVEL CENTER
1670 W PACIFIC COAST HWY | 1666 TO 1670 W PACIFIC COAST HWY
LONG BEACH | Long Beach, CA 90810

Database(s) : [CALEPA SITES - CA, ECHO, FID UST - CA, FRS, HAZNET - CA, HWG - CA, MANIFEST EPA, RCRA_NONGEN, UST - CA, UST_CITY OF LONG BEACH - CA] ***(cont.)***

Envirosite ID: 856794
EPA ID: CAC000584936

RCRA_NONGEN

Facility Name :	APRO LLC DBA UNITED PACIFIC LONG BEACH TRAVEL CENTER
Facility Address :	1670 W PACIFIC COAST HWY, LONG BEACH, CA 90810-0000
County :	LOS ANGELES
Date Form Received by Agency :	2020-02-25
EPA ID :	CAL000453034
Mailing Address :	4130 COVER ST, LONG BEACH, CA 90808
Contact :	TOM ROBINS
Contact Address :	4130 COVER ST, LONG BEACH, CA 90808
Contact Country :	N/R
Contact Telephone :	310-323-3992
Contact Email :	TOM.ROBINS@UNITEDPACIFIC.COM
EPA Region :	09
Land Type :	Not Reported
Source Type :	Implementer
Classification :	Not a generator, verified
Description :	Not a generator, verified
Last Date in Agency List :	2021-09-03

Owner/Operator Summary

Owner/Operator Name :	APRO LLC DBA UNITED PACIFIC
Owner/Operator Address :	4130 COVER ST, LONG BEACH, CA 90808
Owner/Operator Country :	N/R
Owner/Operator Telephone :	310-323-3992
Owner/Operator Email :	N/R
Owner/Operator Fax :	N/R
Legal Status :	Other land type
Owner/Operator Type :	Owner
Owner/Operator Start Date :	N/R
Owner/Operator End Date :	N/R

Owner/Operator Name :	TOM ROBINS
Owner/Operator Address :	4130 COVER ST, LONG BEACH, CA 90808
Owner/Operator Country :	N/R
Owner/Operator Telephone :	310-323-3992
Owner/Operator Email :	N/R
Owner/Operator Fax :	N/R
Legal Status :	Other land type
Owner/Operator Type :	Operator
Owner/Operator Start Date :	N/R
Owner/Operator End Date :	N/R

Map Id: M123
Direction: WNW
Distance: 0.137 mi., 726 ft.
Elevation: 13 ft.
Relative: Higher

Site Name : LONG BEACH TRAVEL CENTER | APRO LLC DBA UNITED PACIFIC LONG BEACH TRAVEL CENTER | LB TRAVEL CENTER
1670 W PACIFIC COAST HWY | 1666 TO 1670 W PACIFIC COAST HWY
LONG BEACH | Long Beach, CA 90810

Database(s) : [CALEPA SITES - CA, ECHO, FID UST - CA, FRS, HAZNET - CA, HWG - CA, MANIFEST EPA, RCRA_NONGEN, UST - CA, UST_CITY OF LONG BEACH - CA] ***(cont.)***

Envirosite ID: 856794
EPA ID: CAC000584936

RCRA_NONGEN ***(cont.)***

Handler Activities Summary

U.S. Importer of Hazardous Waste :	N
Mixed Waste (Haz. and Radioactive) :	N/R
Recycler of Hazardous Waste :	N
Transporter of Hazardous Waste :	N
Treater, Storer or Disposer of HW :	N
Underground Injection Activity :	N
On-site Burner Exemption :	N
Furnace Exemption :	N
Used Oil Fuel Burner :	N
Used Oil Processor :	N
Used Oil Refiner :	N
Used Oil Fuel Marketer to Burner :	N
Used Oil Specification Marketer :	N
Used Oil Transfer Facility :	N
Used Oil Transporter :	N

Notices of Violations Summary

Regulation Violated :	N

Facility Name :	LONG BEACH TRAVEL CENTER
Facility Address :	1670 W PACIFIC COAST HWY, LONG BEACH, CA 90810-0000
County :	LOS ANGELES

Date Form Received by Agency :	2002-08-01
EPA ID :	CAL000256914
Mailing Address :	7900 BEACH BLVD, BUENA PARK, CA 90620-1939
Contact :	GUS FICKE/OPERATIONS G.M.
Contact Address :	7900 BEACH BLVD, BUENA PARK, CA 90620
Contact Country :	N/R
Contact Telephone :	714-670-6580
Contact Email :	GPFICKE@EZIGROUP.COM
EPA Region :	09
Land Type :	Not Reported
Source Type :	Implementer
Classification :	Not a generator, verified
Description :	Not a generator, verified
Last Date in Agency List :	2021-09-03

Owner/Operator Summary

Owner/Operator Name :	GUS FICKE/OPERATIONS G.M.
Owner/Operator Address :	7900 BEACH BLVD, BUENA PARK, CA 90620
Owner/Operator Country :	N/R
Owner/Operator Telephone :	714-670-6580

Map Id: M123
Direction: WNW
Distance: 0.137 mi., 726 ft.
Elevation: 13 ft.
Relative: Higher

Site Name : LONG BEACH TRAVEL CENTER | APRO LLC DBA UNITED PACIFIC LONG BEACH TRAVEL CENTER | LB TRAVEL CENTER
1670 W PACIFIC COAST HWY | 1666 TO 1670 W PACIFIC COAST HWY
LONG BEACH | Long Beach, CA 90810

Database(s) : [CALEPA SITES - CA, ECHO, FID UST - CA, FRS, HAZNET - CA, HWG - CA, MANIFEST EPA, RCRA_NONGEN, UST - CA, UST_CITY OF LONG BEACH - CA] ***(cont.)***

Envirosite ID: 856794
EPA ID: CAC000584936

RCRA_NONGEN ***(cont.)***

Owner/Operator Email :	N/R
Owner/Operator Fax :	N/R
Legal Status :	Other land type
Owner/Operator Type :	Operator
Owner/Operator Start Date :	N/R
Owner/Operator End Date :	N/R

Owner/Operator Name :	LONG BEACH TRAVEL CTR INC
Owner/Operator Address :	7900 BEACH BLVD, BUENA PARK, CA 90620-1939
Owner/Operator Country :	N/R
Owner/Operator Telephone :	714-670-6580
Owner/Operator Email :	N/R
Owner/Operator Fax :	N/R
Legal Status :	Other land type
Owner/Operator Type :	Owner
Owner/Operator Start Date :	N/R
Owner/Operator End Date :	N/R

Handler Activities Summary

U.S. Importer of Hazardous Waste :	N
Mixed Waste (Haz. and Radioactive) :	N
Recycler of Hazardous Waste :	N
Transporter of Hazardous Waste :	N
Treater, Storer or Disposer of HW :	N
Underground Injection Activity :	N
On-site Burner Exemption :	N
Furnace Exemption :	N
Used Oil Fuel Burner :	N
Used Oil Processor :	N
Used Oil Refiner :	N
Used Oil Fuel Marketer to Burner :	N
Used Oil Specification Marketer :	N
Used Oil Transfer Facility :	N
Used Oil Transporter :	N

Notices of Violations Summary

Regulation Violated :	N

UST - CA

Facility Name :	LONG BEACH TRAVEL CENTER
Facility Address :	1670 W Pacific Coast Hwy, Long Beach, 90810
County :	Los Angeles

Map Id: M123
Direction: WNW
Distance: 0.137 mi., 726 ft.
Elevation: 13 ft.
Relative: Higher

Site Name : LONG BEACH TRAVEL CENTER | APRO LLC DBA UNITED PACIFIC LONG BEACH TRAVEL CENTER | LB TRAVEL CENTER
1670 W PACIFIC COAST HWY | 1666 TO 1670 W PACIFIC COAST HWY
LONG BEACH | Long Beach, CA 90810

Database(s) : [CALEPA SITES - CA, ECHO, FID UST - CA, FRS, HAZNET - CA, HWG - CA, MANIFEST EPA, RCRA_NONGEN, UST - CA, UST_CITY OF LONG BEACH - CA] ***(cont.)***

Envirosite ID: 856794
EPA ID: CAC000584936

UST - CA ***(cont.)***

Facility ID :	N/R
CERS ID :	10632370
Permitting Agency :	Long Beach Environmental Heath
Latitude :	33.78938
Longitude :	-118.21478
Last Date in Agency List :	2021-09-10

UST_CITY OF LONG BEACH - CA

Facility Name :	LB Travel Center
Facility Address :	1666 to 1670 W Pacific Coast Hwy
Underground Storage Tank(s) :	N/R
Gas :	N/R
Diesel :	N/R
Waste :	N/R
Jet A :	N/R
Avgas :	N/R
Oil :	N/R
DGen :	N/R
Other :	N/R
Last Date in Agency List :	2017-01-18
Facility Name :	LB Travel Center
Facility Address :	1670 W Pacific Coast Hwy
Underground Storage Tank(s) :	5
Gas :	Y
Diesel :	Y
Waste :	N/R
Jet A :	N/R
Avgas :	N/R
Oil :	N/R
DGen :	N/R
Other :	N/R
Last Date in Agency List :	2018-08-15

Map Id: O124
Direction: SE
Distance: 0.140 mi., 742 ft.
Elevation: 10 ft.
Relative: Lower

Site Name : THE PRESSURE GROUT CO
1330 W GAYLORD ST
LONG BEACH, CA 90813

Database(s) : [CALEPA SITES - CA, ECHO, FRS, HAZNET - CA, HWG - CA, RCRA_NONGEN]

Envirosite ID: 604069
EPA ID: N/R

CALEPA SITES - CA

Facility Name :	THE PRESSURE GROUT
Facility Address :	1330 W GAYLORD ST, LONG BEACH, 90813
Site ID :	378131
EI ID :	10643521
EI Description :	Hazardous Waste Generator
Latitude :	33.786190
Longitude :	-118.209480
Agency Hyperlink :	Click here for hyperlink provided by the agency.
Last Date in Agency List :	2021-08-26
Site ID :	378131
EI ID :	10643521
EI Description :	Chemical Storage Facilities
Latitude :	33.786190
Longitude :	-118.209480
Agency Hyperlink :	Click here for hyperlink provided by the agency.
Last Date in Agency List :	2021-08-26

ECHO

Facility Name :	THE PRESSURE GROUT CO
Facility Address :	1330 W GAYLORD ST, LONG BEACH, CA 90813
County :	LOS ANGELES
Last Inspection Date :	N/R
Registry ID :	110070450994
FIPS Code :	N/R
EPA Region :	09
Inspection Count :	0
Last Inspection Days :	N/R
Informal Count :	0
Last Informal Action Date :	N/R
Formal Action Count :	0
Last Formal Action Date :	N/R
Total Penalties :	0
Penalty Count :	N/R
Last Penalty Date :	N/R
Last Penalty Amount :	N/R
QTRS IN NC :	0
Programs IN SNC :	0
Current Compliance Status :	No Violation Identified
Three-Year Compliance Status :	_____
Collection Method :	Zip Code Centroid
Reference Point :	N/R
Accuracy Meters :	10000
Derived Tribes :	N/R
Derived HUC :	N/R
Derived WBD :	N/R
Derived STCTY FIPS :	N/R
Derived Zip :	N/R
Derived CD113 :	N/R
Derived CB2010 :	N/R

Map Id: O124
Direction: SE
Distance: 0.140 mi., 742 ft.
Elevation: 10 ft.
Relative: Lower

Site Name : THE PRESSURE GROUT CO
1330 W GAYLORD ST
LONG BEACH, CA 90813

Database(s) : [CALEPA SITES - CA, ECHO, FRS, HAZNET - CA, HWG - CA, RCRA_NONGEN] ***(cont.)***

Envirosite ID: 604069
EPA ID: N/R

ECHO ***(cont.)***

MYRTK Universe :	NNN
NPDES IDs :	N/R
CWA Permit Types :	N/R
CWA Compliance Tracking :	N/R
CWA NAICS :	N/R
CWA SICS :	N/R
CWA Inspection Count :	N/R
CWA Last Inspection Days :	N/R
CWA Informal Count :	N/R
CWA Formal Action Count :	N/R
CWA Last Formal Action Date :	N/R
CWA Penalties :	N/R
CWA Last Penalty Date :	N/R
CWA Last Penalty Amount :	N/R
CWA Quarters IN NC :	N/R
CWA Current Compliance Status :	N/R
CWA Current SNC Flag :	N
CWA 13 Quarters Compliance Status :	N/R
CWA 13 Quarters Effluent Exceedances:	N/R
CWA Three-Year QNCR Codes :	N/R
DFR URL :	Click here for hyperlink provided by the agency.
Facility SIC :	N/R
Facility NAICS :	71151 - Independent Artists, Writers, and Performers, 23542 - Drywall, Plastering, Acoustical, and Insulation Contractors
Facility Last Inspection EPA Date :	N/R
Facility Last Inspection State Date :	N/R
Facility Last Formal Act EPA Date :	N/R
Facility Last Formal Act State Date :	N/R
Facility Last Informal Act EPA Date :	N/R
Facility Last Informal Act State Date:	N/R
Facility Federal Agency :	N/R
TRI Reporter :	N/R
Facility Imp Water Flag :	N/R
Current SNC Flag :	N
Indian County Flag :	N
Federal Flag :	N/R
US Mexico Border Flag :	N/R
Chesapeak Bay Flag :	N/R
AIR Flag :	N
NPDES Flag :	N
SDWIS Flag :	N
RCRA Flag :	Y
TRI Flag :	N
GHG Flag :	N
Major Flag :	N/R
Active Flag :	Y
NAA Flag :	N
Latitude :	33.780911
Longitude :	-118.196312
Last Date in Agency List :	2021-08-20

FRS

Facility Name :	THE PRESSURE GROUT CO

Map Id: O124
Direction: SE
Distance: 0.140 mi., 742 ft.
Elevation: 10 ft.
Relative: Lower

Site Name : THE PRESSURE GROUT CO
1330 W GAYLORD ST
LONG BEACH, CA 90813

Database(s) : [CALEPA SITES - CA, ECHO, FRS, HAZNET - CA, HWG - CA, RCRA_NONGEN] ***(cont.)***

Envirosite ID: 604069
EPA ID: N/R

FRS ***(cont.)***

Facility Address : 1330 W GAYLORD ST, LONG BEACH, CA 90813
County : LOS ANGELES

Site Details
Registry ID : 110070450994
FRS Facility URL : Click here for hyperlink provided by the agency.
Last Date in Agency List : 2021-07-17

Source Description

Source Description :

RCRAInfo is EPA's comprehensive information system that supports the Resource Conservation and Recovery Act (RCRA) of 1976 and the Hazardous and Solid Waste Amendments (HSWA) of 1984 through the tracking of events and activities related to facilities that generate, transport, and treat, store, or dispose of hazardous waste. RCRAInfo allows RCRA program staff to track the notification, permit, compliance, and corrective action activities required under RCRA. RCRAInfo also supports generation of the National Hazardous Waste Biennial Report. All generators and treatment, storage, and disposal facilities who handle hazardous waste are required to report to the EPA Administrator at least once every two years to support creation of the Biennial Report.

FRS Environmental Interest
Source and System ID : RCRAINFO - CAL000260234

HAZNET - CA

Facility Name : THE PRESSURE GROUT CO
Facility Address : 1330 W GAYLORD ST, LONG BEACH, CA 90813
County : LOS ANGELES

Site Details
Generator EPA ID : CAL000260234
Active : Active
Category : STATE
Facility Types : N/R
Type : PERMANENT
Contact Name : N/R
Contact Phone : N/R
Facility Mailing Address : 1330 W GAYLORD ST, LONG BEACH, CA 908130000
Latitude : 33.78639631
Longitude : -118.20933427
Agency Hyperlink : Click here for hyperlink provided by the agency.
Last Date in Agency List : 2021-07-08

Map Id: O124
Direction: SE
Distance: 0.140 mi., 742 ft.
Elevation: 10 ft.
Relative: Lower

Site Name : THE PRESSURE GROUT CO
1330 W GAYLORD ST
LONG BEACH, CA 90813

Database(s) : [CALEPA SITES - CA, ECHO, FRS, HAZNET - CA, HWG - CA, RCRA_NONGEN] ***(cont.)***

Envirosite ID: 604069
EPA ID: N/R

HAZNET - CA ***(cont.)***

Waste Generator Details
State Waste : 2004: 135 - Unspecified aqueous solution, 3.36 tons to CAT080013352

HWG - CA

Facility Name : THE PRESSURE GROUT CO
Facility Address : 1330 W GAYLORD ST, LONG BEACH, CA 90813
County : LOS ANGELES

EPA ID : CAL000260234
Status : Active
Category : STATE
Type : PERMANENT
Facility Type : N/R
Mailing Address : 1330 W GAYLORD ST, LONG BEACH, CA 908130000
Owner Name : HRL ALALUSI
Owner Address : 1330 W GAYLORD ST, LONG BEACH, CA 908130000
Operator Name : MOHAMMED ALRAWI
Operator Address : 1330 W GAYLORD ST, LONG BEACH, CA 90813
Latitude : 33.786478
Longitude : -118.209351

RCRA_NONGEN

Facility Name : THE PRESSURE GROUT CO
Facility Address : 1330 W GAYLORD ST, LONG BEACH, CA 90813
County : LOS ANGELES

Date Form Received by Agency : 2002-10-03
EPA ID : CAL000260234
Mailing Address : 1330 W GAYLORD ST, LONG BEACH, CA 90813-0000
Contact : MOHAMMED ALRAWI
Contact Address : 1330 W GAYLORD ST, LONG BEACH, CA 90813
Contact Country : N/R
Contact Telephone : 562-432-4100
Contact Email : MALRAWI@PRESSUREGROUT.COM
EPA Region : 09
Land Type : Not Reported
Source Type : Implementer
Classification : Not a generator, verified
Description : Not a generator, verified
Last Date in Agency List : 2021-09-03

Owner/Operator Summary
Owner/Operator Name : HRL ALALUSI
Owner/Operator Address : 1330 W GAYLORD ST, LONG BEACH, CA 90813-0000
Owner/Operator Country : N/R
Owner/Operator Telephone : 562-432-4100
Owner/Operator Email : N/R
Owner/Operator Fax : N/R
Legal Status : Other land type
Owner/Operator Type : Owner

Map Id: O124
Direction: SE
Distance: 0.140 mi., 742 ft.
Elevation: 10 ft.
Relative: Lower

Site Name : THE PRESSURE GROUT CO
1330 W GAYLORD ST
LONG BEACH, CA 90813

Database(s) : [CALEPA SITES - CA, ECHO, FRS, HAZNET - CA, HWG - CA, RCRA_NONGEN] ***(cont.)***

Envirosite ID: 604069
EPA ID: N/R

RCRA_NONGEN ***(cont.)***

Owner/Operator Start Date :	N/R
Owner/Operator End Date :	N/R
Owner/Operator Name :	MOHAMMED ALRAWI
Owner/Operator Address :	1330 W GAYLORD ST, LONG BEACH, CA 90813
Owner/Operator Country :	N/R
Owner/Operator Telephone :	562-432-4100
Owner/Operator Email :	N/R
Owner/Operator Fax :	N/R
Legal Status :	Other land type
Owner/Operator Type :	Operator
Owner/Operator Start Date :	N/R
Owner/Operator End Date :	N/R

Handler Activities Summary

U.S. Importer of Hazardous Waste :	N
Mixed Waste (Haz. and Radioactive) :	N
Recycler of Hazardous Waste :	N
Transporter of Hazardous Waste :	N
Treater, Storer or Disposer of HW :	N
Underground Injection Activity :	N
On-site Burner Exemption :	N
Furnace Exemption :	N
Used Oil Fuel Burner :	N
Used Oil Processor :	N
Used Oil Refiner :	N
Used Oil Fuel Marketer to Burner :	N
Used Oil Specification Marketer :	N
Used Oil Transfer Facility :	N
Used Oil Transporter :	N

Notices of Violations Summary

Regulation Violated :	N

Map Id: H125
Direction: ESE
Distance: 0.141 mi., 744 ft.
Elevation: 10 ft.
Relative: Lower

Site Name : VG MFG
1590 FASHION AVE
LONG BEACH, CA 90813

Database(s) : [HAZNET - CA, HWG - CA]

Envirosite ID: 41010948
EPA ID: CAL000364419

HAZNET - CA

Facility Name :	VG MFG
Facility Address :	1590 FASHION AVE, LONG BEACH, CA 90813
County :	LOS ANGELES

Map Id: H125
Direction: ESE
Distance: 0.141 mi., 744 ft.
Elevation: 10 ft.
Relative: Lower

Site Name : VG MFG
1590 FASHION AVE
LONG BEACH, CA 90813

Database(s) : [HAZNET - CA, HWG - CA] ***(cont.)***

Envirosite ID: 41010948
EPA ID: CAL000364419

HAZNET - CA ***(cont.)***

Site Details

Generator EPA ID :	CAL000364419
Active :	Inactive
Category :	STATE
Facility Types :	N/R
Type :	PERMANENT
Contact Name :	N/R
Contact Phone :	N/R
Facility Mailing Address :	1590 FASHION AVE, LONG BEACH, CA 908131338
Latitude :	33.78715200
Longitude :	-118.20855150
Agency Hyperlink :	Click here for hyperlink provided by the agency.
Last Date in Agency List :	2021-07-08

HWG - CA

Facility Name :	VG MFG
Facility Address :	1590 FASHION AVE, LONG BEACH, CA 90813
County :	LOS ANGELES
EPA ID :	CAL000364419
Status :	Inactive
Category :	STATE
Type :	PERMANENT
Facility Type :	N/R
Mailing Address :	1590 FASHION AVE, LONG BEACH, CA 908131338
Owner Name :	GEORGE ADKINS
Owner Address :	1590 FASHION AVE, LONG BEACH, CA 908130000
Operator Name :	GEORGE ADKINS
Operator Address :	1590 FASHION AVE, LONG BEACH, CA 908131338
Latitude :	33.78716
Longitude :	-118.20855

Map Id: L126
Direction: SSE
Distance: 0.142 mi., 748 ft.
Elevation: 9 ft.
Relative: Lower

Site Name : AQUILEX HYDROCHEM LLC | 1X
VERDUGO FLORENCIO ROOFING CO INC |
DAVID HABERBUSH
1539 HARBOR AVE
LONG BEACH, CA 90813

Database(s) : [ECHO, FRS, HAZNET - CA, HWG - CA, RCRA_NONGEN]

Envirosite ID: 533957
EPA ID: CAC000697960

ECHO

Facility Name :	AQUILEX HYDROCHEM LLC
Facility Address :	1539 HARBOR AVE, LONG BEACH, CA 90813
County :	LOS ANGELES

Map Id: L126
Direction: SSE
Distance: 0.142 mi., 748 ft.
Elevation: 9 ft.
Relative: Lower

Site Name : AQUILEX HYDROCHEM LLC | 1X
VERDUGO FLORENCIO ROOFING CO INC |
DAVID HABERBUSH
1539 HARBOR AVE
LONG BEACH, CA 90813

Database(s) : [ECHO, FRS, HAZNET - CA, HWG - CA, RCRA_NONGEN] ***(cont.)***

Envirosite ID: 533957
EPA ID: CAC000697960

ECHO ***(cont.)***

Last Inspection Date :	N/R
Registry ID :	110070470234
FIPS Code :	N/R
EPA Region :	09
Inspection Count :	0
Last Inspection Days :	N/R
Informal Count :	0
Last Informal Action Date :	N/R
Formal Action Count :	0
Last Formal Action Date :	N/R
Total Penalties :	0
Penalty Count :	N/R
Last Penalty Date :	N/R
Last Penalty Amount :	N/R
QTRS IN NC :	0
Programs IN SNC :	0
Current Compliance Status :	No Violation Identified
Three-Year Compliance Status :	_____
Collection Method :	Zip Code Centroid
Reference Point :	N/R
Accuracy Meters :	10000
Derived Tribes :	N/R
Derived HUC :	N/R
Derived WBD :	N/R
Derived STCTY FIPS :	N/R
Derived Zip :	N/R
Derived CD113 :	N/R
Derived CB2010 :	N/R
MYRTK Universe :	NNN
NPDES IDs :	N/R
CWA Permit Types :	N/R
CWA Compliance Tracking :	N/R
CWA NAICS :	N/R
CWA SICS :	N/R
CWA Inspection Count :	N/R
CWA Last Inspection Days :	N/R
CWA Informal Count :	N/R
CWA Formal Action Count :	N/R
CWA Last Formal Action Date :	N/R
CWA Penalties :	N/R
CWA Last Penalty Date :	N/R
CWA Last Penalty Amount :	N/R
CWA Quarters IN NC :	N/R
CWA Current Compliance Status :	N/R
CWA Current SNC Flag :	N
CWA 13 Quarters Compliance Status :	N/R
CWA 13 Quarters Effluent Exceedances:	N/R
CWA Three-Year QNCR Codes :	N/R
DFR URL :	Click here for hyperlink provided by the agency.
Facility SIC :	N/R
Facility NAICS :	56291 - Remediation Services
Facility Last Inspection EPA Date :	N/R
Facility Last Inspection State Date :	N/R
Facility Last Formal Act EPA Date :	N/R

Map Id: L126
Direction: SSE
Distance: 0.142 mi., 748 ft.
Elevation: 9 ft.
Relative: Lower

Site Name : AQUILEX HYDROCHEM LLC | 1X
VERDUGO FLORENCIO ROOFING CO INC |
DAVID HABERBUSH
1539 HARBOR AVE
LONG BEACH, CA 90813

Database(s) : [ECHO, FRS, HAZNET - CA, HWG - CA, RCRA_NONGEN] ***(cont.)***

Envirosite ID: 533957
EPA ID: CAC000697960

ECHO ***(cont.)***

Facility Last Formal Act State Date :	N/R
Facility Last Informal Act EPA Date :	N/R
Facility Last Informal Act State Date:	N/R
Facility Federal Agency :	N/R
TRI Reporter :	N/R
Facility Imp Water Flag :	N/R
Current SNC Flag :	N
Indian County Flag :	N
Federal Flag :	N/R
US Mexico Border Flag :	N/R
Chesapeak Bay Flag :	N/R
AIR Flag :	N
NPDES Flag :	N
SDWIS Flag :	N
RCRA Flag :	Y
TRI Flag :	N
GHG Flag :	N
Major Flag :	N/R
Active Flag :	Y
NAA Flag :	N
Latitude :	33.780911
Longitude :	-118.196312
Last Date in Agency List :	2021-08-20

FRS

Facility Name :	AQUILEX HYDROCHEM LLC
Facility Address :	1539 HARBOR AVE, LONG BEACH, CA 90813
County :	LOS ANGELES

Site Details

Registry ID :	110070470234
FRS Facility URL :	Click here for hyperlink provided by the agency.
Last Date in Agency List :	2021-07-17

Source Description

Source Description :

RCRAInfo is EPA's comprehensive information system that supports the Resource Conservation and Recovery Act (RCRA) of 1976 and the Hazardous and Solid Waste Amendments (HSWA) of 1984 through the tracking of events and activities related to facilities that generate, transport, and treat, store, or dispose of hazardous waste. RCRAInfo allows RCRA program staff to track the notification, permit, compliance, and corrective action activities required under RCRA. RCRAInfo also supports generation of the National Hazardous Waste Biennial Report. All generators and treatment, storage, and disposal facilities who handle hazardous waste are required to report to the EPA Administrator at least once every two years to support creation of the Biennial Report.

Map Id: L126
Direction: SSE
Distance: 0.142 mi., 748 ft.
Elevation: 9 ft.
Relative: Lower

Site Name : AQUILEX HYDROCHEM LLC | 1X VERDUGO FLORENCIO ROOFING CO INC | DAVID HABERBUSH
1539 HARBOR AVE
LONG BEACH, CA 90813

Database(s) : [ECHO, FRS, HAZNET - CA, HWG - CA, RCRA_NONGEN] ***(cont.)***

Envirosite ID: 533957
EPA ID: CAC000697960

FRS ***(cont.)***

FRS Environmental Interest
Source and System ID : RCRAINFO - CAL000324568

HAZNET - CA

Facility Name : 1X VERDUGO FLORENCIO ROOFING CO INC
Facility Address : 1539 HARBOR AVE, LONG BEACH, CA 90813
County : LOS ANGELES

Site Details
Generator EPA ID : CAC000697960
Active : Inactive
Category : STATE
Facility Types : N/R
Type : TEMPORARY
Contact Name : N/R
Contact Phone : N/R
Facility Mailing Address : 1539 HARBOR AVE, LONG BEACH, CA 908130000
Latitude : 33.78623987
Longitude : -118.21053944
Agency Hyperlink : Click here for hyperlink provided by the agency.
Last Date in Agency List : 2021-07-08

Facility Name : DAVID HABERBUSH
Facility Address : 1539 HARBOR AVE, LONG BEACH, CA 90813
County : LOS ANGELES

Site Details
Generator EPA ID : CAC002378335
Active : Inactive
Category : STATE
Facility Types : N/R
Type : TEMPORARY
Contact Name : N/R
Contact Phone : N/R
Facility Mailing Address : 1475 GRAND AVE, LONG BEACH, CA 908040000
Latitude : 33.78623987
Longitude : -118.21053944
Agency Hyperlink : Click here for hyperlink provided by the agency.
Last Date in Agency List : 2021-07-08

Waste Generator Details
State Waste : 2001: 461 - Paint sludge, 0.6 tons to CAD028409019
2001: 343 - Unspecified organic liquid mixture, 1.2 tons to CAD028409019
2001: 291 - Latex waste, 0.75 tons to CAD028409019

Map Id: L126
Direction: SSE
Distance: 0.142 mi., 748 ft.
Elevation: 9 ft.
Relative: Lower

Site Name : AQUILEX HYDROCHEM LLC | 1X
VERDUGO FLORENCIO ROOFING CO INC |
DAVID HABERBUSH
1539 HARBOR AVE
LONG BEACH, CA 90813

Database(s) : [ECHO, FRS, HAZNET - CA, HWG - CA, RCRA_NONGEN] ***(cont.)***

Envirosite ID: 533957
EPA ID: CAC000697960

HAZNET - CA ***(cont.)***

2001: 491 - Unspecified sludge waste, 1.35 tons to CAD028409019

Facility Name : HYDROCHEM LLC
Facility Address : 1539 HARBOR AVE, LONG BEACH, CA 90813
County : LOS ANGELES

Site Details
Generator EPA ID : CAL000324568
Active : Inactive
Category : STATE
Facility Types : N/R
Type : PERMANENT
Contact Name : N/R
Contact Phone : N/R
Facility Mailing Address : 900 GEORGIA AVE, DEER PARK, TX 775362518
Latitude : 33.78623987
Longitude : -118.21053944
Agency Hyperlink : Click here for hyperlink provided by the agency.
Last Date in Agency List : 2021-07-08

Waste Generator Details
State Waste :
2017: 331 - Off-specification, aged or surplus organics, 0.3 tons to CAD044429835
2016: 181 - Other inorganic solid waste, 0.3 tons to MID980615298
2016: 133 - Aqueous solution with total organic residues 10 percent or more, 0.0834 tons to CAD099452708
2015: N/R - Blank or unknown, 0.5 tons to MID980615298
2015: 133 - Aqueous solution with total organic residues 10 percent or more, 0.0834 tons to CAD099452708
2014: 221 - Waste oil and mixed oil, 0.76 tons to CAD982444481
2014: 133 - Aqueous solution with total organic residues 10 percent or more, 0.1668 tons to CAD099452708
2013: 221 - Waste oil and mixed oil, 0.95 tons to CAD982444481
2012: 221 - Waste oil and mixed oil, 0.798 tons to CAD982444481
2011: 221 - Waste oil and mixed oil, 0.57 tons to CAD982444481
2010: 221 - Waste oil and mixed oil, 0.399 tons to CAD982444481
2009: 221 - Waste oil and mixed oil, 0.76 tons to CAD982444481
2009: 223 - Unspecified oil-containing waste, 0.56295 tons to CAD982444481

Facility Name : VERDUGO ROOFING
Facility Address : 1539 HARBOR AVE, LONG BEACH, CA 90813
County : LOS ANGELES

Map Id: L126
Direction: SSE
Distance: 0.142 mi., 748 ft.
Elevation: 9 ft.
Relative: Lower

Site Name : AQUILEX HYDROCHEM LLC | 1X VERDUGO FLORENCIO ROOFING CO INC | DAVID HABERBUSH
1539 HARBOR AVE
LONG BEACH, CA 90813

Database(s) : [ECHO, FRS, HAZNET - CA, HWG - CA, RCRA_NONGEN] ***(cont.)***

Envirosite ID: 533957
EPA ID: CAC000697960

HAZNET - CA ***(cont.)***

Site Details

Generator EPA ID :	CAL000073964
Active :	Inactive
Category :	STATE
Facility Types :	N/R
Type :	PERMANENT
Contact Name :	N/R
Contact Phone :	N/R
Facility Mailing Address :	1404 WEST GAYLORD ST, LONG BEACH, CA 908131322
Latitude :	33.78623987
Longitude :	-118.21053944
Agency Hyperlink :	Click here for hyperlink provided by the agency.
Last Date in Agency List :	2021-07-08

HWG - CA

Facility Name :	1X VERDUGO FLORENCIO ROOFING CO INC
Facility Address :	1539 HARBOR AVE, LONG BEACH, CA 90813
County :	LOS ANGELES
EPA ID :	CAC000697960
Status :	Inactive
Category :	STATE
Type :	TEMPORARY
Facility Type :	N/R
Mailing Address :	1539 HARBOR AVE, LONG BEACH, CA 908130000
Owner Name :	VERDUGO FLORENCIO ROOFING CO
Owner Address :	N/A
Operator Name :	LAURIE POE/OFFICE MANAGER
Operator Address :	N/A
Latitude :	33.787133
Longitude :	-118.210514

Facility Name :	DAVID HABERBUSH
Facility Address :	1539 HARBOR AVE, LONG BEACH, CA 90813
County :	LOS ANGELES
EPA ID :	CAC002378335
Status :	Inactive
Category :	STATE
Type :	TEMPORARY
Facility Type :	N/R
Mailing Address :	1475 GRAND AVE, LONG BEACH, CA 908040000
Owner Name :	DAVID HABERBUSH
Owner Address :	1475 GRAND AVE, LONG BEACH, CA 908040000
Operator Name :	DAVID HABERBUSH
Operator Address :	1475 GRAND AVE, LONG BEACH, CA 908040000
Latitude :	33.787133
Longitude :	-118.210514

Map Id: L126
Direction: SSE
Distance: 0.142 mi., 748 ft.
Elevation: 9 ft.
Relative: Lower

Site Name : AQUILEX HYDROCHEM LLC | 1X
VERDUGO FLORENCIO ROOFING CO INC |
DAVID HABERBUSH
1539 HARBOR AVE
LONG BEACH, CA 90813

Database(s) : [ECHO, FRS, HAZNET - CA, HWG - CA, RCRA_NONGEN] ***(cont.)***

Envirosite ID: 533957
EPA ID: CAC000697960

HWG - CA ***(cont.)***

Facility Name :	HYDROCHEM LLC
Facility Address :	1539 HARBOR AVE, LONG BEACH, CA 90813
County :	LOS ANGELES
EPA ID :	CAL000324568
Status :	Inactive
Category :	STATE
Type :	PERMANENT
Facility Type :	N/R
Mailing Address :	900 GEORGIA AVE, DEER PARK, TX 775362518
Owner Name :	AQUILEX LLC
Owner Address :	3344 PEACHTREE RD NE, ATLANTA, GA 303264801
Operator Name :	MARSHA WENDEL
Operator Address :	900 GEORGIA AVENUE, DEER PARK, TX 775362518
Latitude :	33.786192
Longitude :	-118.210727

Facility Name :	VERDUGO ROOFING
Facility Address :	1539 HARBOR AVE, LONG BEACH, CA 90813
County :	LOS ANGELES
EPA ID :	CAL000073964
Status :	Inactive
Category :	STATE
Type :	PERMANENT
Facility Type :	N/R
Mailing Address :	1404 WEST GAYLORD ST, LONG BEACH, CA 908131322
Owner Name :	F VERDUGO ROOFING
Owner Address :	N/A
Operator Name :	N/R
Operator Address :	INACT PER 98VQ FINAL NOTICE, N/A
Latitude :	33.787133
Longitude :	-118.210514

RCRA_NONGEN

Facility Name :	AQUILEX HYDROCHEM LLC
Facility Address :	1539 HARBOR AVE, LONG BEACH, CA 90813
County :	LOS ANGELES
Date Form Received by Agency :	2007-09-06
EPA ID :	CAL000324568
Mailing Address :	900 GEORGIA AVE, DEER PARK, TX 77536-2518
Contact :	MARSHA WENDEL
Contact Address :	900 GEORGIA AVENUE, DEER PARK, TX 77536-2518
Contact Country :	N/R
Contact Telephone :	713-393-5632
Contact Email :	MARSHA.WENDEL@HYDROCHEM.COM
EPA Region :	09
Land Type :	Not Reported

Map Id: L126
Direction: SSE
Distance: 0.142 mi., 748 ft.
Elevation: 9 ft.
Relative: Lower

Site Name : AQUILEX HYDROCHEM LLC | 1X
VERDUGO FLORENCIO ROOFING CO INC |
DAVID HABERBUSH
1539 HARBOR AVE
LONG BEACH, CA 90813

Database(s) : [ECHO, FRS, HAZNET - CA, HWG - CA, RCRA_NONGEN] ***(cont.)***

Envirosite ID: 533957
EPA ID: CAC000697960

RCRA_NONGEN ***(cont.)***

Source Type :	Implementer
Classification :	Not a generator, verified
Description :	Not a generator, verified
Last Date in Agency List :	2021-09-03

Owner/Operator Summary

Owner/Operator Name :	AQUILEX LLC
Owner/Operator Address :	3344 PEACHTREE RD NE, ATLANTA, GA 30326-4801
Owner/Operator Country :	N/R
Owner/Operator Telephone :	404-869-6677
Owner/Operator Email :	N/R
Owner/Operator Fax :	N/R
Legal Status :	Other land type
Owner/Operator Type :	Owner
Owner/Operator Start Date :	N/R
Owner/Operator End Date :	N/R

Owner/Operator Name :	MARSHA WENDEL
Owner/Operator Address :	900 GEORGIA AVENUE, DEER PARK, TX 77536-2518
Owner/Operator Country :	N/R
Owner/Operator Telephone :	713-393-5632
Owner/Operator Email :	N/R
Owner/Operator Fax :	N/R
Legal Status :	Other land type
Owner/Operator Type :	Operator
Owner/Operator Start Date :	N/R
Owner/Operator End Date :	N/R

Handler Activities Summary

U.S. Importer of Hazardous Waste :	N
Mixed Waste (Haz. and Radioactive) :	N
Recycler of Hazardous Waste :	N
Transporter of Hazardous Waste :	N
Treater, Storer or Disposer of HW :	N
Underground Injection Activity :	N
On-site Burner Exemption :	N
Furnace Exemption :	N
Used Oil Fuel Burner :	N
Used Oil Processor :	N
Used Oil Refiner :	N
Used Oil Fuel Marketer to Burner :	N
Used Oil Specification Marketer :	N
Used Oil Transfer Facility :	N
Used Oil Transporter :	N

Map Id: L126
Direction: SSE
Distance: 0.142 mi., 748 ft.
Elevation: 9 ft.
Relative: Lower

Site Name : AQUILEX HYDROCHEM LLC | 1X
VERDUGO FLORENCIO ROOFING CO INC |
DAVID HABERBUSH
1539 HARBOR AVE
LONG BEACH, CA 90813

Database(s) : [ECHO, FRS, HAZNET - CA, HWG - CA, RCRA_NONGEN] ***(cont.)***

Envirosite ID: 533957
EPA ID: CAC000697960

RCRA_NONGEN ***(cont.)***

Notices of Violations Summary
Regulation Violated : N

Map Id: H127
Direction: ESE
Distance: 0.142 mi., 748 ft.
Elevation: 11 ft.
Relative: Lower

Site Name : LONG BEACH HYDRAULICS INC
1255 W 16TH ST
LONG BEACH, CA 90813

Database(s) : [HAZNET - CA, HWG - CA]

Envirosite ID: 41122810
EPA ID: CAL000377611

HAZNET - CA

Facility Name : LONG BEACH HYDRAULICS INC
Facility Address : 1255 W 16TH ST, LONG BEACH, CA 90813
County : LOS ANGELES

Site Details
Generator EPA ID : CAL000377611
Active : Inactive
Category : STATE
Facility Types : N/R
Type : PERMANENT
Contact Name : N/R
Contact Phone : N/R
Facility Mailing Address : 1255 W 16TH ST, LONG BEACH, CA 908130000
Latitude : 33.78754800
Longitude : -118.20829050
Agency Hyperlink : Click here for hyperlink provided by the agency.
Last Date in Agency List : 2021-07-08

HWG - CA

Facility Name : LONG BEACH HYDRAULICS INC
Facility Address : 1255 W 16TH ST, LONG BEACH, CA 90813
County : LOS ANGELES

EPA ID : CAL000377611
Status : Inactive
Category : STATE
Type : PERMANENT
Facility Type : N/R
Mailing Address : 1255 W 16TH ST, LONG BEACH, CA 908130000
Owner Name : LONG BEACH HYDRAULICS INC
Owner Address : 1255 W 16TH ST, LONG BEACH, CA 908130000
Operator Name : RAUL ALCALA SR
Operator Address : 1255 W 16TH ST, LONG BEACH, CA 908130000

Map Id: H127
Direction: ESE
Distance: 0.142 mi., 748 ft.
Elevation: 11 ft.
Relative: Lower

Site Name : LONG BEACH HYDRAULICS INC
1255 W 16TH ST
LONG BEACH, CA 90813

Database(s) : [HAZNET - CA, HWG - CA] ***(cont.)***

Envirosite ID: 41122810
EPA ID: CAL000377611

HWG - CA ***(cont.)***

Latitude :	33.78755
Longitude :	-118.20829

Map Id: O128
Direction: SE
Distance: 0.144 mi., 759 ft.
Elevation: 10 ft.
Relative: Lower

Site Name : KUTLER
1325 W GAYLORD
LONG BEACH, CA 90813

Database(s) : [HAZNET - CA, HWG - CA]

Envirosite ID: 529123
EPA ID: CAC002515831

HAZNET - CA

Facility Name :	KUTLER
Facility Address :	1325 W GAYLORD, LONG BEACH, CA 90813
County :	LOS ANGELES

Site Details

Generator EPA ID :	CAC002515831
Active :	Inactive
Category :	STATE
Facility Types :	N/R
Type :	TEMPORARY
Contact Name :	N/R
Contact Phone :	N/R
Facility Mailing Address :	6014 CERRITOS AVE, CYPRESS, CA 906300000
Latitude :	33.78653440
Longitude :	-118.20923983
Agency Hyperlink :	Click here for hyperlink provided by the agency.
Last Date in Agency List :	2021-07-08

Waste Generator Details

State Waste :	2001: 223 - Unspecified oil-containing waste, 0.3961 tons to CAD982444481

HWG - CA

Facility Name :	KUTLER
Facility Address :	1325 W GAYLORD, LONG BEACH, CA 90813
County :	LOS ANGELES
EPA ID :	CAC002515831
Status :	Inactive
Category :	STATE
Type :	TEMPORARY
Facility Type :	N/R
Mailing Address :	6014 CERRITOS AVE, CYPRESS, CA 906300000
Owner Name :	ROBERT KUTLER

Map Id: O128
Direction: SE
Distance: 0.144 mi., 759 ft.
Elevation: 10 ft.
Relative: Lower

Site Name : KUTLER
1325 W GAYLORD
LONG BEACH, CA 90813

Database(s) : [HAZNET - CA, HWG - CA] ***(cont.)***

Envirosite ID: 529123
EPA ID: CAC002515831

HWG - CA ***(cont.)***

Owner Address :	6014 CERRITOS AVE, CYPRESS, CA 906300000
Operator Name :	SHARON TENNANT
Operator Address :	6014 CERRITOS AVE, CYPRESS, CA 906300000
Latitude :	33.786477
Longitude :	-118.209249

Map Id: P129
Direction: WSW
Distance: 0.144 mi., 761 ft.
Elevation: 12 ft.
Relative: Lower

Site Name : CITY OF LONG BEACH - COMMUNITY DEVELOPMENT
1680 SANTA FE AVE
LONG BEACH, CA 90813

Database(s) : [HAZNET - CA, HWG - CA]

Envirosite ID: 41126726
EPA ID: CAC002623397

HAZNET - CA

Facility Name :	CITY OF LONG BEACH - COMMUNITY DEVELOPMENT
Facility Address :	1680 SANTA FE AVE, LONG BEACH, CA 90813
County :	LOS ANGELES

Site Details

Generator EPA ID :	CAC002623397
Active :	Inactive
Category :	STATE
Facility Types :	N/R
Type :	TEMPORARY
Contact Name :	N/R
Contact Phone :	N/R
Facility Mailing Address :	333 W OCEAN BLVD 3RD FLR, LONG BEACH, CA 90802
Latitude :	33.78790751
Longitude :	-118.21542406
Agency Hyperlink :	Click here for hyperlink provided by the agency.
Last Date in Agency List :	2021-07-08

HWG - CA

Facility Name :	CITY OF LONG BEACH - COMMUNITY DEVELOPMENT
Facility Address :	1680 SANTA FE AVE, LONG BEACH, CA 90813
County :	LOS ANGELES

EPA ID :	CAC002623397
Status :	Inactive
Category :	STATE
Type :	TEMPORARY
Facility Type :	N/R
Mailing Address :	333 W OCEAN BLVD 3RD FLR, LONG BEACH, CA 90802
Owner Name :	CITY OF LONG BEACH
Owner Address :	333 W OCEAN BLVD 3RD FLR, LONG BEACH, CA 90802
Operator Name :	MICHAEL CONWAY

Map Id: P129
Direction: WSW
Distance: 0.144 mi., 761 ft.
Elevation: 12 ft.
Relative: Lower

Site Name : CITY OF LONG BEACH - COMMUNITY DEVELOPMENT
1680 SANTA FE AVE
LONG BEACH, CA 90813

Database(s) : [HAZNET - CA, HWG - CA] ***(cont.)***

Envirosite ID: 41126726
EPA ID: CAC002623397

HWG - CA ***(cont.)***

Operator Address :	333 W OCEAN BLVD 3RD FLR, LONG BEACH, CA 90802
Latitude :	33.788002
Longitude :	-118.215522

Map Id: 130
Direction: WNW
Distance: 0.145 mi., 765 ft.
Elevation: 13 ft.
Relative: Higher

Site Name : ABBAS JAVADINOVIN
1610 W PARADE ST # 1616
LONG BEACH, CA 90810

Database(s) : [HAZNET - CA, HWG - CA]

Envirosite ID: 41064384
EPA ID: CAC002818290

HAZNET - CA

Facility Name :	ABBAS JAVADINOVIN
Facility Address :	1610 W PARADE ST # 1616, LONG BEACH, CA 90810
County :	LOS ANGELES

Site Details

Generator EPA ID :	CAC002818290
Active :	Inactive
Category :	STATE
Facility Types :	N/R
Type :	TEMPORARY
Contact Name :	N/R
Contact Phone :	N/R
Facility Mailing Address :	1610 W PARADE ST # 1616, LONG BEACH, CA 908104035
Latitude :	33.79070244
Longitude :	-118.21405440
Agency Hyperlink :	Click here for hyperlink provided by the agency.
Last Date in Agency List :	2021-07-08

HWG - CA

Facility Name :	ABBAS JAVADINOVIN
Facility Address :	1610 W PARADE ST # 1616, LONG BEACH, CA 90810
County :	LOS ANGELES

EPA ID :	CAC002818290
Status :	Inactive
Category :	STATE
Type :	TEMPORARY
Facility Type :	N/R
Mailing Address :	1610 W PARADE ST # 1616, LONG BEACH, CA 908104035
Owner Name :	ABBAS JAVADINOVIN
Owner Address :	1610 W PARADE ST # 1616, LONG BEACH, CA 908104035
Operator Name :	ABBAS JAVADINOVIN
Operator Address :	1610 W PARADE ST # 1616, LONG BEACH, CA 908104035
Latitude :	33.790702

Map Id: 130
Direction: WNW
Distance: 0.145 mi., 765 ft.
Elevation: 13 ft.
Relative: Higher

Site Name : ABBAS JAVADINOVIN
1610 W PARADE ST # 1616
LONG BEACH, CA 90810

Database(s) : [HAZNET - CA, HWG - CA] ***(cont.)***

Envirosite ID: 41064384
EPA ID: CAC002818290

HWG - CA ***(cont.)***

Longitude :	-118.214054

Map Id: H131
Direction: ESE
Distance: 0.146 mi., 771 ft.
Elevation: 10 ft.
Relative: Lower

Site Name : LACSD LONG BEACH MAIN PUMPING PLANT | LA CO SANITATION DIST LB PU | LONG BEACH MAIN PUMPING PLANT - LOS ANGELES COUNTY SANITATION DISTRICT
1238 W 16TH ST | 1238 WEST 16TH ST. | 1238 WEST 16TH STREET
LONG BEACH | Long Beach, CA 90813

Database(s) : [AST - CA, CALEPA SITES - CA, ERNS, FRS, HAZNET - CA, HIST CHMIRS - CA, HWG - CA]

Envirosite ID: 230684
EPA ID: N/R

AST - CA

Facility Name :	LACSD LONG BEACH MAIN PUMPING PLANT
Facility Address :	1238 W. 16TH STREET, LONG BEACH, CA 90813
County :	Los Angeles County
Site ID :	408182
Facility Identifer :	N/R
EPA Identifier :	N/R
Facility Explorer ID :	408182
Dun and Bradsheet Number :	067761700
Regulatory Programs :	Aboveground Petroleum Storage, Chemical Storage Facilities
SIC :	N/R
NAICS :	N/R
Latitude :	33.787280
Longitude :	-118.208360
Hyperlink :	Click here for hyperlink provided by the agency.
Last Date in Agency List :	2021-09-23

Violations

Violation Date :	N/R
Citation :	N/R
Description :	N/R
Notes :	N/R
Division :	N/R
Program :	N/R
Source :	N/R

Map Id: H131
Direction: ESE
Distance: 0.146 mi., 771 ft.
Elevation: 10 ft.
Relative: Lower

Site Name : LACSD LONG BEACH MAIN PUMPING PLANT | LA CO SANITATION DIST LB PU | LONG BEACH MAIN PUMPING PLANT - LOS ANGELES COUNTY SANITATION DISTRICT
1238 W 16TH ST | 1238 WEST 16TH ST. | 1238 WEST 16TH STREET
LONG BEACH | Long Beach, CA 90813

Database(s) : [AST - CA, CALEPA SITES - CA, ERNS, FRS, HAZNET - CA, HIST CHMIRS - CA, HWG - CA] ***(cont.)***

Envirosite ID: 230684
EPA ID: N/R

AST - CA ***(cont.)***

Enforcements

Enforcement Action Date :	N/R
Type :	N/R
Description :	N/R
Notes :	N/R
Division :	N/R
Program :	N/R
Source :	N/R

Chemicals

Chemical Name :	Diesel Fuel No. 2
CAS Number :	68476-34-6
Hazard Type(s) :	N/R
Max Daily Amount / Unit :	1200-2999 Gallons
Average Daily Amount / Unit :	1200-2999 Gallons
Days Onsite :	0
Physical State(s) :	Liquid, Pure

Chemical Name :	Environtemp FR3 Fluid
CAS Number :	8001-22-7
Hazard Type(s) :	N/R
Max Daily Amount / Unit :	600-1199 Gallons
Average Daily Amount / Unit :	600-1199 Gallons
Days Onsite :	365
Physical State(s) :	Liquid, Pure

Chemical Name :	ISO 32 Hydraulic Oil
CAS Number :	N/R
Hazard Type(s) :	N/R
Max Daily Amount / Unit :	120-599 Gallons
Average Daily Amount / Unit :	120-599 Gallons
Days Onsite :	365
Physical State(s) :	Liquid, Mix

Facility Name :	LONG BEACH MAIN PUMPING PLANT
Facility Address :	1238 W. 16TH STREET, LONG BEACH, CA 90813
County :	Los Angeles County

Site ID :	408182
Facility Identifer :	N/R
EPA Identifier :	N/R
Facility Explorer ID :	408182
Dun and Bradsheet Number :	067761700

Map Id: H131
Direction: ESE
Distance: 0.146 mi., 771 ft.
Elevation: 10 ft.
Relative: Lower

Site Name : LACSD LONG BEACH MAIN PUMPING PLANT | LA CO SANITATION DIST LB PU | LONG BEACH MAIN PUMPING PLANT - LOS ANGELES COUNTY SANITATION DISTRICT
1238 W 16TH ST | 1238 WEST 16TH ST. | 1238 WEST 16TH STREET
LONG BEACH | Long Beach, CA 90813

Database(s) : [AST - CA, CALEPA SITES - CA, ERNS, FRS, HAZNET - CA, HIST CHMIRS - CA, HWG - CA] ***(cont.)***

Envirosite ID: 230684
EPA ID: N/R

AST - CA ***(cont.)***

Regulatory Programs :	Aboveground Petroleum Storage, Chemical Storage Facilities
SIC :	N/R
NAICS :	N/R
Latitude :	33.787280
Longitude :	-118.208360
Hyperlink :	Click here for hyperlink provided by the agency.
Last Date in Agency List :	2021-09-30

Violations

Violation Date :	N/R
Citation :	N/R
Description :	N/R
Notes :	N/R
Division :	N/R
Program :	N/R
Source :	N/R

Enforcements

Enforcement Action Date :	N/R
Type :	N/R
Description :	N/R
Notes :	N/R
Division :	N/R
Program :	N/R
Source :	N/R

Chemicals

Chemical Name :	Diesel Fuel No. 2
CAS Number :	68476-34-6
Hazard Type(s) :	N/R
Max Daily Amount / Unit :	1200-2999 Gallons
Average Daily Amount / Unit :	1200-2999 Gallons
Days Onsite :	0
Physical State(s) :	Liquid, Pure

Chemical Name :	Environtemp FR3 Fluid
CAS Number :	8001-22-7
Hazard Type(s) :	N/R
Max Daily Amount / Unit :	600-1199 Gallons
Average Daily Amount / Unit :	600-1199 Gallons
Days Onsite :	365
Physical State(s) :	Liquid, Pure

Map Id: H131
Direction: ESE
Distance: 0.146 mi., 771 ft.
Elevation: 10 ft.
Relative: Lower

Site Name : LACSD LONG BEACH MAIN PUMPING PLANT | LA CO SANITATION DIST LB PU | LONG BEACH MAIN PUMPING PLANT - LOS ANGELES COUNTY SANITATION DISTRICT
1238 W 16TH ST | 1238 WEST 16TH ST. | 1238 WEST 16TH STREET
LONG BEACH | Long Beach, CA 90813

Database(s) : [AST - CA, CALEPA SITES - CA, ERNS, FRS, HAZNET - CA, HIST CHMIRS - CA, HWG - CA] ***(cont.)***

Envirosite ID: 230684
EPA ID: N/R

AST - CA ***(cont.)***

Chemical Name :	ISO 32 Hydraulic Oil
CAS Number :	N/R
Hazard Type(s) :	N/R
Max Daily Amount / Unit :	120-599 Gallons
Average Daily Amount / Unit :	120-599 Gallons
Days Onsite :	365
Physical State(s) :	Liquid, Mix

CALEPA SITES - CA

Facility Name :	LA CO SANITATION DIST LB PU
Facility Address :	1238 W 16TH ST, LONG BEACH, 90813
Site ID :	476389
EI ID :	110013829866
EI Description :	US EPA Air Emission Inventory System (EIS)
Latitude :	33.787320
Longitude :	-118.208320
Agency Hyperlink :	Click here for hyperlink provided by the agency.
Last Date in Agency List :	2021-08-26
Facility Name :	LACSD LONG BEACH MAIN PUMPING PLANT
Facility Address :	1238 W 16TH ST, LONG BEACH, 90813
Site ID :	408182
EI ID :	10604128
EI Description :	Aboveground Petroleum Storage
Latitude :	33.787275
Longitude :	-118.208360
Agency Hyperlink :	Click here for hyperlink provided by the agency.
Last Date in Agency List :	2020-02-19
Site ID :	408182
EI ID :	10604128
EI Description :	Chemical Storage Facilities
Latitude :	33.787275
Longitude :	-118.208360
Agency Hyperlink :	Click here for hyperlink provided by the agency.
Last Date in Agency List :	2020-02-19
Facility Name :	LACSD LONG BEACH MAIN PUMPING PLANT
Facility Address :	1238 W. 16TH STREET, LONG BEACH, 90813

Map Id: H131
Direction: ESE
Distance: 0.146 mi., 771 ft.
Elevation: 10 ft.
Relative: Lower

Site Name : LACSD LONG BEACH MAIN PUMPING PLANT | LA CO SANITATION DIST LB PU | LONG BEACH MAIN PUMPING PLANT - LOS ANGELES COUNTY SANITATION DISTRICT
1238 W 16TH ST | 1238 WEST 16TH ST. | 1238 WEST 16TH STREET
LONG BEACH | Long Beach, CA 90813

Database(s) : [AST - CA, CALEPA SITES - CA, ERNS, FRS, HAZNET - CA, HIST CHMIRS - CA, HWG - CA] ***(cont.)***

Envirosite ID: 230684
EPA ID: N/R

CALEPA SITES - CA ***(cont.)***

Site ID :	408182
EI ID :	10604128
EI Description :	Aboveground Petroleum Storage
Latitude :	33.787280
Longitude :	-118.208360
Agency Hyperlink :	Click here for hyperlink provided by the agency.
Last Date in Agency List :	2021-02-13

Site ID :	408182
EI ID :	10604128
EI Description :	Chemical Storage Facilities
Latitude :	33.787280
Longitude :	-118.208360
Agency Hyperlink :	Click here for hyperlink provided by the agency.
Last Date in Agency List :	2021-02-13

Facility Name :	LONG BEACH MAIN PUMPING PLANT
Facility Address :	1238 W. 16TH STREET, LONG BEACH, 90813

Site ID :	408182
EI ID :	10604128
EI Description :	Chemical Storage Facilities
Latitude :	33.787280
Longitude :	-118.208360
Agency Hyperlink :	Click here for hyperlink provided by the agency.
Last Date in Agency List :	2021-08-26

Site ID :	408182
EI ID :	10604128
EI Description :	Aboveground Petroleum Storage
Latitude :	33.787280
Longitude :	-118.208360
Agency Hyperlink :	Click here for hyperlink provided by the agency.
Last Date in Agency List :	2021-08-26

ERNS

Facility Address :	1238 WEST 16TH STREET, LONG BEACH, CA
County :	LOS ANGELES

Incident Information

Incident Date Time :	2020-01-10 07:11:00
Type of Incident :	MOBILE

Map Id: H131
Direction: ESE
Distance: 0.146 mi., 771 ft.
Elevation: 10 ft.
Relative: Lower

Site Name : LACSD LONG BEACH MAIN PUMPING PLANT | LA CO SANITATION DIST LB PU | LONG BEACH MAIN PUMPING PLANT - LOS ANGELES COUNTY SANITATION DISTRICT
1238 W 16TH ST | 1238 WEST 16TH ST. | 1238 WEST 16TH STREET
LONG BEACH | Long Beach, CA 90813

Database(s) : [AST - CA, CALEPA SITES - CA, ERNS, FRS, HAZNET - CA, HIST CHMIRS - CA, HWG - CA] ***(cont.)***

Envirosite ID: 230684
EPA ID: N/R

ERNS ***(cont.)***

Incident Cause :	DUMPING
Incident DTG :	DISCOVERED
Incident Location :	N/R
Sequence Number :	1268347
Potential Flag :	N
Description of Incident :	CALLER REPORTING THE RELEASE OF SEWAGE FROM AN RV.
Last Date in Agency List :	2021-01-28

Incident Response Summary

Date Time Received :	2020-01-10 10:42:00
Date Time Completed :	2020-01-10 10:50:00
Call Type :	Incident
Source :	TELEPHONE
Responsible Company :	N/R
Responsible Org Type :	PRIVATE CITIZEN
Responsible City :	N/R
Responsible State :	CA
Responsible Zip :	N/R

Incident Details Summary

Remedial Action :	N/R
Medium :	STORM DRAIN
Medium Description :	WATER
Body of Water :	STORM DRAIN
Weather Conditions :	N/R
Water Temperature :	N/R
Water Supply Contaminated :	U
Waterway Closed :	N
Waterway Description :	N/R

Additional Incident Details Summary

Actual Amount :	N/R
Actual Amount Units :	N/R
Capacity of Tank :	N/R
Capacity of Tank Units :	N/R
Continuous Release Begin Date :	N/R
Continuous Release End Date :	N/R
Continuous Release Change Date :	N/R
Continuous Release Permit :	N/R
Continuous Release Type :	N/R
Description of Tank :	N/R
Device Operational :	U
DOT Crossing Number :	N/R

Map Id: H131
Direction: ESE
Distance: 0.146 mi., 771 ft.
Elevation: 10 ft.
Relative: Lower

Site Name : LACSD LONG BEACH MAIN PUMPING PLANT | LA CO SANITATION DIST LB PU | LONG BEACH MAIN PUMPING PLANT - LOS ANGELES COUNTY SANITATION DISTRICT
1238 W 16TH ST | 1238 WEST 16TH ST. | 1238 WEST 16TH STREET
LONG BEACH | Long Beach, CA 90813

Database(s) : [AST - CA, CALEPA SITES - CA, ERNS, FRS, HAZNET - CA, HIST CHMIRS - CA, HWG - CA] ***(cont.)***

Envirosite ID: 230684
EPA ID: N/R

ERNS ***(cont.)***

DOT Regulated :	U
NPDES :	N/R
NPDES Compliance :	U
Pipeline Aboveground :	ABOVE
Pipeline Covered :	U
Pipeline Type :	N/R
Tank ID :	N/R
Tank Regulated :	U
Tank Regulated by :	N/R

Materials Involved Summary

Name of Material :	SEWAGE
CAS Number :	000000-00-0
Amount of Material :	16
Unit of Measure :	GALLON(S)
UN Number :	N/R
CHRIS Code :	NCC
Reached Water :	YES
Amount in Water :	16
Unit of Measure (Reach Water) :	GALLON(S)

Additional Materials Involved Summary

Name of Material :	N/R
CAS Number :	N/R
CHRIS Code :	N/R
Upper Bounds :	N/R
Upper Bounds Unit :	N/R
Upper Bounds Rate :	N/R

Trains Details

Train Name Number :	N/R
Train Type :	N/R
Train Speed :	N/R
Train Direction :	N/R
Number Locomotives :	N/R
Number Cars :	N/R
Number Derailed :	N/R
Track Speed :	N/R
Railroad Name :	N/R
Non Compliance with Hazmat :	N/R

Map Id: H131
Direction: ESE
Distance: 0.146 mi., 771 ft.
Elevation: 10 ft.
Relative: Lower

Site Name : LACSD LONG BEACH MAIN PUMPING PLANT | LA CO SANITATION DIST LB PU | LONG BEACH MAIN PUMPING PLANT - LOS ANGELES COUNTY SANITATION DISTRICT
1238 W 16TH ST | 1238 WEST 16TH ST. | 1238 WEST 16TH STREET
LONG BEACH | Long Beach, CA 90813

Database(s) : [AST - CA, CALEPA SITES - CA, ERNS, FRS, HAZNET - CA, HIST CHMIRS - CA, HWG - CA] ***(cont.)***

Envirosite ID: 230684
EPA ID: N/R

ERNS ***(cont.)***

Derailed Units Summary

Train Name Number :	N/R
Car Number :	N/R
Car Content :	N/R
Position in Train :	N/R
Derailed Type :	N/R

Vessels Details

Vessel Name :	N/R
Vessel Type :	N/R
Vessel Length :	N/R
Hull Construction :	N/R
Fuel Capacity :	N/R
Fuel on Board :	N/R
Cargo Capacity :	N/R
Cargo on Board :	N/R
Is Vessel Aground :	N/R
Flag :	N/R
Breadth :	N/R
Draught :	N/R
Fuel Capacity Units :	N/R
Fuel on Board Units :	N/R
Cargo Capacity Units :	N/R
Cargo on Board Units :	N/R

Mobile Details

Vehicle Own Fuel Capacity :	N/R
Cargo Capacity :	N/R
Amount of Cargo on Board :	N/R
Hazmat Carrier :	U
Carrier Licensed :	U
Noncompliance with Hazmat :	U
Mobile Type :	OTHER
Cargo Capacity Units :	N/R
Amount of Cargo on Board Units :	N/R
Vehicle Year :	N/R
Vehicle Make :	N/R
Vehicle Model :	N/R
Vehicle Number :	CA 2TJC389
Trailer Number :	N/R

FRS

Facility Name :	LA CO SANITATION DIST LB PU
Facility Address :	1238 W 16TH ST, LONG BEACH, CA 90813

Map Id: H131
Direction: ESE
Distance: 0.146 mi., 771 ft.
Elevation: 10 ft.
Relative: Lower

Site Name : LACSD LONG BEACH MAIN PUMPING PLANT | LA CO SANITATION DIST LB PU | LONG BEACH MAIN PUMPING PLANT - LOS ANGELES COUNTY SANITATION DISTRICT
1238 W 16TH ST | 1238 WEST 16TH ST. | 1238 WEST 16TH STREET
LONG BEACH | Long Beach, CA 90813

Database(s) : [AST - CA, CALEPA SITES - CA, ERNS, FRS, HAZNET - CA, HIST CHMIRS - CA, HWG - CA] ***(cont.)***

Envirosite ID: 230684
EPA ID: N/R

FRS ***(cont.)***

County : LOS ANGELES

Site Details
Registry ID : 110013829866
FRS Facility URL : Click here for hyperlink provided by the agency.
Last Date in Agency List : 2021-07-17

Source Description

Source Description :

The Emission Inventory System (EIS) maintains an inventory of large stationary sources and voluntarily-reported smaller sources of air point pollution emitters. It contains information about facility sites and their physical location, emission units, emission processes, release points, control approaches, and regulations. Facility inventory data are kept separate from the emissions data and have stable identifiers to improve continuity from year to year and to help identify duplicate or missing facilities.

FRS Environmental Interest
Source and System ID : EIS - 2120111

HAZNET - CA

Facility Name : L A CNTY SANITATION DIST
Facility Address : 1238 W 16TH STREET, LONG BEACH, CA 90813
County : LOS ANGELES

Site Details
Generator EPA ID : CAC002272593
Active : Inactive
Category : STATE
Facility Types : N/R
Type : TEMPORARY
Contact Name : N/R
Contact Phone : N/R
Facility Mailing Address : 920 S ALAMEDA ST, COMPTON, CA 902210000
Latitude : 33.78725421
Longitude : -118.20833897
Agency Hyperlink : Click here for hyperlink provided by the agency.
Last Date in Agency List : 2021-07-08

Map Id: H131
Direction: ESE
Distance: 0.146 mi., 771 ft.
Elevation: 10 ft.
Relative: Lower

Site Name : LACSD LONG BEACH MAIN PUMPING PLANT | LA CO SANITATION DIST LB PU | LONG BEACH MAIN PUMPING PLANT - LOS ANGELES COUNTY SANITATION DISTRICT
1238 W 16TH ST | 1238 WEST 16TH ST. | 1238 WEST 16TH STREET
LONG BEACH | Long Beach, CA 90813

Database(s) : [AST - CA, CALEPA SITES - CA, ERNS, FRS, HAZNET - CA, HIST CHMIRS - CA, HWG - CA] ***(cont.)***

Envirosite ID: 230684
EPA ID: N/R

HAZNET - CA ***(cont.)***

Facility Name :	LONG BEACH MAIN PUMPING PLANT - LOS ANGELES COUNTY SANITATION DISTRICT
Facility Address :	1238 W 16TH ST, LONG BEACH, CA 90813
County :	LOS ANGELES

Site Details

Generator EPA ID :	CAC002749828
Active :	Inactive
Category :	STATE
Facility Types :	N/R
Type :	TEMPORARY
Contact Name :	N/R
Contact Phone :	N/R
Facility Mailing Address :	PO BOX 4998, WHITTIER, CA 906074998
Latitude :	33.78725421
Longitude :	-118.20833897
Agency Hyperlink :	Click here for hyperlink provided by the agency.
Last Date in Agency List :	2021-07-08

Waste Generator Details

State Waste :	2014: 352 - Other organic solids, 16.856 tons to AZC950823111

Facility Name :	LONG BEACH MAIN PUMPING STATION
Facility Address :	1238 WEST 16TH ST., LONG BEACH, CA 90813
County :	LOS ANGELES

Site Details

Generator EPA ID :	CAC002884344
Active :	Inactive
Category :	STATE
Facility Types :	N/R
Type :	TEMPORARY
Contact Name :	N/R
Contact Phone :	N/R
Facility Mailing Address :	5900-A KATELLA AVENUE, CYPRESS, CA 90630
Latitude :	33.78725421
Longitude :	-118.20833897
Agency Hyperlink :	Click here for hyperlink provided by the agency.
Last Date in Agency List :	2021-07-08

Map Id: H131
Direction: ESE
Distance: 0.146 mi., 771 ft.
Elevation: 10 ft.
Relative: Lower

Site Name : LACSD LONG BEACH MAIN PUMPING PLANT | LA CO SANITATION DIST LB PU | LONG BEACH MAIN PUMPING PLANT - LOS ANGELES COUNTY SANITATION DISTRICT
1238 W 16TH ST | 1238 WEST 16TH ST. | 1238 WEST 16TH STREET
LONG BEACH | Long Beach, CA 90813

Database(s) : [AST - CA, CALEPA SITES - CA, ERNS, FRS, HAZNET - CA, HIST CHMIRS - CA, HWG - CA] ***(cont.)***

Envirosite ID: 230684
EPA ID: N/R

HAZNET - CA ***(cont.)***

Waste Generator Details

State Waste :	2016: 223 - Unspecified oil-containing waste, 0.175 tons to AZR000501510
Facility Name :	SOUTHERN CALIFORNIA EDISON INC
Facility Address :	1238 W 16TH ST, LONG BEACH, CA 90813
County :	LOS ANGELES

Site Details

Generator EPA ID :	CAC002697658
Active :	Inactive
Category :	STATE
Facility Types :	N/R
Type :	TEMPORARY
Contact Name :	N/R
Contact Phone :	N/R
Facility Mailing Address :	PO BOX 800, ROSEMEAD, CA 917700000
Latitude :	33.78725421
Longitude :	-118.20833897
Agency Hyperlink :	Click here for hyperlink provided by the agency.
Last Date in Agency List :	2021-07-08

Waste Generator Details

State Waste :	2012: 221 - Waste oil and mixed oil, 10.16 tons to CAD050806850

HIST CHMIRS - CA

Facility Address :	1238 W. 16th. St., Long Beach
County :	Los Angeles County
Notified Date :	2006-02-12 18:58:00
Control Number :	06-0931
Substance 1 :	Mineral Oil
Quantity 1 :	1
Measure 1 :	Gal(s)
Type 1 :	PETROLEUM
Pipeline 1 :	N/R
Vessel 1 (300 Tons) :	N/R
Substance 2 :	N/R
Quantity 2 :	N/R
Measure 2 :	N/R
Type 2 :	N/R
Pipeline 2 :	N/R

Map Id: H131
Direction: ESE
Distance: 0.146 mi., 771 ft.
Elevation: 10 ft.
Relative: Lower

Site Name : LACSD LONG BEACH MAIN PUMPING PLANT | LA CO SANITATION DIST LB PU | LONG BEACH MAIN PUMPING PLANT - LOS ANGELES COUNTY SANITATION DISTRICT
1238 W 16TH ST | 1238 WEST 16TH ST. | 1238 WEST 16TH STREET
LONG BEACH | Long Beach, CA 90813

Database(s) : [AST - CA, CALEPA SITES - CA, ERNS, FRS, HAZNET - CA, HIST CHMIRS - CA, HWG - CA] ***(cont.)***

Envirosite ID: 230684
EPA ID: N/R

HIST CHMIRS - CA ***(cont.)***

Vessel 2 (300 Tons) :	N/R
Substance 3 :	N/R
Quantity 3 :	N/R
Measure 3 :	N/R
Type 3 :	N/R
Pipeline 3 :	N/R
Vessel 3 (300 Tons) :	N/R
Description :	Pole top transformer overheated and sprayed out less than a gallon of the oil.
Contained :	Yes
Water? :	No
Water Way :	N/R
Incident Date :	2006-02-12
Time :	1815
Spill Site :	Road
Site :	N/R
Cause :	N/R
Other Causes :	N/R
Injuries (Y/N) :	N/R
Injuries Number :	0
Fatal (Y/N) :	N/R
Fatal Number :	0
Evacs (Y/N) :	N/R
Evacs Number :	0
Cleanup :	Contractor
Admin Agency :	Long Beach Fire Department

HWG - CA

Facility Name :	L A CNTY SANITATION DIST
Facility Address :	1238 W 16TH STREET, LONG BEACH, CA 90813
County :	LOS ANGELES
EPA ID :	CAC002272593
Status :	Inactive
Category :	STATE
Type :	TEMPORARY
Facility Type :	N/R
Mailing Address :	920 S ALAMEDA ST, COMPTON, CA 902210000
Owner Name :	L A CNTY SANITATION DIST
Owner Address :	920 S ALAMEDA ST, COMPTON, CA 902210000
Operator Name :	RANDY RILEY/SUPERV PUMPING
Operator Address :	920 S ALAMEDA ST, COMPTON, CA 902210000
Latitude :	33.787331
Longitude :	-118.208338

Map Id: H131
Direction: ESE
Distance: 0.146 mi., 771 ft.
Elevation: 10 ft.
Relative: Lower

Site Name : LACSD LONG BEACH MAIN PUMPING PLANT | LA CO SANITATION DIST LB PU | LONG BEACH MAIN PUMPING PLANT - LOS ANGELES COUNTY SANITATION DISTRICT
1238 W 16TH ST | 1238 WEST 16TH ST. | 1238 WEST 16TH STREET
LONG BEACH | Long Beach, CA 90813

Database(s) : [AST - CA, CALEPA SITES - CA, ERNS, FRS, HAZNET - CA, HIST CHMIRS - CA, HWG - CA] ***(cont.)***

Envirosite ID: 230684
EPA ID: N/R

HWG - CA ***(cont.)***

Facility Name :	LONG BEACH MAIN PUMPING PLANT - LOS ANGELES COUNTY SANITATION DISTRICT
Facility Address :	1238 W 16TH ST, LONG BEACH, CA 90813
County :	LOS ANGELES
EPA ID :	CAC002749828
Status :	Inactive
Category :	STATE
Type :	TEMPORARY
Facility Type :	N/R
Mailing Address :	PO BOX 4998, WHITTIER, CA 906074998
Owner Name :	LA COUNTY SANITATION DISTRICTS
Owner Address :	PO BOX 4998, WHITTIER, CA 906010000
Operator Name :	JILEI SHAN
Operator Address :	PO BOX 4998, WHITTIER, CA 90601
Latitude :	33.787254
Longitude :	-118.208339
Facility Name :	LONG BEACH MAIN PUMPING STATION
Facility Address :	1238 WEST 16TH ST., LONG BEACH, CA 90813
County :	LOS ANGELES
EPA ID :	CAC002884344
Status :	Inactive
Category :	STATE
Type :	TEMPORARY
Facility Type :	N/R
Mailing Address :	5900-A KATELLA AVENUE, CYPRESS, CA 90630
Owner Name :	MITSUBISHI ELECTRIC US, INC.
Owner Address :	5900-A KATELLA AVENUE, CYPRESS, CA 90630
Operator Name :	AL SCHUYLER
Operator Address :	5900-A KATELLA AVENUE, CYPRESS, CA 90630
Latitude :	-90.0
Longitude :	180.0
Facility Name :	SOUTHERN CALIFORNIA EDISON INC
Facility Address :	1238 W 16TH ST, LONG BEACH, CA 90813
County :	LOS ANGELES
EPA ID :	CAC002697658
Status :	Inactive
Category :	STATE
Type :	TEMPORARY
Facility Type :	N/R

Map Id: H131
Direction: ESE
Distance: 0.146 mi., 771 ft.
Elevation: 10 ft.
Relative: Lower

Site Name : LACSD LONG BEACH MAIN PUMPING PLANT | LA CO SANITATION DIST LB PU | LONG BEACH MAIN PUMPING PLANT - LOS ANGELES COUNTY SANITATION DISTRICT
1238 W 16TH ST | 1238 WEST 16TH ST. | 1238 WEST 16TH STREET
LONG BEACH | Long Beach, CA 90813

Database(s) : [AST - CA, CALEPA SITES - CA, ERNS, FRS, HAZNET - CA, HIST CHMIRS - CA, HWG - CA] ***(cont.)***

Envirosite ID: 230684
EPA ID: N/R

HWG - CA ***(cont.)***

Mailing Address :	PO BOX 800, ROSEMEAD, CA 917700000
Owner Name :	SOUTHERN CALIFORNIA EDISON
Owner Address :	PO BOX 800, ROSEMEAD, CA 917700000
Operator Name :	SARA M. DUVALL
Operator Address :	P.O. BOX 800, ROSEMEAD, CA 91770
Latitude :	33.78727
Longitude :	-118.208328

Map Id: O132
Direction: SE
Distance: 0.146 mi., 771 ft.
Elevation: 10 ft.
Relative: Lower

Site Name : AONICS CORPORATION | CENTURY DIE CASTING
1326 W GAYLORD ST
LONG BEACH, CA 90813

Database(s) : [ECHO, FRS, HAZNET - CA, HWG - CA, RCRA_NONGEN]

Envirosite ID: 561655
EPA ID: CAD981678998

ECHO

Facility Name :	AONICS CORPORATION
Facility Address :	1326 W GAYLORD ST, LONG BEACH, CA 90813
County :	LOS ANGELES
Last Inspection Date :	N/R
Registry ID :	110002748466
FIPS Code :	06037
EPA Region :	09
Inspection Count :	0
Last Inspection Days :	N/R
Informal Count :	0
Last Informal Action Date :	N/R
Formal Action Count :	0
Last Formal Action Date :	N/R
Total Penalties :	0
Penalty Count :	N/R
Last Penalty Date :	N/R
Last Penalty Amount :	N/R
QTRS IN NC :	0
Programs IN SNC :	0
Current Compliance Status :	No Violation Identified
Three-Year Compliance Status :	_____
Collection Method :	ADDRESS MATCHING-HOUSE NUMBER
Reference Point :	ENTRANCE POINT OF A FACILITY OR STATION

Map Id: O132
Direction: SE
Distance: 0.146 mi., 771 ft.
Elevation: 10 ft.
Relative: Lower

Site Name : AONICS CORPORATION | CENTURY DIE CASTING
1326 W GAYLORD ST
LONG BEACH, CA 90813

Database(s) : [ECHO, FRS, HAZNET - CA, HWG - CA, RCRA_NONGEN] ***(cont.)***

Envirosite ID: 561655
EPA ID: CAD981678998

ECHO ***(cont.)***

Accuracy Meters :	50
Derived Tribes :	N/R
Derived HUC :	18070105
Derived WBD :	N/R
Derived STCTY FIPS :	06037
Derived Zip :	90813
Derived CD113 :	47
Derived CB2010 :	060375755001004
MYRTK Universe :	NNN
NPDES IDs :	N/R
CWA Permit Types :	N/R
CWA Compliance Tracking :	N/R
CWA NAICS :	N/R
CWA SICS :	N/R
CWA Inspection Count :	N/R
CWA Last Inspection Days :	N/R
CWA Informal Count :	N/R
CWA Formal Action Count :	N/R
CWA Last Formal Action Date :	N/R
CWA Penalties :	N/R
CWA Last Penalty Date :	N/R
CWA Last Penalty Amount :	N/R
CWA Quarters IN NC :	N/R
CWA Current Compliance Status :	N/R
CWA Current SNC Flag :	N
CWA 13 Quarters Compliance Status :	N/R
CWA 13 Quarters Effluent Exceedances:	N/R
CWA Three-Year QNCR Codes :	N/R
DFR URL :	Click here for hyperlink provided by the agency.
Facility SIC :	N/R
Facility NAICS :	N/R
Facility Last Inspection EPA Date :	N/R
Facility Last Inspection State Date :	N/R
Facility Last Formal Act EPA Date :	N/R
Facility Last Formal Act State Date :	N/R
Facility Last Informal Act EPA Date :	N/R
Facility Last Informal Act State Date:	N/R
Facility Federal Agency :	N/R
TRI Reporter :	N/R
Facility Imp Water Flag :	N/R
Current SNC Flag :	N
Indian County Flag :	N
Federal Flag :	N/R
US Mexico Border Flag :	N
Chesapeak Bay Flag :	N/R
AIR Flag :	N
NPDES Flag :	N
SDWIS Flag :	N
RCRA Flag :	Y
TRI Flag :	N
GHG Flag :	N
Major Flag :	N/R
Active Flag :	N/R
NAA Flag :	Y
Latitude :	33.786467

Map Id: O132
Direction: SE
Distance: 0.146 mi., 771 ft.
Elevation: 10 ft.
Relative: Lower

Site Name : AONICS CORPORATION | CENTURY DIE CASTING
1326 W GAYLORD ST
LONG BEACH, CA 90813

Database(s) : [ECHO, FRS, HAZNET - CA, HWG - CA, RCRA_NONGEN] ***(cont.)***

Envirosite ID: 561655
EPA ID: CAD981678998

ECHO ***(cont.)***

Longitude :	-118.209238
Last Date in Agency List :	2021-08-20

FRS

Facility Name :	AONICS CORPORATION
Facility Address :	1326 W GAYLORD ST, LONG BEACH, CA 90813
County :	LOS ANGELES

Site Details

Registry ID :	110002748466
FRS Facility URL :	Click here for hyperlink provided by the agency.
Last Date in Agency List :	2021-07-17

Source Description

Source Description :

RCRAInfo is EPA's comprehensive information system that supports the Resource Conservation and Recovery Act (RCRA) of 1976 and the Hazardous and Solid Waste Amendments (HSWA) of 1984 through the tracking of events and activities related to facilities that generate, transport, and treat, store, or dispose of hazardous waste. RCRAInfo allows RCRA program staff to track the notification, permit, compliance, and corrective action activities required under RCRA. RCRAInfo also supports generation of the National Hazardous Waste Biennial Report. All generators and treatment, storage, and disposal facilities who handle hazardous waste are required to report to the EPA Administrator at least once every two years to support creation of the Biennial Report.

FRS Environmental Interest

Source and System ID :	RCRAINFO - CAD981678998

HAZNET - CA

Facility Name :	AONICS CORP
Facility Address :	1326 W GAYLORD ST, LONG BEACH, CA 90813
County :	LOS ANGELES

Site Details

Generator EPA ID :	CAD981678998
Active :	Inactive
Category :	FEDERAL
Facility Types :	N/R
Type :	PERMANENT
Contact Name :	N/R
Contact Phone :	N/R
Facility Mailing Address :	1326 W GAYLORD ST, LONG BEACH, CA 908130000
Latitude :	33.78639665
Longitude :	-118.20927082

Map Id: O132
Direction: SE
Distance: 0.146 mi., 771 ft.
Elevation: 10 ft.
Relative: Lower

Site Name : AONICS CORPORATION | CENTURY DIE CASTING
1326 W GAYLORD ST
LONG BEACH, CA 90813

Database(s) : [ECHO, FRS, HAZNET - CA, HWG - CA, RCRA_NONGEN] ***(cont.)***

Envirosite ID: 561655
EPA ID: CAD981678998

HAZNET - CA ***(cont.)***

Agency Hyperlink : Click here for hyperlink provided by the agency.
Last Date in Agency List : 2021-07-08

Waste Generator Details
State Waste : 1994: 181 - Other inorganic solid waste, 1.6 tons to CAL000024110
1993: 352 - Other organic solids, 0.2125 tons to CAT080033681

Facility Name : CENTURY DIE CASTING
Facility Address : 1326 W GAYLORD ST, LONG BEACH, CA 90813
County : LOS ANGELES

Site Details
Generator EPA ID : CAC001480984
Active : Inactive
Category : STATE
Facility Types : N/R
Type : TEMPORARY
Contact Name : N/R
Contact Phone : N/R
Facility Mailing Address : 310 N INDIAN HILL, CLAREMONT, CA 917110000
Latitude : 33.78639665
Longitude : -118.20927082
Agency Hyperlink : Click here for hyperlink provided by the agency.
Last Date in Agency List : 2021-07-08

Waste Generator Details
State Waste : 2000: 214 - Unspecified solvent mixture, 0.1 tons to CAT080022148
2000: 223 - Unspecified oil-containing waste, 2.085 tons to CAT080013352

HWG - CA

Facility Name : AONICS CORP
Facility Address : 1326 W GAYLORD ST, LONG BEACH, CA 90813
County : LOS ANGELES

EPA ID : CAD981678998
Status : Inactive
Category : FEDERAL
Type : PERMANENT
Facility Type : N/R
Mailing Address : 1326 W GAYLORD ST, LONG BEACH, CA 908130000
Owner Name : JOSEPH R ORLOSKY, PRES
Owner Address : N/A
Operator Name : UNDEL FEE BOOKLET 94/95 JO
Operator Address : 1605 E OCEAN AVE, LONG BEACH, CA
Latitude : 33.786505

Map Id: O132
Direction: SE
Distance: 0.146 mi., 771 ft.
Elevation: 10 ft.
Relative: Lower

Site Name : AONICS CORPORATION | CENTURY DIE CASTING
1326 W GAYLORD ST
LONG BEACH, CA 90813

Database(s) : [ECHO, FRS, HAZNET - CA, HWG - CA, RCRA_NONGEN] ***(cont.)***

Envirosite ID: 561655
EPA ID: CAD981678998

HWG - CA ***(cont.)***

Longitude :	-118.209498
Facility Name :	CENTURY DIE CASTING
Facility Address :	1326 W GAYLORD ST, LONG BEACH, CA 90813
County :	LOS ANGELES
EPA ID :	CAC001480984
Status :	Inactive
Category :	STATE
Type :	TEMPORARY
Facility Type :	N/R
Mailing Address :	310 N INDIAN HILL, CLAREMONT, CA 917110000
Owner Name :	STEVE BOLTON
Owner Address :	310 N INDIAN HILL, CLAREMONT, CA 917110000
Operator Name :	DEAN GLATT/AMBERWICK
Operator Address :	N/A
Latitude :	33.786477
Longitude :	-118.209283

RCRA_NONGEN

Facility Name :	AONICS CORPORATION
Facility Address :	1326 W GAYLORD ST, LONG BEACH, CA 90813
County :	LOS ANGELES
Date Form Received by Agency :	1986-10-10
EPA ID :	CAD981678998
Mailing Address :	1326 W GAYLORD ST, LONG BEACH, CA 90813
Contact :	ENVIRONMENTAL MANAGER
Contact Address :	1326 W GAYLORD ST, LONG BEACH, CA 90813
Contact Country :	US
Contact Telephone :	213-436-0268
Contact Email :	N/R
EPA Region :	09
Land Type :	Not Reported
Source Type :	Notification
Classification :	Not a generator, verified
Description :	Not a generator, verified
Last Date in Agency List :	2021-09-03

Owner/Operator Summary

Owner/Operator Name :	AONICS CORPORATION
Owner/Operator Address :	NOT REQUIRED, NOT REQUIRED, ME 99999
Owner/Operator Country :	N/R
Owner/Operator Telephone :	415-555-1212
Owner/Operator Email :	N/R
Owner/Operator Fax :	N/R
Legal Status :	Private
Owner/Operator Type :	Owner
Owner/Operator Start Date :	N/R

Map Id: O132
Direction: SE
Distance: 0.146 mi., 771 ft.
Elevation: 10 ft.
Relative: Lower

Site Name : AONICS CORPORATION | CENTURY DIE CASTING
1326 W GAYLORD ST
LONG BEACH, CA 90813

Database(s) : [ECHO, FRS, HAZNET - CA, HWG - CA, RCRA_NONGEN] ***(cont.)***

Envirosite ID: 561655
EPA ID: CAD981678998

RCRA_NONGEN ***(cont.)***

Owner/Operator End Date :	N/R
Owner/Operator Name :	NOT REQUIRED
Owner/Operator Address :	NOT REQUIRED, NOT REQUIRED, ME 99999
Owner/Operator Country :	N/R
Owner/Operator Telephone :	415-555-1212
Owner/Operator Email :	N/R
Owner/Operator Fax :	N/R
Legal Status :	Private
Owner/Operator Type :	Operator
Owner/Operator Start Date :	N/R
Owner/Operator End Date :	N/R

Handler Activities Summary

U.S. Importer of Hazardous Waste :	N
Mixed Waste (Haz. and Radioactive) :	N
Recycler of Hazardous Waste :	N
Transporter of Hazardous Waste :	N
Treater, Storer or Disposer of HW :	N
Underground Injection Activity :	N
On-site Burner Exemption :	N
Furnace Exemption :	N
Used Oil Fuel Burner :	N
Used Oil Processor :	N
Used Oil Refiner :	N
Used Oil Fuel Marketer to Burner :	N
Used Oil Specification Marketer :	N
Used Oil Transfer Facility :	N
Used Oil Transporter :	N

Notices of Violations Summary

Regulation Violated :	N

Map Id: L133
Direction: SSE
Distance: 0.148 mi., 782 ft.
Elevation: 11 ft.
Relative: Lower

Site Name : CM INDUSTRIAL SUPPLIES
1348 W GAYLORD ST
LONG BEACH, CA 90813

Database(s) : [HAZNET - CA, HWG - CA]

Envirosite ID: 41092379
EPA ID: CAL000399980

HAZNET - CA

Facility Name :	CM INDUSTRIAL SUPPLIES
Facility Address :	1348 W GAYLORD ST, LONG BEACH, CA 90813
County :	LOS ANGELES

Map Id: L133
Direction: SSE
Distance: 0.148 mi., 782 ft.
Elevation: 11 ft.
Relative: Lower

Site Name : CM INDUSTRIAL SUPPLIES
1348 W GAYLORD ST
LONG BEACH, CA 90813

Database(s) : [HAZNET - CA, HWG - CA] ***(cont.)***

Envirosite ID: 41092379
EPA ID: CAL000399980

HAZNET - CA ***(cont.)***

Site Details

Generator EPA ID :	CAL000399980
Active :	Inactive
Category :	STATE
Facility Types :	N/R
Type :	PERMANENT
Contact Name :	N/R
Contact Phone :	N/R
Facility Mailing Address :	1348 W GAYLORD ST, LONG BEACH, CA 908131321
Latitude :	33.78618900
Longitude :	-118.20987450
Agency Hyperlink :	Click here for hyperlink provided by the agency.
Last Date in Agency List :	2021-07-08

HWG - CA

Facility Name :	CM INDUSTRIAL SUPPLIES
Facility Address :	1348 W GAYLORD ST, LONG BEACH, CA 90813
County :	LOS ANGELES
EPA ID :	CAL000399980
Status :	Inactive
Category :	STATE
Type :	PERMANENT
Facility Type :	N/R
Mailing Address :	1348 W GAYLORD ST, LONG BEACH, CA 908131321
Owner Name :	CM INDUSTRIAL SUPPLIES
Owner Address :	1348 W GAYLORD ST, LONG BEACH, CA 908131321
Operator Name :	ALFONSO MADRID
Operator Address :	1348 W GAYLORD ST, LONG BEACH, CA 908131321
Latitude :	33.786189
Longitude :	-118.209874

Map Id: O134
Direction: SE
Distance: 0.148 mi., 784 ft.
Elevation: 10 ft.
Relative: Lower

Site Name : PATRICIA LYNN ELLISON TRUST
1324 W GAYLORD ST
LONG BEACH | Long Beach, CA 90813

Database(s) : [ECHO, FRS, HAZNET - CA, HWG - CA, RCRA_SQG]

Envirosite ID: 1029105
EPA ID: N/R

ECHO

Facility Name :	PATRICIA LYNN ELLISON TRUST
Facility Address :	1324 W GAYLORD ST, LONG BEACH, CA 90813
County :	LOS ANGELES
Last Inspection Date :	N/R
Registry ID :	110070797906
FIPS Code :	N/R

Map Id: O134
Direction: SE
Distance: 0.148 mi., 784 ft.
Elevation: 10 ft.
Relative: Lower

Site Name : PATRICIA LYNN ELLISON TRUST
1324 W GAYLORD ST
LONG BEACH | Long Beach, CA 90813

Database(s) : [ECHO, FRS, HAZNET - CA, HWG - CA, RCRA_SQG] ***(cont.)***

Envirosite ID: 1029105
EPA ID: N/R

ECHO ***(cont.)***

EPA Region :	09
Inspection Count :	0
Last Inspection Days :	N/R
Informal Count :	0
Last Informal Action Date :	N/R
Formal Action Count :	0
Last Formal Action Date :	N/R
Total Penalties :	0
Penalty Count :	N/R
Last Penalty Date :	N/R
Last Penalty Amount :	N/R
QTRS IN NC :	0
Programs IN SNC :	0
Current Compliance Status :	No Violation Identified
Three-Year Compliance Status :	_____
Collection Method :	Zip Code Centroid
Reference Point :	N/R
Accuracy Meters :	10000
Derived Tribes :	N/R
Derived HUC :	N/R
Derived WBD :	N/R
Derived STCTY FIPS :	N/R
Derived Zip :	N/R
Derived CD113 :	N/R
Derived CB2010 :	N/R
MYRTK Universe :	NNN
NPDES IDs :	N/R
CWA Permit Types :	N/R
CWA Compliance Tracking :	N/R
CWA NAICS :	N/R
CWA SICS :	N/R
CWA Inspection Count :	N/R
CWA Last Inspection Days :	N/R
CWA Informal Count :	N/R
CWA Formal Action Count :	N/R
CWA Last Formal Action Date :	N/R
CWA Penalties :	N/R
CWA Last Penalty Date :	N/R
CWA Last Penalty Amount :	N/R
CWA Quarters IN NC :	N/R
CWA Current Compliance Status :	N/R
CWA Current SNC Flag :	N
CWA 13 Quarters Compliance Status :	N/R
CWA 13 Quarters Effluent Exceedances:	N/R
CWA Three-Year QNCR Codes :	N/R
DFR URL :	Click here for hyperlink provided by the agency.
Facility SIC :	N/R
Facility NAICS :	N/R
Facility Last Inspection EPA Date :	N/R
Facility Last Inspection State Date :	N/R
Facility Last Formal Act EPA Date :	N/R
Facility Last Formal Act State Date :	N/R
Facility Last Informal Act EPA Date :	N/R
Facility Last Informal Act State Date:	N/R
Facility Federal Agency :	N/R
TRI Reporter :	N/R

Map Id: O134
Direction: SE
Distance: 0.148 mi., 784 ft.
Elevation: 10 ft.
Relative: Lower

Site Name : PATRICIA LYNN ELLISON TRUST
1324 W GAYLORD ST
LONG BEACH | Long Beach, CA 90813

Database(s) : [ECHO, FRS, HAZNET - CA, HWG - CA, RCRA_SQG] ***(cont.)***

Envirosite ID: 1029105
EPA ID: N/R

ECHO ***(cont.)***

Facility Imp Water Flag :	N/R
Current SNC Flag :	N
Indian County Flag :	N
Federal Flag :	N/R
US Mexico Border Flag :	N/R
Chesapeak Bay Flag :	N/R
AIR Flag :	N
NPDES Flag :	N
SDWIS Flag :	N
RCRA Flag :	Y
TRI Flag :	N
GHG Flag :	N
Major Flag :	N/R
Active Flag :	Y
NAA Flag :	N
Latitude :	33.780911
Longitude :	-118.196312
Last Date in Agency List :	2021-08-20

FRS

Facility Name :	PATRICIA LYNN ELLISON TRUST
Facility Address :	1324 W GAYLORD ST, LONG BEACH, CA 90813
County :	LOS ANGELES

Site Details

Registry ID :	110070797906
FRS Facility URL :	Click here for hyperlink provided by the agency.
Last Date in Agency List :	2021-07-17

Source Description

Source Description :

RCRAInfo is EPA's comprehensive information system that supports the Resource Conservation and Recovery Act (RCRA) of 1976 and the Hazardous and Solid Waste Amendments (HSWA) of 1984 through the tracking of events and activities related to facilities that generate, transport, and treat, store, or dispose of hazardous waste. RCRAInfo allows RCRA program staff to track the notification, permit, compliance, and corrective action activities required under RCRA. RCRAInfo also supports generation of the National Hazardous Waste Biennial Report. All generators and treatment, storage, and disposal facilities who handle hazardous waste are required to report to the EPA Administrator at least once every two years to support creation of the Biennial Report.

FRS Environmental Interest

Source and System ID :	RCRAINFO - CAP000114918

HAZNET - CA

Facility Name :	Patricia Lynn Ellison Trust
Facility Address :	1324 W Gaylord St, Long Beach, CA 90813
County :	LOS ANGELES

Map Id: O134
Direction: SE
Distance: 0.148 mi., 784 ft.
Elevation: 10 ft.
Relative: Lower

Site Name : PATRICIA LYNN ELLISON TRUST
1324 W GAYLORD ST
LONG BEACH | Long Beach, CA 90813

Database(s) : [ECHO, FRS, HAZNET - CA, HWG - CA, RCRA_SQG] ***(cont.)***

Envirosite ID: 1029105
EPA ID: N/R

HAZNET - CA ***(cont.)***

Site Details

Generator EPA ID :	CAP000114918
Active :	Inactive
Category :	FEDERAL
Facility Types :	N/R
Type :	TEMPORARY
Contact Name :	N/R
Contact Phone :	N/R
Facility Mailing Address :	4010 WATSON PLAZA STE 225, LAKEWOOD, CA 90712
Latitude :	33.78624300
Longitude :	-118.20917700
Agency Hyperlink :	Click here for hyperlink provided by the agency.
Last Date in Agency List :	2021-07-08

Waste Generator Details

State Waste :	2002: 221 - Waste oil and mixed oil, 3.8 tons to CAD982444481

HWG - CA

Facility Name :	Patricia Lynn Ellison Trust
Facility Address :	1324 W Gaylord St, Long Beach, CA 90813
County :	LOS ANGELES
EPA ID :	CAP000114918
Status :	Inactive
Category :	FEDERAL
Type :	TEMPORARY
Facility Type :	N/R
Mailing Address :	4010 WATSON PLAZA STE 225, LAKEWOOD, CA 90712
Owner Name :	PATRICIA LYNN ELLISON TRUST
Owner Address :	310 INDIAN HILL BLVD STE 533, CLAIRMONT, CA 91711
Operator Name :	MICHAEL ZIMMER
Operator Address :	4010 WATSON PLAZA STE 225, LAKEWOOD, CA 90712
Latitude :	33.786477
Longitude :	-118.209249

RCRA_SQG

Facility Name :	PATRICIA LYNN ELLISON TRUST
Facility Address :	1324 W GAYLORD ST, LONG BEACH, CA 90813
County :	LOS ANGELES
Date Form Received by Agency :	2002-04-22
EPA ID :	CAP000114918
Mailing Address :	310 INDIAN HILL BLVD STE 533, CLAIRMONT, CA 91711
Contact :	MICHAEL ZIMMER
Contact Address :	4010 WATSON PLAZA STE 225, LAKEWOOD, CA 90712
Contact Country :	US
Contact Telephone :	562-982-0273
Contact Email :	N/R
EPA Region :	09
Land Type :	Private

Map Id: O134
Direction: SE
Distance: 0.148 mi., 784 ft.
Elevation: 10 ft.
Relative: Lower

Site Name : PATRICIA LYNN ELLISON TRUST
1324 W GAYLORD ST
LONG BEACH | Long Beach, CA 90813

Database(s) : [ECHO, FRS, HAZNET - CA, HWG - CA, RCRA_SQG] ***(cont.)***

Envirosite ID: 1029105
EPA ID: N/R

RCRA_SQG ***(cont.)***

Source Type :	Notification
Classification :	Small Quantity Generator
Description :	Handlers that generate more than 100 and less than 1000 kilograms of hazardous waste during any calendar month and accumulate less than 6000 kg of hazardous waste at any time; or generate 100 kg or less of hazardous waste during any calendar month, and accumulate more than 1000 kg of hazardous waste at any time.
Last Date in Agency List :	2021-09-03

Owner/Operator Summary

Owner/Operator Name :	PATRICIA LYNN ELLISON TRUST
Owner/Operator Address :	310 INDIAN HILL BLVD STE 533, CLAIRMONT, CA 91711
Owner/Operator Country :	N/R
Owner/Operator Telephone :	909-626-9662
Owner/Operator Email :	N/R
Owner/Operator Fax :	N/R
Legal Status :	Private
Owner/Operator Type :	Owner
Owner/Operator Start Date :	N/R
Owner/Operator End Date :	N/R

Handler Activities Summary

U.S. Importer of Hazardous Waste :	N
Mixed Waste (Haz. and Radioactive) :	N
Recycler of Hazardous Waste :	N
Transporter of Hazardous Waste :	N
Treater, Storer or Disposer of HW :	N
Underground Injection Activity :	N
On-site Burner Exemption :	N
Furnace Exemption :	N
Used Oil Fuel Burner :	N
Used Oil Processor :	N
Used Oil Refiner :	N
Used Oil Fuel Marketer to Burner :	N
Used Oil Specification Marketer :	N
Used Oil Transfer Facility :	N
Used Oil Transporter :	N

Hazardous Waste Summary

Waste Code / Name :	D008 - LEAD

Notices of Violations Summary

Regulation Violated :	N

Map Id: K135
Direction: SW
Distance: 0.149 mi., 785 ft.
Elevation: 10 ft.
Relative: Lower

Site Name : CROSBY & OVERTON/EMI DIV
1617 GAYLORD AVE
LONG BEACH, CA 90813

Database(s) : [CALEPA SITES - CA, EPA LUST, FRS, LUST REG 4 - CA]

Envirosite ID: 323003
EPA ID: N/R

CALEPA SITES - CA

Facility Name :	CROSBY & OVERTON/EMI DIV
Facility Address :	1617 GAYLORD AVE, LONG BEACH, 90813
Site ID :	248149
EI ID :	T0603701953
EI Description :	Leaking Underground Storage Tank Cleanup Site
Latitude :	33.786428
Longitude :	-118.214068
Agency Hyperlink :	Click here for hyperlink provided by the agency.
Last Date in Agency List :	2021-08-26

EPA LUST

Facility Name :	CROSBY & OVERTON/EMI DIV
Facility Address :	1617 GAYLORD AVE, LONG BEACH, California 90813
County :	N/R
Facility ID :	N/R
LUST ID :	CAT0603701953
Reported Date :	N/R
Status :	No Further Action
Substance :	N/R
Closed With Residual Contamination (Tribal Only):	N/R
NFA_Letter (Tribal Only) :	N/R
Tribe (Tribal Only) :	N/R
EPA Region :	9
Estimated Population within 1500ft :	269
Estimated Private Domestic Wells within 1500ft:	0
Within Source Water Protection Area (SPA):	No
SPA Public Water System and Facility ID:	N/R
SPA Water Type :	N/R
SPA Facility Type :	N/R
SPA HUC12 :	N/R
Within Groundwater Wellhead Protection Area (WHPA):	Yes
WHPA Public Water System and Facility ID:	CA1910033_11576
WHPA Water Type :	GW
WHPA Facility Type :	WL
WHPA HUC12 :	180701060701
Within Estimated 100-year Floodplain:	No
Latitude :	33.78649
Longitude :	-118.214179999999
Last Date in Agency List :	2021-08-27

FRS

Facility Name :	CROSBY & OVERTON/EMI DIV
Facility Address :	1617 GAYLORD AVE, LONG BEACH, CA 90813
County :	LOS ANGELES

Map Id: K135
Direction: SW
Distance: 0.149 mi., 785 ft.
Elevation: 10 ft.
Relative: Lower

Site Name : CROSBY & OVERTON/EMI DIV
1617 GAYLORD AVE
LONG BEACH, CA 90813

Database(s) : [CALEPA SITES - CA, EPA LUST, FRS, LUST REG 4 - CA] ***(cont.)***

Envirosite ID: 323003
EPA ID: N/R

FRS ***(cont.)***

Site Details

Registry ID :	110065688385
FRS Facility URL :	Click here for hyperlink provided by the agency.
Last Date in Agency List :	2021-07-17

Source Description

Source Description :

The California Environmental Protection Agency (CalEPA) has recently implemented a new data warehouse system (nSite). This data warehouse combines and merges facility and site information from five different systems managed within CalEPA. The five systems are: California Environmental Reporting System (CERS), EnviroStor, GeoTracker, California Integrated Water Quality System (CIWQS), and Toxic Release Inventory (TRI).

FRS Environmental Interest

Source and System ID :	CA-ENVIROVIEW - 248149

LUST REG 4 - CA

Facility Name :	CROSBY & OVERTON/EMI DIV
Facility Address :	1617 GAYLORD AVE, LONG BEACH, CA 90813
County :	Los Angeles

Site Details

Status Date :	1996-10-30
Status :	Completed - Case Closed
Begin Date :	1989-01-30
Global ID :	T0603701953
Region :	REGION 4
Site History :	N/R
RB Case Number :	908130398
Potential Media Affected :	Aquifer used for drinking water supply
Potential Contaminants of Concern :	Gasoline
Local Agency :	LONG BEACH, CITY OF
Local Case Number :	N/R
Lead Agency :	LOS ANGELES RWQCB (REGION 4)
File Location :	N/R
CUF Case :	NO
Caseworker :	YR
Case Type :	LUST Cleanup Site
How Discovered :	N/R
How Discovered Description :	N/R
Stop Method :	N/R
Stop Description :	N/R
Calwater Watershed Name :	Los Angeles River - Los Angeles (412.10)
DWR Groundwater Subbasin Name :	Coastal Plain Of Los Angeles - West Coast (4-011.03)
Disadvantaged Community :	Severely Disadvantaged Community
Latitude :	33.786428
Longitude :	-118.214069
Agency URL :	Click here for hyperlink provided by the agency.

Map Id: K135
Direction: SW
Distance: 0.149 mi., 785 ft.
Elevation: 10 ft.
Relative: Lower

Site Name : CROSBY & OVERTON/EMI DIV
1617 GAYLORD AVE
LONG BEACH, CA 90813

Database(s) : [CALEPA SITES - CA, EPA LUST, FRS, LUST REG 4 - CA] ***(cont.)***

Envirosite ID: 323003
EPA ID: N/R

LUST REG 4 - CA ***(cont.)***

Last Date in Agency List : 2021-09-08

Contacts Summary

Global ID : T0603701953
Contact Name : CARMEN PIRO
Contact Type : Local Agency Caseworker
Organization Name : LONG BEACH, CITY OF
Address : 2525 GRAND AVE.
City : LONG BEACH
Phone Number : 5625704137
Email : carmen.piro@longbeach.gov

Global ID : T0603701953
Contact Name : YUE RONG
Contact Type : Regional Board Caseworker
Organization Name : LOS ANGELES RWQCB (REGION 4)
Address : 320 W. 4TH ST., SUITE 200
City : Los Angeles
Phone Number : N/R
Email : yrong@waterboards.ca.gov

Regulatory Activities

Date : 1989-01-30
Global ID : T0603701953
Action Type : Other
Action : Leak Reported

Status History

Status Date : 1996-10-30
Global ID : T0603701953
Status : Completed - Case Closed

Status Date : 1989-02-07
Global ID : T0603701953
Status : Open - Site Assessment

Status Date : 1989-01-30
Global ID : T0603701953
Status : Open - Case Begin Date

Map Id: Q136
Direction: SW
Distance: 0.149 mi., 788 ft.
Elevation: 9 ft.
Relative: Lower

Site Name : TIMETEO MARROQUIN
1540 CANAL ST
LONG BEACH, CA 90813

Database(s) : [HAZNET - CA, HWG - CA]

Envirosite ID: 41137152
EPA ID: CAL000096159

HAZNET - CA

Facility Name :	TIMETEO MARROQUIN
Facility Address :	1540 CANAL ST, LONG BEACH, CA 90813
County :	LOS ANGELES

Site Details

Generator EPA ID :	CAL000096159
Active :	Inactive
Category :	STATE
Facility Types :	N/R
Type :	PERMANENT
Contact Name :	N/R
Contact Phone :	N/R
Facility Mailing Address :	1540 CANAL AVE, LONG BEACH, CA 908131251
Latitude :	33.78628028
Longitude :	-118.21376168
Agency Hyperlink :	Click here for hyperlink provided by the agency.
Last Date in Agency List :	2021-07-08

HWG - CA

Facility Name :	TIMETEO MARROQUIN
Facility Address :	1540 CANAL ST, LONG BEACH, CA 90813
County :	LOS ANGELES

EPA ID :	CAL000096159
Status :	Inactive
Category :	STATE
Type :	PERMANENT
Facility Type :	N/R
Mailing Address :	1540 CANAL AVE, LONG BEACH, CA 908131251
Owner Name :	TIMITEO MARROQX
Owner Address :	N/A
Operator Name :	MARROQX, TIMOTEO
Operator Address :	INACT PER 98VQ FINAL NOTICE, LONG BEACH, CA 908131251
Latitude :	33.786322
Longitude :	-118.213843

Map Id: K137
Direction: WSW
Distance: 0.150 mi., 791 ft.
Elevation: 10 ft.
Relative: Lower

Site Name : 1X INTERNATIONAL CORDAGE
1657 WEST 16TH ST | 1657 WEST 16TH STREET
LONG BEACH | Long Beach, CA 90813

Database(s) : [ERNS, HAZNET - CA, HIST CHMIRS - CA, HWG - CA]

Envirosite ID: 634823
EPA ID: N/R

ERNS

Facility Address :	1657 WEST 16TH ST, LONG BEACH, CA

Map Id: K137
Direction: WSW
Distance: 0.150 mi., 791 ft.
Elevation: 10 ft.
Relative: Lower

Site Name : 1X INTERNATIONAL CORDAGE
1657 WEST 16TH ST | 1657 WEST 16TH STREET
LONG BEACH | Long Beach, CA 90813

Database(s) : [ERNS, HAZNET - CA, HIST CHMIRS - CA, HWG - CA] ***(cont.)***

Envirosite ID: 634823
EPA ID: N/R

ERNS ***(cont.)***

County :	LOS ANGELES

Incident Information

Incident Date Time :	2010-05-18 02:00:00
Type of Incident :	FIXED
Incident Cause :	UNKNOWN
Incident DTG :	DISCOVERED
Incident Location :	N/R
Sequence Number :	940597
Potential Flag :	N
Description of Incident :	CALLER REPORTED A SPILL OF AN UNKNOWN MATERIAL INTO THE STORM DRAIN. THE CALLER BELIEVES THAT IT IS DUE TO WATER RUN OFF.
Last Date in Agency List :	2015-12-23

Incident Response Summary

Date Time Received :	2010-05-18 07:39:41
Date Time Completed :	2010-05-18 07:42:41
Call Type :	Incident
Source :	TELEPHONE
Responsible Company :	BOW ENTERTAINMENT
Responsible Org Type :	PRIVATE ENTERPRISE
Responsible City :	LONG BEACH
Responsible State :	CA
Responsible Zip :	N/R

Incident Details Summary

Remedial Action :	CONTRACTOR HAS BEEN HIRED
Medium :	STORM DRAIN
Medium Description :	WATER
Body of Water :	STORM DRAIN
Weather Conditions :	RAINY
Water Temperature :	N/R
Water Supply Contaminated :	U
Waterway Closed :	N
Waterway Description :	N/R

Additional Incident Details Summary

Actual Amount :	N/R
Actual Amount Units :	N/R
Capacity of Tank :	N/R
Capacity of Tank Units :	N/R
Continuous Release Begin Date :	N/R
Continuous Release End Date :	N/R
Continuous Release Change Date :	N/R

Map Id: K137
Direction: WSW
Distance: 0.150 mi., 791 ft.
Elevation: 10 ft.
Relative: Lower

Site Name : 1X INTERNATIONAL CORDAGE
1657 WEST 16TH ST | 1657 WEST 16TH STREET
LONG BEACH | Long Beach, CA 90813

Database(s) : [ERNS, HAZNET - CA, HIST CHMIRS - CA, HWG - CA] ***(cont.)***

Envirosite ID: 634823
EPA ID: N/R

ERNS ***(cont.)***

Continuous Release Permit :	N/R
Continuous Release Type :	N/R
Description of Tank :	N/R
Device Operational :	U
DOT Crossing Number :	N/R
DOT Regulated :	U
NPDES :	N/R
NPDES Compliance :	U
Pipeline Aboveground :	ABOVE
Pipeline Covered :	U
Pipeline Type :	N/R
Tank ID :	N/R
Tank Regulated :	U
Tank Regulated by :	N/R

Materials Involved Summary

Name of Material :	UNKNOWN MATERIAL
CAS Number :	000000-00-0
Amount of Material :	0
Unit of Measure :	UNKNOWN AMOUNT
UN Number :	N/R
CHRIS Code :	UNK
Reached Water :	YES
Amount in Water :	0
Unit of Measure (Reach Water) :	UNKNOWN AMOUNT

Additional Materials Involved Summary

Name of Material :	N/R
CAS Number :	N/R
CHRIS Code :	N/R
Upper Bounds :	N/R
Upper Bounds Unit :	N/R
Upper Bounds Rate :	N/R

Trains Details

Train Name Number :	N/R
Train Type :	N/R
Train Speed :	N/R
Train Direction :	N/R
Number Locomotives :	N/R
Number Cars :	N/R
Number Derailed :	N/R
Track Speed :	N/R
Railroad Name :	N/R
Non Compliance with Hazmat :	N/R

Map Id: K137
Direction: WSW
Distance: 0.150 mi., 791 ft.
Elevation: 10 ft.
Relative: Lower

Site Name : 1X INTERNATIONAL CORDAGE
1657 WEST 16TH ST | 1657 WEST 16TH STREET
LONG BEACH | Long Beach, CA 90813

Database(s) : [ERNS, HAZNET - CA, HIST CHMIRS - CA, HWG - CA] ***(cont.)***

Envirosite ID: 634823
EPA ID: N/R

ERNS ***(cont.)***

Derailed Units Summary

Train Name Number :	N/R
Car Number :	N/R
Car Content :	N/R
Position in Train :	N/R
Derailed Type :	N/R

Vessels Details

Vessel Name :	N/R
Vessel Type :	N/R
Vessel Length :	N/R
Hull Construction :	N/R
Fuel Capacity :	N/R
Fuel on Board :	N/R
Cargo Capacity :	N/R
Cargo on Board :	N/R
Is Vessel Aground :	N/R
Flag :	N/R
Breadth :	N/R
Draught :	N/R
Fuel Capacity Units :	N/R
Fuel on Board Units :	N/R
Cargo Capacity Units :	N/R
Cargo on Board Units :	N/R

Mobile Details

Vehicle Own Fuel Capacity :	N/R
Cargo Capacity :	N/R
Amount of Cargo on Board :	N/R
Hazmat Carrier :	N/R
Carrier Licensed :	N/R
Noncompliance with Hazmat :	N/R
Mobile Type :	N/R
Cargo Capacity Units :	N/R
Amount of Cargo on Board Units :	N/R
Vehicle Year :	N/R
Vehicle Make :	N/R
Vehicle Model :	N/R
Vehicle Number :	N/R
Trailer Number :	N/R

HAZNET - CA

Facility Name :	1X INTERNATIONAL CORDAGE
Facility Address :	1657 WEST 16TH STREET, LONG BEACH, CA 90813
County :	LOS ANGELES

Map Id: K137
Direction: WSW
Distance: 0.150 mi., 791 ft.
Elevation: 10 ft.
Relative: Lower

Site Name : 1X INTERNATIONAL CORDAGE
1657 WEST 16TH ST | 1657 WEST 16TH STREET
LONG BEACH | Long Beach, CA 90813

Database(s) : [ERNS, HAZNET - CA, HIST CHMIRS - CA, HWG - CA] ***(cont.)***

Envirosite ID: 634823
EPA ID: N/R

HAZNET - CA ***(cont.)***

Site Details

Generator EPA ID :	CAC000235577
Active :	Inactive
Category :	STATE
Facility Types :	N/R
Type :	TEMPORARY
Contact Name :	N/R
Contact Phone :	N/R
Facility Mailing Address :	--, SIERRA MADRE, CA 910240000
Latitude :	33.78738004
Longitude :	-118.21476404
Agency Hyperlink :	Click here for hyperlink provided by the agency.
Last Date in Agency List :	2021-07-08

HIST CHMIRS - CA

Facility Address :	1657 West 16th St, Long Beach
County :	Los Angeles County
Notified Date :	2010-05-18 04:54:00
Control Number :	10-3080
Substance 1 :	unknown material
Quantity 1 :	25
Measure 1 :	Gal(s)
Type 1 :	UNSPECIFIED
Pipeline 1 :	N/R
Vessel 1 (300 Tons) :	N/R
Substance 2 :	N/R
Quantity 2 :	N/R
Measure 2 :	N/R
Type 2 :	N/R
Pipeline 2 :	N/R
Vessel 2 (300 Tons) :	N/R
Substance 3 :	N/R
Quantity 3 :	N/R
Measure 3 :	N/R
Type 3 :	N/R
Pipeline 3 :	N/R
Vessel 3 (300 Tons) :	N/R
Description :	per NRC fax: "CALLER REPORTED A SPILL OF AN UNKNOWN MATERIAL INTO THE STORM DRAIN. THE CALLER BELIEVES THAT IT IS DUE TO WATER RUN OFF." NOTE: RP to NRC called into the CSWC at 0455 hours while the Hazardous Materials Spill Report was being filled in from the NRC fax and reported that the release was less than 25 gallons. REMEDIAL ACTIONS: Contractor has been hired.
Contained :	No
Water? :	Yes
Water Way :	storm drain to Pacific Ocean
Incident Date :	2010-05-18
Time :	200
Spill Site :	Merchant/Business
Site :	storm drain to Pacific Ocean

Map Id: K137
Direction: WSW
Distance: 0.150 mi., 791 ft.
Elevation: 10 ft.
Relative: Lower

Site Name : 1X INTERNATIONAL CORDAGE
1657 WEST 16TH ST | 1657 WEST 16TH STREET
LONG BEACH | Long Beach, CA 90813

Database(s) : [ERNS, HAZNET - CA, HIST CHMIRS - CA, HWG - CA] ***(cont.)***

Envirosite ID: 634823
EPA ID: N/R

HIST CHMIRS - CA ***(cont.)***

Cause :	Unknown
Other Causes :	N/R
Injuries (Y/N) :	No
Injuries Number :	N/R
Fatal (Y/N) :	No
Fatal Number :	N/R
Evacs (Y/N) :	No
Evacs Number :	N/R
Cleanup :	Unknown
Admin Agency :	Long Beach Fire Department

HWG - CA

Facility Name :	1X INTERNATIONAL CORDAGE
Facility Address :	1657 WEST 16TH STREET, LONG BEACH, CA 90813
County :	LOS ANGELES
EPA ID :	CAC000235577
Status :	Inactive
Category :	STATE
Type :	TEMPORARY
Facility Type :	N/R
Mailing Address :	SIERRA MADRE, CA 910240000
Owner Name :	JAMES HECLEP
Owner Address :	N/A
Operator Name :	JAMES HECLEP, OWNER
Operator Address :	EXTEND 90 DAYS - 3/11/91, N/A
Latitude :	33.78734
Longitude :	-118.214754

Map Id: 138
Direction: NNW
Distance: 0.154 mi., 812 ft.
Elevation: 14 ft.
Relative: Higher

Site Name : OILWELL RESEARCH
1539 W. 16TH ST.
LONG BEACH, CA 90810

Database(s) : [HAZNET - CA, HWG - CA]

Envirosite ID: 41036439
EPA ID: CAX000016188

HAZNET - CA

Facility Name :	OILWELL RESEARCH
Facility Address :	1539 W. 16TH ST., LONG BEACH, CA 90810
County :	LOS ANGELES

Site Details

Generator EPA ID :	CAX000016188
Active :	Inactive
Category :	STATE

Map Id: 138
Direction: NNW
Distance: 0.154 mi., 812 ft.
Elevation: 14 ft.
Relative: Higher

Site Name : OILWELL RESEARCH
1539 W. 16TH ST.
LONG BEACH, CA 90810

Database(s) : [HAZNET - CA, HWG - CA] ***(cont.)***

Envirosite ID: 41036439
EPA ID: CAX000016188

HAZNET - CA ***(cont.)***

Facility Types :	N/R
Type :	PERMANENT
Contact Name :	N/R
Contact Phone :	N/R
Facility Mailing Address :	P.O. BOX 9247 ., LONG BEACH, CA 908100000
Latitude :	33.78750300
Longitude :	-118.21284900
Agency Hyperlink :	Click here for hyperlink provided by the agency.
Last Date in Agency List :	2021-07-08

HWG - CA

Facility Name :	OILWELL RESEARCH
Facility Address :	1539 W. 16TH ST., LONG BEACH, CA 90810
County :	LOS ANGELES
EPA ID :	CAX000016188
Status :	Inactive
Category :	STATE
Type :	PERMANENT
Facility Type :	N/R
Mailing Address :	P.O. BOX 9247 ., LONG BEACH, CA 908100000
Owner Name :	N/R
Owner Address :	N/A
Operator Name :	JOAN GRUNZWEIG
Operator Address :	N/A
Latitude :	33.787336
Longitude :	-118.212837

Map Id: Q139
Direction: SW
Distance: 0.156 mi., 824 ft.
Elevation: 9 ft.
Relative: Lower

Site Name : Fiberglass Arts Body Shop | MBS TRUCK REPAIR | SOUTH BAY DEBURRING
1540 CANAL AVE
LONG BEACH | Long Beach, CA

Database(s) : [CALEPA SITES - CA, ECHO, FRS, HAZNET - CA, HWG - CA, MANIFEST EPA, NPDES - CA, RCRA_NONGEN]

Envirosite ID: 968639
EPA ID: CAL000394304

CALEPA SITES - CA

Facility Name :	Fernando Cabinets
Facility Address :	1540 CANAL AVE, LONG BEACH, 90813
Site ID :	419666
EI ID :	10729630
EI Description :	Hazardous Waste Generator
Latitude :	33.786186
Longitude :	-118.213569
Agency Hyperlink :	Click here for hyperlink provided by the agency.

Map Id: Q139
Direction: SW
Distance: 0.156 mi., 824 ft.
Elevation: 9 ft.
Relative: Lower

Site Name : Fiberglass Arts Body Shop | MBS TRUCK REPAIR | SOUTH BAY DEBURRING
1540 CANAL AVE
LONG BEACH | Long Beach, CA

Database(s) : [CALEPA SITES - CA, ECHO, FRS, HAZNET - CA, HWG - CA, MANIFEST EPA, NPDES - CA, RCRA_NONGEN] ***(cont.)***

Envirosite ID: 968639
EPA ID: CAL000394304

CALEPA SITES - CA ***(cont.)***

Last Date in Agency List : 2021-08-26

Facility Name : Fiberglass Arts Body Shop
Facility Address : 1540 CANAL AVE, LONG BEACH, 90813

Site ID : 358131
EI ID : 10643836
EI Description : Chemical Storage Facilities
Latitude : 33.786186
Longitude : -118.213569
Agency Hyperlink : Click here for hyperlink provided by the agency.
Last Date in Agency List : 2021-08-26

Site ID : 358131
EI ID : 10643836
EI Description : Hazardous Waste Generator
Latitude : 33.786186
Longitude : -118.213569
Agency Hyperlink : Click here for hyperlink provided by the agency.
Last Date in Agency List : 2021-08-26

Site ID : 358131
EI ID : 10643836
EI Description : Chemical Storage Facilities
Latitude : 33.786186
Longitude : -118.213569
Agency Hyperlink : Click here for hyperlink provided by the agency.
Last Date in Agency List : 2021-02-13

Site ID : 358131
EI ID : 10643836
EI Description : Hazardous Waste Generator
Latitude : 33.786186
Longitude : -118.213569
Agency Hyperlink : Click here for hyperlink provided by the agency.
Last Date in Agency List : 2021-02-13

Facility Name : MBS TRUCK REPAIR
Facility Address : 1540 CANAL AVE, LONG BEACH, 90813

Site ID : 378760
EI ID : 10644886
EI Description : Hazardous Waste Generator
Latitude : 33.786186
Longitude : -118.213569
Agency Hyperlink : Click here for hyperlink provided by the agency.
Last Date in Agency List : 2021-08-26

Map Id: Q139
Direction: SW
Distance: 0.156 mi., 824 ft.
Elevation: 9 ft.
Relative: Lower

Site Name : Fiberglass Arts Body Shop | MBS TRUCK REPAIR | SOUTH BAY DEBURRING
1540 CANAL AVE
LONG BEACH | Long Beach, CA

Database(s) : [CALEPA SITES - CA, ECHO, FRS, HAZNET - CA, HWG - CA, MANIFEST EPA, NPDES - CA, RCRA_NONGEN] ***(cont.)***

Envirosite ID: 968639
EPA ID: CAL000394304

CALEPA SITES - CA ***(cont.)***

Site ID :	378760
EI ID :	10644886
EI Description :	Chemical Storage Facilities
Latitude :	33.786186
Longitude :	-118.213569
Agency Hyperlink :	Click here for hyperlink provided by the agency.
Last Date in Agency List :	2021-08-26
Facility Name :	South Bay Deburring Inc
Facility Address :	1540 CANAL AVE, LONG BEACH, 90813
Site ID :	444572
EI ID :	10625398
EI Description :	Hazardous Waste Generator
Latitude :	33.786186
Longitude :	-118.213569
Agency Hyperlink :	Click here for hyperlink provided by the agency.
Last Date in Agency List :	2021-08-26

ECHO

Facility Name :	FERNANDO CABINET
Facility Address :	1540 CANAL AVE, LONG BEACH, CA 90813
County :	LOS ANGELES
Last Inspection Date :	N/R
Registry ID :	110070663594
FIPS Code :	N/R
EPA Region :	09
Inspection Count :	0
Last Inspection Days :	N/R
Informal Count :	0
Last Informal Action Date :	N/R
Formal Action Count :	0
Last Formal Action Date :	N/R
Total Penalties :	0
Penalty Count :	N/R
Last Penalty Date :	N/R
Last Penalty Amount :	N/R
QTRS IN NC :	0
Programs IN SNC :	0
Current Compliance Status :	No Violation Identified
Three-Year Compliance Status :	_____
Collection Method :	Zip Code Centroid
Reference Point :	N/R
Accuracy Meters :	10000
Derived Tribes :	N/R
Derived HUC :	N/R
Derived WBD :	N/R
Derived STCTY FIPS :	N/R
Derived Zip :	N/R

Map Id: Q139
Direction: SW
Distance: 0.156 mi., 824 ft.
Elevation: 9 ft.
Relative: Lower

Site Name : Fiberglass Arts Body Shop | MBS TRUCK REPAIR | SOUTH BAY DEBURRING
1540 CANAL AVE
LONG BEACH | Long Beach, CA

Database(s) : [CALEPA SITES - CA, ECHO, FRS, HAZNET - CA, HWG - CA, MANIFEST EPA, NPDES - CA, RCRA_NONGEN] ***(cont.)***

Envirosite ID: 968639
EPA ID: CAL000394304

ECHO ***(cont.)***

Derived CD113 :	N/R
Derived CB2010 :	N/R
MYRTK Universe :	NNN
NPDES IDs :	N/R
CWA Permit Types :	N/R
CWA Compliance Tracking :	N/R
CWA NAICS :	N/R
CWA SICS :	N/R
CWA Inspection Count :	N/R
CWA Last Inspection Days :	N/R
CWA Informal Count :	N/R
CWA Formal Action Count :	N/R
CWA Last Formal Action Date :	N/R
CWA Penalties :	N/R
CWA Last Penalty Date :	N/R
CWA Last Penalty Amount :	N/R
CWA Quarters IN NC :	N/R
CWA Current Compliance Status :	N/R
CWA Current SNC Flag :	N
CWA 13 Quarters Compliance Status :	N/R
CWA 13 Quarters Effluent Exceedances:	N/R
CWA Three-Year QNCR Codes :	N/R
DFR URL :	Click here for hyperlink provided by the agency.
Facility SIC :	N/R
Facility NAICS :	337110 - Wood Kitchen Cabinet and Countertop Manufacturing
Facility Last Inspection EPA Date :	N/R
Facility Last Inspection State Date :	N/R
Facility Last Formal Act EPA Date :	N/R
Facility Last Formal Act State Date :	N/R
Facility Last Informal Act EPA Date :	N/R
Facility Last Informal Act State Date:	N/R
Facility Federal Agency :	N/R
TRI Reporter :	N/R
Facility Imp Water Flag :	N/R
Current SNC Flag :	N
Indian County Flag :	N
Federal Flag :	N/R
US Mexico Border Flag :	N/R
Chesapeak Bay Flag :	N/R
AIR Flag :	N
NPDES Flag :	N
SDWIS Flag :	N
RCRA Flag :	Y
TRI Flag :	N
GHG Flag :	N
Major Flag :	N/R
Active Flag :	N/R
NAA Flag :	N
Latitude :	33.780911
Longitude :	-118.196312
Last Date in Agency List :	2021-08-20

Map Id: Q139
Direction: SW
Distance: 0.156 mi., 824 ft.
Elevation: 9 ft.
Relative: Lower

Site Name : Fiberglass Arts Body Shop | MBS TRUCK REPAIR | SOUTH BAY DEBURRING
1540 CANAL AVE
LONG BEACH | Long Beach, CA

Database(s) : [CALEPA SITES - CA, ECHO, FRS, HAZNET - CA, HWG - CA, MANIFEST EPA, NPDES - CA, RCRA_NONGEN] ***(cont.)***

Envirosite ID: 968639
EPA ID: CAL000394304

ECHO ***(cont.)***

Last Inspection Date :	N/R
Registry ID :	N/R
FIPS Code :	N/R
EPA Region :	09
Inspection Count :	0
Last Inspection Days :	N/R
Informal Count :	0
Last Informal Action Date :	N/R
Formal Action Count :	0
Last Formal Action Date :	N/R
Total Penalties :	0
Penalty Count :	N/R
Last Penalty Date :	N/R
Last Penalty Amount :	N/R
QTRS IN NC :	0
Programs IN SNC :	0
Current Compliance Status :	No Violation Identified
Three-Year Compliance Status :	_____
Collection Method :	Zip Code Centroid
Reference Point :	N/R
Accuracy Meters :	10000
Derived Tribes :	N/R
Derived HUC :	N/R
Derived WBD :	N/R
Derived STCTY FIPS :	N/R
Derived Zip :	N/R
Derived CD113 :	N/R
Derived CB2010 :	N/R
MYRTK Universe :	NNN
NPDES IDs :	N/R
CWA Permit Types :	N/R
CWA Compliance Tracking :	N/R
CWA NAICS :	N/R
CWA SICS :	N/R
CWA Inspection Count :	N/R
CWA Last Inspection Days :	N/R
CWA Informal Count :	N/R
CWA Formal Action Count :	N/R
CWA Last Formal Action Date :	N/R
CWA Penalties :	N/R
CWA Last Penalty Date :	N/R
CWA Last Penalty Amount :	N/R
CWA Quarters IN NC :	N/R
CWA Current Compliance Status :	N/R
CWA Current SNC Flag :	N
CWA 13 Quarters Compliance Status :	N/R
CWA 13 Quarters Effluent Exceedances:	N/R
CWA Three-Year QNCR Codes :	N/R
DFR URL :	Click here for hyperlink provided by the agency.
Facility SIC :	N/R
Facility NAICS :	337110 - Wood Kitchen Cabinet and Countertop Manufacturing
Facility Last Inspection EPA Date :	N/R
Facility Last Inspection State Date :	N/R
Facility Last Formal Act EPA Date :	N/R

Map Id: Q139
Direction: SW
Distance: 0.156 mi., 824 ft.
Elevation: 9 ft.
Relative: Lower

Site Name : Fiberglass Arts Body Shop | MBS TRUCK REPAIR | SOUTH BAY DEBURRING
1540 CANAL AVE
LONG BEACH | Long Beach, CA

Database(s) : [CALEPA SITES - CA, ECHO, FRS, HAZNET - CA, HWG - CA, MANIFEST EPA, NPDES - CA, RCRA_NONGEN] ***(cont.)***

Envirosite ID: 968639
EPA ID: CAL000394304

ECHO ***(cont.)***

Facility Last Formal Act State Date :	N/R
Facility Last Informal Act EPA Date :	N/R
Facility Last Informal Act State Date:	N/R
Facility Federal Agency :	N/R
TRI Reporter :	N/R
Facility Imp Water Flag :	N/R
Current SNC Flag :	N
Indian County Flag :	N
Federal Flag :	N/R
US Mexico Border Flag :	N/R
Chesapeak Bay Flag :	N/R
AIR Flag :	N
NPDES Flag :	N
SDWIS Flag :	N
RCRA Flag :	Y
TRI Flag :	N
GHG Flag :	N
Major Flag :	N/R
Active Flag :	N/R
NAA Flag :	N/R
Latitude :	33.780911
Longitude :	-118.196312
Last Date in Agency List :	2019-09-23

Facility Name :	FIBERGLASS ARTS BODY SHOP
Facility Address :	1540 CANAL AVE, LONG BEACH, CA 90813
County :	LOS ANGELES COUNTY

Last Inspection Date :	N/R
Registry ID :	110066142631
FIPS Code :	06037
EPA Region :	09
Inspection Count :	0
Last Inspection Days :	N/R
Informal Count :	0
Last Informal Action Date :	N/R
Formal Action Count :	0
Last Formal Action Date :	N/R
Total Penalties :	0
Penalty Count :	N/R
Last Penalty Date :	N/R
Last Penalty Amount :	N/R
QTRS IN NC :	0
Programs IN SNC :	0
Current Compliance Status :	No Violation Identified
Three-Year Compliance Status :	_____
Collection Method :	ADDRESS MATCHING-HOUSE NUMBER
Reference Point :	CENTER OF A FACILITY OR STATION
Accuracy Meters :	30
Derived Tribes :	N/R
Derived HUC :	18070105
Derived WBD :	N/R

Map Id: Q139
Direction: SW
Distance: 0.156 mi., 824 ft.
Elevation: 9 ft.
Relative: Lower

Site Name : Fiberglass Arts Body Shop | MBS TRUCK REPAIR | SOUTH BAY DEBURRING
1540 CANAL AVE
LONG BEACH | Long Beach, CA

Database(s) : [CALEPA SITES - CA, ECHO, FRS, HAZNET - CA, HWG - CA, MANIFEST EPA, NPDES - CA, RCRA_NONGEN] ***(cont.)***

Envirosite ID: 968639
EPA ID: CAL000394304

ECHO ***(cont.)***

Derived STCTY FIPS :	06037
Derived Zip :	90813
Derived CD113 :	47
Derived CB2010 :	060375755001041
MYRTK Universe :	NNN
NPDES IDs :	N/R
CWA Permit Types :	N/R
CWA Compliance Tracking :	N/R
CWA NAICS :	N/R
CWA SICS :	N/R
CWA Inspection Count :	N/R
CWA Last Inspection Days :	N/R
CWA Informal Count :	N/R
CWA Formal Action Count :	N/R
CWA Last Formal Action Date :	N/R
CWA Penalties :	N/R
CWA Last Penalty Date :	N/R
CWA Last Penalty Amount :	N/R
CWA Quarters IN NC :	N/R
CWA Current Compliance Status :	N/R
CWA Current SNC Flag :	N
CWA 13 Quarters Compliance Status :	N/R
CWA 13 Quarters Effluent Exceedances:	N/R
CWA Three-Year QNCR Codes :	N/R
DFR URL :	Click here for hyperlink provided by the agency.
Facility SIC :	N/R
Facility NAICS :	811121 - Automotive Body, Paint, and Interior Repair and Maintenance
Facility Last Inspection EPA Date :	N/R
Facility Last Inspection State Date :	N/R
Facility Last Formal Act EPA Date :	N/R
Facility Last Formal Act State Date :	N/R
Facility Last Informal Act EPA Date :	N/R
Facility Last Informal Act State Date:	N/R
Facility Federal Agency :	N/R
TRI Reporter :	N/R
Facility Imp Water Flag :	N/R
Current SNC Flag :	N
Indian County Flag :	N
Federal Flag :	N/R
US Mexico Border Flag :	N
Chesapeak Bay Flag :	N/R
AIR Flag :	N
NPDES Flag :	N
SDWIS Flag :	N
RCRA Flag :	Y
TRI Flag :	N
GHG Flag :	N
Major Flag :	N/R
Active Flag :	Y
NAA Flag :	Y
Latitude :	33.78618
Longitude :	-118.21356
Last Date in Agency List :	2021-08-20

Map Id: Q139
Direction: SW
Distance: 0.156 mi., 824 ft.
Elevation: 9 ft.
Relative: Lower

Site Name : Fiberglass Arts Body Shop | MBS TRUCK REPAIR | SOUTH BAY DEBURRING
1540 CANAL AVE
LONG BEACH | Long Beach, CA

Database(s) : [CALEPA SITES - CA, ECHO, FRS, HAZNET - CA, HWG - CA, MANIFEST EPA, NPDES - CA, RCRA_NONGEN] ***(cont.)***

Envirosite ID: 968639
EPA ID: CAL000394304

ECHO ***(cont.)***

Facility Name :	MBS TRUCK REPAIR
Facility Address :	1540 CANAL AVE, LONG BEACH, CA 90813
County :	LOS ANGELES
Last Inspection Date :	N/R
Registry ID :	110070449554
FIPS Code :	N/R
EPA Region :	09
Inspection Count :	0
Last Inspection Days :	N/R
Informal Count :	0
Last Informal Action Date :	N/R
Formal Action Count :	0
Last Formal Action Date :	N/R
Total Penalties :	0
Penalty Count :	N/R
Last Penalty Date :	N/R
Last Penalty Amount :	N/R
QTRS IN NC :	0
Programs IN SNC :	0
Current Compliance Status :	No Violation Identified
Three-Year Compliance Status :	_____
Collection Method :	Zip Code Centroid
Reference Point :	N/R
Accuracy Meters :	10000
Derived Tribes :	N/R
Derived HUC :	N/R
Derived WBD :	N/R
Derived STCTY FIPS :	N/R
Derived Zip :	N/R
Derived CD113 :	N/R
Derived CB2010 :	N/R
MYRTK Universe :	NNN
NPDES IDs :	N/R
CWA Permit Types :	N/R
CWA Compliance Tracking :	N/R
CWA NAICS :	N/R
CWA SICS :	N/R
CWA Inspection Count :	N/R
CWA Last Inspection Days :	N/R
CWA Informal Count :	N/R
CWA Formal Action Count :	N/R
CWA Last Formal Action Date :	N/R
CWA Penalties :	N/R
CWA Last Penalty Date :	N/R
CWA Last Penalty Amount :	N/R
CWA Quarters IN NC :	N/R
CWA Current Compliance Status :	N/R
CWA Current SNC Flag :	N
CWA 13 Quarters Compliance Status :	N/R
CWA 13 Quarters Effluent Exceedances:	N/R
CWA Three-Year QNCR Codes :	N/R
DFR URL :	Click here for hyperlink provided by the agency.

Map Id: Q139
Direction: SW
Distance: 0.156 mi., 824 ft.
Elevation: 9 ft.
Relative: Lower

Site Name : Fiberglass Arts Body Shop | MBS TRUCK REPAIR | SOUTH BAY DEBURRING
1540 CANAL AVE
LONG BEACH | Long Beach, CA

Database(s) : [CALEPA SITES - CA, ECHO, FRS, HAZNET - CA, HWG - CA, MANIFEST EPA, NPDES - CA, RCRA_NONGEN] ***(cont.)***

Envirosite ID: 968639
EPA ID: CAL000394304

ECHO ***(cont.)***

Facility SIC :	N/R
Facility NAICS :	811111 - General Automotive Repair
Facility Last Inspection EPA Date :	N/R
Facility Last Inspection State Date :	N/R
Facility Last Formal Act EPA Date :	N/R
Facility Last Formal Act State Date :	N/R
Facility Last Informal Act EPA Date :	N/R
Facility Last Informal Act State Date:	N/R
Facility Federal Agency :	N/R
TRI Reporter :	N/R
Facility Imp Water Flag :	N/R
Current SNC Flag :	N
Indian County Flag :	N
Federal Flag :	N/R
US Mexico Border Flag :	N/R
Chesapeak Bay Flag :	N/R
AIR Flag :	N
NPDES Flag :	N
SDWIS Flag :	N
RCRA Flag :	Y
TRI Flag :	N
GHG Flag :	N
Major Flag :	N/R
Active Flag :	Y
NAA Flag :	N
Latitude :	33.780911
Longitude :	-118.196312
Last Date in Agency List :	2021-08-20

Facility Name :	SOUTH BAY DEBURRING
Facility Address :	1540 CANAL AVE, LONG BEACH, CA 90813
County :	LOS ANGELES

Last Inspection Date :	N/R
Registry ID :	110070414908
FIPS Code :	N/R
EPA Region :	09
Inspection Count :	0
Last Inspection Days :	N/R
Informal Count :	0
Last Informal Action Date :	N/R
Formal Action Count :	0
Last Formal Action Date :	N/R
Total Penalties :	0
Penalty Count :	N/R
Last Penalty Date :	N/R
Last Penalty Amount :	N/R
QTRS IN NC :	0
Programs IN SNC :	0
Current Compliance Status :	No Violation Identified
Three-Year Compliance Status :	_____
Collection Method :	Zip Code Centroid

Map Id: Q139
Direction: SW
Distance: 0.156 mi., 824 ft.
Elevation: 9 ft.
Relative: Lower

Site Name : Fiberglass Arts Body Shop | MBS TRUCK REPAIR | SOUTH BAY DEBURRING
1540 CANAL AVE
LONG BEACH | Long Beach, CA

Database(s) : [CALEPA SITES - CA, ECHO, FRS, HAZNET - CA, HWG - CA, MANIFEST EPA, NPDES - CA, RCRA_NONGEN] ***(cont.)***

Envirosite ID: 968639
EPA ID: CAL000394304

ECHO ***(cont.)***

Reference Point :	N/R
Accuracy Meters :	10000
Derived Tribes :	N/R
Derived HUC :	N/R
Derived WBD :	N/R
Derived STCTY FIPS :	N/R
Derived Zip :	N/R
Derived CD113 :	N/R
Derived CB2010 :	N/R
MYRTK Universe :	NNN
NPDES IDs :	N/R
CWA Permit Types :	N/R
CWA Compliance Tracking :	N/R
CWA NAICS :	N/R
CWA SICS :	N/R
CWA Inspection Count :	N/R
CWA Last Inspection Days :	N/R
CWA Informal Count :	N/R
CWA Formal Action Count :	N/R
CWA Last Formal Action Date :	N/R
CWA Penalties :	N/R
CWA Last Penalty Date :	N/R
CWA Last Penalty Amount :	N/R
CWA Quarters IN NC :	N/R
CWA Current Compliance Status :	N/R
CWA Current SNC Flag :	N
CWA 13 Quarters Compliance Status :	N/R
CWA 13 Quarters Effluent Exceedances:	N/R
CWA Three-Year QNCR Codes :	N/R
DFR URL :	Click here for hyperlink provided by the agency.
Facility SIC :	N/R
Facility NAICS :	56299 - All Other Waste Management Services
Facility Last Inspection EPA Date :	N/R
Facility Last Inspection State Date :	N/R
Facility Last Formal Act EPA Date :	N/R
Facility Last Formal Act State Date :	N/R
Facility Last Informal Act EPA Date :	N/R
Facility Last Informal Act State Date:	N/R
Facility Federal Agency :	N/R
TRI Reporter :	N/R
Facility Imp Water Flag :	N/R
Current SNC Flag :	N
Indian County Flag :	N
Federal Flag :	N/R
US Mexico Border Flag :	N/R
Chesapeak Bay Flag :	N/R
AIR Flag :	N
NPDES Flag :	N
SDWIS Flag :	N
RCRA Flag :	Y
TRI Flag :	N
GHG Flag :	N
Major Flag :	N/R
Active Flag :	Y

Map Id: Q139
Direction: SW
Distance: 0.156 mi., 824 ft.
Elevation: 9 ft.
Relative: Lower

Site Name : Fiberglass Arts Body Shop | MBS TRUCK REPAIR | SOUTH BAY DEBURRING
1540 CANAL AVE
LONG BEACH | Long Beach, CA

Database(s) : [CALEPA SITES - CA, ECHO, FRS, HAZNET - CA, HWG - CA, MANIFEST EPA, NPDES - CA, RCRA_NONGEN] ***(cont.)***

Envirosite ID: 968639
EPA ID: CAL000394304

ECHO ***(cont.)***

NAA Flag :	N
Latitude :	33.780911
Longitude :	-118.196312
Last Date in Agency List :	2021-08-20

FRS

Facility Name :	FERNANDO CABINET
Facility Address :	1540 CANAL AVE, LONG BEACH, CA 90813
County :	LOS ANGELES

Site Details

Registry ID :	110070663594
FRS Facility URL :	Click here for hyperlink provided by the agency.
Last Date in Agency List :	2021-07-17

Source Description

Source Description :

RCRAInfo is EPA's comprehensive information system that supports the Resource Conservation and Recovery Act (RCRA) of 1976 and the Hazardous and Solid Waste Amendments (HSWA) of 1984 through the tracking of events and activities related to facilities that generate, transport, and treat, store, or dispose of hazardous waste. RCRAInfo allows RCRA program staff to track the notification, permit, compliance, and corrective action activities required under RCRA. RCRAInfo also supports generation of the National Hazardous Waste Biennial Report. All generators and treatment, storage, and disposal facilities who handle hazardous waste are required to report to the EPA Administrator at least once every two years to support creation of the Biennial Report.

FRS Environmental Interest

Source and System ID :	RCRAINFO - CAL000394304

Facility Name :	FIBERGLASS ARTS BODY SHOP
Facility Address :	1540 CANAL AVE, LONG BEACH, CA 90813
County :	LOS ANGELES COUNTY

Site Details

Registry ID :	110066142631
FRS Facility URL :	Click here for hyperlink provided by the agency.
Last Date in Agency List :	2021-07-17

Map Id: Q139
Direction: SW
Distance: 0.156 mi., 824 ft.
Elevation: 9 ft.
Relative: Lower

Site Name : Fiberglass Arts Body Shop | MBS TRUCK REPAIR | SOUTH BAY DEBURRING
1540 CANAL AVE
LONG BEACH | Long Beach, CA

Database(s) : [CALEPA SITES - CA, ECHO, FRS, HAZNET - CA, HWG - CA, MANIFEST EPA, NPDES - CA, RCRA_NONGEN] ***(cont.)***

Envirosite ID: 968639
EPA ID: CAL000394304

FRS ***(cont.)***

Source Description

Source Description :

The California Environmental Protection Agency (CalEPA) has recently implemented a new data warehouse system (nSite). This data warehouse combines and merges facility and site information from five different systems managed within CalEPA. The five systems are: California Environmental Reporting System (CERS), EnviroStor, GeoTracker, California Integrated Water Quality System (CIWQS), and Toxic Release Inventory (TRI).

Source Description :

RCRAInfo is EPA's comprehensive information system that supports the Resource Conservation and Recovery Act (RCRA) of 1976 and the Hazardous and Solid Waste Amendments (HSWA) of 1984 through the tracking of events and activities related to facilities that generate, transport, and treat, store, or dispose of hazardous waste. RCRAInfo allows RCRA program staff to track the notification, permit, compliance, and corrective action activities required under RCRA. RCRAInfo also supports generation of the National Hazardous Waste Biennial Report. All generators and treatment, storage, and disposal facilities who handle hazardous waste are required to report to the EPA Administrator at least once every two years to support creation of the Biennial Report.

FRS Environmental Interest

Source and System ID :	CA-ENVIROVIEW - 358129 RCRAINFO - CAL000021488
Facility Name :	MBS TRUCK REPAIR
Facility Address :	1540 CANAL AVE, LONG BEACH, CA 90813-1251
County :	LOS ANGELES

Site Details

Registry ID :	110070449554
FRS Facility URL :	Click here for hyperlink provided by the agency.
Last Date in Agency List :	2021-07-17

Source Description

Source Description :

RCRAInfo is EPA's comprehensive information system that supports the Resource Conservation and Recovery Act (RCRA) of 1976 and the Hazardous and Solid Waste Amendments (HSWA) of 1984 through the tracking of events and activities related to facilities that generate, transport, and treat, store, or dispose of hazardous waste. RCRAInfo allows RCRA program staff to track the notification, permit, compliance, and corrective action activities required under RCRA. RCRAInfo also supports generation of the National Hazardous Waste Biennial Report. All generators and treatment, storage, and disposal facilities who handle hazardous waste are required to report to the EPA Administrator at least once every two years to support creation of the Biennial Report.

Map Id: Q139
Direction: SW
Distance: 0.156 mi., 824 ft.
Elevation: 9 ft.
Relative: Lower

Site Name : Fiberglass Arts Body Shop | MBS TRUCK REPAIR | SOUTH BAY DEBURRING
1540 CANAL AVE
LONG BEACH | Long Beach, CA

Database(s) : [CALEPA SITES - CA, ECHO, FRS, HAZNET - CA, HWG - CA, MANIFEST EPA, NPDES - CA, RCRA_NONGEN] ***(cont.)***

Envirosite ID: 968639
EPA ID: CAL000394304

FRS ***(cont.)***

FRS Environmental Interest

Source and System ID :	RCRAINFO - CAL000125256
Facility Name :	SOUTH BAY DEBURRING
Facility Address :	1540 CANAL AVE, LONG BEACH, CA 90813
County :	LOS ANGELES

Site Details

Registry ID :	110070414908
FRS Facility URL :	Click here for hyperlink provided by the agency.
Last Date in Agency List :	2021-07-17

Source Description

Source Description :

RCRAInfo is EPA's comprehensive information system that supports the Resource Conservation and Recovery Act (RCRA) of 1976 and the Hazardous and Solid Waste Amendments (HSWA) of 1984 through the tracking of events and activities related to facilities that generate, transport, and treat, store, or dispose of hazardous waste. RCRAInfo allows RCRA program staff to track the notification, permit, compliance, and corrective action activities required under RCRA. RCRAInfo also supports generation of the National Hazardous Waste Biennial Report. All generators and treatment, storage, and disposal facilities who handle hazardous waste are required to report to the EPA Administrator at least once every two years to support creation of the Biennial Report.

FRS Environmental Interest

Source and System ID :	RCRAINFO - CAL000404978

HAZNET - CA

Facility Name :	FERNANDO CABINET
Facility Address :	1540 CANAL AVE, LONG BEACH, CA 90813
County :	LOS ANGELES

Site Details

Generator EPA ID :	CAL000394304
Active :	Inactive
Category :	STATE
Facility Types :	N/R
Type :	PERMANENT
Contact Name :	N/R
Contact Phone :	N/R
Facility Mailing Address :	1540 CANAL AVE, LONG BEACH, CA 90813
Latitude :	33.78618900
Longitude :	-118.21356450

Map Id: Q139
Direction: SW
Distance: 0.156 mi., 824 ft.
Elevation: 9 ft.
Relative: Lower

Site Name : Fiberglass Arts Body Shop | MBS TRUCK REPAIR | SOUTH BAY DEBURRING
1540 CANAL AVE
LONG BEACH | Long Beach, CA

Database(s) : [CALEPA SITES - CA, ECHO, FRS, HAZNET - CA, HWG - CA, MANIFEST EPA, NPDES - CA, RCRA_NONGEN] ***(cont.)***

Envirosite ID: 968639
EPA ID: CAL000394304

HAZNET - CA ***(cont.)***

Agency Hyperlink : Click here for hyperlink provided by the agency.
Last Date in Agency List : 2021-07-08

Facility Name : FIBERGLASS ARTS BODY SHOP
Facility Address : 1540 CANAL AVE, LONG BEACH, CA 90813
County : LOS ANGELES

Site Details
Generator EPA ID : CAL000021488
Active : Active
Category : STATE
Facility Types : N/R
Type : PERMANENT
Contact Name : N/R
Contact Phone : N/R
Facility Mailing Address : 1540 CANAL AVE, LONG BEACH, CA 908130000
Latitude : 33.78628028
Longitude : -118.21376168
Agency Hyperlink : Click here for hyperlink provided by the agency.
Last Date in Agency List : 2021-07-08

Waste Generator Details
State Waste : 2016: 331 - Off-specification, aged or surplus organics, 0.099 tons to CAT080013352
2012: 331 - Off-specification, aged or surplus organics, 0.065 tons to CAD008252405
2010: 214 - Unspecified solvent mixture, 0.0576 tons to CAD008252405
2009: 214 - Unspecified solvent mixture, 0.09 tons to CAD008252405
2006: 214 - Unspecified solvent mixture, 0.126 tons to CAD008252405
2004: 214 - Unspecified solvent mixture, 0.0756 tons to CAD008252405
2003: 214 - Unspecified solvent mixture, 0.1368 tons to CAD008252405
2001: 214 - Unspecified solvent mixture, 0.18 tons to CAD008252405
2000: 461 - Paint sludge, 0.2168 tons to CAD008302903
1999: 461 - Paint sludge, 0.2293 tons to CAD008302903
1998: 461 - Paint sludge, 0.1668 tons to CAD008302903
1996: 461 - Paint sludge, 0.1042 tons to CAD008302903

Facility Name : JOHN HANEY COMPANY
Facility Address : 1540 CANAL AVE, LONG BEACH, CA 90813
County : LOS ANGELES

Site Details
Generator EPA ID : CAL000259177
Active : Inactive
Category : STATE
Facility Types : N/R

Map Id: Q139
Direction: SW
Distance: 0.156 mi., 824 ft.
Elevation: 9 ft.
Relative: Lower

Site Name : Fiberglass Arts Body Shop | MBS TRUCK REPAIR | SOUTH BAY DEBURRING
1540 CANAL AVE
LONG BEACH | Long Beach, CA

Database(s) : [CALEPA SITES - CA, ECHO, FRS, HAZNET - CA, HWG - CA, MANIFEST EPA, NPDES - CA, RCRA_NONGEN] ***(cont.)***

Envirosite ID: 968639
EPA ID: CAL000394304

HAZNET - CA ***(cont.)***

Type :	PERMANENT
Contact Name :	N/R
Contact Phone :	N/R
Facility Mailing Address :	1540 CANAL AVE, LONG BEACH, CA 90813
Latitude :	33.78628028
Longitude :	-118.21376168
Agency Hyperlink :	Click here for hyperlink provided by the agency.
Last Date in Agency List :	2021-07-08
Facility Name :	MBS TRUCK REPAIR
Facility Address :	1540 CANAL AVE, LONG BEACH, CA 90813
County :	LOS ANGELES

Site Details

Generator EPA ID :	CAL000125256
Active :	Inactive
Category :	STATE
Facility Types :	N/R
Type :	PERMANENT
Contact Name :	N/R
Contact Phone :	N/R
Facility Mailing Address :	1540 CANAL AVE, LONG BEACH, CA 908131251
Latitude :	33.78628028
Longitude :	-118.21376168
Agency Hyperlink :	Click here for hyperlink provided by the agency.
Last Date in Agency List :	2021-07-08
Facility Name :	SOUTH BAY DEBURRING
Facility Address :	1540 CANAL AVE, LONG BEACH, CA 90813
County :	LOS ANGELES

Site Details

Generator EPA ID :	CAL000404978
Active :	Inactive
Category :	STATE
Facility Types :	N/R
Type :	PERMANENT
Contact Name :	N/R
Contact Phone :	N/R
Facility Mailing Address :	59 E LOUISE ST, LONG BEACH, CA 90805
Latitude :	33.78618900
Longitude :	-118.21356450
Agency Hyperlink :	Click here for hyperlink provided by the agency.
Last Date in Agency List :	2021-07-08

HWG - CA

Facility Name :	FERNANDO CABINET

Map Id: Q139
Direction: SW
Distance: 0.156 mi., 824 ft.
Elevation: 9 ft.
Relative: Lower

Site Name : Fiberglass Arts Body Shop | MBS TRUCK REPAIR | SOUTH BAY DEBURRING
1540 CANAL AVE
LONG BEACH | Long Beach, CA

Database(s) : [CALEPA SITES - CA, ECHO, FRS, HAZNET - CA, HWG - CA, MANIFEST EPA, NPDES - CA, RCRA_NONGEN] ***(cont.)***

Envirosite ID: 968639
EPA ID: CAL000394304

HWG - CA ***(cont.)***

Facility Address :	1540 CANAL AVE, LONG BEACH, CA 90813
County :	LOS ANGELES

EPA ID :	CAL000394304
Status :	Inactive
Category :	STATE
Type :	PERMANENT
Facility Type :	N/R
Mailing Address :	1540 CANAL AVE, LONG BEACH, CA 90813
Owner Name :	FERNANDO MORENO
Owner Address :	4 RAWHIDE LN, CARSON, CA 90745
Operator Name :	FERNANDO MORENO
Operator Address :	1540 CANAL AVE, LONG BEACH, CA 90813
Latitude :	33.786189
Longitude :	-118.213565

Facility Name :	FIBERGLASS ARTS BODY SHOP
Facility Address :	1540 CANAL AVE, LONG BEACH, CA 90813
County :	LOS ANGELES

EPA ID :	CAL000021488
Status :	Active
Category :	STATE
Type :	PERMANENT
Facility Type :	N/R
Mailing Address :	1540 CANAL AVE, LONG BEACH, CA 908130000
Owner Name :	CHRIS LOPEZ
Owner Address :	1540 CANAL AVE, LONG BEACH, CA 90813
Operator Name :	CHRIS LOPEZ
Operator Address :	1540 CANAL AVE., LONG BEACH, CA 90813
Latitude :	33.786372
Longitude :	-118.213805

Facility Name :	JOHN HANEY COMPANY
Facility Address :	1540 CANAL AVE, LONG BEACH, CA 90813
County :	LOS ANGELES

EPA ID :	CAL000259177
Status :	Inactive
Category :	STATE
Type :	PERMANENT
Facility Type :	N/R
Mailing Address :	1540 CANAL AVE, LONG BEACH, CA 90813
Owner Name :	JOHN HANEY
Owner Address :	1540 CANAL AVE, LONG BEACH, CA 90813
Operator Name :	JOHN HANEY
Operator Address :	1540 CANAL AVE, LONG BEACH, CA 90813
Latitude :	33.786322
Longitude :	-118.213843

Map Id: Q139
Direction: SW
Distance: 0.156 mi., 824 ft.
Elevation: 9 ft.
Relative: Lower

Site Name : Fiberglass Arts Body Shop | MBS TRUCK REPAIR | SOUTH BAY DEBURRING
1540 CANAL AVE
LONG BEACH | Long Beach, CA

Database(s) : [CALEPA SITES - CA, ECHO, FRS, HAZNET - CA, HWG - CA, MANIFEST EPA, NPDES - CA, RCRA_NONGEN] ***(cont.)***

Envirosite ID: 968639
EPA ID: CAL000394304

HWG - CA ***(cont.)***

Facility Name :	MBS TRUCK REPAIR
Facility Address :	1540 CANAL AVE, LONG BEACH, CA 90813
County :	LOS ANGELES
EPA ID :	CAL000125256
Status :	Inactive
Category :	STATE
Type :	PERMANENT
Facility Type :	N/R
Mailing Address :	1540 CANAL AVE, LONG BEACH, CA 908131251
Owner Name :	MANUEL SALAZAR, OWNER
Owner Address :	12326 223RD ST, HAWAIIAN GARDENS, CA 907161712
Operator Name :	MANUEL SALAZAR, OWNER
Operator Address :	12326 EAST 223RD STREET, HAWAIIAN GARDENS, CA 90716
Latitude :	33.786372
Longitude :	-118.213805

Facility Name :	SOUTH BAY DEBURRING
Facility Address :	1540 CANAL AVE, LONG BEACH, CA 90813
County :	LOS ANGELES
EPA ID :	CAL000404978
Status :	Inactive
Category :	STATE
Type :	PERMANENT
Facility Type :	N/R
Mailing Address :	59 E LOUISE ST, LONG BEACH, CA 90805
Owner Name :	ALFONSO RIVERA
Owner Address :	59 E LOUISE ST, LONG BEACH, CA 90805
Operator Name :	ALFONSO RIVERA
Operator Address :	59 E LOUISE ST, LONG BEACH, CA 90805
Latitude :	33.786189
Longitude :	-118.213565

MANIFEST EPA

Manifest Details

Manifest Number :	006393246GBF
Shipped Date :	2020-03-30
Updated Date :	2020-04-21
Received Date :	2020-03-31
Status :	Signed
Generator ID :	CAL000021488
Generator Name :	FIBERGLASS ARTS BODY SHOP
Generator Address :	1540 CANAL AVE, LONG BEACH, CA 90813
Generator Mailing :	1540 CANAL AVE, LONG BEACH, CA 90813-0000
Generator Contact :	N/R
Destination ID :	CAT080013352
Destination Name :	WORLD OIL RECYCLING
Destination Mailing :	2000 N. ALAMEDA STREET CA90222 CA037US 2000, COMPTON, CA 90222

Map Id: Q139
Direction: SW
Distance: 0.156 mi., 824 ft.
Elevation: 9 ft.
Relative: Lower

Site Name : Fiberglass Arts Body Shop | MBS TRUCK REPAIR | SOUTH BAY DEBURRING
1540 CANAL AVE
LONG BEACH | Long Beach, CA

Database(s) : [CALEPA SITES - CA, ECHO, FRS, HAZNET - CA, HWG - CA, MANIFEST EPA, NPDES - CA, RCRA_NONGEN] ***(cont.)***

Envirosite ID: 968639
EPA ID: CAL000394304

MANIFEST EPA ***(cont.)***

Destination Address :	2000 N. ALAMEDA STREET, COMPTON, CA 90222-0000
Destination Contact :	N/R
Submission Type :	DataImage5Copy
Origin Type :	Service
Manifest Residue :	N
Rejection :	N
Last Date in Agency List :	2021-09-04

Waste Details

Waste Line Number :	1
Is DOT Hazardous :	Y
DOT ID Number :	UN1263
DOT Information :	UN1263, Waste Paint related material, PG II, RQ
Non Waste Description :	N/R
Quantity :	50 Gallons
Quantity Tons, Acute, Non-Acute :	0.20850709, 0, 0.20850709
Quantity Kg, Acute, Non-Acute :	0, 189.1222
Management Method :	H061 - FUEL BLENDING
Is EPA Waste :	Y
Federal Code :	D001
State Code :	CA - 331

NPDES - CA

Facility Name :	South Bay Deburring
Facility Address :	1540 Canal Ave, Long Beach, 90813
County :	Los Angeles
Effective Date :	2021-04-12
Adoption Date :	N/R
Expiration Date :	N/R
Termination Date :	N/R
Order Number :	97-03-DWQ
NPDES Number :	CAS000001
WDID :	4 19NEC009052
RM Status :	Active
Reg Meas ID :	533034
Reg Meas Type :	Enrollee
Program :	Industrial
Facility Place ID :	N/R
Region Code :	4
Discharger ID :	0
Discharger :	South Bay Deburring
Discharger Address :	1540 Canal Ave, Long Beach, California 90813
Last Date in Agency List :	2021-09-03

RCRA_NONGEN

Facility Name :	FERNANDO CABINET
Facility Address :	1540 CANAL AVE, LONG BEACH, CA 90813
County :	LOS ANGELES

Map Id: Q139
Direction: SW
Distance: 0.156 mi., 824 ft.
Elevation: 9 ft.
Relative: Lower

Site Name : Fiberglass Arts Body Shop | MBS TRUCK REPAIR | SOUTH BAY DEBURRING
1540 CANAL AVE
LONG BEACH | Long Beach, CA

Database(s) : [CALEPA SITES - CA, ECHO, FRS, HAZNET - CA, HWG - CA, MANIFEST EPA, NPDES - CA, RCRA_NONGEN] ***(cont.)***

Envirosite ID: 968639
EPA ID: CAL000394304

RCRA_NONGEN ***(cont.)***

Date Form Received by Agency :	2014-02-25
EPA ID :	CAL000394304
Mailing Address :	1540 CANAL AVE, LONG BEACH, CA 90813
Contact :	FERNANDO MORENO
Contact Address :	1540 CANAL AVE, LONG BEACH, CA 90813
Contact Country :	N/R
Contact Telephone :	310-339-5380
Contact Email :	FERNANDOOM@GMAIL.COM
EPA Region :	09
Land Type :	Not Reported
Source Type :	Implementer
Classification :	Not a generator, verified
Description :	Not a generator, verified
Last Date in Agency List :	2021-09-03

Owner/Operator Summary

Owner/Operator Name :	FERNANDO MORENO
Owner/Operator Address :	4 RAWHIDE LN, CARSON, CA 90745
Owner/Operator Country :	N/R
Owner/Operator Telephone :	310-339-5380
Owner/Operator Email :	N/R
Owner/Operator Fax :	N/R
Legal Status :	Other land type
Owner/Operator Type :	Owner
Owner/Operator Start Date :	N/R
Owner/Operator End Date :	N/R

Owner/Operator Name :	FERNANDO MORENO
Owner/Operator Address :	1540 CANAL AVE, LONG BEACH, CA 90813
Owner/Operator Country :	N/R
Owner/Operator Telephone :	310-339-5380
Owner/Operator Email :	N/R
Owner/Operator Fax :	N/R
Legal Status :	Other land type
Owner/Operator Type :	Operator
Owner/Operator Start Date :	N/R
Owner/Operator End Date :	N/R

Handler Activities Summary

U.S. Importer of Hazardous Waste :	N
Mixed Waste (Haz. and Radioactive) :	N
Recycler of Hazardous Waste :	N
Transporter of Hazardous Waste :	N
Treater, Storer or Disposer of HW :	N
Underground Injection Activity :	N
On-site Burner Exemption :	N
Furnace Exemption :	N
Used Oil Fuel Burner :	N
Used Oil Processor :	N

Map Id: Q139
Direction: SW
Distance: 0.156 mi., 824 ft.
Elevation: 9 ft.
Relative: Lower

Site Name : Fiberglass Arts Body Shop | MBS TRUCK REPAIR | SOUTH BAY DEBURRING
1540 CANAL AVE
LONG BEACH | Long Beach, CA

Database(s) : [CALEPA SITES - CA, ECHO, FRS, HAZNET - CA, HWG - CA, MANIFEST EPA, NPDES - CA, RCRA_NONGEN] ***(cont.)***

Envirosite ID: 968639
EPA ID: CAL000394304

RCRA_NONGEN ***(cont.)***

Used Oil Refiner :	N
Used Oil Fuel Marketer to Burner :	N
Used Oil Specification Marketer :	N
Used Oil Transfer Facility :	N
Used Oil Transporter :	N

Notices of Violations Summary

Regulation Violated :	N

Facility Name :	FIBERGLASS ARTS BODY SHOP
Facility Address :	1540 CANAL AVE, LONG BEACH, CA 90813-0000
County :	LOS ANGELES
Date Form Received by Agency :	1989-11-14
EPA ID :	CAL000021488
Mailing Address :	1540 CANAL AVE, LONG BEACH, CA 90813-0000
Contact :	CHRIS LOPEZ
Contact Address :	1540 CANAL AVE., LONG BEACH, CA 90813
Contact Country :	N/R
Contact Telephone :	562-746-6923
Contact Email :	FIBERGLASSARTSBODYSHOP@MSN.COM
EPA Region :	09
Land Type :	Not Reported
Source Type :	Implementer
Classification :	Not a generator, verified
Description :	Not a generator, verified
Last Date in Agency List :	2021-09-03

Owner/Operator Summary

Owner/Operator Name :	CHRIS LOPEZ
Owner/Operator Address :	1540 CANAL AVE, LONG BEACH, CA 90813
Owner/Operator Country :	N/R
Owner/Operator Telephone :	562-495-1113
Owner/Operator Email :	N/R
Owner/Operator Fax :	N/R
Legal Status :	Other land type
Owner/Operator Type :	Owner
Owner/Operator Start Date :	N/R
Owner/Operator End Date :	N/R

Owner/Operator Name :	CHRIS LOPEZ
Owner/Operator Address :	1540 CANAL AVE., LONG BEACH, CA 90813
Owner/Operator Country :	N/R
Owner/Operator Telephone :	562-746-6923
Owner/Operator Email :	N/R
Owner/Operator Fax :	N/R
Legal Status :	Other land type

Map Id: Q139
Direction: SW
Distance: 0.156 mi., 824 ft.
Elevation: 9 ft.
Relative: Lower

Site Name : Fiberglass Arts Body Shop | MBS TRUCK REPAIR | SOUTH BAY DEBURRING
1540 CANAL AVE
LONG BEACH | Long Beach, CA

Database(s) : [CALEPA SITES - CA, ECHO, FRS, HAZNET - CA, HWG - CA, MANIFEST EPA, NPDES - CA, RCRA_NONGEN] ***(cont.)***

Envirosite ID: 968639
EPA ID: CAL000394304

RCRA_NONGEN ***(cont.)***

Owner/Operator Type :	Operator
Owner/Operator Start Date :	N/R
Owner/Operator End Date :	N/R

Handler Activities Summary

U.S. Importer of Hazardous Waste :	N
Mixed Waste (Haz. and Radioactive) :	N
Recycler of Hazardous Waste :	N
Transporter of Hazardous Waste :	N
Treater, Storer or Disposer of HW :	N
Underground Injection Activity :	N
On-site Burner Exemption :	N
Furnace Exemption :	N
Used Oil Fuel Burner :	N
Used Oil Processor :	N
Used Oil Refiner :	N
Used Oil Fuel Marketer to Burner :	N
Used Oil Specification Marketer :	N
Used Oil Transfer Facility :	N
Used Oil Transporter :	N

Notices of Violations Summary

Regulation Violated :	N

Facility Name :	MBS TRUCK REPAIR
Facility Address :	1540 CANAL AVE, LONG BEACH, CA 90813-1251
County :	LOS ANGELES
Date Form Received by Agency :	1996-03-14
EPA ID :	CAL000125256
Mailing Address :	1540 CANAL AVE, LONG BEACH, CA 90813-1251
Contact :	MANUEL SALAZAR, OWNER
Contact Address :	12326 EAST 223RD STREET, HAWAIIAN GARDENS, CA 90716
Contact Country :	N/R
Contact Telephone :	562-435-0017
Contact Email :	MBSTRUCKREPAIR@GMAIL.COM
EPA Region :	09
Land Type :	Not Reported
Source Type :	Implementer
Classification :	Not a generator, verified
Description :	Not a generator, verified
Last Date in Agency List :	2021-09-03

Map Id: Q139
Direction: SW
Distance: 0.156 mi., 824 ft.
Elevation: 9 ft.
Relative: Lower

Site Name : Fiberglass Arts Body Shop | MBS TRUCK REPAIR | SOUTH BAY DEBURRING
1540 CANAL AVE
LONG BEACH | Long Beach, CA

Database(s) : [CALEPA SITES - CA, ECHO, FRS, HAZNET - CA, HWG - CA, MANIFEST EPA, NPDES - CA, RCRA_NONGEN] ***(cont.)***

Envirosite ID: 968639
EPA ID: CAL000394304

RCRA_NONGEN ***(cont.)***

Owner/Operator Summary

Owner/Operator Name :	MANUEL SALAZAR, OWNER
Owner/Operator Address :	12326 223RD ST, HAWAIIAN GARDENS, CA 90716-1712
Owner/Operator Country :	N/R
Owner/Operator Telephone :	562-435-0017
Owner/Operator Email :	N/R
Owner/Operator Fax :	N/R
Legal Status :	Other land type
Owner/Operator Type :	Owner
Owner/Operator Start Date :	N/R
Owner/Operator End Date :	N/R

Owner/Operator Name :	MANUEL SALAZAR, OWNER
Owner/Operator Address :	12326 EAST 223RD STREET, HAWAIIAN GARDENS, CA 90716
Owner/Operator Country :	N/R
Owner/Operator Telephone :	562-435-0017
Owner/Operator Email :	N/R
Owner/Operator Fax :	N/R
Legal Status :	Other land type
Owner/Operator Type :	Operator
Owner/Operator Start Date :	N/R
Owner/Operator End Date :	N/R

Handler Activities Summary

U.S. Importer of Hazardous Waste :	N
Mixed Waste (Haz. and Radioactive) :	N
Recycler of Hazardous Waste :	N
Transporter of Hazardous Waste :	N
Treater, Storer or Disposer of HW :	N
Underground Injection Activity :	N
On-site Burner Exemption :	N
Furnace Exemption :	N
Used Oil Fuel Burner :	N
Used Oil Processor :	N
Used Oil Refiner :	N
Used Oil Fuel Marketer to Burner :	N
Used Oil Specification Marketer :	N
Used Oil Transfer Facility :	N
Used Oil Transporter :	N

Notices of Violations Summary

Regulation Violated :	N

Facility Name :	SOUTH BAY DEBURRING
Facility Address :	1540 CANAL AVE, LONG BEACH, CA 90813
County :	LOS ANGELES

Map Id: Q139
Direction: SW
Distance: 0.156 mi., 824 ft.
Elevation: 9 ft.
Relative: Lower

Site Name : Fiberglass Arts Body Shop | MBS TRUCK REPAIR | SOUTH BAY DEBURRING
1540 CANAL AVE
LONG BEACH | Long Beach, CA

Database(s) : [CALEPA SITES - CA, ECHO, FRS, HAZNET - CA, HWG - CA, MANIFEST EPA, NPDES - CA, RCRA_NONGEN] ***(cont.)***

Envirosite ID: 968639
EPA ID: CAL000394304

RCRA_NONGEN ***(cont.)***

Date Form Received by Agency :	2015-03-09
EPA ID :	CAL000404978
Mailing Address :	59 E LOUISE ST, LONG BEACH, CA 90805
Contact :	ALFONSO RIVERA
Contact Address :	59 E LOUISE ST, LONG BEACH, CA 90805
Contact Country :	N/R
Contact Telephone :	562-303-3489
Contact Email :	SBDEBURRING@GMAIL.COM
EPA Region :	09
Land Type :	Not Reported
Source Type :	Implementer
Classification :	Not a generator, verified
Description :	Not a generator, verified
Last Date in Agency List :	2021-09-03

Owner/Operator Summary

Owner/Operator Name :	ALFONSO RIVERA
Owner/Operator Address :	59 E LOUISE ST, LONG BEACH, CA 90805
Owner/Operator Country :	N/R
Owner/Operator Telephone :	562-303-3489
Owner/Operator Email :	N/R
Owner/Operator Fax :	N/R
Legal Status :	Other land type
Owner/Operator Type :	Operator
Owner/Operator Start Date :	N/R
Owner/Operator End Date :	N/R

Owner/Operator Name :	ALFONSO RIVERA
Owner/Operator Address :	59 E LOUISE ST, LONG BEACH, CA 90805
Owner/Operator Country :	N/R
Owner/Operator Telephone :	562-303-3489
Owner/Operator Email :	N/R
Owner/Operator Fax :	N/R
Legal Status :	Other land type
Owner/Operator Type :	Owner
Owner/Operator Start Date :	N/R
Owner/Operator End Date :	N/R

Handler Activities Summary

U.S. Importer of Hazardous Waste :	N
Mixed Waste (Haz. and Radioactive) :	N
Recycler of Hazardous Waste :	N
Transporter of Hazardous Waste :	N
Treater, Storer or Disposer of HW :	N
Underground Injection Activity :	N
On-site Burner Exemption :	N
Furnace Exemption :	N
Used Oil Fuel Burner :	N
Used Oil Processor :	N

Map Id: Q139
Direction: SW
Distance: 0.156 mi., 824 ft.
Elevation: 9 ft.
Relative: Lower

Site Name : Fiberglass Arts Body Shop | MBS TRUCK REPAIR | SOUTH BAY DEBURRING
1540 CANAL AVE
LONG BEACH | Long Beach, CA

Database(s) : [CALEPA SITES - CA, ECHO, FRS, HAZNET - CA, HWG - CA, MANIFEST EPA, NPDES - CA, RCRA_NONGEN] ***(cont.)***

Envirosite ID: 968639
EPA ID: CAL000394304

RCRA_NONGEN ***(cont.)***

Used Oil Refiner :	N
Used Oil Fuel Marketer to Burner :	N
Used Oil Specification Marketer :	N
Used Oil Transfer Facility :	N
Used Oil Transporter :	N

Notices of Violations Summary

Regulation Violated :	N

Map Id: K140
Direction: SW
Distance: 0.159 mi., 841 ft.
Elevation: 10 ft.
Relative: Lower

Site Name : M O DION & SONS INC DBA F & L PETROLEUM | F & L PETROLEUM PRODUCTS | ALLWASTE ENVIRONMENTAL SERVICES
1635 W GAYLORD ST
LONG BEACH, CA

Database(s) : [AST - CA, CALEPA SITES - CA, CIWQS - CA, ECHO, FRS, HAZNET - CA, HWG - CA, RCRA_NONGEN]

Envirosite ID: 455457
EPA ID: N/R

AST - CA

Facility Name :	F & L PETROLEUM PRODUCTS
Facility Address :	1635 W GAYLORD ST, LONG BEACH, CA 90813
County :	Los Angeles County
Site ID :	570159
Facility Identifer :	N/R
EPA Identifier :	CAL000343153
Facility Explorer ID :	570159
Dun and Bradsheet Number :	N/R
Regulatory Programs :	Chemical Storage Facilities, Hazardous Waste Generator, Aboveground Petroleum Storage
SIC :	N/R
NAICS :	N/R
Latitude :	33.786690
Longitude :	-118.214460
Hyperlink :	Click here for hyperlink provided by the agency.
Last Date in Agency List :	2021-09-23

Map Id: K140
Direction: SW
Distance: 0.159 mi., 841 ft.
Elevation: 10 ft.
Relative: Lower

Site Name : M O DION & SONS INC DBA F & L PETROLEUM | F & L PETROLEUM PRODUCTS | ALLWASTE ENVIRONMENTAL SERVICES
1635 W GAYLORD ST
LONG BEACH, CA

Database(s) : [AST - CA, CALEPA SITES - CA, CIWQS - CA, ECHO, FRS, HAZNET - CA, HWG - CA, RCRA_NONGEN] ***(cont.)***

Envirosite ID: 455457
EPA ID: N/R

AST - CA ***(cont.)***

Violations

Violation Date : 2020-11-12

Citation : HSC 6.67 25270.6(a)(1), 25270.6(a)(2) - California Health and Safety Code, Chapter 6.67, Section(s) 25270.6(a)(1), 25270.6(a)(2)

Description : Failure to submit a tank facility statement on or before January 1 annually unless a current Business Plan has been submitted.

Notes : OBSERVATION: Failure to submit a Tank Facility Statement or Business Plan. Facility has not completed a Hazardous Materials Business Emergency Plan (HMBEP) in the California Environmental Reporting System (CERS) for this facility. CORRECTIVE ACTION: Within 30 days, submit a tank facility statement and/or complete your Hazardous Materials Business Emergency Plan (HMBEP) in CERS.

Division : Long Beach Environmental Heath
Program : APSA
Source : CERS

Violation Date : 2020-11-12

Citation : HSC 6.67 25270.4.5(a) - California Health and Safety Code, Chapter 6.67, Section(s) 25270.4.5(a)

Description :

Failure to provide appropriate secondary containment and/or diversionary structures or equipment for the following: bulk storage containers, mobile or portable containers, oil-filled equipment, piping and related appurtenances, mobile refuelers or non-transportation-related tank cars, and transfer areas, equipment and activities and ensure that the entire containment system, including walls and floor, are capable of containing oil and constructed so that any discharge will not escape the containment system before cleanup occurs.

Notes :

OBSERVATION: Failure to provide the appropriate general containment/diversionary structures/equipment for the following: bulk storage containers, mobile or portable containers, oil-filled equipment, piping and related appurtenances, mobile refuelers or non-transportation-related tank cars, and transfer areas. *During the inspection the containment berms on the Gaylord entrance of the tanker truck maintenance yard, as well as the Canal Entrance for this facility was observed as damaged and may not provide containment should a spill occur. CORRECTIVE ACTION: Repair and provide appropriate containment measures and/or diversionary structures/equipment capable of containing oil and constructed so that any discharge will not escape the containment system before cleanup occurs. Provide proof of corrective action to the Long Beach Fire CUPA within 30 days.

Division : Long Beach Environmental Heath

Map Id: K140
Direction: SW
Distance: 0.159 mi., 841 ft.
Elevation: 10 ft.
Relative: Lower

Site Name : M O DION & SONS INC DBA F & L PETROLEUM | F & L PETROLEUM PRODUCTS | ALLWASTE ENVIRONMENTAL SERVICES
1635 W GAYLORD ST
LONG BEACH, CA

Database(s) : [AST - CA, CALEPA SITES - CA, CIWQS - CA, ECHO, FRS, HAZNET - CA, HWG - CA, RCRA_NONGEN] ***(cont.)***

Envirosite ID: 455457
EPA ID: N/R

AST - CA ***(cont.)***

Program : APSA
Source : CERS

Violation Date : 2020-11-12

Citation : HSC 6.67 25270.4.5(a) - California Health and Safety Code, Chapter 6.67, Section(s) 25270.4.5(a)

Description : Failure to comply with one or more of the following requirements: 1. Have record of inspections and tests, including integrity tests, signed by the appropriate supervisor or inspector. 2. Keep written procedures and records of inspections and tests, including integrity tests, for at least three years. 3. Keep comparison records.

Notes :

OBSERVATION: Failure to comply with one or more of the following requirements: 1. Have record of inspections and tests, including integrity tests, signed by the appropriate supervisor or inspector. 2. Keep written procedures and records of inspections and tests, including integrity tests, for at least three years. 3. Keep comparison records for bulk storage containers subject to 40 CFR 112.8(c)(6) CORRECTIVE ACTION: Within 30 days, provide records of the inspections. Keep written inspection procedures, records of inspections and testing, signed by appropriate supervisor/inspector, for at least 3 years.

Division : Long Beach Environmental Heath
Program : APSA
Source : CERS

Violation Date : 2020-04-02

Citation : HSC 6.11 25404(e)(4) - California Health and Safety Code, Chapter 6.11, Section(s) 25404(e)(4)

Description : Failure to report program data electronically.

Notes : OBSERVATION: Owner/Operator failed to report program data electronically into CERS. CORRECTIVE ACTION: Complete all required reporting into CERS. PLEASE INPUT CAL EPA # INSIDE THE CERS INFORMATION. CERS 10653985 WAS NOT SUBMITTED, NO SUBMITTAL DATE.

Division : Long Beach Environmental Heath
Program : HW
Source : CERS

Violation Date : 2015-09-01

Map Id: K140
Direction: SW
Distance: 0.159 mi., 841 ft.
Elevation: 10 ft.
Relative: Lower

Site Name : M O DION & SONS INC DBA F & L PETROLEUM | F & L PETROLEUM PRODUCTS | ALLWASTE ENVIRONMENTAL SERVICES
1635 W GAYLORD ST
LONG BEACH, CA

Database(s) : [AST - CA, CALEPA SITES - CA, CIWQS - CA, ECHO, FRS, HAZNET - CA, HWG - CA, RCRA_NONGEN] ***(cont.)***

Envirosite ID: 455457
EPA ID: N/R

AST - CA ***(cont.)***

Citation :	HSC 6.95 25508(b) - California Health and Safety Code, Chapter 6.95, Section(s) 25508(b)
Description :	Failure to review, revise, and recertify the business plan at least once every three years.
Notes :	Returned to compliance on 12/07/2015.
Division :	Long Beach Environmental Heath
Program :	HMRRP
Source :	CERS

Enforcements

Enforcement Action Date :	N/R
Type :	N/R
Description :	N/R
Notes :	N/R
Division :	N/R
Program :	N/R
Source :	N/R

Chemicals

Details for this site have been truncated due to the large number of available details for this site within this dataset. For the complete details for this site, contact your Envirosite account representative for a complimentary site report containing all of the details available.

Chemical Name :	1-Decene, dimer, hydrogenated
CAS Number :	68649-11-6
Hazard Type(s) :	N/R
Max Daily Amount / Unit :	120-599 Gallons
Average Daily Amount / Unit :	120-599 Gallons
Days Onsite :	365
Physical State(s) :	Liquid, Pure

Chemical Name :	Acetylene
CAS Number :	74-86-2
Hazard Type(s) :	N/R
Max Daily Amount / Unit :	0-2599 Cubic Feet
Average Daily Amount / Unit :	0-2599 Cubic Feet
Days Onsite :	365
Physical State(s) :	Gas, Pure

Chemical Name :	Ethylene Glycol
CAS Number :	107-21-1

Map Id: K140
Direction: SW
Distance: 0.159 mi., 841 ft.
Elevation: 10 ft.
Relative: Lower

Site Name : M O DION & SONS INC DBA F & L PETROLEUM | F & L PETROLEUM PRODUCTS | ALLWASTE ENVIRONMENTAL SERVICES
1635 W GAYLORD ST
LONG BEACH, CA

Database(s) : [AST - CA, CALEPA SITES - CA, CIWQS - CA, ECHO, FRS, HAZNET - CA, HWG - CA, RCRA_NONGEN] ***(cont.)***

Envirosite ID: 455457
EPA ID: N/R

AST - CA ***(cont.)***

Hazard Type(s) :	N/R
Max Daily Amount / Unit :	60-119 Gallons
Average Daily Amount / Unit :	60-119 Gallons
Days Onsite :	365
Physical State(s) :	Liquid, Pure

Chemical Name :	Ethylene Glycol
CAS Number :	107-21-1
Hazard Type(s) :	N/R
Max Daily Amount / Unit :	12-59 Gallons
Average Daily Amount / Unit :	12-59 Gallons
Days Onsite :	365
Physical State(s) :	Liquid

Chemical Name :	Hydrotreated light distillate (Petroleum)
CAS Number :	N/R
Hazard Type(s) :	N/R
Max Daily Amount / Unit :	60-119 Gallons
Average Daily Amount / Unit :	60-119 Gallons
Days Onsite :	365
Physical State(s) :	Liquid, Mix

Chemical Name :	Hydrotreated light distillate (Petroleum)
CAS Number :	64742-47-8
Hazard Type(s) :	N/R
Max Daily Amount / Unit :	120-599 Gallons
Average Daily Amount / Unit :	120-599 Gallons
Days Onsite :	365
Physical State(s) :	Liquid, Mix

Chemical Name :	Oil, Hydrotreated Light Napthenic Distillate
CAS Number :	64742-47-8
Hazard Type(s) :	N/R
Max Daily Amount / Unit :	120-599 Gallons
Average Daily Amount / Unit :	120-599 Gallons
Days Onsite :	365
Physical State(s) :	Liquid, Pure

Chemical Name :	Oxygen
CAS Number :	7782-44-7
Hazard Type(s) :	N/R
Max Daily Amount / Unit :	0-2599 Cubic Feet
Average Daily Amount / Unit :	0-2599 Cubic Feet
Days Onsite :	365
Physical State(s) :	Gas, Pure

Map Id: K140
Direction: SW
Distance: 0.159 mi., 841 ft.
Elevation: 10 ft.
Relative: Lower

Site Name : M O DION & SONS INC DBA F & L PETROLEUM | F & L PETROLEUM PRODUCTS | ALLWASTE ENVIRONMENTAL SERVICES
1635 W GAYLORD ST
LONG BEACH, CA

Database(s) : [AST - CA, CALEPA SITES - CA, CIWQS - CA, ECHO, FRS, HAZNET - CA, HWG - CA, RCRA_NONGEN] ***(cont.)***

Envirosite ID: 455457
EPA ID: N/R

AST - CA ***(cont.)***

Chemical Name :	Phenol, isobutylenated phosphate
CAS Number :	68937-40-6
Hazard Type(s) :	N/R
Max Daily Amount / Unit :	6000-8999 Gallons
Average Daily Amount / Unit :	6000-8999 Gallons
Days Onsite :	365
Physical State(s) :	Liquid, Pure

Chemical Name :	RACING FUEL
CAS Number :	N/R
Hazard Type(s) :	N/R
Max Daily Amount / Unit :	3000-5999 Gallons
Average Daily Amount / Unit :	3000-5999 Gallons
Days Onsite :	365
Physical State(s) :	Liquid, Mix

CALEPA SITES - CA

Facility Name :	F & L PETROLEUM PRODUCTS
Facility Address :	1635 W GAYLORD ST, LONG BEACH, 90813

Site ID :	570159
EI ID :	10653985
EI Description :	Hazardous Waste Generator
Latitude :	33.786690
Longitude :	-118.214460
Agency Hyperlink :	Click here for hyperlink provided by the agency.
Last Date in Agency List :	2021-08-26

Site ID :	570159
EI ID :	10653985
EI Description :	Chemical Storage Facilities
Latitude :	33.786690
Longitude :	-118.214460
Agency Hyperlink :	Click here for hyperlink provided by the agency.
Last Date in Agency List :	2021-08-26

Site ID :	570159
EI ID :	10653985
EI Description :	Aboveground Petroleum Storage
Latitude :	33.786690
Longitude :	-118.214460
Agency Hyperlink :	Click here for hyperlink provided by the agency.
Last Date in Agency List :	2021-08-26

Map Id: K140
Direction: SW
Distance: 0.159 mi., 841 ft.
Elevation: 10 ft.
Relative: Lower

Site Name : M O DION & SONS INC DBA F & L PETROLEUM | F & L PETROLEUM PRODUCTS | ALLWASTE ENVIRONMENTAL SERVICES
1635 W GAYLORD ST
LONG BEACH, CA

Database(s) : [AST - CA, CALEPA SITES - CA, CIWQS - CA, ECHO, FRS, HAZNET - CA, HWG - CA, RCRA_NONGEN] ***(cont.)***

Envirosite ID: 455457
EPA ID: N/R

CIWQS - CA

Facility Name :	CROSBY & OVERTON INC
Facility Address :	1635 W GAYLORD ST, LONG BEACH, CA 90813
County :	LOS ANGELES
Place ID :	S609213
Agency Name :	CROSBY OVERTON
Last Date in Agency List :	2021-09-10
Facility Name :	STRATEGIC MATERIALS INC
Facility Address :	1635 W GAYLORD ST, LONG BEACH, CA 90813
County :	LOS ANGELES
Place ID :	S610523
Agency Name :	STRATEGIC MATERIALS INC
Last Date in Agency List :	2021-09-10

ECHO

Facility Name :	M O DION & SONS INC DBA F & L PETROLEUM
Facility Address :	1635 W GAYLORD ST, LONG BEACH, CA 90813
County :	LOS ANGELES
Last Inspection Date :	N/R
Registry ID :	110070471880
FIPS Code :	N/R
EPA Region :	09
Inspection Count :	0
Last Inspection Days :	N/R
Informal Count :	0
Last Informal Action Date :	N/R
Formal Action Count :	0
Last Formal Action Date :	N/R
Total Penalties :	0
Penalty Count :	N/R
Last Penalty Date :	N/R
Last Penalty Amount :	N/R
QTRS IN NC :	0
Programs IN SNC :	0
Current Compliance Status :	No Violation Identified
Three-Year Compliance Status :	_____
Collection Method :	Zip Code Centroid
Reference Point :	N/R
Accuracy Meters :	10000
Derived Tribes :	N/R
Derived HUC :	N/R
Derived WBD :	N/R
Derived STCTY FIPS :	N/R

Map Id: K140
Direction: SW
Distance: 0.159 mi., 841 ft.
Elevation: 10 ft.
Relative: Lower

Site Name : M O DION & SONS INC DBA F & L PETROLEUM | F & L PETROLEUM PRODUCTS | ALLWASTE ENVIRONMENTAL SERVICES
1635 W GAYLORD ST
LONG BEACH, CA

Database(s) : [AST - CA, CALEPA SITES - CA, CIWQS - CA, ECHO, FRS, HAZNET - CA, HWG - CA, RCRA_NONGEN] ***(cont.)***

Envirosite ID: 455457
EPA ID: N/R

ECHO ***(cont.)***

Derived Zip :	N/R
Derived CD113 :	N/R
Derived CB2010 :	N/R
MYRTK Universe :	NNN
NPDES IDs :	N/R
CWA Permit Types :	N/R
CWA Compliance Tracking :	N/R
CWA NAICS :	N/R
CWA SICS :	N/R
CWA Inspection Count :	N/R
CWA Last Inspection Days :	N/R
CWA Informal Count :	N/R
CWA Formal Action Count :	N/R
CWA Last Formal Action Date :	N/R
CWA Penalties :	N/R
CWA Last Penalty Date :	N/R
CWA Last Penalty Amount :	N/R
CWA Quarters IN NC :	N/R
CWA Current Compliance Status :	N/R
CWA Current SNC Flag :	N
CWA 13 Quarters Compliance Status :	N/R
CWA 13 Quarters Effluent Exceedances:	N/R
CWA Three-Year QNCR Codes :	N/R
DFR URL :	Click here for hyperlink provided by the agency.
Facility SIC :	N/R
Facility NAICS :	42272 - Petroleum and Petroleum Products Wholesalers (except Bulk Stations and Terminals)
Facility Last Inspection EPA Date :	N/R
Facility Last Inspection State Date :	N/R
Facility Last Formal Act EPA Date :	N/R
Facility Last Formal Act State Date :	N/R
Facility Last Informal Act EPA Date :	N/R
Facility Last Informal Act State Date:	N/R
Facility Federal Agency :	N/R
TRI Reporter :	N/R
Facility Imp Water Flag :	N/R
Current SNC Flag :	N
Indian County Flag :	N
Federal Flag :	N/R
US Mexico Border Flag :	N/R
Chesapeak Bay Flag :	N/R
AIR Flag :	N
NPDES Flag :	N
SDWIS Flag :	N
RCRA Flag :	Y
TRI Flag :	N
GHG Flag :	N
Major Flag :	N/R
Active Flag :	Y
NAA Flag :	N

Map Id: K140
Direction: SW
Distance: 0.159 mi., 841 ft.
Elevation: 10 ft.
Relative: Lower

Site Name : M O DION & SONS INC DBA F & L PETROLEUM | F & L PETROLEUM PRODUCTS | ALLWASTE ENVIRONMENTAL SERVICES
1635 W GAYLORD ST
LONG BEACH, CA

Database(s) : [AST - CA, CALEPA SITES - CA, CIWQS - CA, ECHO, FRS, HAZNET - CA, HWG - CA, RCRA_NONGEN] ***(cont.)***

Envirosite ID: 455457
EPA ID: N/R

ECHO ***(cont.)***

Latitude :	33.780911
Longitude :	-118.196312
Last Date in Agency List :	2021-08-20

FRS

Facility Name :	M O DION & SONS INC DBA F & L PETROLEUM
Facility Address :	1635 W GAYLORD ST, LONG BEACH, CA 90813-1234
County :	LOS ANGELES

Site Details

Registry ID :	110070471880
FRS Facility URL :	Click here for hyperlink provided by the agency.
Last Date in Agency List :	2021-07-17

Source Description

Source Description :

RCRAInfo is EPA's comprehensive information system that supports the Resource Conservation and Recovery Act (RCRA) of 1976 and the Hazardous and Solid Waste Amendments (HSWA) of 1984 through the tracking of events and activities related to facilities that generate, transport, and treat, store, or dispose of hazardous waste. RCRAInfo allows RCRA program staff to track the notification, permit, compliance, and corrective action activities required under RCRA. RCRAInfo also supports generation of the National Hazardous Waste Biennial Report. All generators and treatment, storage, and disposal facilities who handle hazardous waste are required to report to the EPA Administrator at least once every two years to support creation of the Biennial Report.

FRS Environmental Interest

Source and System ID :	RCRAINFO - CAL000343153

HAZNET - CA

Facility Name :	ALLWASTE ENVIRONMENTAL SERVICES
Facility Address :	1635 W GAYLORD ST, LONG BEACH, CA 90813
County :	LOS ANGELES

Site Details

Generator EPA ID :	CAL000111516
Active :	Inactive
Category :	STATE
Facility Types :	N/R
Type :	PERMANENT
Contact Name :	N/R

Map Id: K140
Direction: SW
Distance: 0.159 mi., 841 ft.
Elevation: 10 ft.
Relative: Lower

Site Name : M O DION & SONS INC DBA F & L PETROLEUM | F & L PETROLEUM PRODUCTS | ALLWASTE ENVIRONMENTAL SERVICES
1635 W GAYLORD ST
LONG BEACH, CA

Database(s) : [AST - CA, CALEPA SITES - CA, CIWQS - CA, ECHO, FRS, HAZNET - CA, HWG - CA, RCRA_NONGEN] ***(cont.)***

Envirosite ID: 455457
EPA ID: N/R

HAZNET - CA ***(cont.)***

Contact Phone :	N/R
Facility Mailing Address :	1411 W GAYLORD ST, LONG BEACH, CA 908130000
Latitude :	33.78653031
Longitude :	-118.21441889
Agency Hyperlink :	Click here for hyperlink provided by the agency.
Last Date in Agency List :	2021-07-08

Waste Generator Details

State Waste :

1996: 135 - Unspecified aqueous solution, 0.21 tons to CAD050099696
1994: 741 - Liquids with halogenated organic compounds >= 1,000 Mg. /L, 0.0166 tons to CAT000613976
1994: 352 - Other organic solids, 2 tons to CAD980675276
1994: 213 - Hydrocarbon solvents (benzene, hexane, Stoddard, Etc.), 0.0625 tons to CAT000613976
1994: 181 - Other inorganic solid waste, 33.712 tons to CAT000646117
1994: 352 - Other organic solids, 0.75 tons to CAD000088252
1994: 352 - Other organic solids, 0.375 tons to CAD000088352
1994: 221 - Waste oil and mixed oil, 0.114 tons to CAT080013352
1994: 461 - Paint sludge, 0.175 tons to CAD000088252
1993: 181 - Other inorganic solid waste, 33.712 tons to CAT000646117

Facility Name :	M O DION & SONS INC DBA F & L PETROLEUM
Facility Address :	1635 W GAYLORD ST, LONG BEACH, CA 90813
County :	LOS ANGELES

Site Details

Generator EPA ID :	CAL000343153
Active :	Active
Category :	STATE
Facility Types :	N/R
Type :	PERMANENT
Contact Name :	N/R
Contact Phone :	N/R
Facility Mailing Address :	1543 W 16TH ST, LONG BEACH, CA 908131210
Latitude :	33.78653031
Longitude :	-118.21441889
Agency Hyperlink :	Click here for hyperlink provided by the agency.
Last Date in Agency List :	2021-07-08

Waste Generator Details

State Waste :

2011: 343 - Unspecified organic liquid mixture, 0.153 tons to CAD008252405
2011: 223 - Unspecified oil-containing waste, 0.52125 tons to CAD982444481

Map Id: K140
Direction: SW
Distance: 0.159 mi., 841 ft.
Elevation: 10 ft.
Relative: Lower

Site Name : M O DION & SONS INC DBA F & L PETROLEUM | F & L PETROLEUM PRODUCTS | ALLWASTE ENVIRONMENTAL SERVICES
1635 W GAYLORD ST
LONG BEACH, CA

Database(s) : [AST - CA, CALEPA SITES - CA, CIWQS - CA, ECHO, FRS, HAZNET - CA, HWG - CA, RCRA_NONGEN] ***(cont.)***

Envirosite ID: 455457
EPA ID: N/R

HWG - CA

Facility Name :	ALLWASTE ENVIRONMENTAL SERVICES
Facility Address :	1635 W GAYLORD ST, LONG BEACH, CA 90813
County :	LOS ANGELES
EPA ID :	CAL000111516
Status :	Inactive
Category :	STATE
Type :	PERMANENT
Facility Type :	N/R
Mailing Address :	1411 W GAYLORD ST, LONG BEACH, CA 908130000
Owner Name :	ALLWASTE ENVIRONMENTAL SERV/WE
Owner Address :	1411 W GAYLORD ST, LONG BEACH, CA 908130000
Operator Name :	INACTIVE,MOVED 6-20-96 PER
Operator Address :	BRIAN NELSON-ENVIRO SPECIALIST, N/A
Latitude :	33.786479
Longitude :	-118.214403

Facility Name :	M O DION & SONS INC DBA F & L PETROLEUM
Facility Address :	1635 W GAYLORD ST, LONG BEACH, CA 90813
County :	LOS ANGELES
EPA ID :	CAL000343153
Status :	Active
Category :	STATE
Type :	PERMANENT
Facility Type :	N/R
Mailing Address :	1543 W 16TH ST, LONG BEACH, CA 908131210
Owner Name :	PAT CULLEN
Owner Address :	1543 W 16TH ST, LONG BEACH, CA 908130000
Operator Name :	NORA MANCILLAS
Operator Address :	1543 W 16TH ST, LONG BEACH, CA 90813
Latitude :	33.786455
Longitude :	-118.214387

RCRA_NONGEN

Facility Name :	M O DION & SONS INC DBA F & L PETROLEUM
Facility Address :	1635 W GAYLORD ST, LONG BEACH, CA 90813-1234
County :	LOS ANGELES
Date Form Received by Agency :	2009-05-19
EPA ID :	CAL000343153
Mailing Address :	1543 W 16TH ST, LONG BEACH, CA 90813-1210
Contact :	MATT CULLEN
Contact Address :	1543 W 16TH ST, LONG BEACH, CA 90813
Contact Country :	N/R
Contact Telephone :	562-432-3946

Map Id: K140
Direction: SW
Distance: 0.159 mi., 841 ft.
Elevation: 10 ft.
Relative: Lower

Site Name : M O DION & SONS INC DBA F & L PETROLEUM | F & L PETROLEUM PRODUCTS | ALLWASTE ENVIRONMENTAL SERVICES
1635 W GAYLORD ST
LONG BEACH, CA

Database(s) : [AST - CA, CALEPA SITES - CA, CIWQS - CA, ECHO, FRS, HAZNET - CA, HWG - CA, RCRA_NONGEN] ***(cont.)***

Envirosite ID: 455457
EPA ID: N/R

RCRA_NONGEN ***(cont.)***

Contact Email :	LROWE@DIONANDSONS.COM
EPA Region :	09
Land Type :	Not Reported
Source Type :	Implementer
Classification :	Not a generator, verified
Description :	Not a generator, verified
Last Date in Agency List :	2021-09-03

Owner/Operator Summary

Owner/Operator Name :	MATT CULLEN
Owner/Operator Address :	1543 W 16TH ST, LONG BEACH, CA 90813
Owner/Operator Country :	N/R
Owner/Operator Telephone :	562-432-3946
Owner/Operator Email :	N/R
Owner/Operator Fax :	N/R
Legal Status :	Other land type
Owner/Operator Type :	Operator
Owner/Operator Start Date :	N/R
Owner/Operator End Date :	N/R

Owner/Operator Name :	PAT CULLEN
Owner/Operator Address :	1543 W 16TH ST, LONG BEACH, CA 90813-0000
Owner/Operator Country :	N/R
Owner/Operator Telephone :	562-432-3946
Owner/Operator Email :	N/R
Owner/Operator Fax :	N/R
Legal Status :	Other land type
Owner/Operator Type :	Owner
Owner/Operator Start Date :	N/R
Owner/Operator End Date :	N/R

Handler Activities Summary

U.S. Importer of Hazardous Waste :	N
Mixed Waste (Haz. and Radioactive) :	N
Recycler of Hazardous Waste :	N
Transporter of Hazardous Waste :	N
Treater, Storer or Disposer of HW :	N
Underground Injection Activity :	N
On-site Burner Exemption :	N
Furnace Exemption :	N
Used Oil Fuel Burner :	N
Used Oil Processor :	N
Used Oil Refiner :	N
Used Oil Fuel Marketer to Burner :	N
Used Oil Specification Marketer :	N
Used Oil Transfer Facility :	N

Map Id: K140
Direction: SW
Distance: 0.159 mi., 841 ft.
Elevation: 10 ft.
Relative: Lower

Site Name : M O DION & SONS INC DBA F & L PETROLEUM | F & L PETROLEUM PRODUCTS | ALLWASTE ENVIRONMENTAL SERVICES
1635 W GAYLORD ST
LONG BEACH, CA

Database(s) : [AST - CA, CALEPA SITES - CA, CIWQS - CA, ECHO, FRS, HAZNET - CA, HWG - CA, RCRA_NONGEN] ***(cont.)***

Envirosite ID: 455457
EPA ID: N/R

RCRA_NONGEN ***(cont.)***

Used Oil Transporter : N

Notices of Violations Summary
Regulation Violated : N

Map Id: R141
Direction: W
Distance: 0.160 mi., 847 ft.
Elevation: 13 ft.
Relative: Higher

Site Name : ROSS AUTO BODY
1756 SANTA FE AVE
LONG BEACH, CA 90813

Database(s) : [HAZNET - CA, HWG - CA]

Envirosite ID: 41060989
EPA ID: CAL000016362

HAZNET - CA

Facility Name : ROSS AUTO BODY
Facility Address : 1756 SANTA FE AVE, LONG BEACH, CA 90813
County : LOS ANGELES

Site Details
Generator EPA ID : CAL000016362
Active : Inactive
Category : STATE
Facility Types : N/R
Type : PERMANENT
Contact Name : N/R
Contact Phone : N/R
Facility Mailing Address : 1756 SANTA FE AVE, LONG BEACH, CA 908130000
Latitude : 33.78918739
Longitude : -118.21542406
Agency Hyperlink : Click here for hyperlink provided by the agency.
Last Date in Agency List : 2021-07-08

HWG - CA

Facility Name : ROSS AUTO BODY
Facility Address : 1756 SANTA FE AVE, LONG BEACH, CA 90813
County : LOS ANGELES

EPA ID : CAL000016362
Status : Inactive
Category : STATE

Map Id: R141
Direction: W
Distance: 0.160 mi., 847 ft.
Elevation: 13 ft.
Relative: Higher

Site Name : ROSS AUTO BODY
1756 SANTA FE AVE
LONG BEACH, CA 90813

Database(s) : [HAZNET - CA, HWG - CA] ***(cont.)***

Envirosite ID: 41060989
EPA ID: CAL000016362

HWG - CA ***(cont.)***

Type :	PERMANENT
Facility Type :	N/R
Mailing Address :	1756 SANTA FE AVE, LONG BEACH, CA 908130000
Owner Name :	DENNIS DALE MESTER
Owner Address :	1756 SANTA FE AVE, LONG BEACH, CA 908131246
Operator Name :	DALE MESTER
Operator Address :	INACTIVE PER VQ98 - BMI, LONG BEACH, CA 908131246
Latitude :	33.789185
Longitude :	-118.215426

Map Id: P142
Direction: W
Distance: 0.161 mi., 849 ft.
Elevation: 13 ft.
Relative: Higher

Site Name : TIRE CHEMICALS INC | 1X DIAMOND PRODUCTS CORP | CALWEST COMODITIES
1700 SANTA FE AVE | 1700 SANTE FE AVE
LONG BEACH | Long Beach, CA

Database(s) : [ALT FUELING, CIWQS - CA, FRS, HAZNET - CA, HWG - CA]

Envirosite ID: 644864
EPA ID: CAC000542760

ALT FUELING

Facility Name :	LBSTORAGECENTER
Facility Address :	1700 Santa Fe Ave, Long Beach, CA 90813
ID Number :	160098
Date Last Confirmed :	2021-01-13
Status :	Open: The station is open.
Station Phone :	888-758-4389
Expected Date :	N/R
Groups With Access Code :	Public
Access Days Time :	24 hours daily
Cards Accepted :	N/R
Date Updated :	2021-01-13 00:27:58
BD Blends :	N/R
Open Date :	N/R
Fuel Type :	Electric
NG Fill Type :	N/R
NG PSI :	N/R
EV Level 1 EVSE Number :	N/R
EV Level 2 EVSE Number :	2
EV DC Fast Count :	N/R
EV Other Information :	N/R
EV Network :	ChargePoint Network
EV Network Website :	Click here for hyperlink provided by the agency.
Hydrogen Status Link :	N/R
NG Vehicle Class :	N/R
LPG Primary :	N/R
E85 Blender Pump :	N/R
EV Connector Types :	J1772
Hydrogen is Retail :	N/R
Access Code :	public

Map Id: P142
Direction: W
Distance: 0.161 mi., 849 ft.
Elevation: 13 ft.
Relative: Higher

Site Name : TIRE CHEMICALS INC | 1X DIAMOND PRODUCTS CORP | CALWEST COMODITIES 1700 SANTA FE AVE | 1700 SANTE FE AVE LONG BEACH | Long Beach, CA

Database(s) : [ALT FUELING, CIWQS - CA, FRS, HAZNET - CA, HWG - CA] ***(cont.)***

Envirosite ID: 644864
EPA ID: CAC000542760

ALT FUELING ***(cont.)***

Access Detail Code :	N/R
Intersection Directions :	LBSTORAGECENTER; Available Mon-Sat 9:00-6:00pm Sun 10:00-4:00
Geocode Status :	GPS
Geocode Status Description :	The location is from a real GPS readout at the station.
Owner Type :	N/R
Federal Agency ID :	N/R
Federal Agency Name :	N/R
Facility Type :	N/R
CNG Dispenser Num :	N/R
CNG On-Site Renewable Source :	N/R
CNG Total Compression Capacity :	N/R
CNG Storage Capacity :	N/R
LNG On-Site Renewable Source :	N/R
E85 Other Ethanol Blends :	N/R
EV Pricing :	Pricing is based on length of time and kWh used. $0 per hour for the first 4 hours, and $2 per additional hour, $0.25 per kWh
LPG Nozzle Types :	N/R
Hydrogen Pressures :	N/R
Hydrogen Standards :	N/R
CNG Fill Type :	N/R
CNG PSI :	N/R
CNG Vehicle Class :	N/R
LNG Vehicle Class :	N/R
Latitude :	33.788576
Longitude :	-118.215084
EV On-Site Renewable Source :	N/R
Last Date in Agency List :	2021-02-15
ID Number :	81719
Date Last Confirmed :	2020-02-26
Status :	Open: The station is open.
Station Phone :	888-758-4389
Expected Date :	N/R
Groups With Access Code :	Public
Access Days Time :	24 hours daily
Cards Accepted :	N/R
Date Updated :	2020-02-26 15:57:12
BD Blends :	N/R
Open Date :	N/R
Fuel Type :	Electric
NG Fill Type :	N/R
NG PSI :	N/R
EV Level 1 EVSE Number :	N/R
EV Level 2 EVSE Number :	2
EV DC Fast Count :	N/R
EV Other Information :	N/R
EV Network :	ChargePoint Network
EV Network Website :	Click here for hyperlink provided by the agency.
Hydrogen Status Link :	N/R
NG Vehicle Class :	N/R
LPG Primary :	N/R
E85 Blender Pump :	N/R

Map Id: P142
Direction: W
Distance: 0.161 mi., 849 ft.
Elevation: 13 ft.
Relative: Higher

Site Name : TIRE CHEMICALS INC | 1X DIAMOND PRODUCTS CORP | CALWEST COMODITIES 1700 SANTA FE AVE | 1700 SANTE FE AVE LONG BEACH | Long Beach, CA

Database(s) : [ALT FUELING, CIWQS - CA, FRS, HAZNET - CA, HWG - CA] ***(cont.)***

Envirosite ID: 644864
EPA ID: CAC000542760

ALT FUELING ***(cont.)***

EV Connector Types :	J1772
Hydrogen is Retail :	N/R
Access Code :	public
Access Detail Code :	N/R
Intersection Directions :	LBSTORAGECENTER; Available Mon-Sat 9:00-6:00pm Sun 10:00-4:00
Geocode Status :	GPS
Geocode Status Description :	The location is from a real GPS readout at the station.
Owner Type :	N/R
Federal Agency ID :	N/R
Federal Agency Name :	N/R
Facility Type :	N/R
CNG Dispenser Num :	N/R
CNG On-Site Renewable Source :	N/R
CNG Total Compression Capacity :	N/R
CNG Storage Capacity :	N/R
LNG On-Site Renewable Source :	N/R
E85 Other Ethanol Blends :	N/R
EV Pricing :	Pricing is based on length of time and kWh used. $0 per hour for the first 4 hours, and $2 per additional hour, $0.25 per kWh
LPG Nozzle Types :	N/R
Hydrogen Pressures :	N/R
Hydrogen Standards :	N/R
CNG Fill Type :	N/R
CNG PSI :	N/R
CNG Vehicle Class :	N/R
LNG Vehicle Class :	N/R
Latitude :	33.788576
Longitude :	-118.215084
EV On-Site Renewable Source :	N/R
Last Date in Agency List :	2020-04-22
Facility Name :	LBSTORAGECENTER LBSTORAGECENTER
Facility Address :	1700 Santa Fe Ave, Long Beach, CA 90813
ID Number :	160098
Date Last Confirmed :	2021-07-08
Status :	Open: The station is open.
Station Phone :	888-758-4389
Expected Date :	N/R
Groups With Access Code :	Public
Access Days Time :	24 hours daily
Cards Accepted :	N/R
Date Updated :	2021-07-08 00:26:33
BD Blends :	N/R
Open Date :	2020-06-12
Fuel Type :	Electric
NG Fill Type :	N/R
NG PSI :	N/R
EV Level 1 EVSE Number :	N/R
EV Level 2 EVSE Number :	2
EV DC Fast Count :	N/R

Map Id: P142
Direction: W
Distance: 0.161 mi., 849 ft.
Elevation: 13 ft.
Relative: Higher

Site Name : TIRE CHEMICALS INC | 1X DIAMOND PRODUCTS CORP | CALWEST COMODITIES 1700 SANTA FE AVE | 1700 SANTE FE AVE LONG BEACH | Long Beach, CA

Database(s) : [ALT FUELING, CIWQS - CA, FRS, HAZNET - CA, HWG - CA] ***(cont.)***

Envirosite ID: 644864
EPA ID: CAC000542760

ALT FUELING ***(cont.)***

EV Other Information :	N/R
EV Network :	ChargePoint Network
EV Network Website :	Click here for hyperlink provided by the agency.
Hydrogen Status Link :	N/R
NG Vehicle Class :	N/R
LPG Primary :	N/R
E85 Blender Pump :	N/R
EV Connector Types :	J1772
Hydrogen is Retail :	N/R
Access Code :	public
Access Detail Code :	N/R
Intersection Directions :	N/R
Geocode Status :	GPS
Geocode Status Description :	The location is from a real GPS readout at the station.
Owner Type :	N/R
Federal Agency ID :	N/R
Federal Agency Name :	N/R
Facility Type :	N/R
CNG Dispenser Num :	N/R
CNG On-Site Renewable Source :	N/R
CNG Total Compression Capacity :	N/R
CNG Storage Capacity :	N/R
LNG On-Site Renewable Source :	N/R
E85 Other Ethanol Blends :	N/R
EV Pricing :	N/R
LPG Nozzle Types :	N/R
Hydrogen Pressures :	N/R
Hydrogen Standards :	N/R
CNG Fill Type :	N/R
CNG PSI :	N/R
CNG Vehicle Class :	N/R
LNG Vehicle Class :	N/R
Latitude :	33.788576
Longitude :	-118.215084
EV On-Site Renewable Source :	N/R
Last Date in Agency List :	2021-07-22

CIWQS - CA

Facility Name :	TIRE CHEMICALS INC
Facility Address :	1700 SANTA FE AVE, LONG BEACH, CA 90813
County :	LOS ANGELES
Place ID :	S264562
Agency Name :	TIRE CHEMICALS INC
Last Date in Agency List :	2021-09-10

FRS

Facility Name :	T-MOBILE WEST CORPORATION LA92588A
Facility Address :	1700 SANTE FE AVE, LONG BEACH, CA 90813
County :	LOS ANGELES

Map Id: P142
Direction: W
Distance: 0.161 mi., 849 ft.
Elevation: 13 ft.
Relative: Higher

Site Name : TIRE CHEMICALS INC | 1X DIAMOND PRODUCTS CORP | CALWEST COMODITIES 1700 SANTA FE AVE | 1700 SANTE FE AVE LONG BEACH | Long Beach, CA

Database(s) : [ALT FUELING, CIWQS - CA, FRS, HAZNET - CA, HWG - CA] ***(cont.)***

Envirosite ID: 644864
EPA ID: CAC000542760

FRS ***(cont.)***

Site Details

Registry ID :	110065405742
FRS Facility URL :	Click here for hyperlink provided by the agency.
Last Date in Agency List :	2021-07-17

Source Description

Source Description :

The California Environmental Protection Agency (CalEPA) has recently implemented a new data warehouse system (nSite). This data warehouse combines and merges facility and site information from five different systems managed within CalEPA. The five systems are: California Environmental Reporting System (CERS), EnviroStor, GeoTracker, California Integrated Water Quality System (CIWQS), and Toxic Release Inventory (TRI).

FRS Environmental Interest

Source and System ID :	CA-ENVIROVIEW - 73473

HAZNET - CA

Facility Name :	1X DIAMOND PRODUCTS CORP
Facility Address :	1700 SANTA FE AVE, LONG BEACH, CA 90813
County :	LOS ANGELES

Site Details

Generator EPA ID :	CAC000542760
Active :	Inactive
Category :	STATE
Facility Types :	N/R
Type :	TEMPORARY
Contact Name :	N/R
Contact Phone :	N/R
Facility Mailing Address :	1700 SANTA FE AVE, LONG BEACH, CA 908130000
Latitude :	33.78820844
Longitude :	-118.21542406
Agency Hyperlink :	Click here for hyperlink provided by the agency.
Last Date in Agency List :	2021-07-08

Facility Name :	CAL-WEST COMMODIES
Facility Address :	1700 SANTA FE AVE., LONG BEACH, CA 90814
County :	LOS ANGELES

Site Details

Generator EPA ID :	CAC001484120
Active :	Inactive
Category :	STATE

Map Id: P142
Direction: W
Distance: 0.161 mi., 849 ft.
Elevation: 13 ft.
Relative: Higher

Site Name : TIRE CHEMICALS INC | 1X DIAMOND PRODUCTS CORP | CALWEST COMODITIES 1700 SANTA FE AVE | 1700 SANTE FE AVE LONG BEACH | Long Beach, CA

Database(s) : [ALT FUELING, CIWQS - CA, FRS, HAZNET - CA, HWG - CA] ***(cont.)***

Envirosite ID: 644864
EPA ID: CAC000542760

HAZNET - CA ***(cont.)***

Facility Types :	N/R
Type :	TEMPORARY
Contact Name :	N/R
Contact Phone :	N/R
Facility Mailing Address :	1700 SANTA FE AVE., LONG BEACH, CA 908140000
Latitude :	33.78820844
Longitude :	-118.21542406
Agency Hyperlink :	Click here for hyperlink provided by the agency.
Last Date in Agency List :	2021-07-08
Facility Name :	CALWEST COMODITIES
Facility Address :	1700 SANTA FE AVE, LONG BEACH, CA 90813
County :	LOS ANGELES

Site Details

Generator EPA ID :	CAC001476176
Active :	Inactive
Category :	STATE
Facility Types :	N/R
Type :	TEMPORARY
Contact Name :	N/R
Contact Phone :	N/R
Facility Mailing Address :	PO BOX 10188, LONG BEACH, CA 908100000
Latitude :	33.78820844
Longitude :	-118.21542406
Agency Hyperlink :	Click here for hyperlink provided by the agency.
Last Date in Agency List :	2021-07-08
Facility Name :	LONG BEACH STORAGE CENTER LLC
Facility Address :	1700 SANTA FE AVE, LONG BEACH, CA 90813
County :	LOS ANGELES

Site Details

Generator EPA ID :	CAC002768674
Active :	Inactive
Category :	STATE
Facility Types :	N/R
Type :	TEMPORARY
Contact Name :	N/R
Contact Phone :	N/R
Facility Mailing Address :	PO BOX 10001, LONG BEACH, CA 90810
Latitude :	33.78820844
Longitude :	-118.21542406
Agency Hyperlink :	Click here for hyperlink provided by the agency.
Last Date in Agency List :	2021-07-08

Map Id: P142
Direction: W
Distance: 0.161 mi., 849 ft.
Elevation: 13 ft.
Relative: Higher

Site Name : TIRE CHEMICALS INC | 1X DIAMOND PRODUCTS CORP | CALWEST COMODITIES 1700 SANTA FE AVE | 1700 SANTE FE AVE LONG BEACH | Long Beach, CA

Database(s) : [ALT FUELING, CIWQS - CA, FRS, HAZNET - CA, HWG - CA] ***(cont.)***

Envirosite ID: 644864
EPA ID: CAC000542760

HAZNET - CA ***(cont.)***

Waste Generator Details

State Waste :	2015: 151 - Asbestos containing waste, 7.36 tons to CAD009007626 2014: 151 - Asbestos containing waste, 0.4 tons to CAD009007626
Facility Name :	TIRE CHEMICALS INC
Facility Address :	1700 SANTA FE AVE, LONG BEACH, CA 90813
County :	LOS ANGELES

Site Details

Generator EPA ID :	CAC002109712
Active :	Inactive
Category :	STATE
Facility Types :	N/R
Type :	TEMPORARY
Contact Name :	N/R
Contact Phone :	N/R
Facility Mailing Address :	PO BOX 10188, LONG BEACH, CA 908100000
Latitude :	33.78820844
Longitude :	-118.21542406
Agency Hyperlink :	Click here for hyperlink provided by the agency.
Last Date in Agency List :	2021-07-08

HWG - CA

Facility Name :	1X DIAMOND PRODUCTS CORP
Facility Address :	1700 SANTA FE AVE, LONG BEACH, CA 90813
County :	LOS ANGELES
EPA ID :	CAC000542760
Status :	Inactive
Category :	STATE
Type :	TEMPORARY
Facility Type :	N/R
Mailing Address :	1700 SANTA FE AVE, LONG BEACH, CA 908130000
Owner Name :	WALT BOUCHER
Owner Address :	N/A
Operator Name :	WALT BOUCHER PRES
Operator Address :	N/A
Latitude :	33.788184
Longitude :	-118.215436
Facility Name :	CAL-WEST COMMODIES
Facility Address :	1700 SANTA FE AVE., LONG BEACH, CA 90814
County :	LOS ANGELES
EPA ID :	CAC001484120
Status :	Inactive
Category :	STATE
Type :	TEMPORARY

Map Id: P142
Direction: W
Distance: 0.161 mi., 849 ft.
Elevation: 13 ft.
Relative: Higher

Site Name : TIRE CHEMICALS INC | 1X DIAMOND PRODUCTS CORP | CALWEST COMODITIES 1700 SANTA FE AVE | 1700 SANTE FE AVE LONG BEACH | Long Beach, CA

Database(s) : [ALT FUELING, CIWQS - CA, FRS, HAZNET - CA, HWG - CA] ***(cont.)***

Envirosite ID: 644864
EPA ID: CAC000542760

HWG - CA ***(cont.)***

Facility Type :	N/R
Mailing Address :	1700 SANTA FE AVE., LONG BEACH, CA 908140000
Owner Name :	RYAN BOUCHER
Owner Address :	1700 SANTA FE AVE., LONG BEACH, CA 908140000
Operator Name :	RICO REESE/SUPERVISOR
Operator Address :	925 WEST ESTER STREET, LONG BEACH, CA 908130000
Latitude :	33.788184
Longitude :	-118.215436

Facility Name :	CALWEST COMODITIES
Facility Address :	1700 SANTA FE AVE, LONG BEACH, CA 90813
County :	LOS ANGELES

EPA ID :	CAC001476176
Status :	Inactive
Category :	STATE
Type :	TEMPORARY
Facility Type :	N/R
Mailing Address :	PO BOX 10188, LONG BEACH, CA 908100000
Owner Name :	TIRE CHEMICALS INC
Owner Address :	PO BOX 10188, LONG BEACH, CA 908100000
Operator Name :	WALT BOUCHER/PRES
Operator Address :	PO BOX 10188, LONG BEACH, CA 908100000
Latitude :	33.788184
Longitude :	-118.215436

Facility Name :	LONG BEACH STORAGE CENTER LLC
Facility Address :	1700 SANTA FE AVE, LONG BEACH, CA 90813
County :	LOS ANGELES

EPA ID :	CAC002768674
Status :	Inactive
Category :	STATE
Type :	TEMPORARY
Facility Type :	N/R
Mailing Address :	PO BOX 10001, LONG BEACH, CA 90810
Owner Name :	GERARDO LICCIARDI
Owner Address :	2941 BRIARWOOD DR, TORRANCE, CA 905057160
Operator Name :	GERARDO LICCIARDI
Operator Address :	PO BOX 10001, LONG BEACH, CA 90810
Latitude :	33.788208
Longitude :	-118.215424

Facility Name :	TIRE CHEMICALS INC
Facility Address :	1700 SANTA FE AVE, LONG BEACH, CA 90813
County :	LOS ANGELES

EPA ID :	CAC002109712
Status :	Inactive

Map Id: P142
Direction: W
Distance: 0.161 mi., 849 ft.
Elevation: 13 ft.
Relative: Higher

Site Name : TIRE CHEMICALS INC | 1X DIAMOND PRODUCTS CORP | CALWEST COMODITIES
1700 SANTA FE AVE | 1700 SANTE FE AVE
LONG BEACH | Long Beach, CA

Database(s) : [ALT FUELING, CIWQS - CA, FRS, HAZNET - CA, HWG - CA] ***(cont.)***

Envirosite ID: 644864
EPA ID: CAC000542760

HWG - CA ***(cont.)***

Category :	STATE
Type :	TEMPORARY
Facility Type :	N/R
Mailing Address :	PO BOX 10188, LONG BEACH, CA 908100000
Owner Name :	TIRE CHEMICALS INC
Owner Address :	PO BOX 10188, LONG BEACH, CA 908100000
Operator Name :	WALT BOUCHER-PRES
Operator Address :	PO BOX 10188, LONG BEACH, CA 908100000
Latitude :	33.788184
Longitude :	-118.215436

Map Id: R143
Direction: W
Distance: 0.166 mi., 876 ft.
Elevation: 13 ft.
Relative: Higher

Site Name : CW INDUSTRIES/CW WELDING SERVICES INC. | CW WELDING SERVICES INC. | BILL WILLIAMS WELDING COMPANY
1735 SANTA FE AVE
LONG BEACH | Long Beach, CA

Database(s) : [CALEPA SITES - CA, ECHO, FRS, HAZNET - CA, HWG - CA, MANIFEST EPA, RCRA_NONGEN]

Envirosite ID: 576782
EPA ID: CAC000218417

CALEPA SITES - CA

Facility Name :	C W SERVICES INC
Facility Address :	1735 SANTA FE AVE, LONG BEACH, 90813
Site ID :	562515
EI ID :	10641124
EI Description :	Chemical Storage Facilities
Latitude :	33.788840
Longitude :	-118.215800
Agency Hyperlink :	Click here for hyperlink provided by the agency.
Last Date in Agency List :	2021-08-26
Site ID :	562515
EI ID :	10641124
EI Description :	Hazardous Waste Generator
Latitude :	33.788840
Longitude :	-118.215800
Agency Hyperlink :	Click here for hyperlink provided by the agency.
Last Date in Agency List :	2021-08-26
Site ID :	562515
EI ID :	10641124
EI Description :	Chemical Storage Facilities

Map Id: R143
Direction: W
Distance: 0.166 mi., 876 ft.
Elevation: 13 ft.
Relative: Higher

Site Name : CW INDUSTRIES/CW WELDING SERVICES INC. | CW WELDING SERVICES INC. | BILL WILLIAMS WELDING COMPANY
1735 SANTA FE AVE
LONG BEACH | Long Beach, CA

Database(s) : [CALEPA SITES - CA, ECHO, FRS, HAZNET - CA, HWG - CA, MANIFEST EPA, RCRA_NONGEN] ***(cont.)***

Envirosite ID: 576782
EPA ID: CAC000218417

CALEPA SITES - CA ***(cont.)***

Latitude :	33.788840
Longitude :	-118.215800
Agency Hyperlink :	Click here for hyperlink provided by the agency.
Last Date in Agency List :	2021-02-13
Site ID :	562515
EI ID :	10641124
EI Description :	Hazardous Waste Generator
Latitude :	33.788840
Longitude :	-118.215800
Agency Hyperlink :	Click here for hyperlink provided by the agency.
Last Date in Agency List :	2021-02-13

ECHO

Facility Name :	CW INDUSTRIES/CW WELDING SERVICES INC.
Facility Address :	1735 SANTA FE AVE, LONG BEACH, CA 90813
County :	LOS ANGELES
Last Inspection Date :	N/R
Registry ID :	110070727688
FIPS Code :	N/R
EPA Region :	09
Inspection Count :	0
Last Inspection Days :	N/R
Informal Count :	0
Last Informal Action Date :	N/R
Formal Action Count :	0
Last Formal Action Date :	N/R
Total Penalties :	0
Penalty Count :	N/R
Last Penalty Date :	N/R
Last Penalty Amount :	N/R
QTRS IN NC :	0
Programs IN SNC :	0
Current Compliance Status :	No Violation Identified
Three-Year Compliance Status :	_____
Collection Method :	Zip Code Centroid
Reference Point :	N/R
Accuracy Meters :	10000
Derived Tribes :	N/R
Derived HUC :	N/R
Derived WBD :	N/R
Derived STCTY FIPS :	N/R
Derived Zip :	N/R
Derived CD113 :	N/R
Derived CB2010 :	N/R
MYRTK Universe :	NNN
NPDES IDs :	N/R
CWA Permit Types :	N/R
CWA Compliance Tracking :	N/R

Map Id: R143
Direction: W
Distance: 0.166 mi., 876 ft.
Elevation: 13 ft.
Relative: Higher

Site Name : CW INDUSTRIES/CW WELDING SERVICES INC. | CW WELDING SERVICES INC. | BILL WILLIAMS WELDING COMPANY
1735 SANTA FE AVE
LONG BEACH | Long Beach, CA

Database(s) : [CALEPA SITES - CA, ECHO, FRS, HAZNET - CA, HWG - CA, MANIFEST EPA, RCRA_NONGEN] ***(cont.)***

Envirosite ID: 576782
EPA ID: CAC000218417

ECHO ***(cont.)***

CWA NAICS :	N/R
CWA SICS :	N/R
CWA Inspection Count :	N/R
CWA Last Inspection Days :	N/R
CWA Informal Count :	N/R
CWA Formal Action Count :	N/R
CWA Last Formal Action Date :	N/R
CWA Penalties :	N/R
CWA Last Penalty Date :	N/R
CWA Last Penalty Amount :	N/R
CWA Quarters IN NC :	N/R
CWA Current Compliance Status :	N/R
CWA Current SNC Flag :	N
CWA 13 Quarters Compliance Status :	N/R
CWA 13 Quarters Effluent Exceedances:	N/R
CWA Three-Year QNCR Codes :	N/R
DFR URL :	Click here for hyperlink provided by the agency.
Facility SIC :	N/R
Facility NAICS :	23599 - All Other Special Trade Contractors
Facility Last Inspection EPA Date :	N/R
Facility Last Inspection State Date :	N/R
Facility Last Formal Act EPA Date :	N/R
Facility Last Formal Act State Date :	N/R
Facility Last Informal Act EPA Date :	N/R
Facility Last Informal Act State Date:	N/R
Facility Federal Agency :	N/R
TRI Reporter :	N/R
Facility Imp Water Flag :	N/R
Current SNC Flag :	N
Indian County Flag :	N
Federal Flag :	N/R
US Mexico Border Flag :	N/R
Chesapeak Bay Flag :	N/R
AIR Flag :	N
NPDES Flag :	N
SDWIS Flag :	N
RCRA Flag :	Y
TRI Flag :	N
GHG Flag :	N
Major Flag :	N/R
Active Flag :	N/R
NAA Flag :	N
Latitude :	33.780911
Longitude :	-118.196312
Last Date in Agency List :	2021-08-20

FRS

Facility Name :	CW INDUSTRIES/CW WELDING SERVICES INC.
Facility Address :	1735 SANTA FE AVE, LONG BEACH, CA 90813-0000
County :	LOS ANGELES

Map Id: R143
Direction: W
Distance: 0.166 mi., 876 ft.
Elevation: 13 ft.
Relative: Higher

Site Name : CW INDUSTRIES/CW WELDING SERVICES INC. | CW WELDING SERVICES INC. | BILL WILLIAMS WELDING COMPANY
1735 SANTA FE AVE
LONG BEACH | Long Beach, CA

Database(s) : [CALEPA SITES - CA, ECHO, FRS, HAZNET - CA, HWG - CA, MANIFEST EPA, RCRA_NONGEN] ***(cont.)***

Envirosite ID: 576782
EPA ID: CAC000218417

FRS ***(cont.)***

Site Details
Registry ID : 110070727688
FRS Facility URL : Click here for hyperlink provided by the agency.
Last Date in Agency List : 2021-07-17

Source Description

Source Description :

RCRAInfo is EPA's comprehensive information system that supports the Resource Conservation and Recovery Act (RCRA) of 1976 and the Hazardous and Solid Waste Amendments (HSWA) of 1984 through the tracking of events and activities related to facilities that generate, transport, and treat, store, or dispose of hazardous waste. RCRAInfo allows RCRA program staff to track the notification, permit, compliance, and corrective action activities required under RCRA. RCRAInfo also supports generation of the National Hazardous Waste Biennial Report. All generators and treatment, storage, and disposal facilities who handle hazardous waste are required to report to the EPA Administrator at least once every two years to support creation of the Biennial Report.

FRS Environmental Interest
Source and System ID : RCRAINFO - CAL000264244

Facility Name : C W INDUSTRIES INC
Facility Address : 1735 SANTA FE AVE, LONG BEACH, CA 90813
County : N/R

Site Details
Registry ID : 110070314186
FRS Facility URL : Click here for hyperlink provided by the agency.
Last Date in Agency List : 2021-07-17

Source Description
Source Description : OSHA-OIS

FRS Environmental Interest
Source and System ID : OSHA-OIS - 313646747

HAZNET - CA

Facility Name : 1X BILL WILLIAMS WELDING CO
Facility Address : 1735 SANTA FE AVE, LONG BEACH, CA 90813
County : LOS ANGELES

Map Id: R143
Direction: W
Distance: 0.166 mi., 876 ft.
Elevation: 13 ft.
Relative: Higher

Site Name : CW INDUSTRIES/CW WELDING SERVICES INC. | CW WELDING SERVICES INC. | BILL WILLIAMS WELDING COMPANY
1735 SANTA FE AVE
LONG BEACH | Long Beach, CA

Database(s) : [CALEPA SITES - CA, ECHO, FRS, HAZNET - CA, HWG - CA, MANIFEST EPA, RCRA_NONGEN] ***(cont.)***

Envirosite ID: 576782
EPA ID: CAC000218417

HAZNET - CA ***(cont.)***

Site Details

Generator EPA ID :	CAC000218417
Active :	Inactive
Category :	STATE
Facility Types :	N/R
Type :	TEMPORARY
Contact Name :	N/R
Contact Phone :	N/R
Facility Mailing Address :	--, LONG BEACH, CA 908130000
Latitude :	33.78880122
Longitude :	-118.21553894
Agency Hyperlink :	Click here for hyperlink provided by the agency.
Last Date in Agency List :	2021-07-08
Facility Name :	1X BILL WILLIAMS WELDING COMPANY
Facility Address :	1735 SANTA FE AVENUE, LONG BEACH, CA 90813
County :	LOS ANGELES

Site Details

Generator EPA ID :	CAC000247889
Active :	Inactive
Category :	STATE
Facility Types :	N/R
Type :	TEMPORARY
Contact Name :	N/R
Contact Phone :	N/R
Facility Mailing Address :	--, LONG BEACH, CA 908130000
Latitude :	33.78880122
Longitude :	-118.21553894
Agency Hyperlink :	Click here for hyperlink provided by the agency.
Last Date in Agency List :	2021-07-08

Waste Generator Details

State Waste :	1993: 352 - Other organic solids, 0.35 tons to CAD008252405
Facility Name :	BILL WILLIAMS WELDING
Facility Address :	1735 SANTA FE AVE, LONG BEACH, CA 90813
County :	LOS ANGELES

Site Details

Generator EPA ID :	CAL000075994
Active :	Inactive
Category :	STATE
Facility Types :	N/R

Map Id: R143
Direction: W
Distance: 0.166 mi., 876 ft.
Elevation: 13 ft.
Relative: Higher

Site Name : CW INDUSTRIES/CW WELDING SERVICES INC. | CW WELDING SERVICES INC. | BILL WILLIAMS WELDING COMPANY
1735 SANTA FE AVE
LONG BEACH | Long Beach, CA

Database(s) : [CALEPA SITES - CA, ECHO, FRS, HAZNET - CA, HWG - CA, MANIFEST EPA, RCRA_NONGEN] ***(cont.)***

Envirosite ID: 576782
EPA ID: CAC000218417

HAZNET - CA ***(cont.)***

Type :	PERMANENT
Contact Name :	N/R
Contact Phone :	N/R
Facility Mailing Address :	1735 SANTA FE AVE, LONG BEACH, CA 908131242
Latitude :	33.78880122
Longitude :	-118.21553894
Agency Hyperlink :	Click here for hyperlink provided by the agency.
Last Date in Agency List :	2021-07-08

Waste Generator Details

State Waste :

1999: 135 - Unspecified aqueous solution, 0.21 tons to CAD099452708
1999: 214 - Unspecified solvent mixture, 0.198 tons to CAT080022148
1999: 352 - Other organic solids, 0.2 tons to CAT080022148
1998: 134 - Aqueous solution with total organic residues less than 10 percent, 0.126 tons to CAT000613893
1997: 135 - Unspecified aqueous solution, 0.21 tons to CAD050099696
1995: 135 - Unspecified aqueous solution, 0.21 tons to CAD050099696

Site Details

Generator EPA ID :	CAD982333783
Active :	Inactive
Category :	STATE
Facility Types :	N/R
Type :	PERMANENT
Contact Name :	N/R
Contact Phone :	N/R
Facility Mailing Address :	1735 SANTA FE AVE, LONG BEACH, CA 908131242
Latitude :	33.78880122
Longitude :	-118.21553894
Agency Hyperlink :	Click here for hyperlink provided by the agency.
Last Date in Agency List :	2021-07-08

Facility Name :	BILL WILLIAMS WELDING COMPANY
Facility Address :	1735 SANTA FE AVE, LONG BEACH, CA 90000
County :	LOS ANGELES

Site Details

Generator EPA ID :	CAL000095255
Active :	Inactive
Category :	STATE
Facility Types :	N/R
Type :	PERMANENT
Contact Name :	N/R
Contact Phone :	N/R
Facility Mailing Address :	1735 SANTA FE AVE, LONG BEACH, CA 900000000

Map Id: R143
Direction: W
Distance: 0.166 mi., 876 ft.
Elevation: 13 ft.
Relative: Higher

Site Name : CW INDUSTRIES/CW WELDING SERVICES INC. | CW WELDING SERVICES INC. | BILL WILLIAMS WELDING COMPANY
1735 SANTA FE AVE
LONG BEACH | Long Beach, CA

Database(s) : [CALEPA SITES - CA, ECHO, FRS, HAZNET - CA, HWG - CA, MANIFEST EPA, RCRA_NONGEN] ***(cont.)***

Envirosite ID: 576782
EPA ID: CAC000218417

HAZNET - CA ***(cont.)***

Latitude :	33.78880122
Longitude :	-118.21553894
Agency Hyperlink :	Click here for hyperlink provided by the agency.
Last Date in Agency List :	2021-07-08

Facility Name :	CW INDUSTRIES/CW WELDING SERVICES INC.
Facility Address :	1735 SANTA FE AVE, LONG BEACH, CA 90813
County :	LOS ANGELES

Site Details

Generator EPA ID :	CAL000264244
Active :	Inactive
Category :	STATE
Facility Types :	N/R
Type :	PERMANENT
Contact Name :	N/R
Contact Phone :	N/R
Facility Mailing Address :	1735 SANTA FE AVE, LONG BEACH, CA 908130000
Latitude :	33.78880122
Longitude :	-118.21553894
Agency Hyperlink :	Click here for hyperlink provided by the agency.
Last Date in Agency List :	2021-07-08

Waste Generator Details

Details for this site have been truncated due to the large number of available details for this site within this dataset. For the complete details for this site, contact your Envirosite account representative for a complimentary site report containing all of the details available.

State Waste :

2019: 352 - Other organic solids, 0.35000 tons to AZR000520304
2018: 221 - Waste oil and mixed oil, 0.00000 tons to CAT080013352
2018: 352 - Other organic solids, 0.40000 tons to AZR000501510
2017: 352 - Other organic solids, 0.2 tons to AZR000501510
2017: 221 - Waste oil and mixed oil, 4.484 tons to CAT080013352
2017: 331 - Off-specification, aged or surplus organics, 0.1 tons to CAD008252405
2016: 331 - Off-specification, aged or surplus organics, 0.09 tons to CAD008252405
2016: 352 - Other organic solids, 0.25 tons to AZR000515924
2016: 221 - Waste oil and mixed oil, 1.33 tons to CAT080013352
2015: 221 - Waste oil and mixed oil, 0.456 tons to CAD008302903
2015: 352 - Other organic solids, 0.35 tons to AZR000515924
2015: 331 - Off-specification, aged or surplus organics, 0.05 tons to ARD981057870
2015: 223 - Unspecified oil-containing waste, 0.6255 tons to AZR000515924

Map Id: R143
Direction: W
Distance: 0.166 mi., 876 ft.
Elevation: 13 ft.
Relative: Higher

Site Name : CW INDUSTRIES/CW WELDING SERVICES INC. | CW WELDING SERVICES INC. | BILL WILLIAMS WELDING COMPANY
1735 SANTA FE AVE
LONG BEACH | Long Beach, CA

Database(s) : [CALEPA SITES - CA, ECHO, FRS, HAZNET - CA, HWG - CA, MANIFEST EPA, RCRA_NONGEN] ***(cont.)***

Envirosite ID: 576782
EPA ID: CAC000218417

HAZNET - CA ***(cont.)***

2014: 331 - Off-specification, aged or surplus organics, 0.2275 tons to ARD981057870
2014: 352 - Other organic solids, 1.7 tons to NVT330010000
2014: 352 - Other organic solids, 0.8 tons to AZR000501510
2013: 331 - Off-specification, aged or surplus organics, 0.06 tons to ARD981057870
2013: 352 - Other organic solids, 0.675 tons to AZR000501510
2013: 352 - Other organic solids, 0.6 tons to NVT330010000
2012: 221 - Waste oil and mixed oil, 0.15 tons to NVT330010000
2012: 331 - Off-specification, aged or surplus organics, 0.4625 tons to ARD981057870
2012: 223 - Unspecified oil-containing waste, 0.3336 tons to CAD099452708
2012: 352 - Other organic solids, 3.175 tons to AZR000501510
2012: 352 - Other organic solids, 0.75 tons to NVT330010000
2011: 352 - Other organic solids, 1.95 tons to AZR000501510
2011: 331 - Off-specification, aged or surplus organics, 0.0125 tons to ARD981057870
2011: 223 - Unspecified oil-containing waste, 0.834 tons to CAT080013352
2011: 331 - Off-specification, aged or surplus organics, 0.325 tons to ARD981057870
2011: 134 - Aqueous solution with total organic residues less than 10 percent, 0.84 tons to CAT080013352
2011: 221 - Waste oil and mixed oil, 0.0125 tons to NVT330010000

Facility Name :	CW WELDING SERVICES INC.
Facility Address :	1735 SANTA FE AVE, LONG BEACH, CA 90813
County :	LOS ANGELES

Site Details

Generator EPA ID :	CAC002358815
Active :	Inactive
Category :	STATE
Facility Types :	N/R
Type :	TEMPORARY
Contact Name :	N/R
Contact Phone :	N/R
Facility Mailing Address :	1735 SANTA FE AVE, LONG BEACH, CA 908130000
Latitude :	33.78880122
Longitude :	-118.21553894
Agency Hyperlink :	Click here for hyperlink provided by the agency.
Last Date in Agency List :	2021-07-08

Generator EPA ID :	CAC002312393
Active :	Inactive
Category :	STATE
Facility Types :	N/R
Type :	TEMPORARY

Map Id: R143
Direction: W
Distance: 0.166 mi., 876 ft.
Elevation: 13 ft.
Relative: Higher

Site Name : CW INDUSTRIES/CW WELDING SERVICES INC. | CW WELDING SERVICES INC. | BILL WILLIAMS WELDING COMPANY
1735 SANTA FE AVE
LONG BEACH | Long Beach, CA

Database(s) : [CALEPA SITES - CA, ECHO, FRS, HAZNET - CA, HWG - CA, MANIFEST EPA, RCRA_NONGEN] ***(cont.)***

Envirosite ID: 576782
EPA ID: CAC000218417

HAZNET - CA ***(cont.)***

Contact Name :	N/R
Contact Phone :	N/R
Facility Mailing Address :	1735 SANTA FE AVE, LONG BEACH, CA 908130000
Latitude :	33.78880122
Longitude :	-118.21553894
Agency Hyperlink :	Click here for hyperlink provided by the agency.
Last Date in Agency List :	2021-07-08

Waste Generator Details

State Waste :

2002: 352 - Other organic solids, 0.125 tons to CAT080033681
2002: 331 - Off-specification, aged or surplus organics, 0.1485 tons to CAT080033681
2002: 241 - Tank bottom waste, 1.668 tons to CAT080013352
2002: 213 - Hydrocarbon solvents (benzene, hexane, Stoddard, Etc.), 0.1251 tons to CAD008252405
2002: 221 - Waste oil and mixed oil, 1.045 tons to CAD099452708

HWG - CA

Facility Name :	1X BILL WILLIAMS WELDING CO
Facility Address :	1735 SANTA FE AVE, LONG BEACH, CA 90813
County :	LOS ANGELES
EPA ID :	CAC000218417
Status :	Inactive
Category :	STATE
Type :	TEMPORARY
Facility Type :	N/R
Mailing Address :	LONG BEACH, CA 908130000
Owner Name :	WILLIAM A WILLIAM, PRES
Owner Address :	N/A
Operator Name :	VIRGINIA MCKEE, SECT
Operator Address :	N/A
Latitude :	33.78883
Longitude :	-118.215558

Facility Name :	1X BILL WILLIAMS WELDING COMPANY
Facility Address :	1735 SANTA FE AVENUE, LONG BEACH, CA 90813
County :	LOS ANGELES
EPA ID :	CAC000247889
Status :	Inactive
Category :	STATE
Type :	TEMPORARY
Facility Type :	N/R
Mailing Address :	LONG BEACH, CA 908130000
Owner Name :	BILL WILLIAMS WELDING COMPANY

Map Id: R143
Direction: W
Distance: 0.166 mi., 876 ft.
Elevation: 13 ft.
Relative: Higher

Site Name : CW INDUSTRIES/CW WELDING SERVICES INC. | CW WELDING SERVICES INC. | BILL WILLIAMS WELDING COMPANY
1735 SANTA FE AVE
LONG BEACH | Long Beach, CA

Database(s) : [CALEPA SITES - CA, ECHO, FRS, HAZNET - CA, HWG - CA, MANIFEST EPA, RCRA_NONGEN] ***(cont.)***

Envirosite ID: 576782
EPA ID: CAC000218417

HWG - CA ***(cont.)***

Owner Address :	N/A
Operator Name :	VIRGINIA MCKEE, SECY, TREASUR
Operator Address :	N/A
Latitude :	33.78883
Longitude :	-118.215558

Facility Name :	BILL WILLIAMS WELDING
Facility Address :	1735 SANTA FE AVE, LONG BEACH, CA 90813
County :	LOS ANGELES

EPA ID :	CAD982333783
Status :	Inactive
Category :	STATE
Type :	PERMANENT
Facility Type :	N/R
Mailing Address :	1735 SANTA FE AVE, LONG BEACH, CA 908131242
Owner Name :	N/R
Owner Address :	N/A
Operator Name :	DEACT PER VIRGINIA MCKEE DUP #
Operator Address :	CORRECT A# @ SITE: CAL000075994-PH, N/A
Latitude :	33.78883
Longitude :	-118.215558

EPA ID :	CAL000075994
Status :	Inactive
Category :	STATE
Type :	PERMANENT
Facility Type :	N/R
Mailing Address :	1735 SANTA FE AVE, LONG BEACH, CA 908131242
Owner Name :	MARTHA A WILLIAMS-HERMON
Owner Address :	1735 SANTA FE AVE, LONG BEACH, CA 908131242
Operator Name :	MARTHA WILLIAMS-HERMON
Operator Address :	INACTIVE PER VQ01 - BMI, LONG BEACH, CA 908131242
Latitude :	33.78883
Longitude :	-118.215558

Facility Name :	BILL WILLIAMS WELDING COMPANY
Facility Address :	1735 SANTA FE AVE, LONG BEACH, CA 90000
County :	LOS ANGELES

EPA ID :	CAL000095255
Status :	Inactive
Category :	STATE
Type :	PERMANENT
Facility Type :	N/R
Mailing Address :	1735 SANTA FE AVE, LONG BEACH, CA 900000000
Owner Name :	N/R
Owner Address :	N/A

Map Id: R143
Direction: W
Distance: 0.166 mi., 876 ft.
Elevation: 13 ft.
Relative: Higher

Site Name : CW INDUSTRIES/CW WELDING SERVICES INC. | CW WELDING SERVICES INC. | BILL WILLIAMS WELDING COMPANY
1735 SANTA FE AVE
LONG BEACH | Long Beach, CA

Database(s) : [CALEPA SITES - CA, ECHO, FRS, HAZNET - CA, HWG - CA, MANIFEST EPA, RCRA_NONGEN] ***(cont.)***

Envirosite ID: 576782
EPA ID: CAC000218417

HWG - CA ***(cont.)***

Operator Name :	INACTIVATED PER LTR 9/1/93
Operator Address :	LTR SENT BY VIRGINA MCKEE,, N/A
Latitude :	33.788801
Longitude :	-118.215539

Facility Name :	CW INDUSTRIES/CW WELDING SERVICES INC.
Facility Address :	1735 SANTA FE AVE, LONG BEACH, CA 90813
County :	LOS ANGELES

EPA ID :	CAL000264244
Status :	Inactive
Category :	STATE
Type :	PERMANENT
Facility Type :	N/R
Mailing Address :	1735 SANTA FE AVE, LONG BEACH, CA 908130000
Owner Name :	CW WELDING SERVICES INC.
Owner Address :	1735 SANTA FE AVE, LONG BEACH, CA 908130000
Operator Name :	BRANDEN WILDVANK
Operator Address :	1735 SANTA FE AVE, LONG BEACH, CA 908130000
Latitude :	33.78883
Longitude :	-118.215558

Facility Name :	CW WELDING SERVICES INC.
Facility Address :	1735 SANTA FE AVE, LONG BEACH, CA 90813
County :	LOS ANGELES

EPA ID :	CAC002358815
Status :	Inactive
Category :	STATE
Type :	TEMPORARY
Facility Type :	N/R
Mailing Address :	1735 SANTA FE AVE, LONG BEACH, CA 908130000
Owner Name :	CRAIGE WILDVANK
Owner Address :	1735 SANTA FE AVE, LONG BEACH, CA 908130000
Operator Name :	PAMELA DARLING
Operator Address :	1735 SANTA FE AVE, LONG BEACH, CA 908130000
Latitude :	33.78883
Longitude :	-118.215558

EPA ID :	CAC002312393
Status :	Inactive
Category :	STATE
Type :	TEMPORARY
Facility Type :	N/R
Mailing Address :	1735 SANTA FE AVE, LONG BEACH, CA 908130000
Owner Name :	CRAIG WILDVANK
Owner Address :	1735 SANTA FE AVE, LONG BEACH, CA 908130000
Operator Name :	CHATTA WHITE-ACCOUNTS PAY

Map Id: R143
Direction: W
Distance: 0.166 mi., 876 ft.
Elevation: 13 ft.
Relative: Higher

Site Name : CW INDUSTRIES/CW WELDING SERVICES INC. | CW WELDING SERVICES INC. | BILL WILLIAMS WELDING COMPANY
1735 SANTA FE AVE
LONG BEACH | Long Beach, CA

Database(s) : [CALEPA SITES - CA, ECHO, FRS, HAZNET - CA, HWG - CA, MANIFEST EPA, RCRA_NONGEN] ***(cont.)***

Envirosite ID: 576782
EPA ID: CAC000218417

HWG - CA ***(cont.)***

Operator Address :	1735 SANTA FE AVE, LONG BEACH, CA 908130000
Latitude :	33.78883
Longitude :	-118.215558

MANIFEST EPA

Manifest Details

Details for this site have been truncated due to the large number of available details for this site within this dataset. For the complete details for this site, contact your Envirosite account representative for a complimentary site report containing all of the details available.

Manifest Number :	022014857JJK
Shipped Date :	2020-08-13
Updated Date :	2020-09-11
Received Date :	2020-08-20
Status :	Signed
Generator ID :	CAL000264244
Generator Name :	cw welding services -long beach
Generator Address :	1735 SANTA FE AVE, LONG BEACH, CA 90813
Generator Mailing :	1735 SANTA FE AVE, LONG BEACH, CA 90813-0000
Generator Contact :	N/R
Destination ID :	AZR000521146
Destination Name :	YUMA YES 2 WASTE TRANSFER STATION
Destination Mailing :	2621 GREEN RIVER RD STE 105, CORONA, CA 92882
Destination Address :	6500 S US HIGHWAY 95, YUMA, AZ 85365
Destination Contact :	N/R
Submission Type :	DataImage5Copy
Origin Type :	Service
Manifest Residue :	N
Rejection :	N
Last Date in Agency List :	2021-09-04

Waste Details

Waste Line Number :	1
Is DOT Hazardous :	N
DOT ID Number :	N/R
DOT Information :	N/R
Non Waste Description :	non rcra hazardous waste solid (filters containing oil)
Quantity :	180 Pounds
Quantity Tons, Acute, Non-Acute :	0.09, 0, 0.09
Quantity Kg, Acute, Non-Acute :	0, 81.632706
Management Method :	H141 - STORAGE, BULKING AND/OR TRANSFER OFF SITE
Is EPA Waste :	N
Federal Code :	N/R
State Code :	CA - 223

Waste Line Number :	2
Is DOT Hazardous :	N

Map Id: R143
Direction: W
Distance: 0.166 mi., 876 ft.
Elevation: 13 ft.
Relative: Higher

Site Name : CW INDUSTRIES/CW WELDING SERVICES INC. | CW WELDING SERVICES INC. | BILL WILLIAMS WELDING COMPANY
1735 SANTA FE AVE
LONG BEACH | Long Beach, CA

Database(s) : [CALEPA SITES - CA, ECHO, FRS, HAZNET - CA, HWG - CA, MANIFEST EPA, RCRA_NONGEN] ***(cont.)***

Envirosite ID: 576782
EPA ID: CAC000218417

MANIFEST EPA ***(cont.)***

DOT ID Number :	N/R
DOT Information :	N/R
Non Waste Description :	non rcra hazardous waste solid (oily absorbent and debris)
Quantity :	900 Pounds
Quantity Tons, Acute, Non-Acute :	0.45, 0, 0.45
Quantity Kg, Acute, Non-Acute :	0, 408.1635
Management Method :	H141 - STORAGE, BULKING AND/OR TRANSFER OFF SITE
Is EPA Waste :	N
Federal Code :	N/R
State Code :	CA - 352

Waste Line Number :	3
Is DOT Hazardous :	N
DOT ID Number :	N/R
DOT Information :	N/R
Non Waste Description :	non rcra hazardous waste solid (oily absorbent and debris)
Quantity :	500 Pounds
Quantity Tons, Acute, Non-Acute :	0.25, 0, 0.25
Quantity Kg, Acute, Non-Acute :	0, 226.7575
Management Method :	H141 - STORAGE, BULKING AND/OR TRANSFER OFF SITE
Is EPA Waste :	N
Federal Code :	N/R
State Code :	CA - 352

Manifest Details

Manifest Number :	020778735JJK
Shipped Date :	2020-02-16
Updated Date :	2020-03-17
Received Date :	2020-02-16
Status :	Signed
Generator ID :	CAL000264244
Generator Name :	CW INDUSTRIES/CW WELDING SERVICES INC.
Generator Address :	1735 SANTA FE AVE, LONG BEACH, CA 90813
Generator Mailing :	1735 SANTA FE AVE, LONG BEACH, CA 90813-0000
Generator Contact :	N/R
Destination ID :	AZR000521146
Destination Name :	YUMA YES 2 WASTE TRANSFER STATION
Destination Mailing :	2621 GREEN RIVER RD STE 105, CORONA, CA 92882
Destination Address :	6500 S US HIGHWAY 95, YUMA, AZ 85365
Destination Contact :	N/R
Submission Type :	DataImage5Copy
Origin Type :	Service
Manifest Residue :	N
Rejection :	N
Last Date in Agency List :	2021-09-04

Map Id: R143
Direction: W
Distance: 0.166 mi., 876 ft.
Elevation: 13 ft.
Relative: Higher

Site Name : CW INDUSTRIES/CW WELDING SERVICES INC. | CW WELDING SERVICES INC. | BILL WILLIAMS WELDING COMPANY
1735 SANTA FE AVE
LONG BEACH | Long Beach, CA

Database(s) : [CALEPA SITES - CA, ECHO, FRS, HAZNET - CA, HWG - CA, MANIFEST EPA, RCRA_NONGEN] ***(cont.)***

Envirosite ID: 576782
EPA ID: CAC000218417

MANIFEST EPA ***(cont.)***

Waste Details

Waste Line Number :	1
Is DOT Hazardous :	N
DOT ID Number :	N/R
DOT Information :	N/R
Non Waste Description :	Non-RCRA Hazardous Waste, Solid (oily absorbent & debris)
Quantity :	2400 Pounds
Quantity Tons, Acute, Non-Acute :	1.2, 0, 1.2
Quantity Kg, Acute, Non-Acute :	0, 1088.436
Management Method :	H141 - STORAGE, BULKING AND/OR TRANSFER OFF SITE
Is EPA Waste :	N
Federal Code :	N/R
State Code :	CA - 352

Manifest Details

Manifest Number :	020778730JJK
Shipped Date :	2020-02-04
Updated Date :	2020-03-04
Received Date :	2020-02-11
Status :	Signed
Generator ID :	CAL000264244
Generator Name :	CW WELDING SERVICES -LONG BEACH
Generator Address :	1735 SANTA FE AVE, LONG BEACH, CA 90813
Generator Mailing :	1735 SANTA FE AVE, LONG BEACH, CA 90813
Generator Contact :	N/R
Destination ID :	CAT080013352
Destination Name :	WORLD OIL RECYCLING
Destination Mailing :	2000 N. ALAMEDA STREET CA90222 CA037US 2000, COMPTON, CA 90222
Destination Address :	2000 N. ALAMEDA STREET, COMPTON, CA 90222-0000
Destination Contact :	N/R
Submission Type :	DataImage5Copy
Origin Type :	Service
Manifest Residue :	N
Rejection :	N
Last Date in Agency List :	2021-09-04

Waste Details

Waste Line Number :	1
Is DOT Hazardous :	N
DOT ID Number :	N/R
DOT Information :	N/R
Non Waste Description :	Non-RCRA Hazardous Waste, Liquid (Used Oil)
Quantity :	55 Gallons
Quantity Tons, Acute, Non-Acute :	0.2293578, 0, 0.2293578
Quantity Kg, Acute, Non-Acute :	0, 208.03441
Management Method :	H039 - OTHER RECOVERY OR RECLAMATION FOR REUSE
Is EPA Waste :	N
Federal Code :	N/R

Map Id: R143
Direction: W
Distance: 0.166 mi., 876 ft.
Elevation: 13 ft.
Relative: Higher

Site Name : CW INDUSTRIES/CW WELDING SERVICES INC. | CW WELDING SERVICES INC. | BILL WILLIAMS WELDING COMPANY
1735 SANTA FE AVE
LONG BEACH | Long Beach, CA

Database(s) : [CALEPA SITES - CA, ECHO, FRS, HAZNET - CA, HWG - CA, MANIFEST EPA, RCRA_NONGEN] ***(cont.)***

Envirosite ID: 576782
EPA ID: CAC000218417

MANIFEST EPA ***(cont.)***

State Code : CA - 221

Manifest Details

Manifest Number :	020778731JJK
Shipped Date :	2020-02-04
Updated Date :	2020-12-15
Received Date :	2020-02-11
Status :	Corrected
Generator ID :	CAL000264244
Generator Name :	CW INDUSTRIES/CW WELDING SERVICES INC.
Generator Address :	1735 SANTA FE AVE, LONG BEACH, CA 90813
Generator Mailing :	1735 SANTA FE AVE, LONG BEACH, CA 90813-0000
Generator Contact :	N/R
Destination ID :	NVT330010000
Destination Name :	US ECOLOGY NEVADA, INC
Destination Mailing :	PO BOX 578, BEATTY, NV 89003
Destination Address :	HWY 95 11 MI S OF BEATTY, BEATTY, NV 89003
Destination Contact :	N/R
Submission Type :	DataImage5Copy
Origin Type :	Service
Manifest Residue :	N
Rejection :	N
Last Date in Agency List :	2021-09-04

Waste Details

Waste Line Number :	1
Is DOT Hazardous :	N
DOT ID Number :	N/R
DOT Information :	N/R
Non Waste Description :	(SP) NON-RCRA LIQUIDS COMMODITY PACK
Quantity :	1600 Pounds
Quantity Tons, Acute, Non-Acute :	0.8, 0, 0.8
Quantity Kg, Acute, Non-Acute :	0, 725.624
Management Method :	H039 - OTHER RECOVERY OR RECLAMATION FOR REUSE
Is EPA Waste :	N
Federal Code :	N/R
State Code :	CA - 291, CA - 331

Manifest Details

Manifest Number :	020778733JJK
Shipped Date :	2020-02-04
Updated Date :	2020-08-14
Received Date :	2020-02-18
Status :	Signed
Generator ID :	CAL000264244
Generator Name :	CW Welding Services- Long Beach

Map Id: R143
Direction: W
Distance: 0.166 mi., 876 ft.
Elevation: 13 ft.
Relative: Higher

Site Name : CW INDUSTRIES/CW WELDING SERVICES INC. | CW WELDING SERVICES INC. | BILL WILLIAMS WELDING COMPANY
1735 SANTA FE AVE
LONG BEACH | Long Beach, CA

Database(s) : [CALEPA SITES - CA, ECHO, FRS, HAZNET - CA, HWG - CA, MANIFEST EPA, RCRA_NONGEN] ***(cont.)***

Envirosite ID: 576782
EPA ID: CAC000218417

MANIFEST EPA ***(cont.)***

Generator Address :	1735 Santa Fe Avenue, Long Beach, CA 90813
Generator Mailing :	1735 Santa Fe Avenue, Long Beach, CA 90813
Generator Contact :	N/R
Destination ID :	CAD008364432
Destination Name :	Rho Chem LLC
Destination Mailing :	425 Isis Ave., Inglewood, CA 90301
Destination Address :	425 Isis Ave., Inglewood, CA 90301
Destination Contact :	N/R
Submission Type :	DataImage5Copy
Origin Type :	Service
Manifest Residue :	N
Rejection :	N
Last Date in Agency List :	2021-09-04

Waste Details

Waste Line Number :	1
Is DOT Hazardous :	Y
DOT ID Number :	UN1993
DOT Information :	UN1993 WASTE FLAMMABLE LIQUIDS, N.O.S. (DIESEL, GASOLINE) II 3 D001
Non Waste Description :	N/R
Quantity :	140 Gallons
Quantity Tons, Acute, Non-Acute :	0.58381987, 0, 0.58381987
Quantity Kg, Acute, Non-Acute :	0, 529.5422
Management Method :	H141 - STORAGE, BULKING AND/OR TRANSFER OFF SITE
Is EPA Waste :	Y
Federal Code :	D001, D018
State Code :	CA - 213

Waste Line Number :	2
Is DOT Hazardous :	Y
DOT ID Number :	NA3082
DOT Information :	NA3082 HAZARDOUS WASTE, LIQUID, N.O.S. (BENZENE) III 9 D018=10LBS
Non Waste Description :	N/R
Quantity :	50 Gallons
Quantity Tons, Acute, Non-Acute :	0.20850709, 0, 0.20850709
Quantity Kg, Acute, Non-Acute :	0, 189.1222
Management Method :	H141 - STORAGE, BULKING AND/OR TRANSFER OFF SITE
Is EPA Waste :	Y
Federal Code :	D018
State Code :	CA - 343

RCRA_NONGEN

Facility Name :	CW INDUSTRIES/CW WELDING SERVICES INC.
Facility Address :	1735 SANTA FE AVE, LONG BEACH, CA 90813-0000
County :	LOS ANGELES

Map Id: R143
Direction: W
Distance: 0.166 mi., 876 ft.
Elevation: 13 ft.
Relative: Higher

Site Name : CW INDUSTRIES/CW WELDING SERVICES INC. | CW WELDING SERVICES INC. | BILL WILLIAMS WELDING COMPANY
1735 SANTA FE AVE
LONG BEACH | Long Beach, CA

Database(s) : [CALEPA SITES - CA, ECHO, FRS, HAZNET - CA, HWG - CA, MANIFEST EPA, RCRA_NONGEN] ***(cont.)***

Envirosite ID: 576782
EPA ID: CAC000218417

RCRA_NONGEN ***(cont.)***

Date Form Received by Agency :	2003-01-02
EPA ID :	CAL000264244
Mailing Address :	1735 SANTA FE AVE, LONG BEACH, CA 90813-0000
Contact :	BRANDEN WILDVANK
Contact Address :	1735 SANTA FE AVE, LONG BEACH, CA 90813-0000
Contact Country :	N/R
Contact Telephone :	562-432-5421
Contact Email :	BRANDEN@CWINDUSTRIES.US
EPA Region :	09
Land Type :	Not Reported
Source Type :	Implementer
Classification :	Not a generator, verified
Description :	Not a generator, verified
Last Date in Agency List :	2021-09-03

Owner/Operator Summary

Owner/Operator Name :	BRANDEN WILDVANK
Owner/Operator Address :	1735 SANTA FE AVE, LONG BEACH, CA 90813-0000
Owner/Operator Country :	N/R
Owner/Operator Telephone :	562-432-5421
Owner/Operator Email :	N/R
Owner/Operator Fax :	N/R
Legal Status :	Other land type
Owner/Operator Type :	Operator
Owner/Operator Start Date :	N/R
Owner/Operator End Date :	N/R

Owner/Operator Name :	CW WELDING SERVICES INC.
Owner/Operator Address :	1735 SANTA FE AVE, LONG BEACH, CA 90813-0000
Owner/Operator Country :	N/R
Owner/Operator Telephone :	562-432-5421
Owner/Operator Email :	N/R
Owner/Operator Fax :	N/R
Legal Status :	Other land type
Owner/Operator Type :	Owner
Owner/Operator Start Date :	N/R
Owner/Operator End Date :	N/R

Handler Activities Summary

U.S. Importer of Hazardous Waste :	N
Mixed Waste (Haz. and Radioactive) :	N
Recycler of Hazardous Waste :	N
Transporter of Hazardous Waste :	N
Treater, Storer or Disposer of HW :	N
Underground Injection Activity :	N
On-site Burner Exemption :	N
Furnace Exemption :	N
Used Oil Fuel Burner :	N

Map Id: R143
Direction: W
Distance: 0.166 mi., 876 ft.
Elevation: 13 ft.
Relative: Higher

Site Name : CW INDUSTRIES/CW WELDING SERVICES INC. | CW WELDING SERVICES INC. | BILL WILLIAMS WELDING COMPANY
1735 SANTA FE AVE
LONG BEACH | Long Beach, CA

Database(s) : [CALEPA SITES - CA, ECHO, FRS, HAZNET - CA, HWG - CA, MANIFEST EPA, RCRA_NONGEN] ***(cont.)***

Envirosite ID: 576782
EPA ID: CAC000218417

RCRA_NONGEN ***(cont.)***

Used Oil Processor :	N
Used Oil Refiner :	N
Used Oil Fuel Marketer to Burner :	N
Used Oil Specification Marketer :	N
Used Oil Transfer Facility :	N
Used Oil Transporter :	N

Notices of Violations Summary

Regulation Violated :	N

Map Id: R144
Direction: W
Distance: 0.166 mi., 876 ft.
Elevation: 13 ft.
Relative: Higher

Site Name : ROSS AUTO BODY
1756 SANTA FE
LONG BEACH, CA 90813

Database(s) : [CALEPA SITES - CA, FRS]

Envirosite ID: 230681
EPA ID: N/R

CALEPA SITES - CA

Facility Name :	ROSS AUTO BODY
Facility Address :	1756 SANTA FE, LONG BEACH, 90813
Site ID :	490980
EI ID :	110013829839
EI Description :	US EPA Air Emission Inventory System (EIS)
Latitude :	33.789199
Longitude :	-118.215480
Agency Hyperlink :	Click here for hyperlink provided by the agency.
Last Date in Agency List :	2021-08-26

FRS

Facility Name :	ROSS AUTO BODY
Facility Address :	1756 SANTA FE, LONG BEACH, CA 90813
County :	LOS ANGELES

Site Details

Registry ID :	110013829839
FRS Facility URL :	Click here for hyperlink provided by the agency.
Last Date in Agency List :	2021-07-17

Map Id: R144
Direction: W
Distance: 0.166 mi., 876 ft.
Elevation: 13 ft.
Relative: Higher

Site Name : ROSS AUTO BODY
1756 SANTA FE
LONG BEACH, CA 90813

Database(s) : [CALEPA SITES - CA, FRS] ***(cont.)***

Envirosite ID: 230681
EPA ID: N/R

FRS ***(cont.)***

Source Description

Source Description :

The Emission Inventory System (EIS) maintains an inventory of large stationary sources and voluntarily-reported smaller sources of air point pollution emitters. It contains information about facility sites and their physical location, emission units, emission processes, release points, control approaches, and regulations. Facility inventory data are kept separate from the emissions data and have stable identifiers to improve continuity from year to year and to help identify duplicate or missing facilities.

FRS Environmental Interest

Source and System ID :	EIS - 2102911

Map Id: P145
Direction: W
Distance: 0.166 mi., 877 ft.
Elevation: 13 ft.
Relative: Higher

Site Name : 1X CITY OF LONG BEACH
1717 SANTA FE AVE
LONG BEACH, CA 90802

Database(s) : [HAZNET - CA, HWG - CA]

Envirosite ID: 41135378
EPA ID: CAC000522704

HAZNET - CA

Facility Name :	1X CITY OF LONG BEACH
Facility Address :	1717 SANTA FE AVE, LONG BEACH, CA 90802
County :	LOS ANGELES

Site Details

Generator EPA ID :	CAC000522704
Active :	Inactive
Category :	STATE
Facility Types :	N/R
Type :	TEMPORARY
Contact Name :	N/R
Contact Phone :	N/R
Facility Mailing Address :	333 WEST OCEAN BLVD, LONG BEACH, CA 908020000
Latitude :	33.78848739
Longitude :	-118.21553894
Agency Hyperlink :	Click here for hyperlink provided by the agency.
Last Date in Agency List :	2021-07-08

HWG - CA

Facility Name :	1X CITY OF LONG BEACH
Facility Address :	1717 SANTA FE AVE, LONG BEACH, CA 90802
County :	LOS ANGELES

Map Id: P145
Direction: W
Distance: 0.166 mi., 877 ft.
Elevation: 13 ft.
Relative: Higher

Site Name : 1X CITY OF LONG BEACH
1717 SANTA FE AVE
LONG BEACH, CA 90802

Database(s) : [HAZNET - CA, HWG - CA] ***(cont.)***

Envirosite ID: 41135378
EPA ID: CAC000522704

HWG - CA ***(cont.)***

EPA ID :	CAC000522704
Status :	Inactive
Category :	STATE
Type :	TEMPORARY
Facility Type :	N/R
Mailing Address :	333 WEST OCEAN BLVD, LONG BEACH, CA 908020000
Owner Name :	CITY OF LONG BEACH
Owner Address :	N/A
Operator Name :	BURRIE, NANCY/CONT
Operator Address :	N/A
Latitude :	33.825407
Longitude :	-118.215627

Map Id: M146
Direction: WNW
Distance: 0.168 mi., 885 ft.
Elevation: 13 ft.
Relative: Higher

Site Name : LONG BEACH TRAVEL CENTER
1670 PACIFIC COAST HIGHWAY W
LONG BEACH, CA 90813

Database(s) : [CALEPA SITES - CA, EPA LUST, LUST REG 4 - CA]

Envirosite ID: 823217
EPA ID: N/R

CALEPA SITES - CA

Facility Name :	LONG BEACH TRAVEL CENTER
Facility Address :	1670 PACIFIC COAST HIGHWAY W, LONG BEACH, 90813
Site ID :	420685
EI ID :	T10000010192
EI Description :	Leaking Underground Storage Tank Cleanup Site
Latitude :	33.789810
Longitude :	-118.215160
Agency Hyperlink :	Click here for hyperlink provided by the agency.
Last Date in Agency List :	2021-08-26

EPA LUST

Facility Name :	LONG BEACH TRAVEL CENTER
Facility Address :	1670 PACIFIC COAST HIGHWAY W, LONG BEACH, California 90813
County :	N/R
Facility ID :	N/R
LUST ID :	CAT10000010192
Reported Date :	N/R
Status :	Open
Substance :	N/R
Closed With Residual Contamination (Tribal Only):	N/R
NFA_Letter (Tribal Only) :	N/R
Tribe (Tribal Only) :	N/R
EPA Region :	9

Map Id: M146
Direction: WNW
Distance: 0.168 mi., 885 ft.
Elevation: 13 ft.
Relative: Higher

Site Name : LONG BEACH TRAVEL CENTER
1670 PACIFIC COAST HIGHWAY W
LONG BEACH, CA 90813

Database(s) : [CALEPA SITES - CA, EPA LUST, LUST REG 4 - CA] ***(cont.)***

Envirosite ID: 823217
EPA ID: N/R

EPA LUST ***(cont.)***

Estimated Population within 1500ft :	2488
Estimated Private Domestic Wells within 1500ft:	0
Within Source Water Protection Area (SPA):	No
SPA Public Water System and Facility ID:	N/R
SPA Water Type :	N/R
SPA Facility Type :	N/R
SPA HUC12 :	N/R
Within Groundwater Wellhead Protection Area (WHPA):	Yes
WHPA Public Water System and Facility ID:	CA1910033_11576
WHPA Water Type :	GW
WHPA Facility Type :	WL
WHPA HUC12 :	180701060701
Within Estimated 100-year Floodplain:	No
Latitude :	33.78983
Longitude :	-118.2145
Last Date in Agency List :	2021-08-27

LUST REG 4 - CA

Facility Name :	LONG BEACH TRAVEL CENTER
Facility Address :	1670 PACIFIC COAST HIGHWAY W, LONG BEACH, CA 90813
County :	Los Angeles

Site Details

Status Date :	2020-12-28
Status :	Completed - Case Closed
Begin Date :	2017-03-03
Global ID :	T10000010192
Region :	REGION 4
Site History :	N/R
RB Case Number :	908130725
Potential Media Affected :	N/R
Potential Contaminants of Concern :	N/R
Local Agency :	N/R
Local Case Number :	N/R
Lead Agency :	LOS ANGELES RWQCB (REGION 4)
File Location :	N/R
CUF Case :	NO
Caseworker :	NC
Case Type :	LUST Cleanup Site
How Discovered :	N/R
How Discovered Description :	N/R
Stop Method :	N/R
Stop Description :	N/R
Calwater Watershed Name :	Los Angeles River - Los Angeles (412.10)
DWR Groundwater Subbasin Name :	Coastal Plain Of Los Angeles - West Coast (4-011.03)
Disadvantaged Community :	Severely Disadvantaged Community
Latitude :	33.78981
Longitude :	-118.21516
Agency URL :	Click here for hyperlink provided by the agency.

Map Id: M146
Direction: WNW
Distance: 0.168 mi., 885 ft.
Elevation: 13 ft.
Relative: Higher

Site Name : LONG BEACH TRAVEL CENTER
1670 PACIFIC COAST HIGHWAY W
LONG BEACH, CA 90813

Database(s) : [CALEPA SITES - CA, EPA LUST, LUST REG 4 - CA] ***(cont.)***

Envirosite ID: 823217
EPA ID: N/R

LUST REG 4 - CA ***(cont.)***

Last Date in Agency List : 2021-09-08

Contacts Summary

Global ID :	T10000010192
Contact Name :	NOMAN CHOWDHURY
Contact Type :	Regional Board Caseworker
Organization Name :	LOS ANGELES RWQCB (REGION 4)
Address :	320 WEST 4TH STREET, SUITE 200
City :	LOS ANGELES
Phone Number :	2135766704
Email :	noman.chowdhury@waterboards.ca.gov

Regulatory Activities

Details for this site have been truncated due to the large number of available details for this site within this dataset. For the complete details for this site, contact your Envirosite account representative for a complimentary site report containing all of the details available.

Date :	2020-12-28
Global ID :	T10000010192
Action Type :	ENFORCEMENT
Action :	Closure/No Further Action Letter

Date :	2020-08-31
Global ID :	T10000010192
Action Type :	ENFORCEMENT
Action :	Notification - Preclosure

Date :	2018-03-09
Global ID :	T10000010192
Action Type :	RESPONSE
Action :	Soil and Water Investigation Report

Date :	2018-02-23
Global ID :	T10000010192
Action Type :	RESPONSE
Action :	Soil and Water Investigation Report

Date :	2018-01-19
Global ID :	T10000010192
Action Type :	ENFORCEMENT
Action :	Staff Letter

Date :	2017-09-22
Global ID :	T10000010192
Action Type :	ENFORCEMENT
Action :	Staff Letter

Map Id: M146
Direction: WNW
Distance: 0.168 mi., 885 ft.
Elevation: 13 ft.
Relative: Higher

Site Name : LONG BEACH TRAVEL CENTER
1670 PACIFIC COAST HIGHWAY W
LONG BEACH, CA 90813

Database(s) : [CALEPA SITES - CA, EPA LUST, LUST REG 4 - CA] ***(cont.)***

Envirosite ID: 823217
EPA ID: N/R

LUST REG 4 - CA ***(cont.)***

Date : 2017-07-14
Global ID : T10000010192
Action Type : RESPONSE
Action : Other Report / Document - Regulator Responded

Date : 2017-07-14
Global ID : T10000010192
Action Type : RESPONSE
Action : Soil and Water Investigation Workplan - Regulator Responded

Date : 2017-06-12
Global ID : T10000010192
Action Type : ENFORCEMENT
Action : Staff Letter

Date : 2017-04-11
Global ID : T10000010192
Action Type : ENFORCEMENT
Action : Staff Letter

Status History

Status Date : 2020-12-28
Global ID : T10000010192
Status : Completed - Case Closed

Status Date : 2020-08-31
Global ID : T10000010192
Status : Open - Eligible for Closure

Status Date : 2019-03-14
Global ID : T10000010192
Status : Open - Eligible for Closure

Status Date : 2017-06-12
Global ID : T10000010192
Status : Open - Site Assessment

Status Date : 2017-03-08
Global ID : T10000010192
Status : Pending Review

Status Date : 2017-03-03
Global ID : T10000010192
Status : Open - Case Begin Date

Map Id: M146
Direction: WNW
Distance: 0.168 mi., 885 ft.
Elevation: 13 ft.
Relative: Higher

Site Name : LONG BEACH TRAVEL CENTER
1670 PACIFIC COAST HIGHWAY W
LONG BEACH, CA 90813

Database(s) : [CALEPA SITES - CA, EPA LUST, LUST REG 4 - CA] ***(cont.)***

Envirosite ID: 823217
EPA ID: N/R

LUST REG 4 - CA ***(cont.)***

Status Date :	2017-03-03
Global ID :	T10000010192
Status :	Open - Inactive

Map Id: L147
Direction: S
Distance: 0.168 mi., 886 ft.
Elevation: 10 ft.
Relative: Lower

Site Name : DAVE RICHARDS' FLEET SERVICES
1417 W 15TH ST
LONG BEACH, CA 90813

Database(s) : [HAZNET - CA, HWG - CA]

Envirosite ID: 41060826
EPA ID: CAL000196979

HAZNET - CA

Facility Name :	DAVE RICHARDS' FLEET SERVICES
Facility Address :	1417 W 15TH ST, LONG BEACH, CA 90813
County :	LOS ANGELES

Site Details

Generator EPA ID :	CAL000196979
Active :	Inactive
Category :	STATE
Facility Types :	N/R
Type :	PERMANENT
Contact Name :	N/R
Contact Phone :	N/R
Facility Mailing Address :	1417 W 15TH ST, LONG BEACH, CA 908130000
Latitude :	33.78563507
Longitude :	-118.21080044
Agency Hyperlink :	Click here for hyperlink provided by the agency.
Last Date in Agency List :	2021-07-08

HWG - CA

Facility Name :	DAVE RICHARDS' FLEET SERVICES
Facility Address :	1417 W 15TH ST, LONG BEACH, CA 90813
County :	LOS ANGELES
EPA ID :	CAL000196979
Status :	Inactive
Category :	STATE
Type :	PERMANENT
Facility Type :	N/R
Mailing Address :	1417 W 15TH ST, LONG BEACH, CA 908130000
Owner Name :	DAVE RICHARDS
Owner Address :	1417 W 15TH ST, LONG BEACH, CA 908130000
Operator Name :	DAVE RICHARDS
Operator Address :	INACTI PER LETTER, N/A
Latitude :	33.785575

Map Id: L147
Direction: S
Distance: 0.168 mi., 886 ft.
Elevation: 10 ft.
Relative: Lower

Site Name : DAVE RICHARDS' FLEET SERVICES
1417 W 15TH ST
LONG BEACH, CA 90813

Database(s) : [HAZNET - CA, HWG - CA] ***(cont.)***

Envirosite ID: 41060826
EPA ID: CAL000196979

HWG - CA ***(cont.)***

Longitude :	-118.210796

Map Id: L148
Direction: S
Distance: 0.168 mi., 889 ft.
Elevation: 10 ft.
Relative: Lower

Site Name : ATLAS OIL TOOL
1425 W 15TH ST
LONG BEACH, CA 90813

Database(s) : [HAZNET - CA, HWG - CA]

Envirosite ID: 41089930
EPA ID: CAL000089105

HAZNET - CA

Facility Name :	ATLAS OIL TOOL
Facility Address :	1425 W 15TH ST, LONG BEACH, CA 90813
County :	LOS ANGELES

Site Details

Generator EPA ID :	CAL000089105
Active :	Inactive
Category :	STATE
Facility Types :	N/R
Type :	PERMANENT
Contact Name :	N/R
Contact Phone :	N/R
Facility Mailing Address :	1425 W 15TH ST, LONG BEACH, CA 908130000
Latitude :	33.78563440
Longitude :	-118.21092733
Agency Hyperlink :	Click here for hyperlink provided by the agency.
Last Date in Agency List :	2021-07-08

HWG - CA

Facility Name :	ATLAS OIL TOOL
Facility Address :	1425 W 15TH ST, LONG BEACH, CA 90813
County :	LOS ANGELES

EPA ID :	CAL000089105
Status :	Inactive
Category :	STATE
Type :	PERMANENT
Facility Type :	N/R
Mailing Address :	1425 W 15TH ST, LONG BEACH, CA 908130000
Owner Name :	SANDI BROWN
Owner Address :	12414 TERRY KNOLL, WHITTIER, CA
Operator Name :	J BATEMAN INPUT FRM BLACK PRES
Operator Address :	1425 W 15 ST, LB, CA 908130000
Latitude :	33.785558
Longitude :	-118.210891

Map Id: R149
Direction: W
Distance: 0.169 mi., 892 ft.
Elevation: 13 ft.
Relative: Higher

Site Name : A&G Auto Collision | RONNIES FACELIFT INC | SOUTH SIDE CUSTOMS
1749 SANTA FE AVE
LONG BEACH, CA 90813

Database(s) : [CALEPA SITES - CA, ECHO, FRS, HAZNET - CA, HWG - CA, RCRA_NONGEN, RCRA_SQG]

Envirosite ID: 601547
EPA ID: CAL000426654

CALEPA SITES - CA

Facility Name :	A&G Auto Collision
Facility Address :	1749 SANTA FE AVE, LONG BEACH, 90813
Site ID :	69220
EI ID :	10503922
EI Description :	Hazardous Waste Generator
Latitude :	33.789101
Longitude :	-118.215805
Agency Hyperlink :	Click here for hyperlink provided by the agency.
Last Date in Agency List :	2021-08-26

ECHO

Facility Name :	A&G AUTO COLLISION
Facility Address :	1749 SANTA FE AVE, LONG BEACH, CA 90813
County :	LOS ANGELES
Last Inspection Date :	N/R
Registry ID :	110070425668
FIPS Code :	N/R
EPA Region :	09
Inspection Count :	0
Last Inspection Days :	N/R
Informal Count :	0
Last Informal Action Date :	N/R
Formal Action Count :	0
Last Formal Action Date :	N/R
Total Penalties :	0
Penalty Count :	N/R
Last Penalty Date :	N/R
Last Penalty Amount :	N/R
QTRS IN NC :	0
Programs IN SNC :	0
Current Compliance Status :	No Violation Identified
Three-Year Compliance Status :	_____
Collection Method :	Zip Code Centroid
Reference Point :	N/R
Accuracy Meters :	10000
Derived Tribes :	N/R
Derived HUC :	N/R
Derived WBD :	N/R
Derived STCTY FIPS :	N/R
Derived Zip :	N/R
Derived CD113 :	N/R
Derived CB2010 :	N/R
MYRTK Universe :	NNN
NPDES IDs :	N/R
CWA Permit Types :	N/R
CWA Compliance Tracking :	N/R
CWA NAICS :	N/R
CWA SICS :	N/R
CWA Inspection Count :	N/R

Map Id: R149
Direction: W
Distance: 0.169 mi., 892 ft.
Elevation: 13 ft.
Relative: Higher

Site Name : A&G Auto Collision | RONNIES FACELIFT INC | SOUTH SIDE CUSTOMS
1749 SANTA FE AVE
LONG BEACH, CA 90813

Database(s) : [CALEPA SITES - CA, ECHO, FRS, HAZNET - CA, HWG - CA, RCRA_NONGEN, RCRA_SQG] ***(cont.)***

Envirosite ID: 601547
EPA ID: CAL000426654

ECHO ***(cont.)***

CWA Last Inspection Days :	N/R
CWA Informal Count :	N/R
CWA Formal Action Count :	N/R
CWA Last Formal Action Date :	N/R
CWA Penalties :	N/R
CWA Last Penalty Date :	N/R
CWA Last Penalty Amount :	N/R
CWA Quarters IN NC :	N/R
CWA Current Compliance Status :	N/R
CWA Current SNC Flag :	N
CWA 13 Quarters Compliance Status :	N/R
CWA 13 Quarters Effluent Exceedances:	N/R
CWA Three-Year QNCR Codes :	N/R
DFR URL :	Click here for hyperlink provided by the agency.
Facility SIC :	N/R
Facility NAICS :	56299 - All Other Waste Management Services
Facility Last Inspection EPA Date :	N/R
Facility Last Inspection State Date :	N/R
Facility Last Formal Act EPA Date :	N/R
Facility Last Formal Act State Date :	N/R
Facility Last Informal Act EPA Date :	N/R
Facility Last Informal Act State Date:	N/R
Facility Federal Agency :	N/R
TRI Reporter :	N/R
Facility Imp Water Flag :	N/R
Current SNC Flag :	N
Indian County Flag :	N
Federal Flag :	N/R
US Mexico Border Flag :	N/R
Chesapeak Bay Flag :	N/R
AIR Flag :	N
NPDES Flag :	N
SDWIS Flag :	N
RCRA Flag :	Y
TRI Flag :	N
GHG Flag :	N
Major Flag :	N/R
Active Flag :	Y
NAA Flag :	N
Latitude :	33.780911
Longitude :	-118.196312
Last Date in Agency List :	2021-08-20
Facility Name :	RONNIES FACELIFT INC
Facility Address :	1749 SANTA FE AVE, LONG BEACH, CA 90813
County :	LOS ANGELES
Last Inspection Date :	N/R
Registry ID :	110002650783
FIPS Code :	06037
EPA Region :	09
Inspection Count :	0

Map Id: R149
Direction: W
Distance: 0.169 mi., 892 ft.
Elevation: 13 ft.
Relative: Higher

Site Name : A&G Auto Collision | RONNIES FACELIFT INC | SOUTH SIDE CUSTOMS
1749 SANTA FE AVE
LONG BEACH, CA 90813

Database(s) : [CALEPA SITES - CA, ECHO, FRS, HAZNET - CA, HWG - CA, RCRA_NONGEN, RCRA_SQG] ***(cont.)***

Envirosite ID: 601547
EPA ID: CAL000426654

ECHO ***(cont.)***

Last Inspection Days :	N/R
Informal Count :	0
Last Informal Action Date :	N/R
Formal Action Count :	0
Last Formal Action Date :	N/R
Total Penalties :	0
Penalty Count :	N/R
Last Penalty Date :	N/R
Last Penalty Amount :	N/R
QTRS IN NC :	0
Programs IN SNC :	0
Current Compliance Status :	No Violation Identified
Three-Year Compliance Status :	_____
Collection Method :	ADDRESS MATCHING-HOUSE NUMBER
Reference Point :	CENTER OF A FACILITY OR STATION
Accuracy Meters :	30
Derived Tribes :	N/R
Derived HUC :	18070104
Derived WBD :	N/R
Derived STCTY FIPS :	06037
Derived Zip :	90813
Derived CD113 :	47
Derived CB2010 :	060375755001012
MYRTK Universe :	NNN
NPDES IDs :	N/R
CWA Permit Types :	N/R
CWA Compliance Tracking :	N/R
CWA NAICS :	N/R
CWA SICS :	N/R
CWA Inspection Count :	N/R
CWA Last Inspection Days :	N/R
CWA Informal Count :	N/R
CWA Formal Action Count :	N/R
CWA Last Formal Action Date :	N/R
CWA Penalties :	N/R
CWA Last Penalty Date :	N/R
CWA Last Penalty Amount :	N/R
CWA Quarters IN NC :	N/R
CWA Current Compliance Status :	N/R
CWA Current SNC Flag :	N
CWA 13 Quarters Compliance Status :	N/R
CWA 13 Quarters Effluent Exceedances:	N/R
CWA Three-Year QNCR Codes :	N/R
DFR URL :	Click here for hyperlink provided by the agency.
Facility SIC :	N/R
Facility NAICS :	N/R
Facility Last Inspection EPA Date :	N/R
Facility Last Inspection State Date :	N/R
Facility Last Formal Act EPA Date :	N/R
Facility Last Formal Act State Date :	N/R
Facility Last Informal Act EPA Date :	N/R
Facility Last Informal Act State Date:	N/R
Facility Federal Agency :	N/R
TRI Reporter :	N/R

Map Id: R149
Direction: W
Distance: 0.169 mi., 892 ft.
Elevation: 13 ft.
Relative: Higher

Site Name : A&G Auto Collision | RONNIES FACELIFT INC | SOUTH SIDE CUSTOMS
1749 SANTA FE AVE
LONG BEACH, CA 90813

Database(s) : [CALEPA SITES - CA, ECHO, FRS, HAZNET - CA, HWG - CA, RCRA_NONGEN, RCRA_SQG] ***(cont.)***

Envirosite ID: 601547
EPA ID: CAL000426654

ECHO ***(cont.)***

Facility Imp Water Flag :	N/R
Current SNC Flag :	N
Indian County Flag :	N
Federal Flag :	N/R
US Mexico Border Flag :	N
Chesapeak Bay Flag :	N/R
AIR Flag :	N
NPDES Flag :	N
SDWIS Flag :	N
RCRA Flag :	Y
TRI Flag :	N
GHG Flag :	N
Major Flag :	N/R
Active Flag :	Y
NAA Flag :	Y
Latitude :	33.78913
Longitude :	-118.21548
Last Date in Agency List :	2021-08-20

FRS

Facility Name :	A&G AUTO COLLISION
Facility Address :	1749 SANTA FE AVE, LONG BEACH, CA 90813
County :	LOS ANGELES

Site Details

Registry ID :	110070425668
FRS Facility URL :	Click here for hyperlink provided by the agency.
Last Date in Agency List :	2021-07-17

Source Description

Source Description :

RCRAInfo is EPA's comprehensive information system that supports the Resource Conservation and Recovery Act (RCRA) of 1976 and the Hazardous and Solid Waste Amendments (HSWA) of 1984 through the tracking of events and activities related to facilities that generate, transport, and treat, store, or dispose of hazardous waste. RCRAInfo allows RCRA program staff to track the notification, permit, compliance, and corrective action activities required under RCRA. RCRAInfo also supports generation of the National Hazardous Waste Biennial Report. All generators and treatment, storage, and disposal facilities who handle hazardous waste are required to report to the EPA Administrator at least once every two years to support creation of the Biennial Report.

FRS Environmental Interest

Source and System ID :	RCRAINFO - CAL000426654

Map Id: R149
Direction: W
Distance: 0.169 mi., 892 ft.
Elevation: 13 ft.
Relative: Higher

Site Name : A&G Auto Collision | RONNIES FACELIFT INC | SOUTH SIDE CUSTOMS
1749 SANTA FE AVE
LONG BEACH, CA 90813

Database(s) : [CALEPA SITES - CA, ECHO, FRS, HAZNET - CA, HWG - CA, RCRA_NONGEN, RCRA_SQG] ***(cont.)***

Envirosite ID: 601547
EPA ID: CAL000426654

FRS ***(cont.)***

Facility Name : RONNIES FACELIFT INC
Facility Address : 1749 SANTA FE AVE, LONG BEACH, CA 90813
County : LOS ANGELES

Site Details
Registry ID : 110002650783
FRS Facility URL : Click here for hyperlink provided by the agency.
Last Date in Agency List : 2021-07-17

Source Description

Source Description :

RCRAInfo is EPA's comprehensive information system that supports the Resource Conservation and Recovery Act (RCRA) of 1976 and the Hazardous and Solid Waste Amendments (HSWA) of 1984 through the tracking of events and activities related to facilities that generate, transport, and treat, store, or dispose of hazardous waste. RCRAInfo allows RCRA program staff to track the notification, permit, compliance, and corrective action activities required under RCRA. RCRAInfo also supports generation of the National Hazardous Waste Biennial Report. All generators and treatment, storage, and disposal facilities who handle hazardous waste are required to report to the EPA Administrator at least once every two years to support creation of the Biennial Report.

FRS Environmental Interest
Source and System ID : RCRAINFO - CAD056438468

Facility Name : SOUTH SIDE CUSTOMS
Facility Address : 1749 SANTA FE AVE, LONG BEACH, CA 90813
County : LOS ANGELES

Site Details
Registry ID : 110065362690
FRS Facility URL : Click here for hyperlink provided by the agency.
Last Date in Agency List : 2021-07-17

Source Description

Source Description :

The California Environmental Protection Agency (CalEPA) has recently implemented a new data warehouse system (nSite). This data warehouse combines and merges facility and site information from five different systems managed within CalEPA. The five systems are: California Environmental Reporting System (CERS), EnviroStor, GeoTracker, California Integrated Water Quality System (CIWQS), and Toxic Release Inventory (TRI).

Map Id: R149
Direction: W
Distance: 0.169 mi., 892 ft.
Elevation: 13 ft.
Relative: Higher

Site Name : A&G Auto Collision | RONNIES FACELIFT INC | SOUTH SIDE CUSTOMS
1749 SANTA FE AVE
LONG BEACH, CA 90813

Database(s) : [CALEPA SITES - CA, ECHO, FRS, HAZNET - CA, HWG - CA, RCRA_NONGEN, RCRA_SQG] ***(cont.)***

Envirosite ID: 601547
EPA ID: CAL000426654

FRS ***(cont.)***

FRS Environmental Interest
Source and System ID : CA-ENVIROVIEW - 69220

HAZNET - CA

Facility Name : A&G AUTO COLLISION
Facility Address : 1749 SANTA FE AVE, LONG BEACH, CA 90813
County : LOS ANGELES

Site Details
Generator EPA ID : CAL000426654
Active : Active
Category : STATE
Facility Types : N/R
Type : PERMANENT
Contact Name : N/R
Contact Phone : N/R
Facility Mailing Address : 1749 SANTA FE AVE, LONG BEACH, CA 90813
Latitude : 33.78911400
Longitude : -118.21592700
Agency Hyperlink : Click here for hyperlink provided by the agency.
Last Date in Agency List : 2021-07-08

Facility Name : CANVAS AUTO COLLISION
Facility Address : 1749 SANTA FE AVE, LONG BEACH, CA 90813
County : LOS ANGELES

Site Details
Generator EPA ID : CAL000416782
Active : Inactive
Category : STATE
Facility Types : N/R
Type : PERMANENT
Contact Name : N/R
Contact Phone : N/R
Facility Mailing Address : 1749 SANTA FE AVE, LONG BEACH, CA 908131242
Latitude : 33.78911400
Longitude : -118.21592700
Agency Hyperlink : Click here for hyperlink provided by the agency.
Last Date in Agency List : 2021-07-08

Facility Name : CONVERTIBLE WORLD
Facility Address : 1749 SANTA FE AVE, LONG BEACH, CA 90813
County : LOS ANGELES

Map Id: R149
Direction: W
Distance: 0.169 mi., 892 ft.
Elevation: 13 ft.
Relative: Higher

Site Name : A&G Auto Collision | RONNIES FACELIFT INC | SOUTH SIDE CUSTOMS
1749 SANTA FE AVE
LONG BEACH, CA 90813

Database(s) : [CALEPA SITES - CA, ECHO, FRS, HAZNET - CA, HWG - CA, RCRA_NONGEN, RCRA_SQG] ***(cont.)***

Envirosite ID: 601547
EPA ID: CAL000426654

HAZNET - CA ***(cont.)***

Site Details

Generator EPA ID :	CAL000319977
Active :	Inactive
Category :	STATE
Facility Types :	N/R
Type :	PERMANENT
Contact Name :	N/R
Contact Phone :	N/R
Facility Mailing Address :	1749 SANTA FE AVE, LONG BEACH, CA 908131242
Latitude :	33.78911260
Longitude :	-118.21553894
Agency Hyperlink :	Click here for hyperlink provided by the agency.
Last Date in Agency List :	2021-07-08
Facility Name :	RAMONS AUTO PLACE
Facility Address :	1749 SANTA FE AVE, LONG BEACH, CA 90813
County :	LOS ANGELES

Site Details

Generator EPA ID :	CAL000303378
Active :	Inactive
Category :	STATE
Facility Types :	N/R
Type :	PERMANENT
Contact Name :	N/R
Contact Phone :	N/R
Facility Mailing Address :	1749 SANTA FE AVE, LONG BEACH, CA 908131242
Latitude :	33.78911260
Longitude :	-118.21553894
Agency Hyperlink :	Click here for hyperlink provided by the agency.
Last Date in Agency List :	2021-07-08

Waste Generator Details

State Waste :	2008: 221 - Waste oil and mixed oil, 0.209 tons to AZR000030452
Facility Name :	RONNIE'S FACELIFT INC
Facility Address :	1749 SANTA FE AVE, LONG BEACH, CA 90813
County :	LOS ANGELES

Site Details

Generator EPA ID :	CAD056438468
Active :	Inactive
Category :	STATE
Facility Types :	N/R
Type :	PERMANENT
Contact Name :	N/R

Map Id: R149
Direction: W
Distance: 0.169 mi., 892 ft.
Elevation: 13 ft.
Relative: Higher

Site Name : A&G Auto Collision | RONNIES FACELIFT INC | SOUTH SIDE CUSTOMS
1749 SANTA FE AVE
LONG BEACH, CA 90813

Database(s) : [CALEPA SITES - CA, ECHO, FRS, HAZNET - CA, HWG - CA, RCRA_NONGEN, RCRA_SQG] ***(cont.)***

Envirosite ID: 601547
EPA ID: CAL000426654

HAZNET - CA ***(cont.)***

Contact Phone :	N/R
Facility Mailing Address :	1960 JOSIE AVE, LONG BEACH, CA 908153433
Latitude :	33.78911260
Longitude :	-118.21553894
Agency Hyperlink :	Click here for hyperlink provided by the agency.
Last Date in Agency List :	2021-07-08

Waste Generator Details

State Waste :

2003: 214 - Unspecified solvent mixture, 0.198 tons to CAD008252405
2002: 214 - Unspecified solvent mixture, 0.198 tons to CAD008252405
2001: 212 - Oxygenated solvents (acetone, butanol, ethyl acetate, etc.), 0.232 tons to CAT000613976
2000: 212 - Oxygenated solvents (acetone, butanol, ethyl acetate, etc.), 0.406 tons to CAT000613976
2000: N/R - Blank or unknown, 0 tons to CAT000613976
1999: 212 - Oxygenated solvents (acetone, butanol, ethyl acetate, etc.), 0.232 tons to CAT000613976
1998: 212 - Oxygenated solvents (acetone, butanol, ethyl acetate, etc.), 0.448 tons to CAT000613976
1997: 212 - Oxygenated solvents (acetone, butanol, ethyl acetate, etc.), 0.05 tons to CAT000613976
1997: 212 - Oxygenated solvents (acetone, butanol, ethyl acetate, etc.), 0.112 tons to CAT000613976
1996: 212 - Oxygenated solvents (acetone, butanol, ethyl acetate, etc.), 0.49 tons to CAT000613976
1995: 212 - Oxygenated solvents (acetone, butanol, ethyl acetate, etc.), 0.112 tons to CAT000613976
1995: 212 - Oxygenated solvents (acetone, butanol, ethyl acetate, etc.), 0.05 tons to CAT000613976
1994: 212 - Oxygenated solvents (acetone, butanol, ethyl acetate, etc.), 0.7225 tons to CAT000613976
1993: 212 - Oxygenated solvents (acetone, butanol, ethyl acetate, etc.), 0.273 tons to CAT000613893
1993: 212 - Oxygenated solvents (acetone, butanol, ethyl acetate, etc.), 0.0135 tons to CAT000613976
1993: 212 - Oxygenated solvents (acetone, butanol, ethyl acetate, etc.), 0.0615 tons to CAT000613893

Site Details

Generator EPA ID :	CAL000229768
Active :	Inactive
Category :	STATE
Facility Types :	N/R
Type :	PERMANENT
Contact Name :	N/R
Contact Phone :	N/R
Facility Mailing Address :	1749 SANTA FE AVE, LONG BEACH, CA 908131242
Latitude :	33.78911260
Longitude :	-118.21553894
Agency Hyperlink :	Click here for hyperlink provided by the agency.

Map Id: R149
Direction: W
Distance: 0.169 mi., 892 ft.
Elevation: 13 ft.
Relative: Higher

Site Name : A&G Auto Collision | RONNIES FACELIFT INC | SOUTH SIDE CUSTOMS
1749 SANTA FE AVE
LONG BEACH, CA 90813

Database(s) : [CALEPA SITES - CA, ECHO, FRS, HAZNET - CA, HWG - CA, RCRA_NONGEN, RCRA_SQG] ***(cont.)***

Envirosite ID: 601547
EPA ID: CAL000426654

HAZNET - CA ***(cont.)***

Last Date in Agency List : 2021-07-08

Waste Generator Details
State Waste : 2015: 541 - Photochemicals/photoprocessing waste, 0.132 tons to NVT330010000
2007: 214 - Unspecified solvent mixture, 0.144 tons to CAD008252405
2005: 214 - Unspecified solvent mixture, 0.198 tons to CAD008252405

Facility Name : SOUTHSIDE CUSTOMS
Facility Address : 1749 SANTA FE AVE, LONG BEACH, CA 90813
County : LOS ANGELES

Site Details
Generator EPA ID : CAL000341538
Active : Inactive
Category : STATE
Facility Types : N/R
Type : PERMANENT
Contact Name : N/R
Contact Phone : N/R
Facility Mailing Address : 1749 SANTA FE AVE, LONG BEACH, CA 908131242
Latitude : 33.78911260
Longitude : -118.21553894
Agency Hyperlink : Click here for hyperlink provided by the agency.
Last Date in Agency List : 2021-07-08

Waste Generator Details
State Waste : 2014: 352 - Other organic solids, 0.05 tons to CAD008252405

HWG - CA

Facility Name : A&G AUTO COLLISION
Facility Address : 1749 SANTA FE AVE, LONG BEACH, CA 90813
County : LOS ANGELES

EPA ID : CAL000426654
Status : Active
Category : STATE
Type : PERMANENT
Facility Type : N/R
Mailing Address : 1749 SANTA FE AVE, LONG BEACH, CA 90813
Owner Name : ARNOLDO GIRON
Owner Address : 1749 SANTA FE AVE, LONG BEACH, CA 90813
Operator Name : ARNOLDO GIRON
Operator Address : 1749 SANTA FE AVE, LONG BEACH, CA 90813

Map Id: R149
Direction: W
Distance: 0.169 mi., 892 ft.
Elevation: 13 ft.
Relative: Higher

Site Name : A&G Auto Collision | RONNIES FACELIFT INC | SOUTH SIDE CUSTOMS
1749 SANTA FE AVE
LONG BEACH, CA 90813

Database(s) : [CALEPA SITES - CA, ECHO, FRS, HAZNET - CA, HWG - CA, RCRA_NONGEN, RCRA_SQG] ***(cont.)***

Envirosite ID: 601547
EPA ID: CAL000426654

HWG - CA ***(cont.)***

Latitude :	33.789114
Longitude :	-118.215927
Facility Name :	CANVAS AUTO COLLISION
Facility Address :	1749 SANTA FE AVE, LONG BEACH, CA 90813
County :	LOS ANGELES
EPA ID :	CAL000416782
Status :	Inactive
Category :	STATE
Type :	PERMANENT
Facility Type :	N/R
Mailing Address :	1749 SANTA FE AVE, LONG BEACH, CA 908131242
Owner Name :	CESAR SALAZAR
Owner Address :	1749 SANTA FE AVE, LONG BEACH, CA 908131242
Operator Name :	CESAR SALAZAR
Operator Address :	1749 SANTA FE AVE, LONG BEACH, CA 908131242
Latitude :	33.789114
Longitude :	-118.215927
Facility Name :	CONVERTIBLE WORLD
Facility Address :	1749 SANTA FE AVE, LONG BEACH, CA 90813
County :	LOS ANGELES
EPA ID :	CAL000319977
Status :	Inactive
Category :	STATE
Type :	PERMANENT
Facility Type :	N/R
Mailing Address :	1749 SANTA FE AVE, LONG BEACH, CA 908131242
Owner Name :	JULIO J MONROY
Owner Address :	1811 E 20TH ST, SIGNAL HILL, CA 907555849
Operator Name :	JULIO F MONROY
Operator Address :	1749 SANTA FE AVE, LONG BEACH, CA 908131242
Latitude :	33.789014
Longitude :	-118.215667
Facility Name :	RAMONS AUTO PLACE
Facility Address :	1749 SANTA FE AVE, LONG BEACH, CA 90813
County :	LOS ANGELES
EPA ID :	CAL000303378
Status :	Inactive
Category :	STATE
Type :	PERMANENT
Facility Type :	N/R
Mailing Address :	1749 SANTA FE AVE, LONG BEACH, CA 908131242
Owner Name :	RAMON GUTIERREZ

Map Id: R149
Direction: W
Distance: 0.169 mi., 892 ft.
Elevation: 13 ft.
Relative: Higher

Site Name : A&G Auto Collision | RONNIES FACELIFT INC | SOUTH SIDE CUSTOMS
1749 SANTA FE AVE
LONG BEACH, CA 90813

Database(s) : [CALEPA SITES - CA, ECHO, FRS, HAZNET - CA, HWG - CA, RCRA_NONGEN, RCRA_SQG] ***(cont.)***

Envirosite ID: 601547
EPA ID: CAL000426654

HWG - CA ***(cont.)***

Owner Address :	1330 W 33RD ST, LONG BEACH, CA 908100000
Operator Name :	RAMON GUTIERREZ
Operator Address :	1330 W 33RD ST, LONG BEACH, CA 908100000
Latitude :	33.789014
Longitude :	-118.215667

Facility Name :	RONNIE'S FACELIFT INC
Facility Address :	1749 SANTA FE AVE, LONG BEACH, CA 90813
County :	LOS ANGELES

EPA ID :	CAD056438468
Status :	Inactive
Category :	STATE
Type :	PERMANENT
Facility Type :	N/R
Mailing Address :	1960 JOSIE AVE, LONG BEACH, CA 908153433
Owner Name :	JOHN & TAMI MALLETTE
Owner Address :	1749 SANTA FE AVE, LONG BEACH, CA 908131242
Operator Name :	TAMI MALLETTE
Operator Address :	1960 JOSIE AVE, LONG BEACH, CA 908153433
Latitude :	33.789009
Longitude :	-118.215547

EPA ID :	CAL000229768
Status :	Inactive
Category :	STATE
Type :	PERMANENT
Facility Type :	N/R
Mailing Address :	1749 SANTA FE AVE, LONG BEACH, CA 908131242
Owner Name :	JOHN & TAMI MALLETTE
Owner Address :	1749 SANTA FE AVE, LONG BEACH, CA 908131242
Operator Name :	JOHN OR TAMI MALLETTE
Operator Address :	1749 SANTA FE AVE, LONG BEACH, CA 908131242
Latitude :	33.789009
Longitude :	-118.215547

Facility Name :	SOUTHSIDE CUSTOMS
Facility Address :	1749 SANTA FE AVE, LONG BEACH, CA 90813
County :	LOS ANGELES

EPA ID :	CAL000341538
Status :	Inactive
Category :	STATE
Type :	PERMANENT
Facility Type :	N/R
Mailing Address :	1749 SANTA FE AVE, LONG BEACH, CA 908131242
Owner Name :	SOUTH SIDE CUSTOMS
Owner Address :	400 E ARBOR ST #203, LONG BEACH, CA 925051521
Operator Name :	FIDEL RIVERA

Map Id: R149
Direction: W
Distance: 0.169 mi., 892 ft.
Elevation: 13 ft.
Relative: Higher

Site Name : A&G Auto Collision | RONNIES FACELIFT INC | SOUTH SIDE CUSTOMS
1749 SANTA FE AVE
LONG BEACH, CA 90813

Database(s) : [CALEPA SITES - CA, ECHO, FRS, HAZNET - CA, HWG - CA, RCRA_NONGEN, RCRA_SQG] ***(cont.)***

Envirosite ID: 601547
EPA ID: CAL000426654

HWG - CA ***(cont.)***

Operator Address :	1749 SANTA FE AVE, LONG BEACH, CA 908131242
Latitude :	33.789014
Longitude :	-118.215667

RCRA_NONGEN

Facility Name :	A&G AUTO COLLISION
Facility Address :	1749 SANTA FE AVE, LONG BEACH, CA 90813
County :	LOS ANGELES
Date Form Received by Agency :	2017-04-07
EPA ID :	CAL000426654
Mailing Address :	1749 SANTA FE AVE, LONG BEACH, CA 90813
Contact :	ARNOLDO GIRON
Contact Address :	1749 SANTA FE AVE, LONG BEACH, CA 90813
Contact Country :	N/R
Contact Telephone :	310-650-5666
Contact Email :	ANGAUTOCOLLISION@GMAIL.COM
EPA Region :	09
Land Type :	Not Reported
Source Type :	Implementer
Classification :	Not a generator, verified
Description :	Not a generator, verified
Last Date in Agency List :	2021-09-03

Owner/Operator Summary

Owner/Operator Name :	ARNOLDO GIRON
Owner/Operator Address :	1749 SANTA FE AVE, LONG BEACH, CA 90813
Owner/Operator Country :	N/R
Owner/Operator Telephone :	310-650-5666
Owner/Operator Email :	N/R
Owner/Operator Fax :	N/R
Legal Status :	Other land type
Owner/Operator Type :	Operator
Owner/Operator Start Date :	N/R
Owner/Operator End Date :	N/R

Owner/Operator Name :	ARNOLDO GIRON
Owner/Operator Address :	1749 SANTA FE AVE, LONG BEACH, CA 90813
Owner/Operator Country :	N/R
Owner/Operator Telephone :	310-650-5666
Owner/Operator Email :	N/R
Owner/Operator Fax :	N/R
Legal Status :	Other land type
Owner/Operator Type :	Owner
Owner/Operator Start Date :	N/R
Owner/Operator End Date :	N/R

Map Id: R149
Direction: W
Distance: 0.169 mi., 892 ft.
Elevation: 13 ft.
Relative: Higher

Site Name : A&G Auto Collision | RONNIES FACELIFT INC | SOUTH SIDE CUSTOMS
1749 SANTA FE AVE
LONG BEACH, CA 90813

Database(s) : [CALEPA SITES - CA, ECHO, FRS, HAZNET - CA, HWG - CA, RCRA_NONGEN, RCRA_SQG] ***(cont.)***

Envirosite ID: 601547
EPA ID: CAL000426654

RCRA_NONGEN ***(cont.)***

Handler Activities Summary

U.S. Importer of Hazardous Waste :	N
Mixed Waste (Haz. and Radioactive) :	N
Recycler of Hazardous Waste :	N
Transporter of Hazardous Waste :	N
Treater, Storer or Disposer of HW :	N
Underground Injection Activity :	N
On-site Burner Exemption :	N
Furnace Exemption :	N
Used Oil Fuel Burner :	N
Used Oil Processor :	N
Used Oil Refiner :	N
Used Oil Fuel Marketer to Burner :	N
Used Oil Specification Marketer :	N
Used Oil Transfer Facility :	N
Used Oil Transporter :	N

Notices of Violations Summary

Regulation Violated :	N

RCRA_SQG

Facility Name :	RONNIES FACELIFT INC
Facility Address :	1749 SANTA FE AVE, LONG BEACH, CA 90813
County :	LOS ANGELES
Date Form Received by Agency :	1996-09-01
EPA ID :	CAD056438468
Mailing Address :	1749 SANTA FE AVE, LONG BEACH, CA 90813
Contact :	N/R
Contact Address :	N/R
Contact Country :	US
Contact Telephone :	N/R
Contact Email :	N/R
EPA Region :	09
Land Type :	Not Reported
Source Type :	Implementer
Classification :	Small Quantity Generator
Description :	Handlers that generate more than 100 and less than 1000 kilograms of hazardous waste during any calendar month and accumulate less than 6000 kg of hazardous waste at any time; or generate 100 kg or less of hazardous waste during any calendar month, and accumulate more than 1000 kg of hazardous waste at any time.
Last Date in Agency List :	2021-09-03

Map Id: R149
Direction: W
Distance: 0.169 mi., 892 ft.
Elevation: 13 ft.
Relative: Higher

Site Name : A&G Auto Collision | RONNIES FACELIFT INC | SOUTH SIDE CUSTOMS
1749 SANTA FE AVE
LONG BEACH, CA 90813

Database(s) : [CALEPA SITES - CA, ECHO, FRS, HAZNET - CA, HWG - CA, RCRA_NONGEN, RCRA_SQG] ***(cont.)***

Envirosite ID: 601547
EPA ID: CAL000426654

RCRA_SQG ***(cont.)***

Owner/Operator Summary

Owner/Operator Name :	NOT REQUIRED
Owner/Operator Address :	NOT REQUIRED, NOT REQUIRED, ME 99999
Owner/Operator Country :	N/R
Owner/Operator Telephone :	415-555-1212
Owner/Operator Email :	N/R
Owner/Operator Fax :	N/R
Legal Status :	Private
Owner/Operator Type :	Operator
Owner/Operator Start Date :	N/R
Owner/Operator End Date :	N/R

Owner/Operator Name :	R FARGUSON
Owner/Operator Address :	NOT REQUIRED, NOT REQUIRED, ME 99999
Owner/Operator Country :	N/R
Owner/Operator Telephone :	415-555-1212
Owner/Operator Email :	N/R
Owner/Operator Fax :	N/R
Legal Status :	Private
Owner/Operator Type :	Owner
Owner/Operator Start Date :	N/R
Owner/Operator End Date :	N/R

Handler Activities Summary

U.S. Importer of Hazardous Waste :	N
Mixed Waste (Haz. and Radioactive) :	N
Recycler of Hazardous Waste :	N
Transporter of Hazardous Waste :	N
Treater, Storer or Disposer of HW :	N
Underground Injection Activity :	N
On-site Burner Exemption :	N
Furnace Exemption :	N
Used Oil Fuel Burner :	N
Used Oil Processor :	N
Used Oil Refiner :	N
Used Oil Fuel Marketer to Burner :	N
Used Oil Specification Marketer :	N
Used Oil Transfer Facility :	N
Used Oil Transporter :	N

Notices of Violations Summary

Regulation Violated :	N

Map Id: S150
Direction: SSW
Distance: 0.169 mi., 893 ft.
Elevation: 10 ft.
Relative: Lower

Site Name : SGS INDUSTRIAL SERVICES
1535 WEST 15TH ST
LONG BEACH, CA 90813

Database(s) : [HAZNET - CA, HWG - CA]

Envirosite ID: 41056837
EPA ID: CAL000112438

HAZNET - CA

Facility Name :	SGS INDUSTRIAL SERVICES
Facility Address :	1535 WEST 15TH ST, LONG BEACH, CA 90813
County :	LOS ANGELES

Site Details

Generator EPA ID :	CAL000112438
Active :	Inactive
Category :	STATE
Facility Types :	N/R
Type :	PERMANENT
Contact Name :	N/R
Contact Phone :	N/R
Facility Mailing Address :	1300 223RD. STREET, CARSON, CA 907450000
Latitude :	33.78563103
Longitude :	-118.21275847
Agency Hyperlink :	Click here for hyperlink provided by the agency.
Last Date in Agency List :	2021-07-08

HWG - CA

Facility Name :	SGS INDUSTRIAL SERVICES
Facility Address :	1535 WEST 15TH ST, LONG BEACH, CA 90813
County :	LOS ANGELES

EPA ID :	CAL000112438
Status :	Inactive
Category :	STATE
Type :	PERMANENT
Facility Type :	N/R
Mailing Address :	1300 223RD. STREET, CARSON, CA 907450000
Owner Name :	DIVISION OF US TESTING CO
Owner Address :	1415 PARK AVE, HOBOKEN, NJ 070300000
Operator Name :	INACT BUS. MVD. PER LTR BY
Operator Address :	JAMES LOPEZ, OFFICE MGR. JO, N/A
Latitude :	33.78558
Longitude :	-118.212766

Map Id: O151
Direction: SE
Distance: 0.169 mi., 893 ft.
Elevation: 10 ft.
Relative: Lower

Site Name : CENTURY DIE CASTING INC
1302 W GAYLORD ST | 1302 Gaylord St
LONG BEACH | Long Beach, CA 90813

Database(s) : [CHMIRS - CA, HAZNET - CA, HWG - CA]

Envirosite ID: 41184705
EPA ID: N/R

CHMIRS - CA

Facility Address :	1302 Gaylord St, Long Beach, 90813
County :	Los Angeles County

Map Id: O151
Direction: SE
Distance: 0.169 mi., 893 ft.
Elevation: 10 ft.
Relative: Lower

Site Name : CENTURY DIE CASTING INC
1302 W GAYLORD ST | 1302 Gaylord St
LONG BEACH | Long Beach, CA 90813

Database(s) : [CHMIRS - CA, HAZNET - CA, HWG - CA] ***(cont.)***

Envirosite ID: 41184705
EPA ID: N/R

CHMIRS - CA ***(cont.)***

Notified Date :	2021-02-22 18:52:00
Spill Representative :	S CA Edison
Control Number :	21-0996
Substance 1 :	Oil - Mineral Type, Non PCB
Quantity 1 :	1
Measure 1 :	Gal(s)
Type 1 :	PETROLEUM
Pipeline 1 :	No
Vessel 1 (300 Tons) :	No
Substance 2 :	N/R
Quantity 2 :	N/R
Measure 2 :	N/R
Type 2 :	N/R
Pipeline 2 :	No
Vessel 2 (300 Tons) :	No
Substance 3 :	N/R
Quantity 3 :	N/R
Measure 3 :	N/R
Type 3 :	N/R
Pipeline 3 :	No
Vessel 3 (300 Tons) :	No

Description : A pole mounted transformer had a mechanical failure which caused the release, material sprayed onto concrete and a building wall, contractor is handling the containment and clean up

Contained :	Stopped,Contained
Water? :	No
Water Way :	N/R
Drinking Water Impacted :	N/R
Known Impact :	None
Incident Date :	2021-02-22
Time :	18:30:00
Spill Site :	Merchant/Business
Site :	N/R
Cause :	Mechanical
Other Causes :	N/R
Injuries (Y/N) :	No
Injuries Number :	N/R
Fatal (Y/N) :	No
Fatal Number :	N/R
Evacs (Y/N) :	No
Evacs Number :	N/R
Cleanup :	Contractor
Admin Agency :	Long Beach Fire Department
Last Date in Agency List :	2021-08-28

HAZNET - CA

Facility Name :	CENTURY DIE CASTING INC
Facility Address :	1302 W GAYLORD ST, LONG BEACH, CA 90813
County :	LOS ANGELES

Map Id: O151
Direction: SE
Distance: 0.169 mi., 893 ft.
Elevation: 10 ft.
Relative: Lower

Site Name : CENTURY DIE CASTING INC
1302 W GAYLORD ST | 1302 Gaylord St
LONG BEACH | Long Beach, CA 90813

Database(s) : [CHMIRS - CA, HAZNET - CA, HWG - CA] ***(cont.)***

Envirosite ID: 41184705
EPA ID: N/R

HAZNET - CA ***(cont.)***

Site Details

Generator EPA ID :	CAD981991292
Active :	Inactive
Category :	STATE
Facility Types :	N/R
Type :	PERMANENT
Contact Name :	N/R
Contact Phone :	N/R
Facility Mailing Address :	1302 W GAYLORD ST, LONG BEACH, CA 908130000
Latitude :	33.78639868
Longitude :	-118.20889015
Agency Hyperlink :	Click here for hyperlink provided by the agency.
Last Date in Agency List :	2021-07-08

Waste Generator Details

State Waste :	1999: 134 - Aqueous solution with total organic residues less than 10 percent, 0.168 tons to CAT000613893 1998: 221 - Waste oil and mixed oil, 0.95 tons to CAD028409019 1996: 221 - Waste oil and mixed oil, 6.84 tons to CAD028409019

HWG - CA

Facility Name :	CENTURY DIE CASTING INC
Facility Address :	1302 W GAYLORD ST, LONG BEACH, CA 90813
County :	LOS ANGELES
EPA ID :	CAD981991292
Status :	Inactive
Category :	STATE
Type :	PERMANENT
Facility Type :	N/R
Mailing Address :	1302 W GAYLORD ST, LONG BEACH, CA 908130000
Owner Name :	STEVE BOLTON/SALVADOR OLIVAS
Owner Address :	1302 W GAYLORD ST, LONG BEACH, CA
Operator Name :	OLIVAS SALVADOR/MGR
Operator Address :	INACT PER NONDEL 00VQ - CR, LONG BEACH, CA
Latitude :	33.786473
Longitude :	-118.208875

Map Id: S152
Direction: SSW
Distance: 0.170 mi., 898 ft.
Elevation: 10 ft.
Relative: Lower

Site Name : 1X CITY OF LONG BEACH/REDEVELOP AGENCY
1531 WEST 15TH STREET
LONG BEACH, CA 90813

Database(s) : [HAZNET - CA, HWG - CA]

Envirosite ID: 41117309
EPA ID: CAC000631360

HAZNET - CA

Facility Name :	1X CITY OF LONG BEACH/REDEVELOP AGENCY
Facility Address :	1531 WEST 15TH STREET, LONG BEACH, CA 90813
County :	LOS ANGELES

Site Details

Generator EPA ID :	CAC000631360
Active :	Inactive
Category :	STATE
Facility Types :	N/R
Type :	TEMPORARY
Contact Name :	N/R
Contact Phone :	N/R
Facility Mailing Address :	333 WEST OCEAN BLVD, LONG BEACH, CA 908020000
Latitude :	33.78563069
Longitude :	-118.21269722
Agency Hyperlink :	Click here for hyperlink provided by the agency.
Last Date in Agency List :	2021-07-08

HWG - CA

Facility Name :	1X CITY OF LONG BEACH/REDEVELOP AGENCY
Facility Address :	1531 WEST 15TH STREET, LONG BEACH, CA 90813
County :	LOS ANGELES

EPA ID :	CAC000631360
Status :	Inactive
Category :	STATE
Type :	TEMPORARY
Facility Type :	N/R
Mailing Address :	333 WEST OCEAN BLVD, LONG BEACH, CA 908020000
Owner Name :	CITY OF LONG BEACH
Owner Address :	N/A
Operator Name :	BOBBIE OWENS/REAL ESTATE TECH
Operator Address :	N/A
Latitude :	33.78558
Longitude :	-118.2127

Map Id: P153
Direction: W
Distance: 0.173 mi., 912 ft.
Elevation: 11 ft.
Relative: Lower

Site Name : CITY OF LONG BEACH - COMMUNITY DEVELOPMENT
1695 SANTA FE AVE
LONG BEACH, CA 90813

Database(s) : [HAZNET - CA, HWG - CA]

Envirosite ID: 41127310
EPA ID: CAC002624785

HAZNET - CA

Facility Name :	CITY OF LONG BEACH - COMMUNITY DEVELOPMENT

Map Id: P153
Direction: W
Distance: 0.173 mi., 912 ft.
Elevation: 11 ft.
Relative: Lower

Site Name : CITY OF LONG BEACH - COMMUNITY DEVELOPMENT
1695 SANTA FE AVE
LONG BEACH, CA 90813

Database(s) : [HAZNET - CA, HWG - CA] ***(cont.)***

Envirosite ID: 41127310
EPA ID: CAC002624785

HAZNET - CA ***(cont.)***

Facility Address :	1695 SANTA FE AVE, LONG BEACH, CA 90813
County :	LOS ANGELES

Site Details

Generator EPA ID :	CAC002624785
Active :	Inactive
Category :	STATE
Facility Types :	N/R
Type :	TEMPORARY
Contact Name :	N/R
Contact Phone :	N/R
Facility Mailing Address :	333 W OCEAN BLVD FL 3, LONG BEACH, CA 908024689
Latitude :	33.78805410
Longitude :	-118.21553894
Agency Hyperlink :	Click here for hyperlink provided by the agency.
Last Date in Agency List :	2021-07-08

HWG - CA

Facility Name :	CITY OF LONG BEACH - COMMUNITY DEVELOPMENT
Facility Address :	1695 SANTA FE AVE, LONG BEACH, CA 90813
County :	LOS ANGELES

EPA ID :	CAC002624785
Status :	Inactive
Category :	STATE
Type :	TEMPORARY
Facility Type :	N/R
Mailing Address :	333 W OCEAN BLVD FL 3, LONG BEACH, CA 908024689
Owner Name :	CITY OF LONG BEACH
Owner Address :	333 W OCEAN BLVD 3RD FLR, LONG BEACH, CA 90802
Operator Name :	MICHAEL CONWAY
Operator Address :	333 W OCEAN BLVD FL 3, LONG BEACH, CA 908024689
Latitude :	33.788109
Longitude :	-118.215529

Map Id: N154
Direction: SSW
Distance: 0.175 mi., 925 ft.
Elevation: 10 ft.
Relative: Lower

Site Name : AP FLACHER TRUCK, OIL & LUBE SERVICES
1501 CASPIAN AVENUE
Long Beach, CA 90813

Database(s) : [MANIFEST EPA]

Envirosite ID: 42541179
EPA ID: CAD00234755

MANIFEST EPA

Manifest Details

Manifest Number :	017994822JJK

Map Id: N154
Direction: SSW
Distance: 0.175 mi., 925 ft.
Elevation: 10 ft.
Relative: Lower

Site Name : AP FLACHER TRUCK, OIL & LUBE SERVICES
1501 CASPIAN AVENUE
Long Beach, CA 90813

Database(s) : [MANIFEST EPA] ***(cont.)***

Envirosite ID: 42541179
EPA ID: CAD00234755

MANIFEST EPA ***(cont.)***

Shipped Date :	2019-01-22
Updated Date :	2020-02-19
Received Date :	2019-01-29
Status :	Signed
Generator ID :	CAD00234755
Generator Name :	AP FLACHER TRUCK, OIL & LUBE SERVICES
Generator Address :	1501 CASPIAN AVENUE, Long Beach, CA 90813
Generator Mailing :	1501 CASPIAN AVENUE, Long Beach, CA 90813
Generator Contact :	N/R
Destination ID :	AZR000520304
Destination Name :	AA SYDCOL LLC
Destination Mailing :	3155 GOLDEN WILLOW CT, YORBA LINDA, CA 92886-1303
Destination Address :	2264 E 13TH ST, YUMA, AZ 85365-1858
Destination Contact :	N/R
Submission Type :	DataImage5Copy
Origin Type :	Web
Manifest Residue :	N
Rejection :	N
Last Date in Agency List :	2021-09-04

Waste Details

Waste Line Number :	1
Is DOT Hazardous :	N
DOT ID Number :	N/R
DOT Information :	N/R
Non Waste Description :	NON RCRA HAZARDOUS WASTE SOLID (OIL FILTER PAPER)
Quantity :	200 Pounds
Quantity Tons, Acute, Non-Acute :	0.1, 0, 0.1
Quantity Kg, Acute, Non-Acute :	0, 90.703
Management Method :	H141 - STORAGE, BULKING AND/OR TRANSFER OFF SITE
Is EPA Waste :	N
Federal Code :	N/R
State Code :	CA - 352

Map Id: T155
Direction: WSW
Distance: 0.176 mi., 929 ft.
Elevation: 12 ft.
Relative: Lower

Site Name : 1X FIRE STATION #17
1601 SANTA FE
LOS ANGELES, CA 90022

Database(s) : [HAZNET - CA, HWG - CA]

Envirosite ID: 41052425
EPA ID: CAC000306889

HAZNET - CA

Facility Name :	1X FIRE STATION #17
Facility Address :	1601 SANTA FE, LOS ANGELES, CA 90022
County :	LOS ANGELES

Map Id: T155
Direction: WSW
Distance: 0.176 mi., 929 ft.
Elevation: 12 ft.
Relative: Lower

Site Name : 1X FIRE STATION #17
1601 SANTA FE
LOS ANGELES, CA 90022

Database(s) : [HAZNET - CA, HWG - CA] ***(cont.)***

Envirosite ID: 41052425
EPA ID: CAC000306889

HAZNET - CA ***(cont.)***

Site Details

Generator EPA ID :	CAC000306889
Active :	Inactive
Category :	STATE
Facility Types :	N/R
Type :	TEMPORARY
Contact Name :	N/R
Contact Phone :	N/R
Facility Mailing Address :	200 NORTH MAIN STREET, RM.800, LOS ANGELES, CA 900120000
Latitude :	33.78738944
Longitude :	-118.21553894
Agency Hyperlink :	Click here for hyperlink provided by the agency.
Last Date in Agency List :	2021-07-08

HWG - CA

Facility Name :	1X FIRE STATION #17
Facility Address :	1601 SANTA FE, LOS ANGELES, CA 90022
County :	LOS ANGELES

EPA ID :	CAC000306889
Status :	Inactive
Category :	STATE
Type :	TEMPORARY
Facility Type :	N/R
Mailing Address :	200 NORTH MAIN STREET, RM.800, LOS ANGELES, CA 900120000
Owner Name :	CITY OF LOS ANGELES
Owner Address :	N/A
Operator Name :	CHRISTINE SWINSON / COORD.
Operator Address :	N/A
Latitude :	34.025627
Longitude :	-118.22996

Map Id: N156
Direction: SSW
Distance: 0.178 mi., 943 ft.
Elevation: 9 ft.
Relative: Lower

Site Name : VERIZON CALIFORNIA INC
1500 CASPIAN AVE
LONG BEACH, CA 90813

Database(s) : [HAZNET - CA, HWG - CA]

Envirosite ID: 558336
EPA ID: CAC002634781

HAZNET - CA

Facility Name :	VERIZON CALIFORNIA INC
Facility Address :	1500 CASPIAN AVE, LONG BEACH, CA 90813
County :	LOS ANGELES

Site Details

Generator EPA ID :	CAC002634781
Active :	Inactive

Map Id: N156
Direction: SSW
Distance: 0.178 mi., 943 ft.
Elevation: 9 ft.
Relative: Lower

Site Name : VERIZON CALIFORNIA INC
1500 CASPIAN AVE
LONG BEACH, CA 90813

Database(s) : [HAZNET - CA, HWG - CA] ***(cont.)***

Envirosite ID: 558336
EPA ID: CAC002634781

HAZNET - CA ***(cont.)***

Category :	STATE
Facility Types :	N/R
Type :	TEMPORARY
Contact Name :	N/R
Contact Phone :	N/R
Facility Mailing Address :	PO BOX 725, CHINO, CA 91708
Latitude :	33.78561644
Longitude :	-118.21211206
Agency Hyperlink :	Click here for hyperlink provided by the agency.
Last Date in Agency List :	2021-07-08

Waste Generator Details

State Waste :	2008: 223 - Unspecified oil-containing waste, 10.008 tons to CAD028409019

HWG - CA

Facility Name :	VERIZON CALIFORNIA INC
Facility Address :	1500 CASPIAN AVE, LONG BEACH, CA 90813
County :	LOS ANGELES
EPA ID :	CAC002634781
Status :	Inactive
Category :	STATE
Type :	TEMPORARY
Facility Type :	N/R
Mailing Address :	PO BOX 725, CHINO, CA 91708
Owner Name :	VERIZON CALIFORNIA INC
Owner Address :	PO BOX 725, CHINO, CA 91708
Operator Name :	ZACH FEINGOLD
Operator Address :	PO BOX 725, CHINO, CA 91708
Latitude :	33.785558
Longitude :	-118.212028

Map Id: L157
Direction: S
Distance: 0.182 mi., 963 ft.
Elevation: 9 ft.
Relative: Lower

Site Name : NICKELL METAL SPRAY INC
1429 W 15TH STREET
LONG BEACH | Long Beach, CA 90813

Database(s) : [CALEPA SITES - CA, CIWQS - CA, ECHO, FRS, HAZNET - CA, HWG - CA, MANIFEST EPA, RCRA_NONGEN]

Envirosite ID: 563441
EPA ID: N/R

CALEPA SITES - CA

Facility Name :	NICKELL METAL SPRAY
Facility Address :	1429 W 15TH ST, LONG BEACH, 90813

Map Id: L157
Direction: S
Distance: 0.182 mi., 963 ft.
Elevation: 9 ft.
Relative: Lower

Site Name : NICKELL METAL SPRAY INC
1429 W 15TH STREET
LONG BEACH | Long Beach, CA 90813

Database(s) : [CALEPA SITES - CA, CIWQS - CA, ECHO, FRS, HAZNET - CA, HWG - CA, MANIFEST EPA, RCRA_NONGEN] ***(cont.)***

Envirosite ID: 563441
EPA ID: N/R

CALEPA SITES - CA ***(cont.)***

Site ID :	420132
EI ID :	10604104
EI Description :	Chemical Storage Facilities
Latitude :	33.785809
Longitude :	-118.211189
Agency Hyperlink :	Click here for hyperlink provided by the agency.
Last Date in Agency List :	2021-08-26

Site ID :	420132
EI ID :	10604104
EI Description :	Hazardous Waste Generator
Latitude :	33.785809
Longitude :	-118.211189
Agency Hyperlink :	Click here for hyperlink provided by the agency.
Last Date in Agency List :	2021-08-26

Site ID :	420132
EI ID :	10604104
EI Description :	Chemical Storage Facilities
Latitude :	33.785809
Longitude :	-118.211189
Agency Hyperlink :	Click here for hyperlink provided by the agency.
Last Date in Agency List :	2021-02-13

Site ID :	420132
EI ID :	10604104
EI Description :	Hazardous Waste Generator
Latitude :	33.785809
Longitude :	-118.211189
Agency Hyperlink :	Click here for hyperlink provided by the agency.
Last Date in Agency List :	2021-02-13

CIWQS - CA

Facility Name :	Nickell Metal Spray Inc
Facility Address :	1429 W 15th St, Long Beach, CA 90813
County :	Los Angeles

Place ID :	S891268
Agency Name :	Nickell Metal Spray Inc
Last Date in Agency List :	2021-06-15

ECHO

Facility Name :	NICKELL METAL SPRAY INC
Facility Address :	1429 W 15TH STREET, LONG BEACH, CA 90813
County :	LOS ANGELES

Last Inspection Date :	N/R
Registry ID :	110070444456

Map Id: L157
Direction: S
Distance: 0.182 mi., 963 ft.
Elevation: 9 ft.
Relative: Lower

Site Name : NICKELL METAL SPRAY INC
1429 W 15TH STREET
LONG BEACH | Long Beach, CA 90813

Database(s) : [CALEPA SITES - CA, CIWQS - CA, ECHO, FRS, HAZNET - CA, HWG - CA, MANIFEST EPA, RCRA_NONGEN] ***(cont.)***

Envirosite ID: 563441
EPA ID: N/R

ECHO ***(cont.)***

FIPS Code :	N/R
EPA Region :	09
Inspection Count :	0
Last Inspection Days :	N/R
Informal Count :	0
Last Informal Action Date :	N/R
Formal Action Count :	0
Last Formal Action Date :	N/R
Total Penalties :	0
Penalty Count :	N/R
Last Penalty Date :	N/R
Last Penalty Amount :	N/R
QTRS IN NC :	0
Programs IN SNC :	0
Current Compliance Status :	No Violation Identified
Three-Year Compliance Status :	_____
Collection Method :	Zip Code Centroid
Reference Point :	N/R
Accuracy Meters :	10000
Derived Tribes :	N/R
Derived HUC :	N/R
Derived WBD :	N/R
Derived STCTY FIPS :	N/R
Derived Zip :	N/R
Derived CD113 :	N/R
Derived CB2010 :	N/R
MYRTK Universe :	NNN
NPDES IDs :	N/R
CWA Permit Types :	N/R
CWA Compliance Tracking :	N/R
CWA NAICS :	N/R
CWA SICS :	N/R
CWA Inspection Count :	N/R
CWA Last Inspection Days :	N/R
CWA Informal Count :	N/R
CWA Formal Action Count :	N/R
CWA Last Formal Action Date :	N/R
CWA Penalties :	N/R
CWA Last Penalty Date :	N/R
CWA Last Penalty Amount :	N/R
CWA Quarters IN NC :	N/R
CWA Current Compliance Status :	N/R
CWA Current SNC Flag :	N
CWA 13 Quarters Compliance Status :	N/R
CWA 13 Quarters Effluent Exceedances:	N/R
CWA Three-Year QNCR Codes :	N/R
DFR URL :	Click here for hyperlink provided by the agency.
Facility SIC :	N/R
Facility NAICS :	71151 - Independent Artists, Writers, and Performers
Facility Last Inspection EPA Date :	N/R
Facility Last Inspection State Date :	N/R
Facility Last Formal Act EPA Date :	N/R
Facility Last Formal Act State Date :	N/R
Facility Last Informal Act EPA Date :	N/R
Facility Last Informal Act State Date:	N/R

Map Id: L157
Direction: S
Distance: 0.182 mi., 963 ft.
Elevation: 9 ft.
Relative: Lower

Site Name : NICKELL METAL SPRAY INC
1429 W 15TH STREET
LONG BEACH | Long Beach, CA 90813

Database(s) : [CALEPA SITES - CA, CIWQS - CA, ECHO, FRS, HAZNET - CA, HWG - CA, MANIFEST EPA, RCRA_NONGEN] ***(cont.)***

Envirosite ID: 563441
EPA ID: N/R

ECHO ***(cont.)***

Facility Federal Agency :	N/R
TRI Reporter :	N/R
Facility Imp Water Flag :	N/R
Current SNC Flag :	N
Indian County Flag :	N
Federal Flag :	N/R
US Mexico Border Flag :	N/R
Chesapeak Bay Flag :	N/R
AIR Flag :	N
NPDES Flag :	N
SDWIS Flag :	N
RCRA Flag :	Y
TRI Flag :	N
GHG Flag :	N
Major Flag :	N/R
Active Flag :	Y
NAA Flag :	N
Latitude :	33.780911
Longitude :	-118.196312
Last Date in Agency List :	2021-08-20

FRS

Facility Name :	NICKELL METAL SPRAY INC
Facility Address :	1429 W 15TH STREET, LONG BEACH, CA 90813-0000
County :	LOS ANGELES

Site Details

Registry ID :	110070444456
FRS Facility URL :	Click here for hyperlink provided by the agency.
Last Date in Agency List :	2021-07-17

Source Description

Source Description :

RCRAInfo is EPA's comprehensive information system that supports the Resource Conservation and Recovery Act (RCRA) of 1976 and the Hazardous and Solid Waste Amendments (HSWA) of 1984 through the tracking of events and activities related to facilities that generate, transport, and treat, store, or dispose of hazardous waste. RCRAInfo allows RCRA program staff to track the notification, permit, compliance, and corrective action activities required under RCRA. RCRAInfo also supports generation of the National Hazardous Waste Biennial Report. All generators and treatment, storage, and disposal facilities who handle hazardous waste are required to report to the EPA Administrator at least once every two years to support creation of the Biennial Report.

FRS Environmental Interest

Source and System ID :	RCRAINFO - CAL000012239

Map Id: L157
Direction: S
Distance: 0.182 mi., 963 ft.
Elevation: 9 ft.
Relative: Lower

Site Name : NICKELL METAL SPRAY INC
1429 W 15TH STREET
LONG BEACH | Long Beach, CA 90813

Database(s) : [CALEPA SITES - CA, CIWQS - CA, ECHO, FRS, HAZNET - CA, HWG - CA, MANIFEST EPA, RCRA_NONGEN] ***(cont.)***

Envirosite ID: 563441
EPA ID: N/R

HAZNET - CA

Facility Name :	NICKELL METAL SPRAY INC
Facility Address :	1429 W 15TH STREET, LONG BEACH, CA 90813
County :	LOS ANGELES

Site Details

Generator EPA ID :	CAL000012239
Active :	Active
Category :	STATE
Facility Types :	N/R
Type :	PERMANENT
Contact Name :	N/R
Contact Phone :	N/R
Facility Mailing Address :	1429 W 15TH ST, LONG BEACH, CA 908130000
Latitude :	33.78563406
Longitude :	-118.21099077
Agency Hyperlink :	Click here for hyperlink provided by the agency.
Last Date in Agency List :	2021-07-08

Waste Generator Details

State Waste :

2017: 223 - Unspecified oil-containing waste, 0.4587 tons to NVT330010000
2016: 223 - Unspecified oil-containing waste, 0.4587 tons to NVT330010000
2004: 352 - Other organic solids, 0.3 tons to CAT080033681
2000: 181 - Other inorganic solid waste, 0.4 tons to CAT080033681
1999: 181 - Other inorganic solid waste, 1 tons to CAD982444481
1998: 342 - Organic liquids with metals (see 121), 0.0625 tons to CAD093459485
1997: 352 - Other organic solids, 0.75 tons to CAD982444481
1995: 352 - Other organic solids, 0.75 tons to CAD982444481
1994: 491 - Unspecified sludge waste, 1 tons to CAT000646117

HWG - CA

Facility Name :	NICKELL METAL SPRAY INC
Facility Address :	1429 W 15TH STREET, LONG BEACH, CA 90813
County :	LOS ANGELES

EPA ID :	CAL000012239
Status :	Active
Category :	STATE
Type :	PERMANENT
Facility Type :	N/R
Mailing Address :	1429 W 15TH ST, LONG BEACH, CA 908130000
Owner Name :	STEVEN NICKELL
Owner Address :	1429 W 15TH ST, LONG BEACH, CA 908130000
Operator Name :	STEVEN NICKELL
Operator Address :	1429 W 15TH ST, LONG BEACH, CA 90813
Latitude :	33.785577
Longitude :	-118.211

Map Id: L157
Direction: S
Distance: 0.182 mi., 963 ft.
Elevation: 9 ft.
Relative: Lower

Site Name : NICKELL METAL SPRAY INC
1429 W 15TH STREET
LONG BEACH | Long Beach, CA 90813

Database(s) : [CALEPA SITES - CA, CIWQS - CA, ECHO, FRS, HAZNET - CA, HWG - CA, MANIFEST EPA, RCRA_NONGEN] ***(cont.)***

Envirosite ID: 563441
EPA ID: N/R

MANIFEST EPA

Manifest Details

Manifest Number :	014192165FLE
Shipped Date :	2021-03-22
Updated Date :	2021-03-30
Received Date :	2021-03-24
Status :	Signed
Generator ID :	N/R
Generator Name :	NICKELL METAL SPRAY
Generator Address :	1429 W. 15TH STREET, LONG BEACH, CA 90813
Generator Mailing :	1429 W. 15TH STREET, LONG BEACH, CA 90813
Generator Contact :	N/R
Destination ID :	NVT330010000
Destination Name :	US ECOLOGY NEVADA, INC.
Destination Mailing :	HWY 95 11 MILES S. OF BEATTY, BEATTY, NV 89003
Destination Address :	HWY 95 11 MILES S. OF BEATTY, BEATTY, NV 89003
Destination Contact :	N/R
Submission Type :	DataImage5Copy
Origin Type :	Service
Manifest Residue :	N
Rejection :	N
Last Date in Agency List :	2021-09-04

Waste Details

Waste Line Number :	1
Is DOT Hazardous :	N
DOT ID Number :	N/R
DOT Information :	N/R
Non Waste Description :	GRINDING SLUDGE
Quantity :	55 Gallons
Quantity Tons, Acute, Non-Acute :	0.2293578, 0, 0.2293578
Quantity Kg, Acute, Non-Acute :	0, 208.03441
Management Method :	H039 - OTHER RECOVERY OR RECLAMATION FOR REUSE
Is EPA Waste :	N
Federal Code :	N/R
State Code :	CA - 223

Manifest Details

Manifest Number :	014642192FLE
Shipped Date :	2020-06-29
Updated Date :	2020-07-17
Received Date :	2020-07-02
Status :	Signed
Generator ID :	CAL000012239
Generator Name :	NICKELL METAL SPRAY INC
Generator Address :	1429 W 15TH STREET, LONG BEACH, CA 90813
Generator Mailing :	1429 W 15TH ST, LONG BEACH, CA 90813-0000
Generator Contact :	N/R
Destination ID :	CAD097030993
Destination Name :	US ECOLOGY VERNON INC
Destination Mailing :	5375 SOUTH BOYLE AVENUE CA90058 CA037US 5375, VERNON, CA 90058

Map Id: L157
Direction: S
Distance: 0.182 mi., 963 ft.
Elevation: 9 ft.
Relative: Lower

Site Name : NICKELL METAL SPRAY INC
1429 W 15TH STREET
LONG BEACH | Long Beach, CA 90813

Database(s) : [CALEPA SITES - CA, CIWQS - CA, ECHO, FRS, HAZNET - CA, HWG - CA, MANIFEST EPA, RCRA_NONGEN] ***(cont.)***

Envirosite ID: 563441
EPA ID: N/R

MANIFEST EPA ***(cont.)***

Destination Address :	5375 SOUTH BOYLE AVENUE, LOS ANGELES, CA 90058-0000
Destination Contact :	N/R
Submission Type :	DataImage5Copy
Origin Type :	Service
Manifest Residue :	N
Rejection :	N
Last Date in Agency List :	2021-09-04

Waste Details

Waste Line Number :	1
Is DOT Hazardous :	N
DOT ID Number :	N/R
DOT Information :	N/R
Non Waste Description :	Non Hazardous Solid
Quantity :	600 Pounds
Quantity Tons, Acute, Non-Acute :	0.3, 0, 0.3
Quantity Kg, Acute, Non-Acute :	0, 272.109
Management Method :	H141 - STORAGE, BULKING AND/OR TRANSFER OFF SITE
Is EPA Waste :	N
Federal Code :	N/R
State Code :	CA - 352

Manifest Details

Manifest Number :	014069934FLE
Shipped Date :	2020-02-04
Updated Date :	2020-02-27
Received Date :	2020-02-07
Status :	Signed
Generator ID :	CAL000012239
Generator Name :	NICKELL METAL SPRAY INC
Generator Address :	1429 W 15TH STREET, LONG BEACH, CA 90813
Generator Mailing :	1429 W 15TH ST, LONG BEACH, CA 90813-0000
Generator Contact :	N/R
Destination ID :	CAD097030993
Destination Name :	US ECOLOGY VERNON INC
Destination Mailing :	5375 SOUTH BOYLE AVENUE CA90058 CA037US 5375, VERNON, CA 90058
Destination Address :	5375 SOUTH BOYLE AVENUE, LOS ANGELES, CA 90058-0000
Destination Contact :	N/R
Submission Type :	DataImage5Copy
Origin Type :	Service
Manifest Residue :	N
Rejection :	N
Last Date in Agency List :	2021-09-04

Waste Details

Waste Line Number :	1
Is DOT Hazardous :	N
DOT ID Number :	N/R

Map Id: L157
Direction: S
Distance: 0.182 mi., 963 ft.
Elevation: 9 ft.
Relative: Lower

Site Name : NICKELL METAL SPRAY INC
1429 W 15TH STREET
LONG BEACH | Long Beach, CA 90813

Database(s) : [CALEPA SITES - CA, CIWQS - CA, ECHO, FRS, HAZNET - CA, HWG - CA, MANIFEST EPA, RCRA_NONGEN] ***(cont.)***

Envirosite ID: 563441
EPA ID: N/R

MANIFEST EPA ***(cont.)***

DOT Information :	N/R
Non Waste Description :	Non Hazardous Solid
Quantity :	450 Pounds
Quantity Tons, Acute, Non-Acute :	0.225, 0, 0.225
Quantity Kg, Acute, Non-Acute :	0, 204.08176
Management Method :	H141 - STORAGE, BULKING AND/OR TRANSFER OFF SITE
Is EPA Waste :	N
Federal Code :	N/R
State Code :	CA - 352

Manifest Details

Manifest Number :	013939730FLE
Shipped Date :	2019-10-01
Updated Date :	2019-10-19
Received Date :	2019-10-04
Status :	Signed
Generator ID :	CAL000012239
Generator Name :	NICKELL METAL SPRAY INC
Generator Address :	1429 W 15TH STREET, LONG BEACH, CA 90813
Generator Mailing :	1429 W 15TH ST, LONG BEACH, CA 90813-0000
Generator Contact :	N/R
Destination ID :	CAD097030993
Destination Name :	US ECOLOGY VERNON INC
Destination Mailing :	5375 5375 SOUTH BOYLE AVENUE CA90058 CA037US 5375, VERNON, CA 90058
Destination Address :	5375 5375 SOUTH BOYLE AVENUE, LOS ANGELES, CA 90058-0000
Destination Contact :	N/R
Submission Type :	DataImage5Copy
Origin Type :	Service
Manifest Residue :	N
Rejection :	N
Last Date in Agency List :	2021-09-04

Waste Details

Waste Line Number :	1
Is DOT Hazardous :	N
DOT ID Number :	N/R
DOT Information :	N/R
Non Waste Description :	Non Hazardous Solid
Quantity :	600 Pounds
Quantity Tons, Acute, Non-Acute :	0.3, 0, 0.3
Quantity Kg, Acute, Non-Acute :	0, 272.109
Management Method :	H141 - STORAGE, BULKING AND/OR TRANSFER OFF SITE
Is EPA Waste :	N
Federal Code :	N/R
State Code :	CA - 352

Map Id: L157
Direction: S
Distance: 0.182 mi., 963 ft.
Elevation: 9 ft.
Relative: Lower

Site Name : NICKELL METAL SPRAY INC
1429 W 15TH STREET
LONG BEACH | Long Beach, CA 90813

Database(s) : [CALEPA SITES - CA, CIWQS - CA, ECHO, FRS, HAZNET - CA, HWG - CA, MANIFEST EPA, RCRA_NONGEN] ***(cont.)***

Envirosite ID: 563441
EPA ID: N/R

MANIFEST EPA ***(cont.)***

Manifest Details

Manifest Number :	012923119FLE
Shipped Date :	2019-07-10
Updated Date :	2021-02-25
Received Date :	2019-07-11
Status :	Corrected
Generator ID :	CAL000012239
Generator Name :	NICKELL METAL SPRAY INC
Generator Address :	1429 W 15TH STREET, LONG BEACH, CA 90813
Generator Mailing :	1429 W 15TH ST, LONG BEACH, CA 90813-0000
Generator Contact :	N/R
Destination ID :	CAD097030993
Destination Name :	US ECOLOGY VERNON INC
Destination Mailing :	5375 SOUTH BOYLE AVENUE CA90058 CA037US 5375, VERNON, CA 90058
Destination Address :	5375 SOUTH BOYLE AVENUE, LOS ANGELES, CA 90058-0000
Destination Contact :	N/R
Submission Type :	DataImage5Copy
Origin Type :	Service
Manifest Residue :	N
Rejection :	N
Last Date in Agency List :	2021-09-04

Waste Details

Waste Line Number :	1
Is DOT Hazardous :	N
DOT ID Number :	N/R
DOT Information :	N/R
Non Waste Description :	Non Hazardous Solid
Quantity :	600 Pounds
Quantity Tons, Acute, Non-Acute :	0.3, 0, 0.3
Quantity Kg, Acute, Non-Acute :	0, 272.109
Management Method :	H141 - STORAGE, BULKING AND/OR TRANSFER OFF SITE
Is EPA Waste :	N
Federal Code :	N/R
State Code :	CA - 352

RCRA_NONGEN

Facility Name :	NICKELL METAL SPRAY INC
Facility Address :	1429 W 15TH STREET, LONG BEACH, CA 90813-0000
County :	LOS ANGELES
Date Form Received by Agency :	1989-11-14
EPA ID :	CAL000012239
Mailing Address :	1429 W 15TH ST, LONG BEACH, CA 90813-0000
Contact :	STEVEN NICKELL
Contact Address :	1429 W 15TH ST, LONG BEACH, CA 90813
Contact Country :	N/R
Contact Telephone :	562-437-1681
Contact Email :	NMSINC@VERIZON.NET
EPA Region :	09

Map Id: L157
Direction: S
Distance: 0.182 mi., 963 ft.
Elevation: 9 ft.
Relative: Lower

Site Name : NICKELL METAL SPRAY INC
1429 W 15TH STREET
LONG BEACH | Long Beach, CA 90813

Database(s) : [CALEPA SITES - CA, CIWQS - CA, ECHO, FRS, HAZNET - CA, HWG - CA, MANIFEST EPA, RCRA_NONGEN] ***(cont.)***

Envirosite ID: 563441
EPA ID: N/R

RCRA_NONGEN ***(cont.)***

Land Type :	Not Reported
Source Type :	Implementer
Classification :	Not a generator, verified
Description :	Not a generator, verified
Last Date in Agency List :	2021-09-03

Owner/Operator Summary

Owner/Operator Name :	STEVEN NICKELL
Owner/Operator Address :	1429 W 15TH ST, LONG BEACH, CA 90813-0000
Owner/Operator Country :	N/R
Owner/Operator Telephone :	562-437-1681
Owner/Operator Email :	N/R
Owner/Operator Fax :	N/R
Legal Status :	Other land type
Owner/Operator Type :	Owner
Owner/Operator Start Date :	N/R
Owner/Operator End Date :	N/R

Owner/Operator Name :	STEVEN NICKELL
Owner/Operator Address :	1429 W 15TH ST, LONG BEACH, CA 90813
Owner/Operator Country :	N/R
Owner/Operator Telephone :	562-437-1681
Owner/Operator Email :	N/R
Owner/Operator Fax :	N/R
Legal Status :	Other land type
Owner/Operator Type :	Operator
Owner/Operator Start Date :	N/R
Owner/Operator End Date :	N/R

Handler Activities Summary

U.S. Importer of Hazardous Waste :	N
Mixed Waste (Haz. and Radioactive) :	N
Recycler of Hazardous Waste :	N
Transporter of Hazardous Waste :	N
Treater, Storer or Disposer of HW :	N
Underground Injection Activity :	N
On-site Burner Exemption :	N
Furnace Exemption :	N
Used Oil Fuel Burner :	N
Used Oil Processor :	N
Used Oil Refiner :	N
Used Oil Fuel Marketer to Burner :	N
Used Oil Specification Marketer :	N
Used Oil Transfer Facility :	N
Used Oil Transporter :	N

Map Id: L157
Direction: S
Distance: 0.182 mi., 963 ft.
Elevation: 9 ft.
Relative: Lower

Site Name : NICKELL METAL SPRAY INC
1429 W 15TH STREET
LONG BEACH | Long Beach, CA 90813

Database(s) : [CALEPA SITES - CA, CIWQS - CA, ECHO, FRS, HAZNET - CA, HWG - CA, MANIFEST EPA, RCRA_NONGEN] ***(cont.)***

Envirosite ID: 563441
EPA ID: N/R

RCRA_NONGEN ***(cont.)***

Notices of Violations Summary
Regulation Violated : N

Map Id: L158
Direction: S
Distance: 0.182 mi., 963 ft.
Elevation: 9 ft.
Relative: Lower

Site Name : LACE SEARCH CORPORATION THE
1411 WEST 15TH ST
LONG BEACH, CA 90813

Database(s) : [ECHO, FRS, HAZNET - CA, HWG - CA, RCRA_NONGEN]

Envirosite ID: 1094875
EPA ID: N/R

ECHO

Facility Name :	LACE SEARCH CORPORATION THE
Facility Address :	1411 WEST 15TH ST, LONG BEACH, CA 90813
County :	LOS ANGELES
Last Inspection Date :	N/R
Registry ID :	110002825177
FIPS Code :	06037
EPA Region :	09
Inspection Count :	0
Last Inspection Days :	N/R
Informal Count :	0
Last Informal Action Date :	N/R
Formal Action Count :	0
Last Formal Action Date :	N/R
Total Penalties :	0
Penalty Count :	N/R
Last Penalty Date :	N/R
Last Penalty Amount :	N/R
QTRS IN NC :	0
Programs IN SNC :	0
Current Compliance Status :	No Violation Identified
Three-Year Compliance Status :	_____
Collection Method :	ADDRESS MATCHING-HOUSE NUMBER
Reference Point :	CENTER OF A FACILITY OR STATION
Accuracy Meters :	30
Derived Tribes :	N/R
Derived HUC :	18070105
Derived WBD :	N/R
Derived STCTY FIPS :	06037
Derived Zip :	90813
Derived CD113 :	47
Derived CB2010 :	060375755001040
MYRTK Universe :	NNN
NPDES IDs :	N/R
CWA Permit Types :	N/R
CWA Compliance Tracking :	N/R

Map Id: L158
Direction: S
Distance: 0.182 mi., 963 ft.
Elevation: 9 ft.
Relative: Lower

Site Name : LACE SEARCH CORPORATION THE
1411 WEST 15TH ST
LONG BEACH, CA 90813

Database(s) : [ECHO, FRS, HAZNET - CA, HWG - CA, RCRA_NONGEN] ***(cont.)***

Envirosite ID: 1094875
EPA ID: N/R

ECHO ***(cont.)***

CWA NAICS :	N/R
CWA SICS :	N/R
CWA Inspection Count :	N/R
CWA Last Inspection Days :	N/R
CWA Informal Count :	N/R
CWA Formal Action Count :	N/R
CWA Last Formal Action Date :	N/R
CWA Penalties :	N/R
CWA Last Penalty Date :	N/R
CWA Last Penalty Amount :	N/R
CWA Quarters IN NC :	N/R
CWA Current Compliance Status :	N/R
CWA Current SNC Flag :	N
CWA 13 Quarters Compliance Status :	N/R
CWA 13 Quarters Effluent Exceedances:	N/R
CWA Three-Year QNCR Codes :	N/R
DFR URL :	Click here for hyperlink provided by the agency.
Facility SIC :	N/R
Facility NAICS :	N/R
Facility Last Inspection EPA Date :	N/R
Facility Last Inspection State Date :	N/R
Facility Last Formal Act EPA Date :	N/R
Facility Last Formal Act State Date :	N/R
Facility Last Informal Act EPA Date :	N/R
Facility Last Informal Act State Date:	N/R
Facility Federal Agency :	N/R
TRI Reporter :	N/R
Facility Imp Water Flag :	N/R
Current SNC Flag :	N
Indian County Flag :	N
Federal Flag :	N/R
US Mexico Border Flag :	N
Chesapeak Bay Flag :	N/R
AIR Flag :	N
NPDES Flag :	N
SDWIS Flag :	N
RCRA Flag :	Y
TRI Flag :	N
GHG Flag :	N
Major Flag :	N/R
Active Flag :	Y
NAA Flag :	Y
Latitude :	33.78557
Longitude :	-118.21086
Last Date in Agency List :	2021-08-20

FRS

Facility Name :	LACE SEARCH CORPORATION THE
Facility Address :	1411 WEST 15TH ST, LONG BEACH, CA 90813
County :	LOS ANGELES

Map Id: L158
Direction: S
Distance: 0.182 mi., 963 ft.
Elevation: 9 ft.
Relative: Lower

Site Name : LACE SEARCH CORPORATION THE
1411 WEST 15TH ST
LONG BEACH, CA 90813

Database(s) : [ECHO, FRS, HAZNET - CA, HWG - CA, RCRA_NONGEN] ***(cont.)***

Envirosite ID: 1094875
EPA ID: N/R

FRS ***(cont.)***

Site Details

Registry ID :	110002825177
FRS Facility URL :	Click here for hyperlink provided by the agency.
Last Date in Agency List :	2021-07-17

Source Description

Source Description :

RCRAInfo is EPA's comprehensive information system that supports the Resource Conservation and Recovery Act (RCRA) of 1976 and the Hazardous and Solid Waste Amendments (HSWA) of 1984 through the tracking of events and activities related to facilities that generate, transport, and treat, store, or dispose of hazardous waste. RCRAInfo allows RCRA program staff to track the notification, permit, compliance, and corrective action activities required under RCRA. RCRAInfo also supports generation of the National Hazardous Waste Biennial Report. All generators and treatment, storage, and disposal facilities who handle hazardous waste are required to report to the EPA Administrator at least once every two years to support creation of the Biennial Report.

FRS Environmental Interest

Source and System ID :	RCRAINFO - CAD982481111

HAZNET - CA

Facility Name :	LACE SEARCH CORPORATION THE
Facility Address :	1411 WEST 15TH ST, LONG BEACH, CA 90813
County :	LOS ANGELES

Site Details

Generator EPA ID :	CAD982481111
Active :	Inactive
Category :	FEDERAL
Facility Types :	N/R
Type :	PERMANENT
Contact Name :	N/R
Contact Phone :	N/R
Facility Mailing Address :	442 N VERNON AVE, AZUSA, CA 917023450
Latitude :	33.78563558
Longitude :	-118.21070527
Agency Hyperlink :	Click here for hyperlink provided by the agency.
Last Date in Agency List :	2021-07-08

HWG - CA

Facility Name :	LACE SEARCH CORPORATION THE
Facility Address :	1411 WEST 15TH ST, LONG BEACH, CA 90813
County :	LOS ANGELES

EPA ID :	CAD982481111
Status :	Inactive
Category :	FEDERAL

Map Id: L158
Direction: S
Distance: 0.182 mi., 963 ft.
Elevation: 9 ft.
Relative: Lower

Site Name : LACE SEARCH CORPORATION THE
1411 WEST 15TH ST
LONG BEACH, CA 90813

Database(s) : [ECHO, FRS, HAZNET - CA, HWG - CA, RCRA_NONGEN] ***(cont.)***

Envirosite ID: 1094875
EPA ID: N/R

HWG - CA ***(cont.)***

Type :	PERMANENT
Facility Type :	N/R
Mailing Address :	442 N VERNON AVE, AZUSA, CA 917023450
Owner Name :	N/R
Owner Address :	N/A
Operator Name :	N/R
Operator Address :	INACT PER 98VQ FINAL NOTICE, N/A
Latitude :	33.785644
Longitude :	-118.210948

RCRA_NONGEN

Facility Name :	LACE SEARCH CORPORATION THE
Facility Address :	1411 WEST 15TH ST, LONG BEACH, CA 90813
County :	LOS ANGELES
Date Form Received by Agency :	1988-07-25
EPA ID :	CAD982481111
Mailing Address :	442 N VERNON AVE, AZUSA, CA 91702
Contact :	ENVIRONMENTAL MANAGER
Contact Address :	1411 WEST 15TH ST, LONG BEACH, CA 90813
Contact Country :	US
Contact Telephone :	213-435-1799
Contact Email :	N/R
EPA Region :	09
Land Type :	Other land type
Source Type :	Notification
Classification :	Not a generator, verified
Description :	Not a generator, verified
Last Date in Agency List :	2021-09-03

Owner/Operator Summary

Owner/Operator Name :	LACE SEARCH CORP THE
Owner/Operator Address :	NOT REQUIRED, NOT REQUIRED, ME 99999
Owner/Operator Country :	N/R
Owner/Operator Telephone :	415-555-1212
Owner/Operator Email :	N/R
Owner/Operator Fax :	N/R
Legal Status :	Private
Owner/Operator Type :	Owner
Owner/Operator Start Date :	N/R
Owner/Operator End Date :	N/R
Owner/Operator Name :	NOT REQUIRED
Owner/Operator Address :	NOT REQUIRED, NOT REQUIRED, ME 99999
Owner/Operator Country :	N/R
Owner/Operator Telephone :	415-555-1212
Owner/Operator Email :	N/R
Owner/Operator Fax :	N/R
Legal Status :	Private
Owner/Operator Type :	Operator
Owner/Operator Start Date :	N/R

Map Id: L158
Direction: S
Distance: 0.182 mi., 963 ft.
Elevation: 9 ft.
Relative: Lower

Site Name : LACE SEARCH CORPORATION THE
1411 WEST 15TH ST
LONG BEACH, CA 90813

Database(s) : [ECHO, FRS, HAZNET - CA, HWG - CA, RCRA_NONGEN] ***(cont.)***

Envirosite ID: 1094875
EPA ID: N/R

RCRA_NONGEN ***(cont.)***

Owner/Operator End Date : N/R

Handler Activities Summary

U.S. Importer of Hazardous Waste :	N
Mixed Waste (Haz. and Radioactive) :	N
Recycler of Hazardous Waste :	N
Transporter of Hazardous Waste :	Y
Treater, Storer or Disposer of HW :	N
Underground Injection Activity :	N
On-site Burner Exemption :	N
Furnace Exemption :	N
Used Oil Fuel Burner :	N
Used Oil Processor :	N
Used Oil Refiner :	N
Used Oil Fuel Marketer to Burner :	N
Used Oil Specification Marketer :	N
Used Oil Transfer Facility :	N
Used Oil Transporter :	N

Notices of Violations Summary

Regulation Violated : N

Map Id: L159
Direction: S
Distance: 0.183 mi., 964 ft.
Elevation: 9 ft.
Relative: Lower

Site Name : CATHY CASTRO | FRANCISCO AUTO REPAIR SHOP | TRANS MASTER TRUCKING LINES
1441 WEST 15TH STREET
LONG BEACH, CA

Database(s) : [ECHO, FRS, HAZNET - CA, HWG - CA, RCRA_NONGEN]

Envirosite ID: 1102884
EPA ID: CAC002986123

ECHO

Facility Name :	CATHY CASTRO
Facility Address :	1441 WEST 15TH STREET, LONG BEACH, CA 90813
County :	LOS ANGELES
Last Inspection Date :	N/R
Registry ID :	110070439205
FIPS Code :	N/R
EPA Region :	09
Inspection Count :	0
Last Inspection Days :	N/R
Informal Count :	0
Last Informal Action Date :	N/R

Map Id: L159
Direction: S
Distance: 0.183 mi., 964 ft.
Elevation: 9 ft.
Relative: Lower

Site Name : CATHY CASTRO | FRANCISCO AUTO REPAIR SHOP | TRANS MASTER TRUCKING LINES
1441 WEST 15TH STREET
LONG BEACH, CA

Database(s) : [ECHO, FRS, HAZNET - CA, HWG - CA, RCRA_NONGEN] ***(cont.)***

Envirosite ID: 1102884
EPA ID: CAC002986123

ECHO ***(cont.)***

Formal Action Count :	0
Last Formal Action Date :	N/R
Total Penalties :	0
Penalty Count :	N/R
Last Penalty Date :	N/R
Last Penalty Amount :	N/R
QTRS IN NC :	0
Programs IN SNC :	0
Current Compliance Status :	No Violation Identified
Three-Year Compliance Status :	_____
Collection Method :	Zip Code Centroid
Reference Point :	N/R
Accuracy Meters :	10000
Derived Tribes :	N/R
Derived HUC :	N/R
Derived WBD :	N/R
Derived STCTY FIPS :	N/R
Derived Zip :	N/R
Derived CD113 :	N/R
Derived CB2010 :	N/R
MYRTK Universe :	NNN
NPDES IDs :	N/R
CWA Permit Types :	N/R
CWA Compliance Tracking :	N/R
CWA NAICS :	N/R
CWA SICS :	N/R
CWA Inspection Count :	N/R
CWA Last Inspection Days :	N/R
CWA Informal Count :	N/R
CWA Formal Action Count :	N/R
CWA Last Formal Action Date :	N/R
CWA Penalties :	N/R
CWA Last Penalty Date :	N/R
CWA Last Penalty Amount :	N/R
CWA Quarters IN NC :	N/R
CWA Current Compliance Status :	N/R
CWA Current SNC Flag :	N
CWA 13 Quarters Compliance Status :	N/R
CWA 13 Quarters Effluent Exceedances:	N/R
CWA Three-Year QNCR Codes :	N/R
DFR URL :	Click here for hyperlink provided by the agency.
Facility SIC :	N/R
Facility NAICS :	56299 - All Other Waste Management Services
Facility Last Inspection EPA Date :	N/R
Facility Last Inspection State Date :	N/R
Facility Last Formal Act EPA Date :	N/R
Facility Last Formal Act State Date :	N/R
Facility Last Informal Act EPA Date :	N/R
Facility Last Informal Act State Date:	N/R
Facility Federal Agency :	N/R
TRI Reporter :	N/R
Facility Imp Water Flag :	N/R
Current SNC Flag :	N
Indian County Flag :	N

Map Id: L159
Direction: S
Distance: 0.183 mi., 964 ft.
Elevation: 9 ft.
Relative: Lower

Site Name : CATHY CASTRO | FRANCISCO AUTO REPAIR SHOP | TRANS MASTER TRUCKING LINES
1441 WEST 15TH STREET
LONG BEACH, CA

Database(s) : [ECHO, FRS, HAZNET - CA, HWG - CA, RCRA_NONGEN] ***(cont.)***

Envirosite ID: 1102884
EPA ID: CAC002986123

ECHO ***(cont.)***

Federal Flag :	N/R
US Mexico Border Flag :	N/R
Chesapeak Bay Flag :	N/R
AIR Flag :	N
NPDES Flag :	N
SDWIS Flag :	N
RCRA Flag :	Y
TRI Flag :	N
GHG Flag :	N
Major Flag :	N/R
Active Flag :	Y
NAA Flag :	N
Latitude :	33.780911
Longitude :	-118.196312
Last Date in Agency List :	2021-08-20

FRS

Facility Name :	CATHY CASTRO
Facility Address :	1441 WEST 15TH STREET, LONG BEACH, CA 90813
County :	LOS ANGELES

Site Details

Registry ID :	110070439205
FRS Facility URL :	Click here for hyperlink provided by the agency.
Last Date in Agency List :	2021-07-17

Source Description

Source Description :

RCRAInfo is EPA's comprehensive information system that supports the Resource Conservation and Recovery Act (RCRA) of 1976 and the Hazardous and Solid Waste Amendments (HSWA) of 1984 through the tracking of events and activities related to facilities that generate, transport, and treat, store, or dispose of hazardous waste. RCRAInfo allows RCRA program staff to track the notification, permit, compliance, and corrective action activities required under RCRA. RCRAInfo also supports generation of the National Hazardous Waste Biennial Report. All generators and treatment, storage, and disposal facilities who handle hazardous waste are required to report to the EPA Administrator at least once every two years to support creation of the Biennial Report.

FRS Environmental Interest

Source and System ID :	RCRAINFO - CAC002986123

HAZNET - CA

Facility Name :	CATHY CASTRO
Facility Address :	1441 WEST 15TH STREET, LONG BEACH, CA 90813
County :	LOS ANGELES

Map Id: L159
Direction: S
Distance: 0.183 mi., 964 ft.
Elevation: 9 ft.
Relative: Lower

Site Name : CATHY CASTRO | FRANCISCO AUTO REPAIR SHOP | TRANS MASTER TRUCKING LINES
1441 WEST 15TH STREET
LONG BEACH, CA

Database(s) : [ECHO, FRS, HAZNET - CA, HWG - CA, RCRA_NONGEN] ***(cont.)***

Envirosite ID: 1102884
EPA ID: CAC002986123

HAZNET - CA ***(cont.)***

Site Details

Generator EPA ID :	CAC002986123
Active :	Inactive
Category :	STATE
Facility Types :	N/R
Type :	TEMPORARY
Contact Name :	N/R
Contact Phone :	N/R
Facility Mailing Address :	1441 WEST 15TH STREET, LONG BEACH, CA 90813
Latitude :	33.78563305
Longitude :	-118.21118111
Agency Hyperlink :	Click here for hyperlink provided by the agency.
Last Date in Agency List :	2021-07-08
Facility Name :	FRANCISCO AUTO REPAIR SHOP
Facility Address :	1441 WEST 15TH STREET, LONG BEACH, CA 90802
County :	LOS ANGELES

Site Details

Generator EPA ID :	CAL000128588
Active :	Inactive
Category :	STATE
Facility Types :	N/R
Type :	PERMANENT
Contact Name :	N/R
Contact Phone :	N/R
Facility Mailing Address :	1441 W 15TH ST, LONG BEACH, CA 908131323
Latitude :	33.78563305
Longitude :	-118.21118111
Agency Hyperlink :	Click here for hyperlink provided by the agency.
Last Date in Agency List :	2021-07-08
Facility Name :	TRANS MASTER TRUCKING LINES
Facility Address :	1441 WEST 15TH STREET, LONG BEACH, CA 90813
County :	LOS ANGELES

Site Details

Generator EPA ID :	CAL923245320
Active :	Inactive
Category :	STATE
Facility Types :	N/R
Type :	PERMANENT
Contact Name :	N/R
Contact Phone :	N/R
Facility Mailing Address :	1441 W 15TH ST, LONG BEACH, CA 908131323
Latitude :	33.78581100
Longitude :	-118.21139100
Agency Hyperlink :	Click here for hyperlink provided by the agency.

Map Id: L159
Direction: S
Distance: 0.183 mi., 964 ft.
Elevation: 9 ft.
Relative: Lower

Site Name : CATHY CASTRO | FRANCISCO AUTO REPAIR SHOP | TRANS MASTER TRUCKING LINES
1441 WEST 15TH STREET
LONG BEACH, CA

Database(s) : [ECHO, FRS, HAZNET - CA, HWG - CA, RCRA_NONGEN] ***(cont.)***

Envirosite ID: 1102884
EPA ID: CAC002986123

HAZNET - CA ***(cont.)***

Last Date in Agency List :	2021-07-08

HWG - CA

Facility Name :	CATHY CASTRO
Facility Address :	1441 WEST 15TH STREET, LONG BEACH, CA 90813
County :	LOS ANGELES
EPA ID :	CAC002986123
Status :	Inactive
Category :	STATE
Type :	TEMPORARY
Facility Type :	N/R
Mailing Address :	1441 WEST 15TH STREET, LONG BEACH, CA 90813
Owner Name :	CATHY CASTRO
Owner Address :	1441 WEST 15TH STREET, LONG BEACH, CA 90813
Operator Name :	CATHY CASTRO
Operator Address :	1441 WEST 15TH STREET, LONG BEACH, CA 90813
Latitude :	33.785633
Longitude :	-118.211181
Facility Name :	FRANCISCO AUTO REPAIR SHOP
Facility Address :	1441 WEST 15TH STREET, LONG BEACH, CA 90802
County :	LOS ANGELES
EPA ID :	CAL000128588
Status :	Inactive
Category :	STATE
Type :	PERMANENT
Facility Type :	N/R
Mailing Address :	1441 W 15TH ST, LONG BEACH, CA 908131323
Owner Name :	FRANCISCIO VILECANO
Owner Address :	1441 W 15TH ST, LONG BEACH, CA 908131323
Operator Name :	FRANCISCO VELENCIANO/OWNER
Operator Address :	INACT PER 98VQ FINAL NOTICE, LONG BEACH, CA 908131323
Latitude :	33.76461
Longitude :	-118.169094
Facility Name :	TRANS MASTER TRUCKING LINES
Facility Address :	1441 WEST 15TH STREET, LONG BEACH, CA 90813
County :	LOS ANGELES
EPA ID :	CAL923245320
Status :	Inactive
Category :	STATE
Type :	PERMANENT
Facility Type :	N/R
Mailing Address :	1441 W 15TH ST, LONG BEACH, CA 908131323
Owner Name :	LIEH YUAN

Map Id: L159
Direction: S
Distance: 0.183 mi., 964 ft.
Elevation: 9 ft.
Relative: Lower

Site Name : CATHY CASTRO | FRANCISCO AUTO REPAIR SHOP | TRANS MASTER TRUCKING LINES
1441 WEST 15TH STREET
LONG BEACH, CA

Database(s) : [ECHO, FRS, HAZNET - CA, HWG - CA, RCRA_NONGEN] ***(cont.)***

Envirosite ID: 1102884
EPA ID: CAC002986123

HWG - CA ***(cont.)***

Owner Address :	1441 W 15TH ST, LONG BEACH, CA 908131323
Operator Name :	N/R
Operator Address :	INACT PER 98VQ FINAL NOTICE - DR, N/A
Latitude :	33.785578
Longitude :	-118.211203

RCRA_NONGEN

Facility Name :	CATHY CASTRO
Facility Address :	1441 WEST 15TH STREET, LONG BEACH, CA 90813
County :	LOS ANGELES
Date Form Received by Agency :	2018-10-23
EPA ID :	CAC002986123
Mailing Address :	1441 WEST 15TH STREET, LONG BEACH, CA 90813
Contact :	CATHY CASTRO
Contact Address :	1441 WEST 15TH STREET, LONG BEACH, CA 90813
Contact Country :	N/R
Contact Telephone :	562-279-3001
Contact Email :	KCHRISTOPHERSON@HAZAWAYTODAY.COM
EPA Region :	09
Land Type :	Not Reported
Source Type :	Implementer
Classification :	Not a generator, verified
Description :	Not a generator, verified
Last Date in Agency List :	2021-09-03

Owner/Operator Summary

Owner/Operator Name :	CATHY CASTRO
Owner/Operator Address :	1441 WEST 15TH STREET, LONG BEACH, CA 90813
Owner/Operator Country :	N/R
Owner/Operator Telephone :	562-279-3001
Owner/Operator Email :	N/R
Owner/Operator Fax :	N/R
Legal Status :	Other land type
Owner/Operator Type :	Operator
Owner/Operator Start Date :	N/R
Owner/Operator End Date :	N/R

Owner/Operator Name :	CATHY CASTRO
Owner/Operator Address :	1441 WEST 15TH STREET, LONG BEACH, CA 90813
Owner/Operator Country :	N/R
Owner/Operator Telephone :	562-279-3001
Owner/Operator Email :	N/R
Owner/Operator Fax :	N/R
Legal Status :	Other land type
Owner/Operator Type :	Owner
Owner/Operator Start Date :	N/R
Owner/Operator End Date :	N/R

Map Id: L159
Direction: S
Distance: 0.183 mi., 964 ft.
Elevation: 9 ft.
Relative: Lower

Site Name : CATHY CASTRO | FRANCISCO AUTO REPAIR SHOP | TRANS MASTER TRUCKING LINES
1441 WEST 15TH STREET
LONG BEACH, CA

Database(s) : [ECHO, FRS, HAZNET - CA, HWG - CA, RCRA_NONGEN] ***(cont.)***

Envirosite ID: 1102884
EPA ID: CAC002986123

RCRA_NONGEN ***(cont.)***

Handler Activities Summary

U.S. Importer of Hazardous Waste :	N
Mixed Waste (Haz. and Radioactive) :	N
Recycler of Hazardous Waste :	N
Transporter of Hazardous Waste :	N
Treater, Storer or Disposer of HW :	N
Underground Injection Activity :	N
On-site Burner Exemption :	N
Furnace Exemption :	N
Used Oil Fuel Burner :	N
Used Oil Processor :	N
Used Oil Refiner :	N
Used Oil Fuel Marketer to Burner :	N
Used Oil Specification Marketer :	N
Used Oil Transfer Facility :	N
Used Oil Transporter :	N

Notices of Violations Summary

Regulation Violated :	N

Map Id: L160
Direction: S
Distance: 0.183 mi., 965 ft.
Elevation: 9 ft.
Relative: Lower

Site Name : GOOD BITES GROUP, LLC.
1461-1471 WEST 15TH STREET
LONG BEACH, CA 90813

Database(s) : [ECHO, FRS, HAZNET - CA, HWG - CA, MANIFEST EPA, RCRA_NONGEN]

Envirosite ID: 1103527
EPA ID: CAC002988200

ECHO

Facility Name :	GOOD BITES GROUP, LLC.
Facility Address :	1461-1471 WEST 15TH STREET, LONG BEACH, CA 90813
County :	LOS ANGELES
Last Inspection Date :	N/R
Registry ID :	110070440741
FIPS Code :	N/R
EPA Region :	09
Inspection Count :	0
Last Inspection Days :	N/R
Informal Count :	0
Last Informal Action Date :	N/R
Formal Action Count :	0
Last Formal Action Date :	N/R
Total Penalties :	0
Penalty Count :	N/R

Map Id: L160
Direction: S
Distance: 0.183 mi., 965 ft.
Elevation: 9 ft.
Relative: Lower

Site Name : GOOD BITES GROUP, LLC.
1461-1471 WEST 15TH STREET
LONG BEACH, CA 90813

Database(s) : [ECHO, FRS, HAZNET - CA, HWG - CA, MANIFEST EPA, RCRA_NONGEN] ***(cont.)***

Envirosite ID: 1103527
EPA ID: CAC002988200

ECHO ***(cont.)***

Last Penalty Date :	N/R
Last Penalty Amount :	N/R
QTRS IN NC :	0
Programs IN SNC :	0
Current Compliance Status :	No Violation Identified
Three-Year Compliance Status :	_____
Collection Method :	Zip Code Centroid
Reference Point :	N/R
Accuracy Meters :	10000
Derived Tribes :	N/R
Derived HUC :	N/R
Derived WBD :	N/R
Derived STCTY FIPS :	N/R
Derived Zip :	N/R
Derived CD113 :	N/R
Derived CB2010 :	N/R
MYRTK Universe :	NNN
NPDES IDs :	N/R
CWA Permit Types :	N/R
CWA Compliance Tracking :	N/R
CWA NAICS :	N/R
CWA SICS :	N/R
CWA Inspection Count :	N/R
CWA Last Inspection Days :	N/R
CWA Informal Count :	N/R
CWA Formal Action Count :	N/R
CWA Last Formal Action Date :	N/R
CWA Penalties :	N/R
CWA Last Penalty Date :	N/R
CWA Last Penalty Amount :	N/R
CWA Quarters IN NC :	N/R
CWA Current Compliance Status :	N/R
CWA Current SNC Flag :	N
CWA 13 Quarters Compliance Status :	N/R
CWA 13 Quarters Effluent Exceedances:	N/R
CWA Three-Year QNCR Codes :	N/R
DFR URL :	Click here for hyperlink provided by the agency.
Facility SIC :	N/R
Facility NAICS :	56299 - All Other Waste Management Services
Facility Last Inspection EPA Date :	N/R
Facility Last Inspection State Date :	N/R
Facility Last Formal Act EPA Date :	N/R
Facility Last Formal Act State Date :	N/R
Facility Last Informal Act EPA Date :	N/R
Facility Last Informal Act State Date:	N/R
Facility Federal Agency :	N/R
TRI Reporter :	N/R
Facility Imp Water Flag :	N/R
Current SNC Flag :	N
Indian County Flag :	N
Federal Flag :	N/R
US Mexico Border Flag :	N/R
Chesapeak Bay Flag :	N/R
AIR Flag :	N
NPDES Flag :	N
SDWIS Flag :	N

Map Id: L160
Direction: S
Distance: 0.183 mi., 965 ft.
Elevation: 9 ft.
Relative: Lower

Site Name : GOOD BITES GROUP, LLC.
1461-1471 WEST 15TH STREET
LONG BEACH, CA 90813

Database(s) : [ECHO, FRS, HAZNET - CA, HWG - CA, MANIFEST EPA, RCRA_NONGEN] ***(cont.)***

Envirosite ID: 1103527
EPA ID: CAC002988200

ECHO ***(cont.)***

RCRA Flag :	Y
TRI Flag :	N
GHG Flag :	N
Major Flag :	N/R
Active Flag :	Y
NAA Flag :	N
Latitude :	33.780911
Longitude :	-118.196312
Last Date in Agency List :	2021-08-20

FRS

Facility Name :	GOOD BITES GROUP, LLC.
Facility Address :	1461-1471 WEST 15TH STREET, LONG BEACH, CA 90813
County :	LOS ANGELES

Site Details

Registry ID :	110070440741
FRS Facility URL :	Click here for hyperlink provided by the agency.
Last Date in Agency List :	2021-07-17

Source Description

Source Description :

RCRAInfo is EPA's comprehensive information system that supports the Resource Conservation and Recovery Act (RCRA) of 1976 and the Hazardous and Solid Waste Amendments (HSWA) of 1984 through the tracking of events and activities related to facilities that generate, transport, and treat, store, or dispose of hazardous waste. RCRAInfo allows RCRA program staff to track the notification, permit, compliance, and corrective action activities required under RCRA. RCRAInfo also supports generation of the National Hazardous Waste Biennial Report. All generators and treatment, storage, and disposal facilities who handle hazardous waste are required to report to the EPA Administrator at least once every two years to support creation of the Biennial Report.

FRS Environmental Interest

Source and System ID :	RCRAINFO - CAC002988200

HAZNET - CA

Facility Name :	GOOD BITES GROUP, LLC.
Facility Address :	1461-1471 WEST 15TH STREET, LONG BEACH, CA 90813
County :	LOS ANGELES

Site Details

Generator EPA ID :	CAC002988200
Active :	Inactive
Category :	STATE
Facility Types :	N/R
Type :	TEMPORARY

Map Id: L160
Direction: S
Distance: 0.183 mi., 965 ft.
Elevation: 9 ft.
Relative: Lower

Site Name : GOOD BITES GROUP, LLC.
1461-1471 WEST 15TH STREET
LONG BEACH, CA 90813

Database(s) : [ECHO, FRS, HAZNET - CA, HWG - CA, MANIFEST EPA, RCRA_NONGEN] ***(cont.)***

Envirosite ID: 1103527
EPA ID: CAC002988200

HAZNET - CA ***(cont.)***

Contact Name :	N/R
Contact Phone :	N/R
Facility Mailing Address :	615 HAMPTON DR UNIT A 201, VENICE, CA 90291
Latitude :	33.78563052
Longitude :	-118.21165696
Agency Hyperlink :	Click here for hyperlink provided by the agency.
Last Date in Agency List :	2021-07-08

Waste Generator Details

State Waste :	2018: 151 - Asbestos containing waste, 0.23000 tons to AZR000520882

HWG - CA

Facility Name :	GOOD BITES GROUP, LLC.
Facility Address :	1461-1471 WEST 15TH STREET, LONG BEACH, CA 90813
County :	LOS ANGELES
EPA ID :	CAC002988200
Status :	Inactive
Category :	STATE
Type :	TEMPORARY
Facility Type :	N/R
Mailing Address :	615 HAMPTON DR UNIT A 201, VENICE, CA 90291
Owner Name :	GOOD BITES, LLC
Owner Address :	615 HAMPTON DR UNIT A 201, VENICE, CA 90291
Operator Name :	ERIC FETTY
Operator Address :	615 HAMPTON DR UNIT A 201, VENICE, CA 90291
Latitude :	33.785631
Longitude :	-118.211657

MANIFEST EPA

Manifest Details

Manifest Number :	010640215FLE
Shipped Date :	2018-11-08
Updated Date :	2019-10-09
Received Date :	2018-11-15
Status :	Signed
Generator ID :	CAC002988200
Generator Name :	GOOD BITES GROUP, LLC.
Generator Address :	1461-1471 WEST 15TH STREET, LONG BEACH, CA 90813
Generator Mailing :	615 HAMPTON DR UNIT A 201, VENICE, CA 90291
Generator Contact :	N/R
Destination ID :	AZR000520882
Destination Name :	LA PAZ COUNTY REGIONAL LANDFILL
Destination Mailing :	26999 HIGHWAY 95 MILE POST 128, PARKER, AZ 85344
Destination Address :	26999 HIGHWAY 95, PARKER, AZ 85344
Destination Contact :	N/R
Submission Type :	DataImage5Copy
Origin Type :	Web
Manifest Residue :	N
Rejection :	N
Last Date in Agency List :	2021-09-04

Map Id: L160
Direction: S
Distance: 0.183 mi., 965 ft.
Elevation: 9 ft.
Relative: Lower

Site Name : GOOD BITES GROUP, LLC.
1461-1471 WEST 15TH STREET
LONG BEACH, CA 90813

Database(s) : [ECHO, FRS, HAZNET - CA, HWG - CA, MANIFEST EPA, RCRA_NONGEN] ***(cont.)***

Envirosite ID: 1103527
EPA ID: CAC002988200

MANIFEST EPA ***(cont.)***

Waste Details

Waste Line Number :	1
Is DOT Hazardous :	Y
DOT ID Number :	NA2212
DOT Information :	RQ, NA2212, ASBESTOS, 9, PGIII
Non Waste Description :	N/R
Quantity :	1 Cubic Yards
Quantity Tons, Acute, Non-Acute :	0.84, 0, 0.84
Quantity Kg, Acute, Non-Acute :	0, 761.9052
Management Method :	H132 - LANDFILL (WITH PRIOR TREATMENT AND/OR STABILIZATION)
Is EPA Waste :	N
Federal Code :	N/R
State Code :	CA - 151

RCRA_NONGEN

Facility Name :	GOOD BITES GROUP, LLC.
Facility Address :	1461-1471 WEST 15TH STREET, LONG BEACH, CA 90813
County :	LOS ANGELES
Date Form Received by Agency :	2018-11-07
EPA ID :	CAC002988200
Mailing Address :	615 HAMPTON DR UNIT A 201, VENICE, CA 90291
Contact :	ERIC FETTY
Contact Address :	615 HAMPTON DR UNIT A 201, VENICE, CA 90291
Contact Country :	N/R
Contact Telephone :	415-699-7511
Contact Email :	ARMANDO@FRESHAIRENVIRONMENTAL.COM
EPA Region :	09
Land Type :	Not Reported
Source Type :	Implementer
Classification :	Not a generator, verified
Description :	Not a generator, verified
Last Date in Agency List :	2021-09-03

Owner/Operator Summary

Owner/Operator Name :	ERIC FETTY
Owner/Operator Address :	615 HAMPTON DR UNIT A 201, VENICE, CA 90291
Owner/Operator Country :	N/R
Owner/Operator Telephone :	415-699-7511
Owner/Operator Email :	N/R
Owner/Operator Fax :	N/R
Legal Status :	Other land type
Owner/Operator Type :	Operator
Owner/Operator Start Date :	N/R
Owner/Operator End Date :	N/R
Owner/Operator Name :	GOOD BITES, LLC
Owner/Operator Address :	615 HAMPTON DR UNIT A 201, VENICE, CA 90291
Owner/Operator Country :	N/R
Owner/Operator Telephone :	415-699-7511
Owner/Operator Email :	N/R

Map Id: L160
Direction: S
Distance: 0.183 mi., 965 ft.
Elevation: 9 ft.
Relative: Lower

Site Name : GOOD BITES GROUP, LLC.
1461-1471 WEST 15TH STREET
LONG BEACH, CA 90813

Database(s) : [ECHO, FRS, HAZNET - CA, HWG - CA, MANIFEST EPA, RCRA_NONGEN] ***(cont.)***

Envirosite ID: 1103527
EPA ID: CAC002988200

RCRA_NONGEN ***(cont.)***

Owner/Operator Fax :	N/R
Legal Status :	Other land type
Owner/Operator Type :	Owner
Owner/Operator Start Date :	N/R
Owner/Operator End Date :	N/R

Handler Activities Summary

U.S. Importer of Hazardous Waste :	N
Mixed Waste (Haz. and Radioactive) :	N
Recycler of Hazardous Waste :	N
Transporter of Hazardous Waste :	N
Treater, Storer or Disposer of HW :	N
Underground Injection Activity :	N
On-site Burner Exemption :	N
Furnace Exemption :	N
Used Oil Fuel Burner :	N
Used Oil Processor :	N
Used Oil Refiner :	N
Used Oil Fuel Marketer to Burner :	N
Used Oil Specification Marketer :	N
Used Oil Transfer Facility :	N
Used Oil Transporter :	N

Notices of Violations Summary

Regulation Violated :	N

Map Id: N161
Direction: SSW
Distance: 0.183 mi., 965 ft.
Elevation: 9 ft.
Relative: Lower

Site Name : DENCHO MARINE | Diversified Composites Inc | DIVERSIFIED COMPOSITE LLC
1517 W 15TH ST | 1517 WEST 15TH ST.
LONG BEACH | Long Beach, CA 90813

Database(s) : [CALEPA SITES - CA, CIWQS - CA, ECHO, FRS, HAZNET - CA, HWG - CA, ICIS, INACTIVE PCS, NPDES - CA, PCS FACILITY, RCRA_NONGEN, RFR - CA]

Envirosite ID: 385900
EPA ID: CAX000105163

CALEPA SITES - CA

Facility Name :	Diversified Composites Inc
Facility Address :	1517 W 15TH ST, LONG BEACH, 90813
Site ID :	358780
EI ID :	10643941

Map Id: N161
Direction: SSW
Distance: 0.183 mi., 965 ft.
Elevation: 9 ft.
Relative: Lower

Site Name : DENCHO MARINE | Diversified Composites Inc | DIVERSIFIED COMPOSITE LLC
1517 W 15TH ST | 1517 WEST 15TH ST.
LONG BEACH | Long Beach, CA 90813

Database(s) : [CALEPA SITES - CA, CIWQS - CA, ECHO, FRS, HAZNET - CA, HWG - CA, ICIS, INACTIVE PCS, NPDES - CA, PCS FACILITY, RCRA_NONGEN, RFR - CA] ***(cont.)***

Envirosite ID: 385900
EPA ID: CAX000105163

CALEPA SITES - CA ***(cont.)***

EI Description :	Chemical Storage Facilities
Latitude :	33.785805
Longitude :	-118.212646
Agency Hyperlink :	Click here for hyperlink provided by the agency.
Last Date in Agency List :	2021-08-26

Site ID :	358780
EI ID :	10643941
EI Description :	Hazardous Waste Generator
Latitude :	33.785805
Longitude :	-118.212646
Agency Hyperlink :	Click here for hyperlink provided by the agency.
Last Date in Agency List :	2021-08-26

CIWQS - CA

Facility Name :	DENCHO MARINE
Facility Address :	1517 W 15TH ST, LONG BEACH, CA 90813
County :	LOS ANGELES

Place ID :	S627619
Agency Name :	DENNIS CHOATE
Last Date in Agency List :	2021-09-10

ECHO

Facility Name :	DENCHO MARINE
Facility Address :	1517 W 15TH ST, LONG BEACH, CA 90813
County :	LOS ANGELES

Last Inspection Date :	2012-03-22
Registry ID :	110064640688
FIPS Code :	06037
EPA Region :	09
Inspection Count :	0
Last Inspection Days :	3433
Informal Count :	0
Last Informal Action Date :	N/R
Formal Action Count :	0
Last Formal Action Date :	N/R
Total Penalties :	0
Penalty Count :	N/R
Last Penalty Date :	N/R
Last Penalty Amount :	N/R
QTRS IN NC :	0
Programs IN SNC :	0
Current Compliance Status :	N/R
Three-Year Compliance Status :	N/R

Map Id: N161
Direction: SSW
Distance: 0.183 mi., 965 ft.
Elevation: 9 ft.
Relative: Lower

Site Name : DENCHO MARINE | Diversified Composites Inc | DIVERSIFIED COMPOSITE LLC
1517 W 15TH ST | 1517 WEST 15TH ST.
LONG BEACH | Long Beach, CA 90813

Database(s) : [CALEPA SITES - CA, CIWQS - CA, ECHO, FRS, HAZNET - CA, HWG - CA, ICIS, INACTIVE PCS, NPDES - CA, PCS FACILITY, RCRA_NONGEN, RFR - CA] ***(cont.)***

Envirosite ID: 385900
EPA ID: CAX000105163

ECHO ***(cont.)***

Collection Method :	ADDRESS MATCHING-HOUSE NUMBER
Reference Point :	CENTER OF A FACILITY OR STATION
Accuracy Meters :	30
Derived Tribes :	N/R
Derived HUC :	18070105
Derived WBD :	N/R
Derived STCTY FIPS :	06037
Derived Zip :	90813
Derived CD113 :	47
Derived CB2010 :	060375755001041
MYRTK Universe :	NNN
NPDES IDs :	CAF010006
CWA Permit Types :	Minor
CWA Compliance Tracking :	N/R
CWA NAICS :	N/R
CWA SICS :	N/R
CWA Inspection Count :	N/R
CWA Last Inspection Days :	3432
CWA Informal Count :	N/R
CWA Formal Action Count :	N/R
CWA Last Formal Action Date :	N/R
CWA Penalties :	N/R
CWA Last Penalty Date :	N/R
CWA Last Penalty Amount :	N/R
CWA Quarters IN NC :	0
CWA Current Compliance Status :	Not Applicable
CWA Current SNC Flag :	N
CWA 13 Quarters Compliance Status :	N/R
CWA 13 Quarters Effluent Exceedances:	N/R
CWA Three-Year QNCR Codes :	N/R
DFR URL :	Click here for hyperlink provided by the agency.
Facility SIC :	N/R
Facility NAICS :	N/R
Facility Last Inspection EPA Date :	N/R
Facility Last Inspection State Date :	2012-03-22
Facility Last Formal Act EPA Date :	N/R
Facility Last Formal Act State Date :	N/R
Facility Last Informal Act EPA Date :	N/R
Facility Last Informal Act State Date:	N/R
Facility Federal Agency :	N/R
TRI Reporter :	N/R
Facility Imp Water Flag :	N/R
Current SNC Flag :	N
Indian County Flag :	N
Federal Flag :	N/R
US Mexico Border Flag :	N
Chesapeak Bay Flag :	N/R
AIR Flag :	N
NPDES Flag :	Y
SDWIS Flag :	N
RCRA Flag :	N
TRI Flag :	N

Map Id: N161
Direction: SSW
Distance: 0.183 mi., 965 ft.
Elevation: 9 ft.
Relative: Lower

Site Name : DENCHO MARINE | Diversified Composites Inc | DIVERSIFIED COMPOSITE LLC
1517 W 15TH ST | 1517 WEST 15TH ST.
LONG BEACH | Long Beach, CA 90813

Database(s) : [CALEPA SITES - CA, CIWQS - CA, ECHO, FRS, HAZNET - CA, HWG - CA, ICIS, INACTIVE PCS, NPDES - CA, PCS FACILITY, RCRA_NONGEN, RFR - CA] ***(cont.)***

Envirosite ID: 385900
EPA ID: CAX000105163

ECHO ***(cont.)***

GHG Flag :	N
Major Flag :	N/R
Active Flag :	N/R
NAA Flag :	Y
Latitude :	33.7858
Longitude :	-118.21265
Last Date in Agency List :	2021-08-20
Facility Name :	DIVERSIFIED COMPOSITE LLC
Facility Address :	1517 W 15TH ST, LONG BEACH, CA 90813
County :	LOS ANGELES
Last Inspection Date :	N/R
Registry ID :	110070590220
FIPS Code :	06037
EPA Region :	09
Inspection Count :	0
Last Inspection Days :	N/R
Informal Count :	0
Last Informal Action Date :	N/R
Formal Action Count :	0
Last Formal Action Date :	N/R
Total Penalties :	0
Penalty Count :	N/R
Last Penalty Date :	N/R
Last Penalty Amount :	N/R
QTRS IN NC :	0
Programs IN SNC :	0
Current Compliance Status :	No Violation Identified
Three-Year Compliance Status :	_____
Collection Method :	Zip Code Centroid
Reference Point :	N/R
Accuracy Meters :	10000
Derived Tribes :	N/R
Derived HUC :	N/R
Derived WBD :	N/R
Derived STCTY FIPS :	N/R
Derived Zip :	N/R
Derived CD113 :	N/R
Derived CB2010 :	N/R
MYRTK Universe :	NNN
NPDES IDs :	N/R
CWA Permit Types :	N/R
CWA Compliance Tracking :	N/R
CWA NAICS :	N/R
CWA SICS :	N/R
CWA Inspection Count :	N/R
CWA Last Inspection Days :	N/R
CWA Informal Count :	N/R
CWA Formal Action Count :	N/R

Map Id: N161
Direction: SSW
Distance: 0.183 mi., 965 ft.
Elevation: 9 ft.
Relative: Lower

Site Name : DENCHO MARINE | Diversified Composites Inc | DIVERSIFIED COMPOSITE LLC
1517 W 15TH ST | 1517 WEST 15TH ST.
LONG BEACH | Long Beach, CA 90813

Database(s) : [CALEPA SITES - CA, CIWQS - CA, ECHO, FRS, HAZNET - CA, HWG - CA, ICIS, INACTIVE PCS, NPDES - CA, PCS FACILITY, RCRA_NONGEN, RFR - CA] ***(cont.)***

Envirosite ID: 385900
EPA ID: CAX000105163

ECHO ***(cont.)***

CWA Last Formal Action Date :	N/R
CWA Penalties :	N/R
CWA Last Penalty Date :	N/R
CWA Last Penalty Amount :	N/R
CWA Quarters IN NC :	N/R
CWA Current Compliance Status :	N/R
CWA Current SNC Flag :	N
CWA 13 Quarters Compliance Status :	N/R
CWA 13 Quarters Effluent Exceedances:	N/R
CWA Three-Year QNCR Codes :	N/R
DFR URL :	Click here for hyperlink provided by the agency.
Facility SIC :	N/R
Facility NAICS :	811490 - Other Personal and Household Goods Repair and Maintenance, 56299 - All Other Waste Management Services
Facility Last Inspection EPA Date :	N/R
Facility Last Inspection State Date :	N/R
Facility Last Formal Act EPA Date :	N/R
Facility Last Formal Act State Date :	N/R
Facility Last Informal Act EPA Date :	N/R
Facility Last Informal Act State Date:	N/R
Facility Federal Agency :	N/R
TRI Reporter :	N/R
Facility Imp Water Flag :	N/R
Current SNC Flag :	N
Indian County Flag :	N
Federal Flag :	N/R
US Mexico Border Flag :	N/R
Chesapeak Bay Flag :	N/R
AIR Flag :	N
NPDES Flag :	N
SDWIS Flag :	N
RCRA Flag :	Y
TRI Flag :	N
GHG Flag :	N
Major Flag :	N/R
Active Flag :	Y
NAA Flag :	N
Latitude :	33.780911
Longitude :	-118.196312
Last Date in Agency List :	2021-02-17
Facility Name :	DIVERSIFIED COMPOSITES INC
Facility Address :	1517 W 15TH ST, LONG BEACH, CA 90813
County :	LOS ANGELES
Last Inspection Date :	N/R
Registry ID :	110070590220

Map Id: N161
Direction: SSW
Distance: 0.183 mi., 965 ft.
Elevation: 9 ft.
Relative: Lower

Site Name : DENCHO MARINE | Diversified Composites Inc | DIVERSIFIED COMPOSITE LLC
1517 W 15TH ST | 1517 WEST 15TH ST.
LONG BEACH | Long Beach, CA 90813

Database(s) : [CALEPA SITES - CA, CIWQS - CA, ECHO, FRS, HAZNET - CA, HWG - CA, ICIS, INACTIVE PCS, NPDES - CA, PCS FACILITY, RCRA_NONGEN, RFR - CA] ***(cont.)***

Envirosite ID: 385900
EPA ID: CAX000105163

ECHO ***(cont.)***

FIPS Code :	N/R
EPA Region :	09
Inspection Count :	0
Last Inspection Days :	N/R
Informal Count :	0
Last Informal Action Date :	N/R
Formal Action Count :	0
Last Formal Action Date :	N/R
Total Penalties :	0
Penalty Count :	N/R
Last Penalty Date :	N/R
Last Penalty Amount :	N/R
QTRS IN NC :	0
Programs IN SNC :	0
Current Compliance Status :	No Violation Identified
Three-Year Compliance Status :	_____
Collection Method :	Zip Code Centroid
Reference Point :	N/R
Accuracy Meters :	10000
Derived Tribes :	N/R
Derived HUC :	N/R
Derived WBD :	N/R
Derived STCTY FIPS :	N/R
Derived Zip :	N/R
Derived CD113 :	N/R
Derived CB2010 :	N/R
MYRTK Universe :	NNN
NPDES IDs :	N/R
CWA Permit Types :	N/R
CWA Compliance Tracking :	N/R
CWA NAICS :	N/R
CWA SICS :	N/R
CWA Inspection Count :	N/R
CWA Last Inspection Days :	N/R
CWA Informal Count :	N/R
CWA Formal Action Count :	N/R
CWA Last Formal Action Date :	N/R
CWA Penalties :	N/R
CWA Last Penalty Date :	N/R
CWA Last Penalty Amount :	N/R
CWA Quarters IN NC :	N/R
CWA Current Compliance Status :	N/R
CWA Current SNC Flag :	N
CWA 13 Quarters Compliance Status :	N/R
CWA 13 Quarters Effluent Exceedances:	N/R
CWA Three-Year QNCR Codes :	N/R
DFR URL :	Click here for hyperlink provided by the agency.
Facility SIC :	N/R
Facility NAICS :	56299 - All Other Waste Management Services, 811490 - Other Personal and Household Goods Repair and Maintenance

Map Id: N161
Direction: SSW
Distance: 0.183 mi., 965 ft.
Elevation: 9 ft.
Relative: Lower

Site Name : DENCHO MARINE | Diversified Composites Inc | DIVERSIFIED COMPOSITE LLC
1517 W 15TH ST | 1517 WEST 15TH ST.
LONG BEACH | Long Beach, CA 90813

Database(s) : [CALEPA SITES - CA, CIWQS - CA, ECHO, FRS, HAZNET - CA, HWG - CA, ICIS, INACTIVE PCS, NPDES - CA, PCS FACILITY, RCRA_NONGEN, RFR - CA] ***(cont.)***

Envirosite ID: 385900
EPA ID: CAX000105163

ECHO ***(cont.)***

Facility Last Inspection EPA Date :	N/R
Facility Last Inspection State Date :	N/R
Facility Last Formal Act EPA Date :	N/R
Facility Last Formal Act State Date :	N/R
Facility Last Informal Act EPA Date :	N/R
Facility Last Informal Act State Date:	N/R
Facility Federal Agency :	N/R
TRI Reporter :	N/R
Facility Imp Water Flag :	N/R
Current SNC Flag :	N
Indian County Flag :	N
Federal Flag :	N/R
US Mexico Border Flag :	N/R
Chesapeak Bay Flag :	N/R
AIR Flag :	N
NPDES Flag :	N
SDWIS Flag :	N
RCRA Flag :	Y
TRI Flag :	N
GHG Flag :	N
Major Flag :	N/R
Active Flag :	Y
NAA Flag :	N
Latitude :	33.780911
Longitude :	-118.196312
Last Date in Agency List :	2021-08-20

Last Inspection Date :	N/R
Registry ID :	N/R
FIPS Code :	N/R
EPA Region :	09
Inspection Count :	0
Last Inspection Days :	N/R
Informal Count :	0
Last Informal Action Date :	N/R
Formal Action Count :	0
Last Formal Action Date :	N/R
Total Penalties :	0
Penalty Count :	N/R
Last Penalty Date :	N/R
Last Penalty Amount :	N/R
QTRS IN NC :	0
Programs IN SNC :	0
Current Compliance Status :	No Violation Identified
Three-Year Compliance Status :	_____
Collection Method :	Zip Code Centroid
Reference Point :	N/R
Accuracy Meters :	10000
Derived Tribes :	N/R
Derived HUC :	N/R
Derived WBD :	N/R

Map Id: N161
Direction: SSW
Distance: 0.183 mi., 965 ft.
Elevation: 9 ft.
Relative: Lower

Site Name : DENCHO MARINE | Diversified Composites Inc | DIVERSIFIED COMPOSITE LLC
1517 W 15TH ST | 1517 WEST 15TH ST.
LONG BEACH | Long Beach, CA 90813

Database(s) : [CALEPA SITES - CA, CIWQS - CA, ECHO, FRS, HAZNET - CA, HWG - CA, ICIS, INACTIVE PCS, NPDES - CA, PCS FACILITY, RCRA_NONGEN, RFR - CA] ***(cont.)***

Envirosite ID: 385900
EPA ID: CAX000105163

ECHO ***(cont.)***

Derived STCTY FIPS :	N/R
Derived Zip :	N/R
Derived CD113 :	N/R
Derived CB2010 :	N/R
MYRTK Universe :	NNN
NPDES IDs :	N/R
CWA Permit Types :	N/R
CWA Compliance Tracking :	N/R
CWA NAICS :	N/R
CWA SICS :	N/R
CWA Inspection Count :	N/R
CWA Last Inspection Days :	N/R
CWA Informal Count :	N/R
CWA Formal Action Count :	N/R
CWA Last Formal Action Date :	N/R
CWA Penalties :	N/R
CWA Last Penalty Date :	N/R
CWA Last Penalty Amount :	N/R
CWA Quarters IN NC :	N/R
CWA Current Compliance Status :	N/R
CWA Current SNC Flag :	N
CWA 13 Quarters Compliance Status :	N/R
CWA 13 Quarters Effluent Exceedances:	N/R
CWA Three-Year QNCR Codes :	N/R
DFR URL :	Click here for hyperlink provided by the agency.
Facility SIC :	N/R
Facility NAICS :	811490 - Other Personal and Household Goods Repair and Maintenance
Facility Last Inspection EPA Date :	N/R
Facility Last Inspection State Date :	N/R
Facility Last Formal Act EPA Date :	N/R
Facility Last Formal Act State Date :	N/R
Facility Last Informal Act EPA Date :	N/R
Facility Last Informal Act State Date:	N/R
Facility Federal Agency :	N/R
TRI Reporter :	N/R
Facility Imp Water Flag :	N/R
Current SNC Flag :	N
Indian County Flag :	N
Federal Flag :	N/R
US Mexico Border Flag :	N/R
Chesapeak Bay Flag :	N/R
AIR Flag :	N
NPDES Flag :	N
SDWIS Flag :	N
RCRA Flag :	Y
TRI Flag :	N
GHG Flag :	N
Major Flag :	N/R
Active Flag :	N/R
NAA Flag :	N/R
Latitude :	33.780911
Longitude :	-118.196312

Map Id: N161
Direction: SSW
Distance: 0.183 mi., 965 ft.
Elevation: 9 ft.
Relative: Lower

Site Name : DENCHO MARINE | Diversified Composites Inc | DIVERSIFIED COMPOSITE LLC
1517 W 15TH ST | 1517 WEST 15TH ST.
LONG BEACH | Long Beach, CA 90813

Database(s) : [CALEPA SITES - CA, CIWQS - CA, ECHO, FRS, HAZNET - CA, HWG - CA, ICIS, INACTIVE PCS, NPDES - CA, PCS FACILITY, RCRA_NONGEN, RFR - CA] ***(cont.)***

Envirosite ID: 385900
EPA ID: CAX000105163

ECHO ***(cont.)***

Last Date in Agency List : 2019-09-23

FRS

Facility Name : DENCHO MARINE
Facility Address : 1517 W 15TH ST, LONG BEACH, CA 90813
County : LOS ANGELES

Site Details
Registry ID : 110064640688
FRS Facility URL : Click here for hyperlink provided by the agency.
Last Date in Agency List : 2021-07-17

Source Description
Source Description : The California Environmental Protection Agency (CalEPA) has recently implemented a new data warehouse system (nSite). This data warehouse combines and merges facility and site information from five different systems managed within CalEPA. The five systems are: California Environmental Reporting System (CERS), EnviroStor, GeoTracker, California Integrated Water Quality System (CIWQS), and Toxic Release Inventory (TRI).
The NPDES module of the Compliance Information System (ICIS) tracks surface water permits issued under the Clean Water Act. Under NPDES, all facilities that discharge pollutants from any point source into waters of the United States are required to obtain a permit. The permit will likely contain limits on what can be discharged, impose monitoring and reporting requirements, and include other provisions to ensure that the discharge does not adversely affect water quality.

FRS Environmental Interest
Source and System ID : CA-ENVIROVIEW - 358119
ICIS - CAF010006

Facility Name : DIVERSIFIED COMPOSITE LLC
Facility Address : 1517 W 15TH ST, LONG BEACH, CA 90813
County : LOS ANGELES

Site Details
Registry ID : 110070590220
FRS Facility URL : Click here for hyperlink provided by the agency.
Last Date in Agency List : 2021-05-03

Map Id: N161
Direction: SSW
Distance: 0.183 mi., 965 ft.
Elevation: 9 ft.
Relative: Lower

Site Name : DENCHO MARINE | Diversified Composites Inc | DIVERSIFIED COMPOSITE LLC
1517 W 15TH ST | 1517 WEST 15TH ST.
LONG BEACH | Long Beach, CA 90813

Database(s) : [CALEPA SITES - CA, CIWQS - CA, ECHO, FRS, HAZNET - CA, HWG - CA, ICIS, INACTIVE PCS, NPDES - CA, PCS FACILITY, RCRA_NONGEN, RFR - CA] ***(cont.)***

Envirosite ID: 385900
EPA ID: CAX000105163

FRS ***(cont.)***

Source Description

Source Description :

RCRAInfo is EPA's comprehensive information system that supports the Resource Conservation and Recovery Act (RCRA) of 1976 and the Hazardous and Solid Waste Amendments (HSWA) of 1984 through the tracking of events and activities related to facilities that generate, transport, and treat, store, or dispose of hazardous waste. RCRAInfo allows RCRA program staff to track the notification, permit, compliance, and corrective action activities required under RCRA. RCRAInfo also supports generation of the National Hazardous Waste Biennial Report. All generators and treatment, storage, and disposal facilities who handle hazardous waste are required to report to the EPA Administrator at least once every two years to support creation of the Biennial Report.

FRS Environmental Interest

Source and System ID :	RCRAINFO - CAL000410711 RCRAINFO - CAL000448365
Facility Name :	DIVERSIFIED COMPOSITES INC
Facility Address :	1517 W 15TH ST, LONG BEACH, CA 90813
County :	LOS ANGELES

Site Details

Registry ID :	110070590220
FRS Facility URL :	Click here for hyperlink provided by the agency.
Last Date in Agency List :	2021-07-17

Source Description

Source Description :

RCRAInfo is EPA's comprehensive information system that supports the Resource Conservation and Recovery Act (RCRA) of 1976 and the Hazardous and Solid Waste Amendments (HSWA) of 1984 through the tracking of events and activities related to facilities that generate, transport, and treat, store, or dispose of hazardous waste. RCRAInfo allows RCRA program staff to track the notification, permit, compliance, and corrective action activities required under RCRA. RCRAInfo also supports generation of the National Hazardous Waste Biennial Report. All generators and treatment, storage, and disposal facilities who handle hazardous waste are required to report to the EPA Administrator at least once every two years to support creation of the Biennial Report.

FRS Environmental Interest

Source and System ID :	RCRAINFO - CAL000410711 RCRAINFO - CAL000448365

Map Id: N161
Direction: SSW
Distance: 0.183 mi., 965 ft.
Elevation: 9 ft.
Relative: Lower

Site Name : DENCHO MARINE | Diversified Composites Inc | DIVERSIFIED COMPOSITE LLC
1517 W 15TH ST | 1517 WEST 15TH ST.
LONG BEACH | Long Beach, CA 90813

Database(s) : [CALEPA SITES - CA, CIWQS - CA, ECHO, FRS, HAZNET - CA, HWG - CA, ICIS, INACTIVE PCS, NPDES - CA, PCS FACILITY, RCRA_NONGEN, RFR - CA] ***(cont.)***

Envirosite ID: 385900
EPA ID: CAX000105163

HAZNET - CA

Facility Name : DENCHO MARINE
Facility Address : 1517 WEST 15TH ST., LONG BEACH, CA 90813
County : LOS ANGELES

Site Details
Generator EPA ID : CAX000105163
Active : Inactive
Category : STATE
Facility Types : N/R
Type : PERMANENT
Contact Name : N/R
Contact Phone : N/R
Facility Mailing Address : --, LONG BEACH, CA 908130000
Latitude : 33.78580200
Longitude : -118.21264650
Agency Hyperlink : Click here for hyperlink provided by the agency.
Last Date in Agency List : 2021-07-08

Facility Name : DENCHO MARINE INC
Facility Address : 1517 W 15TH ST, LONG BEACH, CA 90813
County : LOS ANGELES

Site Details
Generator EPA ID : CAL000003290
Active : Inactive
Category : STATE
Facility Types : N/R
Type : PERMANENT
Contact Name : N/R
Contact Phone : N/R
Facility Mailing Address : 1517 W 15TH ST, LONG BEACH, CA 908130000
Latitude : 33.78562951
Longitude : -118.21248288
Agency Hyperlink : Click here for hyperlink provided by the agency.
Last Date in Agency List : 2021-07-08

Waste Generator Details
State Waste : 2016: 212 - Oxygenated solvents (acetone, butanol, ethyl acetate, etc.), 0.099 tons to MXC130619001
2015: 212 - Oxygenated solvents (acetone, butanol, ethyl acetate, etc.), 0.363 tons to MXC130619001
2014: 212 - Oxygenated solvents (acetone, butanol, ethyl acetate, etc.), 0.363 tons to 02-IV-99-10

Map Id: N161
Direction: SSW
Distance: 0.183 mi., 965 ft.
Elevation: 9 ft.
Relative: Lower

Site Name : DENCHO MARINE | Diversified Composites Inc | DIVERSIFIED COMPOSITE LLC
1517 W 15TH ST | 1517 WEST 15TH ST.
LONG BEACH | Long Beach, CA 90813

Database(s) : [CALEPA SITES - CA, CIWQS - CA, ECHO, FRS, HAZNET - CA, HWG - CA, ICIS, INACTIVE PCS, NPDES - CA, PCS FACILITY, RCRA_NONGEN, RFR - CA] ***(cont.)***

Envirosite ID: 385900
EPA ID: CAX000105163

HAZNET - CA ***(cont.)***

2014: 212 - Oxygenated solvents (acetone, butanol, ethyl acetate, etc.), 0.1815 tons to MXC130619001
2013: 214 - Unspecified solvent mixture, 0.198 tons to 02-IV-99-10
2013: 212 - Oxygenated solvents (acetone, butanol, ethyl acetate, etc.), 0.5445 tons to 02-IV-99-10
2012: 212 - Oxygenated solvents (acetone, butanol, ethyl acetate, etc.), 0.363 tons to 02-IV-99-10
2011: 212 - Oxygenated solvents (acetone, butanol, ethyl acetate, etc.), 0.1815 tons to 02-IV-99-10
2009: 212 - Oxygenated solvents (acetone, butanol, ethyl acetate, etc.), 0.1815 tons to CAD008252405
2008: 212 - Oxygenated solvents (acetone, butanol, ethyl acetate, etc.), 1.6335 tons to CAD008252405
2007: 212 - Oxygenated solvents (acetone, butanol, ethyl acetate, etc.), 1.452 tons to CAD008252405
2006: 212 - Oxygenated solvents (acetone, butanol, ethyl acetate, etc.), 0.726 tons to CAD008252405
2006: 212 - Oxygenated solvents (acetone, butanol, ethyl acetate, etc.), 1.2705 tons to CAD008252405
2006: 214 - Unspecified solvent mixture, tons to CAD008252405
2005: 212 - Oxygenated solvents (acetone, butanol, ethyl acetate, etc.), 1.9965 tons to CAD008252405
2004: 212 - Oxygenated solvents (acetone, butanol, ethyl acetate, etc.), 1.452 tons to CAD008252405
2003: 212 - Oxygenated solvents (acetone, butanol, ethyl acetate, etc.), 0.363 tons to CAD008252405
2002: 212 - Oxygenated solvents (acetone, butanol, ethyl acetate, etc.), 0.5445 tons to CAD008252405
2000: 212 - Oxygenated solvents (acetone, butanol, ethyl acetate, etc.), 0.726 tons to CAD089446710
2000: 212 - Oxygenated solvents (acetone, butanol, ethyl acetate, etc.), 0.363 tons to CAD089446710
1999: 212 - Oxygenated solvents (acetone, butanol, ethyl acetate, etc.), 0.363 tons to CAD089446710
1998: 212 - Oxygenated solvents (acetone, butanol, ethyl acetate, etc.), 0.5445 tons to CAD089446710
1997: 212 - Oxygenated solvents (acetone, butanol, ethyl acetate, etc.), 0.5445 tons to CAD089446710
1996: 212 - Oxygenated solvents (acetone, butanol, ethyl acetate, etc.), 0.726 tons to CAD089446710
1995: 212 - Oxygenated solvents (acetone, butanol, ethyl acetate, etc.), 0.5445 tons to CAD089446710
1994: 212 - Oxygenated solvents (acetone, butanol, ethyl acetate, etc.), 0.5445 tons to CAD089446710
1993: 212 - Oxygenated solvents (acetone, butanol, ethyl acetate, etc.), 0 tons to CAD089446710
1993: 214 - Unspecified solvent mixture, 0.594 tons to CAD089446710

Facility Name : DIVERSIFIED COMPOSITE LLC
Facility Address : 1517 W 15TH ST, LONG BEACH, CA 90813
County : LOS ANGELES

Map Id: N161
Direction: SSW
Distance: 0.183 mi., 965 ft.
Elevation: 9 ft.
Relative: Lower

Site Name : DENCHO MARINE | Diversified Composites Inc | DIVERSIFIED COMPOSITE LLC
1517 W 15TH ST | 1517 WEST 15TH ST.
LONG BEACH | Long Beach, CA 90813

Database(s) : [CALEPA SITES - CA, CIWQS - CA, ECHO, FRS, HAZNET - CA, HWG - CA, ICIS, INACTIVE PCS, NPDES - CA, PCS FACILITY, RCRA_NONGEN, RFR - CA] ***(cont.)***

Envirosite ID: 385900
EPA ID: CAX000105163

HAZNET - CA ***(cont.)***

Site Details

Generator EPA ID :	CAL000410711
Active :	Inactive
Category :	STATE
Facility Types :	N/R
Type :	PERMANENT
Contact Name :	N/R
Contact Phone :	N/R
Facility Mailing Address :	1517 W 15TH ST, LONG BEACH, CA 90813
Latitude :	33.78580200
Longitude :	-118.21264650
Agency Hyperlink :	Click here for hyperlink provided by the agency.
Last Date in Agency List :	2021-07-08

Waste Generator Details

State Waste :
2018: 212 - Oxygenated solvents (acetone, butanol, ethyl acetate, etc.), 0.36300 tons to MXC130619001
2017: 212 - Oxygenated solvents (acetone, butanol, ethyl acetate, etc.), 0.363 tons to MXC130619001
2016: 212 - Oxygenated solvents (acetone, butanol, ethyl acetate, etc.), 0.1815 tons to MXC130619001

Facility Name :	DIVERSIFIED COMPOSITES INC
Facility Address :	1517 W 15TH ST, LONG BEACH, CA 90813
County :	LOS ANGELES

Site Details

Generator EPA ID :	CAL000448365
Active :	Active
Category :	STATE
Facility Types :	N/R
Type :	PERMANENT
Contact Name :	N/R
Contact Phone :	N/R
Facility Mailing Address :	1517 W 15TH ST, LONG BEACH, CA 90813
Latitude :	33.78580200
Longitude :	-118.21264650
Agency Hyperlink :	Click here for hyperlink provided by the agency.
Last Date in Agency List :	2021-07-08

HWG - CA

Facility Name :	DENCHO MARINE
Facility Address :	1517 WEST 15TH ST., LONG BEACH, CA 90813
County :	LOS ANGELES

Map Id: N161
Direction: SSW
Distance: 0.183 mi., 965 ft.
Elevation: 9 ft.
Relative: Lower

Site Name : DENCHO MARINE | Diversified Composites Inc | DIVERSIFIED COMPOSITE LLC
1517 W 15TH ST | 1517 WEST 15TH ST.
LONG BEACH | Long Beach, CA 90813

Database(s) : [CALEPA SITES - CA, CIWQS - CA, ECHO, FRS, HAZNET - CA, HWG - CA, ICIS, INACTIVE PCS, NPDES - CA, PCS FACILITY, RCRA_NONGEN, RFR - CA] ***(cont.)***

Envirosite ID: 385900
EPA ID: CAX000105163

HWG - CA ***(cont.)***

EPA ID :	CAX000105163
Status :	Inactive
Category :	STATE
Type :	PERMANENT
Facility Type :	N/R
Mailing Address :	LONG BEACH, CA 908130000
Owner Name :	N/R
Owner Address :	N/A
Operator Name :	DENNIS CHSOTE
Operator Address :	INACT PER 98VQ FINAL NOTICE, N/A
Latitude :	33.785582
Longitude :	-118.212467
Facility Name :	DENCHO MARINE INC
Facility Address :	1517 W 15TH ST, LONG BEACH, CA 90813
County :	LOS ANGELES
EPA ID :	CAL000003290
Status :	Inactive
Category :	STATE
Type :	PERMANENT
Facility Type :	N/R
Mailing Address :	1517 W 15TH ST, LONG BEACH, CA 908130000
Owner Name :	DENNIS CHOATE
Owner Address :	1517 W 15TH ST, LONG BEACH, CA 908130000
Operator Name :	NAME NEEDED
Operator Address :	ADDRESS NEEDED, CA 000000000
Latitude :	33.785582
Longitude :	-118.212467
Facility Name :	DIVERSIFIED COMPOSITE LLC
Facility Address :	1517 W 15TH ST, LONG BEACH, CA 90813
County :	LOS ANGELES
EPA ID :	CAL000410711
Status :	Inactive
Category :	STATE
Type :	PERMANENT
Facility Type :	N/R
Mailing Address :	1517 W 15TH ST, LONG BEACH, CA 90813
Owner Name :	DIVERSIFIED COMPOSITE LLC
Owner Address :	1517 W 15TH ST, LONG BEACH, CA 90813
Operator Name :	DENNIS CHOATE/CEO
Operator Address :	1517 W 15TH ST, LONG BEACH, CA 90813
Latitude :	33.785802
Longitude :	-118.212647

Map Id: N161
Direction: SSW
Distance: 0.183 mi., 965 ft.
Elevation: 9 ft.
Relative: Lower

Site Name : DENCHO MARINE | Diversified Composites Inc | DIVERSIFIED COMPOSITE LLC
1517 W 15TH ST | 1517 WEST 15TH ST.
LONG BEACH | Long Beach, CA 90813

Database(s) : [CALEPA SITES - CA, CIWQS - CA, ECHO, FRS, HAZNET - CA, HWG - CA, ICIS, INACTIVE PCS, NPDES - CA, PCS FACILITY, RCRA_NONGEN, RFR - CA] ***(cont.)***

Envirosite ID: 385900
EPA ID: CAX000105163

HWG - CA ***(cont.)***

Facility Name :	DIVERSIFIED COMPOSITES INC
Facility Address :	1517 W 15TH ST, LONG BEACH, CA 90813
County :	LOS ANGELES
EPA ID :	CAL000448365
Status :	Active
Category :	STATE
Type :	PERMANENT
Facility Type :	N/R
Mailing Address :	1517 W 15TH ST, LONG BEACH, CA 90813
Owner Name :	DIVERSIFIED COMPOSITES INC
Owner Address :	1517 W 15TH ST, LONG BEACH, CA 90813
Operator Name :	DENNIS CHOATE
Operator Address :	1517 W 15TH ST, LONG BEACH, CA 90813
Latitude :	33.785802
Longitude :	-118.212647

ICIS

Facility Name :	DENCHO MARINE
Facility Address :	1517 W 15TH ST, LONG BEACH, CA 90813

Site Details

NPDES ID :	CAF010006
ICIS Facility Interest ID :	3000034382
Facility UIN :	110064640688
Facility Type Code :	N/R
Impaired Waters :	N/R
Latitude :	33.7858
Longitude :	-118.21265
Last Date in Agency List :	2021-08-17

Facility NAICS

NAICS Code :	N/R
NAICS Description :	N/R

Facility SIC

SIC Code :	N/R
SIC Description :	N/R

INACTIVE PCS

Issue Date :	N/R
Original Issue Date :	N/R

Map Id: N161
Direction: SSW
Distance: 0.183 mi., 965 ft.
Elevation: 9 ft.
Relative: Lower

Site Name : DENCHO MARINE | Diversified Composites Inc | DIVERSIFIED COMPOSITE LLC
1517 W 15TH ST | 1517 WEST 15TH ST.
LONG BEACH | Long Beach, CA 90813

Database(s) : [CALEPA SITES - CA, CIWQS - CA, ECHO, FRS, HAZNET - CA, HWG - CA, ICIS, INACTIVE PCS, NPDES - CA, PCS FACILITY, RCRA_NONGEN, RFR - CA] ***(cont.)***

Envirosite ID: 385900
EPA ID: CAX000105163

INACTIVE PCS ***(cont.)***

Effective Date :	N/R
Expiration Date :	N/R
Retirement Date :	N/R
Termination Date :	N/R
Issuing Agency :	N/R
Agency Type :	N/R
Activity ID :	N/R
External Permit Number :	CAF010006
Facility Type Indicator :	N/R
Permit Type :	General Permit Covered Facility
Major Minor Status :	N/R
Permit Status :	N/R
Total Design Flow Number :	N/R
Actual Average Flow Number :	N/R
State Water Body :	N/R
State Water Body Name :	N/R
Permit Name :	N/R
Permit Comp Status :	N/R
RNC Tracking :	N/R
Master External Permit Number :	N/R
TMDL Interface :	N/R
EDMR Authorization :	N/R
Pretreatment Indicator :	N/R
Last Date in Agency List :	2015-01-29

NPDES - CA

Facility Name :	Dencho Marine
Facility Address :	1517 W 15th St, Long Beach, 90813
County :	Los Angeles

Effective Date :	2003-10-16
Adoption Date :	N/R
Expiration Date :	N/R
Termination Date :	2015-01-22
Order Number :	97-03-DWQ
NPDES Number :	CAS000001
WDID :	4 19I018411
RM Status :	Terminated
Reg Meas ID :	292890
Reg Meas Type :	Enrollee
Program :	N/R
Facility Place ID :	N/R
Region Code :	4
Discharger ID :	0
Discharger :	Dennis Choate
Discharger Address :	1517 W 15th St, Long Beach, California 90813
Last Date in Agency List :	2017-12-14

Map Id: N161
Direction: SSW
Distance: 0.183 mi., 965 ft.
Elevation: 9 ft.
Relative: Lower

Site Name : DENCHO MARINE | Diversified Composites Inc | DIVERSIFIED COMPOSITE LLC
1517 W 15TH ST | 1517 WEST 15TH ST.
LONG BEACH | Long Beach, CA 90813

Database(s) : [CALEPA SITES - CA, CIWQS - CA, ECHO, FRS, HAZNET - CA, HWG - CA, ICIS, INACTIVE PCS, NPDES - CA, PCS FACILITY, RCRA_NONGEN, RFR - CA] ***(cont.)***

Envirosite ID: 385900
EPA ID: CAX000105163

PCS FACILITY

Issue Date :	N/R
Original Issue Date :	N/R
Effective Date :	N/R
Expiration Date :	N/R
Retirement Date :	N/R
Termination Date :	N/R
Issuing Agency :	N/R
Agency Type :	State Contractor
Activity ID :	3000065073
External Permit Number :	N/R
Facility Type Indicator :	NON-POTW
Permit Type :	General Permit Covered Facility-NPDES)
Major Minor Status :	N/R
Permit Status :	Not Needed
Total Design Flow Number :	N/R
Actual Average Flow Number :	N/R
State Water Body :	N/R
State Water Body Name :	N/R
Permit Name :	Dencho Marine
Permit Comp Status :	N/R
RNC Tracking :	Y
Master External Permit Number :	CAS000001
TMDL Interface :	N/R
EDMR Authorization :	N
Pretreatment Indicator :	N/R
Last Date in Agency List :	2021-08-19

RCRA_NONGEN

Facility Name :	DIVERSIFIED COMPOSITE LLC
Facility Address :	1517 W 15TH ST, LONG BEACH, CA 90813
County :	LOS ANGELES
Date Form Received by Agency :	2015-09-28
EPA ID :	CAL000410711
Mailing Address :	1517 W 15TH ST, LONG BEACH, CA 90813
Contact :	DENNIS CHOATE/CEO
Contact Address :	1517 W 15TH ST, LONG BEACH, CA 90813
Contact Country :	N/R
Contact Telephone :	562-366-9698
Contact Email :	DCOM315@AOL.COM
EPA Region :	09
Land Type :	Not Reported
Source Type :	Implementer
Classification :	Not a generator, verified
Description :	Not a generator, verified
Last Date in Agency List :	2021-09-03

Map Id: N161
Direction: SSW
Distance: 0.183 mi., 965 ft.
Elevation: 9 ft.
Relative: Lower

Site Name : DENCHO MARINE | Diversified Composites Inc | DIVERSIFIED COMPOSITE LLC
1517 W 15TH ST | 1517 WEST 15TH ST.
LONG BEACH | Long Beach, CA 90813

Database(s) : [CALEPA SITES - CA, CIWQS - CA, ECHO, FRS, HAZNET - CA, HWG - CA, ICIS, INACTIVE PCS, NPDES - CA, PCS FACILITY, RCRA_NONGEN, RFR - CA] ***(cont.)***

Envirosite ID: 385900
EPA ID: CAX000105163

RCRA_NONGEN ***(cont.)***

Owner/Operator Summary

Owner/Operator Name :	DENNIS CHOATE/CEO
Owner/Operator Address :	1517 W 15TH ST, LONG BEACH, CA 90813
Owner/Operator Country :	N/R
Owner/Operator Telephone :	562-366-9698
Owner/Operator Email :	N/R
Owner/Operator Fax :	N/R
Legal Status :	Other land type
Owner/Operator Type :	Operator
Owner/Operator Start Date :	N/R
Owner/Operator End Date :	N/R

Owner/Operator Name :	DIVERSIFIED COMPOSITE LLC
Owner/Operator Address :	1517 W 15TH ST, LONG BEACH, CA 90813
Owner/Operator Country :	N/R
Owner/Operator Telephone :	562-366-9698
Owner/Operator Email :	N/R
Owner/Operator Fax :	N/R
Legal Status :	Other land type
Owner/Operator Type :	Owner
Owner/Operator Start Date :	N/R
Owner/Operator End Date :	N/R

Handler Activities Summary

U.S. Importer of Hazardous Waste :	N
Mixed Waste (Haz. and Radioactive) :	N
Recycler of Hazardous Waste :	N
Transporter of Hazardous Waste :	N
Treater, Storer or Disposer of HW :	N
Underground Injection Activity :	N
On-site Burner Exemption :	N
Furnace Exemption :	N
Used Oil Fuel Burner :	N
Used Oil Processor :	N
Used Oil Refiner :	N
Used Oil Fuel Marketer to Burner :	N
Used Oil Specification Marketer :	N
Used Oil Transfer Facility :	N
Used Oil Transporter :	N

Notices of Violations Summary

Regulation Violated :	N

Facility Name :	DIVERSIFIED COMPOSITES INC
Facility Address :	1517 W 15TH ST, LONG BEACH, CA 90813

Map Id: N161
Direction: SSW
Distance: 0.183 mi., 965 ft.
Elevation: 9 ft.
Relative: Lower

Site Name : DENCHO MARINE | Diversified Composites Inc | DIVERSIFIED COMPOSITE LLC
1517 W 15TH ST | 1517 WEST 15TH ST.
LONG BEACH | Long Beach, CA 90813

Database(s) : [CALEPA SITES - CA, CIWQS - CA, ECHO, FRS, HAZNET - CA, HWG - CA, ICIS, INACTIVE PCS, NPDES - CA, PCS FACILITY, RCRA_NONGEN, RFR - CA] ***(cont.)***

Envirosite ID: 385900
EPA ID: CAX000105163

RCRA_NONGEN ***(cont.)***

County :	LOS ANGELES
Date Form Received by Agency :	2019-08-23
EPA ID :	CAL000448365
Mailing Address :	1517 W 15TH ST, LONG BEACH, CA 90813
Contact :	DENNIS CHOATE
Contact Address :	1517 W 15TH ST, LONG BEACH, CA 90813
Contact Country :	N/R
Contact Telephone :	562-366-9698
Contact Email :	DCOMP315@AOL.COM
EPA Region :	09
Land Type :	Not Reported
Source Type :	Implementer
Classification :	Not a generator, verified
Description :	Not a generator, verified
Last Date in Agency List :	2021-09-03

Owner/Operator Summary

Owner/Operator Name :	DENNIS CHOATE
Owner/Operator Address :	1517 W 15TH ST, LONG BEACH, CA 90813
Owner/Operator Country :	N/R
Owner/Operator Telephone :	562-366-9698
Owner/Operator Email :	N/R
Owner/Operator Fax :	N/R
Legal Status :	Other land type
Owner/Operator Type :	Operator
Owner/Operator Start Date :	N/R
Owner/Operator End Date :	N/R

Owner/Operator Name :	DIVERSIFIED COMPOSITES INC
Owner/Operator Address :	1517 W 15TH ST, LONG BEACH, CA 90813
Owner/Operator Country :	N/R
Owner/Operator Telephone :	562-366-9698
Owner/Operator Email :	N/R
Owner/Operator Fax :	N/R
Legal Status :	Other land type
Owner/Operator Type :	Owner
Owner/Operator Start Date :	N/R
Owner/Operator End Date :	N/R

Handler Activities Summary

U.S. Importer of Hazardous Waste :	N
Mixed Waste (Haz. and Radioactive) :	N/R
Recycler of Hazardous Waste :	N
Transporter of Hazardous Waste :	N

Map Id: N161
Direction: SSW
Distance: 0.183 mi., 965 ft.
Elevation: 9 ft.
Relative: Lower

Site Name : DENCHO MARINE | Diversified Composites Inc | DIVERSIFIED COMPOSITE LLC
1517 W 15TH ST | 1517 WEST 15TH ST.
LONG BEACH | Long Beach, CA 90813

Database(s) : [CALEPA SITES - CA, CIWQS - CA, ECHO, FRS, HAZNET - CA, HWG - CA, ICIS, INACTIVE PCS, NPDES - CA, PCS FACILITY, RCRA_NONGEN, RFR - CA] ***(cont.)***

Envirosite ID: 385900
EPA ID: CAX000105163

RCRA_NONGEN ***(cont.)***

Treater, Storer or Disposer of HW :	N
Underground Injection Activity :	N
On-site Burner Exemption :	N
Furnace Exemption :	N
Used Oil Fuel Burner :	N
Used Oil Processor :	N
Used Oil Refiner :	N
Used Oil Fuel Marketer to Burner :	N
Used Oil Specification Marketer :	N
Used Oil Transfer Facility :	N
Used Oil Transporter :	N

Notices of Violations Summary

Regulation Violated :	N

RFR - CA

Facility Name :	Dencho Marine
Facility Address :	1517 W 15th St, Long Beach, CA 90813
County :	N/R
Effective Date :	2003-10-16
Adoption Date :	N/R
Termination Date :	N/R
Expiration/Review Date :	N/R
NPDES Number :	CAS000001
Order Number :	97-03DW
WDID :	4 19I018411
SIC/NAICS :	3732
Program :	INDSTW
Regulatory Measure Status :	Active
Regulatory Measure Type :	Storm water industrial
Place/Project Type :	Industrial - Boat Building and Repairing
Region :	4
Design Flow :	N/R
Major/Minor :	N/R
Complexity :	N/R
TTWQ :	N/R
Number of Enforcement Actions within Five Years:	2
Number of Violations within Five Years:	2
Agency :	Dennis Choate
Agency Address :	1517 W 15th St, Long Beach, CA 90813
Latitude :	33.78556
Longitude :	-118.21245
Last Date in Agency List :	2015-03-10

Map Id: N162
Direction: SSW
Distance: 0.183 mi., 965 ft.
Elevation: 9 ft.
Relative: Lower

Site Name : CALIFORNIA MARINE DIESEL
1501 W 15TH ST
LONG BEACH, CA

Database(s) : [CALEPA SITES - CA, CHMIRS - CA, ECHO, ERNS, FRS, HAZNET - CA, HWG - CA, MANIFEST EPA, RCRA_NONGEN]

Envirosite ID: 386090
EPA ID: N/R

CALEPA SITES - CA

Facility Name :	CALIFORNIA MARINE DIESEL
Facility Address :	1501 W 15TH ST, LONG BEACH, 90813
Site ID :	412834
EI ID :	10626172
EI Description :	Hazardous Waste Generator
Latitude :	33.785805
Longitude :	-118.212318
Agency Hyperlink :	Click here for hyperlink provided by the agency.
Last Date in Agency List :	2021-08-26

Site ID :	412834
EI ID :	10626172
EI Description :	Chemical Storage Facilities
Latitude :	33.785805
Longitude :	-118.212318
Agency Hyperlink :	Click here for hyperlink provided by the agency.
Last Date in Agency List :	2021-08-26

CHMIRS - CA

Facility Address :	1501 W. 15TH ST., Long Beach
County :	Los Angeles County
Notified Date :	2016-04-08 11:48:00
Spill Representative :	Long Beach FD
Control Number :	16-2148
Substance 1 :	UNKNOWN OIL - Grease
Quantity 1 :	Unk
Measure 1 :	Unknown
Type 1 :	PETROLEUM
Pipeline 1 :	No
Vessel 1 (300 Tons) :	No
Substance 2 :	N/R
Quantity 2 :	N/R
Measure 2 :	N/R
Type 2 :	N/R
Pipeline 2 :	No
Vessel 2 (300 Tons) :	No
Substance 3 :	N/R
Quantity 3 :	N/R
Measure 3 :	N/R
Type 3 :	N/R
Pipeline 3 :	No
Vessel 3 (300 Tons) :	No
Description :	THE CALLER IS REPORTING AN UNKNOWN OIL (PETROLEUM GREASE) DUE TO UNKNOWN CAUSES. THE CALLER STATED THAT THE PRODUCT ENTERED A STORM DRAIN. REMEDIAL ACTIONS LOCAL FD WERE NOTIFIED. HEALTH DEPT ARE EN ROUTE TO REMEDIATION.
Contained :	Unknown

Map Id: N162
Direction: SSW
Distance: 0.183 mi., 965 ft.
Elevation: 9 ft.
Relative: Lower

Site Name : CALIFORNIA MARINE DIESEL
1501 W 15TH ST
LONG BEACH, CA

Database(s) : [CALEPA SITES - CA, CHMIRS - CA, ECHO, ERNS, FRS, HAZNET - CA, HWG - CA, MANIFEST EPA, RCRA_NONGEN] ***(cont.)***

Envirosite ID: 386090
EPA ID: N/R

CHMIRS - CA ***(cont.)***

Water? :	Yes
Water Way :	Storm Drain
Drinking Water Impacted :	No
Known Impact :	Unknown
Incident Date :	2016-04-08
Time :	11:30:00
Spill Site :	Merchant/Business
Site :	Storm Drain
Cause :	Unknown
Other Causes :	N/R
Injuries (Y/N) :	No
Injuries Number :	N/R
Fatal (Y/N) :	No
Fatal Number :	N/R
Evacs (Y/N) :	No
Evacs Number :	N/R
Cleanup :	Co. Health
Admin Agency :	Long Beach Fire Department
Last Date in Agency List :	2017-04-04

ECHO

Facility Name :	CALIFORNIA MARINE DIESEL
Facility Address :	1501 W 15TH ST, LONG BEACH, CA 90813
County :	LOS ANGELES
Last Inspection Date :	N/R
Registry ID :	110070447478
FIPS Code :	N/R
EPA Region :	09
Inspection Count :	0
Last Inspection Days :	N/R
Informal Count :	0
Last Informal Action Date :	N/R
Formal Action Count :	0
Last Formal Action Date :	N/R
Total Penalties :	0
Penalty Count :	N/R
Last Penalty Date :	N/R
Last Penalty Amount :	N/R
QTRS IN NC :	0
Programs IN SNC :	0
Current Compliance Status :	No Violation Identified
Three-Year Compliance Status :	_____
Collection Method :	Zip Code Centroid
Reference Point :	N/R
Accuracy Meters :	10000
Derived Tribes :	N/R
Derived HUC :	N/R
Derived WBD :	N/R
Derived STCTY FIPS :	N/R
Derived Zip :	N/R
Derived CD113 :	N/R
Derived CB2010 :	N/R

Map Id: N162
Direction: SSW
Distance: 0.183 mi., 965 ft.
Elevation: 9 ft.
Relative: Lower

Site Name : CALIFORNIA MARINE DIESEL
1501 W 15TH ST
LONG BEACH, CA

Database(s) : [CALEPA SITES - CA, CHMIRS - CA, ECHO, ERNS, FRS, HAZNET - CA, HWG - CA, MANIFEST EPA, RCRA_NONGEN] ***(cont.)***

Envirosite ID: 386090
EPA ID: N/R

ECHO ***(cont.)***

MYRTK Universe :	NNN
NPDES IDs :	N/R
CWA Permit Types :	N/R
CWA Compliance Tracking :	N/R
CWA NAICS :	N/R
CWA SICS :	N/R
CWA Inspection Count :	N/R
CWA Last Inspection Days :	N/R
CWA Informal Count :	N/R
CWA Formal Action Count :	N/R
CWA Last Formal Action Date :	N/R
CWA Penalties :	N/R
CWA Last Penalty Date :	N/R
CWA Last Penalty Amount :	N/R
CWA Quarters IN NC :	N/R
CWA Current Compliance Status :	N/R
CWA Current SNC Flag :	N
CWA 13 Quarters Compliance Status :	N/R
CWA 13 Quarters Effluent Exceedances:	N/R
CWA Three-Year QNCR Codes :	N/R
DFR URL :	Click here for hyperlink provided by the agency.
Facility SIC :	N/R
Facility NAICS :	54133 - Engineering Services
Facility Last Inspection EPA Date :	N/R
Facility Last Inspection State Date :	N/R
Facility Last Formal Act EPA Date :	N/R
Facility Last Formal Act State Date :	N/R
Facility Last Informal Act EPA Date :	N/R
Facility Last Informal Act State Date:	N/R
Facility Federal Agency :	N/R
TRI Reporter :	N/R
Facility Imp Water Flag :	N/R
Current SNC Flag :	N
Indian County Flag :	N
Federal Flag :	N/R
US Mexico Border Flag :	N/R
Chesapeak Bay Flag :	N/R
AIR Flag :	N
NPDES Flag :	N
SDWIS Flag :	N
RCRA Flag :	Y
TRI Flag :	N
GHG Flag :	N
Major Flag :	N/R
Active Flag :	Y
NAA Flag :	N
Latitude :	33.780911
Longitude :	-118.196312
Last Date in Agency List :	2021-08-20

ERNS

Facility Address :	1501 W. 15TH ST., LONG BEACH, CA
County :	LOS ANGELES

Map Id: N162
Direction: SSW
Distance: 0.183 mi., 965 ft.
Elevation: 9 ft.
Relative: Lower

Site Name : CALIFORNIA MARINE DIESEL
1501 W 15TH ST
LONG BEACH, CA

Database(s) : [CALEPA SITES - CA, CHMIRS - CA, ECHO, ERNS, FRS, HAZNET - CA, HWG - CA, MANIFEST EPA, RCRA_NONGEN] ***(cont.)***

Envirosite ID: 386090
EPA ID: N/R

ERNS ***(cont.)***

Incident Information

Incident Date Time :	2016-04-08 11:30:00
Type of Incident :	FIXED
Incident Cause :	UNKNOWN
Incident DTG :	DISCOVERED
Incident Location :	N/R
Sequence Number :	1144785
Potential Flag :	N
Description of Incident :	THE CALLER IS REPORTING AN UNKNOWN OIL (PETROLEUM GREASE) DUE TO UNKNOWN CAUSES. THE CALLER STATED THAT THE PRODUCT ENTERED A STORM DRAIN.
Last Date in Agency List :	2016-10-05

Incident Response Summary

Date Time Received :	2016-04-08 14:32:00
Date Time Completed :	2016-04-08 14:38:00
Call Type :	Incident
Source :	TELEPHONE
Responsible Company :	N/R
Responsible Org Type :	UNKNOWN
Responsible City :	N/R
Responsible State :	XX
Responsible Zip :	N/R

Incident Details Summary

Remedial Action :	LOCAL FD WERE NOTIFIED. HEALTH DEPT ARE EN ROUTE TO REMEDIATION.
Medium :	/STORM DRAIN
Medium Description :	WATER
Body of Water :	STORM DRAIN
Weather Conditions :	RAINY
Water Temperature :	N/R
Water Supply Contaminated :	U
Waterway Closed :	N
Waterway Description :	N/R

Additional Incident Details Summary

Actual Amount :	N/R
Actual Amount Units :	N/R
Capacity of Tank :	N/R
Capacity of Tank Units :	N/R
Continuous Release Begin Date :	N/R
Continuous Release End Date :	N/R
Continuous Release Change Date :	N/R
Continuous Release Permit :	N/R
Continuous Release Type :	N/R
Description of Tank :	N/R

Map Id: N162
Direction: SSW
Distance: 0.183 mi., 965 ft.
Elevation: 9 ft.
Relative: Lower

Site Name : CALIFORNIA MARINE DIESEL
1501 W 15TH ST
LONG BEACH, CA

Database(s) : [CALEPA SITES - CA, CHMIRS - CA, ECHO, ERNS, FRS, HAZNET - CA, HWG - CA, MANIFEST EPA, RCRA_NONGEN] ***(cont.)***

Envirosite ID: 386090
EPA ID: N/R

ERNS ***(cont.)***

Device Operational :	U
DOT Crossing Number :	N/R
DOT Regulated :	U
NPDES :	N/R
NPDES Compliance :	U
Pipeline Aboveground :	ABOVE
Pipeline Covered :	U
Pipeline Type :	N/R
Tank ID :	N/R
Tank Regulated :	U
Tank Regulated by :	N/R

Materials Involved Summary

Name of Material :	UNKNOWN PETROLEUM GREASE AND WATER MIXTURE
CAS Number :	000000-00-0
Amount of Material :	0
Unit of Measure :	UNKNOWN AMOUNT
UN Number :	N/R
CHRIS Code :	OUN
Reached Water :	YES
Amount in Water :	0
Unit of Measure (Reach Water) :	UNKNOWN AMOUNT

Additional Materials Involved Summary

Name of Material :	N/R
CAS Number :	N/R
CHRIS Code :	N/R
Upper Bounds :	N/R
Upper Bounds Unit :	N/R
Upper Bounds Rate :	N/R

Trains Details

Train Name Number :	N/R
Train Type :	N/R
Train Speed :	N/R
Train Direction :	N/R
Number Locomotives :	N/R
Number Cars :	N/R
Number Derailed :	N/R
Track Speed :	N/R
Railroad Name :	N/R
Non Compliance with Hazmat :	N/R

Derailed Units Summary

Train Name Number :	N/R
Car Number :	N/R
Car Content :	N/R

Map Id: N162
Direction: SSW
Distance: 0.183 mi., 965 ft.
Elevation: 9 ft.
Relative: Lower

Site Name : CALIFORNIA MARINE DIESEL
1501 W 15TH ST
LONG BEACH, CA

Database(s) : [CALEPA SITES - CA, CHMIRS - CA, ECHO, ERNS, FRS, HAZNET - CA, HWG - CA, MANIFEST EPA, RCRA_NONGEN] ***(cont.)***

Envirosite ID: 386090
EPA ID: N/R

ERNS ***(cont.)***

Position in Train :	N/R
Derailed Type :	N/R

Vessels Details

Vessel Name :	N/R
Vessel Type :	N/R
Vessel Length :	N/R
Hull Construction :	N/R
Fuel Capacity :	N/R
Fuel on Board :	N/R
Cargo Capacity :	N/R
Cargo on Board :	N/R
Is Vessel Aground :	N/R
Flag :	N/R
Breadth :	N/R
Draught :	N/R
Fuel Capacity Units :	N/R
Fuel on Board Units :	N/R
Cargo Capacity Units :	N/R
Cargo on Board Units :	N/R

Mobile Details

Vehicle Own Fuel Capacity :	N/R
Cargo Capacity :	N/R
Amount of Cargo on Board :	N/R
Hazmat Carrier :	N/R
Carrier Licensed :	N/R
Noncompliance with Hazmat :	N/R
Mobile Type :	N/R
Cargo Capacity Units :	N/R
Amount of Cargo on Board Units :	N/R
Vehicle Year :	N/R
Vehicle Make :	N/R
Vehicle Model :	N/R
Vehicle Number :	N/R
Trailer Number :	N/R

FRS

Facility Name :	CALIFORNIA MARINE DIESEL
Facility Address :	1501 W 15TH ST, LONG BEACH, CA 90813-1206
County :	LOS ANGELES

Site Details

Registry ID :	110070447478
FRS Facility URL :	Click here for hyperlink provided by the agency.
Last Date in Agency List :	2021-07-17

Map Id: N162
Direction: SSW
Distance: 0.183 mi., 965 ft.
Elevation: 9 ft.
Relative: Lower

Site Name : CALIFORNIA MARINE DIESEL
1501 W 15TH ST
LONG BEACH, CA

Database(s) : [CALEPA SITES - CA, CHMIRS - CA, ECHO, ERNS, FRS, HAZNET - CA, HWG - CA, MANIFEST EPA, RCRA_NONGEN] ***(cont.)***

Envirosite ID: 386090
EPA ID: N/R

FRS ***(cont.)***

Source Description

Source Description :

RCRAInfo is EPA's comprehensive information system that supports the Resource Conservation and Recovery Act (RCRA) of 1976 and the Hazardous and Solid Waste Amendments (HSWA) of 1984 through the tracking of events and activities related to facilities that generate, transport, and treat, store, or dispose of hazardous waste. RCRAInfo allows RCRA program staff to track the notification, permit, compliance, and corrective action activities required under RCRA. RCRAInfo also supports generation of the National Hazardous Waste Biennial Report. All generators and treatment, storage, and disposal facilities who handle hazardous waste are required to report to the EPA Administrator at least once every two years to support creation of the Biennial Report.

FRS Environmental Interest

Source and System ID :	RCRAINFO - CAL000122856

HAZNET - CA

Facility Name :	CALIFORNIA MARINE DIESEL
Facility Address :	1501 W 15TH ST, LONG BEACH, CA 90813
County :	LOS ANGELES

Site Details

Generator EPA ID :	CAL000122856
Active :	Active
Category :	STATE
Facility Types :	N/R
Type :	PERMANENT
Contact Name :	N/R
Contact Phone :	N/R
Facility Mailing Address :	1490 CASPIAN AVE, LONG BEACH, CA 908132746
Latitude :	33.78562817
Longitude :	-118.21223791
Agency Hyperlink :	Click here for hyperlink provided by the agency.
Last Date in Agency List :	2021-07-08

Waste Generator Details

State Waste :

2019: 352 - Other organic solids, 0.72500 tons to AZR000520478
2019: 331 - Off-specification, aged or surplus organics, 0.23150 tons to CAD008252405
2019: 222 - Oil/water separation sludge, 3.23175 tons to AZR000520478
2018: 352 - Other organic solids, 0.25000 tons to AZR000520478
2018: 222 - Oil/water separation sludge, 2.91900 tons to AZR000520478
2018: 222 - Oil/water separation sludge, 1.37610 tons to NVT330010000
2018: 331 - Off-specification, aged or surplus organics, 0.10000 tons to CAD008252405
2017: 222 - Oil/water separation sludge, 1.3761 tons to AZR000501510
2016: 222 - Oil/water separation sludge, 0.68805 tons to AZR000501510
2013: 222 - Oil/water separation sludge, 1.39695 tons to AZR000501510
2012: 222 - Oil/water separation sludge, 2.0016 tons to AZR000501510

Map Id: N162
Direction: SSW
Distance: 0.183 mi., 965 ft.
Elevation: 9 ft.
Relative: Lower

Site Name : CALIFORNIA MARINE DIESEL
1501 W 15TH ST
LONG BEACH, CA

Database(s) : [CALEPA SITES - CA, CHMIRS - CA, ECHO, ERNS, FRS, HAZNET - CA, HWG - CA, MANIFEST EPA, RCRA_NONGEN] ***(cont.)***

Envirosite ID: 386090
EPA ID: N/R

HAZNET - CA ***(cont.)***

2011: 222 - Oil/water separation sludge, 1.8765 tons to AZR000501510
2011: 214 - Unspecified solvent mixture, 0.198 tons to CAD008252405
2011: 135 - Unspecified aqueous solution, 0.105 tons to CAD008488025
2003: 221 - Waste oil and mixed oil, 1.045 tons to CAD982444481
2003: 223 - Unspecified oil-containing waste, 0.22935 tons to CAD982444481
2001: 221 - Waste oil and mixed oil, 0.418 tons to CAD982444481
2001: 134 - Aqueous solution with total organic residues less than 10 percent, 0.504 tons to CAT000613893

HWG - CA

Facility Name :	CALIFORNIA MARINE DIESEL
Facility Address :	1501 W 15TH ST, LONG BEACH, CA 90813
County :	LOS ANGELES

EPA ID :	CAL000122856
Status :	Active
Category :	STATE
Type :	PERMANENT
Facility Type :	N/R
Mailing Address :	1490 CASPIAN AVE, LONG BEACH, CA 908132746
Owner Name :	ANTON STETTLER
Owner Address :	1501 W 15TH ST, LONG BEACH, CA 908131206
Operator Name :	DENYS AMMANN
Operator Address :	1490 CASPAIN AVE., LONG BEACH, CA 90813
Latitude :	33.78581
Longitude :	-118.21231

MANIFEST EPA

Manifest Details

Details for this site have been truncated due to the large number of available details for this site within this dataset. For the complete details for this site, contact your Envirosite account representative for a complimentary site report containing all of the details available.

Manifest Number :	022461082JJK
Shipped Date :	2021-01-27
Updated Date :	2021-03-10
Received Date :	2021-02-07
Status :	Signed
Generator ID :	CAL000122856
Generator Name :	CALIFORNIA MARINE DIESEL
Generator Address :	1501 W 15TH ST, LONG BEACH, CA 90813-1206
Generator Mailing :	1490 CASPIAN AVE, LONG BEACH, CA 90813-2746
Generator Contact :	N/R
Destination ID :	AZR000520478
Destination Name :	ENVIRONMENTAL WASTE SOLUTIONS, INC.
Destination Mailing :	PO BOX 626, LOMA LINDA, CA 92354-0626
Destination Address :	31915 INDUSTRIAL LANE, PAKER, AZ 85344
Destination Contact :	N/R
Submission Type :	DataImage5Copy
Origin Type :	Web

Map Id: N162
Direction: SSW
Distance: 0.183 mi., 965 ft.
Elevation: 9 ft.
Relative: Lower

Site Name : CALIFORNIA MARINE DIESEL
1501 W 15TH ST
LONG BEACH, CA

Database(s) : [CALEPA SITES - CA, CHMIRS - CA, ECHO, ERNS, FRS, HAZNET - CA, HWG - CA, MANIFEST EPA, RCRA_NONGEN] ***(cont.)***

Envirosite ID: 386090
EPA ID: N/R

MANIFEST EPA ***(cont.)***

Manifest Residue :	N
Rejection :	N
Last Date in Agency List :	2021-09-04

Waste Details

Waste Line Number :	1
Is DOT Hazardous :	N
DOT ID Number :	N/R
DOT Information :	N/R
Non Waste Description :	NON-RCRA HAZARDOUS WASTE LIQUID (OILY WATER)
Quantity :	300 Gallons
Quantity Tons, Acute, Non-Acute :	1.2510425, 0, 1.2510425
Quantity Kg, Acute, Non-Acute :	0, 1134.7332
Management Method :	H141 - STORAGE, BULKING AND/OR TRANSFER OFF SITE
Is EPA Waste :	N
Federal Code :	N/R
State Code :	CA - 222

Waste Line Number :	2
Is DOT Hazardous :	N
DOT ID Number :	N/R
DOT Information :	N/R
Non Waste Description :	NON-RCRA HAZARDOUS WASTE SOLID (OILY RAGS)
Quantity :	400 Pounds
Quantity Tons, Acute, Non-Acute :	0.2, 0, 0.2
Quantity Kg, Acute, Non-Acute :	0, 181.406
Management Method :	H141 - STORAGE, BULKING AND/OR TRANSFER OFF SITE
Is EPA Waste :	N
Federal Code :	N/R
State Code :	CA - 352

Manifest Details

Manifest Number :	022461083JJK
Shipped Date :	2021-01-27
Updated Date :	2021-02-03
Received Date :	2021-01-28
Status :	Signed
Generator ID :	CAL000122856
Generator Name :	CALIFORNIA MARINE DIESEL
Generator Address :	1501 W 15TH ST, LONG BEACH, CA 90813-1206
Generator Mailing :	1490 CASPIAN AVE, LONG BEACH, CA 90813-2746
Generator Contact :	N/R
Destination ID :	NVT330010000
Destination Name :	US ECOLOGY NEVADA, INC
Destination Mailing :	PO BOX 578, BEATTY, NV 89003
Destination Address :	HWY 95 11 MI S OF BEATTY, BEATTY, NV 89003
Destination Contact :	N/R
Submission Type :	DataImage5Copy
Origin Type :	Service
Manifest Residue :	N

Map Id: N162
Direction: SSW
Distance: 0.183 mi., 965 ft.
Elevation: 9 ft.
Relative: Lower

Site Name : CALIFORNIA MARINE DIESEL
1501 W 15TH ST
LONG BEACH, CA

Database(s) : [CALEPA SITES - CA, CHMIRS - CA, ECHO, ERNS, FRS, HAZNET - CA, HWG - CA, MANIFEST EPA, RCRA_NONGEN] ***(cont.)***

Envirosite ID: 386090
EPA ID: N/R

MANIFEST EPA ***(cont.)***

Rejection :	N
Last Date in Agency List :	2021-09-04

Waste Details

Waste Line Number :	1
Is DOT Hazardous :	Y
DOT ID Number :	UN3266
DOT Information :	UN3266, WASTE CORROSIVE LIQUID, BASIC, INORGANIC, 8, PG III
Non Waste Description :	N/R
Quantity :	275 Gallons
Quantity Tons, Acute, Non-Acute :	1.146789, 0, 1.146789
Quantity Kg, Acute, Non-Acute :	0, 1040.172
Management Method :	H039 - OTHER RECOVERY OR RECLAMATION FOR REUSE
Is EPA Waste :	Y
Federal Code :	D002
State Code :	CA - 122

Manifest Details

Manifest Number :	022461084JJK
Shipped Date :	2021-01-27
Updated Date :	2021-02-10
Received Date :	2021-01-28
Status :	Signed
Generator ID :	CAL000122856
Generator Name :	CALIFORNIA MARINE DIESEL
Generator Address :	1501 W 15TH ST, LONG BEACH, CA 90813-1206
Generator Mailing :	1490 CASPIAN AVE, LONG BEACH, CA 90813-2746
Generator Contact :	N/R
Destination ID :	CAD008252405
Destination Name :	PACIFIC RESOURCE RECOVERY SERVICES INC
Destination Mailing :	3150 EAST PICO BLVD CA90023 CA037US 3150, LOS ANGELES, CA 90023
Destination Address :	3150 EAST PICO BLVD, LOS ANGELES, CA 90023-0000
Destination Contact :	N/R
Submission Type :	DataImage5Copy
Origin Type :	Web
Manifest Residue :	N
Rejection :	N
Last Date in Agency List :	2021-09-04

Waste Details

Waste Line Number :	1
Is DOT Hazardous :	Y
DOT ID Number :	UN1263
DOT Information :	UN1263, WASTE PAINT RELATED MATERIAL, 3, PGIII
Non Waste Description :	N/R
Quantity :	200 Pounds
Quantity Tons, Acute, Non-Acute :	0.1, 0, 0.1
Quantity Kg, Acute, Non-Acute :	0, 90.703
Management Method :	H061 - FUEL BLENDING

Map Id: N162
Direction: SSW
Distance: 0.183 mi., 965 ft.
Elevation: 9 ft.
Relative: Lower

Site Name : CALIFORNIA MARINE DIESEL
1501 W 15TH ST
LONG BEACH, CA

Database(s) : [CALEPA SITES - CA, CHMIRS - CA, ECHO, ERNS, FRS, HAZNET - CA, HWG - CA, MANIFEST EPA, RCRA_NONGEN] ***(cont.)***

Envirosite ID: 386090
EPA ID: N/R

MANIFEST EPA ***(cont.)***

Is EPA Waste :	Y
Federal Code :	D001
State Code :	CA - 331

Manifest Details

Manifest Number :	020004959JJK
Shipped Date :	2020-08-31
Updated Date :	2020-12-02
Received Date :	2020-09-10
Status :	Corrected
Generator ID :	CAL000122856
Generator Name :	CALIFORNIA MARINE DIESEL
Generator Address :	1501 W 15TH ST, LONG BEACH, CA 90813-1206
Generator Mailing :	1490 CASPIAN AVE, LONG BEACH, CA 90813-2746
Generator Contact :	N/R
Destination ID :	NVT330010000
Destination Name :	US ECOLOGY NEVADA, INC
Destination Mailing :	PO BOX 578, BEATTY, NV 89003
Destination Address :	HWY 95 11 MI S OF BEATTY, BEATTY, NV 89003
Destination Contact :	N/R
Submission Type :	DataImage5Copy
Origin Type :	Service
Manifest Residue :	N
Rejection :	N
Last Date in Agency List :	2021-09-04

Waste Details

Waste Line Number :	1
Is DOT Hazardous :	Y
DOT ID Number :	UN3266
DOT Information :	UN3266, WASTE CORROSIVE LIQUID, BASIC, INORGANIC, 8, PG III
Non Waste Description :	N/R
Quantity :	85 Gallons
Quantity Tons, Acute, Non-Acute :	0.35446206, 0, 0.35446206
Quantity Kg, Acute, Non-Acute :	0, 321.50772
Management Method :	H039 - OTHER RECOVERY OR RECLAMATION FOR REUSE
Is EPA Waste :	Y
Federal Code :	D002
State Code :	CA - 122

Manifest Details

Manifest Number :	020003675JJK
Shipped Date :	2020-07-24
Updated Date :	2020-10-01
Received Date :	2020-07-30
Status :	Signed
Generator ID :	CAL000122856
Generator Name :	CALIFORNIA MARINE DIESEL
Generator Address :	1501 W 15TH ST, LONG BEACH, CA 90813-1206

Map Id: N162
Direction: SSW
Distance: 0.183 mi., 965 ft.
Elevation: 9 ft.
Relative: Lower

Site Name : CALIFORNIA MARINE DIESEL
1501 W 15TH ST
LONG BEACH, CA

Database(s) : [CALEPA SITES - CA, CHMIRS - CA, ECHO, ERNS, FRS, HAZNET - CA, HWG - CA, MANIFEST EPA, RCRA_NONGEN] ***(cont.)***

Envirosite ID: 386090
EPA ID: N/R

MANIFEST EPA ***(cont.)***

Generator Mailing :	1490 CASPIAN AVE, LONG BEACH, CA 90813-2746
Generator Contact :	N/R
Destination ID :	AZR000520478
Destination Name :	ENVIRONMENTAL WASTE SOLUTIONS, INC.
Destination Mailing :	PO BOX 626, LOMA LINDA, CA 92354-0626
Destination Address :	31915 INDUSTRIAL LANE, PAKER, AZ 85344
Destination Contact :	N/R
Submission Type :	DataImage5Copy
Origin Type :	Web
Manifest Residue :	N
Rejection :	Y
Last Date in Agency List :	2021-09-04

Waste Details

Waste Line Number :	1
Is DOT Hazardous :	N
DOT ID Number :	N/R
DOT Information :	N/R
Non Waste Description :	NON-RCRA HAZARDOUS WASTE LIQUID
Quantity :	150 Gallons
Quantity Tons, Acute, Non-Acute :	0.62552124, 0, 0.62552124
Quantity Kg, Acute, Non-Acute :	0, 567.3666
Management Method :	H141 - STORAGE, BULKING AND/OR TRANSFER OFF SITE
Is EPA Waste :	N
Federal Code :	N/R
State Code :	CA - 222

Waste Line Number :	2
Is DOT Hazardous :	N
DOT ID Number :	N/R
DOT Information :	N/R
Non Waste Description :	NON-RCRA HAZARDOUS WASTE SOLID
Quantity :	800 Pounds
Quantity Tons, Acute, Non-Acute :	0.4, 0, 0.4
Quantity Kg, Acute, Non-Acute :	0, 362.812
Management Method :	H141 - STORAGE, BULKING AND/OR TRANSFER OFF SITE
Is EPA Waste :	N
Federal Code :	N/R
State Code :	CA - 352

RCRA_NONGEN

Facility Name :	CALIFORNIA MARINE DIESEL
Facility Address :	1501 W 15TH ST, LONG BEACH, CA 90813-1206
County :	LOS ANGELES

Date Form Received by Agency :	1994-09-29
EPA ID :	CAL000122856
Mailing Address :	1490 CASPIAN AVE, LONG BEACH, CA 90813-2746
Contact :	DENYS AMMANN
Contact Address :	1490 CASPAIN AVE., LONG BEACH, CA 90813

Map Id: N162
Direction: SSW
Distance: 0.183 mi., 965 ft.
Elevation: 9 ft.
Relative: Lower

Site Name : CALIFORNIA MARINE DIESEL
1501 W 15TH ST
LONG BEACH, CA

Database(s) : [CALEPA SITES - CA, CHMIRS - CA, ECHO, ERNS, FRS, HAZNET - CA, HWG - CA, MANIFEST EPA, RCRA_NONGEN] ***(cont.)***

Envirosite ID: 386090
EPA ID: N/R

RCRA_NONGEN ***(cont.)***

Contact Country :	N/R
Contact Telephone :	562-491-5665
Contact Email :	DENYSA@CALMARINEDIESEL.COM
EPA Region :	09
Land Type :	Not Reported
Source Type :	Implementer
Classification :	Not a generator, verified
Description :	Not a generator, verified
Last Date in Agency List :	2021-09-03

Owner/Operator Summary

Owner/Operator Name :	ANTON STETTLER
Owner/Operator Address :	1501 W 15TH ST, LONG BEACH, CA 90813-1206
Owner/Operator Country :	N/R
Owner/Operator Telephone :	563-491-5665
Owner/Operator Email :	N/R
Owner/Operator Fax :	N/R
Legal Status :	Other land type
Owner/Operator Type :	Owner
Owner/Operator Start Date :	N/R
Owner/Operator End Date :	N/R

Owner/Operator Name :	DENYS AMMANN
Owner/Operator Address :	1490 CASPAIN AVE., LONG BEACH, CA 90813
Owner/Operator Country :	N/R
Owner/Operator Telephone :	562-491-5665
Owner/Operator Email :	N/R
Owner/Operator Fax :	N/R
Legal Status :	Other land type
Owner/Operator Type :	Operator
Owner/Operator Start Date :	N/R
Owner/Operator End Date :	N/R

Handler Activities Summary

U.S. Importer of Hazardous Waste :	N
Mixed Waste (Haz. and Radioactive) :	N
Recycler of Hazardous Waste :	N
Transporter of Hazardous Waste :	N
Treater, Storer or Disposer of HW :	N
Underground Injection Activity :	N
On-site Burner Exemption :	N
Furnace Exemption :	N
Used Oil Fuel Burner :	N
Used Oil Processor :	N
Used Oil Refiner :	N
Used Oil Fuel Marketer to Burner :	N
Used Oil Specification Marketer :	N
Used Oil Transfer Facility :	N
Used Oil Transporter :	N

Map Id: N162
Direction: SSW
Distance: 0.183 mi., 965 ft.
Elevation: 9 ft.
Relative: Lower

Site Name : CALIFORNIA MARINE DIESEL
1501 W 15TH ST
LONG BEACH, CA

Database(s) : [CALEPA SITES - CA, CHMIRS - CA, ECHO, ERNS, FRS, HAZNET - CA, HWG - CA, MANIFEST EPA, RCRA_NONGEN] ***(cont.)***

Envirosite ID: 386090
EPA ID: N/R

RCRA_NONGEN ***(cont.)***

Notices of Violations Summary
Regulation Violated : N

Map Id: N163
Direction: S
Distance: 0.183 mi., 966 ft.
Elevation: 9 ft.
Relative: Lower

Site Name : PLASTICS PAINT PRODUCTION INC | 1X CDG-PARTNERS II,LTD. | PLASTIC PAINT PRODUCTION INC
1471 W 15TH ST | 1471 WEST 15TH STREET
LONG BEACH | LONG BEACH{, CA 90813

Database(s) : [CALEPA SITES - CA, ECHO, EMI - CA, FRS, HAZNET - CA, HWG - CA, RCRA_SQG]

Envirosite ID: 360477
EPA ID: CAC000591360

CALEPA SITES - CA

Facility Name : PLASTICS PAINT PRODUCTION INC
Facility Address : 1471 W 15TH ST, LONG BEACH, 90813

Site ID : 487438
EI ID : 110002865524
EI Description : US EPA Air Emission Inventory System (EIS)
Latitude : 33.785560
Longitude : -118.211920
Agency Hyperlink : Click here for hyperlink provided by the agency.
Last Date in Agency List : 2021-08-26

ECHO

Facility Name : PLASTICS PAINT PRODUCTION INC
Facility Address : 1471 W 15TH ST, LONG BEACH, CA 90813
County : LOS ANGELES

Last Inspection Date : N/R
Registry ID : 110002865524
FIPS Code : 06037
EPA Region : 09
Inspection Count : 0
Last Inspection Days : N/R
Informal Count : 0
Last Informal Action Date : N/R
Formal Action Count : 0
Last Formal Action Date : N/R
Total Penalties : 0
Penalty Count : N/R
Last Penalty Date : N/R

Map Id: N163
Direction: S
Distance: 0.183 mi., 966 ft.
Elevation: 9 ft.
Relative: Lower

Site Name : PLASTICS PAINT PRODUCTION INC | 1X CDG-PARTNERS II,LTD. | PLASTIC PAINT PRODUCTION INC
1471 W 15TH ST | 1471 WEST 15TH STREET
LONG BEACH | LONG BEACH{, CA 90813

Database(s) : [CALEPA SITES - CA, ECHO, EMI - CA, FRS, HAZNET - CA, HWG - CA, RCRA_SQG] ***(cont.)***

Envirosite ID: 360477
EPA ID: CAC000591360

ECHO ***(cont.)***

Last Penalty Amount :	N/R
QTRS IN NC :	0
Programs IN SNC :	0
Current Compliance Status :	No Violation Identified
Three-Year Compliance Status :	_____
Collection Method :	ADDRESS MATCHING-HOUSE NUMBER
Reference Point :	CENTER OF A FACILITY OR STATION
Accuracy Meters :	30
Derived Tribes :	N/R
Derived HUC :	18070105
Derived WBD :	N/R
Derived STCTY FIPS :	06037
Derived Zip :	90813
Derived CD113 :	47
Derived CB2010 :	060375755001040
MYRTK Universe :	NNN
NPDES IDs :	N/R
CWA Permit Types :	N/R
CWA Compliance Tracking :	N/R
CWA NAICS :	N/R
CWA SICS :	N/R
CWA Inspection Count :	N/R
CWA Last Inspection Days :	N/R
CWA Informal Count :	N/R
CWA Formal Action Count :	N/R
CWA Last Formal Action Date :	N/R
CWA Penalties :	N/R
CWA Last Penalty Date :	N/R
CWA Last Penalty Amount :	N/R
CWA Quarters IN NC :	N/R
CWA Current Compliance Status :	N/R
CWA Current SNC Flag :	N
CWA 13 Quarters Compliance Status :	N/R
CWA 13 Quarters Effluent Exceedances:	N/R
CWA Three-Year QNCR Codes :	N/R
DFR URL :	Click here for hyperlink provided by the agency.
Facility SIC :	N/R
Facility NAICS :	326199 - All Other Plastics Product Manufacturing
Facility Last Inspection EPA Date :	N/R
Facility Last Inspection State Date :	N/R
Facility Last Formal Act EPA Date :	N/R
Facility Last Formal Act State Date :	N/R
Facility Last Informal Act EPA Date :	N/R
Facility Last Informal Act State Date:	N/R
Facility Federal Agency :	N/R
TRI Reporter :	N/R
Facility Imp Water Flag :	N/R
Current SNC Flag :	N
Indian County Flag :	N
Federal Flag :	N/R
US Mexico Border Flag :	N
Chesapeak Bay Flag :	N/R

Map Id: N163
Direction: S
Distance: 0.183 mi., 966 ft.
Elevation: 9 ft.
Relative: Lower

Site Name : PLASTICS PAINT PRODUCTION INC | 1X CDG-PARTNERS II,LTD. | PLASTIC PAINT PRODUCTION INC
1471 W 15TH ST | 1471 WEST 15TH STREET
LONG BEACH | LONG BEACH{, CA 90813

Database(s) : [CALEPA SITES - CA, ECHO, EMI - CA, FRS, HAZNET - CA, HWG - CA, RCRA_SQG] ***(cont.)***

Envirosite ID: 360477
EPA ID: CAC000591360

ECHO ***(cont.)***

AIR Flag :	N
NPDES Flag :	N
SDWIS Flag :	N
RCRA Flag :	Y
TRI Flag :	N
GHG Flag :	N
Major Flag :	N/R
Active Flag :	Y
NAA Flag :	Y
Latitude :	33.78556
Longitude :	-118.21192
Last Date in Agency List :	2021-08-20

EMI - CA

Facility Name :	PLASTICS PAINT PRODUCTION INC
Facility Address :	1471 W 15TH ST, LONG BEACH, 90813
County :	Los Angeles
Facility ID :	85245
Air Basin Code :	South Coast
District :	SOUTH COAST AQMD
County ID :	LA
SIC Code :	3089
CHAPIS :	N/R
CERR Code :	N/R
Last Date in Agency List :	2019-02-18
Facility ID :	85245
Air Basin Code :	South Coast
District :	SOUTH COAST AQMD
County ID :	LA
SIC Code :	3479
CHAPIS :	N/R
CERR Code :	N/R
Last Date in Agency List :	2019-02-18

Additional Details

Year :	2013
Total Organic Gases (Tons/Year) :	1.161493093701672760535113432456935456 21
Reactive Organic Gases (Tons/Year) :	1.03634
Carbon Monoxide (Tons/Year) :	.00045
Nitrogen Oxides (Tons/Year) :	.00169
Sulfur Oxides (Tons/Year) :	.0000078
Particulate Matter (Tons/Year) :	.04345
Fine Particulate Matter (Tons/Year) :	.0417111

Map Id: N163
Direction: S
Distance: 0.183 mi., 966 ft.
Elevation: 9 ft.
Relative: Lower

Site Name : PLASTICS PAINT PRODUCTION INC | 1X CDG-PARTNERS II,LTD. | PLASTIC PAINT PRODUCTION INC
1471 W 15TH ST | 1471 WEST 15TH STREET
LONG BEACH | LONG BEACH{, CA 90813

Database(s) : [CALEPA SITES - CA, ECHO, EMI - CA, FRS, HAZNET - CA, HWG - CA, RCRA_SQG] ***(cont.)***

Envirosite ID: 360477
EPA ID: CAC000591360

EMI - CA ***(cont.)***

Year :	2012
Total Organic Gases (Tons/Year) :	.9318528030056626919501429159240835905072
Reactive Organic Gases (Tons/Year) :	.826
Carbon Monoxide (Tons/Year) :	.00017
Nitrogen Oxides (Tons/Year) :	.00065
Sulfur Oxides (Tons/Year) :	.000003
Particulate Matter (Tons/Year) :	.03069
Fine Particulate Matter (Tons/Year) :	.0294621

Year :	2011
Total Organic Gases (Tons/Year) :	.92288206963183943048643201401093448634 69
Reactive Organic Gases (Tons/Year) :	.84591
Carbon Monoxide (Tons/Year) :	.00017
Nitrogen Oxides (Tons/Year) :	.00065
Sulfur Oxides (Tons/Year) :	.000003
Particulate Matter (Tons/Year) :	.03188
Fine Particulate Matter (Tons/Year) :	.0306045

Year :	2010
Total Organic Gases (Tons/Year) :	.7082748359676001935115513535666932267935
Reactive Organic Gases (Tons/Year) :	.6683
Carbon Monoxide (Tons/Year) :	.0002
Nitrogen Oxides (Tons/Year) :	.00074
Sulfur Oxides (Tons/Year) :	.0000034404
Particulate Matter (Tons/Year) :	.04172
Fine Particulate Matter (Tons/Year) :	.0400528

FRS

Facility Name :	PLASTICS PAINT PRODUCTION INC
Facility Address :	1471 W 15TH ST, LONG BEACH, CA 90813
County :	LOS ANGELES

Site Details

Registry ID :	110040901147
FRS Facility URL :	Click here for hyperlink provided by the agency.
Last Date in Agency List :	2014-03-25

Source Description

Map Id: N163
Direction: S
Distance: 0.183 mi., 966 ft.
Elevation: 9 ft.
Relative: Lower

Site Name : PLASTICS PAINT PRODUCTION INC | 1X CDG-PARTNERS II,LTD. | PLASTIC PAINT PRODUCTION INC
1471 W 15TH ST | 1471 WEST 15TH STREET
LONG BEACH | LONG BEACH{, CA 90813

Database(s) : [CALEPA SITES - CA, ECHO, EMI - CA, FRS, HAZNET - CA, HWG - CA, RCRA_SQG] ***(cont.)***

Envirosite ID: 360477
EPA ID: CAC000591360

FRS ***(cont.)***

Source Description :

The Emission Inventory System (EIS) maintains an inventory of large stationary sources and voluntarily-reported smaller sources of air point pollution emitters. It contains information about facility sites and their physical location, emission units, emission processes, release points, control approaches, and regulations. Facility inventory data are kept separate from the emissions data and have stable identifiers to improve continuity from year to year and to help identify duplicate or missing facilities.

FRS Environmental Interest
Source and System ID : EIS - 102511

Site Details
Registry ID : 110002865524
FRS Facility URL : Click here for hyperlink provided by the agency.
Last Date in Agency List : 2021-07-17

Source Description
Source Description : The Emission Inventory System (EIS) maintains an inventory of large stationary sources and voluntarily-reported smaller sources of air point pollution emitters. It contains information about facility sites and their physical location, emission units, emission processes, release points, control approaches, and regulations. Facility inventory data are kept separate from the emissions data and have stable identifiers to improve continuity from year to year and to help identify duplicate or missing facilities.
HWTS-DATAMART provides California with information on hazardous waste shipments for generators, transporters, and treatment, storage, and disposal facilities.

Source Description :

RCRAInfo is EPA's comprehensive information system that supports the Resource Conservation and Recovery Act (RCRA) of 1976 and the Hazardous and Solid Waste Amendments (HSWA) of 1984 through the tracking of events and activities related to facilities that generate, transport, and treat, store, or dispose of hazardous waste. RCRAInfo allows RCRA program staff to track the notification, permit, compliance, and corrective action activities required under RCRA. RCRAInfo also supports generation of the National Hazardous Waste Biennial Report. All generators and treatment, storage, and disposal facilities who handle hazardous waste are required to report to the EPA Administrator at least once every two years to support creation of the Biennial Report.

FRS Environmental Interest
Source and System ID : EIS - 102511
HWTS-DATAMART - CAD983614074
RCRAINFO - CAD983614074

Map Id: N163
Direction: S
Distance: 0.183 mi., 966 ft.
Elevation: 9 ft.
Relative: Lower

Site Name : PLASTICS PAINT PRODUCTION INC | 1X CDG-PARTNERS II,LTD. | PLASTIC PAINT PRODUCTION INC
1471 W 15TH ST | 1471 WEST 15TH STREET
LONG BEACH | LONG BEACH{, CA 90813

Database(s) : [CALEPA SITES - CA, ECHO, EMI - CA, FRS, HAZNET - CA, HWG - CA, RCRA_SQG] ***(cont.)***

Envirosite ID: 360477
EPA ID: CAC000591360

HAZNET - CA

Facility Name : 1X CDG-PARTNERS II,LTD.
Facility Address : 1471 W 15TH ST, LONG BEACH, CA 90813
County : LOS ANGELES

Site Details
Generator EPA ID : CAC000591360
Active : Inactive
Category : STATE
Facility Types : N/R
Type : TEMPORARY
Contact Name : N/R
Contact Phone : N/R
Facility Mailing Address : 4675 MACARTHUR CT STE500, NEWPORT BEACH, CA 926600000
Latitude : 33.78563052
Longitude : -118.21165696
Agency Hyperlink : Click here for hyperlink provided by the agency.
Last Date in Agency List : 2021-07-08

Facility Name : 1X PLASTIC PRODUCT INCORP
Facility Address : 1471 WEST 15TH STREET, LONG BEACH{, CA 90813
County : LOS ANGELES

Site Details
Generator EPA ID : CAC000651680
Active : Inactive
Category : STATE
Facility Types : N/R
Type : TEMPORARY
Contact Name : N/R
Contact Phone : N/R
Facility Mailing Address : 1417 WEST 15TH STREET, LONG BEACH, CA 908130000
Latitude : 33.78563052
Longitude : -118.21165696
Agency Hyperlink : Click here for hyperlink provided by the agency.
Last Date in Agency List : 2021-07-08

Waste Generator Details
State Waste : 1994: 214 - Unspecified solvent mixture, 0.198 tons to CAD000088252
1993: 214 - Unspecified solvent mixture, 0.594 tons to CAD089446710

Facility Name : PLASTIC PAINT PRODUCTION INC
Facility Address : 1471 W 15TH ST, LONG BEACH, CA 90813
County : LOS ANGELES

Map Id: N163
Direction: S
Distance: 0.183 mi., 966 ft.
Elevation: 9 ft.
Relative: Lower

Site Name : PLASTICS PAINT PRODUCTION INC | 1X CDG-PARTNERS II,LTD. | PLASTIC PAINT PRODUCTION INC
1471 W 15TH ST | 1471 WEST 15TH STREET
LONG BEACH | LONG BEACH{, CA 90813

Database(s) : [CALEPA SITES - CA, ECHO, EMI - CA, FRS, HAZNET - CA, HWG - CA, RCRA_SQG] ***(cont.)***

Envirosite ID: 360477
EPA ID: CAC000591360

HAZNET - CA ***(cont.)***

Site Details

Generator EPA ID :	CAD983614074
Active :	Inactive
Category :	FEDERAL
Facility Types :	N/R
Type :	PERMANENT
Contact Name :	N/R
Contact Phone :	N/R
Facility Mailing Address :	1471 W 15TH ST, LONG BEACH, CA 908130000
Latitude :	33.78563052
Longitude :	-118.21165696
Agency Hyperlink :	Click here for hyperlink provided by the agency.
Last Date in Agency List :	2021-07-08

Waste Generator Details

State Waste :

2017: 343 - Unspecified organic liquid mixture, 0.833 tons to ARD981057870
2016: 343 - Unspecified organic liquid mixture, 0.561 tons to ARD981057870
2015: 343 - Unspecified organic liquid mixture, 0.748 tons to ARD981057870
2014: 343 - Unspecified organic liquid mixture, 1.054 tons to ARD981057870
2013: 343 - Unspecified organic liquid mixture, 1.632 tons to ARD981057870
2012: 343 - Unspecified organic liquid mixture, 0.374 tons to ARD981057870
2011: 343 - Unspecified organic liquid mixture, 1.7884 tons to ARD981057870
2010: 343 - Unspecified organic liquid mixture, 0.68 tons to ARD981057870
2009: 331 - Off-specification, aged or surplus organics, 4.785 tons to NVT330010000
2008: 331 - Off-specification, aged or surplus organics, 0.5445 tons to NVT330010000
2008: 343 - Unspecified organic liquid mixture, 1.292 tons to ARD981057870
2007: 343 - Unspecified organic liquid mixture, 1.683 tons to ARD981057870
2006: 343 - Unspecified organic liquid mixture, 0.748 tons to ARD981057870
2003: 135 - Unspecified aqueous solution, 0.231 tons to CAT080033681
1998: 343 - Unspecified organic liquid mixture, 0.374 tons to CAD008302903
1997: 461 - Paint sludge, 0.6255 tons to CAD089446710
1996: 461 - Paint sludge, 0.25 tons to CAD089446710
1995: 461 - Paint sludge, 0.6255 tons to CAD089446710

Map Id: N163
Direction: S
Distance: 0.183 mi., 966 ft.
Elevation: 9 ft.
Relative: Lower

Site Name : PLASTICS PAINT PRODUCTION INC | 1X CDG-PARTNERS II,LTD. | PLASTIC PAINT PRODUCTION INC
1471 W 15TH ST | 1471 WEST 15TH STREET
LONG BEACH | LONG BEACH{, CA 90813

Database(s) : [CALEPA SITES - CA, ECHO, EMI - CA, FRS, HAZNET - CA, HWG - CA, RCRA_SQG] ***(cont.)***

Envirosite ID: 360477
EPA ID: CAC000591360

HWG - CA

Facility Name :	1X CDG-PARTNERS II,LTD.
Facility Address :	1471 W 15TH ST, LONG BEACH, CA 90813
County :	LOS ANGELES
EPA ID :	CAC000591360
Status :	Inactive
Category :	STATE
Type :	TEMPORARY
Facility Type :	N/R
Mailing Address :	4675 MACARTHUR CT STE500, NEWPORT BEACH, CA 926600000
Owner Name :	CDG-PARTNERS
Owner Address :	N/A
Operator Name :	STEVE CALHOUN/PARTNER
Operator Address :	N/A
Latitude :	33.78558
Longitude :	-118.211711

Facility Name :	1X PLASTIC PRODUCT INCORP
Facility Address :	1471 WEST 15TH STREET, LONG BEACH{, CA 90813
County :	LOS ANGELES
EPA ID :	CAC000651680
Status :	Inactive
Category :	STATE
Type :	TEMPORARY
Facility Type :	N/R
Mailing Address :	1417 WEST 15TH STREET, LONG BEACH, CA 908130000
Owner Name :	WALTER RESTREPO
Owner Address :	N/A
Operator Name :	WALTER RESTREPO/PRESIDENT
Operator Address :	N/A
Latitude :	33.785557
Longitude :	-118.211671

Facility Name :	PLASTIC PAINT PRODUCTION INC
Facility Address :	1471 W 15TH ST, LONG BEACH, CA 90813
County :	LOS ANGELES
EPA ID :	CAD983614074
Status :	Inactive
Category :	FEDERAL
Type :	PERMANENT
Facility Type :	N/R
Mailing Address :	1471 W 15TH ST, LONG BEACH, CA 908130000
Owner Name :	WALTER RESTREPO
Owner Address :	1471 W 15TH ST, LONG BEACH, CA 908130000

Map Id: N163
Direction: S
Distance: 0.183 mi., 966 ft.
Elevation: 9 ft.
Relative: Lower

Site Name : PLASTICS PAINT PRODUCTION INC | 1X CDG-PARTNERS II,LTD. | PLASTIC PAINT PRODUCTION INC
1471 W 15TH ST | 1471 WEST 15TH STREET
LONG BEACH | LONG BEACH{, CA 90813

Database(s) : [CALEPA SITES - CA, ECHO, EMI - CA, FRS, HAZNET - CA, HWG - CA, RCRA_SQG] ***(cont.)***

Envirosite ID: 360477
EPA ID: CAC000591360

HWG - CA ***(cont.)***

Operator Name :	VIRGINIA RESTREPO
Operator Address :	1471 W 15TH ST, LONG BEACH, CA 90813
Latitude :	33.785557
Longitude :	-118.211667

RCRA_SQG

Facility Name :	PLASTIC PAINT PRODUCION INC
Facility Address :	1471 W 15TH ST, LONG BEACH, CA 90813
County :	LOS ANGELES
Date Form Received by Agency :	1991-11-25
EPA ID :	CAD983614074
Mailing Address :	1471 W 15TH ST, LONG BEACH, CA 90813
Contact :	WALTER RESTREPO
Contact Address :	1471 W 15TH ST, LONG BEACH, CA 90813
Contact Country :	US
Contact Telephone :	213-590-8030
Contact Email :	N/R
EPA Region :	09
Land Type :	Private
Source Type :	Notification
Classification :	Small Quantity Generator
Description :	Handlers that generate more than 100 and less than 1000 kilograms of hazardous waste during any calendar month and accumulate less than 6000 kg of hazardous waste at any time; or generate 100 kg or less of hazardous waste during any calendar month, and accumulate more than 1000 kg of hazardous waste at any time.
Last Date in Agency List :	2021-09-03

Owner/Operator Summary

Owner/Operator Name :	CDG PARTNERS II LTD KEVIN GREEN
Owner/Operator Address :	4675 MAC ARTHUR CT 500, NEWPORT BEACH, CA 92660
Owner/Operator Country :	N/R
Owner/Operator Telephone :	714-833-7657
Owner/Operator Email :	N/R
Owner/Operator Fax :	N/R
Legal Status :	Private
Owner/Operator Type :	Owner
Owner/Operator Start Date :	N/R
Owner/Operator End Date :	N/R

Map Id: N163
Direction: S
Distance: 0.183 mi., 966 ft.
Elevation: 9 ft.
Relative: Lower

Site Name : PLASTICS PAINT PRODUCTION INC | 1X CDG-PARTNERS II,LTD. | PLASTIC PAINT PRODUCTION INC
1471 W 15TH ST | 1471 WEST 15TH STREET
LONG BEACH | LONG BEACH{, CA 90813

Database(s) : [CALEPA SITES - CA, ECHO, EMI - CA, FRS, HAZNET - CA, HWG - CA, RCRA_SQG] ***(cont.)***

Envirosite ID: 360477
EPA ID: CAC000591360

RCRA_SQG ***(cont.)***

Handler Activities Summary

U.S. Importer of Hazardous Waste :	N
Mixed Waste (Haz. and Radioactive) :	N
Recycler of Hazardous Waste :	N
Transporter of Hazardous Waste :	N
Treater, Storer or Disposer of HW :	N
Underground Injection Activity :	N
On-site Burner Exemption :	N
Furnace Exemption :	N
Used Oil Fuel Burner :	N
Used Oil Processor :	N
Used Oil Refiner :	N
Used Oil Fuel Marketer to Burner :	N
Used Oil Specification Marketer :	N
Used Oil Transfer Facility :	N
Used Oil Transporter :	N

Notices of Violations Summary

Regulation Violated :	N

Map Id: N164
Direction: S
Distance: 0.183 mi., 966 ft.
Elevation: 9 ft.
Relative: Lower

Site Name : ABSTRAX LABS INC
1451 W 15TH ST | 1451 West 15th Street
LONG BEACH | Long Beach, CA 90813

Database(s) : [CALEPA SITES - CA, ECHO, FRS, HAZNET - CA, HWG - CA, MANIFEST EPA, RCRA_NONGEN]

Envirosite ID: 33291965
EPA ID: N/R

CALEPA SITES - CA

Facility Name :	ABSTRAX LABS INC
Facility Address :	1451 W 15TH ST, LONG BEACH, 90813
Site ID :	566461
EI ID :	10843642
EI Description :	Hazardous Waste Generator
Latitude :	33.785800
Longitude :	-118.211710
Agency Hyperlink :	Click here for hyperlink provided by the agency.
Last Date in Agency List :	2021-08-26

Map Id: N164
Direction: S
Distance: 0.183 mi., 966 ft.
Elevation: 9 ft.
Relative: Lower

Site Name : ABSTRAX LABS INC
1451 W 15TH ST | 1451 West 15th Street
LONG BEACH | Long Beach, CA 90813

Database(s) : [CALEPA SITES - CA, ECHO, FRS, HAZNET - CA, HWG - CA, MANIFEST EPA, RCRA_NONGEN] ***(cont.)***

Envirosite ID: 33291965
EPA ID: N/R

CALEPA SITES - CA ***(cont.)***

Site ID :	566461
EI ID :	10843642
EI Description :	Chemical Storage Facilities
Latitude :	33.785800
Longitude :	-118.211710
Agency Hyperlink :	Click here for hyperlink provided by the agency.
Last Date in Agency List :	2021-08-26

ECHO

Facility Name :	ABSTRAX LABS INC
Facility Address :	1451 W 15TH ST, LONG BEACH, CA 90813
County :	LOS ANGELES
Last Inspection Date :	N/R
Registry ID :	110070798398
FIPS Code :	N/R
EPA Region :	09
Inspection Count :	0
Last Inspection Days :	N/R
Informal Count :	0
Last Informal Action Date :	N/R
Formal Action Count :	0
Last Formal Action Date :	N/R
Total Penalties :	0
Penalty Count :	N/R
Last Penalty Date :	N/R
Last Penalty Amount :	N/R
QTRS IN NC :	0
Programs IN SNC :	0
Current Compliance Status :	No Violation Identified
Three-Year Compliance Status :	_____
Collection Method :	Zip Code Centroid
Reference Point :	N/R
Accuracy Meters :	10000
Derived Tribes :	N/R
Derived HUC :	N/R
Derived WBD :	N/R
Derived STCTY FIPS :	N/R
Derived Zip :	N/R
Derived CD113 :	N/R
Derived CB2010 :	N/R
MYRTK Universe :	NNN
NPDES IDs :	N/R
CWA Permit Types :	N/R
CWA Compliance Tracking :	N/R
CWA NAICS :	N/R
CWA SICS :	N/R
CWA Inspection Count :	N/R
CWA Last Inspection Days :	N/R
CWA Informal Count :	N/R
CWA Formal Action Count :	N/R
CWA Last Formal Action Date :	N/R
CWA Penalties :	N/R

Map Id: N164
Direction: S
Distance: 0.183 mi., 966 ft.
Elevation: 9 ft.
Relative: Lower

Site Name : ABSTRAX LABS INC
1451 W 15TH ST | 1451 West 15th Street
LONG BEACH | Long Beach, CA 90813

Database(s) : [CALEPA SITES - CA, ECHO, FRS, HAZNET - CA, HWG - CA, MANIFEST EPA, RCRA_NONGEN] ***(cont.)***

Envirosite ID: 33291965
EPA ID: N/R

ECHO ***(cont.)***

CWA Last Penalty Date :	N/R
CWA Last Penalty Amount :	N/R
CWA Quarters IN NC :	N/R
CWA Current Compliance Status :	N/R
CWA Current SNC Flag :	N
CWA 13 Quarters Compliance Status :	N/R
CWA 13 Quarters Effluent Exceedances:	N/R
CWA Three-Year QNCR Codes :	N/R
DFR URL :	Click here for hyperlink provided by the agency.
Facility SIC :	N/R
Facility NAICS :	325998 - All Other Miscellaneous Chemical Product and Preparation Manufacturing
Facility Last Inspection EPA Date :	N/R
Facility Last Inspection State Date :	N/R
Facility Last Formal Act EPA Date :	N/R
Facility Last Formal Act State Date :	N/R
Facility Last Informal Act EPA Date :	N/R
Facility Last Informal Act State Date:	N/R
Facility Federal Agency :	N/R
TRI Reporter :	N/R
Facility Imp Water Flag :	N/R
Current SNC Flag :	N
Indian County Flag :	N
Federal Flag :	N/R
US Mexico Border Flag :	N/R
Chesapeak Bay Flag :	N/R
AIR Flag :	N
NPDES Flag :	N
SDWIS Flag :	N
RCRA Flag :	Y
TRI Flag :	N
GHG Flag :	N
Major Flag :	N/R
Active Flag :	N/R
NAA Flag :	N
Latitude :	33.780911
Longitude :	-118.196312
Last Date in Agency List :	2021-08-20

FRS

Facility Name :	ABSTRAX LABS INC
Facility Address :	1451 W 15TH ST, LONG BEACH, CA 90813
County :	LOS ANGELES

Site Details

Registry ID :	110070798398
FRS Facility URL :	Click here for hyperlink provided by the agency.
Last Date in Agency List :	2021-07-17

Map Id: N164
Direction: S
Distance: 0.183 mi., 966 ft.
Elevation: 9 ft.
Relative: Lower

Site Name : ABSTRAX LABS INC
1451 W 15TH ST | 1451 West 15th Street
LONG BEACH | Long Beach, CA 90813

Database(s) : [CALEPA SITES - CA, ECHO, FRS, HAZNET - CA, HWG - CA, MANIFEST EPA, RCRA_NONGEN] ***(cont.)***

Envirosite ID: 33291965
EPA ID: N/R

FRS ***(cont.)***

Source Description

Source Description :

RCRAInfo is EPA's comprehensive information system that supports the Resource Conservation and Recovery Act (RCRA) of 1976 and the Hazardous and Solid Waste Amendments (HSWA) of 1984 through the tracking of events and activities related to facilities that generate, transport, and treat, store, or dispose of hazardous waste. RCRAInfo allows RCRA program staff to track the notification, permit, compliance, and corrective action activities required under RCRA. RCRAInfo also supports generation of the National Hazardous Waste Biennial Report. All generators and treatment, storage, and disposal facilities who handle hazardous waste are required to report to the EPA Administrator at least once every two years to support creation of the Biennial Report.

FRS Environmental Interest

Source and System ID :	RCRAINFO - CAL000453213

HAZNET - CA

Facility Name :	ABSTRAX LABS INC
Facility Address :	1451 W 15TH ST, LONG BEACH, CA 90813
County :	LOS ANGELES

Site Details

Generator EPA ID :	CAL000453213
Active :	Active
Category :	STATE
Facility Types :	N/R
Type :	PERMANENT
Contact Name :	N/R
Contact Phone :	N/R
Facility Mailing Address :	15550 ROCKFIELD BLVD #B120, IRVINE, CA 92618
Latitude :	33.78580200
Longitude :	-118.21171950
Agency Hyperlink :	Click here for hyperlink provided by the agency.
Last Date in Agency List :	2021-07-08

HWG - CA

Facility Name :	ABSTRAX LABS INC
Facility Address :	1451 W 15TH ST, LONG BEACH, CA 90813
County :	LOS ANGELES

EPA ID :	CAL000453213
Status :	Active
Category :	STATE
Type :	PERMANENT
Facility Type :	N/R
Mailing Address :	15550 ROCKFIELD BLVD #B120, IRVINE, CA 92618
Owner Name :	ABSTRAX LABS INC
Owner Address :	719 CALLE AMABLE, SAN CLEMENTE, CA 92673
Operator Name :	JACK PEAT III

Map Id: N164
Direction: S
Distance: 0.183 mi., 966 ft.
Elevation: 9 ft.
Relative: Lower

Site Name : ABSTRAX LABS INC
1451 W 15TH ST | 1451 West 15th Street
LONG BEACH | Long Beach, CA 90813

Database(s) : [CALEPA SITES - CA, ECHO, FRS, HAZNET - CA, HWG - CA, MANIFEST EPA, RCRA_NONGEN] ***(cont.)***

Envirosite ID: 33291965
EPA ID: N/R

HWG - CA ***(cont.)***

Operator Address :	15550 ROCKFIELD BLVD STE B120, IRVINE, CA 92618
Latitude :	33.785802
Longitude :	-118.21172

MANIFEST EPA

Manifest Details

Details for this site have been truncated due to the large number of available details for this site within this dataset. For the complete details for this site, contact your Envirosite account representative for a complimentary site report containing all of the details available.

Manifest Number :	022282459JJK
Shipped Date :	2021-02-05
Updated Date :	2021-03-16
Received Date :	2021-02-24
Status :	Signed
Generator ID :	CAL000453213
Generator Name :	ABSTRAX LABS
Generator Address :	1451 West 15th Street, Long Beach, CA 90813
Generator Mailing :	1451 West 15th Street, Long Beach, CA 90813
Generator Contact :	ABSTRAX LABS
Destination ID :	UTD981552177
Destination Name :	Clean Harbors Aragonite LLC
Destination Mailing :	PO Box 1339, Grantsville, UT 84029
Destination Address :	11600 North Aptus Road, Grantsville, UT 84029
Destination Contact :	N/R
Submission Type :	DataImage5Copy
Origin Type :	Service
Manifest Residue :	N
Rejection :	N
Last Date in Agency List :	2021-09-04

Waste Details

Waste Line Number :	1
Is DOT Hazardous :	Y
DOT ID Number :	UN1993
DOT Information :	UN1993, WASTE FLAMMABLE LIQUIDS, N.O.S. (ACETONE, METHANOL), 3, PG II
Non Waste Description :	N/R
Quantity :	110 Gallons
Quantity Tons, Acute, Non-Acute :	0.4587156, 0, 0.4587156
Quantity Kg, Acute, Non-Acute :	0, 416.06882
Management Method :	H040 - INCINERATION
Is EPA Waste :	Y
Federal Code :	D001, F003
State Code :	CA - 551

Manifest Details

Manifest Number :	022282083JJK
Shipped Date :	2020-12-11

Map Id: N164
Direction: S
Distance: 0.183 mi., 966 ft.
Elevation: 9 ft.
Relative: Lower

Site Name : ABSTRAX LABS INC
1451 W 15TH ST | 1451 West 15th Street
LONG BEACH | Long Beach, CA 90813

Database(s) : [CALEPA SITES - CA, ECHO, FRS, HAZNET - CA, HWG - CA, MANIFEST EPA, RCRA_NONGEN] ***(cont.)***

Envirosite ID: 33291965
EPA ID: N/R

MANIFEST EPA ***(cont.)***

Updated Date :	2021-01-27
Received Date :	2021-01-06
Status :	Signed
Generator ID :	CAL000453213
Generator Name :	ABSTRAX LABS
Generator Address :	1451 West 15th Street, Long Beach, CA 90813
Generator Mailing :	1451 West 15th Street, Long Beach, CA 90813
Generator Contact :	ABSTRAX LABS
Destination ID :	UTD981552177
Destination Name :	Clean Harbors Aragonite LLC
Destination Mailing :	PO Box 1339, Grantsville, UT 84029
Destination Address :	11600 North Aptus Road, Grantsville, UT 84029
Destination Contact :	N/R
Submission Type :	DataImage5Copy
Origin Type :	Service
Manifest Residue :	N
Rejection :	N
Last Date in Agency List :	2021-09-04

Waste Details

Waste Line Number :	1
Is DOT Hazardous :	Y
DOT ID Number :	UN1993
DOT Information :	UN1993, WASTE FLAMMABLE LIQUIDS, N.O.S. (ACETONE, METHANOL), 3, PG II
Non Waste Description :	N/R
Quantity :	55 Gallons
Quantity Tons, Acute, Non-Acute :	0.2293578, 0, 0.2293578
Quantity Kg, Acute, Non-Acute :	0, 208.03441
Management Method :	H040 - INCINERATION
Is EPA Waste :	Y
Federal Code :	D001, F003
State Code :	CA - 551

Manifest Details

Manifest Number :	022282084JJK
Shipped Date :	2020-09-11
Updated Date :	2020-10-13
Received Date :	2020-09-21
Status :	Signed
Generator ID :	CAL000453213
Generator Name :	ABSTRAX LABS
Generator Address :	1451 West 15th Street, Long Beach, CA 90813
Generator Mailing :	1451 West 15th Street, Long Beach, CA 90813
Generator Contact :	ABSTRAX LABS
Destination ID :	UTD981552177
Destination Name :	Clean Harbors Aragonite LLC
Destination Mailing :	PO Box 1339, Grantsville, UT 84029
Destination Address :	11600 North Aptus Road, Grantsville, UT 84029
Destination Contact :	N/R
Submission Type :	DataImage5Copy

Map Id: N164
Direction: S
Distance: 0.183 mi., 966 ft.
Elevation: 9 ft.
Relative: Lower

Site Name : ABSTRAX LABS INC
1451 W 15TH ST | 1451 West 15th Street
LONG BEACH | Long Beach, CA 90813

Database(s) : [CALEPA SITES - CA, ECHO, FRS, HAZNET - CA, HWG - CA, MANIFEST EPA, RCRA_NONGEN] ***(cont.)***

Envirosite ID: 33291965
EPA ID: N/R

MANIFEST EPA ***(cont.)***

Origin Type :	Service
Manifest Residue :	N
Rejection :	N
Last Date in Agency List :	2021-09-04

Waste Details

Waste Line Number :	1
Is DOT Hazardous :	Y
DOT ID Number :	UN1993
DOT Information :	UN1993, WASTE FLAMMABLE LIQUIDS, N.O.S. (ACETONE, METHANOL), 3, PG II
Non Waste Description :	N/R
Quantity :	55 Gallons
Quantity Tons, Acute, Non-Acute :	0.2293578, 0, 0.2293578
Quantity Kg, Acute, Non-Acute :	0, 208.03441
Management Method :	H040 - INCINERATION
Is EPA Waste :	Y
Federal Code :	D001, F003
State Code :	CA - 551

Manifest Details

Manifest Number :	021558449JJK
Shipped Date :	2020-08-07
Updated Date :	2020-09-10
Received Date :	2020-08-20
Status :	Signed
Generator ID :	CAL000453213
Generator Name :	ABSTRAX LABS
Generator Address :	1451 West 15th Street, Long Beach, CA 90813
Generator Mailing :	1451 West 15th Street, Long Beach, CA 90813
Generator Contact :	ABSTRAX LABS
Destination ID :	UTD981552177
Destination Name :	Clean Harbors Aragonite LLC
Destination Mailing :	PO Box 1339, Grantsville, UT 84029
Destination Address :	11600 North Aptus Road, Grantsville, UT 84029
Destination Contact :	N/R
Submission Type :	DataImage5Copy
Origin Type :	Service
Manifest Residue :	N
Rejection :	N
Last Date in Agency List :	2021-09-04

Waste Details

Waste Line Number :	1
Is DOT Hazardous :	Y
DOT ID Number :	UN3175

Map Id: N164
Direction: S
Distance: 0.183 mi., 966 ft.
Elevation: 9 ft.
Relative: Lower

Site Name : ABSTRAX LABS INC
1451 W 15TH ST | 1451 West 15th Street
LONG BEACH | Long Beach, CA 90813

Database(s) : [CALEPA SITES - CA, ECHO, FRS, HAZNET - CA, HWG - CA, MANIFEST EPA, RCRA_NONGEN] ***(cont.)***

Envirosite ID: 33291965
EPA ID: N/R

MANIFEST EPA ***(cont.)***

DOT Information :	UN3175, WASTE SOLIDS CONTAINING FLAMMABLE LIQUID, N.O.S. (ETHANOL), 4.1, PG II
Non Waste Description :	N/R
Quantity :	30 Pounds
Quantity Tons, Acute, Non-Acute :	0.015, 0, 0.015
Quantity Kg, Acute, Non-Acute :	0, 13.60545
Management Method :	H040 - INCINERATION
Is EPA Waste :	Y
Federal Code :	D001
State Code :	CA - 551

Manifest Details

Manifest Number :	021558326JJK
Shipped Date :	2020-06-12
Updated Date :	2020-07-21
Received Date :	2020-07-01
Status :	Signed
Generator ID :	CAL000453213
Generator Name :	ABSTRAX LABS
Generator Address :	1451 West 15th Street, Long Beach, CA 90813
Generator Mailing :	1451 West 15th Street, Long Beach, CA 90813
Generator Contact :	ABSTRAX LABS
Destination ID :	UTD981552177
Destination Name :	Clean Harbors Aragonite LLC
Destination Mailing :	PO Box 1339, Grantsville, UT 84029
Destination Address :	11600 North Aptus Road, Grantsville, UT 84029
Destination Contact :	N/R
Submission Type :	DataImage5Copy
Origin Type :	Service
Manifest Residue :	N
Rejection :	N
Last Date in Agency List :	2021-09-04

Waste Details

Waste Line Number :	1
Is DOT Hazardous :	Y
DOT ID Number :	UN1993
DOT Information :	UN1993, WASTE FLAMMABLE LIQUIDS, N.O.S. (ACETONE, METHANOL), 3, PG II
Non Waste Description :	N/R
Quantity :	55 Gallons
Quantity Tons, Acute, Non-Acute :	0.2293578, 0, 0.2293578
Quantity Kg, Acute, Non-Acute :	0, 208.03441
Management Method :	H040 - INCINERATION
Is EPA Waste :	Y
Federal Code :	D001, F003
State Code :	CA - 551

Map Id: N164
Direction: S
Distance: 0.183 mi., 966 ft.
Elevation: 9 ft.
Relative: Lower

Site Name : ABSTRAX LABS INC
1451 W 15TH ST | 1451 West 15th Street
LONG BEACH | Long Beach, CA 90813

Database(s) : [CALEPA SITES - CA, ECHO, FRS, HAZNET - CA, HWG - CA, MANIFEST EPA, RCRA_NONGEN] ***(cont.)***

Envirosite ID: 33291965
EPA ID: N/R

RCRA_NONGEN

Facility Name :	ABSTRAX LABS INC
Facility Address :	1451 W 15TH ST, LONG BEACH, CA 90813
County :	LOS ANGELES
Date Form Received by Agency :	2020-03-04
EPA ID :	CAL000453213
Mailing Address :	15550 ROCKFIELD BLVD #B120, IRVINE, CA 92618
Contact :	JACK PEAT III
Contact Address :	115 E CANADA, SAN CLEMENTE, CA 92672
Contact Country :	N/R
Contact Telephone :	949-355-8569
Contact Email :	JACK@ABSTRAXTECH.COM
EPA Region :	09
Land Type :	Not Reported
Source Type :	Implementer
Classification :	Not a generator, verified
Description :	Not a generator, verified
Last Date in Agency List :	2021-09-03

Owner/Operator Summary

Owner/Operator Name :	ABSTRAX LABS INC
Owner/Operator Address :	719 CALLE AMABLE, SAN CLEMENTE, CA 92673
Owner/Operator Country :	N/R
Owner/Operator Telephone :	949-633-0785
Owner/Operator Email :	N/R
Owner/Operator Fax :	N/R
Legal Status :	Other land type
Owner/Operator Type :	Owner
Owner/Operator Start Date :	N/R
Owner/Operator End Date :	N/R

Owner/Operator Name :	JACK PEAT III
Owner/Operator Address :	115 E CANADA, SAN CLEMENTE, CA 92672
Owner/Operator Country :	N/R
Owner/Operator Telephone :	949-355-8569
Owner/Operator Email :	N/R
Owner/Operator Fax :	N/R
Legal Status :	Other land type
Owner/Operator Type :	Operator
Owner/Operator Start Date :	N/R
Owner/Operator End Date :	N/R

Handler Activities Summary

U.S. Importer of Hazardous Waste :	N
Mixed Waste (Haz. and Radioactive) :	N/R
Recycler of Hazardous Waste :	N
Transporter of Hazardous Waste :	N
Treater, Storer or Disposer of HW :	N
Underground Injection Activity :	N

Map Id: N164
Direction: S
Distance: 0.183 mi., 966 ft.
Elevation: 9 ft.
Relative: Lower

Site Name : ABSTRAX LABS INC
1451 W 15TH ST | 1451 West 15th Street
LONG BEACH | Long Beach, CA 90813

Database(s) : [CALEPA SITES - CA, ECHO, FRS, HAZNET - CA, HWG - CA, MANIFEST EPA, RCRA_NONGEN] ***(cont.)***

Envirosite ID: 33291965
EPA ID: N/R

RCRA_NONGEN ***(cont.)***

On-site Burner Exemption :	N
Furnace Exemption :	N
Used Oil Fuel Burner :	N
Used Oil Processor :	N
Used Oil Refiner :	N
Used Oil Fuel Marketer to Burner :	N
Used Oil Specification Marketer :	N
Used Oil Transfer Facility :	N
Used Oil Transporter :	N

Notices of Violations Summary

Regulation Violated :	N

Map Id: L165
Direction: S
Distance: 0.183 mi., 966 ft.
Elevation: 9 ft.
Relative: Lower

Site Name : CAPT'N GLASS
1445 W 15TH ST
LONG BEACH, CA 90813

Database(s) : [ECHO, FRS, HAZNET - CA, HWG - CA, RCRA_NONGEN]

Envirosite ID: 596690
EPA ID: N/R

ECHO

Facility Name :	CAPT'N GLASS
Facility Address :	1445 W 15TH ST, LONG BEACH, CA 90813
County :	LOS ANGELES
Last Inspection Date :	N/R
Registry ID :	110070453857
FIPS Code :	N/R
EPA Region :	09
Inspection Count :	0
Last Inspection Days :	N/R
Informal Count :	0
Last Informal Action Date :	N/R
Formal Action Count :	0
Last Formal Action Date :	N/R
Total Penalties :	0
Penalty Count :	N/R
Last Penalty Date :	N/R
Last Penalty Amount :	N/R
QTRS IN NC :	0
Programs IN SNC :	0
Current Compliance Status :	No Violation Identified
Three-Year Compliance Status :	_____
Collection Method :	Zip Code Centroid
Reference Point :	N/R

Map Id: L165
Direction: S
Distance: 0.183 mi., 966 ft.
Elevation: 9 ft.
Relative: Lower

Site Name : CAPT'N GLASS
1445 W 15TH ST
LONG BEACH, CA 90813

Database(s) : [ECHO, FRS, HAZNET - CA, HWG - CA, RCRA_NONGEN] ***(cont.)***

Envirosite ID: 596690
EPA ID: N/R

ECHO ***(cont.)***

Accuracy Meters :	10000
Derived Tribes :	N/R
Derived HUC :	N/R
Derived WBD :	N/R
Derived STCTY FIPS :	N/R
Derived Zip :	N/R
Derived CD113 :	N/R
Derived CB2010 :	N/R
MYRTK Universe :	NNN
NPDES IDs :	N/R
CWA Permit Types :	N/R
CWA Compliance Tracking :	N/R
CWA NAICS :	N/R
CWA SICS :	N/R
CWA Inspection Count :	N/R
CWA Last Inspection Days :	N/R
CWA Informal Count :	N/R
CWA Formal Action Count :	N/R
CWA Last Formal Action Date :	N/R
CWA Penalties :	N/R
CWA Last Penalty Date :	N/R
CWA Last Penalty Amount :	N/R
CWA Quarters IN NC :	N/R
CWA Current Compliance Status :	N/R
CWA Current SNC Flag :	N
CWA 13 Quarters Compliance Status :	N/R
CWA 13 Quarters Effluent Exceedances:	N/R
CWA Three-Year QNCR Codes :	N/R
DFR URL :	Click here for hyperlink provided by the agency.
Facility SIC :	N/R
Facility NAICS :	31321 - Broadwoven Fabric Mills
Facility Last Inspection EPA Date :	N/R
Facility Last Inspection State Date :	N/R
Facility Last Formal Act EPA Date :	N/R
Facility Last Formal Act State Date :	N/R
Facility Last Informal Act EPA Date :	N/R
Facility Last Informal Act State Date:	N/R
Facility Federal Agency :	N/R
TRI Reporter :	N/R
Facility Imp Water Flag :	N/R
Current SNC Flag :	N
Indian County Flag :	N
Federal Flag :	N/R
US Mexico Border Flag :	N/R
Chesapeak Bay Flag :	N/R
AIR Flag :	N
NPDES Flag :	N
SDWIS Flag :	N
RCRA Flag :	Y
TRI Flag :	N
GHG Flag :	N
Major Flag :	N/R
Active Flag :	Y
NAA Flag :	N
Latitude :	33.780911
Longitude :	-118.196312

Map Id: L165
Direction: S
Distance: 0.183 mi., 966 ft.
Elevation: 9 ft.
Relative: Lower

Site Name : CAPT'N GLASS
1445 W 15TH ST
LONG BEACH, CA 90813

Database(s) : [ECHO, FRS, HAZNET - CA, HWG - CA, RCRA_NONGEN] ***(cont.)***

Envirosite ID: 596690
EPA ID: N/R

ECHO ***(cont.)***

Last Date in Agency List :	2021-08-20

FRS

Facility Name :	CAPT'N GLASS
Facility Address :	1445 W 15TH ST, LONG BEACH, CA 90813
County :	LOS ANGELES

Site Details

Registry ID :	110070453857
FRS Facility URL :	Click here for hyperlink provided by the agency.
Last Date in Agency List :	2021-07-17

Source Description

Source Description :

RCRAInfo is EPA's comprehensive information system that supports the Resource Conservation and Recovery Act (RCRA) of 1976 and the Hazardous and Solid Waste Amendments (HSWA) of 1984 through the tracking of events and activities related to facilities that generate, transport, and treat, store, or dispose of hazardous waste. RCRAInfo allows RCRA program staff to track the notification, permit, compliance, and corrective action activities required under RCRA. RCRAInfo also supports generation of the National Hazardous Waste Biennial Report. All generators and treatment, storage, and disposal facilities who handle hazardous waste are required to report to the EPA Administrator at least once every two years to support creation of the Biennial Report.

FRS Environmental Interest

Source and System ID :	RCRAINFO - CAL000259551

HAZNET - CA

Facility Name :	CAPT'N GLASS
Facility Address :	1445 W 15TH ST, LONG BEACH, CA 90813
County :	LOS ANGELES

Site Details

Generator EPA ID :	CAL000259551
Active :	Inactive
Category :	STATE
Facility Types :	N/R
Type :	PERMANENT
Contact Name :	N/R
Contact Phone :	N/R
Facility Mailing Address :	1445 W 15TH ST, LONG BEACH, CA 908130000
Latitude :	33.78563271
Longitude :	-118.21124456
Agency Hyperlink :	Click here for hyperlink provided by the agency.
Last Date in Agency List :	2021-07-08

Map Id: L165
Direction: S
Distance: 0.183 mi., 966 ft.
Elevation: 9 ft.
Relative: Lower

Site Name : CAPT'N GLASS
1445 W 15TH ST
LONG BEACH, CA 90813

Database(s) : [ECHO, FRS, HAZNET - CA, HWG - CA, RCRA_NONGEN] ***(cont.)***

Envirosite ID: 596690
EPA ID: N/R

HAZNET - CA ***(cont.)***

Waste Generator Details

State Waste :	2004: 343 - Unspecified organic liquid mixture, 0.187 tons to CAD028409019

HWG - CA

Facility Name :	CAPT'N GLASS
Facility Address :	1445 W 15TH ST, LONG BEACH, CA 90813
County :	LOS ANGELES
EPA ID :	CAL000259551
Status :	Inactive
Category :	STATE
Type :	PERMANENT
Facility Type :	N/R
Mailing Address :	1445 W 15TH ST, LONG BEACH, CA 908130000
Owner Name :	STEVE PHELPS
Owner Address :	1445 W 15TH ST, LONG BEACH, CA 908130000
Operator Name :	STEVE PHELPS
Operator Address :	1445 W 15TH ST, LONG BEACH, CA 90813
Latitude :	33.785578
Longitude :	-118.211271

RCRA_NONGEN

Facility Name :	CAPT'N GLASS
Facility Address :	1445 W 15TH ST, LONG BEACH, CA 90813
County :	LOS ANGELES
Date Form Received by Agency :	2002-09-20
EPA ID :	CAL000259551
Mailing Address :	1445 W 15TH ST, LONG BEACH, CA 90813-0000
Contact :	STEVE PHELPS
Contact Address :	1445 W 15TH ST, LONG BEACH, CA 90813
Contact Country :	N/R
Contact Telephone :	562-491-1255
Contact Email :	CAPTNGLASS@GMAIL.COM
EPA Region :	09
Land Type :	Not Reported
Source Type :	Implementer
Classification :	Not a generator, verified
Description :	Not a generator, verified
Last Date in Agency List :	2021-09-03

Owner/Operator Summary

Owner/Operator Name :	STEVE PHELPS
Owner/Operator Address :	1445 W 15TH ST, LONG BEACH, CA 90813
Owner/Operator Country :	N/R
Owner/Operator Telephone :	562-491-1255
Owner/Operator Email :	N/R
Owner/Operator Fax :	N/R
Legal Status :	Other land type

Map Id: L165
Direction: S
Distance: 0.183 mi., 966 ft.
Elevation: 9 ft.
Relative: Lower

Site Name : CAPT'N GLASS
1445 W 15TH ST
LONG BEACH, CA 90813

Database(s) : [ECHO, FRS, HAZNET - CA, HWG - CA, RCRA_NONGEN] ***(cont.)***

Envirosite ID: 596690
EPA ID: N/R

RCRA_NONGEN ***(cont.)***

Owner/Operator Type :	Operator
Owner/Operator Start Date :	N/R
Owner/Operator End Date :	N/R
Owner/Operator Name :	STEVE PHELPS
Owner/Operator Address :	1445 W 15TH ST, LONG BEACH, CA 90813-0000
Owner/Operator Country :	N/R
Owner/Operator Telephone :	562-833-8054
Owner/Operator Email :	N/R
Owner/Operator Fax :	N/R
Legal Status :	Other land type
Owner/Operator Type :	Owner
Owner/Operator Start Date :	N/R
Owner/Operator End Date :	N/R

Handler Activities Summary

U.S. Importer of Hazardous Waste :	N
Mixed Waste (Haz. and Radioactive) :	N
Recycler of Hazardous Waste :	N
Transporter of Hazardous Waste :	N
Treater, Storer or Disposer of HW :	N
Underground Injection Activity :	N
On-site Burner Exemption :	N
Furnace Exemption :	N
Used Oil Fuel Burner :	N
Used Oil Processor :	N
Used Oil Refiner :	N
Used Oil Fuel Marketer to Burner :	N
Used Oil Specification Marketer :	N
Used Oil Transfer Facility :	N
Used Oil Transporter :	N

Notices of Violations Summary

Regulation Violated :	N

Map Id: S166
Direction: SSW
Distance: 0.184 mi., 971 ft.
Elevation: 9 ft.
Relative: Lower

Site Name : BETOS AUTO BODY SHOP | HIGH PERFORMANCE AUTO BODY & PAINT
1541 W 15TH ST
LONG BEACH, CA

Database(s) : [CALEPA SITES - CA, ECHO, FRS, HAZNET - CA, HWG - CA, RCRA_NONGEN]

Envirosite ID: 388363
EPA ID: CAL000367840

CALEPA SITES - CA

Facility Name :	BETOS AUTO BODY SHOP
Facility Address :	1541 W 15TH ST, LONG BEACH, 90813
Site ID :	412820
EI ID :	10612336
EI Description :	Chemical Storage Facilities
Latitude :	33.785801
Longitude :	-118.213104
Agency Hyperlink :	Click here for hyperlink provided by the agency.
Last Date in Agency List :	2021-04-29

Site ID :	412820
EI ID :	10612336
EI Description :	Hazardous Waste Generator
Latitude :	33.785801
Longitude :	-118.213104
Agency Hyperlink :	Click here for hyperlink provided by the agency.
Last Date in Agency List :	2021-04-29

ECHO

Facility Name :	BETOS AUTO BODY SHOP
Facility Address :	1541 W 15TH ST, LONG BEACH, CA 90813
County :	LOS ANGELES
Last Inspection Date :	N/R
Registry ID :	110070480651
FIPS Code :	N/R
EPA Region :	09
Inspection Count :	0
Last Inspection Days :	N/R
Informal Count :	0
Last Informal Action Date :	N/R
Formal Action Count :	0
Last Formal Action Date :	N/R
Total Penalties :	0
Penalty Count :	N/R
Last Penalty Date :	N/R
Last Penalty Amount :	N/R
QTRS IN NC :	0
Programs IN SNC :	0
Current Compliance Status :	No Violation Identified
Three-Year Compliance Status :	_____
Collection Method :	Zip Code Centroid
Reference Point :	N/R
Accuracy Meters :	10000
Derived Tribes :	N/R
Derived HUC :	N/R
Derived WBD :	N/R
Derived STCTY FIPS :	N/R
Derived Zip :	N/R
Derived CD113 :	N/R

Map Id: S166
Direction: SSW
Distance: 0.184 mi., 971 ft.
Elevation: 9 ft.
Relative: Lower

Site Name : BETOS AUTO BODY SHOP | HIGH PERFORMANCE AUTO BODY & PAINT
1541 W 15TH ST
LONG BEACH, CA

Database(s) : [CALEPA SITES - CA, ECHO, FRS, HAZNET - CA, HWG - CA, RCRA_NONGEN] ***(cont.)***

Envirosite ID: 388363
EPA ID: CAL000367840

ECHO ***(cont.)***

Derived CB2010 :	N/R
MYRTK Universe :	NNN
NPDES IDs :	N/R
CWA Permit Types :	N/R
CWA Compliance Tracking :	N/R
CWA NAICS :	N/R
CWA SICS :	N/R
CWA Inspection Count :	N/R
CWA Last Inspection Days :	N/R
CWA Informal Count :	N/R
CWA Formal Action Count :	N/R
CWA Last Formal Action Date :	N/R
CWA Penalties :	N/R
CWA Last Penalty Date :	N/R
CWA Last Penalty Amount :	N/R
CWA Quarters IN NC :	N/R
CWA Current Compliance Status :	N/R
CWA Current SNC Flag :	N
CWA 13 Quarters Compliance Status :	N/R
CWA 13 Quarters Effluent Exceedances:	N/R
CWA Three-Year QNCR Codes :	N/R
DFR URL :	Click here for hyperlink provided by the agency.
Facility SIC :	N/R
Facility NAICS :	336992 - Military Armored Vehicle, Tank, and Tank Component Manufacturing
Facility Last Inspection EPA Date :	N/R
Facility Last Inspection State Date :	N/R
Facility Last Formal Act EPA Date :	N/R
Facility Last Formal Act State Date :	N/R
Facility Last Informal Act EPA Date :	N/R
Facility Last Informal Act State Date:	N/R
Facility Federal Agency :	N/R
TRI Reporter :	N/R
Facility Imp Water Flag :	N/R
Current SNC Flag :	N
Indian County Flag :	N
Federal Flag :	N/R
US Mexico Border Flag :	N/R
Chesapeak Bay Flag :	N/R
AIR Flag :	N
NPDES Flag :	N
SDWIS Flag :	N
RCRA Flag :	Y
TRI Flag :	N
GHG Flag :	N
Major Flag :	N/R
Active Flag :	Y
NAA Flag :	N
Latitude :	33.780911
Longitude :	-118.196312
Last Date in Agency List :	2021-08-20

FRS

Facility Name :	BETOS AUTO BODY SHOP

Map Id: S166
Direction: SSW
Distance: 0.184 mi., 971 ft.
Elevation: 9 ft.
Relative: Lower

Site Name : BETOS AUTO BODY SHOP | HIGH PERFORMANCE AUTO BODY & PAINT
1541 W 15TH ST
LONG BEACH, CA

Database(s) : [CALEPA SITES - CA, ECHO, FRS, HAZNET - CA, HWG - CA, RCRA_NONGEN] ***(cont.)***

Envirosite ID: 388363
EPA ID: CAL000367840

FRS ***(cont.)***

Facility Address :	1541 W 15TH ST, LONG BEACH, CA 90813-1206
County :	LOS ANGELES

Site Details

Registry ID :	110070480651
FRS Facility URL :	Click here for hyperlink provided by the agency.
Last Date in Agency List :	2021-07-17

Source Description

Source Description :

RCRAInfo is EPA's comprehensive information system that supports the Resource Conservation and Recovery Act (RCRA) of 1976 and the Hazardous and Solid Waste Amendments (HSWA) of 1984 through the tracking of events and activities related to facilities that generate, transport, and treat, store, or dispose of hazardous waste. RCRAInfo allows RCRA program staff to track the notification, permit, compliance, and corrective action activities required under RCRA. RCRAInfo also supports generation of the National Hazardous Waste Biennial Report. All generators and treatment, storage, and disposal facilities who handle hazardous waste are required to report to the EPA Administrator at least once every two years to support creation of the Biennial Report.

FRS Environmental Interest

Source and System ID :	RCRAINFO - CAL000367840

HAZNET - CA

Facility Name :	BETOS AUTO BODY SHOP
Facility Address :	1541 W 15TH ST, LONG BEACH, CA 90813
County :	LOS ANGELES

Site Details

Generator EPA ID :	CAL000367840
Active :	Inactive
Category :	STATE
Facility Types :	N/R
Type :	PERMANENT
Contact Name :	N/R
Contact Phone :	N/R
Facility Mailing Address :	1541 W 15TH ST, LONG BEACH, CA 908131206
Latitude :	33.78580200
Longitude :	-118.21310550
Agency Hyperlink :	Click here for hyperlink provided by the agency.
Last Date in Agency List :	2021-07-08

Map Id: S166
Direction: SSW
Distance: 0.184 mi., 971 ft.
Elevation: 9 ft.
Relative: Lower

Site Name : BETOS AUTO BODY SHOP | HIGH PERFORMANCE AUTO BODY & PAINT
1541 W 15TH ST
LONG BEACH, CA

Database(s) : [CALEPA SITES - CA, ECHO, FRS, HAZNET - CA, HWG - CA, RCRA_NONGEN] ***(cont.)***

Envirosite ID: 388363
EPA ID: CAL000367840

HAZNET - CA ***(cont.)***

Waste Generator Details
State Waste : 2015: 352 - Other organic solids, 0.1 tons to CAD008252405
2014: 214 - Unspecified solvent mixture, 0.198 tons to CAD008252405
2011: 214 - Unspecified solvent mixture, 0.198 tons to CAD008252405

Site Details
Generator EPA ID : CAL000347102
Active : Inactive
Category : STATE
Facility Types : N/R
Type : PERMANENT
Contact Name : N/R
Contact Phone : N/R
Facility Mailing Address : 1541 W 15TH ST, LONG BEACH, CA 908131206
Latitude : 33.78580200
Longitude : -118.21310550
Agency Hyperlink : Click here for hyperlink provided by the agency.
Last Date in Agency List : 2021-07-08

Facility Name : HIGH PERFORMANCE AUTO BODY & PAINT
Facility Address : 1541 W 15TH ST, LONG BEACH, CA 90813
County : LOS ANGELES

Site Details
Generator EPA ID : CAL000287489
Active : Inactive
Category : STATE
Facility Types : N/R
Type : PERMANENT
Contact Name : N/R
Contact Phone : N/R
Facility Mailing Address : 1541 W 15TH ST, LONG BEACH, CA 90813
Latitude : 33.78563153
Longitude : -118.21285033
Agency Hyperlink : Click here for hyperlink provided by the agency.
Last Date in Agency List : 2021-07-08

Waste Generator Details
State Waste : 2007: 352 - Other organic solids, 0.05 tons to CAD008252405
2006: 352 - Other organic solids, 0.05 tons to CAD008252405
2005: 214 - Unspecified solvent mixture, 0.1584 tons to CAD008252405

HWG - CA

Facility Name : BETOS AUTO BODY SHOP
Facility Address : 1541 W 15TH ST, LONG BEACH, CA 90813
County : LOS ANGELES

Map Id: S166
Direction: SSW
Distance: 0.184 mi., 971 ft.
Elevation: 9 ft.
Relative: Lower

Site Name : BETOS AUTO BODY SHOP | HIGH PERFORMANCE AUTO BODY & PAINT
1541 W 15TH ST
LONG BEACH, CA

Database(s) : [CALEPA SITES - CA, ECHO, FRS, HAZNET - CA, HWG - CA, RCRA_NONGEN] ***(cont.)***

Envirosite ID: 388363
EPA ID: CAL000367840

HWG - CA ***(cont.)***

EPA ID :	CAL000347102
Status :	Inactive
Category :	STATE
Type :	PERMANENT
Facility Type :	N/R
Mailing Address :	1541 W 15TH ST, LONG BEACH, CA 908131206
Owner Name :	JOSE LERMA
Owner Address :	1541 W 15TH ST, LONG BEACH, CA 908102050
Operator Name :	JOSE LERMA
Operator Address :	1541 W 15TH ST, LONG BEACH, CA 908130000
Latitude :	33.7858
Longitude :	-118.2131

EPA ID :	CAL000367840
Status :	Inactive
Category :	STATE
Type :	PERMANENT
Facility Type :	N/R
Mailing Address :	1541 W 15TH ST, LONG BEACH, CA 908131206
Owner Name :	JOSE MALDONADO
Owner Address :	1541 W 15TH ST, LONG BEACH, CA 908131206
Operator Name :	JOSE MALDONADO
Operator Address :	1541 W 15TH ST, LONG BEACH, CA 90813
Latitude :	33.7858
Longitude :	-118.2131

Facility Name :	HIGH PERFORMANCE AUTO BODY & PAINT
Facility Address :	1541 W 15TH ST, LONG BEACH, CA 90813
County :	LOS ANGELES

EPA ID :	CAL000287489
Status :	Inactive
Category :	STATE
Type :	PERMANENT
Facility Type :	N/R
Mailing Address :	1541 W 15TH ST, LONG BEACH, CA 90813
Owner Name :	ERMILA CANCINOS
Owner Address :	5155 LONG BEACH BLVD, LONG BEACH, CA 90805
Operator Name :	MAYRA AVENDANO
Operator Address :	1800 W 29TH ST, LONG BEACH, CA 908102903
Latitude :	33.785659
Longitude :	-118.212821

RCRA_NONGEN

Facility Name :	BETOS AUTO BODY SHOP
Facility Address :	1541 W 15TH ST, LONG BEACH, CA 90813-1206
County :	LOS ANGELES

Date Form Received by Agency :	2011-09-27
EPA ID :	CAL000367840

Map Id: S166
Direction: SSW
Distance: 0.184 mi., 971 ft.
Elevation: 9 ft.
Relative: Lower

Site Name : BETOS AUTO BODY SHOP | HIGH PERFORMANCE AUTO BODY & PAINT
1541 W 15TH ST
LONG BEACH, CA

Database(s) : [CALEPA SITES - CA, ECHO, FRS, HAZNET - CA, HWG - CA, RCRA_NONGEN] ***(cont.)***

Envirosite ID: 388363
EPA ID: CAL000367840

RCRA_NONGEN ***(cont.)***

Mailing Address :	1541 W 15TH ST, LONG BEACH, CA 90813-1206
Contact :	JOSE MALDONADO
Contact Address :	1541 W 15TH ST, LONG BEACH, CA 90813
Contact Country :	N/R
Contact Telephone :	562-436-8090
Contact Email :	INFO@BETOSAUTOBODY.COM
EPA Region :	09
Land Type :	Not Reported
Source Type :	Implementer
Classification :	Not a generator, verified
Description :	Not a generator, verified
Last Date in Agency List :	2021-09-03

Owner/Operator Summary

Owner/Operator Name :	JOSE MALDONADO
Owner/Operator Address :	1541 W 15TH ST, LONG BEACH, CA 90813-1206
Owner/Operator Country :	N/R
Owner/Operator Telephone :	562-436-8090
Owner/Operator Email :	N/R
Owner/Operator Fax :	N/R
Legal Status :	Other land type
Owner/Operator Type :	Owner
Owner/Operator Start Date :	N/R
Owner/Operator End Date :	N/R

Owner/Operator Name :	JOSE MALDONADO
Owner/Operator Address :	1541 W 15TH ST, LONG BEACH, CA 90813
Owner/Operator Country :	N/R
Owner/Operator Telephone :	562-436-8090
Owner/Operator Email :	N/R
Owner/Operator Fax :	N/R
Legal Status :	Other land type
Owner/Operator Type :	Operator
Owner/Operator Start Date :	N/R
Owner/Operator End Date :	N/R

Handler Activities Summary

U.S. Importer of Hazardous Waste :	N
Mixed Waste (Haz. and Radioactive) :	N
Recycler of Hazardous Waste :	N
Transporter of Hazardous Waste :	N
Treater, Storer or Disposer of HW :	N
Underground Injection Activity :	N
On-site Burner Exemption :	N
Furnace Exemption :	N
Used Oil Fuel Burner :	N
Used Oil Processor :	N
Used Oil Refiner :	N
Used Oil Fuel Marketer to Burner :	N
Used Oil Specification Marketer :	N

Map Id: S166
Direction: SSW
Distance: 0.184 mi., 971 ft.
Elevation: 9 ft.
Relative: Lower

Site Name : BETOS AUTO BODY SHOP | HIGH PERFORMANCE AUTO BODY & PAINT
1541 W 15TH ST
LONG BEACH, CA

Database(s) : [CALEPA SITES - CA, ECHO, FRS, HAZNET - CA, HWG - CA, RCRA_NONGEN] ***(cont.)***

Envirosite ID: 388363
EPA ID: CAL000367840

RCRA_NONGEN ***(cont.)***

Used Oil Transfer Facility :	N
Used Oil Transporter :	N

Notices of Violations Summary

Regulation Violated :	N

Map Id: T167
Direction: WSW
Distance: 0.185 mi., 976 ft.
Elevation: 12 ft.
Relative: Lower

Site Name : LB SANTA FE GARAGE INC DBA SANTA FE GARAGE | LONG BEACH MAINTENANCE AND REPAIR | SANTA FE GARAGE
1581 SANTA FE AVE
LONG BEACH, CA 90813

Database(s) : [CALEPA SITES - CA, ECHO, FRS, HAZNET - CA, HWG - CA, RCRA_NONGEN]

Envirosite ID: 302613
EPA ID: N/R

CALEPA SITES - CA

Facility Name :	LB SANTA FE GARAGE INC
Facility Address :	1581 SANTA FE AVE, LONG BEACH, 90813
Site ID :	378935
EI ID :	10643515
EI Description :	Chemical Storage Facilities
Latitude :	33.786999
Longitude :	-118.215797
Agency Hyperlink :	Click here for hyperlink provided by the agency.
Last Date in Agency List :	2019-10-02
Site ID :	378935
EI ID :	10643515
EI Description :	Hazardous Waste Generator
Latitude :	33.786999
Longitude :	-118.215797
Agency Hyperlink :	Click here for hyperlink provided by the agency.
Last Date in Agency List :	2019-10-02
Facility Name :	SANTA FE GARAGE, LLC
Facility Address :	1581 SANTA FE AVE, LONG BEACH, 90813
Site ID :	378935
EI ID :	10643515
EI Description :	Chemical Storage Facilities

Map Id: T167
Direction: WSW
Distance: 0.185 mi., 976 ft.
Elevation: 12 ft.
Relative: Lower

Site Name : LB SANTA FE GARAGE INC DBA SANTA FE GARAGE | LONG BEACH MAINTENANCE AND REPAIR | SANTA FE GARAGE
1581 SANTA FE AVE
LONG BEACH, CA 90813

Database(s) : [CALEPA SITES - CA, ECHO, FRS, HAZNET - CA, HWG - CA, RCRA_NONGEN] ***(cont.)***

Envirosite ID: 302613
EPA ID: N/R

CALEPA SITES - CA ***(cont.)***

Latitude :	33.786999
Longitude :	-118.215797
Agency Hyperlink :	Click here for hyperlink provided by the agency.
Last Date in Agency List :	2021-08-26

Site ID :	378935
EI ID :	10643515
EI Description :	Hazardous Waste Generator
Latitude :	33.786999
Longitude :	-118.215797
Agency Hyperlink :	Click here for hyperlink provided by the agency.
Last Date in Agency List :	2021-08-26

Site ID :	378935
EI ID :	10643515
EI Description :	Chemical Storage Facilities
Latitude :	33.786999
Longitude :	-118.215797
Agency Hyperlink :	Click here for hyperlink provided by the agency.
Last Date in Agency List :	2021-02-13

Site ID :	378935
EI ID :	10643515
EI Description :	Hazardous Waste Generator
Latitude :	33.786999
Longitude :	-118.215797
Agency Hyperlink :	Click here for hyperlink provided by the agency.
Last Date in Agency List :	2021-02-13

ECHO

Facility Name :	LB SANTA FE GARAGE INC DBA SANTA FE GARAGE
Facility Address :	1581 SANTA FE AVE, LONG BEACH, CA 90813
County :	LOS ANGELES

Last Inspection Date :	N/R
Registry ID :	N/R
FIPS Code :	N/R
EPA Region :	09
Inspection Count :	0
Last Inspection Days :	N/R
Informal Count :	0
Last Informal Action Date :	N/R
Formal Action Count :	0
Last Formal Action Date :	N/R
Total Penalties :	0
Penalty Count :	N/R
Last Penalty Date :	N/R
Last Penalty Amount :	N/R
QTRS IN NC :	0

Map Id: T167
Direction: WSW
Distance: 0.185 mi., 976 ft.
Elevation: 12 ft.
Relative: Lower

Site Name : LB SANTA FE GARAGE INC DBA SANTA FE GARAGE | LONG BEACH MAINTENANCE AND REPAIR | SANTA FE GARAGE
1581 SANTA FE AVE
LONG BEACH, CA 90813

Database(s) : [CALEPA SITES - CA, ECHO, FRS, HAZNET - CA, HWG - CA, RCRA_NONGEN] ***(cont.)***

Envirosite ID: 302613
EPA ID: N/R

ECHO ***(cont.)***

Programs IN SNC :	0
Current Compliance Status :	No Violation Identified
Three-Year Compliance Status :	_____
Collection Method :	Zip Code Centroid
Reference Point :	N/R
Accuracy Meters :	10000
Derived Tribes :	N/R
Derived HUC :	N/R
Derived WBD :	N/R
Derived STCTY FIPS :	N/R
Derived Zip :	N/R
Derived CD113 :	N/R
Derived CB2010 :	N/R
MYRTK Universe :	NNN
NPDES IDs :	N/R
CWA Permit Types :	N/R
CWA Compliance Tracking :	N/R
CWA NAICS :	N/R
CWA SICS :	N/R
CWA Inspection Count :	N/R
CWA Last Inspection Days :	N/R
CWA Informal Count :	N/R
CWA Formal Action Count :	N/R
CWA Last Formal Action Date :	N/R
CWA Penalties :	N/R
CWA Last Penalty Date :	N/R
CWA Last Penalty Amount :	N/R
CWA Quarters IN NC :	N/R
CWA Current Compliance Status :	N/R
CWA Current SNC Flag :	N
CWA 13 Quarters Compliance Status :	N/R
CWA 13 Quarters Effluent Exceedances:	N/R
CWA Three-Year QNCR Codes :	N/R
DFR URL :	Click here for hyperlink provided by the agency.
Facility SIC :	N/R
Facility NAICS :	811111 - General Automotive Repair
Facility Last Inspection EPA Date :	N/R
Facility Last Inspection State Date :	N/R
Facility Last Formal Act EPA Date :	N/R
Facility Last Formal Act State Date :	N/R
Facility Last Informal Act EPA Date :	N/R
Facility Last Informal Act State Date:	N/R
Facility Federal Agency :	N/R
TRI Reporter :	N/R
Facility Imp Water Flag :	N/R
Current SNC Flag :	N
Indian County Flag :	N
Federal Flag :	N/R
US Mexico Border Flag :	N/R
Chesapeak Bay Flag :	N/R
AIR Flag :	N
NPDES Flag :	N
SDWIS Flag :	N
RCRA Flag :	Y

Map Id: T167
Direction: WSW
Distance: 0.185 mi., 976 ft.
Elevation: 12 ft.
Relative: Lower

Site Name : LB SANTA FE GARAGE INC DBA SANTA FE GARAGE | LONG BEACH MAINTENANCE AND REPAIR | SANTA FE GARAGE
1581 SANTA FE AVE
LONG BEACH, CA 90813

Database(s) : [CALEPA SITES - CA, ECHO, FRS, HAZNET - CA, HWG - CA, RCRA_NONGEN] ***(cont.)***

Envirosite ID: 302613
EPA ID: N/R

ECHO ***(cont.)***

TRI Flag :	N
GHG Flag :	N
Major Flag :	N/R
Active Flag :	Y
NAA Flag :	N/R
Latitude :	33.780911
Longitude :	-118.196312
Last Date in Agency List :	2019-07-15
Last Inspection Date :	N/R
Registry ID :	110070591488
FIPS Code :	N/R
EPA Region :	09
Inspection Count :	0
Last Inspection Days :	N/R
Informal Count :	0
Last Informal Action Date :	N/R
Formal Action Count :	0
Last Formal Action Date :	N/R
Total Penalties :	0
Penalty Count :	N/R
Last Penalty Date :	N/R
Last Penalty Amount :	N/R
QTRS IN NC :	0
Programs IN SNC :	0
Current Compliance Status :	No Violation Identified
Three-Year Compliance Status :	_____
Collection Method :	Zip Code Centroid
Reference Point :	N/R
Accuracy Meters :	10000
Derived Tribes :	N/R
Derived HUC :	N/R
Derived WBD :	N/R
Derived STCTY FIPS :	N/R
Derived Zip :	N/R
Derived CD113 :	N/R
Derived CB2010 :	N/R
MYRTK Universe :	NNN
NPDES IDs :	N/R
CWA Permit Types :	N/R
CWA Compliance Tracking :	N/R
CWA NAICS :	N/R
CWA SICS :	N/R
CWA Inspection Count :	N/R
CWA Last Inspection Days :	N/R
CWA Informal Count :	N/R
CWA Formal Action Count :	N/R
CWA Last Formal Action Date :	N/R
CWA Penalties :	N/R
CWA Last Penalty Date :	N/R
CWA Last Penalty Amount :	N/R
CWA Quarters IN NC :	N/R
CWA Current Compliance Status :	N/R

Map Id: T167
Direction: WSW
Distance: 0.185 mi., 976 ft.
Elevation: 12 ft.
Relative: Lower

Site Name : LB SANTA FE GARAGE INC DBA SANTA FE GARAGE | LONG BEACH MAINTENANCE AND REPAIR | SANTA FE GARAGE
1581 SANTA FE AVE
LONG BEACH, CA 90813

Database(s) : [CALEPA SITES - CA, ECHO, FRS, HAZNET - CA, HWG - CA, RCRA_NONGEN] ***(cont.)***

Envirosite ID: 302613
EPA ID: N/R

ECHO ***(cont.)***

CWA Current SNC Flag :	N
CWA 13 Quarters Compliance Status :	N/R
CWA 13 Quarters Effluent Exceedances:	N/R
CWA Three-Year QNCR Codes :	N/R
DFR URL :	Click here for hyperlink provided by the agency.
Facility SIC :	N/R
Facility NAICS :	811111 - General Automotive Repair
Facility Last Inspection EPA Date :	N/R
Facility Last Inspection State Date :	N/R
Facility Last Formal Act EPA Date :	N/R
Facility Last Formal Act State Date :	N/R
Facility Last Informal Act EPA Date :	N/R
Facility Last Informal Act State Date:	N/R
Facility Federal Agency :	N/R
TRI Reporter :	N/R
Facility Imp Water Flag :	N/R
Current SNC Flag :	N
Indian County Flag :	N
Federal Flag :	N/R
US Mexico Border Flag :	N/R
Chesapeak Bay Flag :	N/R
AIR Flag :	N
NPDES Flag :	N
SDWIS Flag :	N
RCRA Flag :	Y
TRI Flag :	N
GHG Flag :	N
Major Flag :	N/R
Active Flag :	Y
NAA Flag :	N
Latitude :	33.780911
Longitude :	-118.196312
Last Date in Agency List :	2021-08-20

Facility Name :	LONG BEACH MAINTENANCE AND REPAIR
Facility Address :	1581 SANTA FE AVE, LONG BEACH, CA 90813
County :	LOS ANGELES

Last Inspection Date :	N/R
Registry ID :	110070593590
FIPS Code :	N/R
EPA Region :	09
Inspection Count :	0
Last Inspection Days :	N/R
Informal Count :	0
Last Informal Action Date :	N/R
Formal Action Count :	0
Last Formal Action Date :	N/R
Total Penalties :	0
Penalty Count :	N/R
Last Penalty Date :	N/R
Last Penalty Amount :	N/R

Map Id: T167
Direction: WSW
Distance: 0.185 mi., 976 ft.
Elevation: 12 ft.
Relative: Lower

Site Name : LB SANTA FE GARAGE INC DBA SANTA FE GARAGE | LONG BEACH MAINTENANCE AND REPAIR | SANTA FE GARAGE
1581 SANTA FE AVE
LONG BEACH, CA 90813

Database(s) : [CALEPA SITES - CA, ECHO, FRS, HAZNET - CA, HWG - CA, RCRA_NONGEN] ***(cont.)***

Envirosite ID: 302613
EPA ID: N/R

ECHO ***(cont.)***

QTRS IN NC :	0
Programs IN SNC :	0
Current Compliance Status :	No Violation Identified
Three-Year Compliance Status :	_____
Collection Method :	Zip Code Centroid
Reference Point :	N/R
Accuracy Meters :	10000
Derived Tribes :	N/R
Derived HUC :	N/R
Derived WBD :	N/R
Derived STCTY FIPS :	N/R
Derived Zip :	N/R
Derived CD113 :	N/R
Derived CB2010 :	N/R
MYRTK Universe :	NNN
NPDES IDs :	N/R
CWA Permit Types :	N/R
CWA Compliance Tracking :	N/R
CWA NAICS :	N/R
CWA SICS :	N/R
CWA Inspection Count :	N/R
CWA Last Inspection Days :	N/R
CWA Informal Count :	N/R
CWA Formal Action Count :	N/R
CWA Last Formal Action Date :	N/R
CWA Penalties :	N/R
CWA Last Penalty Date :	N/R
CWA Last Penalty Amount :	N/R
CWA Quarters IN NC :	N/R
CWA Current Compliance Status :	N/R
CWA Current SNC Flag :	N
CWA 13 Quarters Compliance Status :	N/R
CWA 13 Quarters Effluent Exceedances:	N/R
CWA Three-Year QNCR Codes :	N/R
DFR URL :	Click here for hyperlink provided by the agency.
Facility SIC :	N/R
Facility NAICS :	811111 - General Automotive Repair
Facility Last Inspection EPA Date :	N/R
Facility Last Inspection State Date :	N/R
Facility Last Formal Act EPA Date :	N/R
Facility Last Formal Act State Date :	N/R
Facility Last Informal Act EPA Date :	N/R
Facility Last Informal Act State Date:	N/R
Facility Federal Agency :	N/R
TRI Reporter :	N/R
Facility Imp Water Flag :	N/R
Current SNC Flag :	N
Indian County Flag :	N
Federal Flag :	N/R
US Mexico Border Flag :	N/R
Chesapeak Bay Flag :	N/R
AIR Flag :	N
NPDES Flag :	N
SDWIS Flag :	N

Map Id: T167
Direction: WSW
Distance: 0.185 mi., 976 ft.
Elevation: 12 ft.
Relative: Lower

Site Name : LB SANTA FE GARAGE INC DBA SANTA FE GARAGE | LONG BEACH MAINTENANCE AND REPAIR | SANTA FE GARAGE
1581 SANTA FE AVE
LONG BEACH, CA 90813

Database(s) : [CALEPA SITES - CA, ECHO, FRS, HAZNET - CA, HWG - CA, RCRA_NONGEN] ***(cont.)***

Envirosite ID: 302613
EPA ID: N/R

ECHO ***(cont.)***

RCRA Flag :	Y
TRI Flag :	N
GHG Flag :	N
Major Flag :	N/R
Active Flag :	Y
NAA Flag :	N
Latitude :	33.780911
Longitude :	-118.196312
Last Date in Agency List :	2021-08-20
Facility Name :	SANTA FE GARAGE
Facility Address :	1581 SANTA FE AVE, LONG BEACH, CA 90813
County :	LOS ANGELES
Last Inspection Date :	N/R
Registry ID :	110070454200
FIPS Code :	N/R
EPA Region :	09
Inspection Count :	0
Last Inspection Days :	N/R
Informal Count :	0
Last Informal Action Date :	N/R
Formal Action Count :	0
Last Formal Action Date :	N/R
Total Penalties :	0
Penalty Count :	N/R
Last Penalty Date :	N/R
Last Penalty Amount :	N/R
QTRS IN NC :	0
Programs IN SNC :	0
Current Compliance Status :	No Violation Identified
Three-Year Compliance Status :	_____
Collection Method :	Zip Code Centroid
Reference Point :	N/R
Accuracy Meters :	10000
Derived Tribes :	N/R
Derived HUC :	N/R
Derived WBD :	N/R
Derived STCTY FIPS :	N/R
Derived Zip :	N/R
Derived CD113 :	N/R
Derived CB2010 :	N/R
MYRTK Universe :	NNN
NPDES IDs :	N/R
CWA Permit Types :	N/R
CWA Compliance Tracking :	N/R
CWA NAICS :	N/R
CWA SICS :	N/R
CWA Inspection Count :	N/R
CWA Last Inspection Days :	N/R
CWA Informal Count :	N/R
CWA Formal Action Count :	N/R

Map Id: T167
Direction: WSW
Distance: 0.185 mi., 976 ft.
Elevation: 12 ft.
Relative: Lower

Site Name : LB SANTA FE GARAGE INC DBA SANTA FE GARAGE | LONG BEACH MAINTENANCE AND REPAIR | SANTA FE GARAGE
1581 SANTA FE AVE
LONG BEACH, CA 90813

Database(s) : [CALEPA SITES - CA, ECHO, FRS, HAZNET - CA, HWG - CA, RCRA_NONGEN] ***(cont.)***

Envirosite ID: 302613
EPA ID: N/R

ECHO ***(cont.)***

CWA Last Formal Action Date :	N/R
CWA Penalties :	N/R
CWA Last Penalty Date :	N/R
CWA Last Penalty Amount :	N/R
CWA Quarters IN NC :	N/R
CWA Current Compliance Status :	N/R
CWA Current SNC Flag :	N
CWA 13 Quarters Compliance Status :	N/R
CWA 13 Quarters Effluent Exceedances:	N/R
CWA Three-Year QNCR Codes :	N/R
DFR URL :	Click here for hyperlink provided by the agency.
Facility SIC :	N/R
Facility NAICS :	811111 - General Automotive Repair
Facility Last Inspection EPA Date :	N/R
Facility Last Inspection State Date :	N/R
Facility Last Formal Act EPA Date :	N/R
Facility Last Formal Act State Date :	N/R
Facility Last Informal Act EPA Date :	N/R
Facility Last Informal Act State Date:	N/R
Facility Federal Agency :	N/R
TRI Reporter :	N/R
Facility Imp Water Flag :	N/R
Current SNC Flag :	N
Indian County Flag :	N
Federal Flag :	N/R
US Mexico Border Flag :	N/R
Chesapeak Bay Flag :	N/R
AIR Flag :	N
NPDES Flag :	N
SDWIS Flag :	N
RCRA Flag :	Y
TRI Flag :	N
GHG Flag :	N
Major Flag :	N/R
Active Flag :	Y
NAA Flag :	N
Latitude :	33.780911
Longitude :	-118.196312
Last Date in Agency List :	2021-08-20

FRS

Facility Name :	LB SANTA FE GARAGE INC DBA SANTA FE GARAGE
Facility Address :	1581 SANTA FE AVE, LONG BEACH, CA 90813
County :	LOS ANGELES

Site Details

Registry ID :	110070591488
FRS Facility URL :	Click here for hyperlink provided by the agency.
Last Date in Agency List :	2021-07-17

Map Id: T167
Direction: WSW
Distance: 0.185 mi., 976 ft.
Elevation: 12 ft.
Relative: Lower

Site Name : LB SANTA FE GARAGE INC DBA SANTA FE GARAGE | LONG BEACH MAINTENANCE AND REPAIR | SANTA FE GARAGE
1581 SANTA FE AVE
LONG BEACH, CA 90813

Database(s) : [CALEPA SITES - CA, ECHO, FRS, HAZNET - CA, HWG - CA, RCRA_NONGEN] ***(cont.)***

Envirosite ID: 302613
EPA ID: N/R

FRS ***(cont.)***

Source Description

Source Description :

RCRAInfo is EPA's comprehensive information system that supports the Resource Conservation and Recovery Act (RCRA) of 1976 and the Hazardous and Solid Waste Amendments (HSWA) of 1984 through the tracking of events and activities related to facilities that generate, transport, and treat, store, or dispose of hazardous waste. RCRAInfo allows RCRA program staff to track the notification, permit, compliance, and corrective action activities required under RCRA. RCRAInfo also supports generation of the National Hazardous Waste Biennial Report. All generators and treatment, storage, and disposal facilities who handle hazardous waste are required to report to the EPA Administrator at least once every two years to support creation of the Biennial Report.

FRS Environmental Interest

Source and System ID :	RCRAINFO - CAL000444763
Facility Name :	LONG BEACH MAINTENANCE AND REPAIR
Facility Address :	1581 SANTA FE AVE, LONG BEACH, CA 90813
County :	LOS ANGELES

Site Details

Registry ID :	110070593590
FRS Facility URL :	Click here for hyperlink provided by the agency.
Last Date in Agency List :	2021-07-17

Source Description

Source Description :

RCRAInfo is EPA's comprehensive information system that supports the Resource Conservation and Recovery Act (RCRA) of 1976 and the Hazardous and Solid Waste Amendments (HSWA) of 1984 through the tracking of events and activities related to facilities that generate, transport, and treat, store, or dispose of hazardous waste. RCRAInfo allows RCRA program staff to track the notification, permit, compliance, and corrective action activities required under RCRA. RCRAInfo also supports generation of the National Hazardous Waste Biennial Report. All generators and treatment, storage, and disposal facilities who handle hazardous waste are required to report to the EPA Administrator at least once every two years to support creation of the Biennial Report.

FRS Environmental Interest

Source and System ID :	RCRAINFO - CAL000447370
Facility Name :	SANTA FE GARAGE
Facility Address :	1581 SANTA FE AVE, LONG BEACH, CA 90813-0000
County :	LOS ANGELES

Map Id: T167
Direction: WSW
Distance: 0.185 mi., 976 ft.
Elevation: 12 ft.
Relative: Lower

Site Name : LB SANTA FE GARAGE INC DBA SANTA FE GARAGE | LONG BEACH MAINTENANCE AND REPAIR | SANTA FE GARAGE
1581 SANTA FE AVE
LONG BEACH, CA 90813

Database(s) : [CALEPA SITES - CA, ECHO, FRS, HAZNET - CA, HWG - CA, RCRA_NONGEN] ***(cont.)***

Envirosite ID: 302613
EPA ID: N/R

FRS ***(cont.)***

Site Details

Registry ID :	110070454200
FRS Facility URL :	Click here for hyperlink provided by the agency.
Last Date in Agency List :	2021-07-17

Source Description

Source Description :

RCRAInfo is EPA's comprehensive information system that supports the Resource Conservation and Recovery Act (RCRA) of 1976 and the Hazardous and Solid Waste Amendments (HSWA) of 1984 through the tracking of events and activities related to facilities that generate, transport, and treat, store, or dispose of hazardous waste. RCRAInfo allows RCRA program staff to track the notification, permit, compliance, and corrective action activities required under RCRA. RCRAInfo also supports generation of the National Hazardous Waste Biennial Report. All generators and treatment, storage, and disposal facilities who handle hazardous waste are required to report to the EPA Administrator at least once every two years to support creation of the Biennial Report.

FRS Environmental Interest

Source and System ID :	RCRAINFO - CAL000231309

HAZNET - CA

Facility Name :	1X SANTA FE GARAGE
Facility Address :	1581 SANTA FE AVE, LONG BEACH, CA 90813
County :	LOS ANGELES

Site Details

Generator EPA ID :	CAD000318709
Active :	Inactive
Category :	STATE
Facility Types :	N/R
Type :	PERMANENT
Contact Name :	N/R
Contact Phone :	N/R
Facility Mailing Address :	--, LONG BEACH, CA 908130000
Latitude :	33.78696922
Longitude :	-118.21553894
Agency Hyperlink :	Click here for hyperlink provided by the agency.
Last Date in Agency List :	2021-07-08

Facility Name :	LB SANTA FE GARAGE INC DBA SANTA FE GARAGE
Facility Address :	1581 SANTA FE AVE, LONG BEACH, CA 90813
County :	LOS ANGELES

Map Id: T167
Direction: WSW
Distance: 0.185 mi., 976 ft.
Elevation: 12 ft.
Relative: Lower

Site Name : LB SANTA FE GARAGE INC DBA SANTA FE GARAGE | LONG BEACH MAINTENANCE AND REPAIR | SANTA FE GARAGE
1581 SANTA FE AVE
LONG BEACH, CA 90813

Database(s) : [CALEPA SITES - CA, ECHO, FRS, HAZNET - CA, HWG - CA, RCRA_NONGEN] ***(cont.)***

Envirosite ID: 302613
EPA ID: N/R

HAZNET - CA ***(cont.)***

Site Details

Generator EPA ID :	CAL000444763
Active :	Inactive
Category :	STATE
Facility Types :	N/R
Type :	PERMANENT
Contact Name :	N/R
Contact Phone :	N/R
Facility Mailing Address :	1581 SANTA FE AVE, LONG BEACH, CA 90813
Latitude :	33.78699900
Longitude :	-118.21579650
Agency Hyperlink :	Click here for hyperlink provided by the agency.
Last Date in Agency List :	2021-07-08
Facility Name :	LONG BEACH MAINTENANCE AND REPAIR
Facility Address :	1581 SANTA FE AVE, LONG BEACH, CA 90813
County :	LOS ANGELES

Site Details

Generator EPA ID :	CAL000447370
Active :	Inactive
Category :	STATE
Facility Types :	N/R
Type :	PERMANENT
Contact Name :	N/R
Contact Phone :	N/R
Facility Mailing Address :	2030 W 17TH ST, LONG BEACH, CA 90813
Latitude :	33.78699900
Longitude :	-118.21579650
Agency Hyperlink :	Click here for hyperlink provided by the agency.
Last Date in Agency List :	2021-07-08
Facility Name :	SANTA FE GARAGE
Facility Address :	1581 SANTA FE AVE, LONG BEACH, CA 90813
County :	LOS ANGELES

Site Details

Generator EPA ID :	CAD051491827
Active :	Inactive
Category :	STATE
Facility Types :	N/R
Type :	PERMANENT
Contact Name :	N/R
Contact Phone :	N/R
Facility Mailing Address :	1581 SANTA FE AVE, LONG BEACH, CA 908130000
Latitude :	33.78696922
Longitude :	-118.21553894
Agency Hyperlink :	Click here for hyperlink provided by the agency.

Map Id: T167
Direction: WSW
Distance: 0.185 mi., 976 ft.
Elevation: 12 ft.
Relative: Lower

Site Name : LB SANTA FE GARAGE INC DBA SANTA FE GARAGE | LONG BEACH MAINTENANCE AND REPAIR | SANTA FE GARAGE
1581 SANTA FE AVE
LONG BEACH, CA 90813

Database(s) : [CALEPA SITES - CA, ECHO, FRS, HAZNET - CA, HWG - CA, RCRA_NONGEN] ***(cont.)***

Envirosite ID: 302613
EPA ID: N/R

HAZNET - CA ***(cont.)***

Last Date in Agency List : 2021-07-08

Waste Generator Details
State Waste : 2003: 134 - Aqueous solution with total organic residues less than 10 percent, 0.1344 tons to CAT000613893
2003: N/R - Blank or unknown, tons to CAT000613893
2001: 134 - Aqueous solution with total organic residues less than 10 percent, 0.0546 tons to CAT000613893

Site Details

Generator EPA ID :	CAL000231309
Active :	Inactive
Category :	STATE
Facility Types :	N/R
Type :	PERMANENT
Contact Name :	N/R
Contact Phone :	N/R
Facility Mailing Address :	1581 SANTA FE AVE, LONG BEACH, CA 908130000
Latitude :	33.78696922
Longitude :	-118.21553894
Agency Hyperlink :	Click here for hyperlink provided by the agency.
Last Date in Agency List :	2021-07-08

Generator EPA ID :	CAL000013286
Active :	Inactive
Category :	STATE
Facility Types :	N/R
Type :	PERMANENT
Contact Name :	N/R
Contact Phone :	N/R
Facility Mailing Address :	1581 SANTA FE AVE, LONG BEACH, CA 908130000
Latitude :	33.78696922
Longitude :	-118.21553894
Agency Hyperlink :	Click here for hyperlink provided by the agency.
Last Date in Agency List :	2021-07-08

HWG - CA

Facility Name :	1X SANTA FE GARAGE
Facility Address :	1581 SANTA FE AVE, LONG BEACH, CA 90813
County :	LOS ANGELES

EPA ID :	CAD000318709
Status :	Inactive
Category :	STATE
Type :	PERMANENT
Facility Type :	N/R
Mailing Address :	LONG BEACH, CA 908130000

Map Id: T167
Direction: WSW
Distance: 0.185 mi., 976 ft.
Elevation: 12 ft.
Relative: Lower

Site Name : LB SANTA FE GARAGE INC DBA SANTA FE GARAGE | LONG BEACH MAINTENANCE AND REPAIR | SANTA FE GARAGE
1581 SANTA FE AVE
LONG BEACH, CA 90813

Database(s) : [CALEPA SITES - CA, ECHO, FRS, HAZNET - CA, HWG - CA, RCRA_NONGEN] ***(cont.)***

Envirosite ID: 302613
EPA ID: N/R

HWG - CA ***(cont.)***

Owner Name :	N/R
Owner Address :	N/A
Operator Name :	EDDAY HAMADE
Operator Address :	N/A
Latitude :	33.78704
Longitude :	-118.21557
Facility Name :	LB SANTA FE GARAGE INC DBA SANTA FE GARAGE
Facility Address :	1581 SANTA FE AVE, LONG BEACH, CA 90813
County :	LOS ANGELES
EPA ID :	CAL000444763
Status :	Inactive
Category :	STATE
Type :	PERMANENT
Facility Type :	N/R
Mailing Address :	1581 SANTA FE AVE, LONG BEACH, CA 90813
Owner Name :	LB SANTA FE GARAGE INC
Owner Address :	1581 SANTA FE AVE, LONG BEACH, CA 90813
Operator Name :	JOSE MANUEL MUNOZ
Operator Address :	1581 SANTA FE AVE, LONG BEACH, CA 90813
Latitude :	33.786999
Longitude :	-118.215796
Facility Name :	LONG BEACH MAINTENANCE AND REPAIR
Facility Address :	1581 SANTA FE AVE, LONG BEACH, CA 90813
County :	LOS ANGELES
EPA ID :	CAL000447370
Status :	Inactive
Category :	STATE
Type :	PERMANENT
Facility Type :	N/R
Mailing Address :	2030 W 17TH ST, LONG BEACH, CA 90813
Owner Name :	THOMAS THACKER
Owner Address :	5300 DESERT VIEW, WRIGHTWOOD, CA 92397
Operator Name :	DAVID VINCENT
Operator Address :	2030 W 17TH ST, LONG BEACH, CA 90813
Latitude :	33.786999
Longitude :	-118.215796
Facility Name :	SANTA FE GARAGE
Facility Address :	1581 SANTA FE AVE, LONG BEACH, CA 90813
County :	LOS ANGELES
EPA ID :	CAL000013286
Status :	Inactive
Category :	STATE

Map Id: T167
Direction: WSW
Distance: 0.185 mi., 976 ft.
Elevation: 12 ft.
Relative: Lower

Site Name : LB SANTA FE GARAGE INC DBA SANTA FE GARAGE | LONG BEACH MAINTENANCE AND REPAIR | SANTA FE GARAGE
1581 SANTA FE AVE
LONG BEACH, CA 90813

Database(s) : [CALEPA SITES - CA, ECHO, FRS, HAZNET - CA, HWG - CA, RCRA_NONGEN] ***(cont.)***

Envirosite ID: 302613
EPA ID: N/R

HWG - CA ***(cont.)***

Type :	PERMANENT
Facility Type :	N/R
Mailing Address :	1581 SANTA FE AVE, LONG BEACH, CA 908130000
Owner Name :	HAMADE EDDAY
Owner Address :	N/A
Operator Name :	EDDAY HAMADE - OWNER
Operator Address :	1581 SANTA FE AVE, LONG BEACH, CA 908130000
Latitude :	33.78704
Longitude :	-118.21557

EPA ID :	CAL000231309
Status :	Inactive
Category :	STATE
Type :	PERMANENT
Facility Type :	N/R
Mailing Address :	1581 SANTA FE AVE, LONG BEACH, CA 908130000
Owner Name :	RICARDO RODRIGUEZ
Owner Address :	1581 SANTA FE AVE, LONG BEACH, CA 908130000
Operator Name :	RICARDO RODRIGUEZ
Operator Address :	1581 SANTA FE AVE, LONG BEACH, CA 90813
Latitude :	33.78704
Longitude :	-118.21557

EPA ID :	CAD051491827
Status :	Inactive
Category :	STATE
Type :	PERMANENT
Facility Type :	N/R
Mailing Address :	1581 SANTA FE AVE, LONG BEACH, CA 908130000
Owner Name :	N/R
Owner Address :	N/A
Operator Name :	RICARDO RODRIGUEZ
Operator Address :	1581 SANTA FE AVE, LONG BEACH, CA 908130000
Latitude :	33.78704
Longitude :	-118.21557

RCRA_NONGEN

Facility Name :	LB SANTA FE GARAGE INC DBA SANTA FE GARAGE
Facility Address :	1581 SANTA FE AVE, LONG BEACH, CA 90813
County :	LOS ANGELES

Date Form Received by Agency :	2019-03-25
EPA ID :	CAL000444763
Mailing Address :	1581 SANTA FE AVE, LONG BEACH, CA 90813
Contact :	JOSE MANUEL MUNOZ
Contact Address :	1581 SANTA FE AVE, LONG BEACH, CA 90813
Contact Country :	N/R
Contact Telephone :	562-437-5426
Contact Email :	SANTAFEGARAGE@HOTMAIL.COM
EPA Region :	09

Map Id: T167
Direction: WSW
Distance: 0.185 mi., 976 ft.
Elevation: 12 ft.
Relative: Lower

Site Name : LB SANTA FE GARAGE INC DBA SANTA FE GARAGE | LONG BEACH MAINTENANCE AND REPAIR | SANTA FE GARAGE
1581 SANTA FE AVE
LONG BEACH, CA 90813

Database(s) : [CALEPA SITES - CA, ECHO, FRS, HAZNET - CA, HWG - CA, RCRA_NONGEN] ***(cont.)***

Envirosite ID: 302613
EPA ID: N/R

RCRA_NONGEN ***(cont.)***

Land Type :	Not Reported
Source Type :	Implementer
Classification :	Not a generator, verified
Description :	Not a generator, verified
Last Date in Agency List :	2021-09-03

Owner/Operator Summary

Owner/Operator Name :	JOSE MANUEL MUNOZ
Owner/Operator Address :	1581 SANTA FE AVE, LONG BEACH, CA 90813
Owner/Operator Country :	N/R
Owner/Operator Telephone :	562-437-5426
Owner/Operator Email :	N/R
Owner/Operator Fax :	N/R
Legal Status :	Other land type
Owner/Operator Type :	Operator
Owner/Operator Start Date :	N/R
Owner/Operator End Date :	N/R

Owner/Operator Name :	LB SANTA FE GARAGE INC
Owner/Operator Address :	1581 SANTA FE AVE, LONG BEACH, CA 90813
Owner/Operator Country :	N/R
Owner/Operator Telephone :	562-437-5426
Owner/Operator Email :	N/R
Owner/Operator Fax :	N/R
Legal Status :	Other land type
Owner/Operator Type :	Owner
Owner/Operator Start Date :	N/R
Owner/Operator End Date :	N/R

Handler Activities Summary

U.S. Importer of Hazardous Waste :	N
Mixed Waste (Haz. and Radioactive) :	N
Recycler of Hazardous Waste :	Y
Transporter of Hazardous Waste :	N
Treater, Storer or Disposer of HW :	Y
Underground Injection Activity :	N
On-site Burner Exemption :	N
Furnace Exemption :	N
Used Oil Fuel Burner :	N
Used Oil Processor :	N
Used Oil Refiner :	N
Used Oil Fuel Marketer to Burner :	N
Used Oil Specification Marketer :	N
Used Oil Transfer Facility :	N
Used Oil Transporter :	N

Map Id: T167
Direction: WSW
Distance: 0.185 mi., 976 ft.
Elevation: 12 ft.
Relative: Lower

Site Name : LB SANTA FE GARAGE INC DBA SANTA FE GARAGE | LONG BEACH MAINTENANCE AND REPAIR | SANTA FE GARAGE
1581 SANTA FE AVE
LONG BEACH, CA 90813

Database(s) : [CALEPA SITES - CA, ECHO, FRS, HAZNET - CA, HWG - CA, RCRA_NONGEN] ***(cont.)***

Envirosite ID: 302613
EPA ID: N/R

RCRA_NONGEN ***(cont.)***

Notices of Violations Summary

Regulation Violated :	N
Facility Name :	LONG BEACH MAINTENANCE AND REPAIR
Facility Address :	1581 SANTA FE AVE, LONG BEACH, CA 90813
County :	LOS ANGELES
Date Form Received by Agency :	2019-07-10
EPA ID :	CAL000447370
Mailing Address :	2030 W 17TH ST, LONG BEACH, CA 90813
Contact :	DAVID VINCENT
Contact Address :	2030 W 17TH ST, LONG BEACH, CA 90813
Contact Country :	N/R
Contact Telephone :	562-310-4844
Contact Email :	DAVE@IBMR-DCS.COM
EPA Region :	09
Land Type :	Not Reported
Source Type :	Implementer
Classification :	Not a generator, verified
Description :	Not a generator, verified
Last Date in Agency List :	2021-09-03

Owner/Operator Summary

Owner/Operator Name :	DAVID VINCENT
Owner/Operator Address :	2030 W 17TH ST, LONG BEACH, CA 90813
Owner/Operator Country :	N/R
Owner/Operator Telephone :	562-310-4844
Owner/Operator Email :	N/R
Owner/Operator Fax :	N/R
Legal Status :	Other land type
Owner/Operator Type :	Operator
Owner/Operator Start Date :	N/R
Owner/Operator End Date :	N/R
Owner/Operator Name :	THOMAS THACKER
Owner/Operator Address :	5300 DESERT VIEW, WRIGHTWOOD, CA 92397
Owner/Operator Country :	N/R
Owner/Operator Telephone :	562-704-0592
Owner/Operator Email :	N/R
Owner/Operator Fax :	N/R
Legal Status :	Other land type
Owner/Operator Type :	Owner
Owner/Operator Start Date :	N/R
Owner/Operator End Date :	N/R

Map Id: T167
Direction: WSW
Distance: 0.185 mi., 976 ft.
Elevation: 12 ft.
Relative: Lower

Site Name : LB SANTA FE GARAGE INC DBA SANTA FE GARAGE | LONG BEACH MAINTENANCE AND REPAIR | SANTA FE GARAGE
1581 SANTA FE AVE
LONG BEACH, CA 90813

Database(s) : [CALEPA SITES - CA, ECHO, FRS, HAZNET - CA, HWG - CA, RCRA_NONGEN] ***(cont.)***

Envirosite ID: 302613
EPA ID: N/R

RCRA_NONGEN ***(cont.)***

Handler Activities Summary

U.S. Importer of Hazardous Waste :	N
Mixed Waste (Haz. and Radioactive) :	N
Recycler of Hazardous Waste :	N
Transporter of Hazardous Waste :	N
Treater, Storer or Disposer of HW :	N
Underground Injection Activity :	N
On-site Burner Exemption :	N
Furnace Exemption :	N
Used Oil Fuel Burner :	N
Used Oil Processor :	N
Used Oil Refiner :	N
Used Oil Fuel Marketer to Burner :	N
Used Oil Specification Marketer :	N
Used Oil Transfer Facility :	N
Used Oil Transporter :	N

Notices of Violations Summary

Regulation Violated :	N

Facility Name :	SANTA FE GARAGE
Facility Address :	1581 SANTA FE AVE, LONG BEACH, CA 90813-0000
County :	LOS ANGELES
Date Form Received by Agency :	2001-07-09
EPA ID :	CAL000231309
Mailing Address :	1581 SANTA FE AVE, LONG BEACH, CA 90813-0000
Contact :	RICARDO RODRIGUEZ
Contact Address :	1581 SANTA FE AVE, LONG BEACH, CA 90813
Contact Country :	N/R
Contact Telephone :	562-437-5426
Contact Email :	SANTAFEGARAGE@HOTMAIL.COM
EPA Region :	09
Land Type :	Not Reported
Source Type :	Implementer
Classification :	Not a generator, verified
Description :	Not a generator, verified
Last Date in Agency List :	2021-09-03

Owner/Operator Summary

Owner/Operator Name :	RICARDO RODRIGUEZ
Owner/Operator Address :	1581 SANTA FE AVE, LONG BEACH, CA 90813-0000
Owner/Operator Country :	N/R
Owner/Operator Telephone :	562-437-5426
Owner/Operator Email :	N/R
Owner/Operator Fax :	N/R
Legal Status :	Other land type
Owner/Operator Type :	Owner

Map Id: T167
Direction: WSW
Distance: 0.185 mi., 976 ft.
Elevation: 12 ft.
Relative: Lower

Site Name : LB SANTA FE GARAGE INC DBA SANTA FE GARAGE | LONG BEACH MAINTENANCE AND REPAIR | SANTA FE GARAGE
1581 SANTA FE AVE
LONG BEACH, CA 90813

Database(s) : [CALEPA SITES - CA, ECHO, FRS, HAZNET - CA, HWG - CA, RCRA_NONGEN] ***(cont.)***

Envirosite ID: 302613
EPA ID: N/R

RCRA_NONGEN ***(cont.)***

Owner/Operator Start Date :	N/R
Owner/Operator End Date :	N/R
Owner/Operator Name :	RICARDO RODRIGUEZ
Owner/Operator Address :	1581 SANTA FE AVE, LONG BEACH, CA 90813
Owner/Operator Country :	N/R
Owner/Operator Telephone :	562-437-5426
Owner/Operator Email :	N/R
Owner/Operator Fax :	N/R
Legal Status :	Other land type
Owner/Operator Type :	Operator
Owner/Operator Start Date :	N/R
Owner/Operator End Date :	N/R

Handler Activities Summary

U.S. Importer of Hazardous Waste :	N
Mixed Waste (Haz. and Radioactive) :	N
Recycler of Hazardous Waste :	N
Transporter of Hazardous Waste :	N
Treater, Storer or Disposer of HW :	N
Underground Injection Activity :	N
On-site Burner Exemption :	N
Furnace Exemption :	N
Used Oil Fuel Burner :	N
Used Oil Processor :	N
Used Oil Refiner :	N
Used Oil Fuel Marketer to Burner :	N
Used Oil Specification Marketer :	N
Used Oil Transfer Facility :	N
Used Oil Transporter :	N

Notices of Violations Summary

Regulation Violated :	N

Map Id: S168
Direction: SSW
Distance: 0.186 mi., 982 ft.
Elevation: 9 ft.
Relative: Lower

Site Name : J R GREASE TRAP CORP. | CAL STATE OIL CO | URBANX RENEWABLES GROUP, INC.
1571 W 15TH ST | 1571 WEST 15TH STREET | 1571 15TH ST W
LONG BEACH, CA 90813

Database(s) : [CALEPA SITES - CA, CHMIRS - CA, DOCKET, ECHO, EPA LUST, ERNS, FRS, HAZNET - CA, HWG - CA, LUST REG 4 - CA, MANIFEST EPA, RCRA_NONGEN]

Envirosite ID: 288296
EPA ID: CAC000580408

CALEPA SITES - CA

Facility Name :	CAL STATE OIL CO
Facility Address :	1571 15TH ST W, LONG BEACH, 90813
Site ID :	186940
EI ID :	T0603791302
EI Description :	Leaking Underground Storage Tank Cleanup Site
Latitude :	33.785737
Longitude :	-118.213271
Agency Hyperlink :	Click here for hyperlink provided by the agency.
Last Date in Agency List :	2021-08-26
Facility Name :	J R GREASE TRAP CORP.
Facility Address :	1571 W 15TH ST, LONG BEACH, 90813
Site ID :	549183
EI ID :	10468957
EI Description :	Hazardous Waste Generator
Latitude :	33.785612
Longitude :	-118.213270
Agency Hyperlink :	Click here for hyperlink provided by the agency.
Last Date in Agency List :	2021-08-26
Site ID :	549183
EI ID :	10468957
EI Description :	Chemical Storage Facilities
Latitude :	33.785612
Longitude :	-118.213270
Agency Hyperlink :	Click here for hyperlink provided by the agency.
Last Date in Agency List :	2021-08-26
Facility Name :	URBANX RENEWABLES GROUP
Facility Address :	1571 W 15TH ST, LONG BEACH, 90813
Site ID :	549183
EI ID :	10468957
EI Description :	Chemical Storage Facilities
Latitude :	33.785612
Longitude :	-118.213270
Agency Hyperlink :	Click here for hyperlink provided by the agency.
Last Date in Agency List :	2019-07-24
Site ID :	549183
EI ID :	10468957

Map Id: S168
Direction: SSW
Distance: 0.186 mi., 982 ft.
Elevation: 9 ft.
Relative: Lower

Site Name : J R GREASE TRAP CORP. | CAL STATE OIL CO | URBANX RENEWABLES GROUP, INC.
1571 W 15TH ST | 1571 WEST 15TH STREET | 1571 15TH ST W
LONG BEACH, CA 90813

Database(s) : [CALEPA SITES - CA, CHMIRS - CA, DOCKET, ECHO, EPA LUST, ERNS, FRS, HAZNET - CA, HWG - CA, LUST REG 4 - CA, MANIFEST EPA, RCRA_NONGEN] ***(cont.)***

Envirosite ID: 288296
EPA ID: CAC000580408

CALEPA SITES - CA ***(cont.)***

EI Description :	Hazardous Waste Generator
Latitude :	33.785612
Longitude :	-118.213270
Agency Hyperlink :	Click here for hyperlink provided by the agency.
Last Date in Agency List :	2019-07-24

CHMIRS - CA

Facility Address :	1571 West 15th Street, Long Beach
County :	Los Angeles County
Notified Date :	2018-04-19 13:37:00
Spill Representative :	NRC
Control Number :	18-2558
Substance 1 :	Other Oil - Vegetable Oil
Quantity 1 :	40
Measure 1 :	Gal(s)
Type 1 :	PETROLEUM
Pipeline 1 :	No
Vessel 1 (300 Tons) :	No
Substance 2 :	N/R
Quantity 2 :	N/R
Measure 2 :	N/R
Type 2 :	N/R
Pipeline 2 :	No
Vessel 2 (300 Tons) :	No
Substance 3 :	N/R
Quantity 3 :	N/R
Measure 3 :	N/R
Type 3 :	N/R
Pipeline 3 :	No
Vessel 3 (300 Tons) :	No
Description :	Per NRC Report: "VEGETABLE OIL DISCHARGED FROM AN UNKNOWN SOURCE AT THE ADDRESS LOCATION DUE TO AN UNKNOWN CAUSE AT THIS TIME." Remedial Actions: "APPLIED ABSORBENTS."
Contained :	Unknown
Water? :	Yes
Water Way :	Storm Drain
Drinking Water Impacted :	Unknown
Known Impact :	Unknown
Incident Date :	2018-04-19
Time :	13:00:00
Spill Site :	Waterways
Site :	Storm Drain
Cause :	Unknown
Other Causes :	N/R
Injuries (Y/N) :	No

Map Id: S168
Direction: SSW
Distance: 0.186 mi., 982 ft.
Elevation: 9 ft.
Relative: Lower

Site Name : J R GREASE TRAP CORP. | CAL STATE OIL CO | URBANX RENEWABLES GROUP, INC.
1571 W 15TH ST | 1571 WEST 15TH STREET | 1571 15TH ST W
LONG BEACH, CA 90813

Database(s) : [CALEPA SITES - CA, CHMIRS - CA, DOCKET, ECHO, EPA LUST, ERNS, FRS, HAZNET - CA, HWG - CA, LUST REG 4 - CA, MANIFEST EPA, RCRA_NONGEN] ***(cont.)***

Envirosite ID: 288296
EPA ID: CAC000580408

CHMIRS - CA ***(cont.)***

Injuries Number :	N/R
Fatal (Y/N) :	No
Fatal Number :	N/R
Evacs (Y/N) :	No
Evacs Number :	N/R
Cleanup :	Unknown
Admin Agency :	Long Beach Fire Department
Last Date in Agency List :	2019-03-15

DOCKET

Facility Name :	URBANX RENEWABLES GROUP, INC.
Facility Address :	1571 W. 15TH STREET, LONG BEACH, CA 90813

Standard Industrial Classification(SIC) Summary

Enforcement Action Name :	URBANX RENEWABLES GROUP, INC.
Registry ID :	110058296179
Primary SIC :	N/R
Primary NAICS :	454310 - Fuel Dealers
Last Date in Agency List :	2021-08-12

Enforcement Action Case Number :	09-2016-1001
Activity ID :	3600695207
Final Ordr Iss/Final Order Enter Date:	03/25/2016
Final Order Name :	Urban X Renewables Group, Inc

Settlement FRS ICIS Facility ID :	3600153075
Final Order FRS Name :	URBANX RENEWABLES GROUP, INC.

SEP Category :	N/R
SEP Description :	N/R

Complaint Summary

Respondent/Defendant Name :	Urban X Renewables Group, Inc
Named in Complaint :	Y
Named in Final Order :	Y

Pollutant Summary

Pollutants (SRS) :	N/R

Map Id: S168
Direction: SSW
Distance: 0.186 mi., 982 ft.
Elevation: 9 ft.
Relative: Lower

Site Name : J R GREASE TRAP CORP. | CAL STATE OIL CO | URBANX RENEWABLES GROUP, INC.
1571 W 15TH ST | 1571 WEST 15TH STREET | 1571 15TH ST W
LONG BEACH, CA 90813

Database(s) : [CALEPA SITES - CA, CHMIRS - CA, DOCKET, ECHO, EPA LUST, ERNS, FRS, HAZNET - CA, HWG - CA, LUST REG 4 - CA, MANIFEST EPA, RCRA_NONGEN] ***(cont.)***

Envirosite ID: 288296
EPA ID: CAC000580408

DOCKET ***(cont.)***

Violation and Enforcement Action Summary

Court Docket Number :	SPCC-09-2016-0001
Complaint/Proposed Order Actual Date:	N/R
Final Order Issued Actual Date :	03/25/2016
Admin EA Closed Actual Date :	05/25/2016
Enforcement Action Name :	Urban X Renewables Group, Inc
Enforcement Action Resolution :	Final Order With Penalty
Violation Type :	N/R
Statute Code :	CWA
Law Section Code :	311J
Law Section Description :	SPCC and/or Federal Response Plan Violations

Violation Penalties and Compliance Summary

Compliance Action Cost :	6000
EPA Penalty Assessed Amount :	3725
Cost Recovery Required :	N/R
Cost of SEP :	0
Cost of Complying Actions :	N/R

ECHO

Facility Name :	J R GREASE TRAP CORP
Facility Address :	1571 W 15TH ST, LONG BEACH, CA 90813
County :	LOS ANGELES
Last Inspection Date :	N/R
Registry ID :	110070584065
FIPS Code :	N/R
EPA Region :	09
Inspection Count :	0
Last Inspection Days :	N/R
Informal Count :	0
Last Informal Action Date :	N/R
Formal Action Count :	0
Last Formal Action Date :	N/R
Total Penalties :	0
Penalty Count :	N/R
Last Penalty Date :	N/R
Last Penalty Amount :	N/R

Map Id: S168
Direction: SSW
Distance: 0.186 mi., 982 ft.
Elevation: 9 ft.
Relative: Lower

Site Name : J R GREASE TRAP CORP. | CAL STATE OIL CO | URBANX RENEWABLES GROUP, INC.
1571 W 15TH ST | 1571 WEST 15TH STREET | 1571 15TH ST W
LONG BEACH, CA 90813

Database(s) : [CALEPA SITES - CA, CHMIRS - CA, DOCKET, ECHO, EPA LUST, ERNS, FRS, HAZNET - CA, HWG - CA, LUST REG 4 - CA, MANIFEST EPA, RCRA_NONGEN] ***(cont.)***

Envirosite ID: 288296
EPA ID: CAC000580408

ECHO ***(cont.)***

QTRS IN NC :	0
Programs IN SNC :	0
Current Compliance Status :	No Violation Identified
Three-Year Compliance Status :	_____
Collection Method :	Zip Code Centroid
Reference Point :	N/R
Accuracy Meters :	10000
Derived Tribes :	N/R
Derived HUC :	N/R
Derived WBD :	N/R
Derived STCTY FIPS :	N/R
Derived Zip :	N/R
Derived CD113 :	N/R
Derived CB2010 :	N/R
MYRTK Universe :	NNN
NPDES IDs :	N/R
CWA Permit Types :	N/R
CWA Compliance Tracking :	N/R
CWA NAICS :	N/R
CWA SICS :	N/R
CWA Inspection Count :	N/R
CWA Last Inspection Days :	N/R
CWA Informal Count :	N/R
CWA Formal Action Count :	N/R
CWA Last Formal Action Date :	N/R
CWA Penalties :	N/R
CWA Last Penalty Date :	N/R
CWA Last Penalty Amount :	N/R
CWA Quarters IN NC :	N/R
CWA Current Compliance Status :	N/R
CWA Current SNC Flag :	N
CWA 13 Quarters Compliance Status :	N/R
CWA 13 Quarters Effluent Exceedances:	N/R
CWA Three-Year QNCR Codes :	N/R
DFR URL :	Click here for hyperlink provided by the agency.
Facility SIC :	N/R
Facility NAICS :	311710 - Seafood Product Preparation and Packaging
Facility Last Inspection EPA Date :	N/R
Facility Last Inspection State Date :	N/R
Facility Last Formal Act EPA Date :	N/R
Facility Last Formal Act State Date :	N/R
Facility Last Informal Act EPA Date :	N/R
Facility Last Informal Act State Date:	N/R
Facility Federal Agency :	N/R
TRI Reporter :	N/R
Facility Imp Water Flag :	N/R
Current SNC Flag :	N
Indian County Flag :	N
Federal Flag :	N/R
US Mexico Border Flag :	N/R

Map Id: S168
Direction: SSW
Distance: 0.186 mi., 982 ft.
Elevation: 9 ft.
Relative: Lower

Site Name : J R GREASE TRAP CORP. | CAL STATE OIL CO | URBANX RENEWABLES GROUP, INC.
1571 W 15TH ST | 1571 WEST 15TH STREET | 1571 15TH ST W
LONG BEACH, CA 90813

Database(s) : [CALEPA SITES - CA, CHMIRS - CA, DOCKET, ECHO, EPA LUST, ERNS, FRS, HAZNET - CA, HWG - CA, LUST REG 4 - CA, MANIFEST EPA, RCRA_NONGEN] ***(cont.)***

Envirosite ID: 288296
EPA ID: CAC000580408

ECHO ***(cont.)***

Chesapeak Bay Flag :	N/R
AIR Flag :	N
NPDES Flag :	N
SDWIS Flag :	N
RCRA Flag :	Y
TRI Flag :	N
GHG Flag :	N
Major Flag :	N/R
Active Flag :	Y
NAA Flag :	N
Latitude :	33.780911
Longitude :	-118.196312
Last Date in Agency List :	2021-08-20
Last Inspection Date :	N/R
Registry ID :	N/R
FIPS Code :	N/R
EPA Region :	09
Inspection Count :	0
Last Inspection Days :	N/R
Informal Count :	0
Last Informal Action Date :	N/R
Formal Action Count :	0
Last Formal Action Date :	N/R
Total Penalties :	0
Penalty Count :	N/R
Last Penalty Date :	N/R
Last Penalty Amount :	N/R
QTRS IN NC :	0
Programs IN SNC :	0
Current Compliance Status :	No Violation Identified
Three-Year Compliance Status :	_____
Collection Method :	Zip Code Centroid
Reference Point :	N/R
Accuracy Meters :	10000
Derived Tribes :	N/R
Derived HUC :	N/R
Derived WBD :	N/R
Derived STCTY FIPS :	N/R
Derived Zip :	N/R
Derived CD113 :	N/R
Derived CB2010 :	N/R
MYRTK Universe :	NNN
NPDES IDs :	N/R
CWA Permit Types :	N/R
CWA Compliance Tracking :	N/R
CWA NAICS :	N/R
CWA SICS :	N/R
CWA Inspection Count :	N/R

Map Id: S168
Direction: SSW
Distance: 0.186 mi., 982 ft.
Elevation: 9 ft.
Relative: Lower

Site Name : J R GREASE TRAP CORP. | CAL STATE OIL CO | URBANX RENEWABLES GROUP, INC.
1571 W 15TH ST | 1571 WEST 15TH STREET | 1571 15TH ST W
LONG BEACH, CA 90813

Database(s) : [CALEPA SITES - CA, CHMIRS - CA, DOCKET, ECHO, EPA LUST, ERNS, FRS, HAZNET - CA, HWG - CA, LUST REG 4 - CA, MANIFEST EPA, RCRA_NONGEN] ***(cont.)***

Envirosite ID: 288296
EPA ID: CAC000580408

ECHO ***(cont.)***

CWA Last Inspection Days :	N/R
CWA Informal Count :	N/R
CWA Formal Action Count :	N/R
CWA Last Formal Action Date :	N/R
CWA Penalties :	N/R
CWA Last Penalty Date :	N/R
CWA Last Penalty Amount :	N/R
CWA Quarters IN NC :	N/R
CWA Current Compliance Status :	N/R
CWA Current SNC Flag :	N
CWA 13 Quarters Compliance Status :	N/R
CWA 13 Quarters Effluent Exceedances:	N/R
CWA Three-Year QNCR Codes :	N/R
DFR URL :	Click here for hyperlink provided by the agency.
Facility SIC :	N/R
Facility NAICS :	311710 - Seafood Product Preparation and Packaging
Facility Last Inspection EPA Date :	N/R
Facility Last Inspection State Date :	N/R
Facility Last Formal Act EPA Date :	N/R
Facility Last Formal Act State Date :	N/R
Facility Last Informal Act EPA Date :	N/R
Facility Last Informal Act State Date:	N/R
Facility Federal Agency :	N/R
TRI Reporter :	N/R
Facility Imp Water Flag :	N/R
Current SNC Flag :	N
Indian County Flag :	N
Federal Flag :	N/R
US Mexico Border Flag :	N/R
Chesapeak Bay Flag :	N/R
AIR Flag :	N
NPDES Flag :	N
SDWIS Flag :	N
RCRA Flag :	Y
TRI Flag :	N
GHG Flag :	N
Major Flag :	N/R
Active Flag :	Y
NAA Flag :	N/R
Latitude :	33.780911
Longitude :	-118.196312
Last Date in Agency List :	2019-07-15

Facility Name :	URBANX RENEWABLES GROUP, INC.
Facility Address :	1571 W. 15TH STREET, LONG BEACH, CA 90813
County :	LOS ANGELES

Map Id: S168
Direction: SSW
Distance: 0.186 mi., 982 ft.
Elevation: 9 ft.
Relative: Lower

Site Name : J R GREASE TRAP CORP. | CAL STATE OIL CO | URBANX RENEWABLES GROUP, INC.
1571 W 15TH ST | 1571 WEST 15TH STREET | 1571 15TH ST W
LONG BEACH, CA 90813

Database(s) : [CALEPA SITES - CA, CHMIRS - CA, DOCKET, ECHO, EPA LUST, ERNS, FRS, HAZNET - CA, HWG - CA, LUST REG 4 - CA, MANIFEST EPA, RCRA_NONGEN] ***(cont.)***

Envirosite ID: 288296
EPA ID: CAC000580408

ECHO ***(cont.)***

Last Inspection Date :	N/R
Registry ID :	110058296179
FIPS Code :	06037
EPA Region :	09
Inspection Count :	1
Last Inspection Days :	N/R
Informal Count :	0
Last Informal Action Date :	N/R
Formal Action Count :	0
Last Formal Action Date :	2016-03-25
Total Penalties :	0
Penalty Count :	N/R
Last Penalty Date :	2016-03-25
Last Penalty Amount :	3725
QTRS IN NC :	N/R
Programs IN SNC :	0
Current Compliance Status :	N/R
Three-Year Compliance Status :	N/R
Collection Method :	ADDRESS MATCHING-HOUSE NUMBER
Reference Point :	ENTRANCE POINT OF A FACILITY OR STATION
Accuracy Meters :	50
Derived Tribes :	N/R
Derived HUC :	18070105
Derived WBD :	N/R
Derived STCTY FIPS :	06037
Derived Zip :	90813
Derived CD113 :	47
Derived CB2010 :	060375755001041
MYRTK Universe :	NNN
NPDES IDs :	N/R
CWA Permit Types :	N/R
CWA Compliance Tracking :	N/R
CWA NAICS :	N/R
CWA SICS :	N/R
CWA Inspection Count :	1
CWA Last Inspection Days :	N/R
CWA Informal Count :	N/R
CWA Formal Action Count :	N/R
CWA Last Formal Action Date :	N/R
CWA Penalties :	N/R
CWA Last Penalty Date :	N/R
CWA Last Penalty Amount :	N/R
CWA Quarters IN NC :	N/R
CWA Current Compliance Status :	N/R
CWA Current SNC Flag :	N
CWA 13 Quarters Compliance Status :	N/R
CWA 13 Quarters Effluent Exceedances:	N/R
CWA Three-Year QNCR Codes :	N/R
DFR URL :	Click here for hyperlink provided by the agency.
Facility SIC :	N/R

Map Id: S168
Direction: SSW
Distance: 0.186 mi., 982 ft.
Elevation: 9 ft.
Relative: Lower

Site Name : J R GREASE TRAP CORP. | CAL STATE OIL CO | URBANX RENEWABLES GROUP, INC.
1571 W 15TH ST | 1571 WEST 15TH STREET | 1571 15TH ST W
LONG BEACH, CA 90813

Database(s) : [CALEPA SITES - CA, CHMIRS - CA, DOCKET, ECHO, EPA LUST, ERNS, FRS, HAZNET - CA, HWG - CA, LUST REG 4 - CA, MANIFEST EPA, RCRA_NONGEN] ***(cont.)***

Envirosite ID: 288296
EPA ID: CAC000580408

ECHO ***(cont.)***

Facility NAICS :	N/R
Facility Last Inspection EPA Date :	N/R
Facility Last Inspection State Date :	N/R
Facility Last Formal Act EPA Date :	2016-03-25
Facility Last Formal Act State Date :	N/R
Facility Last Informal Act EPA Date :	N/R
Facility Last Informal Act State Date:	N/R
Facility Federal Agency :	N/R
TRI Reporter :	N/R
Facility Imp Water Flag :	N/R
Current SNC Flag :	N
Indian County Flag :	N
Federal Flag :	N/R
US Mexico Border Flag :	N
Chesapeak Bay Flag :	N/R
AIR Flag :	N
NPDES Flag :	N
SDWIS Flag :	N
RCRA Flag :	N
TRI Flag :	N
GHG Flag :	N
Major Flag :	N/R
Active Flag :	N/R
NAA Flag :	Y
Latitude :	33.785567
Longitude :	-118.213341
Last Date in Agency List :	2021-08-20

EPA LUST

Facility Name :	CAL STATE OIL CO
Facility Address :	1571 15TH ST W, LONG BEACH, California 90813
County :	N/R
Facility ID :	N/R
LUST ID :	CAT0603791302
Reported Date :	N/R
Status :	Open
Substance :	N/R
Closed With Residual Contamination (Tribal Only):	N/R
NFA_Letter (Tribal Only) :	N/R
Tribe (Tribal Only) :	N/R
EPA Region :	9
Estimated Population within 1500ft :	43
Estimated Private Domestic Wells within 1500ft:	0
Within Source Water Protection Area (SPA):	No

Map Id: S168
Direction: SSW
Distance: 0.186 mi., 982 ft.
Elevation: 9 ft.
Relative: Lower

Site Name : J R GREASE TRAP CORP. | CAL STATE OIL CO | URBANX RENEWABLES GROUP, INC.
1571 W 15TH ST | 1571 WEST 15TH STREET | 1571 15TH ST W
LONG BEACH, CA 90813

Database(s) : [CALEPA SITES - CA, CHMIRS - CA, DOCKET, ECHO, EPA LUST, ERNS, FRS, HAZNET - CA, HWG - CA, LUST REG 4 - CA, MANIFEST EPA, RCRA_NONGEN] ***(cont.)***

Envirosite ID: 288296
EPA ID: CAC000580408

EPA LUST ***(cont.)***

SPA Public Water System and Facility ID:	N/R
SPA Water Type :	N/R
SPA Facility Type :	N/R
SPA HUC12 :	N/R
Within Groundwater Wellhead Protection Area (WHPA):	Yes
WHPA Public Water System and Facility ID:	CA1910033_11576
WHPA Water Type :	GW
WHPA Facility Type :	WL
WHPA HUC12 :	180701060701
Within Estimated 100-year Floodplain:	No
Latitude :	33.7856299999999
Longitude :	-118.21331
Last Date in Agency List :	2021-08-27

ERNS

Facility Address :	1571 WEST 15TH ST, LONG BEACH, CA
County :	LOS ANGELES

Incident Information

Incident Date Time :	2018-04-19 13:00:00
Type of Incident :	FIXED
Incident Cause :	UNKNOWN
Incident DTG :	DISCOVERED
Incident Location :	N/R
Sequence Number :	1209770
Potential Flag :	N
Description of Incident :	VEGETABLE OIL DISCHARGED FROM AN UNKNOWN SOURCE AT THE ADDRESS LOCATION DUE TO AN UNKNOWN CAUSE AT THIS TIME.
Last Date in Agency List :	2018-06-27

Incident Response Summary

Date Time Received :	2018-04-19 16:29:37
Date Time Completed :	2018-04-19 16:32:52
Call Type :	Incident
Source :	TELEPHONE
Responsible Company :	N/R
Responsible Org Type :	UNKNOWN
Responsible City :	N/R
Responsible State :	XX
Responsible Zip :	N/R

Map Id: S168
Direction: SSW
Distance: 0.186 mi., 982 ft.
Elevation: 9 ft.
Relative: Lower

Site Name : J R GREASE TRAP CORP. | CAL STATE OIL CO | URBANX RENEWABLES GROUP, INC.
1571 W 15TH ST | 1571 WEST 15TH STREET | 1571 15TH ST W
LONG BEACH, CA 90813

Database(s) : [CALEPA SITES - CA, CHMIRS - CA, DOCKET, ECHO, EPA LUST, ERNS, FRS, HAZNET - CA, HWG - CA, LUST REG 4 - CA, MANIFEST EPA, RCRA_NONGEN] ***(cont.)***

Envirosite ID: 288296
EPA ID: CAC000580408

ERNS ***(cont.)***

Incident Details Summary

Remedial Action :	APPLIED ABSORBENTS.
Medium :	STORM DRAIN; ON THE STREET
Medium Description :	WATER
Body of Water :	STORM DRAIN
Weather Conditions :	N/R
Water Temperature :	N/R
Water Supply Contaminated :	U
Waterway Closed :	N
Waterway Description :	N/R

Additional Incident Details Summary

Actual Amount :	N/R
Actual Amount Units :	N/R
Capacity of Tank :	N/R
Capacity of Tank Units :	N/R
Continuous Release Begin Date :	N/R
Continuous Release End Date :	N/R
Continuous Release Change Date :	N/R
Continuous Release Permit :	N/R
Continuous Release Type :	N/R
Description of Tank :	N/R
Device Operational :	U
DOT Crossing Number :	N/R
DOT Regulated :	U
NPDES :	N/R
NPDES Compliance :	U
Pipeline Aboveground :	ABOVE
Pipeline Covered :	U
Pipeline Type :	N/R
Tank ID :	N/R
Tank Regulated :	U
Tank Regulated by :	N/R

Materials Involved Summary

Name of Material :	OTHER OIL - VEGETABLE OIL
CAS Number :	000000-00-0
Amount of Material :	40
Unit of Measure :	GALLON(S)
UN Number :	N/R
CHRIS Code :	OTH
Reached Water :	YES
Amount in Water :	0
Unit of Measure (Reach Water) :	UNKNOWN AMOUNT

Map Id: S168
Direction: SSW
Distance: 0.186 mi., 982 ft.
Elevation: 9 ft.
Relative: Lower

Site Name : J R GREASE TRAP CORP. | CAL STATE OIL CO | URBANX RENEWABLES GROUP, INC.
1571 W 15TH ST | 1571 WEST 15TH STREET | 1571 15TH ST W
LONG BEACH, CA 90813

Database(s) : [CALEPA SITES - CA, CHMIRS - CA, DOCKET, ECHO, EPA LUST, ERNS, FRS, HAZNET - CA, HWG - CA, LUST REG 4 - CA, MANIFEST EPA, RCRA_NONGEN] ***(cont.)***

Envirosite ID: 288296
EPA ID: CAC000580408

ERNS ***(cont.)***

Additional Materials Involved Summary

Name of Material :	N/R
CAS Number :	N/R
CHRIS Code :	N/R
Upper Bounds :	N/R
Upper Bounds Unit :	N/R
Upper Bounds Rate :	N/R

Trains Details

Train Name Number :	N/R
Train Type :	N/R
Train Speed :	N/R
Train Direction :	N/R
Number Locomotives :	N/R
Number Cars :	N/R
Number Derailed :	N/R
Track Speed :	N/R
Railroad Name :	N/R
Non Compliance with Hazmat :	N/R

Derailed Units Summary

Train Name Number :	N/R
Car Number :	N/R
Car Content :	N/R
Position in Train :	N/R
Derailed Type :	N/R

Vessels Details

Vessel Name :	N/R
Vessel Type :	N/R
Vessel Length :	N/R
Hull Construction :	N/R
Fuel Capacity :	N/R
Fuel on Board :	N/R
Cargo Capacity :	N/R
Cargo on Board :	N/R
Is Vessel Aground :	N/R
Flag :	N/R
Breadth :	N/R
Draught :	N/R
Fuel Capacity Units :	N/R
Fuel on Board Units :	N/R
Cargo Capacity Units :	N/R
Cargo on Board Units :	N/R

Map Id: S168
Direction: SSW
Distance: 0.186 mi., 982 ft.
Elevation: 9 ft.
Relative: Lower

Site Name : J R GREASE TRAP CORP. | CAL STATE OIL CO | URBANX RENEWABLES GROUP, INC.
1571 W 15TH ST | 1571 WEST 15TH STREET | 1571 15TH ST W
LONG BEACH, CA 90813

Database(s) : [CALEPA SITES - CA, CHMIRS - CA, DOCKET, ECHO, EPA LUST, ERNS, FRS, HAZNET - CA, HWG - CA, LUST REG 4 - CA, MANIFEST EPA, RCRA_NONGEN] ***(cont.)***

Envirosite ID: 288296
EPA ID: CAC000580408

ERNS ***(cont.)***

Mobile Details

Vehicle Own Fuel Capacity :	N/R
Cargo Capacity :	N/R
Amount of Cargo on Board :	N/R
Hazmat Carrier :	N/R
Carrier Licensed :	N/R
Noncompliance with Hazmat :	N/R
Mobile Type :	N/R
Cargo Capacity Units :	N/R
Amount of Cargo on Board Units :	N/R
Vehicle Year :	N/R
Vehicle Make :	N/R
Vehicle Model :	N/R
Vehicle Number :	N/R
Trailer Number :	N/R

FRS

Facility Name :	CAL STATE OIL CO
Facility Address :	1571 15TH ST W, LONG BEACH, CA 90813
County :	LOS ANGELES

Site Details

Registry ID :	110065621580
FRS Facility URL :	Click here for hyperlink provided by the agency.
Last Date in Agency List :	2021-07-17

Source Description

Source Description :

The California Environmental Protection Agency (CalEPA) has recently implemented a new data warehouse system (nSite). This data warehouse combines and merges facility and site information from five different systems managed within CalEPA. The five systems are: California Environmental Reporting System (CERS), EnviroStor, GeoTracker, California Integrated Water Quality System (CIWQS), and Toxic Release Inventory (TRI).

FRS Environmental Interest

Source and System ID :	CA-ENVIROVIEW - 186940
Facility Name :	J R GREASE TRAP CORP
Facility Address :	1571 W 15TH ST, LONG BEACH, CA 90813
County :	LOS ANGELES

Map Id: S168
Direction: SSW
Distance: 0.186 mi., 982 ft.
Elevation: 9 ft.
Relative: Lower

Site Name : J R GREASE TRAP CORP. | CAL STATE OIL CO | URBANX RENEWABLES GROUP, INC.
1571 W 15TH ST | 1571 WEST 15TH STREET | 1571 15TH ST W
LONG BEACH, CA 90813

Database(s) : [CALEPA SITES - CA, CHMIRS - CA, DOCKET, ECHO, EPA LUST, ERNS, FRS, HAZNET - CA, HWG - CA, LUST REG 4 - CA, MANIFEST EPA, RCRA_NONGEN] ***(cont.)***

Envirosite ID: 288296
EPA ID: CAC000580408

FRS ***(cont.)***

Site Details
Registry ID : 110070584065
FRS Facility URL : Click here for hyperlink provided by the agency.
Last Date in Agency List : 2021-07-17

Source Description

Source Description :

RCRAInfo is EPA's comprehensive information system that supports the Resource Conservation and Recovery Act (RCRA) of 1976 and the Hazardous and Solid Waste Amendments (HSWA) of 1984 through the tracking of events and activities related to facilities that generate, transport, and treat, store, or dispose of hazardous waste. RCRAInfo allows RCRA program staff to track the notification, permit, compliance, and corrective action activities required under RCRA. RCRAInfo also supports generation of the National Hazardous Waste Biennial Report. All generators and treatment, storage, and disposal facilities who handle hazardous waste are required to report to the EPA Administrator at least once every two years to support creation of the Biennial Report.

FRS Environmental Interest
Source and System ID : RCRAINFO - CAC003020264

Facility Name : URBANX RENEWABLES GROUP, INC.
Facility Address : 1571 W. 15TH STREET, LONG BEACH, CA 90813
County : LOS ANGELES

Site Details
Registry ID : 110058296179
FRS Facility URL : Click here for hyperlink provided by the agency.
Last Date in Agency List : 2021-07-17

Source Description

Source Description :

The California Environmental Protection Agency (CalEPA) has recently implemented a new data warehouse system (nSite). This data warehouse combines and merges facility and site information from five different systems managed within CalEPA. The five systems are: California Environmental Reporting System (CERS), EnviroStor, GeoTracker, California Integrated Water Quality System (CIWQS), and Toxic Release Inventory (TRI).

Map Id: S168
Direction: SSW
Distance: 0.186 mi., 982 ft.
Elevation: 9 ft.
Relative: Lower

Site Name : J R GREASE TRAP CORP. | CAL STATE OIL CO | URBANX RENEWABLES GROUP, INC.
1571 W 15TH ST | 1571 WEST 15TH STREET | 1571 15TH ST W
LONG BEACH, CA 90813

Database(s) : [CALEPA SITES - CA, CHMIRS - CA, DOCKET, ECHO, EPA LUST, ERNS, FRS, HAZNET - CA, HWG - CA, LUST REG 4 - CA, MANIFEST EPA, RCRA_NONGEN] ***(cont.)***

Envirosite ID: 288296
EPA ID: CAC000580408

FRS ***(cont.)***

Source Description :

ICIS provides a database that, when complete, will contain enforcement and compliance information across most of EPA's programs. The vision for ICIS is to replace EPA's independent databases that contain enforcement data with a single repository for that information. Currently, ICIS contains all Federal Administrative and Judicial enforcement actions and a subset of the Permit Compliance System (PCS), which supports the National Pollutant Discharge Elimination System (NPDES). This information is maintained in ICIS by EPA in the Regional offices and at Headquarters. A future release of ICIS will completely replace PCS and will integrate that information with Federal actions already in the system. ICIS also has the capability to track other activities that support compliance and enforcement programs, including incident tracking, compliance assistance, and compliance monitoring.

FRS Environmental Interest

Source and System ID :	CA-ENVIROVIEW - 277414 ICIS - 3400073930
Facility Name :	URBANX RENEWABLES GROUP, INC.
Facility Address :	1571 W 15TH STREET, LONG BEACH, CA 90813
County :	LOS ANGELES COUNTY

Site Details

Registry ID :	110064072220
FRS Facility URL :	Click here for hyperlink provided by the agency.
Last Date in Agency List :	2015-06-02

Source Description

Source Description :

The OIL database contains information on Spill Prevention, Control and Countermeasure (SPCC) and Facility Response Plan (FRP) subject facilities to prevent and respond to oil spills. FRP facilities are referred to as Substantial Harm facilities due to the quantities of oil stored and facility characteristics.

FRS Environmental Interest

Source and System ID :	OIL - R9-CA-00710
Facility Name :	URBANX RENEWABLES GROUP, INC. (DUPLICATE. DO NOT USE.)
Facility Address :	1571 W 15TH STREET, LONG BEACH, CA 90813
County :	LOS ANGELES

Map Id: S168
Direction: SSW
Distance: 0.186 mi., 982 ft.
Elevation: 9 ft.
Relative: Lower

Site Name : J R GREASE TRAP CORP. | CAL STATE OIL CO | URBANX RENEWABLES GROUP, INC.
1571 W 15TH ST | 1571 WEST 15TH STREET | 1571 15TH ST W
LONG BEACH, CA 90813

Database(s) : [CALEPA SITES - CA, CHMIRS - CA, DOCKET, ECHO, EPA LUST, ERNS, FRS, HAZNET - CA, HWG - CA, LUST REG 4 - CA, MANIFEST EPA, RCRA_NONGEN] ***(cont.)***

Envirosite ID: 288296
EPA ID: CAC000580408

FRS ***(cont.)***

Site Details

Registry ID :	110064063356
FRS Facility URL :	Click here for hyperlink provided by the agency.
Last Date in Agency List :	2016-12-22

Source Description

Source Description :

The OIL database contains information on Spill Prevention, Control and Countermeasure (SPCC) and Facility Response Plan (FRP) subject facilities to prevent and respond to oil spills. FRP facilities are referred to as Substantial Harm facilities due to the quantities of oil stored and facility characteristics.

FRS Environmental Interest

Source and System ID :	OIL - R9-CA-00775

HAZNET - CA

Facility Name :	1X ERNST DISTRIBUTING INC
Facility Address :	1571 WEST 15TH STREET, LONG BEACH, CA 90813
County :	LOS ANGELES

Site Details

Generator EPA ID :	CAC000580408
Active :	Inactive
Category :	STATE
Facility Types :	N/R
Type :	TEMPORARY
Contact Name :	N/R
Contact Phone :	N/R
Facility Mailing Address :	--, LONG BEACH, CA 908010000
Latitude :	33.78563405
Longitude :	-118.21330964
Agency Hyperlink :	Click here for hyperlink provided by the agency.
Last Date in Agency List :	2021-07-08

Facility Name :	CAL STATE OIL CO INC
Facility Address :	1571 W 15TH ST, LONG BEACH, CA 90813
County :	LOS ANGELES

Map Id: S168
Direction: SSW
Distance: 0.186 mi., 982 ft.
Elevation: 9 ft.
Relative: Lower

Site Name : J R GREASE TRAP CORP. | CAL STATE OIL CO | URBANX RENEWABLES GROUP, INC.
1571 W 15TH ST | 1571 WEST 15TH STREET | 1571 15TH ST W
LONG BEACH, CA 90813

Database(s) : [CALEPA SITES - CA, CHMIRS - CA, DOCKET, ECHO, EPA LUST, ERNS, FRS, HAZNET - CA, HWG - CA, LUST REG 4 - CA, MANIFEST EPA, RCRA_NONGEN] ***(cont.)***

Envirosite ID: 288296
EPA ID: CAC000580408

HAZNET - CA ***(cont.)***

Site Details

Generator EPA ID :	CAC001230616
Active :	Inactive
Category :	STATE
Facility Types :	N/R
Type :	TEMPORARY
Contact Name :	N/R
Contact Phone :	N/R
Facility Mailing Address :	1571 W 15TH ST, LONG BEACH, CA 908130000
Latitude :	33.78563405
Longitude :	-118.21330964
Agency Hyperlink :	Click here for hyperlink provided by the agency.
Last Date in Agency List :	2021-07-08

Waste Generator Details

State Waste :	1997: 221 - Waste oil and mixed oil, 4.18 tons to CAT080013352 1995: 221 - Waste oil and mixed oil, 4.18 tons to CAT080013352
Facility Name :	CAL STATE OIL CO INC
Facility Address :	1571 W. 15TH ST, LONG BEACH, CA 90813
County :	LOS ANGELES

Site Details

Generator EPA ID :	CAC001494496
Active :	Inactive
Category :	STATE
Facility Types :	N/R
Type :	TEMPORARY
Contact Name :	N/R
Contact Phone :	N/R
Facility Mailing Address :	16033 VOSE ST, VAN NUYS, CA 914060000
Latitude :	33.78563405
Longitude :	-118.21330964
Agency Hyperlink :	Click here for hyperlink provided by the agency.
Last Date in Agency List :	2021-07-08

Waste Generator Details

State Waste :	1998: 241 - Tank bottom waste, 3.1275 tons to CAT080013352
Facility Name :	COBRA TRNSPORTATION
Facility Address :	1571 WEST 15TH STREET, LONG BEACH, CA 90813
County :	LOS ANGELES

Map Id: S168
Direction: SSW
Distance: 0.186 mi., 982 ft.
Elevation: 9 ft.
Relative: Lower

Site Name : J R GREASE TRAP CORP. | CAL STATE OIL CO | URBANX RENEWABLES GROUP, INC.
1571 W 15TH ST | 1571 WEST 15TH STREET | 1571 15TH ST W
LONG BEACH, CA 90813

Database(s) : [CALEPA SITES - CA, CHMIRS - CA, DOCKET, ECHO, EPA LUST, ERNS, FRS, HAZNET - CA, HWG - CA, LUST REG 4 - CA, MANIFEST EPA, RCRA_NONGEN] ***(cont.)***

Envirosite ID: 288296
EPA ID: CAC000580408

HAZNET - CA ***(cont.)***

Site Details

Generator EPA ID :	CAC000923216
Active :	Inactive
Category :	STATE
Facility Types :	N/R
Type :	TEMPORARY
Contact Name :	N/R
Contact Phone :	N/R
Facility Mailing Address :	1571 WEST 15TH STREET, LONG BEACH, CA 908130000
Latitude :	33.78563405
Longitude :	-118.21330964
Agency Hyperlink :	Click here for hyperlink provided by the agency.
Last Date in Agency List :	2021-07-08

Waste Generator Details

State Waste :	1994: 241 - Tank bottom waste, 0.417 tons to CAT080013352
Facility Name :	J R GREASE TRAP CORP
Facility Address :	1571 W 15TH ST, LONG BEACH, CA 90813
County :	LOS ANGELES

Site Details

Generator EPA ID :	CAC003020264
Active :	Inactive
Category :	STATE
Facility Types :	N/R
Type :	TEMPORARY
Contact Name :	N/R
Contact Phone :	N/R
Facility Mailing Address :	1571 W 15TH ST, LONG BEACH, CA 90813
Latitude :	33.78563405
Longitude :	-118.21330964
Agency Hyperlink :	Click here for hyperlink provided by the agency.
Last Date in Agency List :	2021-07-08

Waste Generator Details

State Waste :	2019: 223 - Unspecified oil-containing waste, 0.22935 tons to AZR000520478
Facility Name :	URBANX RENEWABLES GROUP
Facility Address :	1571 W 15TH ST, LONG BEACH, CA 90813
County :	LOS ANGELES

Map Id: S168
Direction: SSW
Distance: 0.186 mi., 982 ft.
Elevation: 9 ft.
Relative: Lower

Site Name : J R GREASE TRAP CORP. | CAL STATE OIL CO | URBANX RENEWABLES GROUP, INC.
1571 W 15TH ST | 1571 WEST 15TH STREET | 1571 15TH ST W
LONG BEACH, CA 90813

Database(s) : [CALEPA SITES - CA, CHMIRS - CA, DOCKET, ECHO, EPA LUST, ERNS, FRS, HAZNET - CA, HWG - CA, LUST REG 4 - CA, MANIFEST EPA, RCRA_NONGEN] ***(cont.)***

Envirosite ID: 288296
EPA ID: CAC000580408

HAZNET - CA ***(cont.)***

Site Details

Generator EPA ID :	CAC002685426
Active :	Inactive
Category :	STATE
Facility Types :	N/R
Type :	TEMPORARY
Contact Name :	N/R
Contact Phone :	N/R
Facility Mailing Address :	92 CORPORATE PARK STE C888, IRVINE, CA 926065146
Latitude :	33.78563405
Longitude :	-118.21330964
Agency Hyperlink :	Click here for hyperlink provided by the agency.
Last Date in Agency List :	2021-07-08
Facility Name :	URBANX RENEWABLES GROUP INC - LONG BEACH FACILITY
Facility Address :	1571 W 15TH ST, LONG BEACH, CA 90813
County :	LOS ANGELES

Site Details

Generator EPA ID :	CAL000371685
Active :	Inactive
Category :	STATE
Facility Types :	N/R
Type :	PERMANENT
Contact Name :	N/R
Contact Phone :	N/R
Facility Mailing Address :	92 CORPORATE PARK STE C888, IRVINE, CA 926065146
Latitude :	33.78580200
Longitude :	-118.21343400
Agency Hyperlink :	Click here for hyperlink provided by the agency.
Last Date in Agency List :	2021-07-08

HWG - CA

Facility Name :	1X ERNST DISTRIBUTING INC
Facility Address :	1571 WEST 15TH STREET, LONG BEACH, CA 90813
County :	LOS ANGELES
EPA ID :	CAC000580408
Status :	Inactive
Category :	STATE
Type :	TEMPORARY
Facility Type :	N/R
Mailing Address :	LONG BEACH, CA 908010000
Owner Name :	ERNST DISTRIBUTING INC
Owner Address :	N/A

Map Id: S168
Direction: SSW
Distance: 0.186 mi., 982 ft.
Elevation: 9 ft.
Relative: Lower

Site Name : J R GREASE TRAP CORP. | CAL STATE OIL CO | URBANX RENEWABLES GROUP, INC.
1571 W 15TH ST | 1571 WEST 15TH STREET | 1571 15TH ST W
LONG BEACH, CA 90813

Database(s) : [CALEPA SITES - CA, CHMIRS - CA, DOCKET, ECHO, EPA LUST, ERNS, FRS, HAZNET - CA, HWG - CA, LUST REG 4 - CA, MANIFEST EPA, RCRA_NONGEN] ***(cont.)***

Envirosite ID: 288296
EPA ID: CAC000580408

HWG - CA ***(cont.)***

Operator Name :	RONERT ERNST/PRES
Operator Address :	N/A
Latitude :	33.785577
Longitude :	-118.213363
Facility Name :	CAL STATE OIL CO INC
Facility Address :	1571 W 15TH ST, LONG BEACH, CA 90813
County :	LOS ANGELES
EPA ID :	CAC001230616
Status :	Inactive
Category :	STATE
Type :	TEMPORARY
Facility Type :	N/R
Mailing Address :	1571 W 15TH ST, LONG BEACH, CA 908130000
Owner Name :	CAL STATE OIL CO INC
Owner Address :	1571 W 15TH ST, LONG BEACH, CA 908130000
Operator Name :	ARSHAG J BOHDJELIAN
Operator Address :	1571 W 15TH ST, LONG BEACH, CA 908130000
Latitude :	33.785577
Longitude :	-118.213363
Facility Name :	CAL STATE OIL CO INC
Facility Address :	1571 W. 15TH ST, LONG BEACH, CA 90813
County :	LOS ANGELES
EPA ID :	CAC001494496
Status :	Inactive
Category :	STATE
Type :	TEMPORARY
Facility Type :	N/R
Mailing Address :	16033 VOSE ST, VAN NUYS, CA 914060000
Owner Name :	CAL STATE OIL CO INC
Owner Address :	1571 W. 15TH ST, LONG BEACH, CA 908130000
Operator Name :	HARRY CANALYAN/V.P.
Operator Address :	1571 W. 15TH ST, LONG BEACH, CA 908130000
Latitude :	33.785577
Longitude :	-118.213363
Facility Name :	COBRA TRNSPORTATION
Facility Address :	1571 WEST 15TH STREET, LONG BEACH, CA 90813
County :	LOS ANGELES

Map Id: S168
Direction: SSW
Distance: 0.186 mi., 982 ft.
Elevation: 9 ft.
Relative: Lower

Site Name : J R GREASE TRAP CORP. | CAL STATE OIL CO | URBANX RENEWABLES GROUP, INC.
1571 W 15TH ST | 1571 WEST 15TH STREET | 1571 15TH ST W
LONG BEACH, CA 90813

Database(s) : [CALEPA SITES - CA, CHMIRS - CA, DOCKET, ECHO, EPA LUST, ERNS, FRS, HAZNET - CA, HWG - CA, LUST REG 4 - CA, MANIFEST EPA, RCRA_NONGEN] ***(cont.)***

Envirosite ID: 288296
EPA ID: CAC000580408

HWG - CA ***(cont.)***

EPA ID :	CAC000923216
Status :	Inactive
Category :	STATE
Type :	TEMPORARY
Facility Type :	N/R
Mailing Address :	1571 WEST 15TH STREET, LONG BEACH, CA 908130000
Owner Name :	ERNST DISTRIBUTING INC
Owner Address :	N/A
Operator Name :	AVATTYS HAKOKIN, OWNER
Operator Address :	1571 WEST 15TH STREET, LONG BEACH, CA 908130000
Latitude :	33.785577
Longitude :	-118.213363

Facility Name :	J R GREASE TRAP CORP
Facility Address :	1571 W 15TH ST, LONG BEACH, CA 90813
County :	LOS ANGELES

EPA ID :	CAC003020264
Status :	Inactive
Category :	STATE
Type :	TEMPORARY
Facility Type :	N/R
Mailing Address :	1571 W 15TH ST, LONG BEACH, CA 90813
Owner Name :	JESSELA RODRIGUEZ
Owner Address :	1571 W 15TH ST, LONG BEACH, CA 90813
Operator Name :	JESSELA RODRIGUEZ
Operator Address :	1571 W 15TH ST, LONG BEACH, CA 90813
Latitude :	33.785634
Longitude :	-118.21331

Facility Name :	URBANX RENEWABLES GROUP
Facility Address :	1571 W 15TH ST, LONG BEACH, CA 90813
County :	LOS ANGELES

EPA ID :	CAC002685426
Status :	Inactive
Category :	STATE
Type :	TEMPORARY
Facility Type :	N/R
Mailing Address :	92 CORPORATE PARK STE C888, IRVINE, CA 926065146
Owner Name :	URBANX RENEWABLES GROUP
Owner Address :	92 CORPORATE PARK STE C888, IRVINE, CA 926065146
Operator Name :	BRYAN MELGAR
Operator Address :	92 CORPORATE PARK STE C888, IRVINE, CA 926065146
Latitude :	33.785586
Longitude :	-118.213307

Map Id: S168
Direction: SSW
Distance: 0.186 mi., 982 ft.
Elevation: 9 ft.
Relative: Lower

Site Name : J R GREASE TRAP CORP. | CAL STATE OIL CO | URBANX RENEWABLES GROUP, INC.
1571 W 15TH ST | 1571 WEST 15TH STREET | 1571 15TH ST W
LONG BEACH, CA 90813

Database(s) : [CALEPA SITES - CA, CHMIRS - CA, DOCKET, ECHO, EPA LUST, ERNS, FRS, HAZNET - CA, HWG - CA, LUST REG 4 - CA, MANIFEST EPA, RCRA_NONGEN] ***(cont.)***

Envirosite ID: 288296
EPA ID: CAC000580408

HWG - CA ***(cont.)***

Facility Name :	URBANX RENEWABLES GROUP INC - LONG BEACH FACILITY
Facility Address :	1571 W 15TH ST, LONG BEACH, CA 90813
County :	LOS ANGELES
EPA ID :	CAL000371685
Status :	Inactive
Category :	STATE
Type :	PERMANENT
Facility Type :	N/R
Mailing Address :	92 CORPORATE PARK STE C888, IRVINE, CA 926065146
Owner Name :	URBANX RENEWABLES GROUP INC
Owner Address :	92 CORPORATE PARK STE C888, IRVINE, CA 926065146
Operator Name :	BRYAN MELGAR
Operator Address :	92 CORPORATE PARK STE C888, IRVINE, CA 926065146
Latitude :	33.785623
Longitude :	-118.213321

LUST REG 4 - CA

Facility Name :	CAL STATE OIL CO
Facility Address :	1571 15TH ST W, LONG BEACH, CA 90813
County :	Los Angeles

Site Details

Status Date :	2015-02-26
Status :	Open - Remediation
Begin Date :	1998-07-08
Global ID :	T0603791302
Region :	REGION 4
Site History :	N/R
RB Case Number :	908130643
Potential Media Affected :	Soil
Potential Contaminants of Concern :	Diesel
Local Agency :	N/R
Local Case Number :	N/R
Lead Agency :	LOS ANGELES RWQCB (REGION 4)
File Location :	Regional Board
CUF Case :	YES
Caseworker :	DMB
Case Type :	LUST Cleanup Site
How Discovered :	* TR
How Discovered Description :	N/R
Stop Method :	N/R
Stop Description :	N/R
Calwater Watershed Name :	Los Angeles River - Los Angeles (412.10)
DWR Groundwater Subbasin Name :	Coastal Plain Of Los Angeles - West Coast (4-011.03)
Disadvantaged Community :	Severely Disadvantaged Community

Map Id: S168
Direction: SSW
Distance: 0.186 mi., 982 ft.
Elevation: 9 ft.
Relative: Lower

Site Name : J R GREASE TRAP CORP. | CAL STATE OIL CO | URBANX RENEWABLES GROUP, INC.
1571 W 15TH ST | 1571 WEST 15TH STREET | 1571 15TH ST W
LONG BEACH, CA 90813

Database(s) : [CALEPA SITES - CA, CHMIRS - CA, DOCKET, ECHO, EPA LUST, ERNS, FRS, HAZNET - CA, HWG - CA, LUST REG 4 - CA, MANIFEST EPA, RCRA_NONGEN] ***(cont.)***

Envirosite ID: 288296
EPA ID: CAC000580408

LUST REG 4 - CA ***(cont.)***

Latitude :	33.785737
Longitude :	-118.213271
Agency URL :	Click here for hyperlink provided by the agency.
Last Date in Agency List :	2021-09-08

Contacts Summary

Global ID :	T0603791302
Contact Name :	DAVID M. BJOSTAD
Contact Type :	Regional Board Caseworker
Organization Name :	LOS ANGELES RWQCB (REGION 4)
Address :	320 W. 4th Street, Suite 200
City :	Los Angeles
Phone Number :	N/R
Email :	dave.bjostad@waterboards.ca.gov

Regulatory Activities

Details for this site have been truncated due to the large number of available details for this site within this dataset. For the complete details for this site, contact your Envirosite account representative for a complimentary site report containing all of the details available.

Date :	2021-01-15
Global ID :	T0603791302
Action Type :	RESPONSE
Action :	Monitoring Report - Semi-Annually

Date :	2020-12-30
Global ID :	T0603791302
Action Type :	RESPONSE
Action :	Soil Vapor Intrusion Investigation Workplan

Date :	2020-12-30
Global ID :	T0603791302
Action Type :	RESPONSE
Action :	Remedial Progress Report

Date :	2020-12-30
Global ID :	T0603791302
Action Type :	RESPONSE
Action :	Other Report / Document

Map Id: S168
Direction: SSW
Distance: 0.186 mi., 982 ft.
Elevation: 9 ft.
Relative: Lower

Site Name : J R GREASE TRAP CORP. | CAL STATE OIL CO | URBANX RENEWABLES GROUP, INC.
1571 W 15TH ST | 1571 WEST 15TH STREET | 1571 15TH ST W
LONG BEACH, CA 90813

Database(s) : [CALEPA SITES - CA, CHMIRS - CA, DOCKET, ECHO, EPA LUST, ERNS, FRS, HAZNET - CA, HWG - CA, LUST REG 4 - CA, MANIFEST EPA, RCRA_NONGEN] ***(cont.)***

Envirosite ID: 288296
EPA ID: CAC000580408

LUST REG 4 - CA ***(cont.)***

Date : 2020-11-30
Global ID : T0603791302
Action Type : ENFORCEMENT
Action : Health and Safety Code Section 25296.10(c)

Date : 2020-09-04
Global ID : T0603791302
Action Type : ENFORCEMENT
Action : Notice of Violation

Date : 2020-07-15
Global ID : T0603791302
Action Type : RESPONSE
Action : Monitoring Report - Semi-Annually

Date : 2020-01-15
Global ID : T0603791302
Action Type : RESPONSE
Action : Monitoring Report - Semi-Annually

Date : 2019-07-29
Global ID : T0603791302
Action Type : ENFORCEMENT
Action : Clean Up Fund - Case Closure Review Summary Report (RSR)

Date : 2019-07-16
Global ID : T0603791302
Action Type : RESPONSE
Action : Remedial Progress Report

Status History

Status Date : 2015-02-26
Global ID : T0603791302
Status : Open - Remediation

Status Date : 2013-12-12
Global ID : T0603791302
Status : Open - Site Assessment

Status Date : 2002-03-27
Global ID : T0603791302

Map Id: S168
Direction: SSW
Distance: 0.186 mi., 982 ft.
Elevation: 9 ft.
Relative: Lower

Site Name : J R GREASE TRAP CORP. | CAL STATE OIL CO | URBANX RENEWABLES GROUP, INC.
1571 W 15TH ST | 1571 WEST 15TH STREET | 1571 15TH ST W
LONG BEACH, CA 90813

Database(s) : [CALEPA SITES - CA, CHMIRS - CA, DOCKET, ECHO, EPA LUST, ERNS, FRS, HAZNET - CA, HWG - CA, LUST REG 4 - CA, MANIFEST EPA, RCRA_NONGEN] ***(cont.)***

Envirosite ID: 288296
EPA ID: CAC000580408

LUST REG 4 - CA ***(cont.)***

Status :	Open - Verification Monitoring
Status Date :	2001-04-03
Global ID :	T0603791302
Status :	Open - Site Assessment
Status Date :	1998-07-08
Global ID :	T0603791302
Status :	Open - Case Begin Date

MANIFEST EPA

Manifest Details

Manifest Number :	018539689JJK
Shipped Date :	2019-07-17
Updated Date :	2020-12-01
Received Date :	2019-07-23
Status :	Corrected
Generator ID :	CAC003020264
Generator Name :	J R GREASE TRAP CORP
Generator Address :	1571 W 15TH ST, LONG BEACH, CA 90813
Generator Mailing :	1571 W 15TH ST, LONG BEACH, CA 90813
Generator Contact :	N/R
Destination ID :	NVT330010000
Destination Name :	US ECOLOGY NEVADA, INC
Destination Mailing :	PO BOX 578, BEATTY, NV 89003
Destination Address :	HWY 95 11 MI S OF BEATTY, BEATTY, NV 89003
Destination Contact :	N/R
Submission Type :	DataImage5Copy
Origin Type :	Service
Manifest Residue :	N
Rejection :	N
Last Date in Agency List :	2021-09-04

Waste Details

Waste Line Number :	1
Is DOT Hazardous :	Y
DOT ID Number :	UN3264
DOT Information :	UN3264, WASTE CORROSIVE LIQUIDS, ACIDIC, INORGANIC, N.O.S., 8, PG III
Non Waste Description :	N/R
Quantity :	55 Gallons
Quantity Tons, Acute, Non-Acute :	0.2293578, 0, 0.2293578
Quantity Kg, Acute, Non-Acute :	0, 208.03441
Management Method :	H039 - OTHER RECOVERY OR RECLAMATION FOR REUSE
Is EPA Waste :	Y

Map Id: S168
Direction: SSW
Distance: 0.186 mi., 982 ft.
Elevation: 9 ft.
Relative: Lower

Site Name : J R GREASE TRAP CORP. | CAL STATE OIL CO | URBANX RENEWABLES GROUP, INC.
1571 W 15TH ST | 1571 WEST 15TH STREET | 1571 15TH ST W
LONG BEACH, CA 90813

Database(s) : [CALEPA SITES - CA, CHMIRS - CA, DOCKET, ECHO, EPA LUST, ERNS, FRS, HAZNET - CA, HWG - CA, LUST REG 4 - CA, MANIFEST EPA, RCRA_NONGEN] ***(cont.)***

Envirosite ID: 288296
EPA ID: CAC000580408

MANIFEST EPA ***(cont.)***

Federal Code :	D002
State Code :	CA - 792

Manifest Details

Manifest Number :	006201805GBF
Shipped Date :	2019-06-27
Updated Date :	2019-11-26
Received Date :	2019-07-03
Status :	Signed
Generator ID :	CAC003020264
Generator Name :	J R GREASE TRAP CORP
Generator Address :	1571 W 15TH ST, LONG BEACH, CA 90813
Generator Mailing :	1571 W 15TH ST, LONG BEACH, CA 90813
Generator Contact :	N/R
Destination ID :	AZR000520478
Destination Name :	ENVIRONMENTAL WASTE SOLUTIONS, INC.
Destination Mailing :	PO BOX 626, LOMA LINDA, CA 92354-0626
Destination Address :	31915 INDUSTRIAL LANE, PAKER, AZ 85344
Destination Contact :	N/R
Submission Type :	DataImage5Copy
Origin Type :	Web
Manifest Residue :	N
Rejection :	Y
Last Date in Agency List :	2021-09-04

Waste Details

Waste Line Number :	1
Is DOT Hazardous :	N
DOT ID Number :	N/R
DOT Information :	N/R
Non Waste Description :	NON-RCRA HAZARDOUS WASTE LIQUID, OILY WATER
Quantity :	55 Gallons
Quantity Tons, Acute, Non-Acute :	0.2293578, 0, 0.2293578
Quantity Kg, Acute, Non-Acute :	0, 208.03441
Management Method :	H141 - STORAGE, BULKING AND/OR TRANSFER OFF SITE
Is EPA Waste :	N
Federal Code :	N/R
State Code :	CA - 223

RCRA_NONGEN

Facility Name :	J R GREASE TRAP CORP
Facility Address :	1571 W 15TH ST, LONG BEACH, CA 90813
County :	LOS ANGELES

Map Id: S168
Direction: SSW
Distance: 0.186 mi., 982 ft.
Elevation: 9 ft.
Relative: Lower

Site Name : J R GREASE TRAP CORP. | CAL STATE OIL CO | URBANX RENEWABLES GROUP, INC.
1571 W 15TH ST | 1571 WEST 15TH STREET | 1571 15TH ST W
LONG BEACH, CA 90813

Database(s) : [CALEPA SITES - CA, CHMIRS - CA, DOCKET, ECHO, EPA LUST, ERNS, FRS, HAZNET - CA, HWG - CA, LUST REG 4 - CA, MANIFEST EPA, RCRA_NONGEN] ***(cont.)***

Envirosite ID: 288296
EPA ID: CAC000580408

RCRA_NONGEN ***(cont.)***

Date Form Received by Agency :	2019-06-18
EPA ID :	CAC003020264
Mailing Address :	1571 W 15TH ST, LONG BEACH, CA 90813
Contact :	JESSELA RODRIGUEZ
Contact Address :	1571 W 15TH ST APT 4, LONG BEACH, CA 90813
Contact Country :	N/R
Contact Telephone :	562-551-8727
Contact Email :	JESSELA@LIVE.COM
EPA Region :	09
Land Type :	Not Reported
Source Type :	Implementer
Classification :	Not a generator, verified
Description :	Not a generator, verified
Last Date in Agency List :	2021-09-03

Owner/Operator Summary

Owner/Operator Name :	JESSELA RODRIGUEZ
Owner/Operator Address :	1571 W 15TH ST, LONG BEACH, CA 90813
Owner/Operator Country :	N/R
Owner/Operator Telephone :	562-551-8727
Owner/Operator Email :	N/R
Owner/Operator Fax :	N/R
Legal Status :	Other land type
Owner/Operator Type :	Owner
Owner/Operator Start Date :	N/R
Owner/Operator End Date :	N/R

Owner/Operator Name :	JESSELA RODRIGUEZ
Owner/Operator Address :	1571 W 15TH ST APT 4, LONG BEACH, CA 90813
Owner/Operator Country :	N/R
Owner/Operator Telephone :	562-551-8727
Owner/Operator Email :	N/R
Owner/Operator Fax :	N/R
Legal Status :	Other land type
Owner/Operator Type :	Operator
Owner/Operator Start Date :	N/R
Owner/Operator End Date :	N/R

Handler Activities Summary

U.S. Importer of Hazardous Waste :	N
Mixed Waste (Haz. and Radioactive) :	N
Recycler of Hazardous Waste :	N
Transporter of Hazardous Waste :	N
Treater, Storer or Disposer of HW :	Y
Underground Injection Activity :	N

Map Id: S168
Direction: SSW
Distance: 0.186 mi., 982 ft.
Elevation: 9 ft.
Relative: Lower

Site Name : J R GREASE TRAP CORP. | CAL STATE OIL CO | URBANX RENEWABLES GROUP, INC.
1571 W 15TH ST | 1571 WEST 15TH STREET | 1571 15TH ST W
LONG BEACH, CA 90813

Database(s) : [CALEPA SITES - CA, CHMIRS - CA, DOCKET, ECHO, EPA LUST, ERNS, FRS, HAZNET - CA, HWG - CA, LUST REG 4 - CA, MANIFEST EPA, RCRA_NONGEN] ***(cont.)***

Envirosite ID: 288296
EPA ID: CAC000580408

RCRA_NONGEN ***(cont.)***

On-site Burner Exemption :	N
Furnace Exemption :	N
Used Oil Fuel Burner :	N
Used Oil Processor :	N
Used Oil Refiner :	N
Used Oil Fuel Marketer to Burner :	N
Used Oil Specification Marketer :	N
Used Oil Transfer Facility :	N
Used Oil Transporter :	N

Notices of Violations Summary

Regulation Violated :	N

Map Id: L169
Direction: S
Distance: 0.186 mi., 984 ft.
Elevation: 9 ft.
Relative: Lower

Site Name : SOCAL PUMP AND VACUUM LLC | HI-TECH HEADS & MACHINE SHOP | LONG BEACH HI-TECH MACHINE SHOP
1436 W 15TH ST
LONG BEACH, CA 90813

Database(s) : [CALEPA SITES - CA, ECHO, FRS, HAZNET - CA, HWG - CA, MANIFEST EPA, RCRA_NONGEN]

Envirosite ID: 573283
EPA ID: CAL000096209

CALEPA SITES - CA

Facility Name :	SoCal Pump and Vacuum
Facility Address :	1436 W 15TH ST, LONG BEACH, 90813
Site ID :	549486
EI ID :	10604107
EI Description :	Chemical Storage Facilities
Latitude :	33.785521
Longitude :	-118.211144
Agency Hyperlink :	Click here for hyperlink provided by the agency.
Last Date in Agency List :	2020-02-19
Site ID :	549486
EI ID :	10604107
EI Description :	Hazardous Waste Generator
Latitude :	33.785521

Map Id: L169
Direction: S
Distance: 0.186 mi., 984 ft.
Elevation: 9 ft.
Relative: Lower

Site Name : SOCAL PUMP AND VACUUM LLC | HI-TECH HEADS & MACHINE SHOP | LONG BEACH HI-TECH MACHINE SHOP
1436 W 15TH ST
LONG BEACH, CA 90813

Database(s) : [CALEPA SITES - CA, ECHO, FRS, HAZNET - CA, HWG - CA, MANIFEST EPA, RCRA_NONGEN] ***(cont.)***

Envirosite ID: 573283
EPA ID: CAL000096209

CALEPA SITES - CA ***(cont.)***

Longitude :	-118.211144
Agency Hyperlink :	Click here for hyperlink provided by the agency.
Last Date in Agency List :	2020-02-19

ECHO

Facility Name :	SOCAL PUMP AND VACUUM LLC
Facility Address :	1436 W 15TH ST, LONG BEACH, CA 90813
County :	LOS ANGELES
Last Inspection Date :	N/R
Registry ID :	N/R
FIPS Code :	N/R
EPA Region :	09
Inspection Count :	0
Last Inspection Days :	N/R
Informal Count :	0
Last Informal Action Date :	N/R
Formal Action Count :	0
Last Formal Action Date :	N/R
Total Penalties :	0
Penalty Count :	N/R
Last Penalty Date :	N/R
Last Penalty Amount :	N/R
QTRS IN NC :	0
Programs IN SNC :	0
Current Compliance Status :	No Violation Identified
Three-Year Compliance Status :	_____
Collection Method :	Zip Code Centroid
Reference Point :	N/R
Accuracy Meters :	10000
Derived Tribes :	N/R
Derived HUC :	N/R
Derived WBD :	N/R
Derived STCTY FIPS :	N/R
Derived Zip :	N/R
Derived CD113 :	N/R
Derived CB2010 :	N/R
MYRTK Universe :	NNN
NPDES IDs :	N/R
CWA Permit Types :	N/R
CWA Compliance Tracking :	N/R
CWA NAICS :	N/R
CWA SICS :	N/R
CWA Inspection Count :	N/R
CWA Last Inspection Days :	N/R
CWA Informal Count :	N/R
CWA Formal Action Count :	N/R
CWA Last Formal Action Date :	N/R
CWA Penalties :	N/R
CWA Last Penalty Date :	N/R
CWA Last Penalty Amount :	N/R

Map Id: L169
Direction: S
Distance: 0.186 mi., 984 ft.
Elevation: 9 ft.
Relative: Lower

Site Name : SOCAL PUMP AND VACUUM LLC | HI-TECH HEADS & MACHINE SHOP | LONG BEACH HI-TECH MACHINE SHOP
1436 W 15TH ST
LONG BEACH, CA 90813

Database(s) : [CALEPA SITES - CA, ECHO, FRS, HAZNET - CA, HWG - CA, MANIFEST EPA, RCRA_NONGEN] ***(cont.)***

Envirosite ID: 573283
EPA ID: CAL000096209

ECHO ***(cont.)***

CWA Quarters IN NC :	N/R
CWA Current Compliance Status :	N/R
CWA Current SNC Flag :	N
CWA 13 Quarters Compliance Status :	N/R
CWA 13 Quarters Effluent Exceedances:	N/R
CWA Three-Year QNCR Codes :	N/R
DFR URL :	Click here for hyperlink provided by the agency.
Facility SIC :	N/R
Facility NAICS :	56299 - All Other Waste Management Services
Facility Last Inspection EPA Date :	N/R
Facility Last Inspection State Date :	N/R
Facility Last Formal Act EPA Date :	N/R
Facility Last Formal Act State Date :	N/R
Facility Last Informal Act EPA Date :	N/R
Facility Last Informal Act State Date:	N/R
Facility Federal Agency :	N/R
TRI Reporter :	N/R
Facility Imp Water Flag :	N/R
Current SNC Flag :	N
Indian County Flag :	N
Federal Flag :	N/R
US Mexico Border Flag :	N/R
Chesapeak Bay Flag :	N/R
AIR Flag :	N
NPDES Flag :	N
SDWIS Flag :	N
RCRA Flag :	Y
TRI Flag :	N
GHG Flag :	N
Major Flag :	N/R
Active Flag :	Y
NAA Flag :	N/R
Latitude :	33.780911
Longitude :	-118.196312
Last Date in Agency List :	2019-07-15

Last Inspection Date :	N/R
Registry ID :	110070591965
FIPS Code :	N/R
EPA Region :	09
Inspection Count :	0
Last Inspection Days :	N/R
Informal Count :	0
Last Informal Action Date :	N/R
Formal Action Count :	0
Last Formal Action Date :	N/R
Total Penalties :	0
Penalty Count :	N/R
Last Penalty Date :	N/R
Last Penalty Amount :	N/R
QTRS IN NC :	0
Programs IN SNC :	0

Map Id: L169
Direction: S
Distance: 0.186 mi., 984 ft.
Elevation: 9 ft.
Relative: Lower

Site Name : SOCAL PUMP AND VACUUM LLC | HI-TECH HEADS & MACHINE SHOP | LONG BEACH HI-TECH MACHINE SHOP
1436 W 15TH ST
LONG BEACH, CA 90813

Database(s) : [CALEPA SITES - CA, ECHO, FRS, HAZNET - CA, HWG - CA, MANIFEST EPA, RCRA_NONGEN] ***(cont.)***

Envirosite ID: 573283
EPA ID: CAL000096209

ECHO ***(cont.)***

Current Compliance Status :	No Violation Identified
Three-Year Compliance Status :	_____
Collection Method :	Zip Code Centroid
Reference Point :	N/R
Accuracy Meters :	10000
Derived Tribes :	N/R
Derived HUC :	N/R
Derived WBD :	N/R
Derived STCTY FIPS :	N/R
Derived Zip :	N/R
Derived CD113 :	N/R
Derived CB2010 :	N/R
MYRTK Universe :	NNN
NPDES IDs :	N/R
CWA Permit Types :	N/R
CWA Compliance Tracking :	N/R
CWA NAICS :	N/R
CWA SICS :	N/R
CWA Inspection Count :	N/R
CWA Last Inspection Days :	N/R
CWA Informal Count :	N/R
CWA Formal Action Count :	N/R
CWA Last Formal Action Date :	N/R
CWA Penalties :	N/R
CWA Last Penalty Date :	N/R
CWA Last Penalty Amount :	N/R
CWA Quarters IN NC :	N/R
CWA Current Compliance Status :	N/R
CWA Current SNC Flag :	N
CWA 13 Quarters Compliance Status :	N/R
CWA 13 Quarters Effluent Exceedances:	N/R
CWA Three-Year QNCR Codes :	N/R
DFR URL :	Click here for hyperlink provided by the agency.
Facility SIC :	N/R
Facility NAICS :	56299 - All Other Waste Management Services
Facility Last Inspection EPA Date :	N/R
Facility Last Inspection State Date :	N/R
Facility Last Formal Act EPA Date :	N/R
Facility Last Formal Act State Date :	N/R
Facility Last Informal Act EPA Date :	N/R
Facility Last Informal Act State Date:	N/R
Facility Federal Agency :	N/R
TRI Reporter :	N/R
Facility Imp Water Flag :	N/R
Current SNC Flag :	N
Indian County Flag :	N
Federal Flag :	N/R
US Mexico Border Flag :	N/R
Chesapeak Bay Flag :	N/R
AIR Flag :	N
NPDES Flag :	N
SDWIS Flag :	N
RCRA Flag :	Y

Map Id: L169
Direction: S
Distance: 0.186 mi., 984 ft.
Elevation: 9 ft.
Relative: Lower

Site Name : SOCAL PUMP AND VACUUM LLC | HI-TECH HEADS & MACHINE SHOP | LONG BEACH HI-TECH MACHINE SHOP
1436 W 15TH ST
LONG BEACH, CA 90813

Database(s) : [CALEPA SITES - CA, ECHO, FRS, HAZNET - CA, HWG - CA, MANIFEST EPA, RCRA_NONGEN] ***(cont.)***

Envirosite ID: 573283
EPA ID: CAL000096209

ECHO ***(cont.)***

TRI Flag :	N
GHG Flag :	N
Major Flag :	N/R
Active Flag :	Y
NAA Flag :	N
Latitude :	33.780911
Longitude :	-118.196312
Last Date in Agency List :	2021-08-20

FRS

Facility Name :	SOCAL PUMP AND VACUUM LLC
Facility Address :	1436 W 15TH ST, LONG BEACH, CA 90813
County :	LOS ANGELES

Site Details

Registry ID :	110070591965
FRS Facility URL :	Click here for hyperlink provided by the agency.
Last Date in Agency List :	2021-07-17

Source Description

Source Description :

RCRAInfo is EPA's comprehensive information system that supports the Resource Conservation and Recovery Act (RCRA) of 1976 and the Hazardous and Solid Waste Amendments (HSWA) of 1984 through the tracking of events and activities related to facilities that generate, transport, and treat, store, or dispose of hazardous waste. RCRAInfo allows RCRA program staff to track the notification, permit, compliance, and corrective action activities required under RCRA. RCRAInfo also supports generation of the National Hazardous Waste Biennial Report. All generators and treatment, storage, and disposal facilities who handle hazardous waste are required to report to the EPA Administrator at least once every two years to support creation of the Biennial Report.

FRS Environmental Interest

Source and System ID :	RCRAINFO - CAL000445351

HAZNET - CA

Facility Name :	ALLOY PROCESSING
Facility Address :	1436 W 15TH ST., LONG BEACH, CA 90813
County :	LOS ANGELES

Site Details

Generator EPA ID :	CAL000096209
Active :	Inactive

Map Id: L169
Direction: S
Distance: 0.186 mi., 984 ft.
Elevation: 9 ft.
Relative: Lower

Site Name : SOCAL PUMP AND VACUUM LLC | HI-TECH HEADS & MACHINE SHOP | LONG BEACH HI-TECH MACHINE SHOP
1436 W 15TH ST
LONG BEACH, CA 90813

Database(s) : [CALEPA SITES - CA, ECHO, FRS, HAZNET - CA, HWG - CA, MANIFEST EPA, RCRA_NONGEN] ***(cont.)***

Envirosite ID: 573283
EPA ID: CAL000096209

HAZNET - CA ***(cont.)***

Category :	STATE
Facility Types :	N/R
Type :	PERMANENT
Contact Name :	N/R
Contact Phone :	N/R
Facility Mailing Address :	1900 WALNUT ST, COMPTON, CA 902200000
Latitude :	33.78549581
Longitude :	-118.21111693
Agency Hyperlink :	Click here for hyperlink provided by the agency.
Last Date in Agency List :	2021-07-08

Waste Generator Details

State Waste :

2005: 135 - Unspecified aqueous solution, tons to CAD097030993
2005: 135 - Unspecified aqueous solution, 9.03 tons to CAD097030993
2004: 135 - Unspecified aqueous solution, 1.89 tons to CAD097030993
2004: 135 - Unspecified aqueous solution, tons to CAD097030993
2003: 135 - Unspecified aqueous solution, 3.57 tons to CAD097030993
2003: 135 - Unspecified aqueous solution, 0.945 tons to CAD097030993
2003: 135 - Unspecified aqueous solution, tons to CAD097030993
2002: 135 - Unspecified aqueous solution, 3 tons to CAD097030993
2002: 135 - Unspecified aqueous solution, tons to CAD097030993
2001: 135 - Unspecified aqueous solution, 0 tons to CAD097030993
2001: 135 - Unspecified aqueous solution, 15 tons to CAD097030993
2000: 171 - Metal sludge (see 121), 9.837 tons to CAD097030993
1999: 171 - Metal sludge (see 121), 6.5 tons to CAD097030993
1994: 181 - Other inorganic solid waste, 0.35 tons to CAD000088252
1994: 723 - Liquids with chromium (VI) >= 500 Mg./L, 0.4587 tons to CAT080033681
1994: 135 - Unspecified aqueous solution, 2.94 tons to CAD097030993

Facility Name :	HI-TECH HEADS & MACHINE SHOP
Facility Address :	1436 W 15TH ST, LONG BEACH, CA 90813
County :	LOS ANGELES

Site Details

Generator EPA ID :	CAL000309409
Active :	Inactive
Category :	STATE
Facility Types :	N/R
Type :	PERMANENT
Contact Name :	N/R
Contact Phone :	N/R
Facility Mailing Address :	1436 W 15TH ST, LONG BEACH, CA 908130000
Latitude :	33.78549581
Longitude :	-118.21111693
Agency Hyperlink :	Click here for hyperlink provided by the agency.
Last Date in Agency List :	2021-07-08

Map Id: L169
Direction: S
Distance: 0.186 mi., 984 ft.
Elevation: 9 ft.
Relative: Lower

Site Name : SOCAL PUMP AND VACUUM LLC | HI-TECH HEADS & MACHINE SHOP | LONG BEACH HI-TECH MACHINE SHOP
1436 W 15TH ST
LONG BEACH, CA 90813

Database(s) : [CALEPA SITES - CA, ECHO, FRS, HAZNET - CA, HWG - CA, MANIFEST EPA, RCRA_NONGEN] ***(cont.)***

Envirosite ID: 573283
EPA ID: CAL000096209

HAZNET - CA ***(cont.)***

Waste Generator Details
State Waste : 2010: 223 - Unspecified oil-containing waste, 1.668 tons to CAD981696420
2009: 135 - Unspecified aqueous solution, 1.68 tons to CAD981696420
2008: 135 - Unspecified aqueous solution, 1.05 tons to CAD981696420

Facility Name : LONG BEACH HI-TECH MACHINE SHOP
Facility Address : 1436 W 15TH ST, LONG BEACH, CA 90813
County : LOS ANGELES

Site Details
Generator EPA ID : CAL000277996
Active : Inactive
Category : STATE
Facility Types : N/R
Type : PERMANENT
Contact Name : N/R
Contact Phone : N/R
Facility Mailing Address : 1436 W 15TH ST, LONG BEACH, CA 90813
Latitude : 33.78549581
Longitude : -118.21111693
Agency Hyperlink : Click here for hyperlink provided by the agency.
Last Date in Agency List : 2021-07-08

Facility Name : SOCAL PUMP AND VACUUM LLC
Facility Address : 1436 W 15TH ST, LONG BEACH, CA 90813
County : LOS ANGELES

Site Details
Generator EPA ID : CAL000445351
Active : Inactive
Category : STATE
Facility Types : N/R
Type : PERMANENT
Contact Name : N/R
Contact Phone : N/R
Facility Mailing Address : PO BOX 9098, LONG BEACH, CA 90813
Latitude : 33.78529800
Longitude : -118.21139100
Agency Hyperlink : Click here for hyperlink provided by the agency.
Last Date in Agency List : 2021-07-08

Map Id: L169
Direction: S
Distance: 0.186 mi., 984 ft.
Elevation: 9 ft.
Relative: Lower

Site Name : SOCAL PUMP AND VACUUM LLC | HI-TECH HEADS & MACHINE SHOP | LONG BEACH HI-TECH MACHINE SHOP
1436 W 15TH ST
LONG BEACH, CA 90813

Database(s) : [CALEPA SITES - CA, ECHO, FRS, HAZNET - CA, HWG - CA, MANIFEST EPA, RCRA_NONGEN] ***(cont.)***

Envirosite ID: 573283
EPA ID: CAL000096209

HAZNET - CA ***(cont.)***

Waste Generator Details

State Waste :	2019: 221 - Waste oil and mixed oil, 0.00000 tons to CAT080013352
Facility Name :	T & T ENGINE
Facility Address :	1436 W 15TH ST, LONG BEACH, CA 90813
County :	LOS ANGELES

Site Details

Generator EPA ID :	CAL000271738
Active :	Inactive
Category :	STATE
Facility Types :	N/R
Type :	PERMANENT
Contact Name :	N/R
Contact Phone :	N/R
Facility Mailing Address :	1436 W 15TH ST, LONG BEACH, CA 90813
Latitude :	33.78549581
Longitude :	-118.21111693
Agency Hyperlink :	Click here for hyperlink provided by the agency.
Last Date in Agency List :	2021-07-08

HWG - CA

Facility Name :	ALLOY PROCESSING
Facility Address :	1436 W 15TH ST., LONG BEACH, CA 90813
County :	LOS ANGELES
EPA ID :	CAL000096209
Status :	Inactive
Category :	STATE
Type :	PERMANENT
Facility Type :	N/R
Mailing Address :	1900 WALNUT ST, COMPTON, CA 902200000
Owner Name :	KENNETH JEGLUM
Owner Address :	4102 CHESTNUT AVE., LONG BEACH, CA 908070000
Operator Name :	BRIAN LEIBL
Operator Address :	1900 W WALNUT ST, COMPTON, CA 902205019
Latitude :	33.785458
Longitude :	-118.211091
Facility Name :	HI-TECH HEADS & MACHINE SHOP
Facility Address :	1436 W 15TH ST, LONG BEACH, CA 90813
County :	LOS ANGELES
EPA ID :	CAL000309409
Status :	Inactive

Map Id: L169
Direction: S
Distance: 0.186 mi., 984 ft.
Elevation: 9 ft.
Relative: Lower

Site Name : SOCAL PUMP AND VACUUM LLC | HI-TECH HEADS & MACHINE SHOP | LONG BEACH HI-TECH MACHINE SHOP
1436 W 15TH ST
LONG BEACH, CA 90813

Database(s) : [CALEPA SITES - CA, ECHO, FRS, HAZNET - CA, HWG - CA, MANIFEST EPA, RCRA_NONGEN] ***(cont.)***

Envirosite ID: 573283
EPA ID: CAL000096209

HWG - CA ***(cont.)***

Category :	STATE
Type :	PERMANENT
Facility Type :	N/R
Mailing Address :	1436 W 15TH ST, LONG BEACH, CA 908130000
Owner Name :	ISIDRO CISNEROS
Owner Address :	1530 W COWLES ST, LONG BEACH, CA 908130000
Operator Name :	ISIDRO CISNEROS
Operator Address :	1530 W COWLES ST, LONG BEACH, CA 90813
Latitude :	33.785558
Longitude :	-118.211091

Facility Name :	LONG BEACH HI-TECH MACHINE SHOP
Facility Address :	1436 W 15TH ST, LONG BEACH, CA 90813
County :	LOS ANGELES

EPA ID :	CAL000277996
Status :	Inactive
Category :	STATE
Type :	PERMANENT
Facility Type :	N/R
Mailing Address :	1436 W 15TH ST, LONG BEACH, CA 90813
Owner Name :	BEN FARAHAN
Owner Address :	1436 W 15TH ST, LONG BEACH, CA 90813
Operator Name :	BEN FARAHAN
Operator Address :	1436 W 15TH ST, LONG BEACH, CA 90813
Latitude :	33.785558
Longitude :	-118.211091

Facility Name :	SOCAL PUMP AND VACUUM LLC
Facility Address :	1436 W 15TH ST, LONG BEACH, CA 90813
County :	LOS ANGELES

EPA ID :	CAL000445351
Status :	Inactive
Category :	STATE
Type :	PERMANENT
Facility Type :	N/R
Mailing Address :	PO BOX 9098, LONG BEACH, CA 90813
Owner Name :	SOCAL PUMP AND VACUUM LLC
Owner Address :	1436 W 15TH ST, LONG BEACH, CA 90813
Operator Name :	DENNIS PABLO
Operator Address :	1436 W 15TH ST, LONG BEACH, CA 90813
Latitude :	33.785298
Longitude :	-118.211391

Facility Name :	T & T ENGINE
Facility Address :	1436 W 15TH ST, LONG BEACH, CA 90813
County :	LOS ANGELES

Map Id: L169
Direction: S
Distance: 0.186 mi., 984 ft.
Elevation: 9 ft.
Relative: Lower

Site Name : SOCAL PUMP AND VACUUM LLC | HI-TECH HEADS & MACHINE SHOP | LONG BEACH HI-TECH MACHINE SHOP
1436 W 15TH ST
LONG BEACH, CA 90813

Database(s) : [CALEPA SITES - CA, ECHO, FRS, HAZNET - CA, HWG - CA, MANIFEST EPA, RCRA_NONGEN] ***(cont.)***

Envirosite ID: 573283
EPA ID: CAL000096209

HWG - CA ***(cont.)***

EPA ID :	CAL000271738
Status :	Inactive
Category :	STATE
Type :	PERMANENT
Facility Type :	N/R
Mailing Address :	1436 W 15TH ST, LONG BEACH, CA 90813
Owner Name :	MICHAEL H KIM
Owner Address :	1436 W 15TH ST, LONG BEACH, CA 90813
Operator Name :	MICHAEL H KIM
Operator Address :	1436 W 15TH ST, LONG BEACH, CA 90813
Latitude :	33.785577
Longitude :	-118.211135

MANIFEST EPA

Manifest Details

Manifest Number :	003721669GBF
Shipped Date :	2019-07-29
Updated Date :	2019-08-30
Received Date :	2019-08-08
Status :	Signed
Generator ID :	CAL000445351
Generator Name :	SOCAL PUMP AND VACUUM LLC
Generator Address :	1436 W 15TH ST, LONG BEACH, CA 90813
Generator Mailing :	PO BOX 9098, LONG BEACH, CA 90813
Generator Contact :	N/R
Destination ID :	AZR000520304
Destination Name :	AA SYDCOL LLC
Destination Mailing :	3155 GOLDEN WILLOW CT, YORBA LINDA, CA 92886-1303
Destination Address :	2264 E 13TH ST, YUMA, AZ 85365-1858
Destination Contact :	N/R
Submission Type :	DataImage5Copy
Origin Type :	Web
Manifest Residue :	N
Rejection :	N
Last Date in Agency List :	2021-09-04

Waste Details

Waste Line Number :	1
Is DOT Hazardous :	N
DOT ID Number :	N/R
DOT Information :	N/R
Non Waste Description :	NON RCRA HAZARDOUS WASTE SOLID (OIL RAGS, FILTERS, DEBRIS)
Quantity :	1800 Pounds
Quantity Tons, Acute, Non-Acute :	0.9, 0, 0.9
Quantity Kg, Acute, Non-Acute :	0, 816.327
Management Method :	H141 - STORAGE, BULKING AND/OR TRANSFER OFF SITE
Is EPA Waste :	N
Federal Code :	N/R
State Code :	CA - 352

Map Id: L169
Direction: S
Distance: 0.186 mi., 984 ft.
Elevation: 9 ft.
Relative: Lower

Site Name : SOCAL PUMP AND VACUUM LLC | HI-TECH HEADS & MACHINE SHOP | LONG BEACH HI-TECH MACHINE SHOP
1436 W 15TH ST
LONG BEACH, CA 90813

Database(s) : [CALEPA SITES - CA, ECHO, FRS, HAZNET - CA, HWG - CA, MANIFEST EPA, RCRA_NONGEN] ***(cont.)***

Envirosite ID: 573283
EPA ID: CAL000096209

MANIFEST EPA ***(cont.)***

Manifest Details

Manifest Number :	017742026JJK
Shipped Date :	2019-06-14
Updated Date :	2019-07-08
Received Date :	2019-06-14
Status :	Signed
Generator ID :	CAL000445351
Generator Name :	SOCAL PUMP AND VACUUM LLC
Generator Address :	1436 W 15TH ST, LONG BEACH, CA 90813
Generator Mailing :	1436 W 15TH ST, LONG BEACH, CA 90813
Generator Contact :	N/R
Destination ID :	CAT080013352
Destination Name :	WORLD OIL RECYCLING
Destination Mailing :	2000 2000 N. ALAMEDA STREET CA90222 CA037US 2000, COMPTON, CA 90222
Destination Address :	2000 2000 N. ALAMEDA STREET, COMPTON, CA 90222-0000
Destination Contact :	N/R
Submission Type :	DataImage5Copy
Origin Type :	Service
Manifest Residue :	N
Rejection :	N
Last Date in Agency List :	2021-09-04

Waste Details

Waste Line Number :	1
Is DOT Hazardous :	N
DOT ID Number :	N/R
DOT Information :	N/R
Non Waste Description :	NON RCRA HAZARDOUS WASTE, LIQUID (USED OIL/MIXED OILS)
Quantity :	140 Gallons
Quantity Tons, Acute, Non-Acute :	0.58381987, 0, 0.58381987
Quantity Kg, Acute, Non-Acute :	0, 529.5422
Management Method :	H039 - OTHER RECOVERY OR RECLAMATION FOR REUSE
Is EPA Waste :	N
Federal Code :	N/R
State Code :	CA - 221

RCRA_NONGEN

Facility Name :	SOCAL PUMP AND VACUUM LLC
Facility Address :	1436 W 15TH ST, LONG BEACH, CA 90813
County :	LOS ANGELES
Date Form Received by Agency :	2019-04-18
EPA ID :	CAL000445351
Mailing Address :	PO BOX 9098, LONG BEACH, CA 90813
Contact :	DENNIS PABLO
Contact Address :	1436 W 15TH ST, LONG BEACH, CA 90813
Contact Country :	N/R
Contact Telephone :	562-983-8600

Map Id: L169
Direction: S
Distance: 0.186 mi., 984 ft.
Elevation: 9 ft.
Relative: Lower

Site Name : SOCAL PUMP AND VACUUM LLC | HI-TECH HEADS & MACHINE SHOP | LONG BEACH HI-TECH MACHINE SHOP
1436 W 15TH ST
LONG BEACH, CA 90813

Database(s) : [CALEPA SITES - CA, ECHO, FRS, HAZNET - CA, HWG - CA, MANIFEST EPA, RCRA_NONGEN] ***(cont.)***

Envirosite ID: 573283
EPA ID: CAL000096209

RCRA_NONGEN ***(cont.)***

Contact Email :	SOCALPV1@VERIZON.COM
EPA Region :	09
Land Type :	Not Reported
Source Type :	Implementer
Classification :	Not a generator, verified
Description :	Not a generator, verified
Last Date in Agency List :	2021-09-03

Owner/Operator Summary

Owner/Operator Name :	DENNIS PABLO
Owner/Operator Address :	1436 W 15TH ST, LONG BEACH, CA 90813
Owner/Operator Country :	N/R
Owner/Operator Telephone :	562-983-8600
Owner/Operator Email :	N/R
Owner/Operator Fax :	N/R
Legal Status :	Other land type
Owner/Operator Type :	Operator
Owner/Operator Start Date :	N/R
Owner/Operator End Date :	N/R

Owner/Operator Name :	SOCAL PUMP AND VACUUM LLC
Owner/Operator Address :	1436 W 15TH ST, LONG BEACH, CA 90813
Owner/Operator Country :	N/R
Owner/Operator Telephone :	562-983-8600
Owner/Operator Email :	N/R
Owner/Operator Fax :	N/R
Legal Status :	Other land type
Owner/Operator Type :	Owner
Owner/Operator Start Date :	N/R
Owner/Operator End Date :	N/R

Handler Activities Summary

U.S. Importer of Hazardous Waste :	N
Mixed Waste (Haz. and Radioactive) :	N
Recycler of Hazardous Waste :	Y
Transporter of Hazardous Waste :	N
Treater, Storer or Disposer of HW :	Y
Underground Injection Activity :	N
On-site Burner Exemption :	N
Furnace Exemption :	N
Used Oil Fuel Burner :	N
Used Oil Processor :	N
Used Oil Refiner :	N
Used Oil Fuel Marketer to Burner :	N
Used Oil Specification Marketer :	N
Used Oil Transfer Facility :	N
Used Oil Transporter :	N

Map Id: L169
Direction: S
Distance: 0.186 mi., 984 ft.
Elevation: 9 ft.
Relative: Lower

Site Name : SOCAL PUMP AND VACUUM LLC | HI-TECH HEADS & MACHINE SHOP | LONG BEACH HI-TECH MACHINE SHOP
1436 W 15TH ST
LONG BEACH, CA 90813

Database(s) : [CALEPA SITES - CA, ECHO, FRS, HAZNET - CA, HWG - CA, MANIFEST EPA, RCRA_NONGEN] ***(cont.)***

Envirosite ID: 573283
EPA ID: CAL000096209

RCRA_NONGEN ***(cont.)***

Notices of Violations Summary
Regulation Violated : N

Map Id: L170
Direction: S
Distance: 0.186 mi., 984 ft.
Elevation: 9 ft.
Relative: Lower

Site Name : ACE MACHINE SHOP | MATE ENTERPRISES, INC | SECURE EWASTE DESTRUCTION
1438 W 15TH ST | 1438 WEST 15TH STREET
LONG BEACH | Long Beach, CA 90813

Database(s) : [CIWQS - CA, DEBRIS EPA SWRCY, ECHO, FRS, HAZNET - CA, HWG - CA, NPDES - CA, RCRA_SQG, RFR - CA, SWRCY - CA]

Envirosite ID: 1106232
EPA ID: CAD982049678

CIWQS - CA

Facility Name : SECURE EWASTE DESTRUCTION
Facility Address : 1438 WEST 15TH STREET, LONG BEACH, CA 90813
County : LOS ANGELES

Place ID : S887767
Agency Name : MATE ENTERPRISES INC
Last Date in Agency List : 2021-09-10

DEBRIS EPA SWRCY

Facility Name : Mate Enterprises, Inc.
Facility Address : 1438 West 15th Street, Long Beach, CA 90813

Phone : 626-600-2705
Region : 9
Recovery : Yes
Landfill : No
C D : No
Composting : No
Demolition : No
Electronic : Yes
HHW : No
Metals : No
Tires : No
Transfer Station : No
Vehicles : No
LF C D : No

Map Id: L170
Direction: S
Distance: 0.186 mi., 984 ft.
Elevation: 9 ft.
Relative: Lower

Site Name : ACE MACHINE SHOP | MATE ENTERPRISES, INC | SECURE EWASTE DESTRUCTION
1438 W 15TH ST | 1438 WEST 15TH STREET
LONG BEACH | Long Beach, CA 90813

Database(s) : [CIWQS - CA, DEBRIS EPA SWRCY, ECHO, FRS, HAZNET - CA, HWG - CA, NPDES - CA, RCRA_SQG, RFR - CA, SWRCY - CA] ***(cont.)***

Envirosite ID: 1106232
EPA ID: CAD982049678

DEBRIS EPA SWRCY ***(cont.)***

LF HW :	No
LF MSW :	No
Latitude :	33.785537
Longitude :	-118.211392
Last Date in Agency List :	2021-09-01

ECHO

Facility Name :	ACE MACHINE SHOP
Facility Address :	1438 W 15TH ST, LONG BEACH, CA 90813
County :	LOS ANGELES
Last Inspection Date :	N/R
Registry ID :	110002788378
FIPS Code :	06037
EPA Region :	09
Inspection Count :	0
Last Inspection Days :	N/R
Informal Count :	0
Last Informal Action Date :	N/R
Formal Action Count :	0
Last Formal Action Date :	N/R
Total Penalties :	0
Penalty Count :	N/R
Last Penalty Date :	N/R
Last Penalty Amount :	N/R
QTRS IN NC :	0
Programs IN SNC :	0
Current Compliance Status :	No Violation Identified
Three-Year Compliance Status :	_____
Collection Method :	ADDRESS MATCHING-HOUSE NUMBER
Reference Point :	ENTRANCE POINT OF A FACILITY OR STATION
Accuracy Meters :	50
Derived Tribes :	N/R
Derived HUC :	18070105
Derived WBD :	N/R
Derived STCTY FIPS :	06037
Derived Zip :	90813
Derived CD113 :	47
Derived CB2010 :	060375755001040
MYRTK Universe :	NNN
NPDES IDs :	N/R
CWA Permit Types :	N/R
CWA Compliance Tracking :	N/R
CWA NAICS :	N/R
CWA SICS :	N/R
CWA Inspection Count :	N/R
CWA Last Inspection Days :	N/R
CWA Informal Count :	N/R

Map Id: L170
Direction: S
Distance: 0.186 mi., 984 ft.
Elevation: 9 ft.
Relative: Lower

Site Name : ACE MACHINE SHOP | MATE ENTERPRISES, INC | SECURE EWASTE DESTRUCTION
1438 W 15TH ST | 1438 WEST 15TH STREET
LONG BEACH | Long Beach, CA 90813

Database(s) : [CIWQS - CA, DEBRIS EPA SWRCY, ECHO, FRS, HAZNET - CA, HWG - CA, NPDES - CA, RCRA_SQG, RFR - CA, SWRCY - CA] ***(cont.)***

Envirosite ID: 1106232
EPA ID: CAD982049678

ECHO ***(cont.)***

CWA Formal Action Count :	N/R
CWA Last Formal Action Date :	N/R
CWA Penalties :	N/R
CWA Last Penalty Date :	N/R
CWA Last Penalty Amount :	N/R
CWA Quarters IN NC :	N/R
CWA Current Compliance Status :	N/R
CWA Current SNC Flag :	N
CWA 13 Quarters Compliance Status :	N/R
CWA 13 Quarters Effluent Exceedances:	N/R
CWA Three-Year QNCR Codes :	N/R
DFR URL :	Click here for hyperlink provided by the agency.
Facility SIC :	N/R
Facility NAICS :	N/R
Facility Last Inspection EPA Date :	N/R
Facility Last Inspection State Date :	N/R
Facility Last Formal Act EPA Date :	N/R
Facility Last Formal Act State Date :	N/R
Facility Last Informal Act EPA Date :	N/R
Facility Last Informal Act State Date:	N/R
Facility Federal Agency :	N/R
TRI Reporter :	N/R
Facility Imp Water Flag :	N/R
Current SNC Flag :	N
Indian County Flag :	N
Federal Flag :	N/R
US Mexico Border Flag :	N
Chesapeak Bay Flag :	N/R
AIR Flag :	N
NPDES Flag :	N
SDWIS Flag :	N
RCRA Flag :	Y
TRI Flag :	N
GHG Flag :	N
Major Flag :	N/R
Active Flag :	Y
NAA Flag :	Y
Latitude :	33.785566
Longitude :	-118.211135
Last Date in Agency List :	2021-08-20

FRS

Facility Name :	ACE MACHINE SHOP
Facility Address :	1438 W 15TH ST, LONG BEACH, CA 90813
County :	LOS ANGELES

Map Id: L170
Direction: S
Distance: 0.186 mi., 984 ft.
Elevation: 9 ft.
Relative: Lower

Site Name : ACE MACHINE SHOP | MATE ENTERPRISES, INC | SECURE EWASTE DESTRUCTION
1438 W 15TH ST | 1438 WEST 15TH STREET
LONG BEACH | Long Beach, CA 90813

Database(s) : [CIWQS - CA, DEBRIS EPA SWRCY, ECHO, FRS, HAZNET - CA, HWG - CA, NPDES - CA, RCRA_SQG, RFR - CA, SWRCY - CA] ***(cont.)***

Envirosite ID: 1106232
EPA ID: CAD982049678

FRS ***(cont.)***

Site Details

Registry ID :	110002788378
FRS Facility URL :	Click here for hyperlink provided by the agency.
Last Date in Agency List :	2021-07-17

Source Description

Source Description :

RCRAInfo is EPA's comprehensive information system that supports the Resource Conservation and Recovery Act (RCRA) of 1976 and the Hazardous and Solid Waste Amendments (HSWA) of 1984 through the tracking of events and activities related to facilities that generate, transport, and treat, store, or dispose of hazardous waste. RCRAInfo allows RCRA program staff to track the notification, permit, compliance, and corrective action activities required under RCRA. RCRAInfo also supports generation of the National Hazardous Waste Biennial Report. All generators and treatment, storage, and disposal facilities who handle hazardous waste are required to report to the EPA Administrator at least once every two years to support creation of the Biennial Report.

FRS Environmental Interest

Source and System ID :	RCRAINFO - CAD982049678

HAZNET - CA

Facility Name :	ACE MACHINE SHOP
Facility Address :	1438 W 15TH ST, LONG BEACH, CA 90813
County :	LOS ANGELES

Site Details

Generator EPA ID :	CAD982049678
Active :	Inactive
Category :	FEDERAL
Facility Types :	N/R
Type :	PERMANENT
Contact Name :	N/R
Contact Phone :	N/R
Facility Mailing Address :	1438 W 15 TH ST, LONG BEACH, CA 908130000
Latitude :	33.78549564
Longitude :	-118.21114866
Agency Hyperlink :	Click here for hyperlink provided by the agency.
Last Date in Agency List :	2021-07-08

Facility Name :	MATE ENTERPRISES, INC
Facility Address :	1438 W 15TH ST, LONG BEACH, CA 90813
County :	LOS ANGELES

Map Id: L170
Direction: S
Distance: 0.186 mi., 984 ft.
Elevation: 9 ft.
Relative: Lower

Site Name : ACE MACHINE SHOP | MATE ENTERPRISES, INC | SECURE EWASTE DESTRUCTION
1438 W 15TH ST | 1438 WEST 15TH STREET
LONG BEACH | Long Beach, CA 90813

Database(s) : [CIWQS - CA, DEBRIS EPA SWRCY, ECHO, FRS, HAZNET - CA, HWG - CA, NPDES - CA, RCRA_SQG, RFR - CA, SWRCY - CA] ***(cont.)***

Envirosite ID: 1106232
EPA ID: CAD982049678

HAZNET - CA ***(cont.)***

Site Details

Generator EPA ID :	CAL000417582
Active :	Inactive
Category :	STATE
Facility Types :	N/R
Type :	PERMANENT
Contact Name :	N/R
Contact Phone :	N/R
Facility Mailing Address :	1438 W 15TH ST, LONG BEACH, CA 90813
Latitude :	33.78529800
Longitude :	-118.21139100
Agency Hyperlink :	Click here for hyperlink provided by the agency.
Last Date in Agency List :	2021-07-08

HWG - CA

Facility Name :	ACE MACHINE SHOP
Facility Address :	1438 W 15TH ST, LONG BEACH, CA 90813
County :	LOS ANGELES
EPA ID :	CAD982049678
Status :	Inactive
Category :	FEDERAL
Type :	PERMANENT
Facility Type :	N/R
Mailing Address :	1438 W 15 TH ST, LONG BEACH, CA 908130000
Owner Name :	N/R
Owner Address :	N/A
Operator Name :	N/R
Operator Address :	N/A
Latitude :	33.785616
Longitude :	-118.211352
Facility Name :	MATE ENTERPRISES, INC
Facility Address :	1438 W 15TH ST, LONG BEACH, CA 90813
County :	LOS ANGELES
EPA ID :	CAL000417582
Status :	Inactive
Category :	STATE
Type :	PERMANENT
Facility Type :	N/R
Mailing Address :	1438 W 15TH ST, LONG BEACH, CA 90813
Owner Name :	ZSOLT MATE
Owner Address :	2017 1/2 DUFOUR AVE, REDONDO BEACH, CA 902781309
Operator Name :	ZSOLT MATE
Operator Address :	1438 W 15TH ST, LONG BEACH, CA 90813

Map Id: L170
Direction: S
Distance: 0.186 mi., 984 ft.
Elevation: 9 ft.
Relative: Lower

Site Name : ACE MACHINE SHOP | MATE ENTERPRISES, INC | SECURE EWASTE DESTRUCTION
1438 W 15TH ST | 1438 WEST 15TH STREET
LONG BEACH | Long Beach, CA 90813

Database(s) : [CIWQS - CA, DEBRIS EPA SWRCY, ECHO, FRS, HAZNET - CA, HWG - CA, NPDES - CA, RCRA_SQG, RFR - CA, SWRCY - CA] ***(cont.)***

Envirosite ID: 1106232
EPA ID: CAD982049678

HWG - CA ***(cont.)***

Latitude :	-90.0
Longitude :	180.0

NPDES - CA

Facility Name :	Secure EWaste Destruction
Facility Address :	1438 West 15th Street, Long Beach, 90813
County :	Los Angeles
Effective Date :	2020-12-10
Adoption Date :	N/R
Expiration Date :	N/R
Termination Date :	N/R
Order Number :	97-03-DWQ
NPDES Number :	CAS000001
WDID :	4 19NEC008096
RM Status :	Active
Reg Meas ID :	509321
Reg Meas Type :	Enrollee
Program :	Industrial
Facility Place ID :	N/R
Region Code :	4
Discharger ID :	0
Discharger :	Mate Enterprises Inc
Discharger Address :	1438 West 15th Street, Long Beach, California 90813
Last Date in Agency List :	2021-09-03

RCRA_SQG

Facility Name :	ACE MACHINE SHOP
Facility Address :	1438 W 15TH ST, LONG BEACH, CA 90813
County :	LOS ANGELES
Date Form Received by Agency :	1987-10-19
EPA ID :	CAD982049678
Mailing Address :	1438 W 15TH ST, LONG BEACH, CA 90813
Contact :	ENVIRONMENTAL MANAGER
Contact Address :	1438 W 15TH ST, LONG BEACH, CA 90813
Contact Country :	US
Contact Telephone :	213-437-4015
Contact Email :	N/R
EPA Region :	09
Land Type :	Not Reported
Source Type :	Notification
Classification :	Small Quantity Generator

Map Id: L170
Direction: S
Distance: 0.186 mi., 984 ft.
Elevation: 9 ft.
Relative: Lower

Site Name : ACE MACHINE SHOP | MATE ENTERPRISES, INC | SECURE EWASTE DESTRUCTION
1438 W 15TH ST | 1438 WEST 15TH STREET
LONG BEACH | Long Beach, CA 90813

Database(s) : [CIWQS - CA, DEBRIS EPA SWRCY, ECHO, FRS, HAZNET - CA, HWG - CA, NPDES - CA, RCRA_SQG, RFR - CA, SWRCY - CA] ***(cont.)***

Envirosite ID: 1106232
EPA ID: CAD982049678

RCRA_SQG ***(cont.)***

Description : Handlers that generate more than 100 and less than 1000 kilograms of hazardous waste during any calendar month and accumulate less than 6000 kg of hazardous waste at any time; or generate 100 kg or less of hazardous waste during any calendar month, and accumulate more than 1000 kg of hazardous waste at any time.

Last Date in Agency List : 2021-09-03

Owner/Operator Summary

Owner/Operator Name :	ACE MACHINE SHOP
Owner/Operator Address :	NOT REQUIRED, NOT REQUIRED, ME 99999
Owner/Operator Country :	N/R
Owner/Operator Telephone :	415-555-1212
Owner/Operator Email :	N/R
Owner/Operator Fax :	N/R
Legal Status :	Private
Owner/Operator Type :	Owner
Owner/Operator Start Date :	N/R
Owner/Operator End Date :	N/R

Owner/Operator Name :	NOT REQUIRED
Owner/Operator Address :	NOT REQUIRED, NOT REQUIRED, ME 99999
Owner/Operator Country :	N/R
Owner/Operator Telephone :	415-555-1212
Owner/Operator Email :	N/R
Owner/Operator Fax :	N/R
Legal Status :	Private
Owner/Operator Type :	Operator
Owner/Operator Start Date :	N/R
Owner/Operator End Date :	N/R

Handler Activities Summary

U.S. Importer of Hazardous Waste :	N
Mixed Waste (Haz. and Radioactive) :	N
Recycler of Hazardous Waste :	N
Transporter of Hazardous Waste :	N
Treater, Storer or Disposer of HW :	N
Underground Injection Activity :	N
On-site Burner Exemption :	N
Furnace Exemption :	N
Used Oil Fuel Burner :	N
Used Oil Processor :	N
Used Oil Refiner :	N
Used Oil Fuel Marketer to Burner :	N
Used Oil Specification Marketer :	N

Map Id: L170
Direction: S
Distance: 0.186 mi., 984 ft.
Elevation: 9 ft.
Relative: Lower

Site Name : ACE MACHINE SHOP | MATE ENTERPRISES, INC | SECURE EWASTE DESTRUCTION
1438 W 15TH ST | 1438 WEST 15TH STREET
LONG BEACH | Long Beach, CA 90813

Database(s) : [CIWQS - CA, DEBRIS EPA SWRCY, ECHO, FRS, HAZNET - CA, HWG - CA, NPDES - CA, RCRA_SQG, RFR - CA, SWRCY - CA] ***(cont.)***

Envirosite ID: 1106232
EPA ID: CAD982049678

RCRA_SQG ***(cont.)***

Used Oil Transfer Facility :	N
Used Oil Transporter :	N

Notices of Violations Summary

Regulation Violated :	N

RFR - CA

Facility Name :	Secure EWaste Destruction
Facility Address :	1438 West 15th Street, Long Beach, CA 90813
County :	Los Angeles
Effective Date :	2020-12-10
Adoption Date :	N/R
Termination Date :	N/R
Expiration/Review Date :	N/R
NPDES Number :	CAS000001
Order Number :	2014-0057-DWQ
WDID :	4 19NEC008096
SIC/NAICS :	5093
Program :	INDSTW
Regulatory Measure Status :	Active
Regulatory Measure Type :	Storm water industrial
Place/Project Type :	Industrial - Scrap and Waste Materials
Region :	4
Design Flow :	N/R
Major/Minor :	N/R
Complexity :	N/R
TTWQ :	N/R
Number of Enforcement Actions within Five Years:	N/R
Number of Violations within Five Years:	N/R
Agency :	Mate Enterprises Inc
Agency Address :	1438 West 15th Street, Long Beach, CA 90813
Latitude :	33.78532
Longitude :	-118.21138
Last Date in Agency List :	2021-07-24

SWRCY - CA

Facility Name :	Mate Enterprises, Inc.
Facility Address :	1438 West 15th Street, Long Beach, 90813
County :	N/R

Map Id: L170
Direction: S
Distance: 0.186 mi., 984 ft.
Elevation: 9 ft.
Relative: Lower

Site Name : ACE MACHINE SHOP | MATE ENTERPRISES, INC | SECURE EWASTE DESTRUCTION
1438 W 15TH ST | 1438 WEST 15TH STREET
LONG BEACH | Long Beach, CA 90813

Database(s) : [CIWQS - CA, DEBRIS EPA SWRCY, ECHO, FRS, HAZNET - CA, HWG - CA, NPDES - CA, RCRA_SQG, RFR - CA, SWRCY - CA] ***(cont.)***

Envirosite ID: 1106232
EPA ID: CAD982049678

SWRCY - CA ***(cont.)***

Site Details

ID Number :	N/R
Activity Categories :	N/R
Activities :	N/R
Phone Number :	(626) 600-2705
Type :	Electronics
Last Date in Agency List :	2021-08-26

Map Id: S171
Direction: SSW
Distance: 0.186 mi., 984 ft.
Elevation: 9 ft.
Relative: Lower

Site Name : 1X LONG BEACH REDEVELOPMENT AGENCY
1538-48 W. 15TH ST.
LONG BEACH, CA 90813

Database(s) : [HAZNET - CA, HWG - CA]

Envirosite ID: 502773
EPA ID: CAC000797944

HAZNET - CA

Facility Name :	1X LONG BEACH REDEVELOPMENT AGENCY
Facility Address :	1538-48 W. 15TH ST., LONG BEACH, CA 90813
County :	LOS ANGELES

Site Details

Generator EPA ID :	CAC000797944
Active :	Inactive
Category :	STATE
Facility Types :	N/R
Type :	TEMPORARY
Contact Name :	N/R
Contact Phone :	N/R
Facility Mailing Address :	333 W. OCEAN BLVD., LONG BEACH, CA 908020000
Latitude :	33.78549379
Longitude :	-118.21282046
Agency Hyperlink :	Click here for hyperlink provided by the agency.
Last Date in Agency List :	2021-07-08

Waste Generator Details

State Waste :	1993: 151 - Asbestos containing waste, 1.6856 tons to CAD990794133

Map Id: S171
Direction: SSW
Distance: 0.186 mi., 984 ft.
Elevation: 9 ft.
Relative: Lower

Site Name : 1X LONG BEACH REDEVELOPMENT AGENCY
1538-48 W. 15TH ST.
LONG BEACH, CA 90813

Database(s) : [HAZNET - CA, HWG - CA] ***(cont.)***

Envirosite ID: 502773
EPA ID: CAC000797944

HWG - CA

Facility Name :	1X LONG BEACH REDEVELOPMENT AGENCY
Facility Address :	1538-48 W. 15TH ST., LONG BEACH, CA 90813
County :	LOS ANGELES
EPA ID :	CAC000797944
Status :	Inactive
Category :	STATE
Type :	TEMPORARY
Facility Type :	N/R
Mailing Address :	333 W. OCEAN BLVD., LONG BEACH, CA 908020000
Owner Name :	LONG BEACH REDEVELOPMENT AGENC
Owner Address :	N/A
Operator Name :	DENISE DAHLHAUSEN/PROP MGR
Operator Address :	N/A
Latitude :	33.785494
Longitude :	-118.21282

Map Id: S172
Direction: SSW
Distance: 0.187 mi., 985 ft.
Elevation: 9 ft.
Relative: Lower

Site Name : CMF CORPORATION
1524 W 15TH ST | 1524 West 15th Street
LONG BEACH | Long Beach, CA 90813

Database(s) : [HAZNET - CA, HIST CHMIRS - CA, HWG - CA]

Envirosite ID: 436786
EPA ID: CAL000050842

HAZNET - CA

Facility Name :	CMF CORPORATION
Facility Address :	1524 W 15TH ST, LONG BEACH, CA 90813
County :	LOS ANGELES

Site Details

Generator EPA ID :	CAL000050842
Active :	Inactive
Category :	STATE
Facility Types :	N/R
Type :	PERMANENT
Contact Name :	N/R
Contact Phone :	N/R
Facility Mailing Address :	1524 W 15TH ST, LONG BEACH, CA 908131207
Latitude :	33.78549261
Longitude :	-118.21260612
Agency Hyperlink :	Click here for hyperlink provided by the agency.
Last Date in Agency List :	2021-07-08

Map Id: S172
Direction: SSW
Distance: 0.187 mi., 985 ft.
Elevation: 9 ft.
Relative: Lower

Site Name : CMF CORPORATION
1524 W 15TH ST | 1524 West 15th Street
LONG BEACH | Long Beach, CA 90813

Database(s) : [HAZNET - CA, HIST CHMIRS - CA, HWG - CA] ***(cont.)***

Envirosite ID: 436786
EPA ID: CAL000050842

HAZNET - CA ***(cont.)***

Waste Generator Details

State Waste :	2010: 212 - Oxygenated solvents (acetone, butanol, ethyl acetate, etc.), 0.363 tons to CAD008252405 2009: 212 - Oxygenated solvents (acetone, butanol, ethyl acetate, etc.), 0.363 tons to CAD008252405 2007: 212 - Oxygenated solvents (acetone, butanol, ethyl acetate, etc.), 0.363 tons to CAD008252405 2006: 212 - Oxygenated solvents (acetone, butanol, ethyl acetate, etc.), 0.726 tons to CAD008252405 2006: 212 - Oxygenated solvents (acetone, butanol, ethyl acetate, etc.), 0.5445 tons to CAD008252405 2005: 212 - Oxygenated solvents (acetone, butanol, ethyl acetate, etc.), 0.5445 tons to CAD008302903 2004: 212 - Oxygenated solvents (acetone, butanol, ethyl acetate, etc.), 0.726 tons to CAD008302903 2003: 212 - Oxygenated solvents (acetone, butanol, ethyl acetate, etc.), 1.2705 tons to CAD008302903 2002: 212 - Oxygenated solvents (acetone, butanol, ethyl acetate, etc.), 1.2705 tons to CAD008302903 2001: 212 - Oxygenated solvents (acetone, butanol, ethyl acetate, etc.), 0.1815 tons to CAD008302903 2001: 212 - Oxygenated solvents (acetone, butanol, ethyl acetate, etc.), 0.891 tons to CAD008302903

HIST CHMIRS - CA

Facility Address :	1524 West 15th Street, Long Beach
County :	Los Angeles County
Notified Date :	2006-11-30 22:45:00
Control Number :	06-7086
Substance 1 :	Mineral Oil
Quantity 1 :	1
Measure 1 :	Gal(s)
Type 1 :	PETROLEUM
Pipeline 1 :	N/R
Vessel 1 (300 Tons) :	N/R
Substance 2 :	N/R
Quantity 2 :	N/R
Measure 2 :	N/R
Type 2 :	N/R
Pipeline 2 :	N/R
Vessel 2 (300 Tons) :	N/R
Substance 3 :	N/R
Quantity 3 :	N/R
Measure 3 :	N/R
Type 3 :	N/R
Pipeline 3 :	N/R
Vessel 3 (300 Tons) :	N/R
Description :	A pole top transformer sprung a leak. Unknown PCB content.
Contained :	Yes
Water? :	No
Water Way :	N/R
Incident Date :	2006-11-30
Time :	2220

Map Id: S172
Direction: SSW
Distance: 0.187 mi., 985 ft.
Elevation: 9 ft.
Relative: Lower

Site Name : CMF CORPORATION
1524 W 15TH ST | 1524 West 15th Street
LONG BEACH | Long Beach, CA 90813

Database(s) : [HAZNET - CA, HIST CHMIRS - CA, HWG - CA] ***(cont.)***

Envirosite ID: 436786
EPA ID: CAL000050842

HIST CHMIRS - CA ***(cont.)***

Spill Site :	Industrial Plant
Site :	N/R
Cause :	N/R
Other Causes :	N/R
Injuries (Y/N) :	N/R
Injuries Number :	0
Fatal (Y/N) :	N/R
Fatal Number :	0
Evacs (Y/N) :	N/R
Evacs Number :	0
Cleanup :	Reporting Party
Admin Agency :	Long Beach Fire Department

HWG - CA

Facility Name :	CMF CORPORATION
Facility Address :	1524 W 15TH ST, LONG BEACH, CA 90813
County :	LOS ANGELES
EPA ID :	CAL000050842
Status :	Inactive
Category :	STATE
Type :	PERMANENT
Facility Type :	N/R
Mailing Address :	1524 W 15TH ST, LONG BEACH, CA 908131207
Owner Name :	LARRY SACKRISON/CMF CORP
Owner Address :	1524 W 15TH ST, LONG BEACH, CA 908131207
Operator Name :	LARRY SACKRISON
Operator Address :	1524 W 15TH ST, LONG BEACH, CA 90802
Latitude :	33.7853
Longitude :	-118.212771

Map Id: O173
Direction: SSE
Distance: 0.188 mi., 991 ft.
Elevation: 9 ft.
Relative: Lower

Site Name : ROAD SERVICE GUERRERO
1365 W 15TH ST
LONG BEACH, CA 90813

Database(s) : [HAZNET - CA, HWG - CA]

Envirosite ID: 1023963
EPA ID: CAL000291261

HAZNET - CA

Facility Name :	ROAD SERVICE GUERRERO
Facility Address :	1365 W 15TH ST, LONG BEACH, CA 90813
County :	LOS ANGELES

Site Details

Generator EPA ID :	CAL000291261
Active :	Inactive

Map Id: O173
Direction: SSE
Distance: 0.188 mi., 991 ft.
Elevation: 9 ft.
Relative: Lower

Site Name : ROAD SERVICE GUERRERO
1365 W 15TH ST
LONG BEACH, CA 90813
Database(s) : [HAZNET - CA, HWG - CA] ***(cont.)***

Envirosite ID: 1023963
EPA ID: CAL000291261

HAZNET - CA ***(cont.)***

Category :	STATE
Facility Types :	N/R
Type :	PERMANENT
Contact Name :	N/R
Contact Phone :	N/R
Facility Mailing Address :	1365 W 15TH ST, LONG BEACH, CA 90813
Latitude :	33.78563679
Longitude :	-118.20987392
Agency Hyperlink :	Click here for hyperlink provided by the agency.
Last Date in Agency List :	2021-07-08

Waste Generator Details

State Waste :	2013: 331 - Off-specification, aged or surplus organics, 0.02 tons to CAD008252405

HWG - CA

Facility Name :	ROAD SERVICE GUERRERO
Facility Address :	1365 W 15TH ST, LONG BEACH, CA 90813
County :	LOS ANGELES
EPA ID :	CAL000291261
Status :	Inactive
Category :	STATE
Type :	PERMANENT
Facility Type :	N/R
Mailing Address :	1365 W 15TH ST, LONG BEACH, CA 90813
Owner Name :	ELIAS BORESOFF
Owner Address :	1365 W 15TH ST, LONG BEACH, CA 90813
Operator Name :	ELIAS BORESOFF
Operator Address :	11518 FLOSSMOOR RD, SANTA FE SPRINGS, CA 90670
Latitude :	33.785559
Longitude :	-118.209892

Map Id: O174
Direction: SE
Distance: 0.190 mi., 1006 ft.
Elevation: 10 ft.
Relative: Lower

Site Name : AMERICAN TRUCK ACCESSORIES
1303 W 15TH ST
LONG BEACH, CA 90813
Database(s) : [HAZNET - CA, HWG - CA]

Envirosite ID: 41002842
EPA ID: CAP982447880

HAZNET - CA

Facility Name :	AMERICAN TRUCK ACCESSORIES
Facility Address :	1303 W 15TH ST, LONG BEACH, CA 90813
County :	LOS ANGELES

Map Id: O174
Direction: SE
Distance: 0.190 mi., 1006 ft.
Elevation: 10 ft.
Relative: Lower

Site Name : AMERICAN TRUCK ACCESSORIES
1303 W 15TH ST
LONG BEACH, CA 90813

Database(s) : [HAZNET - CA, HWG - CA] ***(cont.)***

Envirosite ID: 41002842
EPA ID: CAP982447880

HAZNET - CA ***(cont.)***

Site Details

Generator EPA ID :	CAP982447880
Active :	Inactive
Category :	FEDERAL
Facility Types :	N/R
Type :	TEMPORARY
Contact Name :	N/R
Contact Phone :	N/R
Facility Mailing Address :	--, --, 99
Latitude :	33.78580200
Longitude :	-118.20908700
Agency Hyperlink :	Click here for hyperlink provided by the agency.
Last Date in Agency List :	2021-07-08

HWG - CA

Facility Name :	AMERICAN TRUCK ACCESSORIES
Facility Address :	1303 W 15TH ST, LONG BEACH, CA 90813
County :	LOS ANGELES
EPA ID :	CAP982447880
Status :	Inactive
Category :	FEDERAL
Type :	TEMPORARY
Facility Type :	N/R
Mailing Address :	99 0
Owner Name :	N/R
Owner Address :	N/A
Operator Name :	N/R
Operator Address :	N/A
Latitude :	33.785578
Longitude :	-118.208872

Map Id: O175
Direction: SSE
Distance: 0.191 mi., 1010 ft.
Elevation: 9 ft.
Relative: Lower

Site Name : GRAND UP AUTO RESTORATION | Ground Up Auto Restoration
1346 W 15TH ST
LONG BEACH, CA 90813

Database(s) : [CALEPA SITES - CA, ECHO, FRS, HAZNET - CA, HWG - CA, MANIFEST EPA, RCRA_NONGEN]

Envirosite ID: 1121708
EPA ID: N/R

CALEPA SITES - CA

Facility Name :	Ground Up Auto Restoration
Facility Address :	1346 W 15TH ST, LONG BEACH, 90813
Site ID :	422074
EI ID :	10734544

Map Id: O175
Direction: SSE
Distance: 0.191 mi., 1010 ft.
Elevation: 9 ft.
Relative: Lower

Site Name : GRAND UP AUTO RESTORATION | Ground Up Auto Restoration
1346 W 15TH ST
LONG BEACH, CA 90813

Database(s) : [CALEPA SITES - CA, ECHO, FRS, HAZNET - CA, HWG - CA, MANIFEST EPA, RCRA_NONGEN] ***(cont.)***

Envirosite ID: 1121708
EPA ID: N/R

CALEPA SITES - CA ***(cont.)***

EI Description :	Hazardous Waste Generator
Latitude :	33.785290
Longitude :	-118.209880
Agency Hyperlink :	Click here for hyperlink provided by the agency.
Last Date in Agency List :	2021-08-26

ECHO

Facility Name :	GRAND UP AUTO RESTORATION
Facility Address :	1346 W 15TH ST, LONG BEACH, CA 90813
County :	LOS ANGELES
Last Inspection Date :	N/R
Registry ID :	110070680360
FIPS Code :	N/R
EPA Region :	09
Inspection Count :	0
Last Inspection Days :	N/R
Informal Count :	0
Last Informal Action Date :	N/R
Formal Action Count :	0
Last Formal Action Date :	N/R
Total Penalties :	0
Penalty Count :	N/R
Last Penalty Date :	N/R
Last Penalty Amount :	N/R
QTRS IN NC :	0
Programs IN SNC :	0
Current Compliance Status :	No Violation Identified
Three-Year Compliance Status :	_____
Collection Method :	Zip Code Centroid
Reference Point :	N/R
Accuracy Meters :	10000
Derived Tribes :	N/R
Derived HUC :	N/R
Derived WBD :	N/R
Derived STCTY FIPS :	N/R
Derived Zip :	N/R
Derived CD113 :	N/R
Derived CB2010 :	N/R
MYRTK Universe :	NNN
NPDES IDs :	N/R
CWA Permit Types :	N/R
CWA Compliance Tracking :	N/R
CWA NAICS :	N/R
CWA SICS :	N/R
CWA Inspection Count :	N/R
CWA Last Inspection Days :	N/R
CWA Informal Count :	N/R
CWA Formal Action Count :	N/R
CWA Last Formal Action Date :	N/R
CWA Penalties :	N/R
CWA Last Penalty Date :	N/R

Map Id: O175
Direction: SSE
Distance: 0.191 mi., 1010 ft.
Elevation: 9 ft.
Relative: Lower

Site Name : GRAND UP AUTO RESTORATION | Ground Up Auto Restoration
1346 W 15TH ST
LONG BEACH, CA 90813

Database(s) : [CALEPA SITES - CA, ECHO, FRS, HAZNET - CA, HWG - CA, MANIFEST EPA, RCRA_NONGEN] ***(cont.)***

Envirosite ID: 1121708
EPA ID: N/R

ECHO ***(cont.)***

CWA Last Penalty Amount :	N/R
CWA Quarters IN NC :	N/R
CWA Current Compliance Status :	N/R
CWA Current SNC Flag :	N
CWA 13 Quarters Compliance Status :	N/R
CWA 13 Quarters Effluent Exceedances:	N/R
CWA Three-Year QNCR Codes :	N/R
DFR URL :	Click here for hyperlink provided by the agency.
Facility SIC :	N/R
Facility NAICS :	811121 - Automotive Body, Paint, and Interior Repair and Maintenance
Facility Last Inspection EPA Date :	N/R
Facility Last Inspection State Date :	N/R
Facility Last Formal Act EPA Date :	N/R
Facility Last Formal Act State Date :	N/R
Facility Last Informal Act EPA Date :	N/R
Facility Last Informal Act State Date:	N/R
Facility Federal Agency :	N/R
TRI Reporter :	N/R
Facility Imp Water Flag :	N/R
Current SNC Flag :	N
Indian County Flag :	N
Federal Flag :	N/R
US Mexico Border Flag :	N/R
Chesapeak Bay Flag :	N/R
AIR Flag :	N
NPDES Flag :	N
SDWIS Flag :	N
RCRA Flag :	Y
TRI Flag :	N
GHG Flag :	N
Major Flag :	N/R
Active Flag :	N/R
NAA Flag :	N
Latitude :	33.780911
Longitude :	-118.196312
Last Date in Agency List :	2021-08-20

Last Inspection Date :	N/R
Registry ID :	N/R
FIPS Code :	N/R
EPA Region :	09
Inspection Count :	0
Last Inspection Days :	N/R
Informal Count :	0
Last Informal Action Date :	N/R
Formal Action Count :	0
Last Formal Action Date :	N/R
Total Penalties :	0
Penalty Count :	N/R
Last Penalty Date :	N/R
Last Penalty Amount :	N/R
QTRS IN NC :	0
Programs IN SNC :	0

Map Id: O175
Direction: SSE
Distance: 0.191 mi., 1010 ft.
Elevation: 9 ft.
Relative: Lower

Site Name : GRAND UP AUTO RESTORATION | Ground Up Auto Restoration
1346 W 15TH ST
LONG BEACH, CA 90813

Database(s) : [CALEPA SITES - CA, ECHO, FRS, HAZNET - CA, HWG - CA, MANIFEST EPA, RCRA_NONGEN] ***(cont.)***

Envirosite ID: 1121708
EPA ID: N/R

ECHO ***(cont.)***

Current Compliance Status :	No Violation Identified
Three-Year Compliance Status :	_____
Collection Method :	Zip Code Centroid
Reference Point :	N/R
Accuracy Meters :	10000
Derived Tribes :	N/R
Derived HUC :	N/R
Derived WBD :	N/R
Derived STCTY FIPS :	N/R
Derived Zip :	N/R
Derived CD113 :	N/R
Derived CB2010 :	N/R
MYRTK Universe :	NNN
NPDES IDs :	N/R
CWA Permit Types :	N/R
CWA Compliance Tracking :	N/R
CWA NAICS :	N/R
CWA SICS :	N/R
CWA Inspection Count :	N/R
CWA Last Inspection Days :	N/R
CWA Informal Count :	N/R
CWA Formal Action Count :	N/R
CWA Last Formal Action Date :	N/R
CWA Penalties :	N/R
CWA Last Penalty Date :	N/R
CWA Last Penalty Amount :	N/R
CWA Quarters IN NC :	N/R
CWA Current Compliance Status :	N/R
CWA Current SNC Flag :	N
CWA 13 Quarters Compliance Status :	N/R
CWA 13 Quarters Effluent Exceedances:	N/R
CWA Three-Year QNCR Codes :	N/R
DFR URL :	Click here for hyperlink provided by the agency.
Facility SIC :	N/R
Facility NAICS :	811121 - Automotive Body, Paint, and Interior Repair and Maintenance
Facility Last Inspection EPA Date :	N/R
Facility Last Inspection State Date :	N/R
Facility Last Formal Act EPA Date :	N/R
Facility Last Formal Act State Date :	N/R
Facility Last Informal Act EPA Date :	N/R
Facility Last Informal Act State Date:	N/R
Facility Federal Agency :	N/R
TRI Reporter :	N/R
Facility Imp Water Flag :	N/R
Current SNC Flag :	N
Indian County Flag :	N
Federal Flag :	N/R
US Mexico Border Flag :	N/R
Chesapeak Bay Flag :	N/R
AIR Flag :	N
NPDES Flag :	N
SDWIS Flag :	N
RCRA Flag :	Y
TRI Flag :	N

Map Id: O175
Direction: SSE
Distance: 0.191 mi., 1010 ft.
Elevation: 9 ft.
Relative: Lower

Site Name : GRAND UP AUTO RESTORATION | Ground Up Auto Restoration
1346 W 15TH ST
LONG BEACH, CA 90813

Database(s) : [CALEPA SITES - CA, ECHO, FRS, HAZNET - CA, HWG - CA, MANIFEST EPA, RCRA_NONGEN] ***(cont.)***

Envirosite ID: 1121708
EPA ID: N/R

ECHO ***(cont.)***

GHG Flag :	N
Major Flag :	N/R
Active Flag :	N/R
NAA Flag :	N/R
Latitude :	33.780911
Longitude :	-118.196312
Last Date in Agency List :	2019-12-02

FRS

Facility Name :	GRAND UP AUTO RESTORATION
Facility Address :	1346 W 15TH ST, LONG BEACH, CA 90813
County :	LOS ANGELES

Site Details

Registry ID :	110070680360
FRS Facility URL :	Click here for hyperlink provided by the agency.
Last Date in Agency List :	2021-07-17

Source Description

Source Description :

RCRAInfo is EPA's comprehensive information system that supports the Resource Conservation and Recovery Act (RCRA) of 1976 and the Hazardous and Solid Waste Amendments (HSWA) of 1984 through the tracking of events and activities related to facilities that generate, transport, and treat, store, or dispose of hazardous waste. RCRAInfo allows RCRA program staff to track the notification, permit, compliance, and corrective action activities required under RCRA. RCRAInfo also supports generation of the National Hazardous Waste Biennial Report. All generators and treatment, storage, and disposal facilities who handle hazardous waste are required to report to the EPA Administrator at least once every two years to support creation of the Biennial Report.

FRS Environmental Interest

Source and System ID :	RCRAINFO - CAL000379714

HAZNET - CA

Facility Name :	GRAND UP AUTO RESTORATION
Facility Address :	1346 W 15TH ST, LONG BEACH, CA 90813
County :	LOS ANGELES

Site Details

Generator EPA ID :	CAL000379714
Active :	Inactive
Category :	STATE
Facility Types :	N/R

Map Id: O175
Direction: SSE
Distance: 0.191 mi., 1010 ft.
Elevation: 9 ft.
Relative: Lower

Site Name : GRAND UP AUTO RESTORATION | Ground Up Auto Restoration
1346 W 15TH ST
LONG BEACH, CA 90813

Database(s) : [CALEPA SITES - CA, ECHO, FRS, HAZNET - CA, HWG - CA, MANIFEST EPA, RCRA_NONGEN] ***(cont.)***

Envirosite ID: 1121708
EPA ID: N/R

HAZNET - CA ***(cont.)***

Type :	PERMANENT
Contact Name :	N/R
Contact Phone :	N/R
Facility Mailing Address :	1346 W 15TH ST, LONG BEACH, CA 90813
Latitude :	33.78529800
Longitude :	-118.20987900
Agency Hyperlink :	Click here for hyperlink provided by the agency.
Last Date in Agency List :	2021-07-08

HWG - CA

Facility Name :	GRAND UP AUTO RESTORATION
Facility Address :	1346 W 15TH ST, LONG BEACH, CA 90813
County :	LOS ANGELES
EPA ID :	CAL000379714
Status :	Inactive
Category :	STATE
Type :	PERMANENT
Facility Type :	N/R
Mailing Address :	1346 W 15TH ST, LONG BEACH, CA 90813
Owner Name :	CHARLES ALFORD
Owner Address :	1346 W 15TH ST, LONG BEACH, CA 90813
Operator Name :	CHARLES ALFORD
Operator Address :	1346 W 15TH ST, LONG BEACH, CA 90813
Latitude :	33.78529
Longitude :	-118.20988

MANIFEST EPA

Manifest Details

Manifest Number :	020953726JJK
Shipped Date :	2019-12-18
Updated Date :	2020-01-29
Received Date :	2019-12-29
Status :	Signed
Generator ID :	CAL000379714
Generator Name :	GRAND UP AUTO RESTORATION
Generator Address :	1346 W 15TH ST, LONG BEACH, CA 90813
Generator Mailing :	1346 W 15TH ST, LONG BEACH, CA 90813
Generator Contact :	N/R
Destination ID :	AZR000520304
Destination Name :	AA SYDCOL LLC
Destination Mailing :	3155 GOLDEN WILLOW CT, YORBA LINDA, CA 92886-1303
Destination Address :	2264 E 13TH ST, YUMA, AZ 85365-1858
Destination Contact :	N/R
Submission Type :	DataImage5Copy
Origin Type :	Web
Manifest Residue :	N
Rejection :	N
Last Date in Agency List :	2021-09-04

Map Id: O175
Direction: SSE
Distance: 0.191 mi., 1010 ft.
Elevation: 9 ft.
Relative: Lower

Site Name : GRAND UP AUTO RESTORATION | Ground Up Auto Restoration
1346 W 15TH ST
LONG BEACH, CA 90813

Database(s) : [CALEPA SITES - CA, ECHO, FRS, HAZNET - CA, HWG - CA, MANIFEST EPA, RCRA_NONGEN] ***(cont.)***

Envirosite ID: 1121708
EPA ID: N/R

MANIFEST EPA ***(cont.)***

Waste Details

Waste Line Number :	1
Is DOT Hazardous :	N
DOT ID Number :	N/R
DOT Information :	N/R
Non Waste Description :	NON RCRA HAZARDOUS WASTE LIQUID ()
Quantity :	50 Gallons
Quantity Tons, Acute, Non-Acute :	0.20850709, 0, 0.20850709
Quantity Kg, Acute, Non-Acute :	0, 189.1222
Management Method :	H141 - STORAGE, BULKING AND/OR TRANSFER OFF SITE
Is EPA Waste :	N
Federal Code :	N/R
State Code :	N/R

RCRA_NONGEN

Facility Name :	GRAND UP AUTO RESTORATION
Facility Address :	1346 W 15TH ST, LONG BEACH, CA 90813
County :	LOS ANGELES
Date Form Received by Agency :	2012-11-09
EPA ID :	CAL000379714
Mailing Address :	1346 W 15TH ST, LONG BEACH, CA 90813
Contact :	CHARLES ALFORD
Contact Address :	1346 W 15TH ST, LONG BEACH, CA 90813
Contact Country :	N/R
Contact Telephone :	310-345-1295
Contact Email :	GPPCHAZ@YAHOO.COM
EPA Region :	09
Land Type :	Not Reported
Source Type :	Implementer
Classification :	Not a generator, verified
Description :	Not a generator, verified
Last Date in Agency List :	2021-09-03

Owner/Operator Summary

Owner/Operator Name :	CHARLES ALFORD
Owner/Operator Address :	1346 W 15TH ST, LONG BEACH, CA 90813
Owner/Operator Country :	N/R
Owner/Operator Telephone :	310-345-1295
Owner/Operator Email :	N/R
Owner/Operator Fax :	N/R
Legal Status :	Other land type
Owner/Operator Type :	Owner
Owner/Operator Start Date :	N/R
Owner/Operator End Date :	N/R
Owner/Operator Name :	CHARLES ALFORD
Owner/Operator Address :	1346 W 15TH ST, LONG BEACH, CA 90813
Owner/Operator Country :	N/R

Map Id: O175
Direction: SSE
Distance: 0.191 mi., 1010 ft.
Elevation: 9 ft.
Relative: Lower

Site Name : GRAND UP AUTO RESTORATION | Ground Up Auto Restoration
1346 W 15TH ST
LONG BEACH, CA 90813

Database(s) : [CALEPA SITES - CA, ECHO, FRS, HAZNET - CA, HWG - CA, MANIFEST EPA, RCRA_NONGEN] ***(cont.)***

Envirosite ID: 1121708
EPA ID: N/R

RCRA_NONGEN ***(cont.)***

Owner/Operator Telephone :	310-345-1295
Owner/Operator Email :	N/R
Owner/Operator Fax :	N/R
Legal Status :	Other land type
Owner/Operator Type :	Operator
Owner/Operator Start Date :	N/R
Owner/Operator End Date :	N/R

Handler Activities Summary

U.S. Importer of Hazardous Waste :	N
Mixed Waste (Haz. and Radioactive) :	N
Recycler of Hazardous Waste :	N
Transporter of Hazardous Waste :	N
Treater, Storer or Disposer of HW :	N
Underground Injection Activity :	N
On-site Burner Exemption :	N
Furnace Exemption :	N
Used Oil Fuel Burner :	N
Used Oil Processor :	N
Used Oil Refiner :	N
Used Oil Fuel Marketer to Burner :	N
Used Oil Specification Marketer :	N
Used Oil Transfer Facility :	N
Used Oil Transporter :	N

Notices of Violations Summary

Regulation Violated :	N

Map Id: O176
Direction: SSE
Distance: 0.192 mi., 1012 ft.
Elevation: 9 ft.
Relative: Lower

Site Name : CJ FIBERGLASS | EXCEL PRODUCTS INC
1335 W 15TH ST
LONG BEACH, CA

Database(s) : [CALEPA SITES - CA, ECHO, FRS, HAZNET - CA, HWG - CA, RCRA_NONGEN]

Envirosite ID: 1031834
EPA ID: CAL000309275

CALEPA SITES - CA

Facility Name :	C & J FIBERGLASS
Facility Address :	1335 W 15TH ST, LONG BEACH, 90813
Site ID :	379924
EI ID :	10604095
EI Description :	Chemical Storage Facilities

Map Id: O176
Direction: SSE
Distance: 0.192 mi., 1012 ft.
Elevation: 9 ft.
Relative: Lower

Site Name : CJ FIBERGLASS | EXCEL PRODUCTS INC
1335 W 15TH ST
LONG BEACH, CA

Database(s) : [CALEPA SITES - CA, ECHO, FRS, HAZNET - CA, HWG - CA, RCRA_NONGEN] ***(cont.)***

Envirosite ID: 1031834
EPA ID: CAL000309275

CALEPA SITES - CA ***(cont.)***

Latitude :	33.785805
Longitude :	-118.209618
Agency Hyperlink :	Click here for hyperlink provided by the agency.
Last Date in Agency List :	2021-08-26
Site ID :	379924
EI ID :	10604095
EI Description :	Hazardous Waste Generator
Latitude :	33.785805
Longitude :	-118.209618
Agency Hyperlink :	Click here for hyperlink provided by the agency.
Last Date in Agency List :	2021-08-26

ECHO

Facility Name :	CJ FIBERGLASS
Facility Address :	1335 W 15TH ST, LONG BEACH, CA 90813
County :	LOS ANGELES
Last Inspection Date :	N/R
Registry ID :	110070468467
FIPS Code :	N/R
EPA Region :	09
Inspection Count :	0
Last Inspection Days :	N/R
Informal Count :	0
Last Informal Action Date :	N/R
Formal Action Count :	0
Last Formal Action Date :	N/R
Total Penalties :	0
Penalty Count :	N/R
Last Penalty Date :	N/R
Last Penalty Amount :	N/R
QTRS IN NC :	0
Programs IN SNC :	0
Current Compliance Status :	No Violation Identified
Three-Year Compliance Status :	_____
Collection Method :	Zip Code Centroid
Reference Point :	N/R
Accuracy Meters :	10000
Derived Tribes :	N/R
Derived HUC :	N/R
Derived WBD :	N/R
Derived STCTY FIPS :	N/R
Derived Zip :	N/R
Derived CD113 :	N/R
Derived CB2010 :	N/R
MYRTK Universe :	NNN
NPDES IDs :	N/R
CWA Permit Types :	N/R
CWA Compliance Tracking :	N/R
CWA NAICS :	N/R
CWA SICS :	N/R
CWA Inspection Count :	N/R

Map Id: O176
Direction: SSE
Distance: 0.192 mi., 1012 ft.
Elevation: 9 ft.
Relative: Lower

Site Name : CJ FIBERGLASS | EXCEL PRODUCTS INC
1335 W 15TH ST
LONG BEACH, CA

Database(s) : [CALEPA SITES - CA, ECHO, FRS, HAZNET - CA, HWG - CA, RCRA_NONGEN] ***(cont.)***

Envirosite ID: 1031834
EPA ID: CAL000309275

ECHO ***(cont.)***

CWA Last Inspection Days :	N/R
CWA Informal Count :	N/R
CWA Formal Action Count :	N/R
CWA Last Formal Action Date :	N/R
CWA Penalties :	N/R
CWA Last Penalty Date :	N/R
CWA Last Penalty Amount :	N/R
CWA Quarters IN NC :	N/R
CWA Current Compliance Status :	N/R
CWA Current SNC Flag :	N
CWA 13 Quarters Compliance Status :	N/R
CWA 13 Quarters Effluent Exceedances:	N/R
CWA Three-Year QNCR Codes :	N/R
DFR URL :	Click here for hyperlink provided by the agency.
Facility SIC :	N/R
Facility NAICS :	56299 - All Other Waste Management Services
Facility Last Inspection EPA Date :	N/R
Facility Last Inspection State Date :	N/R
Facility Last Formal Act EPA Date :	N/R
Facility Last Formal Act State Date :	N/R
Facility Last Informal Act EPA Date :	N/R
Facility Last Informal Act State Date:	N/R
Facility Federal Agency :	N/R
TRI Reporter :	N/R
Facility Imp Water Flag :	N/R
Current SNC Flag :	N
Indian County Flag :	N
Federal Flag :	N/R
US Mexico Border Flag :	N/R
Chesapeak Bay Flag :	N/R
AIR Flag :	N
NPDES Flag :	N
SDWIS Flag :	N
RCRA Flag :	Y
TRI Flag :	N
GHG Flag :	N
Major Flag :	N/R
Active Flag :	Y
NAA Flag :	N
Latitude :	33.780911
Longitude :	-118.196312
Last Date in Agency List :	2021-08-20

FRS

Facility Name :	CJ FIBERGLASS
Facility Address :	1335 W 15TH ST, LONG BEACH, CA 90813-1303
County :	LOS ANGELES

Site Details

Registry ID :	110070468467
FRS Facility URL :	Click here for hyperlink provided by the agency.
Last Date in Agency List :	2021-07-17

Map Id: O176
Direction: SSE
Distance: 0.192 mi., 1012 ft.
Elevation: 9 ft.
Relative: Lower

Site Name : CJ FIBERGLASS | EXCEL PRODUCTS INC
1335 W 15TH ST
LONG BEACH, CA

Database(s) : [CALEPA SITES - CA, ECHO, FRS, HAZNET - CA, HWG - CA, RCRA_NONGEN] ***(cont.)***

Envirosite ID: 1031834
EPA ID: CAL000309275

FRS ***(cont.)***

Source Description

Source Description :

RCRAInfo is EPA's comprehensive information system that supports the Resource Conservation and Recovery Act (RCRA) of 1976 and the Hazardous and Solid Waste Amendments (HSWA) of 1984 through the tracking of events and activities related to facilities that generate, transport, and treat, store, or dispose of hazardous waste. RCRAInfo allows RCRA program staff to track the notification, permit, compliance, and corrective action activities required under RCRA. RCRAInfo also supports generation of the National Hazardous Waste Biennial Report. All generators and treatment, storage, and disposal facilities who handle hazardous waste are required to report to the EPA Administrator at least once every two years to support creation of the Biennial Report.

FRS Environmental Interest

Source and System ID :	RCRAINFO - CAL000309275

HAZNET - CA

Facility Name :	CJ FIBERGLASS
Facility Address :	1335 W 15TH ST, LONG BEACH, CA 90813
County :	LOS ANGELES

Site Details

Generator EPA ID :	CAL000309275
Active :	Active
Category :	STATE
Facility Types :	N/R
Type :	PERMANENT
Contact Name :	N/R
Contact Phone :	N/R
Facility Mailing Address :	1335 W 15TH ST, LONG BEACH, CA 908131303
Latitude :	33.78563679
Longitude :	-118.20939808
Agency Hyperlink :	Click here for hyperlink provided by the agency.
Last Date in Agency List :	2021-07-08

Waste Generator Details

State Waste :	2009: 212 - Oxygenated solvents (acetone, butanol, ethyl acetate, etc.), 0.1815 tons to 0203PSVI0320 2008: 212 - Oxygenated solvents (acetone, butanol, ethyl acetate, etc.), 0.1815 tons to CAD008252405 2007: 212 - Oxygenated solvents (acetone, butanol, ethyl acetate, etc.), 0.165 tons to CAD008252405 2006: 212 - Oxygenated solvents (acetone, butanol, ethyl acetate, etc.), 0.165 tons to CAD008252405
Facility Name :	EXCEL PRODUCTS INC
Facility Address :	1335 W 15TH ST, LONG BEACH, CA 90813
County :	LOS ANGELES

Map Id: O176
Direction: SSE
Distance: 0.192 mi., 1012 ft.
Elevation: 9 ft.
Relative: Lower

Site Name : CJ FIBERGLASS | EXCEL PRODUCTS INC
1335 W 15TH ST
LONG BEACH, CA

Database(s) : [CALEPA SITES - CA, ECHO, FRS, HAZNET - CA, HWG - CA, RCRA_NONGEN] ***(cont.)***

Envirosite ID: 1031834
EPA ID: CAL000309275

HAZNET - CA ***(cont.)***

Site Details

Generator EPA ID :	CAC002595373
Active :	Inactive
Category :	STATE
Facility Types :	N/R
Type :	TEMPORARY
Contact Name :	N/R
Contact Phone :	N/R
Facility Mailing Address :	200 TANNER DR, TAYLORS, SC 29687
Latitude :	33.78563679
Longitude :	-118.20939808
Agency Hyperlink :	Click here for hyperlink provided by the agency.
Last Date in Agency List :	2021-07-08

HWG - CA

Facility Name :	CJ FIBERGLASS
Facility Address :	1335 W 15TH ST, LONG BEACH, CA 90813
County :	LOS ANGELES
EPA ID :	CAL000309275
Status :	Active
Category :	STATE
Type :	PERMANENT
Facility Type :	N/R
Mailing Address :	1335 W 15TH ST, LONG BEACH, CA 908131303
Owner Name :	DONALD GLASSCO
Owner Address :	15939 LIGGETT ST, NORTH HILLS, CA 913433143
Operator Name :	DONALD GLASSCO
Operator Address :	1335 W 15TH ST, LONG BEACH, CA 90813
Latitude :	33.78581
Longitude :	-118.20961

Facility Name :	EXCEL PRODUCTS INC
Facility Address :	1335 W 15TH ST, LONG BEACH, CA 90813
County :	LOS ANGELES
EPA ID :	CAC002595373
Status :	Inactive
Category :	STATE
Type :	TEMPORARY
Facility Type :	N/R
Mailing Address :	200 TANNER DR, TAYLORS, SC 29687
Owner Name :	EXCEL PRODUCTS INC
Owner Address :	200 TANNER DR, TAYLORS, SC 29687
Operator Name :	JOHN POOLS
Operator Address :	200 TANNER DR, TAYLORS, SC 29687
Latitude :	33.78556
Longitude :	-118.209376

RCRA_NONGEN

Facility Name :	CJ FIBERGLASS

Map Id: O176
Direction: SSE
Distance: 0.192 mi., 1012 ft.
Elevation: 9 ft.
Relative: Lower

Site Name : CJ FIBERGLASS | EXCEL PRODUCTS INC
1335 W 15TH ST
LONG BEACH, CA

Database(s) : [CALEPA SITES - CA, ECHO, FRS, HAZNET - CA, HWG - CA, RCRA_NONGEN] ***(cont.)***

Envirosite ID: 1031834
EPA ID: CAL000309275

RCRA_NONGEN ***(cont.)***

Facility Address :	1335 W 15TH ST, LONG BEACH, CA 90813-1303
County :	LOS ANGELES
Date Form Received by Agency :	2006-07-19
EPA ID :	CAL000309275
Mailing Address :	1335 W 15TH ST, LONG BEACH, CA 90813-0000
Contact :	DONALD GLASSCO
Contact Address :	1335 W 15TH ST, LONG BEACH, CA 90813
Contact Country :	N/R
Contact Telephone :	562-590-8504
Contact Email :	VALHALLAVIDAR2@AOL.COM
EPA Region :	09
Land Type :	Not Reported
Source Type :	Implementer
Classification :	Not a generator, verified
Description :	Not a generator, verified
Last Date in Agency List :	2021-09-03

Owner/Operator Summary

Owner/Operator Name :	DONALD GLASSCO
Owner/Operator Address :	1335 W 15TH ST, LONG BEACH, CA 90813
Owner/Operator Country :	N/R
Owner/Operator Telephone :	562-590-8504
Owner/Operator Email :	N/R
Owner/Operator Fax :	N/R
Legal Status :	Other land type
Owner/Operator Type :	Operator
Owner/Operator Start Date :	N/R
Owner/Operator End Date :	N/R

Owner/Operator Name :	DONALD GLASSCO
Owner/Operator Address :	15939 LIGGETT ST, NORTH HILLS, CA 91343-3143
Owner/Operator Country :	N/R
Owner/Operator Telephone :	818-919-2449
Owner/Operator Email :	N/R
Owner/Operator Fax :	N/R
Legal Status :	Other land type
Owner/Operator Type :	Owner
Owner/Operator Start Date :	N/R
Owner/Operator End Date :	N/R

Handler Activities Summary

U.S. Importer of Hazardous Waste :	N
Mixed Waste (Haz. and Radioactive) :	N
Recycler of Hazardous Waste :	N
Transporter of Hazardous Waste :	N
Treater, Storer or Disposer of HW :	N
Underground Injection Activity :	N
On-site Burner Exemption :	N
Furnace Exemption :	N

Map Id: O176
Direction: SSE
Distance: 0.192 mi., 1012 ft.
Elevation: 9 ft.
Relative: Lower

Site Name : CJ FIBERGLASS | EXCEL PRODUCTS INC
1335 W 15TH ST
LONG BEACH, CA

Database(s) : [CALEPA SITES - CA, ECHO, FRS, HAZNET - CA, HWG - CA, RCRA_NONGEN] ***(cont.)***

Envirosite ID: 1031834
EPA ID: CAL000309275

RCRA_NONGEN ***(cont.)***

Used Oil Fuel Burner :	N
Used Oil Processor :	N
Used Oil Refiner :	N
Used Oil Fuel Marketer to Burner :	N
Used Oil Specification Marketer :	N
Used Oil Transfer Facility :	N
Used Oil Transporter :	N

Notices of Violations Summary

Regulation Violated :	N

Map Id: R177
Direction: WNW
Distance: 0.193 mi., 1019 ft.
Elevation: 14 ft.
Relative: Higher

Site Name : CHEVRON STATION 9 5030 | CHEVRON #9-5030 (FORMER) | 1X CHEVRON SERVICE STATION #95030
1705 W PACIFIC COAST HWY | 1705 PACIFIC COAST HWY W | 1705 WEST PACIFIC COAST HWY
LONG BEACH, CA

Database(s) : [CALEPA SITES - CA, ECHO, EPA LUST, FRS, HAZNET - CA, HIST HAZNET - CA, HWG - CA, LUST REG 4 - CA, RCRA_SQG]

Envirosite ID: 308906
EPA ID: N/R

CALEPA SITES - CA

Facility Name :	CHEVRON #9-5030 (FORMER)
Facility Address :	1705 PACIFIC COAST HWY W, LONG BEACH, 90810
Site ID :	221755
EI ID :	T0603701904
EI Description :	Leaking Underground Storage Tank Cleanup Site
Latitude :	33.790140
Longitude :	-118.215903
Agency Hyperlink :	Click here for hyperlink provided by the agency.
Last Date in Agency List :	2021-08-26
Facility Name :	McDonald's of West Long Beach #11670
Facility Address :	1705 W PACIFIC COAST HWY, LONG BEACH, 90810
Site ID :	357046
EI ID :	10641892
EI Description :	Chemical Storage Facilities
Latitude :	33.790200

Map Id: R177
Direction: WNW
Distance: 0.193 mi., 1019 ft.
Elevation: 14 ft.
Relative: Higher

Site Name : CHEVRON STATION 9 5030 | CHEVRON #9-5030 (FORMER) | 1X CHEVRON SERVICE STATION #95030
1705 W PACIFIC COAST HWY | 1705 PACIFIC COAST HWY W | 1705 WEST PACIFIC COAST HWY
LONG BEACH, CA

Database(s) : [CALEPA SITES - CA, ECHO, EPA LUST, FRS, HAZNET - CA, HIST HAZNET - CA, HWG - CA, LUST REG 4 - CA, RCRA_SQG] ***(cont.)***

Envirosite ID: 308906
EPA ID: N/R

CALEPA SITES - CA ***(cont.)***

Longitude :	-118.216000
Agency Hyperlink :	Click here for hyperlink provided by the agency.
Last Date in Agency List :	2021-08-26

ECHO

Facility Name :	CHEVRON STATION 9 5030
Facility Address :	1705 W PACIFIC COAST HWY, LONG BEACH, CA 90810
County :	LOS ANGELES
Last Inspection Date :	N/R
Registry ID :	110002619523
FIPS Code :	06037
EPA Region :	09
Inspection Count :	0
Last Inspection Days :	N/R
Informal Count :	0
Last Informal Action Date :	N/R
Formal Action Count :	0
Last Formal Action Date :	N/R
Total Penalties :	0
Penalty Count :	N/R
Last Penalty Date :	N/R
Last Penalty Amount :	N/R
QTRS IN NC :	0
Programs IN SNC :	0
Current Compliance Status :	No Violation Identified
Three-Year Compliance Status :	_____
Collection Method :	ADDRESS MATCHING-HOUSE NUMBER
Reference Point :	PLANT ENTRANCE (GENERAL)
Accuracy Meters :	150
Derived Tribes :	N/R
Derived HUC :	18070104
Derived WBD :	N/R
Derived STCTY FIPS :	06037
Derived Zip :	90810
Derived CD113 :	47
Derived CB2010 :	060375729002009
MYRTK Universe :	NNN
NPDES IDs :	N/R
CWA Permit Types :	N/R
CWA Compliance Tracking :	N/R
CWA NAICS :	N/R
CWA SICS :	N/R
CWA Inspection Count :	N/R
CWA Last Inspection Days :	N/R
CWA Informal Count :	N/R
CWA Formal Action Count :	N/R

Map Id: R177
Direction: WNW
Distance: 0.193 mi., 1019 ft.
Elevation: 14 ft.
Relative: Higher

Site Name : CHEVRON STATION 9 5030 | CHEVRON #9-5030 (FORMER) | 1X CHEVRON SERVICE STATION #95030
1705 W PACIFIC COAST HWY | 1705 PACIFIC COAST HWY W | 1705 WEST PACIFIC COAST HWY
LONG BEACH, CA

Database(s) : [CALEPA SITES - CA, ECHO, EPA LUST, FRS, HAZNET - CA, HIST HAZNET - CA, HWG - CA, LUST REG 4 - CA, RCRA_SQG] ***(cont.)***

Envirosite ID: 308906
EPA ID: N/R

ECHO ***(cont.)***

CWA Last Formal Action Date :	N/R
CWA Penalties :	N/R
CWA Last Penalty Date :	N/R
CWA Last Penalty Amount :	N/R
CWA Quarters IN NC :	N/R
CWA Current Compliance Status :	N/R
CWA Current SNC Flag :	N
CWA 13 Quarters Compliance Status :	N/R
CWA 13 Quarters Effluent Exceedances:	N/R
CWA Three-Year QNCR Codes :	N/R
DFR URL :	Click here for hyperlink provided by the agency.
Facility SIC :	N/R
Facility NAICS :	N/R
Facility Last Inspection EPA Date :	N/R
Facility Last Inspection State Date :	N/R
Facility Last Formal Act EPA Date :	N/R
Facility Last Formal Act State Date :	N/R
Facility Last Informal Act EPA Date :	N/R
Facility Last Informal Act State Date:	N/R
Facility Federal Agency :	N/R
TRI Reporter :	N/R
Facility Imp Water Flag :	N/R
Current SNC Flag :	N
Indian County Flag :	N
Federal Flag :	N/R
US Mexico Border Flag :	N
Chesapeak Bay Flag :	N/R
AIR Flag :	N
NPDES Flag :	N
SDWIS Flag :	N
RCRA Flag :	Y
TRI Flag :	N
GHG Flag :	N
Major Flag :	N/R
Active Flag :	Y
NAA Flag :	Y
Latitude :	33.790046
Longitude :	-118.215512
Last Date in Agency List :	2021-08-20

EPA LUST

Facility Name :	CHEVRON #9-5030 (FORMER)
Facility Address :	1705 PACIFIC COAST HWY W, LONG BEACH, California 90810
County :	N/R
Facility ID :	N/R
LUST ID :	CAT0603701904

Map Id: R177
Direction: WNW
Distance: 0.193 mi., 1019 ft.
Elevation: 14 ft.
Relative: Higher

Site Name : CHEVRON STATION 9 5030 | CHEVRON #9-5030 (FORMER) | 1X CHEVRON SERVICE STATION #95030
1705 W PACIFIC COAST HWY | 1705 PACIFIC COAST HWY W | 1705 WEST PACIFIC COAST HWY
LONG BEACH, CA

Database(s) : [CALEPA SITES - CA, ECHO, EPA LUST, FRS, HAZNET - CA, HIST HAZNET - CA, HWG - CA, LUST REG 4 - CA, RCRA_SQG] ***(cont.)***

Envirosite ID: 308906
EPA ID: N/R

EPA LUST ***(cont.)***

Reported Date :	N/R
Status :	No Further Action
Substance :	N/R
Closed With Residual Contamination (Tribal Only):	N/R
NFA_Letter (Tribal Only) :	N/R
Tribe (Tribal Only) :	N/R
EPA Region :	9
Estimated Population within 1500ft :	2017
Estimated Private Domestic Wells within 1500ft:	0
Within Source Water Protection Area (SPA):	No
SPA Public Water System and Facility ID:	N/R
SPA Water Type :	N/R
SPA Facility Type :	N/R
SPA HUC12 :	N/R
Within Groundwater Wellhead Protection Area (WHPA):	Yes
WHPA Public Water System and Facility ID:	CA1910033_11576
WHPA Water Type :	GW
WHPA Facility Type :	WL
WHPA HUC12 :	180701060701
Within Estimated 100-year Floodplain:	No
Latitude :	33.78992
Longitude :	-118.215599999999
Last Date in Agency List :	2021-08-27

FRS

Facility Name :	CHEVRON #9-5030 (FORMER)
Facility Address :	1705 PACIFIC COAST HWY W, LONG BEACH, CA 90810
County :	LOS ANGELES

Site Details

Registry ID :	110066608193
FRS Facility URL :	Click here for hyperlink provided by the agency.
Last Date in Agency List :	2021-07-17

Source Description

Map Id: R177
Direction: WNW
Distance: 0.193 mi., 1019 ft.
Elevation: 14 ft.
Relative: Higher

Site Name : CHEVRON STATION 9 5030 | CHEVRON #9-5030 (FORMER) | 1X CHEVRON SERVICE STATION #95030
1705 W PACIFIC COAST HWY | 1705 PACIFIC COAST HWY W | 1705 WEST PACIFIC COAST HWY
LONG BEACH, CA

Database(s) : [CALEPA SITES - CA, ECHO, EPA LUST, FRS, HAZNET - CA, HIST HAZNET - CA, HWG - CA, LUST REG 4 - CA, RCRA_SQG] ***(cont.)***

Envirosite ID: 308906
EPA ID: N/R

FRS ***(cont.)***

Source Description :

The California Environmental Protection Agency (CalEPA) has recently implemented a new data warehouse system (nSite). This data warehouse combines and merges facility and site information from five different systems managed within CalEPA. The five systems are: California Environmental Reporting System (CERS), EnviroStor, GeoTracker, California Integrated Water Quality System (CIWQS), and Toxic Release Inventory (TRI).

FRS Environmental Interest

Source and System ID :	CA-ENVIROVIEW - 221755
Facility Name :	CHEVRON STATION 9 5030
Facility Address :	1705 W PACIFIC COAST HWY, LONG BEACH, CA 90810
County :	LOS ANGELES

Site Details

Registry ID :	110002619523
FRS Facility URL :	Click here for hyperlink provided by the agency.
Last Date in Agency List :	2021-07-17

Source Description

Source Description :

RCRAInfo is EPA’s comprehensive information system that supports the Resource Conservation and Recovery Act (RCRA) of 1976 and the Hazardous and Solid Waste Amendments (HSWA) of 1984 through the tracking of events and activities related to facilities that generate, transport, and treat, store, or dispose of hazardous waste. RCRAInfo allows RCRA program staff to track the notification, permit, compliance, and corrective action activities required under RCRA. RCRAInfo also supports generation of the National Hazardous Waste Biennial Report. All generators and treatment, storage, and disposal facilities who handle hazardous waste are required to report to the EPA Administrator at least once every two years to support creation of the Biennial Report.

FRS Environmental Interest

Source and System ID :	RCRAINFO - CA0000671503
Facility Name :	MCDONALD'S OF WEST LONG BEACH #11670
Facility Address :	1705 W PACIFIC COAST HWY, LONG BEACH, CA 90810
County :	LOS ANGELES

Map Id: R177
Direction: WNW
Distance: 0.193 mi., 1019 ft.
Elevation: 14 ft.
Relative: Higher

Site Name : CHEVRON STATION 9 5030 | CHEVRON #9-5030 (FORMER) | 1X CHEVRON SERVICE STATION #95030
1705 W PACIFIC COAST HWY | 1705 PACIFIC COAST HWY W | 1705 WEST PACIFIC COAST HWY
LONG BEACH, CA

Database(s) : [CALEPA SITES - CA, ECHO, EPA LUST, FRS, HAZNET - CA, HIST HAZNET - CA, HWG - CA, LUST REG 4 - CA, RCRA_SQG] ***(cont.)***

Envirosite ID: 308906
EPA ID: N/R

FRS ***(cont.)***

Site Details

Registry ID :	110065539484
FRS Facility URL :	Click here for hyperlink provided by the agency.
Last Date in Agency List :	2021-07-17

Source Description

Source Description :

The California Environmental Protection Agency (CalEPA) has recently implemented a new data warehouse system (nSite). This data warehouse combines and merges facility and site information from five different systems managed within CalEPA. The five systems are: California Environmental Reporting System (CERS), EnviroStor, GeoTracker, California Integrated Water Quality System (CIWQS), and Toxic Release Inventory (TRI).

FRS Environmental Interest

Source and System ID :	CA-ENVIROVIEW - 357045

HAZNET - CA

Facility Name :	1X CHEVRON SERVICE STATION #95030
Facility Address :	1705 W PACIFIC COAST HWY, LONG BEACH, CA 90631
County :	LOS ANGELES

Site Details

Generator EPA ID :	CAC000001081
Active :	Inactive
Category :	STATE
Facility Types :	N/R
Type :	TEMPORARY
Contact Name :	N/R
Contact Phone :	N/R
Facility Mailing Address :	PO BOX 2833, LA HABRA, CA 906310000
Latitude :	33.78992979
Longitude :	-118.21559577
Agency Hyperlink :	Click here for hyperlink provided by the agency.
Last Date in Agency List :	2021-07-08

Facility Name :	1X CHEVRON USA #95030
Facility Address :	1705 WEST PACIFIC COAST HWY, LONG BEACH, CA 90806
County :	LOS ANGELES

Map Id: R177
Direction: WNW
Distance: 0.193 mi., 1019 ft.
Elevation: 14 ft.
Relative: Higher

Site Name : CHEVRON STATION 9 5030 | CHEVRON #9-5030 (FORMER) | 1X CHEVRON SERVICE STATION #95030
1705 W PACIFIC COAST HWY | 1705 PACIFIC COAST HWY W | 1705 WEST PACIFIC COAST HWY
LONG BEACH, CA

Database(s) : [CALEPA SITES - CA, ECHO, EPA LUST, FRS, HAZNET - CA, HIST HAZNET - CA, HWG - CA, LUST REG 4 - CA, RCRA_SQG] ***(cont.)***

Envirosite ID: 308906
EPA ID: N/R

HAZNET - CA ***(cont.)***

Site Details

Generator EPA ID :	CAC000239241
Active :	Inactive
Category :	STATE
Facility Types :	N/R
Type :	TEMPORARY
Contact Name :	N/R
Contact Phone :	N/R
Facility Mailing Address :	--, LA HABRA, CA 906320000
Latitude :	33.78992979
Longitude :	-118.21559577
Agency Hyperlink :	Click here for hyperlink provided by the agency.
Last Date in Agency List :	2021-07-08
Facility Name :	CHEVRON STATION 9 5030
Facility Address :	1705 W PACIFIC COAST HWY, LONG BEACH, CA 90810
County :	LOS ANGELES

Site Details

Generator EPA ID :	CA0000671503
Active :	Inactive
Category :	FEDERAL
Facility Types :	N/R
Type :	PERMANENT
Contact Name :	N/R
Contact Phone :	N/R
Facility Mailing Address :	PO BOX 5004, SAN RAMON, CA 945830804
Latitude :	33.78992979
Longitude :	-118.21559577
Agency Hyperlink :	Click here for hyperlink provided by the agency.
Last Date in Agency List :	2021-07-08

HIST HAZNET - CA

Facility Name :	1X CHEVRON SERVICE STATION #95030
Facility Address :	1705 W PACIFIC COAST HWY, LONG BEACH, 90631
ID Number :	CAC000001081
Last Date in Agency List :	2014-11-17
Facility Name :	CHEVRON STATION 9 5030
Facility Address :	1705 W PACIFIC COAST HWY, LONG BEACH, 90810

Map Id: R177
Direction: WNW
Distance: 0.193 mi., 1019 ft.
Elevation: 14 ft.
Relative: Higher

Site Name : CHEVRON STATION 9 5030 | CHEVRON #9-5030 (FORMER) | 1X CHEVRON SERVICE STATION #95030
1705 W PACIFIC COAST HWY | 1705 PACIFIC COAST HWY W | 1705 WEST PACIFIC COAST HWY
LONG BEACH, CA

Database(s) : [CALEPA SITES - CA, ECHO, EPA LUST, FRS, HAZNET - CA, HIST HAZNET - CA, HWG - CA, LUST REG 4 - CA, RCRA_SQG] ***(cont.)***

Envirosite ID: 308906
EPA ID: N/R

HIST HAZNET - CA ***(cont.)***

ID Number :	CA0000671503
Last Date in Agency List :	2014-11-17

HWG - CA

Facility Name :	1X CHEVRON SERVICE STATION #95030
Facility Address :	1705 W PACIFIC COAST HWY, LONG BEACH, CA 90631
County :	LOS ANGELES
EPA ID :	CAC000001081
Status :	Inactive
Category :	STATE
Type :	TEMPORARY
Facility Type :	N/R
Mailing Address :	PO BOX 2833, LA HABRA, CA 906310000
Owner Name :	N/R
Owner Address :	N/A
Operator Name :	JIM HAYNES
Operator Address :	N/A
Latitude :	33.921421
Longitude :	-117.941764
Facility Name :	1X CHEVRON USA #95030
Facility Address :	1705 WEST PACIFIC COAST HWY, LONG BEACH, CA 90806
County :	LOS ANGELES
EPA ID :	CAC000239241
Status :	Inactive
Category :	STATE
Type :	TEMPORARY
Facility Type :	N/R
Mailing Address :	LA HABRA, CA 906320000
Owner Name :	CHEVRON USA
Owner Address :	N/A
Operator Name :	LIBBY HADLY
Operator Address :	N/A
Latitude :	33.789954
Longitude :	-118.170853
Facility Name :	CHEVRON STATION 9 5030
Facility Address :	1705 W PACIFIC COAST HWY, LONG BEACH, CA 90810
County :	LOS ANGELES

Map Id: R177
Direction: WNW
Distance: 0.193 mi., 1019 ft.
Elevation: 14 ft.
Relative: Higher

Site Name : CHEVRON STATION 9 5030 | CHEVRON #9-5030 (FORMER) | 1X CHEVRON SERVICE STATION #95030
1705 W PACIFIC COAST HWY | 1705 PACIFIC COAST HWY W | 1705 WEST PACIFIC COAST HWY
LONG BEACH, CA

Database(s) : [CALEPA SITES - CA, ECHO, EPA LUST, FRS, HAZNET - CA, HIST HAZNET - CA, HWG - CA, LUST REG 4 - CA, RCRA_SQG] ***(cont.)***

Envirosite ID: 308906
EPA ID: N/R

HWG - CA ***(cont.)***

EPA ID :	CA0000671503
Status :	Inactive
Category :	FEDERAL
Type :	PERMANENT
Facility Type :	N/R
Mailing Address :	PO BOX 5004, SAN RAMON, CA 945830804
Owner Name :	CHEVRON USA PRODUCTS CO
Owner Address :	PO BOX 5004, SAN RAMON, CA 945830804
Operator Name :	INACT PER 96 VQ AD
Operator Address :	N/A
Latitude :	33.790044
Longitude :	-118.21551

LUST REG 4 - CA

Facility Name :	CHEVRON #9-5030 (FORMER)
Facility Address :	1705 PACIFIC COAST HWY W, LONG BEACH, CA 90810
County :	Los Angeles

Site Details

Status Date :	1998-08-07
Status :	Completed - Case Closed
Begin Date :	1985-12-30
Global ID :	T0603701904
Region :	REGION 4
Site History :	N/R
RB Case Number :	908100098
Potential Media Affected :	Aquifer used for drinking water supply
Potential Contaminants of Concern :	Gasoline
Local Agency :	LONG BEACH, CITY OF
Local Case Number :	N/R
Lead Agency :	LOS ANGELES RWQCB (REGION 4)
File Location :	N/R
CUF Case :	YES
Caseworker :	JP
Case Type :	LUST Cleanup Site
How Discovered :	N/R
How Discovered Description :	N/R
Stop Method :	N/R
Stop Description :	N/R
Calwater Watershed Name :	Dominguez Channel (411.01)
DWR Groundwater Subbasin Name :	Coastal Plain Of Los Angeles - West Coast (4-011.03)
Disadvantaged Community :	N/R
Latitude :	33.79014
Longitude :	-118.215903
Agency URL :	Click here for hyperlink provided by the agency.
Last Date in Agency List :	2021-09-08

Map Id: R177
Direction: WNW
Distance: 0.193 mi., 1019 ft.
Elevation: 14 ft.
Relative: Higher

Site Name : CHEVRON STATION 9 5030 | CHEVRON #9-5030 (FORMER) | 1X CHEVRON SERVICE STATION #95030
1705 W PACIFIC COAST HWY | 1705 PACIFIC COAST HWY W | 1705 WEST PACIFIC COAST HWY
LONG BEACH, CA

Database(s) : [CALEPA SITES - CA, ECHO, EPA LUST, FRS, HAZNET - CA, HIST HAZNET - CA, HWG - CA, LUST REG 4 - CA, RCRA_SQG] ***(cont.)***

Envirosite ID: 308906
EPA ID: N/R

LUST REG 4 - CA ***(cont.)***

Contacts Summary

Global ID :	T0603701904
Contact Name :	CARMEN PIRO
Contact Type :	Local Agency Caseworker
Organization Name :	LONG BEACH, CITY OF
Address :	2525 GRAND AVE.
City :	LONG BEACH
Phone Number :	5625704137
Email :	carmen.piro@longbeach.gov

Global ID :	T0603701904
Contact Name :	JOSE PEREYRA
Contact Type :	Regional Board Caseworker
Organization Name :	LOS ANGELES RWQCB (REGION 4)
Address :	N/R
City :	R4 UNKNOWN
Phone Number :	N/R
Email :	N/R

Regulatory Activities

Date :	1985-12-30
Global ID :	T0603701904
Action Type :	Other
Action :	Leak Reported

Status History

Status Date :	1998-08-07
Global ID :	T0603701904
Status :	Completed - Case Closed

Status Date :	1996-07-31
Global ID :	T0603701904
Status :	Open - Verification Monitoring

Status Date :	1995-06-27
Global ID :	T0603701904
Status :	Open - Remediation

Status Date :	1985-12-30
Global ID :	T0603701904
Status :	Open - Case Begin Date

Map Id: R177
Direction: WNW
Distance: 0.193 mi., 1019 ft.
Elevation: 14 ft.
Relative: Higher

Site Name : CHEVRON STATION 9 5030 | CHEVRON #9-5030 (FORMER) | 1X CHEVRON SERVICE STATION #95030
1705 W PACIFIC COAST HWY | 1705 PACIFIC COAST HWY W | 1705 WEST PACIFIC COAST HWY
LONG BEACH, CA

Database(s) : [CALEPA SITES - CA, ECHO, EPA LUST, FRS, HAZNET - CA, HIST HAZNET - CA, HWG - CA, LUST REG 4 - CA, RCRA_SQG] ***(cont.)***

Envirosite ID: 308906
EPA ID: N/R

RCRA_SQG

Facility Name :	CHEVRON STATION 9 5030
Facility Address :	1705 W PACIFIC COAST HWY, LONG BEACH, CA 90810
County :	LOS ANGELES
Date Form Received by Agency :	1994-09-07
EPA ID :	CA0000671503
Mailing Address :	P O BOX 2833, LA HABRA, CA 90632
Contact :	EDWARD TERRY
Contact Address :	P O BOX 2833, LA HABRA, CA 90632
Contact Country :	US
Contact Telephone :	310-694-7452
Contact Email :	N/R
EPA Region :	09
Land Type :	Private
Source Type :	Notification
Classification :	Small Quantity Generator
Description :	Handlers that generate more than 100 and less than 1000 kilograms of hazardous waste during any calendar month and accumulate less than 6000 kg of hazardous waste at any time; or generate 100 kg or less of hazardous waste during any calendar month, and accumulate more than 1000 kg of hazardous waste at any time.
Last Date in Agency List :	2021-09-03

Owner/Operator Summary

Owner/Operator Name :	CHEVRON USA PRODUCTS CO
Owner/Operator Address :	P O BOX 2833, LA HABRA, CA 90632
Owner/Operator Country :	N/R
Owner/Operator Telephone :	310-694-7452
Owner/Operator Email :	N/R
Owner/Operator Fax :	N/R
Legal Status :	Private
Owner/Operator Type :	Owner
Owner/Operator Start Date :	N/R
Owner/Operator End Date :	N/R

Handler Activities Summary

U.S. Importer of Hazardous Waste :	N
Mixed Waste (Haz. and Radioactive) :	N
Recycler of Hazardous Waste :	N
Transporter of Hazardous Waste :	N
Treater, Storer or Disposer of HW :	N
Underground Injection Activity :	N

Map Id: R177
Direction: WNW
Distance: 0.193 mi., 1019 ft.
Elevation: 14 ft.
Relative: Higher

Site Name : CHEVRON STATION 9 5030 | CHEVRON #9-5030 (FORMER) | 1X CHEVRON SERVICE STATION #95030
1705 W PACIFIC COAST HWY | 1705 PACIFIC COAST HWY W | 1705 WEST PACIFIC COAST HWY
LONG BEACH, CA

Database(s) : [CALEPA SITES - CA, ECHO, EPA LUST, FRS, HAZNET - CA, HIST HAZNET - CA, HWG - CA, LUST REG 4 - CA, RCRA_SQG] ***(cont.)***

Envirosite ID: 308906
EPA ID: N/R

RCRA_SQG ***(cont.)***

On-site Burner Exemption :	N
Furnace Exemption :	N
Used Oil Fuel Burner :	N
Used Oil Processor :	N
Used Oil Refiner :	N
Used Oil Fuel Marketer to Burner :	N
Used Oil Specification Marketer :	N
Used Oil Transfer Facility :	N
Used Oil Transporter :	N

Notices of Violations Summary

Regulation Violated :	N

Map Id: R178
Direction: WNW
Distance: 0.193 mi., 1022 ft.
Elevation: 14 ft.
Relative: Higher

Site Name : 1X CHEVRON U S A #95030
1705 W PAC CST HWY
LONG BEACH, CA 90806

Database(s) : [HAZNET - CA, HWG - CA]

Envirosite ID: 41042775
EPA ID: CAC000528504

HAZNET - CA

Facility Name :	1X CHEVRON U S A #95030
Facility Address :	1705 W PAC CST HWY, LONG BEACH, CA 90806
County :	LOS ANGELES

Site Details

Generator EPA ID :	CAC000528504
Active :	Inactive
Category :	STATE
Facility Types :	N/R
Type :	TEMPORARY
Contact Name :	N/R
Contact Phone :	N/R
Facility Mailing Address :	P O BOX 2833, LA HABRA, CA 906322833
Latitude :	33.78992979
Longitude :	-118.21559577
Agency Hyperlink :	Click here for hyperlink provided by the agency.
Last Date in Agency List :	2021-07-08

Map Id: R178
Direction: WNW
Distance: 0.193 mi., 1022 ft.
Elevation: 14 ft.
Relative: Higher

Site Name : 1X CHEVRON U S A #95030
1705 W PAC CST HWY
LONG BEACH, CA 90806

Database(s) : [HAZNET - CA, HWG - CA] ***(cont.)***

Envirosite ID: 41042775
EPA ID: CAC000528504

HWG - CA

Facility Name :	1X CHEVRON U S A #95030
Facility Address :	1705 W PAC CST HWY, LONG BEACH, CA 90806
County :	LOS ANGELES
EPA ID :	CAC000528504
Status :	Inactive
Category :	STATE
Type :	TEMPORARY
Facility Type :	N/R
Mailing Address :	P O BOX 2833, LA HABRA, CA 906322833
Owner Name :	CHEVRON U S A
Owner Address :	N/A
Operator Name :	MARK FOR LIBBY HADLEY
Operator Address :	N/A
Latitude :	33.78993
Longitude :	-118.215596

Map Id: O179
Direction: SSE
Distance: 0.194 mi., 1025 ft.
Elevation: 9 ft.
Relative: Lower

Site Name : NATIONAL SOLDER | AONICS CORP DBA NATINAL SOLDER | INDUSTRIAL GOLD RECOVERY
1329 W 15TH ST
LONG BEACH, CA 90813

Database(s) : [ECHO, FRS, HAZNET - CA, HWG - CA, RCRA_NONGEN]

Envirosite ID: 1094640
EPA ID: CAX000241604

ECHO

Facility Name :	NATIONAL SOLDER
Facility Address :	1329 W 15TH ST, LONG BEACH, CA 90813
County :	LOS ANGELES
Last Inspection Date :	N/R
Registry ID :	110002704823
FIPS Code :	06037
EPA Region :	09
Inspection Count :	0
Last Inspection Days :	N/R
Informal Count :	0
Last Informal Action Date :	N/R
Formal Action Count :	0
Last Formal Action Date :	N/R
Total Penalties :	0
Penalty Count :	N/R
Last Penalty Date :	N/R
Last Penalty Amount :	N/R
QTRS IN NC :	0
Programs IN SNC :	0
Current Compliance Status :	No Violation Identified

Map Id: O179
Direction: SSE
Distance: 0.194 mi., 1025 ft.
Elevation: 9 ft.
Relative: Lower

Site Name : NATIONAL SOLDER | AONICS CORP DBA NATINAL SOLDER | INDUSTRIAL GOLD RECOVERY
1329 W 15TH ST
LONG BEACH, CA 90813

Database(s) : [ECHO, FRS, HAZNET - CA, HWG - CA, RCRA_NONGEN] ***(cont.)***

Envirosite ID: 1094640
EPA ID: CAX000241604

ECHO ***(cont.)***

Three-Year Compliance Status :	_____
Collection Method :	ADDRESS MATCHING-HOUSE NUMBER
Reference Point :	CENTER OF A FACILITY OR STATION
Accuracy Meters :	30
Derived Tribes :	N/R
Derived HUC :	18070105
Derived WBD :	N/R
Derived STCTY FIPS :	06037
Derived Zip :	90813
Derived CD113 :	47
Derived CB2010 :	060375755001053
MYRTK Universe :	NNN
NPDES IDs :	N/R
CWA Permit Types :	N/R
CWA Compliance Tracking :	N/R
CWA NAICS :	N/R
CWA SICS :	N/R
CWA Inspection Count :	N/R
CWA Last Inspection Days :	N/R
CWA Informal Count :	N/R
CWA Formal Action Count :	N/R
CWA Last Formal Action Date :	N/R
CWA Penalties :	N/R
CWA Last Penalty Date :	N/R
CWA Last Penalty Amount :	N/R
CWA Quarters IN NC :	N/R
CWA Current Compliance Status :	N/R
CWA Current SNC Flag :	N
CWA 13 Quarters Compliance Status :	N/R
CWA 13 Quarters Effluent Exceedances:	N/R
CWA Three-Year QNCR Codes :	N/R
DFR URL :	Click here for hyperlink provided by the agency.
Facility SIC :	N/R
Facility NAICS :	N/R
Facility Last Inspection EPA Date :	N/R
Facility Last Inspection State Date :	N/R
Facility Last Formal Act EPA Date :	N/R
Facility Last Formal Act State Date :	N/R
Facility Last Informal Act EPA Date :	N/R
Facility Last Informal Act State Date:	N/R
Facility Federal Agency :	N/R
TRI Reporter :	N/R
Facility Imp Water Flag :	N/R
Current SNC Flag :	N
Indian County Flag :	N
Federal Flag :	N/R
US Mexico Border Flag :	N
Chesapeak Bay Flag :	N/R
AIR Flag :	N
NPDES Flag :	N
SDWIS Flag :	N
RCRA Flag :	Y
TRI Flag :	N
GHG Flag :	N

Map Id: O179
Direction: SSE
Distance: 0.194 mi., 1025 ft.
Elevation: 9 ft.
Relative: Lower

Site Name : NATIONAL SOLDER | AONICS CORP DBA NATINAL SOLDER | INDUSTRIAL GOLD RECOVERY
1329 W 15TH ST
LONG BEACH, CA 90813

Database(s) : [ECHO, FRS, HAZNET - CA, HWG - CA, RCRA_NONGEN] ***(cont.)***

Envirosite ID: 1094640
EPA ID: CAX000241604

ECHO ***(cont.)***

Major Flag :	N/R
Active Flag :	N/R
NAA Flag :	Y
Latitude :	33.78557
Longitude :	-118.20948
Last Date in Agency List :	2021-08-20

FRS

Facility Name :	NATIONAL SOLDER
Facility Address :	1329 W 15TH ST, LONG BEACH, CA 90813
County :	LOS ANGELES

Site Details

Registry ID :	110002704823
FRS Facility URL :	Click here for hyperlink provided by the agency.
Last Date in Agency List :	2021-07-17

Source Description

Source Description :

RCRAInfo is EPA's comprehensive information system that supports the Resource Conservation and Recovery Act (RCRA) of 1976 and the Hazardous and Solid Waste Amendments (HSWA) of 1984 through the tracking of events and activities related to facilities that generate, transport, and treat, store, or dispose of hazardous waste. RCRAInfo allows RCRA program staff to track the notification, permit, compliance, and corrective action activities required under RCRA. RCRAInfo also supports generation of the National Hazardous Waste Biennial Report. All generators and treatment, storage, and disposal facilities who handle hazardous waste are required to report to the EPA Administrator at least once every two years to support creation of the Biennial Report.

FRS Environmental Interest

Source and System ID :	RCRAINFO - CAD981436165

HAZNET - CA

Facility Name :	AONICS CORP DBA NATINAL SOLDER
Facility Address :	1329 W 15TH ST, LONG BEACH, CA 90813
County :	LOS ANGELES

Site Details

Generator EPA ID :	CAX000241604
Active :	Inactive
Category :	STATE
Facility Types :	N/R
Type :	PERMANENT

Map Id: O179
Direction: SSE
Distance: 0.194 mi., 1025 ft.
Elevation: 9 ft.
Relative: Lower

Site Name : NATIONAL SOLDER | AONICS CORP DBA NATINAL SOLDER | INDUSTRIAL GOLD RECOVERY
1329 W 15TH ST
LONG BEACH, CA 90813

Database(s) : [ECHO, FRS, HAZNET - CA, HWG - CA, RCRA_NONGEN] ***(cont.)***

Envirosite ID: 1094640
EPA ID: CAX000241604

HAZNET - CA ***(cont.)***

Contact Name :	N/R
Contact Phone :	N/R
Facility Mailing Address :	--, LONG BEACH, CA 908130000
Latitude :	33.78580200
Longitude :	-118.20948300
Agency Hyperlink :	Click here for hyperlink provided by the agency.
Last Date in Agency List :	2021-07-08

Facility Name :	INDUSTRIAL GOLD RECOVERY
Facility Address :	1329 W. 15TH ST., LONG BEACH, CA 90813
County :	LOS ANGELES

Site Details

Generator EPA ID :	CAX000111427
Active :	Inactive
Category :	STATE
Facility Types :	N/R
Type :	PERMANENT
Contact Name :	N/R
Contact Phone :	N/R
Facility Mailing Address :	P. O. BOX 9127, LONG BEACH, CA 908100000
Latitude :	33.78580200
Longitude :	-118.20948300
Agency Hyperlink :	Click here for hyperlink provided by the agency.
Last Date in Agency List :	2021-07-08

Facility Name :	NATIONAL SOLDER
Facility Address :	1329 W 15TH ST, LONG BEACH, CA 90813
County :	LOS ANGELES

Site Details

Generator EPA ID :	CAD981436165
Active :	Inactive
Category :	FEDERAL
Facility Types :	N/R
Type :	PERMANENT
Contact Name :	N/R
Contact Phone :	N/R
Facility Mailing Address :	1326 W GAYLORD ST, LONG BEACH, CA 908130000
Latitude :	33.78563679
Longitude :	-118.20930291
Agency Hyperlink :	Click here for hyperlink provided by the agency.
Last Date in Agency List :	2021-07-08

HWG - CA

Facility Name :	AONICS CORP DBA NATINAL SOLDER
Facility Address :	1329 W 15TH ST, LONG BEACH, CA 90813

Map Id: O179
Direction: SSE
Distance: 0.194 mi., 1025 ft.
Elevation: 9 ft.
Relative: Lower

Site Name : NATIONAL SOLDER | AONICS CORP DBA NATINAL SOLDER | INDUSTRIAL GOLD RECOVERY
1329 W 15TH ST
LONG BEACH, CA 90813

Database(s) : [ECHO, FRS, HAZNET - CA, HWG - CA, RCRA_NONGEN] ***(cont.)***

Envirosite ID: 1094640
EPA ID: CAX000241604

HWG - CA ***(cont.)***

County :	LOS ANGELES
EPA ID :	CAX000241604
Status :	Inactive
Category :	STATE
Type :	PERMANENT
Facility Type :	N/R
Mailing Address :	LONG BEACH, CA 908130000
Owner Name :	JOSEPH ORLOSKY
Owner Address :	1329 WEST 15TH ST, LONG BEACH, CA 908130000
Operator Name :	UNDELIVERABLE PER SURVEY
Operator Address :	12/94 AD JOSEPH ORLOSKY, LONG BEACH, CA 908130000
Latitude :	33.785577
Longitude :	-118.209315
Facility Name :	INDUSTRIAL GOLD RECOVERY
Facility Address :	1329 W. 15TH ST., LONG BEACH, CA 90813
County :	LOS ANGELES
EPA ID :	CAX000111427
Status :	Inactive
Category :	STATE
Type :	PERMANENT
Facility Type :	N/R
Mailing Address :	P. O. BOX 9127, LONG BEACH, CA 908100000
Owner Name :	N/R
Owner Address :	N/A
Operator Name :	MIKE MC.CLELLAN
Operator Address :	N/A
Latitude :	33.785577
Longitude :	-118.209315
Facility Name :	NATIONAL SOLDER
Facility Address :	1329 W 15TH ST, LONG BEACH, CA 90813
County :	LOS ANGELES
EPA ID :	CAD981436165
Status :	Inactive
Category :	FEDERAL
Type :	PERMANENT
Facility Type :	N/R
Mailing Address :	1326 W GAYLORD ST, LONG BEACH, CA 908130000
Owner Name :	N/R
Owner Address :	N/A
Operator Name :	N/R
Operator Address :	N/A
Latitude :	33.785628
Longitude :	-118.209521

Map Id: O179
Direction: SSE
Distance: 0.194 mi., 1025 ft.
Elevation: 9 ft.
Relative: Lower

Site Name : NATIONAL SOLDER | AONICS CORP DBA NATINAL SOLDER | INDUSTRIAL GOLD RECOVERY
1329 W 15TH ST
LONG BEACH, CA 90813

Database(s) : [ECHO, FRS, HAZNET - CA, HWG - CA, RCRA_NONGEN] ***(cont.)***

Envirosite ID: 1094640
EPA ID: CAX000241604

RCRA_NONGEN

Facility Name :	NATIONAL SOLDER
Facility Address :	1329 W 15TH ST, LONG BEACH, CA 90813
County :	LOS ANGELES
Date Form Received by Agency :	1986-09-03
EPA ID :	CAD981436165
Mailing Address :	1326 W GAYLORD ST, LONG BEACH, CA 90813
Contact :	ENVIRONMENTAL MANAGER
Contact Address :	1329 W FIFTEEN ST, LONG BEACH, CA 90813
Contact Country :	US
Contact Telephone :	213-436-0268
Contact Email :	N/R
EPA Region :	09
Land Type :	Other land type
Source Type :	Notification
Classification :	Not a generator, verified
Description :	Not a generator, verified
Last Date in Agency List :	2021-09-03

Owner/Operator Summary

Owner/Operator Name :	AONICS CORP
Owner/Operator Address :	NOT REQUIRED, NOT REQUIRED, ME 99999
Owner/Operator Country :	N/R
Owner/Operator Telephone :	415-555-1212
Owner/Operator Email :	N/R
Owner/Operator Fax :	N/R
Legal Status :	Private
Owner/Operator Type :	Owner
Owner/Operator Start Date :	N/R
Owner/Operator End Date :	N/R

Owner/Operator Name :	NOT REQUIRED
Owner/Operator Address :	NOT REQUIRED, NOT REQUIRED, ME 99999
Owner/Operator Country :	N/R
Owner/Operator Telephone :	415-555-1212
Owner/Operator Email :	N/R
Owner/Operator Fax :	N/R
Legal Status :	Private
Owner/Operator Type :	Operator
Owner/Operator Start Date :	N/R
Owner/Operator End Date :	N/R

Handler Activities Summary

U.S. Importer of Hazardous Waste :	N
Mixed Waste (Haz. and Radioactive) :	N
Recycler of Hazardous Waste :	N
Transporter of Hazardous Waste :	N
Treater, Storer or Disposer of HW :	N

Map Id: O179
Direction: SSE
Distance: 0.194 mi., 1025 ft.
Elevation: 9 ft.
Relative: Lower

Site Name : NATIONAL SOLDER | AONICS CORP DBA NATINAL SOLDER | INDUSTRIAL GOLD RECOVERY
1329 W 15TH ST
LONG BEACH, CA 90813

Database(s) : [ECHO, FRS, HAZNET - CA, HWG - CA, RCRA_NONGEN] ***(cont.)***

Envirosite ID: 1094640
EPA ID: CAX000241604

RCRA_NONGEN ***(cont.)***

Underground Injection Activity :	N
On-site Burner Exemption :	N
Furnace Exemption :	N
Used Oil Fuel Burner :	N
Used Oil Processor :	N
Used Oil Refiner :	N
Used Oil Fuel Marketer to Burner :	N
Used Oil Specification Marketer :	N
Used Oil Transfer Facility :	N
Used Oil Transporter :	N

Notices of Violations Summary

Regulation Violated :	N

Map Id: 180
Direction: N
Distance: 0.194 mi., 1025 ft.
Elevation: 14 ft.
Relative: Higher

Site Name : GRAIGE PHIFER
1454 W SUMMIT STREET
LONG BEACH, CA 90810

Database(s) : [HAZNET - CA, HWG - CA]

Envirosite ID: 41083407
EPA ID: CAC002216913

HAZNET - CA

Facility Name :	GRAIGE PHIFER
Facility Address :	1454 W SUMMIT STREET, LONG BEACH, CA 90810
County :	LOS ANGELES

Site Details

Generator EPA ID :	CAC002216913
Active :	Inactive
Category :	STATE
Facility Types :	N/R
Type :	TEMPORARY
Contact Name :	N/R
Contact Phone :	N/R
Facility Mailing Address :	1454 W SUMMIT STREET, LONG BEACH, CA 908100000
Latitude :	33.79251513
Longitude :	-118.21140904
Agency Hyperlink :	Click here for hyperlink provided by the agency.
Last Date in Agency List :	2021-07-08

Map Id: 180
Direction: N
Distance: 0.194 mi., 1025 ft.
Elevation: 14 ft.
Relative: Higher

Site Name : GRAIGE PHIFER
1454 W SUMMIT STREET
LONG BEACH, CA 90810

Database(s) : [HAZNET - CA, HWG - CA] ***(cont.)***

Envirosite ID: 41083407
EPA ID: CAC002216913

HAZNET - CA ***(cont.)***

Waste Generator Details
State Waste : 1999: 352 - Other organic solids, 0.02 tons to CAD008302903

HWG - CA

Facility Name :	GRAIGE PHIFER
Facility Address :	1454 W SUMMIT STREET, LONG BEACH, CA 90810
County :	LOS ANGELES
EPA ID :	CAC002216913
Status :	Inactive
Category :	STATE
Type :	TEMPORARY
Facility Type :	N/R
Mailing Address :	1454 W SUMMIT STREET, LONG BEACH, CA 908100000
Owner Name :	GRAIGE PHIFER
Owner Address :	1454 W SUMMIT STREET, LONG BEACH, CA 908100000
Operator Name :	SAM SOOD
Operator Address :	5619 WAGNER AVE, LAKEWOOD, CA 907120000
Latitude :	33.792622
Longitude :	-118.211446

Map Id: O181
Direction: SSE
Distance: 0.197 mi., 1042 ft.
Elevation: 9 ft.
Relative: Lower

Site Name : INDUSTRIAL GOLD RECOVERY | INDUSTRIAL COLD RECOVERY
1329 W 15TH ST
LONG BEACH, CA 90810

Database(s) : [ECHO, FRS, HAZNET - CA, HWG - CA, RCRA_NONGEN]

Envirosite ID: 1094845
EPA ID: N/R

ECHO

Facility Name :	INDUSTRIAL GOLD RECOVERY
Facility Address :	1329 W 15TH ST, LONG BEACH, CA 90810
County :	LOS ANGELES
Last Inspection Date :	N/R
Registry ID :	110009544680
FIPS Code :	06037
EPA Region :	09
Inspection Count :	0
Last Inspection Days :	N/R
Informal Count :	0
Last Informal Action Date :	N/R
Formal Action Count :	0
Last Formal Action Date :	N/R
Total Penalties :	0
Penalty Count :	N/R
Last Penalty Date :	N/R

Map Id: O181
Direction: SSE
Distance: 0.197 mi., 1042 ft.
Elevation: 9 ft.
Relative: Lower

Site Name : INDUSTRIAL GOLD RECOVERY | INDUSTRIAL COLD RECOVERY
1329 W 15TH ST
LONG BEACH, CA 90810

Database(s) : [ECHO, FRS, HAZNET - CA, HWG - CA, RCRA_NONGEN] ***(cont.)***

Envirosite ID: 1094845
EPA ID: N/R

ECHO ***(cont.)***

Last Penalty Amount :	N/R
QTRS IN NC :	0
Programs IN SNC :	0
Current Compliance Status :	No Violation Identified
Three-Year Compliance Status :	_____
Collection Method :	ADDRESS MATCHING-HOUSE NUMBER
Reference Point :	PLANT ENTRANCE (GENERAL)
Accuracy Meters :	150
Derived Tribes :	N/R
Derived HUC :	18070105
Derived WBD :	180701060701
Derived STCTY FIPS :	06037
Derived Zip :	90813
Derived CD113 :	47
Derived CB2010 :	060375755001053
MYRTK Universe :	NNN
NPDES IDs :	N/R
CWA Permit Types :	N/R
CWA Compliance Tracking :	N/R
CWA NAICS :	N/R
CWA SICS :	N/R
CWA Inspection Count :	N/R
CWA Last Inspection Days :	N/R
CWA Informal Count :	N/R
CWA Formal Action Count :	N/R
CWA Last Formal Action Date :	N/R
CWA Penalties :	N/R
CWA Last Penalty Date :	N/R
CWA Last Penalty Amount :	N/R
CWA Quarters IN NC :	N/R
CWA Current Compliance Status :	N/R
CWA Current SNC Flag :	N
CWA 13 Quarters Compliance Status :	N/R
CWA 13 Quarters Effluent Exceedances:	N/R
CWA Three-Year QNCR Codes :	N/R
DFR URL :	Click here for hyperlink provided by the agency.
Facility SIC :	N/R
Facility NAICS :	N/R
Facility Last Inspection EPA Date :	N/R
Facility Last Inspection State Date :	N/R
Facility Last Formal Act EPA Date :	N/R
Facility Last Formal Act State Date :	N/R
Facility Last Informal Act EPA Date :	N/R
Facility Last Informal Act State Date:	N/R
Facility Federal Agency :	N/R
TRI Reporter :	N/R
Facility Imp Water Flag :	N/R
Current SNC Flag :	N
Indian County Flag :	N
Federal Flag :	N/R
US Mexico Border Flag :	N
Chesapeak Bay Flag :	N/R
AIR Flag :	N
NPDES Flag :	N
SDWIS Flag :	N

Map Id: O181
Direction: SSE
Distance: 0.197 mi., 1042 ft.
Elevation: 9 ft.
Relative: Lower

Site Name : INDUSTRIAL GOLD RECOVERY | INDUSTRIAL COLD RECOVERY
1329 W 15TH ST
LONG BEACH, CA 90810

Database(s) : [ECHO, FRS, HAZNET - CA, HWG - CA, RCRA_NONGEN] ***(cont.)***

Envirosite ID: 1094845
EPA ID: N/R

ECHO ***(cont.)***

RCRA Flag :	Y
TRI Flag :	N
GHG Flag :	N
Major Flag :	N/R
Active Flag :	Y
NAA Flag :	Y
Latitude :	33.785629
Longitude :	-118.20952
Last Date in Agency List :	2021-08-20

FRS

Facility Name :	INDUSTRIAL GOLD RECOVERY
Facility Address :	1329 W 15TH ST, LONG BEACH, CA 90810
County :	LOS ANGELES

Site Details

Registry ID :	110009544680
FRS Facility URL :	Click here for hyperlink provided by the agency.
Last Date in Agency List :	2021-07-17

Source Description

Source Description :

RCRAInfo is EPA's comprehensive information system that supports the Resource Conservation and Recovery Act (RCRA) of 1976 and the Hazardous and Solid Waste Amendments (HSWA) of 1984 through the tracking of events and activities related to facilities that generate, transport, and treat, store, or dispose of hazardous waste. RCRAInfo allows RCRA program staff to track the notification, permit, compliance, and corrective action activities required under RCRA. RCRAInfo also supports generation of the National Hazardous Waste Biennial Report. All generators and treatment, storage, and disposal facilities who handle hazardous waste are required to report to the EPA Administrator at least once every two years to support creation of the Biennial Report.

FRS Environmental Interest

Source and System ID :	RCRAINFO - CAD982407736

HAZNET - CA

Facility Name :	INDUSTRIAL COLD RECOVERY
Facility Address :	1329 W 15TH ST, LONG BEACH, CA 90810
County :	LOS ANGELES

Site Details

Generator EPA ID :	CAD982407736
Active :	Inactive
Category :	FEDERAL

Map Id: O181
Direction: SSE
Distance: 0.197 mi., 1042 ft.
Elevation: 9 ft.
Relative: Lower

Site Name : INDUSTRIAL GOLD RECOVERY | INDUSTRIAL COLD RECOVERY
1329 W 15TH ST
LONG BEACH, CA 90810

Database(s) : [ECHO, FRS, HAZNET - CA, HWG - CA, RCRA_NONGEN] ***(cont.)***

Envirosite ID: 1094845
EPA ID: N/R

HAZNET - CA ***(cont.)***

Facility Types :	N/R
Type :	PERMANENT
Contact Name :	N/R
Contact Phone :	N/R
Facility Mailing Address :	PO BOX 9127, LONG BEACH, CA 908100127
Latitude :	33.78563679
Longitude :	-118.20930291
Agency Hyperlink :	Click here for hyperlink provided by the agency.
Last Date in Agency List :	2021-07-08

HWG - CA

Facility Name :	INDUSTRIAL COLD RECOVERY
Facility Address :	1329 W 15TH ST, LONG BEACH, CA 90810
County :	LOS ANGELES
EPA ID :	CAD982407736
Status :	Inactive
Category :	FEDERAL
Type :	PERMANENT
Facility Type :	N/R
Mailing Address :	PO BOX 9127, LONG BEACH, CA 908100127
Owner Name :	VICTORIA L MCCLELLAN
Owner Address :	N/A
Operator Name :	M L MCCLELLAN, COOWNER
Operator Address :	INACT PER 98VQ FINAL NOTICE, LONG BEACH, CA 908130000
Latitude :	33.785628
Longitude :	-118.209521

RCRA_NONGEN

Facility Name :	INDUSTRIAL GOLD RECOVERY
Facility Address :	1329 W 15TH ST, LONG BEACH, CA 90810
County :	LOS ANGELES
Date Form Received by Agency :	1988-03-31
EPA ID :	CAD982407736
Mailing Address :	PO BOX 9127, LONG BEACH, CA 90810
Contact :	ENVIRONMENTAL MANAGER
Contact Address :	1329 W 15TH ST, LONG BEACH, CA 90810
Contact Country :	US
Contact Telephone :	213-436-1096
Contact Email :	N/R
EPA Region :	09
Land Type :	Other land type
Source Type :	Notification
Classification :	Not a generator, verified
Description :	Not a generator, verified
Last Date in Agency List :	2021-09-03

Map Id: O181
Direction: SSE
Distance: 0.197 mi., 1042 ft.
Elevation: 9 ft.
Relative: Lower

Site Name : INDUSTRIAL GOLD RECOVERY | INDUSTRIAL COLD RECOVERY
1329 W 15TH ST
LONG BEACH, CA 90810

Database(s) : [ECHO, FRS, HAZNET - CA, HWG - CA, RCRA_NONGEN] ***(cont.)***

Envirosite ID: 1094845
EPA ID: N/R

RCRA_NONGEN ***(cont.)***

Owner/Operator Summary

Owner/Operator Name :	MICHAEL L MCCLELLAN
Owner/Operator Address :	NOT REQUIRED, NOT REQUIRED, ME 99999
Owner/Operator Country :	N/R
Owner/Operator Telephone :	415-555-1212
Owner/Operator Email :	N/R
Owner/Operator Fax :	N/R
Legal Status :	Private
Owner/Operator Type :	Owner
Owner/Operator Start Date :	N/R
Owner/Operator End Date :	N/R

Owner/Operator Name :	NOT REQUIRED
Owner/Operator Address :	NOT REQUIRED, NOT REQUIRED, ME 99999
Owner/Operator Country :	N/R
Owner/Operator Telephone :	415-555-1212
Owner/Operator Email :	N/R
Owner/Operator Fax :	N/R
Legal Status :	Private
Owner/Operator Type :	Operator
Owner/Operator Start Date :	N/R
Owner/Operator End Date :	N/R

Handler Activities Summary

U.S. Importer of Hazardous Waste :	N
Mixed Waste (Haz. and Radioactive) :	N
Recycler of Hazardous Waste :	N
Transporter of Hazardous Waste :	Y
Treater, Storer or Disposer of HW :	N
Underground Injection Activity :	N
On-site Burner Exemption :	N
Furnace Exemption :	N
Used Oil Fuel Burner :	N
Used Oil Processor :	N
Used Oil Refiner :	N
Used Oil Fuel Marketer to Burner :	N
Used Oil Specification Marketer :	N
Used Oil Transfer Facility :	N
Used Oil Transporter :	N

Notices of Violations Summary

Regulation Violated :	N

Map Id: R182
Direction: WNW
Distance: 0.202 mi., 1069 ft.
Elevation: 14 ft.
Relative: Higher

Site Name : THRIFTY OIL | THRIFTY OIL CO #269 | 1X THRIFTY OIL
1720 W PACIFIC COAST HWY
LONG BEACH, CA

Database(s) : [HAZNET - CA, HWG - CA]

Envirosite ID: 305653
EPA ID: CAC000255417

HAZNET - CA

Facility Name : 1X THRIFTY OIL
Facility Address : 1720 W. PACIFIC COAST HWY., LONG BEACH, CA 90810
County : LOS ANGELES

Site Details
Generator EPA ID : CAC000255417
Active : Inactive
Category : STATE
Facility Types : N/R
Type : TEMPORARY
Contact Name : N/R
Contact Phone : N/R
Facility Mailing Address : 1720 W. PACIFIC COAST HWY., LONG BEACH, CA 908100000
Latitude : 33.78979221
Longitude : -118.21588838
Agency Hyperlink : Click here for hyperlink provided by the agency.
Last Date in Agency List : 2021-07-08

Facility Name : THRIFTY OIL
Facility Address : 1720 W PACIFIC COAST HWY, LONG BEACH, CA 90240
County : LOS ANGELES

Site Details
Generator EPA ID : CAX000237784
Active : Inactive
Category : STATE
Facility Types : N/R
Type : PERMANENT
Contact Name : N/R
Contact Phone : N/R
Facility Mailing Address : DAISY MOSBY, DOWNEY, CA 902400000
Latitude : 33.78938400
Longitude : -118.21582350
Agency Hyperlink : Click here for hyperlink provided by the agency.
Last Date in Agency List : 2021-07-08

Facility Name : THRIFTY OIL CO #269
Facility Address : 1720 W PACIFIC COAST HWY, LONG BEACH, CA 90810
County : LOS ANGELES

Site Details
Generator EPA ID : CAL920815219
Active : Inactive
Category : STATE
Facility Types : N/R
Type : PERMANENT
Contact Name : N/R
Contact Phone : N/R

Map Id: R182
Direction: WNW
Distance: 0.202 mi., 1069 ft.
Elevation: 14 ft.
Relative: Higher

Site Name : THRIFTY OIL | THRIFTY OIL CO #269 | 1X THRIFTY OIL
1720 W PACIFIC COAST HWY
LONG BEACH, CA

Database(s) : [HAZNET - CA, HWG - CA] ***(cont.)***

Envirosite ID: 305653
EPA ID: CAC000255417

HAZNET - CA ***(cont.)***

Facility Mailing Address :	13116 IMPERIAL HWY, SANTA FE SPRINGS, CA 906700000
Latitude :	33.78938400
Longitude :	-118.21582350
Agency Hyperlink :	Click here for hyperlink provided by the agency.
Last Date in Agency List :	2021-07-08

Waste Generator Details

State Waste :

1998: 134 - Aqueous solution with total organic residues less than 10 percent, 0.462 tons to CAD982444481
1997: 134 - Aqueous solution with total organic residues less than 10 percent, 0.546 tons to CAT080013352
1996: 213 - Hydrocarbon solvents (benzene, hexane, Stoddard, Etc.), 0.2293 tons to CAD089446710
1995: 134 - Aqueous solution with total organic residues less than 10 percent, 0.546 tons to CAT080013352
1994: 134 - Aqueous solution with total organic residues less than 10 percent, 1.029 tons to CAD028409019
1993: 134 - Aqueous solution with total organic residues less than 10 percent, 0.105 tons to CAD028409019
1993: 223 - Unspecified oil-containing waste, 1.6054 tons to CAD099452708

HWG - CA

Facility Name :	1X THRIFTY OIL
Facility Address :	1720 W. PACIFIC COAST HWY., LONG BEACH, CA 90810
County :	LOS ANGELES
EPA ID :	CAC000255417
Status :	Inactive
Category :	STATE
Type :	TEMPORARY
Facility Type :	N/R
Mailing Address :	1720 W. PACIFIC COAST HWY., LONG BEACH, CA 908100000
Owner Name :	THRIFTY OIL CO.
Owner Address :	N/A
Operator Name :	BOCLK, CHERYL - ENV. CO ORD.
Operator Address :	N/A
Latitude :	33.78984
Longitude :	-118.215776

Facility Name :	THRIFTY OIL
Facility Address :	1720 W PACIFIC COAST HWY, LONG BEACH, CA 90240
County :	LOS ANGELES
EPA ID :	CAX000237784
Status :	Inactive
Category :	STATE
Type :	PERMANENT
Facility Type :	N/R
Mailing Address :	DAISY MOSBY, DOWNEY, CA 902400000

Map Id: R182
Direction: WNW
Distance: 0.202 mi., 1069 ft.
Elevation: 14 ft.
Relative: Higher

Site Name : THRIFTY OIL | THRIFTY OIL CO #269 | 1X THRIFTY OIL
1720 W PACIFIC COAST HWY
LONG BEACH, CA

Database(s) : [HAZNET - CA, HWG - CA] ***(cont.)***

Envirosite ID: 305653
EPA ID: CAC000255417

HWG - CA ***(cont.)***

Owner Name :	N/R
Owner Address :	N/A
Operator Name :	UNDELIVERABLE PER SURVEY
Operator Address :	12/94 NW, N/A
Latitude :	32.745398
Longitude :	-117.195249
Facility Name :	THRIFTY OIL CO #269
Facility Address :	1720 W PACIFIC COAST HWY, LONG BEACH, CA 90810
County :	LOS ANGELES
EPA ID :	CAL920815219
Status :	Inactive
Category :	STATE
Type :	PERMANENT
Facility Type :	N/R
Mailing Address :	13116 IMPERIAL HWY, SANTA FE SPRINGS, CA 906700000
Owner Name :	THRIFTY OIL CO
Owner Address :	13539 E FOSTER RD, SANTA FE SPRINGS, CA 906700000
Operator Name :	MAJID GHORAYSHI
Operator Address :	13539 E FOSTER RD, SANTA FE SPRINGS, CA 906700000
Latitude :	33.78984
Longitude :	-118.215776

Map Id: N183
Direction: SSW
Distance: 0.203 mi., 1070 ft.
Elevation: 8 ft.
Relative: Lower

Site Name : LEFT COAST DATSON | DOMINGUEZ AUTO BODY | Left coast datsun
1485 CASPIAN AVE
LONG BEACH, CA 90813

Database(s) : [CALEPA SITES - CA, ECHO, FRS, HAZNET - CA, HWG - CA, RCRA_NONGEN, RCRA_SQG]

Envirosite ID: 969549
EPA ID: N/R

CALEPA SITES - CA

Facility Name :	Left coast datsun
Facility Address :	1485 CASPIAN AVE, LONG BEACH, 90813
Site ID :	435131
EI ID :	10758160
EI Description :	Hazardous Waste Generator
Latitude :	33.785300
Longitude :	-118.212310
Agency Hyperlink :	Click here for hyperlink provided by the agency.
Last Date in Agency List :	2021-08-26

Map Id: N183
Direction: SSW
Distance: 0.203 mi., 1070 ft.
Elevation: 8 ft.
Relative: Lower

Site Name : LEFT COAST DATSON | DOMINGUEZ AUTO BODY | Left coast datsun
1485 CASPIAN AVE
LONG BEACH, CA 90813

Database(s) : [CALEPA SITES - CA, ECHO, FRS, HAZNET - CA, HWG - CA, RCRA_NONGEN, RCRA_SQG] ***(cont.)***

Envirosite ID: 969549
EPA ID: N/R

ECHO

Facility Name :	DOMINGUEZ AUTO BODY
Facility Address :	1485 CASPIAN AVE, LONG BEACH, CA 90813
County :	LOS ANGELES
Last Inspection Date :	N/R
Registry ID :	110002757856
FIPS Code :	06037
EPA Region :	09
Inspection Count :	0
Last Inspection Days :	N/R
Informal Count :	0
Last Informal Action Date :	N/R
Formal Action Count :	0
Last Formal Action Date :	N/R
Total Penalties :	0
Penalty Count :	N/R
Last Penalty Date :	N/R
Last Penalty Amount :	N/R
QTRS IN NC :	0
Programs IN SNC :	0
Current Compliance Status :	No Violation Identified
Three-Year Compliance Status :	_____
Collection Method :	ADDRESS MATCHING-HOUSE NUMBER
Reference Point :	CENTER OF A FACILITY OR STATION
Accuracy Meters :	30
Derived Tribes :	N/R
Derived HUC :	18070105
Derived WBD :	N/R
Derived STCTY FIPS :	06037
Derived Zip :	90813
Derived CD113 :	47
Derived CB2010 :	060375755001044
MYRTK Universe :	NNN
NPDES IDs :	N/R
CWA Permit Types :	N/R
CWA Compliance Tracking :	N/R
CWA NAICS :	N/R
CWA SICS :	N/R
CWA Inspection Count :	N/R
CWA Last Inspection Days :	N/R
CWA Informal Count :	N/R
CWA Formal Action Count :	N/R
CWA Last Formal Action Date :	N/R
CWA Penalties :	N/R
CWA Last Penalty Date :	N/R
CWA Last Penalty Amount :	N/R
CWA Quarters IN NC :	N/R
CWA Current Compliance Status :	N/R
CWA Current SNC Flag :	N
CWA 13 Quarters Compliance Status :	N/R
CWA 13 Quarters Effluent Exceedances:	N/R
CWA Three-Year QNCR Codes :	N/R
DFR URL :	Click here for hyperlink provided by the agency.

Map Id: N183
Direction: SSW
Distance: 0.203 mi., 1070 ft.
Elevation: 8 ft.
Relative: Lower

Site Name : LEFT COAST DATSON | DOMINGUEZ AUTO BODY | Left coast datsun
1485 CASPIAN AVE
LONG BEACH, CA 90813

Database(s) : [CALEPA SITES - CA, ECHO, FRS, HAZNET - CA, HWG - CA, RCRA_NONGEN, RCRA_SQG] ***(cont.)***

Envirosite ID: 969549
EPA ID: N/R

ECHO ***(cont.)***

Facility SIC :	N/R
Facility NAICS :	N/R
Facility Last Inspection EPA Date :	N/R
Facility Last Inspection State Date :	N/R
Facility Last Formal Act EPA Date :	N/R
Facility Last Formal Act State Date :	N/R
Facility Last Informal Act EPA Date :	N/R
Facility Last Informal Act State Date:	N/R
Facility Federal Agency :	N/R
TRI Reporter :	N/R
Facility Imp Water Flag :	N/R
Current SNC Flag :	N
Indian County Flag :	N
Federal Flag :	N/R
US Mexico Border Flag :	N
Chesapeak Bay Flag :	N/R
AIR Flag :	N
NPDES Flag :	N
SDWIS Flag :	N
RCRA Flag :	Y
TRI Flag :	N
GHG Flag :	N
Major Flag :	N/R
Active Flag :	Y
NAA Flag :	Y
Latitude :	33.7853
Longitude :	-118.21217
Last Date in Agency List :	2021-08-20

Facility Name :	LEFT COAST DATSON
Facility Address :	1485 CASPIAN AVE, LONG BEACH, CA 90813
County :	LOS ANGELES

Last Inspection Date :	N/R
Registry ID :	110070428224
FIPS Code :	N/R
EPA Region :	09
Inspection Count :	0
Last Inspection Days :	N/R
Informal Count :	0
Last Informal Action Date :	N/R
Formal Action Count :	0
Last Formal Action Date :	N/R
Total Penalties :	0
Penalty Count :	N/R
Last Penalty Date :	N/R
Last Penalty Amount :	N/R
QTRS IN NC :	0
Programs IN SNC :	0
Current Compliance Status :	No Violation Identified
Three-Year Compliance Status :	_____
Collection Method :	Zip Code Centroid

Map Id: N183
Direction: SSW
Distance: 0.203 mi., 1070 ft.
Elevation: 8 ft.
Relative: Lower

Site Name : LEFT COAST DATSON | DOMINGUEZ AUTO BODY | Left coast datsun
1485 CASPIAN AVE
LONG BEACH, CA 90813

Database(s) : [CALEPA SITES - CA, ECHO, FRS, HAZNET - CA, HWG - CA, RCRA_NONGEN, RCRA_SQG] ***(cont.)***

Envirosite ID: 969549
EPA ID: N/R

ECHO ***(cont.)***

Reference Point :	N/R
Accuracy Meters :	10000
Derived Tribes :	N/R
Derived HUC :	N/R
Derived WBD :	N/R
Derived STCTY FIPS :	N/R
Derived Zip :	N/R
Derived CD113 :	N/R
Derived CB2010 :	N/R
MYRTK Universe :	NNN
NPDES IDs :	N/R
CWA Permit Types :	N/R
CWA Compliance Tracking :	N/R
CWA NAICS :	N/R
CWA SICS :	N/R
CWA Inspection Count :	N/R
CWA Last Inspection Days :	N/R
CWA Informal Count :	N/R
CWA Formal Action Count :	N/R
CWA Last Formal Action Date :	N/R
CWA Penalties :	N/R
CWA Last Penalty Date :	N/R
CWA Last Penalty Amount :	N/R
CWA Quarters IN NC :	N/R
CWA Current Compliance Status :	N/R
CWA Current SNC Flag :	N
CWA 13 Quarters Compliance Status :	N/R
CWA 13 Quarters Effluent Exceedances:	N/R
CWA Three-Year QNCR Codes :	N/R
DFR URL :	Click here for hyperlink provided by the agency.
Facility SIC :	N/R
Facility NAICS :	56299 - All Other Waste Management Services
Facility Last Inspection EPA Date :	N/R
Facility Last Inspection State Date :	N/R
Facility Last Formal Act EPA Date :	N/R
Facility Last Formal Act State Date :	N/R
Facility Last Informal Act EPA Date :	N/R
Facility Last Informal Act State Date:	N/R
Facility Federal Agency :	N/R
TRI Reporter :	N/R
Facility Imp Water Flag :	N/R
Current SNC Flag :	N
Indian County Flag :	N
Federal Flag :	N/R
US Mexico Border Flag :	N/R
Chesapeak Bay Flag :	N/R
AIR Flag :	N
NPDES Flag :	N
SDWIS Flag :	N
RCRA Flag :	Y
TRI Flag :	N
GHG Flag :	N
Major Flag :	N/R
Active Flag :	Y

Map Id: N183
Direction: SSW
Distance: 0.203 mi., 1070 ft.
Elevation: 8 ft.
Relative: Lower

Site Name : LEFT COAST DATSON | DOMINGUEZ AUTO BODY | Left coast datsun
1485 CASPIAN AVE
LONG BEACH, CA 90813

Database(s) : [CALEPA SITES - CA, ECHO, FRS, HAZNET - CA, HWG - CA, RCRA_NONGEN, RCRA_SQG] ***(cont.)***

Envirosite ID: 969549
EPA ID: N/R

ECHO ***(cont.)***

NAA Flag :	N
Latitude :	33.780911
Longitude :	-118.196312
Last Date in Agency List :	2021-08-20

FRS

Facility Name :	DOMINGUEZ AUTO BODY
Facility Address :	1485 CASPIAN AVE, LONG BEACH, CA 90813
County :	LOS ANGELES

Site Details

Registry ID :	110002757856
FRS Facility URL :	Click here for hyperlink provided by the agency.
Last Date in Agency List :	2021-07-17

Source Description

Source Description :

RCRAInfo is EPA's comprehensive information system that supports the Resource Conservation and Recovery Act (RCRA) of 1976 and the Hazardous and Solid Waste Amendments (HSWA) of 1984 through the tracking of events and activities related to facilities that generate, transport, and treat, store, or dispose of hazardous waste. RCRAInfo allows RCRA program staff to track the notification, permit, compliance, and corrective action activities required under RCRA. RCRAInfo also supports generation of the National Hazardous Waste Biennial Report. All generators and treatment, storage, and disposal facilities who handle hazardous waste are required to report to the EPA Administrator at least once every two years to support creation of the Biennial Report.

FRS Environmental Interest

Source and System ID :	RCRAINFO - CAD981965577

Facility Name :	LEFT COAST DATSON
Facility Address :	1485 CASPIAN AVE, LONG BEACH, CA 90813
County :	LOS ANGELES

Site Details

Registry ID :	110070428224
FRS Facility URL :	Click here for hyperlink provided by the agency.
Last Date in Agency List :	2021-07-17

Map Id: N183
Direction: SSW
Distance: 0.203 mi., 1070 ft.
Elevation: 8 ft.
Relative: Lower

Site Name : LEFT COAST DATSON | DOMINGUEZ AUTO BODY | Left coast datsun
1485 CASPIAN AVE
LONG BEACH, CA 90813

Database(s) : [CALEPA SITES - CA, ECHO, FRS, HAZNET - CA, HWG - CA, RCRA_NONGEN, RCRA_SQG] ***(cont.)***

Envirosite ID: 969549
EPA ID: N/R

FRS ***(cont.)***

Source Description

Source Description :

RCRAInfo is EPA's comprehensive information system that supports the Resource Conservation and Recovery Act (RCRA) of 1976 and the Hazardous and Solid Waste Amendments (HSWA) of 1984 through the tracking of events and activities related to facilities that generate, transport, and treat, store, or dispose of hazardous waste. RCRAInfo allows RCRA program staff to track the notification, permit, compliance, and corrective action activities required under RCRA. RCRAInfo also supports generation of the National Hazardous Waste Biennial Report. All generators and treatment, storage, and disposal facilities who handle hazardous waste are required to report to the EPA Administrator at least once every two years to support creation of the Biennial Report.

FRS Environmental Interest

Source and System ID :	RCRAINFO - CAL000432385

HAZNET - CA

Facility Name :	DOMINGUEZ AUTO BODY
Facility Address :	1485 CASPIAN AVE, LONG BEACH, CA 90813
County :	LOS ANGELES

Site Details

Generator EPA ID :	CAD981965577
Active :	Inactive
Category :	STATE
Facility Types :	N/R
Type :	PERMANENT
Contact Name :	N/R
Contact Phone :	N/R
Facility Mailing Address :	1485 CASPIAN AVE, LONG BEACH, CA 908130000
Latitude :	33.78527519
Longitude :	-118.21222694
Agency Hyperlink :	Click here for hyperlink provided by the agency.
Last Date in Agency List :	2021-07-08

Facility Name :	LEFT COAST DATSON
Facility Address :	1485 CASPIAN AVE, LONG BEACH, CA 90813
County :	LOS ANGELES

Site Details

Generator EPA ID :	CAL000432385
Active :	Inactive
Category :	STATE
Facility Types :	N/R
Type :	PERMANENT
Contact Name :	N/R

Map Id: N183
Direction: SSW
Distance: 0.203 mi., 1070 ft.
Elevation: 8 ft.
Relative: Lower

Site Name : LEFT COAST DATSON | DOMINGUEZ AUTO BODY | Left coast datsun
1485 CASPIAN AVE
LONG BEACH, CA 90813

Database(s) : [CALEPA SITES - CA, ECHO, FRS, HAZNET - CA, HWG - CA, RCRA_NONGEN, RCRA_SQG] ***(cont.)***

Envirosite ID: 969549
EPA ID: N/R

HAZNET - CA ***(cont.)***

Contact Phone :	N/R
Facility Mailing Address :	1485 CASPIAN AVE, LONG BEACH, CA 90813
Latitude :	33.78540600
Longitude :	-118.21231800
Agency Hyperlink :	Click here for hyperlink provided by the agency.
Last Date in Agency List :	2021-07-08

HWG - CA

Facility Name :	DOMINGUEZ AUTO BODY
Facility Address :	1485 CASPIAN AVE, LONG BEACH, CA 90813
County :	LOS ANGELES
EPA ID :	CAD981965577
Status :	Inactive
Category :	STATE
Type :	PERMANENT
Facility Type :	N/R
Mailing Address :	1485 CASPIAN AVE, LONG BEACH, CA 908130000
Owner Name :	N/R
Owner Address :	N/A
Operator Name :	INACT UNDELVR SURVEY 12-21-94
Operator Address :	N/A
Latitude :	33.78535
Longitude :	-118.21242

Facility Name :	LEFT COAST DATSON
Facility Address :	1485 CASPIAN AVE, LONG BEACH, CA 90813
County :	LOS ANGELES
EPA ID :	CAL000432385
Status :	Inactive
Category :	STATE
Type :	PERMANENT
Facility Type :	N/R
Mailing Address :	1485 CASPIAN AVE, LONG BEACH, CA 90813
Owner Name :	CHUCK TOMASELLO
Owner Address :	1485 CASPIAN AVE, LONG BEACH, CA 90813
Operator Name :	CHUCK TOMASELLO
Operator Address :	1485 CASPIAN AVE, LONG BEACH, CA 90813
Latitude :	33.785406
Longitude :	-118.212318

RCRA_NONGEN

Facility Name :	LEFT COAST DATSON
Facility Address :	1485 CASPIAN AVE, LONG BEACH, CA 90813
County :	LOS ANGELES

Map Id: N183
Direction: SSW
Distance: 0.203 mi., 1070 ft.
Elevation: 8 ft.
Relative: Lower

Site Name : LEFT COAST DATSON | DOMINGUEZ AUTO BODY | Left coast datsun
1485 CASPIAN AVE
LONG BEACH, CA 90813

Database(s) : [CALEPA SITES - CA, ECHO, FRS, HAZNET - CA, HWG - CA, RCRA_NONGEN, RCRA_SQG] ***(cont.)***

Envirosite ID: 969549
EPA ID: N/R

RCRA_NONGEN ***(cont.)***

Date Form Received by Agency :	2017-12-01
EPA ID :	CAL000432385
Mailing Address :	1485 CASPIAN AVE, LONG BEACH, CA 90813
Contact :	CHUCK TOMASELLO
Contact Address :	1485 CASPIAN AVE, LONG BEACH, CA 90813
Contact Country :	N/R
Contact Telephone :	562-505-4962
Contact Email :	TOMASELLO69510@GMAIL.COM
EPA Region :	09
Land Type :	Not Reported
Source Type :	Implementer
Classification :	Not a generator, verified
Description :	Not a generator, verified
Last Date in Agency List :	2021-09-03

Owner/Operator Summary

Owner/Operator Name :	CHUCK TOMASELLO
Owner/Operator Address :	1485 CASPIAN AVE, LONG BEACH, CA 90813
Owner/Operator Country :	N/R
Owner/Operator Telephone :	562-505-4962
Owner/Operator Email :	N/R
Owner/Operator Fax :	N/R
Legal Status :	Other land type
Owner/Operator Type :	Operator
Owner/Operator Start Date :	N/R
Owner/Operator End Date :	N/R

Owner/Operator Name :	CHUCK TOMASELLO
Owner/Operator Address :	1485 CASPIAN AVE, LONG BEACH, CA 90813
Owner/Operator Country :	N/R
Owner/Operator Telephone :	562-505-4962
Owner/Operator Email :	N/R
Owner/Operator Fax :	N/R
Legal Status :	Other land type
Owner/Operator Type :	Owner
Owner/Operator Start Date :	N/R
Owner/Operator End Date :	N/R

Handler Activities Summary

U.S. Importer of Hazardous Waste :	N
Mixed Waste (Haz. and Radioactive) :	N
Recycler of Hazardous Waste :	N
Transporter of Hazardous Waste :	N
Treater, Storer or Disposer of HW :	N
Underground Injection Activity :	N
On-site Burner Exemption :	N
Furnace Exemption :	N
Used Oil Fuel Burner :	N
Used Oil Processor :	N

Map Id: N183
Direction: SSW
Distance: 0.203 mi., 1070 ft.
Elevation: 8 ft.
Relative: Lower

Site Name : LEFT COAST DATSON | DOMINGUEZ AUTO BODY | Left coast datsun
1485 CASPIAN AVE
LONG BEACH, CA 90813

Database(s) : [CALEPA SITES - CA, ECHO, FRS, HAZNET - CA, HWG - CA, RCRA_NONGEN, RCRA_SQG] ***(cont.)***

Envirosite ID: 969549
EPA ID: N/R

RCRA_NONGEN ***(cont.)***

Used Oil Refiner :	N
Used Oil Fuel Marketer to Burner :	N
Used Oil Specification Marketer :	N
Used Oil Transfer Facility :	N
Used Oil Transporter :	N

Notices of Violations Summary

Regulation Violated :	N

RCRA_SQG

Facility Name :	DOMINGUEZ AUTO BODY
Facility Address :	1485 CASPIAN AVE, LONG BEACH, CA 90813
County :	LOS ANGELES
Date Form Received by Agency :	1996-09-01
EPA ID :	CAD981965577
Mailing Address :	1485 CASPIAN AVE, LONG BEACH, CA 90813
Contact :	N/R
Contact Address :	N/R
Contact Country :	US
Contact Telephone :	N/R
Contact Email :	N/R
EPA Region :	09
Land Type :	Not Reported
Source Type :	Implementer
Classification :	Small Quantity Generator
Description :	Handlers that generate more than 100 and less than 1000 kilograms of hazardous waste during any calendar month and accumulate less than 6000 kg of hazardous waste at any time; or generate 100 kg or less of hazardous waste during any calendar month, and accumulate more than 1000 kg of hazardous waste at any time.
Last Date in Agency List :	2021-09-03

Owner/Operator Summary

Owner/Operator Name :	ABEL DOMINGUEZ
Owner/Operator Address :	NOT REQUIRED, NOT REQUIRED, ME 99999
Owner/Operator Country :	N/R
Owner/Operator Telephone :	415-555-1212
Owner/Operator Email :	N/R
Owner/Operator Fax :	N/R
Legal Status :	Private
Owner/Operator Type :	Owner
Owner/Operator Start Date :	N/R
Owner/Operator End Date :	N/R

Map Id: N183
Direction: SSW
Distance: 0.203 mi., 1070 ft.
Elevation: 8 ft.
Relative: Lower

Site Name : LEFT COAST DATSON | DOMINGUEZ AUTO BODY | Left coast datsun
1485 CASPIAN AVE
LONG BEACH, CA 90813

Database(s) : [CALEPA SITES - CA, ECHO, FRS, HAZNET - CA, HWG - CA, RCRA_NONGEN, RCRA_SQG] ***(cont.)***

Envirosite ID: 969549
EPA ID: N/R

RCRA_SQG ***(cont.)***

Owner/Operator Name :	NOT REQUIRED
Owner/Operator Address :	NOT REQUIRED, NOT REQUIRED, ME 99999
Owner/Operator Country :	N/R
Owner/Operator Telephone :	415-555-1212
Owner/Operator Email :	N/R
Owner/Operator Fax :	N/R
Legal Status :	Private
Owner/Operator Type :	Operator
Owner/Operator Start Date :	N/R
Owner/Operator End Date :	N/R

Handler Activities Summary

U.S. Importer of Hazardous Waste :	N
Mixed Waste (Haz. and Radioactive) :	N
Recycler of Hazardous Waste :	N
Transporter of Hazardous Waste :	N
Treater, Storer or Disposer of HW :	N
Underground Injection Activity :	N
On-site Burner Exemption :	N
Furnace Exemption :	N
Used Oil Fuel Burner :	N
Used Oil Processor :	N
Used Oil Refiner :	N
Used Oil Fuel Marketer to Burner :	N
Used Oil Specification Marketer :	N
Used Oil Transfer Facility :	N
Used Oil Transporter :	N

Notices of Violations Summary

Regulation Violated :	N

Map Id: R184
Direction: WNW
Distance: 0.207 mi., 1095 ft.
Elevation: 14 ft.
Relative: Higher

Site Name : THRIFTY #269
1720 PACIFIC COAST HWY W
LONG BEACH, CA 90810

Database(s) : [CALEPA SITES - CA, EPA LUST, LUST REG 4 - CA]

Envirosite ID: 325414
EPA ID: N/R

CALEPA SITES - CA

Facility Name :	THRIFTY #269
Facility Address :	1720 PACIFIC COAST HWY W, LONG BEACH, 90810

Map Id: R184
Direction: WNW
Distance: 0.207 mi., 1095 ft.
Elevation: 14 ft.
Relative: Higher

Site Name : THRIFTY #269
1720 PACIFIC COAST HWY W
LONG BEACH, CA 90810

Database(s) : [CALEPA SITES - CA, EPA LUST, LUST REG 4 - CA] ***(cont.)***

Envirosite ID: 325414
EPA ID: N/R

CALEPA SITES - CA ***(cont.)***

Site ID :	246603
EI ID :	T0603701905
EI Description :	Leaking Underground Storage Tank Cleanup Site
Latitude :	33.789482
Longitude :	-118.215832
Agency Hyperlink :	Click here for hyperlink provided by the agency.
Last Date in Agency List :	2021-08-26

EPA LUST

Facility Name :	THRIFTY #269
Facility Address :	1720 PACIFIC COAST HWY W, LONG BEACH, California 90810
County :	N/R
Facility ID :	N/R
LUST ID :	CAT0603701905
Reported Date :	N/R
Status :	No Further Action
Substance :	N/R
Closed With Residual Contamination (Tribal Only):	N/R
NFA_Letter (Tribal Only) :	N/R
Tribe (Tribal Only) :	N/R
EPA Region :	9
Estimated Population within 1500ft :	1839
Estimated Private Domestic Wells within 1500ft:	0
Within Source Water Protection Area (SPA):	No
SPA Public Water System and Facility ID:	N/R
SPA Water Type :	N/R
SPA Facility Type :	N/R
SPA HUC12 :	N/R
Within Groundwater Wellhead Protection Area (WHPA):	Yes
WHPA Public Water System and Facility ID:	CA1910033_11576
WHPA Water Type :	GW
WHPA Facility Type :	WL
WHPA HUC12 :	180701060701
Within Estimated 100-year Floodplain:	No
Latitude :	33.78983
Longitude :	-118.215829999999
Last Date in Agency List :	2021-08-27

LUST REG 4 - CA

Facility Name :	THRIFTY #269
Facility Address :	1720 PACIFIC COAST HWY W, LONG BEACH, CA 90810
County :	Los Angeles

Map Id: R184
Direction: WNW
Distance: 0.207 mi., 1095 ft.
Elevation: 14 ft.
Relative: Higher

Site Name : THRIFTY #269
1720 PACIFIC COAST HWY W
LONG BEACH, CA 90810

Database(s) : [CALEPA SITES - CA, EPA LUST, LUST REG 4 - CA] ***(cont.)***

Envirosite ID: 325414
EPA ID: N/R

LUST REG 4 - CA ***(cont.)***

Site Details

Status Date :	2002-04-19
Status :	Completed - Case Closed
Begin Date :	1990-01-15
Global ID :	T0603701905
Region :	REGION 4
Site History :	N/R
RB Case Number :	908100116
Potential Media Affected :	Aquifer used for drinking water supply
Potential Contaminants of Concern :	Diesel
Local Agency :	LONG BEACH, CITY OF
Local Case Number :	N/R
Lead Agency :	LOS ANGELES RWQCB (REGION 4)
File Location :	N/R
CUF Case :	YES
Caseworker :	HDN
Case Type :	LUST Cleanup Site
How Discovered :	N/R
How Discovered Description :	N/R
Stop Method :	N/R
Stop Description :	N/R
Calwater Watershed Name :	Los Angeles River - Los Angeles (412.10)
DWR Groundwater Subbasin Name :	Coastal Plain Of Los Angeles - West Coast (4-011.03)
Disadvantaged Community :	N/R
Latitude :	33.789482
Longitude :	-118.215832
Agency URL :	Click here for hyperlink provided by the agency.
Last Date in Agency List :	2021-09-08

Contacts Summary

Global ID :	T0603701905
Contact Name :	HA D. NGUYEN
Contact Type :	Regional Board Caseworker
Organization Name :	LOS ANGELES RWQCB (REGION 4)
Address :	320 W. 4th Street, Suite 200
City :	LOS ANGELES
Phone Number :	2135766658
Email :	hnguyen@waterboards.ca.gov

Global ID :	T0603701905
Contact Name :	CARMEN PIRO
Contact Type :	Local Agency Caseworker
Organization Name :	LONG BEACH, CITY OF
Address :	2525 GRAND AVE.
City :	LONG BEACH
Phone Number :	5625704137
Email :	carmen.piro@longbeach.gov

Regulatory Activities

Date :	2002-10-10
Global ID :	T0603701905

Map Id: R184
Direction: WNW
Distance: 0.207 mi., 1095 ft.
Elevation: 14 ft.
Relative: Higher

Site Name : THRIFTY #269
1720 PACIFIC COAST HWY W
LONG BEACH, CA 90810

Database(s) : [CALEPA SITES - CA, EPA LUST, LUST REG 4 - CA] ***(cont.)***

Envirosite ID: 325414
EPA ID: N/R

LUST REG 4 - CA ***(cont.)***

Action Type :	RESPONSE
Action :	Unknown
Date :	2002-04-19
Global ID :	T0603701905
Action Type :	ENFORCEMENT
Action :	Closure/No Further Action Letter
Date :	2001-03-27
Global ID :	T0603701905
Action Type :	ENFORCEMENT
Action :	Site Visit / Inspection / Sampling
Date :	2001-02-28
Global ID :	T0603701905
Action Type :	ENFORCEMENT
Action :	Staff Letter
Date :	1990-01-24
Global ID :	T0603701905
Action Type :	Other
Action :	Leak Discovery
Date :	1990-01-24
Global ID :	T0603701905
Action Type :	Other
Action :	Leak Reported

Status History

Status Date :	2002-04-19
Global ID :	T0603701905
Status :	Completed - Case Closed
Status Date :	1992-10-20
Global ID :	T0603701905
Status :	Open - Remediation
Status Date :	1991-01-29
Global ID :	T0603701905
Status :	Open - Site Assessment
Status Date :	1991-01-29
Global ID :	T0603701905
Status :	Open - Remediation

Map Id: R184
Direction: WNW
Distance: 0.207 mi., 1095 ft.
Elevation: 14 ft.
Relative: Higher

Site Name : THRIFTY #269
1720 PACIFIC COAST HWY W
LONG BEACH, CA 90810

Database(s) : [CALEPA SITES - CA, EPA LUST, LUST REG 4 - CA] ***(cont.)***

Envirosite ID: 325414
EPA ID: N/R

LUST REG 4 - CA ***(cont.)***

Status Date :	1990-04-27
Global ID :	T0603701905
Status :	Open - Site Assessment
Status Date :	1990-01-15
Global ID :	T0603701905
Status :	Open - Site Assessment
Status Date :	1990-01-15
Global ID :	T0603701905
Status :	Open - Case Begin Date

Map Id: M185
Direction: WNW
Distance: 0.207 mi., 1095 ft.
Elevation: 15 ft.
Relative: Higher

Site Name : DR. ELSIE ADOC | RODNEY R GUERRERO DDS A PROF DENTAL CORP DBA SANTA FE FAMILY DENTAL CT
1836 SANTA FE AVE
LONG BEACH, CA 90810

Database(s) : [HAZNET - CA, HWG - CA]

Envirosite ID: 582258
EPA ID: CAL000215500

HAZNET - CA

Facility Name :	DR. ELSIE ADOC
Facility Address :	1836 SANTA FE AVE, LONG BEACH, CA 90810
County :	LOS ANGELES

Site Details

Generator EPA ID :	CAL000215500
Active :	Inactive
Category :	STATE
Facility Types :	N/R
Type :	PERMANENT
Contact Name :	N/R
Contact Phone :	N/R
Facility Mailing Address :	1836 SANTA FE AVE, LONG BEACH, CA 908100000
Latitude :	33.79060522
Longitude :	-118.21535206
Agency Hyperlink :	Click here for hyperlink provided by the agency.
Last Date in Agency List :	2021-07-08

Waste Generator Details

State Waste :	2003: 181 - Other inorganic solid waste, 0.0001 tons to CAL000212588 2001: 181 - Other inorganic solid waste, 0.0001 tons to CAL000212588 2000: 181 - Other inorganic solid waste, 0 tons to CAD028409019

Map Id: M185
Direction: WNW
Distance: 0.207 mi., 1095 ft.
Elevation: 15 ft.
Relative: Higher

Site Name : DR. ELSIE ADOC | RODNEY R GUERRERO DDS A PROF DENTAL CORP DBA SANTA FE FAMILY DENTAL CT
1836 SANTA FE AVE
LONG BEACH, CA 90810

Database(s) : [HAZNET - CA, HWG - CA] ***(cont.)***

Envirosite ID: 582258
EPA ID: CAL000215500

HAZNET - CA ***(cont.)***

Facility Name :	RODNEY R GUERRERO DDS A PROF DENTAL CORP DBA SANTA FE FAMILY DENTAL CT
Facility Address :	1836 SANTA FE AVE, LONG BEACH, CA 90810
County :	LOS ANGELES

Site Details

Generator EPA ID :	CAL000332658
Active :	Inactive
Category :	STATE
Facility Types :	N/R
Type :	PERMANENT
Contact Name :	N/R
Contact Phone :	N/R
Facility Mailing Address :	520 W 31ST ST, LONG BEACH, CA 90806
Latitude :	33.79060522
Longitude :	-118.21535206
Agency Hyperlink :	Click here for hyperlink provided by the agency.
Last Date in Agency List :	2021-07-08

HWG - CA

Facility Name :	DR. ELSIE ADOC
Facility Address :	1836 SANTA FE AVE, LONG BEACH, CA 90810
County :	LOS ANGELES

EPA ID :	CAL000215500
Status :	Inactive
Category :	STATE
Type :	PERMANENT
Facility Type :	N/R
Mailing Address :	1836 SANTA FE AVE, LONG BEACH, CA 908100000
Owner Name :	DR. ELSIE ADOC
Owner Address :	1836 SANTA FE AVE, LONG BEACH, CA 908100000
Operator Name :	LITA GUERRERO/MGR
Operator Address :	LONG BEACH, CA 908100000
Latitude :	33.79054
Longitude :	-118.215386

Facility Name :	RODNEY R GUERRERO DDS A PROF DENTAL CORP DBA SANTA FE FAMILY DENTAL CT
Facility Address :	1836 SANTA FE AVE, LONG BEACH, CA 90810
County :	LOS ANGELES

EPA ID :	CAL000332658
Status :	Inactive
Category :	STATE
Type :	PERMANENT
Facility Type :	N/R
Mailing Address :	520 W 31ST ST, LONG BEACH, CA 90806
Owner Name :	RODNEY R GUERRERO DDS A PROF DENTAL

Map Id: M185
Direction: WNW
Distance: 0.207 mi., 1095 ft.
Elevation: 15 ft.
Relative: Higher

Site Name : DR. ELSIE ADOC | RODNEY R GUERRERO DDS A PROF DENTAL CORP DBA SANTA FE FAMILY DENTAL CT
1836 SANTA FE AVE
LONG BEACH, CA 90810

Database(s) : [HAZNET - CA, HWG - CA] ***(cont.)***

Envirosite ID: 582258
EPA ID: CAL000215500

HWG - CA ***(cont.)***

Owner Address :	12131 CHRISTY LANE, LOS ALAMITOS, CA 907200000
Operator Name :	RODNEY GUERRERO
Operator Address :	12131 CHRISTY LANE, LOS ALAMITOS, CA 907200000
Latitude :	33.790543
Longitude :	-118.215385

Map Id: T186
Direction: WSW
Distance: 0.208 mi., 1100 ft.
Elevation: 11 ft.
Relative: Lower

Site Name : OIL DYNAMICS INC | CAVANAUGH MACHINE WORKS INC
1540 SANTA FE
LONG BEACH | Long Beach, CA 90813

Database(s) : [CIWQS - CA, ECHO, FRS, RCRA_SQG, RFR - CA]

Envirosite ID: 487575
EPA ID: N/R

CIWQS - CA

Facility Name :	CAVANAUGH MACHINE WORKS INC
Facility Address :	1540 SANTA FE AVE AVE, LONG BEACH, CA 90813
County :	LOS ANGELES
Place ID :	S213558
Agency Name :	CAVANAUGH MACHINE WORKS INC
Last Date in Agency List :	2021-09-10

ECHO

Facility Name :	OIL DYNAMICS INC
Facility Address :	1540 SANTA FE, LONG BEACH, CA 90813
County :	LOS ANGELES
Last Inspection Date :	1993-03-10
Registry ID :	110002670743
FIPS Code :	06037
EPA Region :	09
Inspection Count :	0
Last Inspection Days :	10385
Informal Count :	0
Last Informal Action Date :	N/R
Formal Action Count :	0
Last Formal Action Date :	N/R
Total Penalties :	0
Penalty Count :	N/R
Last Penalty Date :	N/R
Last Penalty Amount :	N/R
QTRS IN NC :	0
Programs IN SNC :	0
Current Compliance Status :	No Violation Identified

Map Id: T186
Direction: WSW
Distance: 0.208 mi., 1100 ft.
Elevation: 11 ft.
Relative: Lower

Site Name : OIL DYNAMICS INC | CAVANAUGH MACHINE WORKS INC
1540 SANTA FE
LONG BEACH | Long Beach, CA 90813

Database(s) : [CIWQS - CA, ECHO, FRS, RCRA_SQG, RFR - CA] ***(cont.)***

Envirosite ID: 487575
EPA ID: N/R

ECHO ***(cont.)***

Three-Year Compliance Status :	_____
Collection Method :	ADDRESS MATCHING-HOUSE NUMBER
Reference Point :	CENTER OF A FACILITY OR STATION
Accuracy Meters :	30
Derived Tribes :	N/R
Derived HUC :	18070104
Derived WBD :	N/R
Derived STCTY FIPS :	06037
Derived Zip :	90813
Derived CD113 :	47
Derived CB2010 :	060375755001036
MYRTK Universe :	NNN
NPDES IDs :	N/R
CWA Permit Types :	N/R
CWA Compliance Tracking :	N/R
CWA NAICS :	N/R
CWA SICS :	N/R
CWA Inspection Count :	N/R
CWA Last Inspection Days :	N/R
CWA Informal Count :	N/R
CWA Formal Action Count :	N/R
CWA Last Formal Action Date :	N/R
CWA Penalties :	N/R
CWA Last Penalty Date :	N/R
CWA Last Penalty Amount :	N/R
CWA Quarters IN NC :	N/R
CWA Current Compliance Status :	N/R
CWA Current SNC Flag :	N
CWA 13 Quarters Compliance Status :	N/R
CWA 13 Quarters Effluent Exceedances:	N/R
CWA Three-Year QNCR Codes :	N/R
DFR URL :	Click here for hyperlink provided by the agency.
Facility SIC :	N/R
Facility NAICS :	81149 - Other Personal and Household Goods Repair and Maintenance
Facility Last Inspection EPA Date :	N/R
Facility Last Inspection State Date :	1993-03-10
Facility Last Formal Act EPA Date :	N/R
Facility Last Formal Act State Date :	N/R
Facility Last Informal Act EPA Date :	N/R
Facility Last Informal Act State Date:	N/R
Facility Federal Agency :	N/R
TRI Reporter :	N/R
Facility Imp Water Flag :	N/R
Current SNC Flag :	N
Indian County Flag :	N
Federal Flag :	N/R
US Mexico Border Flag :	N
Chesapeak Bay Flag :	N/R
AIR Flag :	N
NPDES Flag :	N
SDWIS Flag :	N
RCRA Flag :	Y
TRI Flag :	N
GHG Flag :	N
Major Flag :	N/R

Map Id: T186
Direction: WSW
Distance: 0.208 mi., 1100 ft.
Elevation: 11 ft.
Relative: Lower

Site Name : OIL DYNAMICS INC | CAVANAUGH MACHINE WORKS INC
1540 SANTA FE
LONG BEACH | Long Beach, CA 90813

Database(s) : [CIWQS - CA, ECHO, FRS, RCRA_SQG, RFR - CA] ***(cont.)***

Envirosite ID: 487575
EPA ID: N/R

ECHO ***(cont.)***

Active Flag :	Y
NAA Flag :	Y
Latitude :	33.78617
Longitude :	-118.21548
Last Date in Agency List :	2021-08-20

FRS

Facility Name :	OIL DYNAMICS INC
Facility Address :	1540 SANTA FE, LONG BEACH, CA 90813
County :	LOS ANGELES

Site Details

Registry ID :	110002670743
FRS Facility URL :	Click here for hyperlink provided by the agency.
Last Date in Agency List :	2021-07-17

Source Description

Source Description :

RCRAInfo is EPA's comprehensive information system that supports the Resource Conservation and Recovery Act (RCRA) of 1976 and the Hazardous and Solid Waste Amendments (HSWA) of 1984 through the tracking of events and activities related to facilities that generate, transport, and treat, store, or dispose of hazardous waste. RCRAInfo allows RCRA program staff to track the notification, permit, compliance, and corrective action activities required under RCRA. RCRAInfo also supports generation of the National Hazardous Waste Biennial Report. All generators and treatment, storage, and disposal facilities who handle hazardous waste are required to report to the EPA Administrator at least once every two years to support creation of the Biennial Report.

FRS Environmental Interest

Source and System ID :	RCRAINFO - CAD980695290

RCRA_SQG

Facility Name :	OIL DYNAMICS INC
Facility Address :	1540 SANTA FE, LONG BEACH, CA 90813
County :	LOS ANGELES
Date Form Received by Agency :	1996-09-01
EPA ID :	CAD980695290
Mailing Address :	1540 SANTA FE, LONG BEACH, CA 90813
Contact :	N/R
Contact Address :	N/R
Contact Country :	US
Contact Telephone :	N/R
Contact Email :	N/R
EPA Region :	09

Map Id: T186
Direction: WSW
Distance: 0.208 mi., 1100 ft.
Elevation: 11 ft.
Relative: Lower

Site Name : OIL DYNAMICS INC | CAVANAUGH MACHINE WORKS INC
1540 SANTA FE
LONG BEACH | Long Beach, CA 90813

Database(s) : [CIWQS - CA, ECHO, FRS, RCRA_SQG, RFR - CA] ***(cont.)***

Envirosite ID: 487575
EPA ID: N/R

RCRA_SQG ***(cont.)***

Land Type :	Not Reported
Source Type :	Implementer
Classification :	Small Quantity Generator
Description :	Handlers that generate more than 100 and less than 1000 kilograms of hazardous waste during any calendar month and accumulate less than 6000 kg of hazardous waste at any time; or generate 100 kg or less of hazardous waste during any calendar month, and accumulate more than 1000 kg of hazardous waste at any time.
Last Date in Agency List :	2021-09-03

Owner/Operator Summary

Owner/Operator Name :	NOT REQUIRED
Owner/Operator Address :	NOT REQUIRED, NOT REQUIRED, ME 99999
Owner/Operator Country :	N/R
Owner/Operator Telephone :	415-555-1212
Owner/Operator Email :	N/R
Owner/Operator Fax :	N/R
Legal Status :	Private
Owner/Operator Type :	Operator
Owner/Operator Start Date :	N/R
Owner/Operator End Date :	N/R

Handler Activities Summary

U.S. Importer of Hazardous Waste :	N
Mixed Waste (Haz. and Radioactive) :	N
Recycler of Hazardous Waste :	N
Transporter of Hazardous Waste :	N
Treater, Storer or Disposer of HW :	N
Underground Injection Activity :	N
On-site Burner Exemption :	N
Furnace Exemption :	N
Used Oil Fuel Burner :	N
Used Oil Processor :	N
Used Oil Refiner :	N
Used Oil Fuel Marketer to Burner :	N
Used Oil Specification Marketer :	N
Used Oil Transfer Facility :	N
Used Oil Transporter :	N

Historical Generators

Date Form Received by Agency :	1982-12-01
Facility Name :	OIL DYNAMICS INC
Classification :	Large Quantity Generator

Map Id: T186
Direction: WSW
Distance: 0.208 mi., 1100 ft.
Elevation: 11 ft.
Relative: Lower

Site Name : OIL DYNAMICS INC | CAVANAUGH MACHINE WORKS INC
1540 SANTA FE
LONG BEACH | Long Beach, CA 90813

Database(s) : [CIWQS - CA, ECHO, FRS, RCRA_SQG, RFR - CA] ***(cont.)***

Envirosite ID: 487575
EPA ID: N/R

RCRA_SQG ***(cont.)***

Notices of Violations Summary

Regulation Violated :	N

Evaluation Action Summary

Evaluation Date :	1993-03-10
Evaluation :	COMPLIANCE EVALUATION INSPECTION ON-SITE
Area of Violation :	N/R
Date Achieved Compliance :	N/R
Evaluation Lead Agency :	State Contractor/Grantee

RFR - CA

Facility Name :	Cavanaugh Machine Works Inc
Facility Address :	1540 Santa Fe Ave Ave, Long Beach, CA 90813
County :	Los Angeles
Effective Date :	1998-07-02
Adoption Date :	N/R
Termination Date :	N/R
Expiration/Review Date :	N/R
NPDES Number :	CAS000001
Order Number :	2014-0057-DWQ
WDID :	4 19I014325
SIC/NAICS :	3599
Program :	INDSTW
Regulatory Measure Status :	Active
Regulatory Measure Type :	Storm water industrial
Place/Project Type :	Industrial - Industrial and Commercial Machinery and Equipment, NEC
Region :	4
Design Flow :	N/R
Major/Minor :	N/R
Complexity :	N/R
TTWQ :	N/R
Number of Enforcement Actions within Five Years:	2
Number of Violations within Five Years:	2
Agency :	Cavanaugh Machine Works Inc
Agency Address :	1540 Santa Fe Ave, Long Beach, CA 90813
Latitude :	33.78626
Longitude :	-118.21548
Last Date in Agency List :	2021-07-24

Map Id: T187
Direction: WSW
Distance: 0.210 mi., 1107 ft.
Elevation: 10 ft.
Relative: Lower

Site Name : LONG BEACH REDEVELOPEMENT AGENCY
1565 SANTA FE AVE
LONG BEACH, CA 90813

Database(s) : [HAZNET - CA, HWG - CA]

Envirosite ID: 41001534
EPA ID: CAC002617157

HAZNET - CA

Facility Name :	LONG BEACH REDEVELOPEMENT AGENCY
Facility Address :	1565 SANTA FE AVE, LONG BEACH, CA 90813
County :	LOS ANGELES

Site Details

Generator EPA ID :	CAC002617157
Active :	Inactive
Category :	STATE
Facility Types :	N/R
Type :	TEMPORARY
Contact Name :	N/R
Contact Phone :	N/R
Facility Mailing Address :	333 W OCEAN BLVD FL 3, LONG BEACH, CA 908024604
Latitude :	33.78667714
Longitude :	-118.21553894
Agency Hyperlink :	Click here for hyperlink provided by the agency.
Last Date in Agency List :	2021-07-08

HWG - CA

Facility Name :	LONG BEACH REDEVELOPEMENT AGENCY
Facility Address :	1565 SANTA FE AVE, LONG BEACH, CA 90813
County :	LOS ANGELES

EPA ID :	CAC002617157
Status :	Inactive
Category :	STATE
Type :	TEMPORARY
Facility Type :	N/R
Mailing Address :	333 W OCEAN BLVD FL 3, LONG BEACH, CA 908024604
Owner Name :	LONG BEACH REDEVELOPEMENT AGENCY
Owner Address :	333 W OCEAN BLVD FL 3, LONG BEACH, CA 908024604
Operator Name :	BEVERLY MCKAY
Operator Address :	333 W OCEAN BLVD FL 3, LONG BEACH, CA 908024604
Latitude :	33.78665
Longitude :	-118.215479

Map Id: S188
Direction: SW
Distance: 0.210 mi., 1108 ft.
Elevation: 8 ft.
Relative: Lower

Site Name : BREAKWATER INTERNATIONAL CALIFORNIA LLC | ROSS FIRE EXTINGUISHER COMPANY | Breakwater International
1491 CANAL AVE
LONG BEACH, CA 90813

Database(s) : [CALEPA SITES - CA, ECHO, FRS, HAZNET - CA, HWG - CA, RCRA_NONGEN]

Envirosite ID: 370088
EPA ID: CAL000424181

CALEPA SITES - CA

Facility Name :	Breakwater International
Facility Address :	1491 CANAL AVE, LONG BEACH, 90813
Site ID :	417358
EI ID :	10612384
EI Description :	Chemical Storage Facilities
Latitude :	33.785329
Longitude :	-118.213867
Agency Hyperlink :	Click here for hyperlink provided by the agency.
Last Date in Agency List :	2019-10-02
Site ID :	417358
EI ID :	10612384
EI Description :	Hazardous Waste Generator
Latitude :	33.785329
Longitude :	-118.213867
Agency Hyperlink :	Click here for hyperlink provided by the agency.
Last Date in Agency List :	2019-10-02

ECHO

Facility Name :	BREAKWATER INTERNATIONAL CALIFORNIA LLC
Facility Address :	1491 CANAL AVE, LONG BEACH, CA 90813
County :	LOS ANGELES
Last Inspection Date :	N/R
Registry ID :	110070427900
FIPS Code :	N/R
EPA Region :	09
Inspection Count :	0
Last Inspection Days :	N/R
Informal Count :	0
Last Informal Action Date :	N/R
Formal Action Count :	0
Last Formal Action Date :	N/R
Total Penalties :	0
Penalty Count :	N/R
Last Penalty Date :	N/R
Last Penalty Amount :	N/R
QTRS IN NC :	0
Programs IN SNC :	0
Current Compliance Status :	No Violation Identified
Three-Year Compliance Status :	_____
Collection Method :	Zip Code Centroid
Reference Point :	N/R
Accuracy Meters :	10000
Derived Tribes :	N/R
Derived HUC :	N/R
Derived WBD :	N/R
Derived STCTY FIPS :	N/R

Map Id: S188
Direction: SW
Distance: 0.210 mi., 1108 ft.
Elevation: 8 ft.
Relative: Lower

Site Name : BREAKWATER INTERNATIONAL CALIFORNIA LLC | ROSS FIRE EXTINGUISHER COMPANY | Breakwater International
1491 CANAL AVE
LONG BEACH, CA 90813

Database(s) : [CALEPA SITES - CA, ECHO, FRS, HAZNET - CA, HWG - CA, RCRA_NONGEN] ***(cont.)***

Envirosite ID: 370088
EPA ID: CAL000424181

ECHO ***(cont.)***

Derived Zip :	N/R
Derived CD113 :	N/R
Derived CB2010 :	N/R
MYRTK Universe :	NNN
NPDES IDs :	N/R
CWA Permit Types :	N/R
CWA Compliance Tracking :	N/R
CWA NAICS :	N/R
CWA SICS :	N/R
CWA Inspection Count :	N/R
CWA Last Inspection Days :	N/R
CWA Informal Count :	N/R
CWA Formal Action Count :	N/R
CWA Last Formal Action Date :	N/R
CWA Penalties :	N/R
CWA Last Penalty Date :	N/R
CWA Last Penalty Amount :	N/R
CWA Quarters IN NC :	N/R
CWA Current Compliance Status :	N/R
CWA Current SNC Flag :	N
CWA 13 Quarters Compliance Status :	N/R
CWA 13 Quarters Effluent Exceedances:	N/R
CWA Three-Year QNCR Codes :	N/R
DFR URL :	Click here for hyperlink provided by the agency.
Facility SIC :	N/R
Facility NAICS :	81299 - All Other Personal Services
Facility Last Inspection EPA Date :	N/R
Facility Last Inspection State Date :	N/R
Facility Last Formal Act EPA Date :	N/R
Facility Last Formal Act State Date :	N/R
Facility Last Informal Act EPA Date :	N/R
Facility Last Informal Act State Date:	N/R
Facility Federal Agency :	N/R
TRI Reporter :	N/R
Facility Imp Water Flag :	N/R
Current SNC Flag :	N
Indian County Flag :	N
Federal Flag :	N/R
US Mexico Border Flag :	N/R
Chesapeak Bay Flag :	N/R
AIR Flag :	N
NPDES Flag :	N
SDWIS Flag :	N
RCRA Flag :	Y
TRI Flag :	N
GHG Flag :	N
Major Flag :	N/R
Active Flag :	Y
NAA Flag :	N
Latitude :	33.780911
Longitude :	-118.196312
Last Date in Agency List :	2021-08-20

Map Id: S188
Direction: SW
Distance: 0.210 mi., 1108 ft.
Elevation: 8 ft.
Relative: Lower

Site Name : BREAKWATER INTERNATIONAL CALIFORNIA LLC | ROSS FIRE EXTINGUISHER COMPANY | Breakwater International
1491 CANAL AVE
LONG BEACH, CA 90813

Database(s) : [CALEPA SITES - CA, ECHO, FRS, HAZNET - CA, HWG - CA, RCRA_NONGEN] ***(cont.)***

Envirosite ID: 370088
EPA ID: CAL000424181

FRS

Facility Name : BREAKWATER INTERNATIONAL CALIFORNIA LLC
Facility Address : 1491 CANAL AVE, LONG BEACH, CA 90813
County : LOS ANGELES

Site Details
Registry ID : 110070427900
FRS Facility URL : Click here for hyperlink provided by the agency.
Last Date in Agency List : 2021-07-17

Source Description

Source Description :

RCRAInfo is EPA's comprehensive information system that supports the Resource Conservation and Recovery Act (RCRA) of 1976 and the Hazardous and Solid Waste Amendments (HSWA) of 1984 through the tracking of events and activities related to facilities that generate, transport, and treat, store, or dispose of hazardous waste. RCRAInfo allows RCRA program staff to track the notification, permit, compliance, and corrective action activities required under RCRA. RCRAInfo also supports generation of the National Hazardous Waste Biennial Report. All generators and treatment, storage, and disposal facilities who handle hazardous waste are required to report to the EPA Administrator at least once every two years to support creation of the Biennial Report.

FRS Environmental Interest
Source and System ID : RCRAINFO - CAL000424181

HAZNET - CA

Facility Name : BREAKWATER INTERNATIONAL CALIFORNIA LLC
Facility Address : 1491 CANAL AVE, LONG BEACH, CA 90813
County : LOS ANGELES

Site Details
Generator EPA ID : CAL000424181
Active : Inactive
Category : STATE
Facility Types : N/R
Type : PERMANENT
Contact Name : N/R
Contact Phone : N/R
Facility Mailing Address : 327 LECOUVREUR AVENUE, WILMINGTON, CA 90744
Latitude : 33.78536100
Longitude : -118.21402800
Agency Hyperlink : Click here for hyperlink provided by the agency.
Last Date in Agency List : 2021-07-08

Map Id: S188
Direction: SW
Distance: 0.210 mi., 1108 ft.
Elevation: 8 ft.
Relative: Lower

Site Name : BREAKWATER INTERNATIONAL CALIFORNIA LLC | ROSS FIRE EXTINGUISHER COMPANY | Breakwater International
1491 CANAL AVE
LONG BEACH, CA 90813

Database(s) : [CALEPA SITES - CA, ECHO, FRS, HAZNET - CA, HWG - CA, RCRA_NONGEN] ***(cont.)***

Envirosite ID: 370088
EPA ID: CAL000424181

HAZNET - CA ***(cont.)***

Facility Name :	ROSS FIRE EXTINGUISHER COMPANY
Facility Address :	1491 CANAL AVE, LONG BEACH, CA 90813
County :	LOS ANGELES

Site Details

Generator EPA ID :	CAL000114904
Active :	Inactive
Category :	STATE
Facility Types :	N/R
Type :	PERMANENT
Contact Name :	N/R
Contact Phone :	N/R
Facility Mailing Address :	1491 CANAL AVE, LONG BEACH, CA 908131245
Latitude :	33.78538028
Longitude :	-118.21387132
Agency Hyperlink :	Click here for hyperlink provided by the agency.
Last Date in Agency List :	2021-07-08

Waste Generator Details

State Waste :

2010: 181 - Other inorganic solid waste, 0.984 tons to CAD008364432
2004: 181 - Other inorganic solid waste, 0.19 tons to IND000646943
2003: 172 - Metal dust (see 121) and machining waste, 0.5 tons to CAD980884183
2002: 172 - Metal dust (see 121) and machining waste, 0.5 tons to CAD980884183
2001: 172 - Metal dust (see 121) and machining waste, 0.7 tons to TND000772186
2001: 172 - Metal dust (see 121) and machining waste, 0.45 tons to CAD980884183
2000: 172 - Metal dust (see 121) and machining waste, 1.175 tons to TND000772186
2000: 172 - Metal dust (see 121) and machining waste, 0.45 tons to TND000772186
1999: 172 - Metal dust (see 121) and machining waste, 0.825 tons to CAD000088252
1999: 172 - Metal dust (see 121) and machining waste, 0.4 tons to TND000772186
1998: 172 - Metal dust (see 121) and machining waste, 2.3293 tons to CAD000088252
1997: 172 - Metal dust (see 121) and machining waste, 0.575 tons to CAD000088252
1997: 591 - Baghouse waste, 0.475 tons to CAD000088252
1996: 591 - Baghouse waste, 1.518 tons to CAD000088252
1995: 591 - Baghouse waste, 0.475 tons to CAD000088252
1995: 172 - Metal dust (see 121) and machining waste, 0.575 tons to CAD000088252
1994: 591 - Baghouse waste, 0.4627 tons to CAD000088252
1994: 352 - Other organic solids, 0.2293 tons to CAD000088252

Map Id: S188
Direction: SW
Distance: 0.210 mi., 1108 ft.
Elevation: 8 ft.
Relative: Lower

Site Name : BREAKWATER INTERNATIONAL CALIFORNIA LLC | ROSS FIRE EXTINGUISHER COMPANY | Breakwater International
1491 CANAL AVE
LONG BEACH, CA 90813

Database(s) : [CALEPA SITES - CA, ECHO, FRS, HAZNET - CA, HWG - CA, RCRA_NONGEN] ***(cont.)***

Envirosite ID: 370088
EPA ID: CAL000424181

HWG - CA

Facility Name :	BREAKWATER INTERNATIONAL CALIFORNIA LLC
Facility Address :	1491 CANAL AVE, LONG BEACH, CA 90813
County :	LOS ANGELES
EPA ID :	CAL000424181
Status :	Inactive
Category :	STATE
Type :	PERMANENT
Facility Type :	N/R
Mailing Address :	327 LECOUVREUR AVENUE, WILMINGTON, CA 90744
Owner Name :	BREAKWATER INTERNATIONAL LLC
Owner Address :	28724 CRESTRIDGE RD, RANCHO PALOS, CA 90275
Operator Name :	SONIA BROWN
Operator Address :	327 LECOUVREUR AVE., WILMINGTON, CA 90744
Latitude :	33.785361
Longitude :	-118.214028

Facility Name :	ROSS FIRE EXTINGUISHER COMPANY
Facility Address :	1491 CANAL AVE, LONG BEACH, CA 90813
County :	LOS ANGELES
EPA ID :	CAL000114904
Status :	Inactive
Category :	STATE
Type :	PERMANENT
Facility Type :	N/R
Mailing Address :	1491 CANAL AVE, LONG BEACH, CA 908131245
Owner Name :	ROSS FIRE EXTINGUISHER CO INC
Owner Address :	1491 CANAL AVE, LONG BEACH, CA 908130000
Operator Name :	ROBERT ROSS(PRESIDENT)
Operator Address :	1491 CANAL AVE, LONG BEACH, CA 908130000
Latitude :	33.785423
Longitude :	-118.213798

RCRA_NONGEN

Facility Name :	BREAKWATER INTERNATIONAL CALIFORNIA LLC
Facility Address :	1491 CANAL AVE, LONG BEACH, CA 90813
County :	LOS ANGELES
Date Form Received by Agency :	2017-01-11
EPA ID :	CAL000424181
Mailing Address :	1491 CANAL AVE, LONG BEACH, CA 90813
Contact :	ROBERT SCHUCHARDT
Contact Address :	1491 CANAL AVE, LONG BEACH, CA 90813
Contact Country :	N/R
Contact Telephone :	562-590-8349
Contact Email :	RS@LA-MARITIME.COM

Map Id: S188
Direction: SW
Distance: 0.210 mi., 1108 ft.
Elevation: 8 ft.
Relative: Lower

Site Name : BREAKWATER INTERNATIONAL CALIFORNIA LLC | ROSS FIRE EXTINGUISHER COMPANY | Breakwater International
1491 CANAL AVE
LONG BEACH, CA 90813

Database(s) : [CALEPA SITES - CA, ECHO, FRS, HAZNET - CA, HWG - CA, RCRA_NONGEN] ***(cont.)***

Envirosite ID: 370088
EPA ID: CAL000424181

RCRA_NONGEN ***(cont.)***

EPA Region :	09
Land Type :	Not Reported
Source Type :	Implementer
Classification :	Not a generator, verified
Description :	Not a generator, verified
Last Date in Agency List :	2021-09-03

Owner/Operator Summary

Owner/Operator Name :	BREAKWATER INTERNATIONAL LLC
Owner/Operator Address :	28724 CRESTRIDGE RD, RANCHO PALOS, CA 90275
Owner/Operator Country :	N/R
Owner/Operator Telephone :	310-400-2911
Owner/Operator Email :	N/R
Owner/Operator Fax :	N/R
Legal Status :	Other land type
Owner/Operator Type :	Owner
Owner/Operator Start Date :	N/R
Owner/Operator End Date :	N/R

Owner/Operator Name :	ROBERT SCHUCHARDT
Owner/Operator Address :	1491 CANAL AVE, LONG BEACH, CA 90813
Owner/Operator Country :	N/R
Owner/Operator Telephone :	562-590-8349
Owner/Operator Email :	N/R
Owner/Operator Fax :	N/R
Legal Status :	Other land type
Owner/Operator Type :	Operator
Owner/Operator Start Date :	N/R
Owner/Operator End Date :	N/R

Handler Activities Summary

U.S. Importer of Hazardous Waste :	N
Mixed Waste (Haz. and Radioactive) :	N
Recycler of Hazardous Waste :	N
Transporter of Hazardous Waste :	N
Treater, Storer or Disposer of HW :	N
Underground Injection Activity :	N
On-site Burner Exemption :	N
Furnace Exemption :	N
Used Oil Fuel Burner :	N
Used Oil Processor :	N
Used Oil Refiner :	N
Used Oil Fuel Marketer to Burner :	N
Used Oil Specification Marketer :	N
Used Oil Transfer Facility :	N
Used Oil Transporter :	N

Map Id: S188
Direction: SW
Distance: 0.210 mi., 1108 ft.
Elevation: 8 ft.
Relative: Lower

Site Name : BREAKWATER INTERNATIONAL CALIFORNIA LLC | ROSS FIRE EXTINGUISHER COMPANY | Breakwater International
1491 CANAL AVE
LONG BEACH, CA 90813

Database(s) : [CALEPA SITES - CA, ECHO, FRS, HAZNET - CA, HWG - CA, RCRA_NONGEN] ***(cont.)***

Envirosite ID: 370088
EPA ID: CAL000424181

RCRA_NONGEN ***(cont.)***

Notices of Violations Summary
Regulation Violated : N

Map Id: R189
Direction: W
Distance: 0.211 mi., 1114 ft.
Elevation: 13 ft.
Relative: Higher

Site Name : ALL AMERICAN TOWING
1752 COTA AVE
LONG BEACH, CA 90813

Database(s) : [HAZNET - CA, HWG - CA]

Envirosite ID: 41085561
EPA ID: CAL000271978

HAZNET - CA

Facility Name : ALL AMERICAN TOWING
Facility Address : 1752 COTA AVE, LONG BEACH, CA 90813
County : LOS ANGELES

Site Details
Generator EPA ID : CAL000271978
Active : Inactive
Category : STATE
Facility Types : N/R
Type : PERMANENT
Contact Name : N/R
Contact Phone : N/R
Facility Mailing Address : 1752 COTA AVE, LONG BEACH, CA 908130000
Latitude : 33.78923852
Longitude : -118.21654456
Agency Hyperlink : Click here for hyperlink provided by the agency.
Last Date in Agency List : 2021-07-08

HWG - CA

Facility Name : ALL AMERICAN TOWING
Facility Address : 1752 COTA AVE, LONG BEACH, CA 90813
County : LOS ANGELES

EPA ID : CAL000271978
Status : Inactive
Category : STATE
Type : PERMANENT
Facility Type : N/R
Mailing Address : 1752 COTA AVE, LONG BEACH, CA 908130000
Owner Name : JILL HUGHES
Owner Address : 1752 COTA AVE, LONG BEACH, CA 908130000
Operator Name : JILL HUGHES

Map Id: R189
Direction: W
Distance: 0.211 mi., 1114 ft.
Elevation: 13 ft.
Relative: Higher

Site Name : ALL AMERICAN TOWING
1752 COTA AVE
LONG BEACH, CA 90813

Database(s) : [HAZNET - CA, HWG - CA] ***(cont.)***

Envirosite ID: 41085561
EPA ID: CAL000271978

HWG - CA ***(cont.)***

Operator Address :	1752 COTA AVE, LONG BEACH, CA 908130000
Latitude :	33.789264
Longitude :	-118.216556

Map Id: M190
Direction: WNW
Distance: 0.212 mi., 1118 ft.
Elevation: 14 ft.
Relative: Higher

Site Name : CITY OF LONG BEACH WESTSIDE POLICE STATION | Long Beach Police Department- West Division Substation, (Site 39) | EVR Phase II upgrade
1835 SANTA FE AVE
LONG BEACH | Long Beach, CA 90810

Database(s) : [ALT FUELING, AST - CA, CALEPA SITES - CA, ECHO, EPA LUST, FID UST - CA, FRS, HAZNET - CA, HWG - CA, LUST REG 4 - CA, MANIFEST EPA, RCRA_NONGEN, UST - CA, UST_CITY OF LONG BEACH - CA]

Envirosite ID: 323196
EPA ID: CAL000309546

ALT FUELING

Facility Name :	LONG BEACH PD WEST 01
Facility Address :	1835 Santa Fe Ave, Long Beach, CA 90810
ID Number :	186542
Date Last Confirmed :	2021-07-08
Status :	Open: The station is open.
Station Phone :	888-758-4389
Expected Date :	N/R
Groups With Access Code :	Public
Access Days Time :	24 hours daily
Cards Accepted :	N/R
Date Updated :	2021-07-08 00:26:33
BD Blends :	N/R
Open Date :	2021-03-24
Fuel Type :	Electric
NG Fill Type :	N/R
NG PSI :	N/R
EV Level 1 EVSE Number :	N/R
EV Level 2 EVSE Number :	2
EV DC Fast Count :	N/R
EV Other Information :	N/R
EV Network :	ChargePoint Network
EV Network Website :	Click here for hyperlink provided by the agency.
Hydrogen Status Link :	N/R
NG Vehicle Class :	N/R
LPG Primary :	N/R
E85 Blender Pump :	N/R
EV Connector Types :	J1772
Hydrogen is Retail :	N/R

Map Id: M190
Direction: WNW
Distance: 0.212 mi., 1118 ft.
Elevation: 14 ft.
Relative: Higher

Site Name : CITY OF LONG BEACH WESTSIDE POLICE STATION | Long Beach Police Department- West Division Substation, (Site 39) | EVR Phase II upgrade
1835 SANTA FE AVE
LONG BEACH | Long Beach, CA 90810

Database(s) : [ALT FUELING, AST - CA, CALEPA SITES - CA, ECHO, EPA LUST, FID UST - CA, FRS, HAZNET - CA, HWG - CA, LUST REG 4 - CA, MANIFEST EPA, RCRA_NONGEN, UST - CA, UST_CITY OF LONG BEACH - CA] ***(cont.)***

Envirosite ID: 323196
EPA ID: CAL000309546

ALT FUELING ***(cont.)***

Access Code :	public
Access Detail Code :	N/R
Intersection Directions :	N/R
Geocode Status :	GPS
Geocode Status Description :	The location is from a real GPS readout at the station.
Owner Type :	N/R
Federal Agency ID :	N/R
Federal Agency Name :	N/R
Facility Type :	N/R
CNG Dispenser Num :	N/R
CNG On-Site Renewable Source :	N/R
CNG Total Compression Capacity :	N/R
CNG Storage Capacity :	N/R
LNG On-Site Renewable Source :	N/R
E85 Other Ethanol Blends :	N/R
EV Pricing :	N/R
LPG Nozzle Types :	N/R
Hydrogen Pressures :	N/R
Hydrogen Standards :	N/R
CNG Fill Type :	N/R
CNG PSI :	N/R
CNG Vehicle Class :	N/R
LNG Vehicle Class :	N/R
Latitude :	33.791298
Longitude :	-118.216394
EV On-Site Renewable Source :	N/R
Last Date in Agency List :	2021-07-22

AST - CA

Facility Name :	Long Beach Police Department- West Division Substation, (Site 39)
Facility Address :	1835 SANTA FE AVE, LONG BEACH, CA 90810
County :	N/R
Site ID :	44949
Facility Identifer :	N/R
EPA Identifier :	N/R
Facility Explorer ID :	N/R
Dun and Bradsheet Number :	N/R
Regulatory Programs :	Hazardous Waste Generator, Chemical Storage Facilities, Aboveground Petroleum Storage
SIC :	9210 Courts
NAICS :	922120 Police Protection
Latitude :	33.790390
Longitude :	-118.215584

Map Id: M190
Direction: WNW
Distance: 0.212 mi., 1118 ft.
Elevation: 14 ft.
Relative: Higher

Site Name : CITY OF LONG BEACH WESTSIDE POLICE STATION | Long Beach Police Department- West Division Substation, (Site 39) | EVR Phase II upgrade
1835 SANTA FE AVE
LONG BEACH | Long Beach, CA 90810

Database(s) : [ALT FUELING, AST - CA, CALEPA SITES - CA, ECHO, EPA LUST, FID UST - CA, FRS, HAZNET - CA, HWG - CA, LUST REG 4 - CA, MANIFEST EPA, RCRA_NONGEN, UST - CA, UST_CITY OF LONG BEACH - CA] ***(cont.)***

Envirosite ID: 323196
EPA ID: CAL000309546

AST - CA ***(cont.)***

Hyperlink : Click here for hyperlink provided by the agency.
Last Date in Agency List : 2021-09-30

Violations

Details for this site have been truncated due to the large number of available details for this site within this dataset. For the complete details for this site, contact your Envirosite account representative for a complimentary site report containing all of the details available.

Violation Date : 2015-01-20

Citation : HSC 6.7 Multiple Sections - California Health and Safety Code, Chapter 6.7, Section(s) Multiple Sections

Description : UST Program - Administration/Documentation - General

Notes : Returned to compliance on 03/12/2015. PROVIDE PROOF OF CITY BUSINES LICENSE AND ADD TO SITE BINDER.

Division : Long Beach Environmental Heath
Program : UST
Source : CERS

Violation Date : 2015-01-20

Citation : HSC 6.7 Multiple Sections - California Health and Safety Code, Chapter 6.7, Section(s) Multiple Sections

Description : UST Program - Administration/Documentation - General

Notes : Returned to compliance on 03/12/2015. EXTINGUISHER NEAR ESO HAS A LEAK. SERVICE IS REQUIRED.

Division : Long Beach Environmental Heath
Program : UST
Source : CERS

Violation Date : 2015-01-20

Citation : HSC 6.7 Multiple Sections - California Health and Safety Code, Chapter 6.7, Section(s) Multiple Sections

Description : UST Program - Administration/Documentation - General

Map Id: M190
Direction: WNW
Distance: 0.212 mi., 1118 ft.
Elevation: 14 ft.
Relative: Higher

Site Name : CITY OF LONG BEACH WESTSIDE POLICE STATION | Long Beach Police Department- West Division Substation, (Site 39) | EVR Phase II upgrade
1835 SANTA FE AVE
LONG BEACH | Long Beach, CA 90810

Database(s) : [ALT FUELING, AST - CA, CALEPA SITES - CA, ECHO, EPA LUST, FID UST - CA, FRS, HAZNET - CA, HWG - CA, LUST REG 4 - CA, MANIFEST EPA, RCRA_NONGEN, UST - CA, UST_CITY OF LONG BEACH - CA] ***(cont.)***

Envirosite ID: 323196
EPA ID: CAL000309546

AST - CA ***(cont.)***

Notes : Returned to compliance on 03/12/2015. DEFECTIVE NOZZLE AT DISPENSER #1. TECHNICIAN TO REPLACE AND RETEST.

Division : Long Beach Environmental Heath
Program : UST
Source : CERS

Violation Date : 2014-01-23

Citation : 23 CCR 16 2712(i) - California Code of Regulations, Title 23, Chapter 16, Section(s) 2712(i)

Description : Failure to maintain on site an approved monitoring plan.
Notes : Returned to compliance on 09/29/2014.
Division : Long Beach Environmental Heath
Program : UST
Source : CERS

Violation Date : 2014-01-23

Citation : 23 CCR 16 2712(i) - California Code of Regulations, Title 23, Chapter 16, Section(s) 2712(i)

Description : Failure to submit, obtain approval, or maintain a complete/accurate response plan.

Notes : Returned to compliance on 09/29/2014.
Division : Long Beach Environmental Heath
Program : UST
Source : CERS

Enforcements
Enforcement Action Date : N/R
Type : N/R
Description : N/R
Notes : N/R
Division : N/R
Program : N/R
Source : N/R

Map Id: M190
Direction: WNW
Distance: 0.212 mi., 1118 ft.
Elevation: 14 ft.
Relative: Higher

Site Name : CITY OF LONG BEACH WESTSIDE POLICE STATION | Long Beach Police Department- West Division Substation, (Site 39) | EVR Phase II upgrade
1835 SANTA FE AVE
LONG BEACH | Long Beach, CA 90810

Database(s) : [ALT FUELING, AST - CA, CALEPA SITES - CA, ECHO, EPA LUST, FID UST - CA, FRS, HAZNET - CA, HWG - CA, LUST REG 4 - CA, MANIFEST EPA, RCRA_NONGEN, UST - CA, UST_CITY OF LONG BEACH - CA] ***(cont.)***

Envirosite ID: 323196
EPA ID: CAL000309546

AST - CA ***(cont.)***

Chemicals

Chemical Name :	N/R
CAS Number :	N/R
Hazard Type(s) :	N/R
Max Daily Amount / Unit :	N/R
Average Daily Amount / Unit :	N/R
Days Onsite :	N/R
Physical State(s) :	N/R

CALEPA SITES - CA

Facility Name :	EVR Phase II upgrade
Facility Address :	1835 SANTA FE AVENUE, LONG BEACH, 90810
Site ID :	204236
EI ID :	T10000001057
EI Description :	Leaking Underground Storage Tank Cleanup Site
Latitude :	33.791390
Longitude :	-118.215975
Agency Hyperlink :	Click here for hyperlink provided by the agency.
Last Date in Agency List :	2021-08-26
Facility Name :	Long Beach Police Department- West Division Substation, (Site 39)
Facility Address :	1835 SANTA FE AVE, LONG BEACH, 90810
Site ID :	44949
EI ID :	10590517
EI Description :	Aboveground Petroleum Storage
Latitude :	33.790390
Longitude :	-118.215584
Agency Hyperlink :	Click here for hyperlink provided by the agency.
Last Date in Agency List :	2021-08-26
Site ID :	44949
EI ID :	10590517
EI Description :	Chemical Storage Facilities
Latitude :	33.790390
Longitude :	-118.215584
Agency Hyperlink :	Click here for hyperlink provided by the agency.
Last Date in Agency List :	2021-08-26
Site ID :	44949
EI ID :	10590517

Map Id: M190
Direction: WNW
Distance: 0.212 mi., 1118 ft.
Elevation: 14 ft.
Relative: Higher

Site Name : CITY OF LONG BEACH WESTSIDE POLICE STATION | Long Beach Police Department- West Division Substation, (Site 39) | EVR Phase II upgrade
1835 SANTA FE AVE
LONG BEACH | Long Beach, CA 90810

Database(s) : [ALT FUELING, AST - CA, CALEPA SITES - CA, ECHO, EPA LUST, FID UST - CA, FRS, HAZNET - CA, HWG - CA, LUST REG 4 - CA, MANIFEST EPA, RCRA_NONGEN, UST - CA, UST_CITY OF LONG BEACH - CA] ***(cont.)***

Envirosite ID: 323196
EPA ID: CAL000309546

CALEPA SITES - CA ***(cont.)***

EI Description :	Hazardous Waste Generator
Latitude :	33.790390
Longitude :	-118.215584
Agency Hyperlink :	Click here for hyperlink provided by the agency.
Last Date in Agency List :	2021-08-26

ECHO

Facility Name :	CITY OF LONG BEACH WESTSIDE POLICE STATION
Facility Address :	1835 SANTA FE AVE, LONG BEACH, CA 90810
County :	LOS ANGELES
Last Inspection Date :	N/R
Registry ID :	110070468962
FIPS Code :	N/R
EPA Region :	09
Inspection Count :	0
Last Inspection Days :	N/R
Informal Count :	0
Last Informal Action Date :	N/R
Formal Action Count :	0
Last Formal Action Date :	N/R
Total Penalties :	0
Penalty Count :	N/R
Last Penalty Date :	N/R
Last Penalty Amount :	N/R
QTRS IN NC :	0
Programs IN SNC :	0
Current Compliance Status :	No Violation Identified
Three-Year Compliance Status :	_____
Collection Method :	Zip Code Centroid
Reference Point :	N/R
Accuracy Meters :	10000
Derived Tribes :	N/R
Derived HUC :	N/R
Derived WBD :	N/R
Derived STCTY FIPS :	N/R
Derived Zip :	N/R
Derived CD113 :	N/R
Derived CB2010 :	N/R
MYRTK Universe :	NNN
NPDES IDs :	N/R
CWA Permit Types :	N/R
CWA Compliance Tracking :	N/R
CWA NAICS :	N/R
CWA SICS :	N/R
CWA Inspection Count :	N/R

Map Id: M190
Direction: WNW
Distance: 0.212 mi., 1118 ft.
Elevation: 14 ft.
Relative: Higher

Site Name : CITY OF LONG BEACH WESTSIDE POLICE STATION | Long Beach Police Department- West Division Substation, (Site 39) | EVR Phase II upgrade
1835 SANTA FE AVE
LONG BEACH | Long Beach, CA 90810

Database(s) : [ALT FUELING, AST - CA, CALEPA SITES - CA, ECHO, EPA LUST, FID UST - CA, FRS, HAZNET - CA, HWG - CA, LUST REG 4 - CA, MANIFEST EPA, RCRA_NONGEN, UST - CA, UST_CITY OF LONG BEACH - CA] ***(cont.)***

Envirosite ID: 323196
EPA ID: CAL000309546

ECHO ***(cont.)***

CWA Last Inspection Days :	N/R
CWA Informal Count :	N/R
CWA Formal Action Count :	N/R
CWA Last Formal Action Date :	N/R
CWA Penalties :	N/R
CWA Last Penalty Date :	N/R
CWA Last Penalty Amount :	N/R
CWA Quarters IN NC :	N/R
CWA Current Compliance Status :	N/R
CWA Current SNC Flag :	N
CWA 13 Quarters Compliance Status :	N/R
CWA 13 Quarters Effluent Exceedances:	N/R
CWA Three-Year QNCR Codes :	N/R
DFR URL :	Click here for hyperlink provided by the agency.
Facility SIC :	N/R
Facility NAICS :	811111 - General Automotive Repair
Facility Last Inspection EPA Date :	N/R
Facility Last Inspection State Date :	N/R
Facility Last Formal Act EPA Date :	N/R
Facility Last Formal Act State Date :	N/R
Facility Last Informal Act EPA Date :	N/R
Facility Last Informal Act State Date:	N/R
Facility Federal Agency :	N/R
TRI Reporter :	N/R
Facility Imp Water Flag :	N/R
Current SNC Flag :	N
Indian County Flag :	N
Federal Flag :	N/R
US Mexico Border Flag :	N/R
Chesapeak Bay Flag :	N/R
AIR Flag :	N
NPDES Flag :	N
SDWIS Flag :	N
RCRA Flag :	Y
TRI Flag :	N
GHG Flag :	N
Major Flag :	N/R
Active Flag :	Y
NAA Flag :	N
Latitude :	33.82191
Longitude :	-118.223941
Last Date in Agency List :	2021-08-20

EPA LUST

Facility Name :	EVR PHASE II UPGRADE
Facility Address :	1835 SANTA FE AVENUE, LONG BEACH, California 90810
County :	N/R

Map Id: M190
Direction: WNW
Distance: 0.212 mi., 1118 ft.
Elevation: 14 ft.
Relative: Higher

Site Name : CITY OF LONG BEACH WESTSIDE POLICE STATION | Long Beach Police Department- West Division Substation, (Site 39) | EVR Phase II upgrade
1835 SANTA FE AVE
LONG BEACH | Long Beach, CA 90810

Database(s) : [ALT FUELING, AST - CA, CALEPA SITES - CA, ECHO, EPA LUST, FID UST - CA, FRS, HAZNET - CA, HWG - CA, LUST REG 4 - CA, MANIFEST EPA, RCRA_NONGEN, UST - CA, UST_CITY OF LONG BEACH - CA] ***(cont.)***

Envirosite ID: 323196
EPA ID: CAL000309546

EPA LUST ***(cont.)***

Facility ID :	N/R
LUST ID :	CAT10000001057
Reported Date :	N/R
Status :	No Further Action
Substance :	N/R
Closed With Residual Contamination (Tribal Only):	N/R
NFA_Letter (Tribal Only) :	N/R
Tribe (Tribal Only) :	N/R
EPA Region :	9
Estimated Population within 1500ft :	2295
Estimated Private Domestic Wells within 1500ft:	0
Within Source Water Protection Area (SPA):	No
SPA Public Water System and Facility ID:	N/R
SPA Water Type :	N/R
SPA Facility Type :	N/R
SPA HUC12 :	N/R
Within Groundwater Wellhead Protection Area (WHPA):	Yes
WHPA Public Water System and Facility ID:	CA1910033_11576
WHPA Water Type :	GW
WHPA Facility Type :	WL
WHPA HUC12 :	180701060701
Within Estimated 100-year Floodplain:	No
Latitude :	33.7904699999999
Longitude :	-118.21559
Last Date in Agency List :	2021-08-27

FID UST - CA

Facility Name :	Long Beach Police Department- West Division Substation, (Site 39)
Facility Address :	1835 Santa Fe Ave, Long Beach, 90810
County :	Los Angeles
Facility ID :	N/R
CERSID :	10590517
Permitting Agency :	Long Beach Environmental Heath
Latitude :	33.79039
Longitude :	-118.21558
Last Date in Agency List :	2021-09-17

FRS

Facility Name :	CITY OF LONG BEACH WESTSIDE POLICE STATION

Map Id: M190
Direction: WNW
Distance: 0.212 mi., 1118 ft.
Elevation: 14 ft.
Relative: Higher

Site Name : CITY OF LONG BEACH WESTSIDE POLICE STATION | Long Beach Police Department- West Division Substation, (Site 39) | EVR Phase II upgrade
1835 SANTA FE AVE
LONG BEACH | Long Beach, CA 90810

Database(s) : [ALT FUELING, AST - CA, CALEPA SITES - CA, ECHO, EPA LUST, FID UST - CA, FRS, HAZNET - CA, HWG - CA, LUST REG 4 - CA, MANIFEST EPA, RCRA_NONGEN, UST - CA, UST_CITY OF LONG BEACH - CA] ***(cont.)***

Envirosite ID: 323196
EPA ID: CAL000309546

FRS ***(cont.)***

Facility Address : 1835 SANTA FE AVE, LONG BEACH, CA 90810
County : LOS ANGELES

Site Details
Registry ID : 110070468962
FRS Facility URL : Click here for hyperlink provided by the agency.
Last Date in Agency List : 2021-07-17

Source Description

Source Description :

RCRAInfo is EPA's comprehensive information system that supports the Resource Conservation and Recovery Act (RCRA) of 1976 and the Hazardous and Solid Waste Amendments (HSWA) of 1984 through the tracking of events and activities related to facilities that generate, transport, and treat, store, or dispose of hazardous waste. RCRAInfo allows RCRA program staff to track the notification, permit, compliance, and corrective action activities required under RCRA. RCRAInfo also supports generation of the National Hazardous Waste Biennial Report. All generators and treatment, storage, and disposal facilities who handle hazardous waste are required to report to the EPA Administrator at least once every two years to support creation of the Biennial Report.

FRS Environmental Interest
Source and System ID : RCRAINFO - CAL000309546

Facility Name : EVR PHASE II UPGRADE
Facility Address : 1835 SANTA FE AVENUE, LONG BEACH, CA 90810
County : LOS ANGELES

Site Details
Registry ID : 110066379653
FRS Facility URL : Click here for hyperlink provided by the agency.
Last Date in Agency List : 2021-07-17

Source Description

Map Id: M190
Direction: WNW
Distance: 0.212 mi., 1118 ft.
Elevation: 14 ft.
Relative: Higher

Site Name : CITY OF LONG BEACH WESTSIDE POLICE STATION | Long Beach Police Department- West Division Substation, (Site 39) | EVR Phase II upgrade
1835 SANTA FE AVE
LONG BEACH | Long Beach, CA 90810

Database(s) : [ALT FUELING, AST - CA, CALEPA SITES - CA, ECHO, EPA LUST, FID UST - CA, FRS, HAZNET - CA, HWG - CA, LUST REG 4 - CA, MANIFEST EPA, RCRA_NONGEN, UST - CA, UST_CITY OF LONG BEACH - CA] ***(cont.)***

Envirosite ID: 323196
EPA ID: CAL000309546

FRS ***(cont.)***

Source Description :

The California Environmental Protection Agency (CalEPA) has recently implemented a new data warehouse system (nSite). This data warehouse combines and merges facility and site information from five different systems managed within CalEPA. The five systems are: California Environmental Reporting System (CERS), EnviroStor, GeoTracker, California Integrated Water Quality System (CIWQS), and Toxic Release Inventory (TRI).

FRS Environmental Interest

Source and System ID :	CA-ENVIROVIEW - 204236
Facility Name :	LONG BEACH POLICE DEPARTMENT- WEST DIVISION SUBSTATIONNA (SITE 39)
Facility Address :	1835 SANTA FE AVE, LONG BEACH, CA 90810
County :	LOS ANGELES

Site Details

Registry ID :	110066486528
FRS Facility URL :	Click here for hyperlink provided by the agency.
Last Date in Agency List :	2021-07-17

Source Description

Source Description :

The California Environmental Protection Agency (CalEPA) has recently implemented a new data warehouse system (nSite). This data warehouse combines and merges facility and site information from five different systems managed within CalEPA. The five systems are: California Environmental Reporting System (CERS), EnviroStor, GeoTracker, California Integrated Water Quality System (CIWQS), and Toxic Release Inventory (TRI).

FRS Environmental Interest

Source and System ID :	CA-ENVIROVIEW - 44949

HAZNET - CA

Facility Name :	CITY OF LONG BEACH WESTSIDE POLICE STATION
Facility Address :	1835 SANTA FE AVE, LONG BEACH, CA 90810
County :	LOS ANGELES

Map Id: M190
Direction: WNW
Distance: 0.212 mi., 1118 ft.
Elevation: 14 ft.
Relative: Higher

Site Name : CITY OF LONG BEACH WESTSIDE POLICE STATION | Long Beach Police Department- West Division Substation, (Site 39) | EVR Phase II upgrade
1835 SANTA FE AVE
LONG BEACH | Long Beach, CA 90810

Database(s) : [ALT FUELING, AST - CA, CALEPA SITES - CA, ECHO, EPA LUST, FID UST - CA, FRS, HAZNET - CA, HWG - CA, LUST REG 4 - CA, MANIFEST EPA, RCRA_NONGEN, UST - CA, UST_CITY OF LONG BEACH - CA] ***(cont.)***

Envirosite ID: 323196
EPA ID: CAL000309546

HAZNET - CA ***(cont.)***

Site Details

Generator EPA ID :	CAL000309546
Active :	Active
Category :	STATE
Facility Types :	N/R
Type :	PERMANENT
Contact Name :	N/R
Contact Phone :	N/R
Facility Mailing Address :	2600 TEMPLE AVENUE, LONG BEACH, CA 908060000
Latitude :	33.79047274
Longitude :	-118.21558844
Agency Hyperlink :	Click here for hyperlink provided by the agency.
Last Date in Agency List :	2021-07-08

Waste Generator Details

State Waste :

2019: 221 - Waste oil and mixed oil, 0.00000 tons to CAD099452708
2019: 134 - Aqueous solution with total organic residues less than 10 percent, 0.33600 tons to CAT080013352
2018: 221 - Waste oil and mixed oil, 0.00000 tons to CAD099452708
2017: 221 - Waste oil and mixed oil, 0.361 tons to CAD028409019
2017: 221 - Waste oil and mixed oil, 1.577 tons to CAD099452708
2017: 134 - Aqueous solution with total organic residues less than 10 percent, 0.189 tons to CAT080013352
2016: 221 - Waste oil and mixed oil, 0.38 tons to CAD099452708
2016: 134 - Aqueous solution with total organic residues less than 10 percent, 0.84 tons to CAT080013352
2015: 221 - Waste oil and mixed oil, 0.418 tons to CAD099452708
2014: 221 - Waste oil and mixed oil, 0.133 tons to CAD099452708
2014: 221 - Waste oil and mixed oil, 0.209 tons to CAD028409019
2014: 134 - Aqueous solution with total organic residues less than 10 percent, 1.47 tons to CAT080013352
2013: 134 - Aqueous solution with total organic residues less than 10 percent, 0.21 tons to CAT080013352
2010: 241 - Tank bottom waste, 1.251 tons to CAT080013352
2010: 223 - Unspecified oil-containing waste, 2.502 tons to CAD028409019
2009: 241 - Tank bottom waste, 0.417 tons to CAT080013352
2009: 223 - Unspecified oil-containing waste, 0.47955 tons to CAD028409019
2008: 221 - Waste oil and mixed oil, 0.589 tons to CAD028409019
2008: 513 - Empty containers less than 30 gallons, 0.0125 tons to CAD028409019
2007: 221 - Waste oil and mixed oil, 0.418 tons to CAD099452708
2007: 221 - Waste oil and mixed oil, 0.19 tons to CAD028409019
2007: 223 - Unspecified oil-containing waste, 2.2935 tons to CAD099452708

Map Id: M190
Direction: WNW
Distance: 0.212 mi., 1118 ft.
Elevation: 14 ft.
Relative: Higher

Site Name : CITY OF LONG BEACH WESTSIDE POLICE STATION | Long Beach Police Department- West Division Substation, (Site 39) | EVR Phase II upgrade
1835 SANTA FE AVE
LONG BEACH | Long Beach, CA 90810

Database(s) : [ALT FUELING, AST - CA, CALEPA SITES - CA, ECHO, EPA LUST, FID UST - CA, FRS, HAZNET - CA, HWG - CA, LUST REG 4 - CA, MANIFEST EPA, RCRA_NONGEN, UST - CA, UST_CITY OF LONG BEACH - CA] ***(cont.)***

Envirosite ID: 323196
EPA ID: CAL000309546

HWG - CA

Facility Name :	CITY OF LONG BEACH WESTSIDE POLICE STATION
Facility Address :	1835 SANTA FE AVE, LONG BEACH, CA 90810
County :	LOS ANGELES
EPA ID :	CAL000309546
Status :	Active
Category :	STATE
Type :	PERMANENT
Facility Type :	N/R
Mailing Address :	2600 TEMPLE AVENUE, LONG BEACH, CA 908060000
Owner Name :	CITY OF LONG BEACH HEALTH DEPT
Owner Address :	2525 GRAND AVE STE 260, LONG BEACH, CA 908150000
Operator Name :	OLIVER CRUZ
Operator Address :	2600 TEMPLE AVENUE, LONG BEACH, CA 90806
Latitude :	33.79028
Longitude :	-118.21551

LUST REG 4 - CA

Facility Name :	EVR Phase II upgrade
Facility Address :	1835 Santa Fe Avenue, Long Beach, CA 90810
County :	Los Angeles

Site Details

Status Date :	2010-03-09
Status :	Completed - Case Closed
Begin Date :	2009-04-13
Global ID :	T10000001057
Region :	REGION 4
Site History :	N/R
RB Case Number :	N/R
Potential Media Affected :	N/R
Potential Contaminants of Concern :	N/R
Local Agency :	LONG BEACH, CITY OF
Local Case Number :	PR0023316
Lead Agency :	LONG BEACH, CITY OF
File Location :	Local Agency
CUF Case :	NO
Caseworker :	CP
Case Type :	LUST Cleanup Site
How Discovered :	N/R
How Discovered Description :	N/R
Stop Method :	N/R
Stop Description :	N/R
Calwater Watershed Name :	Dominguez Channel (411.01)

Map Id: M190
Direction: WNW
Distance: 0.212 mi., 1118 ft.
Elevation: 14 ft.
Relative: Higher

Site Name : CITY OF LONG BEACH WESTSIDE POLICE STATION | Long Beach Police Department- West Division Substation, (Site 39) | EVR Phase II upgrade
1835 SANTA FE AVE
LONG BEACH | Long Beach, CA 90810

Database(s) : [ALT FUELING, AST - CA, CALEPA SITES - CA, ECHO, EPA LUST, FID UST - CA, FRS, HAZNET - CA, HWG - CA, LUST REG 4 - CA, MANIFEST EPA, RCRA_NONGEN, UST - CA, UST_CITY OF LONG BEACH - CA] ***(cont.)***

Envirosite ID: 323196
EPA ID: CAL000309546

LUST REG 4 - CA ***(cont.)***

DWR Groundwater Subbasin Name :	Coastal Plain Of Los Angeles - West Coast (4-011.03)
Disadvantaged Community :	N/R
Latitude :	33.79139
Longitude :	-118.215975
Agency URL :	Click here for hyperlink provided by the agency.
Last Date in Agency List :	2021-09-08

Contacts Summary

Global ID :	T10000001057
Contact Name :	CARMEN PIRO
Contact Type :	Local Agency Caseworker
Organization Name :	LONG BEACH, CITY OF
Address :	2525 GRAND AVE.
City :	LONG BEACH
Phone Number :	5625704137
Email :	carmen.piro@longbeach.gov

Regulatory Activities

Date :	2010-03-09
Global ID :	T10000001057
Action Type :	ENFORCEMENT
Action :	Closure/No Further Action Letter

Date :	2009-04-13
Global ID :	T10000001057
Action Type :	ENFORCEMENT
Action :	Site Visit / Inspection / Sampling

Status History

Status Date :	2010-03-09
Global ID :	T10000001057
Status :	Completed - Case Closed

Status Date :	2009-04-27
Global ID :	T10000001057
Status :	Open - Site Assessment

Status Date :	2009-04-13
Global ID :	T10000001057

Map Id: M190
Direction: WNW
Distance: 0.212 mi., 1118 ft.
Elevation: 14 ft.
Relative: Higher

Site Name : CITY OF LONG BEACH WESTSIDE POLICE STATION | Long Beach Police Department- West Division Substation, (Site 39) | EVR Phase II upgrade
1835 SANTA FE AVE
LONG BEACH | Long Beach, CA 90810

Database(s) : [ALT FUELING, AST - CA, CALEPA SITES - CA, ECHO, EPA LUST, FID UST - CA, FRS, HAZNET - CA, HWG - CA, LUST REG 4 - CA, MANIFEST EPA, RCRA_NONGEN, UST - CA, UST_CITY OF LONG BEACH - CA] ***(cont.)***

Envirosite ID: 323196
EPA ID: CAL000309546

LUST REG 4 - CA ***(cont.)***

Status :	Open - Case Begin Date
Status Date :	2009-04-13
Global ID :	T10000001057
Status :	Open - Site Assessment

MANIFEST EPA

Manifest Details

Details for this site have been truncated due to the large number of available details for this site within this dataset. For the complete details for this site, contact your Envirosite account representative for a complimentary site report containing all of the details available.

Manifest Number :	019143428JJK
Shipped Date :	2021-04-09
Updated Date :	2021-05-26
Received Date :	2021-04-09
Status :	Signed
Generator ID :	CAL000309546
Generator Name :	CITY OF LONG BEACH WESTSIDE POLICE STATION
Generator Address :	1835 SANTA FE AVE, LONG BEACH, CA 90810
Generator Mailing :	2525 GRAND AVE STE 260, LONG BEACH, CA 90815-0000
Generator Contact :	N/R
Destination ID :	CAD099452708
Destination Name :	Industrial Services Oil Company Inc.
Destination Mailing :	1700 South Soto Street, Los Angeles, CA 90023
Destination Address :	1700 South Soto Street, Los Angeles, CA 90023
Destination Contact :	N/R
Submission Type :	DataImage5Copy
Origin Type :	Service
Manifest Residue :	N
Rejection :	N
Last Date in Agency List :	2021-09-04

Waste Details

Waste Line Number :	1
Is DOT Hazardous :	N
DOT ID Number :	N/R
DOT Information :	N/R
Non Waste Description :	NONE, NON-RCRA HAZARDOUS WASTE, LIQUIDS, Waste Oil
Quantity :	100 Gallons
Quantity Tons, Acute, Non-Acute :	0.41701418, 0, 0.41701418
Quantity Kg, Acute, Non-Acute :	0, 378.2444
Management Method :	H039 - OTHER RECOVERY OR RECLAMATION FOR REUSE

Map Id: M190
Direction: WNW
Distance: 0.212 mi., 1118 ft.
Elevation: 14 ft.
Relative: Higher

Site Name : CITY OF LONG BEACH WESTSIDE POLICE STATION | Long Beach Police Department- West Division Substation, (Site 39) | EVR Phase II upgrade
1835 SANTA FE AVE
LONG BEACH | Long Beach, CA 90810

Database(s) : [ALT FUELING, AST - CA, CALEPA SITES - CA, ECHO, EPA LUST, FID UST - CA, FRS, HAZNET - CA, HWG - CA, LUST REG 4 - CA, MANIFEST EPA, RCRA_NONGEN, UST - CA, UST_CITY OF LONG BEACH - CA] ***(cont.)***

Envirosite ID: 323196
EPA ID: CAL000309546

MANIFEST EPA ***(cont.)***

Is EPA Waste :	N
Federal Code :	N/R
State Code :	CA - 221

Manifest Details

Manifest Number :	019145139JJK
Shipped Date :	2021-02-19
Updated Date :	2021-03-11
Received Date :	2021-02-19
Status :	Signed
Generator ID :	CAL000309546
Generator Name :	CITY OF LONG BEACH WESTSIDE POLICE STATION
Generator Address :	1835 SANTA FE AVE, LONG BEACH, CA 90810
Generator Mailing :	2525 GRAND AVE STE 260, LONG BEACH, CA 90815-0000
Generator Contact :	N/R
Destination ID :	CAD099452708
Destination Name :	Industrial Services Oil Company Inc
Destination Mailing :	1700 South Soto Street, Los Angeles, CA 90023
Destination Address :	1700 South Soto Street, Los Angeles, CA 90023
Destination Contact :	N/R
Submission Type :	DataImage5Copy
Origin Type :	Service
Manifest Residue :	N
Rejection :	N
Last Date in Agency List :	2021-09-04

Waste Details

Waste Line Number :	1
Is DOT Hazardous :	N
DOT ID Number :	N/R
DOT Information :	N/R
Non Waste Description :	NONE, NON-RCRA HAZARDOUS WASTE, LIQUIDS, N/A, NONE
Quantity :	100 Gallons
Quantity Tons, Acute, Non-Acute :	0.41701418, 0, 0.41701418
Quantity Kg, Acute, Non-Acute :	0, 378.2444
Management Method :	H039 - OTHER RECOVERY OR RECLAMATION FOR REUSE
Is EPA Waste :	N
Federal Code :	N/R
State Code :	CA - 221

Map Id: M190
Direction: WNW
Distance: 0.212 mi., 1118 ft.
Elevation: 14 ft.
Relative: Higher

Site Name : CITY OF LONG BEACH WESTSIDE POLICE STATION | Long Beach Police Department- West Division Substation, (Site 39) | EVR Phase II upgrade
1835 SANTA FE AVE
LONG BEACH | Long Beach, CA 90810

Database(s) : [ALT FUELING, AST - CA, CALEPA SITES - CA, ECHO, EPA LUST, FID UST - CA, FRS, HAZNET - CA, HWG - CA, LUST REG 4 - CA, MANIFEST EPA, RCRA_NONGEN, UST - CA, UST_CITY OF LONG BEACH - CA] ***(cont.)***

Envirosite ID: 323196
EPA ID: CAL000309546

MANIFEST EPA ***(cont.)***

Manifest Details

Manifest Number :	018053590JJK
Shipped Date :	2021-01-05
Updated Date :	2021-02-01
Received Date :	2021-01-08
Status :	Signed
Generator ID :	CAL000309546
Generator Name :	CITY OF LONG BEACH WESTSIDE POLICE STATION
Generator Address :	1835 SANTA FE AVE, LONG BEACH, CA 90810
Generator Mailing :	2525 GRAND AVE STE 260, LONG BEACH, CA 90815-0000
Generator Contact :	N/R
Destination ID :	CAD099452708
Destination Name :	Industrial Services Oil Company Inc
Destination Mailing :	1700 South Soto Street, Los Angeles, CA 90023
Destination Address :	1700 South Soto Street, Los Angeles, CA 90023
Destination Contact :	N/R
Submission Type :	DataImage5Copy
Origin Type :	Service
Manifest Residue :	N
Rejection :	N
Last Date in Agency List :	2021-09-04

Waste Details

Waste Line Number :	1
Is DOT Hazardous :	N
DOT ID Number :	N/R
DOT Information :	N/R
Non Waste Description :	NONE, NON-RCRA HAZARDOUS WASTE, LIQUIDS (WASTE OIL), N/A, NONE
Quantity :	110 Gallons
Quantity Tons, Acute, Non-Acute :	0.4587156, 0, 0.4587156
Quantity Kg, Acute, Non-Acute :	0, 416.06882
Management Method :	H039 - OTHER RECOVERY OR RECLAMATION FOR REUSE
Is EPA Waste :	N
Federal Code :	N/R
State Code :	CA - 221

Manifest Details

Manifest Number :	018056856JJK
Shipped Date :	2020-10-26
Updated Date :	2020-11-16
Received Date :	2020-10-26
Status :	Signed
Generator ID :	CAL000309546
Generator Name :	CITY OF LONG BEACH WESTSIDE POLICE STATION

Map Id: M190
Direction: WNW
Distance: 0.212 mi., 1118 ft.
Elevation: 14 ft.
Relative: Higher

Site Name : CITY OF LONG BEACH WESTSIDE POLICE STATION | Long Beach Police Department- West Division Substation, (Site 39) | EVR Phase II upgrade
1835 SANTA FE AVE
LONG BEACH | Long Beach, CA 90810

Database(s) : [ALT FUELING, AST - CA, CALEPA SITES - CA, ECHO, EPA LUST, FID UST - CA, FRS, HAZNET - CA, HWG - CA, LUST REG 4 - CA, MANIFEST EPA, RCRA_NONGEN, UST - CA, UST_CITY OF LONG BEACH - CA] ***(cont.)***

Envirosite ID: 323196
EPA ID: CAL000309546

MANIFEST EPA ***(cont.)***

Generator Address :	1835 SANTA FE AVE, LONG BEACH, CA 90810
Generator Mailing :	2525 GRAND AVE STE 260, LONG BEACH, CA 90815-0000
Generator Contact :	N/R
Destination ID :	CAD099452708
Destination Name :	Industrial Services Oil Company Inc
Destination Mailing :	1700 South Soto Street, Los Angeles, CA 90023
Destination Address :	1700 South Soto Street, Los Angeles, CA 90023
Destination Contact :	N/R
Submission Type :	DataImage5Copy
Origin Type :	Service
Manifest Residue :	N
Rejection :	N
Last Date in Agency List :	2021-09-04

Waste Details

Waste Line Number :	1
Is DOT Hazardous :	N
DOT ID Number :	N/R
DOT Information :	N/R
Non Waste Description :	NONE, NON-RCRA HAZARDOUS WASTE, LIQUIDS (Waste Oil), N/A, NONE
Quantity :	100 Gallons
Quantity Tons, Acute, Non-Acute :	0.41701418, 0, 0.41701418
Quantity Kg, Acute, Non-Acute :	0, 378.2444
Management Method :	H039 - OTHER RECOVERY OR RECLAMATION FOR REUSE
Is EPA Waste :	N
Federal Code :	N/R
State Code :	CA - 221

Manifest Details

Manifest Number :	018056617JJK
Shipped Date :	2020-09-11
Updated Date :	2020-10-06
Received Date :	2020-09-11
Status :	Signed
Generator ID :	CAL000309546
Generator Name :	CITY OF LONG BEACH WESTSIDE POLICE STATION
Generator Address :	1835 SANTA FE AVE, LONG BEACH, CA 90810
Generator Mailing :	2525 GRAND AVE STE 260, LONG BEACH, CA 90815-0000
Generator Contact :	N/R
Destination ID :	CAD099452708
Destination Name :	Industrial Services Oil Company Inc
Destination Mailing :	1700 South Soto Street, Los Angeles, CA 90023
Destination Address :	1700 South Soto Street, Los Angeles, CA 90023
Destination Contact :	N/R

Map Id: M190
Direction: WNW
Distance: 0.212 mi., 1118 ft.
Elevation: 14 ft.
Relative: Higher

Site Name : CITY OF LONG BEACH WESTSIDE POLICE STATION | Long Beach Police Department- West Division Substation, (Site 39) | EVR Phase II upgrade
1835 SANTA FE AVE
LONG BEACH | Long Beach, CA 90810

Database(s) : [ALT FUELING, AST - CA, CALEPA SITES - CA, ECHO, EPA LUST, FID UST - CA, FRS, HAZNET - CA, HWG - CA, LUST REG 4 - CA, MANIFEST EPA, RCRA_NONGEN, UST - CA, UST_CITY OF LONG BEACH - CA] ***(cont.)***

Envirosite ID: 323196
EPA ID: CAL000309546

MANIFEST EPA ***(cont.)***

Submission Type :	DataImage5Copy
Origin Type :	Service
Manifest Residue :	N
Rejection :	N
Last Date in Agency List :	2021-09-04

Waste Details

Waste Line Number :	1
Is DOT Hazardous :	N
DOT ID Number :	N/R
DOT Information :	N/R
Non Waste Description :	NONE, NON-RCRA HAZARDOUS WASTE, LIQUIDS (Waste Oil), N/A, NONE
Quantity :	100 Gallons
Quantity Tons, Acute, Non-Acute :	0.41701418, 0, 0.41701418
Quantity Kg, Acute, Non-Acute :	0, 378.2444
Management Method :	H039 - OTHER RECOVERY OR RECLAMATION FOR REUSE
Is EPA Waste :	N
Federal Code :	N/R
State Code :	CA - 221

RCRA_NONGEN

Facility Name :	CITY OF LONG BEACH WESTSIDE POLICE STATION
Facility Address :	1835 SANTA FE AVE, LONG BEACH, CA 90810
County :	LOS ANGELES
Date Form Received by Agency :	2006-07-26
EPA ID :	CAL000309546
Mailing Address :	2525 GRAND AVE STE 260, LONG BEACH, CA 90815-0000
Contact :	BRIAN HARMON
Contact Address :	2600 TEMPLE AVENUE, LONG BEACH, CA 90806
Contact Country :	N/R
Contact Telephone :	714-567-6413
Contact Email :	OLIVER.CRUZ@LONGBEACH.GOV
EPA Region :	09
Land Type :	Not Reported
Source Type :	Implementer
Classification :	Not a generator, verified
Description :	Not a generator, verified
Last Date in Agency List :	2021-09-03

Map Id: M190
Direction: WNW
Distance: 0.212 mi., 1118 ft.
Elevation: 14 ft.
Relative: Higher

Site Name : CITY OF LONG BEACH WESTSIDE POLICE STATION | Long Beach Police Department- West Division Substation, (Site 39) | EVR Phase II upgrade
1835 SANTA FE AVE
LONG BEACH | Long Beach, CA 90810

Database(s) : [ALT FUELING, AST - CA, CALEPA SITES - CA, ECHO, EPA LUST, FID UST - CA, FRS, HAZNET - CA, HWG - CA, LUST REG 4 - CA, MANIFEST EPA, RCRA_NONGEN, UST - CA, UST_CITY OF LONG BEACH - CA] ***(cont.)***

Envirosite ID: 323196
EPA ID: CAL000309546

RCRA_NONGEN ***(cont.)***

Owner/Operator Summary

Owner/Operator Name :	BRIAN HARMON
Owner/Operator Address :	2600 TEMPLE AVENUE, LONG BEACH, CA 90806
Owner/Operator Country :	N/R
Owner/Operator Telephone :	714-567-6413
Owner/Operator Email :	N/R
Owner/Operator Fax :	N/R
Legal Status :	Other land type
Owner/Operator Type :	Operator
Owner/Operator Start Date :	N/R
Owner/Operator End Date :	N/R

Owner/Operator Name :	CITY OF LONG BEACH HEALTH DEPT
Owner/Operator Address :	2525 GRAND AVE STE 260, LONG BEACH, CA 90815-0000
Owner/Operator Country :	N/R
Owner/Operator Telephone :	562-570-4000
Owner/Operator Email :	N/R
Owner/Operator Fax :	N/R
Legal Status :	Other land type
Owner/Operator Type :	Owner
Owner/Operator Start Date :	N/R
Owner/Operator End Date :	N/R

Handler Activities Summary

U.S. Importer of Hazardous Waste :	N
Mixed Waste (Haz. and Radioactive) :	N
Recycler of Hazardous Waste :	N
Transporter of Hazardous Waste :	N
Treater, Storer or Disposer of HW :	N
Underground Injection Activity :	N
On-site Burner Exemption :	N
Furnace Exemption :	N
Used Oil Fuel Burner :	N
Used Oil Processor :	N
Used Oil Refiner :	N
Used Oil Fuel Marketer to Burner :	N
Used Oil Specification Marketer :	N
Used Oil Transfer Facility :	N
Used Oil Transporter :	N

Notices of Violations Summary

Regulation Violated :	N

Map Id: M190
Direction: WNW
Distance: 0.212 mi., 1118 ft.
Elevation: 14 ft.
Relative: Higher

Site Name : CITY OF LONG BEACH WESTSIDE POLICE STATION | Long Beach Police Department- West Division Substation, (Site 39) | EVR Phase II upgrade
1835 SANTA FE AVE
LONG BEACH | Long Beach, CA 90810

Database(s) : [ALT FUELING, AST - CA, CALEPA SITES - CA, ECHO, EPA LUST, FID UST - CA, FRS, HAZNET - CA, HWG - CA, LUST REG 4 - CA, MANIFEST EPA, RCRA_NONGEN, UST - CA, UST_CITY OF LONG BEACH - CA] ***(cont.)***

Envirosite ID: 323196
EPA ID: CAL000309546

UST - CA

Facility Name :	Long Beach Police Department- West Division Substation, (Site 39)
Facility Address :	1835 Santa Fe Ave, Long Beach, 90810
County :	Los Angeles
Facility ID :	N/R
CERS ID :	10590517
Permitting Agency :	Long Beach Environmental Heath
Latitude :	33.79039
Longitude :	-118.21558
Last Date in Agency List :	2021-09-10

UST_CITY OF LONG BEACH - CA

Facility Name :	LB City/Fleet SFPD
Facility Address :	1835 Santa Fe, 90810
Underground Storage Tank(s) :	1
Gas :	1x12k
Diesel :	N/R
Waste :	N/R
Jet A :	N/R
Avgas :	N/R
Oil :	N/R
DGen :	N/R
Other :	N/R
Last Date in Agency List :	2016-07-14

Map Id: S191
Direction: SW
Distance: 0.213 mi., 1123 ft.
Elevation: 9 ft.
Relative: Lower

Site Name : NEVADA METALS CO | BOOHER FAMILY TRUST
1622 W 15TH ST | 1622 WEST 15TH ST
LONG BEACH, CA 90813

Database(s) : [FRS, HAZNET - CA, HWG - CA]

Envirosite ID: 437611
EPA ID: CAC002938221

FRS

Facility Name :	NEVADA METALS CO
Facility Address :	1622 W 15TH ST, LONG BEACH, CA 90813
County :	LOS ANGELES

Map Id: S191
Direction: SW
Distance: 0.213 mi., 1123 ft.
Elevation: 9 ft.
Relative: Lower

Site Name : NEVADA METALS CO | BOOHER FAMILY TRUST
1622 W 15TH ST | 1622 WEST 15TH ST
LONG BEACH, CA 90813

Database(s) : [FRS, HAZNET - CA, HWG - CA] ***(cont.)***

Envirosite ID: 437611
EPA ID: CAC002938221

FRS ***(cont.)***

Site Details

Registry ID :	110066190482
FRS Facility URL :	Click here for hyperlink provided by the agency.
Last Date in Agency List :	2021-07-17

Source Description

Source Description :

The California Environmental Protection Agency (CalEPA) has recently implemented a new data warehouse system (nSite). This data warehouse combines and merges facility and site information from five different systems managed within CalEPA. The five systems are: California Environmental Reporting System (CERS), EnviroStor, GeoTracker, California Integrated Water Quality System (CIWQS), and Toxic Release Inventory (TRI).

FRS Environmental Interest

Source and System ID :	CA-ENVIROVIEW - 137740

HAZNET - CA

Facility Name :	BOOHER FAMILY TRUST
Facility Address :	1622 W 15TH STREET, LONG BEACH, CA 90813
County :	LOS ANGELES

Site Details

Generator EPA ID :	CAC002938221
Active :	Inactive
Category :	STATE
Facility Types :	N/R
Type :	TEMPORARY
Contact Name :	N/R
Contact Phone :	N/R
Facility Mailing Address :	2824 E 208TH STREET, CARSON, CA 90810
Latitude :	33.78549477
Longitude :	-118.21422597
Agency Hyperlink :	Click here for hyperlink provided by the agency.
Last Date in Agency List :	2021-07-08

Waste Generator Details

State Waste :	2017: 792 - Liquids with pH <= 2 with metals, 5.73375 tons to CAD008488025

Facility Name :	NEVADA METALS CO
Facility Address :	1622 WEST 15TH ST, LONG BEACH, CA 90813
County :	LOS ANGELES

Map Id: S191
Direction: SW
Distance: 0.213 mi., 1123 ft.
Elevation: 9 ft.
Relative: Lower

Site Name : NEVADA METALS CO | BOOHER FAMILY TRUST
1622 W 15TH ST | 1622 WEST 15TH ST
LONG BEACH, CA 90813

Database(s) : [FRS, HAZNET - CA, HWG - CA] ***(cont.)***

Envirosite ID: 437611
EPA ID: CAC002938221

HAZNET - CA ***(cont.)***

Site Details

Generator EPA ID :	CAL000146349
Active :	Inactive
Category :	STATE
Facility Types :	N/R
Type :	PERMANENT
Contact Name :	N/R
Contact Phone :	N/R
Facility Mailing Address :	1622 WEST 15TH ST, LONG BEACH, CA 908130000
Latitude :	33.78549477
Longitude :	-118.21422597
Agency Hyperlink :	Click here for hyperlink provided by the agency.
Last Date in Agency List :	2021-07-08

Waste Generator Details

Details for this site have been truncated due to the large number of available details for this site within this dataset. For the complete details for this site, contact your Envirosite account representative for a complimentary site report containing all of the details available.

State Waste :

2015: 181 - Other inorganic solid waste, 0.63916 tons to CAD060398229
2015: 181 - Other inorganic solid waste, 5.82407 tons to CAD069124717
2015: 181 - Other inorganic solid waste, 2.075 tons to
2014: 181 - Other inorganic solid waste, 5.9065 tons to CAD069124717
2014: 181 - Other inorganic solid waste, 1.9219 tons to CAD060398229
2013: 181 - Other inorganic solid waste, 4.408 tons to CAD069124717
2013: 181 - Other inorganic solid waste, 4.1185 tons to
2013: 181 - Other inorganic solid waste, 2.125 tons to CAD069126717
2012: 181 - Other inorganic solid waste, 1.95 tons to CAD069124717
2012: 134 - Aqueous solution with total organic residues less than 10 percent, 34.587 tons to CAT080013352
2012: 181 - Other inorganic solid waste, 0.75 tons to CAD060398229
2012: 181 - Other inorganic solid waste, 3.9335 tons to
2011: 181 - Other inorganic solid waste, 5.4325 tons to CAD069124717
2011: 134 - Aqueous solution with total organic residues less than 10 percent, 50.925 tons to CAT080013352
2010: 134 - Aqueous solution with total organic residues less than 10 percent, 43.743 tons to CAT080013352
2010: 171 - Metal sludge (see 121), 0.371 tons to CAD060398229
2010: 181 - Other inorganic solid waste, 3.5325 tons to CAD069124717
2009: 181 - Other inorganic solid waste, 1.5405 tons to CAD097030993
2009: 171 - Metal sludge (see 121), 0.5 tons to CAD060398229
2009: 134 - Aqueous solution with total organic residues less than 10 percent, 9.24 tons to CAT080013352
2009: 181 - Other inorganic solid waste, 2.181 tons to CAD069124717
2008: 171 - Metal sludge (see 121), 0.27 tons to CAD060398229
2008: 135 - Unspecified aqueous solution, 4.62 tons to CAD008488025
2008: 135 - Unspecified aqueous solution, 9.24 tons to CAD008488025
2008: 181 - Other inorganic solid waste, 0.778 tons to CAD069124717
2007: 135 - Unspecified aqueous solution, 38.64 tons to CAD008488025
2007: 171 - Metal sludge (see 121), 0.156 tons to CAD060398229
2007: 135 - Unspecified aqueous solution, 9.24 tons to CAD008488025
2007: 181 - Other inorganic solid waste, 1.3805 tons to CAD069124717
2006: 135 - Unspecified aqueous solution, 13.272 tons to CAD008488025

Map Id: S191
Direction: SW
Distance: 0.213 mi., 1123 ft.
Elevation: 9 ft.
Relative: Lower

Site Name : NEVADA METALS CO | BOOHER FAMILY TRUST
1622 W 15TH ST | 1622 WEST 15TH ST
LONG BEACH, CA 90813

Database(s) : [FRS, HAZNET - CA, HWG - CA] ***(cont.)***

Envirosite ID: 437611
EPA ID: CAC002938221

HAZNET - CA ***(cont.)***

Facility Name : NEVADA METALS COMPANY INC
Facility Address : 1622 W 15TH ST, LONG BEACH, CA 90813
County : LOS ANGELES

Site Details
Generator EPA ID : CAL000389633
Active : Inactive
Category : STATE
Facility Types : N/R
Type : PERMANENT
Contact Name : N/R
Contact Phone : N/R
Facility Mailing Address : 1622 W 15TH ST, LONG BEACH, CA 90813
Latitude : 33.78530700
Longitude : -118.21435200
Agency Hyperlink : Click here for hyperlink provided by the agency.
Last Date in Agency List : 2021-07-08

HWG - CA

Facility Name : BOOHER FAMILY TRUST
Facility Address : 1622 W 15TH STREET, LONG BEACH, CA 90813
County : LOS ANGELES

EPA ID : CAC002938221
Status : Inactive
Category : STATE
Type : TEMPORARY
Facility Type : N/R
Mailing Address : 2824 E 208TH STREET, CARSON, CA 90810
Owner Name : GEORGEEN BOOHER
Owner Address : 2824 E 208TH STREET, CARSON, CA 90810
Operator Name : JIM BOOHER
Operator Address : 2824 E 208TH STREET, CARSON, CA 90810
Latitude : 33.785495
Longitude : -118.214226

Facility Name : NEVADA METALS CO
Facility Address : 1622 WEST 15TH ST, LONG BEACH, CA 90813
County : LOS ANGELES

EPA ID : CAL000146349
Status : Inactive
Category : STATE
Type : PERMANENT
Facility Type : N/R
Mailing Address : 1622 WEST 15TH ST, LONG BEACH, CA 908130000
Owner Name : DON WILLIAMS
Owner Address : 1622 WEST 15TH ST, LONG BEACH, CA 908131209
Operator Name : DON WILLIAMS
Operator Address : 1622 WEST 15TH ST, LONG BEACH, CA 90813

Map Id: S191
Direction: SW
Distance: 0.213 mi., 1123 ft.
Elevation: 9 ft.
Relative: Lower

Site Name : NEVADA METALS CO | BOOHER FAMILY TRUST
1622 W 15TH ST | 1622 WEST 15TH ST
LONG BEACH, CA 90813

Database(s) : [FRS, HAZNET - CA, HWG - CA] ***(cont.)***

Envirosite ID: 437611
EPA ID: CAC002938221

HWG - CA ***(cont.)***

Latitude :	33.785575
Longitude :	-118.214202
Facility Name :	NEVADA METALS COMPANY INC
Facility Address :	1622 W 15TH ST, LONG BEACH, CA 90813
County :	LOS ANGELES
EPA ID :	CAL000389633
Status :	Inactive
Category :	STATE
Type :	PERMANENT
Facility Type :	N/R
Mailing Address :	1622 W 15TH ST, LONG BEACH, CA 90813
Owner Name :	VICTOR FARA FONOV
Owner Address :	1672 N WESTERN AVE APT 409, LOS ANGELES, CA 900274869
Operator Name :	VICTOR FARA FONOV
Operator Address :	1622 W 15TH ST, LONG BEACH, CA 90813
Latitude :	33.785307
Longitude :	-118.214352

Map Id: S192
Direction: SSW
Distance: 0.213 mi., 1127 ft.
Elevation: 8 ft.
Relative: Lower

Site Name : AVIATION REPAIR SOLUTIONS INC | US CHROME | US CHROME CORPORATION OF CALIFORNIA
1480 CANAL AVE | 1480 CANAL AVE
SUITE A
LONG BEACH | Long Beach, CA

Database(s) : [ARCHIVED RCRA TSDF, BRS, CALEPA SITES - CA, CIWQS - CA, CIWQS 2 - CA, ECHO, FRS, HAZNET - CA, HIST CHMIRS - CA, HWG - CA, ICIS, INACTIVE PCS, MANIFEST EPA, NPDES - CA, PCS FACILITY, RCRA_LQG, RCRA_SQG, RFR - CA, SLIC REG 4 - CA, STORMWATER, SWRCB NON_CASE - CA, TRIS]

Envirosite ID: 221327
EPA ID: N/R

ARCHIVED RCRA TSDF

Facility Name :	U.S CHROME CORP. OF CALIF.
Facility Address :	1480 CANAL AVE, LONG BEACH, CA 90813
County :	LOS ANGELES
Date Form Received by Agency :	1991-04-11
EPA ID :	CAD045550464
Mailing Address :	1480 CANAL AVE, LONG BEACH, CA 90813
Contact :	HANS A MROCH

Map Id: S192
Direction: SSW
Distance: 0.213 mi., 1127 ft.
Elevation: 8 ft.
Relative: Lower

Site Name : AVIATION REPAIR SOLUTIONS INC | US CHROME | US CHROME CORPORATION OF CALIFORNIA
1480 CANAL AVE | 1480 CANAL AVE
SUITE A
LONG BEACH | Long Beach, CA

Database(s) : [ARCHIVED RCRA TSDF, BRS, CALEPA SITES - CA, CIWQS - CA, CIWQS 2 - CA, ECHO, FRS, HAZNET - CA, HIST CHMIRS - CA, HWG - CA, ICIS, INACTIVE PCS, MANIFEST EPA, NPDES - CA, PCS FACILITY, RCRA_LQG, RCRA_SQG, RFR - CA, SLIC REG 4 - CA, STORMWATER, SWRCB NON_CASE - CA, TRIS] ***(cont.)***

Envirosite ID: 221327
EPA ID: N/R

ARCHIVED RCRA TSDF ***(cont.)***

Contact Address :	N/R
Contact Country :	US
Contact Telephone :	213-437-2825
Contact Email :	N/R
EPA Region :	09
Land Type :	Not Reported
Source Type :	Annual/Biennial Report
Classification :	Small Quantity Generator
Description :	Handlers that generate more than 100 and less than 1000 kilograms of hazardous waste during any calendar month and accumulate less than 6000 kg of hazardous waste at any time; or generate 100 kg or less of hazardous waste during any calendar month, and accumulate more than 1000 kg of hazardous waste at any time.
Last Date in Agency List :	2019-03-01

Owner/Operator Summary

Owner/Operator Name :	N/R
Owner/Operator Address :	N/R
Owner/Operator Country :	N/R
Owner/Operator Telephone :	N/R
Owner/Operator Email :	N/R
Owner/Operator Fax :	N/R
Legal Status :	N/R
Owner/Operator Type :	N/R
Owner/Operator Start Date :	N/R
Owner/Operator End Date :	N/R

BRS

Facility Name :	US CHROME CORPORATION OF CALIFORNIA
Facility Address :	1480 CANAL AVE., LONG BEACH, CA 90813
County :	LOS ANGELES

Site Details

Date Form Received by Agency :	2014-03-01
EPA ID :	CAD045550464
Mailing Address :	19152 SUMMERWOOD CIRCLE, HUNTINGTON BEACH, CA 92648
Contact :	NICK SPAGNOLI
Contact Address :	19152 SUMMERWOOD CIRCLE, HUNTINGTON BEACH, CA 92648
Contact Country :	N/R

Map Id: S192
Direction: SSW
Distance: 0.213 mi., 1127 ft.
Elevation: 8 ft.
Relative: Lower

Site Name : AVIATION REPAIR SOLUTIONS INC | US CHROME | US CHROME CORPORATION OF CALIFORNIA
1480 CANAL AVE | 1480 CANAL AVE
SUITE A
LONG BEACH | Long Beach, CA

Database(s) : [ARCHIVED RCRA TSDF, BRS, CALEPA SITES - CA, CIWQS - CA, CIWQS 2 - CA, ECHO, FRS, HAZNET - CA, HIST CHMIRS - CA, HWG - CA, ICIS, INACTIVE PCS, MANIFEST EPA, NPDES - CA, PCS FACILITY, RCRA_LQG, RCRA_SQG, RFR - CA, SLIC REG 4 - CA, STORMWATER, SWRCB NON_CASE - CA, TRIS] ***(cont.)***

Envirosite ID: 221327
EPA ID: N/R

BRS ***(cont.)***

Contact Telephone :	714-960-7950
Contact Email :	NRS2CONSULT@AOL.COM
EPA Region :	09
Land Type :	Private
Source Type :	Annual/Biennial Report updated with Notification
Classification :	Large Quantity Generator

Description :

Handlers that generate 1,000 kg or more of hazardous waste during any calendar month; or generate more than 1 kg of acutely hazardous waste during any calendar month; or generate more than 100 kg of any residue or contaminated soil, waste or other debris resulting from the cleanup of a spill, into or on any land or water, of acutely hazardous waste during any calendar month; or generate 1 kg or less of acutely hazardous waste during any calendar month, and accumulate more than 1 kg of acutely hazardous waste at any time; or generate 100 kg or less of any residue or contaminated soil, waste or other debris resulting from the cleanup of a spill, into or on any land or water, of acutely hazardous waste during any calendar month, and accumulated more than 100 kg of that material at any time.

Last Date in Agency List :	2021-09-03

Owner/Operator Summary

Owner/Operator Name :	AVIATION REPAIR SOLUTIONS, INC
Owner/Operator Address :	1480 CANAL AVE., LONG BEACH, CA 90813
Owner/Operator Country :	N/R
Owner/Operator Telephone :	562-437-2825
Owner/Operator Email :	N/R
Owner/Operator Fax :	N/R
Legal Status :	Private
Owner/Operator Type :	Operator
Owner/Operator Start Date :	2006-01-01
Owner/Operator End Date :	N/R

Owner/Operator Name :	ROBERT REATH
Owner/Operator Address :	175 GARFIELD AVE., STRATFORD, CT 06615
Owner/Operator Country :	N/R
Owner/Operator Telephone :	203-378-9622
Owner/Operator Email :	N/R
Owner/Operator Fax :	N/R
Legal Status :	Private
Owner/Operator Type :	Owner
Owner/Operator Start Date :	1980-01-01
Owner/Operator End Date :	N/R

Map Id: S192
Direction: SSW
Distance: 0.213 mi., 1127 ft.
Elevation: 8 ft.
Relative: Lower

Site Name : AVIATION REPAIR SOLUTIONS INC | US CHROME | US CHROME CORPORATION OF CALIFORNIA
1480 CANAL AVE | 1480 CANAL AVE SUITE A
LONG BEACH | Long Beach, CA

Database(s) : [ARCHIVED RCRA TSDF, BRS, CALEPA SITES - CA, CIWQS - CA, CIWQS 2 - CA, ECHO, FRS, HAZNET - CA, HIST CHMIRS - CA, HWG - CA, ICIS, INACTIVE PCS, MANIFEST EPA, NPDES - CA, PCS FACILITY, RCRA_LQG, RCRA_SQG, RFR - CA, SLIC REG 4 - CA, STORMWATER, SWRCB NON_CASE - CA, TRIS] ***(cont.)***

Envirosite ID: 221327
EPA ID: N/R

BRS ***(cont.)***

Waste Activity Monitoring

Report Cycle :	2013
Hazardous Waste Page Number :	1
Hazardous Waste Sub-Page Number :	1
BR Form :	GM
Waste Description :	HAZARDOUS WASTE SOLID, SOIL CUTTINGS WITH TRACES OF CHROMIUM FROM DRILLING OF BORINGS FOR SITE INVESTIGATION
Primary NAICS :	332813 - Electroplating, Plating, Polishing, Anodizing, and Coloring
Source Code :	G44 - State program or voluntary cleanup
Form Code :	W319 - Other inorganic solids (specify in comments)
Management Method :	H132 - Landfill or surface impoundment that will be closed as landfill (to include prior treatment and/or stabilization)
Generation Tons :	0.9
Managed Tons :	0
Shipped Tons :	0.9
Received Tons :	0
Receiver ID :	NVT330010000
Receiver State :	NV
Shipper ID :	CAD045550464
Shipper State :	CA
Waste Minimization :	X - No waste minimization efforts were implemented for this waste
Waste Code List :	D007
Waste Code Group :	D007 - CHROMIUM
Waste Generation Type :	N/R

Report Cycle :	2013
Hazardous Waste Page Number :	2
Hazardous Waste Sub-Page Number :	1
BR Form :	GM
Waste Description :	HAZARDOUS WASTE LIQUID, GROUNDWATER WITH HEXAVALENT CHROMIUM FROM MONITORING AND SAMPLING OPERATIONS
Primary NAICS :	332813 - Electroplating, Plating, Polishing, Anodizing, and Coloring
Source Code :	G44 - State program or voluntary cleanup
Form Code :	W119 - Other inorganic liquid (specify in comments)
Management Method :	H135 - Discharge to sewer/POTW or NPDES (with prior storage - with or without treatment)
Generation Tons :	0.4378649

Map Id: S192
Direction: SSW
Distance: 0.213 mi., 1127 ft.
Elevation: 8 ft.
Relative: Lower

Site Name : AVIATION REPAIR SOLUTIONS INC | US CHROME | US CHROME CORPORATION OF CALIFORNIA
1480 CANAL AVE | 1480 CANAL AVE
SUITE A
LONG BEACH | Long Beach, CA

Database(s) : [ARCHIVED RCRA TSDF, BRS, CALEPA SITES - CA, CIWQS - CA, CIWQS 2 - CA, ECHO, FRS, HAZNET - CA, HIST CHMIRS - CA, HWG - CA, ICIS, INACTIVE PCS, MANIFEST EPA, NPDES - CA, PCS FACILITY, RCRA_LQG, RCRA_SQG, RFR - CA, SLIC REG 4 - CA, STORMWATER, SWRCB NON_CASE - CA, TRIS] ***(cont.)***

Envirosite ID: 221327
EPA ID: N/R

BRS ***(cont.)***

Managed Tons :	0
Shipped Tons :	0.4378649
Received Tons :	0
Receiver ID :	CAD097030993
Receiver State :	CA
Shipper ID :	CAD045550464
Shipper State :	CA
Waste Minimization :	X - No waste minimization efforts were implemented for this waste
Waste Code List :	D007
Waste Code Group :	D007 - CHROMIUM
Waste Generation Type :	N/R

CALEPA SITES - CA

Facility Name :	Aviation Repair Solutions
Facility Address :	1480 CANAL AVE, LONG BEACH, 90813
Site ID :	370148
EI ID :	10671883
EI Description :	Hazardous Waste Onsite Treatment
Latitude :	33.785297
Longitude :	-118.213501
Agency Hyperlink :	Click here for hyperlink provided by the agency.
Last Date in Agency List :	2021-08-26

Site ID :	370148
EI ID :	10671883
EI Description :	Chemical Storage Facilities
Latitude :	33.785297
Longitude :	-118.213501
Agency Hyperlink :	Click here for hyperlink provided by the agency.
Last Date in Agency List :	2021-08-26

Site ID :	370148
EI ID :	10671883
EI Description :	Hazardous Waste Generator
Latitude :	33.785297
Longitude :	-118.213501
Agency Hyperlink :	Click here for hyperlink provided by the agency.
Last Date in Agency List :	2021-08-26

Map Id: S192
Direction: SSW
Distance: 0.213 mi., 1127 ft.
Elevation: 8 ft.
Relative: Lower

Site Name : AVIATION REPAIR SOLUTIONS INC | US CHROME | US CHROME CORPORATION OF CALIFORNIA
1480 CANAL AVE | 1480 CANAL AVE
SUITE A
LONG BEACH | Long Beach, CA

Database(s) : [ARCHIVED RCRA TSDF, BRS, CALEPA SITES - CA, CIWQS - CA, CIWQS 2 - CA, ECHO, FRS, HAZNET - CA, HIST CHMIRS - CA, HWG - CA, ICIS, INACTIVE PCS, MANIFEST EPA, NPDES - CA, PCS FACILITY, RCRA_LQG, RCRA_SQG, RFR - CA, SLIC REG 4 - CA, STORMWATER, SWRCB NON_CASE - CA, TRIS] ***(cont.)***

Envirosite ID: 221327
EPA ID: N/R

CALEPA SITES - CA ***(cont.)***

Facility Name :	Aviation Repair Solutions
Facility Address :	1480 CANAL AVENUE, LONG BEACH, 90813
Site ID :	526846
EI ID :	840824
EI Description :	Industrial Facility Storm Water
Latitude :	33.785250
Longitude :	-118.213600
Agency Hyperlink :	Click here for hyperlink provided by the agency.
Last Date in Agency List :	2021-08-26
Facility Name :	AVIATION REPAIR SOLUTIONS INC
Facility Address :	1480 Canal Ave, Long Beach, 90813
Site ID :	10203
EI ID :	90813SCHRM1480C
EI Description :	Toxic Release Inventory
Latitude :	33.785297
Longitude :	-118.213501
Agency Hyperlink :	Click here for hyperlink provided by the agency.
Last Date in Agency List :	2021-08-26
Facility Name :	US CHROME
Facility Address :	1480 CANAL AVE, LONG BEACH, 90813
Site ID :	255506
EI ID :	SL2047D1672
EI Description :	Cleanup Program Site
Latitude :	33.784890
Longitude :	-118.213555
Agency Hyperlink :	Click here for hyperlink provided by the agency.
Last Date in Agency List :	2021-08-26

CIWQS - CA

Facility Name :	AVIATION REPAIR SOLUTIONS
Facility Address :	1480 CANAL AVENUE, LONG BEACH, CA 90813
County :	LOS ANGELES

Map Id: S192
Direction: SSW
Distance: 0.213 mi., 1127 ft.
Elevation: 8 ft.
Relative: Lower

Site Name : AVIATION REPAIR SOLUTIONS INC | US CHROME | US CHROME CORPORATION OF CALIFORNIA
1480 CANAL AVE | 1480 CANAL AVE SUITE A
LONG BEACH | Long Beach, CA

Database(s) : [ARCHIVED RCRA TSDF, BRS, CALEPA SITES - CA, CIWQS - CA, CIWQS 2 - CA, ECHO, FRS, HAZNET - CA, HIST CHMIRS - CA, HWG - CA, ICIS, INACTIVE PCS, MANIFEST EPA, NPDES - CA, PCS FACILITY, RCRA_LQG, RCRA_SQG, RFR - CA, SLIC REG 4 - CA, STORMWATER, SWRCB NON_CASE - CA, TRIS] ***(cont.)***

Envirosite ID: 221327
EPA ID: N/R

CIWQS - CA ***(cont.)***

Place ID :	S840824
Agency Name :	AVIATION REPAIR SOLUTIONS
Last Date in Agency List :	2021-09-10

CIWQS 2 - CA

Facility Name :	U.S. Chrome
Facility Address :	1480 Canal Avenue, Long Beach, 90813
County :	Los Angeles
Facility ID :	268908
WDID :	N/R
Facility Type :	All other facilities
Region :	4
Place Type :	Facility
Place Subtype :	N/R
Ageny Name :	N/R
Agency Type :	N/R
Number of Agencies :	N/R
Status Date :	N/R
Status :	N/R
Status Enrollee :	N/R
Individual/General :	N/R
Fee Code :	N/R
Staff Assigned :	N/R
Number of Staff Assigned :	N/R
Supervisor :	N/R
Number of Supervisor :	N/R
Number of Amendments :	0
Number of Reg Measures :	N/R
Baseline Flow :	N/R
Population (MS4)/Acres :	N/R
Reclamation :	N/R
CAFO Type :	N/R
CAFO Subtype :	N/R
CAFO Population :	N/R
Onsite :	N/R
Quality Assurance :	N/R
RCRA Flag :	N/R
Total MMP Violations Number :	0
Total Number of Violations :	2
Total Number of Inspections :	0
Date of Most Recent Completed Inspection:	N/R
Date of Most Recent Received Report :	N/R

Map Id: S192
Direction: SSW
Distance: 0.213 mi., 1127 ft.
Elevation: 8 ft.
Relative: Lower

Site Name : AVIATION REPAIR SOLUTIONS INC | US CHROME | US CHROME CORPORATION OF CALIFORNIA
1480 CANAL AVE | 1480 CANAL AVE SUITE A
LONG BEACH | Long Beach, CA

Database(s) : [ARCHIVED RCRA TSDF, BRS, CALEPA SITES - CA, CIWQS - CA, CIWQS 2 - CA, ECHO, FRS, HAZNET - CA, HIST CHMIRS - CA, HWG - CA, ICIS, INACTIVE PCS, MANIFEST EPA, NPDES - CA, PCS FACILITY, RCRA_LQG, RCRA_SQG, RFR - CA, SLIC REG 4 - CA, STORMWATER, SWRCB NON_CASE - CA, TRIS] ***(cont.)***

Envirosite ID: 221327
EPA ID: N/R

CIWQS 2 - CA ***(cont.)***

Total Number of Final (A+H) Enforcement Actions:	1
Most Recent Effective Date of Enf Action (A+H):	2000-11-15
Program :	SLIC
Program Category :	TANKS
Number of Programs :	N/R
Complexity :	N/R
Pretreatment :	N/R
Facility Waste Type :	N/R
Reg Measure ID :	N/R
Reg Measure Type :	N/R
Reg Measure Title :	N/R
Reg Measure Description :	N/R
SIC 1 :	-
SIC 2 :	-
SIC 3 :	-
Latitude :	33.785256
Longitude :	-118.213797
Last Date in Agency List :	2021-08-25
Facility Name :	U.S. Chrome Corporation of California, Slic No. 875
Facility Address :	1480 Canal Avenue, Long Beach, 90813
County :	Los Angeles
Facility ID :	790709
WDID :	4B198600215
Facility Type :	Industrial
Region :	4
Place Type :	Manufacturing
Place Subtype :	Manufacturing NEC
Ageny Name :	US Chrome Corporation of California, Inc
Agency Type :	Privately-Owned Business
Number of Agencies :	1
Status Date :	2015-04-28
Status :	Historical
Status Enrollee :	Y
Individual/General :	I
Fee Code :	58 - Non15 Based on (TTWQ)/CPLX)
Staff Assigned :	N/R
Number of Staff Assigned :	N/R
Supervisor :	N/R
Number of Supervisor :	N/R
Number of Amendments :	0

Map Id: S192
Direction: SSW
Distance: 0.213 mi., 1127 ft.
Elevation: 8 ft.
Relative: Lower

Site Name : AVIATION REPAIR SOLUTIONS INC | US CHROME | US CHROME CORPORATION OF CALIFORNIA
1480 CANAL AVE | 1480 CANAL AVE
SUITE A
LONG BEACH | Long Beach, CA

Database(s) : [ARCHIVED RCRA TSDF, BRS, CALEPA SITES - CA, CIWQS - CA, CIWQS 2 - CA, ECHO, FRS, HAZNET - CA, HIST CHMIRS - CA, HWG - CA, ICIS, INACTIVE PCS, MANIFEST EPA, NPDES - CA, PCS FACILITY, RCRA_LQG, RCRA_SQG, RFR - CA, SLIC REG 4 - CA, STORMWATER, SWRCB NON_CASE - CA, TRIS] ***(cont.)***

Envirosite ID: 221327
EPA ID: N/R

CIWQS 2 - CA ***(cont.)***

Number of Reg Measures :	1
Baseline Flow :	N/R
Population (MS4)/Acres :	N/R
Reclamation :	N - No
CAFO Type :	N/R
CAFO Subtype :	N/R
CAFO Population :	N/R
Onsite :	N/R
Quality Assurance :	N/R
RCRA Flag :	N/R
Total MMP Violations Number :	0
Total Number of Violations :	0
Total Number of Inspections :	0
Date of Most Recent Completed Inspection:	N/R
Date of Most Recent Received Report :	2015-04-14
Total Number of Final (A+H) Enforcement Actions:	0
Most Recent Effective Date of Enf Action (A+H):	N/R
Program :	WDRNONMUNIPRCS
Program Category :	WDR
Number of Programs :	1
Complexity :	A
Pretreatment :	X - Facility is not a POTW
Facility Waste Type :	Contaminated ground water
Reg Measure ID :	388841
Reg Measure Type :	Enrollee
Reg Measure Title :	Enrollee-WDR for GW Remed at Fuel/VOC/Cr VI Sites for US Chrome Corp of Ca
Reg Measure Description :	N/R
SIC 1 :	3471 - Electroplating, Plating, Polishing, Anodizing, and Coloring
SIC 2 :	-
SIC 3 :	-
Latitude :	33.7853
Longitude :	-118.2135
Last Date in Agency List :	2021-08-25

ECHO

Facility Name :	AVIATION REPAIR SOLUTIONS INC
Facility Address :	1480 CANAL AVENUE, LONG BEACH, CA 90813
County :	LOS ANGELES

Map Id: S192
Direction: SSW
Distance: 0.213 mi., 1127 ft.
Elevation: 8 ft.
Relative: Lower

Site Name : AVIATION REPAIR SOLUTIONS INC | US CHROME | US CHROME CORPORATION OF CALIFORNIA
1480 CANAL AVE | 1480 CANAL AVE SUITE A
LONG BEACH | Long Beach, CA

Database(s) : [ARCHIVED RCRA TSDF, BRS, CALEPA SITES - CA, CIWQS - CA, CIWQS 2 - CA, ECHO, FRS, HAZNET - CA, HIST CHMIRS - CA, HWG - CA, ICIS, INACTIVE PCS, MANIFEST EPA, NPDES - CA, PCS FACILITY, RCRA_LQG, RCRA_SQG, RFR - CA, SLIC REG 4 - CA, STORMWATER, SWRCB NON_CASE - CA, TRIS] ***(cont.)***

Envirosite ID: 221327
EPA ID: N/R

ECHO ***(cont.)***

Last Inspection Date :	2010-05-21
Registry ID :	110002646129
FIPS Code :	06037
EPA Region :	09
Inspection Count :	0
Last Inspection Days :	4104
Informal Count :	0
Last Informal Action Date :	N/R
Formal Action Count :	0
Last Formal Action Date :	N/R
Total Penalties :	0
Penalty Count :	N/R
Last Penalty Date :	N/R
Last Penalty Amount :	N/R
QTRS IN NC :	0
Programs IN SNC :	0
Current Compliance Status :	No Violation Identified
Three-Year Compliance Status :	_____
Collection Method :	ADDRESS MATCHING-HOUSE NUMBER
Reference Point :	CENTER OF A FACILITY OR STATION
Accuracy Meters :	30
Derived Tribes :	N/R
Derived HUC :	18070104
Derived WBD :	N/R
Derived STCTY FIPS :	06037
Derived Zip :	90813
Derived CD113 :	47
Derived CB2010 :	060375755001043
MYRTK Universe :	NNY
NPDES IDs :	CAZ463843
CWA Permit Types :	Minor
CWA Compliance Tracking :	On
CWA NAICS :	N/R
CWA SICS :	N/R
CWA Inspection Count :	N/R
CWA Last Inspection Days :	N/R
CWA Informal Count :	N/R
CWA Formal Action Count :	N/R
CWA Last Formal Action Date :	N/R
CWA Penalties :	N/R
CWA Last Penalty Date :	N/R
CWA Last Penalty Amount :	N/R
CWA Quarters IN NC :	0
CWA Current Compliance Status :	No Violation Identified
CWA Current SNC Flag :	N
CWA 13 Quarters Compliance Status :	_____

Map Id: S192
Direction: SSW
Distance: 0.213 mi., 1127 ft.
Elevation: 8 ft.
Relative: Lower

Site Name : AVIATION REPAIR SOLUTIONS INC | US CHROME | US CHROME CORPORATION OF CALIFORNIA
1480 CANAL AVE | 1480 CANAL AVE
SUITE A
LONG BEACH | Long Beach, CA

Database(s) : [ARCHIVED RCRA TSDF, BRS, CALEPA SITES - CA, CIWQS - CA, CIWQS 2 - CA, ECHO, FRS, HAZNET - CA, HIST CHMIRS - CA, HWG - CA, ICIS, INACTIVE PCS, MANIFEST EPA, NPDES - CA, PCS FACILITY, RCRA_LQG, RCRA_SQG, RFR - CA, SLIC REG 4 - CA, STORMWATER, SWRCB NON_CASE - CA, TRIS] ***(cont.)***

Envirosite ID: 221327
EPA ID: N/R

ECHO ***(cont.)***

CWA 13 Quarters Effluent Exceedances:	N/R
CWA Three-Year QNCR Codes :	N/R
DFR URL :	Click here for hyperlink provided by the agency.
Facility SIC :	3471
Facility NAICS :	332813 - Electroplating, Plating, Polishing, Anodizing, and Coloring
Facility Last Inspection EPA Date :	2003-11-05
Facility Last Inspection State Date :	2010-05-21
Facility Last Formal Act EPA Date :	N/R
Facility Last Formal Act State Date :	N/R
Facility Last Informal Act EPA Date :	N/R
Facility Last Informal Act State Date:	N/R
Facility Federal Agency :	N/R
TRI Reporter :	Y
Facility Imp Water Flag :	N/R
Current SNC Flag :	N
Indian County Flag :	N
Federal Flag :	N/R
US Mexico Border Flag :	N
Chesapeak Bay Flag :	N/R
AIR Flag :	N
NPDES Flag :	Y
SDWIS Flag :	N
RCRA Flag :	Y
TRI Flag :	Y
GHG Flag :	N
Major Flag :	N/R
Active Flag :	Y
NAA Flag :	Y
Latitude :	33.78529
Longitude :	-118.21381
Last Date in Agency List :	2021-08-20

Facility Name :	US CHROME CORPORATION OF CALIFORNIA
Facility Address :	1480 CANAL AVE, LONG BEACH, CA 90813
County :	LOS ANGELES COUNTY

Last Inspection Date :	2010-05-21
Registry ID :	110002646129
FIPS Code :	06037
EPA Region :	09
Inspection Count :	0
Last Inspection Days :	2774
Informal Count :	0
Last Informal Action Date :	N/R

Map Id: S192
Direction: SSW
Distance: 0.213 mi., 1127 ft.
Elevation: 8 ft.
Relative: Lower

Site Name : AVIATION REPAIR SOLUTIONS INC | US CHROME | US CHROME CORPORATION OF CALIFORNIA
1480 CANAL AVE | 1480 CANAL AVE SUITE A
LONG BEACH | Long Beach, CA

Database(s) : [ARCHIVED RCRA TSDF, BRS, CALEPA SITES - CA, CIWQS - CA, CIWQS 2 - CA, ECHO, FRS, HAZNET - CA, HIST CHMIRS - CA, HWG - CA, ICIS, INACTIVE PCS, MANIFEST EPA, NPDES - CA, PCS FACILITY, RCRA_LQG, RCRA_SQG, RFR - CA, SLIC REG 4 - CA, STORMWATER, SWRCB NON_CASE - CA, TRIS] ***(cont.)***

Envirosite ID: 221327
EPA ID: N/R

ECHO ***(cont.)***

Formal Action Count :	0
Last Formal Action Date :	N/R
Total Penalties :	0
Penalty Count :	0
Last Penalty Date :	N/R
Last Penalty Amount :	N/R
QTRS IN NC :	0
Programs IN SNC :	0
Current Compliance Status :	No Violation
Three-Year Compliance Status :	_____
Collection Method :	ADDRESS MATCHING-HOUSE NUMBER
Reference Point :	CENTER OF A FACILITY OR STATION
Accuracy Meters :	99999999
Derived Tribes :	N/R
Derived HUC :	18070104
Derived WBD :	N/R
Derived STCTY FIPS :	06037
Derived Zip :	90813
Derived CD113 :	47
Derived CB2010 :	060375755001043
MYRTK Universe :	NNY
NPDES IDs :	CAZ463843
CWA Permit Types :	Minor
CWA Compliance Tracking :	On
CWA NAICS :	N/R
CWA SICS :	N/R
CWA Inspection Count :	N/R
CWA Last Inspection Days :	N/R
CWA Informal Count :	N/R
CWA Formal Action Count :	N/R
CWA Last Formal Action Date :	N/R
CWA Penalties :	N/R
CWA Last Penalty Date :	N/R
CWA Last Penalty Amount :	N/R
CWA Quarters IN NC :	0
CWA Current Compliance Status :	No Violation
CWA Current SNC Flag :	N
CWA 13 Quarters Compliance Status :	_____
CWA 13 Quarters Effluent Exceedances:	N/R
CWA Three-Year QNCR Codes :	N/R
DFR URL :	Click here for hyperlink provided by the agency.
Facility SIC :	3471
Facility NAICS :	332813 - Electroplating, Plating, Polishing, Anodizing, and Coloring
Facility Last Inspection EPA Date :	2003-11-05
Facility Last Inspection State Date :	2010-05-21
Facility Last Formal Act EPA Date :	N/R

Map Id: S192
Direction: SSW
Distance: 0.213 mi., 1127 ft.
Elevation: 8 ft.
Relative: Lower

Site Name : AVIATION REPAIR SOLUTIONS INC | US CHROME | US CHROME CORPORATION OF CALIFORNIA
1480 CANAL AVE | 1480 CANAL AVE
SUITE A
LONG BEACH | Long Beach, CA

Database(s) : [ARCHIVED RCRA TSDF, BRS, CALEPA SITES - CA, CIWQS - CA, CIWQS 2 - CA, ECHO, FRS, HAZNET - CA, HIST CHMIRS - CA, HWG - CA, ICIS, INACTIVE PCS, MANIFEST EPA, NPDES - CA, PCS FACILITY, RCRA_LQG, RCRA_SQG, RFR - CA, SLIC REG 4 - CA, STORMWATER, SWRCB NON_CASE - CA, TRIS] ***(cont.)***

Envirosite ID: 221327
EPA ID: N/R

ECHO ***(cont.)***

Facility Last Formal Act State Date :	N/R
Facility Last Informal Act EPA Date :	N/R
Facility Last Informal Act State Date:	N/R
Facility Federal Agency :	N/R
TRI Reporter :	Y
Facility Imp Water Flag :	N/R
Current SNC Flag :	N
Indian County Flag :	N
Federal Flag :	N/R
US Mexico Border Flag :	N
Chesapeak Bay Flag :	N/R
AIR Flag :	N
NPDES Flag :	Y
SDWIS Flag :	N
RCRA Flag :	Y
TRI Flag :	Y
GHG Flag :	N
Major Flag :	N/R
Active Flag :	Y
NAA Flag :	Y
Latitude :	33.78529
Longitude :	-118.21381
Last Date in Agency List :	2018-03-12

FRS

Facility Name :	AVIATION REPAIR SOLUTIONS INC
Facility Address :	1480 CANAL AVENUE, LONG BEACH, CA 90813-1244
County :	LOS ANGELES

Site Details

Registry ID :	110002646129
FRS Facility URL :	Click here for hyperlink provided by the agency.
Last Date in Agency List :	2021-07-17

Source Description

Map Id: S192
Direction: SSW
Distance: 0.213 mi., 1127 ft.
Elevation: 8 ft.
Relative: Lower

Site Name : AVIATION REPAIR SOLUTIONS INC | US CHROME | US CHROME CORPORATION OF CALIFORNIA
1480 CANAL AVE | 1480 CANAL AVE SUITE A
LONG BEACH | Long Beach, CA

Database(s) : [ARCHIVED RCRA TSDF, BRS, CALEPA SITES - CA, CIWQS - CA, CIWQS 2 - CA, ECHO, FRS, HAZNET - CA, HIST CHMIRS - CA, HWG - CA, ICIS, INACTIVE PCS, MANIFEST EPA, NPDES - CA, PCS FACILITY, RCRA_LQG, RCRA_SQG, RFR - CA, SLIC REG 4 - CA, STORMWATER, SWRCB NON_CASE - CA, TRIS] ***(cont.)***

Envirosite ID: 221327
EPA ID: N/R

FRS ***(cont.)***

Source Description : The California Environmental Protection Agency (CalEPA) has recently implemented a new data warehouse system (nSite). This data warehouse combines and merges facility and site information from five different systems managed within CalEPA. The five systems are: California Environmental Reporting System (CERS), EnviroStor, GeoTracker, California Integrated Water Quality System (CIWQS), and Toxic Release Inventory (TRI).
CEDRI is the EPA Compliance and Emissions Data Reporting Interface and combines data about emissions source tests, continuous emissions monitoring, and compliance and emissions reports.
HWTS-DATAMART provides California with information on hazardous waste shipments for generators, transporters, and treatment, storage, and disposal facilities.
The NPDES module of the Compliance Information System (ICIS) tracks surface water permits issued under the Clean Water Act. Under NPDES, all facilities that discharge pollutants from any point source into waters of the United States are required to obtain a permit. The permit will likely contain limits on what can be discharged, impose monitoring and reporting requirements, and include other provisions to ensure that the discharge does not adversely affect water quality.

Source Description : RCRAInfo is EPA's comprehensive information system that supports the Resource Conservation and Recovery Act (RCRA) of 1976 and the Hazardous and Solid Waste Amendments (HSWA) of 1984 through the tracking of events and activities related to facilities that generate, transport, and treat, store, or dispose of hazardous waste. RCRAInfo allows RCRA program staff to track the notification, permit, compliance, and corrective action activities required under RCRA. RCRAInfo also supports generation of the National Hazardous Waste Biennial Report. All generators and treatment, storage, and disposal facilities who handle hazardous waste are required to report to the EPA Administrator at least once every two years to support creation of the Biennial Report.
TRIS is a publicly available EPA database reported annually by certain covered industry groups, as well as federal facilities. It contains information about more than 650 toxic chemicals that are being used, manufactured, treated, transported, or released into the environment, and includes information about waste management and pollution prevention activities.

FRS Environmental Interest
Source and System ID : CA-ENVIROVIEW - 10203
CA-ENVIROVIEW - 78375
HWTS-DATAMART - CAD045550464
ICIS - CAZ463843
RCRAINFO - CAD045550464

Map Id: S192
Direction: SSW
Distance: 0.213 mi., 1127 ft.
Elevation: 8 ft.
Relative: Lower

Site Name : AVIATION REPAIR SOLUTIONS INC | US CHROME | US CHROME CORPORATION OF CALIFORNIA
1480 CANAL AVE | 1480 CANAL AVE SUITE A
LONG BEACH | Long Beach, CA

Database(s) : [ARCHIVED RCRA TSDF, BRS, CALEPA SITES - CA, CIWQS - CA, CIWQS 2 - CA, ECHO, FRS, HAZNET - CA, HIST CHMIRS - CA, HWG - CA, ICIS, INACTIVE PCS, MANIFEST EPA, NPDES - CA, PCS FACILITY, RCRA_LQG, RCRA_SQG, RFR - CA, SLIC REG 4 - CA, STORMWATER, SWRCB NON_CASE - CA, TRIS] ***(cont.)***

Envirosite ID: 221327
EPA ID: N/R

FRS ***(cont.)***

RCRAINFO - CAR000171918
RTR - CEDRI123826
TRIS - 90813SCHRM1480C

Facility Name : US CHROME
Facility Address : 1480 CANAL AVE, LONG BEACH, CA 90813
County : LOS ANGELES

Site Details
Registry ID : 110066020861
FRS Facility URL : Click here for hyperlink provided by the agency.
Last Date in Agency List : 2021-07-17

Source Description

Source Description :

The California Environmental Protection Agency (CalEPA) has recently implemented a new data warehouse system (nSite). This data warehouse combines and merges facility and site information from five different systems managed within CalEPA. The five systems are: California Environmental Reporting System (CERS), EnviroStor, GeoTracker, California Integrated Water Quality System (CIWQS), and Toxic Release Inventory (TRI).

FRS Environmental Interest
Source and System ID : CA-ENVIROVIEW - 255506

HAZNET - CA

Facility Name : AVIATION REPAIR SOLUTIONS INC
Facility Address : 1480 CANAL AVE SUITE A, LONG BEACH, CA 90813
County : LOS ANGELES

Site Details
Generator EPA ID : CAR000171918
Active : Active
Category : FEDERAL
Facility Types : N/R

Map Id: S192
Direction: SSW
Distance: 0.213 mi., 1127 ft.
Elevation: 8 ft.
Relative: Lower

Site Name : AVIATION REPAIR SOLUTIONS INC | US CHROME | US CHROME CORPORATION OF CALIFORNIA
1480 CANAL AVE | 1480 CANAL AVE SUITE A
LONG BEACH | Long Beach, CA

Database(s) : [ARCHIVED RCRA TSDF, BRS, CALEPA SITES - CA, CIWQS - CA, CIWQS 2 - CA, ECHO, FRS, HAZNET - CA, HIST CHMIRS - CA, HWG - CA, ICIS, INACTIVE PCS, MANIFEST EPA, NPDES - CA, PCS FACILITY, RCRA_LQG, RCRA_SQG, RFR - CA, SLIC REG 4 - CA, STORMWATER, SWRCB NON_CASE - CA, TRIS] ***(cont.)***

Envirosite ID: 221327
EPA ID: N/R

HAZNET - CA ***(cont.)***

Type :	PERMANENT
Contact Name :	N/R
Contact Phone :	N/R
Facility Mailing Address :	1480 CANAL AVE, LONG BEACH, CA 908130000
Latitude :	33.78530700
Longitude :	-118.21346100
Agency Hyperlink :	Click here for hyperlink provided by the agency.
Last Date in Agency List :	2021-07-08

Waste Generator Details

Details for this site have been truncated due to the large number of available details for this site within this dataset. For the complete details for this site, contact your Envirosite account representative for a complimentary site report containing all of the details available.

State Waste :

2019: 792 - Liquids with pH <= 2 with metals, 0.45870 tons to NVT330010000
2019: 134 - Aqueous solution with total organic residues less than 10 percent, 0.75600 tons to CAT000613976
2019: 135 - Unspecified aqueous solution, 0.46200 tons to NVT330010000
2019: 135 - Unspecified aqueous solution, 1.05000 tons to NVT330010000
2019: 723 - Liquids with chromium (VI) >= 500 Mg./L, 1.37610 tons to CAD097030993
2019: 791 - Liquids with pH <= 2, 0.23100 tons to NVT330010000
2019: 214 - Unspecified solvent mixture, 0.39600 tons to NVT330010000
2019: 181 - Other inorganic solid waste, 1.50000 tons to NVT330010000
2019: 223 - Unspecified oil-containing waste, 0.35610 tons to NVT330010000
2019: 352 - Other organic solids, 0.92400 tons to NVT330010000
2018: 792 - Liquids with pH <= 2 with metals, 1.14675 tons to NVT330010000
2018: 134 - Aqueous solution with total organic residues less than 10 percent, 0.84000 tons to CAT000613976
2018: 135 - Unspecified aqueous solution, 0.81900 tons to NVT330010000
2018: 223 - Unspecified oil-containing waste, 0.46200 tons to NVT330010000
2018: 791 - Liquids with pH <= 2, 0.12510 tons to NVT330010000
2018: 181 - Other inorganic solid waste, 2.30000 tons to NVT330010000
2018: 135 - Unspecified aqueous solution, 0.88200 tons to NVT330010000

Map Id: S192
Direction: SSW
Distance: 0.213 mi., 1127 ft.
Elevation: 8 ft.
Relative: Lower

Site Name : AVIATION REPAIR SOLUTIONS INC | US CHROME | US CHROME CORPORATION OF CALIFORNIA
1480 CANAL AVE | 1480 CANAL AVE
SUITE A
LONG BEACH | Long Beach, CA

Database(s) : [ARCHIVED RCRA TSDF, BRS, CALEPA SITES - CA, CIWQS - CA, CIWQS 2 - CA, ECHO, FRS, HAZNET - CA, HIST CHMIRS - CA, HWG - CA, ICIS, INACTIVE PCS, MANIFEST EPA, NPDES - CA, PCS FACILITY, RCRA_LQG, RCRA_SQG, RFR - CA, SLIC REG 4 - CA, STORMWATER, SWRCB NON_CASE - CA, TRIS] ***(cont.)***

Envirosite ID: 221327
EPA ID: N/R

HAZNET - CA ***(cont.)***

2017: 134 - Aqueous solution with total organic residues less than 10 percent, 0.1554 tons to CAT000613976
2017: 135 - Unspecified aqueous solution, 0.126 tons to NVT330010000
2017: 181 - Other inorganic solid waste, 1.375 tons to NVT330010000
2017: 214 - Unspecified solvent mixture, 0.054 tons to NVT330010000
2017: 135 - Unspecified aqueous solution, 0.924 tons to NVT330010000
2017: 791 - Liquids with pH <= 2, 0.22935 tons to NVT330010000
2017: 134 - Aqueous solution with total organic residues less than 10 percent, 0.504 tons to CAT000613976
2017: 223 - Unspecified oil-containing waste, 0.22935 tons to NVT330010000
2016: 134 - Aqueous solution with total organic residues less than 10 percent, 0.84 tons to CAT000613976
2016: 792 - Liquids with pH <= 2 with metals, 1.80545 tons to NVT330010000
2016: 723 - Liquids with chromium (VI) >= 500 Mg./L, 1.35 tons to NVT330010000
2016: 352 - Other organic solids, 0.9338 tons to NVT330010000
2016: 791 - Liquids with pH <= 2, 0.22935 tons to NVT330010000

Facility Name :	U. S. CHROME CORP OF CALIFORNIA
Facility Address :	1480 CANAL AVE, LONG BEACH, CA 90813
County :	LOS ANGELES

Site Details

Generator EPA ID :	CAD045550464
Active :	Inactive
Category :	FEDERAL
Facility Types :	N/R
Type :	PERMANENT
Contact Name :	N/R
Contact Phone :	N/R
Facility Mailing Address :	19152 SUMMERWOOD CIR, HUNTINGTON BEACH, CA 926480000
Latitude :	33.78520277
Longitude :	-118.21375821
Agency Hyperlink :	Click here for hyperlink provided by the agency.
Last Date in Agency List :	2021-07-08

Waste Generator Details

State Waste :	2016: 352 - Other organic solids, 3 tons to NVT330010000

Map Id: S192
Direction: SSW
Distance: 0.213 mi., 1127 ft.
Elevation: 8 ft.
Relative: Lower

Site Name : AVIATION REPAIR SOLUTIONS INC | US CHROME | US CHROME CORPORATION OF CALIFORNIA
1480 CANAL AVE | 1480 CANAL AVE
SUITE A
LONG BEACH | Long Beach, CA

Database(s) : [ARCHIVED RCRA TSDF, BRS, CALEPA SITES - CA, CIWQS - CA, CIWQS 2 - CA, ECHO, FRS, HAZNET - CA, HIST CHMIRS - CA, HWG - CA, ICIS, INACTIVE PCS, MANIFEST EPA, NPDES - CA, PCS FACILITY, RCRA_LQG, RCRA_SQG, RFR - CA, SLIC REG 4 - CA, STORMWATER, SWRCB NON_CASE - CA, TRIS] ***(cont.)***

Envirosite ID: 221327
EPA ID: N/R

HAZNET - CA ***(cont.)***

2013: 132 - Aqueous solution with metals (< restricted levels and see 121), 0.43785 tons to CAD097030993
2013: 611 - Contaminated soil from site clean-up, 0.9 tons to NVT330010000
2010: 132 - Aqueous solution with metals (< restricted levels and see 121), 0.56295 tons to CAD097030993
2009: 132 - Aqueous solution with metals (< restricted levels and see 121), 1.5012 tons to CAD097030993
2008: 134 - Aqueous solution with total organic residues less than 10 percent, 0.126 tons to CAT000613893
2007: 134 - Aqueous solution with total organic residues less than 10 percent, 0.63 tons to CAT000613893
2006: 791 - Liquids with pH <= 2, 0.4587 tons to CAD097030993
2006: 122 - Alkaline solution without metals pH >= 12.5, 0.22935 tons to CAD097030993
2006: 792 - Liquids with pH <= 2 with metals, 0.22935 tons to CAT080033681
2006: 134 - Aqueous solution with total organic residues less than 10 percent, 0.3066 tons to CAT000613893
2006: 792 - Liquids with pH <= 2 with metals, 0.22935 tons to CAD097030993
2006: 212 - Oxygenated solvents (acetone, butanol, ethyl acetate, etc.), 0.0495 tons to CAD008364432
2006: 214 - Unspecified solvent mixture, 0.054 tons to CAD008252405
2006: 181 - Other inorganic solid waste, 0.075 tons to CAT080033681
2006: 221 - Waste oil and mixed oil, 0.209 tons to CAT080033681
2006: 134 - Aqueous solution with total organic residues less than 10 percent, 0.21 tons to CAT000613893
2006: 792 - Liquids with pH <= 2 with metals, 0.68805 tons to CAD097030993
2006: 352 - Other organic solids, 0.5 tons to CAD008364432
2006: 352 - Other organic solids, tons to CAD008364432
2005: 181 - Other inorganic solid waste, 0.1 tons to CAD008252405
2005: 122 - Alkaline solution without metals pH >= 12.5, 1.60545 tons to CAT080033681
2005: 214 - Unspecified solvent mixture, 0.162 tons to CAD008252405
2005: 791 - Liquids with pH <= 2, 0.9174 tons to CAT080033681
2005: 181 - Other inorganic solid waste, 0.95 tons to CAT080033681
2005: 134 - Aqueous solution with total organic residues less than 10 percent, 0.231 tons to CAT000613893
2005: 181 - Other inorganic solid waste, 0.5 tons to CAT080033681
2005: 135 - Unspecified aqueous solution, 0.231 tons to CAT080033681
2005: 221 - Waste oil and mixed oil, 1.045 tons to CAT080033681
2005: 792 - Liquids with pH <= 2 with metals, 1.60545 tons to CAT080033681

Map Id: S192
Direction: SSW
Distance: 0.213 mi., 1127 ft.
Elevation: 8 ft.
Relative: Lower

Site Name : AVIATION REPAIR SOLUTIONS INC | US CHROME | US CHROME CORPORATION OF CALIFORNIA
1480 CANAL AVE | 1480 CANAL AVE SUITE A
LONG BEACH | Long Beach, CA

Database(s) : [ARCHIVED RCRA TSDF, BRS, CALEPA SITES - CA, CIWQS - CA, CIWQS 2 - CA, ECHO, FRS, HAZNET - CA, HIST CHMIRS - CA, HWG - CA, ICIS, INACTIVE PCS, MANIFEST EPA, NPDES - CA, PCS FACILITY, RCRA_LQG, RCRA_SQG, RFR - CA, SLIC REG 4 - CA, STORMWATER, SWRCB NON_CASE - CA, TRIS] ***(cont.)***

Envirosite ID: 221327
EPA ID: N/R

HIST CHMIRS - CA

Facility Address :	1480 Canal Ave, Long Beach, 90813
County :	Los Angeles County
Notified Date :	1998-04-06 10:52:50
Control Number :	98-1636
Substance 1 :	Chromic Acid
Quantity 1 :	0.000000
Measure 1 :	N/R
Type 1 :	N/R
Pipeline 1 :	N/R
Vessel 1 (300 Tons) :	N/R
Substance 2 :	N/R
Quantity 2 :	N/R
Measure 2 :	N/R
Type 2 :	N/R
Pipeline 2 :	N/R
Vessel 2 (300 Tons) :	N/R
Substance 3 :	N/R
Quantity 3 :	N/R
Measure 3 :	N/R
Type 3 :	N/R
Pipeline 3 :	N/R
Vessel 3 (300 Tons) :	N/R
Description :	Plating tank overflowed into tank pit which overflowed into facility floor into storm drain; contained in storm drain. Vactoring storm drain, & cleanup of flooring & pits.
Contained :	Yes
Water? :	Yes
Water Way :	Storm Drain
Incident Date :	1998-04-06
Time :	N/R
Spill Site :	Industrial Plant
Site :	N/R
Cause :	N/R
Other Causes :	N/R
Injuries (Y/N) :	N/R
Injuries Number :	0
Fatal (Y/N) :	N/R
Fatal Number :	0
Evacs (Y/N) :	N/R
Evacs Number :	0
Cleanup :	Ocean Blue
Admin Agency :	Long Beach Fire Department

Map Id: S192
Direction: SSW
Distance: 0.213 mi., 1127 ft.
Elevation: 8 ft.
Relative: Lower

Site Name : AVIATION REPAIR SOLUTIONS INC | US CHROME | US CHROME CORPORATION OF CALIFORNIA
1480 CANAL AVE | 1480 CANAL AVE SUITE A
LONG BEACH | Long Beach, CA

Database(s) : [ARCHIVED RCRA TSDF, BRS, CALEPA SITES - CA, CIWQS - CA, CIWQS 2 - CA, ECHO, FRS, HAZNET - CA, HIST CHMIRS - CA, HWG - CA, ICIS, INACTIVE PCS, MANIFEST EPA, NPDES - CA, PCS FACILITY, RCRA_LQG, RCRA_SQG, RFR - CA, SLIC REG 4 - CA, STORMWATER, SWRCB NON_CASE - CA, TRIS] ***(cont.)***

Envirosite ID: 221327
EPA ID: N/R

HWG - CA

Facility Name :	AVIATION REPAIR SOLUTIONS INC
Facility Address :	1480 CANAL AVE SUITE A, LONG BEACH, CA 90813
County :	LOS ANGELES
EPA ID :	CAR000171918
Status :	Active
Category :	FEDERAL
Type :	PERMANENT
Facility Type :	N/R
Mailing Address :	1480 CANAL AVE, LONG BEACH, CA 908130000
Owner Name :	AVIATION REPAIR SOLUTIONS INC
Owner Address :	1480 CANAL AVE, LONG BEACH, CA 908130000
Operator Name :	JIM MEYER
Operator Address :	1480 CANAL AVE, LONG BEACH, CA 90813
Latitude :	33.785251
Longitude :	-118.213797
Facility Name :	U. S. CHROME CORP OF CALIFORNIA
Facility Address :	1480 CANAL AVE, LONG BEACH, CA 90813
County :	LOS ANGELES
EPA ID :	CAD045550464
Status :	Inactive
Category :	FEDERAL
Type :	PERMANENT
Facility Type :	N/R
Mailing Address :	19152 SUMMERWOOD CIR, HUNTINGTON BEACH, CA 926480000
Owner Name :	ROBERT REATH
Owner Address :	175 GARFIELD AVE, STRATFORD, CT 066157103
Operator Name :	NICK SPAGNOLI
Operator Address :	19152 SUMMERWOOD CIR, HUNTINGTON BEACH, CA 92648
Latitude :	33.785251
Longitude :	-118.213677

ICIS

Facility Name :	AVIATION REPAIR SOLUTIONS
Facility Address :	1480 CANAL AVENUE, LONG BEACH, CA 90813

Map Id: S192
Direction: SSW
Distance: 0.213 mi., 1127 ft.
Elevation: 8 ft.
Relative: Lower

Site Name : AVIATION REPAIR SOLUTIONS INC | US CHROME | US CHROME CORPORATION OF CALIFORNIA
1480 CANAL AVE | 1480 CANAL AVE SUITE A
LONG BEACH | Long Beach, CA

Database(s) : [ARCHIVED RCRA TSDF, BRS, CALEPA SITES - CA, CIWQS - CA, CIWQS 2 - CA, ECHO, FRS, HAZNET - CA, HIST CHMIRS - CA, HWG - CA, ICIS, INACTIVE PCS, MANIFEST EPA, NPDES - CA, PCS FACILITY, RCRA_LQG, RCRA_SQG, RFR - CA, SLIC REG 4 - CA, STORMWATER, SWRCB NON_CASE - CA, TRIS] ***(cont.)***

Envirosite ID: 221327
EPA ID: N/R

ICIS ***(cont.)***

Site Details

NPDES ID :	CAZ463843
ICIS Facility Interest ID :	3600733855
Facility UIN :	110002646129
Facility Type Code :	Privately Owned Facility
Impaired Waters :	N/R
Latitude :	33.78525
Longitude :	-118.2136
Last Date in Agency List :	2021-08-17

Facility NAICS

NAICS Code :	N/R
NAICS Description :	N/R

Facility SIC

SIC Code :	N/R
SIC Description :	N/R

INACTIVE PCS

Issue Date :	2015-10-06
Original Issue Date :	2015-10-06
Effective Date :	2015-10-06
Expiration Date :	2020-06-30
Retirement Date :	N/R
Termination Date :	N/R
Issuing Agency :	CA Waterboards
Agency Type :	State
Activity ID :	3601113229
External Permit Number :	CAZ463843
Facility Type Indicator :	NON-POTW
Permit Type :	General Permit Covered Facility-NPDES)
Major Minor Status :	N
Permit Status :	Expired
Total Design Flow Number :	N/R
Actual Average Flow Number :	N/R
State Water Body :	N/R
State Water Body Name :	N/R
Permit Name :	Aviation Repair Solutions
Permit Comp Status :	Y
RNC Tracking :	Y
Master External Permit Number :	CAS000001

Map Id: S192
Direction: SSW
Distance: 0.213 mi., 1127 ft.
Elevation: 8 ft.
Relative: Lower

Site Name : AVIATION REPAIR SOLUTIONS INC | US CHROME | US CHROME CORPORATION OF CALIFORNIA
1480 CANAL AVE | 1480 CANAL AVE SUITE A
LONG BEACH | Long Beach, CA

Database(s) : [ARCHIVED RCRA TSDF, BRS, CALEPA SITES - CA, CIWQS - CA, CIWQS 2 - CA, ECHO, FRS, HAZNET - CA, HIST CHMIRS - CA, HWG - CA, ICIS, INACTIVE PCS, MANIFEST EPA, NPDES - CA, PCS FACILITY, RCRA_LQG, RCRA_SQG, RFR - CA, SLIC REG 4 - CA, STORMWATER, SWRCB NON_CASE - CA, TRIS] ***(cont.)***

Envirosite ID: 221327
EPA ID: N/R

INACTIVE PCS ***(cont.)***

TMDL Interface :	N/R
EDMR Authorization :	N
Pretreatment Indicator :	N/R
Last Date in Agency List :	2021-08-19

MANIFEST EPA

Manifest Details

Details for this site have been truncated due to the large number of available details for this site within this dataset. For the complete details for this site, contact your Envirosite account representative for a complimentary site report containing all of the details available.

Manifest Number :	014192182FLE
Shipped Date :	2021-04-06
Updated Date :	2021-04-20
Received Date :	2021-04-09
Status :	Signed
Generator ID :	CAR000171918
Generator Name :	AVIATION REPAIR SOLUTIONS, INC.
Generator Address :	1480 CANAL AVE, LONG BEACH, CA 90813
Generator Mailing :	1480 CANAL AVE, LONG BEACH, CA 90813
Generator Contact :	N/R
Destination ID :	NVT330010000
Destination Name :	US ECOLOGY NEVADA, INC.
Destination Mailing :	HWY 95 11 MILES S. OF BEATTY, BEATTY, NV 89003
Destination Address :	HWY 95 11 MILES S. OF BEATTY, BEATTY, NV 89003
Destination Contact :	N/R
Submission Type :	DataImage5Copy
Origin Type :	Service
Manifest Residue :	N
Rejection :	N
Last Date in Agency List :	2021-09-04

Waste Details

Waste Line Number :	1
Is DOT Hazardous :	Y
DOT ID Number :	NA3077
DOT Information :	NA3077, HAZARDOUS WASTE, SOLID, N.O.S., 9, PG III
Non Waste Description :	N/R
Quantity :	200 Pounds
Quantity Tons, Acute, Non-Acute :	0.1, 0, 0.1
Quantity Kg, Acute, Non-Acute :	0, 90.703
Management Method :	H132 - LANDFILL (WITH PRIOR TREATMENT AND/OR STABILIZATION)

Map Id: S192
Direction: SSW
Distance: 0.213 mi., 1127 ft.
Elevation: 8 ft.
Relative: Lower

Site Name : AVIATION REPAIR SOLUTIONS INC | US CHROME | US CHROME CORPORATION OF CALIFORNIA
1480 CANAL AVE | 1480 CANAL AVE
SUITE A
LONG BEACH | Long Beach, CA

Database(s) : [ARCHIVED RCRA TSDF, BRS, CALEPA SITES - CA, CIWQS - CA, CIWQS 2 - CA, ECHO, FRS, HAZNET - CA, HIST CHMIRS - CA, HWG - CA, ICIS, INACTIVE PCS, MANIFEST EPA, NPDES - CA, PCS FACILITY, RCRA_LQG, RCRA_SQG, RFR - CA, SLIC REG 4 - CA, STORMWATER, SWRCB NON_CASE - CA, TRIS] ***(cont.)***

Envirosite ID: 221327
EPA ID: N/R

MANIFEST EPA ***(cont.)***

Is EPA Waste :	Y
Federal Code :	D007
State Code :	CA - 181
Waste Line Number :	2
Is DOT Hazardous :	Y
DOT ID Number :	NA3077
DOT Information :	NA3077, HAZARDOUS WASTE, SOLID, N.O.S.(CHROME), 9, PG III
Non Waste Description :	N/R
Quantity :	500 Pounds
Quantity Tons, Acute, Non-Acute :	0.25, 0, 0.25
Quantity Kg, Acute, Non-Acute :	0, 226.7575
Management Method :	H132 - LANDFILL (WITH PRIOR TREATMENT AND/OR STABILIZATION)
Is EPA Waste :	Y
Federal Code :	D007
State Code :	CA - 181

Manifest Details

Manifest Number :	014192145FLE
Shipped Date :	2021-02-23
Updated Date :	2021-03-05
Received Date :	2021-02-26
Status :	Signed
Generator ID :	CAR000171918
Generator Name :	AVIATION REPAIR SOLUTIONS, INC.
Generator Address :	1480 CANAL AVE, LONG BEACH, CA 90813
Generator Mailing :	1480 CANAL AVE, LONG BEACH, CA 90813
Generator Contact :	N/R
Destination ID :	NVT330010000
Destination Name :	US ECOLOGY NEVADA, INC.
Destination Mailing :	HWY 95 11 MILES S. OF BEATTY, BEATTY, NV 89003
Destination Address :	HWY 95 11 MILES S. OF BEATTY, BEATTY, NV 89003
Destination Contact :	N/R
Submission Type :	DataImage5Copy
Origin Type :	Service
Manifest Residue :	N
Rejection :	N
Last Date in Agency List :	2021-09-04

Map Id: S192
Direction: SSW
Distance: 0.213 mi., 1127 ft.
Elevation: 8 ft.
Relative: Lower

Site Name : AVIATION REPAIR SOLUTIONS INC | US CHROME | US CHROME CORPORATION OF CALIFORNIA
1480 CANAL AVE | 1480 CANAL AVE
SUITE A
LONG BEACH | Long Beach, CA

Database(s) : [ARCHIVED RCRA TSDF, BRS, CALEPA SITES - CA, CIWQS - CA, CIWQS 2 - CA, ECHO, FRS, HAZNET - CA, HIST CHMIRS - CA, HWG - CA, ICIS, INACTIVE PCS, MANIFEST EPA, NPDES - CA, PCS FACILITY, RCRA_LQG, RCRA_SQG, RFR - CA, SLIC REG 4 - CA, STORMWATER, SWRCB NON_CASE - CA, TRIS] ***(cont.)***

Envirosite ID: 221327
EPA ID: N/R

MANIFEST EPA ***(cont.)***

Waste Details

Waste Line Number :	1
Is DOT Hazardous :	Y
DOT ID Number :	UN3264
DOT Information :	UN3264, WASTE CORROSIVE LIQUID, ACIDIC, INORGANIC, N.O.S., 8, PG II
Non Waste Description :	N/R
Quantity :	55 Gallons
Quantity Tons, Acute, Non-Acute :	0.2293578, 0, 0.2293578
Quantity Kg, Acute, Non-Acute :	0, 208.03441
Management Method :	H039 - OTHER RECOVERY OR RECLAMATION FOR REUSE
Is EPA Waste :	Y
Federal Code :	D002
State Code :	CA - 791

Waste Line Number :	2
Is DOT Hazardous :	Y
DOT ID Number :	UN3264
DOT Information :	UN3264, WASTE CORROSIVE LIQUID, ACIDIC, INORGANIC, N.O.S., 8, PG II
Non Waste Description :	N/R
Quantity :	55 Gallons
Quantity Tons, Acute, Non-Acute :	0.2293578, 0, 0.2293578
Quantity Kg, Acute, Non-Acute :	0, 208.03441
Management Method :	H039 - OTHER RECOVERY OR RECLAMATION FOR REUSE
Is EPA Waste :	Y
Federal Code :	D002
State Code :	CA - 135, CA - 791

Waste Line Number :	3
Is DOT Hazardous :	Y
DOT ID Number :	NA3077
DOT Information :	NA3077, HAZARDOUS WASTE, SOLID, N.O.S.(CHROME), 9, PG III
Non Waste Description :	N/R
Quantity :	400 Pounds
Quantity Tons, Acute, Non-Acute :	0.2, 0, 0.2
Quantity Kg, Acute, Non-Acute :	0, 181.406
Management Method :	H132 - LANDFILL (WITH PRIOR TREATMENT AND/OR STABILIZATION)
Is EPA Waste :	Y
Federal Code :	D007
State Code :	CA - 181

Waste Line Number :	4
Is DOT Hazardous :	Y
DOT ID Number :	NA3077

Map Id: S192
Direction: SSW
Distance: 0.213 mi., 1127 ft.
Elevation: 8 ft.
Relative: Lower

Site Name : AVIATION REPAIR SOLUTIONS INC | US CHROME | US CHROME CORPORATION OF CALIFORNIA
1480 CANAL AVE | 1480 CANAL AVE
SUITE A
LONG BEACH | Long Beach, CA

Database(s) : [ARCHIVED RCRA TSDF, BRS, CALEPA SITES - CA, CIWQS - CA, CIWQS 2 - CA, ECHO, FRS, HAZNET - CA, HIST CHMIRS - CA, HWG - CA, ICIS, INACTIVE PCS, MANIFEST EPA, NPDES - CA, PCS FACILITY, RCRA_LQG, RCRA_SQG, RFR - CA, SLIC REG 4 - CA, STORMWATER, SWRCB NON_CASE - CA, TRIS] ***(cont.)***

Envirosite ID: 221327
EPA ID: N/R

MANIFEST EPA ***(cont.)***

DOT Information :	NA3077, HAZARDOUS WASTE, SOLID, N.O.S., 9, PG III
Non Waste Description :	N/R
Quantity :	300 Pounds
Quantity Tons, Acute, Non-Acute :	0.15, 0, 0.15
Quantity Kg, Acute, Non-Acute :	0, 136.0545
Management Method :	H132 - LANDFILL (WITH PRIOR TREATMENT AND/OR STABILIZATION)
Is EPA Waste :	Y
Federal Code :	D007
State Code :	CA - 181

Manifest Details

Manifest Number :	014192146FLE
Shipped Date :	2021-02-23
Updated Date :	2021-03-05
Received Date :	2021-02-26
Status :	Signed
Generator ID :	CAR000171918
Generator Name :	AVIATION REPAIR SOLUTIONS, INC.
Generator Address :	1480 CANAL AVE, LONG BEACH, CA 90813
Generator Mailing :	1480 CANAL AVE, LONG BEACH, CA 90813
Generator Contact :	N/R
Destination ID :	NVT330010000
Destination Name :	US ECOLOGY NEVADA, INC.
Destination Mailing :	HWY 95 11 MILES S. OF BEATTY, BEATTY, NV 89003
Destination Address :	HWY 95 11 MILES S. OF BEATTY, BEATTY, NV 89003
Destination Contact :	N/R
Submission Type :	DataImage5Copy
Origin Type :	Service
Manifest Residue :	N
Rejection :	N
Last Date in Agency List :	2021-09-04

Waste Details

Waste Line Number :	1
Is DOT Hazardous :	Y
DOT ID Number :	UN3264
DOT Information :	UN3264, WASTE CORROSIVE LIQUID, ACIDIC, INORGANIC, N.O.S., 8, PG II
Non Waste Description :	N/R
Quantity :	55 Gallons
Quantity Tons, Acute, Non-Acute :	0.2293578, 0, 0.2293578
Quantity Kg, Acute, Non-Acute :	0, 208.03441
Management Method :	H132 - LANDFILL (WITH PRIOR TREATMENT AND/OR STABILIZATION)

Map Id: S192
Direction: SSW
Distance: 0.213 mi., 1127 ft.
Elevation: 8 ft.
Relative: Lower

Site Name : AVIATION REPAIR SOLUTIONS INC | US CHROME | US CHROME CORPORATION OF CALIFORNIA
1480 CANAL AVE | 1480 CANAL AVE SUITE A
LONG BEACH | Long Beach, CA

Database(s) : [ARCHIVED RCRA TSDF, BRS, CALEPA SITES - CA, CIWQS - CA, CIWQS 2 - CA, ECHO, FRS, HAZNET - CA, HIST CHMIRS - CA, HWG - CA, ICIS, INACTIVE PCS, MANIFEST EPA, NPDES - CA, PCS FACILITY, RCRA_LQG, RCRA_SQG, RFR - CA, SLIC REG 4 - CA, STORMWATER, SWRCB NON_CASE - CA, TRIS] ***(cont.)***

Envirosite ID: 221327
EPA ID: N/R

MANIFEST EPA ***(cont.)***

Is EPA Waste :	Y
Federal Code :	D002, D007
State Code :	CA - 792

Manifest Details

Manifest Number :	014192126FLE
Shipped Date :	2021-01-20
Updated Date :	2021-02-01
Received Date :	2021-01-22
Status :	Signed
Generator ID :	CAR000171918
Generator Name :	AVIATION REPAIR SOLUTIONS INC
Generator Address :	1480 CANAL AVE SUITE A, LONG BEACH, CA 90813
Generator Mailing :	1480 CANAL AVE SUITE A, LONG BEACH, CA 90813
Generator Contact :	N/R
Destination ID :	NVT330010000
Destination Name :	US ECOLOGY NEVADA, INC
Destination Mailing :	PO BOX 578, BEATTY, NV 89003
Destination Address :	HWY 95 11 MI S OF BEATTY, BEATTY, NV 89003
Destination Contact :	N/R
Submission Type :	DataImage5Copy
Origin Type :	Service
Manifest Residue :	N
Rejection :	N
Last Date in Agency List :	2021-09-04

Waste Details

Waste Line Number :	1
Is DOT Hazardous :	N
DOT ID Number :	N/R
DOT Information :	N/R
Non Waste Description :	MAGNETIC OIL
Quantity :	30 Gallons
Quantity Tons, Acute, Non-Acute :	0.12510425, 0, 0.12510425
Quantity Kg, Acute, Non-Acute :	0, 113.47331
Management Method :	H039 - OTHER RECOVERY OR RECLAMATION FOR REUSE
Is EPA Waste :	N
Federal Code :	N/R
State Code :	CA - 223

Map Id: S192
Direction: SSW
Distance: 0.213 mi., 1127 ft.
Elevation: 8 ft.
Relative: Lower

Site Name : AVIATION REPAIR SOLUTIONS INC | US CHROME | US CHROME CORPORATION OF CALIFORNIA
1480 CANAL AVE | 1480 CANAL AVE
SUITE A
LONG BEACH | Long Beach, CA

Database(s) : [ARCHIVED RCRA TSDF, BRS, CALEPA SITES - CA, CIWQS - CA, CIWQS 2 - CA, ECHO, FRS, HAZNET - CA, HIST CHMIRS - CA, HWG - CA, ICIS, INACTIVE PCS, MANIFEST EPA, NPDES - CA, PCS FACILITY, RCRA_LQG, RCRA_SQG, RFR - CA, SLIC REG 4 - CA, STORMWATER, SWRCB NON_CASE - CA, TRIS] ***(cont.)***

Envirosite ID: 221327
EPA ID: N/R

MANIFEST EPA ***(cont.)***

Waste Line Number :	2
Is DOT Hazardous :	N
DOT ID Number :	N/R
DOT Information :	N/R
Non Waste Description :	WASTE COOLANT
Quantity :	110 Gallons
Quantity Tons, Acute, Non-Acute :	0.4587156, 0, 0.4587156
Quantity Kg, Acute, Non-Acute :	0, 416.06882
Management Method :	H039 - OTHER RECOVERY OR RECLAMATION FOR REUSE
Is EPA Waste :	N
Federal Code :	N/R
State Code :	CA - 135, CA - 223

Waste Line Number :	3
Is DOT Hazardous :	Y
DOT ID Number :	NA3077
DOT Information :	NA3077, HAZARDOUS WASTE, SOLID, N.O.S.(CHROME), 9, PG III
Non Waste Description :	N/R
Quantity :	500 Pounds
Quantity Tons, Acute, Non-Acute :	0.25, 0, 0.25
Quantity Kg, Acute, Non-Acute :	0, 226.7575
Management Method :	H132 - LANDFILL (WITH PRIOR TREATMENT AND/OR STABILIZATION)
Is EPA Waste :	Y
Federal Code :	D007
State Code :	CA - 181

Waste Line Number :	4
Is DOT Hazardous :	Y
DOT ID Number :	NA3077
DOT Information :	NA3077, HAZARDOUS WASTE, SOLID, N.O.S., 9, PG III
Non Waste Description :	N/R
Quantity :	100 Pounds
Quantity Tons, Acute, Non-Acute :	0.05, 0, 0.05
Quantity Kg, Acute, Non-Acute :	0, 45.3515
Management Method :	H132 - LANDFILL (WITH PRIOR TREATMENT AND/OR STABILIZATION)
Is EPA Waste :	Y
Federal Code :	D007
State Code :	CA - 181

Manifest Details

Manifest Number :	014192100FLE
Shipped Date :	2020-11-18

Map Id: S192
Direction: SSW
Distance: 0.213 mi., 1127 ft.
Elevation: 8 ft.
Relative: Lower

Site Name : AVIATION REPAIR SOLUTIONS INC | US CHROME | US CHROME CORPORATION OF CALIFORNIA
1480 CANAL AVE | 1480 CANAL AVE SUITE A
LONG BEACH | Long Beach, CA

Database(s) : [ARCHIVED RCRA TSDF, BRS, CALEPA SITES - CA, CIWQS - CA, CIWQS 2 - CA, ECHO, FRS, HAZNET - CA, HIST CHMIRS - CA, HWG - CA, ICIS, INACTIVE PCS, MANIFEST EPA, NPDES - CA, PCS FACILITY, RCRA_LQG, RCRA_SQG, RFR - CA, SLIC REG 4 - CA, STORMWATER, SWRCB NON_CASE - CA, TRIS] ***(cont.)***

Envirosite ID: 221327
EPA ID: N/R

MANIFEST EPA ***(cont.)***

Updated Date :	2020-12-07
Received Date :	2020-11-23
Status :	Signed
Generator ID :	CAR000171918
Generator Name :	AVIATION REPAIR SOLUTIONS INC
Generator Address :	1480 CANAL AVE SUITE A, LONG BEACH, CA 90813
Generator Mailing :	1480 CANAL AVE SUITE A, LONG BEACH, CA 90813
Generator Contact :	N/R
Destination ID :	NVT330010000
Destination Name :	US ECOLOGY NEVADA, INC
Destination Mailing :	PO BOX 578, BEATTY, NV 89003
Destination Address :	HWY 95 11 MI S OF BEATTY, BEATTY, NV 89003
Destination Contact :	N/R
Submission Type :	DataImage5Copy
Origin Type :	Service
Manifest Residue :	N
Rejection :	N
Last Date in Agency List :	2021-09-04

Waste Details

Waste Line Number :	1
Is DOT Hazardous :	Y
DOT ID Number :	NA3077
DOT Information :	NA3077, HAZARDOUS WASTE, SOLID, N.O.S.(CHROME), 9, PG III
Non Waste Description :	N/R
Quantity :	800 Pounds
Quantity Tons, Acute, Non-Acute :	0.4, 0, 0.4
Quantity Kg, Acute, Non-Acute :	0, 362.812
Management Method :	H132 - LANDFILL (WITH PRIOR TREATMENT AND/OR STABILIZATION)
Is EPA Waste :	Y
Federal Code :	D007
State Code :	CA - 181

Waste Line Number :	2
Is DOT Hazardous :	Y
DOT ID Number :	NA3077
DOT Information :	NA3077, HAZARDOUS WASTE, SOLID, N.O.S., 9, PG III
Non Waste Description :	N/R
Quantity :	500 Pounds
Quantity Tons, Acute, Non-Acute :	0.25, 0, 0.25
Quantity Kg, Acute, Non-Acute :	0, 226.7575
Management Method :	H132 - LANDFILL (WITH PRIOR TREATMENT AND/OR STABILIZATION)
Is EPA Waste :	Y

Map Id: S192
Direction: SSW
Distance: 0.213 mi., 1127 ft.
Elevation: 8 ft.
Relative: Lower

Site Name : AVIATION REPAIR SOLUTIONS INC | US CHROME | US CHROME CORPORATION OF CALIFORNIA
1480 CANAL AVE | 1480 CANAL AVE SUITE A
LONG BEACH | Long Beach, CA

Database(s) : [ARCHIVED RCRA TSDF, BRS, CALEPA SITES - CA, CIWQS - CA, CIWQS 2 - CA, ECHO, FRS, HAZNET - CA, HIST CHMIRS - CA, HWG - CA, ICIS, INACTIVE PCS, MANIFEST EPA, NPDES - CA, PCS FACILITY, RCRA_LQG, RCRA_SQG, RFR - CA, SLIC REG 4 - CA, STORMWATER, SWRCB NON_CASE - CA, TRIS] ***(cont.)***

Envirosite ID: 221327
EPA ID: N/R

MANIFEST EPA ***(cont.)***

Federal Code :	D008
State Code :	CA - 181
Waste Line Number :	3
Is DOT Hazardous :	Y
DOT ID Number :	NA3077
DOT Information :	NA3077, HAZARDOUS WASTE, SOLID, N.O.S., 9, PG III
Non Waste Description :	N/R
Quantity :	150 Pounds
Quantity Tons, Acute, Non-Acute :	0.075, 0, 0.075
Quantity Kg, Acute, Non-Acute :	0, 68.02725
Management Method :	H132 - LANDFILL (WITH PRIOR TREATMENT AND/OR STABILIZATION)
Is EPA Waste :	Y
Federal Code :	D007
State Code :	CA - 181

NPDES - CA

Facility Name :	Aviation Repair Solutions
Facility Address :	1480 Canal Avenue, Long Beach, 90813
County :	Los Angeles
Effective Date :	2015-10-06
Adoption Date :	N/R
Expiration Date :	N/R
Termination Date :	N/R
Order Number :	97-03-DWQ
NPDES Number :	CAS000001
WDID :	4 19NEC000958
RM Status :	Active
Reg Meas ID :	463843
Reg Meas Type :	Enrollee
Program :	Industrial
Facility Place ID :	N/R
Region Code :	4
Discharger ID :	0
Discharger :	Aviation Repair Solutions
Discharger Address :	1480 Canal Avenue, Long Beach, California 90813
Last Date in Agency List :	2021-09-03

PCS FACILITY

Issue Date :	2015-10-06
Original Issue Date :	2015-10-06

Map Id: S192
Direction: SSW
Distance: 0.213 mi., 1127 ft.
Elevation: 8 ft.
Relative: Lower

Site Name : AVIATION REPAIR SOLUTIONS INC | US CHROME | US CHROME CORPORATION OF CALIFORNIA
1480 CANAL AVE | 1480 CANAL AVE
SUITE A
LONG BEACH | Long Beach, CA

Database(s) : [ARCHIVED RCRA TSDF, BRS, CALEPA SITES - CA, CIWQS - CA, CIWQS 2 - CA, ECHO, FRS, HAZNET - CA, HIST CHMIRS - CA, HWG - CA, ICIS, INACTIVE PCS, MANIFEST EPA, NPDES - CA, PCS FACILITY, RCRA_LQG, RCRA_SQG, RFR - CA, SLIC REG 4 - CA, STORMWATER, SWRCB NON_CASE - CA, TRIS] ***(cont.)***

Envirosite ID: 221327
EPA ID: N/R

PCS FACILITY ***(cont.)***

Effective Date :	2015-10-06
Expiration Date :	2020-06-30
Retirement Date :	N/R
Termination Date :	N/R
Issuing Agency :	CA Waterboards
Agency Type :	State
Activity ID :	3601113229
External Permit Number :	CAZ463843
Facility Type Indicator :	NON-POTW
Permit Type :	General Permit Covered Facility-NPDES)
Major Minor Status :	N
Permit Status :	Effective
Total Design Flow Number :	N/R
Actual Average Flow Number :	N/R
State Water Body :	N/R
State Water Body Name :	N/R
Permit Name :	Aviation Repair Solutions
Permit Comp Status :	Y
RNC Tracking :	Y
Master External Permit Number :	CAS000001
TMDL Interface :	N/R
EDMR Authorization :	N
Pretreatment Indicator :	N/R
Last Date in Agency List :	2020-02-11

RCRA_LQG

Facility Name :	US CHROME CORPORATION OF CALIFORNIA
Facility Address :	1480 CANAL AVE., LONG BEACH, CA 90813
County :	LOS ANGELES
Date Form Received by Agency :	2014-03-01
EPA ID :	CAD045550464
Mailing Address :	19152 SUMMERWOOD CIRCLE, HUNTINGTON BEACH, CA 92648
Contact :	NICK SPAGNOLI
Contact Address :	19152 SUMMERWOOD CIRCLE, HUNTINGTON BEACH, CA 92648
Contact Country :	N/R
Contact Telephone :	714-960-7950
Contact Email :	NRS2CONSULT@AOL.COM
EPA Region :	09
Land Type :	Private
Source Type :	Annual/Biennial Report updated with Notification
Classification :	Large Quantity Generator

Map Id: S192
Direction: SSW
Distance: 0.213 mi., 1127 ft.
Elevation: 8 ft.
Relative: Lower

Site Name : AVIATION REPAIR SOLUTIONS INC | US CHROME | US CHROME CORPORATION OF CALIFORNIA
1480 CANAL AVE | 1480 CANAL AVE SUITE A
LONG BEACH | Long Beach, CA

Database(s) : [ARCHIVED RCRA TSDF, BRS, CALEPA SITES - CA, CIWQS - CA, CIWQS 2 - CA, ECHO, FRS, HAZNET - CA, HIST CHMIRS - CA, HWG - CA, ICIS, INACTIVE PCS, MANIFEST EPA, NPDES - CA, PCS FACILITY, RCRA_LQG, RCRA_SQG, RFR - CA, SLIC REG 4 - CA, STORMWATER, SWRCB NON_CASE - CA, TRIS] ***(cont.)***

Envirosite ID: 221327
EPA ID: N/R

RCRA_LQG ***(cont.)***

Description :

Handlers that generate 1,000 kg or more of hazardous waste during any calendar month; or generate more than 1 kg of acutely hazardous waste during any calendar month; or generate more than 100 kg of any residue or contaminated soil, waste or other debris resulting from the cleanup of a spill, into or on any land or water, of acutely hazardous waste during any calendar month; or generate 1 kg or less of acutely hazardous waste during any calendar month, and accumulate more than 1 kg of acutely hazardous waste at any time; or generate 100 kg or less of any residue or contaminated soil, waste or other debris resulting from the cleanup of a spill, into or on any land or water, of acutely hazardous waste during any calendar month, and accumulated more than 100 kg of that material at any time.

Last Date in Agency List : 2021-09-03

Owner/Operator Summary

Owner/Operator Name :	AVIATION REPAIR SOLUTIONS, INC
Owner/Operator Address :	1480 CANAL AVE., LONG BEACH, CA 90813
Owner/Operator Country :	N/R
Owner/Operator Telephone :	562-437-2825
Owner/Operator Email :	N/R
Owner/Operator Fax :	N/R
Legal Status :	Private
Owner/Operator Type :	Operator
Owner/Operator Start Date :	2006-01-01
Owner/Operator End Date :	N/R

Owner/Operator Name :	ROBERT REATH
Owner/Operator Address :	175 GARFIELD AVE., STRATFORD, CT 06615
Owner/Operator Country :	N/R
Owner/Operator Telephone :	203-378-9622
Owner/Operator Email :	N/R
Owner/Operator Fax :	N/R
Legal Status :	Private
Owner/Operator Type :	Owner
Owner/Operator Start Date :	1980-01-01
Owner/Operator End Date :	N/R

Handler Activities Summary

U.S. Importer of Hazardous Waste :	N
Mixed Waste (Haz. and Radioactive) :	N
Recycler of Hazardous Waste :	N
Transporter of Hazardous Waste :	N

Map Id: S192
Direction: SSW
Distance: 0.213 mi., 1127 ft.
Elevation: 8 ft.
Relative: Lower

Site Name : AVIATION REPAIR SOLUTIONS INC | US CHROME | US CHROME CORPORATION OF CALIFORNIA
1480 CANAL AVE | 1480 CANAL AVE
SUITE A
LONG BEACH | Long Beach, CA

Database(s) : [ARCHIVED RCRA TSDF, BRS, CALEPA SITES - CA, CIWQS - CA, CIWQS 2 - CA, ECHO, FRS, HAZNET - CA, HIST CHMIRS - CA, HWG - CA, ICIS, INACTIVE PCS, MANIFEST EPA, NPDES - CA, PCS FACILITY, RCRA_LQG, RCRA_SQG, RFR - CA, SLIC REG 4 - CA, STORMWATER, SWRCB NON_CASE - CA, TRIS] ***(cont.)***

Envirosite ID: 221327
EPA ID: N/R

RCRA_LQG ***(cont.)***

Treater, Storer or Disposer of HW :	N
Underground Injection Activity :	N
On-site Burner Exemption :	N
Furnace Exemption :	N
Used Oil Fuel Burner :	N
Used Oil Processor :	N
Used Oil Refiner :	N
Used Oil Fuel Marketer to Burner :	N
Used Oil Specification Marketer :	N
Used Oil Transfer Facility :	N
Used Oil Transporter :	N

Historical Generators

Date Form Received by Agency :	1997-04-08
Facility Name :	US CHROME
Classification :	Small Quantity Generator
Date Form Received by Agency :	1996-09-01
Facility Name :	US CHROME
Classification :	Large Quantity Generator
Date Form Received by Agency :	1991-04-11
Facility Name :	U.S CHROME CORP. OF CALIF.
Classification :	Small Quantity Generator

Hazardous Waste Summary

Waste Code / Name :	132 - Aqueous solution w/metals (< restricted levels and see waste code 121 for a list of metals) 611 - Contaminated soil from site clean-ups D007 - CHROMIUM

Notices of Violations Summary

Date of Violation :	2007-09-21
Date Achieved Compliance :	2007-11-06
Regulation Violated :	Y
Area of Violation :	Generators - General
Enforcement Action :	N/R
Enforcement Action Date :	N/R

Map Id: S192
Direction: SSW
Distance: 0.213 mi., 1127 ft.
Elevation: 8 ft.
Relative: Lower

Site Name : AVIATION REPAIR SOLUTIONS INC | US CHROME | US CHROME CORPORATION OF CALIFORNIA
1480 CANAL AVE | 1480 CANAL AVE
SUITE A
LONG BEACH | Long Beach, CA

Database(s) : [ARCHIVED RCRA TSDF, BRS, CALEPA SITES - CA, CIWQS - CA, CIWQS 2 - CA, ECHO, FRS, HAZNET - CA, HIST CHMIRS - CA, HWG - CA, ICIS, INACTIVE PCS, MANIFEST EPA, NPDES - CA, PCS FACILITY, RCRA_LQG, RCRA_SQG, RFR - CA, SLIC REG 4 - CA, STORMWATER, SWRCB NON_CASE - CA, TRIS] ***(cont.)***

Envirosite ID: 221327
EPA ID: N/R

RCRA_LQG ***(cont.)***

Enf. Disposition Status :	N/R
Enf. Disp. Status Date :	N/R
Violation Lead Agency :	State
Enforcement Lead Agency :	N/R
Proposed Penalty Amount :	N/R
Final Penalty Amount :	N/R
Paid Penalty Amount :	N/R

Date of Violation :	2007-02-13
Date Achieved Compliance :	2007-03-21
Regulation Violated :	Y
Area of Violation :	Generators - General
Enforcement Action :	N/R
Enforcement Action Date :	N/R
Enf. Disposition Status :	N/R
Enf. Disp. Status Date :	N/R
Violation Lead Agency :	State
Enforcement Lead Agency :	N/R
Proposed Penalty Amount :	N/R
Final Penalty Amount :	N/R
Paid Penalty Amount :	N/R

Evaluation Action Summary

Evaluation Date :	2010-05-21
Evaluation :	COMPLIANCE EVALUATION INSPECTION ON-SITE
Area of Violation :	N/R
Date Achieved Compliance :	N/R
Evaluation Lead Agency :	State

Evaluation Date :	2007-09-21
Evaluation :	COMPLIANCE EVALUATION INSPECTION ON-SITE
Area of Violation :	Generators - General
Date Achieved Compliance :	2007-11-06
Evaluation Lead Agency :	State

Evaluation Date :	2007-02-13
Evaluation :	COMPLIANCE EVALUATION INSPECTION ON-SITE
Area of Violation :	Generators - General
Date Achieved Compliance :	2007-03-21
Evaluation Lead Agency :	State

Map Id: S192
Direction: SSW
Distance: 0.213 mi., 1127 ft.
Elevation: 8 ft.
Relative: Lower

Site Name : AVIATION REPAIR SOLUTIONS INC | US CHROME | US CHROME CORPORATION OF CALIFORNIA
1480 CANAL AVE | 1480 CANAL AVE SUITE A
LONG BEACH | Long Beach, CA

Database(s) : [ARCHIVED RCRA TSDF, BRS, CALEPA SITES - CA, CIWQS - CA, CIWQS 2 - CA, ECHO, FRS, HAZNET - CA, HIST CHMIRS - CA, HWG - CA, ICIS, INACTIVE PCS, MANIFEST EPA, NPDES - CA, PCS FACILITY, RCRA_LQG, RCRA_SQG, RFR - CA, SLIC REG 4 - CA, STORMWATER, SWRCB NON_CASE - CA, TRIS] ***(cont.)***

Envirosite ID: 221327
EPA ID: N/R

RCRA_LQG ***(cont.)***

Evaluation Date :	2004-09-09
Evaluation :	COMPLIANCE EVALUATION INSPECTION ON-SITE
Area of Violation :	N/R
Date Achieved Compliance :	N/R
Evaluation Lead Agency :	State Contractor/Grantee

Evaluation Date :	2003-11-05
Evaluation :	COMPLIANCE EVALUATION INSPECTION ON-SITE
Area of Violation :	N/R
Date Achieved Compliance :	N/R
Evaluation Lead Agency :	EPA

Evaluation Date :	1992-11-11
Evaluation :	COMPLIANCE EVALUATION INSPECTION ON-SITE
Area of Violation :	N/R
Date Achieved Compliance :	N/R
Evaluation Lead Agency :	State Contractor/Grantee

RCRA_SQG

Facility Name :	AVIATION REPAIR SOLUTIONS INC
Facility Address :	1480 CANAL AVE SUITE A, LONG BEACH, CA 90813
County :	LOS ANGELES

Date Form Received by Agency :	2006-02-01
EPA ID :	CAR000171918
Mailing Address :	1480 CANAL AVE SUITE A, LONG BEACH, CA 90813
Contact :	JOHN LEAHY
Contact Address :	1480 CANAL AVE SUITE A, LONG BEACH, CA 90813
Contact Country :	US
Contact Telephone :	562-437-2825
Contact Email :	JLEAHY@USCHROMEOFCA.COM
EPA Region :	09
Land Type :	Private
Source Type :	Notification
Classification :	Small Quantity Generator

Description : Handlers that generate more than 100 and less than 1000 kilograms of hazardous waste during any calendar month and accumulate less than 6000 kg of hazardous waste at any time; or generate 100 kg or less of hazardous waste during any calendar month, and accumulate more than 1000 kg of hazardous waste at any time.

Map Id: S192
Direction: SSW
Distance: 0.213 mi., 1127 ft.
Elevation: 8 ft.
Relative: Lower

Site Name : AVIATION REPAIR SOLUTIONS INC | US CHROME | US CHROME CORPORATION OF CALIFORNIA
1480 CANAL AVE | 1480 CANAL AVE SUITE A
LONG BEACH | Long Beach, CA

Database(s) : [ARCHIVED RCRA TSDF, BRS, CALEPA SITES - CA, CIWQS - CA, CIWQS 2 - CA, ECHO, FRS, HAZNET - CA, HIST CHMIRS - CA, HWG - CA, ICIS, INACTIVE PCS, MANIFEST EPA, NPDES - CA, PCS FACILITY, RCRA_LQG, RCRA_SQG, RFR - CA, SLIC REG 4 - CA, STORMWATER, SWRCB NON_CASE - CA, TRIS] ***(cont.)***

Envirosite ID: 221327
EPA ID: N/R

RCRA_SQG ***(cont.)***

Last Date in Agency List : 2021-09-03

Owner/Operator Summary

Owner/Operator Name :	AVIATION REPAIR SOLUTIONS INC
Owner/Operator Address :	N/R
Owner/Operator Country :	US
Owner/Operator Telephone :	N/R
Owner/Operator Email :	N/R
Owner/Operator Fax :	N/R
Legal Status :	Private
Owner/Operator Type :	Operator
Owner/Operator Start Date :	2006-01-04
Owner/Operator End Date :	N/R

Owner/Operator Name :	AVIATION REPAIR SOLUTIONS INC
Owner/Operator Address :	1480 CANAL AVE SUITE A, LONG BEACH, CA 90813
Owner/Operator Country :	US
Owner/Operator Telephone :	N/R
Owner/Operator Email :	N/R
Owner/Operator Fax :	N/R
Legal Status :	Private
Owner/Operator Type :	Owner
Owner/Operator Start Date :	2006-01-04
Owner/Operator End Date :	N/R

Handler Activities Summary

U.S. Importer of Hazardous Waste :	N
Mixed Waste (Haz. and Radioactive) :	N
Recycler of Hazardous Waste :	N
Transporter of Hazardous Waste :	N
Treater, Storer or Disposer of HW :	N
Underground Injection Activity :	N
On-site Burner Exemption :	N
Furnace Exemption :	N
Used Oil Fuel Burner :	N
Used Oil Processor :	N
Used Oil Refiner :	N
Used Oil Fuel Marketer to Burner :	N
Used Oil Specification Marketer :	N
Used Oil Transfer Facility :	N
Used Oil Transporter :	N

Map Id: S192
Direction: SSW
Distance: 0.213 mi., 1127 ft.
Elevation: 8 ft.
Relative: Lower

Site Name : AVIATION REPAIR SOLUTIONS INC | US CHROME | US CHROME CORPORATION OF CALIFORNIA
1480 CANAL AVE | 1480 CANAL AVE
SUITE A
LONG BEACH | Long Beach, CA

Database(s) : [ARCHIVED RCRA TSDF, BRS, CALEPA SITES - CA, CIWQS - CA, CIWQS 2 - CA, ECHO, FRS, HAZNET - CA, HIST CHMIRS - CA, HWG - CA, ICIS, INACTIVE PCS, MANIFEST EPA, NPDES - CA, PCS FACILITY, RCRA_LQG, RCRA_SQG, RFR - CA, SLIC REG 4 - CA, STORMWATER, SWRCB NON_CASE - CA, TRIS] ***(cont.)***

Envirosite ID: 221327
EPA ID: N/R

RCRA_SQG ***(cont.)***

Hazardous Waste Summary
Waste Code / Name : D001 - IGNITABLE WASTE
D002 - CORROSIVE WASTE
D006 - CADMIUM
D007 - CHROMIUM
D008 - LEAD
D035 - METHYL ETHYL KETONE

Notices of Violations Summary
Regulation Violated : N

Evaluation Action Summary
Evaluation Date : 2006-09-19
Evaluation : COMPLIANCE EVALUATION INSPECTION ON-SITE
Area of Violation : N/R
Date Achieved Compliance : N/R
Evaluation Lead Agency : Local

Evaluation Date : 2006-04-27
Evaluation : COMPLIANCE EVALUATION INSPECTION ON-SITE
Area of Violation : N/R
Date Achieved Compliance : N/R
Evaluation Lead Agency : Local

RFR - CA

Facility Name : Aviation Repair Solutions
Facility Address : 1480 Canal Avenue, Long Beach, CA 90813
County : Los Angeles

Effective Date : 2015-10-06
Adoption Date : N/R
Termination Date : N/R
Expiration/Review Date : N/R
NPDES Number : CAS000001
Order Number : 2014-0057-DWQ
WDID : 4 19NEC000958
SIC/NAICS : 3728(+)
Program : INDSTW
Regulatory Measure Status : Active

Map Id: S192
Direction: SSW
Distance: 0.213 mi., 1127 ft.
Elevation: 8 ft.
Relative: Lower

Site Name : AVIATION REPAIR SOLUTIONS INC | US CHROME | US CHROME CORPORATION OF CALIFORNIA
1480 CANAL AVE | 1480 CANAL AVE
SUITE A
LONG BEACH | Long Beach, CA

Database(s) : [ARCHIVED RCRA TSDF, BRS, CALEPA SITES - CA, CIWQS - CA, CIWQS 2 - CA, ECHO, FRS, HAZNET - CA, HIST CHMIRS - CA, HWG - CA, ICIS, INACTIVE PCS, MANIFEST EPA, NPDES - CA, PCS FACILITY, RCRA_LQG, RCRA_SQG, RFR - CA, SLIC REG 4 - CA, STORMWATER, SWRCB NON_CASE - CA, TRIS] ***(cont.)***

Envirosite ID: 221327
EPA ID: N/R

RFR - CA ***(cont.)***

Regulatory Measure Type :	Storm water industrial
Place/Project Type :	Industrial - Aircraft Parts and Auxiliary Equipment, NEC
Region :	4
Design Flow :	N/R
Major/Minor :	N/R
Complexity :	N/R
TTWQ :	N/R
Number of Enforcement Actions within Five Years:	N/R
Number of Violations within Five Years:	N/R
Agency :	Aviation Repair Solutions
Agency Address :	1480 Canal Avenue, Long Beach, CA 90813
Latitude :	33.78525
Longitude :	-118.2136
Last Date in Agency List :	2021-07-24

Facility Name :	U.S. Chrome Corporation of California, Slic No. 875
Facility Address :	1480 Canal Avenue, Long Beach, CA 90813
County :	N/R

Effective Date :	2013-03-27
Adoption Date :	N/R
Termination Date :	N/R
Expiration/Review Date :	2018-03-27
NPDES Number :	N/R
Order Number :	R4-2007-0019
WDID :	4B198600215
SIC/NAICS :	3471
Program :	WDRNONMUNIPRCS
Regulatory Measure Status :	Active
Regulatory Measure Type :	Enrollee
Place/Project Type :	Manufacturing NEC
Region :	4
Design Flow :	N/R
Major/Minor :	N/R
Complexity :	A
TTWQ :	3
Number of Enforcement Actions within Five Years:	N/R
Number of Violations within Five Years:	N/R
Agency :	US Chrome Corporation of California, Inc
Agency Address :	19152 Summerwood Circle, Huntington Beach, CA 92648
Latitude :	33.7853
Longitude :	-118.2135

Map Id: S192
Direction: SSW
Distance: 0.213 mi., 1127 ft.
Elevation: 8 ft.
Relative: Lower

Site Name : AVIATION REPAIR SOLUTIONS INC | US CHROME | US CHROME CORPORATION OF CALIFORNIA
1480 CANAL AVE | 1480 CANAL AVE
SUITE A
LONG BEACH | Long Beach, CA

Database(s) : [ARCHIVED RCRA TSDF, BRS, CALEPA SITES - CA, CIWQS - CA, CIWQS 2 - CA, ECHO, FRS, HAZNET - CA, HIST CHMIRS - CA, HWG - CA, ICIS, INACTIVE PCS, MANIFEST EPA, NPDES - CA, PCS FACILITY, RCRA_LQG, RCRA_SQG, RFR - CA, SLIC REG 4 - CA, STORMWATER, SWRCB NON_CASE - CA, TRIS] ***(cont.)***

Envirosite ID: 221327
EPA ID: N/R

RFR - CA ***(cont.)***

Last Date in Agency List : 2015-03-10

SLIC REG 4 - CA

Facility Name : US CHROME
Facility Address : 1480 CANAL AVE, LONG BEACH, CA 90813
County : Los Angeles

Site Details

Status Date : 2016-02-09
Status : Completed - Case Closed
Begin Date : 1999-09-01
Global ID : SL2047D1672
Region : REGION 4
Site History : Discharger is presently conducting quarterly groundwater monitoring.
RB Case Number : 0875
Potential Media Affected : Other Groundwater (uses other than drinking water), Soil
Potential Contaminants of Concern : N/R
Local Agency : N/R
Local Case Number : N/R
Lead Agency : LOS ANGELES RWQCB (REGION 4)
File Location : Regional Board
CUF Case : NO
Caseworker : CMC
Case Type : Cleanup Program Site
How Discovered : Site Assessment/Site Investigation
How Discovered Description : N/R
Stop Method : Other Means
Stop Description : N/R
Calwater Watershed Name : Los Angeles River - Los Angeles (412.10)
DWR Groundwater Subbasin Name : Coastal Plain Of Los Angeles - West Coast (4-011.03)
Disadvantaged Community : N/R
Latitude : 33.78489
Longitude : -118.213556
Agency URL : Click here for hyperlink provided by the agency.
Last Date in Agency List : 2021-09-09

Contacts Summary

Global ID : SL2047D1672
Contact Name : CURT M. CHARMLEY
Contact Type : Regional Board Caseworker
Organization Name : LOS ANGELES RWQCB (REGION 4)

Map Id: S192
Direction: SSW
Distance: 0.213 mi., 1127 ft.
Elevation: 8 ft.
Relative: Lower

Site Name : AVIATION REPAIR SOLUTIONS INC | US CHROME | US CHROME CORPORATION OF CALIFORNIA
1480 CANAL AVE | 1480 CANAL AVE SUITE A
LONG BEACH | Long Beach, CA

Database(s) : [ARCHIVED RCRA TSDF, BRS, CALEPA SITES - CA, CIWQS - CA, CIWQS 2 - CA, ECHO, FRS, HAZNET - CA, HIST CHMIRS - CA, HWG - CA, ICIS, INACTIVE PCS, MANIFEST EPA, NPDES - CA, PCS FACILITY, RCRA_LQG, RCRA_SQG, RFR - CA, SLIC REG 4 - CA, STORMWATER, SWRCB NON_CASE - CA, TRIS] ***(cont.)***

Envirosite ID: 221327
EPA ID: N/R

SLIC REG 4 - CA ***(cont.)***

Address :	320 W. 4TH ST., SUITE 200
City :	LOS ANGELES
Phone Number :	N/R
Email :	ccharmley@waterboards.ca.gov

Regulatory Activities

Date :	2016-01-02
Global ID :	SL2047D1672
Action Type :	RESPONSE
Action :	Fact Sheets - Public Participation
Date :	2015-07-13
Global ID :	SL2047D1672
Action Type :	RESPONSE
Action :	Site Investigation Workplan
Date :	2015-06-23
Global ID :	SL2047D1672
Action Type :	RESPONSE
Action :	Correspondence
Date :	2012-10-31
Global ID :	SL2047D1672
Action Type :	RESPONSE
Action :	Correspondence
Date :	2003-05-06
Global ID :	SL2047D1672
Action Type :	RESPONSE
Action :	Monitoring Report - Quarterly
Date :	2003-02-14
Global ID :	SL2047D1672
Action Type :	RESPONSE
Action :	Monitoring Report - Quarterly
Date :	2000-11-15
Global ID :	SL2047D1672

Map Id: S192
Direction: SSW
Distance: 0.213 mi., 1127 ft.
Elevation: 8 ft.
Relative: Lower

Site Name : AVIATION REPAIR SOLUTIONS INC | US CHROME | US CHROME CORPORATION OF CALIFORNIA
1480 CANAL AVE | 1480 CANAL AVE
SUITE A
LONG BEACH | Long Beach, CA

Database(s) : [ARCHIVED RCRA TSDF, BRS, CALEPA SITES - CA, CIWQS - CA, CIWQS 2 - CA, ECHO, FRS, HAZNET - CA, HIST CHMIRS - CA, HWG - CA, ICIS, INACTIVE PCS, MANIFEST EPA, NPDES - CA, PCS FACILITY, RCRA_LQG, RCRA_SQG, RFR - CA, SLIC REG 4 - CA, STORMWATER, SWRCB NON_CASE - CA, TRIS] ***(cont.)***

Envirosite ID: 221327
EPA ID: N/R

SLIC REG 4 - CA ***(cont.)***

Action Type : ENFORCEMENT
Action : Staff Letter

Date : 1965-01-02
Global ID : SL2047D1672
Action Type : Other
Action : Leak Reported

Status History
Status Date : 2016-02-09
Global ID : SL2047D1672
Status : Completed - Case Closed

Status Date : 2015-04-22
Global ID : SL2047D1672
Status : Open - Site Assessment

Status Date : 2014-10-27
Global ID : SL2047D1672
Status : Open - Remediation

Status Date : 2014-10-27
Global ID : SL2047D1672
Status : Open - Inactive

Status Date : 2000-07-11
Global ID : SL2047D1672
Status : Open - Site Assessment

Status Date : 1999-09-01
Global ID : SL2047D1672
Status : Open - Case Begin Date

STORMWATER

Facility Name : AVIATION REPAIR SOLUTIONS
Facility Address : 1480 CANAL AVENUE, LONG BEACH, CA 90813

Map Id: S192
Direction: SSW
Distance: 0.213 mi., 1127 ft.
Elevation: 8 ft.
Relative: Lower

Site Name : AVIATION REPAIR SOLUTIONS INC | US CHROME | US CHROME CORPORATION OF CALIFORNIA
1480 CANAL AVE | 1480 CANAL AVE SUITE A
LONG BEACH | Long Beach, CA

Database(s) : [ARCHIVED RCRA TSDF, BRS, CALEPA SITES - CA, CIWQS - CA, CIWQS 2 - CA, ECHO, FRS, HAZNET - CA, HIST CHMIRS - CA, HWG - CA, ICIS, INACTIVE PCS, MANIFEST EPA, NPDES - CA, PCS FACILITY, RCRA_LQG, RCRA_SQG, RFR - CA, SLIC REG 4 - CA, STORMWATER, SWRCB NON_CASE - CA, TRIS] ***(cont.)***

Envirosite ID: 221327
EPA ID: N/R

STORMWATER ***(cont.)***

NPDES ID :	CAZ463843
Permittee Name :	Aviation Repair Solutions
Permit Status :	Expired
Permit Issuing Name :	State
Issued Date :	2015-10-06
Termination Date :	N/R
Effective Date :	2015-10-06
	2020-06-30
EPA Region :	09
SIC Code :	N/R
NAICS Code :	N/R
EJ Indexes Above 80th Percentile :	Y
Significant Noncompliance Status :	N/R
Quarters with Noncompliance :	0
Industrial Stormwater Formal Enforcement Actions:	0
Facility Map Flag :	Y
DRF URL :	Click here for hyperlink provided by the agency.
Latitude :	33.78529
Longitude :	-118.21381
Last Date in Agency List :	2021-09-24

SWRCB NON_CASE - CA

Facility Name :	Aviation Repair Solutions Inc
Facility Address :	1480 Canal Ave Suite A, Long Beach, CA 90813
County :	Los Angeles

Site Details

Status Date :	2019-09-23
Status :	Pending Review
Begin Date :	2019-09-23
Global ID :	T10000013447
Site History :	N/R
RB Case Number :	N/R
Potential Media Affected :	N/R
Potential Contaminants of Concern :	N/R
Local Agency :	N/R
Local Case Number :	N/R
Lead Agency :	LOS ANGELES RWQCB (REGION 4)
File Location :	N/R
CUF Case :	NO
Caseworker :	EHW
Case Type :	Non-Case Information

Map Id: S192
Direction: SSW
Distance: 0.213 mi., 1127 ft.
Elevation: 8 ft.
Relative: Lower

Site Name : AVIATION REPAIR SOLUTIONS INC | US CHROME | US CHROME CORPORATION OF CALIFORNIA
1480 CANAL AVE | 1480 CANAL AVE
SUITE A
LONG BEACH | Long Beach, CA

Database(s) : [ARCHIVED RCRA TSDF, BRS, CALEPA SITES - CA, CIWQS - CA, CIWQS 2 - CA, ECHO, FRS, HAZNET - CA, HIST CHMIRS - CA, HWG - CA, ICIS, INACTIVE PCS, MANIFEST EPA, NPDES - CA, PCS FACILITY, RCRA_LQG, RCRA_SQG, RFR - CA, SLIC REG 4 - CA, STORMWATER, SWRCB NON_CASE - CA, TRIS] ***(cont.)***

Envirosite ID: 221327
EPA ID: N/R

SWRCB NON_CASE - CA ***(cont.)***

How Discovered :	N/R
How Discovered Description :	N/R
Stop Method :	N/R
Stop Description :	N/R
Calwater Watershed Name :	Los Angeles-San Gabriel River - Coastal Plain - West Coast (40512)
DWR Groundwater Subbasin Name :	N/R
Disadvantaged Community :	N/R
Latitude :	33.78529
Longitude :	-118.21349
Agency URL :	Click here for hyperlink provided by the agency.
Last Date in Agency List :	2021-09-08

Contacts Summary

Global ID :	T10000013447
Contact Name :	EMILY WONG
Contact Type :	Regional Board Caseworker
Organization Name :	LOS ANGELES RWQCB (REGION 4)
Address :	320 W. 4TH ST., SUITE 200
City :	LOS ANGELES
Phone Number :	N/R
Email :	emily.wong@waterboards.ca.gov

Regulatory Activities

Date :	2020-06-22
Global ID :	T10000013447
Action Type :	RESPONSE
Action :	Questionnaire Response

Date :	2020-05-29
Global ID :	T10000013447
Action Type :	RESPONSE
Action :	Soil and Water Investigation Workplan

Date :	2020-05-22
Global ID :	T10000013447
Action Type :	ENFORCEMENT
Action :	Staff Letter

Map Id: S192
Direction: SSW
Distance: 0.213 mi., 1127 ft.
Elevation: 8 ft.
Relative: Lower

Site Name : AVIATION REPAIR SOLUTIONS INC | US CHROME | US CHROME CORPORATION OF CALIFORNIA
1480 CANAL AVE | 1480 CANAL AVE
SUITE A
LONG BEACH | Long Beach, CA

Database(s) : [ARCHIVED RCRA TSDF, BRS, CALEPA SITES - CA, CIWQS - CA, CIWQS 2 - CA, ECHO, FRS, HAZNET - CA, HIST CHMIRS - CA, HWG - CA, ICIS, INACTIVE PCS, MANIFEST EPA, NPDES - CA, PCS FACILITY, RCRA_LQG, RCRA_SQG, RFR - CA, SLIC REG 4 - CA, STORMWATER, SWRCB NON_CASE - CA, TRIS] ***(cont.)***

Envirosite ID: 221327
EPA ID: N/R

SWRCB NON_CASE - CA ***(cont.)***

Date : 2020-04-02
Global ID : T10000013447
Action Type : ENFORCEMENT
Action : Technical Correspondence / Assistance / Other

Date : 2020-02-27
Global ID : T10000013447
Action Type : ENFORCEMENT
Action : Technical Correspondence / Assistance / Other

Date : 2019-12-02
Global ID : T10000013447
Action Type : RESPONSE
Action : Questionnaire Response

Date : 2019-12-01
Global ID : T10000013447
Action Type : RESPONSE
Action : Email Correspondence

Date : 2019-10-25
Global ID : T10000013447
Action Type : ENFORCEMENT
Action : PFAS Order - #WQ 2019-0045-DWQ

Status History

Status Date : 2019-09-23
Global ID : T10000013447
Status : Open - Case Begin Date

Status Date : 2019-09-23
Global ID : T10000013447
Status : Pending Review

TRIS

Facility Name : AVIATION REPAIR SOLUTIONS INC
Facility Address : 1480 CANAL AVE, LONG BEACH, CA 90813
County : LOS ANGELES

Map Id: S192
Direction: SSW
Distance: 0.213 mi., 1127 ft.
Elevation: 8 ft.
Relative: Lower

Site Name : AVIATION REPAIR SOLUTIONS INC | US CHROME | US CHROME CORPORATION OF CALIFORNIA
1480 CANAL AVE | 1480 CANAL AVE SUITE A
LONG BEACH | Long Beach, CA

Database(s) : [ARCHIVED RCRA TSDF, BRS, CALEPA SITES - CA, CIWQS - CA, CIWQS 2 - CA, ECHO, FRS, HAZNET - CA, HIST CHMIRS - CA, HWG - CA, ICIS, INACTIVE PCS, MANIFEST EPA, NPDES - CA, PCS FACILITY, RCRA_LQG, RCRA_SQG, RFR - CA, SLIC REG 4 - CA, STORMWATER, SWRCB NON_CASE - CA, TRIS] ***(cont.)***

Envirosite ID: 221327
EPA ID: N/R

TRIS ***(cont.)***

Facility Details

TRIF ID :	90813SCHRM1480C
Federal Facility Flag :	NO
Public Contact Name :	JIM MEYER
Public Contact Email :	JMEYER@AVIATION-REPAIR.COM
Public Contact Phone :	5624372825
Public Contact Phone Ext :	N/R
Parent Company Name :	N/R
Parent Company DB NR :	N/R
Primary NAICS :	332813 - Electroplating, Plating, Polishing, Anodizing, and Coloring
NAICS 2 :	N/R
NAICS 3 :	N/R
NAICS 4 :	N/R
NAICS 5 :	N/R
NAICS 6 :	N/R
Agency Hyperlink :	Click here for hyperlink provided by the agency.
Last Date in Agency List :	2021-08-16

Reported Chemical Information

Reporting Year :	2019
Document Control Number :	1319218227472
CAS Number :	N420
Chemical Name :	Lead compounds
Unit of Measure :	Pounds
Maximum Amount Onsite :	03

Onsite Release Summary

Total Fugitive Air Emissions :	0
Total Stack Air Emissions :	0
Total Air Emissions :	0
Total Number of Receiving Streams :	0
Total Surface Water Discharge :	0
Total Underground Injection Onsite to Class I Wells - Pounds:	0
Total Underground Injection Onsite to Class II-V Wells - Pounds:	0
Total Underground Injection :	0
Total RCRA Subtitle C Landfills :	0
Total Other On-Site Land Releases :	0
Total Land Treatment :	0
Total Surface Impoundments :	N/R
Total Other Disposal :	0

Map Id: S192
Direction: SSW
Distance: 0.213 mi., 1127 ft.
Elevation: 8 ft.
Relative: Lower

Site Name : AVIATION REPAIR SOLUTIONS INC | US CHROME | US CHROME CORPORATION OF CALIFORNIA
1480 CANAL AVE | 1480 CANAL AVE
SUITE A
LONG BEACH | Long Beach, CA

Database(s) : [ARCHIVED RCRA TSDF, BRS, CALEPA SITES - CA, CIWQS - CA, CIWQS 2 - CA, ECHO, FRS, HAZNET - CA, HIST CHMIRS - CA, HWG - CA, ICIS, INACTIVE PCS, MANIFEST EPA, NPDES - CA, PCS FACILITY, RCRA_LQG, RCRA_SQG, RFR - CA, SLIC REG 4 - CA, STORMWATER, SWRCB NON_CASE - CA, TRIS] ***(cont.)***

Envirosite ID: 221327
EPA ID: N/R

TRIS ***(cont.)***

Total On-Site Land Releases :	0

Offsite Release Summary

Total Transferred Off-Site to Disposal:	650.41
Total Transferred Off-Site for Further Waste Management:	650.41
Total RCRA C Surface Impoundments :	0
Total Other Surface Impoundments :	0

Map Id: T193
Direction: WSW
Distance: 0.214 mi., 1132 ft.
Elevation: 11 ft.
Relative: Lower

Site Name : CAVANAUGH MACHINE WORKS INC | CAVINAUGH MACHINE WORKS | OIL DYNAMICS INC
1540 SANTA FE AVE
LONG BEACH | Long Beach, CA 90813

Database(s) : [AST - CA, CALEPA SITES - CA, CIWQS - CA, ECHO, FRS, HAZNET - CA, HWG - CA, ICIS, INACTIVE PCS, MANIFEST EPA, NPDES - CA, PCS ENF, PCS FACILITY, RCRA_NONGEN, STORMWATER]

Envirosite ID: 455773
EPA ID: CAL000189104

AST - CA

Facility Name :	CAVANAUGH MACHINE WORKS INC
Facility Address :	1540 SANTA FE AVE, LONG BEACH, CA 90813
County :	Los Angeles County
Site ID :	375145
Facility Identifer :	N/R
EPA Identifier :	CAL000418910
Facility Explorer ID :	375145
Dun and Bradsheet Number :	N/R
Regulatory Programs :	Chemical Storage Facilities, Hazardous Waste Generator, Industrial Facility Storm Water, Aboveground Petroleum Storage

Map Id: T193
Direction: WSW
Distance: 0.214 mi., 1132 ft.
Elevation: 11 ft.
Relative: Lower

Site Name : CAVANAUGH MACHINE WORKS INC | CAVINAUGH MACHINE WORKS | OIL DYNAMICS INC
1540 SANTA FE AVE
LONG BEACH | Long Beach, CA 90813

Database(s) : [AST - CA, CALEPA SITES - CA, CIWQS - CA, ECHO, FRS, HAZNET - CA, HWG - CA, ICIS, INACTIVE PCS, MANIFEST EPA, NPDES - CA, PCS ENF, PCS FACILITY, RCRA_NONGEN, STORMWATER] ***(cont.)***

Envirosite ID: 455773
EPA ID: CAL000189104

AST - CA ***(cont.)***

SIC :	N/R
NAICS :	N/R
Latitude :	33.786260
Longitude :	-118.215480
Hyperlink :	Click here for hyperlink provided by the agency.
Last Date in Agency List :	2021-09-30

Violations

Details for this site have been truncated due to the large number of available details for this site within this dataset. For the complete details for this site, contact your Envirosite account representative for a complimentary site report containing all of the details available.

Violation Date :	2019-05-10
Citation :	22 CCR 12 66262.34(f) - California Code of Regulations, Title 22, Chapter 12, Section(s) 66262.34(f)
Description :	Failure to properly label hazardous waste accumulation containers and portable tanks with the following requirements: "Hazardous Waste", name and address of the generator, physical and chemical characteristics of the Hazardous Waste, and starting accumulation date.
Notes :	Returned to compliance on 06/13/2019. PROVIDE HAZARDOUS LABELS FOR ALL DRUMS.
Division :	Long Beach Environmental Heath
Program :	HW
Source :	CERS
Violation Date :	2019-05-10
Citation :	HSC 6.11 25404(e)(4) - California Health and Safety Code, Chapter 6.11, Section(s) 25404(e)(4)
Description :	Failure to report program data electronically.
Notes :	Returned to compliance on 06/13/2019. OBSERVATION: Owner/Operator failed to report program data electronically into CERS. CORRECTIVE ACTION: Complete all required reporting into CERS. CERS#10616200 IS NOT CURRENT. LAST SUBMITTAL DATE: 6-29-2017 PROVIDE/ UPDATE CERS.
Division :	Long Beach Environmental Heath
Program :	HW

Map Id: T193
Direction: WSW
Distance: 0.214 mi., 1132 ft.
Elevation: 11 ft.
Relative: Lower

Site Name : CAVANAUGH MACHINE WORKS INC | CAVINAUGH MACHINE WORKS | OIL DYNAMICS INC
1540 SANTA FE AVE
LONG BEACH | Long Beach, CA 90813

Database(s) : [AST - CA, CALEPA SITES - CA, CIWQS - CA, ECHO, FRS, HAZNET - CA, HWG - CA, ICIS, INACTIVE PCS, MANIFEST EPA, NPDES - CA, PCS ENF, PCS FACILITY, RCRA_NONGEN, STORMWATER] ***(cont.)***

Envirosite ID: 455773
EPA ID: CAL000189104

AST - CA ***(cont.)***

Source : CERS

Violation Date : 2019-05-10

Citation : 22 CCR 23 66273.34 - California Code of Regulations, Title 22, Chapter 23, Section(s) 66273.34

Description :

Failure to label or mark each individual or container or the designated area of universal waste as required. 1) Waste batteries shall be marked with "Universal Waste-Battery(ies)". 2) Mercury containing equipment shall be marked with "Universal Waste -Mercury-Containing Equipment". 3) Lamps shall be marked with "Universal Waste-Lamp(s)". 4)Each electronic devices or the container or the designated area shall be marked with "Universal Waste-Electronic Device(s)". 5) Each CRTs or the container or the designated area shall be marked with "Universal Waste-CRT(s)". 6) CRT glass or the designated area shall be marked with "Universal Waste-CRT glass".

Notes : Returned to compliance on 06/13/2019. PROVIDE UNIVERSAL WASTE CONTAINER INSIDE THE SHOP (LAMPS)

Division : Long Beach Environmental Heath
Program : HW
Source : CERS

Violation Date : 2019-05-10

Citation : HSC 6.5 25201.16(f) - California Health and Safety Code, Chapter 6.5, Section(s) 25201.16(f)

Description : Failure to comply with the applicable requirements related to accumulation and containment standards for universal waste aerosol cans.

Notes :

Returned to compliance on 06/13/2019. OBSERVATION: [Describe container and location] were found not labeled with the type of waste stored. Containers used to store aerosol cans shall be labeled or marked with one of the following phrases: "Universal Waste - Aerosol Cans", "Waste Aerosol Cans", or "Used Aerosol Cans". CORRECTIVE ACTION: Immediately mark these containers and ensure that all containers of aerosol cans are marked in this manner. Submit documentation to the CUPA demonstrating what corrective actions were taken. PROVIDE WASTE AEROSOL CANS CONTAINER INSIDE THE SHOPS

Division : Long Beach Environmental Heath
Program : HW
Source : CERS

Map Id: T193
Direction: WSW
Distance: 0.214 mi., 1132 ft.
Elevation: 11 ft.
Relative: Lower

Site Name : CAVANAUGH MACHINE WORKS INC | CAVINAUGH MACHINE WORKS | OIL DYNAMICS INC
1540 SANTA FE AVE
LONG BEACH | Long Beach, CA 90813

Database(s) : [AST - CA, CALEPA SITES - CA, CIWQS - CA, ECHO, FRS, HAZNET - CA, HWG - CA, ICIS, INACTIVE PCS, MANIFEST EPA, NPDES - CA, PCS ENF, PCS FACILITY, RCRA_NONGEN, STORMWATER] ***(cont.)***

Envirosite ID: 455773
EPA ID: CAL000189104

AST - CA ***(cont.)***

Violation Date :	2019-01-01
Citation :	2014-0057-DWQ - Industrial General Permit
Description :	SW - Late Report
Notes :	MISSING LEVEL 1 ERA REPORT
Division :	Water Boards
Program :	INDSTW
Source :	SMARTS

Enforcements

Enforcement Action Date :	2019-02-27
Type :	Notice of Violation
Description :	Notice of Violation
Notes :	NOTICE OF VIOLATION: FAILURE TO SUBMIT THE LEVEL 1 EXCEEDANCE RESPONSE ACTION (ERA) REPORT REQUIRED BY THE GENERAL PERMIT FOR STORM WATER DISCHARGES ASSOCIATED WITH INDUSTRIAL ACTIVITIES (GENERAL PERMIT, ORDER NO.2014-0057-DWQ, NPDES NO. CAS 000001)
Division :	Water Boards
Program :	INDSTW
Source :	SMARTS

Chemicals

Chemical Name :	Acetylene
CAS Number :	74-86-2
Hazard Type(s) :	Fire, Sudden Release of Pressure, Reactivity
Max Daily Amount / Unit :	0-2599 Cubic Feet
Average Daily Amount / Unit :	0-2599 Cubic Feet
Days Onsite :	365
Physical State(s) :	Gas, Pure

Chemical Name :	Argon, mixt. with carbon dioxide
CAS Number :	70343-43-0
Hazard Type(s) :	Fire, Sudden Release of Pressure
Max Daily Amount / Unit :	0-2599 Cubic Feet
Average Daily Amount / Unit :	0-2599 Cubic Feet
Days Onsite :	365
Physical State(s) :	Gas, Pure

Chemical Name :	Carbon Dioxide
CAS Number :	124-38-9
Hazard Type(s) :	Sudden Release of Pressure
Max Daily Amount / Unit :	2600-12999 Cubic Feet

Map Id: T193
Direction: WSW
Distance: 0.214 mi., 1132 ft.
Elevation: 11 ft.
Relative: Lower

Site Name : CAVANAUGH MACHINE WORKS INC | CAVINAUGH MACHINE WORKS | OIL DYNAMICS INC
1540 SANTA FE AVE
LONG BEACH | Long Beach, CA 90813

Database(s) : [AST - CA, CALEPA SITES - CA, CIWQS - CA, ECHO, FRS, HAZNET - CA, HWG - CA, ICIS, INACTIVE PCS, MANIFEST EPA, NPDES - CA, PCS ENF, PCS FACILITY, RCRA_NONGEN, STORMWATER] ***(cont.)***

Envirosite ID: 455773
EPA ID: CAL000189104

AST - CA ***(cont.)***

Average Daily Amount / Unit :	0-2599 Cubic Feet
Days Onsite :	365
Physical State(s) :	Gas, Pure

Chemical Name :	Lubricating oils, used
CAS Number :	70514-12-4
Hazard Type(s) :	Fire
Max Daily Amount / Unit :	120-599 Gallons
Average Daily Amount / Unit :	12-59 Gallons
Days Onsite :	365
Physical State(s) :	Liquid

Chemical Name :	Machine coolant
CAS Number :	N/R
Hazard Type(s) :	N/R
Max Daily Amount / Unit :	60-119 Gallons
Average Daily Amount / Unit :	0-11 Gallons
Days Onsite :	365
Physical State(s) :	Liquid, Pure

Chemical Name :	Oxygen
CAS Number :	7782-44-7
Hazard Type(s) :	Fire, Sudden Release of Pressure
Max Daily Amount / Unit :	13000-25999 Cubic Feet
Average Daily Amount / Unit :	2600-12999 Cubic Feet
Days Onsite :	365
Physical State(s) :	Gas, Pure

Chemical Name :	Propane
CAS Number :	74-98-6
Hazard Type(s) :	Fire, Sudden Release of Pressure
Max Daily Amount / Unit :	120-599 Gallons
Average Daily Amount / Unit :	12-59 Gallons
Days Onsite :	365
Physical State(s) :	Liquid, Pure

Chemical Name :	Sludges (petroleum), acid
CAS Number :	64742-24-1
Hazard Type(s) :	N/R
Max Daily Amount / Unit :	1200-2999 Gallons
Average Daily Amount / Unit :	120-599 Gallons
Days Onsite :	0
Physical State(s) :	Liquid

Map Id: T193
Direction: WSW
Distance: 0.214 mi., 1132 ft.
Elevation: 11 ft.
Relative: Lower

Site Name : CAVANAUGH MACHINE WORKS INC | CAVINAUGH MACHINE WORKS | OIL DYNAMICS INC
1540 SANTA FE AVE
LONG BEACH | Long Beach, CA 90813

Database(s) : [AST - CA, CALEPA SITES - CA, CIWQS - CA, ECHO, FRS, HAZNET - CA, HWG - CA, ICIS, INACTIVE PCS, MANIFEST EPA, NPDES - CA, PCS ENF, PCS FACILITY, RCRA_NONGEN, STORMWATER] ***(cont.)***

Envirosite ID: 455773
EPA ID: CAL000189104

AST - CA ***(cont.)***

Chemical Name :	Waste sludge with oil residue
CAS Number :	N/R
Hazard Type(s) :	Fire
Max Daily Amount / Unit :	60-119 Gallons
Average Daily Amount / Unit :	0-11 Gallons
Days Onsite :	365
Physical State(s) :	Liquid

CALEPA SITES - CA

Facility Name :	CAVANAUGH MACHINE WORKS INC
Facility Address :	1540 SANTA FE AVE, LONG BEACH, 90813
Site ID :	375145
EI ID :	10616200
EI Description :	Aboveground Petroleum Storage
Latitude :	33.786260
Longitude :	-118.215480
Agency Hyperlink :	Click here for hyperlink provided by the agency.
Last Date in Agency List :	2021-08-26

Site ID :	375145
EI ID :	10616200
EI Description :	Hazardous Waste Generator
Latitude :	33.786260
Longitude :	-118.215480
Agency Hyperlink :	Click here for hyperlink provided by the agency.
Last Date in Agency List :	2021-08-26

Site ID :	375145
EI ID :	10616200
EI Description :	Chemical Storage Facilities
Latitude :	33.786260
Longitude :	-118.215480
Agency Hyperlink :	Click here for hyperlink provided by the agency.
Last Date in Agency List :	2021-08-26

Site ID :	375145
EI ID :	213558
EI Description :	Industrial Facility Storm Water
Latitude :	33.786260
Longitude :	-118.215480
Agency Hyperlink :	Click here for hyperlink provided by the agency.
Last Date in Agency List :	2021-08-26

Map Id: T193
Direction: WSW
Distance: 0.214 mi., 1132 ft.
Elevation: 11 ft.
Relative: Lower

Site Name : CAVANAUGH MACHINE WORKS INC | CAVINAUGH MACHINE WORKS | OIL DYNAMICS INC
1540 SANTA FE AVE
LONG BEACH | Long Beach, CA 90813

Database(s) : [AST - CA, CALEPA SITES - CA, CIWQS - CA, ECHO, FRS, HAZNET - CA, HWG - CA, ICIS, INACTIVE PCS, MANIFEST EPA, NPDES - CA, PCS ENF, PCS FACILITY, RCRA_NONGEN, STORMWATER] ***(cont.)***

Envirosite ID: 455773
EPA ID: CAL000189104

CIWQS - CA

Facility Name :	OIL DYNAMICS INC
Facility Address :	1540 SANTA FE AVE, LONG BEACH, CA 90813
County :	LOS ANGELES
Place ID :	S610115
Agency Name :	OIL DYNAMICS INC
Last Date in Agency List :	2021-09-10

ECHO

Facility Name :	CAVANAUGH MACHINE WORKS INC
Facility Address :	1540 SANTA FE AVE, LONG BEACH, CA 90813
County :	LOS ANGELES
Last Inspection Date :	N/R
Registry ID :	110070088298
FIPS Code :	06037
EPA Region :	09
Inspection Count :	0
Last Inspection Days :	N/R
Informal Count :	2
Last Informal Action Date :	2020-09-11
Formal Action Count :	0
Last Formal Action Date :	N/R
Total Penalties :	0
Penalty Count :	N/R
Last Penalty Date :	N/R
Last Penalty Amount :	N/R
QTRS IN NC :	10
Programs IN SNC :	0
Current Compliance Status :	Violation Identified
Three-Year Compliance Status :	__VVVVVVVVV
Collection Method :	N/R
Reference Point :	N/R
Accuracy Meters :	17531
Derived Tribes :	N/R
Derived HUC :	18070104
Derived WBD :	N/R
Derived STCTY FIPS :	06037
Derived Zip :	90813
Derived CD113 :	47
Derived CB2010 :	060375755001036
MYRTK Universe :	NNN
NPDES IDs :	CAZ190688
CWA Permit Types :	Minor
CWA Compliance Tracking :	On
CWA NAICS :	N/R
CWA SICS :	3599

Map Id: T193
Direction: WSW
Distance: 0.214 mi., 1132 ft.
Elevation: 11 ft.
Relative: Lower

Site Name : CAVANAUGH MACHINE WORKS INC | CAVINAUGH MACHINE WORKS | OIL DYNAMICS INC
1540 SANTA FE AVE
LONG BEACH | Long Beach, CA 90813

Database(s) : [AST - CA, CALEPA SITES - CA, CIWQS - CA, ECHO, FRS, HAZNET - CA, HWG - CA, ICIS, INACTIVE PCS, MANIFEST EPA, NPDES - CA, PCS ENF, PCS FACILITY, RCRA_NONGEN, STORMWATER] ***(cont.)***

Envirosite ID: 455773
EPA ID: CAL000189104

ECHO ***(cont.)***

CWA Inspection Count :	N/R
CWA Last Inspection Days :	N/R
CWA Informal Count :	2
CWA Formal Action Count :	N/R
CWA Last Formal Action Date :	N/R
CWA Penalties :	N/R
CWA Last Penalty Date :	N/R
CWA Last Penalty Amount :	N/R
CWA Quarters IN NC :	10
CWA Current Compliance Status :	Violation Identified
CWA Current SNC Flag :	N
CWA 13 Quarters Compliance Status :	___VVVVVVVVVV
CWA 13 Quarters Effluent Exceedances:	N/R
CWA Three-Year QNCR Codes :	N/R
DFR URL :	Click here for hyperlink provided by the agency.
Facility SIC :	3599
Facility NAICS :	336399 - All Other Motor Vehicle Parts Manufacturing
Facility Last Inspection EPA Date :	N/R
Facility Last Inspection State Date :	N/R
Facility Last Formal Act EPA Date :	N/R
Facility Last Formal Act State Date :	N/R
Facility Last Informal Act EPA Date :	N/R
Facility Last Informal Act State Date:	2020-09-11
Facility Federal Agency :	N/R
TRI Reporter :	N/R
Facility Imp Water Flag :	N/R
Current SNC Flag :	N
Indian County Flag :	N
Federal Flag :	N/R
US Mexico Border Flag :	N
Chesapeak Bay Flag :	N/R
AIR Flag :	N
NPDES Flag :	Y
SDWIS Flag :	N
RCRA Flag :	Y
TRI Flag :	N
GHG Flag :	N
Major Flag :	N/R
Active Flag :	Y
NAA Flag :	Y
Latitude :	33.78626
Longitude :	-118.21548
Last Date in Agency List :	2021-08-20

FRS

Facility Name :	CAVANAUGH MACHINE WORKS INC
Facility Address :	1540 SANTA FE AVE, LONG BEACH, CA 90813-0000
County :	LOS ANGELES

Map Id: T193
Direction: WSW
Distance: 0.214 mi., 1132 ft.
Elevation: 11 ft.
Relative: Lower

Site Name : CAVANAUGH MACHINE WORKS INC | CAVINAUGH MACHINE WORKS | OIL DYNAMICS INC
1540 SANTA FE AVE
LONG BEACH | Long Beach, CA 90813

Database(s) : [AST - CA, CALEPA SITES - CA, CIWQS - CA, ECHO, FRS, HAZNET - CA, HWG - CA, ICIS, INACTIVE PCS, MANIFEST EPA, NPDES - CA, PCS ENF, PCS FACILITY, RCRA_NONGEN, STORMWATER] ***(cont.)***

Envirosite ID: 455773
EPA ID: CAL000189104

FRS ***(cont.)***

Site Details

Registry ID :	110070088298
FRS Facility URL :	Click here for hyperlink provided by the agency.
Last Date in Agency List :	2021-07-17

Source Description

Source Description :

The NPDES module of the Compliance Information System (ICIS) tracks surface water permits issued under the Clean Water Act. Under NPDES, all facilities that discharge pollutants from any point source into waters of the United States are required to obtain a permit. The permit will likely contain limits on what can be discharged, impose monitoring and reporting requirements, and include other provisions to ensure that the discharge does not adversely affect water quality.

Source Description :

RCRAInfo is EPA's comprehensive information system that supports the Resource Conservation and Recovery Act (RCRA) of 1976 and the Hazardous and Solid Waste Amendments (HSWA) of 1984 through the tracking of events and activities related to facilities that generate, transport, and treat, store, or dispose of hazardous waste. RCRAInfo allows RCRA program staff to track the notification, permit, compliance, and corrective action activities required under RCRA. RCRAInfo also supports generation of the National Hazardous Waste Biennial Report. All generators and treatment, storage, and disposal facilities who handle hazardous waste are required to report to the EPA Administrator at least once every two years to support creation of the Biennial Report.

FRS Environmental Interest

Source and System ID :	ICIS - CAZ190688 RCRAINFO - CAL000189104

HAZNET - CA

Facility Name :	CAVANAUGH MACHINE WORKS INC
Facility Address :	1540 SANTA FE AVE, LONG BEACH, CA 90813
County :	LOS ANGELES

Site Details

Generator EPA ID :	CAL000189104
Active :	Inactive
Category :	STATE
Facility Types :	N/R
Type :	PERMANENT
Contact Name :	N/R
Contact Phone :	N/R

Map Id: T193
Direction: WSW
Distance: 0.214 mi., 1132 ft.
Elevation: 11 ft.
Relative: Lower

Site Name : CAVANAUGH MACHINE WORKS INC | CAVINAUGH MACHINE WORKS | OIL DYNAMICS INC
1540 SANTA FE AVE
LONG BEACH | Long Beach, CA 90813

Database(s) : [AST - CA, CALEPA SITES - CA, CIWQS - CA, ECHO, FRS, HAZNET - CA, HWG - CA, ICIS, INACTIVE PCS, MANIFEST EPA, NPDES - CA, PCS ENF, PCS FACILITY, RCRA_NONGEN, STORMWATER] ***(cont.)***

Envirosite ID: 455773
EPA ID: CAL000189104

HAZNET - CA ***(cont.)***

Facility Mailing Address :	1540 SANTA FE AVE, LONG BEACH, CA 908130000
Latitude :	33.78633846
Longitude :	-118.21542567
Agency Hyperlink :	Click here for hyperlink provided by the agency.
Last Date in Agency List :	2021-07-08

Waste Generator Details

State Waste :

2018: 223 - Unspecified oil-containing waste, 0.45870 tons to AZR000515924
2016: 223 - Unspecified oil-containing waste, 0.417 tons to AZR000515924
2015: 214 - Unspecified solvent mixture, 7.56 tons to CAT080013352
2015: 223 - Unspecified oil-containing waste, 0.4587 tons to AZR000515924
2014: 223 - Unspecified oil-containing waste, 0.3 tons to AZR000501510
2013: 223 - Unspecified oil-containing waste, 0.4 tons to AZR000501510
2012: 223 - Unspecified oil-containing waste, 0.1 tons to AZR000501510
2011: 223 - Unspecified oil-containing waste, 0.8672 tons to AZR000501510
2010: 223 - Unspecified oil-containing waste, 0.5587 tons to AZR000501510
2008: 223 - Unspecified oil-containing waste, 0.4 tons to NVT330010000
2007: 223 - Unspecified oil-containing waste, 0.5 tons to NVT330010000
2007: 223 - Unspecified oil-containing waste, 0.4587 tons to
2006: 223 - Unspecified oil-containing waste, 0.4587 tons to NVT330010000
2005: 223 - Unspecified oil-containing waste, 0.4587 tons to NVT330010000
2004: 134 - Aqueous solution with total organic residues less than 10 percent, 0.252 tons to CAT000613893
2004: 122 - Alkaline solution without metals pH >= 12.5, 0.1251 tons to CAT080033681
2004: 223 - Unspecified oil-containing waste, 0.1251 tons to CAT080033681
1999: 135 - Unspecified aqueous solution, 14.7 tons to CAD028409019
1998: 222 - Oil/water separation sludge, 7.923 tons to CAD028409019
1998: 222 - Oil/water separation sludge, 30.9414 tons to CAT080013352

Facility Name :	CAVINAUGH MACHINE WORKS
Facility Address :	1540 SANTA FE AVE, LONG BEACH, CA 90813
County :	LOS ANGELES

Site Details

Generator EPA ID :	CAC001356968
Active :	Inactive

Map Id: T193
Direction: WSW
Distance: 0.214 mi., 1132 ft.
Elevation: 11 ft.
Relative: Lower

Site Name : CAVANAUGH MACHINE WORKS INC | CAVINAUGH MACHINE WORKS | OIL DYNAMICS INC
1540 SANTA FE AVE
LONG BEACH | Long Beach, CA 90813

Database(s) : [AST - CA, CALEPA SITES - CA, CIWQS - CA, ECHO, FRS, HAZNET - CA, HWG - CA, ICIS, INACTIVE PCS, MANIFEST EPA, NPDES - CA, PCS ENF, PCS FACILITY, RCRA_NONGEN, STORMWATER] ***(cont.)***

Envirosite ID: 455773
EPA ID: CAL000189104

HAZNET - CA ***(cont.)***

Category :	STATE
Facility Types :	N/R
Type :	TEMPORARY
Contact Name :	N/R
Contact Phone :	N/R
Facility Mailing Address :	1540 SANTA FE AVE, LONG BEACH, CA 908130000
Latitude :	33.78633846
Longitude :	-118.21542567
Agency Hyperlink :	Click here for hyperlink provided by the agency.
Last Date in Agency List :	2021-07-08

HWG - CA

Facility Name :	CAVANAUGH MACHINE WORKS INC
Facility Address :	1540 SANTA FE AVE, LONG BEACH, CA 90813
County :	LOS ANGELES
EPA ID :	CAL000189104
Status :	Inactive
Category :	STATE
Type :	PERMANENT
Facility Type :	N/R
Mailing Address :	1540 SANTA FE AVE, LONG BEACH, CA 908130000
Owner Name :	TIM WELLS/PRES
Owner Address :	1540 SANTA FE AVE, LONG BEACH, CA 908130000
Operator Name :	MARK EVANS/CONTROLLER
Operator Address :	1540 SANTA FE AVE, LONG BEACH, CA 90813
Latitude :	33.786278
Longitude :	-118.215482
Facility Name :	CAVINAUGH MACHINE WORKS
Facility Address :	1540 SANTA FE AVE, LONG BEACH, CA 90813
County :	LOS ANGELES
EPA ID :	CAC001356968
Status :	Inactive
Category :	STATE
Type :	TEMPORARY
Facility Type :	N/R
Mailing Address :	1540 SANTA FE AVE, LONG BEACH, CA 908130000
Owner Name :	JOHN WELLS
Owner Address :	1540 SANTA FE AVE, LONG BEACH, CA 908130000
Operator Name :	JOHN WEBER
Operator Address :	1540 SANTA FE AVE, LONG BEACH, CA 908130000
Latitude :	33.786392
Longitude :	-118.215446

Map Id: T193
Direction: WSW
Distance: 0.214 mi., 1132 ft.
Elevation: 11 ft.
Relative: Lower

Site Name : CAVANAUGH MACHINE WORKS INC | CAVINAUGH MACHINE WORKS | OIL DYNAMICS INC
1540 SANTA FE AVE
LONG BEACH | Long Beach, CA 90813

Database(s) : [AST - CA, CALEPA SITES - CA, CIWQS - CA, ECHO, FRS, HAZNET - CA, HWG - CA, ICIS, INACTIVE PCS, MANIFEST EPA, NPDES - CA, PCS ENF, PCS FACILITY, RCRA_NONGEN, STORMWATER] ***(cont.)***

Envirosite ID: 455773
EPA ID: CAL000189104

ICIS

Facility Name :	CAVANAUGH MACHINE WORKS INC
Facility Address :	1540 SANTA FE AVE, LONG BEACH, CA 90813

Site Details

NPDES ID :	CAZ190688
ICIS Facility Interest ID :	3600723978
Facility UIN :	110070088298
Facility Type Code :	Privately Owned Facility
Impaired Waters :	N/R
Latitude :	33.78626
Longitude :	-118.21548
Last Date in Agency List :	2021-08-17

Facility NAICS

NAICS Code :	N/R
NAICS Description :	N/R

Facility SIC

SIC Code :	3599
SIC Description :	Industrial Machinery

INACTIVE PCS

Issue Date :	2015-07-01
Original Issue Date :	2015-07-01
Effective Date :	2015-07-01
Expiration Date :	2020-06-30
Retirement Date :	N/R
Termination Date :	N/R
Issuing Agency :	CA Waterboards
Agency Type :	State
Activity ID :	3601103330
External Permit Number :	CAZ190688
Facility Type Indicator :	NON-POTW
Permit Type :	General Permit Covered Facility-NPDES)
Major Minor Status :	N
Permit Status :	Expired
Total Design Flow Number :	N/R
Actual Average Flow Number :	N/R
State Water Body :	N/R
State Water Body Name :	N/R
Permit Name :	Cavanaugh Machine Works Inc
Permit Comp Status :	Y
RNC Tracking :	Y

Map Id: T193
Direction: WSW
Distance: 0.214 mi., 1132 ft.
Elevation: 11 ft.
Relative: Lower

Site Name : CAVANAUGH MACHINE WORKS INC | CAVINAUGH MACHINE WORKS | OIL DYNAMICS INC
1540 SANTA FE AVE
LONG BEACH | Long Beach, CA 90813

Database(s) : [AST - CA, CALEPA SITES - CA, CIWQS - CA, ECHO, FRS, HAZNET - CA, HWG - CA, ICIS, INACTIVE PCS, MANIFEST EPA, NPDES - CA, PCS ENF, PCS FACILITY, RCRA_NONGEN, STORMWATER] ***(cont.)***

Envirosite ID: 455773
EPA ID: CAL000189104

INACTIVE PCS ***(cont.)***

Master External Permit Number :	CAS000001
TMDL Interface :	N/R
EDMR Authorization :	N
Pretreatment Indicator :	N/R
Last Date in Agency List :	2021-08-19

MANIFEST EPA

Manifest Details

Manifest Number :	019214267JJK
Shipped Date :	2018-12-21
Updated Date :	2019-01-17
Received Date :	2018-12-26
Status :	Signed
Generator ID :	CAL000189104
Generator Name :	CAVANAUGH MACHINE WORKS INC
Generator Address :	1540 SANTA FE AVE, LONG BEACH, CA 90813
Generator Mailing :	1540 SANTA FE AVE, LONG BEACH, CA 90813-0000
Generator Contact :	N/R
Destination ID :	AZR000515924
Destination Name :	YUMA YES WASTE TRANSFER FACILITY
Destination Mailing :	2730 E 13TH ST, YUMA, AZ 85365-1901
Destination Address :	2730 E 13TH ST, YUMA, AZ 85365-1901
Destination Contact :	N/R
Submission Type :	DataImage5Copy
Origin Type :	Service
Manifest Residue :	N
Rejection :	N
Last Date in Agency List :	2021-09-04

Waste Details

Waste Line Number :	1
Is DOT Hazardous :	N
DOT ID Number :	N/R
DOT Information :	N/R
Non Waste Description :	NON RCRA HAZARDOUS WASTE, LIQUID (OILY SLUDGE)
Quantity :	110 Gallons
Quantity Tons, Acute, Non-Acute :	0.4587156, 0, 0.4587156
Quantity Kg, Acute, Non-Acute :	0, 416.06882
Management Method :	H141 - STORAGE, BULKING AND/OR TRANSFER OFF SITE
Is EPA Waste :	N
Federal Code :	N/R
State Code :	CA - 223

NPDES - CA

Facility Name :	Cavanaugh Machine Works Inc
Facility Address :	1540 Santa Fe Ave, Long Beach, 90813

Map Id: T193
Direction: WSW
Distance: 0.214 mi., 1132 ft.
Elevation: 11 ft.
Relative: Lower

Site Name : CAVANAUGH MACHINE WORKS INC | CAVINAUGH MACHINE WORKS | OIL DYNAMICS INC
1540 SANTA FE AVE
LONG BEACH | Long Beach, CA 90813

Database(s) : [AST - CA, CALEPA SITES - CA, CIWQS - CA, ECHO, FRS, HAZNET - CA, HWG - CA, ICIS, INACTIVE PCS, MANIFEST EPA, NPDES - CA, PCS ENF, PCS FACILITY, RCRA_NONGEN, STORMWATER] ***(cont.)***

Envirosite ID: 455773
EPA ID: CAL000189104

NPDES - CA ***(cont.)***

County :	Los Angeles
Effective Date :	1998-07-02
Adoption Date :	N/R
Expiration Date :	N/R
Termination Date :	N/R
Order Number :	97-03-DWQ
NPDES Number :	CAS000001
WDID :	4 19I014325
RM Status :	Active
Reg Meas ID :	190688
Reg Meas Type :	Enrollee
Program :	Industrial
Facility Place ID :	N/R
Region Code :	4
Discharger ID :	0
Discharger :	Cavanaugh Machine Works Inc
Discharger Address :	1540 Santa Fe Ave, Long Beach, California 90813
Last Date in Agency List :	2021-09-03

PCS ENF

Site Details

NPDES ID :	CAZ190688
Last Date in Agency List :	2021-08-17

Formal Enforcement Actions

Settlement Entered Date :	N/R
ENF Identifier :	N/R
Activity ID :	N/R
Activity Type :	N/R
ENF Type :	N/R
Agency :	N/R
Fed Penalty Assessed Amount :	N/R
State Local Penalty Amount :	N/R

Informal Enforcement Actions

Achieved Date :	09/11/2020
Registry ID :	110070088298
ENF Identifier :	CA-ZIEA437507
Activity ID :	3602285624
Activity Type :	Administrative - Informal
ENF Type :	Notice of Violation
Agency :	State

Map Id: T193
Direction: WSW
Distance: 0.214 mi., 1132 ft.
Elevation: 11 ft.
Relative: Lower

Site Name : CAVANAUGH MACHINE WORKS INC | CAVINAUGH MACHINE WORKS | OIL DYNAMICS INC
1540 SANTA FE AVE
LONG BEACH | Long Beach, CA 90813

Database(s) : [AST - CA, CALEPA SITES - CA, CIWQS - CA, ECHO, FRS, HAZNET - CA, HWG - CA, ICIS, INACTIVE PCS, MANIFEST EPA, NPDES - CA, PCS ENF, PCS FACILITY, RCRA_NONGEN, STORMWATER] ***(cont.)***

Envirosite ID: 455773
EPA ID: CAL000189104

PCS ENF ***(cont.)***

Achieved Date :	02/27/2019
Registry ID :	110070088298
ENF Identifier :	CA-ZIEA432570
Activity ID :	3601767283
Activity Type :	Administrative - Informal
ENF Type :	Notice of Violation
Agency :	State

PCS FACILITY

Issue Date :	2015-07-01
Original Issue Date :	2015-07-01
Effective Date :	2015-07-01
Expiration Date :	2020-06-30
Retirement Date :	N/R
Termination Date :	N/R
Issuing Agency :	CA Waterboards
Agency Type :	State
Activity ID :	3601103330
External Permit Number :	CAZ190688
Facility Type Indicator :	NON-POTW
Permit Type :	General Permit Covered Facility-NPDES)
Major Minor Status :	N
Permit Status :	Effective
Total Design Flow Number :	N/R
Actual Average Flow Number :	N/R
State Water Body :	N/R
State Water Body Name :	N/R
Permit Name :	Cavanaugh Machine Works Inc
Permit Comp Status :	Y
RNC Tracking :	Y
Master External Permit Number :	CAS000001
TMDL Interface :	N/R
EDMR Authorization :	N
Pretreatment Indicator :	N/R
Last Date in Agency List :	2020-02-11

RCRA_NONGEN

Facility Name :	CAVANAUGH MACHINE WORKS INC
Facility Address :	1540 SANTA FE AVE, LONG BEACH, CA 90813-0000
County :	LOS ANGELES
Date Form Received by Agency :	1998-03-20
EPA ID :	CAL000189104
Mailing Address :	1540 SANTA FE AVE, LONG BEACH, CA 90813-0000
Contact :	MARK EVANS/CONTROLLER
Contact Address :	1540 SANTA FE AVE, LONG BEACH, CA 90813
Contact Country :	N/R

Map Id: T193
Direction: WSW
Distance: 0.214 mi., 1132 ft.
Elevation: 11 ft.
Relative: Lower

Site Name : CAVANAUGH MACHINE WORKS INC | CAVINAUGH MACHINE WORKS | OIL DYNAMICS INC
1540 SANTA FE AVE
LONG BEACH | Long Beach, CA 90813

Database(s) : [AST - CA, CALEPA SITES - CA, CIWQS - CA, ECHO, FRS, HAZNET - CA, HWG - CA, ICIS, INACTIVE PCS, MANIFEST EPA, NPDES - CA, PCS ENF, PCS FACILITY, RCRA_NONGEN, STORMWATER] ***(cont.)***

Envirosite ID: 455773
EPA ID: CAL000189104

RCRA_NONGEN ***(cont.)***

Contact Telephone :	562-437-1126
Contact Email :	MEVANS@CAVMACHINE.COM
EPA Region :	09
Land Type :	Not Reported
Source Type :	Implementer
Classification :	Not a generator, verified
Description :	Not a generator, verified
Last Date in Agency List :	2021-09-03

Owner/Operator Summary

Owner/Operator Name :	MARK EVANS/CONTROLLER
Owner/Operator Address :	1540 SANTA FE AVE, LONG BEACH, CA 90813
Owner/Operator Country :	N/R
Owner/Operator Telephone :	562-437-1126
Owner/Operator Email :	N/R
Owner/Operator Fax :	N/R
Legal Status :	Other land type
Owner/Operator Type :	Operator
Owner/Operator Start Date :	N/R
Owner/Operator End Date :	N/R

Owner/Operator Name :	TIM WELLS/PRES
Owner/Operator Address :	1540 SANTA FE AVE, LONG BEACH, CA 90813-0000
Owner/Operator Country :	N/R
Owner/Operator Telephone :	562-437-1126
Owner/Operator Email :	N/R
Owner/Operator Fax :	N/R
Legal Status :	Other land type
Owner/Operator Type :	Owner
Owner/Operator Start Date :	N/R
Owner/Operator End Date :	N/R

Handler Activities Summary

U.S. Importer of Hazardous Waste :	N
Mixed Waste (Haz. and Radioactive) :	N
Recycler of Hazardous Waste :	N
Transporter of Hazardous Waste :	N
Treater, Storer or Disposer of HW :	N
Underground Injection Activity :	N
On-site Burner Exemption :	N
Furnace Exemption :	N
Used Oil Fuel Burner :	N
Used Oil Processor :	N
Used Oil Refiner :	N
Used Oil Fuel Marketer to Burner :	N

Map Id: T193
Direction: WSW
Distance: 0.214 mi., 1132 ft.
Elevation: 11 ft.
Relative: Lower

Site Name : CAVANAUGH MACHINE WORKS INC | CAVINAUGH MACHINE WORKS | OIL DYNAMICS INC
1540 SANTA FE AVE
LONG BEACH | Long Beach, CA 90813

Database(s) : [AST - CA, CALEPA SITES - CA, CIWQS - CA, ECHO, FRS, HAZNET - CA, HWG - CA, ICIS, INACTIVE PCS, MANIFEST EPA, NPDES - CA, PCS ENF, PCS FACILITY, RCRA_NONGEN, STORMWATER] ***(cont.)***

Envirosite ID: 455773
EPA ID: CAL000189104

RCRA_NONGEN ***(cont.)***

Used Oil Specification Marketer :	N
Used Oil Transfer Facility :	N
Used Oil Transporter :	N

Notices of Violations Summary

Regulation Violated :	N

STORMWATER

Facility Name :	CAVANAUGH MACHINE WORKS INC
Facility Address :	1540 SANTA FE AVE, LONG BEACH, CA 90813
NPDES ID :	CAZ190688
Permittee Name :	Cavanaugh Machine Works Inc
Permit Status :	Expired
Permit Issuing Name :	State
Issued Date :	2015-07-01
Termination Date :	N/R
Effective Date :	2015-07-01 2020-06-30
EPA Region :	09
SIC Code :	3599
NAICS Code :	N/R
EJ Indexes Above 80th Percentile :	Y
Significant Noncompliance Status :	N/R
Quarters with Noncompliance :	11
Industrial Stormwater Formal Enforcement Actions:	2
Facility Map Flag :	Y
DRF URL :	Click here for hyperlink provided by the agency.
Latitude :	33.78626
Longitude :	-118.21548
Last Date in Agency List :	2021-09-24

Map Id: T194
Direction: WSW
Distance: 0.215 mi., 1135 ft.
Elevation: 11 ft.
Relative: Lower

Site Name : D & R GRINDING SERVICE INC
1539 SANTA FE AVE
LONG BEACH, CA 90813

Database(s) : [CALEPA SITES - CA, HAZNET - CA, HWG - CA]

Envirosite ID: 577775
EPA ID: N/R

CALEPA SITES - CA

Facility Name :	D & R GRINDING
Facility Address :	1539 SANTA FE AVE, LONG BEACH, 90813
Site ID :	575040
EI ID :	10601716
EI Description :	Chemical Storage Facilities
Latitude :	33.786243
Longitude :	-118.215797
Agency Hyperlink :	Click here for hyperlink provided by the agency.
Last Date in Agency List :	2021-08-26

HAZNET - CA

Facility Name :	D & R GRINDING SERVICE INC
Facility Address :	1539 SANTA FE AVE, LONG BEACH, CA 90813
County :	LOS ANGELES

Site Details

Generator EPA ID :	CAL000175384
Active :	Inactive
Category :	STATE
Facility Types :	N/R
Type :	PERMANENT
Contact Name :	N/R
Contact Phone :	N/R
Facility Mailing Address :	1539 SANTA FE AVE, LONG BEACH, CA 908131238
Latitude :	33.78629850
Longitude :	-118.21554114
Agency Hyperlink :	Click here for hyperlink provided by the agency.
Last Date in Agency List :	2021-07-08

Waste Generator Details

State Waste :	1996: 352 - Other organic solids, 0.15 tons to CAD008252405 1996: 221 - Waste oil and mixed oil, 0.627 tons to CAT080025711

HWG - CA

Facility Name :	D & R GRINDING SERVICE INC
Facility Address :	1539 SANTA FE AVE, LONG BEACH, CA 90813
County :	LOS ANGELES
EPA ID :	CAL000175384
Status :	Inactive
Category :	STATE
Type :	PERMANENT
Facility Type :	N/R
Mailing Address :	1539 SANTA FE AVE, LONG BEACH, CA 908131238
Owner Name :	D & R GRINDING SERVICE INC
Owner Address :	1539 SANTA FE AVE, LONG BEACH, CA 908130000
Operator Name :	ROGER I DAWSON

Map Id: T194
Direction: WSW
Distance: 0.215 mi., 1135 ft.
Elevation: 11 ft.
Relative: Lower

Site Name : D & R GRINDING SERVICE INC
1539 SANTA FE AVE
LONG BEACH, CA 90813

Database(s) : [CALEPA SITES - CA, HAZNET - CA, HWG - CA] ***(cont.)***

Envirosite ID: 577775
EPA ID: N/R

HWG - CA ***(cont.)***

Operator Address :	1539 SANTA FE AVE, LONG BEACH, CA 908131238
Latitude :	33.786159
Longitude :	-118.215604

Map Id: S195
Direction: SW
Distance: 0.218 mi., 1151 ft.
Elevation: 9 ft.
Relative: Lower

Site Name : SHUTTS FABRICATORS | AUTO BODY CENTER | NEW LOOK BODY SHOP
1632 W 15TH ST | 1632 WEST 15TH ST | 1632 WEST 15TH STREET
LONG BEACH, CA 90813

Database(s) : [CALEPA SITES - CA, HAZNET - CA, HWG - CA]

Envirosite ID: 386991
EPA ID: CAL000152203

CALEPA SITES - CA

Facility Name :	SHUTTS FABRICATORS LLC
Facility Address :	1632 W 15TH ST, LONG BEACH, 90813
Site ID :	436626
EI ID :	10604110
EI Description :	Chemical Storage Facilities
Latitude :	33.785294
Longitude :	-118.214615
Agency Hyperlink :	Click here for hyperlink provided by the agency.
Last Date in Agency List :	2019-12-11

HAZNET - CA

Facility Name :	AUTO BODY CENTER
Facility Address :	1632 W 15TH STREET, LONG BEACH, CA 90813
County :	LOS ANGELES

Site Details

Generator EPA ID :	CAL000152203
Active :	Inactive
Category :	STATE
Facility Types :	N/R
Type :	PERMANENT
Contact Name :	N/R
Contact Phone :	N/R
Facility Mailing Address :	1632 W 15TH ST, LONG BEACH, CA 908131209
Latitude :	33.78549308
Longitude :	-118.21438321
Agency Hyperlink :	Click here for hyperlink provided by the agency.
Last Date in Agency List :	2021-07-08

Map Id: S195
Direction: SW
Distance: 0.218 mi., 1151 ft.
Elevation: 9 ft.
Relative: Lower

Site Name : SHUTTS FABRICATORS | AUTO BODY CENTER | NEW LOOK BODY SHOP
1632 W 15TH ST | 1632 WEST 15TH ST | 1632 WEST 15TH STREET
LONG BEACH, CA 90813

Database(s) : [CALEPA SITES - CA, HAZNET - CA, HWG - CA] ***(cont.)***

Envirosite ID: 386991
EPA ID: CAL000152203

HAZNET - CA ***(cont.)***

Facility Name : NEW LOOK BODY SHOP
Facility Address : 1632 WEST 15TH ST, LONG BEACH, CA 90813
County : LOS ANGELES

Site Details
Generator EPA ID : CAL000140717
Active : Inactive
Category : STATE
Facility Types : N/R
Type : PERMANENT
Contact Name : N/R
Contact Phone : N/R
Facility Mailing Address : 1632 WEST 15TH ST, LONG BEACH, CA 908130000
Latitude : 33.78549308
Longitude : -118.21438321
Agency Hyperlink : Click here for hyperlink provided by the agency.
Last Date in Agency List : 2021-07-08

Facility Name : RS AUTO BODY
Facility Address : 1632 WEST 15TH STREET, LONG BEACH, CA 90813
County : LOS ANGELES

Site Details
Generator EPA ID : CAL000171946
Active : Inactive
Category : STATE
Facility Types : N/R
Type : PERMANENT
Contact Name : N/R
Contact Phone : N/R
Facility Mailing Address : 1632 WEST 15TH STREET, LONG BEACH, CA 908130000
Latitude : 33.78549308
Longitude : -118.21438321
Agency Hyperlink : Click here for hyperlink provided by the agency.
Last Date in Agency List : 2021-07-08

Facility Name : SHUTTS FABRICATORS
Facility Address : 1632 W 15TH ST, LONG BEACH, CA 90813
County : LOS ANGELES

Site Details
Generator EPA ID : CAL000322741
Active : Inactive
Category : STATE
Facility Types : N/R
Type : PERMANENT

Map Id: S195
Direction: SW
Distance: 0.218 mi., 1151 ft.
Elevation: 9 ft.
Relative: Lower

Site Name : SHUTTS FABRICATORS | AUTO BODY CENTER | NEW LOOK BODY SHOP
1632 W 15TH ST | 1632 WEST 15TH ST | 1632 WEST 15TH STREET
LONG BEACH, CA 90813

Database(s) : [CALEPA SITES - CA, HAZNET - CA, HWG - CA] ***(cont.)***

Envirosite ID: 386991
EPA ID: CAL000152203

HAZNET - CA ***(cont.)***

Contact Name :	N/R
Contact Phone :	N/R
Facility Mailing Address :	1632 W 15TH ST, LONG BEACH, CA 908131209
Latitude :	33.78549308
Longitude :	-118.21438321
Agency Hyperlink :	Click here for hyperlink provided by the agency.
Last Date in Agency List :	2021-07-08

Waste Generator Details

State Waste :	2011: 181 - Other inorganic solid waste, 0.25 tons to CAD982444481

HWG - CA

Facility Name :	AUTO BODY CENTER
Facility Address :	1632 W 15TH STREET, LONG BEACH, CA 90813
County :	LOS ANGELES
EPA ID :	CAL000152203
Status :	Inactive
Category :	STATE
Type :	PERMANENT
Facility Type :	N/R
Mailing Address :	1632 W 15TH ST, LONG BEACH, CA 908131209
Owner Name :	EDDIE OCAMPO
Owner Address :	N/A
Operator Name :	EDDIE OCAMPO
Operator Address :	INACTIVE PER NON DELIVERABLE, N/A
Latitude :	33.785575
Longitude :	-118.214365

Facility Name :	NEW LOOK BODY SHOP
Facility Address :	1632 WEST 15TH ST, LONG BEACH, CA 90813
County :	LOS ANGELES
EPA ID :	CAL000140717
Status :	Inactive
Category :	STATE
Type :	PERMANENT
Facility Type :	N/R
Mailing Address :	1632 WEST 15TH ST, LONG BEACH, CA 908130000
Owner Name :	JUAN AGUILAR
Owner Address :	1632 WEST 15TH ST, LONG BEACH, CA 908130000
Operator Name :	UAN AGUILAR-OWNER
Operator Address :	INACT PER NONDEL 99VQ - CR, LONG BEACH, CA 908130000
Latitude :	33.785575
Longitude :	-118.214365

Map Id: S195
Direction: SW
Distance: 0.218 mi., 1151 ft.
Elevation: 9 ft.
Relative: Lower

Site Name : SHUTTS FABRICATORS | AUTO BODY CENTER | NEW LOOK BODY SHOP
1632 W 15TH ST | 1632 WEST 15TH ST | 1632 WEST 15TH STREET
LONG BEACH, CA 90813

Database(s) : [CALEPA SITES - CA, HAZNET - CA, HWG - CA] ***(cont.)***

Envirosite ID: 386991
EPA ID: CAL000152203

HWG - CA ***(cont.)***

Facility Name :	RS AUTO BODY
Facility Address :	1632 WEST 15TH STREET, LONG BEACH, CA 90813
County :	LOS ANGELES

EPA ID :	CAL000171946
Status :	Inactive
Category :	STATE
Type :	PERMANENT
Facility Type :	N/R
Mailing Address :	1632 WEST 15TH STREET, LONG BEACH, CA 908130000
Owner Name :	REMIGIO PAMINTUAN
Owner Address :	1632 WEST 15TH STREET, LONG BEACH, CA 908130000
Operator Name :	REMIGIO PAMINTUAN/OWNER
Operator Address :	INACT PER NONDEL 98VQ FINAL, LONG BEACH, CA 908130000
Latitude :	33.785575
Longitude :	-118.214365

Facility Name :	SHUTTS FABRICATORS
Facility Address :	1632 W 15TH ST, LONG BEACH, CA 90813
County :	LOS ANGELES

EPA ID :	CAL000322741
Status :	Inactive
Category :	STATE
Type :	PERMANENT
Facility Type :	N/R
Mailing Address :	1632 W 15TH ST, LONG BEACH, CA 908131209
Owner Name :	SHUTTS FABRICATORS
Owner Address :	1632 W 15TH ST, LONG BEACH, CA 908130000
Operator Name :	MARK SHUTTS
Operator Address :	1632 W 15TH ST, LONG BEACH, CA 908131209
Latitude :	33.78546
Longitude :	-118.214352

Map Id: O196
Direction: SE
Distance: 0.219 mi., 1157 ft.
Elevation: 8 ft.
Relative: Lower

Site Name : NEILL AIRCRAFT CO
1260 W 15TH ST | 1260 West 15th Street
LONG BEACH | Long Beach, CA

Database(s) : [AST - CA, CALEPA SITES - CA, CIWQS - CA, ECHO, FRS, HAZNET - CA, HWG - CA, ICIS, INACTIVE PCS, MANIFEST EPA, NPDES - CA, PCS FACILITY, RCRA_LQG, RFR - CA, STORMWATER]

Envirosite ID: 311933
EPA ID: CAD982462657

AST - CA

Facility Name :	NEILL AIRCRAFT CO
Facility Address :	1260 W 15TH ST, LONG BEACH, CA 90813
County :	Los Angeles County
Site ID :	411875
Facility Identifer :	N/R
EPA Identifier :	CAD982462657
Facility Explorer ID :	411875
Dun and Bradsheet Number :	N/R
Regulatory Programs :	Chemical Storage Facilities, Hazardous Waste Generator, RCRA LQ HW Generator, Industrial Facility Storm Water, Aboveground Petroleum Storage
SIC :	N/R
NAICS :	N/R
Latitude :	33.785560
Longitude :	-118.208430
Hyperlink :	Click here for hyperlink provided by the agency.
Last Date in Agency List :	2021-09-30

Violations

Details for this site have been truncated due to the large number of available details for this site within this dataset. For the complete details for this site, contact your Envirosite account representative for a complimentary site report containing all of the details available.

Violation Date :	2020-06-11
Citation :	HSC 6.67 25270.4.5(a) - California Health and Safety Code, Chapter 6.67, Section(s) 25270.4.5(a)
Description :	Failure to prepare a Spill Prevention, Control, and Countermeasures (SPCC) Plan.

Notes :

Observation: Facility has greater than 1320 gallons of petroleum on-site that is subject to the Aboveground Petroleum Storage Act (APSA). At time of inspection, facility does not have a Spill Prevention Control and Countermeasure Plan (SPCC). Corrective Action: Prepare a Spill Prevention Control and Countermeasure Plan (SPCC). At time of inspection, I was unable to determine if the facility is a qualified or non-qualified facility. Facility has greater than 1320 gallons of petroleum storage, however total quantity of oil subject to SPCC plan requirements was not immediately known. Facility shall determine total oil storage capacity and any prior spills that is subject to the USEPA Spill Prevention Control and Countermeasure Plan (SPCC) requirements. If total is greater than 10,000 gallons or if a release has occurred that may not qualify your facility for a qualified status, a Professional Engineer may be required. A full review of the SPCC plan will be [Truncated]

Map Id: O196
Direction: SE
Distance: 0.219 mi., 1157 ft.
Elevation: 8 ft.
Relative: Lower

Site Name : NEILL AIRCRAFT CO
1260 W 15TH ST | 1260 West 15th Street
LONG BEACH | Long Beach, CA

Database(s) : [AST - CA, CALEPA SITES - CA, CIWQS - CA, ECHO, FRS, HAZNET - CA, HWG - CA, ICIS, INACTIVE PCS, MANIFEST EPA, NPDES - CA, PCS FACILITY, RCRA_LQG, RFR - CA, STORMWATER] ***(cont.)***

Envirosite ID: 311933
EPA ID: CAD982462657

AST - CA ***(cont.)***

Division : Long Beach Environmental Heath
Program : APSA
Source : CERS

Violation Date : 2020-06-11

Citation : HSC 6.11 25404.1 - California Health and Safety Code, Chapter 6.11, Section(s) 25404.1

Description : Failure to maintain a valid permit.

Notes : Returned to compliance on 07/17/2020. Observation: Facility has greater than or equal to 1320 gallons of petroleum on-site subject to the Aboveground Petroleum Storage Act (APSA) and does not have a permit for APSA. Corrective Action: An invoice will be sent to your facility for the permitting of the Aboveground Petroleum Storage Act (APSA). Pay all applicable fees due.

Division : Long Beach Environmental Heath
Program : APSA
Source : CERS

Violation Date : 2020-06-11

Citation : HSC 6.67 25270.6(a)(1), 25270.6(a)(2) - California Health and Safety Code, Chapter 6.67, Section(s) 25270.6(a)(1), 25270.6(a)(2)

Description : Failure to submit a tank facility statement on or before January 1 annually unless a current Business Plan has been submitted.

Notes :

Observation: Business activities information in the California Environmental Reporting System does not reflect business activities in regards to the Aboveground Petroleum Storage. Facility as observed on 06/11/2020 has greater than 1320 gallons of petroleum on-site contained in 55 gallon containers, totes, and oil filled equipment. Current information as reported in CERS is reported as "no" for the aboveground petroleum storage information. Corrective Action: Within 30 days, update your information in the California Environmental Reporting System (CERS). CERS# 10604092. Update your Hazardous Materials Business Emergency Plan information in CERS including the Aboveground Petroleum Storage section.

Division : Long Beach Environmental Heath
Program : APSA
Source : CERS

Violation Date : 2020-06-11

Map Id: O196
Direction: SE
Distance: 0.219 mi., 1157 ft.
Elevation: 8 ft.
Relative: Lower

Site Name : NEILL AIRCRAFT CO
1260 W 15TH ST | 1260 West 15th Street
LONG BEACH | Long Beach, CA

Database(s) : [AST - CA, CALEPA SITES - CA, CIWQS - CA, ECHO, FRS, HAZNET - CA, HWG - CA, ICIS, INACTIVE PCS, MANIFEST EPA, NPDES - CA, PCS FACILITY, RCRA_LQG, RFR - CA, STORMWATER] ***(cont.)***

Envirosite ID: 311933
EPA ID: CAD982462657

AST - CA ***(cont.)***

Citation : HSC 6.95 25508(a)(1) - California Health and Safety Code, Chapter 6.95, Section(s) 25508(a)(1)

Description : Failure to complete and electronically submit hazardous material inventory information for all reportable hazardous materials on site at or above reportable quantities.

Notes :

OBSERVATION: The business failed to complete and electronically submit chemical inventory information for all reportable hazardous materials on site at or above reportable quantities. CORRECTIVE ACTION: Complete and electronically submit the chemical inventory information for all reportable hazardous materials on site at or above reportable quantities. Ensure all Hazardous Materials and wastes are indicated in the Hazardous Materials Inventory section of the HMBP in CERS. Also ensure to indicate what building they are stored or used in.

Division : Long Beach Environmental Heath
Program : HMRRP
Source : CERS

Violation Date : 2020-02-19

Citation : 22 CCR 12 66262.20 - California Code of Regulations, Title 22, Chapter 12, Section(s) 66262.20

Description : Failure to prepare a Uniform Hazardous Waste Manifest and, if necessary, a Continuation Sheet, before the transport of a hazardous waste off-site for transfer, treatment, storage, or disposal.

Notes : N/R
Division : Long Beach Environmental Heath
Program : HW
Source : CERS

Enforcements

Enforcement Action Date : 2003-08-18
Type : Staff Enforcement Letter
Description : Staff Enforcement Letter

Notes : Staff enforcement letter sent 8/18/03 requiring facility to file NOI for coverage under industrial stormwater permit.

Division : Water Boards
Program : INDSTW
Source : SMARTS

Map Id: O196
Direction: SE
Distance: 0.219 mi., 1157 ft.
Elevation: 8 ft.
Relative: Lower

Site Name : NEILL AIRCRAFT CO
1260 W 15TH ST | 1260 West 15th Street
LONG BEACH | Long Beach, CA

Database(s) : [AST - CA, CALEPA SITES - CA, CIWQS - CA, ECHO, FRS, HAZNET - CA, HWG - CA, ICIS, INACTIVE PCS, MANIFEST EPA, NPDES - CA, PCS FACILITY, RCRA_LQG, RFR - CA, STORMWATER] ***(cont.)***

Envirosite ID: 311933
EPA ID: CAD982462657

AST - CA ***(cont.)***

Enforcement Action Date :	2003-05-23
Type :	Notice of Violation
Description :	Notice of Violation
Notes :	NOV sent 5/23/03 for failure to respod to 3/5/03 Notice of Noncompliance & failure to file NOI for coverage under industrial stormwater permit or NNA, as appropriate.
Division :	Water Boards
Program :	INDSTW
Source :	SMARTS
Enforcement Action Date :	2003-03-05
Type :	Staff Enforcement Letter
Description :	Staff Enforcement Letter
Notes :	Notice of Noncompliance sent 3/5/03 for failure to file NOI for coverage under industrial stormwater permit or NNA, as appropriate.
Division :	Water Boards
Program :	INDSTW
Source :	SMARTS

Chemicals

Chemical Name :	2-Propanone
CAS Number :	67-64-1
Hazard Type(s) :	N/R
Max Daily Amount / Unit :	60-119 Gallons
Average Daily Amount / Unit :	0-11 Gallons
Days Onsite :	365
Physical State(s) :	Liquid, Pure
Chemical Name :	Acetylene
CAS Number :	74-86-2
Hazard Type(s) :	N/R
Max Daily Amount / Unit :	0-2599 Cubic Feet
Average Daily Amount / Unit :	0-2599 Cubic Feet
Days Onsite :	365
Physical State(s) :	Gas, Pure
Chemical Name :	Argon Compressed
CAS Number :	7440-37-1
Hazard Type(s) :	N/R
Max Daily Amount / Unit :	2600-12999 Cubic Feet
Average Daily Amount / Unit :	0-2599 Cubic Feet
Days Onsite :	365
Physical State(s) :	Gas, Pure

Map Id: O196
Direction: SE
Distance: 0.219 mi., 1157 ft.
Elevation: 8 ft.
Relative: Lower

Site Name : NEILL AIRCRAFT CO
1260 W 15TH ST | 1260 West 15th Street
LONG BEACH | Long Beach, CA

Database(s) : [AST - CA, CALEPA SITES - CA, CIWQS - CA, ECHO, FRS, HAZNET - CA, HWG - CA, ICIS, INACTIVE PCS, MANIFEST EPA, NPDES - CA, PCS FACILITY, RCRA_LQG, RFR - CA, STORMWATER] ***(cont.)***

Envirosite ID: 311933
EPA ID: CAD982462657

AST - CA ***(cont.)***

Chemical Name :	Argon, Liquid
CAS Number :	7440-37-1
Hazard Type(s) :	N/R
Max Daily Amount / Unit :	0-2599 Cubic Feet
Average Daily Amount / Unit :	0-2599 Cubic Feet
Days Onsite :	365
Physical State(s) :	Gas, Pure

Chemical Name :	Argon, isotope of mass 37
CAS Number :	13994-71-3
Hazard Type(s) :	N/R
Max Daily Amount / Unit :	2600-12999 Cubic Feet
Average Daily Amount / Unit :	0-2599 Cubic Feet
Days Onsite :	365
Physical State(s) :	Gas, Pure

Chemical Name :	Brayco 300
CAS Number :	N/R
Hazard Type(s) :	N/R
Max Daily Amount / Unit :	12-59 Gallons
Average Daily Amount / Unit :	0-11 Gallons
Days Onsite :	365
Physical State(s) :	Liquid, Mix

Chemical Name :	Carbon Dioxide
CAS Number :	124-38-9
Hazard Type(s) :	N/R
Max Daily Amount / Unit :	0-2599 Cubic Feet
Average Daily Amount / Unit :	0-2599 Cubic Feet
Days Onsite :	365
Physical State(s) :	Gas, Pure

Chemical Name :	Fluid Resistant Epoxy Primer VOC Compliant 10P8-10NF
CAS Number :	N/R
Hazard Type(s) :	N/R
Max Daily Amount / Unit :	60-119 Gallons
Average Daily Amount / Unit :	0-11 Gallons
Days Onsite :	365
Physical State(s) :	Liquid, Mix

Chemical Name :	Fluid Resistant Epoxy Primer VOC Compliant EC-283
CAS Number :	N/R
Hazard Type(s) :	N/R
Max Daily Amount / Unit :	60-119 Gallons
Average Daily Amount / Unit :	0-11 Gallons
Days Onsite :	365
Physical State(s) :	Liquid, Mix

Map Id: O196
Direction: SE
Distance: 0.219 mi., 1157 ft.
Elevation: 8 ft.
Relative: Lower

Site Name : NEILL AIRCRAFT CO
1260 W 15TH ST | 1260 West 15th Street
LONG BEACH | Long Beach, CA

Database(s) : [AST - CA, CALEPA SITES - CA, CIWQS - CA, ECHO, FRS, HAZNET - CA, HWG - CA, ICIS, INACTIVE PCS, MANIFEST EPA, NPDES - CA, PCS FACILITY, RCRA_LQG, RFR - CA, STORMWATER] ***(cont.)***

Envirosite ID: 311933
EPA ID: CAD982462657

AST - CA ***(cont.)***

Chemical Name :	Garnet Abrasive Grains and Powders
CAS Number :	1302-62-1
Hazard Type(s) :	N/R
Max Daily Amount / Unit :	5000-9999 Pounds
Average Daily Amount / Unit :	500-999 Pounds
Days Onsite :	365
Physical State(s) :	Solid, Pure

CALEPA SITES - CA

Facility Name :	NEILL AIRCRAFT CO
Facility Address :	1260 W 15TH ST, LONG BEACH, 90813
Site ID :	411875
EI ID :	627658
EI Description :	Industrial Facility Storm Water
Latitude :	33.785560
Longitude :	-118.208430
Agency Hyperlink :	Click here for hyperlink provided by the agency.
Last Date in Agency List :	2021-08-26
Site ID :	411875
EI ID :	10604092
EI Description :	RCRA LQ HW Generator
Latitude :	33.785560
Longitude :	-118.208430
Agency Hyperlink :	Click here for hyperlink provided by the agency.
Last Date in Agency List :	2021-08-26
Site ID :	411875
EI ID :	10604092
EI Description :	Hazardous Waste Generator
Latitude :	33.785560
Longitude :	-118.208430
Agency Hyperlink :	Click here for hyperlink provided by the agency.
Last Date in Agency List :	2021-08-26
Site ID :	411875
EI ID :	10604092
EI Description :	Aboveground Petroleum Storage
Latitude :	33.785560
Longitude :	-118.208430
Agency Hyperlink :	Click here for hyperlink provided by the agency.
Last Date in Agency List :	2021-08-26
Site ID :	411875
EI ID :	10604092

Map Id: O196
Direction: SE
Distance: 0.219 mi., 1157 ft.
Elevation: 8 ft.
Relative: Lower

Site Name : NEILL AIRCRAFT CO
1260 W 15TH ST | 1260 West 15th Street
LONG BEACH | Long Beach, CA

Database(s) : [AST - CA, CALEPA SITES - CA, CIWQS - CA, ECHO, FRS, HAZNET - CA, HWG - CA, ICIS, INACTIVE PCS, MANIFEST EPA, NPDES - CA, PCS FACILITY, RCRA_LQG, RFR - CA, STORMWATER] ***(cont.)***

Envirosite ID: 311933
EPA ID: CAD982462657

CALEPA SITES - CA ***(cont.)***

EI Description :	Chemical Storage Facilities
Latitude :	33.785560
Longitude :	-118.208430
Agency Hyperlink :	Click here for hyperlink provided by the agency.
Last Date in Agency List :	2021-08-26

CIWQS - CA

Facility Name :	NEILL AIRCRAFT CO
Facility Address :	1260 W 15TH ST, LONG BEACH, CA 90813
County :	LOS ANGELES
Place ID :	S627658
Agency Name :	NEILL AIRCRAFT CO
Last Date in Agency List :	2021-09-10

ECHO

Facility Name :	NEILL AIRCRAFT COMPANY
Facility Address :	1260 W 15TH STREET, LONG BEACH, CA 90813
County :	LOS ANGELES
Last Inspection Date :	1994-03-09
Registry ID :	110002816356
FIPS Code :	06037
EPA Region :	09
Inspection Count :	0
Last Inspection Days :	10021
Informal Count :	0
Last Informal Action Date :	N/R
Formal Action Count :	0
Last Formal Action Date :	N/R
Total Penalties :	0
Penalty Count :	N/R
Last Penalty Date :	N/R
Last Penalty Amount :	N/R
QTRS IN NC :	0
Programs IN SNC :	0
Current Compliance Status :	No Violation Identified
Three-Year Compliance Status :	_____
Collection Method :	ADDRESS MATCHING-HOUSE NUMBER
Reference Point :	CENTER OF A FACILITY OR STATION
Accuracy Meters :	30
Derived Tribes :	N/R
Derived HUC :	18070105
Derived WBD :	N/R
Derived STCTY FIPS :	06037
Derived Zip :	90813
Derived CD113 :	47
Derived CB2010 :	060375755001006

Map Id: O196
Direction: SE
Distance: 0.219 mi., 1157 ft.
Elevation: 8 ft.
Relative: Lower

Site Name : NEILL AIRCRAFT CO
1260 W 15TH ST | 1260 West 15th Street
LONG BEACH | Long Beach, CA

Database(s) : [AST - CA, CALEPA SITES - CA, CIWQS - CA, ECHO, FRS, HAZNET - CA, HWG - CA, ICIS, INACTIVE PCS, MANIFEST EPA, NPDES - CA, PCS FACILITY, RCRA_LQG, RFR - CA, STORMWATER] ***(cont.)***

Envirosite ID: 311933
EPA ID: CAD982462657

ECHO ***(cont.)***

MYRTK Universe :	NNY
NPDES IDs :	CAZ292931
CWA Permit Types :	Minor
CWA Compliance Tracking :	On
CWA NAICS :	N/R
CWA SICS :	3728
CWA Inspection Count :	N/R
CWA Last Inspection Days :	N/R
CWA Informal Count :	N/R
CWA Formal Action Count :	N/R
CWA Last Formal Action Date :	N/R
CWA Penalties :	N/R
CWA Last Penalty Date :	N/R
CWA Last Penalty Amount :	N/R
CWA Quarters IN NC :	0
CWA Current Compliance Status :	No Violation Identified
CWA Current SNC Flag :	N
CWA 13 Quarters Compliance Status :	_____
CWA 13 Quarters Effluent Exceedances:	N/R
CWA Three-Year QNCR Codes :	N/R
DFR URL :	Click here for hyperlink provided by the agency.
Facility SIC :	3728
Facility NAICS :	N/R
Facility Last Inspection EPA Date :	N/R
Facility Last Inspection State Date :	1994-03-09
Facility Last Formal Act EPA Date :	N/R
Facility Last Formal Act State Date :	N/R
Facility Last Informal Act EPA Date :	N/R
Facility Last Informal Act State Date:	N/R
Facility Federal Agency :	N/R
TRI Reporter :	N/R
Facility Imp Water Flag :	N/R
Current SNC Flag :	N
Indian County Flag :	N
Federal Flag :	N/R
US Mexico Border Flag :	N
Chesapeak Bay Flag :	N/R
AIR Flag :	N
NPDES Flag :	Y
SDWIS Flag :	N
RCRA Flag :	Y
TRI Flag :	N
GHG Flag :	N
Major Flag :	N/R
Active Flag :	Y
NAA Flag :	Y
Latitude :	33.78557
Longitude :	-118.20862
Last Date in Agency List :	2021-08-20

FRS

Facility Name :	NEILL AIRCRAFT COMPANY

Map Id: O196
Direction: SE
Distance: 0.219 mi., 1157 ft.
Elevation: 8 ft.
Relative: Lower

Site Name : NEILL AIRCRAFT CO
1260 W 15TH ST | 1260 West 15th Street
LONG BEACH | Long Beach, CA

Database(s) : [AST - CA, CALEPA SITES - CA, CIWQS - CA, ECHO, FRS, HAZNET - CA, HWG - CA, ICIS, INACTIVE PCS, MANIFEST EPA, NPDES - CA, PCS FACILITY, RCRA_LQG, RFR - CA, STORMWATER] ***(cont.)***

Envirosite ID: 311933
EPA ID: CAD982462657

FRS ***(cont.)***

Facility Address : 1260 W 15TH STREET, LONG BEACH, CA 90813-1390
County : LOS ANGELES

Site Details
Registry ID : 110002816356
FRS Facility URL : Click here for hyperlink provided by the agency.
Last Date in Agency List : 2021-07-17

Source Description
Source Description : The California Environmental Protection Agency (CalEPA) has recently implemented a new data warehouse system (nSite). This data warehouse combines and merges facility and site information from five different systems managed within CalEPA. The five systems are: California Environmental Reporting System (CERS), EnviroStor, GeoTracker, California Integrated Water Quality System (CIWQS), and Toxic Release Inventory (TRI).
HWTS-DATAMART provides California with information on hazardous waste shipments for generators, transporters, and treatment, storage, and disposal facilities.
The NPDES module of the Compliance Information System (ICIS) tracks surface water permits issued under the Clean Water Act. Under NPDES, all facilities that discharge pollutants from any point source into waters of the United States are required to obtain a permit. The permit will likely contain limits on what can be discharged, impose monitoring and reporting requirements, and include other provisions to ensure that the discharge does not adversely affect water quality.

Source Description :

RCRAInfo is EPA's comprehensive information system that supports the Resource Conservation and Recovery Act (RCRA) of 1976 and the Hazardous and Solid Waste Amendments (HSWA) of 1984 through the tracking of events and activities related to facilities that generate, transport, and treat, store, or dispose of hazardous waste. RCRAInfo allows RCRA program staff to track the notification, permit, compliance, and corrective action activities required under RCRA. RCRAInfo also supports generation of the National Hazardous Waste Biennial Report. All generators and treatment, storage, and disposal facilities who handle hazardous waste are required to report to the EPA Administrator at least once every two years to support creation of the Biennial Report.

FRS Environmental Interest
Source and System ID : CA-ENVIROVIEW - 192827
HWTS-DATAMART - CAD982462657
ICIS - CAZ292931
RCRAINFO - CAD982462657

HAZNET - CA

Facility Name : NEILL AIRCRAFT COMPANY

Map Id: O196
Direction: SE
Distance: 0.219 mi., 1157 ft.
Elevation: 8 ft.
Relative: Lower

Site Name : NEILL AIRCRAFT CO
1260 W 15TH ST | 1260 West 15th Street
LONG BEACH | Long Beach, CA

Database(s) : [AST - CA, CALEPA SITES - CA, CIWQS - CA, ECHO, FRS, HAZNET - CA, HWG - CA, ICIS, INACTIVE PCS, MANIFEST EPA, NPDES - CA, PCS FACILITY, RCRA_LQG, RFR - CA, STORMWATER] ***(cont.)***

Envirosite ID: 311933
EPA ID: CAD982462657

HAZNET - CA ***(cont.)***

Facility Address :	1260 W 15TH ST, LONG BEACH, CA 90813
County :	LOS ANGELES

Site Details

Generator EPA ID :	CAD982462657
Active :	Active
Category :	FEDERAL
Facility Types :	N/R
Type :	PERMANENT
Contact Name :	N/R
Contact Phone :	N/R
Facility Mailing Address :	1260 W 15TH ST, LONG BEACH, CA 908131302
Latitude :	33.78550331
Longitude :	-118.20840287
Agency Hyperlink :	Click here for hyperlink provided by the agency.
Last Date in Agency List :	2021-07-08

Waste Generator Details

Details for this site have been truncated due to the large number of available details for this site within this dataset. For the complete details for this site, contact your Envirosite account representative for a complimentary site report containing all of the details available.

State Waste :

2019: 792 - Liquids with pH <= 2 with metals, 0.00500 tons to CAD044429835
2019: 331 - Off-specification, aged or surplus organics, 0.19800 tons to NVT330010000
2019: 352 - Other organic solids, 5.80000 tons to AZR000521146
2019: 223 - Unspecified oil-containing waste, 30.64950 tons to AZR000515924
2019: 352 - Other organic solids, 3.80000 tons to AZR000515924
2019: 221 - Waste oil and mixed oil, 0.00000 tons to CAT080013352
2019: 223 - Unspecified oil-containing waste, 64.95950 tons to AZR000521146
2019: 331 - Off-specification, aged or surplus organics, 1.10450 tons to ARD981057870
2019: 181 - Other inorganic solid waste, 0.32500 tons to AZR000515924
2019: 331 - Off-specification, aged or surplus organics, 0.09500 tons to CAD044429835
2019: 181 - Other inorganic solid waste, 0.80150 tons to AZR000521146
2018: 223 - Unspecified oil-containing waste, 51.20760 tons to AZR000515924
2018: 221 - Waste oil and mixed oil, 0.00000 tons to CAT080013352
2018: 223 - Unspecified oil-containing waste, 14.90775 tons to NVT330010000
2018: 352 - Other organic solids, 1.50000 tons to NVT330010000
2018: 181 - Other inorganic solid waste, 1.72500 tons to AZR000515924

Map Id: O196
Direction: SE
Distance: 0.219 mi., 1157 ft.
Elevation: 8 ft.
Relative: Lower

Site Name : NEILL AIRCRAFT CO
1260 W 15TH ST | 1260 West 15th Street
LONG BEACH | Long Beach, CA

Database(s) : [AST - CA, CALEPA SITES - CA, CIWQS - CA, ECHO, FRS, HAZNET - CA, HWG - CA, ICIS, INACTIVE PCS, MANIFEST EPA, NPDES - CA, PCS FACILITY, RCRA_LQG, RFR - CA, STORMWATER] ***(cont.)***

Envirosite ID: 311933
EPA ID: CAD982462657

HAZNET - CA ***(cont.)***

2018: 331 - Off-specification, aged or surplus organics, 0.09900 tons to NVT330010000
2018: 352 - Other organic solids, 9.81000 tons to AZR000515924
2018: 331 - Off-specification, aged or surplus organics, 0.03000 tons to AZR000515924
2018: 331 - Off-specification, aged or surplus organics, 0.03250 tons to CAD044429835
2018: 331 - Off-specification, aged or surplus organics, 1.43550 tons to ARD981057870
2018: 792 - Liquids with pH <= 2 with metals, 0.00250 tons to CAD044429835
2017: 223 - Unspecified oil-containing waste, 4.587 tons to NVT330010000
2017: 352 - Other organic solids, 0.45 tons to AZR000515924
2017: 223 - Unspecified oil-containing waste, 54.7938 tons to AZR000515924
2017: 331 - Off-specification, aged or surplus organics, 0.125 tons to CAD044429835
2017: 331 - Off-specification, aged or surplus organics, 0.1815 tons to ARD981057870
2017: 221 - Waste oil and mixed oil, 0.798 tons to CAT080013352
2017: 181 - Other inorganic solid waste, 1.275 tons to AZR000515924
2017: 223 - Unspecified oil-containing waste, 3.44025 tons to AZR000515924

HWG - CA

Facility Name :	NEILL AIRCRAFT COMPANY
Facility Address :	1260 W 15TH ST, LONG BEACH, CA 90813
County :	LOS ANGELES
EPA ID :	CAD982462657
Status :	Active
Category :	FEDERAL
Type :	PERMANENT
Facility Type :	N/R
Mailing Address :	1260 W 15TH ST, LONG BEACH, CA 908131302
Owner Name :	NEILL FAMILY TRUST
Owner Address :	1260 W 15TH ST, LONG BEACH, CA 908130000
Operator Name :	EDDIE ENRIQUEZ
Operator Address :	1260 W 15TH ST, LONG BEACH, CA 90813
Latitude :	33.7853
Longitude :	-118.20863

ICIS

Facility Name :	NEILL AIRCRAFT CO
Facility Address :	1260 W 15TH ST, LONG BEACH, CA 90813

Map Id: O196
Direction: SE
Distance: 0.219 mi., 1157 ft.
Elevation: 8 ft.
Relative: Lower

Site Name : NEILL AIRCRAFT CO
1260 W 15TH ST | 1260 West 15th Street
LONG BEACH | Long Beach, CA

Database(s) : [AST - CA, CALEPA SITES - CA, CIWQS - CA, ECHO, FRS, HAZNET - CA, HWG - CA, ICIS, INACTIVE PCS, MANIFEST EPA, NPDES - CA, PCS FACILITY, RCRA_LQG, RFR - CA, STORMWATER] ***(cont.)***

Envirosite ID: 311933
EPA ID: CAD982462657

ICIS ***(cont.)***

Site Details

NPDES ID :	CAZ292931
ICIS Facility Interest ID :	3600726704
Facility UIN :	110002816356
Facility Type Code :	Privately Owned Facility
Impaired Waters :	N/R
Latitude :	33.78556
Longitude :	-118.20843
Last Date in Agency List :	2021-08-17

Facility NAICS

NAICS Code :	N/R
NAICS Description :	N/R

Facility SIC

SIC Code :	3728
SIC Description :	Aircraft Parts And Equipment

INACTIVE PCS

Issue Date :	2015-07-01
Original Issue Date :	2015-07-01
Effective Date :	2015-07-01
Expiration Date :	2020-06-30
Retirement Date :	N/R
Termination Date :	N/R
Issuing Agency :	CA Waterboards
Agency Type :	State
Activity ID :	3601106069
External Permit Number :	CAZ292931
Facility Type Indicator :	NON-POTW
Permit Type :	General Permit Covered Facility-NPDES)
Major Minor Status :	N
Permit Status :	Expired
Total Design Flow Number :	N/R
Actual Average Flow Number :	N/R
State Water Body :	N/R
State Water Body Name :	N/R
Permit Name :	Neill Aircraft Co
Permit Comp Status :	Y
RNC Tracking :	Y
Master External Permit Number :	CAS000001
TMDL Interface :	N/R
EDMR Authorization :	N
Pretreatment Indicator :	N/R
Last Date in Agency List :	2021-08-19

Map Id: O196
Direction: SE
Distance: 0.219 mi., 1157 ft.
Elevation: 8 ft.
Relative: Lower

Site Name : NEILL AIRCRAFT CO
1260 W 15TH ST | 1260 West 15th Street
LONG BEACH | Long Beach, CA

Database(s) : [AST - CA, CALEPA SITES - CA, CIWQS - CA, ECHO, FRS, HAZNET - CA, HWG - CA, ICIS, INACTIVE PCS, MANIFEST EPA, NPDES - CA, PCS FACILITY, RCRA_LQG, RFR - CA, STORMWATER] ***(cont.)***

Envirosite ID: 311933
EPA ID: CAD982462657

MANIFEST EPA

Manifest Details

Details for this site have been truncated due to the large number of available details for this site within this dataset. For the complete details for this site, contact your Envirosite account representative for a complimentary site report containing all of the details available.

Manifest Number :	022659474JJK
Shipped Date :	2021-05-03
Updated Date :	2021-06-08
Received Date :	2021-05-11
Status :	Signed
Generator ID :	CAD982462657
Generator Name :	NEILL AIRCRAFT COMPANY
Generator Address :	1260 W 15TH STREET, LONG BEACH, CA 90813
Generator Mailing :	1260 W 15TH STREET, LONG BEACH, CA 90813
Generator Contact :	N/R
Destination ID :	CAT080013352
Destination Name :	WORLD OIL RECYCLING
Destination Mailing :	2000 N. ALAMEDA STREET CA90222 CA037US 2000, COMPTON, CA 90222
Destination Address :	2000 N. ALAMEDA STREET, COMPTON, CA 90222-0000
Destination Contact :	N/R
Submission Type :	DataImage5Copy
Origin Type :	Service
Manifest Residue :	N
Rejection :	N
Last Date in Agency List :	2021-09-04

Waste Details

Waste Line Number :	1
Is DOT Hazardous :	N
DOT ID Number :	N/R
DOT Information :	N/R
Non Waste Description :	NON-RCRA HAZARDOUS WASTE LIQUID (USED OIL)
Quantity :	55 Gallons
Quantity Tons, Acute, Non-Acute :	0.2293578, 0, 0.2293578
Quantity Kg, Acute, Non-Acute :	0, 208.03441
Management Method :	H039 - OTHER RECOVERY OR RECLAMATION FOR REUSE
Is EPA Waste :	N
Federal Code :	N/R
State Code :	CA - 221

Manifest Details

Manifest Number :	022659476JJK
Shipped Date :	2021-05-03
Updated Date :	2021-06-04
Received Date :	2021-05-07
Status :	Signed

Map Id: O196
Direction: SE
Distance: 0.219 mi., 1157 ft.
Elevation: 8 ft.
Relative: Lower

Site Name : NEILL AIRCRAFT CO
1260 W 15TH ST | 1260 West 15th Street
LONG BEACH | Long Beach, CA

Database(s) : [AST - CA, CALEPA SITES - CA, CIWQS - CA, ECHO, FRS, HAZNET - CA, HWG - CA, ICIS, INACTIVE PCS, MANIFEST EPA, NPDES - CA, PCS FACILITY, RCRA_LQG, RFR - CA, STORMWATER] ***(cont.)***

Envirosite ID: 311933
EPA ID: CAD982462657

MANIFEST EPA ***(cont.)***

Generator ID :	CAD982462657
Generator Name :	NEILL AIRCRAFT COMPANY
Generator Address :	1260 W 15TH STREET, LONG BEACH, CA 90813
Generator Mailing :	1260 W 15TH STREET, LONG BEACH, CA 90813
Generator Contact :	N/R
Destination ID :	AZR000521146
Destination Name :	YUMA YES 2 WASTE TRANSFER STATION
Destination Mailing :	2621 GREEN RIVER RD STE 105, CORONA, CA 92882
Destination Address :	6500 S US HIGHWAY 95, YUMA, AZ 85365
Destination Contact :	N/R
Submission Type :	DataImage5Copy
Origin Type :	Service
Manifest Residue :	N
Rejection :	N
Last Date in Agency List :	2021-09-04

Waste Details

Waste Line Number :	1
Is DOT Hazardous :	N
DOT ID Number :	N/R
DOT Information :	N/R
Non Waste Description :	NON-RCRA HAZARDOUS WASTE, LIQUID (OILY WATER)
Quantity :	270 Gallons
Quantity Tons, Acute, Non-Acute :	1.1259383, 0, 1.1259383
Quantity Kg, Acute, Non-Acute :	0, 1021.2598
Management Method :	H141 - STORAGE, BULKING AND/OR TRANSFER OFF SITE
Is EPA Waste :	N
Federal Code :	N/R
State Code :	CA - 223

Waste Line Number :	2
Is DOT Hazardous :	N
DOT ID Number :	N/R
DOT Information :	N/R
Non Waste Description :	NON-RCRA HAZARDOUS WASTE, SOLID (PAINT BOOTH FILTERS)
Quantity :	500 Pounds
Quantity Tons, Acute, Non-Acute :	0.25, 0, 0.25
Quantity Kg, Acute, Non-Acute :	0, 226.7575
Management Method :	H141 - STORAGE, BULKING AND/OR TRANSFER OFF SITE
Is EPA Waste :	N
Federal Code :	N/R
State Code :	CA - 181

Waste Line Number :	3
Is DOT Hazardous :	N
DOT ID Number :	N/R
DOT Information :	N/R
Non Waste Description :	NON-RCRA HAZARDOUS WASTE, SOLID (OILY ABSORBENT)
Quantity :	2450 Pounds

Map Id: O196
Direction: SE
Distance: 0.219 mi., 1157 ft.
Elevation: 8 ft.
Relative: Lower

Site Name : NEILL AIRCRAFT CO
1260 W 15TH ST | 1260 West 15th Street
LONG BEACH | Long Beach, CA

Database(s) : [AST - CA, CALEPA SITES - CA, CIWQS - CA, ECHO, FRS, HAZNET - CA, HWG - CA, ICIS, INACTIVE PCS, MANIFEST EPA, NPDES - CA, PCS FACILITY, RCRA_LQG, RFR - CA, STORMWATER] ***(cont.)***

Envirosite ID: 311933
EPA ID: CAD982462657

MANIFEST EPA ***(cont.)***

Quantity Tons, Acute, Non-Acute :	1.225, 0, 1.225
Quantity Kg, Acute, Non-Acute :	0, 1111.1118
Management Method :	H141 - STORAGE, BULKING AND/OR TRANSFER OFF SITE
Is EPA Waste :	N
Federal Code :	N/R
State Code :	CA - 352

Manifest Details

Manifest Number :	022657269JJK
Shipped Date :	2021-04-06
Updated Date :	2021-05-17
Received Date :	2021-05-06
Status :	Signed
Generator ID :	CAD982462657
Generator Name :	NEILL AIRCRAFT COMPANY
Generator Address :	1260 W 15TH STREET, LONG BEACH, CA 90813
Generator Mailing :	1260 W 15TH STREET, LONG BEACH, CA 90813
Generator Contact :	N/R
Destination ID :	ARD981057870
Destination Name :	RINECO CHEMICAL INDUSTRIES, LLC
Destination Mailing :	P.O.BOX 729, BENTON, AR 72018
Destination Address :	1007 VULCAN ROAD, BENTON, AR 72015
Destination Contact :	N/R
Submission Type :	DataImage5Copy
Origin Type :	Service
Manifest Residue :	N
Rejection :	N
Last Date in Agency List :	2021-09-04

Waste Details

Waste Line Number :	1
Is DOT Hazardous :	Y
DOT ID Number :	UN1993
DOT Information :	UN1993,WASTE FLAMMABLE LIQUIDS, N.O.S.,3, PGII,(PETROLEUM DISTILLATES, MINERAL SPIRITS) ,ERG#128
Non Waste Description :	N/R
Quantity :	110 Gallons
Quantity Tons, Acute, Non-Acute :	0.4587156, 0, 0.4587156
Quantity Kg, Acute, Non-Acute :	0, 416.06882
Management Method :	H061 - FUEL BLENDING
Is EPA Waste :	Y
Federal Code :	D001
State Code :	CA - 331

Map Id: O196
Direction: SE
Distance: 0.219 mi., 1157 ft.
Elevation: 8 ft.
Relative: Lower

Site Name : NEILL AIRCRAFT CO
1260 W 15TH ST | 1260 West 15th Street
LONG BEACH | Long Beach, CA

Database(s) : [AST - CA, CALEPA SITES - CA, CIWQS - CA, ECHO, FRS, HAZNET - CA, HWG - CA, ICIS, INACTIVE PCS, MANIFEST EPA, NPDES - CA, PCS FACILITY, RCRA_LQG, RFR - CA, STORMWATER] ***(cont.)***

Envirosite ID: 311933
EPA ID: CAD982462657

MANIFEST EPA ***(cont.)***

Manifest Details

Manifest Number :	022657271JJK
Shipped Date :	2021-04-06
Updated Date :	2021-05-05
Received Date :	2021-04-12
Status :	Signed
Generator ID :	CAD982462657
Generator Name :	NEILL AIRCRAFT COMPANY
Generator Address :	1260 W 15TH STREET, LONG BEACH, CA 90813
Generator Mailing :	1260 W 15TH STREET, LONG BEACH, CA 90813
Generator Contact :	N/R
Destination ID :	AZR000515924
Destination Name :	YUMA YES WASTE TRANSFER FACILITY
Destination Mailing :	2730 E. 13TH ST., YUMA, AZ 85365
Destination Address :	2730 E 13TH ST, YUMA, AZ 85365
Destination Contact :	N/R
Submission Type :	DataImage5Copy
Origin Type :	Service
Manifest Residue :	N
Rejection :	N
Last Date in Agency List :	2021-09-04

Waste Details

Waste Line Number :	1
Is DOT Hazardous :	N
DOT ID Number :	N/R
DOT Information :	N/R
Non Waste Description :	NON-RCRA HAZARDOUS WASTE LIQUID (OILY WATER)
Quantity :	820 Gallons
Quantity Tons, Acute, Non-Acute :	3.4195163, 0, 3.4195163
Quantity Kg, Acute, Non-Acute :	0, 3101.604
Management Method :	H141 - STORAGE, BULKING AND/OR TRANSFER OFF SITE
Is EPA Waste :	N
Federal Code :	N/R
State Code :	CA - 223

Manifest Details

Manifest Number :	022657655JJK
Shipped Date :	2021-02-01
Updated Date :	2021-03-16
Received Date :	2021-02-22
Status :	Signed
Generator ID :	CAD982462657
Generator Name :	Neill Aircraft
Generator Address :	1260 West 15th Street, Long Beach, CA 90813
Generator Mailing :	1260 West 15th Street, Long Beach, CA 90813
Generator Contact :	Neill Aircraft
Destination ID :	NED981723513
Destination Name :	Clean Harbors Environmental Services, Inc.

Map Id: O196
Direction: SE
Distance: 0.219 mi., 1157 ft.
Elevation: 8 ft.
Relative: Lower

Site Name : NEILL AIRCRAFT CO
1260 W 15TH ST | 1260 West 15th Street
LONG BEACH | Long Beach, CA

Database(s) : [AST - CA, CALEPA SITES - CA, CIWQS - CA, ECHO, FRS, HAZNET - CA, HWG - CA, ICIS, INACTIVE PCS, MANIFEST EPA, NPDES - CA, PCS FACILITY, RCRA_LQG, RFR - CA, STORMWATER] ***(cont.)***

Envirosite ID: 311933
EPA ID: CAD982462657

MANIFEST EPA ***(cont.)***

Destination Mailing :	2247 South Highway 71, Kimball, NE 69145
Destination Address :	2247 South Highway 71, Kimball, NE 69145
Destination Contact :	N/R
Submission Type :	DataImage5Copy
Origin Type :	Service
Manifest Residue :	N
Rejection :	N
Last Date in Agency List :	2021-09-04

Waste Details

Waste Line Number :	1
Is DOT Hazardous :	Y
DOT ID Number :	UN2206
DOT Information :	UN2206, ISOCYANATES, TOXIC, N.O.S. (POLYAMINES), 6.1, PG III
Non Waste Description :	N/R
Quantity :	10 Pounds
Quantity Tons, Acute, Non-Acute :	0.005, 0, 0.005
Quantity Kg, Acute, Non-Acute :	0, 4.53515
Management Method :	H040 - INCINERATION
Is EPA Waste :	N
Federal Code :	N/R
State Code :	CA - 331

Waste Line Number :	2
Is DOT Hazardous :	Y
DOT ID Number :	UN2735
DOT Information :	UN2735, WASTE AMINES, LIQUID, CORROSIVE, N.O.S (POLYAMINES), 8, PG II
Non Waste Description :	N/R
Quantity :	35 Pounds
Quantity Tons, Acute, Non-Acute :	0.0175, 0, 0.0175
Quantity Kg, Acute, Non-Acute :	0, 15.873026
Management Method :	H040 - INCINERATION
Is EPA Waste :	Y
Federal Code :	D002
State Code :	CA - 331

NPDES - CA

Facility Name :	Neill Aircraft Co
Facility Address :	1260 W 15th St, Long Beach, 90813
County :	Los Angeles
Effective Date :	2004-04-30
Adoption Date :	N/R
Expiration Date :	N/R
Termination Date :	N/R
Order Number :	97-03-DWQ

Map Id: O196
Direction: SE
Distance: 0.219 mi., 1157 ft.
Elevation: 8 ft.
Relative: Lower

Site Name : NEILL AIRCRAFT CO
1260 W 15TH ST | 1260 West 15th Street
LONG BEACH | Long Beach, CA

Database(s) : [AST - CA, CALEPA SITES - CA, CIWQS - CA, ECHO, FRS, HAZNET - CA, HWG - CA, ICIS, INACTIVE PCS, MANIFEST EPA, NPDES - CA, PCS FACILITY, RCRA_LQG, RFR - CA, STORMWATER] ***(cont.)***

Envirosite ID: 311933
EPA ID: CAD982462657

NPDES - CA ***(cont.)***

NPDES Number :	CAS000001
WDID :	4 19I018769
RM Status :	Active
Reg Meas ID :	292931
Reg Meas Type :	Enrollee
Program :	Industrial
Facility Place ID :	N/R
Region Code :	4
Discharger ID :	0
Discharger :	Neill Aircraft Co
Discharger Address :	1260 W 15th St, Long Beach, California 90813
Last Date in Agency List :	2021-09-03

PCS FACILITY

Issue Date :	2015-07-01
Original Issue Date :	2015-07-01
Effective Date :	2015-07-01
Expiration Date :	2020-06-30
Retirement Date :	N/R
Termination Date :	N/R
Issuing Agency :	CA Waterboards
Agency Type :	State
Activity ID :	3601106069
External Permit Number :	CAZ292931
Facility Type Indicator :	NON-POTW
Permit Type :	General Permit Covered Facility-NPDES)
Major Minor Status :	N
Permit Status :	Effective
Total Design Flow Number :	N/R
Actual Average Flow Number :	N/R
State Water Body :	N/R
State Water Body Name :	N/R
Permit Name :	Neill Aircraft Co
Permit Comp Status :	Y
RNC Tracking :	Y
Master External Permit Number :	CAS000001
TMDL Interface :	N/R
EDMR Authorization :	N
Pretreatment Indicator :	N/R
Last Date in Agency List :	2020-02-11

RCRA_LQG

Facility Name :	NEILL AIRCRAFT COMPANY
Facility Address :	1260 W 15TH STREET, LONG BEACH, CA 90813
County :	LOS ANGELES
Date Form Received by Agency :	1988-12-31
EPA ID :	CAD982462657
Mailing Address :	1260 W 15TH STREET, LONG BEACH, CA 90813
Contact :	ENVIRONMENTAL MANAGER

Map Id: O196
Direction: SE
Distance: 0.219 mi., 1157 ft.
Elevation: 8 ft.
Relative: Lower

Site Name : NEILL AIRCRAFT CO
1260 W 15TH ST | 1260 West 15th Street
LONG BEACH | Long Beach, CA

Database(s) : [AST - CA, CALEPA SITES - CA, CIWQS - CA, ECHO, FRS, HAZNET - CA, HWG - CA, ICIS, INACTIVE PCS, MANIFEST EPA, NPDES - CA, PCS FACILITY, RCRA_LQG, RFR - CA, STORMWATER] ***(cont.)***

Envirosite ID: 311933
EPA ID: CAD982462657

RCRA_LQG ***(cont.)***

Contact Address :	1260 W 15TH STREET, LONG BEACH, CA 90813
Contact Country :	US
Contact Telephone :	213-432-7981
Contact Email :	N/R
EPA Region :	09
Land Type :	Other land type
Source Type :	Notification
Classification :	Large Quantity Generator

Description :

Handlers that generate 1,000 kg or more of hazardous waste during any calendar month; or generate more than 1 kg of acutely hazardous waste during any calendar month; or generate more than 100 kg of any residue or contaminated soil, waste or other debris resulting from the cleanup of a spill, into or on any land or water, of acutely hazardous waste during any calendar month; or generate 1 kg or less of acutely hazardous waste during any calendar month, and accumulate more than 1 kg of acutely hazardous waste at any time; or generate 100 kg or less of any residue or contaminated soil, waste or other debris resulting from the cleanup of a spill, into or on any land or water, of acutely hazardous waste during any calendar month, and accumulated more than 100 kg of that material at any time.

Last Date in Agency List : 2021-09-03

Owner/Operator Summary

Owner/Operator Name :	RAYMOND A NEILL
Owner/Operator Address :	NOT REQUIRED, NOT REQUIRED, ME 99999
Owner/Operator Country :	N/R
Owner/Operator Telephone :	415-555-1212
Owner/Operator Email :	N/R
Owner/Operator Fax :	N/R
Legal Status :	Private
Owner/Operator Type :	Owner
Owner/Operator Start Date :	N/R
Owner/Operator End Date :	N/R

Handler Activities Summary

U.S. Importer of Hazardous Waste :	N
Mixed Waste (Haz. and Radioactive) :	N
Recycler of Hazardous Waste :	N
Transporter of Hazardous Waste :	N
Treater, Storer or Disposer of HW :	N
Underground Injection Activity :	N
On-site Burner Exemption :	N
Furnace Exemption :	N
Used Oil Fuel Burner :	N
Used Oil Processor :	N
Used Oil Refiner :	N
Used Oil Fuel Marketer to Burner :	N
Used Oil Specification Marketer :	N

Map Id: O196
Direction: SE
Distance: 0.219 mi., 1157 ft.
Elevation: 8 ft.
Relative: Lower

Site Name : NEILL AIRCRAFT CO
1260 W 15TH ST | 1260 West 15th Street
LONG BEACH | Long Beach, CA

Database(s) : [AST - CA, CALEPA SITES - CA, CIWQS - CA, ECHO, FRS, HAZNET - CA, HWG - CA, ICIS, INACTIVE PCS, MANIFEST EPA, NPDES - CA, PCS FACILITY, RCRA_LQG, RFR - CA, STORMWATER] ***(cont.)***

Envirosite ID: 311933
EPA ID: CAD982462657

RCRA_LQG ***(cont.)***

Used Oil Transfer Facility :	N
Used Oil Transporter :	N

Notices of Violations Summary

Regulation Violated :	N

Evaluation Action Summary

Evaluation Date :	1994-03-09
Evaluation :	COMPLIANCE EVALUATION INSPECTION ON-SITE
Area of Violation :	N/R
Date Achieved Compliance :	N/R
Evaluation Lead Agency :	State Contractor/Grantee

RFR - CA

Facility Name :	Neill Aircraft Co
Facility Address :	1260 W 15th St, Long Beach, CA 90813
County :	Los Angeles
Effective Date :	2004-04-30
Adoption Date :	N/R
Termination Date :	N/R
Expiration/Review Date :	N/R
NPDES Number :	CAS000001
Order Number :	2014-0057-DWQ
WDID :	4 19I018769
SIC/NAICS :	3728
Program :	INDSTW
Regulatory Measure Status :	Active
Regulatory Measure Type :	Storm water industrial
Place/Project Type :	Industrial - Aircraft Parts and Auxiliary Equipment, NEC
Region :	4
Design Flow :	N/R
Major/Minor :	N/R
Complexity :	N/R
TTWQ :	N/R
Number of Enforcement Actions within Five Years:	N/R
Number of Violations within Five Years:	N/R
Agency :	Neill Aircraft Co
Agency Address :	1260 W 15th St, Long Beach, CA 90813
Latitude :	33.78556
Longitude :	-118.20843
Last Date in Agency List :	2021-07-24

Map Id: O196
Direction: SE
Distance: 0.219 mi., 1157 ft.
Elevation: 8 ft.
Relative: Lower

Site Name : NEILL AIRCRAFT CO
1260 W 15TH ST | 1260 West 15th Street
LONG BEACH | Long Beach, CA

Database(s) : [AST - CA, CALEPA SITES - CA, CIWQS - CA, ECHO, FRS, HAZNET - CA, HWG - CA, ICIS, INACTIVE PCS, MANIFEST EPA, NPDES - CA, PCS FACILITY, RCRA_LQG, RFR - CA, STORMWATER] ***(cont.)***

Envirosite ID: 311933
EPA ID: CAD982462657

STORMWATER

Facility Name :	NEILL AIRCRAFT CO
Facility Address :	1260 W 15TH ST, LONG BEACH, CA 90813
NPDES ID :	CAZ292931
Permittee Name :	Neill Aircraft Co
Permit Status :	Expired
Permit Issuing Name :	State
Issued Date :	2015-07-01
Termination Date :	N/R
Effective Date :	2015-07-01 2020-06-30
EPA Region :	09
SIC Code :	3728
NAICS Code :	N/R
EJ Indexes Above 80th Percentile :	Y
Significant Noncompliance Status :	N/R
Quarters with Noncompliance :	0
Industrial Stormwater Formal Enforcement Actions:	0
Facility Map Flag :	Y
DRF URL :	Click here for hyperlink provided by the agency.
Latitude :	33.78557
Longitude :	-118.20862
Last Date in Agency List :	2021-09-24

Map Id: S197
Direction: SSW
Distance: 0.219 mi., 1159 ft.
Elevation: 8 ft.
Relative: Lower

Site Name : U.S. Chrome Corporation of California, Slic No. 875 | U.S. CHROME CORPORATION OF CALIFORNIANA SLIC NO. 875 | U.S. CHROME
1480 CANAL
LONG BEACH, CA 90813

Database(s) : [CALEPA SITES - CA, CIWQS - CA, FRS]

Envirosite ID: 446143
EPA ID: N/R

CALEPA SITES - CA

Facility Name :	U.S. Chrome Corporation of California, Slic No. 875
Facility Address :	1480 CANAL, LONG BEACH, 90813
Site ID :	353802
EI ID :	790709
EI Description :	Waste Discharge Requirements
Latitude :	33.785300

Map Id: S197
Direction: SSW
Distance: 0.219 mi., 1159 ft.
Elevation: 8 ft.
Relative: Lower

Site Name : U.S. Chrome Corporation of California, Slic No. 875 | U.S. CHROME CORPORATION OF CALIFORNIANA SLIC NO. 875 | U.S. CHROME
1480 CANAL
LONG BEACH, CA 90813

Database(s) : [CALEPA SITES - CA, CIWQS - CA, FRS] ***(cont.)***

Envirosite ID: 446143
EPA ID: N/R

CALEPA SITES - CA ***(cont.)***

Longitude :	-118.213500
Agency Hyperlink :	Click here for hyperlink provided by the agency.
Last Date in Agency List :	2021-08-26

CIWQS - CA

Facility Name :	U.S. CHROME
Facility Address :	1480 CANAL, LONG BEACH, CA 90813
County :	LOS ANGELES
Place ID :	268908
Agency Name :	U.S. CHROME
Last Date in Agency List :	2021-09-10
Facility Name :	U.S. CHROME CORPORATION OF CALIFORNIA, SLIC NO. 875
Facility Address :	1480 CANAL, LONG BEACH, CA 90813
County :	LOS ANGELES
Place ID :	790709
Agency Name :	US CHROME CORPORATION OF CALIFORNIA, INC
Last Date in Agency List :	2021-09-10

FRS

Facility Name :	U.S. CHROME CORPORATION OF CALIFORNIANA SLIC NO. 875
Facility Address :	1480 CANAL, LONG BEACH, CA 90813
County :	LOS ANGELES

Site Details

Registry ID :	110065751779
FRS Facility URL :	Click here for hyperlink provided by the agency.
Last Date in Agency List :	2021-07-17

Source Description

Source Description : All generators and treatment, storage, and disposal (TSD) facilities who handle hazardous waste are required to report to the EPA Administrator at least once every two years. The data collected is used to create the National Biennial Resource Conservation and Recovery Act (RCRA) Hazardous Waste Report. This data is processed within the RCRA Information (RCRAInfo) database.

Map Id: S197
Direction: SSW
Distance: 0.219 mi., 1159 ft.
Elevation: 8 ft.
Relative: Lower

Site Name : U.S. Chrome Corporation of California, Slic No. 875 | U.S. CHROME CORPORATION OF CALIFORNIANA SLIC NO. 875 | U.S. CHROME
1480 CANAL
LONG BEACH, CA 90813

Database(s) : [CALEPA SITES - CA, CIWQS - CA, FRS] ***(cont.)***

Envirosite ID: 446143
EPA ID: N/R

FRS ***(cont.)***

The California Environmental Protection Agency (CalEPA) has recently implemented a new data warehouse system (nSite). This data warehouse combines and merges facility and site information from five different systems managed within CalEPA. The five systems are: California Environmental Reporting System (CERS), EnviroStor, GeoTracker, California Integrated Water Quality System (CIWQS), and Toxic Release Inventory (TRI).

FRS Environmental Interest
Source and System ID : CA-ENVIROVIEW - 353802
RCRAINFO - CAD045550464

Map Id: T198
Direction: WSW
Distance: 0.221 mi., 1166 ft.
Elevation: 10 ft.
Relative: Lower

Site Name : JPF Industrial Services INC | SUPER CARBURETOR | SUPER CARBURETORS
1737 W 16TH ST
LONG BEACH | Long Beach, CA 90813

Database(s) : [CALEPA SITES - CA, CIWQS - CA, ECHO, FRS, HAZNET - CA, HWG - CA, MANIFEST EPA, NPDES - CA, RCRA_NONGEN, RCRA_SQG, RFR - CA]

Envirosite ID: 1032290
EPA ID: CAL000347197

CALEPA SITES - CA

Facility Name : JPF Industrial Services INC
Facility Address : 1737 W 16TH ST, LONG BEACH, 90813

Site ID : 364759
EI ID : 10660843
EI Description : Hazardous Waste Generator
Latitude : 33.787521
Longitude : -118.216347
Agency Hyperlink : Click here for hyperlink provided by the agency.
Last Date in Agency List : 2021-08-26

Site ID : 364759
EI ID : 10660843
EI Description : Chemical Storage Facilities
Latitude : 33.787521
Longitude : -118.216347
Agency Hyperlink : Click here for hyperlink provided by the agency.
Last Date in Agency List : 2021-08-26

Map Id: T198
Direction: WSW
Distance: 0.221 mi., 1166 ft.
Elevation: 10 ft.
Relative: Lower

Site Name : JPF Industrial Services INC | SUPER CARBURETOR | SUPER CARBURETORS
1737 W 16TH ST
LONG BEACH | Long Beach, CA 90813

Database(s) : [CALEPA SITES - CA, CIWQS - CA, ECHO, FRS, HAZNET - CA, HWG - CA, MANIFEST EPA, NPDES - CA, RCRA_NONGEN, RCRA_SQG, RFR - CA] ***(cont.)***

Envirosite ID: 1032290
EPA ID: CAL000347197

CIWQS - CA

Facility Name :	JPF Industrial Services INC
Facility Address :	1737 W 16th St, Long Beach, CA 90813
County :	Los Angeles
Place ID :	S891724
Agency Name :	JPF Industrial Services INC
Last Date in Agency List :	2021-06-15
Place ID :	S891727
Agency Name :	JPF Industrial Services INC
Last Date in Agency List :	2021-06-15
Facility Name :	JPF INDUSTRIAL SERVICES INC
Facility Address :	1737 W 16TH ST, LONG BEACH, CA 90813
County :	LOS ANGELES
Place ID :	S891729
Agency Name :	JPF INDUSTRIAL SERVICES INC
Last Date in Agency List :	2021-09-10

ECHO

Facility Name :	JPF INDUSTRIAL SERVICES INC
Facility Address :	1737 W 16TH ST, LONG BEACH, CA 90813
County :	LOS ANGELES
Last Inspection Date :	N/R
Registry ID :	110070419711
FIPS Code :	N/R
EPA Region :	09
Inspection Count :	0
Last Inspection Days :	N/R
Informal Count :	0
Last Informal Action Date :	N/R
Formal Action Count :	0
Last Formal Action Date :	N/R
Total Penalties :	0
Penalty Count :	N/R
Last Penalty Date :	N/R
Last Penalty Amount :	N/R
QTRS IN NC :	0
Programs IN SNC :	0
Current Compliance Status :	No Violation Identified
Three-Year Compliance Status :	_____
Collection Method :	Zip Code Centroid
Reference Point :	N/R
Accuracy Meters :	10000

Map Id: T198
Direction: WSW
Distance: 0.221 mi., 1166 ft.
Elevation: 10 ft.
Relative: Lower

Site Name : JPF Industrial Services INC | SUPER CARBURETOR | SUPER CARBURETORS
1737 W 16TH ST
LONG BEACH | Long Beach, CA 90813

Database(s) : [CALEPA SITES - CA, CIWQS - CA, ECHO, FRS, HAZNET - CA, HWG - CA, MANIFEST EPA, NPDES - CA, RCRA_NONGEN, RCRA_SQG, RFR - CA] ***(cont.)***

Envirosite ID: 1032290
EPA ID: CAL000347197

ECHO ***(cont.)***

Derived Tribes :	N/R
Derived HUC :	N/R
Derived WBD :	N/R
Derived STCTY FIPS :	N/R
Derived Zip :	N/R
Derived CD113 :	N/R
Derived CB2010 :	N/R
MYRTK Universe :	NNN
NPDES IDs :	N/R
CWA Permit Types :	N/R
CWA Compliance Tracking :	N/R
CWA NAICS :	N/R
CWA SICS :	N/R
CWA Inspection Count :	N/R
CWA Last Inspection Days :	N/R
CWA Informal Count :	N/R
CWA Formal Action Count :	N/R
CWA Last Formal Action Date :	N/R
CWA Penalties :	N/R
CWA Last Penalty Date :	N/R
CWA Last Penalty Amount :	N/R
CWA Quarters IN NC :	N/R
CWA Current Compliance Status :	N/R
CWA Current SNC Flag :	N
CWA 13 Quarters Compliance Status :	N/R
CWA 13 Quarters Effluent Exceedances:	N/R
CWA Three-Year QNCR Codes :	N/R
DFR URL :	Click here for hyperlink provided by the agency.
Facility SIC :	N/R
Facility NAICS :	56299 - All Other Waste Management Services
Facility Last Inspection EPA Date :	N/R
Facility Last Inspection State Date :	N/R
Facility Last Formal Act EPA Date :	N/R
Facility Last Formal Act State Date :	N/R
Facility Last Informal Act EPA Date :	N/R
Facility Last Informal Act State Date:	N/R
Facility Federal Agency :	N/R
TRI Reporter :	N/R
Facility Imp Water Flag :	N/R
Current SNC Flag :	N
Indian County Flag :	N
Federal Flag :	N/R
US Mexico Border Flag :	N/R
Chesapeak Bay Flag :	N/R
AIR Flag :	N
NPDES Flag :	N
SDWIS Flag :	N
RCRA Flag :	Y
TRI Flag :	N
GHG Flag :	N
Major Flag :	N/R
Active Flag :	Y
NAA Flag :	N

Map Id: T198
Direction: WSW
Distance: 0.221 mi., 1166 ft.
Elevation: 10 ft.
Relative: Lower

Site Name : JPF Industrial Services INC | SUPER CARBURETOR | SUPER CARBURETORS
1737 W 16TH ST
LONG BEACH | Long Beach, CA 90813

Database(s) : [CALEPA SITES - CA, CIWQS - CA, ECHO, FRS, HAZNET - CA, HWG - CA, MANIFEST EPA, NPDES - CA, RCRA_NONGEN, RCRA_SQG, RFR - CA] ***(cont.)***

Envirosite ID: 1032290
EPA ID: CAL000347197

ECHO ***(cont.)***

Latitude :	33.780911
Longitude :	-118.196312
Last Date in Agency List :	2021-08-20
Facility Name :	SUPER CARBURETOR
Facility Address :	1737 W 16TH ST, LONG BEACH, CA 90813
County :	LOS ANGELES
Last Inspection Date :	N/R
Registry ID :	110012202918
FIPS Code :	06037
EPA Region :	09
Inspection Count :	0
Last Inspection Days :	N/R
Informal Count :	0
Last Informal Action Date :	N/R
Formal Action Count :	0
Last Formal Action Date :	N/R
Total Penalties :	0
Penalty Count :	N/R
Last Penalty Date :	N/R
Last Penalty Amount :	N/R
QTRS IN NC :	0
Programs IN SNC :	0
Current Compliance Status :	No Violation Identified
Three-Year Compliance Status :	_____
Collection Method :	ADDRESS MATCHING-HOUSE NUMBER
Reference Point :	CENTER OF A FACILITY OR STATION
Accuracy Meters :	30
Derived Tribes :	N/R
Derived HUC :	18070104
Derived WBD :	N/R
Derived STCTY FIPS :	06037
Derived Zip :	90813
Derived CD113 :	47
Derived CB2010 :	060375755001012
MYRTK Universe :	NNN
NPDES IDs :	N/R
CWA Permit Types :	N/R
CWA Compliance Tracking :	N/R
CWA NAICS :	N/R
CWA SICS :	N/R
CWA Inspection Count :	N/R
CWA Last Inspection Days :	N/R
CWA Informal Count :	N/R
CWA Formal Action Count :	N/R
CWA Last Formal Action Date :	N/R
CWA Penalties :	N/R
CWA Last Penalty Date :	N/R
CWA Last Penalty Amount :	N/R
CWA Quarters IN NC :	N/R

Map Id: T198
Direction: WSW
Distance: 0.221 mi., 1166 ft.
Elevation: 10 ft.
Relative: Lower

Site Name : JPF Industrial Services INC | SUPER CARBURETOR | SUPER CARBURETORS
1737 W 16TH ST
LONG BEACH | Long Beach, CA 90813

Database(s) : [CALEPA SITES - CA, CIWQS - CA, ECHO, FRS, HAZNET - CA, HWG - CA, MANIFEST EPA, NPDES - CA, RCRA_NONGEN, RCRA_SQG, RFR - CA] ***(cont.)***

Envirosite ID: 1032290
EPA ID: CAL000347197

ECHO ***(cont.)***

CWA Current Compliance Status :	N/R
CWA Current SNC Flag :	N
CWA 13 Quarters Compliance Status :	N/R
CWA 13 Quarters Effluent Exceedances:	N/R
CWA Three-Year QNCR Codes :	N/R
DFR URL :	Click here for hyperlink provided by the agency.
Facility SIC :	N/R
Facility NAICS :	N/R
Facility Last Inspection EPA Date :	N/R
Facility Last Inspection State Date :	N/R
Facility Last Formal Act EPA Date :	N/R
Facility Last Formal Act State Date :	N/R
Facility Last Informal Act EPA Date :	N/R
Facility Last Informal Act State Date:	N/R
Facility Federal Agency :	N/R
TRI Reporter :	N/R
Facility Imp Water Flag :	N/R
Current SNC Flag :	N
Indian County Flag :	N
Federal Flag :	N/R
US Mexico Border Flag :	N
Chesapeak Bay Flag :	N/R
AIR Flag :	N
NPDES Flag :	N
SDWIS Flag :	N
RCRA Flag :	Y
TRI Flag :	N
GHG Flag :	N
Major Flag :	N/R
Active Flag :	Y
NAA Flag :	Y
Latitude :	33.78731
Longitude :	-118.21634
Last Date in Agency List :	2021-08-20

FRS

Facility Name :	JPF INDUSTRIAL SERVICES INC
Facility Address :	1737 W 16TH ST, LONG BEACH, CA 90813
County :	LOS ANGELES

Site Details

Registry ID :	110070419711
FRS Facility URL :	Click here for hyperlink provided by the agency.
Last Date in Agency List :	2021-07-17

Map Id: T198
Direction: WSW
Distance: 0.221 mi., 1166 ft.
Elevation: 10 ft.
Relative: Lower

Site Name : JPF Industrial Services INC | SUPER CARBURETOR | SUPER CARBURETORS
1737 W 16TH ST
LONG BEACH | Long Beach, CA 90813

Database(s) : [CALEPA SITES - CA, CIWQS - CA, ECHO, FRS, HAZNET - CA, HWG - CA, MANIFEST EPA, NPDES - CA, RCRA_NONGEN, RCRA_SQG, RFR - CA] ***(cont.)***

Envirosite ID: 1032290
EPA ID: CAL000347197

FRS ***(cont.)***

Source Description

Source Description :

RCRAInfo is EPA's comprehensive information system that supports the Resource Conservation and Recovery Act (RCRA) of 1976 and the Hazardous and Solid Waste Amendments (HSWA) of 1984 through the tracking of events and activities related to facilities that generate, transport, and treat, store, or dispose of hazardous waste. RCRAInfo allows RCRA program staff to track the notification, permit, compliance, and corrective action activities required under RCRA. RCRAInfo also supports generation of the National Hazardous Waste Biennial Report. All generators and treatment, storage, and disposal facilities who handle hazardous waste are required to report to the EPA Administrator at least once every two years to support creation of the Biennial Report.

FRS Environmental Interest

Source and System ID :	RCRAINFO - CAL000414734
Facility Name :	SUPER CARBURETOR
Facility Address :	1737 W 16TH ST, LONG BEACH, CA 90813
County :	LOS ANGELES

Site Details

Registry ID :	110012202918
FRS Facility URL :	Click here for hyperlink provided by the agency.
Last Date in Agency List :	2021-07-17

Source Description

Source Description :

HWTS-DATAMART provides California with information on hazardous waste shipments for generators, transporters, and treatment, storage, and disposal facilities.

Source Description :

RCRAInfo is EPA's comprehensive information system that supports the Resource Conservation and Recovery Act (RCRA) of 1976 and the Hazardous and Solid Waste Amendments (HSWA) of 1984 through the tracking of events and activities related to facilities that generate, transport, and treat, store, or dispose of hazardous waste. RCRAInfo allows RCRA program staff to track the notification, permit, compliance, and corrective action activities required under RCRA. RCRAInfo also supports generation of the National Hazardous Waste Biennial Report. All generators and treatment, storage, and disposal facilities who handle hazardous waste are required to report to the EPA Administrator at least once every two years to support creation of the Biennial Report.

Map Id: T198
Direction: WSW
Distance: 0.221 mi., 1166 ft.
Elevation: 10 ft.
Relative: Lower

Site Name : JPF Industrial Services INC | SUPER CARBURETOR | SUPER CARBURETORS
1737 W 16TH ST
LONG BEACH | Long Beach, CA 90813

Database(s) : [CALEPA SITES - CA, CIWQS - CA, ECHO, FRS, HAZNET - CA, HWG - CA, MANIFEST EPA, NPDES - CA, RCRA_NONGEN, RCRA_SQG, RFR - CA] ***(cont.)***

Envirosite ID: 1032290
EPA ID: CAL000347197

FRS ***(cont.)***

FRS Environmental Interest
Source and System ID : HWTS-DATAMART - CAR000099291
RCRAINFO - CAR000099291

HAZNET - CA

Facility Name : JPF INDUSTRIAL SERVICES
Facility Address : 1737 W 16TH ST, LONG BEACH, CA 90813
County : LOS ANGELES

Site Details
Generator EPA ID : CAL000347197
Active : Inactive
Category : STATE
Facility Types : N/R
Type : PERMANENT
Contact Name : N/R
Contact Phone : N/R
Facility Mailing Address : 1737 W 16TH ST, LONG BEACH, CA 908131132
Latitude : 33.78750300
Longitude : -118.21640850
Agency Hyperlink : Click here for hyperlink provided by the agency.
Last Date in Agency List : 2021-07-08

Facility Name : JPF INDUSTRIAL SERVICES INC
Facility Address : 1737 W 16TH ST, LONG BEACH, CA 90813
County : LOS ANGELES

Site Details
Generator EPA ID : CAL000414734
Active : Active
Category : STATE
Facility Types : N/R
Type : PERMANENT
Contact Name : N/R
Contact Phone : N/R
Facility Mailing Address : 1737 W 16TH ST, LONG BEACH, CA 90813
Latitude : 33.78750300
Longitude : -118.21640850
Agency Hyperlink : Click here for hyperlink provided by the agency.
Last Date in Agency List : 2021-07-08

Facility Name : Super Carburetor
Facility Address : 1737 W 16th St, Long Beach, CA 90813
County : LOS ANGELES

Map Id: T198
Direction: WSW
Distance: 0.221 mi., 1166 ft.
Elevation: 10 ft.
Relative: Lower

Site Name : JPF Industrial Services INC | SUPER CARBURETOR | SUPER CARBURETORS
1737 W 16TH ST
LONG BEACH | Long Beach, CA 90813

Database(s) : [CALEPA SITES - CA, CIWQS - CA, ECHO, FRS, HAZNET - CA, HWG - CA, MANIFEST EPA, NPDES - CA, RCRA_NONGEN, RCRA_SQG, RFR - CA] ***(cont.)***

Envirosite ID: 1032290
EPA ID: CAL000347197

HAZNET - CA ***(cont.)***

Site Details

Generator EPA ID :	CAR000099291
Active :	Inactive
Category :	FEDERAL
Facility Types :	N/R
Type :	PERMANENT
Contact Name :	N/R
Contact Phone :	N/R
Facility Mailing Address :	1737 W 16TH ST, LONG BEACH, CA 90813
Latitude :	33.78750300
Longitude :	-118.21640850
Agency Hyperlink :	Click here for hyperlink provided by the agency.
Last Date in Agency List :	2021-07-08

Waste Generator Details

State Waste :	2006: 134 - Aqueous solution with total organic residues less than 10 percent, 0.042 tons to CAT000613893 2003: 134 - Aqueous solution with total organic residues less than 10 percent, 0.147 tons to CAT000613893
Facility Name :	SUPER CARBURETORS
Facility Address :	1737 W 16TH ST, LONG BEACH, CA 90813
County :	LOS ANGELES

Site Details

Generator EPA ID :	CAL000220913
Active :	Inactive
Category :	STATE
Facility Types :	N/R
Type :	PERMANENT
Contact Name :	N/R
Contact Phone :	N/R
Facility Mailing Address :	1737 W 16TH ST, LONG BEACH, CA 908130000
Latitude :	33.78739387
Longitude :	-118.21591246
Agency Hyperlink :	Click here for hyperlink provided by the agency.
Last Date in Agency List :	2021-07-08

HWG - CA

Facility Name :	JPF INDUSTRIAL SERVICES
Facility Address :	1737 W 16TH ST, LONG BEACH, CA 90813
County :	LOS ANGELES
EPA ID :	CAL000347197
Status :	Inactive

Map Id: T198
Direction: WSW
Distance: 0.221 mi., 1166 ft.
Elevation: 10 ft.
Relative: Lower

Site Name : JPF Industrial Services INC | SUPER CARBURETOR | SUPER CARBURETORS
1737 W 16TH ST
LONG BEACH | Long Beach, CA 90813

Database(s) : [CALEPA SITES - CA, CIWQS - CA, ECHO, FRS, HAZNET - CA, HWG - CA, MANIFEST EPA, NPDES - CA, RCRA_NONGEN, RCRA_SQG, RFR - CA] ***(cont.)***

Envirosite ID: 1032290
EPA ID: CAL000347197

HWG - CA ***(cont.)***

Category :	STATE
Type :	PERMANENT
Facility Type :	N/R
Mailing Address :	1737 W 16TH ST, LONG BEACH, CA 908131132
Owner Name :	VALENTE JAIMES
Owner Address :	1155 E 23RD ST, SIGNAL HILL, CA 907553446
Operator Name :	JUAN JAIMES
Operator Address :	1737 W 16TH ST, LONG BEACH, CA 90813
Latitude :	33.787305
Longitude :	-118.216095

Facility Name :	JPF INDUSTRIAL SERVICES INC
Facility Address :	1737 W 16TH ST, LONG BEACH, CA 90813
County :	LOS ANGELES

EPA ID :	CAL000414734
Status :	Active
Category :	STATE
Type :	PERMANENT
Facility Type :	N/R
Mailing Address :	1737 W 16TH ST, LONG BEACH, CA 90813
Owner Name :	MARIBEL CARACHURE
Owner Address :	2255 CERRITOS AVE, SIGNAL HILL, CA 90755
Operator Name :	JUAN JAMES
Operator Address :	2255 CERRITOS AVE, SIGNAL HILL, CA 90755
Latitude :	33.787503
Longitude :	-118.216409

Facility Name :	Super Carburetor
Facility Address :	1737 W 16th St, Long Beach, CA 90813
County :	LOS ANGELES

EPA ID :	CAR000099291
Status :	Inactive
Category :	FEDERAL
Type :	PERMANENT
Facility Type :	N/R
Mailing Address :	1737 W 16TH ST, LONG BEACH, CA 90813
Owner Name :	MANUEL GALLEGOS
Owner Address :	21627 PIONEER BLVD, LAKEWOOD, CA 90715
Operator Name :	MANUEL GALLEGOS
Operator Address :	1737 W 16TH ST, LONG BEACH, CA 90813
Latitude :	33.787305
Longitude :	-118.216095

Facility Name :	SUPER CARBURETORS
Facility Address :	1737 W 16TH ST, LONG BEACH, CA 90813
County :	LOS ANGELES

Map Id: T198
Direction: WSW
Distance: 0.221 mi., 1166 ft.
Elevation: 10 ft.
Relative: Lower

Site Name : JPF Industrial Services INC | SUPER CARBURETOR | SUPER CARBURETORS
1737 W 16TH ST
LONG BEACH | Long Beach, CA 90813

Database(s) : [CALEPA SITES - CA, CIWQS - CA, ECHO, FRS, HAZNET - CA, HWG - CA, MANIFEST EPA, NPDES - CA, RCRA_NONGEN, RCRA_SQG, RFR - CA] ***(cont.)***

Envirosite ID: 1032290
EPA ID: CAL000347197

HWG - CA ***(cont.)***

EPA ID :	CAL000220913
Status :	Inactive
Category :	STATE
Type :	PERMANENT
Facility Type :	N/R
Mailing Address :	1737 W 16TH ST, LONG BEACH, CA 908130000
Owner Name :	RAUL AGUILAR & JUAN GALLEGOS
Owner Address :	1737 W 16TH ST, LONG BEACH, CA 908130000
Operator Name :	RAUL AGUILAR
Operator Address :	INACT PER NONDEL 00VQ - CR, LONG BEACH, CA 908130000
Latitude :	33.787339
Longitude :	-118.215945

MANIFEST EPA

Manifest Details

Manifest Number :	021708987JJK
Shipped Date :	2020-05-26
Updated Date :	2020-06-20
Received Date :	2020-06-02
Status :	Signed
Generator ID :	CAL000414734
Generator Name :	JPF INDUSTRIAL SERVICES INC
Generator Address :	1737 W 16TH ST, LONG BEACH, CA 90813
Generator Mailing :	1737 W 16TH ST, LONG BEACH, CA 90813
Generator Contact :	N/R
Destination ID :	AZR000521146
Destination Name :	YUMA YES 2 WASTE TRANSFER STATION
Destination Mailing :	2621 GREEN RIVER RD STE 105, CORONA, CA 92882
Destination Address :	6500 S US HIGHWAY 95, YUMA, AZ 85365
Destination Contact :	N/R
Submission Type :	DataImage5Copy
Origin Type :	Service
Manifest Residue :	N
Rejection :	N
Last Date in Agency List :	2021-09-04

Waste Details

Waste Line Number :	1
Is DOT Hazardous :	N
DOT ID Number :	N/R
DOT Information :	N/R
Non Waste Description :	Non-RCRA Hazardous Waste, solid (oily rags0
Quantity :	115 Pounds
Quantity Tons, Acute, Non-Acute :	0.0575, 0, 0.0575
Quantity Kg, Acute, Non-Acute :	0, 52.15423
Management Method :	H141 - STORAGE, BULKING AND/OR TRANSFER OFF SITE
Is EPA Waste :	N
Federal Code :	N/R
State Code :	CA - 352

Map Id: T198
Direction: WSW
Distance: 0.221 mi., 1166 ft.
Elevation: 10 ft.
Relative: Lower

Site Name : JPF Industrial Services INC | SUPER CARBURETOR | SUPER CARBURETORS
1737 W 16TH ST
LONG BEACH | Long Beach, CA 90813

Database(s) : [CALEPA SITES - CA, CIWQS - CA, ECHO, FRS, HAZNET - CA, HWG - CA, MANIFEST EPA, NPDES - CA, RCRA_NONGEN, RCRA_SQG, RFR - CA] ***(cont.)***

Envirosite ID: 1032290
EPA ID: CAL000347197

NPDES - CA

Facility Name :	JPF Industrial Services INC
Facility Address :	1737 W 16th St, Long Beach, 90813
County :	Los Angeles
Effective Date :	2021-03-15
Adoption Date :	N/R
Expiration Date :	N/R
Termination Date :	N/R
Order Number :	97-03-DWQ
NPDES Number :	CAS000001
WDID :	4 19NEC008851
RM Status :	Active
Reg Meas ID :	533328
Reg Meas Type :	Enrollee
Program :	Industrial
Facility Place ID :	N/R
Region Code :	4
Discharger ID :	0
Discharger :	JPF Industrial Services INC
Discharger Address :	1737 W 16th St, Long Beach, California 90813
Last Date in Agency List :	2021-09-03

RCRA_NONGEN

Facility Name :	JPF INDUSTRIAL SERVICES INC
Facility Address :	1737 W 16TH ST, LONG BEACH, CA 90813
County :	LOS ANGELES
Date Form Received by Agency :	2016-03-01
EPA ID :	CAL000414734
Mailing Address :	1737 W 16TH ST, LONG BEACH, CA 90813
Contact :	JUAN JAMES
Contact Address :	2255 CERRITOS AVE, SIGNAL HILL, CA 90755
Contact Country :	N/R
Contact Telephone :	562-980-0431
Contact Email :	JPFINDUSTRIALSERVICES@HOTMAIL.COM
EPA Region :	09
Land Type :	Not Reported
Source Type :	Implementer
Classification :	Not a generator, verified
Description :	Not a generator, verified
Last Date in Agency List :	2021-09-03

Owner/Operator Summary

Owner/Operator Name :	JUAN JAMES
Owner/Operator Address :	2255 CERRITOS AVE, SIGNAL HILL, CA 90755
Owner/Operator Country :	N/R
Owner/Operator Telephone :	562-980-0431

Map Id: T198
Direction: WSW
Distance: 0.221 mi., 1166 ft.
Elevation: 10 ft.
Relative: Lower

Site Name : JPF Industrial Services INC | SUPER CARBURETOR | SUPER CARBURETORS
1737 W 16TH ST
LONG BEACH | Long Beach, CA 90813

Database(s) : [CALEPA SITES - CA, CIWQS - CA, ECHO, FRS, HAZNET - CA, HWG - CA, MANIFEST EPA, NPDES - CA, RCRA_NONGEN, RCRA_SQG, RFR - CA] ***(cont.)***

Envirosite ID: 1032290
EPA ID: CAL000347197

RCRA_NONGEN ***(cont.)***

Owner/Operator Email :	N/R
Owner/Operator Fax :	N/R
Legal Status :	Other land type
Owner/Operator Type :	Operator
Owner/Operator Start Date :	N/R
Owner/Operator End Date :	N/R

Owner/Operator Name :	MARIBEL CARACHURE
Owner/Operator Address :	2255 CERRITOS AVE, SIGNAL HILL, CA 90755
Owner/Operator Country :	N/R
Owner/Operator Telephone :	562-426-3915
Owner/Operator Email :	N/R
Owner/Operator Fax :	N/R
Legal Status :	Other land type
Owner/Operator Type :	Owner
Owner/Operator Start Date :	N/R
Owner/Operator End Date :	N/R

Handler Activities Summary

U.S. Importer of Hazardous Waste :	N
Mixed Waste (Haz. and Radioactive) :	N
Recycler of Hazardous Waste :	N
Transporter of Hazardous Waste :	N
Treater, Storer or Disposer of HW :	N
Underground Injection Activity :	N
On-site Burner Exemption :	N
Furnace Exemption :	N
Used Oil Fuel Burner :	N
Used Oil Processor :	N
Used Oil Refiner :	N
Used Oil Fuel Marketer to Burner :	N
Used Oil Specification Marketer :	N
Used Oil Transfer Facility :	N
Used Oil Transporter :	N

Notices of Violations Summary

Regulation Violated :	N

RCRA_SQG

Facility Name :	SUPER CARBURETOR
Facility Address :	1737 W 16TH ST, LONG BEACH, CA 90813
County :	LOS ANGELES

Date Form Received by Agency :	2001-06-26
EPA ID :	CAR000099291

Map Id: T198
Direction: WSW
Distance: 0.221 mi., 1166 ft.
Elevation: 10 ft.
Relative: Lower

Site Name : JPF Industrial Services INC | SUPER CARBURETOR | SUPER CARBURETORS
1737 W 16TH ST
LONG BEACH | Long Beach, CA 90813

Database(s) : [CALEPA SITES - CA, CIWQS - CA, ECHO, FRS, HAZNET - CA, HWG - CA, MANIFEST EPA, NPDES - CA, RCRA_NONGEN, RCRA_SQG, RFR - CA] ***(cont.)***

Envirosite ID: 1032290
EPA ID: CAL000347197

RCRA_SQG ***(cont.)***

Mailing Address :	1737 W 16TH ST, LONG BEACH, CA 90813
Contact :	MANUEL GALLEGOS
Contact Address :	1737 W 16TH ST, LONG BEACH, CA 90813
Contact Country :	US
Contact Telephone :	562-951-1499
Contact Email :	N/R
EPA Region :	09
Land Type :	Private
Source Type :	Notification
Classification :	Small Quantity Generator
Description :	Handlers that generate more than 100 and less than 1000 kilograms of hazardous waste during any calendar month and accumulate less than 6000 kg of hazardous waste at any time; or generate 100 kg or less of hazardous waste during any calendar month, and accumulate more than 1000 kg of hazardous waste at any time.
Last Date in Agency List :	2021-09-03

Owner/Operator Summary

Owner/Operator Name :	MANUEL GALLEGOS
Owner/Operator Address :	21627 PIONEER BLVD, LAKEWOOD, CA 90715
Owner/Operator Country :	N/R
Owner/Operator Telephone :	562-402-9391
Owner/Operator Email :	N/R
Owner/Operator Fax :	N/R
Legal Status :	Private
Owner/Operator Type :	Owner
Owner/Operator Start Date :	N/R
Owner/Operator End Date :	N/R

Handler Activities Summary

U.S. Importer of Hazardous Waste :	N
Mixed Waste (Haz. and Radioactive) :	N
Recycler of Hazardous Waste :	N
Transporter of Hazardous Waste :	N
Treater, Storer or Disposer of HW :	N
Underground Injection Activity :	N
On-site Burner Exemption :	N
Furnace Exemption :	N
Used Oil Fuel Burner :	N
Used Oil Processor :	N
Used Oil Refiner :	N
Used Oil Fuel Marketer to Burner :	N
Used Oil Specification Marketer :	N
Used Oil Transfer Facility :	N
Used Oil Transporter :	N

Map Id: T198
Direction: WSW
Distance: 0.221 mi., 1166 ft.
Elevation: 10 ft.
Relative: Lower

Site Name : JPF Industrial Services INC | SUPER CARBURETOR | SUPER CARBURETORS
1737 W 16TH ST
LONG BEACH | Long Beach, CA 90813

Database(s) : [CALEPA SITES - CA, CIWQS - CA, ECHO, FRS, HAZNET - CA, HWG - CA, MANIFEST EPA, NPDES - CA, RCRA_NONGEN, RCRA_SQG, RFR - CA] ***(cont.)***

Envirosite ID: 1032290
EPA ID: CAL000347197

RCRA_SQG ***(cont.)***

Hazardous Waste Summary

Waste Code / Name :	D001 - IGNITABLE WASTE D039 - TETRACHLOROETHYLENE

Notices of Violations Summary

Regulation Violated :	N

RFR - CA

Facility Name :	JPF Industrial Services INC
Facility Address :	1737 W 16th St, Long Beach, CA 90813
County :	Los Angeles
Effective Date :	2021-03-15
Adoption Date :	N/R
Termination Date :	N/R
Expiration/Review Date :	N/R
NPDES Number :	CAS000001
Order Number :	2014-0057-DWQ
WDID :	4 19NEC008851
SIC/NAICS :	3599
Program :	INDSTW
Regulatory Measure Status :	Active
Regulatory Measure Type :	Storm water industrial
Place/Project Type :	Industrial - Industrial and Commercial Machinery and Equipment, NEC
Region :	4
Design Flow :	N/R
Major/Minor :	N/R
Complexity :	N/R
TTWQ :	N/R
Number of Enforcement Actions within Five Years:	N/R
Number of Violations within Five Years:	N/R
Agency :	JPF Industrial Services INC
Agency Address :	1737 W 16th St, Long Beach, CA 90813
Latitude :	33.78754
Longitude :	-118.21643
Last Date in Agency List :	2021-07-24

Map Id: S199
Direction: SSW
Distance: 0.222 mi., 1171 ft.
Elevation: 8 ft.
Relative: Lower

Site Name : SUPREME TOWING SERVICE INC DBA CITY TOW SERVICE | 1X MCFADDEN & MCFADDEN | City Tow Service
1485 CANAL AVE
LONG BEACH, CA

Database(s) : [CALEPA SITES - CA, ECHO, FRS, HAZNET - CA, HWG - CA, MANIFEST EPA, RCRA_NONGEN]

Envirosite ID: 1124866
EPA ID: CAC000547152

CALEPA SITES - CA

Facility Name :	City Tow Service
Facility Address :	1485 CANAL AVE, LONG BEACH, 90813
Site ID :	550501
EI ID :	10811131
EI Description :	Hazardous Waste Generator
Latitude :	33.785180
Longitude :	-118.214020
Agency Hyperlink :	Click here for hyperlink provided by the agency.
Last Date in Agency List :	2021-08-26
Site ID :	550501
EI ID :	10811131
EI Description :	Chemical Storage Facilities
Latitude :	33.785180
Longitude :	-118.214020
Agency Hyperlink :	Click here for hyperlink provided by the agency.
Last Date in Agency List :	2021-08-26

ECHO

Facility Name :	SUPREME TOWING SERVICE INC DBA CITY TOW SERVICE
Facility Address :	1485 CANAL AVE, LONG BEACH, CA 90813
County :	LOS ANGELES
Last Inspection Date :	N/R
Registry ID :	110070593713
FIPS Code :	N/R
EPA Region :	09
Inspection Count :	0
Last Inspection Days :	N/R
Informal Count :	0
Last Informal Action Date :	N/R
Formal Action Count :	0
Last Formal Action Date :	N/R
Total Penalties :	0
Penalty Count :	N/R
Last Penalty Date :	N/R
Last Penalty Amount :	N/R
QTRS IN NC :	0
Programs IN SNC :	0
Current Compliance Status :	No Violation Identified
Three-Year Compliance Status :	_____
Collection Method :	Zip Code Centroid
Reference Point :	N/R
Accuracy Meters :	10000
Derived Tribes :	N/R
Derived HUC :	N/R
Derived WBD :	N/R
Derived STCTY FIPS :	N/R

Map Id: S199
Direction: SSW
Distance: 0.222 mi., 1171 ft.
Elevation: 8 ft.
Relative: Lower

Site Name : SUPREME TOWING SERVICE INC DBA CITY TOW SERVICE | 1X MCFADDEN & MCFADDEN | City Tow Service
1485 CANAL AVE
LONG BEACH, CA

Database(s) : [CALEPA SITES - CA, ECHO, FRS, HAZNET - CA, HWG - CA, MANIFEST EPA, RCRA_NONGEN] ***(cont.)***

Envirosite ID: 1124866
EPA ID: CAC000547152

ECHO ***(cont.)***

Derived Zip :	N/R
Derived CD113 :	N/R
Derived CB2010 :	N/R
MYRTK Universe :	NNN
NPDES IDs :	N/R
CWA Permit Types :	N/R
CWA Compliance Tracking :	N/R
CWA NAICS :	N/R
CWA SICS :	N/R
CWA Inspection Count :	N/R
CWA Last Inspection Days :	N/R
CWA Informal Count :	N/R
CWA Formal Action Count :	N/R
CWA Last Formal Action Date :	N/R
CWA Penalties :	N/R
CWA Last Penalty Date :	N/R
CWA Last Penalty Amount :	N/R
CWA Quarters IN NC :	N/R
CWA Current Compliance Status :	N/R
CWA Current SNC Flag :	N
CWA 13 Quarters Compliance Status :	N/R
CWA 13 Quarters Effluent Exceedances:	N/R
CWA Three-Year QNCR Codes :	N/R
DFR URL :	Click here for hyperlink provided by the agency.
Facility SIC :	N/R
Facility NAICS :	56299 - All Other Waste Management Services
Facility Last Inspection EPA Date :	N/R
Facility Last Inspection State Date :	N/R
Facility Last Formal Act EPA Date :	N/R
Facility Last Formal Act State Date :	N/R
Facility Last Informal Act EPA Date :	N/R
Facility Last Informal Act State Date:	N/R
Facility Federal Agency :	N/R
TRI Reporter :	N/R
Facility Imp Water Flag :	N/R
Current SNC Flag :	N
Indian County Flag :	N
Federal Flag :	N/R
US Mexico Border Flag :	N/R
Chesapeak Bay Flag :	N/R
AIR Flag :	N
NPDES Flag :	N
SDWIS Flag :	N
RCRA Flag :	Y
TRI Flag :	N
GHG Flag :	N
Major Flag :	N/R
Active Flag :	Y
NAA Flag :	N
Latitude :	33.780911
Longitude :	-118.196312
Last Date in Agency List :	2021-08-20

Map Id: S199
Direction: SSW
Distance: 0.222 mi., 1171 ft.
Elevation: 8 ft.
Relative: Lower

Site Name : SUPREME TOWING SERVICE INC DBA CITY TOW SERVICE | 1X MCFADDEN & MCFADDEN | City Tow Service
1485 CANAL AVE
LONG BEACH, CA

Database(s) : [CALEPA SITES - CA, ECHO, FRS, HAZNET - CA, HWG - CA, MANIFEST EPA, RCRA_NONGEN] ***(cont.)***

Envirosite ID: 1124866
EPA ID: CAC000547152

FRS

Facility Name :	SUPREME TOWING SERVICE INC DBA CITY TOW SERVICE
Facility Address :	1485 CANAL AVE, LONG BEACH, CA 90813
County :	LOS ANGELES

Site Details

Registry ID :	110070593713
FRS Facility URL :	Click here for hyperlink provided by the agency.
Last Date in Agency List :	2021-07-17

Source Description

Source Description :

RCRAInfo is EPA's comprehensive information system that supports the Resource Conservation and Recovery Act (RCRA) of 1976 and the Hazardous and Solid Waste Amendments (HSWA) of 1984 through the tracking of events and activities related to facilities that generate, transport, and treat, store, or dispose of hazardous waste. RCRAInfo allows RCRA program staff to track the notification, permit, compliance, and corrective action activities required under RCRA. RCRAInfo also supports generation of the National Hazardous Waste Biennial Report. All generators and treatment, storage, and disposal facilities who handle hazardous waste are required to report to the EPA Administrator at least once every two years to support creation of the Biennial Report.

FRS Environmental Interest

Source and System ID :	RCRAINFO - CAL000447514

HAZNET - CA

Facility Name :	1X MCFADDEN & MCFADDEN
Facility Address :	1485 CANAL AVE, LONG BEACH, CA 90058
County :	LOS ANGELES

Site Details

Generator EPA ID :	CAC000547152
Active :	Inactive
Category :	STATE
Facility Types :	N/R
Type :	TEMPORARY
Contact Name :	N/R
Contact Phone :	N/R
Facility Mailing Address :	1461 CANAL AVE, VERNONGELES, CA 908130000
Latitude :	33.78528214
Longitude :	-118.21387230
Agency Hyperlink :	Click here for hyperlink provided by the agency.
Last Date in Agency List :	2021-07-08

Map Id: S199
Direction: SSW
Distance: 0.222 mi., 1171 ft.
Elevation: 8 ft.
Relative: Lower

Site Name : SUPREME TOWING SERVICE INC DBA CITY TOW SERVICE | 1X MCFADDEN & MCFADDEN | City Tow Service
1485 CANAL AVE
LONG BEACH, CA

Database(s) : [CALEPA SITES - CA, ECHO, FRS, HAZNET - CA, HWG - CA, MANIFEST EPA, RCRA_NONGEN] ***(cont.)***

Envirosite ID: 1124866
EPA ID: CAC000547152

HAZNET - CA ***(cont.)***

Facility Name :	SUPREME TOWING SERVICE INC DBA CITY TOW SERVICE
Facility Address :	1485 CANAL AVE, LONG BEACH, CA 90813
County :	LOS ANGELES

Site Details

Generator EPA ID :	CAL000447514
Active :	Active
Category :	STATE
Facility Types :	N/R
Type :	PERMANENT
Contact Name :	N/R
Contact Phone :	N/R
Facility Mailing Address :	1485 CANAL AVE., LONG BEACH, CA 90813
Latitude :	33.78522600
Longitude :	-118.21397400
Agency Hyperlink :	Click here for hyperlink provided by the agency.
Last Date in Agency List :	2021-07-08

Waste Generator Details

State Waste :	2019: 352 - Other organic solids, 0.10000 tons to AZR000521146

HWG - CA

Facility Name :	1X MCFADDEN & MCFADDEN
Facility Address :	1485 CANAL AVE, LONG BEACH, CA 90058
County :	LOS ANGELES
EPA ID :	CAC000547152
Status :	Inactive
Category :	STATE
Type :	TEMPORARY
Facility Type :	N/R
Mailing Address :	1461 CANAL AVE, VERNONGELES, CA 908130000
Owner Name :	N/R
Owner Address :	N/A
Operator Name :	MCFADDEN, MIKE
Operator Address :	N/A
Latitude :	40.141678
Longitude :	-122.186452
Facility Name :	SUPREME TOWING SERVICE INC DBA CITY TOW SERVICE
Facility Address :	1485 CANAL AVE, LONG BEACH, CA 90813
County :	LOS ANGELES

Map Id: S199
Direction: SSW
Distance: 0.222 mi., 1171 ft.
Elevation: 8 ft.
Relative: Lower

Site Name : SUPREME TOWING SERVICE INC DBA CITY TOW SERVICE | 1X MCFADDEN & MCFADDEN | City Tow Service
1485 CANAL AVE
LONG BEACH, CA

Database(s) : [CALEPA SITES - CA, ECHO, FRS, HAZNET - CA, HWG - CA, MANIFEST EPA, RCRA_NONGEN] ***(cont.)***

Envirosite ID: 1124866
EPA ID: CAC000547152

HWG - CA ***(cont.)***

EPA ID :	CAL000447514
Status :	Active
Category :	STATE
Type :	PERMANENT
Facility Type :	N/R
Mailing Address :	1485 CANAL AVE., LONG BEACH, CA 90813
Owner Name :	HALEY H. FARRAHI
Owner Address :	1485 CANAL AVE., LONG BEACH, CA 90813
Operator Name :	BEN SHAFIEE
Operator Address :	1485 CANAL AVE., LONG BEACH, CA 90813
Latitude :	33.785226
Longitude :	-118.213974

MANIFEST EPA

Manifest Details

Manifest Number :	021699727JJK
Shipped Date :	2021-04-08
Updated Date :	2021-05-17
Received Date :	2021-04-22
Status :	Signed
Generator ID :	CAL000447514
Generator Name :	SUPREME TOWING SERVICE INC DBA CITY TOW SERVICE
Generator Address :	1485 CANAL AVE, LONG BEACH, CA 90813
Generator Mailing :	1485 CANAL AVE, LONG BEACH, CA 90813
Generator Contact :	N/R
Destination ID :	AZR000521146
Destination Name :	YUMA YES 2 WASTE TRANSFER STATION
Destination Mailing :	2621 GREEN RIVER RD STE 105, CORONA, CA 92882
Destination Address :	6500 S US HIGHWAY 95, YUMA, AZ 85365
Destination Contact :	N/R
Submission Type :	DataImage5Copy
Origin Type :	Service
Manifest Residue :	N
Rejection :	N
Last Date in Agency List :	2021-09-04

Waste Details

Waste Line Number :	1
Is DOT Hazardous :	N
DOT ID Number :	N/R
DOT Information :	N/R
Non Waste Description :	NON-RCRA HAZARDOUS WASTE, SOLID (OILY ABSORBENT)
Quantity :	200 Pounds
Quantity Tons, Acute, Non-Acute :	0.1, 0, 0.1
Quantity Kg, Acute, Non-Acute :	0, 90.703
Management Method :	H141 - STORAGE, BULKING AND/OR TRANSFER OFF SITE
Is EPA Waste :	N
Federal Code :	N/R
State Code :	CA - 352

Map Id: S199
Direction: SSW
Distance: 0.222 mi., 1171 ft.
Elevation: 8 ft.
Relative: Lower

Site Name : SUPREME TOWING SERVICE INC DBA CITY TOW SERVICE | 1X MCFADDEN & MCFADDEN | City Tow Service
1485 CANAL AVE
LONG BEACH, CA

Database(s) : [CALEPA SITES - CA, ECHO, FRS, HAZNET - CA, HWG - CA, MANIFEST EPA, RCRA_NONGEN] ***(cont.)***

Envirosite ID: 1124866
EPA ID: CAC000547152

MANIFEST EPA ***(cont.)***

Manifest Details

Manifest Number :	021685949JJK
Shipped Date :	2020-12-11
Updated Date :	2021-01-27
Received Date :	2020-12-18
Status :	Signed
Generator ID :	CAL000447514
Generator Name :	SUPREME TOWING SERVICE INC DBA CITY TOW SERVICE
Generator Address :	1485 CANAL AVE, LONG BEACH, CA 90813
Generator Mailing :	1485 CANAL AVE, LONG BEACH, CA 90813
Generator Contact :	N/R
Destination ID :	AZR000521146
Destination Name :	YUMA YES 2 WASTE TRANSFER STATION
Destination Mailing :	2621 GREEN RIVER RD STE 105, CORONA, CA 92882
Destination Address :	6500 S US HIGHWAY 95, YUMA, AZ 85365
Destination Contact :	N/R
Submission Type :	DataImage5Copy
Origin Type :	Service
Manifest Residue :	N
Rejection :	N
Last Date in Agency List :	2021-09-04

Waste Details

Waste Line Number :	1
Is DOT Hazardous :	N
DOT ID Number :	N/R
DOT Information :	N/R
Non Waste Description :	NON-RCRA HAZARDOUS WASTE, SOLID (OILY ABSORBENT)
Quantity :	200 Pounds
Quantity Tons, Acute, Non-Acute :	0.1, 0, 0.1
Quantity Kg, Acute, Non-Acute :	0, 90.703
Management Method :	H141 - STORAGE, BULKING AND/OR TRANSFER OFF SITE
Is EPA Waste :	N
Federal Code :	N/R
State Code :	CA - 352

Manifest Details

Manifest Number :	021708599JJK
Shipped Date :	2020-05-21
Updated Date :	2020-06-20
Received Date :	2020-06-01
Status :	Signed
Generator ID :	CAL000447514
Generator Name :	SUPREME TOWING SERVICE INC DBA CITY TOW SERVICE
Generator Address :	1485 CANAL AVE, LONG BEACH, CA 90813
Generator Mailing :	1485 CANAL AVE, LONG BEACH, CA 90813
Generator Contact :	N/R
Destination ID :	AZR000521146
Destination Name :	YUMA YES 2 WASTE TRANSFER STATION

Map Id: S199
Direction: SSW
Distance: 0.222 mi., 1171 ft.
Elevation: 8 ft.
Relative: Lower

Site Name : SUPREME TOWING SERVICE INC DBA CITY TOW SERVICE | 1X MCFADDEN & MCFADDEN | City Tow Service
1485 CANAL AVE
LONG BEACH, CA

Database(s) : [CALEPA SITES - CA, ECHO, FRS, HAZNET - CA, HWG - CA, MANIFEST EPA, RCRA_NONGEN] ***(cont.)***

Envirosite ID: 1124866
EPA ID: CAC000547152

MANIFEST EPA ***(cont.)***

Destination Mailing :	2621 GREEN RIVER RD STE 105, CORONA, CA 92882
Destination Address :	6500 S US HIGHWAY 95, YUMA, AZ 85365
Destination Contact :	N/R
Submission Type :	DataImage5Copy
Origin Type :	Service
Manifest Residue :	N
Rejection :	N
Last Date in Agency List :	2021-09-04

Waste Details

Waste Line Number :	1
Is DOT Hazardous :	N
DOT ID Number :	N/R
DOT Information :	N/R
Non Waste Description :	NON-RCRA HAZARDOUS WASTE, SOLID (OILY ABSORBENT)
Quantity :	365 Pounds
Quantity Tons, Acute, Non-Acute :	0.1825, 0, 0.1825
Quantity Kg, Acute, Non-Acute :	0, 165.53299
Management Method :	H141 - STORAGE, BULKING AND/OR TRANSFER OFF SITE
Is EPA Waste :	N
Federal Code :	N/R
State Code :	CA - 352

Manifest Details

Manifest Number :	018224549JJK
Shipped Date :	2019-11-14
Updated Date :	2019-12-18
Received Date :	2019-11-25
Status :	Signed
Generator ID :	CAL000447514
Generator Name :	CITY TOW SERVICE - 207588
Generator Address :	1485 CANAL AVE, LONG BEACH, CA 90813
Generator Mailing :	1485 CANAL AVE, LONG BEACH, CA 90813
Generator Contact :	N/R
Destination ID :	AZR000521146
Destination Name :	YUMA YES 2 WASTE TRANSFER STATION
Destination Mailing :	2621 GREEN RIVER RD STE 105, CORONA, CA 92882
Destination Address :	6500 S US HIGHWAY 95, YUMA, AZ 85365
Destination Contact :	N/R
Submission Type :	DataImage5Copy
Origin Type :	Service
Manifest Residue :	N
Rejection :	N
Last Date in Agency List :	2021-09-04

Map Id: S199
Direction: SSW
Distance: 0.222 mi., 1171 ft.
Elevation: 8 ft.
Relative: Lower

Site Name : SUPREME TOWING SERVICE INC DBA CITY TOW SERVICE | 1X MCFADDEN & MCFADDEN | City Tow Service
1485 CANAL AVE
LONG BEACH, CA

Database(s) : [CALEPA SITES - CA, ECHO, FRS, HAZNET - CA, HWG - CA, MANIFEST EPA, RCRA_NONGEN] ***(cont.)***

Envirosite ID: 1124866
EPA ID: CAC000547152

MANIFEST EPA ***(cont.)***

Waste Details

Waste Line Number :	1
Is DOT Hazardous :	N
DOT ID Number :	N/R
DOT Information :	N/R
Non Waste Description :	NON-RCRA HAZARDOUS WASTE, SOLID (OILY ABSORBENT)
Quantity :	200 Pounds
Quantity Tons, Acute, Non-Acute :	0.1, 0, 0.1
Quantity Kg, Acute, Non-Acute :	0, 90.703
Management Method :	H141 - STORAGE, BULKING AND/OR TRANSFER OFF SITE
Is EPA Waste :	N
Federal Code :	N/R
State Code :	CA - 352

RCRA_NONGEN

Facility Name :	SUPREME TOWING SERVICE INC DBA CITY TOW SERVICE
Facility Address :	1485 CANAL AVE, LONG BEACH, CA 90813
County :	LOS ANGELES
Date Form Received by Agency :	2019-07-17
EPA ID :	CAL000447514
Mailing Address :	1485 CANAL AVE, LONG BEACH, CA 90813
Contact :	BEN SHAFIEE
Contact Address :	1485 CANAL AVE, LONG BEACH, CA 90813
Contact Country :	N/R
Contact Telephone :	562-432-0941
Contact Email :	TOWING@CITYTOWSERVICE.COM
EPA Region :	09
Land Type :	Not Reported
Source Type :	Implementer
Classification :	Not a generator, verified
Description :	Not a generator, verified
Last Date in Agency List :	2021-09-03

Owner/Operator Summary

Owner/Operator Name :	BEN SHAFIEE
Owner/Operator Address :	1485 CANAL AVE, LONG BEACH, CA 90813
Owner/Operator Country :	N/R
Owner/Operator Telephone :	562-432-0941
Owner/Operator Email :	N/R
Owner/Operator Fax :	N/R
Legal Status :	Other land type
Owner/Operator Type :	Operator
Owner/Operator Start Date :	N/R
Owner/Operator End Date :	N/R

Map Id: S199
Direction: SSW
Distance: 0.222 mi., 1171 ft.
Elevation: 8 ft.
Relative: Lower

Site Name : SUPREME TOWING SERVICE INC DBA CITY TOW SERVICE | 1X MCFADDEN & MCFADDEN | City Tow Service
1485 CANAL AVE
LONG BEACH, CA

Database(s) : [CALEPA SITES - CA, ECHO, FRS, HAZNET - CA, HWG - CA, MANIFEST EPA, RCRA_NONGEN] ***(cont.)***

Envirosite ID: 1124866
EPA ID: CAC000547152

RCRA_NONGEN ***(cont.)***

Owner/Operator Name :	HALER FARRAHI
Owner/Operator Address :	3573 BENDIGO DR, RANCHO PALOS VERDES, CA 90275
Owner/Operator Country :	N/R
Owner/Operator Telephone :	562-432-0941
Owner/Operator Email :	N/R
Owner/Operator Fax :	N/R
Legal Status :	Other land type
Owner/Operator Type :	Owner
Owner/Operator Start Date :	N/R
Owner/Operator End Date :	N/R

Handler Activities Summary

U.S. Importer of Hazardous Waste :	N
Mixed Waste (Haz. and Radioactive) :	N
Recycler of Hazardous Waste :	N
Transporter of Hazardous Waste :	N
Treater, Storer or Disposer of HW :	N
Underground Injection Activity :	N
On-site Burner Exemption :	N
Furnace Exemption :	N
Used Oil Fuel Burner :	N
Used Oil Processor :	N
Used Oil Refiner :	N
Used Oil Fuel Marketer to Burner :	N
Used Oil Specification Marketer :	N
Used Oil Transfer Facility :	N
Used Oil Transporter :	N

Notices of Violations Summary

Regulation Violated :	N

Map Id: U200
Direction: SSE
Distance: 0.223 mi., 1176 ft.
Elevation: 8 ft.
Relative: Lower

Site Name : FIELD TECHNOLOGY INC.
1472 HARBOR AVE
LONG BEACH, CA 90813

Database(s) : [FRS, HAZNET - CA, HWG - CA]

Envirosite ID: 672394
EPA ID: N/R

FRS

Facility Name :	FIELD TECHNOLOGY INC.
Facility Address :	1472 HARBOR AVE, LONG BEACH, CA 90813
County :	LOS ANGELES

Map Id: U200
Direction: SSE
Distance: 0.223 mi., 1176 ft.
Elevation: 8 ft.
Relative: Lower

Site Name : FIELD TECHNOLOGY INC.
1472 HARBOR AVE
LONG BEACH, CA 90813

Database(s) : [FRS, HAZNET - CA, HWG - CA] ***(cont.)***

Envirosite ID: 672394
EPA ID: N/R

FRS ***(cont.)***

Site Details

Registry ID :	110065513448
FRS Facility URL :	Click here for hyperlink provided by the agency.
Last Date in Agency List :	2021-07-17

Source Description

Source Description :

The California Environmental Protection Agency (CalEPA) has recently implemented a new data warehouse system (nSite). This data warehouse combines and merges facility and site information from five different systems managed within CalEPA. The five systems are: California Environmental Reporting System (CERS), EnviroStor, GeoTracker, California Integrated Water Quality System (CIWQS), and Toxic Release Inventory (TRI).

FRS Environmental Interest

Source and System ID :	CA-ENVIROVIEW - 30126

HAZNET - CA

Facility Name :	FIELD TECHNOLOGY INC
Facility Address :	1472 HARBOR AVE, LONG BEACH, CA 90813
County :	LOS ANGELES

Site Details

Generator EPA ID :	CAL000223749
Active :	Inactive
Category :	STATE
Facility Types :	N/R
Type :	PERMANENT
Contact Name :	N/R
Contact Phone :	N/R
Facility Mailing Address :	1472 HARBOR AVE, LONG BEACH, CA 908130000
Latitude :	33.78508041
Longitude :	-118.21042456
Agency Hyperlink :	Click here for hyperlink provided by the agency.
Last Date in Agency List :	2021-07-08

Waste Generator Details

State Waste :	2014: 223 - Unspecified oil-containing waste, 0.22935 tons to CAD097030993

HWG - CA

Facility Name :	FIELD TECHNOLOGY INC
Facility Address :	1472 HARBOR AVE, LONG BEACH, CA 90813
County :	LOS ANGELES

Map Id: U200
Direction: SSE
Distance: 0.223 mi., 1176 ft.
Elevation: 8 ft.
Relative: Lower

Site Name : FIELD TECHNOLOGY INC.
1472 HARBOR AVE
LONG BEACH, CA 90813

Database(s) : [FRS, HAZNET - CA, HWG - CA] ***(cont.)***

Envirosite ID: 672394
EPA ID: N/R

HWG - CA ***(cont.)***

EPA ID :	CAL000223749
Status :	Inactive
Category :	STATE
Type :	PERMANENT
Facility Type :	N/R
Mailing Address :	1472 HARBOR AVE, LONG BEACH, CA 908130000
Owner Name :	FIELD TECHNOLOGY INC
Owner Address :	1472 HARBOR AVE, LONG BEACH, CA 908130000
Operator Name :	JOHN SPEEGLE
Operator Address :	1472 HARBOR AVE, LONG BEACH, CA 908130000
Latitude :	33.786366
Longitude :	-118.210515

Map Id: T201
Direction: WSW
Distance: 0.223 mi., 1177 ft.
Elevation: 9 ft.
Relative: Lower

Site Name : CITY OF LONG BEACH REDEVELOPMENT AGENCY
1545 - 1551 SANTA FE AVE
LONG BEACH, CA 90813

Database(s) : [HAZNET - CA, HWG - CA]

Envirosite ID: 41072070
EPA ID: CAC002641011

HAZNET - CA

Facility Name :	CITY OF LONG BEACH REDEVELOPMENT AGENCY
Facility Address :	1545 - 1551 SANTA FE AVE, LONG BEACH, CA 90813
County :	LOS ANGELES

Site Details

Generator EPA ID :	CAC002641011
Active :	Inactive
Category :	STATE
Facility Types :	N/R
Type :	TEMPORARY
Contact Name :	N/R
Contact Phone :	N/R
Facility Mailing Address :	333 W OCEAN BLVD FL 3, LONG BEACH, CA 908024642
Latitude :	33.78654515
Longitude :	-118.21553894
Agency Hyperlink :	Click here for hyperlink provided by the agency.
Last Date in Agency List :	2021-07-08

HWG - CA

Facility Name :	CITY OF LONG BEACH REDEVELOPMENT AGENCY
Facility Address :	1545 - 1551 SANTA FE AVE, LONG BEACH, CA 90813
County :	LOS ANGELES

EPA ID :	CAC002641011
Status :	Inactive

Map Id: T201
Direction: WSW
Distance: 0.223 mi., 1177 ft.
Elevation: 9 ft.
Relative: Lower

Site Name : CITY OF LONG BEACH REDEVELOPMENT AGENCY
1545 - 1551 SANTA FE AVE
LONG BEACH, CA 90813

Database(s) : [HAZNET - CA, HWG - CA] ***(cont.)***

Envirosite ID: 41072070
EPA ID: CAC002641011

HWG - CA ***(cont.)***

Category :	STATE
Type :	TEMPORARY
Facility Type :	N/R
Mailing Address :	333 W OCEAN BLVD FL 3, LONG BEACH, CA 908024642
Owner Name :	CITY OF LONG BEACH RDVLOPMENT AGNCY
Owner Address :	333 W OCEAN BLVD FL 3, LONG BEACH, CA 908024642
Operator Name :	ALDO SCHINDLER
Operator Address :	333 W OCEAN BLVD FL 3, LONG BEACH, CA 908024642
Latitude :	33.786286
Longitude :	-118.215482

Map Id: O202
Direction: SE
Distance: 0.223 mi., 1178 ft.
Elevation: 9 ft.
Relative: Lower

Site Name : LONG BEACH CYCLE PARTS & SALES
1302 W 15TH ST
LONG BEACH, CA 90813

Database(s) : [HAZNET - CA, HWG - CA]

Envirosite ID: 41046366
EPA ID: CAL000005139

HAZNET - CA

Facility Name :	LONG BEACH CYCLE PARTS & SALES
Facility Address :	1302 W 15TH ST, LONG BEACH, CA 90813
County :	LOS ANGELES

Site Details

Generator EPA ID :	CAL000005139
Active :	Inactive
Category :	STATE
Facility Types :	N/R
Type :	PERMANENT
Contact Name :	N/R
Contact Phone :	N/R
Facility Mailing Address :	1302 W 15TH ST, LONG BEACH, CA 908130000
Latitude :	33.78549921
Longitude :	-118.20889051
Agency Hyperlink :	Click here for hyperlink provided by the agency.
Last Date in Agency List :	2021-07-08

HWG - CA

Facility Name :	LONG BEACH CYCLE PARTS & SALES
Facility Address :	1302 W 15TH ST, LONG BEACH, CA 90813
County :	LOS ANGELES

EPA ID :	CAL000005139
Status :	Inactive
Category :	STATE
Type :	PERMANENT

Map Id: O202
Direction: SE
Distance: 0.223 mi., 1178 ft.
Elevation: 9 ft.
Relative: Lower

Site Name : LONG BEACH CYCLE PARTS & SALES
1302 W 15TH ST
LONG BEACH, CA 90813

Database(s) : [HAZNET - CA, HWG - CA] ***(cont.)***

Envirosite ID: 41046366
EPA ID: CAL000005139

HWG - CA ***(cont.)***

Facility Type :	N/R
Mailing Address :	1302 W 15TH ST, LONG BEACH, CA 908130000
Owner Name :	BEARUP MOTOR CORP
Owner Address :	1302 W 15TH ST, LONG BEACH, CA 908130000
Operator Name :	MIKE BOYLE MANAGER
Operator Address :	1302 W 15TH ST, LONG BEACH, CA 908130000
Latitude :	33.785561
Longitude :	-118.208825

Map Id: R203
Direction: W
Distance: 0.225 mi., 1188 ft.
Elevation: 12 ft.
Relative: Lower

Site Name : 1X CITY OF LONG BEACH/ENGINEERING
1692 COTA AVE
LONG BEACH, CA 90802

Database(s) : [HAZNET - CA, HWG - CA]

Envirosite ID: 612502
EPA ID: CAC000537616

HAZNET - CA

Facility Name :	1X CITY OF LONG BEACH/ENGINEERING
Facility Address :	1692 COTA AVE, LONG BEACH, CA 90802
County :	LOS ANGELES

Site Details

Generator EPA ID :	CAC000537616
Active :	Inactive
Category :	STATE
Facility Types :	N/R
Type :	TEMPORARY
Contact Name :	N/R
Contact Phone :	N/R
Facility Mailing Address :	333 WEST OCEAN BLVD, LONG BEACH, CA 908020000
Latitude :	33.78850152
Longitude :	-118.21654456
Agency Hyperlink :	Click here for hyperlink provided by the agency.
Last Date in Agency List :	2021-07-08

Waste Generator Details

State Waste :	1993: 513 - Empty containers less than 30 gallons, 1.2642 tons to CAT080010101 1993: 352 - Other organic solids, 0.6694 tons to CAT080010101

HWG - CA

Facility Name :	1X CITY OF LONG BEACH/ENGINEERING
Facility Address :	1692 COTA AVE, LONG BEACH, CA 90802
County :	LOS ANGELES

Map Id: R203
Direction: W
Distance: 0.225 mi., 1188 ft.
Elevation: 12 ft.
Relative: Lower

Site Name : 1X CITY OF LONG BEACH/ENGINEERING
1692 COTA AVE
LONG BEACH, CA 90802

Database(s) : [HAZNET - CA, HWG - CA] ***(cont.)***

Envirosite ID: 612502
EPA ID: CAC000537616

HWG - CA ***(cont.)***

EPA ID :	CAC000537616
Status :	Inactive
Category :	STATE
Type :	TEMPORARY
Facility Type :	N/R
Mailing Address :	333 WEST OCEAN BLVD, LONG BEACH, CA 908020000
Owner Name :	CITY OF LONG BEACH
Owner Address :	N/A
Operator Name :	INACTIVATED PER 6/93 FEE FORM
Operator Address :	N/A
Latitude :	33.804408
Longitude :	-118.216565

Map Id: O204
Direction: SE
Distance: 0.226 mi., 1192 ft.
Elevation: 8 ft.
Relative: Lower

Site Name : NEILL AIRCRAFT
1260 15TH ST W
LONG BEACH, CA 90813

Database(s) : [CALEPA SITES - CA, EPA LUST, LUST REG 4 - CA]

Envirosite ID: 324398
EPA ID: N/R

CALEPA SITES - CA

Facility Name :	NEILL AIRCRAFT
Facility Address :	1260 15TH ST W, LONG BEACH, 90813
Site ID :	192827
EI ID :	T0603701965
EI Description :	Leaking Underground Storage Tank Cleanup Site
Latitude :	33.785441
Longitude :	-118.208416
Agency Hyperlink :	Click here for hyperlink provided by the agency.
Last Date in Agency List :	2021-08-26

EPA LUST

Facility Name :	NEILL AIRCRAFT
Facility Address :	1260 15TH ST W, LONG BEACH, California 90813
County :	N/R
Facility ID :	N/R
LUST ID :	CAT0603701965
Reported Date :	N/R
Status :	No Further Action
Substance :	N/R
Closed With Residual Contamination (Tribal Only):	N/R
NFA_Letter (Tribal Only) :	N/R
Tribe (Tribal Only) :	N/R
EPA Region :	9

Map Id: O204
Direction: SE
Distance: 0.226 mi., 1192 ft.
Elevation: 8 ft.
Relative: Lower

Site Name : NEILL AIRCRAFT
1260 15TH ST W
LONG BEACH, CA 90813

Database(s) : [CALEPA SITES - CA, EPA LUST, LUST REG 4 - CA] ***(cont.)***

Envirosite ID: 324398
EPA ID: N/R

EPA LUST ***(cont.)***

Estimated Population within 1500ft :	12
Estimated Private Domestic Wells within 1500ft:	0
Within Source Water Protection Area (SPA):	No
SPA Public Water System and Facility ID:	N/R
SPA Water Type :	N/R
SPA Facility Type :	N/R
SPA HUC12 :	N/R
Within Groundwater Wellhead Protection Area (WHPA):	Yes
WHPA Public Water System and Facility ID:	CA1910033_11576
WHPA Water Type :	GW
WHPA Facility Type :	WL
WHPA HUC12 :	180701060701
Within Estimated 100-year Floodplain:	No
Latitude :	33.7855399999999
Longitude :	-118.208619999999
Last Date in Agency List :	2021-08-27

LUST REG 4 - CA

Facility Name :	NEILL AIRCRAFT
Facility Address :	1260 15TH ST W, LONG BEACH, CA 90813
County :	Los Angeles

Site Details

Status Date :	2015-07-01
Status :	Completed - Case Closed
Begin Date :	1988-01-01
Global ID :	T0603701965
Region :	REGION 4
Site History :	N/R
RB Case Number :	908130543
Potential Media Affected :	Aquifer used for drinking water supply
Potential Contaminants of Concern :	Gasoline
Local Agency :	LONG BEACH, CITY OF
Local Case Number :	N/R
Lead Agency :	LOS ANGELES RWQCB (REGION 4)
File Location :	Regional Board
CUF Case :	NO
Caseworker :	JR
Case Type :	LUST Cleanup Site
How Discovered :	Tank Closure
How Discovered Description :	N/R
Stop Method :	N/R
Stop Description :	N/R
Calwater Watershed Name :	Los Angeles River - Los Angeles (412.10)
DWR Groundwater Subbasin Name :	Coastal Plain Of Los Angeles - West Coast (4-011.03)
Disadvantaged Community :	N/R
Latitude :	33.785441
Longitude :	-118.208416
Agency URL :	Click here for hyperlink provided by the agency.

Map Id: O204
Direction: SE
Distance: 0.226 mi., 1192 ft.
Elevation: 8 ft.
Relative: Lower

Site Name : NEILL AIRCRAFT
1260 15TH ST W
LONG BEACH, CA 90813

Database(s) : [CALEPA SITES - CA, EPA LUST, LUST REG 4 - CA] ***(cont.)***

Envirosite ID: 324398
EPA ID: N/R

LUST REG 4 - CA ***(cont.)***

Last Date in Agency List : 2021-09-08

Contacts Summary

Global ID : T0603701965
Contact Name : JAMES RYAN
Contact Type : Regional Board Caseworker
Organization Name : LOS ANGELES RWQCB (REGION 4)
Address : West 4th Street, Suite 200
City : LOS ANGELES
Phone Number : 2135766711
Email : jamesw.ryan@waterboards.ca.gov

Global ID : T0603701965
Contact Name : CARMEN PIRO
Contact Type : Local Agency Caseworker
Organization Name : LONG BEACH, CITY OF
Address : 2525 GRAND AVE.
City : LONG BEACH
Phone Number : 5625704137
Email : carmen.piro@longbeach.gov

Regulatory Activities

Details for this site have been truncated due to the large number of available details for this site within this dataset. For the complete details for this site, contact your Envirosite account representative for a complimentary site report containing all of the details available.

Date : 2015-07-01
Global ID : T0603701965
Action Type : ENFORCEMENT
Action : Closure/No Further Action Letter

Date : 2015-02-06
Global ID : T0603701965
Action Type : RESPONSE
Action : Well Destruction Report

Date : 2014-12-15
Global ID : T0603701965
Action Type : RESPONSE
Action : Other Report / Document

Date : 2014-10-14
Global ID : T0603701965
Action Type : ENFORCEMENT
Action : Notification - Preclosure

Map Id: O204
Direction: SE
Distance: 0.226 mi., 1192 ft.
Elevation: 8 ft.
Relative: Lower

Site Name : NEILL AIRCRAFT
1260 15TH ST W
LONG BEACH, CA 90813

Database(s) : [CALEPA SITES - CA, EPA LUST, LUST REG 4 - CA] ***(cont.)***

Envirosite ID: 324398
EPA ID: N/R

LUST REG 4 - CA ***(cont.)***

Date : 2014-08-14
Global ID : T0603701965
Action Type : REMEDIATION
Action : Excavation

Date : 2014-04-15
Global ID : T0603701965
Action Type : RESPONSE
Action : Monitoring Report - Semi-Annually

Date : 2014-01-24
Global ID : T0603701965
Action Type : ENFORCEMENT
Action : Staff Letter

Date : 2013-11-15
Global ID : T0603701965
Action Type : RESPONSE
Action : Site Assessment Report

Date : 2013-11-15
Global ID : T0603701965
Action Type : RESPONSE
Action : Request for Closure - Regulator Responded

Date : 2013-07-15
Global ID : T0603701965
Action Type : RESPONSE
Action : Monitoring Report - Quarterly

Status History

Status Date : 2015-07-01
Global ID : T0603701965
Status : Completed - Case Closed

Status Date : 2014-10-14
Global ID : T0603701965
Status : Open - Eligible for Closure

Status Date : 2013-05-10
Global ID : T0603701965
Status : Open - Remediation

Status Date : 2012-12-01
Global ID : T0603701965
Status : Open - Site Assessment

Map Id: O204
Direction: SE
Distance: 0.226 mi., 1192 ft.
Elevation: 8 ft.
Relative: Lower

Site Name : NEILL AIRCRAFT
1260 15TH ST W
LONG BEACH, CA 90813

Database(s) : [CALEPA SITES - CA, EPA LUST, LUST REG 4 - CA] ***(cont.)***

Envirosite ID: 324398
EPA ID: N/R

LUST REG 4 - CA ***(cont.)***

Status Date :	1998-07-29
Global ID :	T0603701965
Status :	Open - Site Assessment
Status Date :	1997-12-19
Global ID :	T0603701965
Status :	Open - Site Assessment
Status Date :	1997-10-14
Global ID :	T0603701965
Status :	Open - Site Assessment
Status Date :	1997-07-18
Global ID :	T0603701965
Status :	Open - Verification Monitoring
Status Date :	1997-07-18
Global ID :	T0603701965
Status :	Open - Site Assessment
Status Date :	1988-01-01
Global ID :	T0603701965
Status :	Open - Case Begin Date

Map Id: V205
Direction: W
Distance: 0.226 mi., 1194 ft.
Elevation: 11 ft.
Relative: Lower

Site Name : Cameron Welding Supply
1690 COTA AVE
LONG BEACH, CA 90813

Database(s) : [CALEPA SITES - CA]

Envirosite ID: 991160
EPA ID: N/R

CALEPA SITES - CA

Facility Name :	Cameron Welding Supply
Facility Address :	1690 COTA AVE, LONG BEACH, 90813
Site ID :	359502
EI ID :	10646272
EI Description :	Chemical Storage Facilities
Latitude :	33.787949
Longitude :	-118.216225
Agency Hyperlink :	Click here for hyperlink provided by the agency.
Last Date in Agency List :	2021-08-26

Map Id: V206
Direction: WSW
Distance: 0.228 mi., 1203 ft.
Elevation: 11 ft.
Relative: Lower

Site Name : SUPERIOR METAL COMPANY LLC | TIFFANEY VAZQUEZ
1666 COTA AVE
LONG BEACH | Long Beach, CA

Database(s) : [CALEPA SITES - CA, ECHO, FRS, HAULERS - CA, HAZNET - CA, HWG - CA, MANIFEST EPA, RCRA_NONGEN]

Envirosite ID: 992327
EPA ID: CAL913235974

CALEPA SITES - CA

Facility Name :	SUPERIOR METAL CO LLC
Facility Address :	1666 COTA AVE, LONG BEACH, 90813
Site ID :	442696
EI ID :	10653970
EI Description :	Chemical Storage Facilities
Latitude :	33.787740
Longitude :	-118.216220
Agency Hyperlink :	Click here for hyperlink provided by the agency.
Last Date in Agency List :	2021-08-26

Site ID :	442696
EI ID :	10653970
EI Description :	Hazardous Waste Generator
Latitude :	33.787740
Longitude :	-118.216220
Agency Hyperlink :	Click here for hyperlink provided by the agency.
Last Date in Agency List :	2021-08-26

ECHO

Facility Name :	SUPERIOR METAL COMPANY LLC
Facility Address :	1666 COTA AVE, LONG BEACH, CA 90813
County :	LOS ANGELES
Last Inspection Date :	N/R
Registry ID :	110070443149
FIPS Code :	N/R
EPA Region :	09
Inspection Count :	0
Last Inspection Days :	N/R
Informal Count :	0
Last Informal Action Date :	N/R
Formal Action Count :	0
Last Formal Action Date :	N/R
Total Penalties :	0
Penalty Count :	N/R
Last Penalty Date :	N/R
Last Penalty Amount :	N/R
QTRS IN NC :	0
Programs IN SNC :	0
Current Compliance Status :	No Violation Identified
Three-Year Compliance Status :	_____
Collection Method :	Zip Code Centroid
Reference Point :	N/R
Accuracy Meters :	10000
Derived Tribes :	N/R
Derived HUC :	N/R
Derived WBD :	N/R
Derived STCTY FIPS :	N/R
Derived Zip :	N/R

Map Id: V206
Direction: WSW
Distance: 0.228 mi., 1203 ft.
Elevation: 11 ft.
Relative: Lower

Site Name : SUPERIOR METAL COMPANY LLC | TIFFANEY VAZQUEZ
1666 COTA AVE
LONG BEACH | Long Beach, CA

Database(s) : [CALEPA SITES - CA, ECHO, FRS, HAULERS - CA, HAZNET - CA, HWG - CA, MANIFEST EPA, RCRA_NONGEN] ***(cont.)***

Envirosite ID: 992327
EPA ID: CAL913235974

ECHO ***(cont.)***

Derived CD113 :	N/R
Derived CB2010 :	N/R
MYRTK Universe :	NNN
NPDES IDs :	N/R
CWA Permit Types :	N/R
CWA Compliance Tracking :	N/R
CWA NAICS :	N/R
CWA SICS :	N/R
CWA Inspection Count :	N/R
CWA Last Inspection Days :	N/R
CWA Informal Count :	N/R
CWA Formal Action Count :	N/R
CWA Last Formal Action Date :	N/R
CWA Penalties :	N/R
CWA Last Penalty Date :	N/R
CWA Last Penalty Amount :	N/R
CWA Quarters IN NC :	N/R
CWA Current Compliance Status :	N/R
CWA Current SNC Flag :	N
CWA 13 Quarters Compliance Status :	N/R
CWA 13 Quarters Effluent Exceedances:	N/R
CWA Three-Year QNCR Codes :	N/R
DFR URL :	Click here for hyperlink provided by the agency.
Facility SIC :	N/R
Facility NAICS :	11212 - Dairy Cattle and Milk Production
Facility Last Inspection EPA Date :	N/R
Facility Last Inspection State Date :	N/R
Facility Last Formal Act EPA Date :	N/R
Facility Last Formal Act State Date :	N/R
Facility Last Informal Act EPA Date :	N/R
Facility Last Informal Act State Date:	N/R
Facility Federal Agency :	N/R
TRI Reporter :	N/R
Facility Imp Water Flag :	N/R
Current SNC Flag :	N
Indian County Flag :	N
Federal Flag :	N/R
US Mexico Border Flag :	N/R
Chesapeak Bay Flag :	N/R
AIR Flag :	N
NPDES Flag :	N
SDWIS Flag :	N
RCRA Flag :	Y
TRI Flag :	N
GHG Flag :	N
Major Flag :	N/R
Active Flag :	Y
NAA Flag :	N
Latitude :	33.780911
Longitude :	-118.196312
Last Date in Agency List :	2021-08-20

Map Id: V206
Direction: WSW
Distance: 0.228 mi., 1203 ft.
Elevation: 11 ft.
Relative: Lower

Site Name : SUPERIOR METAL COMPANY LLC | TIFFANEY VAZQUEZ
1666 COTA AVE
LONG BEACH | Long Beach, CA

Database(s) : [CALEPA SITES - CA, ECHO, FRS, HAULERS - CA, HAZNET - CA, HWG - CA, MANIFEST EPA, RCRA_NONGEN] ***(cont.)***

Envirosite ID: 992327
EPA ID: CAL913235974

ECHO ***(cont.)***

Facility Name :	TIFFANEY VAZQUEZ
Facility Address :	1666 COTA AVE, LONG BEACH, CA 90802
County :	LOS ANGELES
Last Inspection Date :	N/R
Registry ID :	110071048966
FIPS Code :	N/R
EPA Region :	09
Inspection Count :	0
Last Inspection Days :	N/R
Informal Count :	0
Last Informal Action Date :	N/R
Formal Action Count :	0
Last Formal Action Date :	N/R
Total Penalties :	0
Penalty Count :	N/R
Last Penalty Date :	N/R
Last Penalty Amount :	N/R
QTRS IN NC :	0
Programs IN SNC :	0
Current Compliance Status :	No Violation Identified
Three-Year Compliance Status :	_____
Collection Method :	Zip Code Centroid
Reference Point :	N/R
Accuracy Meters :	10000
Derived Tribes :	N/R
Derived HUC :	N/R
Derived WBD :	N/R
Derived STCTY FIPS :	N/R
Derived Zip :	N/R
Derived CD113 :	N/R
Derived CB2010 :	N/R
MYRTK Universe :	NNN
NPDES IDs :	N/R
CWA Permit Types :	N/R
CWA Compliance Tracking :	N/R
CWA NAICS :	N/R
CWA SICS :	N/R
CWA Inspection Count :	N/R
CWA Last Inspection Days :	N/R
CWA Informal Count :	N/R
CWA Formal Action Count :	N/R
CWA Last Formal Action Date :	N/R
CWA Penalties :	N/R
CWA Last Penalty Date :	N/R
CWA Last Penalty Amount :	N/R
CWA Quarters IN NC :	N/R
CWA Current Compliance Status :	N/R
CWA Current SNC Flag :	N
CWA 13 Quarters Compliance Status :	N/R
CWA 13 Quarters Effluent Exceedances:	N/R
CWA Three-Year QNCR Codes :	N/R
DFR URL :	Click here for hyperlink provided by the agency.

Map Id: V206
Direction: WSW
Distance: 0.228 mi., 1203 ft.
Elevation: 11 ft.
Relative: Lower

Site Name : SUPERIOR METAL COMPANY LLC | TIFFANEY VAZQUEZ
1666 COTA AVE
LONG BEACH | Long Beach, CA

Database(s) : [CALEPA SITES - CA, ECHO, FRS, HAULERS - CA, HAZNET - CA, HWG - CA, MANIFEST EPA, RCRA_NONGEN] ***(cont.)***

Envirosite ID: 992327
EPA ID: CAL913235974

ECHO ***(cont.)***

Facility SIC :	N/R
Facility NAICS :	238910 - Site Preparation Contractors
Facility Last Inspection EPA Date :	N/R
Facility Last Inspection State Date :	N/R
Facility Last Formal Act EPA Date :	N/R
Facility Last Formal Act State Date :	N/R
Facility Last Informal Act EPA Date :	N/R
Facility Last Informal Act State Date:	N/R
Facility Federal Agency :	N/R
TRI Reporter :	N/R
Facility Imp Water Flag :	N/R
Current SNC Flag :	N
Indian County Flag :	N
Federal Flag :	N/R
US Mexico Border Flag :	N/R
Chesapeak Bay Flag :	N/R
AIR Flag :	N
NPDES Flag :	N
SDWIS Flag :	N
RCRA Flag :	Y
TRI Flag :	N
GHG Flag :	N
Major Flag :	N/R
Active Flag :	N/R
NAA Flag :	N
Latitude :	33.758637
Longitude :	-118.216118
Last Date in Agency List :	2021-08-20

Last Inspection Date :	N/R
Registry ID :	N/R
FIPS Code :	N/R
EPA Region :	09
Inspection Count :	0
Last Inspection Days :	N/R
Informal Count :	0
Last Informal Action Date :	N/R
Formal Action Count :	0
Last Formal Action Date :	N/R
Total Penalties :	0
Penalty Count :	N/R
Last Penalty Date :	N/R
Last Penalty Amount :	N/R
QTRS IN NC :	0
Programs IN SNC :	0
Current Compliance Status :	No Violation Identified
Three-Year Compliance Status :	_____
Collection Method :	Zip Code Centroid
Reference Point :	N/R
Accuracy Meters :	10000
Derived Tribes :	N/R
Derived HUC :	N/R
Derived WBD :	N/R

Map Id: V206
Direction: WSW
Distance: 0.228 mi., 1203 ft.
Elevation: 11 ft.
Relative: Lower

Site Name : SUPERIOR METAL COMPANY LLC | TIFFANEY VAZQUEZ
1666 COTA AVE
LONG BEACH | Long Beach, CA

Database(s) : [CALEPA SITES - CA, ECHO, FRS, HAULERS - CA, HAZNET - CA, HWG - CA, MANIFEST EPA, RCRA_NONGEN] ***(cont.)***

Envirosite ID: 992327
EPA ID: CAL913235974

ECHO ***(cont.)***

Derived STCTY FIPS :	N/R
Derived Zip :	N/R
Derived CD113 :	N/R
Derived CB2010 :	N/R
MYRTK Universe :	NNN
NPDES IDs :	N/R
CWA Permit Types :	N/R
CWA Compliance Tracking :	N/R
CWA NAICS :	N/R
CWA SICS :	N/R
CWA Inspection Count :	N/R
CWA Last Inspection Days :	N/R
CWA Informal Count :	N/R
CWA Formal Action Count :	N/R
CWA Last Formal Action Date :	N/R
CWA Penalties :	N/R
CWA Last Penalty Date :	N/R
CWA Last Penalty Amount :	N/R
CWA Quarters IN NC :	N/R
CWA Current Compliance Status :	N/R
CWA Current SNC Flag :	N
CWA 13 Quarters Compliance Status :	N/R
CWA 13 Quarters Effluent Exceedances:	N/R
CWA Three-Year QNCR Codes :	N/R
DFR URL :	Click here for hyperlink provided by the agency.
Facility SIC :	N/R
Facility NAICS :	238910 - Site Preparation Contractors
Facility Last Inspection EPA Date :	N/R
Facility Last Inspection State Date :	N/R
Facility Last Formal Act EPA Date :	N/R
Facility Last Formal Act State Date :	N/R
Facility Last Informal Act EPA Date :	N/R
Facility Last Informal Act State Date:	N/R
Facility Federal Agency :	N/R
TRI Reporter :	N/R
Facility Imp Water Flag :	N/R
Current SNC Flag :	N
Indian County Flag :	N
Federal Flag :	N/R
US Mexico Border Flag :	N/R
Chesapeak Bay Flag :	N/R
AIR Flag :	N
NPDES Flag :	N
SDWIS Flag :	N
RCRA Flag :	Y
TRI Flag :	N
GHG Flag :	N
Major Flag :	N/R
Active Flag :	N/R
NAA Flag :	N
Latitude :	33.758637
Longitude :	-118.216118
Last Date in Agency List :	2021-04-16

Map Id: V206
Direction: WSW
Distance: 0.228 mi., 1203 ft.
Elevation: 11 ft.
Relative: Lower

Site Name : SUPERIOR METAL COMPANY LLC | TIFFANEY VAZQUEZ
1666 COTA AVE
LONG BEACH | Long Beach, CA

Database(s) : [CALEPA SITES - CA, ECHO, FRS, HAULERS - CA, HAZNET - CA, HWG - CA, MANIFEST EPA, RCRA_NONGEN] ***(cont.)***

Envirosite ID: 992327
EPA ID: CAL913235974

FRS

Facility Name :	SUPERIOR METAL COMPANY LLC
Facility Address :	1666 COTA AVE, LONG BEACH, CA 90813-0000
County :	LOS ANGELES

Site Details

Registry ID :	110070443149
FRS Facility URL :	Click here for hyperlink provided by the agency.
Last Date in Agency List :	2021-07-17

Source Description

Source Description :

RCRAInfo is EPA's comprehensive information system that supports the Resource Conservation and Recovery Act (RCRA) of 1976 and the Hazardous and Solid Waste Amendments (HSWA) of 1984 through the tracking of events and activities related to facilities that generate, transport, and treat, store, or dispose of hazardous waste. RCRAInfo allows RCRA program staff to track the notification, permit, compliance, and corrective action activities required under RCRA. RCRAInfo also supports generation of the National Hazardous Waste Biennial Report. All generators and treatment, storage, and disposal facilities who handle hazardous waste are required to report to the EPA Administrator at least once every two years to support creation of the Biennial Report.

FRS Environmental Interest

Source and System ID :	RCRAINFO - CAL000100245

HAULERS - CA

Facility Name :	Superior Metal Company LLC
Facility Address :	1666 Cota Ave, Long Beach, CA 90813-1139
County :	N/R

Site Details

Site Number :	1678456
Site Type :	Hauler Main Site
Site Status :	Active
Contact :	George Pallitto
Phone :	N/R
Current Status :	N/R
End Use :	Yes
Generator :	Yes
Accepting Tires from Public :	No
Last Date in Agency List :	2020-10-16

Map Id: V206
Direction: WSW
Distance: 0.228 mi., 1203 ft.
Elevation: 11 ft.
Relative: Lower

Site Name : SUPERIOR METAL COMPANY LLC | TIFFANEY VAZQUEZ
1666 COTA AVE
LONG BEACH | Long Beach, CA

Database(s) : [CALEPA SITES - CA, ECHO, FRS, HAULERS - CA, HAZNET - CA, HWG - CA, MANIFEST EPA, RCRA_NONGEN] ***(cont.)***

Envirosite ID: 992327
EPA ID: CAL913235974

HAULERS - CA ***(cont.)***

Additional Details

Current Hauler Status :	Hauler - Registered
Primary Contact Person :	George Pallitto
Primary Mailing Address :	Primary Mailing Address 1666 Cota Ave Long Beach, CA 90813-1139
Primary Mailing Phone Number :	(562) 437-0580
Website :	Superiormetal@aol.com

Permit/Authority Details

Regulatory Status Last Changed/Issued On:	2011-09-21
Current Site Regulatory Status :	UnPermitted
Maximum Number of Tires Permitted :	N/R
Business Types :	Hauler (Com Car, Ag, Gov Exempt)

HAZNET - CA

Facility Name :	SUPERIOR METAL COMPANY
Facility Address :	1666 COTA AVE, LONG BEACH, CA 90813
County :	LOS ANGELES

Site Details

Generator EPA ID :	CAL913235974
Active :	Inactive
Category :	STATE
Facility Types :	N/R
Type :	PERMANENT
Contact Name :	N/R
Contact Phone :	N/R
Facility Mailing Address :	1666 COTA AVE, LONG BEACH, CA 908130000
Latitude :	33.78780000
Longitude :	-118.21624200
Agency Hyperlink :	Click here for hyperlink provided by the agency.
Last Date in Agency List :	2021-07-08

Facility Name :	SUPERIOR METAL COMPANY LLC
Facility Address :	1666 COTA AVE, LONG BEACH, CA 90813
County :	LOS ANGELES

Site Details

Generator EPA ID :	CAL000100245
Active :	Inactive
Category :	STATE
Facility Types :	N/R
Type :	PERMANENT
Contact Name :	N/R
Contact Phone :	N/R

Map Id: V206
Direction: WSW
Distance: 0.228 mi., 1203 ft.
Elevation: 11 ft.
Relative: Lower

Site Name : SUPERIOR METAL COMPANY LLC | TIFFANEY VAZQUEZ
1666 COTA AVE
LONG BEACH | Long Beach, CA

Database(s) : [CALEPA SITES - CA, ECHO, FRS, HAULERS - CA, HAZNET - CA, HWG - CA, MANIFEST EPA, RCRA_NONGEN] ***(cont.)***

Envirosite ID: 992327
EPA ID: CAL913235974

HAZNET - CA ***(cont.)***

Facility Mailing Address :	1666 COTA AVE, LONG BEACH, CA 908131139
Latitude :	33.78818215
Longitude :	-118.21654456
Agency Hyperlink :	Click here for hyperlink provided by the agency.
Last Date in Agency List :	2021-07-08

Waste Generator Details

State Waste :	2010: 135 - Unspecified aqueous solution, 1.344 tons to NVT330010000

Facility Name :	TIFFANEY VAZQUEZ
Facility Address :	1666 COTA AVE, LONG BEACH, CA 90802
County :	LOS ANGELES

Site Details

Generator EPA ID :	CAC003108880
Active :	Active
Category :	STATE
Facility Types :	N/R
Type :	TEMPORARY
Contact Name :	N/R
Contact Phone :	N/R
Facility Mailing Address :	10 ATLANTIC AVE, LONG BEACH, CA 90802
Latitude :	33.78780198
Longitude :	-118.21624000
Agency Hyperlink :	Click here for hyperlink provided by the agency.
Last Date in Agency List :	2021-07-08

HWG - CA

Facility Name :	SUPERIOR METAL COMPANY
Facility Address :	1666 COTA AVE, LONG BEACH, CA 90813
County :	LOS ANGELES

EPA ID :	CAL913235974
Status :	Inactive
Category :	STATE
Type :	PERMANENT
Facility Type :	N/R
Mailing Address :	1666 COTA AVE, LONG BEACH, CA 908130000
Owner Name :	GEORGE PALLITTO
Owner Address :	1666 COTA AVE, LONG BEACH, CA 908130000
Operator Name :	CANCELLED BY CINDY COLTRAN
Operator Address :	ON 12-2-94, N/A
Latitude :	33.788168
Longitude :	-118.216588

Map Id: V206
Direction: WSW
Distance: 0.228 mi., 1203 ft.
Elevation: 11 ft.
Relative: Lower

Site Name : SUPERIOR METAL COMPANY LLC | TIFFANEY VAZQUEZ
1666 COTA AVE
LONG BEACH | Long Beach, CA

Database(s) : [CALEPA SITES - CA, ECHO, FRS, HAULERS - CA, HAZNET - CA, HWG - CA, MANIFEST EPA, RCRA_NONGEN] ***(cont.)***

Envirosite ID: 992327
EPA ID: CAL913235974

HWG - CA ***(cont.)***

Facility Name :	SUPERIOR METAL COMPANY LLC
Facility Address :	1666 COTA AVE, LONG BEACH, CA 90813
County :	LOS ANGELES
EPA ID :	CAL000100245
Status :	Inactive
Category :	STATE
Type :	PERMANENT
Facility Type :	N/R
Mailing Address :	1666 COTA AVE, LONG BEACH, CA 908131139
Owner Name :	GEORGE PALLITTO
Owner Address :	1666 COTA AVE, LONG BEACH, CA 908131139
Operator Name :	GEORGE PALLITTO/OWNER
Operator Address :	1666 COTA AVE, LONG BEACH, CA 90813
Latitude :	33.788153
Longitude :	-118.216557
Facility Name :	TIFFANEY VAZQUEZ
Facility Address :	1666 COTA AVE, LONG BEACH, CA 90802
County :	LOS ANGELES
EPA ID :	CAC003108880
Status :	Inactive
Category :	STATE
Type :	TEMPORARY
Facility Type :	N/R
Mailing Address :	10 ATLANTIC AVE, LONG BEACH, CA 90802
Owner Name :	TIFFANEY VAZQUEZ
Owner Address :	10 ATLANTIC AVE, LONG BEACH, CA 90802
Operator Name :	TIFFANEY VAZQUEZ
Operator Address :	1666 COTA AVE, LONG BEACH, CA 90802
Latitude :	33.787802
Longitude :	-118.21624

MANIFEST EPA

Manifest Details

Manifest Number :	018053716JJK
Shipped Date :	2021-03-09
Updated Date :	2021-04-09
Received Date :	2021-03-18
Status :	Signed
Generator ID :	CAC003108880
Generator Name :	SUPERIOR METAL CO
Generator Address :	1666 COTA AVE, LONG BEACH, CA 90802
Generator Mailing :	1666 COTA AVE, Long Beach, CA 90813
Generator Contact :	N/R
Destination ID :	CAD028409019
Destination Name :	CROSBY & OVERTON
Destination Mailing :	1630 W. 17TH STREET CA90813 CA037US 1630, LONG BEACH, CA 90813
Destination Address :	1630 W. 17TH STREET, LONG BEACH, CA 90813-0000

Map Id: V206
Direction: WSW
Distance: 0.228 mi., 1203 ft.
Elevation: 11 ft.
Relative: Lower

Site Name : SUPERIOR METAL COMPANY LLC | TIFFANEY VAZQUEZ
1666 COTA AVE
LONG BEACH | Long Beach, CA

Database(s) : [CALEPA SITES - CA, ECHO, FRS, HAULERS - CA, HAZNET - CA, HWG - CA, MANIFEST EPA, RCRA_NONGEN] ***(cont.)***

Envirosite ID: 992327
EPA ID: CAL913235974

MANIFEST EPA ***(cont.)***

Destination Contact :	N/R
Submission Type :	DataImage5Copy
Origin Type :	Web
Manifest Residue :	N
Rejection :	N
Last Date in Agency List :	2021-09-04

Waste Details

Waste Line Number :	1
Is DOT Hazardous :	N
DOT ID Number :	N/R
DOT Information :	N/R
Non Waste Description :	NON RCRA HAZARDOUS WASTE SOLID
Quantity :	250 Pounds
Quantity Tons, Acute, Non-Acute :	0.125, 0, 0.125
Quantity Kg, Acute, Non-Acute :	0, 113.37875
Management Method :	H141 - STORAGE, BULKING AND/OR TRANSFER OFF SITE
Is EPA Waste :	N
Federal Code :	N/R
State Code :	CA - 352

Waste Line Number :	2
Is DOT Hazardous :	N
DOT ID Number :	N/R
DOT Information :	N/R
Non Waste Description :	NON RCRA HAZARDOUS WASTE LIQUID
Quantity :	150 Gallons
Quantity Tons, Acute, Non-Acute :	0.62552124, 0, 0.62552124
Quantity Kg, Acute, Non-Acute :	0, 567.3666
Management Method :	H141 - STORAGE, BULKING AND/OR TRANSFER OFF SITE
Is EPA Waste :	N
Federal Code :	N/R
State Code :	CA - 221

Waste Line Number :	3
Is DOT Hazardous :	Y
DOT ID Number :	UN1993
DOT Information :	UN1993, Waste Flammable liquids n.o.s., 3, II
Non Waste Description :	N/R
Quantity :	28 Gallons
Quantity Tons, Acute, Non-Acute :	0.11676397, 0, 0.11676397
Quantity Kg, Acute, Non-Acute :	0, 105.90843
Management Method :	H141 - STORAGE, BULKING AND/OR TRANSFER OFF SITE
Is EPA Waste :	Y
Federal Code :	D001
State Code :	CA - 214

RCRA_NONGEN

Facility Name :	SUPERIOR METAL COMPANY LLC

Map Id: V206
Direction: WSW
Distance: 0.228 mi., 1203 ft.
Elevation: 11 ft.
Relative: Lower

Site Name : SUPERIOR METAL COMPANY LLC | TIFFANEY VAZQUEZ
1666 COTA AVE
LONG BEACH | Long Beach, CA

Database(s) : [CALEPA SITES - CA, ECHO, FRS, HAULERS - CA, HAZNET - CA, HWG - CA, MANIFEST EPA, RCRA_NONGEN] ***(cont.)***

Envirosite ID: 992327
EPA ID: CAL913235974

RCRA_NONGEN ***(cont.)***

Facility Address :	1666 COTA AVE, LONG BEACH, CA 90813-0000
County :	LOS ANGELES
Date Form Received by Agency :	1993-05-27
EPA ID :	CAL000100245
Mailing Address :	1666 COTA AVE, LONG BEACH, CA 90813-1139
Contact :	GEORGE PALLITTO/OWNER
Contact Address :	1666 COTA AVE 1666 COTA AVENUE, LONG BEACH, CA 90813
Contact Country :	N/R
Contact Telephone :	562-437-0580
Contact Email :	SUPERIORMETAL@AOL.COM
EPA Region :	09
Land Type :	Not Reported
Source Type :	Implementer
Classification :	Not a generator, verified
Description :	Not a generator, verified
Last Date in Agency List :	2021-09-03

Owner/Operator Summary

Owner/Operator Name :	GEORGE PALLITTO
Owner/Operator Address :	1666 COTA AVE, LONG BEACH, CA 90813-1139
Owner/Operator Country :	N/R
Owner/Operator Telephone :	562-437-0580
Owner/Operator Email :	N/R
Owner/Operator Fax :	N/R
Legal Status :	Other land type
Owner/Operator Type :	Owner
Owner/Operator Start Date :	N/R
Owner/Operator End Date :	N/R

Owner/Operator Name :	GEORGE PALLITTO/OWNER
Owner/Operator Address :	1666 COTA AVE 1666 COTA AVENUE, LONG BEACH, CA 90813
Owner/Operator Country :	N/R
Owner/Operator Telephone :	562-437-0580
Owner/Operator Email :	N/R
Owner/Operator Fax :	N/R
Legal Status :	Other land type
Owner/Operator Type :	Operator
Owner/Operator Start Date :	N/R
Owner/Operator End Date :	N/R

Handler Activities Summary

U.S. Importer of Hazardous Waste :	N
Mixed Waste (Haz. and Radioactive) :	N
Recycler of Hazardous Waste :	N
Transporter of Hazardous Waste :	N
Treater, Storer or Disposer of HW :	N
Underground Injection Activity :	N

Map Id: V206
Direction: WSW
Distance: 0.228 mi., 1203 ft.
Elevation: 11 ft.
Relative: Lower

Site Name : SUPERIOR METAL COMPANY LLC | TIFFANEY VAZQUEZ
1666 COTA AVE
LONG BEACH | Long Beach, CA

Database(s) : [CALEPA SITES - CA, ECHO, FRS, HAULERS - CA, HAZNET - CA, HWG - CA, MANIFEST EPA, RCRA_NONGEN] ***(cont.)***

Envirosite ID: 992327
EPA ID: CAL913235974

RCRA_NONGEN ***(cont.)***

On-site Burner Exemption :	N
Furnace Exemption :	N
Used Oil Fuel Burner :	N
Used Oil Processor :	N
Used Oil Refiner :	N
Used Oil Fuel Marketer to Burner :	N
Used Oil Specification Marketer :	N
Used Oil Transfer Facility :	N
Used Oil Transporter :	N

Notices of Violations Summary

Regulation Violated :	N

Facility Name :	TIFFANEY VAZQUEZ
Facility Address :	1666 COTA AVE, LONG BEACH, CA 90802
County :	LOS ANGELES

Date Form Received by Agency :	2021-03-08
EPA ID :	CAC003108880
Mailing Address :	10 ATLANTIC AVE, LONG BEACH, CA 90802
Contact :	TIFFANEY VAZQUEZ
Contact Address :	1666 COTA AVE, LONG BEACH, CA 90802
Contact Country :	N/R
Contact Telephone :	562-212-9943
Contact Email :	TIFFANEY.VAZQUEZ@GMAIL.COM
EPA Region :	09
Land Type :	Not Reported
Source Type :	Implementer
Classification :	Not a generator, verified
Description :	Not a generator, verified
Last Date in Agency List :	2021-09-03

Owner/Operator Summary

Owner/Operator Name :	TIFFANEY VAZQUEZ
Owner/Operator Address :	10 ATLANTIC AVE, LONG BEACH, CA 90802
Owner/Operator Country :	N/R
Owner/Operator Telephone :	562-212-9943
Owner/Operator Email :	N/R
Owner/Operator Fax :	N/R
Legal Status :	Other land type
Owner/Operator Type :	Owner
Owner/Operator Start Date :	N/R
Owner/Operator End Date :	N/R

Owner/Operator Name :	TIFFANEY VAZQUEZ
Owner/Operator Address :	1666 COTA AVE, LONG BEACH, CA 90802
Owner/Operator Country :	N/R

Map Id: V206
Direction: WSW
Distance: 0.228 mi., 1203 ft.
Elevation: 11 ft.
Relative: Lower

Site Name : SUPERIOR METAL COMPANY LLC | TIFFANEY VAZQUEZ
1666 COTA AVE
LONG BEACH | Long Beach, CA

Database(s) : [CALEPA SITES - CA, ECHO, FRS, HAULERS - CA, HAZNET - CA, HWG - CA, MANIFEST EPA, RCRA_NONGEN] ***(cont.)***

Envirosite ID: 992327
EPA ID: CAL913235974

RCRA_NONGEN ***(cont.)***

Owner/Operator Telephone :	562-212-9943
Owner/Operator Email :	N/R
Owner/Operator Fax :	N/R
Legal Status :	Other land type
Owner/Operator Type :	Operator
Owner/Operator Start Date :	N/R
Owner/Operator End Date :	N/R

Handler Activities Summary

U.S. Importer of Hazardous Waste :	N
Mixed Waste (Haz. and Radioactive) :	N/R
Recycler of Hazardous Waste :	N
Transporter of Hazardous Waste :	N
Treater, Storer or Disposer of HW :	N
Underground Injection Activity :	N
On-site Burner Exemption :	N
Furnace Exemption :	N
Used Oil Fuel Burner :	N
Used Oil Processor :	N
Used Oil Refiner :	N
Used Oil Fuel Marketer to Burner :	N
Used Oil Specification Marketer :	N
Used Oil Transfer Facility :	N
Used Oil Transporter :	N

Notices of Violations Summary

Regulation Violated :	N

Map Id: U207
Direction: SSE
Distance: 0.228 mi., 1207 ft.
Elevation: 8 ft.
Relative: Lower

Site Name : CRAWFORD COMPRESSOR SVC
1462 HARBOR
LONG BEACH, CA 90813

Database(s) : [ECHO, FRS, RCRA_SQG]

Envirosite ID: 1105430
EPA ID: N/R

ECHO

Facility Name :	CRAWFORD COMPRESSOR SVC
Facility Address :	1462 HARBOR, LONG BEACH, CA 90813
County :	LOS ANGELES
Last Inspection Date :	N/R
Registry ID :	110002788591
FIPS Code :	06037

Map Id: U207
Direction: SSE
Distance: 0.228 mi., 1207 ft.
Elevation: 8 ft.
Relative: Lower

Site Name : CRAWFORD COMPRESSOR SVC
1462 HARBOR
LONG BEACH, CA 90813

Database(s) : [ECHO, FRS, RCRA_SQG] ***(cont.)***

Envirosite ID: 1105430
EPA ID: N/R

ECHO ***(cont.)***

EPA Region :	09
Inspection Count :	0
Last Inspection Days :	N/R
Informal Count :	0
Last Informal Action Date :	N/R
Formal Action Count :	0
Last Formal Action Date :	N/R
Total Penalties :	0
Penalty Count :	N/R
Last Penalty Date :	N/R
Last Penalty Amount :	N/R
QTRS IN NC :	0
Programs IN SNC :	0
Current Compliance Status :	No Violation Identified
Three-Year Compliance Status :	_____
Collection Method :	ADDRESS MATCHING-HOUSE NUMBER
Reference Point :	CENTER OF A FACILITY OR STATION
Accuracy Meters :	30
Derived Tribes :	N/R
Derived HUC :	18070105
Derived WBD :	N/R
Derived STCTY FIPS :	06037
Derived Zip :	90813
Derived CD113 :	47
Derived CB2010 :	060375755001045
MYRTK Universe :	NNN
NPDES IDs :	N/R
CWA Permit Types :	N/R
CWA Compliance Tracking :	N/R
CWA NAICS :	N/R
CWA SICS :	N/R
CWA Inspection Count :	N/R
CWA Last Inspection Days :	N/R
CWA Informal Count :	N/R
CWA Formal Action Count :	N/R
CWA Last Formal Action Date :	N/R
CWA Penalties :	N/R
CWA Last Penalty Date :	N/R
CWA Last Penalty Amount :	N/R
CWA Quarters IN NC :	N/R
CWA Current Compliance Status :	N/R
CWA Current SNC Flag :	N
CWA 13 Quarters Compliance Status :	N/R
CWA 13 Quarters Effluent Exceedances:	N/R
CWA Three-Year QNCR Codes :	N/R
DFR URL :	Click here for hyperlink provided by the agency.
Facility SIC :	N/R
Facility NAICS :	42183 - Industrial Machinery and Equipment Wholesalers
Facility Last Inspection EPA Date :	N/R
Facility Last Inspection State Date :	N/R
Facility Last Formal Act EPA Date :	N/R
Facility Last Formal Act State Date :	N/R
Facility Last Informal Act EPA Date :	N/R
Facility Last Informal Act State Date:	N/R
Facility Federal Agency :	N/R
TRI Reporter :	N/R
Facility Imp Water Flag :	N/R

Map Id: U207
Direction: SSE
Distance: 0.228 mi., 1207 ft.
Elevation: 8 ft.
Relative: Lower

Site Name : CRAWFORD COMPRESSOR SVC
1462 HARBOR
LONG BEACH, CA 90813

Database(s) : [ECHO, FRS, RCRA_SQG] ***(cont.)***

Envirosite ID: 1105430
EPA ID: N/R

ECHO ***(cont.)***

Current SNC Flag :	N
Indian County Flag :	N
Federal Flag :	N/R
US Mexico Border Flag :	N
Chesapeak Bay Flag :	N/R
AIR Flag :	N
NPDES Flag :	N
SDWIS Flag :	N
RCRA Flag :	Y
TRI Flag :	N
GHG Flag :	N
Major Flag :	N/R
Active Flag :	Y
NAA Flag :	Y
Latitude :	33.78491
Longitude :	-118.21048
Last Date in Agency List :	2021-08-20

FRS

Facility Name :	CRAWFORD COMPRESSOR SVC
Facility Address :	1462 HARBOR, LONG BEACH, CA 90813
County :	LOS ANGELES

Site Details

Registry ID :	110002788591
FRS Facility URL :	Click here for hyperlink provided by the agency.
Last Date in Agency List :	2021-07-17

Source Description

Source Description :

RCRAInfo is EPA's comprehensive information system that supports the Resource Conservation and Recovery Act (RCRA) of 1976 and the Hazardous and Solid Waste Amendments (HSWA) of 1984 through the tracking of events and activities related to facilities that generate, transport, and treat, store, or dispose of hazardous waste. RCRAInfo allows RCRA program staff to track the notification, permit, compliance, and corrective action activities required under RCRA. RCRAInfo also supports generation of the National Hazardous Waste Biennial Report. All generators and treatment, storage, and disposal facilities who handle hazardous waste are required to report to the EPA Administrator at least once every two years to support creation of the Biennial Report.

FRS Environmental Interest

Source and System ID :	RCRAINFO - CAD982049926

RCRA_SQG

Facility Name :	CRAWFORD COMPRESSOR SVC
Facility Address :	1462 HARBOR, LONG BEACH, CA 90813
County :	LOS ANGELES

Map Id: U207
Direction: SSE
Distance: 0.228 mi., 1207 ft.
Elevation: 8 ft.
Relative: Lower

Site Name : CRAWFORD COMPRESSOR SVC
1462 HARBOR
LONG BEACH, CA 90813

Database(s) : [ECHO, FRS, RCRA_SQG] ***(cont.)***

Envirosite ID: 1105430
EPA ID: N/R

RCRA_SQG ***(cont.)***

Date Form Received by Agency :	1997-03-12
EPA ID :	CAD982049926
Mailing Address :	1462 HARBOR, LONG BEACH, CA 90813
Contact :	LYNN SHAW
Contact Address :	1462 HARBOR, LONG BEACH, CA 90813
Contact Country :	US
Contact Telephone :	310-437-0729
Contact Email :	N/R
EPA Region :	09
Land Type :	Private
Source Type :	Notification
Classification :	Small Quantity Generator
Description :	Handlers that generate more than 100 and less than 1000 kilograms of hazardous waste during any calendar month and accumulate less than 6000 kg of hazardous waste at any time; or generate 100 kg or less of hazardous waste during any calendar month, and accumulate more than 1000 kg of hazardous waste at any time.
Last Date in Agency List :	2021-09-03

Owner/Operator Summary

Owner/Operator Name :	CRAWFORD COMPRESSOR SVC
Owner/Operator Address :	1462 HARBOR, LONG BEACH, CA 90813
Owner/Operator Country :	N/R
Owner/Operator Telephone :	310-437-0729
Owner/Operator Email :	N/R
Owner/Operator Fax :	N/R
Legal Status :	Private
Owner/Operator Type :	Owner
Owner/Operator Start Date :	N/R
Owner/Operator End Date :	N/R

Owner/Operator Name :	NOT REQUIRED
Owner/Operator Address :	NOT REQUIRED, NOT REQUIRED, ME 99999
Owner/Operator Country :	N/R
Owner/Operator Telephone :	415-555-1212
Owner/Operator Email :	N/R
Owner/Operator Fax :	N/R
Legal Status :	Private
Owner/Operator Type :	Operator
Owner/Operator Start Date :	N/R
Owner/Operator End Date :	N/R

Handler Activities Summary

U.S. Importer of Hazardous Waste :	N
Mixed Waste (Haz. and Radioactive) :	N
Recycler of Hazardous Waste :	N
Transporter of Hazardous Waste :	N
Treater, Storer or Disposer of HW :	N
Underground Injection Activity :	N
On-site Burner Exemption :	N

Map Id: U207
Direction: SSE
Distance: 0.228 mi., 1207 ft.
Elevation: 8 ft.
Relative: Lower

Site Name : CRAWFORD COMPRESSOR SVC
1462 HARBOR
LONG BEACH, CA 90813

Database(s) : [ECHO, FRS, RCRA_SQG] ***(cont.)***

Envirosite ID: 1105430
EPA ID: N/R

RCRA_SQG ***(cont.)***

Furnace Exemption :	N
Used Oil Fuel Burner :	N
Used Oil Processor :	N
Used Oil Refiner :	N
Used Oil Fuel Marketer to Burner :	N
Used Oil Specification Marketer :	N
Used Oil Transfer Facility :	N
Used Oil Transporter :	N

Notices of Violations Summary

Regulation Violated :	N

Map Id: V208
Direction: W
Distance: 0.229 mi., 1208 ft.
Elevation: 11 ft.
Relative: Lower

Site Name : LALO'S AUTOBODY & ALIGNMENT | RALLY DAKAR BODY SHOP | MUNDO ALIGNMENT
1669 COTA AVE
LONG BEACH, CA 90813

Database(s) : [FRS, HAZNET - CA, HWG - CA]

Envirosite ID: 868574
EPA ID: CAL000351503

FRS

Facility Name :	MUNDO ALIGNMENT
Facility Address :	1669 COTA AVE, LONG BEACH, CA 90813
County :	LOS ANGELES

Site Details

Registry ID :	110065641130
FRS Facility URL :	Click here for hyperlink provided by the agency.
Last Date in Agency List :	2021-07-17

Source Description

Source Description :

The California Environmental Protection Agency (CalEPA) has recently implemented a new data warehouse system (nSite). This data warehouse combines and merges facility and site information from five different systems managed within CalEPA. The five systems are: California Environmental Reporting System (CERS), EnviroStor, GeoTracker, California Integrated Water Quality System (CIWQS), and Toxic Release Inventory (TRI).

FRS Environmental Interest

Source and System ID :	CA-ENVIROVIEW - 136884

Map Id: V208
Direction: W
Distance: 0.229 mi., 1208 ft.
Elevation: 11 ft.
Relative: Lower

Site Name : LALO'S AUTOBODY & ALIGNMENT | RALLY DAKAR BODY SHOP | MUNDO ALIGNMENT
1669 COTA AVE
LONG BEACH, CA 90813

Database(s) : [FRS, HAZNET - CA, HWG - CA] ***(cont.)***

Envirosite ID: 868574
EPA ID: CAL000351503

HAZNET - CA

Facility Name :	LALO'S AUTOBODY & ALIGNMENT
Facility Address :	1669 COTA AVE, LONG BEACH, CA 90813
County :	LOS ANGELES

Site Details

Generator EPA ID :	CAL000351503
Active :	Inactive
Category :	STATE
Facility Types :	N/R
Type :	PERMANENT
Contact Name :	N/R
Contact Phone :	N/R
Facility Mailing Address :	1669 COTA AVE, LONG BEACH, CA 908131138
Latitude :	33.78780900
Longitude :	-118.21685400
Agency Hyperlink :	Click here for hyperlink provided by the agency.
Last Date in Agency List :	2021-07-08

Facility Name :	RALLY DAKAR BODY SHOP
Facility Address :	1669 COTA AVE, LONG BEACH, CA 90813
County :	LOS ANGELES

Site Details

Generator EPA ID :	CAL000381607
Active :	Inactive
Category :	STATE
Facility Types :	N/R
Type :	PERMANENT
Contact Name :	N/R
Contact Phone :	N/R
Facility Mailing Address :	1669 COTA AVE, LONG BEACH, CA 90813
Latitude :	33.78780900
Longitude :	-118.21685400
Agency Hyperlink :	Click here for hyperlink provided by the agency.
Last Date in Agency List :	2021-07-08

HWG - CA

Facility Name :	LALO'S AUTOBODY & ALIGNMENT
Facility Address :	1669 COTA AVE, LONG BEACH, CA 90813
County :	LOS ANGELES

EPA ID :	CAL000351503
Status :	Inactive
Category :	STATE
Type :	PERMANENT
Facility Type :	N/R
Mailing Address :	1669 COTA AVE, LONG BEACH, CA 908131138
Owner Name :	GERARDO MEJIA
Owner Address :	1666 COTA AVE, LONG BEACH, CA 908131139

Map Id: V208
Direction: W
Distance: 0.229 mi., 1208 ft.
Elevation: 11 ft.
Relative: Lower

Site Name : LALO'S AUTOBODY & ALIGNMENT | RALLY DAKAR BODY SHOP | MUNDO ALIGNMENT
1669 COTA AVE
LONG BEACH, CA 90813

Database(s) : [FRS, HAZNET - CA, HWG - CA] ***(cont.)***

Envirosite ID: 868574
EPA ID: CAL000351503

HWG - CA ***(cont.)***

Operator Name :	GERARDO MEJIA
Operator Address :	1669 COTA AVE, LONG BEACH, CA 908131138
Latitude :	33.788179
Longitude :	-118.216557
Facility Name :	RALLY DAKAR BODY SHOP
Facility Address :	1669 COTA AVE, LONG BEACH, CA 90813
County :	LOS ANGELES
EPA ID :	CAL000381607
Status :	Inactive
Category :	STATE
Type :	PERMANENT
Facility Type :	N/R
Mailing Address :	1669 COTA AVE, LONG BEACH, CA 90813
Owner Name :	KARIN BEST
Owner Address :	8533 5TH ST, DOWNEY, CA 90241
Operator Name :	KARIN BEST
Operator Address :	1669 COTA AVE, LONG BEACH, CA 90813
Latitude :	33.788207
Longitude :	-118.216664

Map Id: V209
Direction: W
Distance: 0.229 mi., 1209 ft.
Elevation: 11 ft.
Relative: Lower

Site Name : NUNEZ CORES | ANDERSON CORES
1697 COTA AVE
LONG BEACH, CA 90813

Database(s) : [CALEPA SITES - CA, ECHO, FRS, HAZNET - CA, HWG - CA, MANIFEST EPA, RCRA_NONGEN]

Envirosite ID: 967629
EPA ID: CAL000349773

CALEPA SITES - CA

Facility Name :	NUNEZ CORES
Facility Address :	1697 COTA AVE, LONG BEACH, 90813
Site ID :	382149
EI ID :	10630555
EI Description :	Hazardous Waste Generator
Latitude :	33.788193
Longitude :	-118.216858
Agency Hyperlink :	Click here for hyperlink provided by the agency.
Last Date in Agency List :	2021-08-26
Site ID :	382149
EI ID :	10630555
EI Description :	Chemical Storage Facilities

Map Id: V209
Direction: W
Distance: 0.229 mi., 1209 ft.
Elevation: 11 ft.
Relative: Lower

Site Name : NUNEZ CORES | ANDERSON CORES
1697 COTA AVE
LONG BEACH, CA 90813

Database(s) : [CALEPA SITES - CA, ECHO, FRS, HAZNET - CA, HWG - CA, MANIFEST EPA, RCRA_NONGEN] ***(cont.)***

Envirosite ID: 967629
EPA ID: CAL000349773

CALEPA SITES - CA ***(cont.)***

Latitude :	33.788193
Longitude :	-118.216858
Agency Hyperlink :	Click here for hyperlink provided by the agency.
Last Date in Agency List :	2021-08-26

ECHO

Facility Name :	NUNEZ CORES
Facility Address :	1697 COTA AVE, LONG BEACH, CA 90813
County :	LOS ANGELES
Last Inspection Date :	N/R
Registry ID :	110070478117
FIPS Code :	N/R
EPA Region :	09
Inspection Count :	0
Last Inspection Days :	N/R
Informal Count :	0
Last Informal Action Date :	N/R
Formal Action Count :	0
Last Formal Action Date :	N/R
Total Penalties :	0
Penalty Count :	N/R
Last Penalty Date :	N/R
Last Penalty Amount :	N/R
QTRS IN NC :	0
Programs IN SNC :	0
Current Compliance Status :	No Violation Identified
Three-Year Compliance Status :	_____
Collection Method :	Zip Code Centroid
Reference Point :	N/R
Accuracy Meters :	10000
Derived Tribes :	N/R
Derived HUC :	N/R
Derived WBD :	N/R
Derived STCTY FIPS :	N/R
Derived Zip :	N/R
Derived CD113 :	N/R
Derived CB2010 :	N/R
MYRTK Universe :	NNN
NPDES IDs :	N/R
CWA Permit Types :	N/R
CWA Compliance Tracking :	N/R
CWA NAICS :	N/R
CWA SICS :	N/R
CWA Inspection Count :	N/R
CWA Last Inspection Days :	N/R
CWA Informal Count :	N/R
CWA Formal Action Count :	N/R
CWA Last Formal Action Date :	N/R
CWA Penalties :	N/R
CWA Last Penalty Date :	N/R
CWA Last Penalty Amount :	N/R
CWA Quarters IN NC :	N/R

Map Id: V209
Direction: W
Distance: 0.229 mi., 1209 ft.
Elevation: 11 ft.
Relative: Lower

Site Name : NUNEZ CORES | ANDERSON CORES
1697 COTA AVE
LONG BEACH, CA 90813

Database(s) : [CALEPA SITES - CA, ECHO, FRS, HAZNET - CA, HWG - CA, MANIFEST EPA, RCRA_NONGEN] ***(cont.)***

Envirosite ID: 967629
EPA ID: CAL000349773

ECHO ***(cont.)***

CWA Current Compliance Status :	N/R
CWA Current SNC Flag :	N
CWA 13 Quarters Compliance Status :	N/R
CWA 13 Quarters Effluent Exceedances:	N/R
CWA Three-Year QNCR Codes :	N/R
DFR URL :	Click here for hyperlink provided by the agency.
Facility SIC :	N/R
Facility NAICS :	811111 - General Automotive Repair, 56299 - All Other Waste Management Services
Facility Last Inspection EPA Date :	N/R
Facility Last Inspection State Date :	N/R
Facility Last Formal Act EPA Date :	N/R
Facility Last Formal Act State Date :	N/R
Facility Last Informal Act EPA Date :	N/R
Facility Last Informal Act State Date:	N/R
Facility Federal Agency :	N/R
TRI Reporter :	N/R
Facility Imp Water Flag :	N/R
Current SNC Flag :	N
Indian County Flag :	N
Federal Flag :	N/R
US Mexico Border Flag :	N/R
Chesapeak Bay Flag :	N/R
AIR Flag :	N
NPDES Flag :	N
SDWIS Flag :	N
RCRA Flag :	Y
TRI Flag :	N
GHG Flag :	N
Major Flag :	N/R
Active Flag :	Y
NAA Flag :	N
Latitude :	33.780911
Longitude :	-118.196312
Last Date in Agency List :	2021-08-20

FRS

Facility Name :	NUNEZ CORES
Facility Address :	1697 COTA AVE, LONG BEACH, CA 90813
County :	LOS ANGELES

Site Details

Registry ID :	110070478117
FRS Facility URL :	Click here for hyperlink provided by the agency.
Last Date in Agency List :	2021-07-17

Map Id: V209
Direction: W
Distance: 0.229 mi., 1209 ft.
Elevation: 11 ft.
Relative: Lower

Site Name : NUNEZ CORES | ANDERSON CORES
1697 COTA AVE
LONG BEACH, CA 90813

Database(s) : [CALEPA SITES - CA, ECHO, FRS, HAZNET - CA, HWG - CA, MANIFEST EPA, RCRA_NONGEN] ***(cont.)***

Envirosite ID: 967629
EPA ID: CAL000349773

FRS ***(cont.)***

Source Description

Source Description :

RCRAInfo is EPA's comprehensive information system that supports the Resource Conservation and Recovery Act (RCRA) of 1976 and the Hazardous and Solid Waste Amendments (HSWA) of 1984 through the tracking of events and activities related to facilities that generate, transport, and treat, store, or dispose of hazardous waste. RCRAInfo allows RCRA program staff to track the notification, permit, compliance, and corrective action activities required under RCRA. RCRAInfo also supports generation of the National Hazardous Waste Biennial Report. All generators and treatment, storage, and disposal facilities who handle hazardous waste are required to report to the EPA Administrator at least once every two years to support creation of the Biennial Report.

FRS Environmental Interest

Source and System ID :	RCRAINFO - CAL000349773

HAZNET - CA

Facility Name :	ANDERSON CORES
Facility Address :	1697 COTA AVE, LONG BEACH, CA 90813
County :	LOS ANGELES

Site Details

Generator EPA ID :	CAL000142766
Active :	Inactive
Category :	STATE
Facility Types :	N/R
Type :	PERMANENT
Contact Name :	N/R
Contact Phone :	N/R
Facility Mailing Address :	1697 COTA AVE, LONG BEACH, CA 908130000
Latitude :	33.78855065
Longitude :	-118.21665944
Agency Hyperlink :	Click here for hyperlink provided by the agency.
Last Date in Agency List :	2021-07-08

Facility Name :	NUNEZ CORES
Facility Address :	1697 COTA AVE, LONG BEACH, CA 90813
County :	LOS ANGELES

Site Details

Generator EPA ID :	CAL000349773
Active :	Active
Category :	STATE
Facility Types :	N/R
Type :	PERMANENT
Contact Name :	N/R
Contact Phone :	N/R
Facility Mailing Address :	1697 COTA AVE, LONG BEACH, CA 908130000

Map Id: V209
Direction: W
Distance: 0.229 mi., 1209 ft.
Elevation: 11 ft.
Relative: Lower

Site Name : NUNEZ CORES | ANDERSON CORES
1697 COTA AVE
LONG BEACH, CA 90813

Database(s) : [CALEPA SITES - CA, ECHO, FRS, HAZNET - CA, HWG - CA, MANIFEST EPA, RCRA_NONGEN] ***(cont.)***

Envirosite ID: 967629
EPA ID: CAL000349773

HAZNET - CA ***(cont.)***

Latitude :	33.78819600
Longitude :	-118.21685400
Agency Hyperlink :	Click here for hyperlink provided by the agency.
Last Date in Agency List :	2021-07-08

Waste Generator Details

State Waste :	2019: 221 - Waste oil and mixed oil, 0.00000 tons to CAT080013352

HWG - CA

Facility Name :	ANDERSON CORES
Facility Address :	1697 COTA AVE, LONG BEACH, CA 90813
County :	LOS ANGELES
EPA ID :	CAL000142766
Status :	Inactive
Category :	STATE
Type :	PERMANENT
Facility Type :	N/R
Mailing Address :	1697 COTA AVE, LONG BEACH, CA 908130000
Owner Name :	OC ANDERSON
Owner Address :	1697 COTA AVE, LONG BEACH, CA 908130000
Operator Name :	OC ANDERSON
Operator Address :	1697 COTA AVE, LONG BEACH, CA 908130000
Latitude :	33.78819
Longitude :	-118.21686

Facility Name :	NUNEZ CORES
Facility Address :	1697 COTA AVE, LONG BEACH, CA 90813
County :	LOS ANGELES
EPA ID :	CAL000349773
Status :	Active
Category :	STATE
Type :	PERMANENT
Facility Type :	N/R
Mailing Address :	1697 COTA AVE, LONG BEACH, CA 908130000
Owner Name :	ARMANDO NUNEZ
Owner Address :	1697 COTA AVE, LONG BEACH, CA 908130000
Operator Name :	ARMANDO NUNEZ
Operator Address :	1697 COTA AVE, LONG BEACH, CA 90813
Latitude :	33.788541
Longitude :	-118.216556

MANIFEST EPA

Manifest Details

Map Id: V209
Direction: W
Distance: 0.229 mi., 1209 ft.
Elevation: 11 ft.
Relative: Lower

Site Name : NUNEZ CORES | ANDERSON CORES
1697 COTA AVE
LONG BEACH, CA 90813

Database(s) : [CALEPA SITES - CA, ECHO, FRS, HAZNET - CA, HWG - CA, MANIFEST EPA, RCRA_NONGEN] ***(cont.)***

Envirosite ID: 967629
EPA ID: CAL000349773

MANIFEST EPA ***(cont.)***

Details for this site have been truncated due to the large number of available details for this site within this dataset. For the complete details for this site, contact your Envirosite account representative for a complimentary site report containing all of the details available.

Manifest Number :	022147436JJK
Shipped Date :	2021-04-06
Updated Date :	2021-05-03
Received Date :	2021-04-06
Status :	Signed
Generator ID :	CAL000349773
Generator Name :	NUNEZ CORES
Generator Address :	1697 COTA AVE, LONG BEACH, CA 90813
Generator Mailing :	1697 COTA AVE, LONG BEACH, CA 90813-0000
Generator Contact :	N/R
Destination ID :	CAT080013352
Destination Name :	WORLD OIL RECYCLING
Destination Mailing :	2000 N. ALAMEDA STREET CA90222 CA037US 2000, COMPTON, CA 90222
Destination Address :	2000 N. ALAMEDA STREET, COMPTON, CA 90222-0000
Destination Contact :	N/R
Submission Type :	DataImage5Copy
Origin Type :	Service
Manifest Residue :	N
Rejection :	N
Last Date in Agency List :	2021-09-04

Waste Details

Waste Line Number :	1
Is DOT Hazardous :	N
DOT ID Number :	N/R
DOT Information :	N/R
Non Waste Description :	NON-RCRA HAZARDOUS WASTE LIQUID, USED OIL
Quantity :	250 Gallons
Quantity Tons, Acute, Non-Acute :	1.0425354, 0, 1.0425354
Quantity Kg, Acute, Non-Acute :	0, 945.61096
Management Method :	H039 - OTHER RECOVERY OR RECLAMATION FOR REUSE
Is EPA Waste :	N
Federal Code :	N/R
State Code :	CA - 221

Manifest Details

Manifest Number :	022147394JJK
Shipped Date :	2021-02-17
Updated Date :	2021-03-08
Received Date :	2021-02-17
Status :	Signed
Generator ID :	CAL000349773
Generator Name :	NUNEZ CORES
Generator Address :	1697 COTA AVE, LONG BEACH, CA 90813
Generator Mailing :	1697 COTA AVE, LONG BEACH, CA 90813-0000
Generator Contact :	N/R

Map Id: V209
Direction: W
Distance: 0.229 mi., 1209 ft.
Elevation: 11 ft.
Relative: Lower

Site Name : NUNEZ CORES | ANDERSON CORES
1697 COTA AVE
LONG BEACH, CA 90813

Database(s) : [CALEPA SITES - CA, ECHO, FRS, HAZNET - CA, HWG - CA, MANIFEST EPA, RCRA_NONGEN] ***(cont.)***

Envirosite ID: 967629
EPA ID: CAL000349773

MANIFEST EPA ***(cont.)***

Destination ID :	CAT080013352
Destination Name :	WORLD OIL RECYCLING
Destination Mailing :	2000 N. ALAMEDA STREET CA90222 CA037US 2000, COMPTON, CA 90222
Destination Address :	2000 N. ALAMEDA STREET, COMPTON, CA 90222-0000
Destination Contact :	N/R
Submission Type :	DataImage5Copy
Origin Type :	Service
Manifest Residue :	N
Rejection :	N
Last Date in Agency List :	2021-09-04

Waste Details

Waste Line Number :	1
Is DOT Hazardous :	N
DOT ID Number :	N/R
DOT Information :	N/R
Non Waste Description :	NON-RCRA HAZARDOUS WASTE LIQUID, USED OIL
Quantity :	200 Gallons
Quantity Tons, Acute, Non-Acute :	0.83402836, 0, 0.83402836
Quantity Kg, Acute, Non-Acute :	0, 756.4888
Management Method :	H039 - OTHER RECOVERY OR RECLAMATION FOR REUSE
Is EPA Waste :	N
Federal Code :	N/R
State Code :	CA - 221

Manifest Details

Manifest Number :	022147382JJK
Shipped Date :	2021-01-11
Updated Date :	2021-01-27
Received Date :	2021-01-11
Status :	Signed
Generator ID :	CAL000349773
Generator Name :	NUNEZ CORES
Generator Address :	1697 COTA AVE, LONG BEACH, CA 90813
Generator Mailing :	1697 COTA AVE, LONG BEACH, CA 90813-0000
Generator Contact :	N/R
Destination ID :	CAT080013352
Destination Name :	WORLD OIL RECYCLING
Destination Mailing :	2000 N. ALAMEDA STREET CA90222 CA037US 2000, COMPTON, CA 90222
Destination Address :	2000 N. ALAMEDA STREET, COMPTON, CA 90222-0000
Destination Contact :	N/R
Submission Type :	DataImage5Copy
Origin Type :	Service
Manifest Residue :	N
Rejection :	N
Last Date in Agency List :	2021-09-04

Map Id: V209
Direction: W
Distance: 0.229 mi., 1209 ft.
Elevation: 11 ft.
Relative: Lower

Site Name : NUNEZ CORES | ANDERSON CORES
1697 COTA AVE
LONG BEACH, CA 90813

Database(s) : [CALEPA SITES - CA, ECHO, FRS, HAZNET - CA, HWG - CA, MANIFEST EPA, RCRA_NONGEN] ***(cont.)***

Envirosite ID: 967629
EPA ID: CAL000349773

MANIFEST EPA ***(cont.)***

Waste Details

Waste Line Number :	1
Is DOT Hazardous :	N
DOT ID Number :	N/R
DOT Information :	N/R
Non Waste Description :	NON-RCRA HAZARDOUS WASTE, LIQUID (USED OIL)
Quantity :	300 Gallons
Quantity Tons, Acute, Non-Acute :	1.2510425, 0, 1.2510425
Quantity Kg, Acute, Non-Acute :	0, 1134.7332
Management Method :	H039 - OTHER RECOVERY OR RECLAMATION FOR REUSE
Is EPA Waste :	N
Federal Code :	N/R
State Code :	CA - 221

Manifest Details

Manifest Number :	020492024JJK
Shipped Date :	2020-11-05
Updated Date :	2020-11-30
Received Date :	2020-11-05
Status :	Signed
Generator ID :	CAL000349773
Generator Name :	NUNEZ CORES
Generator Address :	1697 Cota Ave, Long Beach, CA 90813
Generator Mailing :	1697 Cota Ave, Long Beach, CA 90813
Generator Contact :	N/R
Destination ID :	CAT080013352
Destination Name :	WORLD OIL RECYCLING
Destination Mailing :	2000 N. ALAMEDA STREET CA90222 CA037US 2000, COMPTON, CA 90222
Destination Address :	2000 N. ALAMEDA STREET, COMPTON, CA 90222-0000
Destination Contact :	N/R
Submission Type :	DataImage5Copy
Origin Type :	Service
Manifest Residue :	N
Rejection :	N
Last Date in Agency List :	2021-09-04

Waste Details

Waste Line Number :	1
Is DOT Hazardous :	N
DOT ID Number :	N/R
DOT Information :	N/R
Non Waste Description :	Non-RCRA Hazardous Waste, liquid (used oil)
Quantity :	315 Gallons
Quantity Tons, Acute, Non-Acute :	1.3135947, 0, 1.3135947
Quantity Kg, Acute, Non-Acute :	0, 1191.4698
Management Method :	H039 - OTHER RECOVERY OR RECLAMATION FOR REUSE
Is EPA Waste :	N
Federal Code :	N/R
State Code :	CA - 221

Map Id: V209
Direction: W
Distance: 0.229 mi., 1209 ft.
Elevation: 11 ft.
Relative: Lower

Site Name : NUNEZ CORES | ANDERSON CORES
1697 COTA AVE
LONG BEACH, CA 90813

Database(s) : [CALEPA SITES - CA, ECHO, FRS, HAZNET - CA, HWG - CA, MANIFEST EPA, RCRA_NONGEN] ***(cont.)***

Envirosite ID: 967629
EPA ID: CAL000349773

MANIFEST EPA ***(cont.)***

Manifest Details

Manifest Number :	020492008JJK
Shipped Date :	2020-10-06
Updated Date :	2020-10-28
Received Date :	2020-10-06
Status :	Signed
Generator ID :	CAL000349773
Generator Name :	NUNEZ CORES
Generator Address :	1697 COTA AVE, LONG BEACH, CA 90813
Generator Mailing :	1697 COTA AVE, LONG BEACH, CA 90813-0000
Generator Contact :	N/R
Destination ID :	CAT080013352
Destination Name :	WORLD OIL RECYCLING
Destination Mailing :	2000 N. ALAMEDA STREET CA90222 CA037US 2000, COMPTON, CA 90222
Destination Address :	2000 N. ALAMEDA STREET, COMPTON, CA 90222-0000
Destination Contact :	N/R
Submission Type :	DataImage5Copy
Origin Type :	Service
Manifest Residue :	N
Rejection :	N
Last Date in Agency List :	2021-09-04

Waste Details

Waste Line Number :	1
Is DOT Hazardous :	N
DOT ID Number :	N/R
DOT Information :	N/R
Non Waste Description :	NON-RCRA HAZARDOUS WASTE, LIQUID (USED OIL)
Quantity :	375 Gallons
Quantity Tons, Acute, Non-Acute :	1.5638032, 0, 1.5638032
Quantity Kg, Acute, Non-Acute :	0, 1418.4165
Management Method :	H039 - OTHER RECOVERY OR RECLAMATION FOR REUSE
Is EPA Waste :	N
Federal Code :	N/R
State Code :	CA - 221

RCRA_NONGEN

Facility Name :	NUNEZ CORES
Facility Address :	1697 COTA AVE, LONG BEACH, CA 90813
County :	LOS ANGELES
Date Form Received by Agency :	2010-02-03
EPA ID :	CAL000349773
Mailing Address :	1697 COTA AVE, LONG BEACH, CA 90813-0000
Contact :	ARMANDO NUNEZ
Contact Address :	1697 COTA AVE, LONG BEACH, CA 90813
Contact Country :	N/R
Contact Telephone :	323-503-0718
Contact Email :	NDAISY90@YAHOO.COM
EPA Region :	09

Map Id: V209
Direction: W
Distance: 0.229 mi., 1209 ft.
Elevation: 11 ft.
Relative: Lower

Site Name : NUNEZ CORES | ANDERSON CORES
1697 COTA AVE
LONG BEACH, CA 90813

Database(s) : [CALEPA SITES - CA, ECHO, FRS, HAZNET - CA, HWG - CA, MANIFEST EPA, RCRA_NONGEN] ***(cont.)***

Envirosite ID: 967629
EPA ID: CAL000349773

RCRA_NONGEN ***(cont.)***

Land Type :	Not Reported
Source Type :	Implementer
Classification :	Not a generator, verified
Description :	Not a generator, verified
Last Date in Agency List :	2021-09-03

Owner/Operator Summary

Owner/Operator Name :	ARMANDO NUNEZ
Owner/Operator Address :	1697 COTA AVE, LONG BEACH, CA 90813
Owner/Operator Country :	N/R
Owner/Operator Telephone :	323-503-0718
Owner/Operator Email :	N/R
Owner/Operator Fax :	N/R
Legal Status :	Other land type
Owner/Operator Type :	Operator
Owner/Operator Start Date :	N/R
Owner/Operator End Date :	N/R

Owner/Operator Name :	ARMANDO NUNEZ
Owner/Operator Address :	1697 COTA AVE, LONG BEACH, CA 90813-0000
Owner/Operator Country :	N/R
Owner/Operator Telephone :	323-503-0718
Owner/Operator Email :	N/R
Owner/Operator Fax :	N/R
Legal Status :	Other land type
Owner/Operator Type :	Owner
Owner/Operator Start Date :	N/R
Owner/Operator End Date :	N/R

Handler Activities Summary

U.S. Importer of Hazardous Waste :	N
Mixed Waste (Haz. and Radioactive) :	N
Recycler of Hazardous Waste :	N
Transporter of Hazardous Waste :	N
Treater, Storer or Disposer of HW :	N
Underground Injection Activity :	N
On-site Burner Exemption :	N
Furnace Exemption :	N
Used Oil Fuel Burner :	N
Used Oil Processor :	N
Used Oil Refiner :	N
Used Oil Fuel Marketer to Burner :	N
Used Oil Specification Marketer :	N
Used Oil Transfer Facility :	N
Used Oil Transporter :	N

Map Id: V209
Direction: W
Distance: 0.229 mi., 1209 ft.
Elevation: 11 ft.
Relative: Lower

Site Name : NUNEZ CORES | ANDERSON CORES
1697 COTA AVE
LONG BEACH, CA 90813

Database(s) : [CALEPA SITES - CA, ECHO, FRS, HAZNET - CA, HWG - CA, MANIFEST EPA, RCRA_NONGEN] ***(cont.)***

Envirosite ID: 967629
EPA ID: CAL000349773

RCRA_NONGEN ***(cont.)***

Notices of Violations Summary
Regulation Violated : N

Map Id: R210
Direction: W
Distance: 0.229 mi., 1209 ft.
Elevation: 11 ft.
Relative: Lower

Site Name : FORKLIFT SERVICES INC
1713 COTA
LONG BEACH, CA 90813

Database(s) : [CALEPA SITES - CA, ECHO, FRS, HAZNET - CA, HWG - CA, RCRA_NONGEN]

Envirosite ID: 1095341
EPA ID: N/R

CALEPA SITES - CA

Facility Name : FORKLIFT SERVICES INC
Facility Address : 1713 COTA AVE, LONG BEACH, 90813

Site ID : 439683
EI ID : 10644577
EI Description : Chemical Storage Facilities
Latitude : 33.788398
Longitude : -118.216847
Agency Hyperlink : Click here for hyperlink provided by the agency.
Last Date in Agency List : 2021-08-26

Site ID : 439683
EI ID : 10644577
EI Description : Hazardous Waste Generator
Latitude : 33.788398
Longitude : -118.216847
Agency Hyperlink : Click here for hyperlink provided by the agency.
Last Date in Agency List : 2021-08-26

Site ID : 439683
EI ID : 10644577
EI Description : Chemical Storage Facilities
Latitude : 33.788398
Longitude : -118.216847
Agency Hyperlink : Click here for hyperlink provided by the agency.
Last Date in Agency List : 2021-02-13

Site ID : 439683
EI ID : 10644577
EI Description : Hazardous Waste Generator
Latitude : 33.788398
Longitude : -118.216847
Agency Hyperlink : Click here for hyperlink provided by the agency.

Map Id: R210
Direction: W
Distance: 0.229 mi., 1209 ft.
Elevation: 11 ft.
Relative: Lower

Site Name : FORKLIFT SERVICES INC
1713 COTA
LONG BEACH, CA 90813

Database(s) : [CALEPA SITES - CA, ECHO, FRS, HAZNET - CA, HWG - CA, RCRA_NONGEN] ***(cont.)***

Envirosite ID: 1095341
EPA ID: N/R

CALEPA SITES - CA ***(cont.)***

Last Date in Agency List :	2021-02-13

ECHO

Facility Name :	FORKLIFT SERVICES INC
Facility Address :	1713 COTA, LONG BEACH, CA 90813
County :	LOS ANGELES
Last Inspection Date :	N/R
Registry ID :	110070451738
FIPS Code :	N/R
EPA Region :	09
Inspection Count :	0
Last Inspection Days :	N/R
Informal Count :	0
Last Informal Action Date :	N/R
Formal Action Count :	0
Last Formal Action Date :	N/R
Total Penalties :	0
Penalty Count :	N/R
Last Penalty Date :	N/R
Last Penalty Amount :	N/R
QTRS IN NC :	0
Programs IN SNC :	0
Current Compliance Status :	No Violation Identified
Three-Year Compliance Status :	_____
Collection Method :	Zip Code Centroid
Reference Point :	N/R
Accuracy Meters :	10000
Derived Tribes :	N/R
Derived HUC :	N/R
Derived WBD :	N/R
Derived STCTY FIPS :	N/R
Derived Zip :	N/R
Derived CD113 :	N/R
Derived CB2010 :	N/R
MYRTK Universe :	NNN
NPDES IDs :	N/R
CWA Permit Types :	N/R
CWA Compliance Tracking :	N/R
CWA NAICS :	N/R
CWA SICS :	N/R
CWA Inspection Count :	N/R
CWA Last Inspection Days :	N/R
CWA Informal Count :	N/R
CWA Formal Action Count :	N/R
CWA Last Formal Action Date :	N/R
CWA Penalties :	N/R
CWA Last Penalty Date :	N/R
CWA Last Penalty Amount :	N/R
CWA Quarters IN NC :	N/R
CWA Current Compliance Status :	N/R
CWA Current SNC Flag :	N
CWA 13 Quarters Compliance Status :	N/R
CWA 13 Quarters Effluent Exceedances:	N/R

Map Id: R210
Direction: W
Distance: 0.229 mi., 1209 ft.
Elevation: 11 ft.
Relative: Lower

Site Name : FORKLIFT SERVICES INC
1713 COTA
LONG BEACH, CA 90813

Database(s) : [CALEPA SITES - CA, ECHO, FRS, HAZNET - CA, HWG - CA, RCRA_NONGEN] ***(cont.)***

Envirosite ID: 1095341
EPA ID: N/R

ECHO ***(cont.)***

CWA Three-Year QNCR Codes :	N/R
DFR URL :	Click here for hyperlink provided by the agency.
Facility SIC :	N/R
Facility NAICS :	2349
Facility Last Inspection EPA Date :	N/R
Facility Last Inspection State Date :	N/R
Facility Last Formal Act EPA Date :	N/R
Facility Last Formal Act State Date :	N/R
Facility Last Informal Act EPA Date :	N/R
Facility Last Informal Act State Date:	N/R
Facility Federal Agency :	N/R
TRI Reporter :	N/R
Facility Imp Water Flag :	N/R
Current SNC Flag :	N
Indian County Flag :	N
Federal Flag :	N/R
US Mexico Border Flag :	N/R
Chesapeak Bay Flag :	N/R
AIR Flag :	N
NPDES Flag :	N
SDWIS Flag :	N
RCRA Flag :	Y
TRI Flag :	N
GHG Flag :	N
Major Flag :	N/R
Active Flag :	Y
NAA Flag :	N
Latitude :	33.780911
Longitude :	-118.196312
Last Date in Agency List :	2021-08-20

FRS

Facility Name :	FORKLIFT SERVICES INC
Facility Address :	1713 COTA, LONG BEACH, CA 90813-0000
County :	LOS ANGELES

Site Details

Registry ID :	110070451738
FRS Facility URL :	Click here for hyperlink provided by the agency.
Last Date in Agency List :	2021-07-17

Source Description

Map Id: R210
Direction: W
Distance: 0.229 mi., 1209 ft.
Elevation: 11 ft.
Relative: Lower

Site Name : FORKLIFT SERVICES INC
1713 COTA
LONG BEACH, CA 90813

Database(s) : [CALEPA SITES - CA, ECHO, FRS, HAZNET - CA, HWG - CA, RCRA_NONGEN] ***(cont.)***

Envirosite ID: 1095341
EPA ID: N/R

FRS ***(cont.)***

Source Description :

RCRAInfo is EPA's comprehensive information system that supports the Resource Conservation and Recovery Act (RCRA) of 1976 and the Hazardous and Solid Waste Amendments (HSWA) of 1984 through the tracking of events and activities related to facilities that generate, transport, and treat, store, or dispose of hazardous waste. RCRAInfo allows RCRA program staff to track the notification, permit, compliance, and corrective action activities required under RCRA. RCRAInfo also supports generation of the National Hazardous Waste Biennial Report. All generators and treatment, storage, and disposal facilities who handle hazardous waste are required to report to the EPA Administrator at least once every two years to support creation of the Biennial Report.

FRS Environmental Interest

Source and System ID :	RCRAINFO - CAL000207974

HAZNET - CA

Facility Name :	FORKLIFT SERVICES INC
Facility Address :	1713 COTA, LONG BEACH, CA 90813
County :	LOS ANGELES

Site Details

Generator EPA ID :	CAL000207974
Active :	Active
Category :	STATE
Facility Types :	N/R
Type :	PERMANENT
Contact Name :	N/R
Contact Phone :	N/R
Facility Mailing Address :	1713 COTA, LONG BEACH, CA 908131140
Latitude :	33.78874718
Longitude :	-118.21665944
Agency Hyperlink :	Click here for hyperlink provided by the agency.
Last Date in Agency List :	2021-07-08

HWG - CA

Facility Name :	FORKLIFT SERVICES INC
Facility Address :	1713 COTA, LONG BEACH, CA 90813
County :	LOS ANGELES

EPA ID :	CAL000207974
Status :	Active
Category :	STATE
Type :	PERMANENT
Facility Type :	N/R
Mailing Address :	1713 COTA, LONG BEACH, CA 908131140
Owner Name :	FORKLIFT SERVICES, INC.
Owner Address :	1713 COTA AVE, LONG BEACH, CA 908131140
Operator Name :	CONNIE HIGGINS
Operator Address :	1713 COTA AVE, LONG BEACH, CA 90813
Latitude :	33.788755
Longitude :	-118.216584

Map Id: R210
Direction: W
Distance: 0.229 mi., 1209 ft.
Elevation: 11 ft.
Relative: Lower

Site Name : FORKLIFT SERVICES INC
1713 COTA
LONG BEACH, CA 90813

Database(s) : [CALEPA SITES - CA, ECHO, FRS, HAZNET - CA, HWG - CA, RCRA_NONGEN] ***(cont.)***

Envirosite ID: 1095341
EPA ID: N/R

RCRA_NONGEN

Facility Name :	FORKLIFT SERVICES INC
Facility Address :	1713 COTA, LONG BEACH, CA 90813-0000
County :	LOS ANGELES
Date Form Received by Agency :	2000-01-13
EPA ID :	CAL000207974
Mailing Address :	1713 COTA, LONG BEACH, CA 90813-1140
Contact :	CONNIE HIGGINS
Contact Address :	1713 COTA AVE, LONG BEACH, CA 90813
Contact Country :	N/R
Contact Telephone :	562-436-5010
Contact Email :	FORKLIFTSVCINC1@VERIZON.NET
EPA Region :	09
Land Type :	Not Reported
Source Type :	Implementer
Classification :	Not a generator, verified
Description :	Not a generator, verified
Last Date in Agency List :	2021-09-03

Owner/Operator Summary

Owner/Operator Name :	CONNIE HIGGINS
Owner/Operator Address :	1713 COTA AVE, LONG BEACH, CA 90813
Owner/Operator Country :	N/R
Owner/Operator Telephone :	562-436-5010
Owner/Operator Email :	N/R
Owner/Operator Fax :	N/R
Legal Status :	Other land type
Owner/Operator Type :	Operator
Owner/Operator Start Date :	N/R
Owner/Operator End Date :	N/R

Owner/Operator Name :	FORKLIFT SERVICES, INC.
Owner/Operator Address :	1713 COTA AVE, LONG BEACH, CA 90813-1140
Owner/Operator Country :	N/R
Owner/Operator Telephone :	562-436-5010
Owner/Operator Email :	N/R
Owner/Operator Fax :	N/R
Legal Status :	Other land type
Owner/Operator Type :	Owner
Owner/Operator Start Date :	N/R
Owner/Operator End Date :	N/R

Handler Activities Summary

U.S. Importer of Hazardous Waste :	N
Mixed Waste (Haz. and Radioactive) :	N
Recycler of Hazardous Waste :	N
Transporter of Hazardous Waste :	N
Treater, Storer or Disposer of HW :	N
Underground Injection Activity :	N
On-site Burner Exemption :	N

Map Id: R210
Direction: W
Distance: 0.229 mi., 1209 ft.
Elevation: 11 ft.
Relative: Lower

Site Name : FORKLIFT SERVICES INC
1713 COTA
LONG BEACH, CA 90813

Database(s) : [CALEPA SITES - CA, ECHO, FRS, HAZNET - CA, HWG - CA, RCRA_NONGEN] ***(cont.)***

Envirosite ID: 1095341
EPA ID: N/R

RCRA_NONGEN ***(cont.)***

Furnace Exemption :	N
Used Oil Fuel Burner :	N
Used Oil Processor :	N
Used Oil Refiner :	N
Used Oil Fuel Marketer to Burner :	N
Used Oil Specification Marketer :	N
Used Oil Transfer Facility :	N
Used Oil Transporter :	N

Notices of Violations Summary

Regulation Violated :	N

Map Id: R211
Direction: W
Distance: 0.229 mi., 1210 ft.
Elevation: 11 ft.
Relative: Lower

Site Name : GLOBAL DIRECT TRANSPORTATION INC
1725 COTA AVE
LONG BEACH, CA 90813

Database(s) : [ECHO, FRS, HAZNET - CA, HWG - CA, RCRA_LQG]

Envirosite ID: 31076284
EPA ID: N/R

ECHO

Facility Name :	GLOBAL DIRECT TRANSPORTATION INC
Facility Address :	1725 COTA AVE, LONG BEACH, CA 90813
County :	LOS ANGELES
Last Inspection Date :	N/R
Registry ID :	110070717417
FIPS Code :	N/R
EPA Region :	09
Inspection Count :	0
Last Inspection Days :	N/R
Informal Count :	0
Last Informal Action Date :	N/R
Formal Action Count :	0
Last Formal Action Date :	N/R
Total Penalties :	0
Penalty Count :	N/R
Last Penalty Date :	N/R
Last Penalty Amount :	N/R
QTRS IN NC :	0
Programs IN SNC :	0
Current Compliance Status :	No Violation Identified
Three-Year Compliance Status :	_____
Collection Method :	Zip Code Centroid
Reference Point :	N/R
Accuracy Meters :	10000
Derived Tribes :	N/R

Map Id: R211
Direction: W
Distance: 0.229 mi., 1210 ft.
Elevation: 11 ft.
Relative: Lower

Site Name : GLOBAL DIRECT TRANSPORTATION INC
1725 COTA AVE
LONG BEACH, CA 90813

Database(s) : [ECHO, FRS, HAZNET - CA, HWG - CA, RCRA_LQG] ***(cont.)***

Envirosite ID: 31076284
EPA ID: N/R

ECHO ***(cont.)***

Derived HUC :	N/R
Derived WBD :	N/R
Derived STCTY FIPS :	N/R
Derived Zip :	N/R
Derived CD113 :	N/R
Derived CB2010 :	N/R
MYRTK Universe :	NNY
NPDES IDs :	N/R
CWA Permit Types :	N/R
CWA Compliance Tracking :	N/R
CWA NAICS :	N/R
CWA SICS :	N/R
CWA Inspection Count :	N/R
CWA Last Inspection Days :	N/R
CWA Informal Count :	N/R
CWA Formal Action Count :	N/R
CWA Last Formal Action Date :	N/R
CWA Penalties :	N/R
CWA Last Penalty Date :	N/R
CWA Last Penalty Amount :	N/R
CWA Quarters IN NC :	N/R
CWA Current Compliance Status :	N/R
CWA Current SNC Flag :	N
CWA 13 Quarters Compliance Status :	N/R
CWA 13 Quarters Effluent Exceedances:	N/R
CWA Three-Year QNCR Codes :	N/R
DFR URL :	Click here for hyperlink provided by the agency.
Facility SIC :	N/R
Facility NAICS :	484110 - General Freight Trucking, Local
Facility Last Inspection EPA Date :	N/R
Facility Last Inspection State Date :	N/R
Facility Last Formal Act EPA Date :	N/R
Facility Last Formal Act State Date :	N/R
Facility Last Informal Act EPA Date :	N/R
Facility Last Informal Act State Date:	N/R
Facility Federal Agency :	N/R
TRI Reporter :	N/R
Facility Imp Water Flag :	N/R
Current SNC Flag :	N
Indian County Flag :	N
Federal Flag :	N/R
US Mexico Border Flag :	N/R
Chesapeak Bay Flag :	N/R
AIR Flag :	N
NPDES Flag :	N
SDWIS Flag :	N
RCRA Flag :	Y
TRI Flag :	N
GHG Flag :	N
Major Flag :	N/R
Active Flag :	Y
NAA Flag :	N
Latitude :	33.780911
Longitude :	-118.196312
Last Date in Agency List :	2021-08-20

Map Id: R211
Direction: W
Distance: 0.229 mi., 1210 ft.
Elevation: 11 ft.
Relative: Lower

Site Name : GLOBAL DIRECT TRANSPORTATION INC
1725 COTA AVE
LONG BEACH, CA 90813

Database(s) : [ECHO, FRS, HAZNET - CA, HWG - CA, RCRA_LQG] ***(cont.)***

Envirosite ID: 31076284
EPA ID: N/R

ECHO ***(cont.)***

Last Inspection Date :	N/R
Registry ID :	N/R
FIPS Code :	N/R
EPA Region :	09
Inspection Count :	0
Last Inspection Days :	N/R
Informal Count :	0
Last Informal Action Date :	N/R
Formal Action Count :	0
Last Formal Action Date :	N/R
Total Penalties :	0
Penalty Count :	N/R
Last Penalty Date :	N/R
Last Penalty Amount :	N/R
QTRS IN NC :	0
Programs IN SNC :	0
Current Compliance Status :	No Violation Identified
Three-Year Compliance Status :	_____
Collection Method :	Zip Code Centroid
Reference Point :	N/R
Accuracy Meters :	10000
Derived Tribes :	N/R
Derived HUC :	N/R
Derived WBD :	N/R
Derived STCTY FIPS :	N/R
Derived Zip :	N/R
Derived CD113 :	N/R
Derived CB2010 :	N/R
MYRTK Universe :	NNY
NPDES IDs :	N/R
CWA Permit Types :	N/R
CWA Compliance Tracking :	N/R
CWA NAICS :	N/R
CWA SICS :	N/R
CWA Inspection Count :	N/R
CWA Last Inspection Days :	N/R
CWA Informal Count :	N/R
CWA Formal Action Count :	N/R
CWA Last Formal Action Date :	N/R
CWA Penalties :	N/R
CWA Last Penalty Date :	N/R
CWA Last Penalty Amount :	N/R
CWA Quarters IN NC :	N/R
CWA Current Compliance Status :	N/R
CWA Current SNC Flag :	N
CWA 13 Quarters Compliance Status :	N/R
CWA 13 Quarters Effluent Exceedances:	N/R
CWA Three-Year QNCR Codes :	N/R
DFR URL :	Click here for hyperlink provided by the agency.
Facility SIC :	N/R
Facility NAICS :	484110 - General Freight Trucking, Local
Facility Last Inspection EPA Date :	N/R
Facility Last Inspection State Date :	N/R
Facility Last Formal Act EPA Date :	N/R
Facility Last Formal Act State Date :	N/R
Facility Last Informal Act EPA Date :	N/R

Map Id: R211
Direction: W
Distance: 0.229 mi., 1210 ft.
Elevation: 11 ft.
Relative: Lower

Site Name : GLOBAL DIRECT TRANSPORTATION INC
1725 COTA AVE
LONG BEACH, CA 90813

Database(s) : [ECHO, FRS, HAZNET - CA, HWG - CA, RCRA_LQG] ***(cont.)***

Envirosite ID: 31076284
EPA ID: N/R

ECHO ***(cont.)***

Facility Last Informal Act State Date:	N/R
Facility Federal Agency :	N/R
TRI Reporter :	N/R
Facility Imp Water Flag :	N/R
Current SNC Flag :	N
Indian County Flag :	N
Federal Flag :	N/R
US Mexico Border Flag :	N/R
Chesapeak Bay Flag :	N/R
AIR Flag :	N
NPDES Flag :	N
SDWIS Flag :	N
RCRA Flag :	Y
TRI Flag :	N
GHG Flag :	N
Major Flag :	N/R
Active Flag :	Y
NAA Flag :	N/R
Latitude :	33.780911
Longitude :	-118.196312
Last Date in Agency List :	2020-02-10

FRS

Facility Name :	GLOBAL DIRECT TRANSPORTATION INC
Facility Address :	1725 COTA AVE, LONG BEACH, CA 90813
County :	LOS ANGELES

Site Details

Registry ID :	110070717417
FRS Facility URL :	Click here for hyperlink provided by the agency.
Last Date in Agency List :	2021-07-17

Source Description

Source Description :

RCRAInfo is EPA's comprehensive information system that supports the Resource Conservation and Recovery Act (RCRA) of 1976 and the Hazardous and Solid Waste Amendments (HSWA) of 1984 through the tracking of events and activities related to facilities that generate, transport, and treat, store, or dispose of hazardous waste. RCRAInfo allows RCRA program staff to track the notification, permit, compliance, and corrective action activities required under RCRA. RCRAInfo also supports generation of the National Hazardous Waste Biennial Report. All generators and treatment, storage, and disposal facilities who handle hazardous waste are required to report to the EPA Administrator at least once every two years to support creation of the Biennial Report.

FRS Environmental Interest

Source and System ID :	RCRAINFO - CAR000304113

Map Id: R211
Direction: W
Distance: 0.229 mi., 1210 ft.
Elevation: 11 ft.
Relative: Lower

Site Name : GLOBAL DIRECT TRANSPORTATION INC
1725 COTA AVE
LONG BEACH, CA 90813

Database(s) : [ECHO, FRS, HAZNET - CA, HWG - CA, RCRA_LQG] ***(cont.)***

Envirosite ID: 31076284
EPA ID: N/R

HAZNET - CA

Facility Name :	GLOBAL DIRECT TRANSPORTATION INC
Facility Address :	1725 COTA AVE, LONG BEACH, CA 90813
County :	LOS ANGELES

Site Details

Generator EPA ID :	CAR000304113
Active :	Active
Category :	FEDERAL
Facility Types :	N/R
Type :	PERMANENT
Contact Name :	N/R
Contact Phone :	N/R
Facility Mailing Address :	PO BOX 17654, LONG BEACH, CA 90807
Latitude :	33.78871800
Longitude :	-118.21697100
Agency Hyperlink :	Click here for hyperlink provided by the agency.
Last Date in Agency List :	2021-07-08

HWG - CA

Facility Name :	GLOBAL DIRECT TRANSPORTATION INC
Facility Address :	1725 COTA AVE, LONG BEACH, CA 90813
County :	LOS ANGELES

EPA ID :	CAR000304113
Status :	Active
Category :	FEDERAL
Type :	PERMANENT
Facility Type :	N/R
Mailing Address :	PO BOX 17654, LONG BEACH, CA 90807
Owner Name :	FERNANDO SOTO
Owner Address :	1725 COTA AVE, LONG BEACH, CA 90813
Operator Name :	FERNANDO SOTO
Operator Address :	1725 COTA AVE, LONG BEACH, CA 90813
Latitude :	33.788718
Longitude :	-118.216971

RCRA_LQG

Facility Name :	GLOBAL DIRECT TRANSPORTATION INC
Facility Address :	1725 COTA AVE, LONG BEACH, CA 90813
County :	LOS ANGELES

Date Form Received by Agency :	2020-02-03
EPA ID :	CAR000304113
Mailing Address :	17654 P.O BOX 17654, LONG BEACH, CA 90807
Contact :	FERNANDO SOTO
Contact Address :	1725 COTA AVE, LONG BEACH, CA 90813
Contact Country :	US
Contact Telephone :	562-612-2513
Contact Email :	OPERATIONS@GLOBALDIRECTINC.COM
EPA Region :	09

Map Id: R211
Direction: W
Distance: 0.229 mi., 1210 ft.
Elevation: 11 ft.
Relative: Lower

Site Name : GLOBAL DIRECT TRANSPORTATION INC
1725 COTA AVE
LONG BEACH, CA 90813

Database(s) : [ECHO, FRS, HAZNET - CA, HWG - CA, RCRA_LQG] ***(cont.)***

Envirosite ID: 31076284
EPA ID: N/R

RCRA_LQG ***(cont.)***

Land Type : Private
Source Type : Notification
Classification : Large Quantity Generator

Description :

Handlers that generate 1,000 kg or more of hazardous waste during any calendar month; or generate more than 1 kg of acutely hazardous waste during any calendar month; or generate more than 100 kg of any residue or contaminated soil, waste or other debris resulting from the cleanup of a spill, into or on any land or water, of acutely hazardous waste during any calendar month; or generate 1 kg or less of acutely hazardous waste during any calendar month, and accumulate more than 1 kg of acutely hazardous waste at any time; or generate 100 kg or less of any residue or contaminated soil, waste or other debris resulting from the cleanup of a spill, into or on any land or water, of acutely hazardous waste during any calendar month, and accumulated more than 100 kg of that material at any time.

Last Date in Agency List : 2021-09-03

Owner/Operator Summary

Owner/Operator Name : FERNANDO SOTO
Owner/Operator Address : 1725 COTA AVE, LONG BEACH, CA 90807
Owner/Operator Country : US
Owner/Operator Telephone : N/R
Owner/Operator Email : N/R
Owner/Operator Fax : N/R
Legal Status : Federal
Owner/Operator Type : Operator
Owner/Operator Start Date : 1965-10-27
Owner/Operator End Date : N/R

Owner/Operator Name : JULIA HERNANDEZ
Owner/Operator Address : 1725 COTA AVE, LONG BEACH, CA 90813
Owner/Operator Country : US
Owner/Operator Telephone : N/R
Owner/Operator Email : N/R
Owner/Operator Fax : N/R
Legal Status : Federal
Owner/Operator Type : Owner
Owner/Operator Start Date : 1972-12-11
Owner/Operator End Date : N/R

Handler Activities Summary

U.S. Importer of Hazardous Waste : N
Mixed Waste (Haz. and Radioactive) : N/R
Recycler of Hazardous Waste : Y
Transporter of Hazardous Waste : N
Treater, Storer or Disposer of HW : N
Underground Injection Activity : N
On-site Burner Exemption : N
Furnace Exemption : N
Used Oil Fuel Burner : N
Used Oil Processor : N

Map Id: R211
Direction: W
Distance: 0.229 mi., 1210 ft.
Elevation: 11 ft.
Relative: Lower

Site Name : GLOBAL DIRECT TRANSPORTATION INC
1725 COTA AVE
LONG BEACH, CA 90813

Database(s) : [ECHO, FRS, HAZNET - CA, HWG - CA, RCRA_LQG] ***(cont.)***

Envirosite ID: 31076284
EPA ID: N/R

RCRA_LQG ***(cont.)***

Used Oil Refiner :	N
Used Oil Fuel Marketer to Burner :	N
Used Oil Specification Marketer :	N
Used Oil Transfer Facility :	N
Used Oil Transporter :	N

Hazardous Waste Summary

Waste Code / Name :	221 - Waste oil and mixed oil D001 - IGNITABLE WASTE

Notices of Violations Summary

Regulation Violated :	N

Date Form Received by Agency :	2020-02-03
EPA ID :	CAR000304113
Mailing Address :	17654 P.O BOX 17654, LONG BEACH, CA 90807
Contact :	FERNANDO SOTO
Contact Address :	1725 COTA AVE, LONG BEACH, CA 90813
Contact Country :	US
Contact Telephone :	562-612-2513
Contact Email :	OPERATIONS@GLOBALDIRECTINC.COM
EPA Region :	09
Land Type :	Private
Source Type :	Notification
Classification :	Large Quantity Generator

Description :

Handlers that generate 1,000 kg or more of hazardous waste during any calendar month; or generate more than 1 kg of acutely hazardous waste during any calendar month; or generate more than 100 kg of any residue or contaminated soil, waste or other debris resulting from the cleanup of a spill, into or on any land or water, of acutely hazardous waste during any calendar month; or generate 1 kg or less of acutely hazardous waste during any calendar month, and accumulate more than 1 kg of acutely hazardous waste at any time; or generate 100 kg or less of any residue or contaminated soil, waste or other debris resulting from the cleanup of a spill, into or on any land or water, of acutely hazardous waste during any calendar month, and accumulated more than 100 kg of that material at any time.

Last Date in Agency List :	2021-01-15

Owner/Operator Summary

Owner/Operator Name :	FERNANDO SOTO
Owner/Operator Address :	1725 COTA AVE, LONG BEACH, CA 90807
Owner/Operator Country :	US
Owner/Operator Telephone :	N/R
Owner/Operator Email :	N/R
Owner/Operator Fax :	N/R
Legal Status :	Federal
Owner/Operator Type :	Operator
Owner/Operator Start Date :	1965-10-27

Map Id: R211
Direction: W
Distance: 0.229 mi., 1210 ft.
Elevation: 11 ft.
Relative: Lower

Site Name : GLOBAL DIRECT TRANSPORTATION INC
1725 COTA AVE
LONG BEACH, CA 90813

Database(s) : [ECHO, FRS, HAZNET - CA, HWG - CA, RCRA_LQG] ***(cont.)***

Envirosite ID: 31076284
EPA ID: N/R

RCRA_LQG ***(cont.)***

Owner/Operator End Date :	N/R
Owner/Operator Name :	JULIA HERNANDEZ
Owner/Operator Address :	1725 COTA AVE, LONG BEACH, CA 90813
Owner/Operator Country :	US
Owner/Operator Telephone :	N/R
Owner/Operator Email :	N/R
Owner/Operator Fax :	N/R
Legal Status :	Federal
Owner/Operator Type :	Owner
Owner/Operator Start Date :	1972-12-11
Owner/Operator End Date :	N/R

Handler Activities Summary

U.S. Importer of Hazardous Waste :	N
Mixed Waste (Haz. and Radioactive) :	N/R
Recycler of Hazardous Waste :	Y
Transporter of Hazardous Waste :	N
Treater, Storer or Disposer of HW :	N
Underground Injection Activity :	N
On-site Burner Exemption :	N
Furnace Exemption :	N
Used Oil Fuel Burner :	N
Used Oil Processor :	N
Used Oil Refiner :	N
Used Oil Fuel Marketer to Burner :	N
Used Oil Specification Marketer :	N
Used Oil Transfer Facility :	N
Used Oil Transporter :	N

Hazardous Waste Summary

Waste Code / Name :	221 - Waste oil and mixed oil D001 - IGNITABLE WASTE

Notices of Violations Summary

Regulation Violated :	N

Map Id: V212
Direction: W
Distance: 0.229 mi., 1211 ft.
Elevation: 11 ft.
Relative: Lower

Site Name : CITY OF LONG BEACH/REDEVELOPMENT AGENCY
1695 COTA AVE
LONG BEACH, CA 90813

Database(s) : [HAZNET - CA, HWG - CA]

Envirosite ID: 617004
EPA ID: CAC001155224

HAZNET - CA

Facility Name :	CITY OF LONG BEACH/REDEVELOPMENT AGENCY
Facility Address :	1695 COTA AVE, LONG BEACH, CA 90813
County :	LOS ANGELES

Site Details

Generator EPA ID :	CAC001155224
Active :	Inactive
Category :	STATE
Facility Types :	N/R
Type :	TEMPORARY
Contact Name :	N/R
Contact Phone :	N/R
Facility Mailing Address :	333 W OCEANSIDE 3RD FLOOR, LONG BEACH, CA 908020000
Latitude :	33.78852608
Longitude :	-118.21665944
Agency Hyperlink :	Click here for hyperlink provided by the agency.
Last Date in Agency List :	2021-07-08

HWG - CA

Facility Name :	CITY OF LONG BEACH/REDEVELOPMENT AGENCY
Facility Address :	1695 COTA AVE, LONG BEACH, CA 90813
County :	LOS ANGELES

EPA ID :	CAC001155224
Status :	Inactive
Category :	STATE
Type :	TEMPORARY
Facility Type :	N/R
Mailing Address :	333 W OCEANSIDE 3RD FLOOR, LONG BEACH, CA 908020000
Owner Name :	CITY OF LONG BEACH
Owner Address :	333 W OCEANSIDE 3RD FLOOR, LONG BEACH, CA 908020000
Operator Name :	OLGA ADAMS/
Operator Address :	333 W OCEANSIDE 3RD FLOOR, LONG BEACH, CA 908020000
Latitude :	33.78853
Longitude :	-118.216587

Map Id: U213
Direction: SSE
Distance: 0.229 mi., 1211 ft.
Elevation: 8 ft.
Relative: Lower

Site Name : NATIONAL PLANT SVC INC | TRANSPORTABLE TREATMENT SERVIC
1461 HARBOR AVE
LONG BEACH, CA 90813

Database(s) : [CALEPA SITES - CA, ECHO, FRS, HAZNET - CA, HWG - CA, MANIFEST EPA, RCRA_NONGEN]

Envirosite ID: 596996
EPA ID: CAL000084101

CALEPA SITES - CA

Facility Name :	NATIONAL PLANT SERVICES
Facility Address :	1461 HARBOR AVE, LONG BEACH, 90813
Site ID :	413522
EI ID :	10612933
EI Description :	Chemical Storage Facilities
Latitude :	33.784916
Longitude :	-118.210800
Agency Hyperlink :	Click here for hyperlink provided by the agency.
Last Date in Agency List :	2021-08-26
Site ID :	413522
EI ID :	10612933
EI Description :	Hazardous Waste Generator
Latitude :	33.784916
Longitude :	-118.210800
Agency Hyperlink :	Click here for hyperlink provided by the agency.
Last Date in Agency List :	2021-08-26

ECHO

Facility Name :	NATIONAL PLANT SVC INC
Facility Address :	1461 HARBOR AVE, LONG BEACH, CA 90813
County :	LOS ANGELES
Last Inspection Date :	N/R
Registry ID :	110070443626
FIPS Code :	N/R
EPA Region :	09
Inspection Count :	0
Last Inspection Days :	N/R
Informal Count :	0
Last Informal Action Date :	N/R
Formal Action Count :	0
Last Formal Action Date :	N/R
Total Penalties :	0
Penalty Count :	N/R
Last Penalty Date :	N/R
Last Penalty Amount :	N/R
QTRS IN NC :	0
Programs IN SNC :	0
Current Compliance Status :	No Violation Identified
Three-Year Compliance Status :	_____
Collection Method :	Zip Code Centroid
Reference Point :	N/R
Accuracy Meters :	10000
Derived Tribes :	N/R
Derived HUC :	N/R
Derived WBD :	N/R
Derived STCTY FIPS :	N/R
Derived Zip :	N/R

Map Id: U213
Direction: SSE
Distance: 0.229 mi., 1211 ft.
Elevation: 8 ft.
Relative: Lower

Site Name : NATIONAL PLANT SVC INC | TRANSPORTABLE TREATMENT SERVIC
1461 HARBOR AVE
LONG BEACH, CA 90813

Database(s) : [CALEPA SITES - CA, ECHO, FRS, HAZNET - CA, HWG - CA, MANIFEST EPA, RCRA_NONGEN] ***(cont.)***

Envirosite ID: 596996
EPA ID: CAL000084101

ECHO ***(cont.)***

Derived CD113 :	N/R
Derived CB2010 :	N/R
MYRTK Universe :	NNN
NPDES IDs :	N/R
CWA Permit Types :	N/R
CWA Compliance Tracking :	N/R
CWA NAICS :	N/R
CWA SICS :	N/R
CWA Inspection Count :	N/R
CWA Last Inspection Days :	N/R
CWA Informal Count :	N/R
CWA Formal Action Count :	N/R
CWA Last Formal Action Date :	N/R
CWA Penalties :	N/R
CWA Last Penalty Date :	N/R
CWA Last Penalty Amount :	N/R
CWA Quarters IN NC :	N/R
CWA Current Compliance Status :	N/R
CWA Current SNC Flag :	N
CWA 13 Quarters Compliance Status :	N/R
CWA 13 Quarters Effluent Exceedances:	N/R
CWA Three-Year QNCR Codes :	N/R
DFR URL :	Click here for hyperlink provided by the agency.
Facility SIC :	N/R
Facility NAICS :	11521 - Support Activities for Animal Production, 45111 - Sporting Goods Stores, 442299 - All Other Home Furnishings Stores, 23511 - Plumbing, Heating, and Air-Conditioning Contractors
Facility Last Inspection EPA Date :	N/R
Facility Last Inspection State Date :	N/R
Facility Last Formal Act EPA Date :	N/R
Facility Last Formal Act State Date :	N/R
Facility Last Informal Act EPA Date :	N/R
Facility Last Informal Act State Date:	N/R
Facility Federal Agency :	N/R
TRI Reporter :	N/R
Facility Imp Water Flag :	N/R
Current SNC Flag :	N
Indian County Flag :	N
Federal Flag :	N/R
US Mexico Border Flag :	N/R
Chesapeak Bay Flag :	N/R
AIR Flag :	N
NPDES Flag :	N
SDWIS Flag :	N
RCRA Flag :	Y
TRI Flag :	N
GHG Flag :	N
Major Flag :	N/R
Active Flag :	Y
NAA Flag :	N
Latitude :	33.780911
Longitude :	-118.196312

Map Id: U213
Direction: SSE
Distance: 0.229 mi., 1211 ft.
Elevation: 8 ft.
Relative: Lower

Site Name : NATIONAL PLANT SVC INC | TRANSPORTABLE TREATMENT SERVIC
1461 HARBOR AVE
LONG BEACH, CA 90813

Database(s) : [CALEPA SITES - CA, ECHO, FRS, HAZNET - CA, HWG - CA, MANIFEST EPA, RCRA_NONGEN] ***(cont.)***

Envirosite ID: 596996
EPA ID: CAL000084101

ECHO ***(cont.)***

Last Date in Agency List : 2021-08-20

FRS

Facility Name : NATIONAL PLANT SVC INC
Facility Address : 1461 HARBOR AVE, LONG BEACH, CA 90813-0000
County : LOS ANGELES

Site Details
Registry ID : 110070443626
FRS Facility URL : Click here for hyperlink provided by the agency.
Last Date in Agency List : 2021-07-17

Source Description

Source Description :

RCRAInfo is EPA's comprehensive information system that supports the Resource Conservation and Recovery Act (RCRA) of 1976 and the Hazardous and Solid Waste Amendments (HSWA) of 1984 through the tracking of events and activities related to facilities that generate, transport, and treat, store, or dispose of hazardous waste. RCRAInfo allows RCRA program staff to track the notification, permit, compliance, and corrective action activities required under RCRA. RCRAInfo also supports generation of the National Hazardous Waste Biennial Report. All generators and treatment, storage, and disposal facilities who handle hazardous waste are required to report to the EPA Administrator at least once every two years to support creation of the Biennial Report.

FRS Environmental Interest
Source and System ID : RCRAINFO - CAL000084101

HAZNET - CA

Facility Name : NATIONAL PLANT SVC INC
Facility Address : 1461 HARBOR AVE, LONG BEACH, CA 90813
County : LOS ANGELES

Site Details
Generator EPA ID : CAL000084101
Active : Active
Category : STATE
Facility Types : N/R
Type : PERMANENT
Contact Name : N/R
Contact Phone : N/R
Facility Mailing Address : 1461 HARBOR AVE, LONG BEACH, CA 908130000
Latitude : 33.78488188
Longitude : -118.21053944

Map Id: U213
Direction: SSE
Distance: 0.229 mi., 1211 ft.
Elevation: 8 ft.
Relative: Lower

Site Name : NATIONAL PLANT SVC INC | TRANSPORTABLE TREATMENT SERVIC
1461 HARBOR AVE
LONG BEACH, CA 90813

Database(s) : [CALEPA SITES - CA, ECHO, FRS, HAZNET - CA, HWG - CA, MANIFEST EPA, RCRA_NONGEN] ***(cont.)***

Envirosite ID: 596996
EPA ID: CAL000084101

HAZNET - CA ***(cont.)***

Agency Hyperlink : Click here for hyperlink provided by the agency.
Last Date in Agency List : 2021-07-08

Waste Generator Details
State Waste :
2019: 352 - Other organic solids, 0.49000 tons to AZR000520304
2018: 352 - Other organic solids, 0.30000 tons to AZR000520304
2017: 352 - Other organic solids, 0.55 tons to AZR000501510
2016: 352 - Other organic solids, 0.6 tons to AZR000501510
2015: 352 - Other organic solids, 0.76 tons to AZR000501510
2014: 352 - Other organic solids, 0.18 tons to AZR000501510
2013: 352 - Other organic solids, 0.73 tons to AZR000501510
2012: 352 - Other organic solids, 0.35 tons to AZR000501510
2011: 352 - Other organic solids, 0.18 tons to AZR000501510
2008: 331 - Off-specification, aged or surplus organics, 0.1 tons to CAD982444481
2008: 331 - Off-specification, aged or surplus organics, 0.3 tons to CAD028409019
2008: 352 - Other organic solids, 0.13 tons to CAD097030993
2007: 352 - Other organic solids, 0.74 tons to CAD097030993
2006: 352 - Other organic solids, 0.15 tons to CAD097030993
2005: 352 - Other organic solids, 0.35 tons to CAT080033681
2003: 352 - Other organic solids, 0.3 tons to CAT080033681
2000: 135 - Unspecified aqueous solution, 0.126 tons to CAD099452708
1998: 135 - Unspecified aqueous solution, 0.21 tons to CAD099452708

Facility Name : TRANSPORTABLE TREATMENT SERVIC
Facility Address : 1461 HARBOR AVE, LONG BEACH, CA 90813
County : LOS ANGELES

Site Details
Generator EPA ID : CAL000827812
Active : Inactive
Category : STATE
Facility Types : N/R
Type : PERMANENT
Contact Name : N/R
Contact Phone : N/R
Facility Mailing Address : 1461 HARBOR AVE, LONG BEACH, CA 908130000
Latitude : 33.78491100
Longitude : -118.21079700
Agency Hyperlink : Click here for hyperlink provided by the agency.
Last Date in Agency List : 2021-07-08

Waste Generator Details
State Waste :
2004: 141 - Off-specification, aged or surplus inorganics, 0.225 tons to CAD028409019

Map Id: U213
Direction: SSE
Distance: 0.229 mi., 1211 ft.
Elevation: 8 ft.
Relative: Lower

Site Name : NATIONAL PLANT SVC INC | TRANSPORTABLE TREATMENT SERVIC
1461 HARBOR AVE
LONG BEACH, CA 90813

Database(s) : [CALEPA SITES - CA, ECHO, FRS, HAZNET - CA, HWG - CA, MANIFEST EPA, RCRA_NONGEN] ***(cont.)***

Envirosite ID: 596996
EPA ID: CAL000084101

HAZNET - CA ***(cont.)***

2004: 331 - Off-specification, aged or surplus organics, 1.754 tons to CAD044429835
2004: 331 - Off-specification, aged or surplus organics, 0.35 tons to CAT080033681
2004: 331 - Off-specification, aged or surplus organics, 0.363 tons to CAD044429835
2004: 181 - Other inorganic solid waste, 0.22935 tons to CAD044429835
2004: 223 - Unspecified oil-containing waste, 0.4587 tons to CAT080013352
2004: 181 - Other inorganic solid waste, 33.762 tons to NVT330010000
2002: 343 - Unspecified organic liquid mixture, 0.085 tons to CAT080033681
2002: 181 - Other inorganic solid waste, 2.6 tons to CAT080033681
2002: 135 - Unspecified aqueous solution, 0.084 tons to CAD044429835
1998: 134 - Aqueous solution with total organic residues less than 10 percent, 0.042 tons to CAL000161743
1998: 181 - Other inorganic solid waste, 16.856 tons to CAT000646117

HWG - CA

Facility Name :	NATIONAL PLANT SVC INC
Facility Address :	1461 HARBOR AVE, LONG BEACH, CA 90813
County :	LOS ANGELES
EPA ID :	CAL000084101
Status :	Active
Category :	STATE
Type :	PERMANENT
Facility Type :	N/R
Mailing Address :	1461 HARBOR AVE, LONG BEACH, CA 908130000
Owner Name :	NATIONAL PLANT SVC INC
Owner Address :	1461 HARBOR AVE, LONG BEACH, CA 908130000
Operator Name :	MARIO ABAD
Operator Address :	1461 HARBOR AVE, LONG BEACH, CA 90813
Latitude :	33.784882
Longitude :	-118.210539

Facility Name :	TRANSPORTABLE TREATMENT SERVIC
Facility Address :	1461 HARBOR AVE, LONG BEACH, CA 90813
County :	LOS ANGELES
EPA ID :	CAL000827812
Status :	Inactive
Category :	STATE
Type :	PERMANENT
Facility Type :	N/R
Mailing Address :	1461 HARBOR AVE, LONG BEACH, CA 908130000
Owner Name :	TRANSPORTABLE TREATMENT SERVI
Owner Address :	1461 HARBOR AVE, LONG BEACH, CA 908130000
Operator Name :	DENNIS KEENE
Operator Address :	1461 HARBOR AVE, LONG BEACH, CA 908130000

Map Id: U213
Direction: SSE
Distance: 0.229 mi., 1211 ft.
Elevation: 8 ft.
Relative: Lower

Site Name : NATIONAL PLANT SVC INC | TRANSPORTABLE TREATMENT SERVIC
1461 HARBOR AVE
LONG BEACH, CA 90813

Database(s) : [CALEPA SITES - CA, ECHO, FRS, HAZNET - CA, HWG - CA, MANIFEST EPA, RCRA_NONGEN] ***(cont.)***

Envirosite ID: 596996
EPA ID: CAL000084101

HWG - CA ***(cont.)***

Latitude :	33.784817
Longitude :	-118.210515

MANIFEST EPA

Manifest Details

Manifest Number :	006393745GBF
Shipped Date :	2021-02-02
Updated Date :	2021-03-24
Received Date :	2021-02-19
Status :	Signed
Generator ID :	CAL000084101
Generator Name :	NATIONAL PLANT SVC INC
Generator Address :	1461 HARBOR AVE, LONG BEACH, CA 90813
Generator Mailing :	1461 HARBOR AVE, LONG BEACH, CA 90813-0000
Generator Contact :	N/R
Destination ID :	AZR000520304
Destination Name :	AA SYDCOL LLC
Destination Mailing :	3155 GOLDEN WILLOW CT, YORBA LINDA, CA 92886-1303
Destination Address :	2264 E 13TH ST, YUMA, AZ 85365-1858
Destination Contact :	N/R
Submission Type :	DataImage5Copy
Origin Type :	Web
Manifest Residue :	N
Rejection :	N
Last Date in Agency List :	2021-09-04

Waste Details

Waste Line Number :	1
Is DOT Hazardous :	N
DOT ID Number :	N/R
DOT Information :	N/R
Non Waste Description :	NON-RCRA HAZARDOUS WASTE SOLID (OIL RAGS)
Quantity :	300 Pounds
Quantity Tons, Acute, Non-Acute :	0.15, 0, 0.15
Quantity Kg, Acute, Non-Acute :	0, 136.0545
Management Method :	H141 - STORAGE, BULKING AND/OR TRANSFER OFF SITE
Is EPA Waste :	N
Federal Code :	N/R
State Code :	CA - 352

Manifest Details

Manifest Number :	003799865GBF
Shipped Date :	2019-10-24
Updated Date :	2019-12-12
Received Date :	2019-10-31
Status :	Signed
Generator ID :	CAL000084101
Generator Name :	NATIONAL PLANT SVC INC
Generator Address :	1461 HARBOR AVE, LONG BEACH, CA 90813

Map Id: U213
Direction: SSE
Distance: 0.229 mi., 1211 ft.
Elevation: 8 ft.
Relative: Lower

Site Name : NATIONAL PLANT SVC INC | TRANSPORTABLE TREATMENT SERVIC
1461 HARBOR AVE
LONG BEACH, CA 90813

Database(s) : [CALEPA SITES - CA, ECHO, FRS, HAZNET - CA, HWG - CA, MANIFEST EPA, RCRA_NONGEN] ***(cont.)***

Envirosite ID: 596996
EPA ID: CAL000084101

MANIFEST EPA ***(cont.)***

Generator Mailing :	1461 HARBOR AVE, LONG BEACH, CA 90813-0000
Generator Contact :	N/R
Destination ID :	AZR000520304
Destination Name :	AA SYDCOL LLC
Destination Mailing :	3155 GOLDEN WILLOW CT, YORBA LINDA, CA 92886-1303
Destination Address :	2264 E 13TH ST, YUMA, AZ 85365-1858
Destination Contact :	N/R
Submission Type :	DataImage5Copy
Origin Type :	Web
Manifest Residue :	N
Rejection :	N
Last Date in Agency List :	2021-09-04

Waste Details

Waste Line Number :	1
Is DOT Hazardous :	N
DOT ID Number :	N/R
DOT Information :	N/R
Non Waste Description :	NON RCRA HAZARDOUS WASTE SOLID (OIL RAGS)
Quantity :	660 Pounds
Quantity Tons, Acute, Non-Acute :	0.33, 0, 0.33
Quantity Kg, Acute, Non-Acute :	0, 299.31992
Management Method :	H141 - STORAGE, BULKING AND/OR TRANSFER OFF SITE
Is EPA Waste :	N
Federal Code :	N/R
State Code :	CA - 352

Waste Line Number :	2
Is DOT Hazardous :	N
DOT ID Number :	N/R
DOT Information :	N/R
Non Waste Description :	NON RCRA HAZARDOUS WASTE SOLID (OIL ABSORBENT)
Quantity :	320 Pounds
Quantity Tons, Acute, Non-Acute :	0.16, 0, 0.16
Quantity Kg, Acute, Non-Acute :	0, 145.1248
Management Method :	H141 - STORAGE, BULKING AND/OR TRANSFER OFF SITE
Is EPA Waste :	N
Federal Code :	N/R
State Code :	CA - 352

Manifest Details

Manifest Number :	003721131GBF
Shipped Date :	2018-09-10
Updated Date :	2019-12-19
Received Date :	2018-09-21
Status :	Signed
Generator ID :	CAL000084101
Generator Name :	NATIONAL PLANT SVC INC
Generator Address :	1461 HARBOR AVE, LONG BEACH, CA 90813

Map Id: U213
Direction: SSE
Distance: 0.229 mi., 1211 ft.
Elevation: 8 ft.
Relative: Lower

Site Name : NATIONAL PLANT SVC INC | TRANSPORTABLE TREATMENT SERVIC
1461 HARBOR AVE
LONG BEACH, CA 90813

Database(s) : [CALEPA SITES - CA, ECHO, FRS, HAZNET - CA, HWG - CA, MANIFEST EPA, RCRA_NONGEN] ***(cont.)***

Envirosite ID: 596996
EPA ID: CAL000084101

MANIFEST EPA ***(cont.)***

Generator Mailing :	1461 HARBOR AVE, LONG BEACH, CA 90813-0000
Generator Contact :	N/R
Destination ID :	AZR000520304
Destination Name :	AA SYDCOL LLC
Destination Mailing :	3155 GOLDEN WILLOW CT, YORBA LINDA, CA 92886-1303
Destination Address :	2264 E 13TH ST, YUMA, AZ 85365-1858
Destination Contact :	N/R
Submission Type :	DataImage5Copy
Origin Type :	Web
Manifest Residue :	N
Rejection :	N
Last Date in Agency List :	2021-09-04

Waste Details

Waste Line Number :	1
Is DOT Hazardous :	N
DOT ID Number :	N/R
DOT Information :	N/R
Non Waste Description :	NON RCRA HAZARDOUS WASTE SOLID (OIL RAGS)
Quantity :	600 Pounds
Quantity Tons, Acute, Non-Acute :	0.3, 0, 0.3
Quantity Kg, Acute, Non-Acute :	0, 272.109
Management Method :	H141 - STORAGE, BULKING AND/OR TRANSFER OFF SITE
Is EPA Waste :	N
Federal Code :	N/R
State Code :	CA - 352

RCRA_NONGEN

Facility Name :	NATIONAL PLANT SVC INC
Facility Address :	1461 HARBOR AVE, LONG BEACH, CA 90813-0000
County :	LOS ANGELES
Date Form Received by Agency :	1992-12-21
EPA ID :	CAL000084101
Mailing Address :	1461 HARBOR AVE, LONG BEACH, CA 90813-0000
Contact :	DENNIS R KEENE
Contact Address :	1461 HARBOR AVE, LONG BEACH, CA 90813
Contact Country :	N/R
Contact Telephone :	562-436-7600
Contact Email :	OFFICE@NATIONALPLANT.COM
EPA Region :	09
Land Type :	Not Reported
Source Type :	Implementer
Classification :	Not a generator, verified
Description :	Not a generator, verified
Last Date in Agency List :	2021-09-03

Map Id: U213
Direction: SSE
Distance: 0.229 mi., 1211 ft.
Elevation: 8 ft.
Relative: Lower

Site Name : NATIONAL PLANT SVC INC | TRANSPORTABLE TREATMENT SERVIC
1461 HARBOR AVE
LONG BEACH, CA 90813

Database(s) : [CALEPA SITES - CA, ECHO, FRS, HAZNET - CA, HWG - CA, MANIFEST EPA, RCRA_NONGEN] ***(cont.)***

Envirosite ID: 596996
EPA ID: CAL000084101

RCRA_NONGEN ***(cont.)***

Owner/Operator Summary

Owner/Operator Name :	DENNIS R KEENE
Owner/Operator Address :	1461 HARBOR AVE, LONG BEACH, CA 90813
Owner/Operator Country :	N/R
Owner/Operator Telephone :	562-436-7600
Owner/Operator Email :	N/R
Owner/Operator Fax :	N/R
Legal Status :	Other land type
Owner/Operator Type :	Operator
Owner/Operator Start Date :	N/R
Owner/Operator End Date :	N/R

Owner/Operator Name :	NATIONAL PLANT SVC INC
Owner/Operator Address :	1461 HARBOR AVE, LONG BEACH, CA 90813-0000
Owner/Operator Country :	N/R
Owner/Operator Telephone :	562-436-7600
Owner/Operator Email :	N/R
Owner/Operator Fax :	N/R
Legal Status :	Other land type
Owner/Operator Type :	Owner
Owner/Operator Start Date :	N/R
Owner/Operator End Date :	N/R

Handler Activities Summary

U.S. Importer of Hazardous Waste :	N
Mixed Waste (Haz. and Radioactive) :	N
Recycler of Hazardous Waste :	N
Transporter of Hazardous Waste :	N
Treater, Storer or Disposer of HW :	N
Underground Injection Activity :	N
On-site Burner Exemption :	N
Furnace Exemption :	N
Used Oil Fuel Burner :	N
Used Oil Processor :	N
Used Oil Refiner :	N
Used Oil Fuel Marketer to Burner :	N
Used Oil Specification Marketer :	N
Used Oil Transfer Facility :	N
Used Oil Transporter :	N

Notices of Violations Summary

Regulation Violated :	N

Map Id: W214
Direction: SSW
Distance: 0.230 mi., 1213 ft.
Elevation: 9 ft.
Relative: Lower

Site Name : B & R DISMANT AND AUTO BODY SHOP
1531 COWLES ST
LONG BEACH, CA 90813

Database(s) : [HAZNET - CA, HWG - CA]

Envirosite ID: 41120510
EPA ID: CAL000168297

HAZNET - CA

Facility Name :	B & R DISMANT AND AUTO BODY SHOP
Facility Address :	1531 COWLES ST, LONG BEACH, CA 90813
County :	LOS ANGELES

Site Details

Generator EPA ID :	CAL000168297
Active :	Inactive
Category :	STATE
Facility Types :	N/R
Type :	PERMANENT
Contact Name :	N/R
Contact Phone :	N/R
Facility Mailing Address :	PO BOX 2354, WILMINGTON, CA 907482354
Latitude :	33.78473679
Longitude :	-118.21270173
Agency Hyperlink :	Click here for hyperlink provided by the agency.
Last Date in Agency List :	2021-07-08

Waste Generator Details

State Waste :	2000: 541 - Photochemicals/photoprocessing waste, 0.3753 tons to CAL000204628 1999: 134 - Aqueous solution with total organic residues less than 10 percent, 0.21 tons to CAD982446874

HWG - CA

Facility Name :	B & R DISMANT AND AUTO BODY SHOP
Facility Address :	1531 COWLES ST, LONG BEACH, CA 90813
County :	LOS ANGELES

EPA ID :	CAL000168297
Status :	Inactive
Category :	STATE
Type :	PERMANENT
Facility Type :	N/R
Mailing Address :	PO BOX 2354, WILMINGTON, CA 907482354
Owner Name :	BRENDA GARCIA
Owner Address :	459 E NORTON ST, LONG BEACH, CA 90805
Operator Name :	RUDDY GARCIA
Operator Address :	1531 COWLES ST, LONG BEACH, CA 908130000
Latitude :	33.78467
Longitude :	-118.212654

Map Id: W215
Direction: S
Distance: 0.230 mi., 1214 ft.
Elevation: 10 ft.
Relative: Lower

Site Name : BEACH CITY WATERSPORTS | JOHN ANTHONY
1441 COWIES | 1441 COWLES ST
LONG BEACH, CA 90813

Database(s) : [HAZNET - CA, HWG - CA]

Envirosite ID: 41070141
EPA ID: CAL000096991

HAZNET - CA

Facility Name :	BEACH CITY WATERSPORTS
Facility Address :	1441 COWIES, LONG BEACH, CA 90813
County :	LOS ANGELES

Site Details

Generator EPA ID :	CAL000096991
Active :	Inactive
Category :	STATE
Facility Types :	N/R
Type :	PERMANENT
Contact Name :	N/R
Contact Phone :	N/R
Facility Mailing Address :	1441 W COWIES, LONG BEACH, CA 908130000
Latitude :	33.78473153
Longitude :	-118.21118488
Agency Hyperlink :	Click here for hyperlink provided by the agency.
Last Date in Agency List :	2021-07-08

Facility Name :	JOHN ANTHONY
Facility Address :	1441 COWLES ST, LONG BEACH, CA 90813
County :	LOS ANGELES

Site Details

Generator EPA ID :	CAC002563181
Active :	Inactive
Category :	STATE
Facility Types :	N/R
Type :	TEMPORARY
Contact Name :	N/R
Contact Phone :	N/R
Facility Mailing Address :	1441 COWLES ST, LONG BEACH, CA 90813
Latitude :	33.78473153
Longitude :	-118.21118488
Agency Hyperlink :	Click here for hyperlink provided by the agency.
Last Date in Agency List :	2021-07-08

HWG - CA

Facility Name :	BEACH CITY WATERSPORTS
Facility Address :	1441 COWIES, LONG BEACH, CA 90813
County :	LOS ANGELES

EPA ID :	CAL000096991
Status :	Inactive
Category :	STATE
Type :	PERMANENT
Facility Type :	N/R
Mailing Address :	1441 W COWIES, LONG BEACH, CA 908130000
Owner Name :	SPANGENTHAL RUBEN
Owner Address :	N/A

Map Id: W215
Direction: S
Distance: 0.230 mi., 1214 ft.
Elevation: 10 ft.
Relative: Lower

Site Name : BEACH CITY WATERSPORTS | JOHN ANTHONY
1441 COWIES | 1441 COWLES ST
LONG BEACH, CA 90813

Database(s) : [HAZNET - CA, HWG - CA] ***(cont.)***

Envirosite ID: 41070141
EPA ID: CAL000096991

HWG - CA ***(cont.)***

Operator Name :	N/R
Operator Address :	INACT PER NONDEL 99VQ - CR, N/A
Latitude :	33.784732
Longitude :	-118.211185
Facility Name :	JOHN ANTHONY
Facility Address :	1441 COWLES ST, LONG BEACH, CA 90813
County :	LOS ANGELES
EPA ID :	CAC002563181
Status :	Inactive
Category :	STATE
Type :	TEMPORARY
Facility Type :	N/R
Mailing Address :	1441 COWLES ST, LONG BEACH, CA 90813
Owner Name :	JOHN ANTHONY
Owner Address :	1441 COWLES ST, LONG BEACH, CA 90813
Operator Name :	JOHN ANTHONY
Operator Address :	1441 COWLES ST, LONG BEACH, CA 90813
Latitude :	33.784681
Longitude :	-118.211201

Map Id: U216
Direction: SSE
Distance: 0.230 mi., 1217 ft.
Elevation: 8 ft.
Relative: Lower

Site Name : TRANSPORTABLE TREATMENT SERV
1461 N HARBOR AVE
LONG BEACH, CA 90813

Database(s) : [HMS_LOS ANGELES COUNTY - CA]

Envirosite ID: 854493
EPA ID: N/R

HMS_LOS ANGELES COUNTY - CA

Facility Name :	TRANSPORTABLE TREATMENT SERV
Facility Address :	1461 N HARBOR AVE, LONG BEACH, 90813

Site Details

Site Number :	015639
File Number :	I17070
Status :	OPEN
Area :	1C
Last Date in Agency List :	2021-06-22

Permit Details

Permit Number :	N/R
Permit Status :	N/R

Map Id: U216
Direction: SSE
Distance: 0.230 mi., 1217 ft.
Elevation: 8 ft.
Relative: Lower

Site Name : TRANSPORTABLE TREATMENT SERV
1461 N HARBOR AVE
LONG BEACH, CA 90813

Database(s) : [HMS_LOS ANGELES COUNTY - CA] ***(cont.)***

Envirosite ID: 854493
EPA ID: N/R

HMS_LOS ANGELES COUNTY - CA ***(cont.)***

Permit Category :	N/R
Type :	N/R

Map Id: V217
Direction: W
Distance: 0.230 mi., 1217 ft.
Elevation: 10 ft.
Relative: Lower

Site Name : KOYS | KOY'S | MONTIEL AUTO
1667 COTA AVE
LONG BEACH, CA 90813

Database(s) : [CALEPA SITES - CA, ECHO, FRS, HAZNET - CA, HWG - CA, RCRA_NONGEN]

Envirosite ID: 968430
EPA ID: CAL000397163

CALEPA SITES - CA

Facility Name :	KOY'S
Facility Address :	1667 COTA AVE, LONG BEACH, 90813
Site ID :	411617
EI ID :	10619593
EI Description :	Hazardous Waste Generator
Latitude :	33.787815
Longitude :	-118.216858
Agency Hyperlink :	Click here for hyperlink provided by the agency.
Last Date in Agency List :	2021-08-26

ECHO

Facility Name :	KOYS
Facility Address :	1667 COTA AVE, LONG BEACH, CA 90813
County :	LOS ANGELES
Last Inspection Date :	N/R
Registry ID :	110070417458
FIPS Code :	N/R
EPA Region :	09
Inspection Count :	0
Last Inspection Days :	N/R
Informal Count :	0
Last Informal Action Date :	N/R
Formal Action Count :	0
Last Formal Action Date :	N/R
Total Penalties :	0
Penalty Count :	N/R
Last Penalty Date :	N/R
Last Penalty Amount :	N/R
QTRS IN NC :	0
Programs IN SNC :	0
Current Compliance Status :	No Violation Identified
Three-Year Compliance Status :	_____
Collection Method :	Zip Code Centroid

Map Id: V217
Direction: W
Distance: 0.230 mi., 1217 ft.
Elevation: 10 ft.
Relative: Lower

Site Name : KOYS | KOY'S | MONTIEL AUTO
1667 COTA AVE
LONG BEACH, CA 90813

Database(s) : [CALEPA SITES - CA, ECHO, FRS, HAZNET - CA, HWG - CA, RCRA_NONGEN] ***(cont.)***

Envirosite ID: 968430
EPA ID: CAL000397163

ECHO ***(cont.)***

Reference Point :	N/R
Accuracy Meters :	10000
Derived Tribes :	N/R
Derived HUC :	N/R
Derived WBD :	N/R
Derived STCTY FIPS :	N/R
Derived Zip :	N/R
Derived CD113 :	N/R
Derived CB2010 :	N/R
MYRTK Universe :	NNN
NPDES IDs :	N/R
CWA Permit Types :	N/R
CWA Compliance Tracking :	N/R
CWA NAICS :	N/R
CWA SICS :	N/R
CWA Inspection Count :	N/R
CWA Last Inspection Days :	N/R
CWA Informal Count :	N/R
CWA Formal Action Count :	N/R
CWA Last Formal Action Date :	N/R
CWA Penalties :	N/R
CWA Last Penalty Date :	N/R
CWA Last Penalty Amount :	N/R
CWA Quarters IN NC :	N/R
CWA Current Compliance Status :	N/R
CWA Current SNC Flag :	N
CWA 13 Quarters Compliance Status :	N/R
CWA 13 Quarters Effluent Exceedances:	N/R
CWA Three-Year QNCR Codes :	N/R
DFR URL :	Click here for hyperlink provided by the agency.
Facility SIC :	N/R
Facility NAICS :	811121 - Automotive Body, Paint, and Interior Repair and Maintenance, 811111 - General Automotive Repair
Facility Last Inspection EPA Date :	N/R
Facility Last Inspection State Date :	N/R
Facility Last Formal Act EPA Date :	N/R
Facility Last Formal Act State Date :	N/R
Facility Last Informal Act EPA Date :	N/R
Facility Last Informal Act State Date:	N/R
Facility Federal Agency :	N/R
TRI Reporter :	N/R
Facility Imp Water Flag :	N/R
Current SNC Flag :	N
Indian County Flag :	N
Federal Flag :	N/R
US Mexico Border Flag :	N/R
Chesapeak Bay Flag :	N/R
AIR Flag :	N
NPDES Flag :	N
SDWIS Flag :	N
RCRA Flag :	Y
TRI Flag :	N
GHG Flag :	N
Major Flag :	N/R

Map Id: V217
Direction: W
Distance: 0.230 mi., 1217 ft.
Elevation: 10 ft.
Relative: Lower

Site Name : KOYS | KOY'S | MONTIEL AUTO
1667 COTA AVE
LONG BEACH, CA 90813

Database(s) : [CALEPA SITES - CA, ECHO, FRS, HAZNET - CA, HWG - CA, RCRA_NONGEN] ***(cont.)***

Envirosite ID: 968430
EPA ID: CAL000397163

ECHO ***(cont.)***

Active Flag :	Y
NAA Flag :	N
Latitude :	33.780911
Longitude :	-118.196312
Last Date in Agency List :	2021-08-20

FRS

Facility Name :	KOYS
Facility Address :	1667 COTA AVE, LONG BEACH, CA 90813
County :	LOS ANGELES

Site Details

Registry ID :	110070417458
FRS Facility URL :	Click here for hyperlink provided by the agency.
Last Date in Agency List :	2021-07-17

Source Description

Source Description :

RCRAInfo is EPA's comprehensive information system that supports the Resource Conservation and Recovery Act (RCRA) of 1976 and the Hazardous and Solid Waste Amendments (HSWA) of 1984 through the tracking of events and activities related to facilities that generate, transport, and treat, store, or dispose of hazardous waste. RCRAInfo allows RCRA program staff to track the notification, permit, compliance, and corrective action activities required under RCRA. RCRAInfo also supports generation of the National Hazardous Waste Biennial Report. All generators and treatment, storage, and disposal facilities who handle hazardous waste are required to report to the EPA Administrator at least once every two years to support creation of the Biennial Report.

FRS Environmental Interest

Source and System ID :	RCRAINFO - CAL000397163

HAZNET - CA

Facility Name :	KOYS
Facility Address :	1667 COTA AVE, LONG BEACH, CA 90813
County :	LOS ANGELES

Site Details

Generator EPA ID :	CAL000397163
Active :	Inactive
Category :	STATE
Facility Types :	N/R
Type :	PERMANENT
Contact Name :	N/R
Contact Phone :	N/R
Facility Mailing Address :	1667 COTA AVE, LONG BEACH, CA 90813
Latitude :	33.78780900

Map Id: V217
Direction: W
Distance: 0.230 mi., 1217 ft.
Elevation: 10 ft.
Relative: Lower

Site Name : KOYS | KOY'S | MONTIEL AUTO
1667 COTA AVE
LONG BEACH, CA 90813

Database(s) : [CALEPA SITES - CA, ECHO, FRS, HAZNET - CA, HWG - CA, RCRA_NONGEN] ***(cont.)***

Envirosite ID: 968430
EPA ID: CAL000397163

HAZNET - CA ***(cont.)***

Longitude :	-118.21685400
Agency Hyperlink :	Click here for hyperlink provided by the agency.
Last Date in Agency List :	2021-07-08
Facility Name :	MONTIEL AUTO
Facility Address :	1667 COTA AVE, LONG BEACH, CA 90813
County :	LOS ANGELES

Site Details

Generator EPA ID :	CAL000366517
Active :	Inactive
Category :	STATE
Facility Types :	N/R
Type :	PERMANENT
Contact Name :	N/R
Contact Phone :	N/R
Facility Mailing Address :	1667 COTA AVE, LONG BEACH, CA 90813
Latitude :	33.78780900
Longitude :	-118.21685400
Agency Hyperlink :	Click here for hyperlink provided by the agency.
Last Date in Agency List :	2021-07-08

HWG - CA

Facility Name :	KOYS
Facility Address :	1667 COTA AVE, LONG BEACH, CA 90813
County :	LOS ANGELES
EPA ID :	CAL000397163
Status :	Inactive
Category :	STATE
Type :	PERMANENT
Facility Type :	N/R
Mailing Address :	1667 COTA AVE, LONG BEACH, CA 90813
Owner Name :	JOSE MARTINEZ
Owner Address :	1667 COTA AVE, LONG BEACH, CA 90813
Operator Name :	JOSE MARTINEZ
Operator Address :	1667 COTA AVE, LONG BEACH, CA 90813
Latitude :	33.787809
Longitude :	-118.216854
Facility Name :	MONTIEL AUTO
Facility Address :	1667 COTA AVE, LONG BEACH, CA 90813
County :	LOS ANGELES
EPA ID :	CAL000366517
Status :	Inactive
Category :	STATE
Type :	PERMANENT
Facility Type :	N/R

Map Id: V217
Direction: W
Distance: 0.230 mi., 1217 ft.
Elevation: 10 ft.
Relative: Lower

Site Name : KOYS | KOY'S | MONTIEL AUTO
1667 COTA AVE
LONG BEACH, CA 90813

Database(s) : [CALEPA SITES - CA, ECHO, FRS, HAZNET - CA, HWG - CA, RCRA_NONGEN] ***(cont.)***

Envirosite ID: 968430
EPA ID: CAL000397163

HWG - CA ***(cont.)***

Mailing Address :	1667 COTA AVE, LONG BEACH, CA 90813
Owner Name :	MARIO MONTIEL
Owner Address :	1667 COTA AVE, LONG BEACH, CA 90813
Operator Name :	MARIO MONTIEL
Operator Address :	1667 COTA AVE, LONG BEACH, CA 90813
Latitude :	33.78781
Longitude :	-118.21686

RCRA_NONGEN

Facility Name :	KOYS
Facility Address :	1667 COTA AVE, LONG BEACH, CA 90813
County :	LOS ANGELES
Date Form Received by Agency :	2014-05-29
EPA ID :	CAL000397163
Mailing Address :	1667 COTA AVE, LONG BEACH, CA 90813
Contact :	JOSE MARTINEZ
Contact Address :	1667 COTA AVE, LONG BEACH, CA 90813
Contact Country :	N/R
Contact Telephone :	310-749-1814
Contact Email :	COPITOS21@YAHOO.COM
EPA Region :	09
Land Type :	Not Reported
Source Type :	Implementer
Classification :	Not a generator, verified
Description :	Not a generator, verified
Last Date in Agency List :	2021-09-03

Owner/Operator Summary

Owner/Operator Name :	JOSE MARTINEZ
Owner/Operator Address :	1667 COTA AVE, LONG BEACH, CA 90813
Owner/Operator Country :	N/R
Owner/Operator Telephone :	310-749-1814
Owner/Operator Email :	N/R
Owner/Operator Fax :	N/R
Legal Status :	Other land type
Owner/Operator Type :	Operator
Owner/Operator Start Date :	N/R
Owner/Operator End Date :	N/R

Owner/Operator Name :	JOSE MARTINEZ
Owner/Operator Address :	1667 COTA AVE, LONG BEACH, CA 90813
Owner/Operator Country :	N/R
Owner/Operator Telephone :	310-749-1814
Owner/Operator Email :	N/R
Owner/Operator Fax :	N/R
Legal Status :	Other land type
Owner/Operator Type :	Owner
Owner/Operator Start Date :	N/R
Owner/Operator End Date :	N/R

Map Id: V217
Direction: W
Distance: 0.230 mi., 1217 ft.
Elevation: 10 ft.
Relative: Lower

Site Name : KOYS | KOY'S | MONTIEL AUTO
1667 COTA AVE
LONG BEACH, CA 90813

Database(s) : [CALEPA SITES - CA, ECHO, FRS, HAZNET - CA, HWG - CA, RCRA_NONGEN] ***(cont.)***

Envirosite ID: 968430
EPA ID: CAL000397163

RCRA_NONGEN ***(cont.)***

Handler Activities Summary

U.S. Importer of Hazardous Waste :	N
Mixed Waste (Haz. and Radioactive) :	N
Recycler of Hazardous Waste :	N
Transporter of Hazardous Waste :	N
Treater, Storer or Disposer of HW :	N
Underground Injection Activity :	N
On-site Burner Exemption :	N
Furnace Exemption :	N
Used Oil Fuel Burner :	N
Used Oil Processor :	N
Used Oil Refiner :	N
Used Oil Fuel Marketer to Burner :	N
Used Oil Specification Marketer :	N
Used Oil Transfer Facility :	N
Used Oil Transporter :	N

Notices of Violations Summary

Regulation Violated :	N

Map Id: W218
Direction: SSW
Distance: 0.231 mi., 1219 ft.
Elevation: 9 ft.
Relative: Lower

Site Name : SNYDER MFG CORP | ASHLAND CHEMICALS
1541 W COWLES ST | 1541 WEST COWLES
LONG BEACH, CA

Database(s) : [CERCLIS NFRAP, CIWQS - CA, ECHO, ENVIROSTOR - CA, FRS, HAZNET - CA, HWG - CA, RCRA_NONGEN, SEMS_8R_ARCHIVED SITES, SSTS]

Envirosite ID: 41052440
EPA ID: N/R

CERCLIS NFRAP

Facility Name :	SNYDER MFG CORP
Facility Address :	1541 W COWLES ST, LONG BEACH, CA 90813
County :	LOS ANGELES
Site ID :	0901019
Epa ID :	CAD008277501
Short Name :	SNYDER MFG CORP
Congressional District :	32
IFMS ID :	N/R
SMSA Number :	4480
USGC Hydro Unit :	18070104
Federal Facility :	N
DMNSN Number :	N/R

Map Id: W218
Direction: SSW
Distance: 0.231 mi., 1219 ft.
Elevation: 9 ft.
Relative: Lower

Site Name : SNYDER MFG CORP | ASHLAND CHEMICALS
1541 W COWLES ST | 1541 WEST COWLES
LONG BEACH, CA

Database(s) : [CERCLIS NFRAP, CIWQS - CA, ECHO, ENVIROSTOR - CA, FRS, HAZNET - CA, HWG - CA, RCRA_NONGEN, SEMS_8R_ARCHIVED SITES, SSTS] ***(cont.)***

Envirosite ID: 41052440
EPA ID: N/R

CERCLIS NFRAP ***(cont.)***

Site Orphan Flag :	N
RCRA ID :	N/R
USGS Quadrangle :	N/R
Site Init by Prog :	N/R
NFRAP Flag :	NFA
Parent ID :	N/R
RST Code :	N/R
EPA Region :	09
Classification :	N/R
Site Settings Code :	N/R
NPL Status :	Not on the NPL
DMNSN Unit Code :	N/R
RBRAC Code :	N/R
RResp Fed Agency Code :	N/R
Non NPL Status :	NFRAP-Site does not qualify for the NPL based on existing information
Non NPL Status Date :	1989-01-18
Site Fips Code :	06037
CC Concurrence Date :	N/R
CC Concurrence FY :	N/R
Alias EPA ID :	N/R
Site FUDS Flag :	N/R

CERCLIS Site Contact Name(s)

Contact ID :	13003854
Contact Title :	Site Assessment Manager (SAM)
Contact ID :	13003858
Contact Title :	Site Assessment Manager (SAM)
Contact ID :	13004003
Contact Title :	Site Assessment Manager (SAM)
Alias Comments :	N/R
Site Description :	N/R

CERCLIS Assessment History

Action Code :	001
Action :	ARCHIVE SITE
Date Started :	N/R
Date Completed :	1989-01-18
Priority Level :	1
Operational Unit :	00
Primary Responsibility :	EPA In-House
Planning Status :	N/R

Map Id: W218
Direction: SSW
Distance: 0.231 mi., 1219 ft.
Elevation: 9 ft.
Relative: Lower

Site Name : SNYDER MFG CORP | ASHLAND CHEMICALS
1541 W COWLES ST | 1541 WEST COWLES
LONG BEACH, CA

Database(s) : [CERCLIS NFRAP, CIWQS - CA, ECHO, ENVIROSTOR - CA, FRS, HAZNET - CA, HWG - CA, RCRA_NONGEN, SEMS_8R_ARCHIVED SITES, SSTS] ***(cont.)***

Envirosite ID: 41052440
EPA ID: N/R

CERCLIS NFRAP ***(cont.)***

Urgency Indicator :	N/R
Action Anomaly :	N/R

Action Code :	001
Action :	DISCOVERY
Date Started :	N/R
Date Completed :	1985-11-01
Priority Level :	1
Operational Unit :	00
Primary Responsibility :	State, Fund Financed
Planning Status :	N/R
Urgency Indicator :	N/R
Action Anomaly :	N/R

Action Code :	001
Action :	PRELIMINARY ASSESSMENT
Date Started :	N/R
Date Completed :	1989-01-18
Priority Level :	1
Operational Unit :	00
Primary Responsibility :	EPA Fund-Financed
Planning Status :	N/R
Urgency Indicator :	N/R
Action Anomaly :	N/R

Action Code :	002
Action :	PRELIMINARY ASSESSMENT
Date Started :	1985-09-01
Date Completed :	1986-06-01
Priority Level :	1
Operational Unit :	00
Primary Responsibility :	State, Fund Financed
Planning Status :	N/R
Urgency Indicator :	N/R
Action Anomaly :	N/R

CIWQS - CA

Facility Name :	SNYDER MANUFACTURING CORPORATION
Facility Address :	1541 WEST COWLES STREET, LONG BEACH, CA 90813
County :	LOS ANGELES

Place ID :	S875064
Agency Name :	SNYDER MANUFACTURING CORPORATION
Last Date in Agency List :	2021-09-10

Map Id: W218
Direction: SSW
Distance: 0.231 mi., 1219 ft.
Elevation: 9 ft.
Relative: Lower

Site Name : SNYDER MFG CORP | ASHLAND CHEMICALS
1541 W COWLES ST | 1541 WEST COWLES
LONG BEACH, CA

Database(s) : [CERCLIS NFRAP, CIWQS - CA, ECHO, ENVIROSTOR - CA, FRS, HAZNET - CA, HWG - CA, RCRA_NONGEN, SEMS_8R_ARCHIVED SITES, SSTS] ***(cont.)***

Envirosite ID: 41052440
EPA ID: N/R

ECHO

Facility Name :	SNYDER MANUFACTURING CORPORATION
Facility Address :	1541 W COWLES ST, LONG BEACH, CA 90813
County :	LOS ANGELES
Last Inspection Date :	2021-06-01
Registry ID :	110011465048
FIPS Code :	06037
EPA Region :	09
Inspection Count :	2
Last Inspection Days :	75
Informal Count :	0
Last Informal Action Date :	N/R
Formal Action Count :	0
Last Formal Action Date :	N/R
Total Penalties :	0
Penalty Count :	N/R
Last Penalty Date :	N/R
Last Penalty Amount :	N/R
QTRS IN NC :	1
Programs IN SNC :	0
Current Compliance Status :	Violation Identified
Three-Year Compliance Status :	_____V
Collection Method :	ADDRESS MATCHING-HOUSE NUMBER
Reference Point :	CENTER OF A FACILITY OR STATION
Accuracy Meters :	30
Derived Tribes :	N/R
Derived HUC :	18070104
Derived WBD :	N/R
Derived STCTY FIPS :	06037
Derived Zip :	90813
Derived CD113 :	47
Derived CB2010 :	060375755001044
MYRTK Universe :	NNN
NPDES IDs :	CAW511887 CAZ511961
CWA Permit Types :	Minor
CWA Compliance Tracking :	On
CWA NAICS :	N/R
CWA SICS :	2842
CWA Inspection Count :	2
CWA Last Inspection Days :	732
CWA Informal Count :	N/R
CWA Formal Action Count :	N/R
CWA Last Formal Action Date :	N/R
CWA Penalties :	N/R
CWA Last Penalty Date :	N/R
CWA Last Penalty Amount :	N/R
CWA Quarters IN NC :	1
CWA Current Compliance Status :	Violation Identified
CWA Current SNC Flag :	N
CWA 13 Quarters Compliance Status :	_____V
CWA 13 Quarters Effluent Exceedances:	N/R

Map Id: W218
Direction: SSW
Distance: 0.231 mi., 1219 ft.
Elevation: 9 ft.
Relative: Lower

Site Name : SNYDER MFG CORP | ASHLAND CHEMICALS
1541 W COWLES ST | 1541 WEST COWLES
LONG BEACH, CA

Database(s) : [CERCLIS NFRAP, CIWQS - CA, ECHO, ENVIROSTOR - CA, FRS, HAZNET - CA, HWG - CA, RCRA_NONGEN, SEMS_8R_ARCHIVED SITES, SSTS] ***(cont.)***

Envirosite ID: 41052440
EPA ID: N/R

ECHO ***(cont.)***

CWA Three-Year QNCR Codes :	N/R
DFR URL :	Click here for hyperlink provided by the agency.
Facility SIC :	2842
Facility NAICS :	N/R
Facility Last Inspection EPA Date :	N/R
Facility Last Inspection State Date :	2021-06-01
Facility Last Formal Act EPA Date :	N/R
Facility Last Formal Act State Date :	N/R
Facility Last Informal Act EPA Date :	N/R
Facility Last Informal Act State Date:	N/R
Facility Federal Agency :	N/R
TRI Reporter :	N/R
Facility Imp Water Flag :	N/R
Current SNC Flag :	N
Indian County Flag :	N
Federal Flag :	N/R
US Mexico Border Flag :	N
Chesapeak Bay Flag :	N/R
AIR Flag :	N
NPDES Flag :	Y
SDWIS Flag :	N
RCRA Flag :	N
TRI Flag :	N
GHG Flag :	N
Major Flag :	N/R
Active Flag :	Y
NAA Flag :	Y
Latitude :	33.78467
Longitude :	-118.21309
Last Date in Agency List :	2021-08-20

Facility Name :	SNYDER MFG CORP
Facility Address :	1541 W COWLES ST, LONG BEACH, CA 90813
County :	LOS ANGELES

Last Inspection Date :	N/R
Registry ID :	110070444440
FIPS Code :	N/R
EPA Region :	09
Inspection Count :	0
Last Inspection Days :	N/R
Informal Count :	0
Last Informal Action Date :	N/R
Formal Action Count :	0
Last Formal Action Date :	N/R
Total Penalties :	0
Penalty Count :	N/R
Last Penalty Date :	N/R
Last Penalty Amount :	N/R
QTRS IN NC :	0

Map Id: W218
Direction: SSW
Distance: 0.231 mi., 1219 ft.
Elevation: 9 ft.
Relative: Lower

Site Name : SNYDER MFG CORP | ASHLAND CHEMICALS
1541 W COWLES ST | 1541 WEST COWLES
LONG BEACH, CA

Database(s) : [CERCLIS NFRAP, CIWQS - CA, ECHO, ENVIROSTOR - CA, FRS, HAZNET - CA, HWG - CA, RCRA_NONGEN, SEMS_8R_ARCHIVED SITES, SSTS] ***(cont.)***

Envirosite ID: 41052440
EPA ID: N/R

ECHO ***(cont.)***

Programs IN SNC :	0
Current Compliance Status :	No Violation Identified
Three-Year Compliance Status :	_____
Collection Method :	Zip Code Centroid
Reference Point :	N/R
Accuracy Meters :	10000
Derived Tribes :	N/R
Derived HUC :	N/R
Derived WBD :	N/R
Derived STCTY FIPS :	N/R
Derived Zip :	N/R
Derived CD113 :	N/R
Derived CB2010 :	N/R
MYRTK Universe :	NNN
NPDES IDs :	N/R
CWA Permit Types :	N/R
CWA Compliance Tracking :	N/R
CWA NAICS :	N/R
CWA SICS :	N/R
CWA Inspection Count :	N/R
CWA Last Inspection Days :	N/R
CWA Informal Count :	N/R
CWA Formal Action Count :	N/R
CWA Last Formal Action Date :	N/R
CWA Penalties :	N/R
CWA Last Penalty Date :	N/R
CWA Last Penalty Amount :	N/R
CWA Quarters IN NC :	N/R
CWA Current Compliance Status :	N/R
CWA Current SNC Flag :	N
CWA 13 Quarters Compliance Status :	N/R
CWA 13 Quarters Effluent Exceedances:	N/R
CWA Three-Year QNCR Codes :	N/R
DFR URL :	Click here for hyperlink provided by the agency.
Facility SIC :	N/R
Facility NAICS :	325612 - Polish and Other Sanitation Good Manufacturing
Facility Last Inspection EPA Date :	N/R
Facility Last Inspection State Date :	N/R
Facility Last Formal Act EPA Date :	N/R
Facility Last Formal Act State Date :	N/R
Facility Last Informal Act EPA Date :	N/R
Facility Last Informal Act State Date:	N/R
Facility Federal Agency :	N/R
TRI Reporter :	N/R
Facility Imp Water Flag :	N/R
Current SNC Flag :	N
Indian County Flag :	N
Federal Flag :	N/R
US Mexico Border Flag :	N/R
Chesapeak Bay Flag :	N/R
AIR Flag :	N
NPDES Flag :	N

Map Id: W218
Direction: SSW
Distance: 0.231 mi., 1219 ft.
Elevation: 9 ft.
Relative: Lower

Site Name : SNYDER MFG CORP | ASHLAND CHEMICALS
1541 W COWLES ST | 1541 WEST COWLES
LONG BEACH, CA

Database(s) : [CERCLIS NFRAP, CIWQS - CA, ECHO, ENVIROSTOR - CA, FRS, HAZNET - CA, HWG - CA, RCRA_NONGEN, SEMS_8R_ARCHIVED SITES, SSTS] ***(cont.)***

Envirosite ID: 41052440
EPA ID: N/R

ECHO ***(cont.)***

SDWIS Flag :	N
RCRA Flag :	Y
TRI Flag :	N
GHG Flag :	N
Major Flag :	N/R
Active Flag :	Y
NAA Flag :	N
Latitude :	33.780911
Longitude :	-118.196312
Last Date in Agency List :	2021-08-20

ENVIROSTOR - CA

Facility Name :	SNYDER MFG CORPORATION
Facility Address :	1541 W COWLES STREET, LONG BEACH, CA 90813
County :	LOS ANGELES

Site Details

Cleanup Date :	1995-01-18
Cleanup Status :	Refer: Other Agency
Site Type :	Historical
Site Type Detailed :	* Historical
Acreage :	N/R
APN :	NONE SPECIFIED
National Priorities List :	NO
Regulatory Agencies Involved :	N/R
Lead Agency :	N/R
Project Manager :	N/R
Supervisor :	* Mmonroy
Office :	Cleanup Cypress
Envirostor ID :	19280503
Site Code :	N/R
Assembly :	70
Senate :	33
Congressional District :	47
Special Program :	N/R
Past Uses :	NONE SPECIFIED
Potential COC :	* UNSPECIFIED ALKALINE SOLUTIONS; * DETERGENT & SOAP; * UNSPECIFIED ACID SOLUTION
Confirmed COC :	N/R
Potential Media Affected :	N/R
Restricted Use :	NO
Site Management Req :	N/R
Funding :	N/R
Latitude :	33.784914
Longitude :	-118.213098
Agency Hyperlink :	Click here for hyperlink provided by the agency.

Map Id: W218
Direction: SSW
Distance: 0.231 mi., 1219 ft.
Elevation: 9 ft.
Relative: Lower

Site Name : SNYDER MFG CORP | ASHLAND CHEMICALS
1541 W COWLES ST | 1541 WEST COWLES
LONG BEACH, CA

Database(s) : [CERCLIS NFRAP, CIWQS - CA, ECHO, ENVIROSTOR - CA, FRS, HAZNET - CA, HWG - CA, RCRA_NONGEN, SEMS_8R_ARCHIVED SITES, SSTS] ***(cont.)***

Envirosite ID: 41052440
EPA ID: N/R

ENVIROSTOR - CA ***(cont.)***

Last Date in Agency List : 2021-08-11

Alias Details
Alias : 19280503
Alias Type : Envirostor ID Number

Alias : JONES MACHINE SHOP
Alias Type : Alternate Name

Completed Activities
Completed Date : 1995-01-18
Area Name : PROJECT WIDE
Sub Area Name : N/R
Document Type : Site Screening
Comments : DATABASE VALIDATION PROGRAM CONFIRMS NFA FOR DTSC.

Completed Date : 1988-01-28
Area Name : PROJECT WIDE
Sub Area Name : N/R
Document Type : Site Screening

Comments : SITE SCREENING DONE ADDITIONAL INFORMATION IS NEEDED TO DETERMINE CHEMICAL WASTE HANDLING, STORAGE AND DISPOSAL PRACTICES. SIGNIFICANT QUANTITIES OF HAZ SUBSTANCES MAY HAVE BEEN HANDLED AT THIS SITE

Completed Date : 1980-03-25
Area Name : PROJECT WIDE
Sub Area Name : N/R
Document Type : * Discovery
Comments : FACILITY IDENTIFIED IW SURVEY QUESTIONNAIRE 12580 QUESTIONNAIRE RECEIVED

Future Activities
Area Name : N/R
Sub Area Name : N/R
Document Type : N/R
Due Date : N/R

Map Id: W218
Direction: SSW
Distance: 0.231 mi., 1219 ft.
Elevation: 9 ft.
Relative: Lower

Site Name : SNYDER MFG CORP | ASHLAND CHEMICALS
1541 W COWLES ST | 1541 WEST COWLES
LONG BEACH, CA

Database(s) : [CERCLIS NFRAP, CIWQS - CA, ECHO, ENVIROSTOR - CA, FRS, HAZNET - CA, HWG - CA, RCRA_NONGEN, SEMS_8R_ARCHIVED SITES, SSTS] ***(cont.)***

Envirosite ID: 41052440
EPA ID: N/R

ENVIROSTOR - CA ***(cont.)***

Scheduled Activites

Due Date :	N/R
Revised Date :	N/R
Area Name :	N/R
Sub Area Name :	N/R
Document Type :	N/R

FRS

Facility Name :	SNYDER MANUFACTURING CORPORATION
Facility Address :	1541 W COWLES ST, LONG BEACH, CA 90813-1297
County :	LOS ANGELES

Site Details

Registry ID :	110011465048
FRS Facility URL :	Click here for hyperlink provided by the agency.
Last Date in Agency List :	2021-07-17

Source Description

Source Description :

NCDB supports implementation of the Federal Insecticide, Fungicide, and Rodenticide Act (FIFRA) and the Toxic Substances Control Act (TSCA). The system tracks inspections in regions and states with cooperative agreements, enforcement actions, and settlements.
The NPDES module of the Compliance Information System (ICIS) tracks surface water permits issued under the Clean Water Act. Under NPDES, all facilities that discharge pollutants from any point source into waters of the United States are required to obtain a permit. The permit will likely contain limits on what can be discharged, impose monitoring and reporting requirements, and include other provisions to ensure that the discharge does not adversely affect water quality.

FRS Environmental Interest

Source and System ID :

ICIS - CAW511887
ICIS - CAZ511961
NCDB - C09#F-09-90-0076
NCDB - D09#D90-0904-06
NCDB - I09#19900312NF00076

Facility Name :	SNYDER MFG CORP
Facility Address :	1541 W COWLES ST, LONG BEACH, CA 90813-0000
County :	LOS ANGELES

Map Id: W218
Direction: SSW
Distance: 0.231 mi., 1219 ft.
Elevation: 9 ft.
Relative: Lower

Site Name : SNYDER MFG CORP | ASHLAND CHEMICALS
1541 W COWLES ST | 1541 WEST COWLES
LONG BEACH, CA

Database(s) : [CERCLIS NFRAP, CIWQS - CA, ECHO, ENVIROSTOR - CA, FRS, HAZNET - CA, HWG - CA, RCRA_NONGEN, SEMS_8R_ARCHIVED SITES, SSTS] ***(cont.)***

Envirosite ID: 41052440
EPA ID: N/R

FRS ***(cont.)***

Site Details

Registry ID :	110070444440
FRS Facility URL :	Click here for hyperlink provided by the agency.
Last Date in Agency List :	2021-07-17

Source Description

Source Description :

RCRAInfo is EPA's comprehensive information system that supports the Resource Conservation and Recovery Act (RCRA) of 1976 and the Hazardous and Solid Waste Amendments (HSWA) of 1984 through the tracking of events and activities related to facilities that generate, transport, and treat, store, or dispose of hazardous waste. RCRAInfo allows RCRA program staff to track the notification, permit, compliance, and corrective action activities required under RCRA. RCRAInfo also supports generation of the National Hazardous Waste Biennial Report. All generators and treatment, storage, and disposal facilities who handle hazardous waste are required to report to the EPA Administrator at least once every two years to support creation of the Biennial Report.

FRS Environmental Interest

Source and System ID :	RCRAINFO - CAL000005153

HAZNET - CA

Facility Name :	ASHLAND CHEMICALS
Facility Address :	1541 WEST COWLES, LONG BEACH, CA 90813
County :	LOS ANGELES

Site Details

Generator EPA ID :	CAC000921576
Active :	Inactive
Category :	STATE
Facility Types :	N/R
Type :	TEMPORARY
Contact Name :	N/R
Contact Phone :	N/R
Facility Mailing Address :	P. O. BOX 1526, CLEARFIELD, UT 840160000
Latitude :	33.78473679
Longitude :	-118.21285622
Agency Hyperlink :	Click here for hyperlink provided by the agency.
Last Date in Agency List :	2021-07-08

Facility Name :	SNYDER MFG CORP
Facility Address :	1541 W COWLES ST, LONG BEACH, CA 90813
County :	LOS ANGELES

Map Id: W218
Direction: SSW
Distance: 0.231 mi., 1219 ft.
Elevation: 9 ft.
Relative: Lower

Site Name : SNYDER MFG CORP | ASHLAND CHEMICALS
1541 W COWLES ST | 1541 WEST COWLES
LONG BEACH, CA

Database(s) : [CERCLIS NFRAP, CIWQS - CA, ECHO, ENVIROSTOR - CA, FRS, HAZNET - CA, HWG - CA, RCRA_NONGEN, SEMS_8R_ARCHIVED SITES, SSTS] ***(cont.)***

Envirosite ID: 41052440
EPA ID: N/R

HAZNET - CA ***(cont.)***

Site Details

Generator EPA ID :	CAL000005153
Active :	Active
Category :	STATE
Facility Types :	N/R
Type :	PERMANENT
Contact Name :	N/R
Contact Phone :	N/R
Facility Mailing Address :	1541 W COWLES ST, LONG BEACH, CA 908130000
Latitude :	33.78473679
Longitude :	-118.21285622
Agency Hyperlink :	Click here for hyperlink provided by the agency.
Last Date in Agency List :	2021-07-08

Waste Generator Details

State Waste :

2013: 213 - Hydrocarbon solvents (benzene, hexane, Stoddard, Etc.), 0.02085 tons to CAT000613893
2013: 181 - Other inorganic solid waste, 0.25 tons to NVT330010000
2011: 331 - Off-specification, aged or surplus organics, 1.089 tons to NVT330010000
2009: 135 - Unspecified aqueous solution, 1.848 tons to NVT330010000
2009: 331 - Off-specification, aged or surplus organics, 2.178 tons to CAD008252405
2009: 352 - Other organic solids, 0.45 tons to NVT330010000
2009: 214 - Unspecified solvent mixture, 0.396 tons to CAD008252405
2009: 331 - Off-specification, aged or surplus organics, 2.3595 tons to NVT330010000
2002: 551 - Laboratory waste chemicals, 1.47925 tons to CAD028409019
2000: 331 - Off-specification, aged or surplus organics, 0.66 tons to CAD028409019
2000: 223 - Unspecified oil-containing waste, 0.2085 tons to CAD028409019
1998: 343 - Unspecified organic liquid mixture, 3.4 tons to CAD028409019
1997: 343 - Unspecified organic liquid mixture, 2.72 tons to CAD028409019
1995: 343 - Unspecified organic liquid mixture, 2.72 tons to CAD028409019

HWG - CA

Facility Name :	ASHLAND CHEMICALS
Facility Address :	1541 WEST COWLES, LONG BEACH, CA 90813
County :	LOS ANGELES
EPA ID :	CAC000921576
Status :	Inactive
Category :	STATE

Map Id: W218
Direction: SSW
Distance: 0.231 mi., 1219 ft.
Elevation: 9 ft.
Relative: Lower

Site Name : SNYDER MFG CORP | ASHLAND CHEMICALS
1541 W COWLES ST | 1541 WEST COWLES
LONG BEACH, CA

Database(s) : [CERCLIS NFRAP, CIWQS - CA, ECHO, ENVIROSTOR - CA, FRS, HAZNET - CA, HWG - CA, RCRA_NONGEN, SEMS_8R_ARCHIVED SITES, SSTS] ***(cont.)***

Envirosite ID: 41052440
EPA ID: N/R

HWG - CA ***(cont.)***

Type :	TEMPORARY
Facility Type :	N/R
Mailing Address :	P. O. BOX 1526, CLEARFIELD, UT 840160000
Owner Name :	N/R
Owner Address :	N/A
Operator Name :	ROBERT HELLEBERAND
Operator Address :	1541 WEST COWLES, LONG BEACH, CA 908130000
Latitude :	33.784682
Longitude :	-118.212866

Facility Name :	SNYDER MFG CORP
Facility Address :	1541 W COWLES ST, LONG BEACH, CA 90813
County :	LOS ANGELES

EPA ID :	CAL000005153
Status :	Active
Category :	STATE
Type :	PERMANENT
Facility Type :	N/R
Mailing Address :	1541 W COWLES ST, LONG BEACH, CA 908130000
Owner Name :	SNYDER MFG CORP
Owner Address :	1541 W COWLES ST, LONG BEACH, CA 908130000
Operator Name :	ERIC SNYDER PRES
Operator Address :	1541 W COWLES ST, LONG BEACH, CA 90813
Latitude :	33.78491
Longitude :	-118.2131

RCRA_NONGEN

Facility Name :	SNYDER MFG CORP
Facility Address :	1541 W COWLES ST, LONG BEACH, CA 90813-0000
County :	LOS ANGELES

Date Form Received by Agency :	1989-11-14
EPA ID :	CAL000005153
Mailing Address :	1541 W COWLES ST, LONG BEACH, CA 90813-0000
Contact :	ERIC SNYDER PRES
Contact Address :	1541 W COWLES ST, LONG BEACH, CA 90813
Contact Country :	N/R
Contact Telephone :	562-432-2038
Contact Email :	ERIC@SNYDERMANUFACTURING.COM
EPA Region :	09
Land Type :	Not Reported
Source Type :	Implementer
Classification :	Not a generator, verified
Description :	Not a generator, verified
Last Date in Agency List :	2021-09-03

Map Id: W218
Direction: SSW
Distance: 0.231 mi., 1219 ft.
Elevation: 9 ft.
Relative: Lower

Site Name : SNYDER MFG CORP | ASHLAND CHEMICALS
1541 W COWLES ST | 1541 WEST COWLES
LONG BEACH, CA

Database(s) : [CERCLIS NFRAP, CIWQS - CA, ECHO, ENVIROSTOR - CA, FRS, HAZNET - CA, HWG - CA, RCRA_NONGEN, SEMS_8R_ARCHIVED SITES, SSTS] ***(cont.)***

Envirosite ID: 41052440
EPA ID: N/R

RCRA_NONGEN ***(cont.)***

Owner/Operator Summary

Owner/Operator Name :	ERIC SNYDER PRES
Owner/Operator Address :	1541 W COWLES ST, LONG BEACH, CA 90813
Owner/Operator Country :	N/R
Owner/Operator Telephone :	562-432-2038
Owner/Operator Email :	N/R
Owner/Operator Fax :	N/R
Legal Status :	Other land type
Owner/Operator Type :	Operator
Owner/Operator Start Date :	N/R
Owner/Operator End Date :	N/R

Owner/Operator Name :	SNYDER MFG CORP
Owner/Operator Address :	1541 W COWLES ST, LONG BEACH, CA 90813-0000
Owner/Operator Country :	N/R
Owner/Operator Telephone :	562-432-2038
Owner/Operator Email :	N/R
Owner/Operator Fax :	N/R
Legal Status :	Other land type
Owner/Operator Type :	Owner
Owner/Operator Start Date :	N/R
Owner/Operator End Date :	N/R

Handler Activities Summary

U.S. Importer of Hazardous Waste :	N
Mixed Waste (Haz. and Radioactive) :	N
Recycler of Hazardous Waste :	N
Transporter of Hazardous Waste :	N
Treater, Storer or Disposer of HW :	N
Underground Injection Activity :	N
On-site Burner Exemption :	N
Furnace Exemption :	N
Used Oil Fuel Burner :	N
Used Oil Processor :	N
Used Oil Refiner :	N
Used Oil Fuel Marketer to Burner :	N
Used Oil Specification Marketer :	N
Used Oil Transfer Facility :	N
Used Oil Transporter :	N

Notices of Violations Summary

Regulation Violated :	N

SEMS_8R_ARCHIVED SITES

Facility Name :	SNYDER MFG CORP

Map Id: W218
Direction: SSW
Distance: 0.231 mi., 1219 ft.
Elevation: 9 ft.
Relative: Lower

Site Name : SNYDER MFG CORP | ASHLAND CHEMICALS
1541 W COWLES ST | 1541 WEST COWLES
LONG BEACH, CA

Database(s) : [CERCLIS NFRAP, CIWQS - CA, ECHO, ENVIROSTOR - CA, FRS, HAZNET - CA, HWG - CA, RCRA_NONGEN, SEMS_8R_ARCHIVED SITES, SSTS] ***(cont.)***

Envirosite ID: 41052440
EPA ID: N/R

SEMS_8R_ARCHIVED SITES ***(cont.)***

Facility Address :	1541 W COWLES ST, LONG BEACH, CA 90813
County :	LOS ANGELES

Site Details

Site ID :	0901019
EPA ID :	CAD008277501
Region :	09
Congressional District :	32
Federal Facility :	N
Federal Facility Docket :	N
NPL Status :	Not on the NPL
Non NPL Status :	NFRAP-Site does not qualify for the NPL based on existing information
FIPS Code :	06037
Superfund Alternative Agreement :	N
Last Date in Agency List :	2021-08-10

Additional Information

Start Date :	1985-11-01
Finish Date :	1985-11-01
OU :	00
Action Code :	DS
Action Name :	DISCVRY
Sequence :	1
Quality :	N/R
Current Action Lead :	St Perf

Start Date :	1985-09-01
Finish Date :	1986-06-01
OU :	00
Action Code :	PA
Action Name :	PA
Sequence :	2
Quality :	L
Current Action Lead :	St Perf

Start Date :	N/R
Finish Date :	1989-01-18
OU :	00
Action Code :	VS
Action Name :	ARCH SITE
Sequence :	1
Quality :	N/R
Current Action Lead :	EPA Perf In-Hse

Map Id: W218
Direction: SSW
Distance: 0.231 mi., 1219 ft.
Elevation: 9 ft.
Relative: Lower

Site Name : SNYDER MFG CORP | ASHLAND CHEMICALS
1541 W COWLES ST | 1541 WEST COWLES
LONG BEACH, CA

Database(s) : [CERCLIS NFRAP, CIWQS - CA, ECHO, ENVIROSTOR - CA, FRS, HAZNET - CA, HWG - CA, RCRA_NONGEN, SEMS_8R_ARCHIVED SITES, SSTS] ***(cont.)***

Envirosite ID: 41052440
EPA ID: N/R

SEMS_8R_ARCHIVED SITES ***(cont.)***

Start Date :	N/R
Finish Date :	1989-01-18
OU :	00
Action Code :	PA
Action Name :	PA
Sequence :	1
Quality :	N
Current Action Lead :	EPA Perf

SSTS

Facility Name :	SNYDER MFG CORP
Facility Address :	1541 W COWLES ST, LONG BEACH, CA 90813
County :	Los Angeles
Establishment Number :	061594-CA-001
Region :	9
Establishment Mailing Address :	1541 W COWLES STR, LONG BEACH, CA 90813
Establishment Mailing Address 2 :	N/R
Company Name :	SNYDER MANUFACTURING CORPORATION
Company Address :	1541 WEST COWLES, LONG BEACH, CA 90813
Company Address 2 :	N/R
Company Country :	USA
Company Mailing Address :	1541 WEST COWLES, LONG BEACH, CA 90813
Company Mailing Address 2 :	N/R
Company Mailing Country :	USA
Last Date in Agency List :	2021-07-27

Map Id: V219
Direction: WSW
Distance: 0.232 mi., 1224 ft.
Elevation: 10 ft.
Relative: Lower

Site Name : LB Atlantis
1665 COTA AVE
LONG BEACH, CA 90813

Database(s) : [CALEPA SITES - CA, ECHO, FRS, HAZNET - CA, HWG - CA]

Envirosite ID: 986871
EPA ID: N/R

CALEPA SITES - CA

Facility Name :	LB Atlantis
Facility Address :	1665 COTA AVE, LONG BEACH, 90813
Site ID :	515736
EI ID :	10782085
EI Description :	Hazardous Waste Generator

Map Id: V219
Direction: WSW
Distance: 0.232 mi., 1224 ft.
Elevation: 10 ft.
Relative: Lower

Site Name : LB Atlantis
1665 COTA AVE
LONG BEACH, CA 90813

Database(s) : [CALEPA SITES - CA, ECHO, FRS, HAZNET - CA, HWG - CA] ***(cont.)***

Envirosite ID: 986871
EPA ID: N/R

CALEPA SITES - CA ***(cont.)***

Latitude :	33.787710
Longitude :	-118.216850
Agency Hyperlink :	Click here for hyperlink provided by the agency.
Last Date in Agency List :	2021-08-26
Site ID :	515736
EI ID :	10782085
EI Description :	Chemical Storage Facilities
Latitude :	33.787710
Longitude :	-118.216850
Agency Hyperlink :	Click here for hyperlink provided by the agency.
Last Date in Agency List :	2021-08-26

ECHO

Facility Name :	LB ATLANTIS
Facility Address :	1665 COTA AVE, LONG BEACH, CA 90813
County :	LOS ANGELES
Last Inspection Date :	N/R
Registry ID :	110070513781
FIPS Code :	N/R
EPA Region :	09
Inspection Count :	0
Last Inspection Days :	N/R
Informal Count :	0
Last Informal Action Date :	N/R
Formal Action Count :	0
Last Formal Action Date :	N/R
Total Penalties :	0
Penalty Count :	N/R
Last Penalty Date :	N/R
Last Penalty Amount :	N/R
QTRS IN NC :	0
Programs IN SNC :	0
Current Compliance Status :	No Violation Identified
Three-Year Compliance Status :	_____
Collection Method :	Zip Code Centroid
Reference Point :	N/R
Accuracy Meters :	10000
Derived Tribes :	N/R
Derived HUC :	N/R
Derived WBD :	N/R
Derived STCTY FIPS :	N/R
Derived Zip :	N/R
Derived CD113 :	N/R
Derived CB2010 :	N/R
MYRTK Universe :	NNN
NPDES IDs :	N/R
CWA Permit Types :	N/R
CWA Compliance Tracking :	N/R
CWA NAICS :	N/R
CWA SICS :	N/R
CWA Inspection Count :	N/R

Map Id: V219
Direction: WSW
Distance: 0.232 mi., 1224 ft.
Elevation: 10 ft.
Relative: Lower

Site Name : LB Atlantis
1665 COTA AVE
LONG BEACH, CA 90813

Database(s) : [CALEPA SITES - CA, ECHO, FRS, HAZNET - CA, HWG - CA] ***(cont.)***

Envirosite ID: 986871
EPA ID: N/R

ECHO ***(cont.)***

CWA Last Inspection Days :	N/R
CWA Informal Count :	N/R
CWA Formal Action Count :	N/R
CWA Last Formal Action Date :	N/R
CWA Penalties :	N/R
CWA Last Penalty Date :	N/R
CWA Last Penalty Amount :	N/R
CWA Quarters IN NC :	N/R
CWA Current Compliance Status :	N/R
CWA Current SNC Flag :	N
CWA 13 Quarters Compliance Status :	N/R
CWA 13 Quarters Effluent Exceedances:	N/R
CWA Three-Year QNCR Codes :	N/R
DFR URL :	Click here for hyperlink provided by the agency.
Facility SIC :	N/R
Facility NAICS :	56299 - All Other Waste Management Services
Facility Last Inspection EPA Date :	N/R
Facility Last Inspection State Date :	N/R
Facility Last Formal Act EPA Date :	N/R
Facility Last Formal Act State Date :	N/R
Facility Last Informal Act EPA Date :	N/R
Facility Last Informal Act State Date:	N/R
Facility Federal Agency :	N/R
TRI Reporter :	N/R
Facility Imp Water Flag :	N/R
Current SNC Flag :	N
Indian County Flag :	N
Federal Flag :	N/R
US Mexico Border Flag :	N/R
Chesapeak Bay Flag :	N/R
AIR Flag :	N
NPDES Flag :	N
SDWIS Flag :	N
RCRA Flag :	Y
TRI Flag :	N
GHG Flag :	N
Major Flag :	N/R
Active Flag :	Y
NAA Flag :	N
Latitude :	33.780911
Longitude :	-118.196312
Last Date in Agency List :	2021-08-20

FRS

Facility Name :	LB ATLANTIS
Facility Address :	1665 COTA AVE, LONG BEACH, CA 90813
County :	LOS ANGELES

Site Details

Registry ID :	110070513781
FRS Facility URL :	Click here for hyperlink provided by the agency.
Last Date in Agency List :	2021-07-17

Map Id: V219
Direction: WSW
Distance: 0.232 mi., 1224 ft.
Elevation: 10 ft.
Relative: Lower

Site Name : LB Atlantis
1665 COTA AVE
LONG BEACH, CA 90813

Database(s) : [CALEPA SITES - CA, ECHO, FRS, HAZNET - CA, HWG - CA] ***(cont.)***

Envirosite ID: 986871
EPA ID: N/R

FRS ***(cont.)***

Source Description

Source Description :

RCRAInfo is EPA's comprehensive information system that supports the Resource Conservation and Recovery Act (RCRA) of 1976 and the Hazardous and Solid Waste Amendments (HSWA) of 1984 through the tracking of events and activities related to facilities that generate, transport, and treat, store, or dispose of hazardous waste. RCRAInfo allows RCRA program staff to track the notification, permit, compliance, and corrective action activities required under RCRA. RCRAInfo also supports generation of the National Hazardous Waste Biennial Report. All generators and treatment, storage, and disposal facilities who handle hazardous waste are required to report to the EPA Administrator at least once every two years to support creation of the Biennial Report.

FRS Environmental Interest

Source and System ID :	RCRAINFO - CAL000441801

HAZNET - CA

Facility Name :	LB ATLANTIS
Facility Address :	1665 COTA AVE, LONG BEACH, CA 90813
County :	LOS ANGELES

Site Details

Generator EPA ID :	CAL000441801
Active :	Inactive
Category :	STATE
Facility Types :	N/R
Type :	PERMANENT
Contact Name :	N/R
Contact Phone :	N/R
Facility Mailing Address :	65 PINE AVE #119, LONG BEACH, CA 90802
Latitude :	33.78771000
Longitude :	-118.21685400
Agency Hyperlink :	Click here for hyperlink provided by the agency.
Last Date in Agency List :	2021-07-08

Waste Generator Details

State Waste :	2019: 212 - Oxygenated solvents (acetone, butanol, ethyl acetate, etc.), 0.06600 tons to CAD059494310

HWG - CA

Facility Name :	LB ATLANTIS
Facility Address :	1665 COTA AVE, LONG BEACH, CA 90813
County :	LOS ANGELES

Map Id: V219
Direction: WSW
Distance: 0.232 mi., 1224 ft.
Elevation: 10 ft.
Relative: Lower

Site Name : LB Atlantis
1665 COTA AVE
LONG BEACH, CA 90813

Database(s) : [CALEPA SITES - CA, ECHO, FRS, HAZNET - CA, HWG - CA] ***(cont.)***

Envirosite ID: 986871
EPA ID: N/R

HWG - CA ***(cont.)***

EPA ID :	CAL000441801
Status :	Inactive
Category :	STATE
Type :	PERMANENT
Facility Type :	N/R
Mailing Address :	65 PINE AVE #119, LONG BEACH, CA 90802
Owner Name :	WARREN BLESOFSKY
Owner Address :	65 PINE AVE #119, LONG BEACH, CA 90802
Operator Name :	DENNIS HOPELIAN
Operator Address :	65 PINE AVE #119, LONG BEACH, CA 90802
Latitude :	33.78771
Longitude :	-118.216854

Map Id: V220
Direction: WSW
Distance: 0.233 mi., 1230 ft.
Elevation: 10 ft.
Relative: Lower

Site Name : INDUSTRIAL EQUIPMENT SERVICE | SB INDUSTRIAL INC DBA INDUSTRIAL EQUIPMENT SERVICE
1661 COTA AVE
LONG BEACH, CA 90813

Database(s) : [CIWQS - CA, ECHO, FRS, HAZNET - CA, HWG - CA, RCRA_SQG]

Envirosite ID: 352601
EPA ID: N/R

CIWQS - CA

Facility Name :	INDUSTRIAL EQUIPMENT SERVICE
Facility Address :	1661 COTA AVE, LONG BEACH, CA 90813
County :	LOS ANGELES
Place ID :	S801771
Agency Name :	NOT AVAILABLE - NONFILER ORGANIZATION
Last Date in Agency List :	2021-09-10

ECHO

Facility Name :	INDUSTRIAL EQUIPMENT SERVICE
Facility Address :	1661 COTA AVE, LONG BEACH, CA 90813
County :	LOS ANGELES
Last Inspection Date :	N/R
Registry ID :	110002762662
FIPS Code :	06037
EPA Region :	09
Inspection Count :	0
Last Inspection Days :	N/R
Informal Count :	0
Last Informal Action Date :	N/R
Formal Action Count :	0
Last Formal Action Date :	N/R

Map Id: V220
Direction: WSW
Distance: 0.233 mi., 1230 ft.
Elevation: 10 ft.
Relative: Lower

Site Name : INDUSTRIAL EQUIPMENT SERVICE | SB INDUSTRIAL INC DBA INDUSTRIAL EQUIPMENT SERVICE
1661 COTA AVE
LONG BEACH, CA 90813

Database(s) : [CIWQS - CA, ECHO, FRS, HAZNET - CA, HWG - CA, RCRA_SQG] ***(cont.)***

Envirosite ID: 352601
EPA ID: N/R

ECHO ***(cont.)***

Total Penalties :	0
Penalty Count :	N/R
Last Penalty Date :	N/R
Last Penalty Amount :	N/R
QTRS IN NC :	0
Programs IN SNC :	0
Current Compliance Status :	No Violation Identified
Three-Year Compliance Status :	_____
Collection Method :	ADDRESS MATCHING-HOUSE NUMBER
Reference Point :	CENTER OF A FACILITY OR STATION
Accuracy Meters :	30
Derived Tribes :	N/R
Derived HUC :	18070104
Derived WBD :	N/R
Derived STCTY FIPS :	06037
Derived Zip :	90813
Derived CD113 :	47
Derived CB2010 :	060375755001013
MYRTK Universe :	NNN
NPDES IDs :	N/R
CWA Permit Types :	N/R
CWA Compliance Tracking :	N/R
CWA NAICS :	N/R
CWA SICS :	N/R
CWA Inspection Count :	N/R
CWA Last Inspection Days :	N/R
CWA Informal Count :	N/R
CWA Formal Action Count :	N/R
CWA Last Formal Action Date :	N/R
CWA Penalties :	N/R
CWA Last Penalty Date :	N/R
CWA Last Penalty Amount :	N/R
CWA Quarters IN NC :	N/R
CWA Current Compliance Status :	N/R
CWA Current SNC Flag :	N
CWA 13 Quarters Compliance Status :	N/R
CWA 13 Quarters Effluent Exceedances:	N/R
CWA Three-Year QNCR Codes :	N/R
DFR URL :	Click here for hyperlink provided by the agency.
Facility SIC :	N/R
Facility NAICS :	333319 - Other Commercial and Service Industry Machinery Manufacturing
Facility Last Inspection EPA Date :	N/R
Facility Last Inspection State Date :	N/R
Facility Last Formal Act EPA Date :	N/R
Facility Last Formal Act State Date :	N/R
Facility Last Informal Act EPA Date :	N/R
Facility Last Informal Act State Date:	N/R
Facility Federal Agency :	N/R
TRI Reporter :	N/R
Facility Imp Water Flag :	N/R
Current SNC Flag :	N
Indian County Flag :	N
Federal Flag :	N/R

Map Id: V220
Direction: WSW
Distance: 0.233 mi., 1230 ft.
Elevation: 10 ft.
Relative: Lower

Site Name : INDUSTRIAL EQUIPMENT SERVICE | SB INDUSTRIAL INC DBA INDUSTRIAL EQUIPMENT SERVICE
1661 COTA AVE
LONG BEACH, CA 90813

Database(s) : [CIWQS - CA, ECHO, FRS, HAZNET - CA, HWG - CA, RCRA_SQG] ***(cont.)***

Envirosite ID: 352601
EPA ID: N/R

ECHO ***(cont.)***

US Mexico Border Flag :	N
Chesapeak Bay Flag :	N/R
AIR Flag :	N
NPDES Flag :	N
SDWIS Flag :	N
RCRA Flag :	Y
TRI Flag :	N
GHG Flag :	N
Major Flag :	N/R
Active Flag :	Y
NAA Flag :	Y
Latitude :	33.78761
Longitude :	-118.2166
Last Date in Agency List :	2021-08-20

FRS

Facility Name :	INDUSTRIAL EQUIPMENT SERVICE
Facility Address :	1661 COTA AVE, LONG BEACH, CA 90813
County :	LOS ANGELES

Site Details

Registry ID :	110002762662
FRS Facility URL :	Click here for hyperlink provided by the agency.
Last Date in Agency List :	2021-07-17

Source Description

Source Description :

HWTS-DATAMART provides California with information on hazardous waste shipments for generators, transporters, and treatment, storage, and disposal facilities.

Source Description :

RCRAInfo is EPA’s comprehensive information system that supports the Resource Conservation and Recovery Act (RCRA) of 1976 and the Hazardous and Solid Waste Amendments (HSWA) of 1984 through the tracking of events and activities related to facilities that generate, transport, and treat, store, or dispose of hazardous waste. RCRAInfo allows RCRA program staff to track the notification, permit, compliance, and corrective action activities required under RCRA. RCRAInfo also supports generation of the National Hazardous Waste Biennial Report. All generators and treatment, storage, and disposal facilities who handle hazardous waste are required to report to the EPA Administrator at least once every two years to support creation of the Biennial Report.

FRS Environmental Interest

Source and System ID :	HWTS-DATAMART - CAD981978638 RCRAINFO - CAD981978638

Map Id: V220
Direction: WSW
Distance: 0.233 mi., 1230 ft.
Elevation: 10 ft.
Relative: Lower

Site Name : INDUSTRIAL EQUIPMENT SERVICE | SB INDUSTRIAL INC DBA INDUSTRIAL EQUIPMENT SERVICE
1661 COTA AVE
LONG BEACH, CA 90813

Database(s) : [CIWQS - CA, ECHO, FRS, HAZNET - CA, HWG - CA, RCRA_SQG] ***(cont.)***

Envirosite ID: 352601
EPA ID: N/R

FRS ***(cont.)***

Facility Name : SB INDUSTRIAL CORP. DBA INDUSTRIAL EQUIPMENT SERVICE
Facility Address : 1661 COTA AVE, LONG BEACH, CA 90813
County : LOS ANGELES

Site Details
Registry ID : 110066062860
FRS Facility URL : Click here for hyperlink provided by the agency.
Last Date in Agency List : 2021-07-17

Source Description

Source Description :

The California Environmental Protection Agency (CalEPA) has recently implemented a new data warehouse system (nSite). This data warehouse combines and merges facility and site information from five different systems managed within CalEPA. The five systems are: California Environmental Reporting System (CERS), EnviroStor, GeoTracker, California Integrated Water Quality System (CIWQS), and Toxic Release Inventory (TRI).

FRS Environmental Interest
Source and System ID : CA-ENVIROVIEW - 151351

HAZNET - CA

Facility Name : INDUSTRIAL EQUIPMENT SERVICE
Facility Address : 1661 COTA AVE, LONG BEACH, CA 90813
County : LOS ANGELES

Site Details
Generator EPA ID : CAD981978638
Active : Inactive
Category : FEDERAL
Facility Types : N/R
Type : PERMANENT
Contact Name : N/R
Contact Phone : N/R
Facility Mailing Address : 1661 COTA AVE, LONG BEACH, CA 908130000
Latitude : 33.78810845
Longitude : -118.21665944
Agency Hyperlink : Click here for hyperlink provided by the agency.
Last Date in Agency List : 2021-07-08

Map Id: V220
Direction: WSW
Distance: 0.233 mi., 1230 ft.
Elevation: 10 ft.
Relative: Lower

Site Name : INDUSTRIAL EQUIPMENT SERVICE | SB INDUSTRIAL INC DBA INDUSTRIAL EQUIPMENT SERVICE
1661 COTA AVE
LONG BEACH, CA 90813

Database(s) : [CIWQS - CA, ECHO, FRS, HAZNET - CA, HWG - CA, RCRA_SQG] ***(cont.)***

Envirosite ID: 352601
EPA ID: N/R

HAZNET - CA ***(cont.)***

Waste Generator Details

State Waste :
2011: 223 - Unspecified oil-containing waste, 3.753 tons to CAT080013352
2010: 223 - Unspecified oil-containing waste, 0.2085 tons to CAD981696420
2009: 134 - Aqueous solution with total organic residues less than 10 percent, 0.084 tons to CAT000613893
2008: 134 - Aqueous solution with total organic residues less than 10 percent, 0.1806 tons to CAT000613893
2008: 223 - Unspecified oil-containing waste, 0.1668 tons to CAD981696420
2007: 223 - Unspecified oil-containing waste, 0.2085 tons to CAD981696420
2007: 134 - Aqueous solution with total organic residues less than 10 percent, 0.252 tons to CAT000613893
2006: 221 - Waste oil and mixed oil, 0.209 tons to CAD028409019
2005: 134 - Aqueous solution with total organic residues less than 10 percent, 0.084 tons to CAT000613893
2004: 221 - Waste oil and mixed oil, 0.209 tons to CAT080033681
2004: 134 - Aqueous solution with total organic residues less than 10 percent, 0.063 tons to CAT000613893
2003: 134 - Aqueous solution with total organic residues less than 10 percent, 0.2226 tons to CAT000613893
2002: 134 - Aqueous solution with total organic residues less than 10 percent, 0.063 tons to CAT000613893
2001: 134 - Aqueous solution with total organic residues less than 10 percent, 0.4536 tons to CAT000613893
2000: 134 - Aqueous solution with total organic residues less than 10 percent, 0.4494 tons to CAT000613893

Facility Name : SB INDUSTRIAL INC DBA INDUSTRIAL EQUIPMENT SERVICE
Facility Address : 1661 COTA AVE, LONG BEACH, CA 90813
County : LOS ANGELES

Site Details

Generator EPA ID : CAL000358249
Active : Inactive
Category : STATE
Facility Types : N/R
Type : PERMANENT
Contact Name : N/R
Contact Phone : N/R
Facility Mailing Address : 1661 COTA AVE, LONG BEACH, CA 908131138
Latitude : 33.78761100
Longitude : -118.21685400
Agency Hyperlink : Click here for hyperlink provided by the agency.
Last Date in Agency List : 2021-07-08

Map Id: V220
Direction: WSW
Distance: 0.233 mi., 1230 ft.
Elevation: 10 ft.
Relative: Lower

Site Name : INDUSTRIAL EQUIPMENT SERVICE | SB INDUSTRIAL INC DBA INDUSTRIAL EQUIPMENT SERVICE
1661 COTA AVE
LONG BEACH, CA 90813

Database(s) : [CIWQS - CA, ECHO, FRS, HAZNET - CA, HWG - CA, RCRA_SQG] ***(cont.)***

Envirosite ID: 352601
EPA ID: N/R

HAZNET - CA ***(cont.)***

Waste Generator Details

State Waste :	2017: 222 - Oil/water separation sludge, 2.3352 tons to CAT080013352 2012: 223 - Unspecified oil-containing waste, 9.4659 tons to CAD099452708

HWG - CA

Facility Name :	INDUSTRIAL EQUIPMENT SERVICE
Facility Address :	1661 COTA AVE, LONG BEACH, CA 90813
County :	LOS ANGELES
EPA ID :	CAD981978638
Status :	Inactive
Category :	FEDERAL
Type :	PERMANENT
Facility Type :	N/R
Mailing Address :	1661 COTA AVE, LONG BEACH, CA 908130000
Owner Name :	BENJAMIN VARGAS
Owner Address :	1661 COTA AVE, LONG BEACH, CA 908130000
Operator Name :	BENJAMIN VARGAS/OWNER
Operator Address :	1661 COTA AVE, LONG BEACH, CA 908130000
Latitude :	33.788076
Longitude :	-118.216557

Facility Name :	SB INDUSTRIAL INC DBA INDUSTRIAL EQUIPMENT SERVICE
Facility Address :	1661 COTA AVE, LONG BEACH, CA 90813
County :	LOS ANGELES
EPA ID :	CAL000358249
Status :	Inactive
Category :	STATE
Type :	PERMANENT
Facility Type :	N/R
Mailing Address :	1661 COTA AVE, LONG BEACH, CA 908131138
Owner Name :	SB IND'L CORP. BEN VARGAS
Owner Address :	1661 COTA AVE, LONG BEACH, CA 908131138
Operator Name :	BENJAMIN VARGAS
Operator Address :	1661 COTA AVE, LONG BEACH, CA 908131138
Latitude :	33.78761
Longitude :	-118.21686

RCRA_SQG

Facility Name :	INDUSTRIAL EQUIPMENT SERVICE
Facility Address :	1661 COTA AVE, LONG BEACH, CA 90813
County :	LOS ANGELES
Date Form Received by Agency :	1987-04-16
EPA ID :	CAD981978638
Mailing Address :	1661 COTA AVE, LONG BEACH, CA 90813

Map Id: V220
Direction: WSW
Distance: 0.233 mi., 1230 ft.
Elevation: 10 ft.
Relative: Lower

Site Name : INDUSTRIAL EQUIPMENT SERVICE | SB INDUSTRIAL INC DBA INDUSTRIAL EQUIPMENT SERVICE
1661 COTA AVE
LONG BEACH, CA 90813

Database(s) : [CIWQS - CA, ECHO, FRS, HAZNET - CA, HWG - CA, RCRA_SQG] ***(cont.)***

Envirosite ID: 352601
EPA ID: N/R

RCRA_SQG ***(cont.)***

Contact :	ENVIRONMENTAL MANAGER
Contact Address :	1661 COTA AVE, LONG BEACH, CA 90813
Contact Country :	US
Contact Telephone :	213-432-7712
Contact Email :	N/R
EPA Region :	09
Land Type :	Other land type
Source Type :	Notification
Classification :	Small Quantity Generator
Description :	Handlers that generate more than 100 and less than 1000 kilograms of hazardous waste during any calendar month and accumulate less than 6000 kg of hazardous waste at any time; or generate 100 kg or less of hazardous waste during any calendar month, and accumulate more than 1000 kg of hazardous waste at any time.
Last Date in Agency List :	2021-09-03

Owner/Operator Summary

Owner/Operator Name :	MCNEVIN OGDON MAHURIN
Owner/Operator Address :	NOT REQUIRED, NOT REQUIRED, ME 99999
Owner/Operator Country :	N/R
Owner/Operator Telephone :	415-555-1212
Owner/Operator Email :	N/R
Owner/Operator Fax :	N/R
Legal Status :	Private
Owner/Operator Type :	Owner
Owner/Operator Start Date :	N/R
Owner/Operator End Date :	N/R

Owner/Operator Name :	NOT REQUIRED
Owner/Operator Address :	NOT REQUIRED, NOT REQUIRED, ME 99999
Owner/Operator Country :	N/R
Owner/Operator Telephone :	415-555-1212
Owner/Operator Email :	N/R
Owner/Operator Fax :	N/R
Legal Status :	Private
Owner/Operator Type :	Operator
Owner/Operator Start Date :	N/R
Owner/Operator End Date :	N/R

Handler Activities Summary

U.S. Importer of Hazardous Waste :	N
Mixed Waste (Haz. and Radioactive) :	N
Recycler of Hazardous Waste :	N
Transporter of Hazardous Waste :	N
Treater, Storer or Disposer of HW :	N
Underground Injection Activity :	N
On-site Burner Exemption :	N

Map Id: V220
Direction: WSW
Distance: 0.233 mi., 1230 ft.
Elevation: 10 ft.
Relative: Lower

Site Name : INDUSTRIAL EQUIPMENT SERVICE | SB INDUSTRIAL INC DBA INDUSTRIAL EQUIPMENT SERVICE
1661 COTA AVE
LONG BEACH, CA 90813

Database(s) : [CIWQS - CA, ECHO, FRS, HAZNET - CA, HWG - CA, RCRA_SQG] ***(cont.)***

Envirosite ID: 352601
EPA ID: N/R

RCRA_SQG ***(cont.)***

Furnace Exemption :	N
Used Oil Fuel Burner :	N
Used Oil Processor :	N
Used Oil Refiner :	N
Used Oil Fuel Marketer to Burner :	N
Used Oil Specification Marketer :	N
Used Oil Transfer Facility :	N
Used Oil Transporter :	N

Notices of Violations Summary

Regulation Violated :	N

Map Id: U221
Direction: SSE
Distance: 0.233 mi., 1232 ft.
Elevation: 10 ft.
Relative: Lower

Site Name : ROBERT MICHAEL FURNISHINGS | THE BERNARD COLLECTION
1345 COWLES ST | 1345 W COWLES ST
LONG BEACH, CA 90813

Database(s) : [HAZNET - CA, HWG - CA]

Envirosite ID: 41050996
EPA ID: CAL000139758

HAZNET - CA

Facility Name :	ROBERT MICHAEL FURNISHINGS
Facility Address :	1345 COWLES ST, LONG BEACH, CA 90813
County :	LOS ANGELES

Site Details

Generator EPA ID :	CAL000139758
Active :	Inactive
Category :	STATE
Facility Types :	N/R
Type :	PERMANENT
Contact Name :	N/R
Contact Phone :	N/R
Facility Mailing Address :	1345 COWLES ST, LONG BEACH, CA 908130000
Latitude :	33.78473271
Longitude :	-118.20955210
Agency Hyperlink :	Click here for hyperlink provided by the agency.
Last Date in Agency List :	2021-07-08

Facility Name :	THE BERNARD COLLECTION
Facility Address :	1345 W COWLES ST, LONG BEACH, CA 90813
County :	LOS ANGELES

Map Id: U221
Direction: SSE
Distance: 0.233 mi., 1232 ft.
Elevation: 10 ft.
Relative: Lower

Site Name : ROBERT MICHAEL FURNISHINGS | THE BERNARD COLLECTION
1345 COWLES ST | 1345 W COWLES ST
LONG BEACH, CA 90813

Database(s) : [HAZNET - CA, HWG - CA] ***(cont.)***

Envirosite ID: 41050996
EPA ID: CAL000139758

HAZNET - CA ***(cont.)***

Site Details

Generator EPA ID :	CAL000205113
Active :	Inactive
Category :	STATE
Facility Types :	N/R
Type :	PERMANENT
Contact Name :	N/R
Contact Phone :	N/R
Facility Mailing Address :	5224 CLARA ST, CUDHAY, CA 902014462
Latitude :	33.78473271
Longitude :	-118.20955210
Agency Hyperlink :	Click here for hyperlink provided by the agency.
Last Date in Agency List :	2021-07-08

Waste Generator Details

State Waste :

2010: 213 - Hydrocarbon solvents (benzene, hexane, Stoddard, Etc.), 0.07089 tons to FLD980711071
2007: 213 - Hydrocarbon solvents (benzene, hexane, Stoddard, Etc.), 0.0417 tons to FLD980711071
2005: 213 - Hydrocarbon solvents (benzene, hexane, Stoddard, Etc.), 0.1251 tons to FLD980711071
2003: 213 - Hydrocarbon solvents (benzene, hexane, Stoddard, Etc.), 0.1251 tons to FLD980711071
2002: 213 - Hydrocarbon solvents (benzene, hexane, Stoddard, Etc.), 0.0417 tons to FLD980711071
2001: 181 - Other inorganic solid waste, 1 tons to NVT330010000

HWG - CA

Facility Name :	ROBERT MICHAEL FURNISHINGS
Facility Address :	1345 COWLES ST, LONG BEACH, CA 90813
County :	LOS ANGELES
EPA ID :	CAL000139758
Status :	Inactive
Category :	STATE
Type :	PERMANENT
Facility Type :	N/R
Mailing Address :	1345 COWLES ST, LONG BEACH, CA 908130000
Owner Name :	ORALIA HOLGUIN
Owner Address :	1345 COWLES ST, LONG BEACH, CA 908130000
Operator Name :	ORALIA HOLGUIN
Operator Address :	INACT 00VQ FINAL NOTICE - BATCH, LONG BEACH, CA 908130000
Latitude :	33.784681
Longitude :	-118.209588
Facility Name :	THE BERNARD COLLECTION
Facility Address :	1345 W COWLES ST, LONG BEACH, CA 90813
County :	LOS ANGELES

Map Id: U221
Direction: SSE
Distance: 0.233 mi., 1232 ft.
Elevation: 10 ft.
Relative: Lower

Site Name : ROBERT MICHAEL FURNISHINGS | THE BERNARD COLLECTION
1345 COWLES ST | 1345 W COWLES ST
LONG BEACH, CA 90813

Database(s) : [HAZNET - CA, HWG - CA] ***(cont.)***

Envirosite ID: 41050996
EPA ID: CAL000139758

HWG - CA ***(cont.)***

EPA ID :	CAL000205113
Status :	Inactive
Category :	STATE
Type :	PERMANENT
Facility Type :	N/R
Mailing Address :	5224 CLARA ST, CUDHAY, CA 902014462
Owner Name :	THE BERNARD COLLECTION
Owner Address :	1345 W COWLES ST, LONG BEACH, CA 908130000
Operator Name :	RAYMOND GURROLA
Operator Address :	1345 W COWLES ST, LONG BEACH, CA 908130000
Latitude :	33.784661
Longitude :	-118.209545

Map Id: X222
Direction: SW
Distance: 0.234 mi., 1235 ft.
Elevation: 9 ft.
Relative: Lower

Site Name : JACOBS CUSTOM PAINT | J S AUTO PAINT & BODY | SERGIOS AUTO BODY
1652 WEST 15TH ST | 1652 W 15TH ST
LONG BEACH, CA 90813

Database(s) : [ECHO, FRS, HAZNET - CA, HWG - CA, RCRA_SQG]

Envirosite ID: 438479
EPA ID: CAD980892384

ECHO

Facility Name :	JACOBS CUSTOM PAINT
Facility Address :	1652 WEST 15TH ST, LONG BEACH, CA 90813
County :	LOS ANGELES
Last Inspection Date :	N/R
Registry ID :	110002676300
FIPS Code :	06037
EPA Region :	09
Inspection Count :	0
Last Inspection Days :	N/R
Informal Count :	0
Last Informal Action Date :	N/R
Formal Action Count :	0
Last Formal Action Date :	N/R
Total Penalties :	0
Penalty Count :	N/R
Last Penalty Date :	N/R
Last Penalty Amount :	N/R
QTRS IN NC :	0
Programs IN SNC :	0
Current Compliance Status :	No Violation Identified
Three-Year Compliance Status :	_____
Collection Method :	ADDRESS MATCHING-HOUSE NUMBER
Reference Point :	CENTER OF A FACILITY OR STATION
Accuracy Meters :	30
Derived Tribes :	N/R

Map Id: X222
Direction: SW
Distance: 0.234 mi., 1235 ft.
Elevation: 9 ft.
Relative: Lower

Site Name : JACOBS CUSTOM PAINT | J S AUTO PAINT & BODY | SERGIOS AUTO BODY
1652 WEST 15TH ST | 1652 W 15TH ST
LONG BEACH, CA 90813

Database(s) : [ECHO, FRS, HAZNET - CA, HWG - CA, RCRA_SQG] ***(cont.)***

Envirosite ID: 438479
EPA ID: CAD980892384

ECHO ***(cont.)***

Derived HUC :	18070104
Derived WBD :	N/R
Derived STCTY FIPS :	06037
Derived Zip :	90813
Derived CD113 :	47
Derived CB2010 :	060375755001043
MYRTK Universe :	NNN
NPDES IDs :	N/R
CWA Permit Types :	N/R
CWA Compliance Tracking :	N/R
CWA NAICS :	N/R
CWA SICS :	N/R
CWA Inspection Count :	N/R
CWA Last Inspection Days :	N/R
CWA Informal Count :	N/R
CWA Formal Action Count :	N/R
CWA Last Formal Action Date :	N/R
CWA Penalties :	N/R
CWA Last Penalty Date :	N/R
CWA Last Penalty Amount :	N/R
CWA Quarters IN NC :	N/R
CWA Current Compliance Status :	N/R
CWA Current SNC Flag :	N
CWA 13 Quarters Compliance Status :	N/R
CWA 13 Quarters Effluent Exceedances:	N/R
CWA Three-Year QNCR Codes :	N/R
DFR URL :	Click here for hyperlink provided by the agency.
Facility SIC :	N/R
Facility NAICS :	N/R
Facility Last Inspection EPA Date :	N/R
Facility Last Inspection State Date :	N/R
Facility Last Formal Act EPA Date :	N/R
Facility Last Formal Act State Date :	N/R
Facility Last Informal Act EPA Date :	N/R
Facility Last Informal Act State Date:	N/R
Facility Federal Agency :	N/R
TRI Reporter :	N/R
Facility Imp Water Flag :	N/R
Current SNC Flag :	N
Indian County Flag :	N
Federal Flag :	N/R
US Mexico Border Flag :	N
Chesapeak Bay Flag :	N/R
AIR Flag :	N
NPDES Flag :	N
SDWIS Flag :	N
RCRA Flag :	Y
TRI Flag :	N
GHG Flag :	N
Major Flag :	N/R
Active Flag :	Y
NAA Flag :	Y
Latitude :	33.78555
Longitude :	-118.21509
Last Date in Agency List :	2021-08-20

Map Id: X222
Direction: SW
Distance: 0.234 mi., 1235 ft.
Elevation: 9 ft.
Relative: Lower

Site Name : JACOBS CUSTOM PAINT | J S AUTO PAINT & BODY | SERGIOS AUTO BODY
1652 WEST 15TH ST | 1652 W 15TH ST
LONG BEACH, CA 90813

Database(s) : [ECHO, FRS, HAZNET - CA, HWG - CA, RCRA_SQG] ***(cont.)***

Envirosite ID: 438479
EPA ID: CAD980892384

FRS

Facility Name : JACOBS CUSTOM PAINT
Facility Address : 1652 WEST 15TH ST, LONG BEACH, CA 90813
County : LOS ANGELES

Site Details

Registry ID : 110002676300
FRS Facility URL : Click here for hyperlink provided by the agency.
Last Date in Agency List : 2021-07-17

Source Description

Source Description :

RCRAInfo is EPA's comprehensive information system that supports the Resource Conservation and Recovery Act (RCRA) of 1976 and the Hazardous and Solid Waste Amendments (HSWA) of 1984 through the tracking of events and activities related to facilities that generate, transport, and treat, store, or dispose of hazardous waste. RCRAInfo allows RCRA program staff to track the notification, permit, compliance, and corrective action activities required under RCRA. RCRAInfo also supports generation of the National Hazardous Waste Biennial Report. All generators and treatment, storage, and disposal facilities who handle hazardous waste are required to report to the EPA Administrator at least once every two years to support creation of the Biennial Report.

FRS Environmental Interest

Source and System ID : RCRAINFO - CAD980892384

HAZNET - CA

Facility Name : JACOBS CUSTOM PAINT
Facility Address : 1652 WEST 15TH ST, LONG BEACH, CA 90813
County : LOS ANGELES

Site Details

Generator EPA ID : CAD980892384
Active : Inactive
Category : STATE
Facility Types : N/R
Type : PERMANENT
Contact Name : N/R
Contact Phone : N/R
Facility Mailing Address : 1652 WEST 15TH ST, LONG BEACH, CA 908130000
Latitude : 33.78548971
Longitude : -118.21469768
Agency Hyperlink : Click here for hyperlink provided by the agency.
Last Date in Agency List : 2021-07-08

Map Id: X222
Direction: SW
Distance: 0.234 mi., 1235 ft.
Elevation: 9 ft.
Relative: Lower

Site Name : JACOBS CUSTOM PAINT | J S AUTO PAINT & BODY | SERGIOS AUTO BODY
1652 WEST 15TH ST | 1652 W 15TH ST
LONG BEACH, CA 90813

Database(s) : [ECHO, FRS, HAZNET - CA, HWG - CA, RCRA_SQG] ***(cont.)***

Envirosite ID: 438479
EPA ID: CAD980892384

HAZNET - CA ***(cont.)***

Facility Name : J S AUTO PAINT & BODY
Facility Address : 1652 W 15TH ST, LONG BEACH, CA 90813
County : LOS ANGELES

Site Details
Generator EPA ID : CAL000036644
Active : Inactive
Category : STATE
Facility Types : N/R
Type : PERMANENT
Contact Name : N/R
Contact Phone : N/R
Facility Mailing Address : 1652 W 15TH ST, LONG BEACH, CA 908130000
Latitude : 33.78548971
Longitude : -118.21469768
Agency Hyperlink : Click here for hyperlink provided by the agency.
Last Date in Agency List : 2021-07-08

Waste Generator Details
State Waste : 1994: 461 - Paint sludge, 0.6879 tons to CAD008302903
1993: 461 - Paint sludge, 0.2085 tons to CAD008302903
1993: 461 - Paint sludge, 0.221 tons to CAD008302903

Facility Name : SERGIOS AUTO BODY
Facility Address : 1652 W 15TH ST, LONG BEACH, CA 90813
County : LOS ANGELES

Site Details
Generator EPA ID : CAL000292969
Active : Inactive
Category : STATE
Facility Types : N/R
Type : PERMANENT
Contact Name : N/R
Contact Phone : N/R
Facility Mailing Address : PO BOX 2224, WILMINGTON, CA 907482224
Latitude : 33.78548971
Longitude : -118.21469768
Agency Hyperlink : Click here for hyperlink provided by the agency.
Last Date in Agency List : 2021-07-08

Waste Generator Details
State Waste : 2010: 214 - Unspecified solvent mixture, 0.1296 tons to CAD008252405
2009: 214 - Unspecified solvent mixture, 0.108 tons to CAD008252405
2008: 214 - Unspecified solvent mixture, 0.072 tons to CAD008252405
2007: 214 - Unspecified solvent mixture, 0.144 tons to CAD008252405

Map Id: X222
Direction: SW
Distance: 0.234 mi., 1235 ft.
Elevation: 9 ft.
Relative: Lower

Site Name : JACOBS CUSTOM PAINT | J S AUTO PAINT & BODY | SERGIOS AUTO BODY
1652 WEST 15TH ST | 1652 W 15TH ST
LONG BEACH, CA 90813

Database(s) : [ECHO, FRS, HAZNET - CA, HWG - CA, RCRA_SQG] ***(cont.)***

Envirosite ID: 438479
EPA ID: CAD980892384

HAZNET - CA ***(cont.)***

2006: 214 - Unspecified solvent mixture, 0.2052 tons to CAD008252405
2006: 214 - Unspecified solvent mixture, 0.0828 tons to CAD008252405
2005: 214 - Unspecified solvent mixture, 0.3384 tons to CAD008252405
2004: 181 - Other inorganic solid waste, 0.0915 tons to CAD003963592
2004: 181 - Other inorganic solid waste, 1.171 tons to CAD003963592

HWG - CA

Facility Name :	JACOBS CUSTOM PAINT
Facility Address :	1652 WEST 15TH ST, LONG BEACH, CA 90813
County :	LOS ANGELES
EPA ID :	CAD980892384
Status :	Inactive
Category :	STATE
Type :	PERMANENT
Facility Type :	N/R
Mailing Address :	1652 WEST 15TH ST, LONG BEACH, CA 908130000
Owner Name :	N/R
Owner Address :	N/A
Operator Name :	UNDEL FEE BOOKLET 94/95 JO
Operator Address :	N/A
Latitude :	33.785648
Longitude :	-118.214686

Facility Name :	J S AUTO PAINT & BODY
Facility Address :	1652 W 15TH ST, LONG BEACH, CA 90813
County :	LOS ANGELES
EPA ID :	CAL000036644
Status :	Inactive
Category :	STATE
Type :	PERMANENT
Facility Type :	N/R
Mailing Address :	1652 W 15TH ST, LONG BEACH, CA 908130000
Owner Name :	CADENAS SERGIO & JUAN
Owner Address :	N/A
Operator Name :	NON-DELIVERABLE 4/94 FEE FORM
Operator Address :	N/A
Latitude :	33.785576
Longitude :	-118.214692

Facility Name :	SERGIOS AUTO BODY
Facility Address :	1652 W 15TH ST, LONG BEACH, CA 90813
County :	LOS ANGELES
EPA ID :	CAL000292969
Status :	Inactive
Category :	STATE
Type :	PERMANENT

Map Id: X222
Direction: SW
Distance: 0.234 mi., 1235 ft.
Elevation: 9 ft.
Relative: Lower

Site Name : JACOBS CUSTOM PAINT | J S AUTO PAINT & BODY | SERGIOS AUTO BODY
1652 WEST 15TH ST | 1652 W 15TH ST
LONG BEACH, CA 90813

Database(s) : [ECHO, FRS, HAZNET - CA, HWG - CA, RCRA_SQG] ***(cont.)***

Envirosite ID: 438479
EPA ID: CAD980892384

HWG - CA ***(cont.)***

Facility Type :	N/R
Mailing Address :	PO BOX 2224, WILMINGTON, CA 907482224
Owner Name :	GRACIELA DAVILA
Owner Address :	1652 W 15TH ST, LONG BEACH, CA 908130000
Operator Name :	SERGIO CADENAS
Operator Address :	1652 W 15TH ST, LONG BEACH, CA 908130000
Latitude :	33.78529
Longitude :	-118.2151

RCRA_SQG

Facility Name :	JACOBS CUSTOM PAINT
Facility Address :	1652 WEST 15TH ST, LONG BEACH, CA 90813
County :	LOS ANGELES
Date Form Received by Agency :	1996-09-01
EPA ID :	CAD980892384
Mailing Address :	1652 WEST 15TH ST, LONG BEACH, CA 90813
Contact :	N/R
Contact Address :	N/R
Contact Country :	US
Contact Telephone :	N/R
Contact Email :	N/R
EPA Region :	09
Land Type :	Not Reported
Source Type :	Implementer
Classification :	Small Quantity Generator
Description :	Handlers that generate more than 100 and less than 1000 kilograms of hazardous waste during any calendar month and accumulate less than 6000 kg of hazardous waste at any time; or generate 100 kg or less of hazardous waste during any calendar month, and accumulate more than 1000 kg of hazardous waste at any time.
Last Date in Agency List :	2021-09-03

Owner/Operator Summary

Owner/Operator Name :	KAREL JACOBS
Owner/Operator Address :	NOT REQUIRED, NOT REQUIRED, ME 99999
Owner/Operator Country :	N/R
Owner/Operator Telephone :	415-555-1212
Owner/Operator Email :	N/R
Owner/Operator Fax :	N/R
Legal Status :	Private
Owner/Operator Type :	Owner
Owner/Operator Start Date :	N/R
Owner/Operator End Date :	N/R
Owner/Operator Name :	NOT REQUIRED
Owner/Operator Address :	NOT REQUIRED, NOT REQUIRED, ME 99999
Owner/Operator Country :	N/R

Map Id: X222
Direction: SW
Distance: 0.234 mi., 1235 ft.
Elevation: 9 ft.
Relative: Lower

Site Name : JACOBS CUSTOM PAINT | J S AUTO PAINT & BODY | SERGIOS AUTO BODY
1652 WEST 15TH ST | 1652 W 15TH ST
LONG BEACH, CA 90813

Database(s) : [ECHO, FRS, HAZNET - CA, HWG - CA, RCRA_SQG] ***(cont.)***

Envirosite ID: 438479
EPA ID: CAD980892384

RCRA_SQG ***(cont.)***

Owner/Operator Telephone :	415-555-1212
Owner/Operator Email :	N/R
Owner/Operator Fax :	N/R
Legal Status :	Private
Owner/Operator Type :	Operator
Owner/Operator Start Date :	N/R
Owner/Operator End Date :	N/R

Handler Activities Summary

U.S. Importer of Hazardous Waste :	N
Mixed Waste (Haz. and Radioactive) :	N
Recycler of Hazardous Waste :	N
Transporter of Hazardous Waste :	N
Treater, Storer or Disposer of HW :	N
Underground Injection Activity :	N
On-site Burner Exemption :	N
Furnace Exemption :	N
Used Oil Fuel Burner :	N
Used Oil Processor :	N
Used Oil Refiner :	N
Used Oil Fuel Marketer to Burner :	N
Used Oil Specification Marketer :	N
Used Oil Transfer Facility :	N
Used Oil Transporter :	N

Notices of Violations Summary

Regulation Violated :	N

Map Id: V223
Direction: WSW
Distance: 0.235 mi., 1241 ft.
Elevation: 10 ft.
Relative: Lower

Site Name : A&A AEROSPACE INC.
1655 COTA AVE
LONG BEACH, CA 90813

Database(s) : [FRS, HAZNET - CA, HWG - CA]

Envirosite ID: 1042802
EPA ID: N/R

FRS

Facility Name :	A&A AEROSPACE INC.
Facility Address :	1655 COTA AVE, LONG BEACH, CA 90813
County :	LOS ANGELES

Site Details

Registry ID :	110066302405
FRS Facility URL :	Click here for hyperlink provided by the agency.

Map Id: V223
Direction: WSW
Distance: 0.235 mi., 1241 ft.
Elevation: 10 ft.
Relative: Lower

Site Name : A&A AEROSPACE INC.
1655 COTA AVE
LONG BEACH, CA 90813

Database(s) : [FRS, HAZNET - CA, HWG - CA] ***(cont.)***

Envirosite ID: 1042802
EPA ID: N/R

FRS ***(cont.)***

Last Date in Agency List : 2021-07-17

Source Description

Source Description :

The California Environmental Protection Agency (CalEPA) has recently implemented a new data warehouse system (nSite). This data warehouse combines and merges facility and site information from five different systems managed within CalEPA. The five systems are: California Environmental Reporting System (CERS), EnviroStor, GeoTracker, California Integrated Water Quality System (CIWQS), and Toxic Release Inventory (TRI).

FRS Environmental Interest
Source and System ID : CA-ENVIROVIEW - 88872

HAZNET - CA

Facility Name : A&A AEROSPACE INC
Facility Address : 1655 COTA AVE, LONG BEACH, CA 90813
County : LOS ANGELES

Site Details
Generator EPA ID : CAL000373281
Active : Inactive
Category : STATE
Facility Types : N/R
Type : PERMANENT
Contact Name : N/R
Contact Phone : N/R
Facility Mailing Address : 1442 HAYES AVE, LONG BEACH, CA 908130000
Latitude : 33.78745800
Longitude : -118.21685400
Agency Hyperlink : Click here for hyperlink provided by the agency.
Last Date in Agency List : 2021-07-08

HWG - CA

Facility Name : A&A AEROSPACE INC
Facility Address : 1655 COTA AVE, LONG BEACH, CA 90813
County : LOS ANGELES

EPA ID : CAL000373281
Status : Inactive
Category : STATE
Type : PERMANENT
Facility Type : N/R
Mailing Address : 1442 HAYES AVE, LONG BEACH, CA 908130000
Owner Name : A&A AEROSPACE INC
Owner Address : 1655 COTA AVE, LONG BEACH, CA 908130000
Operator Name : CAROLYN LOPEZ
Operator Address : 1655 COTA AVE, LONG BEACH, CA 908130000

Map Id: V223
Direction: WSW
Distance: 0.235 mi., 1241 ft.
Elevation: 10 ft.
Relative: Lower

Site Name : A&A AEROSPACE INC.
1655 COTA AVE
LONG BEACH, CA 90813

Database(s) : [FRS, HAZNET - CA, HWG - CA] ***(cont.)***

Envirosite ID: 1042802
EPA ID: N/R

HWG - CA ***(cont.)***

Latitude :	33.78745
Longitude :	-118.21685

Map Id: 224
Direction: ESE
Distance: 0.237 mi., 1251 ft.
Elevation: 11 ft.
Relative: Lower

Site Name : Public Service Transfer Station #1
E. SIDE 710MHWY -BTW ANAHEIM ST./ P. C.H. | East Side OF 710 Fwy Between Anaheim & P.C.H.
Long Beach | LONG BEACH, CA 90806

Database(s) : [CALEPA SITES - CA, SWF/LF - CA, SWF_LOS ANGELES COUNTY - CA]

Envirosite ID: 480170
EPA ID: N/R

CALEPA SITES - CA

Facility Name :	Public Service Transfer Station #1
Facility Address :	E. SIDE 710MHWY -BTW ANAHEIM ST./ P.C.H., LONG BEACH
Site ID :	511156
EI ID :	19-AA-1047
EI Description :	Solid Waste and Recycle Sites
Latitude :	33.786700
Longitude :	-118.207000
Agency Hyperlink :	Click here for hyperlink provided by the agency.
Last Date in Agency List :	2021-08-26

SWF/LF - CA

Facility Name :	Public Service Transfer Station #1
Facility Address :	E. side 710mHwy -Btw Anaheim St./ P.C.H., Long Beach
County :	Los Angeles

Site Details

Permit Date :	2001-10-19
Permit Status :	Notification
Swis Number :	19-AA-1047
Land Use :	N/R
Operator :	City of Long Beach, Public Works Dept.
Operator Address :	Superintendent Streets Maintenance 1601 San Francisco Ave., Long Beach, CA 90813
Operator Phone :	5625702784
Latitude :	33.78667
Longitude :	-118.20695
Last Date in Agency List :	2021-09-17

Map Id: 224
Direction: ESE
Distance: 0.237 mi., 1251 ft.
Elevation: 11 ft.
Relative: Lower

Site Name : Public Service Transfer Station #1
E. SIDE 710MHWY -BTW ANAHEIM ST./ P. C.H. | East Side OF 710 Fwy Between Anaheim & P.C.H.
Long Beach | LONG BEACH, CA 90806

Database(s) : [CALEPA SITES - CA, SWF/LF - CA, SWF_LOS ANGELES COUNTY - CA] ***(cont.)***

Envirosite ID: 480170
EPA ID: N/R

SWF/LF - CA ***(cont.)***

Owner Summary

Owner :	City of Long Beach,Public Service Bureau
Owner Address :	Special Projects Officer 1601 San Francisco Ave., Long Beach, CA 90813
Owner Phone :	5625702732

Unit Information

Closure Date :	N/R
Closure Type :	N/R
Unit Number :	01
Regulatory Status :	Notification
Operational Status :	Active
Category :	Transfer/Processing
Activity :	Limited Volume Transfer Operation
Inspection Frequency :	Quarterly
Accepted Waste :	Green Materials
Program Type :	N/R
Throughput :	12
Throughput Units :	Tons/day
Capacity :	3000
Capacity Units :	Tons/year
Acreage :	N/R
Disposal Acreage :	N/R
Remaining Capacity :	N/R
WDR Number :	N/R

SWF_LOS ANGELES COUNTY - CA

Facility Name :	Public Service Transfer Station #1
Facility Address :	East Side OF 710 Fwy Between Anaheim & P.C.H., Long Beach, CA 90806
Site ID :	1424
Alternative Site Name :	N/A
Alternative Site Address :	N/A
Site Type :	Transfer and Processing Facility
Status :	Active
Beginning Operation Date :	N/A
Ending Operation Date :	N/A
Hour of Operation :	Mon.-Fri. 8 a.m. -5 p.m
Waste Accepted :	Green Materials;
Disposal Area (Acre) :	N/A
Local Enforcement Agency :	County Of Los Angeles Department of Public Health
Max Depth of Fill (Feet) :	N/A
Permitted Capacity :	12
Present Use :	Transfer/Processing Facility
Remaining Capacity (Millions) :	N/A
Site SWIS Number :	19-AA-1047
Site Website :	N/A
Site Contact Phone :	(562) 570-2784
Site Mailing Address :	N/A
Site Email :	info@longbeach.gov
District :	4

Map Id: 224
Direction: ESE
Distance: 0.237 mi., 1251 ft.
Elevation: 11 ft.
Relative: Lower

Site Name : Public Service Transfer Station #1
E. SIDE 710MHWY -BTW ANAHEIM ST./ P. C.H. | East Side OF 710 Fwy Between Anaheim & P.C.H.
Long Beach | LONG BEACH, CA 90806

Database(s) : [CALEPA SITES - CA, SWF/LF - CA, SWF_LOS ANGELES COUNTY - CA] ***(cont.)***

Envirosite ID: 480170
EPA ID: N/R

SWF_LOS ANGELES COUNTY - CA ***(cont.)***

Last Date in Agency List :	2021-09-15

Map Id: U225
Direction: SSE
Distance: 0.238 mi., 1260 ft.
Elevation: 8 ft.
Relative: Lower

Site Name : FLEET OIL AND TRUCK SUPPLY | Loud and Bangin
1452 HARBOR AVE
LONG BEACH | Long Beach, CA 90813

Database(s) : [CIWQS 2 - CA, HAZNET - CA, HWG - CA]

Envirosite ID: 1108705
EPA ID: CAL000292718

CIWQS 2 - CA

Facility Name :	Loud and Bangin
Facility Address :	1452 Harbor Avenue, Long Beach, 90813
County :	Los Angeles
Facility ID :	854134
WDID :	4_19CC407530
Facility Type :	Agricultural
Region :	4
Place Type :	Irrigated Land
Place Subtype :	Cannabis Site
Ageny Name :	Loud and Bangin Inc
Agency Type :	Privately-Owned Business
Number of Agencies :	1
Status Date :	2018-12-27
Status :	Active
Status Enrollee :	N
Individual/General :	I
Fee Code :	21 - Non Billable Waivers
Staff Assigned :	N/R
Number of Staff Assigned :	N/R
Supervisor :	N/R
Number of Supervisor :	N/R
Number of Amendments :	0
Number of Reg Measures :	1
Baseline Flow :	N/R
Population (MS4)/Acres :	N/R
Reclamation :	N/R
CAFO Type :	N/R
CAFO Subtype :	N/R
CAFO Population :	N/R
Onsite :	N/R
Quality Assurance :	N/R
RCRA Flag :	N/R
Total MMP Violations Number :	0
Total Number of Violations :	0

Map Id: U225
Direction: SSE
Distance: 0.238 mi., 1260 ft.
Elevation: 8 ft.
Relative: Lower

Site Name : FLEET OIL AND TRUCK SUPPLY | Loud and Bangin
1452 HARBOR AVE
LONG BEACH | Long Beach, CA 90813

Database(s) : [CIWQS 2 - CA, HAZNET - CA, HWG - CA] ***(cont.)***

Envirosite ID: 1108705
EPA ID: CAL000292718

CIWQS 2 - CA ***(cont.)***

Total Number of Inspections :	0
Date of Most Recent Completed Inspection:	N/R
Date of Most Recent Received Report :	N/R
Total Number of Final (A+H) Enforcement Actions:	0
Most Recent Effective Date of Enf Action (A+H):	N/R
Program :	IRRICANNABIS
Program Category :	IRRI
Number of Programs :	1
Complexity :	N/R
Pretreatment :	N/R
Facility Waste Type :	N/R
Reg Measure ID :	427572
Reg Measure Type :	Enrollee - Waiver
Reg Measure Title :	Enrollee - Waiver under Cannabis General Order for Loud and Bangin Inc
Reg Measure Description :	N/R
SIC 1 :	-
SIC 2 :	-
SIC 3 :	-
Latitude :	33.784794
Longitude :	-118.210186
Last Date in Agency List :	2021-08-25

HAZNET - CA

Facility Name :	FLEET OIL AND TRUCK SUPPLY
Facility Address :	1452 HARBOR AVE, LONG BEACH, CA 90813
County :	LOS ANGELES

Site Details

Generator EPA ID :	CAL000292718
Active :	Inactive
Category :	STATE
Facility Types :	N/R
Type :	PERMANENT
Contact Name :	N/R
Contact Phone :	N/R
Facility Mailing Address :	1452 HARBOR AVE, LONG BEACH, CA 908132742
Latitude :	33.78474953
Longitude :	-118.21042456
Agency Hyperlink :	Click here for hyperlink provided by the agency.
Last Date in Agency List :	2021-07-08

HWG - CA

Facility Name :	FLEET OIL AND TRUCK SUPPLY
Facility Address :	1452 HARBOR AVE, LONG BEACH, CA 90813
County :	LOS ANGELES

Map Id: U225
Direction: SSE
Distance: 0.238 mi., 1260 ft.
Elevation: 8 ft.
Relative: Lower

Site Name : FLEET OIL AND TRUCK SUPPLY | Loud and Bangin
1452 HARBOR AVE
LONG BEACH | Long Beach, CA 90813

Database(s) : [CIWQS 2 - CA, HAZNET - CA, HWG - CA] ***(cont.)***

Envirosite ID: 1108705
EPA ID: CAL000292718

HWG - CA ***(cont.)***

EPA ID :	CAL000292718
Status :	Inactive
Category :	STATE
Type :	PERMANENT
Facility Type :	N/R
Mailing Address :	1452 HARBOR AVE, LONG BEACH, CA 908132742
Owner Name :	ROCK HARTER ENTERPRISES INC
Owner Address :	1452 HARBOR AVE, LONG BEACH, CA 908132742
Operator Name :	ROCK HARTER
Operator Address :	1452 HARBOR AVE, LONG BEACH, CA 908132742
Latitude :	33.784705
Longitude :	-118.210462

Map Id: 226
Direction: NE
Distance: 0.239 mi., 1264 ft.
Elevation: 16 ft.
Relative: Higher

Site Name : CALTRANS DIST 7/CONSTR/07-2Y0504 | VESSEL | VESSEL RAINIER""
ANCHORAGE C-2 | LA 103- KP 0.0/2.6
LOS ANGELES | LONG BEACH, CA 90813

Database(s) : [HAZNET - CA, HWG - CA]

Envirosite ID: 41085307
EPA ID: CAC002593704

HAZNET - CA

Facility Name :	CALTRANS DIST 7/CONSTR/07-2Y0504
Facility Address :	LA 103- KP 0.0/2.6, LONG BEACH, CA 90813
County :	LOS ANGELES

Site Details

Generator EPA ID :	CAC002593704
Active :	Inactive
Category :	STATE
Facility Types :	N/R
Type :	TEMPORARY
Contact Name :	N/R
Contact Phone :	N/R
Facility Mailing Address :	17912 CRUSADER AVE STE 101, CERRITOS, CA 90703
Latitude :	33.79202806
Longitude :	-118.20782747
Agency Hyperlink :	Click here for hyperlink provided by the agency.
Last Date in Agency List :	2021-07-08

Facility Name :	VESSEL
Facility Address :	ANCHORAGE C-2, LOS ANGELES, CA 90813
County :	LOS ANGELES

Map Id: 226
Direction: NE
Distance: 0.239 mi., 1264 ft.
Elevation: 16 ft.
Relative: Higher

Site Name : CALTRANS DIST 7/CONSTR/07-2Y0504 | VESSEL | VESSEL RAINIER"" ANCHORAGE C-2 | LA 103- KP 0.0/2.6 LOS ANGELES | LONG BEACH, CA 90813

Database(s) : [HAZNET - CA, HWG - CA] ***(cont.)***

Envirosite ID: 41085307
EPA ID: CAC002593704

HAZNET - CA ***(cont.)***

Site Details

Generator EPA ID :	CAX000242255
Active :	Inactive
Category :	STATE
Facility Types :	N/R
Type :	PERMANENT
Contact Name :	N/R
Contact Phone :	N/R
Facility Mailing Address :	PANOBULK AMERICA INC, LONG BEACH, CA 908130000
Latitude :	33.79202806
Longitude :	-118.20782747
Agency Hyperlink :	Click here for hyperlink provided by the agency.
Last Date in Agency List :	2021-07-08

HWG - CA

Facility Name :	CALTRANS DIST 7/CONSTR/07-2Y0504
Facility Address :	LA 103- KP 0.0/2.6, LONG BEACH, CA 90813
County :	LOS ANGELES
EPA ID :	CAC002593704
Status :	Inactive
Category :	STATE
Type :	TEMPORARY
Facility Type :	N/R
Mailing Address :	17912 CRUSADER AVE STE 101, CERRITOS, CA 90703
Owner Name :	CALTRANS DIST 7/CONSTR
Owner Address :	17912 CRUSADER AVE STE 101, CERRITOS, CA 90703
Operator Name :	FUAD AZIZ
Operator Address :	17912 CRUSADER AVE STE 101, CERRITOS, CA 90703
Latitude :	33.792028
Longitude :	-118.207827
Facility Name :	VESSEL RAINIER""
Facility Address :	ANCHORAGE C-2, LOS ANGELES, CA 90813
County :	LOS ANGELES
EPA ID :	CAX000242255
Status :	Inactive
Category :	STATE
Type :	PERMANENT
Facility Type :	N/R
Mailing Address :	PANOBULK AMERICA INC, LONG BEACH, CA 908130000
Owner Name :	N/R
Owner Address :	N/A
Operator Name :	UNDELIVERABLE SURVEY 11-30-94
Operator Address :	LC, N/A
Latitude :	33.792028
Longitude :	-118.207827

Map Id: S227
Direction: SSW
Distance: 0.240 mi., 1266 ft.
Elevation: 8 ft.
Relative: Lower

Site Name : CMAC CONSTRUCTION | CMAC CONSTRUCTION CO
1461 CANAL AVE
LONG BEACH, CA 90813

Database(s) : [CALEPA SITES - CA, ECHO, FRS, HAZNET - CA, HWG - CA, RCRA_NONGEN]

Envirosite ID: 1024809
EPA ID: N/R

CALEPA SITES - CA

Facility Name :	CMAC CONSTRUCTION CO
Facility Address :	1461 CANAL AVE, LONG BEACH, 90813
Site ID :	409530
EI ID :	10618825
EI Description :	Hazardous Waste Generator
Latitude :	33.784912
Longitude :	-118.214157
Agency Hyperlink :	Click here for hyperlink provided by the agency.
Last Date in Agency List :	2021-08-26

Site ID :	409530
EI ID :	10618825
EI Description :	Chemical Storage Facilities
Latitude :	33.784912
Longitude :	-118.214157
Agency Hyperlink :	Click here for hyperlink provided by the agency.
Last Date in Agency List :	2021-08-26

ECHO

Facility Name :	CMAC CONSTRUCTION
Facility Address :	1461 CANAL AVE, LONG BEACH, CA 90813
County :	LOS ANGELES
Last Inspection Date :	N/R
Registry ID :	110070448152
FIPS Code :	N/R
EPA Region :	09
Inspection Count :	0
Last Inspection Days :	N/R
Informal Count :	0
Last Informal Action Date :	N/R
Formal Action Count :	0
Last Formal Action Date :	N/R
Total Penalties :	0
Penalty Count :	N/R
Last Penalty Date :	N/R
Last Penalty Amount :	N/R
QTRS IN NC :	0
Programs IN SNC :	0
Current Compliance Status :	No Violation Identified
Three-Year Compliance Status :	_____
Collection Method :	Zip Code Centroid
Reference Point :	N/R
Accuracy Meters :	10000
Derived Tribes :	N/R
Derived HUC :	N/R
Derived WBD :	N/R
Derived STCTY FIPS :	N/R
Derived Zip :	N/R
Derived CD113 :	N/R

Map Id: S227
Direction: SSW
Distance: 0.240 mi., 1266 ft.
Elevation: 8 ft.
Relative: Lower

Site Name : CMAC CONSTRUCTION | CMAC CONSTRUCTION CO
1461 CANAL AVE
LONG BEACH, CA 90813

Database(s) : [CALEPA SITES - CA, ECHO, FRS, HAZNET - CA, HWG - CA, RCRA_NONGEN] ***(cont.)***

Envirosite ID: 1024809
EPA ID: N/R

ECHO ***(cont.)***

Derived CB2010 :	N/R
MYRTK Universe :	NNN
NPDES IDs :	N/R
CWA Permit Types :	N/R
CWA Compliance Tracking :	N/R
CWA NAICS :	N/R
CWA SICS :	N/R
CWA Inspection Count :	N/R
CWA Last Inspection Days :	N/R
CWA Informal Count :	N/R
CWA Formal Action Count :	N/R
CWA Last Formal Action Date :	N/R
CWA Penalties :	N/R
CWA Last Penalty Date :	N/R
CWA Last Penalty Amount :	N/R
CWA Quarters IN NC :	N/R
CWA Current Compliance Status :	N/R
CWA Current SNC Flag :	N
CWA 13 Quarters Compliance Status :	N/R
CWA 13 Quarters Effluent Exceedances:	N/R
CWA Three-Year QNCR Codes :	N/R
DFR URL :	Click here for hyperlink provided by the agency.
Facility SIC :	N/R
Facility NAICS :	23492 - Power and Communication Transmission Line Construction
Facility Last Inspection EPA Date :	N/R
Facility Last Inspection State Date :	N/R
Facility Last Formal Act EPA Date :	N/R
Facility Last Formal Act State Date :	N/R
Facility Last Informal Act EPA Date :	N/R
Facility Last Informal Act State Date:	N/R
Facility Federal Agency :	N/R
TRI Reporter :	N/R
Facility Imp Water Flag :	N/R
Current SNC Flag :	N
Indian County Flag :	N
Federal Flag :	N/R
US Mexico Border Flag :	N/R
Chesapeak Bay Flag :	N/R
AIR Flag :	N
NPDES Flag :	N
SDWIS Flag :	N
RCRA Flag :	Y
TRI Flag :	N
GHG Flag :	N
Major Flag :	N/R
Active Flag :	Y
NAA Flag :	N
Latitude :	33.780911
Longitude :	-118.196312
Last Date in Agency List :	2021-08-20

FRS

Facility Name :	CMAC CONSTRUCTION
Facility Address :	1461 CANAL AVE, LONG BEACH, CA 90813-0000

Map Id: S227
Direction: SSW
Distance: 0.240 mi., 1266 ft.
Elevation: 8 ft.
Relative: Lower

Site Name : CMAC CONSTRUCTION | CMAC CONSTRUCTION CO
1461 CANAL AVE
LONG BEACH, CA 90813

Database(s) : [CALEPA SITES - CA, ECHO, FRS, HAZNET - CA, HWG - CA, RCRA_NONGEN] ***(cont.)***

Envirosite ID: 1024809
EPA ID: N/R

FRS ***(cont.)***

County : LOS ANGELES

Site Details
Registry ID : 110070448152
FRS Facility URL : Click here for hyperlink provided by the agency.
Last Date in Agency List : 2021-07-17

Source Description

Source Description :

RCRAInfo is EPA's comprehensive information system that supports the Resource Conservation and Recovery Act (RCRA) of 1976 and the Hazardous and Solid Waste Amendments (HSWA) of 1984 through the tracking of events and activities related to facilities that generate, transport, and treat, store, or dispose of hazardous waste. RCRAInfo allows RCRA program staff to track the notification, permit, compliance, and corrective action activities required under RCRA. RCRAInfo also supports generation of the National Hazardous Waste Biennial Report. All generators and treatment, storage, and disposal facilities who handle hazardous waste are required to report to the EPA Administrator at least once every two years to support creation of the Biennial Report.

FRS Environmental Interest
Source and System ID : RCRAINFO - CAL000163653

HAZNET - CA

Facility Name : CMAC CONSTRUCTION
Facility Address : 1461 CANAL AVE, LONG BEACH, CA 90813
County : LOS ANGELES

Site Details
Generator EPA ID : CAL000163653
Active : Active
Category : STATE
Facility Types : N/R
Type : PERMANENT
Contact Name : N/R
Contact Phone : N/R
Facility Mailing Address : 1450 SANTA FE AVE, LONG BEACH, CA 908131248
Latitude : 33.78488958
Longitude : -118.21387623
Agency Hyperlink : Click here for hyperlink provided by the agency.
Last Date in Agency List : 2021-07-08

Map Id: S227
Direction: SSW
Distance: 0.240 mi., 1266 ft.
Elevation: 8 ft.
Relative: Lower

Site Name : CMAC CONSTRUCTION | CMAC CONSTRUCTION CO
1461 CANAL AVE
LONG BEACH, CA 90813

Database(s) : [CALEPA SITES - CA, ECHO, FRS, HAZNET - CA, HWG - CA, RCRA_NONGEN] ***(cont.)***

Envirosite ID: 1024809
EPA ID: N/R

HAZNET - CA ***(cont.)***

Waste Generator Details
State Waste :
2012: 352 - Other organic solids, 0.4 tons to CAD028409019
2011: 223 - Unspecified oil-containing waste, 0.14595 tons to CAD981696420
2009: 141 - Off-specification, aged or surplus inorganics, 0.03 tons to CAD028409019
2009: 214 - Unspecified solvent mixture, 0.0375 tons to TXD077603371
2009: 214 - Unspecified solvent mixture, 0.108 tons to CAD093459485
2008: 214 - Unspecified solvent mixture, 0.054 tons to CAD093459485
2007: 331 - Off-specification, aged or surplus organics, 0.5445 tons to CAD028409019

HWG - CA

Facility Name :	CMAC CONSTRUCTION
Facility Address :	1461 CANAL AVE, LONG BEACH, CA 90813
County :	LOS ANGELES
EPA ID :	CAL000163653
Status :	Active
Category :	STATE
Type :	PERMANENT
Facility Type :	N/R
Mailing Address :	1450 SANTA FE AVE, LONG BEACH, CA 908131248
Owner Name :	MICHAEL MCFADDEN
Owner Address :	1450 SANTA FE AVE, LONG BEACH, CA 908130000
Operator Name :	MICHAEL MC FADDEN
Operator Address :	1450 SANTA FE AVE, LONG BEACH, CA 90813
Latitude :	33.78491
Longitude :	-118.21416

RCRA_NONGEN

Facility Name :	CMAC CONSTRUCTION
Facility Address :	1461 CANAL AVE, LONG BEACH, CA 90813-0000
County :	LOS ANGELES
Date Form Received by Agency :	1996-07-11
EPA ID :	CAL000163653
Mailing Address :	1450 SANTA FE AVE, LONG BEACH, CA 90813-1248
Contact :	MICHAEL MC FADDEN
Contact Address :	1450 SANTA FE AVE, LONG BEACH, CA 90813
Contact Country :	N/R
Contact Telephone :	562-435-5611
Contact Email :	DEBRA@CMAC.US
EPA Region :	09
Land Type :	Not Reported
Source Type :	Implementer
Classification :	Not a generator, verified
Description :	Not a generator, verified
Last Date in Agency List :	2021-09-03

Map Id: S227
Direction: SSW
Distance: 0.240 mi., 1266 ft.
Elevation: 8 ft.
Relative: Lower

Site Name : CMAC CONSTRUCTION | CMAC CONSTRUCTION CO
1461 CANAL AVE
LONG BEACH, CA 90813

Database(s) : [CALEPA SITES - CA, ECHO, FRS, HAZNET - CA, HWG - CA, RCRA_NONGEN] ***(cont.)***

Envirosite ID: 1024809
EPA ID: N/R

RCRA_NONGEN ***(cont.)***

Owner/Operator Summary

Owner/Operator Name :	MICHAEL MC FADDEN
Owner/Operator Address :	1450 SANTA FE AVE, LONG BEACH, CA 90813
Owner/Operator Country :	N/R
Owner/Operator Telephone :	562-435-5611
Owner/Operator Email :	N/R
Owner/Operator Fax :	N/R
Legal Status :	Other land type
Owner/Operator Type :	Operator
Owner/Operator Start Date :	N/R
Owner/Operator End Date :	N/R

Owner/Operator Name :	MICHAEL MCFADDEN
Owner/Operator Address :	1461 CANAL AVE, LONG BEACH, CA 90813-0000
Owner/Operator Country :	N/R
Owner/Operator Telephone :	562-435-5611
Owner/Operator Email :	N/R
Owner/Operator Fax :	N/R
Legal Status :	Other land type
Owner/Operator Type :	Owner
Owner/Operator Start Date :	N/R
Owner/Operator End Date :	N/R

Handler Activities Summary

U.S. Importer of Hazardous Waste :	N
Mixed Waste (Haz. and Radioactive) :	N
Recycler of Hazardous Waste :	N
Transporter of Hazardous Waste :	N
Treater, Storer or Disposer of HW :	N
Underground Injection Activity :	N
On-site Burner Exemption :	N
Furnace Exemption :	N
Used Oil Fuel Burner :	N
Used Oil Processor :	N
Used Oil Refiner :	N
Used Oil Fuel Marketer to Burner :	N
Used Oil Specification Marketer :	N
Used Oil Transfer Facility :	N
Used Oil Transporter :	N

Notices of Violations Summary

Regulation Violated :	N

Map Id: W228
Direction: SSW
Distance: 0.242 mi., 1276 ft.
Elevation: 9 ft.
Relative: Lower

Site Name : LONG BEACH TRUCK SALES & BODY SHOP
1511 COWLES ST
LONG BEACH, CA 90803

Database(s) : [HAZNET - CA, HWG - CA]

Envirosite ID: 41017048
EPA ID: CAL000188675

HAZNET - CA

Facility Name :	LONG BEACH TRUCK SALES & BODY SHOP
Facility Address :	1511 COWLES ST, LONG BEACH, CA 90803
County :	LOS ANGELES

Site Details

Generator EPA ID :	CAL000188675
Active :	Inactive
Category :	STATE
Facility Types :	N/R
Type :	PERMANENT
Contact Name :	N/R
Contact Phone :	N/R
Facility Mailing Address :	1530 W COWLES ST, LONG BEACH, CA 908030000
Latitude :	33.78473679
Longitude :	-118.21239277
Agency Hyperlink :	Click here for hyperlink provided by the agency.
Last Date in Agency List :	2021-07-08

HWG - CA

Facility Name :	LONG BEACH TRUCK SALES & BODY SHOP
Facility Address :	1511 COWLES ST, LONG BEACH, CA 90803
County :	LOS ANGELES

EPA ID :	CAL000188675
Status :	Inactive
Category :	STATE
Type :	PERMANENT
Facility Type :	N/R
Mailing Address :	1530 W COWLES ST, LONG BEACH, CA 908030000
Owner Name :	ISIDRO CISNEROS
Owner Address :	1511 COWLES ST, LONG BEACH, CA 908030000
Operator Name :	ISIDRO CISNEROS
Operator Address :	INACTIVE PER VQ00 - BMI, LONG BEACH, CA 908030000
Latitude :	33.784682
Longitude :	-118.21237

Map Id: T229
Direction: WSW
Distance: 0.242 mi., 1276 ft.
Elevation: 10 ft.
Relative: Lower

Site Name : TRANS WORLD OIL CORP
1576 COTA AVE
LONG BEACH, CA 90813

Database(s) : [ECHO, FRS, HAZNET - CA, HWG - CA, RCRA_NONGEN]

Envirosite ID: 966575
EPA ID: N/R

ECHO

Facility Name :	TRANS WORLD OIL CORP
Facility Address :	1576 COTA AVE, LONG BEACH, CA 90813

Map Id: T229
Direction: WSW
Distance: 0.242 mi., 1276 ft.
Elevation: 10 ft.
Relative: Lower

Site Name : TRANS WORLD OIL CORP
1576 COTA AVE
LONG BEACH, CA 90813

Database(s) : [ECHO, FRS, HAZNET - CA, HWG - CA, RCRA_NONGEN] ***(cont.)***

Envirosite ID: 966575
EPA ID: N/R

ECHO ***(cont.)***

County :	LOS ANGELES
Last Inspection Date :	N/R
Registry ID :	110002664242
FIPS Code :	06037
EPA Region :	09
Inspection Count :	0
Last Inspection Days :	N/R
Informal Count :	0
Last Informal Action Date :	N/R
Formal Action Count :	0
Last Formal Action Date :	N/R
Total Penalties :	0
Penalty Count :	N/R
Last Penalty Date :	N/R
Last Penalty Amount :	N/R
QTRS IN NC :	0
Programs IN SNC :	0
Current Compliance Status :	No Violation Identified
Three-Year Compliance Status :	_____
Collection Method :	ADDRESS MATCHING-HOUSE NUMBER
Reference Point :	CENTER OF A FACILITY OR STATION
Accuracy Meters :	30
Derived Tribes :	N/R
Derived HUC :	18070104
Derived WBD :	N/R
Derived STCTY FIPS :	06037
Derived Zip :	90813
Derived CD113 :	47
Derived CB2010 :	060375755001035
MYRTK Universe :	NNN
NPDES IDs :	N/R
CWA Permit Types :	N/R
CWA Compliance Tracking :	N/R
CWA NAICS :	N/R
CWA SICS :	N/R
CWA Inspection Count :	N/R
CWA Last Inspection Days :	N/R
CWA Informal Count :	N/R
CWA Formal Action Count :	N/R
CWA Last Formal Action Date :	N/R
CWA Penalties :	N/R
CWA Last Penalty Date :	N/R
CWA Last Penalty Amount :	N/R
CWA Quarters IN NC :	N/R
CWA Current Compliance Status :	N/R
CWA Current SNC Flag :	N
CWA 13 Quarters Compliance Status :	N/R
CWA 13 Quarters Effluent Exceedances:	N/R
CWA Three-Year QNCR Codes :	N/R
DFR URL :	Click here for hyperlink provided by the agency.
Facility SIC :	N/R
Facility NAICS :	N/R
Facility Last Inspection EPA Date :	N/R
Facility Last Inspection State Date :	N/R

Map Id: T229
Direction: WSW
Distance: 0.242 mi., 1276 ft.
Elevation: 10 ft.
Relative: Lower

Site Name : TRANS WORLD OIL CORP
1576 COTA AVE
LONG BEACH, CA 90813

Database(s) : [ECHO, FRS, HAZNET - CA, HWG - CA, RCRA_NONGEN] ***(cont.)***

Envirosite ID: 966575
EPA ID: N/R

ECHO ***(cont.)***

Facility Last Formal Act EPA Date :	N/R
Facility Last Formal Act State Date :	N/R
Facility Last Informal Act EPA Date :	N/R
Facility Last Informal Act State Date:	N/R
Facility Federal Agency :	N/R
TRI Reporter :	N/R
Facility Imp Water Flag :	N/R
Current SNC Flag :	N
Indian County Flag :	N
Federal Flag :	N/R
US Mexico Border Flag :	N
Chesapeak Bay Flag :	N/R
AIR Flag :	N
NPDES Flag :	N
SDWIS Flag :	N
RCRA Flag :	Y
TRI Flag :	N
GHG Flag :	N
Major Flag :	N/R
Active Flag :	Y
NAA Flag :	Y
Latitude :	33.78696
Longitude :	-118.2166
Last Date in Agency List :	2021-08-20

FRS

Facility Name :	TRANS WORLD OIL CORP
Facility Address :	1576 COTA AVE, LONG BEACH, CA 90813
County :	LOS ANGELES

Site Details

Registry ID :	110002664242
FRS Facility URL :	Click here for hyperlink provided by the agency.
Last Date in Agency List :	2021-07-17

Source Description

Source Description :

RCRAInfo is EPA's comprehensive information system that supports the Resource Conservation and Recovery Act (RCRA) of 1976 and the Hazardous and Solid Waste Amendments (HSWA) of 1984 through the tracking of events and activities related to facilities that generate, transport, and treat, store, or dispose of hazardous waste. RCRAInfo allows RCRA program staff to track the notification, permit, compliance, and corrective action activities required under RCRA. RCRAInfo also supports generation of the National Hazardous Waste Biennial Report. All generators and treatment, storage, and disposal facilities who handle hazardous waste are required to report to the EPA Administrator at least once every two years to support creation of the Biennial Report.

Map Id: T229
Direction: WSW
Distance: 0.242 mi., 1276 ft.
Elevation: 10 ft.
Relative: Lower

Site Name : TRANS WORLD OIL CORP
1576 COTA AVE
LONG BEACH, CA 90813

Database(s) : [ECHO, FRS, HAZNET - CA, HWG - CA, RCRA_NONGEN] ***(cont.)***

Envirosite ID: 966575
EPA ID: N/R

FRS ***(cont.)***

FRS Environmental Interest

Source and System ID :	RCRAINFO - CAD094014941

HAZNET - CA

Facility Name :	TRANS WORLD OIL CORP
Facility Address :	1576 COTA AVE, LONG BEACH, CA 90813
County :	LOS ANGELES

Site Details

Generator EPA ID :	CAD094014941
Active :	Inactive
Category :	FEDERAL
Facility Types :	N/R
Type :	PERMANENT
Contact Name :	N/R
Contact Phone :	N/R
Facility Mailing Address :	PO BOX 1839, SANTA MONICA, CA 904040000
Latitude :	33.78687170
Longitude :	-118.21653711
Agency Hyperlink :	Click here for hyperlink provided by the agency.
Last Date in Agency List :	2021-07-08

HWG - CA

Facility Name :	TRANS WORLD OIL CORP
Facility Address :	1576 COTA AVE, LONG BEACH, CA 90813
County :	LOS ANGELES

EPA ID :	CAD094014941
Status :	Inactive
Category :	FEDERAL
Type :	PERMANENT
Facility Type :	N/R
Mailing Address :	PO BOX 1839, SANTA MONICA, CA 904040000
Owner Name :	N/R
Owner Address :	N/A
Operator Name :	N/R
Operator Address :	PO BOX 1839, SANTA MONICA, CA 908130000
Latitude :	33.786812
Longitude :	-118.216532

RCRA_NONGEN

Facility Name :	TRANS WORLD OIL CORP
Facility Address :	1576 COTA AVE, LONG BEACH, CA 90813
County :	LOS ANGELES

Date Form Received by Agency :	1980-09-03
EPA ID :	CAD094014941
Mailing Address :	PO BOX 1839, SANTA MONICA, CA 90404
Contact :	ENVIRONMENTAL MANAGER

Map Id: T229
Direction: WSW
Distance: 0.242 mi., 1276 ft.
Elevation: 10 ft.
Relative: Lower

Site Name : TRANS WORLD OIL CORP
1576 COTA AVE
LONG BEACH, CA 90813

Database(s) : [ECHO, FRS, HAZNET - CA, HWG - CA, RCRA_NONGEN] ***(cont.)***

Envirosite ID: 966575
EPA ID: N/R

RCRA_NONGEN ***(cont.)***

Contact Address :	1576 COTA AVE, LONG BEACH, CA 90813
Contact Country :	US
Contact Telephone :	213-435-0111
Contact Email :	N/R
EPA Region :	09
Land Type :	Other land type
Source Type :	Notification
Classification :	Not a generator, verified
Description :	Not a generator, verified
Last Date in Agency List :	2021-09-03

Owner/Operator Summary

Owner/Operator Name :	NOT REQUIRED
Owner/Operator Address :	NOT REQUIRED, NOT REQUIRED, ME 99999
Owner/Operator Country :	N/R
Owner/Operator Telephone :	415-555-1212
Owner/Operator Email :	N/R
Owner/Operator Fax :	N/R
Legal Status :	Private
Owner/Operator Type :	Operator
Owner/Operator Start Date :	N/R
Owner/Operator End Date :	N/R

Owner/Operator Name :	TRANSWORLD OIL CORP
Owner/Operator Address :	NOT REQUIRED, NOT REQUIRED, ME 99999
Owner/Operator Country :	N/R
Owner/Operator Telephone :	415-555-1212
Owner/Operator Email :	N/R
Owner/Operator Fax :	N/R
Legal Status :	Private
Owner/Operator Type :	Owner
Owner/Operator Start Date :	N/R
Owner/Operator End Date :	N/R

Handler Activities Summary

U.S. Importer of Hazardous Waste :	N
Mixed Waste (Haz. and Radioactive) :	N
Recycler of Hazardous Waste :	N
Transporter of Hazardous Waste :	Y
Treater, Storer or Disposer of HW :	N
Underground Injection Activity :	N
On-site Burner Exemption :	N
Furnace Exemption :	N
Used Oil Fuel Burner :	N
Used Oil Processor :	N
Used Oil Refiner :	N
Used Oil Fuel Marketer to Burner :	N
Used Oil Specification Marketer :	N
Used Oil Transfer Facility :	N
Used Oil Transporter :	N

Map Id: T229
Direction: WSW
Distance: 0.242 mi., 1276 ft.
Elevation: 10 ft.
Relative: Lower

Site Name : TRANS WORLD OIL CORP
1576 COTA AVE
LONG BEACH, CA 90813

Database(s) : [ECHO, FRS, HAZNET - CA, HWG - CA, RCRA_NONGEN] ***(cont.)***

Envirosite ID: 966575
EPA ID: N/R

RCRA_NONGEN ***(cont.)***

Notices of Violations Summary
Regulation Violated : N

Map Id: V230
Direction: WSW
Distance: 0.242 mi., 1280 ft.
Elevation: 11 ft.
Relative: Lower

Site Name : D W CONTROLS
1605 COTA AVE
LONG BEACH, CA 90813

Database(s) : [HAZNET - CA, HWG - CA]

Envirosite ID: 41022889
EPA ID: CAL000295001

HAZNET - CA

Facility Name : D W CONTROLS
Facility Address : 1605 COTA AVE, LONG BEACH, CA 90813
County : LOS ANGELES

Site Details
Generator EPA ID : CAL000295001
Active : Inactive
Category : STATE
Facility Types : N/R
Type : PERMANENT
Contact Name : N/R
Contact Phone : N/R
Facility Mailing Address : PO BOX 9265, LONG BEACH, CA 908100265
Latitude : 33.78742057
Longitude : -118.21665944
Agency Hyperlink : Click here for hyperlink provided by the agency.
Last Date in Agency List : 2021-07-08

HWG - CA

Facility Name : D W CONTROLS
Facility Address : 1605 COTA AVE, LONG BEACH, CA 90813
County : LOS ANGELES

EPA ID : CAL000295001
Status : Inactive
Category : STATE
Type : PERMANENT
Facility Type : N/R
Mailing Address : PO BOX 9265, LONG BEACH, CA 908100265
Owner Name : JANICE WILKS
Owner Address : 1605 COTA AVE, LONG BEACH, CA 908131138
Operator Name : JANICE WILKS
Operator Address : 1605 COTA AVE, LONG BEACH, CA 908131138
Latitude : 33.787353
Longitude : -118.216557

Map Id: R231
Direction: W
Distance: 0.243 mi., 1281 ft.
Elevation: 12 ft.
Relative: Lower

Site Name : Global Direct Transportation Inc.
1725 COTA AVE. LONG BEACH, CA 90813
LONG BEACH, CA 90813

Database(s) : [CALEPA SITES - CA]

Envirosite ID: 36599455
EPA ID: N/R

CALEPA SITES - CA

Facility Name :	Global Direct Transportation Inc.
Facility Address :	1725 COTA AVE. LONG BEACH, CA 90813, LONG BEACH, 90813
Site ID :	570844
EI ID :	10853317
EI Description :	Hazardous Waste Generator
Latitude :	33.788710
Longitude :	-118.216870
Agency Hyperlink :	Click here for hyperlink provided by the agency.
Last Date in Agency List :	2021-08-26

Site ID :	570844
EI ID :	10853317
EI Description :	Chemical Storage Facilities
Latitude :	33.788710
Longitude :	-118.216870
Agency Hyperlink :	Click here for hyperlink provided by the agency.
Last Date in Agency List :	2021-08-26

Site ID :	568890
EI ID :	10853317
EI Description :	Hazardous Waste Generator
Latitude :	33.788710
Longitude :	-118.216870
Agency Hyperlink :	Click here for hyperlink provided by the agency.
Last Date in Agency List :	2020-12-29

Map Id: R232
Direction: WNW
Distance: 0.244 mi., 1286 ft.
Elevation: 13 ft.
Relative: Higher

Site Name : C S U L B RESEARCH AND TRAINING CTR
| CSULB TECHNOLOGY PARK
HWY 1 AND COTA
LONG BEACH, CA 90810

Database(s) : [ECHO, FRS, HAZNET - CA, HWG - CA, RCRA_LQG]

Envirosite ID: 594265
EPA ID: N/R

ECHO

Facility Name :	C S U L B RESEARCH AND TRAINING CTR
Facility Address :	HWY 1 AND COTA, LONG BEACH, CA 90810
County :	LOS ANGELES
Last Inspection Date :	N/R
Registry ID :	110008287308
FIPS Code :	06037
EPA Region :	09
Inspection Count :	0
Last Inspection Days :	N/R

Map Id: R232
Direction: WNW
Distance: 0.244 mi., 1286 ft.
Elevation: 13 ft.
Relative: Higher

Site Name : C S U L B RESEARCH AND TRAINING CTR | CSULB TECHNOLOGY PARK
HWY 1 AND COTA
LONG BEACH, CA 90810

Database(s) : [ECHO, FRS, HAZNET - CA, HWG - CA, RCRA_LQG] ***(cont.)***

Envirosite ID: 594265
EPA ID: N/R

ECHO ***(cont.)***

Informal Count :	0
Last Informal Action Date :	N/R
Formal Action Count :	0
Last Formal Action Date :	N/R
Total Penalties :	0
Penalty Count :	N/R
Last Penalty Date :	N/R
Last Penalty Amount :	N/R
QTRS IN NC :	0
Programs IN SNC :	0
Current Compliance Status :	No Violation Identified
Three-Year Compliance Status :	_____
Collection Method :	ADDRESS MATCHING-HOUSE NUMBER
Reference Point :	UNKNOWN
Accuracy Meters :	180
Derived Tribes :	N/R
Derived HUC :	18070104
Derived WBD :	N/R
Derived STCTY FIPS :	06037
Derived Zip :	90810
Derived CD113 :	47
Derived CB2010 :	060375729002009
MYRTK Universe :	NNN
NPDES IDs :	N/R
CWA Permit Types :	N/R
CWA Compliance Tracking :	N/R
CWA NAICS :	N/R
CWA SICS :	N/R
CWA Inspection Count :	N/R
CWA Last Inspection Days :	N/R
CWA Informal Count :	N/R
CWA Formal Action Count :	N/R
CWA Last Formal Action Date :	N/R
CWA Penalties :	N/R
CWA Last Penalty Date :	N/R
CWA Last Penalty Amount :	N/R
CWA Quarters IN NC :	N/R
CWA Current Compliance Status :	N/R
CWA Current SNC Flag :	N
CWA 13 Quarters Compliance Status :	N/R
CWA 13 Quarters Effluent Exceedances:	N/R
CWA Three-Year QNCR Codes :	N/R
DFR URL :	Click here for hyperlink provided by the agency.
Facility SIC :	N/R
Facility NAICS :	N/R
Facility Last Inspection EPA Date :	N/R
Facility Last Inspection State Date :	N/R
Facility Last Formal Act EPA Date :	N/R
Facility Last Formal Act State Date :	N/R
Facility Last Informal Act EPA Date :	N/R
Facility Last Informal Act State Date:	N/R
Facility Federal Agency :	N/R
TRI Reporter :	N/R
Facility Imp Water Flag :	N/R
Current SNC Flag :	N

Map Id: R232
Direction: WNW
Distance: 0.244 mi., 1286 ft.
Elevation: 13 ft.
Relative: Higher

Site Name : C S U L B RESEARCH AND TRAINING CTR | CSULB TECHNOLOGY PARK
HWY 1 AND COTA
LONG BEACH, CA 90810

Database(s) : [ECHO, FRS, HAZNET - CA, HWG - CA, RCRA_LQG] ***(cont.)***

Envirosite ID: 594265
EPA ID: N/R

ECHO ***(cont.)***

Indian County Flag :	N
Federal Flag :	N/R
US Mexico Border Flag :	N
Chesapeak Bay Flag :	N/R
AIR Flag :	N
NPDES Flag :	N
SDWIS Flag :	N
RCRA Flag :	Y
TRI Flag :	N
GHG Flag :	N
Major Flag :	N/R
Active Flag :	Y
NAA Flag :	Y
Latitude :	33.789878
Longitude :	-118.216511
Last Date in Agency List :	2021-08-20

FRS

Facility Name :	C S U L B RESEARCH AND TRAINING CTR
Facility Address :	HWY 1 AND COTA, LONG BEACH, CA 90810
County :	LOS ANGELES

Site Details

Registry ID :	110008287308
FRS Facility URL :	Click here for hyperlink provided by the agency.
Last Date in Agency List :	2021-07-17

Source Description

Source Description :

HWTS-DATAMART provides California with information on hazardous waste shipments for generators, transporters, and treatment, storage, and disposal facilities.

Source Description :

RCRAInfo is EPA's comprehensive information system that supports the Resource Conservation and Recovery Act (RCRA) of 1976 and the Hazardous and Solid Waste Amendments (HSWA) of 1984 through the tracking of events and activities related to facilities that generate, transport, and treat, store, or dispose of hazardous waste. RCRAInfo allows RCRA program staff to track the notification, permit, compliance, and corrective action activities required under RCRA. RCRAInfo also supports generation of the National Hazardous Waste Biennial Report. All generators and treatment, storage, and disposal facilities who handle hazardous waste are required to report to the EPA Administrator at least once every two years to support creation of the Biennial Report.

Map Id: R232
Direction: WNW
Distance: 0.244 mi., 1286 ft.
Elevation: 13 ft.
Relative: Higher

Site Name : C S U L B RESEARCH AND TRAINING CTR | CSULB TECHNOLOGY PARK
HWY 1 AND COTA
LONG BEACH, CA 90810

Database(s) : [ECHO, FRS, HAZNET - CA, HWG - CA, RCRA_LQG] ***(cont.)***

Envirosite ID: 594265
EPA ID: N/R

FRS ***(cont.)***

FRS Environmental Interest
Source and System ID : HWTS-DATAMART - CAR000039719
RCRAINFO - CAR000039719

HAZNET - CA

Facility Name : CSULB TECHNOLOGY PARK
Facility Address : HWY 1 AND COTA, LONG BEACH, CA 90810
County : LOS ANGELES

Site Details
Generator EPA ID : CAR000039719
Active : Inactive
Category : FEDERAL
Facility Types : N/R
Type : PERMANENT
Contact Name : N/R
Contact Phone : N/R
Facility Mailing Address : 6300 E STATE UNIVERSITY DR STE 332, LONG BEACH, CA 908150000
Latitude : 33.78986100
Longitude : -118.21660200
Agency Hyperlink : Click here for hyperlink provided by the agency.
Last Date in Agency List : 2021-07-08

Waste Generator Details
State Waste : 2000: 352 - Other organic solids, 1 tons to CAD028409019
2000: 151 - Asbestos containing waste, 225.0276 tons to CAD009007626
1999: 151 - Asbestos containing waste, 54.782 tons to CAD009007626
1999: 352 - Other organic solids, 2.7391 tons to CAD028409019
1998: 151 - Asbestos containing waste, 31.1836 tons to CAL000027741
1998: 352 - Other organic solids, 4.6298 tons to CAD028409019

HWG - CA

Facility Name : CSULB TECHNOLOGY PARK
Facility Address : HWY 1 AND COTA, LONG BEACH, CA 90810
County : LOS ANGELES

EPA ID : CAR000039719
Status : Inactive
Category : FEDERAL
Type : PERMANENT
Facility Type : N/R
Mailing Address : 6300 E STATE UNIVERSITY DR STE 332, LONG BEACH, CA 908150000
Owner Name : CALIFORNIA STATE UNIVERSITY
Owner Address : 6300 E STATE UNIVERSITY DR STE 33, LONG BEACH, CA 908150000
Operator Name : MO TIDEMANIS DIR OF REAL ESTATE
Operator Address : 6300 E STATE UNIVERSITY DR STE 332, LONG BEACH, CA 90815
Latitude : 33.789861
Longitude : -118.216602

Map Id: R232
Direction: WNW
Distance: 0.244 mi., 1286 ft.
Elevation: 13 ft.
Relative: Higher

Site Name : C S U L B RESEARCH AND TRAINING CTR | CSULB TECHNOLOGY PARK
HWY 1 AND COTA
LONG BEACH, CA 90810

Database(s) : [ECHO, FRS, HAZNET - CA, HWG - CA, RCRA_LQG] ***(cont.)***

Envirosite ID: 594265
EPA ID: N/R

RCRA_LQG

Facility Name :	C S U L B RESEARCH AND TRAINING CTR
Facility Address :	HWY 1 AND COTA, LONG BEACH, CA 90810
County :	LOS ANGELES
Date Form Received by Agency :	1998-05-11
EPA ID :	CAR000039719
Mailing Address :	HWY 1 AND COTA, LONG BEACH, CA 90810
Contact :	MO TIDEMANIS
Contact Address :	6300 STATE UNIVERSITY DR STE 260, LONG BEACH, CA 90815
Contact Country :	US
Contact Telephone :	562-985-8489
Contact Email :	N/R
EPA Region :	09
Land Type :	Private
Source Type :	Notification
Classification :	Large Quantity Generator

Description :

Handlers that generate 1,000 kg or more of hazardous waste during any calendar month; or generate more than 1 kg of acutely hazardous waste during any calendar month; or generate more than 100 kg of any residue or contaminated soil, waste or other debris resulting from the cleanup of a spill, into or on any land or water, of acutely hazardous waste during any calendar month; or generate 1 kg or less of acutely hazardous waste during any calendar month, and accumulate more than 1 kg of acutely hazardous waste at any time; or generate 100 kg or less of any residue or contaminated soil, waste or other debris resulting from the cleanup of a spill, into or on any land or water, of acutely hazardous waste during any calendar month, and accumulated more than 100 kg of that material at any time.

Last Date in Agency List :	2021-09-03

Owner/Operator Summary

Owner/Operator Name :	C S U L B FOUNDATION
Owner/Operator Address :	6300 STATE UNIV DR STE 260, LONG BEACH, CA 90815
Owner/Operator Country :	N/R
Owner/Operator Telephone :	562-985-8489
Owner/Operator Email :	N/R
Owner/Operator Fax :	N/R
Legal Status :	Private
Owner/Operator Type :	Owner
Owner/Operator Start Date :	N/R
Owner/Operator End Date :	N/R

Handler Activities Summary

U.S. Importer of Hazardous Waste :	N
Mixed Waste (Haz. and Radioactive) :	N
Recycler of Hazardous Waste :	N
Transporter of Hazardous Waste :	N
Treater, Storer or Disposer of HW :	N
Underground Injection Activity :	N
On-site Burner Exemption :	N

Map Id: R232
Direction: WNW
Distance: 0.244 mi., 1286 ft.
Elevation: 13 ft.
Relative: Higher

Site Name : C S U L B RESEARCH AND TRAINING CTR | CSULB TECHNOLOGY PARK
HWY 1 AND COTA
LONG BEACH, CA 90810

Database(s) : [ECHO, FRS, HAZNET - CA, HWG - CA, RCRA_LQG] ***(cont.)***

Envirosite ID: 594265
EPA ID: N/R

RCRA_LQG ***(cont.)***

Furnace Exemption :	N
Used Oil Fuel Burner :	N
Used Oil Processor :	N
Used Oil Refiner :	N
Used Oil Fuel Marketer to Burner :	N
Used Oil Specification Marketer :	N
Used Oil Transfer Facility :	N
Used Oil Transporter :	N

Historical Generators

Date Form Received by Agency :	1998-05-11
Facility Name :	C S U L B RESEARCH AND TRAINING CTR
Classification :	Small Quantity Generator

Hazardous Waste Summary

Waste Code / Name :	D000 - DESCRIPTION D008 - LEAD

Notices of Violations Summary

Regulation Violated :	N

Map Id: V233
Direction: WSW
Distance: 0.244 mi., 1289 ft.
Elevation: 11 ft.
Relative: Lower

Site Name : LB ATLANTIS
1665 COTA AVE | 1665 Cota Ave #119
LONG BEACH | Long Beach, CA 90813

Database(s) : [MANIFEST EPA, RCRA_NONGEN]

Envirosite ID: 42446132
EPA ID: CAL000441801

MANIFEST EPA

Manifest Details

Manifest Number :	021171320JJK
Shipped Date :	2020-07-20
Updated Date :	2020-08-27
Received Date :	2020-08-06
Status :	Signed
Generator ID :	CAL000441801
Generator Name :	LB Atlantis
Generator Address :	1665 Cota Ave #119 West Gaylord st, Long Beach, CA 90813
Generator Mailing :	1665 Cota Ave #119 West Gaylord st, Long Beach, CA 90813
Generator Contact :	LB Atlantis
Destination ID :	NED981723513
Destination Name :	Clean Harbors Environmental Services, Inc.
Destination Mailing :	2247 South Highway 71, Kimball, NE 69145

Map Id: V233
Direction: WSW
Distance: 0.244 mi., 1289 ft.
Elevation: 11 ft.
Relative: Lower

Site Name : LB ATLANTIS
1665 COTA AVE | 1665 Cota Ave #119
LONG BEACH | Long Beach, CA 90813

Database(s) : [MANIFEST EPA, RCRA_NONGEN] ***(cont.)***

Envirosite ID: 42446132
EPA ID: CAL000441801

MANIFEST EPA ***(cont.)***

Destination Address :	2247 South Highway 71, Kimball, NE 69145
Destination Contact :	N/R
Submission Type :	DataImage5Copy
Origin Type :	Service
Manifest Residue :	N
Rejection :	N
Last Date in Agency List :	2021-09-04

Waste Details

Waste Line Number :	1
Is DOT Hazardous :	Y
DOT ID Number :	UN1993
DOT Information :	UN1993, WASTE FLAMMABLE LIQUIDS, N.O.S. (ETHANOL), 3, PG II
Non Waste Description :	N/R
Quantity :	139 Pounds
Quantity Tons, Acute, Non-Acute :	0.0695, 0, 0.0695
Quantity Kg, Acute, Non-Acute :	0, 63.038586
Management Method :	H040 - INCINERATION
Is EPA Waste :	Y
Federal Code :	D001
State Code :	CA - 343

Manifest Details

Manifest Number :	021171040JJK
Shipped Date :	2019-10-18
Updated Date :	2020-01-21
Received Date :	2019-12-28
Status :	Signed
Generator ID :	CAL000441801
Generator Name :	LB Atlantis
Generator Address :	1665 Cota Ave #119 West Gaylord st, Long Beach, CA 90813
Generator Mailing :	1665 Cota Ave #119 West Gaylord st, Long Beach, CA 90813
Generator Contact :	LB Atlantis
Destination ID :	CAD059494310
Destination Name :	Clean Harbors San Jose LLC
Destination Mailing :	1021 Berryessa Road, San Jose, CA 95133
Destination Address :	1021 Berryessa Road, San Jose, CA 95133
Destination Contact :	N/R
Submission Type :	DataImage5Copy
Origin Type :	Service
Manifest Residue :	N
Rejection :	N
Last Date in Agency List :	2021-09-04

Waste Details

Waste Line Number :	1
Is DOT Hazardous :	Y
DOT ID Number :	UN1992
DOT Information :	UN1992, WASTE FLAMMABLE LIQUIDS, TOXIC, N.O.S. (ETHANOL), 3, (6.1), PG II
Non Waste Description :	N/R

Map Id: V233
Direction: WSW
Distance: 0.244 mi., 1289 ft.
Elevation: 11 ft.
Relative: Lower

Site Name : LB ATLANTIS
1665 COTA AVE | 1665 Cota Ave #119
LONG BEACH | Long Beach, CA 90813

Database(s) : [MANIFEST EPA, RCRA_NONGEN] ***(cont.)***

Envirosite ID: 42446132
EPA ID: CAL000441801

MANIFEST EPA ***(cont.)***

Quantity :	20 Gallons
Quantity Tons, Acute, Non-Acute :	0.083402835, 0, 0.083402835
Quantity Kg, Acute, Non-Acute :	0, 75.64887
Management Method :	H141 - STORAGE, BULKING AND/OR TRANSFER OFF SITE
Is EPA Waste :	Y
Federal Code :	D001
State Code :	CA - 212

RCRA_NONGEN

Facility Name :	LB ATLANTIS
Facility Address :	1665 COTA AVE, LONG BEACH, CA 90813
County :	LOS ANGELES
Date Form Received by Agency :	2018-12-13
EPA ID :	CAL000441801
Mailing Address :	65 PINE AVE #119, LONG BEACH, CA 90802
Contact :	DENNIS HOPELIAN
Contact Address :	65 PINE AVE #119, LONG BEACH, CA 90802
Contact Country :	N/R
Contact Telephone :	559-974-1912
Contact Email :	DENNIS@IBATLANTIS.COM
EPA Region :	09
Land Type :	Not Reported
Source Type :	Implementer
Classification :	Not a generator, verified
Description :	Not a generator, verified
Last Date in Agency List :	2021-09-03

Owner/Operator Summary

Owner/Operator Name :	DENNIS HOPELIAN
Owner/Operator Address :	65 PINE AVE #119, LONG BEACH, CA 90802
Owner/Operator Country :	N/R
Owner/Operator Telephone :	559-974-1912
Owner/Operator Email :	N/R
Owner/Operator Fax :	N/R
Legal Status :	Other land type
Owner/Operator Type :	Operator
Owner/Operator Start Date :	N/R
Owner/Operator End Date :	N/R
Owner/Operator Name :	WARREN BLESOFSKY
Owner/Operator Address :	65 PINE AVE #119, LONG BEACH, CA 90802
Owner/Operator Country :	N/R
Owner/Operator Telephone :	800-562-1470
Owner/Operator Email :	N/R
Owner/Operator Fax :	N/R
Legal Status :	Other land type
Owner/Operator Type :	Owner
Owner/Operator Start Date :	N/R
Owner/Operator End Date :	N/R

Map Id: V233
Direction: WSW
Distance: 0.244 mi., 1289 ft.
Elevation: 11 ft.
Relative: Lower

Site Name : LB ATLANTIS
1665 COTA AVE | 1665 Cota Ave #119
LONG BEACH | Long Beach, CA 90813

Database(s) : [MANIFEST EPA, RCRA_NONGEN] ***(cont.)***

Envirosite ID: 42446132
EPA ID: CAL000441801

RCRA_NONGEN ***(cont.)***

Handler Activities Summary

U.S. Importer of Hazardous Waste :	N
Mixed Waste (Haz. and Radioactive) :	N
Recycler of Hazardous Waste :	N
Transporter of Hazardous Waste :	N
Treater, Storer or Disposer of HW :	N
Underground Injection Activity :	N
On-site Burner Exemption :	N
Furnace Exemption :	N
Used Oil Fuel Burner :	N
Used Oil Processor :	N
Used Oil Refiner :	N
Used Oil Fuel Marketer to Burner :	N
Used Oil Specification Marketer :	N
Used Oil Transfer Facility :	N
Used Oil Transporter :	N

Notices of Violations Summary

Regulation Violated :	N

Map Id: W234
Direction: SSW
Distance: 0.244 mi., 1290 ft.
Elevation: 8 ft.
Relative: Lower

Site Name : MIDWAY AUTO SERVICE
1501 W COWLES ST | 1501 WEST COWLES STREET
LONG BEACH, CA 90813

Database(s) : [ERNS, HAZNET - CA, HWG - CA]

Envirosite ID: 633751
EPA ID: CAC002673293

ERNS

Facility Address :	1501 WEST COWLES STREET, LONG BEACH, CA
County :	LOS ANGELES

Incident Information

Incident Date Time :	2006-02-11 08:26:00
Type of Incident :	MOBILE
Incident Cause :	DUMPING
Incident DTG :	DISCOVERED
Incident Location :	CASPIAN AVENUE AND COWLES STREET; WEST OF GIVEN ADDRESS
Sequence Number :	787783
Potential Flag :	N/R
Description of Incident :	AN UNKNOWN INDIVIDUAL DUMPED THE CONTENTS OF THE HOLDING TANK ON A TRAVEL TRAILER INTO THE STORM DRAIN.
Last Date in Agency List :	2015-12-23

Map Id: W234
Direction: SSW
Distance: 0.244 mi., 1290 ft.
Elevation: 8 ft.
Relative: Lower

Site Name : MIDWAY AUTO SERVICE
1501 W COWLES ST | 1501 WEST COWLES STREET
LONG BEACH, CA 90813

Database(s) : [ERNS, HAZNET - CA, HWG - CA] ***(cont.)***

Envirosite ID: 633751
EPA ID: CAC002673293

ERNS ***(cont.)***

Incident Response Summary

Date Time Received :	2006-02-11 12:27:19
Date Time Completed :	2006-02-11 12:32:11
Call Type :	Incident
Source :	TELEPHONE
Responsible Company :	N/R
Responsible Org Type :	UNKNOWN
Responsible City :	N/R
Responsible State :	XX
Responsible Zip :	N/R

Incident Details Summary

Remedial Action :	HEALTH HAZMAT OFFICERS ON SCENE, WATER DEPT NOTIFIED
Medium :	STORM DRAIN
Medium Description :	WATER
Body of Water :	STORM DRAIN
Weather Conditions :	OVERCAST
Water Temperature :	N/R
Water Supply Contaminated :	N
Waterway Closed :	N
Waterway Description :	N/R

Additional Incident Details Summary

Actual Amount :	N/R
Actual Amount Units :	N/R
Capacity of Tank :	N/R
Capacity of Tank Units :	N/R
Continuous Release Begin Date :	N/R
Continuous Release End Date :	N/R
Continuous Release Change Date :	N/R
Continuous Release Permit :	N/R
Continuous Release Type :	N/R
Description of Tank :	N/R
Device Operational :	Y
DOT Crossing Number :	N/R
DOT Regulated :	U
NPDES :	N/R
NPDES Compliance :	U
Pipeline Aboveground :	ABOVE
Pipeline Covered :	U
Pipeline Type :	N/R
Tank ID :	N/R
Tank Regulated :	U
Tank Regulated by :	N/R

Materials Involved Summary

Name of Material :	RAW SEWAGE
CAS Number :	000000-00-0
Amount of Material :	0
Unit of Measure :	UNKNOWN AMOUNT

Map Id: W234
Direction: SSW
Distance: 0.244 mi., 1290 ft.
Elevation: 8 ft.
Relative: Lower

Site Name : MIDWAY AUTO SERVICE
1501 W COWLES ST | 1501 WEST COWLES STREET
LONG BEACH, CA 90813

Database(s) : [ERNS, HAZNET - CA, HWG - CA] ***(cont.)***

Envirosite ID: 633751
EPA ID: CAC002673293

ERNS ***(cont.)***

UN Number :	N/R
CHRIS Code :	NCC
Reached Water :	YES
Amount in Water :	0
Unit of Measure (Reach Water) :	UNKNOWN AMOUNT

Additional Materials Involved Summary

Name of Material :	N/R
CAS Number :	N/R
CHRIS Code :	N/R
Upper Bounds :	N/R
Upper Bounds Unit :	N/R
Upper Bounds Rate :	N/R

Trains Details

Train Name Number :	N/R
Train Type :	N/R
Train Speed :	N/R
Train Direction :	N/R
Number Locomotives :	N/R
Number Cars :	N/R
Number Derailed :	N/R
Track Speed :	N/R
Railroad Name :	N/R
Non Compliance with Hazmat :	N/R

Derailed Units Summary

Train Name Number :	N/R
Car Number :	N/R
Car Content :	N/R
Position in Train :	N/R
Derailed Type :	N/R

Vessels Details

Vessel Name :	N/R
Vessel Type :	N/R
Vessel Length :	N/R
Hull Construction :	N/R
Fuel Capacity :	N/R
Fuel on Board :	N/R
Cargo Capacity :	N/R
Cargo on Board :	N/R
Is Vessel Aground :	N/R
Flag :	N/R
Breadth :	N/R
Draught :	N/R
Fuel Capacity Units :	N/R
Fuel on Board Units :	N/R

Map Id: W234
Direction: SSW
Distance: 0.244 mi., 1290 ft.
Elevation: 8 ft.
Relative: Lower

Site Name : MIDWAY AUTO SERVICE
1501 W COWLES ST | 1501 WEST COWLES STREET
LONG BEACH, CA 90813

Database(s) : [ERNS, HAZNET - CA, HWG - CA] ***(cont.)***

Envirosite ID: 633751
EPA ID: CAC002673293

ERNS ***(cont.)***

Cargo Capacity Units :	N/R
Cargo on Board Units :	N/R

Mobile Details

Vehicle Own Fuel Capacity :	N/R
Cargo Capacity :	N/R
Amount of Cargo on Board :	N/R
Hazmat Carrier :	U
Carrier Licensed :	U
Noncompliance with Hazmat :	U
Mobile Type :	OTHER
Cargo Capacity Units :	N/R
Amount of Cargo on Board Units :	N/R
Vehicle Year :	N/R
Vehicle Make :	N/R
Vehicle Model :	N/R
Vehicle Number :	1LG2164
Trailer Number :	N/R

HAZNET - CA

Facility Name :	MIDWAY AUTO SERVICE
Facility Address :	1501 W COWLES ST, LONG BEACH, CA 90813
County :	LOS ANGELES

Site Details

Generator EPA ID :	CAC002673293
Active :	Inactive
Category :	STATE
Facility Types :	N/R
Type :	TEMPORARY
Contact Name :	N/R
Contact Phone :	N/R
Facility Mailing Address :	7618 WILCOX AVE, CUDAHY, CA 902014438
Latitude :	33.78473679
Longitude :	-118.21223829
Agency Hyperlink :	Click here for hyperlink provided by the agency.
Last Date in Agency List :	2021-07-08

HWG - CA

Facility Name :	MIDWAY AUTO SERVICE
Facility Address :	1501 W COWLES ST, LONG BEACH, CA 90813
County :	LOS ANGELES
EPA ID :	CAC002673293
Status :	Inactive
Category :	STATE
Type :	TEMPORARY
Facility Type :	N/R
Mailing Address :	7618 WILCOX AVE, CUDAHY, CA 902014438

Map Id: W234
Direction: SSW
Distance: 0.244 mi., 1290 ft.
Elevation: 8 ft.
Relative: Lower

Site Name : MIDWAY AUTO SERVICE
1501 W COWLES ST | 1501 WEST COWLES STREET
LONG BEACH, CA 90813

Database(s) : [ERNS, HAZNET - CA, HWG - CA] ***(cont.)***

Envirosite ID: 633751
EPA ID: CAC002673293

HWG - CA ***(cont.)***

Owner Name :	JESUS TORRES
Owner Address :	7618 WILCOX AVE, CUDAHY, CA 902014438
Operator Name :	JESUS TORRES
Operator Address :	7618 WILCOX AVE, CUDAHY, CA 902014438
Latitude :	33.78492
Longitude :	-118.21231

Map Id: T235
Direction: WSW
Distance: 0.244 mi., 1290 ft.
Elevation: 10 ft.
Relative: Lower

Site Name : CARGOMATIC | ATLAS MARINE LLC
1570 COTA AVE
LONG BEACH, CA 90813

Database(s) : [ECHO, FRS, HAZNET - CA, HWG - CA, MANIFEST EPA, RCRA_NONGEN]

Envirosite ID: 1013641
EPA ID: N/R

ECHO

Facility Name :	ATLAS MARINE INC
Facility Address :	1570 COTA AVE, LONG BEACH, CA 90813
County :	LOS ANGELES
Last Inspection Date :	N/R
Registry ID :	110070589424
FIPS Code :	06037
EPA Region :	09
Inspection Count :	0
Last Inspection Days :	N/R
Informal Count :	0
Last Informal Action Date :	N/R
Formal Action Count :	0
Last Formal Action Date :	N/R
Total Penalties :	0
Penalty Count :	N/R
Last Penalty Date :	N/R
Last Penalty Amount :	N/R
QTRS IN NC :	0
Programs IN SNC :	0
Current Compliance Status :	No Violation Identified
Three-Year Compliance Status :	_____
Collection Method :	Zip Code Centroid
Reference Point :	N/R
Accuracy Meters :	10000
Derived Tribes :	N/R
Derived HUC :	N/R
Derived WBD :	N/R
Derived STCTY FIPS :	N/R
Derived Zip :	N/R
Derived CD113 :	N/R
Derived CB2010 :	N/R
MYRTK Universe :	NNN

Map Id: T235
Direction: WSW
Distance: 0.244 mi., 1290 ft.
Elevation: 10 ft.
Relative: Lower

Site Name : CARGOMATIC | ATLAS MARINE LLC
1570 COTA AVE
LONG BEACH, CA 90813

Database(s) : [ECHO, FRS, HAZNET - CA, HWG - CA, MANIFEST EPA, RCRA_NONGEN] ***(cont.)***

Envirosite ID: 1013641
EPA ID: N/R

ECHO ***(cont.)***

NPDES IDs :	N/R
CWA Permit Types :	N/R
CWA Compliance Tracking :	N/R
CWA NAICS :	N/R
CWA SICS :	N/R
CWA Inspection Count :	N/R
CWA Last Inspection Days :	N/R
CWA Informal Count :	N/R
CWA Formal Action Count :	N/R
CWA Last Formal Action Date :	N/R
CWA Penalties :	N/R
CWA Last Penalty Date :	N/R
CWA Last Penalty Amount :	N/R
CWA Quarters IN NC :	N/R
CWA Current Compliance Status :	N/R
CWA Current SNC Flag :	N
CWA 13 Quarters Compliance Status :	N/R
CWA 13 Quarters Effluent Exceedances:	N/R
CWA Three-Year QNCR Codes :	N/R
DFR URL :	Click here for hyperlink provided by the agency.
Facility SIC :	N/R
Facility NAICS :	48422 - Specialized Freight (except Used Goods) Trucking, Local, 562119 - Other Waste Collection
Facility Last Inspection EPA Date :	N/R
Facility Last Inspection State Date :	N/R
Facility Last Formal Act EPA Date :	N/R
Facility Last Formal Act State Date :	N/R
Facility Last Informal Act EPA Date :	N/R
Facility Last Informal Act State Date:	N/R
Facility Federal Agency :	N/R
TRI Reporter :	N/R
Facility Imp Water Flag :	N/R
Current SNC Flag :	N
Indian County Flag :	N
Federal Flag :	N/R
US Mexico Border Flag :	N/R
Chesapeak Bay Flag :	N/R
AIR Flag :	N
NPDES Flag :	N
SDWIS Flag :	N
RCRA Flag :	Y
TRI Flag :	N
GHG Flag :	N
Major Flag :	N/R
Active Flag :	Y
NAA Flag :	N
Latitude :	33.780911
Longitude :	-118.196312
Last Date in Agency List :	2021-02-17
Facility Name :	ATLAS MARINE LLC
Facility Address :	1570 COTA AVE, LONG BEACH, CA 90813
County :	LOS ANGELES

Map Id: T235
Direction: WSW
Distance: 0.244 mi., 1290 ft.
Elevation: 10 ft.
Relative: Lower

Site Name : CARGOMATIC | ATLAS MARINE LLC
1570 COTA AVE
LONG BEACH, CA 90813

Database(s) : [ECHO, FRS, HAZNET - CA, HWG - CA, MANIFEST EPA, RCRA_NONGEN] ***(cont.)***

Envirosite ID: 1013641
EPA ID: N/R

ECHO ***(cont.)***

Last Inspection Date :	N/R
Registry ID :	110070589424
FIPS Code :	N/R
EPA Region :	09
Inspection Count :	0
Last Inspection Days :	N/R
Informal Count :	0
Last Informal Action Date :	N/R
Formal Action Count :	0
Last Formal Action Date :	N/R
Total Penalties :	0
Penalty Count :	N/R
Last Penalty Date :	N/R
Last Penalty Amount :	N/R
QTRS IN NC :	0
Programs IN SNC :	0
Current Compliance Status :	No Violation Identified
Three-Year Compliance Status :	_____
Collection Method :	Zip Code Centroid
Reference Point :	N/R
Accuracy Meters :	10000
Derived Tribes :	N/R
Derived HUC :	N/R
Derived WBD :	N/R
Derived STCTY FIPS :	N/R
Derived Zip :	N/R
Derived CD113 :	N/R
Derived CB2010 :	N/R
MYRTK Universe :	NNN
NPDES IDs :	N/R
CWA Permit Types :	N/R
CWA Compliance Tracking :	N/R
CWA NAICS :	N/R
CWA SICS :	N/R
CWA Inspection Count :	N/R
CWA Last Inspection Days :	N/R
CWA Informal Count :	N/R
CWA Formal Action Count :	N/R
CWA Last Formal Action Date :	N/R
CWA Penalties :	N/R
CWA Last Penalty Date :	N/R
CWA Last Penalty Amount :	N/R
CWA Quarters IN NC :	N/R
CWA Current Compliance Status :	N/R
CWA Current SNC Flag :	N
CWA 13 Quarters Compliance Status :	N/R
CWA 13 Quarters Effluent Exceedances:	N/R
CWA Three-Year QNCR Codes :	N/R
DFR URL :	Click here for hyperlink provided by the agency.
Facility SIC :	N/R
Facility NAICS :	48422 - Specialized Freight (except Used Goods) Trucking, Local, 562119 - Other Waste Collection
Facility Last Inspection EPA Date :	N/R
Facility Last Inspection State Date :	N/R

Map Id: T235
Direction: WSW
Distance: 0.244 mi., 1290 ft.
Elevation: 10 ft.
Relative: Lower

Site Name : CARGOMATIC | ATLAS MARINE LLC
1570 COTA AVE
LONG BEACH, CA 90813

Database(s) : [ECHO, FRS, HAZNET - CA, HWG - CA, MANIFEST EPA, RCRA_NONGEN] ***(cont.)***

Envirosite ID: 1013641
EPA ID: N/R

ECHO ***(cont.)***

Facility Last Formal Act EPA Date :	N/R
Facility Last Formal Act State Date :	N/R
Facility Last Informal Act EPA Date :	N/R
Facility Last Informal Act State Date:	N/R
Facility Federal Agency :	N/R
TRI Reporter :	N/R
Facility Imp Water Flag :	N/R
Current SNC Flag :	N
Indian County Flag :	N
Federal Flag :	N/R
US Mexico Border Flag :	N/R
Chesapeak Bay Flag :	N/R
AIR Flag :	N
NPDES Flag :	N
SDWIS Flag :	N
RCRA Flag :	Y
TRI Flag :	N
GHG Flag :	N
Major Flag :	N/R
Active Flag :	Y
NAA Flag :	N
Latitude :	33.780911
Longitude :	-118.196312
Last Date in Agency List :	2021-08-20

Last Inspection Date :	N/R
Registry ID :	N/R
FIPS Code :	N/R
EPA Region :	09
Inspection Count :	0
Last Inspection Days :	N/R
Informal Count :	0
Last Informal Action Date :	N/R
Formal Action Count :	0
Last Formal Action Date :	N/R
Total Penalties :	0
Penalty Count :	N/R
Last Penalty Date :	N/R
Last Penalty Amount :	N/R
QTRS IN NC :	0
Programs IN SNC :	0
Current Compliance Status :	No Violation Identified
Three-Year Compliance Status :	_____
Collection Method :	Zip Code Centroid
Reference Point :	N/R
Accuracy Meters :	10000
Derived Tribes :	N/R
Derived HUC :	N/R
Derived WBD :	N/R
Derived STCTY FIPS :	N/R
Derived Zip :	N/R
Derived CD113 :	N/R
Derived CB2010 :	N/R
MYRTK Universe :	NNN
NPDES IDs :	N/R

Map Id: T235
Direction: WSW
Distance: 0.244 mi., 1290 ft.
Elevation: 10 ft.
Relative: Lower

Site Name : CARGOMATIC | ATLAS MARINE LLC
1570 COTA AVE
LONG BEACH, CA 90813

Database(s) : [ECHO, FRS, HAZNET - CA, HWG - CA, MANIFEST EPA, RCRA_NONGEN] ***(cont.)***

Envirosite ID: 1013641
EPA ID: N/R

ECHO ***(cont.)***

CWA Permit Types :	N/R
CWA Compliance Tracking :	N/R
CWA NAICS :	N/R
CWA SICS :	N/R
CWA Inspection Count :	N/R
CWA Last Inspection Days :	N/R
CWA Informal Count :	N/R
CWA Formal Action Count :	N/R
CWA Last Formal Action Date :	N/R
CWA Penalties :	N/R
CWA Last Penalty Date :	N/R
CWA Last Penalty Amount :	N/R
CWA Quarters IN NC :	N/R
CWA Current Compliance Status :	N/R
CWA Current SNC Flag :	N
CWA 13 Quarters Compliance Status :	N/R
CWA 13 Quarters Effluent Exceedances:	N/R
CWA Three-Year QNCR Codes :	N/R
DFR URL :	Click here for hyperlink provided by the agency.
Facility SIC :	N/R
Facility NAICS :	562119 - Other Waste Collection
Facility Last Inspection EPA Date :	N/R
Facility Last Inspection State Date :	N/R
Facility Last Formal Act EPA Date :	N/R
Facility Last Formal Act State Date :	N/R
Facility Last Informal Act EPA Date :	N/R
Facility Last Informal Act State Date:	N/R
Facility Federal Agency :	N/R
TRI Reporter :	N/R
Facility Imp Water Flag :	N/R
Current SNC Flag :	N
Indian County Flag :	N
Federal Flag :	N/R
US Mexico Border Flag :	N/R
Chesapeak Bay Flag :	N/R
AIR Flag :	N
NPDES Flag :	N
SDWIS Flag :	N
RCRA Flag :	Y
TRI Flag :	N
GHG Flag :	N
Major Flag :	N/R
Active Flag :	N/R
NAA Flag :	N/R
Latitude :	33.780911
Longitude :	-118.196312
Last Date in Agency List :	2019-09-23
Facility Name :	CARGOMATIC
Facility Address :	1570 COTA AVE, LONG BEACH, CA 90813
County :	LOS ANGELES
Last Inspection Date :	N/R
Registry ID :	110070655188

Map Id: T235
Direction: WSW
Distance: 0.244 mi., 1290 ft.
Elevation: 10 ft.
Relative: Lower

Site Name : CARGOMATIC | ATLAS MARINE LLC
1570 COTA AVE
LONG BEACH, CA 90813

Database(s) : [ECHO, FRS, HAZNET - CA, HWG - CA, MANIFEST EPA, RCRA_NONGEN] ***(cont.)***

Envirosite ID: 1013641
EPA ID: N/R

ECHO ***(cont.)***

FIPS Code :	N/R
EPA Region :	09
Inspection Count :	0
Last Inspection Days :	N/R
Informal Count :	0
Last Informal Action Date :	N/R
Formal Action Count :	0
Last Formal Action Date :	N/R
Total Penalties :	0
Penalty Count :	N/R
Last Penalty Date :	N/R
Last Penalty Amount :	N/R
QTRS IN NC :	0
Programs IN SNC :	0
Current Compliance Status :	No Violation Identified
Three-Year Compliance Status :	_____
Collection Method :	Zip Code Centroid
Reference Point :	N/R
Accuracy Meters :	10000
Derived Tribes :	N/R
Derived HUC :	N/R
Derived WBD :	N/R
Derived STCTY FIPS :	N/R
Derived Zip :	N/R
Derived CD113 :	N/R
Derived CB2010 :	N/R
MYRTK Universe :	NNN
NPDES IDs :	N/R
CWA Permit Types :	N/R
CWA Compliance Tracking :	N/R
CWA NAICS :	N/R
CWA SICS :	N/R
CWA Inspection Count :	N/R
CWA Last Inspection Days :	N/R
CWA Informal Count :	N/R
CWA Formal Action Count :	N/R
CWA Last Formal Action Date :	N/R
CWA Penalties :	N/R
CWA Last Penalty Date :	N/R
CWA Last Penalty Amount :	N/R
CWA Quarters IN NC :	N/R
CWA Current Compliance Status :	N/R
CWA Current SNC Flag :	N
CWA 13 Quarters Compliance Status :	N/R
CWA 13 Quarters Effluent Exceedances:	N/R
CWA Three-Year QNCR Codes :	N/R
DFR URL :	Click here for hyperlink provided by the agency.
Facility SIC :	N/R
Facility NAICS :	56299 - All Other Waste Management Services
Facility Last Inspection EPA Date :	N/R
Facility Last Inspection State Date :	N/R
Facility Last Formal Act EPA Date :	N/R
Facility Last Formal Act State Date :	N/R
Facility Last Informal Act EPA Date :	N/R
Facility Last Informal Act State Date:	N/R
Facility Federal Agency :	N/R

Map Id: T235
Direction: WSW
Distance: 0.244 mi., 1290 ft.
Elevation: 10 ft.
Relative: Lower

Site Name : CARGOMATIC | ATLAS MARINE LLC
1570 COTA AVE
LONG BEACH, CA 90813

Database(s) : [ECHO, FRS, HAZNET - CA, HWG - CA, MANIFEST EPA, RCRA_NONGEN] ***(cont.)***

Envirosite ID: 1013641
EPA ID: N/R

ECHO ***(cont.)***

TRI Reporter :	N/R
Facility Imp Water Flag :	N/R
Current SNC Flag :	N
Indian County Flag :	N
Federal Flag :	N/R
US Mexico Border Flag :	N/R
Chesapeak Bay Flag :	N/R
AIR Flag :	N
NPDES Flag :	N
SDWIS Flag :	N
RCRA Flag :	Y
TRI Flag :	N
GHG Flag :	N
Major Flag :	N/R
Active Flag :	N/R
NAA Flag :	N
Latitude :	33.780911
Longitude :	-118.196312
Last Date in Agency List :	2021-08-20

Last Inspection Date :	N/R
Registry ID :	N/R
FIPS Code :	N/R
EPA Region :	09
Inspection Count :	0
Last Inspection Days :	N/R
Informal Count :	0
Last Informal Action Date :	N/R
Formal Action Count :	0
Last Formal Action Date :	N/R
Total Penalties :	0
Penalty Count :	N/R
Last Penalty Date :	N/R
Last Penalty Amount :	N/R
QTRS IN NC :	0
Programs IN SNC :	0
Current Compliance Status :	No Violation Identified
Three-Year Compliance Status :	_____
Collection Method :	Zip Code Centroid
Reference Point :	N/R
Accuracy Meters :	10000
Derived Tribes :	N/R
Derived HUC :	N/R
Derived WBD :	N/R
Derived STCTY FIPS :	N/R
Derived Zip :	N/R
Derived CD113 :	N/R
Derived CB2010 :	N/R
MYRTK Universe :	NNN
NPDES IDs :	N/R
CWA Permit Types :	N/R
CWA Compliance Tracking :	N/R
CWA NAICS :	N/R
CWA SICS :	N/R
CWA Inspection Count :	N/R

Map Id: T235
Direction: WSW
Distance: 0.244 mi., 1290 ft.
Elevation: 10 ft.
Relative: Lower

Site Name : CARGOMATIC | ATLAS MARINE LLC
1570 COTA AVE
LONG BEACH, CA 90813

Database(s) : [ECHO, FRS, HAZNET - CA, HWG - CA, MANIFEST EPA, RCRA_NONGEN] ***(cont.)***

Envirosite ID: 1013641
EPA ID: N/R

ECHO ***(cont.)***

CWA Last Inspection Days :	N/R
CWA Informal Count :	N/R
CWA Formal Action Count :	N/R
CWA Last Formal Action Date :	N/R
CWA Penalties :	N/R
CWA Last Penalty Date :	N/R
CWA Last Penalty Amount :	N/R
CWA Quarters IN NC :	N/R
CWA Current Compliance Status :	N/R
CWA Current SNC Flag :	N
CWA 13 Quarters Compliance Status :	N/R
CWA 13 Quarters Effluent Exceedances:	N/R
CWA Three-Year QNCR Codes :	N/R
DFR URL :	Click here for hyperlink provided by the agency.
Facility SIC :	N/R
Facility NAICS :	56299 - All Other Waste Management Services
Facility Last Inspection EPA Date :	N/R
Facility Last Inspection State Date :	N/R
Facility Last Formal Act EPA Date :	N/R
Facility Last Formal Act State Date :	N/R
Facility Last Informal Act EPA Date :	N/R
Facility Last Informal Act State Date:	N/R
Facility Federal Agency :	N/R
TRI Reporter :	N/R
Facility Imp Water Flag :	N/R
Current SNC Flag :	N
Indian County Flag :	N
Federal Flag :	N/R
US Mexico Border Flag :	N/R
Chesapeak Bay Flag :	N/R
AIR Flag :	N
NPDES Flag :	N
SDWIS Flag :	N
RCRA Flag :	Y
TRI Flag :	N
GHG Flag :	N
Major Flag :	N/R
Active Flag :	N/R
NAA Flag :	N/R
Latitude :	33.780911
Longitude :	-118.196312
Last Date in Agency List :	2019-09-23

FRS

Facility Name :	ATLAS MARINE INC
Facility Address :	1570 COTA AVE, LONG BEACH, CA 90813
County :	LOS ANGELES

Site Details

Registry ID :	110070589424
FRS Facility URL :	Click here for hyperlink provided by the agency.
Last Date in Agency List :	2021-05-03

Map Id: T235
Direction: WSW
Distance: 0.244 mi., 1290 ft.
Elevation: 10 ft.
Relative: Lower

Site Name : CARGOMATIC | ATLAS MARINE LLC
1570 COTA AVE
LONG BEACH, CA 90813

Database(s) : [ECHO, FRS, HAZNET - CA, HWG - CA, MANIFEST EPA, RCRA_NONGEN] ***(cont.)***

Envirosite ID: 1013641
EPA ID: N/R

FRS ***(cont.)***

Source Description

Source Description :

RCRAInfo is EPA's comprehensive information system that supports the Resource Conservation and Recovery Act (RCRA) of 1976 and the Hazardous and Solid Waste Amendments (HSWA) of 1984 through the tracking of events and activities related to facilities that generate, transport, and treat, store, or dispose of hazardous waste. RCRAInfo allows RCRA program staff to track the notification, permit, compliance, and corrective action activities required under RCRA. RCRAInfo also supports generation of the National Hazardous Waste Biennial Report. All generators and treatment, storage, and disposal facilities who handle hazardous waste are required to report to the EPA Administrator at least once every two years to support creation of the Biennial Report.

FRS Environmental Interest

Source and System ID :	RCRAINFO - CAL000290259 RCRAINFO - CAL000448302
Facility Name :	ATLAS MARINE LLC
Facility Address :	1570 COTA AVE, LONG BEACH, CA 90813
County :	LOS ANGELES

Site Details

Registry ID :	110070589424
FRS Facility URL :	Click here for hyperlink provided by the agency.
Last Date in Agency List :	2021-07-17

Source Description

Source Description :

RCRAInfo is EPA's comprehensive information system that supports the Resource Conservation and Recovery Act (RCRA) of 1976 and the Hazardous and Solid Waste Amendments (HSWA) of 1984 through the tracking of events and activities related to facilities that generate, transport, and treat, store, or dispose of hazardous waste. RCRAInfo allows RCRA program staff to track the notification, permit, compliance, and corrective action activities required under RCRA. RCRAInfo also supports generation of the National Hazardous Waste Biennial Report. All generators and treatment, storage, and disposal facilities who handle hazardous waste are required to report to the EPA Administrator at least once every two years to support creation of the Biennial Report.

FRS Environmental Interest

Source and System ID :	RCRAINFO - CAL000290259 RCRAINFO - CAL000448302
Facility Name :	CARGOMATIC
Facility Address :	1570 COTA AVE, LONG BEACH, CA 90813
County :	LOS ANGELES

Map Id: T235
Direction: WSW
Distance: 0.244 mi., 1290 ft.
Elevation: 10 ft.
Relative: Lower

Site Name : CARGOMATIC | ATLAS MARINE LLC
1570 COTA AVE
LONG BEACH, CA 90813

Database(s) : [ECHO, FRS, HAZNET - CA, HWG - CA, MANIFEST EPA, RCRA_NONGEN] ***(cont.)***

Envirosite ID: 1013641
EPA ID: N/R

FRS ***(cont.)***

Site Details

Registry ID :	110070655188
FRS Facility URL :	Click here for hyperlink provided by the agency.
Last Date in Agency List :	2021-07-17

Source Description

Source Description :

RCRAInfo is EPA's comprehensive information system that supports the Resource Conservation and Recovery Act (RCRA) of 1976 and the Hazardous and Solid Waste Amendments (HSWA) of 1984 through the tracking of events and activities related to facilities that generate, transport, and treat, store, or dispose of hazardous waste. RCRAInfo allows RCRA program staff to track the notification, permit, compliance, and corrective action activities required under RCRA. RCRAInfo also supports generation of the National Hazardous Waste Biennial Report. All generators and treatment, storage, and disposal facilities who handle hazardous waste are required to report to the EPA Administrator at least once every two years to support creation of the Biennial Report.

FRS Environmental Interest

Source and System ID :	RCRAINFO - CAC003028831

HAZNET - CA

Facility Name :	ATLAS MARINE INC
Facility Address :	1570 COTA AVE, LONG BEACH, CA 90813
County :	LOS ANGELES

Site Details

Generator EPA ID :	CAL000290259
Active :	Inactive
Category :	STATE
Facility Types :	N/R
Type :	PERMANENT
Contact Name :	N/R
Contact Phone :	N/R
Facility Mailing Address :	1570 COTA AVE, LONG BEACH, CA 90813
Latitude :	33.78676909
Longitude :	-118.21653641
Agency Hyperlink :	Click here for hyperlink provided by the agency.
Last Date in Agency List :	2021-07-08

Waste Generator Details

State Waste :	2005: 343 - Unspecified organic liquid mixture, 0.238 tons to CAD980884183

Facility Name :	ATLAS MARINE LLC
Facility Address :	1570 COTA AVE, LONG BEACH, CA 90813
County :	LOS ANGELES

Map Id: T235
Direction: WSW
Distance: 0.244 mi., 1290 ft.
Elevation: 10 ft.
Relative: Lower

Site Name : CARGOMATIC | ATLAS MARINE LLC
1570 COTA AVE
LONG BEACH, CA 90813

Database(s) : [ECHO, FRS, HAZNET - CA, HWG - CA, MANIFEST EPA, RCRA_NONGEN] ***(cont.)***

Envirosite ID: 1013641
EPA ID: N/R

HAZNET - CA ***(cont.)***

Site Details

Generator EPA ID :	CAL000448302
Active :	Inactive
Category :	STATE
Facility Types :	N/R
Type :	PERMANENT
Contact Name :	N/R
Contact Phone :	N/R
Facility Mailing Address :	1570 COTA AVE, LONG BEACH, CA 90813
Latitude :	33.78682800
Longitude :	-118.21622400
Agency Hyperlink :	Click here for hyperlink provided by the agency.
Last Date in Agency List :	2021-07-08
Facility Name :	CARGOMATIC
Facility Address :	1570 COTA AVE, LONG BEACH, CA 90813
County :	LOS ANGELES

Site Details

Generator EPA ID :	CAC003028831
Active :	Inactive
Category :	STATE
Facility Types :	N/R
Type :	TEMPORARY
Contact Name :	N/R
Contact Phone :	N/R
Facility Mailing Address :	1570 COTA AVE, LONG BEACH, CA 90813
Latitude :	33.78676909
Longitude :	-118.21653641
Agency Hyperlink :	Click here for hyperlink provided by the agency.
Last Date in Agency List :	2021-07-08

Waste Generator Details

State Waste :	2019: 352 - Other organic solids, 0.20000 tons to CAD044429835 2019: 331 - Off-specification, aged or surplus organics, 0.05000 tons to NED981723513

HWG - CA

Facility Name :	ATLAS MARINE INC
Facility Address :	1570 COTA AVE, LONG BEACH, CA 90813
County :	LOS ANGELES
EPA ID :	CAL000290259
Status :	Inactive
Category :	STATE
Type :	PERMANENT
Facility Type :	N/R
Mailing Address :	1570 COTA AVE, LONG BEACH, CA 90813
Owner Name :	KATHLEEN C DODD

Map Id: T235
Direction: WSW
Distance: 0.244 mi., 1290 ft.
Elevation: 10 ft.
Relative: Lower

Site Name : CARGOMATIC | ATLAS MARINE LLC
1570 COTA AVE
LONG BEACH, CA 90813

Database(s) : [ECHO, FRS, HAZNET - CA, HWG - CA, MANIFEST EPA, RCRA_NONGEN] ***(cont.)***

Envirosite ID: 1013641
EPA ID: N/R

HWG - CA ***(cont.)***

Owner Address :	1570 COTA AVE, LONG BEACH, CA 90813
Operator Name :	KATHLEEN DODD
Operator Address :	1570 COTA AVE, LONG BEACH, CA 90813
Latitude :	33.786827
Longitude :	-118.216501
Facility Name :	ATLAS MARINE LLC
Facility Address :	1570 COTA AVE, LONG BEACH, CA 90813
County :	LOS ANGELES
EPA ID :	CAL000448302
Status :	Inactive
Category :	STATE
Type :	PERMANENT
Facility Type :	N/R
Mailing Address :	1570 COTA AVE, LONG BEACH, CA 90813
Owner Name :	CARGOMATIC INC
Owner Address :	211 E OCEAN BLVD #350, LONG BEACH, CA 90802
Operator Name :	GERMAN CASTELO
Operator Address :	1570 COTA AVE, LONG BEACH, CA 90813
Latitude :	33.786828
Longitude :	-118.216224
Facility Name :	CARGOMATIC
Facility Address :	1570 COTA AVE, LONG BEACH, CA 90813
County :	LOS ANGELES
EPA ID :	CAC003028831
Status :	Inactive
Category :	STATE
Type :	TEMPORARY
Facility Type :	N/R
Mailing Address :	1570 COTA AVE, LONG BEACH, CA 90813
Owner Name :	GERMAN CASTELO
Owner Address :	1570 COTA AVE, LONG BEACH, CA 90813
Operator Name :	GERMAN CASTELO
Operator Address :	1570 COTA AVE, LONG BEACH, CA 90813
Latitude :	33.786868
Longitude :	-118.216238

MANIFEST EPA

Manifest Details

Manifest Number :	007159508SKS
Shipped Date :	2019-08-26
Updated Date :	2019-10-14
Received Date :	2019-09-18
Status :	Signed
Generator ID :	CAC003028831
Generator Name :	Cargomatic
Generator Address :	1570 cota ave, LONG BEACH, CA 90813
Generator Mailing :	1570 cota ave, Long beach, CA 90813

Map Id: T235
Direction: WSW
Distance: 0.244 mi., 1290 ft.
Elevation: 10 ft.
Relative: Lower

Site Name : CARGOMATIC | ATLAS MARINE LLC
1570 COTA AVE
LONG BEACH, CA 90813

Database(s) : [ECHO, FRS, HAZNET - CA, HWG - CA, MANIFEST EPA, RCRA_NONGEN] ***(cont.)***

Envirosite ID: 1013641
EPA ID: N/R

MANIFEST EPA ***(cont.)***

Generator Contact :	N/R
Destination ID :	NED981723513
Destination Name :	Clean Harbors Environmental Services, Inc.
Destination Mailing :	2247 South Highway 71, Kimball, NE 69145
Destination Address :	2247 South Highway 71, Kimball, NE 69145
Destination Contact :	N/R
Submission Type :	DataImage5Copy
Origin Type :	Service
Manifest Residue :	N
Rejection :	N
Last Date in Agency List :	2021-09-04

Waste Details

Waste Line Number :	1
Is DOT Hazardous :	Y
DOT ID Number :	UN1263
DOT Information :	UN1263, WASTE UN1263, WASTE PAINT, 3, PG II, 3, PG II
Non Waste Description :	N/R
Quantity :	100 Pounds
Quantity Tons, Acute, Non-Acute :	0.05, 0, 0.05
Quantity Kg, Acute, Non-Acute :	0, 45.3515
Management Method :	H040 - INCINERATION
Is EPA Waste :	Y
Federal Code :	D001, D005, D006, D007, D008, D011, D035
State Code :	CA - 331

Manifest Details

Manifest Number :	007159509SKS
Shipped Date :	2019-08-26
Updated Date :	2019-09-30
Received Date :	2019-09-03
Status :	Signed
Generator ID :	CAC003028831
Generator Name :	Cargomatic
Generator Address :	1570 cota ave, LONG BEACH, CA 90813
Generator Mailing :	1570 cota ave, Long beach, CA 90813
Generator Contact :	N/R
Destination ID :	CAD044429835
Destination Name :	Clean Harbors Wilmington LLC
Destination Mailing :	1737 East Denni Street, Wilmington, CA 90744
Destination Address :	1737 East Denni Street, Wilmington, CA 90744
Destination Contact :	N/R
Submission Type :	DataImage5Copy
Origin Type :	Service
Manifest Residue :	N
Rejection :	N
Last Date in Agency List :	2021-09-04

Map Id: T235
Direction: WSW
Distance: 0.244 mi., 1290 ft.
Elevation: 10 ft.
Relative: Lower

Site Name : CARGOMATIC | ATLAS MARINE LLC
1570 COTA AVE
LONG BEACH, CA 90813

Database(s) : [ECHO, FRS, HAZNET - CA, HWG - CA, MANIFEST EPA, RCRA_NONGEN] ***(cont.)***

Envirosite ID: 1013641
EPA ID: N/R

MANIFEST EPA ***(cont.)***

Waste Details

Waste Line Number :	1
Is DOT Hazardous :	N
DOT ID Number :	N/R
DOT Information :	N/R
Non Waste Description :	NONE, NON-RCRA HAZARDOUS WASTE, SOLIDS (GREASE TUBES, MAINTENANCE/VEHICLE GREASE AND), N/A, NONE
Quantity :	200 Pounds
Quantity Tons, Acute, Non-Acute :	0.1, 0, 0.1
Quantity Kg, Acute, Non-Acute :	0, 90.703
Management Method :	H141 - STORAGE, BULKING AND/OR TRANSFER OFF SITE
Is EPA Waste :	N
Federal Code :	N/R
State Code :	CA - 352

Waste Line Number :	3
Is DOT Hazardous :	N
DOT ID Number :	N/R
DOT Information :	N/R
Non Waste Description :	NONE, NON-RCRA HAZARDOUS WASTE, SOLIDS (METAL CONTAINERS LESS THAN5 G, PLASTIC CONTAINERS), N/A, NONE
Quantity :	200 Pounds
Quantity Tons, Acute, Non-Acute :	0.1, 0, 0.1
Quantity Kg, Acute, Non-Acute :	0, 90.703
Management Method :	H141 - STORAGE, BULKING AND/OR TRANSFER OFF SITE
Is EPA Waste :	N
Federal Code :	N/R
State Code :	CA - 352

Manifest Details

Manifest Number :	017702033JJK
Shipped Date :	2019-06-27
Updated Date :	2019-07-25
Received Date :	2019-07-02
Status :	Signed
Generator ID :	CAL000290259
Generator Name :	ATLAS MARINE
Generator Address :	1570 COTA AVE, LONG BEACH, CA 90813
Generator Mailing :	1570 COTA AVE, LONG BEACH, CA 90813
Generator Contact :	N/R
Destination ID :	CAT080013352
Destination Name :	WORLD OIL RECYCLING
Destination Mailing :	2000 2000 N. ALAMEDA STREET CA90222 CA037US 2000, COMPTON, CA 90222
Destination Address :	2000 2000 N. ALAMEDA STREET, COMPTON, CA 90222-0000
Destination Contact :	N/R
Submission Type :	DataImage5Copy
Origin Type :	Service
Manifest Residue :	N

Map Id: T235
Direction: WSW
Distance: 0.244 mi., 1290 ft.
Elevation: 10 ft.
Relative: Lower

Site Name : CARGOMATIC | ATLAS MARINE LLC
1570 COTA AVE
LONG BEACH, CA 90813

Database(s) : [ECHO, FRS, HAZNET - CA, HWG - CA, MANIFEST EPA, RCRA_NONGEN] ***(cont.)***

Envirosite ID: 1013641
EPA ID: N/R

MANIFEST EPA ***(cont.)***

Rejection :	N
Last Date in Agency List :	2021-09-04

Waste Details

Waste Line Number :	1
Is DOT Hazardous :	N
DOT ID Number :	N/R
DOT Information :	N/R
Non Waste Description :	NON RCRA HAZARDOUS WASTE, LIQUID (OILY WATER)
Quantity :	55 Gallons
Quantity Tons, Acute, Non-Acute :	0.2293578, 0, 0.2293578
Quantity Kg, Acute, Non-Acute :	0, 208.03441
Management Method :	H039 - OTHER RECOVERY OR RECLAMATION FOR REUSE
Is EPA Waste :	N
Federal Code :	N/R
State Code :	CA - 135

RCRA_NONGEN

Facility Name :	ATLAS MARINE INC
Facility Address :	1570 COTA AVE, LONG BEACH, CA 90813
County :	LOS ANGELES
Date Form Received by Agency :	2005-01-12
EPA ID :	CAL000290259
Mailing Address :	1570 COTA AVE, LONG BEACH, CA 90813
Contact :	KATHLEEN DODD
Contact Address :	1570 COTA AVE, LONG BEACH, CA 90813
Contact Country :	N/R
Contact Telephone :	562-437-3553
Contact Email :	KDODD@ATLASMARINE-INC.COM
EPA Region :	09
Land Type :	Not Reported
Source Type :	Implementer
Classification :	Not a generator, verified
Description :	Not a generator, verified
Last Date in Agency List :	2021-09-03

Owner/Operator Summary

Owner/Operator Name :	KATHLEEN C DODD
Owner/Operator Address :	1570 COTA AVE, LONG BEACH, CA 90813
Owner/Operator Country :	N/R
Owner/Operator Telephone :	562-437-3553
Owner/Operator Email :	N/R
Owner/Operator Fax :	N/R
Legal Status :	Other land type
Owner/Operator Type :	Owner
Owner/Operator Start Date :	N/R
Owner/Operator End Date :	N/R

Map Id: T235
Direction: WSW
Distance: 0.244 mi., 1290 ft.
Elevation: 10 ft.
Relative: Lower

Site Name : CARGOMATIC | ATLAS MARINE LLC
1570 COTA AVE
LONG BEACH, CA 90813

Database(s) : [ECHO, FRS, HAZNET - CA, HWG - CA, MANIFEST EPA, RCRA_NONGEN] ***(cont.)***

Envirosite ID: 1013641
EPA ID: N/R

RCRA_NONGEN ***(cont.)***

Owner/Operator Name :	KATHLEEN DODD
Owner/Operator Address :	1570 COTA AVE, LONG BEACH, CA 90813
Owner/Operator Country :	N/R
Owner/Operator Telephone :	562-437-3553
Owner/Operator Email :	N/R
Owner/Operator Fax :	N/R
Legal Status :	Other land type
Owner/Operator Type :	Operator
Owner/Operator Start Date :	N/R
Owner/Operator End Date :	N/R

Handler Activities Summary

U.S. Importer of Hazardous Waste :	N
Mixed Waste (Haz. and Radioactive) :	N
Recycler of Hazardous Waste :	Y
Transporter of Hazardous Waste :	N
Treater, Storer or Disposer of HW :	Y
Underground Injection Activity :	N
On-site Burner Exemption :	N
Furnace Exemption :	N
Used Oil Fuel Burner :	N
Used Oil Processor :	N
Used Oil Refiner :	N
Used Oil Fuel Marketer to Burner :	N
Used Oil Specification Marketer :	N
Used Oil Transfer Facility :	N
Used Oil Transporter :	N

Notices of Violations Summary

Regulation Violated :	N

Facility Name :	ATLAS MARINE LLC
Facility Address :	1570 COTA AVE, LONG BEACH, CA 90813
County :	LOS ANGELES
Date Form Received by Agency :	2019-08-21
EPA ID :	CAL000448302
Mailing Address :	1570 COTA AVE, LONG BEACH, CA 90813
Contact :	GERMAN CASTELO
Contact Address :	1570 COTA AVE, LONG BEACH, CA 90813
Contact Country :	N/R
Contact Telephone :	562-577-9799
Contact Email :	GCASTELO@CARGOMATIC.COM
EPA Region :	09
Land Type :	Not Reported
Source Type :	Implementer
Classification :	Not a generator, verified
Description :	Not a generator, verified
Last Date in Agency List :	2021-09-03

Map Id: T235
Direction: WSW
Distance: 0.244 mi., 1290 ft.
Elevation: 10 ft.
Relative: Lower

Site Name : CARGOMATIC | ATLAS MARINE LLC
1570 COTA AVE
LONG BEACH, CA 90813

Database(s) : [ECHO, FRS, HAZNET - CA, HWG - CA, MANIFEST EPA, RCRA_NONGEN] ***(cont.)***

Envirosite ID: 1013641
EPA ID: N/R

RCRA_NONGEN ***(cont.)***

Owner/Operator Summary

Owner/Operator Name :	CARGOMATIC INC
Owner/Operator Address :	211 E OCEAN BLVD #350, LONG BEACH, CA 90802
Owner/Operator Country :	N/R
Owner/Operator Telephone :	866-513-2343
Owner/Operator Email :	N/R
Owner/Operator Fax :	N/R
Legal Status :	Other land type
Owner/Operator Type :	Owner
Owner/Operator Start Date :	N/R
Owner/Operator End Date :	N/R

Owner/Operator Name :	GERMAN CASTELO
Owner/Operator Address :	1570 COTA AVE, LONG BEACH, CA 90813
Owner/Operator Country :	N/R
Owner/Operator Telephone :	562-577-9799
Owner/Operator Email :	N/R
Owner/Operator Fax :	N/R
Legal Status :	Other land type
Owner/Operator Type :	Operator
Owner/Operator Start Date :	N/R
Owner/Operator End Date :	N/R

Handler Activities Summary

U.S. Importer of Hazardous Waste :	N
Mixed Waste (Haz. and Radioactive) :	N/R
Recycler of Hazardous Waste :	N
Transporter of Hazardous Waste :	N
Treater, Storer or Disposer of HW :	N
Underground Injection Activity :	N
On-site Burner Exemption :	N
Furnace Exemption :	N
Used Oil Fuel Burner :	N
Used Oil Processor :	N
Used Oil Refiner :	N
Used Oil Fuel Marketer to Burner :	N
Used Oil Specification Marketer :	N
Used Oil Transfer Facility :	N
Used Oil Transporter :	N

Notices of Violations Summary

Regulation Violated :	N

Facility Name :	CARGOMATIC
Facility Address :	1570 COTA AVE, LONG BEACH, CA 90813
County :	LOS ANGELES

Date Form Received by Agency :	2019-08-12
EPA ID :	CAC003028831

Map Id: T235
Direction: WSW
Distance: 0.244 mi., 1290 ft.
Elevation: 10 ft.
Relative: Lower

Site Name : CARGOMATIC | ATLAS MARINE LLC
1570 COTA AVE
LONG BEACH, CA 90813

Database(s) : [ECHO, FRS, HAZNET - CA, HWG - CA, MANIFEST EPA, RCRA_NONGEN] ***(cont.)***

Envirosite ID: 1013641
EPA ID: N/R

RCRA_NONGEN ***(cont.)***

Mailing Address :	1570 COTA AVE, LONG BEACH, CA 90813
Contact :	GERMAN CASTELO
Contact Address :	1570 COTA AVE, LONG BEACH, CA 90813
Contact Country :	N/R
Contact Telephone :	562-577-9799
Contact Email :	MICHAEL.BARTELLI@SAFETY-KLEEN.COM
EPA Region :	09
Land Type :	Not Reported
Source Type :	Implementer
Classification :	Not a generator, verified
Description :	Not a generator, verified
Last Date in Agency List :	2021-09-03

Owner/Operator Summary

Owner/Operator Name :	GERMAN CASTELO
Owner/Operator Address :	1570 COTA AVE, LONG BEACH, CA 90813
Owner/Operator Country :	N/R
Owner/Operator Telephone :	562-577-9799
Owner/Operator Email :	N/R
Owner/Operator Fax :	N/R
Legal Status :	Other land type
Owner/Operator Type :	Operator
Owner/Operator Start Date :	N/R
Owner/Operator End Date :	N/R

Owner/Operator Name :	GERMAN CASTELO
Owner/Operator Address :	1570 COTA AVE, LONG BEACH, CA 90813
Owner/Operator Country :	N/R
Owner/Operator Telephone :	562-577-9799
Owner/Operator Email :	N/R
Owner/Operator Fax :	N/R
Legal Status :	Other land type
Owner/Operator Type :	Owner
Owner/Operator Start Date :	N/R
Owner/Operator End Date :	N/R

Handler Activities Summary

U.S. Importer of Hazardous Waste :	N
Mixed Waste (Haz. and Radioactive) :	N
Recycler of Hazardous Waste :	N
Transporter of Hazardous Waste :	N
Treater, Storer or Disposer of HW :	N
Underground Injection Activity :	N
On-site Burner Exemption :	N
Furnace Exemption :	N
Used Oil Fuel Burner :	N
Used Oil Processor :	N
Used Oil Refiner :	N
Used Oil Fuel Marketer to Burner :	N
Used Oil Specification Marketer :	N
Used Oil Transfer Facility :	N

Map Id: T235
Direction: WSW
Distance: 0.244 mi., 1290 ft.
Elevation: 10 ft.
Relative: Lower

Site Name : CARGOMATIC | ATLAS MARINE LLC
1570 COTA AVE
LONG BEACH, CA 90813

Database(s) : [ECHO, FRS, HAZNET - CA, HWG - CA, MANIFEST EPA, RCRA_NONGEN] ***(cont.)***

Envirosite ID: 1013641
EPA ID: N/R

RCRA_NONGEN ***(cont.)***

Used Oil Transporter : N

Notices of Violations Summary
Regulation Violated : N

Map Id: W236
Direction: SSW
Distance: 0.244 mi., 1291 ft.
Elevation: 8 ft.
Relative: Lower

Site Name : B&R Auto Dismanteling and General Repair
1531 W COWLES ST
LONG BEACH, CA 90813

Database(s) : [CALEPA SITES - CA]

Envirosite ID: 1116868
EPA ID: N/R

CALEPA SITES - CA

Facility Name : B&R Auto Dismanteling and General Repair
Facility Address : 1531 W COWLES ST, LONG BEACH, 90813

Site ID : 433350
EI ID : 10754338
EI Description : Hazardous Waste Generator
Latitude : 33.784910
Longitude : -118.212830
Agency Hyperlink : Click here for hyperlink provided by the agency.
Last Date in Agency List : 2021-08-26

Map Id: W237
Direction: S
Distance: 0.244 mi., 1291 ft.
Elevation: 9 ft.
Relative: Lower

Site Name : FOUR S INDUSTRIES INC DBA FOUR S CO | DESCO MFG CO | FOUR S COMPANY
1445 W COWLES ST
LONG BEACH, CA

Database(s) : [ECHO, FRS, HAZNET - CA, HWG - CA, RCRA_NONGEN, RCRA_SQG]

Envirosite ID: 534869
EPA ID: CAD983645268

ECHO

Facility Name : DESCO MFG CO
Facility Address : 1445 W COWLES ST, LONG BEACH, CA 90813
County : LOS ANGELES

Map Id: W237
Direction: S
Distance: 0.244 mi., 1291 ft.
Elevation: 9 ft.
Relative: Lower

Site Name : FOUR S INDUSTRIES INC DBA FOUR S CO | DESCO MFG CO | FOUR S COMPANY
1445 W COWLES ST
LONG BEACH, CA

Database(s) : [ECHO, FRS, HAZNET - CA, HWG - CA, RCRA_NONGEN, RCRA_SQG] ***(cont.)***

Envirosite ID: 534869
EPA ID: CAD983645268

ECHO ***(cont.)***

Last Inspection Date :	N/R
Registry ID :	110002882471
FIPS Code :	06037
EPA Region :	09
Inspection Count :	0
Last Inspection Days :	N/R
Informal Count :	0
Last Informal Action Date :	N/R
Formal Action Count :	0
Last Formal Action Date :	N/R
Total Penalties :	0
Penalty Count :	N/R
Last Penalty Date :	N/R
Last Penalty Amount :	N/R
QTRS IN NC :	0
Programs IN SNC :	0
Current Compliance Status :	No Violation Identified
Three-Year Compliance Status :	_____
Collection Method :	ADDRESS MATCHING-HOUSE NUMBER
Reference Point :	CENTER OF A FACILITY OR STATION
Accuracy Meters :	30
Derived Tribes :	N/R
Derived HUC :	18070105
Derived WBD :	N/R
Derived STCTY FIPS :	06037
Derived Zip :	90813
Derived CD113 :	47
Derived CB2010 :	060375755001045
MYRTK Universe :	NNN
NPDES IDs :	N/R
CWA Permit Types :	N/R
CWA Compliance Tracking :	N/R
CWA NAICS :	N/R
CWA SICS :	N/R
CWA Inspection Count :	N/R
CWA Last Inspection Days :	N/R
CWA Informal Count :	N/R
CWA Formal Action Count :	N/R
CWA Last Formal Action Date :	N/R
CWA Penalties :	N/R
CWA Last Penalty Date :	N/R
CWA Last Penalty Amount :	N/R
CWA Quarters IN NC :	N/R
CWA Current Compliance Status :	N/R
CWA Current SNC Flag :	N
CWA 13 Quarters Compliance Status :	N/R
CWA 13 Quarters Effluent Exceedances:	N/R
CWA Three-Year QNCR Codes :	N/R
DFR URL :	Click here for hyperlink provided by the agency.
Facility SIC :	N/R
Facility NAICS :	N/R
Facility Last Inspection EPA Date :	N/R
Facility Last Inspection State Date :	N/R
Facility Last Formal Act EPA Date :	N/R
Facility Last Formal Act State Date :	N/R

Map Id: W237
Direction: S
Distance: 0.244 mi., 1291 ft.
Elevation: 9 ft.
Relative: Lower

Site Name : FOUR S INDUSTRIES INC DBA FOUR S CO | DESCO MFG CO | FOUR S COMPANY
1445 W COWLES ST
LONG BEACH, CA

Database(s) : [ECHO, FRS, HAZNET - CA, HWG - CA, RCRA_NONGEN, RCRA_SQG] ***(cont.)***

Envirosite ID: 534869
EPA ID: CAD983645268

ECHO ***(cont.)***

Facility Last Informal Act EPA Date :	N/R
Facility Last Informal Act State Date:	N/R
Facility Federal Agency :	N/R
TRI Reporter :	N/R
Facility Imp Water Flag :	N/R
Current SNC Flag :	N
Indian County Flag :	N
Federal Flag :	N/R
US Mexico Border Flag :	N
Chesapeak Bay Flag :	N/R
AIR Flag :	N
NPDES Flag :	N
SDWIS Flag :	N
RCRA Flag :	Y
TRI Flag :	N
GHG Flag :	N
Major Flag :	N/R
Active Flag :	Y
NAA Flag :	Y
Latitude :	33.78467
Longitude :	-118.21158
Last Date in Agency List :	2021-08-20

Facility Name :	FOUR S INDUSTRIES INC DBA FOUR S CO
Facility Address :	1445 W COWLES ST, LONG BEACH, CA 90813
County :	LOS ANGELES

Last Inspection Date :	N/R
Registry ID :	110070474540
FIPS Code :	N/R
EPA Region :	09
Inspection Count :	0
Last Inspection Days :	N/R
Informal Count :	0
Last Informal Action Date :	N/R
Formal Action Count :	0
Last Formal Action Date :	N/R
Total Penalties :	0
Penalty Count :	N/R
Last Penalty Date :	N/R
Last Penalty Amount :	N/R
QTRS IN NC :	0
Programs IN SNC :	0
Current Compliance Status :	No Violation Identified
Three-Year Compliance Status :	_____
Collection Method :	Zip Code Centroid
Reference Point :	N/R
Accuracy Meters :	10000
Derived Tribes :	N/R
Derived HUC :	N/R
Derived WBD :	N/R
Derived STCTY FIPS :	N/R
Derived Zip :	N/R

Map Id: W237
Direction: S
Distance: 0.244 mi., 1291 ft.
Elevation: 9 ft.
Relative: Lower

Site Name : FOUR S INDUSTRIES INC DBA FOUR S CO | DESCO MFG CO | FOUR S COMPANY
1445 W COWLES ST
LONG BEACH, CA

Database(s) : [ECHO, FRS, HAZNET - CA, HWG - CA, RCRA_NONGEN, RCRA_SQG] ***(cont.)***

Envirosite ID: 534869
EPA ID: CAD983645268

ECHO ***(cont.)***

Derived CD113 :	N/R
Derived CB2010 :	N/R
MYRTK Universe :	NNN
NPDES IDs :	N/R
CWA Permit Types :	N/R
CWA Compliance Tracking :	N/R
CWA NAICS :	N/R
CWA SICS :	N/R
CWA Inspection Count :	N/R
CWA Last Inspection Days :	N/R
CWA Informal Count :	N/R
CWA Formal Action Count :	N/R
CWA Last Formal Action Date :	N/R
CWA Penalties :	N/R
CWA Last Penalty Date :	N/R
CWA Last Penalty Amount :	N/R
CWA Quarters IN NC :	N/R
CWA Current Compliance Status :	N/R
CWA Current SNC Flag :	N
CWA 13 Quarters Compliance Status :	N/R
CWA 13 Quarters Effluent Exceedances:	N/R
CWA Three-Year QNCR Codes :	N/R
DFR URL :	Click here for hyperlink provided by the agency.
Facility SIC :	N/R
Facility NAICS :	81149 - Other Personal and Household Goods Repair and Maintenance
Facility Last Inspection EPA Date :	N/R
Facility Last Inspection State Date :	N/R
Facility Last Formal Act EPA Date :	N/R
Facility Last Formal Act State Date :	N/R
Facility Last Informal Act EPA Date :	N/R
Facility Last Informal Act State Date:	N/R
Facility Federal Agency :	N/R
TRI Reporter :	N/R
Facility Imp Water Flag :	N/R
Current SNC Flag :	N
Indian County Flag :	N
Federal Flag :	N/R
US Mexico Border Flag :	N/R
Chesapeak Bay Flag :	N/R
AIR Flag :	N
NPDES Flag :	N
SDWIS Flag :	N
RCRA Flag :	Y
TRI Flag :	N
GHG Flag :	N
Major Flag :	N/R
Active Flag :	Y
NAA Flag :	N
Latitude :	33.780911
Longitude :	-118.196312
Last Date in Agency List :	2021-08-20

FRS

Facility Name :	DESCO MFG CO

Map Id: W237
Direction: S
Distance: 0.244 mi., 1291 ft.
Elevation: 9 ft.
Relative: Lower

Site Name : FOUR S INDUSTRIES INC DBA FOUR S CO | DESCO MFG CO | FOUR S COMPANY
1445 W COWLES ST
LONG BEACH, CA

Database(s) : [ECHO, FRS, HAZNET - CA, HWG - CA, RCRA_NONGEN, RCRA_SQG] ***(cont.)***

Envirosite ID: 534869
EPA ID: CAD983645268

FRS ***(cont.)***

Facility Address : 1445 W COWLES ST, LONG BEACH, CA 90813
County : LOS ANGELES

Site Details
Registry ID : 110002882471
FRS Facility URL : Click here for hyperlink provided by the agency.
Last Date in Agency List : 2021-07-17

Source Description

Source Description :

RCRAInfo is EPA's comprehensive information system that supports the Resource Conservation and Recovery Act (RCRA) of 1976 and the Hazardous and Solid Waste Amendments (HSWA) of 1984 through the tracking of events and activities related to facilities that generate, transport, and treat, store, or dispose of hazardous waste. RCRAInfo allows RCRA program staff to track the notification, permit, compliance, and corrective action activities required under RCRA. RCRAInfo also supports generation of the National Hazardous Waste Biennial Report. All generators and treatment, storage, and disposal facilities who handle hazardous waste are required to report to the EPA Administrator at least once every two years to support creation of the Biennial Report.

FRS Environmental Interest
Source and System ID : RCRAINFO - CAD983645268

Facility Name : FOUR S INDUSTRIES INC DBA FOUR S CO
Facility Address : 1445 W COWLES ST, LONG BEACH, CA 90813-2736
County : LOS ANGELES

Site Details
Registry ID : 110070474540
FRS Facility URL : Click here for hyperlink provided by the agency.
Last Date in Agency List : 2021-07-17

Source Description

Source Description :

RCRAInfo is EPA's comprehensive information system that supports the Resource Conservation and Recovery Act (RCRA) of 1976 and the Hazardous and Solid Waste Amendments (HSWA) of 1984 through the tracking of events and activities related to facilities that generate, transport, and treat, store, or dispose of hazardous waste. RCRAInfo allows RCRA program staff to track the notification, permit, compliance, and corrective action activities required under RCRA. RCRAInfo also supports generation of the National Hazardous Waste Biennial Report. All generators and treatment, storage, and disposal facilities who handle hazardous waste are required to report to the EPA Administrator at least once every two years to support creation of the Biennial Report.

Map Id: W237
Direction: S
Distance: 0.244 mi., 1291 ft.
Elevation: 9 ft.
Relative: Lower

Site Name : FOUR S INDUSTRIES INC DBA FOUR S CO | DESCO MFG CO | FOUR S COMPANY
1445 W COWLES ST
LONG BEACH, CA

Database(s) : [ECHO, FRS, HAZNET - CA, HWG - CA, RCRA_NONGEN, RCRA_SQG] ***(cont.)***

Envirosite ID: 534869
EPA ID: CAD983645268

FRS ***(cont.)***

FRS Environmental Interest
Source and System ID : RCRAINFO - CAL000353720

HAZNET - CA

Facility Name : DESCO MFG CO
Facility Address : 1445 W COWLES ST, LONG BEACH, CA 90813
County : LOS ANGELES

Site Details
Generator EPA ID : CAD983645268
Active : Inactive
Category : FEDERAL
Facility Types : N/R
Type : PERMANENT
Contact Name : N/R
Contact Phone : N/R
Facility Mailing Address : 1445 W COWLES ST, LONG BEACH, CA 908130000
Latitude : 33.78473187
Longitude : -118.21124833
Agency Hyperlink : Click here for hyperlink provided by the agency.
Last Date in Agency List : 2021-07-08

Facility Name : FOUR S COMPANY
Facility Address : 1445 W COWLES ST, LONG BEACH, CA 90813
County : LOS ANGELES

Site Details
Generator EPA ID : CAC002572420
Active : Inactive
Category : STATE
Facility Types : N/R
Type : TEMPORARY
Contact Name : N/R
Contact Phone : N/R
Facility Mailing Address : 1445 W COWLES ST, LONG BEACH, CA 90813
Latitude : 33.78473187
Longitude : -118.21124833
Agency Hyperlink : Click here for hyperlink provided by the agency.
Last Date in Agency List : 2021-07-08

Waste Generator Details
State Waste : 2003: 461 - Paint sludge, 0.22935 tons to CAD028409019
2003: 461 - Paint sludge, 1.3761 tons to NVT330010000

Facility Name : FOUR S INDUSTRIES INC DBA FOUR S CO
Facility Address : 1445 W COWLES ST, LONG BEACH, CA 90813

Map Id: W237
Direction: S
Distance: 0.244 mi., 1291 ft.
Elevation: 9 ft.
Relative: Lower

Site Name : FOUR S INDUSTRIES INC DBA FOUR S CO | DESCO MFG CO | FOUR S COMPANY
1445 W COWLES ST
LONG BEACH, CA

Database(s) : [ECHO, FRS, HAZNET - CA, HWG - CA, RCRA_NONGEN, RCRA_SQG] ***(cont.)***

Envirosite ID: 534869
EPA ID: CAD983645268

HAZNET - CA ***(cont.)***

County : LOS ANGELES

Site Details

Generator EPA ID :	CAL000353720
Active :	Inactive
Category :	STATE
Facility Types :	N/R
Type :	PERMANENT
Contact Name :	N/R
Contact Phone :	N/R
Facility Mailing Address :	3671 THOR AVE, LOS ALAMITOS, CA 907203929
Latitude :	33.78491100
Longitude :	-118.21158900
Agency Hyperlink :	Click here for hyperlink provided by the agency.
Last Date in Agency List :	2021-07-08

HWG - CA

Facility Name :	DESCO MFG CO
Facility Address :	1445 W COWLES ST, LONG BEACH, CA 90813
County :	LOS ANGELES
EPA ID :	CAD983645268
Status :	Inactive
Category :	FEDERAL
Type :	PERMANENT
Facility Type :	N/R
Mailing Address :	1445 W COWLES ST, LONG BEACH, CA 908130000
Owner Name :	DESCO MFG CO
Owner Address :	1445 W COWLES ST, LONG BEACH, CA 908130000
Operator Name :	INACTIVE,UNDELIVERABLE 96 FEE
Operator Address :	N/A 999990000
Latitude :	33.784732
Longitude :	-118.211451

Facility Name :	FOUR S COMPANY
Facility Address :	1445 W COWLES ST, LONG BEACH, CA 90813
County :	LOS ANGELES
EPA ID :	CAC002572420
Status :	Inactive
Category :	STATE
Type :	TEMPORARY
Facility Type :	N/R
Mailing Address :	1445 W COWLES ST, LONG BEACH, CA 90813
Owner Name :	CLYD FOSS
Owner Address :	1445 W COWLES ST, LONG BEACH, CA 90813
Operator Name :	PATTY MORENO/OFF MGR
Operator Address :	1445 W COWLES ST, LONG BEACH, CA 90813
Latitude :	33.784681

Map Id: W237
Direction: S
Distance: 0.244 mi., 1291 ft.
Elevation: 9 ft.
Relative: Lower

Site Name : FOUR S INDUSTRIES INC DBA FOUR S CO | DESCO MFG CO | FOUR S COMPANY
1445 W COWLES ST
LONG BEACH, CA

Database(s) : [ECHO, FRS, HAZNET - CA, HWG - CA, RCRA_NONGEN, RCRA_SQG] ***(cont.)***

Envirosite ID: 534869
EPA ID: CAD983645268

HWG - CA ***(cont.)***

Longitude :	-118.211269
Facility Name :	FOUR S INDUSTRIES INC DBA FOUR S CO
Facility Address :	1445 W COWLES ST, LONG BEACH, CA 90813
County :	LOS ANGELES
EPA ID :	CAL000353720
Status :	Inactive
Category :	STATE
Type :	PERMANENT
Facility Type :	N/R
Mailing Address :	3671 THOR AVE, LOS ALAMITOS, CA 907203929
Owner Name :	FOUR S INDUSTRIES INC
Owner Address :	3671 THOR AVE, LOS ALAMITOS, CA 907203929
Operator Name :	CLYDE FOSS
Operator Address :	3671 THOR AVE, LOS ALAMITOS, CA 90720
Latitude :	33.78467
Longitude :	-118.211221

RCRA_NONGEN

Facility Name :	FOUR S INDUSTRIES INC DBA FOUR S CO
Facility Address :	1445 W COWLES ST, LONG BEACH, CA 90813-2736
County :	LOS ANGELES
Date Form Received by Agency :	2010-06-22
EPA ID :	CAL000353720
Mailing Address :	1445 W COWLES ST, LONG BEACH, CA 90813-2736
Contact :	CLYDE FOSS
Contact Address :	1445 W COWLES ST, LONG BEACH, CA 90813
Contact Country :	N/R
Contact Telephone :	562-597-1288
Contact Email :	CLYDE@4SCOMPANY.COM
EPA Region :	09
Land Type :	Not Reported
Source Type :	Implementer
Classification :	Not a generator, verified
Description :	Not a generator, verified
Last Date in Agency List :	2021-09-03

Owner/Operator Summary

Owner/Operator Name :	CLYDE FOSS
Owner/Operator Address :	1445 W COWLES ST, LONG BEACH, CA 90813
Owner/Operator Country :	N/R
Owner/Operator Telephone :	562-597-1288
Owner/Operator Email :	N/R
Owner/Operator Fax :	N/R
Legal Status :	Other land type
Owner/Operator Type :	Operator
Owner/Operator Start Date :	N/R

Map Id: W237
Direction: S
Distance: 0.244 mi., 1291 ft.
Elevation: 9 ft.
Relative: Lower

Site Name : FOUR S INDUSTRIES INC DBA FOUR S CO | DESCO MFG CO | FOUR S COMPANY
1445 W COWLES ST
LONG BEACH, CA

Database(s) : [ECHO, FRS, HAZNET - CA, HWG - CA, RCRA_NONGEN, RCRA_SQG] ***(cont.)***

Envirosite ID: 534869
EPA ID: CAD983645268

RCRA_NONGEN ***(cont.)***

Owner/Operator End Date :	N/R
Owner/Operator Name :	FOUR S INDUSTRIES INC
Owner/Operator Address :	1445 W COWLES ST, LONG BEACH, CA 90813-2736
Owner/Operator Country :	N/R
Owner/Operator Telephone :	562-597-1288
Owner/Operator Email :	N/R
Owner/Operator Fax :	N/R
Legal Status :	Other land type
Owner/Operator Type :	Owner
Owner/Operator Start Date :	N/R
Owner/Operator End Date :	N/R

Handler Activities Summary

U.S. Importer of Hazardous Waste :	N
Mixed Waste (Haz. and Radioactive) :	N
Recycler of Hazardous Waste :	N
Transporter of Hazardous Waste :	N
Treater, Storer or Disposer of HW :	N
Underground Injection Activity :	N
On-site Burner Exemption :	N
Furnace Exemption :	N
Used Oil Fuel Burner :	N
Used Oil Processor :	N
Used Oil Refiner :	N
Used Oil Fuel Marketer to Burner :	N
Used Oil Specification Marketer :	N
Used Oil Transfer Facility :	N
Used Oil Transporter :	N

Notices of Violations Summary

Regulation Violated :	N

RCRA_SQG

Facility Name :	DESCO MFG CO
Facility Address :	1445 W COWLES ST, LONG BEACH, CA 90813
County :	LOS ANGELES
Date Form Received by Agency :	1992-08-10
EPA ID :	CAD983645268
Mailing Address :	1445 W COWLES ST, LONG BEACH, CA 90813
Contact :	RUSSELL HUTCHINSON
Contact Address :	1445 W COWLES ST, LONG BEACH, CA 90813
Contact Country :	US
Contact Telephone :	310-491-4640
Contact Email :	N/R
EPA Region :	09
Land Type :	Private

Map Id: W237
Direction: S
Distance: 0.244 mi., 1291 ft.
Elevation: 9 ft.
Relative: Lower

Site Name : FOUR S INDUSTRIES INC DBA FOUR S CO | DESCO MFG CO | FOUR S COMPANY
1445 W COWLES ST
LONG BEACH, CA

Database(s) : [ECHO, FRS, HAZNET - CA, HWG - CA, RCRA_NONGEN, RCRA_SQG] ***(cont.)***

Envirosite ID: 534869
EPA ID: CAD983645268

RCRA_SQG ***(cont.)***

Source Type :	Notification
Classification :	Small Quantity Generator
Description :	Handlers that generate more than 100 and less than 1000 kilograms of hazardous waste during any calendar month and accumulate less than 6000 kg of hazardous waste at any time; or generate 100 kg or less of hazardous waste during any calendar month, and accumulate more than 1000 kg of hazardous waste at any time.
Last Date in Agency List :	2021-09-03

Owner/Operator Summary

Owner/Operator Name :	DESCO MFG CO
Owner/Operator Address :	1445 W COWLES ST, LONG BEACH, CA 90813
Owner/Operator Country :	N/R
Owner/Operator Telephone :	310-491-4640
Owner/Operator Email :	N/R
Owner/Operator Fax :	N/R
Legal Status :	Private
Owner/Operator Type :	Owner
Owner/Operator Start Date :	N/R
Owner/Operator End Date :	N/R

Handler Activities Summary

U.S. Importer of Hazardous Waste :	N
Mixed Waste (Haz. and Radioactive) :	N
Recycler of Hazardous Waste :	N
Transporter of Hazardous Waste :	N
Treater, Storer or Disposer of HW :	N
Underground Injection Activity :	N
On-site Burner Exemption :	N
Furnace Exemption :	N
Used Oil Fuel Burner :	N
Used Oil Processor :	N
Used Oil Refiner :	N
Used Oil Fuel Marketer to Burner :	N
Used Oil Specification Marketer :	N
Used Oil Transfer Facility :	N
Used Oil Transporter :	N

Notices of Violations Summary

Regulation Violated :	N

Map Id: W238
Direction: SSW
Distance: 0.245 mi., 1292 ft.
Elevation: 8 ft.
Relative: Lower

Site Name : DAHL SCREW PRODUCTS
1545 COWLES STREET
LONG BEACH, CA 90813
Database(s) : [HAZNET - CA, HWG - CA]

Envirosite ID: 597089
EPA ID: CAL000177417

HAZNET - CA

Facility Name :	DAHL SCREW PRODUCTS
Facility Address :	1545 COWLES STREET, LONG BEACH, CA 90813
County :	LOS ANGELES

Site Details

Generator EPA ID :	CAL000177417
Active :	Inactive
Category :	STATE
Facility Types :	N/R
Type :	PERMANENT
Contact Name :	N/R
Contact Phone :	N/R
Facility Mailing Address :	1545 W COWLES ST, LONG BEACH, CA 908130000
Latitude :	33.78473679
Longitude :	-118.21291801
Agency Hyperlink :	Click here for hyperlink provided by the agency.
Last Date in Agency List :	2021-07-08

HWG - CA

Facility Name :	DAHL SCREW PRODUCTS
Facility Address :	1545 COWLES STREET, LONG BEACH, CA 90813
County :	LOS ANGELES

EPA ID :	CAL000177417
Status :	Inactive
Category :	STATE
Type :	PERMANENT
Facility Type :	N/R
Mailing Address :	1545 W COWLES ST, LONG BEACH, CA 908130000
Owner Name :	RUSS SITNICK
Owner Address :	1545 W COWLES ST, LONG BEACH, CA 908130000
Operator Name :	RUSS SITNICK
Operator Address :	1545 W COWLES ST, LONG BEACH, CA 90813
Latitude :	33.784768
Longitude :	-118.21289

Map Id: R239
Direction: W
Distance: 0.245 mi., 1296 ft.
Elevation: 12 ft.
Relative: Higher

Site Name : METALS MANUFACTURING COMPANY
1759 COTA AVE
LONG BEACH, CA 90813
Database(s) : [HAZNET - CA, HWG - CA]

Envirosite ID: 41010285
EPA ID: CAD981969942

HAZNET - CA

Facility Name :	METALS MANUFACTURING COMPANY
Facility Address :	1759 COTA AVE, LONG BEACH, CA 90813
County :	LOS ANGELES

Map Id: R239
Direction: W
Distance: 0.245 mi., 1296 ft.
Elevation: 12 ft.
Relative: Higher

Site Name : METALS MANUFACTURING COMPANY
1759 COTA AVE
LONG BEACH, CA 90813

Database(s) : [HAZNET - CA, HWG - CA] ***(cont.)***

Envirosite ID: 41010285
EPA ID: CAD981969942

HAZNET - CA ***(cont.)***

Site Details

Generator EPA ID :	CAD981969942
Active :	Inactive
Category :	STATE
Facility Types :	N/R
Type :	PERMANENT
Contact Name :	N/R
Contact Phone :	N/R
Facility Mailing Address :	1759 COTA AVE, LONG BEACH, CA 908131140
Latitude :	33.78931222
Longitude :	-118.21665944
Agency Hyperlink :	Click here for hyperlink provided by the agency.
Last Date in Agency List :	2021-07-08

HWG - CA

Facility Name :	METALS MANUFACTURING COMPANY
Facility Address :	1759 COTA AVE, LONG BEACH, CA 90813
County :	LOS ANGELES
EPA ID :	CAD981969942
Status :	Inactive
Category :	STATE
Type :	PERMANENT
Facility Type :	N/R
Mailing Address :	1759 COTA AVE, LONG BEACH, CA 908131140
Owner Name :	N/R
Owner Address :	N/A
Operator Name :	N/R
Operator Address :	INACT PER 98VQ FINAL NOTICE, N/A
Latitude :	33.789331
Longitude :	-118.216576

Map Id: W240
Direction: SSW
Distance: 0.245 mi., 1296 ft.
Elevation: 8 ft.
Relative: Lower

Site Name : SNYDER MANUFACTURING CORPORATION
1541 WEST COWLES STREET | 1541 W COWLES ST
LONG BEACH | Long Beach, CA 90813

Database(s) : [CALEPA SITES - CA, ECHO, FTTS, FTTS INSP, HIST CORTESE - CA, ICIS, NPDES - CA, PCS FACILITY, RFR - CA, STORMWATER]

Envirosite ID: 221683
EPA ID: N/R

CALEPA SITES - CA

Facility Name :	Snyder Manufacturing Corporation
Facility Address :	1541 WEST COWLES STREET, LONG BEACH, 90813

Map Id: W240
Direction: SSW
Distance: 0.245 mi., 1296 ft.
Elevation: 8 ft.
Relative: Lower

Site Name : SNYDER MANUFACTURING CORPORATION
1541 WEST COWLES STREET | 1541 W COWLES ST
LONG BEACH | Long Beach, CA 90813

Database(s) : [CALEPA SITES - CA, ECHO, FTTS, FTTS INSP, HIST CORTESE - CA, ICIS, NPDES - CA, PCS FACILITY, RFR - CA, STORMWATER] ***(cont.)***

Envirosite ID: 221683
EPA ID: N/R

CALEPA SITES - CA ***(cont.)***

Site ID :	556064
EI ID :	875064
EI Description :	Industrial Facility Storm Water
Latitude :	33.784900
Longitude :	-118.213070
Agency Hyperlink :	Click here for hyperlink provided by the agency.
Last Date in Agency List :	2021-08-26
Facility Name :	SNYDER MANUFACTURING CORPORATION
Facility Address :	1541 W COWLES ST, LONG BEACH, 90813
Site ID :	382982
EI ID :	10640254
EI Description :	Chemical Storage Facilities
Latitude :	33.784912
Longitude :	-118.213097
Agency Hyperlink :	Click here for hyperlink provided by the agency.
Last Date in Agency List :	2021-08-26

ECHO

Facility Name :	SNYDER MANUFACTURING CORPORATION
Facility Address :	1541 WEST COWLES STREET, LONG BEACH, CA 90813
County :	N/R
Last Inspection Date :	N/R
Registry ID :	N/R
FIPS Code :	N/R
EPA Region :	09
Inspection Count :	0
Last Inspection Days :	N/R
Informal Count :	0
Last Informal Action Date :	N/R
Formal Action Count :	0
Last Formal Action Date :	N/R
Total Penalties :	0
Penalty Count :	N/R
Last Penalty Date :	N/R
Last Penalty Amount :	N/R
QTRS IN NC :	0
Programs IN SNC :	0
Current Compliance Status :	No Violation Identified
Three-Year Compliance Status :	_____
Collection Method :	N/R
Reference Point :	N/R
Accuracy Meters :	N/R
Derived Tribes :	N/R
Derived HUC :	N/R
Derived WBD :	N/R
Derived STCTY FIPS :	N/R

Map Id: W240
Direction: SSW
Distance: 0.245 mi., 1296 ft.
Elevation: 8 ft.
Relative: Lower

Site Name : SNYDER MANUFACTURING CORPORATION
1541 WEST COWLES STREET | 1541 W COWLES ST
LONG BEACH | Long Beach, CA 90813

Database(s) : [CALEPA SITES - CA, ECHO, FTTS, FTTS INSP, HIST CORTESE - CA, ICIS, NPDES - CA, PCS FACILITY, RFR - CA, STORMWATER] ***(cont.)***

Envirosite ID: 221683
EPA ID: N/R

ECHO ***(cont.)***

Derived Zip :	N/R
Derived CD113 :	N/R
Derived CB2010 :	N/R
MYRTK Universe :	NNN
NPDES IDs :	CAZ511961
CWA Permit Types :	Minor
CWA Compliance Tracking :	On
CWA NAICS :	N/R
CWA SICS :	2842
CWA Inspection Count :	N/R
CWA Last Inspection Days :	N/R
CWA Informal Count :	N/R
CWA Formal Action Count :	N/R
CWA Last Formal Action Date :	N/R
CWA Penalties :	N/R
CWA Last Penalty Date :	N/R
CWA Last Penalty Amount :	N/R
CWA Quarters IN NC :	0
CWA Current Compliance Status :	No Violation Identified
CWA Current SNC Flag :	N
CWA 13 Quarters Compliance Status :	_____
CWA 13 Quarters Effluent Exceedances:	N/R
CWA Three-Year QNCR Codes :	N/R
DFR URL :	Click here for hyperlink provided by the agency.
Facility SIC :	2842
Facility NAICS :	N/R
Facility Last Inspection EPA Date :	N/R
Facility Last Inspection State Date :	N/R
Facility Last Formal Act EPA Date :	N/R
Facility Last Formal Act State Date :	N/R
Facility Last Informal Act EPA Date :	N/R
Facility Last Informal Act State Date:	N/R
Facility Federal Agency :	N/R
TRI Reporter :	N/R
Facility Imp Water Flag :	N/R
Current SNC Flag :	N
Indian County Flag :	N
Federal Flag :	N/R
US Mexico Border Flag :	N/R
Chesapeak Bay Flag :	N/R
AIR Flag :	N
NPDES Flag :	Y
SDWIS Flag :	N
RCRA Flag :	N
TRI Flag :	N
GHG Flag :	N
Major Flag :	N/R
Active Flag :	Y
NAA Flag :	N/R
Latitude :	33.7849
Longitude :	-118.21307
Last Date in Agency List :	2019-09-23

Map Id: W240
Direction: SSW
Distance: 0.245 mi., 1296 ft.
Elevation: 8 ft.
Relative: Lower

Site Name : SNYDER MANUFACTURING CORPORATION
1541 WEST COWLES STREET | 1541 W COWLES ST
LONG BEACH | Long Beach, CA 90813

Database(s) : [CALEPA SITES - CA, ECHO, FTTS, FTTS INSP, HIST CORTESE - CA, ICIS, NPDES - CA, PCS FACILITY, RFR - CA, STORMWATER] ***(cont.)***

Envirosite ID: 221683
EPA ID: N/R

FTTS

Facility Name :	SNYDER MANUFACTURING CORPORATION
Facility Address :	1541 W COWLES ST, LONG BEACH, CA 90813
Issue Date :	1990-08-20
Withdraw Date :	1990-09-14
Close Date :	1990-09-14
Docket Number :	D90-0904-06
Case Number :	N/R
Abatement :	$0.00
Final Penalty :	$0.00
Proposed Penalty :	$3200.00
Region :	09
Violation Code 1 :	2NA
Violation Code 2 :	N/R
Violation Code 3 :	N/R
Violation Code 4 :	N/R
Violation Code 5 :	N/R
Violation Code 6 :	N/R
Last Date in Agency List :	2017-02-09

FTTS INSP

Inspection Date :	1990-03-12
Inspection Number :	19900312NF00076
Inspection Name :	N/R
Investigation Type :	FTR
Reason :	FCV
Facility :	PD
Action :	N
Legislation :	F
Region :	09

HIST CORTESE - CA

Facility Name :	SNYDER MFG CORPORATION
Facility Address :	1541 W COWLES STREET, LONG BEACH, 90813
County :	LOS ANGELES
Status Date :	1995-01-18
Status :	REFER: OTHER AGENCY
Envirostor ID :	19280503
Program Type :	HISTORICAL
Site Code :	N/R
CalEnviroScreen Score :	NA
Latitude :	33.784914
Longitude :	-118.213098
Last Date in Agency List :	2021-09-23

Map Id: W240
Direction: SSW
Distance: 0.245 mi., 1296 ft.
Elevation: 8 ft.
Relative: Lower

Site Name : SNYDER MANUFACTURING CORPORATION
1541 WEST COWLES STREET | 1541 W COWLES ST
LONG BEACH | Long Beach, CA 90813

Database(s) : [CALEPA SITES - CA, ECHO, FTTS, FTTS INSP, HIST CORTESE - CA, ICIS, NPDES - CA, PCS FACILITY, RFR - CA, STORMWATER] ***(cont.)***

Envirosite ID: 221683
EPA ID: N/R

ICIS

Facility Name :	SNYDER MANUFACTURING CORPORATION
Facility Address :	1541 WEST COWLES STREET, LONG BEACH, CA 90813

Site Details

NPDES ID :	CAZ511961
ICIS Facility Interest ID :	3601123699
Facility UIN :	110011465048
Facility Type Code :	Privately Owned Facility
Impaired Waters :	N/R
Latitude :	33.7849
Longitude :	-118.21307
Last Date in Agency List :	2021-08-17

Facility NAICS

NAICS Code :	N/R
NAICS Description :	N/R

Facility SIC

SIC Code :	2842
SIC Description :	Polishes And Sanitation Goods

NPDES - CA

Facility Name :	Snyder Manufacturing Corporation
Facility Address :	1541 West Cowles Street, Long Beach, 90813
County :	Los Angeles
Effective Date :	2019-08-28
Adoption Date :	N/R
Expiration Date :	N/R
Termination Date :	N/R
Order Number :	97-03-DWQ
NPDES Number :	CAS000001
WDID :	4 19NEC005437
RM Status :	Active
Reg Meas ID :	511961
Reg Meas Type :	Enrollee
Program :	Industrial
Facility Place ID :	N/R
Region Code :	4
Discharger ID :	0
Discharger :	Snyder Manufacturing Corporation
Discharger Address :	1541, Long Beach, California 90813
Last Date in Agency List :	2021-09-03

Map Id: W240
Direction: SSW
Distance: 0.245 mi., 1296 ft.
Elevation: 8 ft.
Relative: Lower

Site Name : SNYDER MANUFACTURING CORPORATION
1541 WEST COWLES STREET | 1541 W COWLES ST
LONG BEACH | Long Beach, CA 90813

Database(s) : [CALEPA SITES - CA, ECHO, FTTS, FTTS INSP, HIST CORTESE - CA, ICIS, NPDES - CA, PCS FACILITY, RFR - CA, STORMWATER] ***(cont.)***

Envirosite ID: 221683
EPA ID: N/R

PCS FACILITY

Issue Date :	2019-08-28
Original Issue Date :	2019-08-28
Effective Date :	2019-08-28
Expiration Date :	2020-06-30
Retirement Date :	N/R
Termination Date :	N/R
Issuing Agency :	CA Waterboards
Agency Type :	State
Activity ID :	3601976437
External Permit Number :	N/R
Facility Type Indicator :	NON-POTW
Permit Type :	General Permit Covered Facility-NPDES)
Major Minor Status :	N
Permit Status :	Administratively Continued
Total Design Flow Number :	N/R
Actual Average Flow Number :	N/R
State Water Body :	N/R
State Water Body Name :	N/R
Permit Name :	Snyder Manufacturing Corporation
Permit Comp Status :	Y
RNC Tracking :	Y
Master External Permit Number :	CAS000001
TMDL Interface :	N/R
EDMR Authorization :	N
Pretreatment Indicator :	N/R
Last Date in Agency List :	2021-08-19

RFR - CA

Facility Name :	Snyder Manufacturing Corporation
Facility Address :	1541 West Cowles Street, Long Beach, CA 90813
County :	Los Angeles
Effective Date :	2019-08-28
Adoption Date :	N/R
Termination Date :	N/R
Expiration/Review Date :	N/R
NPDES Number :	CAS000001
Order Number :	2014-0057-DWQ
WDID :	4 19NEC005437
SIC/NAICS :	2842
Program :	INDSTW
Regulatory Measure Status :	Active
Regulatory Measure Type :	Storm water industrial
Place/Project Type :	Industrial - Speciality Cleaning, Polishing, and Sanitary Preparations
Region :	4
Design Flow :	N/R
Major/Minor :	N/R
Complexity :	N/R
TTWQ :	N/R
Number of Enforcement Actions within Five Years:	N/R

Map Id: W240
Direction: SSW
Distance: 0.245 mi., 1296 ft.
Elevation: 8 ft.
Relative: Lower

Site Name : SNYDER MANUFACTURING CORPORATION
1541 WEST COWLES STREET | 1541 W COWLES ST
LONG BEACH | Long Beach, CA 90813

Database(s) : [CALEPA SITES - CA, ECHO, FTTS, FTTS INSP, HIST CORTESE - CA, ICIS, NPDES - CA, PCS FACILITY, RFR - CA, STORMWATER] ***(cont.)***

Envirosite ID: 221683
EPA ID: N/R

RFR - CA ***(cont.)***

Number of Violations within Five Years:	N/R
Agency :	Snyder Manufacturing Corporation
Agency Address :	1541 West Cowles Street, Long Beach, CA 90813
Latitude :	33.7849
Longitude :	-118.21307
Last Date in Agency List :	2021-07-24

STORMWATER

Facility Name :	SNYDER MANUFACTURING CORPORATION
Facility Address :	1541 WEST COWLES STREET, LONG BEACH, CA 90813
NPDES ID :	CAZ511961
Permittee Name :	Snyder Manufacturing Corporation
Permit Status :	Admin Continued
Permit Issuing Name :	State
Issued Date :	2019-08-28
Termination Date :	N/R
Effective Date :	2019-08-28 2020-06-30
EPA Region :	09
SIC Code :	2842
NAICS Code :	N/R
EJ Indexes Above 80th Percentile :	Y
Significant Noncompliance Status :	N/R
Quarters with Noncompliance :	2
Industrial Stormwater Formal Enforcement Actions:	0
Facility Map Flag :	Y
DRF URL :	Click here for hyperlink provided by the agency.
Latitude :	33.78467
Longitude :	-118.21309
Last Date in Agency List :	2021-09-24

Map Id: 241
Direction: NNE
Distance: 0.248 mi., 1309 ft.
Elevation: 15 ft.
Relative: Higher

Site Name : ROSA PAQUETTE
1969 FASHION AVE
LONG BEACH, CA 90810

Database(s) : [ECHO, HAZNET - CA, HWG - CA, MANIFEST EPA, RCRA_NONGEN]

Envirosite ID: 40543840
EPA ID: N/R

ECHO

Facility Name :	ROSA PAQUETTE
Facility Address :	1969 FASHION AVE, LONG BEACH, CA 90810

Map Id: 241
Direction: NNE
Distance: 0.248 mi., 1309 ft.
Elevation: 15 ft.
Relative: Higher

Site Name : ROSA PAQUETTE
1969 FASHION AVE
LONG BEACH, CA 90810

Database(s) : [ECHO, HAZNET - CA, HWG - CA, MANIFEST EPA, RCRA_NONGEN] ***(cont.)***

Envirosite ID: 40543840
EPA ID: N/R

ECHO ***(cont.)***

County :	LOS ANGELES
Last Inspection Date :	N/R
Registry ID :	110071054648
FIPS Code :	N/R
EPA Region :	09
Inspection Count :	0
Last Inspection Days :	N/R
Informal Count :	0
Last Informal Action Date :	N/R
Formal Action Count :	0
Last Formal Action Date :	N/R
Total Penalties :	0
Penalty Count :	N/R
Last Penalty Date :	N/R
Last Penalty Amount :	N/R
QTRS IN NC :	0
Programs IN SNC :	0
Current Compliance Status :	No Violation Identified
Three-Year Compliance Status :	_____
Collection Method :	Zip Code Centroid
Reference Point :	N/R
Accuracy Meters :	10000
Derived Tribes :	N/R
Derived HUC :	N/R
Derived WBD :	N/R
Derived STCTY FIPS :	N/R
Derived Zip :	N/R
Derived CD113 :	N/R
Derived CB2010 :	N/R
MYRTK Universe :	NNN
NPDES IDs :	N/R
CWA Permit Types :	N/R
CWA Compliance Tracking :	N/R
CWA NAICS :	N/R
CWA SICS :	N/R
CWA Inspection Count :	N/R
CWA Last Inspection Days :	N/R
CWA Informal Count :	N/R
CWA Formal Action Count :	N/R
CWA Last Formal Action Date :	N/R
CWA Penalties :	N/R
CWA Last Penalty Date :	N/R
CWA Last Penalty Amount :	N/R
CWA Quarters IN NC :	N/R
CWA Current Compliance Status :	N/R
CWA Current SNC Flag :	N
CWA 13 Quarters Compliance Status :	N/R
CWA 13 Quarters Effluent Exceedances:	N/R
CWA Three-Year QNCR Codes :	N/R
DFR URL :	Click here for hyperlink provided by the agency.
Facility SIC :	N/R
Facility NAICS :	56299 - All Other Waste Management Services
Facility Last Inspection EPA Date :	N/R
Facility Last Inspection State Date :	N/R

Map Id: 241
Direction: NNE
Distance: 0.248 mi., 1309 ft.
Elevation: 15 ft.
Relative: Higher

Site Name : ROSA PAQUETTE
1969 FASHION AVE
LONG BEACH, CA 90810

Database(s) : [ECHO, HAZNET - CA, HWG - CA, MANIFEST EPA, RCRA_NONGEN] ***(cont.)***

Envirosite ID: 40543840
EPA ID: N/R

ECHO ***(cont.)***

Facility Last Formal Act EPA Date :	N/R
Facility Last Formal Act State Date :	N/R
Facility Last Informal Act EPA Date :	N/R
Facility Last Informal Act State Date:	N/R
Facility Federal Agency :	N/R
TRI Reporter :	N/R
Facility Imp Water Flag :	N/R
Current SNC Flag :	N
Indian County Flag :	N
Federal Flag :	N/R
US Mexico Border Flag :	N/R
Chesapeak Bay Flag :	N/R
AIR Flag :	N
NPDES Flag :	N
SDWIS Flag :	N
RCRA Flag :	Y
TRI Flag :	N
GHG Flag :	N
Major Flag :	N/R
Active Flag :	N/R
NAA Flag :	N
Latitude :	33.82191
Longitude :	-118.223941
Last Date in Agency List :	2021-08-20

Last Inspection Date :	N/R
Registry ID :	N/R
FIPS Code :	N/R
EPA Region :	09
Inspection Count :	0
Last Inspection Days :	N/R
Informal Count :	0
Last Informal Action Date :	N/R
Formal Action Count :	0
Last Formal Action Date :	N/R
Total Penalties :	0
Penalty Count :	N/R
Last Penalty Date :	N/R
Last Penalty Amount :	N/R
QTRS IN NC :	0
Programs IN SNC :	0
Current Compliance Status :	No Violation Identified
Three-Year Compliance Status :	_____
Collection Method :	Zip Code Centroid
Reference Point :	N/R
Accuracy Meters :	10000
Derived Tribes :	N/R
Derived HUC :	N/R
Derived WBD :	N/R
Derived STCTY FIPS :	N/R
Derived Zip :	N/R
Derived CD113 :	N/R
Derived CB2010 :	N/R
MYRTK Universe :	NNN
NPDES IDs :	N/R

Map Id: 241
Direction: NNE
Distance: 0.248 mi., 1309 ft.
Elevation: 15 ft.
Relative: Higher

Site Name : ROSA PAQUETTE
1969 FASHION AVE
LONG BEACH, CA 90810

Database(s) : [ECHO, HAZNET - CA, HWG - CA, MANIFEST EPA, RCRA_NONGEN] ***(cont.)***

Envirosite ID: 40543840
EPA ID: N/R

ECHO ***(cont.)***

CWA Permit Types :	N/R
CWA Compliance Tracking :	N/R
CWA NAICS :	N/R
CWA SICS :	N/R
CWA Inspection Count :	N/R
CWA Last Inspection Days :	N/R
CWA Informal Count :	N/R
CWA Formal Action Count :	N/R
CWA Last Formal Action Date :	N/R
CWA Penalties :	N/R
CWA Last Penalty Date :	N/R
CWA Last Penalty Amount :	N/R
CWA Quarters IN NC :	N/R
CWA Current Compliance Status :	N/R
CWA Current SNC Flag :	N
CWA 13 Quarters Compliance Status :	N/R
CWA 13 Quarters Effluent Exceedances:	N/R
CWA Three-Year QNCR Codes :	N/R
DFR URL :	Click here for hyperlink provided by the agency.
Facility SIC :	N/R
Facility NAICS :	56299 - All Other Waste Management Services
Facility Last Inspection EPA Date :	N/R
Facility Last Inspection State Date :	N/R
Facility Last Formal Act EPA Date :	N/R
Facility Last Formal Act State Date :	N/R
Facility Last Informal Act EPA Date :	N/R
Facility Last Informal Act State Date:	N/R
Facility Federal Agency :	N/R
TRI Reporter :	N/R
Facility Imp Water Flag :	N/R
Current SNC Flag :	N
Indian County Flag :	N
Federal Flag :	N/R
US Mexico Border Flag :	N/R
Chesapeak Bay Flag :	N/R
AIR Flag :	N
NPDES Flag :	N
SDWIS Flag :	N
RCRA Flag :	Y
TRI Flag :	N
GHG Flag :	N
Major Flag :	N/R
Active Flag :	N/R
NAA Flag :	N
Latitude :	33.82191
Longitude :	-118.223941
Last Date in Agency List :	2021-04-16

HAZNET - CA

Facility Name :	ROSA PAQUETTE
Facility Address :	1969 FASHION AVE, LONG BEACH, CA 90810
County :	LOS ANGELES

Map Id: 241
Direction: NNE
Distance: 0.248 mi., 1309 ft.
Elevation: 15 ft.
Relative: Higher

Site Name : ROSA PAQUETTE
1969 FASHION AVE
LONG BEACH, CA 90810

Database(s) : [ECHO, HAZNET - CA, HWG - CA, MANIFEST EPA, RCRA_NONGEN] ***(cont.)***

Envirosite ID: 40543840
EPA ID: N/R

HAZNET - CA ***(cont.)***

Site Details

Generator EPA ID :	CAC003106532
Active :	Active
Category :	STATE
Facility Types :	N/R
Type :	TEMPORARY
Contact Name :	N/R
Contact Phone :	N/R
Facility Mailing Address :	1969 FASHION AVE, LONG BEACH, CA 90810
Latitude :	33.79284399
Longitude :	-118.20920298
Agency Hyperlink :	Click here for hyperlink provided by the agency.
Last Date in Agency List :	2021-07-08

HWG - CA

Facility Name :	ROSA PAQUETTE
Facility Address :	1969 FASHION AVE, LONG BEACH, CA 90810
County :	LOS ANGELES
EPA ID :	CAC003106532
Status :	Inactive
Category :	STATE
Type :	TEMPORARY
Facility Type :	N/R
Mailing Address :	1969 FASHION AVE, LONG BEACH, CA 90810
Owner Name :	ROSA PAQUETTE
Owner Address :	1969 FASHION AVE, LONG BEACH, CA 90810
Operator Name :	ROSA PAQUETTE
Operator Address :	1969 FASHION AVE, LONG BEACH, CA 90810
Latitude :	33.792844
Longitude :	-118.209203

MANIFEST EPA

Manifest Details

Manifest Number :	021089573JJK
Shipped Date :	2021-02-25
Updated Date :	2021-05-21
Received Date :	2021-03-05
Status :	Corrected
Generator ID :	N/R
Generator Name :	ROSA PAQUETTE
Generator Address :	1969 FASHION AVE, LONG BEACH, CA 90810
Generator Mailing :	1969 FASHION AVE, LONG BEACH, CA 90810
Generator Contact :	N/R
Destination ID :	NVT330010000
Destination Name :	US ECOLOGY NEVADA, INC.
Destination Mailing :	HWY 95 11 MILES S. OF BEATTY, BEATTY, NV 89003
Destination Address :	HWY 95 11 MILES S. OF BEATTY, BEATTY, NV 89003
Destination Contact :	N/R
Submission Type :	DataImage5Copy
Origin Type :	Service
Manifest Residue :	N
Rejection :	N

Map Id: 241
Direction: NNE
Distance: 0.248 mi., 1309 ft.
Elevation: 15 ft.
Relative: Higher

Site Name : ROSA PAQUETTE
1969 FASHION AVE
LONG BEACH, CA 90810

Database(s) : [ECHO, HAZNET - CA, HWG - CA, MANIFEST EPA, RCRA_NONGEN] ***(cont.)***

Envirosite ID: 40543840
EPA ID: N/R

MANIFEST EPA ***(cont.)***

Last Date in Agency List :	2021-09-04

Waste Details

Waste Line Number :	1
Is DOT Hazardous :	Y
DOT ID Number :	NA3077
DOT Information :	NA3077, HAZARDOUS WASTE, SOLID, N.O.S., 9, PG III
Non Waste Description :	N/R
Quantity :	230 Pounds
Quantity Tons, Acute, Non-Acute :	0.115, 0, 0.115
Quantity Kg, Acute, Non-Acute :	0, 104.30846
Management Method :	H132 - LANDFILL (WITH PRIOR TREATMENT AND/OR STABILIZATION)
Is EPA Waste :	Y
Federal Code :	D008
State Code :	CA - 181, CA - 352

RCRA_NONGEN

Facility Name :	ROSA PAQUETTE
Facility Address :	1969 FASHION AVE, LONG BEACH, CA 90810
County :	LOS ANGELES
Date Form Received by Agency :	2021-02-19
EPA ID :	CAC003106532
Mailing Address :	1969 FASHION AVE, LONG BEACH, CA 90810
Contact :	ROSA PAQUETTE
Contact Address :	1969 FASHION AVE, LONG BEACH, CA 90810
Contact Country :	N/R
Contact Telephone :	562-899-0657
Contact Email :	GENEVADEGUIRE@ALLIANCE-ENVIRO.COM
EPA Region :	09
Land Type :	Not Reported
Source Type :	Implementer
Classification :	Not a generator, verified
Description :	Not a generator, verified
Last Date in Agency List :	2021-09-03

Owner/Operator Summary

Owner/Operator Name :	ROSA PAQUETTE
Owner/Operator Address :	1969 FASHION AVE, LONG BEACH, CA 90810
Owner/Operator Country :	N/R
Owner/Operator Telephone :	562-899-0657
Owner/Operator Email :	N/R
Owner/Operator Fax :	N/R
Legal Status :	Other land type
Owner/Operator Type :	Owner
Owner/Operator Start Date :	N/R
Owner/Operator End Date :	N/R

Map Id: 241
Direction: NNE
Distance: 0.248 mi., 1309 ft.
Elevation: 15 ft.
Relative: Higher

Site Name : ROSA PAQUETTE
1969 FASHION AVE
LONG BEACH, CA 90810

Database(s) : [ECHO, HAZNET - CA, HWG - CA, MANIFEST EPA, RCRA_NONGEN] ***(cont.)***

Envirosite ID: 40543840
EPA ID: N/R

RCRA_NONGEN ***(cont.)***

Owner/Operator Name :	ROSA PAQUETTE
Owner/Operator Address :	1969 FASHION AVE, LONG BEACH, CA 90810
Owner/Operator Country :	N/R
Owner/Operator Telephone :	562-899-0657
Owner/Operator Email :	N/R
Owner/Operator Fax :	N/R
Legal Status :	Other land type
Owner/Operator Type :	Operator
Owner/Operator Start Date :	N/R
Owner/Operator End Date :	N/R

Handler Activities Summary

U.S. Importer of Hazardous Waste :	N
Mixed Waste (Haz. and Radioactive) :	N/R
Recycler of Hazardous Waste :	N
Transporter of Hazardous Waste :	N
Treater, Storer or Disposer of HW :	N
Underground Injection Activity :	N
On-site Burner Exemption :	N
Furnace Exemption :	N
Used Oil Fuel Burner :	N
Used Oil Processor :	N
Used Oil Refiner :	N
Used Oil Fuel Marketer to Burner :	N
Used Oil Specification Marketer :	N
Used Oil Transfer Facility :	N
Used Oil Transporter :	N

Notices of Violations Summary

Regulation Violated :	N

Map Id: W242
Direction: SSW
Distance: 0.248 mi., 1310 ft.
Elevation: 8 ft.
Relative: Lower

Site Name : HI STANDARD MFG INC | HI-TECH HEADS & MACHINE
1510 W COWLES ST
LONG BEACH | Long Beach, CA 90813

Database(s) : [CALEPA SITES - CA, CIWQS - CA, ECHO, FRS, HAZNET - CA, HWG - CA, ICIS, INACTIVE PCS, MANIFEST EPA, NPDES - CA, PCS FACILITY, RCRA_NONGEN, RCRA_SQG, RFR - CA, STORMWATER]

Envirosite ID: 563398
EPA ID: N/R

CALEPA SITES - CA

Facility Name :	HI STANDARD MANUFACTURING

Map Id: W242
Direction: SSW
Distance: 0.248 mi., 1310 ft.
Elevation: 8 ft.
Relative: Lower

Site Name : HI STANDARD MFG INC | HI-TECH HEADS & MACHINE
1510 W COWLES ST
LONG BEACH | Long Beach, CA 90813

Database(s) : [CALEPA SITES - CA, CIWQS - CA, ECHO, FRS, HAZNET - CA, HWG - CA, ICIS, INACTIVE PCS, MANIFEST EPA, NPDES - CA, PCS FACILITY, RCRA_NONGEN, RCRA_SQG, RFR - CA, STORMWATER] ***(cont.)***

Envirosite ID: 563398
EPA ID: N/R

CALEPA SITES - CA ***(cont.)***

Facility Address :	1510 W COWLES ST, LONG BEACH, 90813
Site ID :	378018
EI ID :	10640251
EI Description :	Chemical Storage Facilities
Latitude :	33.784405
Longitude :	-118.212440
Agency Hyperlink :	Click here for hyperlink provided by the agency.
Last Date in Agency List :	2021-08-26
Facility Name :	HI STANDARD MFG Inc
Facility Address :	1510 W COWLES STREET, LONG BEACH, 90813
Site ID :	559663
EI ID :	875003
EI Description :	Industrial Facility Storm Water
Latitude :	33.784440
Longitude :	-118.212450
Agency Hyperlink :	Click here for hyperlink provided by the agency.
Last Date in Agency List :	2021-08-26

CIWQS - CA

Facility Name :	HI STANDARD MFG INC
Facility Address :	1510 W COWLES STREET, LONG BEACH, CA 90813
County :	LOS ANGELES
Place ID :	S875003
Agency Name :	HI STANDARD MFG INC
Last Date in Agency List :	2021-09-10
Facility Name :	HI-TECH HEADS & MACHINE
Facility Address :	1510 W COWLES ST, LONG BEACH, CA 90813
County :	LOS ANGELES
Place ID :	S874795
Agency Name :	HI-TECH HEADS & MACHINE
Last Date in Agency List :	2021-09-10

ECHO

Facility Name :	HI-STANDARD
Facility Address :	1510 W COWLES ST, LONG BEACH, CA 90813
County :	LOS ANGELES

Map Id: W242
Direction: SSW
Distance: 0.248 mi., 1310 ft.
Elevation: 8 ft.
Relative: Lower

Site Name : HI STANDARD MFG INC | HI-TECH HEADS & MACHINE
1510 W COWLES ST
LONG BEACH | Long Beach, CA 90813

Database(s) : [CALEPA SITES - CA, CIWQS - CA, ECHO, FRS, HAZNET - CA, HWG - CA, ICIS, INACTIVE PCS, MANIFEST EPA, NPDES - CA, PCS FACILITY, RCRA_NONGEN, RCRA_SQG, RFR - CA, STORMWATER] ***(cont.)***

Envirosite ID: 563398
EPA ID: N/R

ECHO ***(cont.)***

Last Inspection Date :	N/R
Registry ID :	110070449783
FIPS Code :	N/R
EPA Region :	09
Inspection Count :	0
Last Inspection Days :	N/R
Informal Count :	0
Last Informal Action Date :	N/R
Formal Action Count :	0
Last Formal Action Date :	N/R
Total Penalties :	0
Penalty Count :	N/R
Last Penalty Date :	N/R
Last Penalty Amount :	N/R
QTRS IN NC :	0
Programs IN SNC :	0
Current Compliance Status :	No Violation Identified
Three-Year Compliance Status :	_____
Collection Method :	Zip Code Centroid
Reference Point :	N/R
Accuracy Meters :	10000
Derived Tribes :	N/R
Derived HUC :	N/R
Derived WBD :	N/R
Derived STCTY FIPS :	N/R
Derived Zip :	N/R
Derived CD113 :	N/R
Derived CB2010 :	N/R
MYRTK Universe :	NNN
NPDES IDs :	N/R
CWA Permit Types :	N/R
CWA Compliance Tracking :	N/R
CWA NAICS :	N/R
CWA SICS :	N/R
CWA Inspection Count :	N/R
CWA Last Inspection Days :	N/R
CWA Informal Count :	N/R
CWA Formal Action Count :	N/R
CWA Last Formal Action Date :	N/R
CWA Penalties :	N/R
CWA Last Penalty Date :	N/R
CWA Last Penalty Amount :	N/R
CWA Quarters IN NC :	N/R
CWA Current Compliance Status :	N/R
CWA Current SNC Flag :	N
CWA 13 Quarters Compliance Status :	N/R
CWA 13 Quarters Effluent Exceedances:	N/R
CWA Three-Year QNCR Codes :	N/R
DFR URL :	Click here for hyperlink provided by the agency.
Facility SIC :	N/R

Map Id: W242
Direction: SSW
Distance: 0.248 mi., 1310 ft.
Elevation: 8 ft.
Relative: Lower

Site Name : HI STANDARD MFG INC | HI-TECH HEADS & MACHINE
1510 W COWLES ST
LONG BEACH | Long Beach, CA 90813

Database(s) : [CALEPA SITES - CA, CIWQS - CA, ECHO, FRS, HAZNET - CA, HWG - CA, ICIS, INACTIVE PCS, MANIFEST EPA, NPDES - CA, PCS FACILITY, RCRA_NONGEN, RCRA_SQG, RFR - CA, STORMWATER] ***(cont.)***

Envirosite ID: 563398
EPA ID: N/R

ECHO ***(cont.)***

Facility NAICS :	56299 - All Other Waste Management Services
Facility Last Inspection EPA Date :	N/R
Facility Last Inspection State Date :	N/R
Facility Last Formal Act EPA Date :	N/R
Facility Last Formal Act State Date :	N/R
Facility Last Informal Act EPA Date :	N/R
Facility Last Informal Act State Date:	N/R
Facility Federal Agency :	N/R
TRI Reporter :	N/R
Facility Imp Water Flag :	N/R
Current SNC Flag :	N
Indian County Flag :	N
Federal Flag :	N/R
US Mexico Border Flag :	N/R
Chesapeak Bay Flag :	N/R
AIR Flag :	N
NPDES Flag :	N
SDWIS Flag :	N
RCRA Flag :	Y
TRI Flag :	N
GHG Flag :	N
Major Flag :	N/R
Active Flag :	Y
NAA Flag :	N
Latitude :	33.780911
Longitude :	-118.196312
Last Date in Agency List :	2021-08-20

Facility Name :	HI STANDARD MFG INC
Facility Address :	1510 W COWLES ST, LONG BEACH, CA 90813
County :	LOS ANGELES

Last Inspection Date :	2021-06-01
Registry ID :	110002769200
FIPS Code :	06037
EPA Region :	09
Inspection Count :	1
Last Inspection Days :	75
Informal Count :	0
Last Informal Action Date :	N/R
Formal Action Count :	0
Last Formal Action Date :	N/R
Total Penalties :	0
Penalty Count :	N/R
Last Penalty Date :	N/R
Last Penalty Amount :	N/R
QTRS IN NC :	0
Programs IN SNC :	0

Map Id: W242
Direction: SSW
Distance: 0.248 mi., 1310 ft.
Elevation: 8 ft.
Relative: Lower

Site Name : HI STANDARD MFG INC | HI-TECH HEADS & MACHINE
1510 W COWLES ST
LONG BEACH | Long Beach, CA 90813

Database(s) : [CALEPA SITES - CA, CIWQS - CA, ECHO, FRS, HAZNET - CA, HWG - CA, ICIS, INACTIVE PCS, MANIFEST EPA, NPDES - CA, PCS FACILITY, RCRA_NONGEN, RCRA_SQG, RFR - CA, STORMWATER] ***(cont.)***

Envirosite ID: 563398
EPA ID: N/R

ECHO ***(cont.)***

Current Compliance Status :	No Violation Identified
Three-Year Compliance Status :	_____
Collection Method :	ADDRESS MATCHING-HOUSE NUMBER
Reference Point :	CENTER OF A FACILITY OR STATION
Accuracy Meters :	30
Derived Tribes :	N/R
Derived HUC :	18070105
Derived WBD :	N/R
Derived STCTY FIPS :	06037
Derived Zip :	90813
Derived CD113 :	47
Derived CB2010 :	060375755001044
MYRTK Universe :	NNN
NPDES IDs :	CAZ511888
CWA Permit Types :	Minor
CWA Compliance Tracking :	On
CWA NAICS :	N/R
CWA SICS :	3499
CWA Inspection Count :	1
CWA Last Inspection Days :	74
CWA Informal Count :	N/R
CWA Formal Action Count :	N/R
CWA Last Formal Action Date :	N/R
CWA Penalties :	N/R
CWA Last Penalty Date :	N/R
CWA Last Penalty Amount :	N/R
CWA Quarters IN NC :	0
CWA Current Compliance Status :	No Violation Identified
CWA Current SNC Flag :	N
CWA 13 Quarters Compliance Status :	_____
CWA 13 Quarters Effluent Exceedances:	N/R
CWA Three-Year QNCR Codes :	N/R
DFR URL :	Click here for hyperlink provided by the agency.
Facility SIC :	3499
Facility NAICS :	N/R
Facility Last Inspection EPA Date :	N/R
Facility Last Inspection State Date :	2021-06-01
Facility Last Formal Act EPA Date :	N/R
Facility Last Formal Act State Date :	N/R
Facility Last Informal Act EPA Date :	N/R
Facility Last Informal Act State Date:	N/R
Facility Federal Agency :	N/R
TRI Reporter :	N/R
Facility Imp Water Flag :	N/R
Current SNC Flag :	N
Indian County Flag :	N
Federal Flag :	N/R
US Mexico Border Flag :	N
Chesapeak Bay Flag :	N/R
AIR Flag :	N

Map Id: W242
Direction: SSW
Distance: 0.248 mi., 1310 ft.
Elevation: 8 ft.
Relative: Lower

Site Name : HI STANDARD MFG INC | HI-TECH HEADS & MACHINE
1510 W COWLES ST
LONG BEACH | Long Beach, CA 90813

Database(s) : [CALEPA SITES - CA, CIWQS - CA, ECHO, FRS, HAZNET - CA, HWG - CA, ICIS, INACTIVE PCS, MANIFEST EPA, NPDES - CA, PCS FACILITY, RCRA_NONGEN, RCRA_SQG, RFR - CA, STORMWATER] ***(cont.)***

Envirosite ID: 563398
EPA ID: N/R

ECHO ***(cont.)***

NPDES Flag :	Y
SDWIS Flag :	N
RCRA Flag :	Y
TRI Flag :	N
GHG Flag :	N
Major Flag :	N/R
Active Flag :	Y
NAA Flag :	Y
Latitude :	33.78467
Longitude :	-118.21244
Last Date in Agency List :	2021-08-20
Facility Name :	HI-TECH HEADS & MACHINE
Facility Address :	1510 W COWLES ST, LONG BEACH, CA 90813
County :	N/R
Last Inspection Date :	2019-08-07
Registry ID :	110070620377
FIPS Code :	N/R
EPA Region :	09
Inspection Count :	1
Last Inspection Days :	739
Informal Count :	0
Last Informal Action Date :	N/R
Formal Action Count :	0
Last Formal Action Date :	N/R
Total Penalties :	0
Penalty Count :	N/R
Last Penalty Date :	N/R
Last Penalty Amount :	N/R
QTRS IN NC :	0
Programs IN SNC :	0
Current Compliance Status :	N/R
Three-Year Compliance Status :	N/R
Collection Method :	Zip Code Centroid
Reference Point :	N/R
Accuracy Meters :	10000
Derived Tribes :	N/R
Derived HUC :	N/R
Derived WBD :	N/R
Derived STCTY FIPS :	N/R
Derived Zip :	N/R
Derived CD113 :	N/R
Derived CB2010 :	N/R
MYRTK Universe :	NNN
NPDES IDs :	CAW511609
CWA Permit Types :	Minor
CWA Compliance Tracking :	N/R

Map Id: W242
Direction: SSW
Distance: 0.248 mi., 1310 ft.
Elevation: 8 ft.
Relative: Lower

Site Name : HI STANDARD MFG INC | HI-TECH HEADS & MACHINE
1510 W COWLES ST
LONG BEACH | Long Beach, CA 90813

Database(s) : [CALEPA SITES - CA, CIWQS - CA, ECHO, FRS, HAZNET - CA, HWG - CA, ICIS, INACTIVE PCS, MANIFEST EPA, NPDES - CA, PCS FACILITY, RCRA_NONGEN, RCRA_SQG, RFR - CA, STORMWATER] ***(cont.)***

Envirosite ID: 563398
EPA ID: N/R

ECHO ***(cont.)***

CWA NAICS :	N/R
CWA SICS :	N/R
CWA Inspection Count :	1
CWA Last Inspection Days :	738
CWA Informal Count :	N/R
CWA Formal Action Count :	N/R
CWA Last Formal Action Date :	N/R
CWA Penalties :	N/R
CWA Last Penalty Date :	N/R
CWA Last Penalty Amount :	N/R
CWA Quarters IN NC :	0
CWA Current Compliance Status :	Not Applicable
CWA Current SNC Flag :	N
CWA 13 Quarters Compliance Status :	N/R
CWA 13 Quarters Effluent Exceedances:	N/R
CWA Three-Year QNCR Codes :	N/R
DFR URL :	Click here for hyperlink provided by the agency.
Facility SIC :	N/R
Facility NAICS :	N/R
Facility Last Inspection EPA Date :	N/R
Facility Last Inspection State Date :	2019-08-07
Facility Last Formal Act EPA Date :	N/R
Facility Last Formal Act State Date :	N/R
Facility Last Informal Act EPA Date :	N/R
Facility Last Informal Act State Date:	N/R
Facility Federal Agency :	N/R
TRI Reporter :	N/R
Facility Imp Water Flag :	N/R
Current SNC Flag :	N
Indian County Flag :	N
Federal Flag :	N/R
US Mexico Border Flag :	N/R
Chesapeak Bay Flag :	N/R
AIR Flag :	N
NPDES Flag :	Y
SDWIS Flag :	N
RCRA Flag :	N
TRI Flag :	N
GHG Flag :	N
Major Flag :	N/R
Active Flag :	N/R
NAA Flag :	N
Latitude :	33.780911
Longitude :	-118.196312
Last Date in Agency List :	2021-08-20

Last Inspection Date :	N/R
Registry ID :	N/R
FIPS Code :	N/R

Map Id: W242
Direction: SSW
Distance: 0.248 mi., 1310 ft.
Elevation: 8 ft.
Relative: Lower

Site Name : HI STANDARD MFG INC | HI-TECH HEADS & MACHINE
1510 W COWLES ST
LONG BEACH | Long Beach, CA 90813

Database(s) : [CALEPA SITES - CA, CIWQS - CA, ECHO, FRS, HAZNET - CA, HWG - CA, ICIS, INACTIVE PCS, MANIFEST EPA, NPDES - CA, PCS FACILITY, RCRA_NONGEN, RCRA_SQG, RFR - CA, STORMWATER] ***(cont.)***

Envirosite ID: 563398
EPA ID: N/R

ECHO ***(cont.)***

EPA Region :	09
Inspection Count :	0
Last Inspection Days :	N/R
Informal Count :	0
Last Informal Action Date :	N/R
Formal Action Count :	0
Last Formal Action Date :	N/R
Total Penalties :	0
Penalty Count :	N/R
Last Penalty Date :	N/R
Last Penalty Amount :	N/R
QTRS IN NC :	0
Programs IN SNC :	0
Current Compliance Status :	N/R
Three-Year Compliance Status :	N/R
Collection Method :	Zip Code Centroid
Reference Point :	N/R
Accuracy Meters :	10000
Derived Tribes :	N/R
Derived HUC :	N/R
Derived WBD :	N/R
Derived STCTY FIPS :	N/R
Derived Zip :	N/R
Derived CD113 :	N/R
Derived CB2010 :	N/R
MYRTK Universe :	NNN
NPDES IDs :	CAW511609
CWA Permit Types :	Minor
CWA Compliance Tracking :	N/R
CWA NAICS :	N/R
CWA SICS :	N/R
CWA Inspection Count :	N/R
CWA Last Inspection Days :	N/R
CWA Informal Count :	N/R
CWA Formal Action Count :	N/R
CWA Last Formal Action Date :	N/R
CWA Penalties :	N/R
CWA Last Penalty Date :	N/R
CWA Last Penalty Amount :	N/R
CWA Quarters IN NC :	0
CWA Current Compliance Status :	Not Applicable
CWA Current SNC Flag :	N
CWA 13 Quarters Compliance Status :	N/R
CWA 13 Quarters Effluent Exceedances:	N/R
CWA Three-Year QNCR Codes :	N/R
DFR URL :	Click here for hyperlink provided by the agency.
Facility SIC :	N/R
Facility NAICS :	N/R
Facility Last Inspection EPA Date :	N/R
Facility Last Inspection State Date :	N/R

Map Id: W242
Direction: SSW
Distance: 0.248 mi., 1310 ft.
Elevation: 8 ft.
Relative: Lower

Site Name : HI STANDARD MFG INC | HI-TECH HEADS & MACHINE
1510 W COWLES ST
LONG BEACH | Long Beach, CA 90813

Database(s) : [CALEPA SITES - CA, CIWQS - CA, ECHO, FRS, HAZNET - CA, HWG - CA, ICIS, INACTIVE PCS, MANIFEST EPA, NPDES - CA, PCS FACILITY, RCRA_NONGEN, RCRA_SQG, RFR - CA, STORMWATER] ***(cont.)***

Envirosite ID: 563398
EPA ID: N/R

ECHO ***(cont.)***

Facility Last Formal Act EPA Date :	N/R
Facility Last Formal Act State Date :	N/R
Facility Last Informal Act EPA Date :	N/R
Facility Last Informal Act State Date:	N/R
Facility Federal Agency :	N/R
TRI Reporter :	N/R
Facility Imp Water Flag :	N/R
Current SNC Flag :	N
Indian County Flag :	N
Federal Flag :	N/R
US Mexico Border Flag :	N/R
Chesapeak Bay Flag :	N/R
AIR Flag :	N
NPDES Flag :	Y
SDWIS Flag :	N
RCRA Flag :	N
TRI Flag :	N
GHG Flag :	N
Major Flag :	N/R
Active Flag :	N/R
NAA Flag :	N/R
Latitude :	33.780911
Longitude :	-118.196312
Last Date in Agency List :	2019-09-23

FRS

Facility Name :	HI-STANDARD
Facility Address :	1510 W COWLES ST, LONG BEACH, CA 90813-0000
County :	LOS ANGELES

Site Details

Registry ID :	110070449783
FRS Facility URL :	Click here for hyperlink provided by the agency.
Last Date in Agency List :	2021-07-17

Source Description

Map Id: W242
Direction: SSW
Distance: 0.248 mi., 1310 ft.
Elevation: 8 ft.
Relative: Lower

Site Name : HI STANDARD MFG INC | HI-TECH HEADS & MACHINE
1510 W COWLES ST
LONG BEACH | Long Beach, CA 90813

Database(s) : [CALEPA SITES - CA, CIWQS - CA, ECHO, FRS, HAZNET - CA, HWG - CA, ICIS, INACTIVE PCS, MANIFEST EPA, NPDES - CA, PCS FACILITY, RCRA_NONGEN, RCRA_SQG, RFR - CA, STORMWATER] ***(cont.)***

Envirosite ID: 563398
EPA ID: N/R

FRS ***(cont.)***

Source Description :

RCRAInfo is EPA's comprehensive information system that supports the Resource Conservation and Recovery Act (RCRA) of 1976 and the Hazardous and Solid Waste Amendments (HSWA) of 1984 through the tracking of events and activities related to facilities that generate, transport, and treat, store, or dispose of hazardous waste. RCRAInfo allows RCRA program staff to track the notification, permit, compliance, and corrective action activities required under RCRA. RCRAInfo also supports generation of the National Hazardous Waste Biennial Report. All generators and treatment, storage, and disposal facilities who handle hazardous waste are required to report to the EPA Administrator at least once every two years to support creation of the Biennial Report.

FRS Environmental Interest

Source and System ID :	RCRAINFO - CAL000125500
Facility Name :	HI STANDARD MFG INC
Facility Address :	1510 W COWLES ST, LONG BEACH, CA 90813
County :	LOS ANGELES

Site Details

Registry ID :	110002769200
FRS Facility URL :	Click here for hyperlink provided by the agency.
Last Date in Agency List :	2021-07-17

Source Description

Source Description :

The NPDES module of the Compliance Information System (ICIS) tracks surface water permits issued under the Clean Water Act. Under NPDES, all facilities that discharge pollutants from any point source into waters of the United States are required to obtain a permit. The permit will likely contain limits on what can be discharged, impose monitoring and reporting requirements, and include other provisions to ensure that the discharge does not adversely affect water quality.

Source Description :

RCRAInfo is EPA's comprehensive information system that supports the Resource Conservation and Recovery Act (RCRA) of 1976 and the Hazardous and Solid Waste Amendments (HSWA) of 1984 through the tracking of events and activities related to facilities that generate, transport, and treat, store, or dispose of hazardous waste. RCRAInfo allows RCRA program staff to track the notification, permit, compliance, and corrective action activities required under RCRA. RCRAInfo also supports generation of the National Hazardous Waste Biennial Report. All generators and treatment, storage, and disposal facilities who handle hazardous waste are required to report to the EPA Administrator at least once every two years to support creation of the Biennial Report.

Map Id: W242
Direction: SSW
Distance: 0.248 mi., 1310 ft.
Elevation: 8 ft.
Relative: Lower

Site Name : HI STANDARD MFG INC | HI-TECH HEADS & MACHINE
1510 W COWLES ST
LONG BEACH | Long Beach, CA 90813

Database(s) : [CALEPA SITES - CA, CIWQS - CA, ECHO, FRS, HAZNET - CA, HWG - CA, ICIS, INACTIVE PCS, MANIFEST EPA, NPDES - CA, PCS FACILITY, RCRA_NONGEN, RCRA_SQG, RFR - CA, STORMWATER] ***(cont.)***

Envirosite ID: 563398
EPA ID: N/R

FRS ***(cont.)***

FRS Environmental Interest

Source and System ID :	ICIS - CAZ511888 RCRAINFO - CAD981992043
Facility Name :	HI-TECH HEADS & MACHINE
Facility Address :	1510 W COWLES ST, LONG BEACH, CA 90813
County :	N/R

Site Details

Registry ID :	110070620377
FRS Facility URL :	Click here for hyperlink provided by the agency.
Last Date in Agency List :	2021-07-17

Source Description

Source Description :

The NPDES module of the Compliance Information System (ICIS) tracks surface water permits issued under the Clean Water Act. Under NPDES, all facilities that discharge pollutants from any point source into waters of the United States are required to obtain a permit. The permit will likely contain limits on what can be discharged, impose monitoring and reporting requirements, and include other provisions to ensure that the discharge does not adversely affect water quality.

FRS Environmental Interest

Source and System ID :	ICIS - CAW511609

HAZNET - CA

Facility Name :	HI-STANDARD
Facility Address :	1510 W COWLES ST, LONG BEACH, CA 90813
County :	LOS ANGELES

Site Details

Generator EPA ID :	CAL000125500
Active :	Active
Category :	STATE
Facility Types :	N/R
Type :	PERMANENT
Contact Name :	N/R
Contact Phone :	N/R
Facility Mailing Address :	1510 W COWLES ST, LONG BEACH, CA 908131225

Map Id: W242
Direction: SSW
Distance: 0.248 mi., 1310 ft.
Elevation: 8 ft.
Relative: Lower

Site Name : HI STANDARD MFG INC | HI-TECH HEADS & MACHINE
1510 W COWLES ST
LONG BEACH | Long Beach, CA 90813

Database(s) : [CALEPA SITES - CA, CIWQS - CA, ECHO, FRS, HAZNET - CA, HWG - CA, ICIS, INACTIVE PCS, MANIFEST EPA, NPDES - CA, PCS FACILITY, RCRA_NONGEN, RCRA_SQG, RFR - CA, STORMWATER] ***(cont.)***

Envirosite ID: 563398
EPA ID: N/R

HAZNET - CA ***(cont.)***

Latitude :	33.78459921
Longitude :	-118.21239277
Agency Hyperlink :	Click here for hyperlink provided by the agency.
Last Date in Agency List :	2021-07-08

Waste Generator Details

State Waste :	2018: 331 - Off-specification, aged or surplus organics, 0.39600 tons to CAD028409019
Facility Name :	HI STANDARD MFG
Facility Address :	1510 W COWLES ST, LONG BEACH, CA 90813
County :	LOS ANGELES

Site Details

Generator EPA ID :	CAD981992043
Active :	Inactive
Category :	FEDERAL
Facility Types :	N/R
Type :	PERMANENT
Contact Name :	N/R
Contact Phone :	N/R
Facility Mailing Address :	1510 W COWLES ST, LONG BEACH, CA 908131225
Latitude :	33.78459921
Longitude :	-118.21239277
Agency Hyperlink :	Click here for hyperlink provided by the agency.
Last Date in Agency List :	2021-07-08

Waste Generator Details

State Waste :	1993: 352 - Other organic solids, 0.9367 tons to CAD000088252

HWG - CA

Facility Name :	HI-STANDARD
Facility Address :	1510 W COWLES ST, LONG BEACH, CA 90813
County :	LOS ANGELES
EPA ID :	CAL000125500
Status :	Active
Category :	STATE
Type :	PERMANENT
Facility Type :	N/R

Map Id: W242
Direction: SSW
Distance: 0.248 mi., 1310 ft.
Elevation: 8 ft.
Relative: Lower

Site Name : HI STANDARD MFG INC | HI-TECH HEADS & MACHINE
1510 W COWLES ST
LONG BEACH | Long Beach, CA 90813

Database(s) : [CALEPA SITES - CA, CIWQS - CA, ECHO, FRS, HAZNET - CA, HWG - CA, ICIS, INACTIVE PCS, MANIFEST EPA, NPDES - CA, PCS FACILITY, RCRA_NONGEN, RCRA_SQG, RFR - CA, STORMWATER] ***(cont.)***

Envirosite ID: 563398
EPA ID: N/R

HWG - CA ***(cont.)***

Mailing Address :	1510 W COWLES ST, LONG BEACH, CA 908131225
Owner Name :	HI-STANDARD
Owner Address :	1510 W COWLES ST, LONG BEACH, CA 908131225
Operator Name :	JOSEPH PEARSON
Operator Address :	1510 W COWLES ST, LONG BEACH, CA 90813
Latitude :	33.784682
Longitude :	-118.21237

Facility Name :	HI STANDARD MFG
Facility Address :	1510 W COWLES ST, LONG BEACH, CA 90813
County :	LOS ANGELES

EPA ID :	CAD981992043
Status :	Inactive
Category :	FEDERAL
Type :	PERMANENT
Facility Type :	N/R
Mailing Address :	1510 W COWLES ST, LONG BEACH, CA 908131225
Owner Name :	N/R
Owner Address :	N/A
Operator Name :	JOSEPH J PEARSON/GENERAL MGR
Operator Address :	INACTIVE PER VQ99 - BMI, LONG BEACH, CA 908130000
Latitude :	33.784705
Longitude :	-118.212657

ICIS

Facility Name :	HI STANDARD MFG INC
Facility Address :	1510 W COWLES STREET, LONG BEACH, CA 90813

Site Details

NPDES ID :	CAZ511888
ICIS Facility Interest ID :	3601141414
Facility UIN :	110002769200
Facility Type Code :	Privately Owned Facility
Impaired Waters :	N/R
Latitude :	33.78444
Longitude :	-118.21245
Last Date in Agency List :	2021-08-17

Facility NAICS

NAICS Code :	N/R
NAICS Description :	N/R

Map Id: W242
Direction: SSW
Distance: 0.248 mi., 1310 ft.
Elevation: 8 ft.
Relative: Lower

Site Name : HI STANDARD MFG INC | HI-TECH HEADS & MACHINE
1510 W COWLES ST
LONG BEACH | Long Beach, CA 90813

Database(s) : [CALEPA SITES - CA, CIWQS - CA, ECHO, FRS, HAZNET - CA, HWG - CA, ICIS, INACTIVE PCS, MANIFEST EPA, NPDES - CA, PCS FACILITY, RCRA_NONGEN, RCRA_SQG, RFR - CA, STORMWATER] ***(cont.)***

Envirosite ID: 563398
EPA ID: N/R

ICIS ***(cont.)***

Facility SIC

SIC Code :	3499
SIC Description :	Fabricated Metal Products
Facility Name :	HI-TECH HEADS & MACHINE
Facility Address :	1510 W COWLES ST, LONG BEACH, CA 90813

Site Details

NPDES ID :	CAW511609
ICIS Facility Interest ID :	3601123798
Facility UIN :	110070620377
Facility Type Code :	N/R
Impaired Waters :	N/R
Latitude :	N/R
Longitude :	N/R
Last Date in Agency List :	2021-08-17

Facility NAICS

NAICS Code :	N/R
NAICS Description :	N/R

Facility SIC

SIC Code :	N/R
SIC Description :	N/R

INACTIVE PCS

Issue Date :	2019-10-28
Original Issue Date :	2019-10-28
Effective Date :	2019-10-28
Expiration Date :	2020-06-30
Retirement Date :	N/R
Termination Date :	N/R
Issuing Agency :	CA Waterboards
Agency Type :	State
Activity ID :	3602026415
External Permit Number :	CAZ511888
Facility Type Indicator :	NON-POTW
Permit Type :	General Permit Covered Facility-NPDES)
Major Minor Status :	N
Permit Status :	Expired
Total Design Flow Number :	N/R
Actual Average Flow Number :	N/R

Map Id: W242
Direction: SSW
Distance: 0.248 mi., 1310 ft.
Elevation: 8 ft.
Relative: Lower

Site Name : HI STANDARD MFG INC | HI-TECH HEADS & MACHINE
1510 W COWLES ST
LONG BEACH | Long Beach, CA 90813

Database(s) : [CALEPA SITES - CA, CIWQS - CA, ECHO, FRS, HAZNET - CA, HWG - CA, ICIS, INACTIVE PCS, MANIFEST EPA, NPDES - CA, PCS FACILITY, RCRA_NONGEN, RCRA_SQG, RFR - CA, STORMWATER] ***(cont.)***

Envirosite ID: 563398
EPA ID: N/R

INACTIVE PCS ***(cont.)***

State Water Body :	N/R
State Water Body Name :	N/R
Permit Name :	HI STANDARD MFG Inc
Permit Comp Status :	Y
RNC Tracking :	Y
Master External Permit Number :	CAS000001
TMDL Interface :	N/R
EDMR Authorization :	N
Pretreatment Indicator :	N/R
Last Date in Agency List :	2021-08-19

MANIFEST EPA

Manifest Details

Manifest Number :	019205551JJK
Shipped Date :	2018-11-12
Updated Date :	2019-05-20
Received Date :	2018-11-12
Status :	Signed
Generator ID :	CAL000125500
Generator Name :	HI-STANDARD
Generator Address :	1510 W COWLES ST, LONG BEACH, CA 90813
Generator Mailing :	1510 W COWLES ST, LONG BEACH, CA 90813-1225
Generator Contact :	N/R
Destination ID :	CAD028409019
Destination Name :	CROSBY & OVERTON
Destination Mailing :	1630 W. 17TH STREET CA90813 CA037US 1630, LONG BEACH, CA 90813
Destination Address :	1630 W. 17TH STREET, LONG BEACH, CA 90813-0000
Destination Contact :	N/R
Submission Type :	DataImage5Copy
Origin Type :	Mail
Manifest Residue :	N
Rejection :	N
Last Date in Agency List :	2021-09-04

Waste Details

Waste Line Number :	1
Is DOT Hazardous :	N
DOT ID Number :	N/R
DOT Information :	N/R
Non Waste Description :	Non-Rcra Hazardous Waste, liquid (oil)
Quantity :	70 Gallons
Quantity Tons, Acute, Non-Acute :	0.29190993, 0, 0.29190993
Quantity Kg, Acute, Non-Acute :	0, 264.7711
Management Method :	H141 - STORAGE, BULKING AND/OR TRANSFER OFF SITE
Is EPA Waste :	N
Federal Code :	N/R
State Code :	CA - 331

Map Id: W242
Direction: SSW
Distance: 0.248 mi., 1310 ft.
Elevation: 8 ft.
Relative: Lower

Site Name : HI STANDARD MFG INC | HI-TECH HEADS & MACHINE
1510 W COWLES ST
LONG BEACH | Long Beach, CA 90813

Database(s) : [CALEPA SITES - CA, CIWQS - CA, ECHO, FRS, HAZNET - CA, HWG - CA, ICIS, INACTIVE PCS, MANIFEST EPA, NPDES - CA, PCS FACILITY, RCRA_NONGEN, RCRA_SQG, RFR - CA, STORMWATER] ***(cont.)***

Envirosite ID: 563398
EPA ID: N/R

MANIFEST EPA ***(cont.)***

Waste Line Number :	2
Is DOT Hazardous :	N
DOT ID Number :	N/R
DOT Information :	N/R
Non Waste Description :	Non-Rcra Hazardous Waste, liquid (oil)
Quantity :	50 Gallons
Quantity Tons, Acute, Non-Acute :	0.20850709, 0, 0.20850709
Quantity Kg, Acute, Non-Acute :	0, 189.1222
Management Method :	H141 - STORAGE, BULKING AND/OR TRANSFER OFF SITE
Is EPA Waste :	N
Federal Code :	N/R
State Code :	CA - 331

NPDES - CA

Facility Name :	HI STANDARD MFG Inc
Facility Address :	1510 W Cowles Street, Long Beach, 90813
County :	Los Angeles
Effective Date :	2019-10-28
Adoption Date :	N/R
Expiration Date :	N/R
Termination Date :	N/R
Order Number :	97-03-DWQ
NPDES Number :	CAS000001
WDID :	4 19NEC005633
RM Status :	Active
Reg Meas ID :	511888
Reg Meas Type :	Enrollee
Program :	Industrial
Facility Place ID :	N/R
Region Code :	4
Discharger ID :	0
Discharger :	HI STANDARD MFG Inc
Discharger Address :	1510 W Cowles STreet, Long Beach, California 90813
Last Date in Agency List :	2021-09-03

PCS FACILITY

Issue Date :	2019-10-28
Original Issue Date :	2019-10-28
Effective Date :	2019-10-28
Expiration Date :	2020-06-30
Retirement Date :	N/R
Termination Date :	N/R
Issuing Agency :	CA Waterboards
Agency Type :	State
Activity ID :	3602026415
External Permit Number :	CAZ511888

Map Id: W242
Direction: SSW
Distance: 0.248 mi., 1310 ft.
Elevation: 8 ft.
Relative: Lower

Site Name : HI STANDARD MFG INC | HI-TECH HEADS & MACHINE
1510 W COWLES ST
LONG BEACH | Long Beach, CA 90813

Database(s) : [CALEPA SITES - CA, CIWQS - CA, ECHO, FRS, HAZNET - CA, HWG - CA, ICIS, INACTIVE PCS, MANIFEST EPA, NPDES - CA, PCS FACILITY, RCRA_NONGEN, RCRA_SQG, RFR - CA, STORMWATER] ***(cont.)***

Envirosite ID: 563398
EPA ID: N/R

PCS FACILITY ***(cont.)***

Facility Type Indicator :	NON-POTW
Permit Type :	General Permit Covered Facility-NPDES)
Major Minor Status :	N
Permit Status :	Effective
Total Design Flow Number :	N/R
Actual Average Flow Number :	N/R
State Water Body :	N/R
State Water Body Name :	N/R
Permit Name :	HI STANDARD MFG Inc
Permit Comp Status :	Y
RNC Tracking :	Y
Master External Permit Number :	CAS000001
TMDL Interface :	N/R
EDMR Authorization :	N
Pretreatment Indicator :	N/R
Last Date in Agency List :	2020-02-11

RCRA_NONGEN

Facility Name :	HI-STANDARD
Facility Address :	1510 W COWLES ST, LONG BEACH, CA 90813-0000
County :	LOS ANGELES
Date Form Received by Agency :	1996-05-23
EPA ID :	CAL000125500
Mailing Address :	1510 W COWLES ST, LONG BEACH, CA 90813-1225
Contact :	JOSEPH PEARSON - GEN MANAGER
Contact Address :	1510 W COWLES ST, LONG BEACH, CA 90813-0000
Contact Country :	N/R
Contact Telephone :	310-432-5215
Contact Email :	JOE@HI-STANDARD.COM
EPA Region :	09
Land Type :	Not Reported
Source Type :	Implementer
Classification :	Not a generator, verified
Description :	Not a generator, verified
Last Date in Agency List :	2021-09-03

Owner/Operator Summary

Owner/Operator Name :	HI-STANDARD & SCOTT KILROY
Owner/Operator Address :	1510 W COWLES ST, LONG BEACH, CA 90813-1225
Owner/Operator Country :	N/R
Owner/Operator Telephone :	310-432-5215
Owner/Operator Email :	N/R
Owner/Operator Fax :	N/R
Legal Status :	Other land type
Owner/Operator Type :	Owner

Map Id: W242
Direction: SSW
Distance: 0.248 mi., 1310 ft.
Elevation: 8 ft.
Relative: Lower

Site Name : HI STANDARD MFG INC | HI-TECH HEADS & MACHINE
1510 W COWLES ST
LONG BEACH | Long Beach, CA 90813

Database(s) : [CALEPA SITES - CA, CIWQS - CA, ECHO, FRS, HAZNET - CA, HWG - CA, ICIS, INACTIVE PCS, MANIFEST EPA, NPDES - CA, PCS FACILITY, RCRA_NONGEN, RCRA_SQG, RFR - CA, STORMWATER] ***(cont.)***

Envirosite ID: 563398
EPA ID: N/R

RCRA_NONGEN ***(cont.)***

Owner/Operator Start Date :	N/R
Owner/Operator End Date :	N/R
Owner/Operator Name :	JOSEPH PEARSON - GEN MANAGER
Owner/Operator Address :	1510 W COWLES ST, LONG BEACH, CA 90813-0000
Owner/Operator Country :	N/R
Owner/Operator Telephone :	310-432-5215
Owner/Operator Email :	N/R
Owner/Operator Fax :	N/R
Legal Status :	Other land type
Owner/Operator Type :	Operator
Owner/Operator Start Date :	N/R
Owner/Operator End Date :	N/R

Handler Activities Summary

U.S. Importer of Hazardous Waste :	N
Mixed Waste (Haz. and Radioactive) :	N
Recycler of Hazardous Waste :	N
Transporter of Hazardous Waste :	N
Treater, Storer or Disposer of HW :	N
Underground Injection Activity :	N
On-site Burner Exemption :	N
Furnace Exemption :	N
Used Oil Fuel Burner :	N
Used Oil Processor :	N
Used Oil Refiner :	N
Used Oil Fuel Marketer to Burner :	N
Used Oil Specification Marketer :	N
Used Oil Transfer Facility :	N
Used Oil Transporter :	N

Notices of Violations Summary

Regulation Violated :	N

RCRA_SQG

Facility Name :	HI STANDARD MFG
Facility Address :	1510 W COWLES ST, LONG BEACH, CA 90813
County :	LOS ANGELES
Date Form Received by Agency :	1987-03-09
EPA ID :	CAD981992043
Mailing Address :	1510 W COWLES ST, LONG BEACH, CA 90813
Contact :	ENVIRONMENTAL MANAGER

Map Id: W242
Direction: SSW
Distance: 0.248 mi., 1310 ft.
Elevation: 8 ft.
Relative: Lower

Site Name : HI STANDARD MFG INC | HI-TECH HEADS & MACHINE
1510 W COWLES ST
LONG BEACH | Long Beach, CA 90813

Database(s) : [CALEPA SITES - CA, CIWQS - CA, ECHO, FRS, HAZNET - CA, HWG - CA, ICIS, INACTIVE PCS, MANIFEST EPA, NPDES - CA, PCS FACILITY, RCRA_NONGEN, RCRA_SQG, RFR - CA, STORMWATER] ***(cont.)***

Envirosite ID: 563398
EPA ID: N/R

RCRA_SQG ***(cont.)***

Contact Address :	1510 W COWLES ST, LONG BEACH, CA 90813
Contact Country :	US
Contact Telephone :	213-432-5215
Contact Email :	N/R
EPA Region :	09
Land Type :	Not Reported
Source Type :	Notification
Classification :	Small Quantity Generator
Description :	Handlers that generate more than 100 and less than 1000 kilograms of hazardous waste during any calendar month and accumulate less than 6000 kg of hazardous waste at any time; or generate 100 kg or less of hazardous waste during any calendar month, and accumulate more than 1000 kg of hazardous waste at any time.
Last Date in Agency List :	2021-09-03

Owner/Operator Summary

Owner/Operator Name :	JACK SHOOK
Owner/Operator Address :	NOT REQUIRED, NOT REQUIRED, ME 99999
Owner/Operator Country :	N/R
Owner/Operator Telephone :	415-555-1212
Owner/Operator Email :	N/R
Owner/Operator Fax :	N/R
Legal Status :	Private
Owner/Operator Type :	Owner
Owner/Operator Start Date :	N/R
Owner/Operator End Date :	N/R

Owner/Operator Name :	NOT REQUIRED
Owner/Operator Address :	NOT REQUIRED, NOT REQUIRED, ME 99999
Owner/Operator Country :	N/R
Owner/Operator Telephone :	415-555-1212
Owner/Operator Email :	N/R
Owner/Operator Fax :	N/R
Legal Status :	Private
Owner/Operator Type :	Operator
Owner/Operator Start Date :	N/R
Owner/Operator End Date :	N/R

Handler Activities Summary

U.S. Importer of Hazardous Waste :	N
Mixed Waste (Haz. and Radioactive) :	N
Recycler of Hazardous Waste :	N
Transporter of Hazardous Waste :	N

Map Id: W242
Direction: SSW
Distance: 0.248 mi., 1310 ft.
Elevation: 8 ft.
Relative: Lower

Site Name : HI STANDARD MFG INC | HI-TECH HEADS & MACHINE
1510 W COWLES ST
LONG BEACH | Long Beach, CA 90813

Database(s) : [CALEPA SITES - CA, CIWQS - CA, ECHO, FRS, HAZNET - CA, HWG - CA, ICIS, INACTIVE PCS, MANIFEST EPA, NPDES - CA, PCS FACILITY, RCRA_NONGEN, RCRA_SQG, RFR - CA, STORMWATER] ***(cont.)***

Envirosite ID: 563398
EPA ID: N/R

RCRA_SQG ***(cont.)***

Treater, Storer or Disposer of HW :	N
Underground Injection Activity :	N
On-site Burner Exemption :	N
Furnace Exemption :	N
Used Oil Fuel Burner :	N
Used Oil Processor :	N
Used Oil Refiner :	N
Used Oil Fuel Marketer to Burner :	N
Used Oil Specification Marketer :	N
Used Oil Transfer Facility :	N
Used Oil Transporter :	N

Notices of Violations Summary

Regulation Violated :	N

RFR - CA

Facility Name :	HI STANDARD MFG Inc
Facility Address :	1510 W Cowles Street, Long Beach, CA 90813
County :	Los Angeles
Effective Date :	2019-10-28
Adoption Date :	N/R
Termination Date :	N/R
Expiration/Review Date :	N/R
NPDES Number :	CAS000001
Order Number :	2014-0057-DWQ
WDID :	4 19NEC005633
SIC/NAICS :	3499
Program :	INDSTW
Regulatory Measure Status :	Active
Regulatory Measure Type :	Storm water industrial
Place/Project Type :	Industrial - Fabricated Metal Products, NEC
Region :	4
Design Flow :	N/R
Major/Minor :	N/R
Complexity :	N/R
TTWQ :	N/R
Number of Enforcement Actions within Five Years:	N/R
Number of Violations within Five Years:	N/R
Agency :	HI STANDARD MFG Inc
Agency Address :	1510 W Cowles STreet, Long Beach, CA 90813
Latitude :	33.78444
Longitude :	-118.21245
Last Date in Agency List :	2021-07-24

Map Id: W242
Direction: SSW
Distance: 0.248 mi., 1310 ft.
Elevation: 8 ft.
Relative: Lower

Site Name : HI STANDARD MFG INC | HI-TECH HEADS & MACHINE
1510 W COWLES ST
LONG BEACH | Long Beach, CA 90813

Database(s) : [CALEPA SITES - CA, CIWQS - CA, ECHO, FRS, HAZNET - CA, HWG - CA, ICIS, INACTIVE PCS, MANIFEST EPA, NPDES - CA, PCS FACILITY, RCRA_NONGEN, RCRA_SQG, RFR - CA, STORMWATER] ***(cont.)***

Envirosite ID: 563398
EPA ID: N/R

STORMWATER

Facility Name :	HI STANDARD MFG INC
Facility Address :	1510 W COWLES STREET, LONG BEACH, CA 90813
NPDES ID :	CAZ511888
Permittee Name :	HI STANDARD MFG Inc
Permit Status :	Expired
Permit Issuing Name :	State
Issued Date :	2019-10-28
Termination Date :	N/R
Effective Date :	2019-10-28 2020-06-30
EPA Region :	09
SIC Code :	3499
NAICS Code :	N/R
EJ Indexes Above 80th Percentile :	Y
Significant Noncompliance Status :	N/R
Quarters with Noncompliance :	0
Industrial Stormwater Formal Enforcement Actions:	0
Facility Map Flag :	Y
DRF URL :	Click here for hyperlink provided by the agency.
Latitude :	33.78467
Longitude :	-118.21244
Last Date in Agency List :	2021-09-24

Map Id: W243
Direction: SSW
Distance: 0.248 mi., 1310 ft.
Elevation: 8 ft.
Relative: Lower

Site Name : 1X AMERICAN OIL TOOL/ATI PACKER SYSTEMS | DON FARQUHAR
1500 WEST COWELS
LONG BEACH, CA 90813

Database(s) : [HAZNET - CA, HWG - CA]

Envirosite ID: 510179
EPA ID: CAC000615952

HAZNET - CA

Facility Name :	1X AMERICAN OIL TOOL/ATI PACKER SYSTEMS
Facility Address :	1500 WEST COWELS, LONG BEACH, CA 90813
County :	LOS ANGELES

Site Details

Generator EPA ID :	CAC000615952
Active :	Inactive

Map Id: W243
Direction: SSW
Distance: 0.248 mi., 1310 ft.
Elevation: 8 ft.
Relative: Lower

Site Name : 1X AMERICAN OIL TOOL/ATI PACKER SYSTEMS | DON FARQUHAR
1500 WEST COWELS
LONG BEACH, CA 90813

Database(s) : [HAZNET - CA, HWG - CA] ***(cont.)***

Envirosite ID: 510179
EPA ID: CAC000615952

HAZNET - CA ***(cont.)***

Category :	STATE
Facility Types :	N/R
Type :	TEMPORARY
Contact Name :	N/R
Contact Phone :	N/R
Facility Mailing Address :	P O BOX 41737, BAKERSFIELD, CA 933840000
Latitude :	33.78459921
Longitude :	-118.21223829
Agency Hyperlink :	Click here for hyperlink provided by the agency.
Last Date in Agency List :	2021-07-08

Facility Name :	DON FARQUHAR
Facility Address :	1500 WEST COWELS, LONG BEACH, CA 90813
County :	LOS ANGELES

Site Details

Generator EPA ID :	CAC000979392
Active :	Inactive
Category :	STATE
Facility Types :	N/R
Type :	TEMPORARY
Contact Name :	N/R
Contact Phone :	N/R
Facility Mailing Address :	11161 WEBLEY, LOS ALAMITOS, CA 907200000
Latitude :	33.78459921
Longitude :	-118.21223829
Agency Hyperlink :	Click here for hyperlink provided by the agency.
Last Date in Agency List :	2021-07-08

Waste Generator Details

State Waste :	1994: 222 - Oil/water separation sludge, 6.255 tons to CAT080013352

HWG - CA

Facility Name :	1X AMERICAN OIL TOOL/ATI PACKER SYSTEMS
Facility Address :	1500 WEST COWELS, LONG BEACH, CA 90813
County :	LOS ANGELES

EPA ID :	CAC000615952
Status :	Inactive
Category :	STATE
Type :	TEMPORARY
Facility Type :	N/R
Mailing Address :	P O BOX 41737, BAKERSFIELD, CA 933840000
Owner Name :	CRAIG BENNETT
Owner Address :	N/A
Operator Name :	SAMI SHANLEY DATA PROCESSING
Operator Address :	N/A
Latitude :	33.784682
Longitude :	-118.212205

Map Id: W243
Direction: SSW
Distance: 0.248 mi., 1310 ft.
Elevation: 8 ft.
Relative: Lower

Site Name : 1X AMERICAN OIL TOOL/ATI PACKER SYSTEMS | DON FARQUHAR
1500 WEST COWELS
LONG BEACH, CA 90813

Database(s) : [HAZNET - CA, HWG - CA] ***(cont.)***

Envirosite ID: 510179
EPA ID: CAC000615952

HWG - CA ***(cont.)***

Facility Name :	DON FARQUHAR
Facility Address :	1500 WEST COWELS, LONG BEACH, CA 90813
County :	LOS ANGELES
EPA ID :	CAC000979392
Status :	Inactive
Category :	STATE
Type :	TEMPORARY
Facility Type :	N/R
Mailing Address :	11161 WEBLEY, LOS ALAMITOS, CA 907200000
Owner Name :	DON FARQUHAR
Owner Address :	11161 WEBLEY, LOS ALAMITOS, CA 907200000
Operator Name :	DON FARQUHAR
Operator Address :	11161 WEBLEY, LOS ALAMITOS, CA 907200000
Latitude :	33.784682
Longitude :	-118.212205

Map Id: W244
Direction: SSW
Distance: 0.248 mi., 1310 ft.
Elevation: 8 ft.
Relative: Lower

Site Name : AMERICAN OIL TOOL CO | SDC MILLWORKS INC
1500 WEST COWLES ST | 1500 W COWLES ST
LONG BEACH, CA 90813

Database(s) : [ECHO, FRS, HAZNET - CA, HWG - CA, RCRA_SQG]

Envirosite ID: 961733
EPA ID: N/R

ECHO

Facility Name :	AMERICAN OIL TOOL CO
Facility Address :	1500 WEST COWLES ST, LONG BEACH, CA 90813
County :	LOS ANGELES
Last Inspection Date :	N/R
Registry ID :	110002649439
FIPS Code :	06037
EPA Region :	09
Inspection Count :	0
Last Inspection Days :	N/R
Informal Count :	0
Last Informal Action Date :	N/R
Formal Action Count :	0
Last Formal Action Date :	N/R
Total Penalties :	0
Penalty Count :	N/R
Last Penalty Date :	N/R
Last Penalty Amount :	N/R
QTRS IN NC :	0
Programs IN SNC :	0

Map Id: W244
Direction: SSW
Distance: 0.248 mi., 1310 ft.
Elevation: 8 ft.
Relative: Lower

Site Name : AMERICAN OIL TOOL CO | SDC MILLWORKS INC
1500 WEST COWLES ST | 1500 W COWLES ST
LONG BEACH, CA 90813

Database(s) : [ECHO, FRS, HAZNET - CA, HWG - CA, RCRA_SQG] ***(cont.)***

Envirosite ID: 961733
EPA ID: N/R

ECHO ***(cont.)***

Current Compliance Status :	No Violation Identified
Three-Year Compliance Status :	_____
Collection Method :	ADDRESS MATCHING-HOUSE NUMBER
Reference Point :	CENTER OF A FACILITY OR STATION
Accuracy Meters :	30
Derived Tribes :	N/R
Derived HUC :	18070105
Derived WBD :	N/R
Derived STCTY FIPS :	06037
Derived Zip :	90813
Derived CD113 :	47
Derived CB2010 :	060375755001044
MYRTK Universe :	NNN
NPDES IDs :	N/R
CWA Permit Types :	N/R
CWA Compliance Tracking :	N/R
CWA NAICS :	N/R
CWA SICS :	N/R
CWA Inspection Count :	N/R
CWA Last Inspection Days :	N/R
CWA Informal Count :	N/R
CWA Formal Action Count :	N/R
CWA Last Formal Action Date :	N/R
CWA Penalties :	N/R
CWA Last Penalty Date :	N/R
CWA Last Penalty Amount :	N/R
CWA Quarters IN NC :	N/R
CWA Current Compliance Status :	N/R
CWA Current SNC Flag :	N
CWA 13 Quarters Compliance Status :	N/R
CWA 13 Quarters Effluent Exceedances:	N/R
CWA Three-Year QNCR Codes :	N/R
DFR URL :	Click here for hyperlink provided by the agency.
Facility SIC :	N/R
Facility NAICS :	N/R
Facility Last Inspection EPA Date :	N/R
Facility Last Inspection State Date :	N/R
Facility Last Formal Act EPA Date :	N/R
Facility Last Formal Act State Date :	N/R
Facility Last Informal Act EPA Date :	N/R
Facility Last Informal Act State Date:	N/R
Facility Federal Agency :	N/R
TRI Reporter :	N/R
Facility Imp Water Flag :	N/R
Current SNC Flag :	N
Indian County Flag :	N
Federal Flag :	N/R
US Mexico Border Flag :	N
Chesapeak Bay Flag :	N/R
AIR Flag :	N
NPDES Flag :	N
SDWIS Flag :	N
RCRA Flag :	Y
TRI Flag :	N

Map Id: W244
Direction: SSW
Distance: 0.248 mi., 1310 ft.
Elevation: 8 ft.
Relative: Lower

Site Name : AMERICAN OIL TOOL CO | SDC MILLWORKS INC
1500 WEST COWLES ST | 1500 W COWLES ST
LONG BEACH, CA 90813

Database(s) : [ECHO, FRS, HAZNET - CA, HWG - CA, RCRA_SQG] ***(cont.)***

Envirosite ID: 961733
EPA ID: N/R

ECHO ***(cont.)***

GHG Flag :	N
Major Flag :	N/R
Active Flag :	Y
NAA Flag :	Y
Latitude :	33.78467
Longitude :	-118.21231
Last Date in Agency List :	2021-08-20

FRS

Facility Name :	AMERICAN OIL TOOL CO
Facility Address :	1500 WEST COWLES ST, LONG BEACH, CA 90813
County :	LOS ANGELES

Site Details

Registry ID :	110002649439
FRS Facility URL :	Click here for hyperlink provided by the agency.
Last Date in Agency List :	2021-07-17

Source Description

Source Description :

RCRAInfo is EPA's comprehensive information system that supports the Resource Conservation and Recovery Act (RCRA) of 1976 and the Hazardous and Solid Waste Amendments (HSWA) of 1984 through the tracking of events and activities related to facilities that generate, transport, and treat, store, or dispose of hazardous waste. RCRAInfo allows RCRA program staff to track the notification, permit, compliance, and corrective action activities required under RCRA. RCRAInfo also supports generation of the National Hazardous Waste Biennial Report. All generators and treatment, storage, and disposal facilities who handle hazardous waste are required to report to the EPA Administrator at least once every two years to support creation of the Biennial Report.

FRS Environmental Interest

Source and System ID :	RCRAINFO - CAD053862553

Facility Name :	SDC MILLWORKS INC
Facility Address :	1500 W COWLES ST, LONG BEACH, CA 90813
County :	N/R

Site Details

Registry ID :	110070315581
FRS Facility URL :	Click here for hyperlink provided by the agency.
Last Date in Agency List :	2021-07-17

Map Id: W244
Direction: SSW
Distance: 0.248 mi., 1310 ft.
Elevation: 8 ft.
Relative: Lower

Site Name : AMERICAN OIL TOOL CO | SDC MILLWORKS INC
1500 WEST COWLES ST | 1500 W COWLES ST
LONG BEACH, CA 90813

Database(s) : [ECHO, FRS, HAZNET - CA, HWG - CA, RCRA_SQG] ***(cont.)***

Envirosite ID: 961733
EPA ID: N/R

FRS ***(cont.)***

Source Description
Source Description : OSHA-OIS

FRS Environmental Interest
Source and System ID : OSHA-OIS - 314754839

HAZNET - CA

Facility Name : AMERICAN OIL TOOL CO
Facility Address : 1500 WEST COWLES ST, LONG BEACH, CA 90813
County : LOS ANGELES

Site Details
Generator EPA ID : CAD053862553
Active : Inactive
Category : FEDERAL
Facility Types : N/R
Type : PERMANENT
Contact Name : N/R
Contact Phone : N/R
Facility Mailing Address : PO BOX 1753, ALBUQUERQUE, NM 871030000
Latitude : 33.78459921
Longitude : -118.21223829
Agency Hyperlink : Click here for hyperlink provided by the agency.
Last Date in Agency List : 2021-07-08

HWG - CA

Facility Name : AMERICAN OIL TOOL CO
Facility Address : 1500 WEST COWLES ST, LONG BEACH, CA 90813
County : LOS ANGELES

EPA ID : CAD053862553
Status : Inactive
Category : FEDERAL
Type : PERMANENT
Facility Type : N/R
Mailing Address : PO BOX 1753, ALBUQUERQUE, NM 871030000
Owner Name : N/R
Owner Address : N/A
Operator Name : INACTIVATED PER SURVEY 11/94
Operator Address : N/A
Latitude : 33.784705
Longitude : -118.21252

RCRA_SQG

Facility Name : AMERICAN OIL TOOL CO

Map Id: W244
Direction: SSW
Distance: 0.248 mi., 1310 ft.
Elevation: 8 ft.
Relative: Lower

Site Name : AMERICAN OIL TOOL CO | SDC MILLWORKS INC
1500 WEST COWLES ST | 1500 W COWLES ST
LONG BEACH, CA 90813

Database(s) : [ECHO, FRS, HAZNET - CA, HWG - CA, RCRA_SQG] ***(cont.)***

Envirosite ID: 961733
EPA ID: N/R

RCRA_SQG ***(cont.)***

Facility Address :	1500 WEST COWLES ST, LONG BEACH, CA 90813
County :	LOS ANGELES
Date Form Received by Agency :	1986-09-10
EPA ID :	CAD053862553
Mailing Address :	PO BOX 1753, ALBUQUERQUE, NM 87103
Contact :	ENVIRONMENTAL MANAGER
Contact Address :	1500 WEST COWLES ST, LONG BEACH, CA 90813
Contact Country :	US
Contact Telephone :	213-435-6263
Contact Email :	N/R
EPA Region :	09
Land Type :	Other land type
Source Type :	Notification
Classification :	Small Quantity Generator
Description :	Handlers that generate more than 100 and less than 1000 kilograms of hazardous waste during any calendar month and accumulate less than 6000 kg of hazardous waste at any time; or generate 100 kg or less of hazardous waste during any calendar month, and accumulate more than 1000 kg of hazardous waste at any time.
Last Date in Agency List :	2021-09-03

Owner/Operator Summary

Owner/Operator Name :	NOT REQUIRED
Owner/Operator Address :	NOT REQUIRED, NOT REQUIRED, ME 99999
Owner/Operator Country :	N/R
Owner/Operator Telephone :	415-555-1212
Owner/Operator Email :	N/R
Owner/Operator Fax :	N/R
Legal Status :	Private
Owner/Operator Type :	Operator
Owner/Operator Start Date :	N/R
Owner/Operator End Date :	N/R

Owner/Operator Name :	POSO INC
Owner/Operator Address :	NOT REQUIRED, NOT REQUIRED, ME 99999
Owner/Operator Country :	N/R
Owner/Operator Telephone :	415-555-1212
Owner/Operator Email :	N/R
Owner/Operator Fax :	N/R
Legal Status :	Private
Owner/Operator Type :	Owner
Owner/Operator Start Date :	N/R
Owner/Operator End Date :	N/R

Map Id: W244
Direction: SSW
Distance: 0.248 mi., 1310 ft.
Elevation: 8 ft.
Relative: Lower

Site Name : AMERICAN OIL TOOL CO | SDC MILLWORKS INC
1500 WEST COWLES ST | 1500 W COWLES ST
LONG BEACH, CA 90813

Database(s) : [ECHO, FRS, HAZNET - CA, HWG - CA, RCRA_SQG] ***(cont.)***

Envirosite ID: 961733
EPA ID: N/R

RCRA_SQG ***(cont.)***

Handler Activities Summary

U.S. Importer of Hazardous Waste :	N
Mixed Waste (Haz. and Radioactive) :	N
Recycler of Hazardous Waste :	N
Transporter of Hazardous Waste :	N
Treater, Storer or Disposer of HW :	N
Underground Injection Activity :	N
On-site Burner Exemption :	N
Furnace Exemption :	N
Used Oil Fuel Burner :	N
Used Oil Processor :	N
Used Oil Refiner :	N
Used Oil Fuel Marketer to Burner :	N
Used Oil Specification Marketer :	N
Used Oil Transfer Facility :	N
Used Oil Transporter :	N

Notices of Violations Summary

Regulation Violated :	N

Map Id: W245
Direction: S
Distance: 0.248 mi., 1311 ft.
Elevation: 9 ft.
Relative: Lower

Site Name : RADCLIFFE INSPECTIONS
1436 W COWLES
LONG BEACH, CA 90803

Database(s) : [HAZNET - CA, HWG - CA]

Envirosite ID: 571737
EPA ID: CAL000111437

HAZNET - CA

Facility Name :	RADCLIFFE INSPECTIONS
Facility Address :	1436 W COWLES, LONG BEACH, CA 90803
County :	LOS ANGELES

Site Details

Generator EPA ID :	CAL000111437
Active :	Inactive
Category :	STATE
Facility Types :	N/R
Type :	PERMANENT
Contact Name :	N/R
Contact Phone :	N/R
Facility Mailing Address :	PO BOX 6055, LONG BEACH, CA 908060000
Latitude :	33.78459362
Longitude :	-118.21112217
Agency Hyperlink :	Click here for hyperlink provided by the agency.

Map Id: W245
Direction: S
Distance: 0.248 mi., 1311 ft.
Elevation: 9 ft.
Relative: Lower

Site Name : RADCLIFFE INSPECTIONS
1436 W COWLES
LONG BEACH, CA 90803

Database(s) : [HAZNET - CA, HWG - CA] ***(cont.)***

Envirosite ID: 571737
EPA ID: CAL000111437

HAZNET - CA ***(cont.)***

Last Date in Agency List : 2021-07-08

Waste Generator Details

State Waste : 1993: 541 - Photochemicals/photoprocessing waste, 0.0864 tons to CAD982524613

HWG - CA

Facility Name : RADCLIFFE INSPECTIONS
Facility Address : 1436 W COWLES, LONG BEACH, CA 90803
County : LOS ANGELES

EPA ID : CAL000111437
Status : Inactive
Category : STATE
Type : PERMANENT
Facility Type : N/R
Mailing Address : PO BOX 6055, LONG BEACH, CA 908060000
Owner Name : PHIL RADCLIFFE
Owner Address : 1436 W COWLES, LONG BEACH, CA
Operator Name : IAN RADCLIFFE
Operator Address : 1436 W COWLES, LONG BEACH, CA
Latitude : 33.784681
Longitude : -118.211133

Map Id: W246
Direction: SSW
Distance: 0.248 mi., 1311 ft.
Elevation: 8 ft.
Relative: Lower

Site Name : LONG BEACH TRUCK SALES | HI TECH HEADS AND MACHINE SHOP | DELGADO'S AUTO BODY PAINT
1530 W COWLES ST
LONG BEACH, CA

Database(s) : [CALEPA SITES - CA, ECHO, FRS, HAZNET - CA, HWG - CA, RCRA_NONGEN]

Envirosite ID: 566084
EPA ID: N/R

CALEPA SITES - CA

Facility Name : Hi Tech Heads Machine Shop
Facility Address : 1530 W COWLES ST, LONG BEACH, 90813

Site ID : 556990
EI ID : 10824961
EI Description : Chemical Storage Facilities
Latitude : 33.784401
Longitude : -118.212898
Agency Hyperlink : Click here for hyperlink provided by the agency.

Map Id: W246
Direction: SSW
Distance: 0.248 mi., 1311 ft.
Elevation: 8 ft.
Relative: Lower

Site Name : LONG BEACH TRUCK SALES | HI TECH HEADS AND MACHINE SHOP | DELGADO'S AUTO BODY PAINT
1530 W COWLES ST
LONG BEACH, CA

Database(s) : [CALEPA SITES - CA, ECHO, FRS, HAZNET - CA, HWG - CA, RCRA_NONGEN] ***(cont.)***

Envirosite ID: 566084
EPA ID: N/R

CALEPA SITES - CA ***(cont.)***

Last Date in Agency List : 2021-08-26

Site ID : 556990
EI ID : 10824961
EI Description : Hazardous Waste Generator
Latitude : 33.784401
Longitude : -118.212898
Agency Hyperlink : Click here for hyperlink provided by the agency.
Last Date in Agency List : 2021-08-26

Site ID : 556990
EI ID : 10824961
EI Description : Chemical Storage Facilities
Latitude : 33.784401
Longitude : -118.212898
Agency Hyperlink : Click here for hyperlink provided by the agency.
Last Date in Agency List : 2021-02-13

Site ID : 556990
EI ID : 10824961
EI Description : Hazardous Waste Generator
Latitude : 33.784401
Longitude : -118.212898
Agency Hyperlink : Click here for hyperlink provided by the agency.
Last Date in Agency List : 2021-02-13

Facility Name : LONG BEACH TRUCK SALES
Facility Address : 1530 W COWLES ST, LONG BEACH, 90813

Site ID : 557018
EI ID : 10612819
EI Description : Hazardous Waste Generator
Latitude : 33.784401
Longitude : -118.212898
Agency Hyperlink : Click here for hyperlink provided by the agency.
Last Date in Agency List : 2021-08-26

Facility Name : LONG BEACH TRUCK SALES
Facility Address : 1530 W COWLES ST, LONG BEACH, 90813-1225

Site ID : 478024
EI ID : 110037983180
EI Description : US EPA Air Emission Inventory System (EIS)
Latitude : 33.784670
Longitude : -118.212900
Agency Hyperlink : Click here for hyperlink provided by the agency.
Last Date in Agency List : 2021-08-26

Map Id: W246
Direction: SSW
Distance: 0.248 mi., 1311 ft.
Elevation: 8 ft.
Relative: Lower

Site Name : LONG BEACH TRUCK SALES | HI TECH HEADS AND MACHINE SHOP | DELGADO'S AUTO BODY PAINT
1530 W COWLES ST
LONG BEACH, CA

Database(s) : [CALEPA SITES - CA, ECHO, FRS, HAZNET - CA, HWG - CA, RCRA_NONGEN] ***(cont.)***

Envirosite ID: 566084
EPA ID: N/R

ECHO

Facility Name :	HI TECH HEADS AND MACHINE SHOP
Facility Address :	1530 W COWLES ST, LONG BEACH, CA 90813
County :	LOS ANGELES
Last Inspection Date :	N/R
Registry ID :	110070632443
FIPS Code :	N/R
EPA Region :	09
Inspection Count :	0
Last Inspection Days :	N/R
Informal Count :	0
Last Informal Action Date :	N/R
Formal Action Count :	0
Last Formal Action Date :	N/R
Total Penalties :	0
Penalty Count :	N/R
Last Penalty Date :	N/R
Last Penalty Amount :	N/R
QTRS IN NC :	0
Programs IN SNC :	0
Current Compliance Status :	No Violation Identified
Three-Year Compliance Status :	_____
Collection Method :	Zip Code Centroid
Reference Point :	N/R
Accuracy Meters :	10000
Derived Tribes :	N/R
Derived HUC :	N/R
Derived WBD :	N/R
Derived STCTY FIPS :	N/R
Derived Zip :	N/R
Derived CD113 :	N/R
Derived CB2010 :	N/R
MYRTK Universe :	NNN
NPDES IDs :	N/R
CWA Permit Types :	N/R
CWA Compliance Tracking :	N/R
CWA NAICS :	N/R
CWA SICS :	N/R
CWA Inspection Count :	N/R
CWA Last Inspection Days :	N/R
CWA Informal Count :	N/R
CWA Formal Action Count :	N/R
CWA Last Formal Action Date :	N/R
CWA Penalties :	N/R
CWA Last Penalty Date :	N/R
CWA Last Penalty Amount :	N/R
CWA Quarters IN NC :	N/R
CWA Current Compliance Status :	N/R
CWA Current SNC Flag :	N
CWA 13 Quarters Compliance Status :	N/R
CWA 13 Quarters Effluent Exceedances:	N/R
CWA Three-Year QNCR Codes :	N/R
DFR URL :	Click here for hyperlink provided by the agency.

Map Id: W246
Direction: SSW
Distance: 0.248 mi., 1311 ft.
Elevation: 8 ft.
Relative: Lower

Site Name : LONG BEACH TRUCK SALES | HI TECH HEADS AND MACHINE SHOP | DELGADO'S AUTO BODY PAINT
1530 W COWLES ST
LONG BEACH, CA

Database(s) : [CALEPA SITES - CA, ECHO, FRS, HAZNET - CA, HWG - CA, RCRA_NONGEN] ***(cont.)***

Envirosite ID: 566084
EPA ID: N/R

ECHO ***(cont.)***

Facility SIC :	N/R
Facility NAICS :	811111 - General Automotive Repair
Facility Last Inspection EPA Date :	N/R
Facility Last Inspection State Date :	N/R
Facility Last Formal Act EPA Date :	N/R
Facility Last Formal Act State Date :	N/R
Facility Last Informal Act EPA Date :	N/R
Facility Last Informal Act State Date:	N/R
Facility Federal Agency :	N/R
TRI Reporter :	N/R
Facility Imp Water Flag :	N/R
Current SNC Flag :	N
Indian County Flag :	N
Federal Flag :	N/R
US Mexico Border Flag :	N/R
Chesapeak Bay Flag :	N/R
AIR Flag :	N
NPDES Flag :	N
SDWIS Flag :	N
RCRA Flag :	Y
TRI Flag :	N
GHG Flag :	N
Major Flag :	N/R
Active Flag :	N/R
NAA Flag :	N
Latitude :	33.780911
Longitude :	-118.196312
Last Date in Agency List :	2021-08-20

Facility Name :	LONG BEACH TRUCK SALES
Facility Address :	1530 W COWLES ST, LONG BEACH, CA 90813
County :	LOS ANGELES

Last Inspection Date :	N/R
Registry ID :	110037983180
FIPS Code :	06037
EPA Region :	09
Inspection Count :	0
Last Inspection Days :	N/R
Informal Count :	0
Last Informal Action Date :	N/R
Formal Action Count :	0
Last Formal Action Date :	N/R
Total Penalties :	0
Penalty Count :	N/R
Last Penalty Date :	N/R
Last Penalty Amount :	N/R
QTRS IN NC :	0
Programs IN SNC :	0
Current Compliance Status :	No Violation Identified
Three-Year Compliance Status :	_____
Collection Method :	ADDRESS MATCHING-HOUSE NUMBER

Map Id: W246
Direction: SSW
Distance: 0.248 mi., 1311 ft.
Elevation: 8 ft.
Relative: Lower

Site Name : LONG BEACH TRUCK SALES | HI TECH HEADS AND MACHINE SHOP | DELGADO'S AUTO BODY PAINT
1530 W COWLES ST
LONG BEACH, CA

Database(s) : [CALEPA SITES - CA, ECHO, FRS, HAZNET - CA, HWG - CA, RCRA_NONGEN] ***(cont.)***

Envirosite ID: 566084
EPA ID: N/R

ECHO ***(cont.)***

Reference Point :	CENTER OF A FACILITY OR STATION
Accuracy Meters :	30
Derived Tribes :	N/R
Derived HUC :	18070104
Derived WBD :	N/R
Derived STCTY FIPS :	06037
Derived Zip :	90813
Derived CD113 :	47
Derived CB2010 :	060375755001044
MYRTK Universe :	NNN
NPDES IDs :	N/R
CWA Permit Types :	N/R
CWA Compliance Tracking :	N/R
CWA NAICS :	N/R
CWA SICS :	N/R
CWA Inspection Count :	N/R
CWA Last Inspection Days :	N/R
CWA Informal Count :	N/R
CWA Formal Action Count :	N/R
CWA Last Formal Action Date :	N/R
CWA Penalties :	N/R
CWA Last Penalty Date :	N/R
CWA Last Penalty Amount :	N/R
CWA Quarters IN NC :	N/R
CWA Current Compliance Status :	N/R
CWA Current SNC Flag :	N
CWA 13 Quarters Compliance Status :	N/R
CWA 13 Quarters Effluent Exceedances:	N/R
CWA Three-Year QNCR Codes :	N/R
DFR URL :	Click here for hyperlink provided by the agency.
Facility SIC :	N/R
Facility NAICS :	811111 - General Automotive Repair, 811121 - Automotive Body, Paint, and Interior Repair and Maintenance
Facility Last Inspection EPA Date :	N/R
Facility Last Inspection State Date :	N/R
Facility Last Formal Act EPA Date :	N/R
Facility Last Formal Act State Date :	N/R
Facility Last Informal Act EPA Date :	N/R
Facility Last Informal Act State Date:	N/R
Facility Federal Agency :	N/R
TRI Reporter :	N/R
Facility Imp Water Flag :	N/R
Current SNC Flag :	N
Indian County Flag :	N
Federal Flag :	N/R
US Mexico Border Flag :	N
Chesapeak Bay Flag :	N/R
AIR Flag :	N
NPDES Flag :	N
SDWIS Flag :	N
RCRA Flag :	Y
TRI Flag :	N

Map Id: W246
Direction: SSW
Distance: 0.248 mi., 1311 ft.
Elevation: 8 ft.
Relative: Lower

Site Name : LONG BEACH TRUCK SALES | HI TECH HEADS AND MACHINE SHOP | DELGADO'S AUTO BODY PAINT
1530 W COWLES ST
LONG BEACH, CA

Database(s) : [CALEPA SITES - CA, ECHO, FRS, HAZNET - CA, HWG - CA, RCRA_NONGEN] ***(cont.)***

Envirosite ID: 566084
EPA ID: N/R

ECHO ***(cont.)***

GHG Flag :	N
Major Flag :	N/R
Active Flag :	N/R
NAA Flag :	Y
Latitude :	33.78467
Longitude :	-118.2129
Last Date in Agency List :	2021-08-20

FRS

Facility Name :	HI TECH HEADS AND MACHINE SHOP
Facility Address :	1530 W COWLES ST, LONG BEACH, CA 90813
County :	LOS ANGELES

Site Details

Registry ID :	110070632443
FRS Facility URL :	Click here for hyperlink provided by the agency.
Last Date in Agency List :	2021-07-17

Source Description

Source Description :

RCRAInfo is EPA's comprehensive information system that supports the Resource Conservation and Recovery Act (RCRA) of 1976 and the Hazardous and Solid Waste Amendments (HSWA) of 1984 through the tracking of events and activities related to facilities that generate, transport, and treat, store, or dispose of hazardous waste. RCRAInfo allows RCRA program staff to track the notification, permit, compliance, and corrective action activities required under RCRA. RCRAInfo also supports generation of the National Hazardous Waste Biennial Report. All generators and treatment, storage, and disposal facilities who handle hazardous waste are required to report to the EPA Administrator at least once every two years to support creation of the Biennial Report.

FRS Environmental Interest

Source and System ID :	RCRAINFO - CAL000449004

Facility Name :	LONG BEACH TRUCK SALES
Facility Address :	1530 W COWLES ST, LONG BEACH, CA 90813-1225
County :	LOS ANGELES

Site Details

Registry ID :	110037983180
FRS Facility URL :	Click here for hyperlink provided by the agency.
Last Date in Agency List :	2021-07-17

Map Id: W246
Direction: SSW
Distance: 0.248 mi., 1311 ft.
Elevation: 8 ft.
Relative: Lower

Site Name : LONG BEACH TRUCK SALES | HI TECH HEADS AND MACHINE SHOP | DELGADO'S AUTO BODY PAINT
1530 W COWLES ST
LONG BEACH, CA

Database(s) : [CALEPA SITES - CA, ECHO, FRS, HAZNET - CA, HWG - CA, RCRA_NONGEN] ***(cont.)***

Envirosite ID: 566084
EPA ID: N/R

FRS ***(cont.)***

Source Description

Source Description :

The Emission Inventory System (EIS) maintains an inventory of large stationary sources and voluntarily-reported smaller sources of air point pollution emitters. It contains information about facility sites and their physical location, emission units, emission processes, release points, control approaches, and regulations. Facility inventory data are kept separate from the emissions data and have stable identifiers to improve continuity from year to year and to help identify duplicate or missing facilities.

Source Description :

RCRAInfo is EPA's comprehensive information system that supports the Resource Conservation and Recovery Act (RCRA) of 1976 and the Hazardous and Solid Waste Amendments (HSWA) of 1984 through the tracking of events and activities related to facilities that generate, transport, and treat, store, or dispose of hazardous waste. RCRAInfo allows RCRA program staff to track the notification, permit, compliance, and corrective action activities required under RCRA. RCRAInfo also supports generation of the National Hazardous Waste Biennial Report. All generators and treatment, storage, and disposal facilities who handle hazardous waste are required to report to the EPA Administrator at least once every two years to support creation of the Biennial Report.

FRS Environmental Interest

Source and System ID :	EIS - 10254311 RCRAINFO - CAL000200528

HAZNET - CA

Facility Name :	DELGADO'S AUTO BODY PAINT
Facility Address :	1530 W COWLES ST, LONG BEACH, CA 90813
County :	LOS ANGELES

Site Details

Generator EPA ID :	CAL000047147
Active :	Inactive
Category :	STATE
Facility Types :	N/R
Type :	PERMANENT
Contact Name :	N/R
Contact Phone :	N/R
Facility Mailing Address :	1530 W COWLES ST, LONG BEACH, CA 908131225
Latitude :	33.78459921
Longitude :	-118.21270173
Agency Hyperlink :	Click here for hyperlink provided by the agency.
Last Date in Agency List :	2021-07-08

Map Id: W246
Direction: SSW
Distance: 0.248 mi., 1311 ft.
Elevation: 8 ft.
Relative: Lower

Site Name : LONG BEACH TRUCK SALES | HI TECH HEADS AND MACHINE SHOP | DELGADO'S AUTO BODY PAINT
1530 W COWLES ST
LONG BEACH, CA

Database(s) : [CALEPA SITES - CA, ECHO, FRS, HAZNET - CA, HWG - CA, RCRA_NONGEN] ***(cont.)***

Envirosite ID: 566084
EPA ID: N/R

HAZNET - CA ***(cont.)***

Waste Generator Details
State Waste : 1994: 214 - Unspecified solvent mixture, 0.2052 tons to CAD008252405

Facility Name : HI TECH HEADS AND MACHINE SHOP
Facility Address : 1530 W COWLES ST, LONG BEACH, CA 90813
County : LOS ANGELES

Site Details
Generator EPA ID : CAL000449004
Active : Inactive
Category : STATE
Facility Types : N/R
Type : PERMANENT
Contact Name : N/R
Contact Phone : N/R
Facility Mailing Address : 1530 W COWLES ST, LONG BEACH, CA 90813
Latitude : 33.78439800
Longitude : -118.21290300
Agency Hyperlink : Click here for hyperlink provided by the agency.
Last Date in Agency List : 2021-07-08

Facility Name : LONG BEACH TRUCK SALES
Facility Address : 1530 W COWLES ST, LONG BEACH, CA 90813
County : LOS ANGELES

Site Details
Generator EPA ID : CAL000200528
Active : Inactive
Category : STATE
Facility Types : N/R
Type : PERMANENT
Contact Name : N/R
Contact Phone : N/R
Facility Mailing Address : 1530 W COWLES ST, LONG BEACH, CA 908130000
Latitude : 33.78459921
Longitude : -118.21270173
Agency Hyperlink : Click here for hyperlink provided by the agency.
Last Date in Agency List : 2021-07-08

Waste Generator Details
State Waste : 2009: 214 - Unspecified solvent mixture, 0.198 tons to CAD008252405
2006: 214 - Unspecified solvent mixture, 0.396 tons to CAD008252405
2004: 214 - Unspecified solvent mixture, 0.198 tons to CAD008252405
2002: 214 - Unspecified solvent mixture, 0.396 tons to CAD008252405

Map Id: W246
Direction: SSW
Distance: 0.248 mi., 1311 ft.
Elevation: 8 ft.
Relative: Lower

Site Name : LONG BEACH TRUCK SALES | HI TECH HEADS AND MACHINE SHOP | DELGADO'S AUTO BODY PAINT
1530 W COWLES ST
LONG BEACH, CA

Database(s) : [CALEPA SITES - CA, ECHO, FRS, HAZNET - CA, HWG - CA, RCRA_NONGEN] ***(cont.)***

Envirosite ID: 566084
EPA ID: N/R

HWG - CA

Facility Name :	DELGADO'S AUTO BODY PAINT
Facility Address :	1530 W COWLES ST, LONG BEACH, CA 90813
County :	LOS ANGELES
EPA ID :	CAL000047147
Status :	Inactive
Category :	STATE
Type :	PERMANENT
Facility Type :	N/R
Mailing Address :	1530 W COWLES ST, LONG BEACH, CA 908131225
Owner Name :	DELGADO GOMES IZABEL
Owner Address :	N/A
Operator Name :	BRENDA GARCIA
Operator Address :	INACT PER 98VQ FINAL NOTICE, LONG BEACH, CA
Latitude :	33.784682
Longitude :	-118.212701
Facility Name :	HI TECH HEADS AND MACHINE SHOP
Facility Address :	1530 W COWLES ST, LONG BEACH, CA 90813
County :	LOS ANGELES
EPA ID :	CAL000449004
Status :	Inactive
Category :	STATE
Type :	PERMANENT
Facility Type :	N/R
Mailing Address :	1530 W COWLES ST, LONG BEACH, CA 90813
Owner Name :	ISIDRO CISNEROS
Owner Address :	1530 W COWLES ST, LONG BEACH, CA 90813
Operator Name :	ISIDRO CISNEROS
Operator Address :	1530 W COWLES ST, LONG BEACH, CA 90813
Latitude :	33.784398
Longitude :	-118.212903
Facility Name :	LONG BEACH TRUCK SALES
Facility Address :	1530 W COWLES ST, LONG BEACH, CA 90813
County :	LOS ANGELES
EPA ID :	CAL000200528
Status :	Inactive
Category :	STATE
Type :	PERMANENT
Facility Type :	N/R
Mailing Address :	1530 W COWLES ST, LONG BEACH, CA 908130000
Owner Name :	ISIDRO CISNEROS
Owner Address :	1530 W COWLES ST, LONG BEACH, CA 908130000
Operator Name :	ISIDRO CISNEROS-OWNER
Operator Address :	1530 W COWLES ST, LONG BEACH, CA 90813
Latitude :	33.784682

Map Id: W246
Direction: SSW
Distance: 0.248 mi., 1311 ft.
Elevation: 8 ft.
Relative: Lower

Site Name : LONG BEACH TRUCK SALES | HI TECH HEADS AND MACHINE SHOP | DELGADO'S AUTO BODY PAINT
1530 W COWLES ST
LONG BEACH, CA

Database(s) : [CALEPA SITES - CA, ECHO, FRS, HAZNET - CA, HWG - CA, RCRA_NONGEN] ***(cont.)***

Envirosite ID: 566084
EPA ID: N/R

HWG - CA ***(cont.)***

Longitude :	-118.212701

RCRA_NONGEN

Facility Name :	HI TECH HEADS AND MACHINE SHOP
Facility Address :	1530 W COWLES ST, LONG BEACH, CA 90813
County :	LOS ANGELES
Date Form Received by Agency :	2019-09-18
EPA ID :	CAL000449004
Mailing Address :	1530 W COWLES ST, LONG BEACH, CA 90813
Contact :	ISIDRO CISNEROS
Contact Address :	1530 W COWLES ST, LONG BEACH, CA 90813
Contact Country :	N/R
Contact Telephone :	562-436-1521
Contact Email :	LONGBEACHTRUCKSALES@GMAIL.COM
EPA Region :	09
Land Type :	Not Reported
Source Type :	Implementer
Classification :	Not a generator, verified
Description :	Not a generator, verified
Last Date in Agency List :	2021-09-03

Owner/Operator Summary

Owner/Operator Name :	ISIDRO CISNEROS
Owner/Operator Address :	1530 W COWLES ST, LONG BEACH, CA 90813
Owner/Operator Country :	N/R
Owner/Operator Telephone :	562-436-1521
Owner/Operator Email :	N/R
Owner/Operator Fax :	N/R
Legal Status :	Other land type
Owner/Operator Type :	Operator
Owner/Operator Start Date :	N/R
Owner/Operator End Date :	N/R

Owner/Operator Name :	ISIDRO CISNEROS
Owner/Operator Address :	1530 W COWLES ST, LONG BEACH, CA 90813
Owner/Operator Country :	N/R
Owner/Operator Telephone :	562-436-1521
Owner/Operator Email :	N/R
Owner/Operator Fax :	N/R
Legal Status :	Other land type
Owner/Operator Type :	Owner
Owner/Operator Start Date :	N/R
Owner/Operator End Date :	N/R

Map Id: W246
Direction: SSW
Distance: 0.248 mi., 1311 ft.
Elevation: 8 ft.
Relative: Lower

Site Name : LONG BEACH TRUCK SALES | HI TECH HEADS AND MACHINE SHOP | DELGADO'S AUTO BODY PAINT
1530 W COWLES ST
LONG BEACH, CA

Database(s) : [CALEPA SITES - CA, ECHO, FRS, HAZNET - CA, HWG - CA, RCRA_NONGEN] ***(cont.)***

Envirosite ID: 566084
EPA ID: N/R

RCRA_NONGEN ***(cont.)***

Handler Activities Summary

U.S. Importer of Hazardous Waste :	N
Mixed Waste (Haz. and Radioactive) :	N/R
Recycler of Hazardous Waste :	N
Transporter of Hazardous Waste :	N
Treater, Storer or Disposer of HW :	N
Underground Injection Activity :	N
On-site Burner Exemption :	N
Furnace Exemption :	N
Used Oil Fuel Burner :	N
Used Oil Processor :	N
Used Oil Refiner :	N
Used Oil Fuel Marketer to Burner :	N
Used Oil Specification Marketer :	N
Used Oil Transfer Facility :	N
Used Oil Transporter :	N

Notices of Violations Summary

Regulation Violated :	N

Facility Name :	LONG BEACH TRUCK SALES
Facility Address :	1530 W COWLES ST, LONG BEACH, CA 90813-0000
County :	LOS ANGELES
Date Form Received by Agency :	1999-03-17
EPA ID :	CAL000200528
Mailing Address :	1530 W COWLES ST, LONG BEACH, CA 90813-0000
Contact :	ISIDRO CISNEROS-OWNER
Contact Address :	1530 W COWLES ST, LONG BEACH, CA 90813
Contact Country :	N/R
Contact Telephone :	532-436-1521
Contact Email :	LONGBEACHTRUCKSALES@GMAIL.COM
EPA Region :	09
Land Type :	Not Reported
Source Type :	Implementer
Classification :	Not a generator, verified
Description :	Not a generator, verified
Last Date in Agency List :	2021-09-03

Owner/Operator Summary

Owner/Operator Name :	ISIDRO CISNEROS
Owner/Operator Address :	1530 W COWLES ST, LONG BEACH, CA 90813-0000
Owner/Operator Country :	N/R
Owner/Operator Telephone :	562-436-9924
Owner/Operator Email :	N/R
Owner/Operator Fax :	N/R
Legal Status :	Other land type
Owner/Operator Type :	Owner

Map Id: W246
Direction: SSW
Distance: 0.248 mi., 1311 ft.
Elevation: 8 ft.
Relative: Lower

Site Name : LONG BEACH TRUCK SALES | HI TECH HEADS AND MACHINE SHOP | DELGADO'S AUTO BODY PAINT
1530 W COWLES ST
LONG BEACH, CA

Database(s) : [CALEPA SITES - CA, ECHO, FRS, HAZNET - CA, HWG - CA, RCRA_NONGEN] ***(cont.)***

Envirosite ID: 566084
EPA ID: N/R

RCRA_NONGEN ***(cont.)***

Owner/Operator Start Date :	N/R
Owner/Operator End Date :	N/R
Owner/Operator Name :	ISIDRO CISNEROS-OWNER
Owner/Operator Address :	1530 W COWLES ST, LONG BEACH, CA 90813
Owner/Operator Country :	N/R
Owner/Operator Telephone :	532-436-1521
Owner/Operator Email :	N/R
Owner/Operator Fax :	N/R
Legal Status :	Other land type
Owner/Operator Type :	Operator
Owner/Operator Start Date :	N/R
Owner/Operator End Date :	N/R

Handler Activities Summary

U.S. Importer of Hazardous Waste :	N
Mixed Waste (Haz. and Radioactive) :	N
Recycler of Hazardous Waste :	N
Transporter of Hazardous Waste :	N
Treater, Storer or Disposer of HW :	N
Underground Injection Activity :	N
On-site Burner Exemption :	N
Furnace Exemption :	N
Used Oil Fuel Burner :	N
Used Oil Processor :	N
Used Oil Refiner :	N
Used Oil Fuel Marketer to Burner :	N
Used Oil Specification Marketer :	N
Used Oil Transfer Facility :	N
Used Oil Transporter :	N

Notices of Violations Summary

Regulation Violated :	N

Map Id: W247
Direction: S
Distance: 0.248 mi., 1312 ft.
Elevation: 9 ft.
Relative: Lower

Site Name : CALIF DEPT OF FISH & GAME WAREHOUSE
1436 W COWLES
LONG BEACH, CA 90813

Database(s) : [HAZNET - CA, HWG - CA]

Envirosite ID: 571313
EPA ID: CAL000121061

HAZNET - CA

Facility Name :	CALIF DEPT OF FISH & GAME WAREHOUSE

Map Id: W247
Direction: S
Distance: 0.248 mi., 1312 ft.
Elevation: 9 ft.
Relative: Lower

Site Name : CALIF DEPT OF FISH & GAME WAREHOUSE
1436 W COWLES
LONG BEACH, CA 90813

Database(s) : [HAZNET - CA, HWG - CA] ***(cont.)***

Envirosite ID: 571313
EPA ID: CAL000121061

HAZNET - CA ***(cont.)***

Facility Address :	1436 W COWLES, LONG BEACH, CA 90813
County :	LOS ANGELES

Site Details

Generator EPA ID :	CAL000121061
Active :	Inactive
Category :	STATE
Facility Types :	N/R
Type :	PERMANENT
Contact Name :	N/R
Contact Phone :	N/R
Facility Mailing Address :	330 GOLDEN SHORE ST STE 50, LONG BEACH, CA 908024247
Latitude :	33.78459362
Longitude :	-118.21112217
Agency Hyperlink :	Click here for hyperlink provided by the agency.
Last Date in Agency List :	2021-07-08

Waste Generator Details

State Waste :

1997: 181 - Other inorganic solid waste, 0.37 tons to AZD049318009
1997: 232 - Pesticides and other waste associated with pesticide production, 0.0041 tons to AZD049318009
1997: 223 - Unspecified oil-containing waste, 0.075 tons to AZD049318009
1997: 232 - Pesticides and other waste associated with pesticide production, 0.8757 tons to AZD049318009
1996: 181 - Other inorganic solid waste, 0.05 tons to CAD000088252
1995: 232 - Pesticides and other waste associated with pesticide production, 0.0041 tons to AZD049318009
1995: 223 - Unspecified oil-containing waste, 0.075 tons to AZD049318009
1995: 181 - Other inorganic solid waste, 0.37 tons to AZD049318009
1995: 232 - Pesticides and other waste associated with pesticide production, 0.8757 tons to AZD049318009

HWG - CA

Facility Name :	CALIF DEPT OF FISH & GAME WAREHOUSE
Facility Address :	1436 W COWLES, LONG BEACH, CA 90813
County :	LOS ANGELES

EPA ID :	CAL000121061
Status :	Inactive
Category :	STATE
Type :	PERMANENT
Facility Type :	N/R
Mailing Address :	330 GOLDEN SHORE ST STE 50, LONG BEACH, CA 908024247
Owner Name :	CALIF DEPT OF FISH & GAME
Owner Address :	330 GOLDEN SHORE ST STE 50, LONG BEACH, CA 908024247
Operator Name :	KRIS WIESE/BIOLOGIST
Operator Address :	INACT PER 98VQ FINAL NOTICE, LONG BEACH, CA 908024247
Latitude :	33.784681
Longitude :	-118.211133

Map Id: T248
Direction: WSW
Distance: 0.261 mi., 1378 ft.
Elevation: 9 ft.
Relative: Lower

Site Name : WESTERN MARINE EXPRESS TRUCKIN | 1X WESTERN MARINE EXPRESS INC | J & J WEBSTER
1550 COTA AVE
LONG BEACH, CA 90813

Database(s) : [CALEPA SITES - CA, CIWQS - CA, EPA LUST, FRS, HAZNET - CA, HWG - CA, LUST REG 4 - CA]

Envirosite ID: 325927
EPA ID: N/R

CALEPA SITES - CA

Facility Name :	WESTERN MARINE EXPRESS TRUCKIN
Facility Address :	1550 COTA AVE, LONG BEACH, 90813
Site ID :	193755
EI ID :	T0603701929
EI Description :	Leaking Underground Storage Tank Cleanup Site
Latitude :	33.786315
Longitude :	-118.216226
Agency Hyperlink :	Click here for hyperlink provided by the agency.
Last Date in Agency List :	2021-08-26

CIWQS - CA

Facility Name :	J & J WEBSTER
Facility Address :	1550 COTA AVE, LONG BEACH, CA 90813
County :	LOS ANGELES
Place ID :	S610414
Agency Name :	COTA PROPERTY
Last Date in Agency List :	2021-09-10

EPA LUST

Facility Name :	WESTERN MARINE EXPRESS TRUCKIN
Facility Address :	1550 COTA AVE, LONG BEACH, California 90813
County :	N/R
Facility ID :	N/R
LUST ID :	CAT0603701929
Reported Date :	N/R
Status :	No Further Action
Substance :	N/R
Closed With Residual Contamination (Tribal Only):	N/R
NFA_Letter (Tribal Only) :	N/R
Tribe (Tribal Only) :	N/R
EPA Region :	9
Estimated Population within 1500ft :	96
Estimated Private Domestic Wells within 1500ft:	0
Within Source Water Protection Area (SPA):	No
SPA Public Water System and Facility ID:	N/R
SPA Water Type :	N/R
SPA Facility Type :	N/R
SPA HUC12 :	N/R
Within Groundwater Wellhead Protection Area (WHPA):	Yes

Map Id: T248
Direction: WSW
Distance: 0.261 mi., 1378 ft.
Elevation: 9 ft.
Relative: Lower

Site Name : WESTERN MARINE EXPRESS TRUCKIN | 1X WESTERN MARINE EXPRESS INC | J & J WEBSTER
1550 COTA AVE
LONG BEACH, CA 90813

Database(s) : [CALEPA SITES - CA, CIWQS - CA, EPA LUST, FRS, HAZNET - CA, HWG - CA, LUST REG 4 - CA] ***(cont.)***

Envirosite ID: 325927
EPA ID: N/R

EPA LUST ***(cont.)***

WHPA Public Water System and Facility ID:	CA1910033_11576
WHPA Water Type :	GW
WHPA Facility Type :	WL
WHPA HUC12 :	180701060701
Within Estimated 100-year Floodplain:	No
Latitude :	33.78631
Longitude :	-118.21656
Last Date in Agency List :	2021-08-27

FRS

Facility Name :	WESTERN MARINE EXPRESS TRUCKIN
Facility Address :	1550 COTA AVE, LONG BEACH, CA 90813
County :	LOS ANGELES

Site Details

Registry ID :	110066236567
FRS Facility URL :	Click here for hyperlink provided by the agency.
Last Date in Agency List :	2021-07-17

Source Description

Source Description :

The California Environmental Protection Agency (CalEPA) has recently implemented a new data warehouse system (nSite). This data warehouse combines and merges facility and site information from five different systems managed within CalEPA. The five systems are: California Environmental Reporting System (CERS), EnviroStor, GeoTracker, California Integrated Water Quality System (CIWQS), and Toxic Release Inventory (TRI).

FRS Environmental Interest

Source and System ID :	CA-ENVIROVIEW - 193755

HAZNET - CA

Facility Name :	1X WESTERN MARINE EXPRESS INC
Facility Address :	1550 COTA AVE, LONG BEACH, CA 90813
County :	LOS ANGELES

Site Details

Generator EPA ID :	CAD000318865
Active :	Inactive
Category :	STATE
Facility Types :	N/R

Map Id: T248
Direction: WSW
Distance: 0.261 mi., 1378 ft.
Elevation: 9 ft.
Relative: Lower

Site Name : WESTERN MARINE EXPRESS TRUCKIN | 1X WESTERN MARINE EXPRESS INC | J & J WEBSTER
1550 COTA AVE
LONG BEACH, CA 90813

Database(s) : [CALEPA SITES - CA, CIWQS - CA, EPA LUST, FRS, HAZNET - CA, HWG - CA, LUST REG 4 - CA] ***(cont.)***

Envirosite ID: 325927
EPA ID: N/R

HAZNET - CA ***(cont.)***

Type :	PERMANENT
Contact Name :	N/R
Contact Phone :	N/R
Facility Mailing Address :	1550 COTA AVE, LONG BEACH, CA 908130000
Latitude :	33.78642705
Longitude :	-118.21653409
Agency Hyperlink :	Click here for hyperlink provided by the agency.
Last Date in Agency List :	2021-07-08

HWG - CA

Facility Name :	1X WESTERN MARINE EXPRESS INC
Facility Address :	1550 COTA AVE, LONG BEACH, CA 90813
County :	LOS ANGELES
EPA ID :	CAD000318865
Status :	Inactive
Category :	STATE
Type :	PERMANENT
Facility Type :	N/R
Mailing Address :	1550 COTA AVE, LONG BEACH, CA 908130000
Owner Name :	N/R
Owner Address :	N/A
Operator Name :	STEVE WEBSTER, DIR
Operator Address :	N/A
Latitude :	33.786472
Longitude :	-118.216581

LUST REG 4 - CA

Facility Name :	WESTERN MARINE EXPRESS TRUCKIN
Facility Address :	1550 COTA AVE, LONG BEACH, CA 90813
County :	Los Angeles

Site Details

Status Date :	1996-07-12
Status :	Completed - Case Closed
Begin Date :	1986-10-15
Global ID :	T0603701929
Region :	REGION 4
Site History :	N/R
RB Case Number :	908130152
Potential Media Affected :	Aquifer used for drinking water supply
Potential Contaminants of Concern :	Diesel
Local Agency :	LONG BEACH, CITY OF
Local Case Number :	N/R
Lead Agency :	LOS ANGELES RWQCB (REGION 4)
File Location :	N/R
CUF Case :	NO

Map Id: T248
Direction: WSW
Distance: 0.261 mi., 1378 ft.
Elevation: 9 ft.
Relative: Lower

Site Name : WESTERN MARINE EXPRESS TRUCKIN | 1X WESTERN MARINE EXPRESS INC | J & J WEBSTER
1550 COTA AVE
LONG BEACH, CA 90813

Database(s) : [CALEPA SITES - CA, CIWQS - CA, EPA LUST, FRS, HAZNET - CA, HWG - CA, LUST REG 4 - CA] ***(cont.)***

Envirosite ID: 325927
EPA ID: N/R

LUST REG 4 - CA ***(cont.)***

Caseworker :	YR
Case Type :	LUST Cleanup Site
How Discovered :	N/R
How Discovered Description :	N/R
Stop Method :	N/R
Stop Description :	N/R
Calwater Watershed Name :	Los Angeles River - Los Angeles (412.10)
DWR Groundwater Subbasin Name :	Coastal Plain Of Los Angeles - West Coast (4-011.03)
Disadvantaged Community :	N/R
Latitude :	33.786315
Longitude :	-118.216226
Agency URL :	Click here for hyperlink provided by the agency.
Last Date in Agency List :	2021-09-08

Contacts Summary

Global ID :	T0603701929
Contact Name :	CARMEN PIRO
Contact Type :	Local Agency Caseworker
Organization Name :	LONG BEACH, CITY OF
Address :	2525 GRAND AVE.
City :	LONG BEACH
Phone Number :	5625704137
Email :	carmen.piro@longbeach.gov

Global ID :	T0603701929
Contact Name :	YUE RONG
Contact Type :	Regional Board Caseworker
Organization Name :	LOS ANGELES RWQCB (REGION 4)
Address :	320 W. 4TH ST., SUITE 200
City :	Los Angeles
Phone Number :	N/R
Email :	yrong@waterboards.ca.gov

Regulatory Activities

Date :	1987-04-21
Global ID :	T0603701929
Action Type :	Other
Action :	Leak Reported

Date :	1986-10-15
Global ID :	T0603701929
Action Type :	Other
Action :	Leak Discovery

Map Id: T248
Direction: WSW
Distance: 0.261 mi., 1378 ft.
Elevation: 9 ft.
Relative: Lower

Site Name : WESTERN MARINE EXPRESS TRUCKIN | 1X WESTERN MARINE EXPRESS INC | J & J WEBSTER
1550 COTA AVE
LONG BEACH, CA 90813

Database(s) : [CALEPA SITES - CA, CIWQS - CA, EPA LUST, FRS, HAZNET - CA, HWG - CA, LUST REG 4 - CA] ***(cont.)***

Envirosite ID: 325927
EPA ID: N/R

LUST REG 4 - CA ***(cont.)***

Status History

Status Date :	1996-07-12
Global ID :	T0603701929
Status :	Completed - Case Closed
Status Date :	1996-04-17
Global ID :	T0603701929
Status :	Open - Remediation
Status Date :	1988-04-06
Global ID :	T0603701929
Status :	Open - Site Assessment
Status Date :	1986-10-15
Global ID :	T0603701929
Status :	Open - Case Begin Date

Map Id: S249
Direction: SSW
Distance: 0.262 mi., 1385 ft.
Elevation: 8 ft.
Relative: Lower

Site Name : MARINE AND INDUSTRIAL REPAIR | POFF AND SONS IMPORT AUTO | POFFTSON AUTO WRECKING
1614 COWLES ST | 1614 COWLES ST W
LONG BEACH, CA

Database(s) : [CALEPA SITES - CA, EPA LUST, FRS, HAZNET - CA, HWG - CA, LUST REG 4 - CA]

Envirosite ID: 237994
EPA ID: CAL000004468

CALEPA SITES - CA

Facility Name :	MARINE AND INDUSTRIAL REPAIR
Facility Address :	1614 COWLES ST W, LONG BEACH, 90813
Site ID :	212721
EI ID :	T0603701966
EI Description :	Leaking Underground Storage Tank Cleanup Site
Latitude :	33.784567
Longitude :	-118.214041
Agency Hyperlink :	Click here for hyperlink provided by the agency.
Last Date in Agency List :	2021-08-26

Map Id: S249
Direction: SSW
Distance: 0.262 mi., 1385 ft.
Elevation: 8 ft.
Relative: Lower

Site Name : MARINE AND INDUSTRIAL REPAIR | POFF AND SONS IMPORT AUTO | POFFTSON AUTO WRECKING
1614 COWLES ST | 1614 COWLES ST W
LONG BEACH, CA

Database(s) : [CALEPA SITES - CA, EPA LUST, FRS, HAZNET - CA, HWG - CA, LUST REG 4 - CA] ***(cont.)***

Envirosite ID: 237994
EPA ID: CAL000004468

EPA LUST

Facility Name :	MARINE AND INDUSTRIAL REPAIR
Facility Address :	1614 COWLES ST W, LONG BEACH, California 90813
County :	N/R
Facility ID :	N/R
LUST ID :	CAT0603701966
Reported Date :	N/R
Status :	No Further Action
Substance :	N/R
Closed With Residual Contamination (Tribal Only):	N/R
NFA_Letter (Tribal Only) :	N/R
Tribe (Tribal Only) :	N/R
EPA Region :	9
Estimated Population within 1500ft :	38
Estimated Private Domestic Wells within 1500ft:	0
Within Source Water Protection Area (SPA):	No
SPA Public Water System and Facility ID:	N/R
SPA Water Type :	N/R
SPA Facility Type :	N/R
SPA HUC12 :	N/R
Within Groundwater Wellhead Protection Area (WHPA):	Yes
WHPA Public Water System and Facility ID:	CA1910033_11576
WHPA Water Type :	GW
WHPA Facility Type :	WL
WHPA HUC12 :	180701060701
Within Estimated 100-year Floodplain:	No
Latitude :	33.7845999999999
Longitude :	-118.21411
Last Date in Agency List :	2021-08-27

FRS

Facility Name :	1058 RB4
Facility Address :	1614 COWLES ST, LONG BEACH, CA 90801
County :	LOS ANGELES

Site Details

Registry ID :	110043843730
FRS Facility URL :	Click here for hyperlink provided by the agency.
Last Date in Agency List :	2021-07-17

Map Id: S249
Direction: SSW
Distance: 0.262 mi., 1385 ft.
Elevation: 8 ft.
Relative: Lower

Site Name : MARINE AND INDUSTRIAL REPAIR | POFF AND SONS IMPORT AUTO | POFFTSON AUTO WRECKING
1614 COWLES ST | 1614 COWLES ST W
LONG BEACH, CA

Database(s) : [CALEPA SITES - CA, EPA LUST, FRS, HAZNET - CA, HWG - CA, LUST REG 4 - CA] ***(cont.)***

Envirosite ID: 237994
EPA ID: CAL000004468

FRS ***(cont.)***

Source Description

Source Description :

The Leaking Underground Storage Tank (LUST) - American Recovery and Reinvestment Act (ARRA) system collects data on LUST releases that are tracked by ARRA performance measures or for which ARRA funds are being spent. Data is collected for each release, including identification, performance measures, reference information, and location information.

FRS Environmental Interest

Source and System ID :	LUST-ARRA - 5747
Facility Name :	MARINE AND INDUSTRIAL REPAIR
Facility Address :	1614 COWLES ST W, LONG BEACH, CA 90813
County :	LOS ANGELES

Site Details

Registry ID :	110066093710
FRS Facility URL :	Click here for hyperlink provided by the agency.
Last Date in Agency List :	2021-07-17

Source Description

Source Description :

The California Environmental Protection Agency (CalEPA) has recently implemented a new data warehouse system (nSite). This data warehouse combines and merges facility and site information from five different systems managed within CalEPA. The five systems are: California Environmental Reporting System (CERS), EnviroStor, GeoTracker, California Integrated Water Quality System (CIWQS), and Toxic Release Inventory (TRI).

FRS Environmental Interest

Source and System ID :	CA-ENVIROVIEW - 212721

HAZNET - CA

Facility Name :	POFF AND SONS IMPORT AUTO
Facility Address :	1614 COWLES ST, LONG BEACH, CA 90813
County :	LOS ANGELES

Map Id: S249
Direction: SSW
Distance: 0.262 mi., 1385 ft.
Elevation: 8 ft.
Relative: Lower

Site Name : MARINE AND INDUSTRIAL REPAIR | POFF AND SONS IMPORT AUTO | POFFTSON AUTO WRECKING
1614 COWLES ST | 1614 COWLES ST W
LONG BEACH, CA

Database(s) : [CALEPA SITES - CA, EPA LUST, FRS, HAZNET - CA, HWG - CA, LUST REG 4 - CA] ***(cont.)***

Envirosite ID: 237994
EPA ID: CAL000004468

HAZNET - CA ***(cont.)***

Site Details

Generator EPA ID :	CAL000004468
Active :	Inactive
Category :	STATE
Facility Types :	N/R
Type :	PERMANENT
Contact Name :	N/R
Contact Phone :	N/R
Facility Mailing Address :	1614 W COWLES ST, LONG BEACH, CA 908131227
Latitude :	33.78459612
Longitude :	-118.21410789
Agency Hyperlink :	Click here for hyperlink provided by the agency.
Last Date in Agency List :	2021-07-08
Facility Name :	POFFTSON AUTO WRECKING
Facility Address :	1614 COWLES ST, LONG BEACH, CA 90813
County :	LOS ANGELES

Site Details

Generator EPA ID :	CAL000010845
Active :	Inactive
Category :	STATE
Facility Types :	N/R
Type :	PERMANENT
Contact Name :	N/R
Contact Phone :	N/R
Facility Mailing Address :	1614 COWLES ST, LONG BEACH, CA 908130000
Latitude :	33.78459612
Longitude :	-118.21410789
Agency Hyperlink :	Click here for hyperlink provided by the agency.
Last Date in Agency List :	2021-07-08
Facility Name :	TONYS TRUCK TIRES
Facility Address :	1614 COWLES ST, LONG BEACH, CA 90813
County :	LOS ANGELES

Site Details

Generator EPA ID :	CAL000291717
Active :	Inactive
Category :	STATE
Facility Types :	N/R
Type :	PERMANENT
Contact Name :	N/R
Contact Phone :	N/R
Facility Mailing Address :	1614 COWLES ST, LONG BEACH, CA 908130000
Latitude :	33.78459612

Map Id: S249
Direction: SSW
Distance: 0.262 mi., 1385 ft.
Elevation: 8 ft.
Relative: Lower

Site Name : MARINE AND INDUSTRIAL REPAIR | POFF AND SONS IMPORT AUTO | POFFTSON AUTO WRECKING
1614 COWLES ST | 1614 COWLES ST W
LONG BEACH, CA

Database(s) : [CALEPA SITES - CA, EPA LUST, FRS, HAZNET - CA, HWG - CA, LUST REG 4 - CA] ***(cont.)***

Envirosite ID: 237994
EPA ID: CAL000004468

HAZNET - CA ***(cont.)***

Longitude :	-118.21410789
Agency Hyperlink :	Click here for hyperlink provided by the agency.
Last Date in Agency List :	2021-07-08

HWG - CA

Facility Name :	POFF AND SONS IMPORT AUTO
Facility Address :	1614 COWLES ST, LONG BEACH, CA 90813
County :	LOS ANGELES
EPA ID :	CAL000004468
Status :	Inactive
Category :	STATE
Type :	PERMANENT
Facility Type :	N/R
Mailing Address :	1614 W COWLES ST, LONG BEACH, CA 908131227
Owner Name :	POFF ANDY
Owner Address :	N/A
Operator Name :	ANDREW M. POFF
Operator Address :	INACTIVE PER VQ997 BP, N/A
Latitude :	33.784682
Longitude :	-118.214069
Facility Name :	POFFTSON AUTO WRECKING
Facility Address :	1614 COWLES ST, LONG BEACH, CA 90813
County :	LOS ANGELES
EPA ID :	CAL000010845
Status :	Inactive
Category :	STATE
Type :	PERMANENT
Facility Type :	N/R
Mailing Address :	1614 COWLES ST, LONG BEACH, CA 908130000
Owner Name :	POFFTSON AUTO WRECKING
Owner Address :	1614 COWLES ST, LONG BEACH, CA 908130000
Operator Name :	CANX VQ96 ANDREW POFF_____AH
Operator Address :	1614 COWLES ST, LONG BEACH, CA 908130000
Latitude :	33.784682
Longitude :	-118.214069
Facility Name :	TONYS TRUCK TIRES
Facility Address :	1614 COWLES ST, LONG BEACH, CA 90813
County :	LOS ANGELES
EPA ID :	CAL000291717
Status :	Inactive
Category :	STATE

Map Id: S249
Direction: SSW
Distance: 0.262 mi., 1385 ft.
Elevation: 8 ft.
Relative: Lower

Site Name : MARINE AND INDUSTRIAL REPAIR | POFF AND SONS IMPORT AUTO | POFFTSON AUTO WRECKING
1614 COWLES ST | 1614 COWLES ST W
LONG BEACH, CA

Database(s) : [CALEPA SITES - CA, EPA LUST, FRS, HAZNET - CA, HWG - CA, LUST REG 4 - CA] ***(cont.)***

Envirosite ID: 237994
EPA ID: CAL000004468

HWG - CA ***(cont.)***

Type :	PERMANENT
Facility Type :	N/R
Mailing Address :	1614 COWLES ST, LONG BEACH, CA 908130000
Owner Name :	ANTONIO TORRES
Owner Address :	1614 W COWLES ST, LONG BEACH, CA 908130000
Operator Name :	MARIA TORRES
Operator Address :	1614 W COWLES ST, LONG BEACH, CA 908130000
Latitude :	33.784563
Longitude :	-118.214041

LUST REG 4 - CA

Facility Name :	MARINE AND INDUSTRIAL REPAIR
Facility Address :	1614 COWLES ST W, LONG BEACH, CA 90813
County :	Los Angeles

Site Details

Status Date :	2011-12-07
Status :	Completed - Case Closed
Begin Date :	1997-07-16
Global ID :	T0603701966
Region :	REGION 4
Site History :	N/R
RB Case Number :	908130552
Potential Media Affected :	Aquifer used for drinking water supply
Potential Contaminants of Concern :	Gasoline
Local Agency :	LONG BEACH, CITY OF
Local Case Number :	N/R
Lead Agency :	LOS ANGELES RWQCB (REGION 4)
File Location :	Regional Board
CUF Case :	YES
Caseworker :	DPP
Case Type :	LUST Cleanup Site
How Discovered :	N/R
How Discovered Description :	N/R
Stop Method :	N/R
Stop Description :	N/R
Calwater Watershed Name :	Los Angeles River - Los Angeles (412.10)
DWR Groundwater Subbasin Name :	Coastal Plain Of Los Angeles - West Coast (4-011.03)
Disadvantaged Community :	N/R
Latitude :	33.784567
Longitude :	-118.214042
Agency URL :	Click here for hyperlink provided by the agency.
Last Date in Agency List :	2021-09-08

Contacts Summary

Global ID :	T0603701966
Contact Name :	CARMEN PIRO

Map Id: S249
Direction: SSW
Distance: 0.262 mi., 1385 ft.
Elevation: 8 ft.
Relative: Lower

Site Name : MARINE AND INDUSTRIAL REPAIR | POFF AND SONS IMPORT AUTO | POFFTSON AUTO WRECKING
1614 COWLES ST | 1614 COWLES ST W
LONG BEACH, CA

Database(s) : [CALEPA SITES - CA, EPA LUST, FRS, HAZNET - CA, HWG - CA, LUST REG 4 - CA] ***(cont.)***

Envirosite ID: 237994
EPA ID: CAL000004468

LUST REG 4 - CA ***(cont.)***

Contact Type :	Local Agency Caseworker
Organization Name :	LONG BEACH, CITY OF
Address :	2525 GRAND AVE.
City :	LONG BEACH
Phone Number :	5625704137
Email :	carmen.piro@longbeach.gov

Global ID :	T0603701966
Contact Name :	DANIEL PIROTTON
Contact Type :	Regional Board Caseworker
Organization Name :	LOS ANGELES RWQCB (REGION 4)
Address :	N/R
City :	R4 UNKNOWN
Phone Number :	2135766714
Email :	dpirotton@waterboards.ca.gov

Regulatory Activities

Details for this site have been truncated due to the large number of available details for this site within this dataset. For the complete details for this site, contact your Envirosite account representative for a complimentary site report containing all of the details available.

Date :	2011-12-07
Global ID :	T0603701966
Action Type :	ENFORCEMENT
Action :	Closure/No Further Action Letter

Date :	2011-03-30
Global ID :	T0603701966
Action Type :	ENFORCEMENT
Action :	Clean Up Fund - Case Closure Review Summary Report (RSR)

Date :	2011-01-15
Global ID :	T0603701966
Action Type :	RESPONSE
Action :	Monitoring Report - Semi-Annually

Date :	2010-10-15
Global ID :	T0603701966
Action Type :	RESPONSE
Action :	Remedial Progress Report

Date :	2010-10-01
Global ID :	T0603701966
Action Type :	RESPONSE

Map Id: S249
Direction: SSW
Distance: 0.262 mi., 1385 ft.
Elevation: 8 ft.
Relative: Lower

Site Name : MARINE AND INDUSTRIAL REPAIR | POFF AND SONS IMPORT AUTO | POFFTSON AUTO WRECKING
1614 COWLES ST | 1614 COWLES ST W
LONG BEACH, CA

Database(s) : [CALEPA SITES - CA, EPA LUST, FRS, HAZNET - CA, HWG - CA, LUST REG 4 - CA] ***(cont.)***

Envirosite ID: 237994
EPA ID: CAL000004468

LUST REG 4 - CA ***(cont.)***

Action : Soil and Water Investigation Report

Date : 2010-08-11
Global ID : T0603701966
Action Type : RESPONSE
Action : Well Installation Report

Date : 2010-04-15
Global ID : T0603701966
Action Type : RESPONSE
Action : Monitoring Report - Semi-Annually

Date : 2010-02-18
Global ID : T0603701966
Action Type : ENFORCEMENT
Action : Clean Up Fund - Case Closure Review Summary Report (RSR)

Date : 2010-01-15
Global ID : T0603701966
Action Type : RESPONSE
Action : Monitoring Report - Semi-Annually

Date : 2009-11-04
Global ID : T0603701966
Action Type : RESPONSE
Action : Well Installation Workplan

Status History

Status Date : 2011-12-07
Global ID : T0603701966
Status : Completed - Case Closed

Status Date : 2007-02-06
Global ID : T0603701966
Status : Open - Remediation

Status Date : 2006-10-30
Global ID : T0603701966
Status : Open - Remediation

Status Date : 2006-07-20
Global ID : T0603701966

Map Id: S249
Direction: SSW
Distance: 0.262 mi., 1385 ft.
Elevation: 8 ft.
Relative: Lower

Site Name : MARINE AND INDUSTRIAL REPAIR | POFF AND SONS IMPORT AUTO | POFFTSON AUTO WRECKING
1614 COWLES ST | 1614 COWLES ST W
LONG BEACH, CA

Database(s) : [CALEPA SITES - CA, EPA LUST, FRS, HAZNET - CA, HWG - CA, LUST REG 4 - CA] ***(cont.)***

Envirosite ID: 237994
EPA ID: CAL000004468

LUST REG 4 - CA ***(cont.)***

Status :	Open - Remediation
Status Date :	2006-04-14
Global ID :	T0603701966
Status :	Open - Remediation
Status Date :	2001-07-17
Global ID :	T0603701966
Status :	Open - Site Assessment
Status Date :	2000-03-13
Global ID :	T0603701966
Status :	Open - Site Assessment
Status Date :	1999-06-30
Global ID :	T0603701966
Status :	Open - Site Assessment
Status Date :	1998-07-31
Global ID :	T0603701966
Status :	Open - Site Assessment
Status Date :	1997-07-16
Global ID :	T0603701966
Status :	Open - Verification Monitoring

Map Id: X250
Direction: SW
Distance: 0.270 mi., 1426 ft.
Elevation: 10 ft.
Relative: Lower

Site Name : OSCAR MAIER'S PROPERTY | ADVANCE ELEVATOR INC | 1X OSCAR MAIER
1451 SANTA FE AVE
LONG BEACH, CA

Database(s) : [CALEPA SITES - CA, ECHO, EPA LUST, FRS, HAZNET - CA, HWG - CA]

Envirosite ID: 304815
EPA ID: N/R

CALEPA SITES - CA

Facility Name :	ADVANCE ELEVATOR INC
Facility Address :	1451 SANTA FE AVE, LONG BEACH, 90813

Map Id: X250
Direction: SW
Distance: 0.270 mi., 1426 ft.
Elevation: 10 ft.
Relative: Lower

Site Name : OSCAR MAIER'S PROPERTY | ADVANCE ELEVATOR INC | 1X OSCAR MAIER
1451 SANTA FE AVE
LONG BEACH, CA

Database(s) : [CALEPA SITES - CA, ECHO, EPA LUST, FRS, HAZNET - CA, HWG - CA] ***(cont.)***

Envirosite ID: 304815
EPA ID: N/R

CALEPA SITES - CA ***(cont.)***

Site ID :	375886
EI ID :	10623031
EI Description :	Hazardous Waste Generator
Latitude :	33.785145
Longitude :	-118.215805
Agency Hyperlink :	Click here for hyperlink provided by the agency.
Last Date in Agency List :	2021-08-26
Facility Name :	OSCAR MAIER'S PROPERTY
Facility Address :	1451 SANTA FE AVE, LONG BEACH, 90813
Site ID :	240111
EI ID :	T0603701925
EI Description :	Leaking Underground Storage Tank Cleanup Site
Latitude :	33.785143
Longitude :	-118.215807
Agency Hyperlink :	Click here for hyperlink provided by the agency.
Last Date in Agency List :	2021-08-26

ECHO

Facility Name :	ADVANCE ELEVATOR INC
Facility Address :	1451 SANTA FE AVE, LONG BEACH, CA 90813
County :	LOS ANGELES
Last Inspection Date :	N/R
Registry ID :	110070451969
FIPS Code :	N/R
EPA Region :	09
Inspection Count :	0
Last Inspection Days :	N/R
Informal Count :	0
Last Informal Action Date :	N/R
Formal Action Count :	0
Last Formal Action Date :	N/R
Total Penalties :	0
Penalty Count :	N/R
Last Penalty Date :	N/R
Last Penalty Amount :	N/R
QTRS IN NC :	0
Programs IN SNC :	0
Current Compliance Status :	No Violation Identified
Three-Year Compliance Status :	_____
Collection Method :	Zip Code Centroid
Reference Point :	N/R
Accuracy Meters :	10000
Derived Tribes :	N/R
Derived HUC :	N/R
Derived WBD :	N/R
Derived STCTY FIPS :	N/R
Derived Zip :	N/R
Derived CD113 :	N/R

Map Id: X250
Direction: SW
Distance: 0.270 mi., 1426 ft.
Elevation: 10 ft.
Relative: Lower

Site Name : OSCAR MAIER'S PROPERTY | ADVANCE ELEVATOR INC | 1X OSCAR MAIER
1451 SANTA FE AVE
LONG BEACH, CA

Database(s) : [CALEPA SITES - CA, ECHO, EPA LUST, FRS, HAZNET - CA, HWG - CA] ***(cont.)***

Envirosite ID: 304815
EPA ID: N/R

ECHO ***(cont.)***

Derived CB2010 :	N/R
MYRTK Universe :	NNN
NPDES IDs :	N/R
CWA Permit Types :	N/R
CWA Compliance Tracking :	N/R
CWA NAICS :	N/R
CWA SICS :	N/R
CWA Inspection Count :	N/R
CWA Last Inspection Days :	N/R
CWA Informal Count :	N/R
CWA Formal Action Count :	N/R
CWA Last Formal Action Date :	N/R
CWA Penalties :	N/R
CWA Last Penalty Date :	N/R
CWA Last Penalty Amount :	N/R
CWA Quarters IN NC :	N/R
CWA Current Compliance Status :	N/R
CWA Current SNC Flag :	N
CWA 13 Quarters Compliance Status :	N/R
CWA 13 Quarters Effluent Exceedances:	N/R
CWA Three-Year QNCR Codes :	N/R
DFR URL :	Click here for hyperlink provided by the agency.
Facility SIC :	N/R
Facility NAICS :	333921 - Elevator and Moving Stairway Manufacturing
Facility Last Inspection EPA Date :	N/R
Facility Last Inspection State Date :	N/R
Facility Last Formal Act EPA Date :	N/R
Facility Last Formal Act State Date :	N/R
Facility Last Informal Act EPA Date :	N/R
Facility Last Informal Act State Date:	N/R
Facility Federal Agency :	N/R
TRI Reporter :	N/R
Facility Imp Water Flag :	N/R
Current SNC Flag :	N
Indian County Flag :	N
Federal Flag :	N/R
US Mexico Border Flag :	N/R
Chesapeak Bay Flag :	N/R
AIR Flag :	N
NPDES Flag :	N
SDWIS Flag :	N
RCRA Flag :	Y
TRI Flag :	N
GHG Flag :	N
Major Flag :	N/R
Active Flag :	Y
NAA Flag :	N
Latitude :	33.780911
Longitude :	-118.196312
Last Date in Agency List :	2021-08-20

EPA LUST

Facility Name :	OSCAR MAIER'S PROPERTY
Facility Address :	1451 SANTA FE AVE, LONG BEACH, California 90813

Map Id: X250
Direction: SW
Distance: 0.270 mi., 1426 ft.
Elevation: 10 ft.
Relative: Lower

Site Name : OSCAR MAIER'S PROPERTY | ADVANCE ELEVATOR INC | 1X OSCAR MAIER
1451 SANTA FE AVE
LONG BEACH, CA

Database(s) : [CALEPA SITES - CA, ECHO, EPA LUST, FRS, HAZNET - CA, HWG - CA] ***(cont.)***

Envirosite ID: 304815
EPA ID: N/R

EPA LUST ***(cont.)***

County :	N/R
Facility ID :	N/R
LUST ID :	CAT0603701925
Reported Date :	N/R
Status :	No Further Action
Substance :	N/R
Closed With Residual Contamination (Tribal Only):	N/R
NFA_Letter (Tribal Only) :	N/R
Tribe (Tribal Only) :	N/R
EPA Region :	9
Estimated Population within 1500ft :	55
Estimated Private Domestic Wells within 1500ft:	0
Within Source Water Protection Area (SPA):	No
SPA Public Water System and Facility ID:	N/R
SPA Water Type :	N/R
SPA Facility Type :	N/R
SPA HUC12 :	N/R
Within Groundwater Wellhead Protection Area (WHPA):	Yes
WHPA Public Water System and Facility ID:	CA1910033_11576
WHPA Water Type :	GW
WHPA Facility Type :	WL
WHPA HUC12 :	180701060701
Within Estimated 100-year Floodplain:	No
Latitude :	33.7851399999999
Longitude :	-118.215519999999
Last Date in Agency List :	2021-08-27

FRS

Facility Name :	OSCAR MAIER'S PROPERTY
Facility Address :	1451 SANTA FE AVE, LONG BEACH, CA 90813
County :	LOS ANGELES

Site Details

Registry ID :	110065105040
FRS Facility URL :	Click here for hyperlink provided by the agency.
Last Date in Agency List :	2021-07-17

Source Description

Map Id: X250
Direction: SW
Distance: 0.270 mi., 1426 ft.
Elevation: 10 ft.
Relative: Lower

Site Name : OSCAR MAIER'S PROPERTY | ADVANCE ELEVATOR INC | 1X OSCAR MAIER
1451 SANTA FE AVE
LONG BEACH, CA

Database(s) : [CALEPA SITES - CA, ECHO, EPA LUST, FRS, HAZNET - CA, HWG - CA] ***(cont.)***

Envirosite ID: 304815
EPA ID: N/R

FRS ***(cont.)***

Source Description :

The California Environmental Protection Agency (CalEPA) has recently implemented a new data warehouse system (nSite). This data warehouse combines and merges facility and site information from five different systems managed within CalEPA. The five systems are: California Environmental Reporting System (CERS), EnviroStor, GeoTracker, California Integrated Water Quality System (CIWQS), and Toxic Release Inventory (TRI).

FRS Environmental Interest

Source and System ID :	CA-ENVIROVIEW - 240111

HAZNET - CA

Facility Name :	1X OSCAR MAIER
Facility Address :	1451 SANTA FE AVE., LONG BEACH, CA 90802
County :	LOS ANGELES

Site Details

Generator EPA ID :	CAC000585584
Active :	Inactive
Category :	STATE
Facility Types :	N/R
Type :	TEMPORARY
Contact Name :	N/R
Contact Phone :	N/R
Facility Mailing Address :	C/O YOUNS DISPOSAL COMPANY, FONTANA, CA 923350000
Latitude :	33.78504199
Longitude :	-118.21554794
Agency Hyperlink :	Click here for hyperlink provided by the agency.
Last Date in Agency List :	2021-07-08

HWG - CA

Facility Name :	1X OSCAR MAIER
Facility Address :	1451 SANTA FE AVE., LONG BEACH, CA 90802
County :	LOS ANGELES

EPA ID :	CAC000585584
Status :	Inactive
Category :	STATE
Type :	TEMPORARY
Facility Type :	N/R
Mailing Address :	C/O YOUNS DISPOSAL COMPANY, FONTANA, CA 923350000
Owner Name :	OSCAR MAIER
Owner Address :	N/A
Operator Name :	MIKE YOUNG
Operator Address :	N/A
Latitude :	33.825407
Longitude :	-118.215627

Map Id: X251
Direction: SW
Distance: 0.280 mi., 1481 ft.
Elevation: 10 ft.
Relative: Lower

Site Name : ADVANCE ELEVATOR INC | 1X OSCAR MAIER | OSCAR MAIER'S PROPERTY
1451 SANTA FE AVE
LONG BEACH, CA 90813

Database(s) : [FRS, HAZNET - CA, HWG - CA, LUST REG 4 - CA, RCRA_NONGEN]

Envirosite ID: 41050844
EPA ID: CAC000206463

FRS

Facility Name : ADVANCE ELEVATOR INC
Facility Address : 1451 SANTA FE AVE, LONG BEACH, CA 90813-0000
County : LOS ANGELES

Site Details

Registry ID : 110070451969
FRS Facility URL : Click here for hyperlink provided by the agency.
Last Date in Agency List : 2021-07-17

Source Description

Source Description :

RCRAInfo is EPA's comprehensive information system that supports the Resource Conservation and Recovery Act (RCRA) of 1976 and the Hazardous and Solid Waste Amendments (HSWA) of 1984 through the tracking of events and activities related to facilities that generate, transport, and treat, store, or dispose of hazardous waste. RCRAInfo allows RCRA program staff to track the notification, permit, compliance, and corrective action activities required under RCRA. RCRAInfo also supports generation of the National Hazardous Waste Biennial Report. All generators and treatment, storage, and disposal facilities who handle hazardous waste are required to report to the EPA Administrator at least once every two years to support creation of the Biennial Report.

FRS Environmental Interest

Source and System ID : RCRAINFO - CAL000206207

HAZNET - CA

Facility Name : 1X OSCAR MAIER
Facility Address : 1451 SANTA FE, LONG BEACH, CA 90813
County : LOS ANGELES

Site Details

Generator EPA ID : CAC000206463
Active : Inactive
Category : STATE
Facility Types : N/R
Type : TEMPORARY
Contact Name : N/R
Contact Phone : N/R
Facility Mailing Address : --, LONG BEACH, CA 908130000
Latitude : 33.78504199
Longitude : -118.21554794
Agency Hyperlink : Click here for hyperlink provided by the agency.
Last Date in Agency List : 2021-07-08

Map Id: X251
Direction: SW
Distance: 0.280 mi., 1481 ft.
Elevation: 10 ft.
Relative: Lower

Site Name : ADVANCE ELEVATOR INC | 1X OSCAR MAIER | OSCAR MAIER'S PROPERTY
1451 SANTA FE AVE
LONG BEACH, CA 90813

Database(s) : [FRS, HAZNET - CA, HWG - CA, LUST REG 4 - CA, RCRA_NONGEN] ***(cont.)***

Envirosite ID: 41050844
EPA ID: CAC000206463

HAZNET - CA ***(cont.)***

Facility Name :	ADVANCE ELEVATOR INC
Facility Address :	1451 SANTA FE AVE, LONG BEACH, CA 90813
County :	LOS ANGELES

Site Details

Generator EPA ID :	CAL000206207
Active :	Active
Category :	STATE
Facility Types :	N/R
Type :	PERMANENT
Contact Name :	N/R
Contact Phone :	N/R
Facility Mailing Address :	1451 SANTA FE AVE, LONG BEACH, CA 908130000
Latitude :	33.78504199
Longitude :	-118.21554794
Agency Hyperlink :	Click here for hyperlink provided by the agency.
Last Date in Agency List :	2021-07-08

Waste Generator Details

State Waste :	2008: 221 - Waste oil and mixed oil, 1.805 tons to CAD099452708 2004: 221 - Waste oil and mixed oil, 0.836 tons to CAT080013352

HWG - CA

Facility Name :	1X OSCAR MAIER
Facility Address :	1451 SANTA FE, LONG BEACH, CA 90813
County :	LOS ANGELES
EPA ID :	CAC000206463
Status :	Inactive
Category :	STATE
Type :	TEMPORARY
Facility Type :	N/R
Mailing Address :	LONG BEACH, CA 908130000
Owner Name :	OSCAR MAIER
Owner Address :	N/A
Operator Name :	DENNIS YOUNG, COMPLIANCE MGR.
Operator Address :	N/A
Latitude :	33.784846
Longitude :	-118.215587
Facility Name :	ADVANCE ELEVATOR INC
Facility Address :	1451 SANTA FE AVE, LONG BEACH, CA 90813
County :	LOS ANGELES
EPA ID :	CAL000206207
Status :	Active
Category :	STATE

Map Id: X251
Direction: SW
Distance: 0.280 mi., 1481 ft.
Elevation: 10 ft.
Relative: Lower

Site Name : ADVANCE ELEVATOR INC | 1X OSCAR MAIER | OSCAR MAIER'S PROPERTY
1451 SANTA FE AVE
LONG BEACH, CA 90813

Database(s) : [FRS, HAZNET - CA, HWG - CA, LUST REG 4 - CA, RCRA_NONGEN] ***(cont.)***

Envirosite ID: 41050844
EPA ID: CAC000206463

HWG - CA ***(cont.)***

Type :	PERMANENT
Facility Type :	N/R
Mailing Address :	1451 SANTA FE AVE, LONG BEACH, CA 908130000
Owner Name :	ADVANCE ELEVATOR INC
Owner Address :	1451 SANTA FE AVE, LONG BEACH, CA 908130000
Operator Name :	CHRISTOPHER TOTH / V.P.
Operator Address :	1451 SANTA FE AVE, LONG BEACH, CA 90813
Latitude :	33.784846
Longitude :	-118.215587

LUST REG 4 - CA

Facility Name :	OSCAR MAIER'S PROPERTY
Facility Address :	1451 SANTA FE AVE, LONG BEACH, CA 90813
County :	Los Angeles

Site Details

Status Date :	1996-10-01
Status :	Completed - Case Closed
Begin Date :	1985-01-31
Global ID :	T0603701925
Region :	REGION 4
Site History :	N/R
RB Case Number :	908130107
Potential Media Affected :	Aquifer used for drinking water supply
Potential Contaminants of Concern :	* Solvents
Local Agency :	LONG BEACH, CITY OF
Local Case Number :	N/R
Lead Agency :	LOS ANGELES RWQCB (REGION 4)
File Location :	N/R
CUF Case :	YES
Caseworker :	YR
Case Type :	LUST Cleanup Site
How Discovered :	N/R
How Discovered Description :	N/R
Stop Method :	N/R
Stop Description :	N/R
Calwater Watershed Name :	Los Angeles River - Los Angeles (412.10)
DWR Groundwater Subbasin Name :	Coastal Plain Of Los Angeles - West Coast (4-011.03)
Disadvantaged Community :	N/R
Latitude :	33.785143
Longitude :	-118.215807
Agency URL :	Click here for hyperlink provided by the agency.
Last Date in Agency List :	2021-09-08

Contacts Summary

Global ID :	T0603701925
Contact Name :	YUE RONG
Contact Type :	Regional Board Caseworker
Organization Name :	LOS ANGELES RWQCB (REGION 4)
Address :	320 W. 4TH ST., SUITE 200

Map Id: X251
Direction: SW
Distance: 0.280 mi., 1481 ft.
Elevation: 10 ft.
Relative: Lower

Site Name : ADVANCE ELEVATOR INC | 1X OSCAR MAIER | OSCAR MAIER'S PROPERTY
1451 SANTA FE AVE
LONG BEACH, CA 90813

Database(s) : [FRS, HAZNET - CA, HWG - CA, LUST REG 4 - CA, RCRA_NONGEN] ***(cont.)***

Envirosite ID: 41050844
EPA ID: CAC000206463

LUST REG 4 - CA ***(cont.)***

City :	Los Angeles
Phone Number :	N/R
Email :	yrong@waterboards.ca.gov
Global ID :	T0603701925
Contact Name :	CARMEN PIRO
Contact Type :	Local Agency Caseworker
Organization Name :	LONG BEACH, CITY OF
Address :	2525 GRAND AVE.
City :	LONG BEACH
Phone Number :	5625704137
Email :	carmen.piro@longbeach.gov

Regulatory Activities

Date :	1985-01-31
Global ID :	T0603701925
Action Type :	Other
Action :	Leak Reported

Status History

Status Date :	1996-10-01
Global ID :	T0603701925
Status :	Completed - Case Closed
Status Date :	1988-04-18
Global ID :	T0603701925
Status :	Open - Site Assessment
Status Date :	1985-01-31
Global ID :	T0603701925
Status :	Open - Case Begin Date

RCRA_NONGEN

Facility Name :	ADVANCE ELEVATOR INC
Facility Address :	1451 SANTA FE AVE, LONG BEACH, CA 90813-0000
County :	LOS ANGELES
Date Form Received by Agency :	2001-03-08
EPA ID :	CAL000206207
Mailing Address :	1451 SANTA FE AVE, LONG BEACH, CA 90813-0000
Contact :	CHRISTOPHER TOTH / V.P.
Contact Address :	1451 SANTA FE AVE, LONG BEACH, CA 90813
Contact Country :	N/R
Contact Telephone :	562-590-9444
Contact Email :	ADVANCEELEVATOR@YAHOO.COM
EPA Region :	09

Map Id: X251
Direction: SW
Distance: 0.280 mi., 1481 ft.
Elevation: 10 ft.
Relative: Lower

Site Name : ADVANCE ELEVATOR INC | 1X OSCAR MAIER | OSCAR MAIER'S PROPERTY
1451 SANTA FE AVE
LONG BEACH, CA 90813

Database(s) : [FRS, HAZNET - CA, HWG - CA, LUST REG 4 - CA, RCRA_NONGEN] ***(cont.)***

Envirosite ID: 41050844
EPA ID: CAC000206463

RCRA_NONGEN ***(cont.)***

Land Type :	Not Reported
Source Type :	Implementer
Classification :	Not a generator, verified
Description :	Not a generator, verified
Last Date in Agency List :	2021-09-03

Owner/Operator Summary

Owner/Operator Name :	ADVANCE ELEVATOR INC
Owner/Operator Address :	1451 SANTA FE AVE, LONG BEACH, CA 90813-0000
Owner/Operator Country :	N/R
Owner/Operator Telephone :	562-590-9444
Owner/Operator Email :	N/R
Owner/Operator Fax :	N/R
Legal Status :	Other land type
Owner/Operator Type :	Owner
Owner/Operator Start Date :	N/R
Owner/Operator End Date :	N/R

Owner/Operator Name :	CHRISTOPHER TOTH / V.P.
Owner/Operator Address :	1451 SANTA FE AVE, LONG BEACH, CA 90813
Owner/Operator Country :	N/R
Owner/Operator Telephone :	562-590-9444
Owner/Operator Email :	N/R
Owner/Operator Fax :	N/R
Legal Status :	Other land type
Owner/Operator Type :	Operator
Owner/Operator Start Date :	N/R
Owner/Operator End Date :	N/R

Handler Activities Summary

U.S. Importer of Hazardous Waste :	N
Mixed Waste (Haz. and Radioactive) :	N
Recycler of Hazardous Waste :	N
Transporter of Hazardous Waste :	N
Treater, Storer or Disposer of HW :	N
Underground Injection Activity :	N
On-site Burner Exemption :	N
Furnace Exemption :	N
Used Oil Fuel Burner :	N
Used Oil Processor :	N
Used Oil Refiner :	N
Used Oil Fuel Marketer to Burner :	N
Used Oil Specification Marketer :	N
Used Oil Transfer Facility :	N
Used Oil Transporter :	N

Map Id: X251
Direction: SW
Distance: 0.280 mi., 1481 ft.
Elevation: 10 ft.
Relative: Lower

Site Name : ADVANCE ELEVATOR INC | 1X OSCAR MAIER | OSCAR MAIER'S PROPERTY
1451 SANTA FE AVE
LONG BEACH, CA 90813

Database(s) : [FRS, HAZNET - CA, HWG - CA, LUST REG 4 - CA, RCRA_NONGEN] ***(cont.)***

Envirosite ID: 41050844
EPA ID: CAC000206463

RCRA_NONGEN ***(cont.)***

Notices of Violations Summary
Regulation Violated : N

Map Id: 252
Direction: SE
Distance: 0.283 mi., 1493 ft.
Elevation: 9 ft.
Relative: Lower

Site Name : NOIL USA INC DBA NOIL USA INC | Speedy Fuel, Inc. | MCMULLEN OIL INC
1234 COWLES ST | 1234 COWLES ST W | 1234 W Cowles
LONG BEACH | Long Beach, CA 90813

Database(s) : [CALEPA SITES - CA, ECHO, EPA LUST, FRS, HAZNET - CA, HWG - CA, LUST REG 4 - CA, MANIFEST EPA, RCRA_NONGEN, UST_CITY OF LONG BEACH - CA]

Envirosite ID: 325203
EPA ID: CAC001232856

CALEPA SITES - CA

Facility Name : Speedy Fuel, Inc.
Facility Address : 1234 COWLES ST W, LONG BEACH, 90813

Site ID : 238613
EI ID : T0603701973
EI Description : Leaking Underground Storage Tank Cleanup Site
Latitude : 33.784543
Longitude : -118.208190
Agency Hyperlink : Click here for hyperlink provided by the agency.
Last Date in Agency List : 2021-08-26

ECHO

Facility Name : NOIL USA INC DBA NOIL USA INC
Facility Address : 1234 COWLES ST, LONG BEACH, CA 90813
County : LOS ANGELES

Last Inspection Date : N/R
Registry ID : 110070485915
FIPS Code : N/R
EPA Region : 09
Inspection Count : 0
Last Inspection Days : N/R
Informal Count : 0
Last Informal Action Date : N/R
Formal Action Count : 0
Last Formal Action Date : N/R
Total Penalties : 0
Penalty Count : N/R
Last Penalty Date : N/R

Map Id: 252
Direction: SE
Distance: 0.283 mi., 1493 ft.
Elevation: 9 ft.
Relative: Lower

Site Name : NOIL USA INC DBA NOIL USA INC | Speedy Fuel, Inc. | MCMULLEN OIL INC
1234 COWLES ST | 1234 COWLES ST W | 1234 W Cowles
LONG BEACH | Long Beach, CA 90813

Database(s) : [CALEPA SITES - CA, ECHO, EPA LUST, FRS, HAZNET - CA, HWG - CA, LUST REG 4 - CA, MANIFEST EPA, RCRA_NONGEN, UST_CITY OF LONG BEACH - CA] ***(cont.)***

Envirosite ID: 325203
EPA ID: CAC001232856

ECHO ***(cont.)***

Last Penalty Amount :	N/R
QTRS IN NC :	0
Programs IN SNC :	0
Current Compliance Status :	No Violation Identified
Three-Year Compliance Status :	_____
Collection Method :	Zip Code Centroid
Reference Point :	N/R
Accuracy Meters :	10000
Derived Tribes :	N/R
Derived HUC :	N/R
Derived WBD :	N/R
Derived STCTY FIPS :	N/R
Derived Zip :	N/R
Derived CD113 :	N/R
Derived CB2010 :	N/R
MYRTK Universe :	NNN
NPDES IDs :	N/R
CWA Permit Types :	N/R
CWA Compliance Tracking :	N/R
CWA NAICS :	N/R
CWA SICS :	N/R
CWA Inspection Count :	N/R
CWA Last Inspection Days :	N/R
CWA Informal Count :	N/R
CWA Formal Action Count :	N/R
CWA Last Formal Action Date :	N/R
CWA Penalties :	N/R
CWA Last Penalty Date :	N/R
CWA Last Penalty Amount :	N/R
CWA Quarters IN NC :	N/R
CWA Current Compliance Status :	N/R
CWA Current SNC Flag :	N
CWA 13 Quarters Compliance Status :	N/R
CWA 13 Quarters Effluent Exceedances:	N/R
CWA Three-Year QNCR Codes :	N/R
DFR URL :	Click here for hyperlink provided by the agency.
Facility SIC :	N/R
Facility NAICS :	56299 - All Other Waste Management Services
Facility Last Inspection EPA Date :	N/R
Facility Last Inspection State Date :	N/R
Facility Last Formal Act EPA Date :	N/R
Facility Last Formal Act State Date :	N/R
Facility Last Informal Act EPA Date :	N/R
Facility Last Informal Act State Date:	N/R
Facility Federal Agency :	N/R
TRI Reporter :	N/R
Facility Imp Water Flag :	N/R
Current SNC Flag :	N
Indian County Flag :	N
Federal Flag :	N/R
US Mexico Border Flag :	N/R
Chesapeak Bay Flag :	N/R

Map Id: 252
Direction: SE
Distance: 0.283 mi., 1493 ft.
Elevation: 9 ft.
Relative: Lower

Site Name : NOIL USA INC DBA NOIL USA INC | Speedy Fuel, Inc. | MCMULLEN OIL INC
1234 COWLES ST | 1234 COWLES ST W | 1234 W Cowles
LONG BEACH | Long Beach, CA 90813

Database(s) : [CALEPA SITES - CA, ECHO, EPA LUST, FRS, HAZNET - CA, HWG - CA, LUST REG 4 - CA, MANIFEST EPA, RCRA_NONGEN, UST_CITY OF LONG BEACH - CA] ***(cont.)***

Envirosite ID: 325203
EPA ID: CAC001232856

ECHO ***(cont.)***

AIR Flag :	N
NPDES Flag :	N
SDWIS Flag :	N
RCRA Flag :	Y
TRI Flag :	N
GHG Flag :	N
Major Flag :	N/R
Active Flag :	Y
NAA Flag :	N
Latitude :	33.780911
Longitude :	-118.196312
Last Date in Agency List :	2021-08-20

EPA LUST

Facility Name :	SPEEDY FUEL, INC.
Facility Address :	1234 COWLES ST W, LONG BEACH, California 90813
County :	N/R
Facility ID :	N/R
LUST ID :	CAT0603701973
Reported Date :	N/R
Status :	No Further Action
Substance :	N/R
Closed With Residual Contamination (Tribal Only):	N/R
NFA_Letter (Tribal Only) :	N/R
Tribe (Tribal Only) :	N/R
EPA Region :	9
Estimated Population within 1500ft :	14
Estimated Private Domestic Wells within 1500ft:	0
Within Source Water Protection Area (SPA):	No
SPA Public Water System and Facility ID:	N/R
SPA Water Type :	N/R
SPA Facility Type :	N/R
SPA HUC12 :	N/R
Within Groundwater Wellhead Protection Area (WHPA):	Yes
WHPA Public Water System and Facility ID:	CA1910033_11576
WHPA Water Type :	GW
WHPA Facility Type :	WL
WHPA HUC12 :	180701060701
Within Estimated 100-year Floodplain:	No
Latitude :	33.78466
Longitude :	-118.208079999999
Last Date in Agency List :	2021-08-27

Map Id: 252
Direction: SE
Distance: 0.283 mi., 1493 ft.
Elevation: 9 ft.
Relative: Lower

Site Name : NOIL USA INC DBA NOIL USA INC | Speedy Fuel, Inc. | MCMULLEN OIL INC
1234 COWLES ST | 1234 COWLES ST W | 1234 W Cowles
LONG BEACH | Long Beach, CA 90813

Database(s) : [CALEPA SITES - CA, ECHO, EPA LUST, FRS, HAZNET - CA, HWG - CA, LUST REG 4 - CA, MANIFEST EPA, RCRA_NONGEN, UST_CITY OF LONG BEACH - CA] ***(cont.)***

Envirosite ID: 325203
EPA ID: CAC001232856

FRS

Facility Name : NOIL USA INC DBA NOIL USA INC
Facility Address : 1234 COWLES ST, LONG BEACH, CA 90813
County : LOS ANGELES

Site Details
Registry ID : 110070485915
FRS Facility URL : Click here for hyperlink provided by the agency.
Last Date in Agency List : 2021-07-17

Source Description

Source Description :

RCRAInfo is EPA's comprehensive information system that supports the Resource Conservation and Recovery Act (RCRA) of 1976 and the Hazardous and Solid Waste Amendments (HSWA) of 1984 through the tracking of events and activities related to facilities that generate, transport, and treat, store, or dispose of hazardous waste. RCRAInfo allows RCRA program staff to track the notification, permit, compliance, and corrective action activities required under RCRA. RCRAInfo also supports generation of the National Hazardous Waste Biennial Report. All generators and treatment, storage, and disposal facilities who handle hazardous waste are required to report to the EPA Administrator at least once every two years to support creation of the Biennial Report.

FRS Environmental Interest
Source and System ID : RCRAINFO - CAL000433606

Facility Name : SPEEDY FUELNA INC.
Facility Address : 1234 COWLES ST W, LONG BEACH, CA 90813
County : LOS ANGELES

Site Details
Registry ID : 110065153639
FRS Facility URL : Click here for hyperlink provided by the agency.
Last Date in Agency List : 2021-07-17

Source Description

Map Id: 252
Direction: SE
Distance: 0.283 mi., 1493 ft.
Elevation: 9 ft.
Relative: Lower

Site Name : NOIL USA INC DBA NOIL USA INC | Speedy Fuel, Inc. | MCMULLEN OIL INC
1234 COWLES ST | 1234 COWLES ST W | 1234 W Cowles
LONG BEACH | Long Beach, CA 90813

Database(s) : [CALEPA SITES - CA, ECHO, EPA LUST, FRS, HAZNET - CA, HWG - CA, LUST REG 4 - CA, MANIFEST EPA, RCRA_NONGEN, UST_CITY OF LONG BEACH - CA] ***(cont.)***

Envirosite ID: 325203
EPA ID: CAC001232856

FRS ***(cont.)***

Source Description :

The California Environmental Protection Agency (CalEPA) has recently implemented a new data warehouse system (nSite). This data warehouse combines and merges facility and site information from five different systems managed within CalEPA. The five systems are: California Environmental Reporting System (CERS), EnviroStor, GeoTracker, California Integrated Water Quality System (CIWQS), and Toxic Release Inventory (TRI).

FRS Environmental Interest

Source and System ID :	CA-ENVIROVIEW - 238613 CA-ENVIROVIEW - 70016

HAZNET - CA

Facility Name :	MCMULLEN OIL INC
Facility Address :	1234 COWLES ST, LONG BEACH, CA 90813
County :	LOS ANGELES

Site Details

Generator EPA ID :	CAC001232856
Active :	Inactive
Category :	STATE
Facility Types :	N/R
Type :	TEMPORARY
Contact Name :	N/R
Contact Phone :	N/R
Facility Mailing Address :	1234 COWLES ST, LONG BEACH, CA 908130000
Latitude :	33.78461055
Longitude :	-118.20823344
Agency Hyperlink :	Click here for hyperlink provided by the agency.
Last Date in Agency List :	2021-07-08

Waste Generator Details

State Waste :	1996: 213 - Hydrocarbon solvents (benzene, hexane, Stoddard, Etc.), 0.7506 tons to CAD000088252
Facility Name :	MICOR LONG BEACH LLC
Facility Address :	1234 COWLES ST, LONG BEACH, CA 90813
County :	LOS ANGELES

Map Id: 252
Direction: SE
Distance: 0.283 mi., 1493 ft.
Elevation: 9 ft.
Relative: Lower

Site Name : NOIL USA INC DBA NOIL USA INC | Speedy Fuel, Inc. | MCMULLEN OIL INC
1234 COWLES ST | 1234 COWLES ST W | 1234 W Cowles
LONG BEACH | Long Beach, CA 90813

Database(s) : [CALEPA SITES - CA, ECHO, EPA LUST, FRS, HAZNET - CA, HWG - CA, LUST REG 4 - CA, MANIFEST EPA, RCRA_NONGEN, UST_CITY OF LONG BEACH - CA] ***(cont.)***

Envirosite ID: 325203
EPA ID: CAC001232856

HAZNET - CA ***(cont.)***

Site Details

Generator EPA ID :	CAL000139743
Active :	Inactive
Category :	STATE
Facility Types :	N/R
Type :	PERMANENT
Contact Name :	N/R
Contact Phone :	N/R
Facility Mailing Address :	PO BOX 10578, COSTA MESA, CA 926270199
Latitude :	33.78461055
Longitude :	-118.20823344
Agency Hyperlink :	Click here for hyperlink provided by the agency.
Last Date in Agency List :	2021-07-08

Waste Generator Details

State Waste :

2000: 221 - Waste oil and mixed oil, 0.589 tons to CAT080013352
1999: 223 - Unspecified oil-containing waste, 3.745 tons to CAD028409019
1999: 331 - Off-specification, aged or surplus organics, 1.3035 tons to CAD028409019
1999: 223 - Unspecified oil-containing waste, 0.2293 tons to CAD028409019
1998: 352 - Other organic solids, 4.525 tons to CAD028409019
1998: 331 - Off-specification, aged or surplus organics, 0.9075 tons to CAD028409019
1998: 223 - Unspecified oil-containing waste, 10.425 tons to CAD028409019
1998: 241 - Tank bottom waste, 2.085 tons to CAD982444481

Facility Name :	NOIL USA INC DBA NOIL USA INC
Facility Address :	1234 COWLES ST, LONG BEACH, CA 90813
County :	LOS ANGELES

Site Details

Generator EPA ID :	CAL000433606
Active :	Inactive
Category :	STATE
Facility Types :	N/R
Type :	PERMANENT
Contact Name :	N/R
Contact Phone :	N/R
Facility Mailing Address :	5801 RANDOLPH ST, COMMERCE, CA 90040
Latitude :	33.78447000
Longitude :	-118.20816450
Agency Hyperlink :	Click here for hyperlink provided by the agency.
Last Date in Agency List :	2021-07-08

Map Id: 252
Direction: SE
Distance: 0.283 mi., 1493 ft.
Elevation: 9 ft.
Relative: Lower

Site Name : NOIL USA INC DBA NOIL USA INC | Speedy Fuel, Inc. | MCMULLEN OIL INC
1234 COWLES ST | 1234 COWLES ST W | 1234 W Cowles
LONG BEACH | Long Beach, CA 90813

Database(s) : [CALEPA SITES - CA, ECHO, EPA LUST, FRS, HAZNET - CA, HWG - CA, LUST REG 4 - CA, MANIFEST EPA, RCRA_NONGEN, UST_CITY OF LONG BEACH - CA] ***(cont.)***

Envirosite ID: 325203
EPA ID: CAC001232856

HAZNET - CA ***(cont.)***

Waste Generator Details
State Waste :
2019: 352 - Other organic solids, 0.65000 tons to CAD028409019
2019: 331 - Off-specification, aged or surplus organics, 0.18150 tons to AZR000520304
2019: 241 - Tank bottom waste, 0.22935 tons to CAD028409019
2019: 352 - Other organic solids, 0.15000 tons to AZR000520304
2018: 352 - Other organic solids, 0.20000 tons to AZR000520304

Facility Name : SPEEDY FUEL
Facility Address : 1234 COWLES ST, LONG BEACH, CA 90813
County : LOS ANGELES

Site Details
Generator EPA ID : CAL000260497
Active : Inactive
Category : STATE
Facility Types : N/R
Type : PERMANENT
Contact Name : N/R
Contact Phone : N/R
Facility Mailing Address : 27780 LAGOON DR, BUTTONWILLOW, CA 932060000
Latitude : 33.78461055
Longitude : -118.20823344
Agency Hyperlink : Click here for hyperlink provided by the agency.
Last Date in Agency List : 2021-07-08

Waste Generator Details
State Waste : 2008: 352 - Other organic solids, 0.4 tons to CAD097030993

HWG - CA

Facility Name : MCMULLEN OIL INC
Facility Address : 1234 COWLES ST, LONG BEACH, CA 90813
County : LOS ANGELES

EPA ID : CAC001232856
Status : Inactive
Category : STATE
Type : TEMPORARY
Facility Type : N/R
Mailing Address : 1234 COWLES ST, LONG BEACH, CA 908130000
Owner Name : CORPORATION
Owner Address : 1234 COWLES ST, LONG BEACH, CA 908130000
Operator Name : LARRY POCH
Operator Address : 1234 COWLES ST, LONG BEACH, CA 908130000

Map Id: 252
Direction: SE
Distance: 0.283 mi., 1493 ft.
Elevation: 9 ft.
Relative: Lower

Site Name : NOIL USA INC DBA NOIL USA INC | Speedy Fuel, Inc. | MCMULLEN OIL INC
1234 COWLES ST | 1234 COWLES ST W | 1234 W Cowles
LONG BEACH | Long Beach, CA 90813

Database(s) : [CALEPA SITES - CA, ECHO, EPA LUST, FRS, HAZNET - CA, HWG - CA, LUST REG 4 - CA, MANIFEST EPA, RCRA_NONGEN, UST_CITY OF LONG BEACH - CA] ***(cont.)***

Envirosite ID: 325203
EPA ID: CAC001232856

HWG - CA ***(cont.)***

Latitude :	33.784686
Longitude :	-118.208271
Facility Name :	MICOR LONG BEACH LLC
Facility Address :	1234 COWLES ST, LONG BEACH, CA 90813
County :	LOS ANGELES
EPA ID :	CAL000139743
Status :	Inactive
Category :	STATE
Type :	PERMANENT
Facility Type :	N/R
Mailing Address :	PO BOX 10578, COSTA MESA, CA 926270199
Owner Name :	MICOR ENERGY COMPANY
Owner Address :	1234 COWLES ST, LONG BEACH, CA 908130000
Operator Name :	KATI PISCIOTTA/ADMIN MGR
Operator Address :	INACTIVE PER VQ00 - BMI, LONG BEACH, CA 908130000
Latitude :	33.784686
Longitude :	-118.208271
Facility Name :	NOIL USA INC DBA NOIL USA INC
Facility Address :	1234 COWLES ST, LONG BEACH, CA 90813
County :	LOS ANGELES
EPA ID :	CAL000433606
Status :	Active
Category :	STATE
Type :	PERMANENT
Facility Type :	N/R
Mailing Address :	5801 RANDOLPH ST, COMMERCE, CA 90040
Owner Name :	NOIL USA INC
Owner Address :	5801 RANDOLPH ST, COMMERCE, CA 90040
Operator Name :	GEORGE TERMEDZHJAN
Operator Address :	5801 RANDOLPH ST, COMMERCE, CA 90040
Latitude :	33.78447
Longitude :	-118.208164
Facility Name :	SPEEDY FUEL
Facility Address :	1234 COWLES ST, LONG BEACH, CA 90813
County :	LOS ANGELES
EPA ID :	CAL000260497
Status :	Inactive
Category :	STATE
Type :	PERMANENT

Map Id: 252
Direction: SE
Distance: 0.283 mi., 1493 ft.
Elevation: 9 ft.
Relative: Lower

Site Name : NOIL USA INC DBA NOIL USA INC | Speedy Fuel, Inc. | MCMULLEN OIL INC
1234 COWLES ST | 1234 COWLES ST W | 1234 W Cowles
LONG BEACH | Long Beach, CA 90813

Database(s) : [CALEPA SITES - CA, ECHO, EPA LUST, FRS, HAZNET - CA, HWG - CA, LUST REG 4 - CA, MANIFEST EPA, RCRA_NONGEN, UST_CITY OF LONG BEACH - CA] ***(cont.)***

Envirosite ID: 325203
EPA ID: CAC001232856

HWG - CA ***(cont.)***

Facility Type :	N/R
Mailing Address :	27780 LAGOON DR, BUTTONWILLOW, CA 932060000
Owner Name :	SPEEDY FUEL INC
Owner Address :	1492 S LORENA ST, LOS ANGELES, CA 900230000
Operator Name :	AIVEN SIMONIAN
Operator Address :	1492 S LORENA STREET, LOS ANGELES, CA 90023
Latitude :	33.784657
Longitude :	-118.208145

LUST REG 4 - CA

Facility Name :	Speedy Fuel, Inc.
Facility Address :	1234 COWLES ST W, LONG BEACH, CA 90813
County :	Los Angeles

Site Details

Status Date :	2015-07-01
Status :	Completed - Case Closed
Begin Date :	1999-10-20
Global ID :	T0603701973
Region :	REGION 4
Site History :	N/R
RB Case Number :	908130625
Potential Media Affected :	Aquifer used for drinking water supply
Potential Contaminants of Concern :	Gasoline
Local Agency :	LOS ANGELES COUNTY
Local Case Number :	N/R
Lead Agency :	LOS ANGELES RWQCB (REGION 4)
File Location :	Regional Board
CUF Case :	NO
Caseworker :	JR
Case Type :	LUST Cleanup Site
How Discovered :	Subsurface Monitoring
How Discovered Description :	N/R
Stop Method :	N/R
Stop Description :	N/R
Calwater Watershed Name :	Los Angeles River - Los Angeles (412.10)
DWR Groundwater Subbasin Name :	Coastal Plain Of Los Angeles - West Coast (4-011.03)
Disadvantaged Community :	N/R
Latitude :	33.784543
Longitude :	-118.208191
Agency URL :	Click here for hyperlink provided by the agency.
Last Date in Agency List :	2021-09-08

Contacts Summary

Global ID :	T0603701973
Contact Name :	JAMES RYAN

Map Id: 252
Direction: SE
Distance: 0.283 mi., 1493 ft.
Elevation: 9 ft.
Relative: Lower

Site Name : NOIL USA INC DBA NOIL USA INC | Speedy Fuel, Inc. | MCMULLEN OIL INC
1234 COWLES ST | 1234 COWLES ST W | 1234 W Cowles
LONG BEACH | Long Beach, CA 90813

Database(s) : [CALEPA SITES - CA, ECHO, EPA LUST, FRS, HAZNET - CA, HWG - CA, LUST REG 4 - CA, MANIFEST EPA, RCRA_NONGEN, UST_CITY OF LONG BEACH - CA] ***(cont.)***

Envirosite ID: 325203
EPA ID: CAC001232856

LUST REG 4 - CA ***(cont.)***

Contact Type :	Regional Board Caseworker
Organization Name :	LOS ANGELES RWQCB (REGION 4)
Address :	West 4th Street, Suite 200
City :	LOS ANGELES
Phone Number :	2135766711
Email :	jamesw.ryan@waterboards.ca.gov

Global ID :	T0603701973
Contact Name :	CARMEN PIRO
Contact Type :	Local Agency Caseworker
Organization Name :	LONG BEACH, CITY OF
Address :	2525 GRAND AVE.
City :	LONG BEACH
Phone Number :	5625704137
Email :	carmen.piro@longbeach.gov

Regulatory Activities

Details for this site have been truncated due to the large number of available details for this site within this dataset. For the complete details for this site, contact your Envirosite account representative for a complimentary site report containing all of the details available.

Date :	2015-07-01
Global ID :	T0603701973
Action Type :	ENFORCEMENT
Action :	Closure/No Further Action Letter

Date :	2015-03-20
Global ID :	T0603701973
Action Type :	RESPONSE
Action :	Well Destruction Report

Date :	2014-07-15
Global ID :	T0603701973
Action Type :	ENFORCEMENT
Action :	Notification - Preclosure

Date :	2014-06-05
Global ID :	T0603701973
Action Type :	RESPONSE
Action :	Request for Closure - Regulator Responded

Date :	2014-05-15
Global ID :	T0603701973

Map Id: 252
Direction: SE
Distance: 0.283 mi., 1493 ft.
Elevation: 9 ft.
Relative: Lower

Site Name : NOIL USA INC DBA NOIL USA INC | Speedy Fuel, Inc. | MCMULLEN OIL INC
1234 COWLES ST | 1234 COWLES ST W | 1234 W Cowles
LONG BEACH | Long Beach, CA 90813

Database(s) : [CALEPA SITES - CA, ECHO, EPA LUST, FRS, HAZNET - CA, HWG - CA, LUST REG 4 - CA, MANIFEST EPA, RCRA_NONGEN, UST_CITY OF LONG BEACH - CA] ***(cont.)***

Envirosite ID: 325203
EPA ID: CAC001232856

LUST REG 4 - CA ***(cont.)***

Action Type : RESPONSE
Action : Monitoring Report - Semi-Annually

Date : 2014-03-12
Global ID : T0603701973
Action Type : ENFORCEMENT
Action : Health and Safety Code Section 25296.10(c)

Date : 2012-03-05
Global ID : T0603701973
Action Type : ENFORCEMENT
Action : Staff Letter

Date : 2012-01-04
Global ID : T0603701973
Action Type : ENFORCEMENT
Action : Staff Letter

Date : 2009-06-15
Global ID : T0603701973
Action Type : ENFORCEMENT
Action : Staff Letter

Date : 2009-03-20
Global ID : T0603701973
Action Type : ENFORCEMENT
Action : Staff Letter

Status History

Status Date : 2015-07-01
Global ID : T0603701973
Status : Completed - Case Closed

Status Date : 2014-07-15
Global ID : T0603701973
Status : Open - Eligible for Closure

Status Date : 2000-09-25
Global ID : T0603701973
Status : Open - Site Assessment

Map Id: 252
Direction: SE
Distance: 0.283 mi., 1493 ft.
Elevation: 9 ft.
Relative: Lower

Site Name : NOIL USA INC DBA NOIL USA INC | Speedy Fuel, Inc. | MCMULLEN OIL INC
1234 COWLES ST | 1234 COWLES ST W | 1234 W Cowles
LONG BEACH | Long Beach, CA 90813

Database(s) : [CALEPA SITES - CA, ECHO, EPA LUST, FRS, HAZNET - CA, HWG - CA, LUST REG 4 - CA, MANIFEST EPA, RCRA_NONGEN, UST_CITY OF LONG BEACH - CA] ***(cont.)***

Envirosite ID: 325203
EPA ID: CAC001232856

LUST REG 4 - CA ***(cont.)***

Status Date :	2000-03-27
Global ID :	T0603701973
Status :	Open - Site Assessment
Status Date :	2000-03-07
Global ID :	T0603701973
Status :	Open - Site Assessment
Status Date :	2000-01-07
Global ID :	T0603701973
Status :	Open - Verification Monitoring
Status Date :	1999-10-20
Global ID :	T0603701973
Status :	Open - Case Begin Date

MANIFEST EPA

Manifest Details

Details for this site have been truncated due to the large number of available details for this site within this dataset. For the complete details for this site, contact your Envirosite account representative for a complimentary site report containing all of the details available.

Manifest Number :	021471416JJK
Shipped Date :	2020-08-27
Updated Date :	2020-09-28
Received Date :	2020-09-03
Status :	Signed
Generator ID :	CAL000433606
Generator Name :	NOIL USA INC DBA NOIL USA INC
Generator Address :	1234 COWLES ST, LONG BEACH, CA 90813
Generator Mailing :	1234 COWLES ST, LONG BEACH, CA 90813
Generator Contact :	N/R
Destination ID :	CAT080013352
Destination Name :	WORLD OIL RECYCLING
Destination Mailing :	2000 N. ALAMEDA STREET CA90222 CA037US 2000, COMPTON, CA 90222
Destination Address :	2000 N. ALAMEDA STREET, COMPTON, CA 90222-0000
Destination Contact :	N/R
Submission Type :	DataImage5Copy
Origin Type :	Service
Manifest Residue :	N
Rejection :	N
Last Date in Agency List :	2021-09-04

Map Id: 252
Direction: SE
Distance: 0.283 mi., 1493 ft.
Elevation: 9 ft.
Relative: Lower

Site Name : NOIL USA INC DBA NOIL USA INC | Speedy Fuel, Inc. | MCMULLEN OIL INC
1234 COWLES ST | 1234 COWLES ST W | 1234 W Cowles
LONG BEACH | Long Beach, CA 90813

Database(s) : [CALEPA SITES - CA, ECHO, EPA LUST, FRS, HAZNET - CA, HWG - CA, LUST REG 4 - CA, MANIFEST EPA, RCRA_NONGEN, UST_CITY OF LONG BEACH - CA] ***(cont.)***

Envirosite ID: 325203
EPA ID: CAC001232856

MANIFEST EPA ***(cont.)***

Waste Details

Waste Line Number :	1
Is DOT Hazardous :	Y
DOT ID Number :	UN1993
DOT Information :	Waste Flammable liquids n.o.s. (GASOLINE & WATER) UN1993 P.G.III
Non Waste Description :	N/R
Quantity :	135 Gallons
Quantity Tons, Acute, Non-Acute :	0.56296915, 0, 0.56296915
Quantity Kg, Acute, Non-Acute :	0, 510.6299
Management Method :	H039 - OTHER RECOVERY OR RECLAMATION FOR REUSE
Is EPA Waste :	Y
Federal Code :	D001
State Code :	CA - 241

Manifest Details

Manifest Number :	021471392JJK
Shipped Date :	2020-08-26
Updated Date :	2020-10-01
Received Date :	2020-09-03
Status :	Signed
Generator ID :	CAL000433606
Generator Name :	NOIL USA INC DBA NOIL USA INC
Generator Address :	1234 COWLES ST, LONG BEACH, CA 90813
Generator Mailing :	1234 COWLES ST, LONG BEACH, CA 90813
Generator Contact :	N/R
Destination ID :	CAT080013352
Destination Name :	WORLD OIL RECYCLING
Destination Mailing :	2000 N. ALAMEDA STREET CA90222 CA037US 2000, COMPTON, CA 90222
Destination Address :	2000 N. ALAMEDA STREET, COMPTON, CA 90222-0000
Destination Contact :	N/R
Submission Type :	DataImage5Copy
Origin Type :	Service
Manifest Residue :	N
Rejection :	N
Last Date in Agency List :	2021-09-04

Waste Details

Waste Line Number :	1
Is DOT Hazardous :	Y
DOT ID Number :	UN1993
DOT Information :	UN1993, Waste Flammable liquids n.o.s., PG III (Gasoline + water)
Non Waste Description :	N/R
Quantity :	110 Gallons
Quantity Tons, Acute, Non-Acute :	0.4587156, 0, 0.4587156
Quantity Kg, Acute, Non-Acute :	0, 416.06882
Management Method :	H039 - OTHER RECOVERY OR RECLAMATION FOR REUSE

Map Id: 252
Direction: SE
Distance: 0.283 mi., 1493 ft.
Elevation: 9 ft.
Relative: Lower

Site Name : NOIL USA INC DBA NOIL USA INC | Speedy Fuel, Inc. | MCMULLEN OIL INC
1234 COWLES ST | 1234 COWLES ST W | 1234 W Cowles
LONG BEACH | Long Beach, CA 90813

Database(s) : [CALEPA SITES - CA, ECHO, EPA LUST, FRS, HAZNET - CA, HWG - CA, LUST REG 4 - CA, MANIFEST EPA, RCRA_NONGEN, UST_CITY OF LONG BEACH - CA] ***(cont.)***

Envirosite ID: 325203
EPA ID: CAC001232856

MANIFEST EPA ***(cont.)***

Is EPA Waste :	Y
Federal Code :	D001
State Code :	CA - 241

Manifest Details

Manifest Number :	021471393JJK
Shipped Date :	2020-08-26
Updated Date :	2020-10-12
Received Date :	2020-09-04
Status :	Signed
Generator ID :	CAL000433606
Generator Name :	NOIL USA INC DBA NOIL USA INC
Generator Address :	1234 COWLES ST, LONG BEACH, CA 90813
Generator Mailing :	1234 COWLES ST., Long Beach, CA 90813
Generator Contact :	N/R
Destination ID :	CAD028409019
Destination Name :	CROSBY & OVERTON
Destination Mailing :	1630 W. 17TH STREET CA90813 CA037US 1630, LONG BEACH, CA 90813
Destination Address :	1630 W. 17TH STREET, LONG BEACH, CA 90813-0000
Destination Contact :	N/R
Submission Type :	DataImage5Copy
Origin Type :	Web
Manifest Residue :	N
Rejection :	N
Last Date in Agency List :	2021-09-04

Waste Details

Waste Line Number :	1
Is DOT Hazardous :	N
DOT ID Number :	N/R
DOT Information :	N/R
Non Waste Description :	NON RCRA HAZARDOUS WASTE SOLID
Quantity :	1000 Pounds
Quantity Tons, Acute, Non-Acute :	0.5, 0, 0.5
Quantity Kg, Acute, Non-Acute :	0, 453.515
Management Method :	H141 - STORAGE, BULKING AND/OR TRANSFER OFF SITE
Is EPA Waste :	N
Federal Code :	N/R
State Code :	CA - 352

Manifest Details

Manifest Number :	021491470JJK
Shipped Date :	2020-04-13
Updated Date :	2020-05-11
Received Date :	2020-04-20

Map Id: 252
Direction: SE
Distance: 0.283 mi., 1493 ft.
Elevation: 9 ft.
Relative: Lower

Site Name : NOIL USA INC DBA NOIL USA INC | Speedy Fuel, Inc. | MCMULLEN OIL INC
1234 COWLES ST | 1234 COWLES ST W | 1234 W Cowles
LONG BEACH | Long Beach, CA 90813

Database(s) : [CALEPA SITES - CA, ECHO, EPA LUST, FRS, HAZNET - CA, HWG - CA, LUST REG 4 - CA, MANIFEST EPA, RCRA_NONGEN, UST_CITY OF LONG BEACH - CA] ***(cont.)***

Envirosite ID: 325203
EPA ID: CAC001232856

MANIFEST EPA ***(cont.)***

Status :	Signed
Generator ID :	CAL000433606
Generator Name :	NOIL USA INC DBA NOIL USA INC
Generator Address :	1234 COWLES ST, LONG BEACH, CA 90813
Generator Mailing :	1234 COWLES ST, LONG BEACH, CA 90813
Generator Contact :	N/R
Destination ID :	CAT080013352
Destination Name :	WORLD OIL RECYCLING
Destination Mailing :	2000 N. ALAMEDA STREET CA90222 CA037US 2000, COMPTON, CA 90222
Destination Address :	2000 N. ALAMEDA STREET, COMPTON, CA 90222-0000
Destination Contact :	N/R
Submission Type :	DataImage5Copy
Origin Type :	Service
Manifest Residue :	N
Rejection :	N
Last Date in Agency List :	2021-09-04

Waste Details

Waste Line Number :	1
Is DOT Hazardous :	N
DOT ID Number :	N/R
DOT Information :	N/R
Non Waste Description :	NON-RCRA HAZARDOUS WASTE, LIQUID (OIL and WATER)
Quantity :	100 Gallons
Quantity Tons, Acute, Non-Acute :	0.41701418, 0, 0.41701418
Quantity Kg, Acute, Non-Acute :	0, 378.2444
Management Method :	H039 - OTHER RECOVERY OR RECLAMATION FOR REUSE
Is EPA Waste :	N
Federal Code :	N/R
State Code :	CA - 241

Manifest Details

Manifest Number :	021491315JJK
Shipped Date :	2020-03-02
Updated Date :	2020-03-27
Received Date :	2020-03-02
Status :	Signed
Generator ID :	CAL000433606
Generator Name :	NOIL USA INC DBA NOIL USA INC
Generator Address :	1234 COWLES ST, LONG BEACH, CA 90813
Generator Mailing :	5801 RANDOLPH ST, COMMERCE, CA 90040
Generator Contact :	N/R
Destination ID :	CAD028409019
Destination Name :	CROSBY & OVERTON
Destination Mailing :	1630 W. 17TH STREET CA90813 CA037US 1630, LONG BEACH, CA 90813
Destination Address :	1630 W. 17TH STREET, LONG BEACH, CA 90813-0000

Map Id: 252
Direction: SE
Distance: 0.283 mi., 1493 ft.
Elevation: 9 ft.
Relative: Lower

Site Name : NOIL USA INC DBA NOIL USA INC | Speedy Fuel, Inc. | MCMULLEN OIL INC
1234 COWLES ST | 1234 COWLES ST W | 1234 W Cowles
LONG BEACH | Long Beach, CA 90813

Database(s) : [CALEPA SITES - CA, ECHO, EPA LUST, FRS, HAZNET - CA, HWG - CA, LUST REG 4 - CA, MANIFEST EPA, RCRA_NONGEN, UST_CITY OF LONG BEACH - CA] ***(cont.)***

Envirosite ID: 325203
EPA ID: CAC001232856

MANIFEST EPA ***(cont.)***

Destination Contact :	N/R
Submission Type :	DataImage5Copy
Origin Type :	Web
Manifest Residue :	N
Rejection :	N
Last Date in Agency List :	2021-09-04

Waste Details

Waste Line Number :	1
Is DOT Hazardous :	N
DOT ID Number :	N/R
DOT Information :	N/R
Non Waste Description :	NON RCRA HAZARDOUS WASTE SOLID
Quantity :	800 Pounds
Quantity Tons, Acute, Non-Acute :	0.4, 0, 0.4
Quantity Kg, Acute, Non-Acute :	0, 362.812
Management Method :	H141 - STORAGE, BULKING AND/OR TRANSFER OFF SITE
Is EPA Waste :	N
Federal Code :	N/R
State Code :	CA - 352

RCRA_NONGEN

Facility Name :	NOIL USA INC DBA NOIL USA INC
Facility Address :	1234 COWLES ST, LONG BEACH, CA 90813
County :	LOS ANGELES
Date Form Received by Agency :	2018-02-12
EPA ID :	CAL000433606
Mailing Address :	5801 RANDOLPH ST, COMMERCE, CA 90040
Contact :	GEORGE TERMEDZHJAN
Contact Address :	5801 RANDOLPH ST, COMMERCE, CA 90040
Contact Country :	N/R
Contact Telephone :	424-294-4444
Contact Email :	GTENERGY@YMAIL.COM
EPA Region :	09
Land Type :	Not Reported
Source Type :	Implementer
Classification :	Not a generator, verified
Description :	Not a generator, verified
Last Date in Agency List :	2021-09-03

Owner/Operator Summary

Owner/Operator Name :	GEORGE TERMEDZHJAN
Owner/Operator Address :	5801 RANDOLPH ST, COMMERCE, CA 90040
Owner/Operator Country :	N/R

Map Id: 252
Direction: SE
Distance: 0.283 mi., 1493 ft.
Elevation: 9 ft.
Relative: Lower

Site Name : NOIL USA INC DBA NOIL USA INC | Speedy Fuel, Inc. | MCMULLEN OIL INC
1234 COWLES ST | 1234 COWLES ST W | 1234 W Cowles
LONG BEACH | Long Beach, CA 90813

Database(s) : [CALEPA SITES - CA, ECHO, EPA LUST, FRS, HAZNET - CA, HWG - CA, LUST REG 4 - CA, MANIFEST EPA, RCRA_NONGEN, UST_CITY OF LONG BEACH - CA] ***(cont.)***

Envirosite ID: 325203
EPA ID: CAC001232856

RCRA_NONGEN ***(cont.)***

Owner/Operator Telephone :	424-294-4444
Owner/Operator Email :	N/R
Owner/Operator Fax :	N/R
Legal Status :	Other land type
Owner/Operator Type :	Operator
Owner/Operator Start Date :	N/R
Owner/Operator End Date :	N/R

Owner/Operator Name :	NOIL USA INC
Owner/Operator Address :	5801 RANDOLPH ST, COMMERCE, CA 90040
Owner/Operator Country :	N/R
Owner/Operator Telephone :	323-726-1966
Owner/Operator Email :	N/R
Owner/Operator Fax :	N/R
Legal Status :	Other land type
Owner/Operator Type :	Owner
Owner/Operator Start Date :	N/R
Owner/Operator End Date :	N/R

Handler Activities Summary

U.S. Importer of Hazardous Waste :	N
Mixed Waste (Haz. and Radioactive) :	N
Recycler of Hazardous Waste :	N
Transporter of Hazardous Waste :	N
Treater, Storer or Disposer of HW :	N
Underground Injection Activity :	N
On-site Burner Exemption :	N
Furnace Exemption :	N
Used Oil Fuel Burner :	N
Used Oil Processor :	N
Used Oil Refiner :	N
Used Oil Fuel Marketer to Burner :	N
Used Oil Specification Marketer :	N
Used Oil Transfer Facility :	N
Used Oil Transporter :	N

Notices of Violations Summary

Regulation Violated :	N

UST_CITY OF LONG BEACH - CA

Facility Name :	Speedy
Facility Address :	1234 W Cowles

Map Id: 252
Direction: SE
Distance: 0.283 mi., 1493 ft.
Elevation: 9 ft.
Relative: Lower

Site Name : NOIL USA INC DBA NOIL USA INC | Speedy Fuel, Inc. | MCMULLEN OIL INC
1234 COWLES ST | 1234 COWLES ST W | 1234 W Cowles
LONG BEACH | Long Beach, CA 90813

Database(s) : [CALEPA SITES - CA, ECHO, EPA LUST, FRS, HAZNET - CA, HWG - CA, LUST REG 4 - CA, MANIFEST EPA, RCRA_NONGEN, UST_CITY OF LONG BEACH - CA] ***(cont.)***

Envirosite ID: 325203
EPA ID: CAC001232856

UST_CITY OF LONG BEACH - CA ***(cont.)***

Underground Storage Tank(s) :	5
Gas :	Y
Diesel :	Y
Waste :	N/R
Jet A :	N/R
Avgas :	N/R
Oil :	N/R
DGen :	N/R
Other :	N/R
Last Date in Agency List :	2020-09-18

Map Id: 253
Direction: W
Distance: 0.291 mi., 1537 ft.
Elevation: 10 ft.
Relative: Lower

Site Name : MASTERSON'S PROPERTY | WALLBOARD TOOLS CO INC
1697 SEABRIGHT AVE
LONG BEACH | Long Beach, CA 90813

Database(s) : [CALEPA SITES - CA, CIWQS 2 - CA, EPA LUST, FRS, LUST REG 4 - CA]

Envirosite ID: 324148
EPA ID: N/R

CALEPA SITES - CA

Facility Name :	MASTERSON'S PROPERTY
Facility Address :	1697 SEABRIGHT AVE, LONG BEACH, 90813
Site ID :	246816
EI ID :	T0603701956
EI Description :	Leaking Underground Storage Tank Cleanup Site
Latitude :	33.789695
Longitude :	-118.217727
Agency Hyperlink :	Click here for hyperlink provided by the agency.
Last Date in Agency List :	2021-08-26
Facility Name :	WALLBOARD TOOLS CO INC
Facility Address :	1697 SEABRIGHT AVE, LONG BEACH, 90813
Site ID :	433738
EI ID :	10618801
EI Description :	Chemical Storage Facilities
Latitude :	33.788120
Longitude :	-118.217941
Agency Hyperlink :	Click here for hyperlink provided by the agency.
Last Date in Agency List :	2021-08-26

Map Id: 253
Direction: W
Distance: 0.291 mi., 1537 ft.
Elevation: 10 ft.
Relative: Lower

Site Name : MASTERSON'S PROPERTY | WALLBOARD TOOLS CO INC
1697 SEABRIGHT AVE
LONG BEACH | Long Beach, CA 90813

Database(s) : [CALEPA SITES - CA, CIWQS 2 - CA, EPA LUST, FRS, LUST REG 4 - CA] ***(cont.)***

Envirosite ID: 324148
EPA ID: N/R

CALEPA SITES - CA ***(cont.)***

Site ID :	433738
EI ID :	10618801
EI Description :	Hazardous Waste Generator
Latitude :	33.788120
Longitude :	-118.217941
Agency Hyperlink :	Click here for hyperlink provided by the agency.
Last Date in Agency List :	2021-08-26

Site ID :	433738
EI ID :	10618801
EI Description :	Chemical Storage Facilities
Latitude :	33.788120
Longitude :	-118.217941
Agency Hyperlink :	Click here for hyperlink provided by the agency.
Last Date in Agency List :	2021-02-13

Site ID :	433738
EI ID :	10618801
EI Description :	Hazardous Waste Generator
Latitude :	33.788120
Longitude :	-118.217941
Agency Hyperlink :	Click here for hyperlink provided by the agency.
Last Date in Agency List :	2021-02-13

CIWQS 2 - CA

Facility Name :	Masterson's Property
Facility Address :	1697 Seabright Avenue, Long Beach, 90813
County :	Los Angeles

Facility ID :	239787
WDID :	N/R
Facility Type :	N/R
Region :	4
Place Type :	Facility
Place Subtype :	N/R
Ageny Name :	N/R
Agency Type :	N/R
Number of Agencies :	N/R
Status Date :	N/R
Status :	N/R
Status Enrollee :	N/R
Individual/General :	N/R
Fee Code :	N/R
Staff Assigned :	N/R
Number of Staff Assigned :	N/R
Supervisor :	N/R
Number of Supervisor :	N/R
Number of Amendments :	0
Number of Reg Measures :	N/R
Baseline Flow :	N/R
Population (MS4)/Acres :	N/R

Map Id: 253
Direction: W
Distance: 0.291 mi., 1537 ft.
Elevation: 10 ft.
Relative: Lower

Site Name : MASTERSON'S PROPERTY | WALLBOARD TOOLS CO INC
1697 SEABRIGHT AVE
LONG BEACH | Long Beach, CA 90813

Database(s) : [CALEPA SITES - CA, CIWQS 2 - CA, EPA LUST, FRS, LUST REG 4 - CA] ***(cont.)***

Envirosite ID: 324148
EPA ID: N/R

CIWQS 2 - CA ***(cont.)***

Reclamation :	N/R
CAFO Type :	N/R
CAFO Subtype :	N/R
CAFO Population :	N/R
Onsite :	N/R
Quality Assurance :	N/R
RCRA Flag :	N/R
Total MMP Violations Number :	0
Total Number of Violations :	1
Total Number of Inspections :	0
Date of Most Recent Completed Inspection:	N/R
Date of Most Recent Received Report :	N/R
Total Number of Final (A+H) Enforcement Actions:	1
Most Recent Effective Date of Enf Action (A+H):	1999-12-03
Program :	UST
Program Category :	TANKS
Number of Programs :	N/R
Complexity :	N/R
Pretreatment :	N/R
Facility Waste Type :	N/R
Reg Measure ID :	N/R
Reg Measure Type :	N/R
Reg Measure Title :	N/R
Reg Measure Description :	N/R
SIC 1 :	-
SIC 2 :	-
SIC 3 :	-
Latitude :	33.788552
Longitude :	-118.217646
Last Date in Agency List :	2021-08-25

EPA LUST

Facility Name :	MASTERSON'S PROPERTY
Facility Address :	1697 SEABRIGHT AVE, LONG BEACH, California 90813
County :	N/R
Facility ID :	N/R
LUST ID :	CAT0603701956
Reported Date :	N/R
Status :	No Further Action
Substance :	N/R
Closed With Residual Contamination (Tribal Only):	N/R
NFA_Letter (Tribal Only) :	N/R
Tribe (Tribal Only) :	N/R
EPA Region :	9
Estimated Population within 1500ft :	276
Estimated Private Domestic Wells within 1500ft:	0

Map Id: 253
Direction: W
Distance: 0.291 mi., 1537 ft.
Elevation: 10 ft.
Relative: Lower

Site Name : MASTERSON'S PROPERTY | WALLBOARD TOOLS CO INC
1697 SEABRIGHT AVE
LONG BEACH | Long Beach, CA 90813

Database(s) : [CALEPA SITES - CA, CIWQS 2 - CA, EPA LUST, FRS, LUST REG 4 - CA] ***(cont.)***

Envirosite ID: 324148
EPA ID: N/R

EPA LUST ***(cont.)***

Within Source Water Protection Area (SPA):	No
SPA Public Water System and Facility ID:	N/R
SPA Water Type :	N/R
SPA Facility Type :	N/R
SPA HUC12 :	N/R
Within Groundwater Wellhead Protection Area (WHPA):	Yes
WHPA Public Water System and Facility ID:	CA1910033_11576
WHPA Water Type :	GW
WHPA Facility Type :	WL
WHPA HUC12 :	180701060701
Within Estimated 100-year Floodplain:	No
Latitude :	33.7881199999999
Longitude :	-118.21772
Last Date in Agency List :	2021-08-27

FRS

Facility Name :	MASTERSON'S PROPERTY
Facility Address :	1697 SEABRIGHT AVE, LONG BEACH, CA 90813
County :	LOS ANGELES

Site Details

Registry ID :	110064962438
FRS Facility URL :	Click here for hyperlink provided by the agency.
Last Date in Agency List :	2021-07-17

Source Description

Source Description :

The California Environmental Protection Agency (CalEPA) has recently implemented a new data warehouse system (nSite). This data warehouse combines and merges facility and site information from five different systems managed within CalEPA. The five systems are: California Environmental Reporting System (CERS), EnviroStor, GeoTracker, California Integrated Water Quality System (CIWQS), and Toxic Release Inventory (TRI).

FRS Environmental Interest

Source and System ID :	CA-ENVIROVIEW - 246816

LUST REG 4 - CA

Facility Name :	MASTERSON'S PROPERTY
Facility Address :	1697 SEABRIGHT AVE, LONG BEACH, CA 90813
County :	Los Angeles

Map Id: 253
Direction: W
Distance: 0.291 mi., 1537 ft.
Elevation: 10 ft.
Relative: Lower

Site Name : MASTERSON'S PROPERTY | WALLBOARD TOOLS CO INC
1697 SEABRIGHT AVE
LONG BEACH | Long Beach, CA 90813

Database(s) : [CALEPA SITES - CA, CIWQS 2 - CA, EPA LUST, FRS, LUST REG 4 - CA] ***(cont.)***

Envirosite ID: 324148
EPA ID: N/R

LUST REG 4 - CA ***(cont.)***

Site Details

Status Date :	2004-03-02
Status :	Completed - Case Closed
Begin Date :	1987-05-05
Global ID :	T0603701956
Region :	REGION 4
Site History :	N/R
RB Case Number :	908130425
Potential Media Affected :	Aquifer used for drinking water supply
Potential Contaminants of Concern :	Gasoline
Local Agency :	LONG BEACH, CITY OF
Local Case Number :	N/R
Lead Agency :	LOS ANGELES RWQCB (REGION 4)
File Location :	N/R
CUF Case :	NO
Caseworker :	HDN
Case Type :	LUST Cleanup Site
How Discovered :	N/R
How Discovered Description :	N/R
Stop Method :	N/R
Stop Description :	N/R
Calwater Watershed Name :	Los Angeles River - Los Angeles (412.10)
DWR Groundwater Subbasin Name :	Coastal Plain Of Los Angeles - West Coast (4-011.03)
Disadvantaged Community :	Severely Disadvantaged Community
Latitude :	33.789695
Longitude :	-118.217728
Agency URL :	Click here for hyperlink provided by the agency.
Last Date in Agency List :	2021-09-08

Contacts Summary

Global ID :	T0603701956
Contact Name :	CARMEN PIRO
Contact Type :	Local Agency Caseworker
Organization Name :	LONG BEACH, CITY OF
Address :	2525 GRAND AVE.
City :	LONG BEACH
Phone Number :	5625704137
Email :	carmen.piro@longbeach.gov

Global ID :	T0603701956
Contact Name :	HA D. NGUYEN
Contact Type :	Regional Board Caseworker
Organization Name :	LOS ANGELES RWQCB (REGION 4)
Address :	320 W. 4th Street, Suite 200
City :	LOS ANGELES
Phone Number :	2135766658
Email :	hnguyen@waterboards.ca.gov

Map Id: 253
Direction: W
Distance: 0.291 mi., 1537 ft.
Elevation: 10 ft.
Relative: Lower

Site Name : MASTERSON'S PROPERTY | WALLBOARD TOOLS CO INC
1697 SEABRIGHT AVE
LONG BEACH | Long Beach, CA 90813

Database(s) : [CALEPA SITES - CA, CIWQS 2 - CA, EPA LUST, FRS, LUST REG 4 - CA] ***(cont.)***

Envirosite ID: 324148
EPA ID: N/R

LUST REG 4 - CA ***(cont.)***

Regulatory Activities

Date :	2004-03-02
Global ID :	T0603701956
Action Type :	ENFORCEMENT
Action :	Closure/No Further Action Letter
Date :	2004-01-20
Global ID :	T0603701956
Action Type :	ENFORCEMENT
Action :	Notification - Preclosure
Date :	2003-12-19
Global ID :	T0603701956
Action Type :	ENFORCEMENT
Action :	Site Visit / Inspection / Sampling
Date :	2003-07-15
Global ID :	T0603701956
Action Type :	RESPONSE
Action :	Monitoring Report - Quarterly
Date :	2003-04-15
Global ID :	T0603701956
Action Type :	RESPONSE
Action :	Monitoring Report - Quarterly
Date :	2002-07-31
Global ID :	T0603701956
Action Type :	RESPONSE
Action :	Other Report / Document
Date :	2002-06-24
Global ID :	T0603701956
Action Type :	ENFORCEMENT
Action :	Staff Letter
Date :	1997-01-17
Global ID :	T0603701956
Action Type :	ENFORCEMENT
Action :	Staff Letter
Date :	1987-05-05
Global ID :	T0603701956
Action Type :	Other
Action :	Leak Reported

Map Id: 253
Direction: W
Distance: 0.291 mi., 1537 ft.
Elevation: 10 ft.
Relative: Lower

Site Name : MASTERSON'S PROPERTY | WALLBOARD TOOLS CO INC
1697 SEABRIGHT AVE
LONG BEACH | Long Beach, CA 90813

Database(s) : [CALEPA SITES - CA, CIWQS 2 - CA, EPA LUST, FRS, LUST REG 4 - CA] ***(cont.)***

Envirosite ID: 324148
EPA ID: N/R

LUST REG 4 - CA ***(cont.)***

Date :	1987-05-05
Global ID :	T0603701956
Action Type :	Other
Action :	Leak Discovery

Status History

Status Date :	2004-03-02
Global ID :	T0603701956
Status :	Completed - Case Closed
Status Date :	2000-06-14
Global ID :	T0603701956
Status :	Open - Site Assessment
Status Date :	1987-10-27
Global ID :	T0603701956
Status :	Open - Site Assessment
Status Date :	1987-05-05
Global ID :	T0603701956
Status :	Open - Case Begin Date

Map Id: 254
Direction: W
Distance: 0.309 mi., 1630 ft.
Elevation: 12 ft.
Relative: Lower

Site Name : PROLOGIS PORT LOGISTICS - BLDG. #9 | CSULB Technology Park Phase Three Building | PROLOGIS
1901 W PACIFIC COAST HIGHWAY | 1901 WEST PACIFIC COAST
LONG BEACH | Long Beach, CA 90810

Database(s) : [CALEPA SITES - CA, CIWQS - CA, CIWQS 2 - CA, ECHO, FRS, HAZNET - CA, HWG - CA, ICIS, INACTIVE PCS, NPDES - CA, PCS FACILITY, RFR - CA]

Envirosite ID: 898388
EPA ID: N/R

CALEPA SITES - CA

Facility Name :	CSULB Technology Park Phase Three Building
Facility Address :	1901 W PACIFIC COAST HIGHWAY, LONG BEACH, 90810
Site ID :	530099
EI ID :	861534
EI Description :	Construction Storm Water

Map Id: 254
Direction: W
Distance: 0.309 mi., 1630 ft.
Elevation: 12 ft.
Relative: Lower

Site Name : PROLOGIS PORT LOGISTICS - BLDG. #9 | CSULB Technology Park Phase Three Building | PROLOGIS
1901 W PACIFIC COAST HIGHWAY | 1901 WEST PACIFIC COAST
LONG BEACH | Long Beach, CA 90810

Database(s) : [CALEPA SITES - CA, CIWQS - CA, CIWQS 2 - CA, ECHO, FRS, HAZNET - CA, HWG - CA, ICIS, INACTIVE PCS, NPDES - CA, PCS FACILITY, RFR - CA] ***(cont.)***

Envirosite ID: 898388
EPA ID: N/R

CALEPA SITES - CA ***(cont.)***

Latitude :	33.790990
Longitude :	-118.217630
Agency Hyperlink :	Click here for hyperlink provided by the agency.
Last Date in Agency List :	2021-08-26
Facility Name :	NIPPON EXPRESS
Facility Address :	1901 W PACIFIC COAST HWY, LONG BEACH, 90810
Site ID :	563689
EI ID :	10836367
EI Description :	Chemical Storage Facilities
Latitude :	33.789905
Longitude :	-118.217845
Agency Hyperlink :	Click here for hyperlink provided by the agency.
Last Date in Agency List :	2021-08-26

CIWQS - CA

Facility Name :	CSULB TECHNOLOGY PARK PHASE THREE BUILDING
Facility Address :	1901 W PACIFIC COAST HIGHWAY, LONG BEACH, CA 90810
County :	LOS ANGELES
Place ID :	S861534
Agency Name :	PROLOGIS LP
Last Date in Agency List :	2021-09-10
Facility Name :	PROLOGIS PORT LOGISTICS - BLDG. #9
Facility Address :	1901 WEST PACIFIC COAST, LONG BEACH, CA 90810
County :	LOS ANGELES
Place ID :	850255
Agency Name :	PROLOGIS
Last Date in Agency List :	2021-09-10

CIWQS 2 - CA

Facility Name :	Prologis Port Logistics - Bldg. #9
Facility Address :	1901 West Pacific Coast Highway, Long Beach, 90810
County :	Los Angeles
Facility ID :	850255
WDID :	4B198901182
Facility Type :	All other facilities
Region :	4

Map Id: 254
Direction: W
Distance: 0.309 mi., 1630 ft.
Elevation: 12 ft.
Relative: Lower

Site Name : PROLOGIS PORT LOGISTICS - BLDG. #9 | CSULB Technology Park Phase Three Building | PROLOGIS
1901 W PACIFIC COAST HIGHWAY | 1901 WEST PACIFIC COAST
LONG BEACH | Long Beach, CA 90810

Database(s) : [CALEPA SITES - CA, CIWQS - CA, CIWQS 2 - CA, ECHO, FRS, HAZNET - CA, HWG - CA, ICIS, INACTIVE PCS, NPDES - CA, PCS FACILITY, RFR - CA] ***(cont.)***

Envirosite ID: 898388
EPA ID: N/R

CIWQS 2 - CA ***(cont.)***

Place Type :	Service/Commercial
Place Subtype :	Service/Commercial Site, NEC
Ageny Name :	Prologis
Agency Type :	Privately-Owned Business
Number of Agencies :	1
Status Date :	2020-05-11
Status :	Active
Status Enrollee :	N
Individual/General :	I
Fee Code :	62 - Treatment system to meet priority pollutant limit Category 1
Staff Assigned :	N/R
Number of Staff Assigned :	N/R
Supervisor :	N/R
Number of Supervisor :	N/R
Number of Amendments :	0
Number of Reg Measures :	1
Baseline Flow :	N/R
Population (MS4)/Acres :	N/R
Reclamation :	N/R
CAFO Type :	N/R
CAFO Subtype :	N/R
CAFO Population :	N/R
Onsite :	N/R
Quality Assurance :	N/R
RCRA Flag :	N/R
Total MMP Violations Number :	2
Total Number of Violations :	8
Total Number of Inspections :	1
Date of Most Recent Completed Inspection:	2018-09-14
Date of Most Recent Received Report :	2021-02-03
Total Number of Final (A+H) Enforcement Actions:	1
Most Recent Effective Date of Enf Action (A+H):	2021-05-14
Program :	NPDNONMUNIPRCS
Program Category :	NPDESWW
Number of Programs :	1
Complexity :	N/R
Pretreatment :	X - Facility is not a POTW
Facility Waste Type :	Contaminated ground water
Reg Measure ID :	424640
Reg Measure Type :	Enrollee - NPDES
Reg Measure Title :	Enrollee - NPDES Gen Permit for GW Const & Proj Dewat for Prologis
Reg Measure Description :	N/R
SIC 1 :	4225 - General Warehousing and Storage
SIC 2 :	-
SIC 3 :	-
Latitude :	33.78992
Longitude :	-118.21767

Map Id: 254
Direction: W
Distance: 0.309 mi., 1630 ft.
Elevation: 12 ft.
Relative: Lower

Site Name : PROLOGIS PORT LOGISTICS - BLDG. #9 | CSULB Technology Park Phase Three Building | PROLOGIS
1901 W PACIFIC COAST HIGHWAY | 1901 WEST PACIFIC COAST
LONG BEACH | Long Beach, CA 90810

Database(s) : [CALEPA SITES - CA, CIWQS - CA, CIWQS 2 - CA, ECHO, FRS, HAZNET - CA, HWG - CA, ICIS, INACTIVE PCS, NPDES - CA, PCS FACILITY, RFR - CA] ***(cont.)***

Envirosite ID: 898388
EPA ID: N/R

CIWQS 2 - CA ***(cont.)***

Last Date in Agency List :	2021-08-25

ECHO

Facility Name :	PROLOGIS PORT LOGISTICS - BLDG. #9
Facility Address :	1901 WEST PACIFIC COAST, LONG BEACH, CA 90810
County :	N/R
Last Inspection Date :	N/R
Registry ID :	110070367907
FIPS Code :	06037
EPA Region :	09
Inspection Count :	0
Last Inspection Days :	N/R
Informal Count :	0
Last Informal Action Date :	N/R
Formal Action Count :	0
Last Formal Action Date :	N/R
Total Penalties :	0
Penalty Count :	N/R
Last Penalty Date :	N/R
Last Penalty Amount :	N/R
QTRS IN NC :	0
Programs IN SNC :	0
Current Compliance Status :	No Violation Identified
Three-Year Compliance Status :	_____
Collection Method :	N/R
Reference Point :	N/R
Accuracy Meters :	99999999
Derived Tribes :	N/R
Derived HUC :	18070104
Derived WBD :	180701060701
Derived STCTY FIPS :	06037
Derived Zip :	90810
Derived CD113 :	47
Derived CB2010 :	060375728001022
MYRTK Universe :	NNN
NPDES IDs :	CAC424640
CWA Permit Types :	Minor
CWA Compliance Tracking :	On
CWA NAICS :	N/R
CWA SICS :	4225
CWA Inspection Count :	N/R
CWA Last Inspection Days :	N/R
CWA Informal Count :	N/R
CWA Formal Action Count :	N/R
CWA Last Formal Action Date :	N/R
CWA Penalties :	N/R
CWA Last Penalty Date :	N/R

Map Id: 254
Direction: W
Distance: 0.309 mi., 1630 ft.
Elevation: 12 ft.
Relative: Lower

Site Name : PROLOGIS PORT LOGISTICS - BLDG. #9 | CSULB Technology Park Phase Three Building | PROLOGIS
1901 W PACIFIC COAST HIGHWAY | 1901 WEST PACIFIC COAST
LONG BEACH | Long Beach, CA 90810

Database(s) : [CALEPA SITES - CA, CIWQS - CA, CIWQS 2 - CA, ECHO, FRS, HAZNET - CA, HWG - CA, ICIS, INACTIVE PCS, NPDES - CA, PCS FACILITY, RFR - CA] ***(cont.)***

Envirosite ID: 898388
EPA ID: N/R

ECHO ***(cont.)***

CWA Last Penalty Amount :	N/R
CWA Quarters IN NC :	0
CWA Current Compliance Status :	No Violation Identified
CWA Current SNC Flag :	N
CWA 13 Quarters Compliance Status :	_____
CWA 13 Quarters Effluent Exceedances:	N/R
CWA Three-Year QNCR Codes :	N/R
DFR URL :	Click here for hyperlink provided by the agency.
Facility SIC :	4225
Facility NAICS :	N/R
Facility Last Inspection EPA Date :	N/R
Facility Last Inspection State Date :	N/R
Facility Last Formal Act EPA Date :	N/R
Facility Last Formal Act State Date :	N/R
Facility Last Informal Act EPA Date :	N/R
Facility Last Informal Act State Date:	N/R
Facility Federal Agency :	N/R
TRI Reporter :	N/R
Facility Imp Water Flag :	N/R
Current SNC Flag :	N
Indian County Flag :	N
Federal Flag :	N/R
US Mexico Border Flag :	N
Chesapeak Bay Flag :	N/R
AIR Flag :	N
NPDES Flag :	Y
SDWIS Flag :	N
RCRA Flag :	N
TRI Flag :	N
GHG Flag :	N
Major Flag :	N/R
Active Flag :	Y
NAA Flag :	Y
Latitude :	33.78992
Longitude :	-118.21767
Last Date in Agency List :	2021-08-20

FRS

Facility Name :	PROLOGIS PORT LOGISTICS - BLDG. #9
Facility Address :	1901 WEST PACIFIC COAST, LONG BEACH, CA 90810
County :	N/R

Site Details

Registry ID :	110070367907
FRS Facility URL :	Click here for hyperlink provided by the agency.
Last Date in Agency List :	2021-07-17

Map Id: 254
Direction: W
Distance: 0.309 mi., 1630 ft.
Elevation: 12 ft.
Relative: Lower

Site Name : PROLOGIS PORT LOGISTICS - BLDG. #9 | CSULB Technology Park Phase Three Building | PROLOGIS
1901 W PACIFIC COAST HIGHWAY | 1901 WEST PACIFIC COAST
LONG BEACH | Long Beach, CA 90810

Database(s) : [CALEPA SITES - CA, CIWQS - CA, CIWQS 2 - CA, ECHO, FRS, HAZNET - CA, HWG - CA, ICIS, INACTIVE PCS, NPDES - CA, PCS FACILITY, RFR - CA] ***(cont.)***

Envirosite ID: 898388
EPA ID: N/R

FRS ***(cont.)***

Source Description

Source Description :

The NPDES module of the Compliance Information System (ICIS) tracks surface water permits issued under the Clean Water Act. Under NPDES, all facilities that discharge pollutants from any point source into waters of the United States are required to obtain a permit. The permit will likely contain limits on what can be discharged, impose monitoring and reporting requirements, and include other provisions to ensure that the discharge does not adversely affect water quality.

FRS Environmental Interest

Source and System ID :	ICIS - CAC424640

HAZNET - CA

Facility Name :	PROLOGIS
Facility Address :	1901 W. PACIFIC COAST HIGHWAY, LONG BEACH, CA 90810
County :	LOS ANGELES

Site Details

Generator EPA ID :	CAC002931477
Active :	Inactive
Category :	STATE
Facility Types :	N/R
Type :	TEMPORARY
Contact Name :	N/R
Contact Phone :	N/R
Facility Mailing Address :	17777 CENTER COURT DRIVE N., CERRITOS, CA 90703
Latitude :	33.78992979
Longitude :	-118.21775079
Agency Hyperlink :	Click here for hyperlink provided by the agency.
Last Date in Agency List :	2021-07-08

Waste Generator Details

State Waste :	2017: 181 - Other inorganic solid waste, 0.045 tons to CAD028409019 2017: 151 - Asbestos containing waste, 6.9 tons to CAD009007626

HWG - CA

Facility Name :	PROLOGIS
Facility Address :	1901 W. PACIFIC COAST HIGHWAY, LONG BEACH, CA 90810
County :	LOS ANGELES

Map Id: 254
Direction: W
Distance: 0.309 mi., 1630 ft.
Elevation: 12 ft.
Relative: Lower

Site Name : PROLOGIS PORT LOGISTICS - BLDG. #9 | CSULB Technology Park Phase Three Building | PROLOGIS
1901 W PACIFIC COAST HIGHWAY | 1901 WEST PACIFIC COAST
LONG BEACH | Long Beach, CA 90810

Database(s) : [CALEPA SITES - CA, CIWQS - CA, CIWQS 2 - CA, ECHO, FRS, HAZNET - CA, HWG - CA, ICIS, INACTIVE PCS, NPDES - CA, PCS FACILITY, RFR - CA] ***(cont.)***

Envirosite ID: 898388
EPA ID: N/R

HWG - CA ***(cont.)***

EPA ID :	CAC002931477
Status :	Inactive
Category :	STATE
Type :	TEMPORARY
Facility Type :	N/R
Mailing Address :	17777 CENTER COURT DRIVE N., CERRITOS, CA 90703
Owner Name :	PROLOGIS
Owner Address :	17777 CENTER COURT DRIVE N., CERRITOS, CA 90703
Operator Name :	JACK FEDRICH
Operator Address :	17777 CENTER COURT DRIVE N., CERRITOS, CA 90703
Latitude :	33.78993
Longitude :	-118.217751

ICIS

Facility Name :	PROLOGIS PORT LOGISTICS - BLDG. #9
Facility Address :	1901 WEST PACIFIC COAST, LONG BEACH, CA 90810

Site Details

NPDES ID :	CAC424640
ICIS Facility Interest ID :	3600975518
Facility UIN :	110070367907
Facility Type Code :	Privately Owned Facility
Impaired Waters :	N/R
Latitude :	33.78992
Longitude :	-118.21767
Last Date in Agency List :	2021-08-17

Facility NAICS

NAICS Code :	N/R
NAICS Description :	N/R

Facility SIC

SIC Code :	4225
SIC Description :	General Warehousing And Storage

INACTIVE PCS

Issue Date :	2018-10-02
Original Issue Date :	2018-10-02
Effective Date :	2018-10-02
Expiration Date :	2019-07-06
Retirement Date :	N/R
Termination Date :	N/R

Map Id: 254
Direction: W
Distance: 0.309 mi., 1630 ft.
Elevation: 12 ft.
Relative: Lower

Site Name : PROLOGIS PORT LOGISTICS - BLDG. #9 | CSULB Technology Park Phase Three Building | PROLOGIS
1901 W PACIFIC COAST HIGHWAY | 1901 WEST PACIFIC COAST
LONG BEACH | Long Beach, CA 90810

Database(s) : [CALEPA SITES - CA, CIWQS - CA, CIWQS 2 - CA, ECHO, FRS, HAZNET - CA, HWG - CA, ICIS, INACTIVE PCS, NPDES - CA, PCS FACILITY, RFR - CA] ***(cont.)***

Envirosite ID: 898388
EPA ID: N/R

INACTIVE PCS ***(cont.)***

Issuing Agency :	CA Waterboards
Agency Type :	State
Activity ID :	3601599279
External Permit Number :	CAC424640
Facility Type Indicator :	NON-POTW
Permit Type :	General Permit Covered Facility-NPDES)
Major Minor Status :	N
Permit Status :	Expired
Total Design Flow Number :	0
Actual Average Flow Number :	N/R
State Water Body :	N/R
State Water Body Name :	N/R
Permit Name :	Prologis
Permit Comp Status :	Y
RNC Tracking :	Y
Master External Permit Number :	CAG994004
TMDL Interface :	N/R
EDMR Authorization :	N
Pretreatment Indicator :	N/R
Last Date in Agency List :	2021-08-19

NPDES - CA

Facility Name :	CSULB Technology Park Phase Three Building
Facility Address :	1901 W Pacific Coast Highway, Long Beach, 90810
County :	Los Angeles
Effective Date :	2018-01-24
Adoption Date :	N/R
Expiration Date :	N/R
Termination Date :	2020-04-23
Order Number :	2009-0009-DWQ
NPDES Number :	CAS000002
WDID :	4 19C382295
RM Status :	Terminated
Reg Meas ID :	494558
Reg Meas Type :	Enrollee
Program :	Construction
Facility Place ID :	N/R
Region Code :	4
Discharger ID :	0
Discharger :	Prologis LP
Discharger Address :	17777 Center Court Drive North Suite 100, Cerritos, California 90703
Last Date in Agency List :	2021-09-03
Facility Name :	Prologis Port Logistics - Bldg. #9
Facility Address :	1901 West Pacific Coast Highway, Long Beach, 90810
County :	Los Angeles

Map Id: 254
Direction: W
Distance: 0.309 mi., 1630 ft.
Elevation: 12 ft.
Relative: Lower

Site Name : PROLOGIS PORT LOGISTICS - BLDG. #9 | CSULB Technology Park Phase Three Building | PROLOGIS
1901 W PACIFIC COAST HIGHWAY | 1901 WEST PACIFIC COAST
LONG BEACH | Long Beach, CA 90810

Database(s) : [CALEPA SITES - CA, CIWQS - CA, CIWQS 2 - CA, ECHO, FRS, HAZNET - CA, HWG - CA, ICIS, INACTIVE PCS, NPDES - CA, PCS FACILITY, RFR - CA] ***(cont.)***

Envirosite ID: 898388
EPA ID: N/R

NPDES - CA ***(cont.)***

Effective Date :	2018-10-02
Adoption Date :	N/R
Expiration Date :	2019-07-06
Termination Date :	N/R
Order Number :	R4-2013-0095
NPDES Number :	CAG994004
WDID :	4B198901182
RM Status :	Active
Reg Meas ID :	424640
Reg Meas Type :	Enrollee - NPDES
Program :	NPDES Non-Municipal and Non-Process Wastewater
Facility Place ID :	850255
Region Code :	4
Discharger ID :	528809
Discharger :	Prologis
Discharger Address :	17777 Center Court Drive 100, Cerritos, CA 90703
Last Date in Agency List :	2021-09-03

PCS FACILITY

Issue Date :	2018-10-02
Original Issue Date :	2018-10-02
Effective Date :	2018-10-02
Expiration Date :	2019-07-06
Retirement Date :	N/R
Termination Date :	N/R
Issuing Agency :	CA Waterboards
Agency Type :	State
Activity ID :	3601599279
External Permit Number :	CAC424640
Facility Type Indicator :	NON-POTW
Permit Type :	General Permit Covered Facility-NPDES)
Major Minor Status :	N
Permit Status :	Administratively Continued
Total Design Flow Number :	0
Actual Average Flow Number :	N/R
State Water Body :	N/R
State Water Body Name :	N/R
Permit Name :	Prologis
Permit Comp Status :	Y
RNC Tracking :	Y
Master External Permit Number :	CAG994004
TMDL Interface :	N/R
EDMR Authorization :	N
Pretreatment Indicator :	N/R
Last Date in Agency List :	2019-09-24

RFR - CA

Facility Name :	CSULB Technology Park Phase Three Building

Map Id: 254
Direction: W
Distance: 0.309 mi., 1630 ft.
Elevation: 12 ft.
Relative: Lower

Site Name : PROLOGIS PORT LOGISTICS - BLDG. #9 | CSULB Technology Park Phase Three Building | PROLOGIS
1901 W PACIFIC COAST HIGHWAY | 1901 WEST PACIFIC COAST
LONG BEACH | Long Beach, CA 90810

Database(s) : [CALEPA SITES - CA, CIWQS - CA, CIWQS 2 - CA, ECHO, FRS, HAZNET - CA, HWG - CA, ICIS, INACTIVE PCS, NPDES - CA, PCS FACILITY, RFR - CA] ***(cont.)***

Envirosite ID: 898388
EPA ID: N/R

RFR - CA ***(cont.)***

Facility Address :	1901 W Pacific Coast Highway, Long Beach, CA 90810
County :	Los Angeles
Effective Date :	2018-01-24
Adoption Date :	N/R
Termination Date :	N/R
Expiration/Review Date :	N/R
NPDES Number :	CAS000002
Order Number :	2009-0009-DWQ
WDID :	4 19C382295
SIC/NAICS :	N/R
Program :	CONSTW
Regulatory Measure Status :	Active
Regulatory Measure Type :	Storm water construction
Place/Project Type :	Construction - Commercial
Region :	4
Design Flow :	N/R
Major/Minor :	N/R
Complexity :	N/R
TTWQ :	N/R
Number of Enforcement Actions within Five Years:	N/R
Number of Violations within Five Years:	N/R
Agency :	Prologis LP
Agency Address :	17777 Center Court Drive North Suite 100, Cerritos, CA 90703
Latitude :	33.79099
Longitude :	-118.21763
Last Date in Agency List :	2020-01-27
Facility Name :	Prologis Port Logistics - Bldg. #9
Facility Address :	1901 West Pacific Coast Highway, Long Beach, CA 90810
County :	Los Angeles
Effective Date :	2018-10-02
Adoption Date :	N/R
Termination Date :	N/R
Expiration/Review Date :	2019-07-06
NPDES Number :	CAG994004
Order Number :	R4-2013-0095
WDID :	4B198901182
SIC/NAICS :	4225
Program :	NPDNONMUNIPRCS
Regulatory Measure Status :	Active
Regulatory Measure Type :	Enrollee - NPDES
Place/Project Type :	Service/Commercial Site, NEC
Region :	4
Design Flow :	.144

Map Id: 254
Direction: W
Distance: 0.309 mi., 1630 ft.
Elevation: 12 ft.
Relative: Lower

Site Name : PROLOGIS PORT LOGISTICS - BLDG. #9 | CSULB Technology Park Phase Three Building | PROLOGIS
1901 W PACIFIC COAST HIGHWAY | 1901 WEST PACIFIC COAST
LONG BEACH | Long Beach, CA 90810

Database(s) : [CALEPA SITES - CA, CIWQS - CA, CIWQS 2 - CA, ECHO, FRS, HAZNET - CA, HWG - CA, ICIS, INACTIVE PCS, NPDES - CA, PCS FACILITY, RFR - CA] ***(cont.)***

Envirosite ID: 898388
EPA ID: N/R

RFR - CA ***(cont.)***

Major/Minor :	Minor
Complexity :	N/R
TTWQ :	N/R
Number of Enforcement Actions within Five Years:	1
Number of Violations within Five Years:	8
Agency :	Prologis
Agency Address :	17777 Center Court Drive 100, Cerritos, CA 90703
Latitude :	33.78992
Longitude :	-118.21767
Last Date in Agency List :	2021-07-24

Map Id: 255
Direction: S
Distance: 0.310 mi., 1635 ft.
Elevation: 8 ft.
Relative: Lower

Site Name : FORMER COMMERCIAL TRUCK BODIES | MESA SERVICES INC | NORMAN TURLEY
1468 W 14TH ST | 1468 WEST 14TH STREET | 1468 14TH ST W
LONG BEACH | Long Beach, CA

Database(s) : [CALEPA SITES - CA, CIWQS - CA, CIWQS 2 - CA, ECHO, EPA LUST, FRS, HAZNET - CA, HWG - CA, LUST REG 4 - CA, NPDES - CA, RCRA_NONGEN, RFR - CA]

Envirosite ID: 323338
EPA ID: CAX000125062

CALEPA SITES - CA

Facility Name :	FORMER COMMERCIAL TRUCK BODIES
Facility Address :	1468 14TH ST W, LONG BEACH, 90813
Site ID :	188125
EI ID :	T0603701923
EI Description :	Leaking Underground Storage Tank Cleanup Site
Latitude :	33.783606
Longitude :	-118.211951
Agency Hyperlink :	Click here for hyperlink provided by the agency.
Last Date in Agency List :	2021-08-26

CIWQS - CA

Facility Name :	FORMER COMMERCIAL TRUCK BODIES
Facility Address :	1468 W 14TH ST, LONG BEACH, CA 92780
County :	LOS ANGELES

Map Id: 255
Direction: S
Distance: 0.310 mi., 1635 ft.
Elevation: 8 ft.
Relative: Lower

Site Name : FORMER COMMERCIAL TRUCK BODIES | MESA SERVICES INC | NORMAN TURLEY
1468 W 14TH ST | 1468 WEST 14TH STREET | 1468 14TH ST W
LONG BEACH | Long Beach, CA

Database(s) : [CALEPA SITES - CA, CIWQS - CA, CIWQS 2 - CA, ECHO, EPA LUST, FRS, HAZNET - CA, HWG - CA, LUST REG 4 - CA, NPDES - CA, RCRA_NONGEN, RFR - CA] ***(cont.)***

Envirosite ID: 323338
EPA ID: CAX000125062

CIWQS - CA ***(cont.)***

Place ID :	S823764
Agency Name :	THE REYNOLDS GROUP
Last Date in Agency List :	2021-09-10
Facility Name :	FORMER COMMERCIAL TRUCK BODIES
Facility Address :	1468 WEST 14TH, LONG BEACH, CA 90813
County :	LOS ANGELES
Place ID :	796335
Agency Name :	TURLEY, NORMAN
Last Date in Agency List :	2021-09-10

CIWQS 2 - CA

Facility Name :	Former Commercial Truck Bodies
Facility Address :	1468 West 14th Street, Long Beach, 90813
County :	Los Angeles
Facility ID :	796335
WDID :	4B198901005
Facility Type :	All other facilities
Region :	4
Place Type :	Service/Commercial
Place Subtype :	Service/Commercial Site, NEC
Ageny Name :	Turley, Norman
Agency Type :	Privately-Individual
Number of Agencies :	1
Status Date :	2016-05-05
Status :	Historical
Status Enrollee :	N
Individual/General :	I
Fee Code :	15 - WDRs pending rescission
Staff Assigned :	N/R
Number of Staff Assigned :	N/R
Supervisor :	N/R
Number of Supervisor :	N/R
Number of Amendments :	0
Number of Reg Measures :	1
Baseline Flow :	0
Population (MS4)/Acres :	N/R
Reclamation :	N - No
CAFO Type :	N/R
CAFO Subtype :	N/R
CAFO Population :	N/R
Onsite :	N/R
Quality Assurance :	N/R
RCRA Flag :	N/R
Total MMP Violations Number :	2

Map Id: 255
Direction: S
Distance: 0.310 mi., 1635 ft.
Elevation: 8 ft.
Relative: Lower

Site Name : FORMER COMMERCIAL TRUCK BODIES | MESA SERVICES INC | NORMAN TURLEY
1468 W 14TH ST | 1468 WEST 14TH STREET | 1468 14TH ST W
LONG BEACH | Long Beach, CA

Database(s) : [CALEPA SITES - CA, CIWQS - CA, CIWQS 2 - CA, ECHO, EPA LUST, FRS, HAZNET - CA, HWG - CA, LUST REG 4 - CA, NPDES - CA, RCRA_NONGEN, RFR - CA] ***(cont.)***

Envirosite ID: 323338
EPA ID: CAX000125062

CIWQS 2 - CA ***(cont.)***

Total Number of Violations :	14
Total Number of Inspections :	2
Date of Most Recent Completed Inspection:	2016-04-15
Date of Most Recent Received Report :	2016-04-14
Total Number of Final (A+H) Enforcement Actions:	1
Most Recent Effective Date of Enf Action (A+H):	2015-07-03
Program :	NPDNONMUNIPRCS
Program Category :	NPDESWW
Number of Programs :	1
Complexity :	N/R
Pretreatment :	X - Facility is not a POTW
Facility Waste Type :	Contaminated ground water
Reg Measure ID :	391792
Reg Measure Type :	Enrollee - NPDES
Reg Measure Title :	Enrollee under NPDES Gen Permit for GW Const & Proj Dewat for Norman Turley
Reg Measure Description :	N/R
SIC 1 :	-
SIC 2 :	-
SIC 3 :	-
Latitude :	33.7844
Longitude :	-118.17311
Last Date in Agency List :	2021-08-25

ECHO

Facility Name :	MESA SERVICES INC
Facility Address :	1468 W 14TH ST, LONG BEACH, CA 90813
County :	LOS ANGELES
Last Inspection Date :	N/R
Registry ID :	110002669498
FIPS Code :	06037
EPA Region :	09
Inspection Count :	0
Last Inspection Days :	N/R
Informal Count :	0
Last Informal Action Date :	N/R
Formal Action Count :	0
Last Formal Action Date :	N/R
Total Penalties :	0
Penalty Count :	N/R
Last Penalty Date :	N/R
Last Penalty Amount :	N/R
QTRS IN NC :	0
Programs IN SNC :	0
Current Compliance Status :	No Violation Identified

Map Id: 255
Direction: S
Distance: 0.310 mi., 1635 ft.
Elevation: 8 ft.
Relative: Lower

Site Name : FORMER COMMERCIAL TRUCK BODIES | MESA SERVICES INC | NORMAN TURLEY 1468 W 14TH ST | 1468 WEST 14TH STREET | 1468 14TH ST W LONG BEACH | Long Beach, CA

Database(s) : [CALEPA SITES - CA, CIWQS - CA, CIWQS 2 - CA, ECHO, EPA LUST, FRS, HAZNET - CA, HWG - CA, LUST REG 4 - CA, NPDES - CA, RCRA_NONGEN, RFR - CA] ***(cont.)***

Envirosite ID: 323338
EPA ID: CAX000125062

ECHO ***(cont.)***

Three-Year Compliance Status :	_____
Collection Method :	ADDRESS MATCHING-HOUSE NUMBER
Reference Point :	ENTRANCE POINT OF A FACILITY OR STATION
Accuracy Meters :	50
Derived Tribes :	N/R
Derived HUC :	18070105
Derived WBD :	N/R
Derived STCTY FIPS :	06037
Derived Zip :	90813
Derived CD113 :	47
Derived CB2010 :	060375755001046
MYRTK Universe :	NNN
NPDES IDs :	N/R
CWA Permit Types :	N/R
CWA Compliance Tracking :	N/R
CWA NAICS :	N/R
CWA SICS :	N/R
CWA Inspection Count :	N/R
CWA Last Inspection Days :	N/R
CWA Informal Count :	N/R
CWA Formal Action Count :	N/R
CWA Last Formal Action Date :	N/R
CWA Penalties :	N/R
CWA Last Penalty Date :	N/R
CWA Last Penalty Amount :	N/R
CWA Quarters IN NC :	N/R
CWA Current Compliance Status :	N/R
CWA Current SNC Flag :	N
CWA 13 Quarters Compliance Status :	N/R
CWA 13 Quarters Effluent Exceedances:	N/R
CWA Three-Year QNCR Codes :	N/R
DFR URL :	Click here for hyperlink provided by the agency.
Facility SIC :	N/R
Facility NAICS :	N/R
Facility Last Inspection EPA Date :	N/R
Facility Last Inspection State Date :	N/R
Facility Last Formal Act EPA Date :	N/R
Facility Last Formal Act State Date :	N/R
Facility Last Informal Act EPA Date :	N/R
Facility Last Informal Act State Date:	N/R
Facility Federal Agency :	N/R
TRI Reporter :	N/R
Facility Imp Water Flag :	N/R
Current SNC Flag :	N
Indian County Flag :	N
Federal Flag :	N/R
US Mexico Border Flag :	N
Chesapeak Bay Flag :	N/R
AIR Flag :	N
NPDES Flag :	N
SDWIS Flag :	N
RCRA Flag :	Y

Map Id: 255
Direction: S
Distance: 0.310 mi., 1635 ft.
Elevation: 8 ft.
Relative: Lower

Site Name : FORMER COMMERCIAL TRUCK BODIES | MESA SERVICES INC | NORMAN TURLEY
1468 W 14TH ST | 1468 WEST 14TH STREET | 1468 14TH ST W
LONG BEACH | Long Beach, CA

Database(s) : [CALEPA SITES - CA, CIWQS - CA, CIWQS 2 - CA, ECHO, EPA LUST, FRS, HAZNET - CA, HWG - CA, LUST REG 4 - CA, NPDES - CA, RCRA_NONGEN, RFR - CA] ***(cont.)***

Envirosite ID: 323338
EPA ID: CAX000125062

ECHO ***(cont.)***

TRI Flag :	N
GHG Flag :	N
Major Flag :	N/R
Active Flag :	N/R
NAA Flag :	Y
Latitude :	33.78378
Longitude :	-118.211649
Last Date in Agency List :	2021-08-20

EPA LUST

Facility Name :	FORMER COMMERCIAL TRUCK BODIES
Facility Address :	1468 14TH ST W, LONG BEACH, California 90813
County :	N/R
Facility ID :	N/R
LUST ID :	CAT0603701923
Reported Date :	N/R
Status :	No Further Action
Substance :	N/R
Closed With Residual Contamination (Tribal Only):	N/R
NFA_Letter (Tribal Only) :	N/R
Tribe (Tribal Only) :	N/R
EPA Region :	9
Estimated Population within 1500ft :	20
Estimated Private Domestic Wells within 1500ft:	0
Within Source Water Protection Area (SPA):	No
SPA Public Water System and Facility ID:	N/R
SPA Water Type :	N/R
SPA Facility Type :	N/R
SPA HUC12 :	N/R
Within Groundwater Wellhead Protection Area (WHPA):	Yes
WHPA Public Water System and Facility ID:	CA1910033_11576
WHPA Water Type :	GW
WHPA Facility Type :	WL
WHPA HUC12 :	180701060701
Within Estimated 100-year Floodplain:	No
Latitude :	33.7837099999999
Longitude :	-118.211619999999
Last Date in Agency List :	2021-08-27

FRS

Facility Name :	MESA SERVICES INC
Facility Address :	1468 W 14TH ST, LONG BEACH, CA 90813

Map Id: 255
Direction: S
Distance: 0.310 mi., 1635 ft.
Elevation: 8 ft.
Relative: Lower

Site Name : FORMER COMMERCIAL TRUCK BODIES | MESA SERVICES INC | NORMAN TURLEY 1468 W 14TH ST | 1468 WEST 14TH STREET | 1468 14TH ST W LONG BEACH | Long Beach, CA

Database(s) : [CALEPA SITES - CA, CIWQS - CA, CIWQS 2 - CA, ECHO, EPA LUST, FRS, HAZNET - CA, HWG - CA, LUST REG 4 - CA, NPDES - CA, RCRA_NONGEN, RFR - CA] ***(cont.)***

Envirosite ID: 323338
EPA ID: CAX000125062

FRS ***(cont.)***

County : LOS ANGELES

Site Details
Registry ID : 110002669498
FRS Facility URL : Click here for hyperlink provided by the agency.
Last Date in Agency List : 2021-07-17

Source Description

Source Description :

RCRAInfo is EPA's comprehensive information system that supports the Resource Conservation and Recovery Act (RCRA) of 1976 and the Hazardous and Solid Waste Amendments (HSWA) of 1984 through the tracking of events and activities related to facilities that generate, transport, and treat, store, or dispose of hazardous waste. RCRAInfo allows RCRA program staff to track the notification, permit, compliance, and corrective action activities required under RCRA. RCRAInfo also supports generation of the National Hazardous Waste Biennial Report. All generators and treatment, storage, and disposal facilities who handle hazardous waste are required to report to the EPA Administrator at least once every two years to support creation of the Biennial Report.

FRS Environmental Interest
Source and System ID : RCRAINFO - CAD980585848

HAZNET - CA

Facility Name : 1X COMMERCIAL TRUCK BODIES
Facility Address : 1468 W. 14TH ST., LONG BEACH, CA 90813
County : LOS ANGELES

Site Details
Generator EPA ID : CAX000125062
Active : Inactive
Category : STATE
Facility Types : N/R
Type : PERMANENT
Contact Name : N/R
Contact Phone : N/R
Facility Mailing Address : --, LONG BEACH, CA 908130000
Latitude : 33.78358800
Longitude : -118.21200300
Agency Hyperlink : Click here for hyperlink provided by the agency.
Last Date in Agency List : 2021-07-08

Map Id: 255
Direction: S
Distance: 0.310 mi., 1635 ft.
Elevation: 8 ft.
Relative: Lower

Site Name : FORMER COMMERCIAL TRUCK BODIES | MESA SERVICES INC | NORMAN TURLEY
1468 W 14TH ST | 1468 WEST 14TH STREET | 1468 14TH ST W
LONG BEACH | Long Beach, CA

Database(s) : [CALEPA SITES - CA, CIWQS - CA, CIWQS 2 - CA, ECHO, EPA LUST, FRS, HAZNET - CA, HWG - CA, LUST REG 4 - CA, NPDES - CA, RCRA_NONGEN, RFR - CA] ***(cont.)***

Envirosite ID: 323338
EPA ID: CAX000125062

HAZNET - CA ***(cont.)***

Facility Name : 1X SMITH, RICHARD
Facility Address : 1468 WEST 14TH STREET, LONG BEACH, CA 90804
County : LOS ANGELES

Site Details
Generator EPA ID : CAC000241441
Active : Inactive
Category : STATE
Facility Types : N/R
Type : TEMPORARY
Contact Name : N/R
Contact Phone : N/R
Facility Mailing Address : --, PLACENTIA, CA 926100000
Latitude : 33.78370821
Longitude : -118.21162276
Agency Hyperlink : Click here for hyperlink provided by the agency.
Last Date in Agency List : 2021-07-08

Facility Name : NORMAN TURLEY
Facility Address : 1468 W 14TH ST, LONG BEACH, CA 90813
County : LOS ANGELES

Site Details
Generator EPA ID : CAC002687370
Active : Inactive
Category : STATE
Facility Types : N/R
Type : TEMPORARY
Contact Name : N/R
Contact Phone : N/R
Facility Mailing Address : 1881 SNOWDEN AVE STE 280, LONG BEACH, CA 908154542
Latitude : 33.78370821
Longitude : -118.21162276
Agency Hyperlink : Click here for hyperlink provided by the agency.
Last Date in Agency List : 2021-07-08

Waste Generator Details

State Waste : 2012: 134 - Aqueous solution with total organic residues less than 10 percent, 0.462 tons to CAD028409019

Map Id: 255
Direction: S
Distance: 0.310 mi., 1635 ft.
Elevation: 8 ft.
Relative: Lower

Site Name : FORMER COMMERCIAL TRUCK BODIES | MESA SERVICES INC | NORMAN TURLEY 1468 W 14TH ST | 1468 WEST 14TH STREET | 1468 14TH ST W LONG BEACH | Long Beach, CA

Database(s) : [CALEPA SITES - CA, CIWQS - CA, CIWQS 2 - CA, ECHO, EPA LUST, FRS, HAZNET - CA, HWG - CA, LUST REG 4 - CA, NPDES - CA, RCRA_NONGEN, RFR - CA] ***(cont.)***

Envirosite ID: 323338
EPA ID: CAX000125062

HWG - CA

Facility Name :	1X COMMERCIAL TRUCK BODIES
Facility Address :	1468 W. 14TH ST., LONG BEACH, CA 90813
County :	LOS ANGELES
EPA ID :	CAX000125062
Status :	Inactive
Category :	STATE
Type :	PERMANENT
Facility Type :	N/R
Mailing Address :	LONG BEACH, CA 908130000
Owner Name :	N/R
Owner Address :	N/A
Operator Name :	JIM GONZALES
Operator Address :	INACT PER 98VQ FINAL NOTICE, N/A
Latitude :	33.783788
Longitude :	-118.211678
Facility Name :	1X SMITH, RICHARD
Facility Address :	1468 WEST 14TH STREET, LONG BEACH, CA 90804
County :	LOS ANGELES
EPA ID :	CAC000241441
Status :	Inactive
Category :	STATE
Type :	TEMPORARY
Facility Type :	N/R
Mailing Address :	PLACENTIA, CA 926100000
Owner Name :	SMITH, RICHARD
Owner Address :	N/A
Operator Name :	DENNY GRAHAM, AGENT OWNER
Operator Address :	N/A
Latitude :	33.784419
Longitude :	-118.167657
Facility Name :	NORMAN TURLEY
Facility Address :	1468 W 14TH ST, LONG BEACH, CA 90813
County :	LOS ANGELES
EPA ID :	CAC002687370
Status :	Inactive
Category :	STATE
Type :	TEMPORARY
Facility Type :	N/R
Mailing Address :	1881 SNOWDEN AVE STE 280, LONG BEACH, CA 908154542
Owner Name :	NORMAN TURLEY
Owner Address :	1881 SNOWDEN AVE STE 280, LONG BEACH, CA 908154542

Map Id: 255
Direction: S
Distance: 0.310 mi., 1635 ft.
Elevation: 8 ft.
Relative: Lower

Site Name : FORMER COMMERCIAL TRUCK BODIES | MESA SERVICES INC | NORMAN TURLEY
1468 W 14TH ST | 1468 WEST 14TH STREET | 1468 14TH ST W
LONG BEACH | Long Beach, CA

Database(s) : [CALEPA SITES - CA, CIWQS - CA, CIWQS 2 - CA, ECHO, EPA LUST, FRS, HAZNET - CA, HWG - CA, LUST REG 4 - CA, NPDES - CA, RCRA_NONGEN, RFR - CA] ***(cont.)***

Envirosite ID: 323338
EPA ID: CAX000125062

HWG - CA ***(cont.)***

Operator Name :	NORMAN TURLEY
Operator Address :	1881 SNOWDEN AVE STE 280, LONG BEACH, CA 908154542
Latitude :	33.783726
Longitude :	-118.211632

LUST REG 4 - CA

Facility Name :	FORMER COMMERCIAL TRUCK BODIES
Facility Address :	1468 14TH ST W, LONG BEACH, CA 90813
County :	Los Angeles

Site Details

Status Date :	2019-04-04
Status :	Completed - Case Closed
Begin Date :	1984-10-29
Global ID :	T0603701923
Region :	REGION 4
Site History :	N/R
RB Case Number :	908130089
Potential Media Affected :	Aquifer used for drinking water supply
Potential Contaminants of Concern :	Gasoline
Local Agency :	LONG BEACH, CITY OF
Local Case Number :	N/R
Lead Agency :	LOS ANGELES RWQCB (REGION 4)
File Location :	Regional Board
CUF Case :	YES
Caseworker :	DMB
Case Type :	LUST Cleanup Site
How Discovered :	N/R
How Discovered Description :	N/R
Stop Method :	N/R
Stop Description :	N/R
Calwater Watershed Name :	Los Angeles River - Los Angeles (412.10)
DWR Groundwater Subbasin Name :	Coastal Plain Of Los Angeles - West Coast (4-011.03)
Disadvantaged Community :	Severely Disadvantaged Community
Latitude :	33.783606
Longitude :	-118.211952
Agency URL :	Click here for hyperlink provided by the agency.
Last Date in Agency List :	2021-09-08

Contacts Summary

Global ID :	T0603701923
Contact Name :	CARMEN PIRO
Contact Type :	Local Agency Caseworker
Organization Name :	LONG BEACH, CITY OF
Address :	2525 GRAND AVE.
City :	LONG BEACH

Map Id: 255
Direction: S
Distance: 0.310 mi., 1635 ft.
Elevation: 8 ft.
Relative: Lower

Site Name : FORMER COMMERCIAL TRUCK BODIES | MESA SERVICES INC | NORMAN TURLEY 1468 W 14TH ST | 1468 WEST 14TH STREET | 1468 14TH ST W LONG BEACH | Long Beach, CA

Database(s) : [CALEPA SITES - CA, CIWQS - CA, CIWQS 2 - CA, ECHO, EPA LUST, FRS, HAZNET - CA, HWG - CA, LUST REG 4 - CA, NPDES - CA, RCRA_NONGEN, RFR - CA] ***(cont.)***

Envirosite ID: 323338
EPA ID: CAX000125062

LUST REG 4 - CA ***(cont.)***

Phone Number :	5625704137
Email :	carmen.piro@longbeach.gov
Global ID :	T0603701923
Contact Name :	DAVID M. BJOSTAD
Contact Type :	Regional Board Caseworker
Organization Name :	LOS ANGELES RWQCB (REGION 4)
Address :	320 W. 4th Street, Suite 200
City :	Los Angeles
Phone Number :	N/R
Email :	dave.bjostad@waterboards.ca.gov

Regulatory Activities

Details for this site have been truncated due to the large number of available details for this site within this dataset. For the complete details for this site, contact your Envirosite account representative for a complimentary site report containing all of the details available.

Date :	2019-03-29
Global ID :	T0603701923
Action Type :	ENFORCEMENT
Action :	Closure/No Further Action Letter
Date :	2018-09-07
Global ID :	T0603701923
Action Type :	RESPONSE
Action :	Well Destruction Report
Date :	2018-03-07
Global ID :	T0603701923
Action Type :	ENFORCEMENT
Action :	State Water Board Closure Order - #WQO-2018-0005-UST
Date :	2017-10-19
Global ID :	T0603701923
Action Type :	ENFORCEMENT
Action :	State Water Board Closure Order
Date :	2017-10-13
Global ID :	T0603701923
Action Type :	ENFORCEMENT
Action :	Notification - Public Notice of Case Closure

Map Id: 255
Direction: S
Distance: 0.310 mi., 1635 ft.
Elevation: 8 ft.
Relative: Lower

Site Name : FORMER COMMERCIAL TRUCK BODIES | MESA SERVICES INC | NORMAN TURLEY 1468 W 14TH ST | 1468 WEST 14TH STREET | 1468 14TH ST W LONG BEACH | Long Beach, CA

Database(s) : [CALEPA SITES - CA, CIWQS - CA, CIWQS 2 - CA, ECHO, EPA LUST, FRS, HAZNET - CA, HWG - CA, LUST REG 4 - CA, NPDES - CA, RCRA_NONGEN, RFR - CA] ***(cont.)***

Envirosite ID: 323338
EPA ID: CAX000125062

LUST REG 4 - CA ***(cont.)***

Date : 2017-09-06
Global ID : T0603701923
Action Type : ENFORCEMENT
Action : Clean Up Fund - Case Closure Review Summary Report (RSR)

Date : 2017-08-28
Global ID : T0603701923
Action Type : ENFORCEMENT
Action : Clean Up Fund - Case Closure Review Summary Report (RSR)

Date : 2017-06-02
Global ID : T0603701923
Action Type : ENFORCEMENT
Action : Email Correspondence

Date : 2017-03-31
Global ID : T0603701923
Action Type : RESPONSE
Action : Request for Closure - Regulator Responded

Date : 2017-03-30
Global ID : T0603701923
Action Type : RESPONSE
Action : Soil Vapor Intrusion Investigation Report

Status History

Status Date : 2019-04-04
Global ID : T0603701923
Status : Completed - Case Closed

Status Date : 2006-02-22
Global ID : T0603701923
Status : Open - Remediation

Status Date : 2001-12-13
Global ID : T0603701923
Status : Open - Remediation

Status Date : 2001-11-19
Global ID : T0603701923
Status : Open - Site Assessment

Map Id: 255
Direction: S
Distance: 0.310 mi., 1635 ft.
Elevation: 8 ft.
Relative: Lower

Site Name : FORMER COMMERCIAL TRUCK BODIES | MESA SERVICES INC | NORMAN TURLEY
1468 W 14TH ST | 1468 WEST 14TH STREET | 1468 14TH ST W
LONG BEACH | Long Beach, CA

Database(s) : [CALEPA SITES - CA, CIWQS - CA, CIWQS 2 - CA, ECHO, EPA LUST, FRS, HAZNET - CA, HWG - CA, LUST REG 4 - CA, NPDES - CA, RCRA_NONGEN, RFR - CA] ***(cont.)***

Envirosite ID: 323338
EPA ID: CAX000125062

LUST REG 4 - CA ***(cont.)***

Status Date :	1984-10-29
Global ID :	T0603701923
Status :	Open - Case Begin Date

Status Date :	1984-10-29
Global ID :	T0603701923
Status :	Open - Verification Monitoring

NPDES - CA

Facility Name :	Former Commercial Truck Bodies
Facility Address :	1468 West 14th Street, Long Beach, 90813
County :	Los Angeles

Effective Date :	2013-09-04
Adoption Date :	N/R
Expiration Date :	2018-03-07
Termination Date :	2016-05-04
Order Number :	R4-2013-0095
NPDES Number :	CAG940004
WDID :	4B198901005
RM Status :	Historical
Reg Meas ID :	391792
Reg Meas Type :	Enrollee - NPDES
Program :	NPDES Non-Municipal and Non-Process Wastewater
Facility Place ID :	796335
Region Code :	4
Discharger ID :	541551
Discharger :	Turley, Norman
Discharger Address :	1881 Snowden Avenue 280, Long Beach, CA 90815
Last Date in Agency List :	2019-04-18

RCRA_NONGEN

Facility Name :	MESA SERVICES INC
Facility Address :	1468 W 14TH ST, LONG BEACH, CA 90813
County :	LOS ANGELES

Date Form Received by Agency :	1994-07-05
EPA ID :	CAD980585848
Mailing Address :	P O BOX 9128, LONG BEACH, CA 90810
Contact :	JOE ORTEGA
Contact Address :	P O BOX 9128, LONG BEACH, CA 90810
Contact Country :	US
Contact Telephone :	310-901-3470
Contact Email :	N/R
EPA Region :	09
Land Type :	Private

Map Id: 255
Direction: S
Distance: 0.310 mi., 1635 ft.
Elevation: 8 ft.
Relative: Lower

Site Name : FORMER COMMERCIAL TRUCK BODIES | MESA SERVICES INC | NORMAN TURLEY 1468 W 14TH ST | 1468 WEST 14TH STREET | 1468 14TH ST W LONG BEACH | Long Beach, CA

Database(s) : [CALEPA SITES - CA, CIWQS - CA, CIWQS 2 - CA, ECHO, EPA LUST, FRS, HAZNET - CA, HWG - CA, LUST REG 4 - CA, NPDES - CA, RCRA_NONGEN, RFR - CA] ***(cont.)***

Envirosite ID: 323338
EPA ID: CAX000125062

RCRA_NONGEN ***(cont.)***

Source Type :	Notification
Classification :	Not a generator, verified
Description :	Not a generator, verified
Last Date in Agency List :	2021-09-03

Owner/Operator Summary

Owner/Operator Name :	JOE ORTEGA
Owner/Operator Address :	PO BOX 9128, LONG BEACH, CA 90810
Owner/Operator Country :	N/R
Owner/Operator Telephone :	310-901-3470
Owner/Operator Email :	N/R
Owner/Operator Fax :	N/R
Legal Status :	Private
Owner/Operator Type :	Owner
Owner/Operator Start Date :	N/R
Owner/Operator End Date :	N/R

Owner/Operator Name :	NOT REQUIRED
Owner/Operator Address :	NOT REQUIRED, NOT REQUIRED, ME 99999
Owner/Operator Country :	N/R
Owner/Operator Telephone :	415-555-1212
Owner/Operator Email :	N/R
Owner/Operator Fax :	N/R
Legal Status :	Private
Owner/Operator Type :	Operator
Owner/Operator Start Date :	N/R
Owner/Operator End Date :	N/R

Handler Activities Summary

U.S. Importer of Hazardous Waste :	N
Mixed Waste (Haz. and Radioactive) :	N
Recycler of Hazardous Waste :	N
Transporter of Hazardous Waste :	N
Treater, Storer or Disposer of HW :	N
Underground Injection Activity :	N
On-site Burner Exemption :	N
Furnace Exemption :	N
Used Oil Fuel Burner :	N
Used Oil Processor :	N
Used Oil Refiner :	N
Used Oil Fuel Marketer to Burner :	N
Used Oil Specification Marketer :	N
Used Oil Transfer Facility :	N
Used Oil Transporter :	N

Map Id: 255
Direction: S
Distance: 0.310 mi., 1635 ft.
Elevation: 8 ft.
Relative: Lower

Site Name : FORMER COMMERCIAL TRUCK BODIES | MESA SERVICES INC | NORMAN TURLEY
1468 W 14TH ST | 1468 WEST 14TH STREET | 1468 14TH ST W
LONG BEACH | Long Beach, CA

Database(s) : [CALEPA SITES - CA, CIWQS - CA, CIWQS 2 - CA, ECHO, EPA LUST, FRS, HAZNET - CA, HWG - CA, LUST REG 4 - CA, NPDES - CA, RCRA_NONGEN, RFR - CA] ***(cont.)***

Envirosite ID: 323338
EPA ID: CAX000125062

RCRA_NONGEN ***(cont.)***

Notices of Violations Summary

Regulation Violated :	N

RFR - CA

Facility Name :	Former Commercial Truck Bodies
Facility Address :	1468 West 14th Street, Long Beach, CA 90813
County :	Los Angeles
Effective Date :	2013-09-04
Adoption Date :	N/R
Termination Date :	N/R
Expiration/Review Date :	2018-03-07
NPDES Number :	CAG940004
Order Number :	R4-2013-0095
WDID :	4B198901005
SIC/NAICS :	N/R
Program :	NPDNONMUNIPRCS
Regulatory Measure Status :	Active
Regulatory Measure Type :	Enrollee
Place/Project Type :	Service/Commercial Site, NEC
Region :	4
Design Flow :	0.000576
Major/Minor :	Minor
Complexity :	N/R
TTWQ :	N/R
Number of Enforcement Actions within Five Years:	1
Number of Violations within Five Years:	14
Agency :	Turley, Norman
Agency Address :	1881 Snowden Avenue 280, Long Beach, CA 90815
Latitude :	33.7844
Longitude :	-118.17311
Last Date in Agency List :	2016-03-24

Map Id: Y256
Direction: SSE
Distance: 0.311 mi., 1642 ft.
Elevation: 9 ft.
Relative: Lower

Site Name : Harbor Trucking, LLC. (Common Carrier, exp. 2015)
1351 W 14th St
Long Beach, CA 90813

Database(s) : [HAULERS - CA]

Envirosite ID: 900488
EPA ID: N/R

HAULERS - CA

Facility Name :	Harbor Trucking, LLC. (Common Carrier, exp. 2015)
Facility Address :	1351 W 14th St, Long Beach, CA 90813
County :	Los Angeles

Site Details

Site Number :	1614219
Site Type :	N/R
Site Status :	N/R
Contact :	N/R
Phone :	N/R
Current Status :	N/R
End Use :	N/R
Generator :	N/R
Accepting Tires from Public :	N/R
Last Date in Agency List :	2015-09-25

Additional Details

Current Hauler Status :	Common Carriers
Primary Contact Person :	Jose Sanchez
Primary Mailing Address :	N/R
Primary Mailing Phone Number :	N/R
Website :	N/R

Permit/Authority Details

Regulatory Status Last Changed/Issued On:	N/R
Current Site Regulatory Status :	N/R
Maximum Number of Tires Permitted :	N/R
Business Types :	N/R

Map Id: Y257
Direction: SSE
Distance: 0.311 mi., 1643 ft.
Elevation: 9 ft.
Relative: Lower

Site Name : DIESELTRONICS INJECTION SERVICE INC | J.V. DIESEL | ECM TRUCKING
1349 W 14TH ST
LONG BEACH | Long Beach, CA 90813

Database(s) : [CALEPA SITES - CA, CIWQS - CA, ECHO, FRS, HAZNET - CA, HWG - CA, ICIS, MANIFEST EPA, NPDES - CA, PCS FACILITY, RCRA_NONGEN, RFR - CA, STORMWATER]

Envirosite ID: 386634
EPA ID: N/R

CALEPA SITES - CA

Facility Name :	DIESELTRONICS
Facility Address :	1349 W 14TH ST, LONG BEACH, 90813
Site ID :	413290
EI ID :	10601287
EI Description :	Hazardous Waste Generator
Latitude :	33.783830
Longitude :	-118.209626
Agency Hyperlink :	Click here for hyperlink provided by the agency.
Last Date in Agency List :	2021-08-26
Site ID :	413290
EI ID :	10601287
EI Description :	Chemical Storage Facilities
Latitude :	33.783830
Longitude :	-118.209626
Agency Hyperlink :	Click here for hyperlink provided by the agency.
Last Date in Agency List :	2021-08-26
Facility Name :	JV Diesel Repair
Facility Address :	1349 W 14TH ST, LONG BEACH, 90813
Site ID :	413433
EI ID :	10718521
EI Description :	Hazardous Waste Generator
Latitude :	33.783830
Longitude :	-118.209626
Agency Hyperlink :	Click here for hyperlink provided by the agency.
Last Date in Agency List :	2021-08-26
Site ID :	413433
EI ID :	10718521
EI Description :	Chemical Storage Facilities
Latitude :	33.783830
Longitude :	-118.209626
Agency Hyperlink :	Click here for hyperlink provided by the agency.
Last Date in Agency List :	2021-08-26

CIWQS - CA

Facility Name :	DIESELTRONICS INJECTION SERVICE INC
Facility Address :	1349 W 14TH ST, LONG BEACH, CA 90813
County :	LOS ANGELES

Map Id: Y257
Direction: SSE
Distance: 0.311 mi., 1643 ft.
Elevation: 9 ft.
Relative: Lower

Site Name : DIESELTRONICS INJECTION SERVICE INC | J.V. DIESEL | ECM TRUCKING
1349 W 14TH ST
LONG BEACH | Long Beach, CA 90813

Database(s) : [CALEPA SITES - CA, CIWQS - CA, ECHO, FRS, HAZNET - CA, HWG - CA, ICIS, MANIFEST EPA, NPDES - CA, PCS FACILITY, RCRA_NONGEN, RFR - CA, STORMWATER] ***(cont.)***

Envirosite ID: 386634
EPA ID: N/R

CIWQS - CA ***(cont.)***

Place ID :	S878681
Agency Name :	DIESELTRONICS INJECTION SERVICE INC
Last Date in Agency List :	2021-09-10

ECHO

Facility Name :	DIESELTRONICS INJECTION SERVICE INC
Facility Address :	1349 W 14TH ST, LONG BEACH, CA 90813
County :	N/R
Last Inspection Date :	N/R
Registry ID :	N/R
FIPS Code :	N/R
EPA Region :	09
Inspection Count :	0
Last Inspection Days :	N/R
Informal Count :	0
Last Informal Action Date :	N/R
Formal Action Count :	0
Last Formal Action Date :	N/R
Total Penalties :	0
Penalty Count :	N/R
Last Penalty Date :	N/R
Last Penalty Amount :	N/R
QTRS IN NC :	0
Programs IN SNC :	0
Current Compliance Status :	No Violation Identified
Three-Year Compliance Status :	_____
Collection Method :	N/R
Reference Point :	N/R
Accuracy Meters :	N/R
Derived Tribes :	N/R
Derived HUC :	N/R
Derived WBD :	N/R
Derived STCTY FIPS :	N/R
Derived Zip :	N/R
Derived CD113 :	N/R
Derived CB2010 :	N/R
MYRTK Universe :	NNN
NPDES IDs :	CAZ516608
CWA Permit Types :	Minor
CWA Compliance Tracking :	On
CWA NAICS :	N/R
CWA SICS :	3714
CWA Inspection Count :	N/R
CWA Last Inspection Days :	N/R
CWA Informal Count :	N/R
CWA Formal Action Count :	N/R
CWA Last Formal Action Date :	N/R
CWA Penalties :	N/R

Map Id: Y257
Direction: SSE
Distance: 0.311 mi., 1643 ft.
Elevation: 9 ft.
Relative: Lower

Site Name : DIESELTRONICS INJECTION SERVICE INC | J.V. DIESEL | ECM TRUCKING
1349 W 14TH ST
LONG BEACH | Long Beach, CA 90813

Database(s) : [CALEPA SITES - CA, CIWQS - CA, ECHO, FRS, HAZNET - CA, HWG - CA, ICIS, MANIFEST EPA, NPDES - CA, PCS FACILITY, RCRA_NONGEN, RFR - CA, STORMWATER] ***(cont.)***

Envirosite ID: 386634
EPA ID: N/R

ECHO ***(cont.)***

CWA Last Penalty Date :	N/R
CWA Last Penalty Amount :	N/R
CWA Quarters IN NC :	0
CWA Current Compliance Status :	No Violation Identified
CWA Current SNC Flag :	N
CWA 13 Quarters Compliance Status :	_____
CWA 13 Quarters Effluent Exceedances:	N/R
CWA Three-Year QNCR Codes :	N/R
DFR URL :	Click here for hyperlink provided by the agency.
Facility SIC :	3714
Facility NAICS :	N/R
Facility Last Inspection EPA Date :	N/R
Facility Last Inspection State Date :	N/R
Facility Last Formal Act EPA Date :	N/R
Facility Last Formal Act State Date :	N/R
Facility Last Informal Act EPA Date :	N/R
Facility Last Informal Act State Date:	N/R
Facility Federal Agency :	N/R
TRI Reporter :	N/R
Facility Imp Water Flag :	N/R
Current SNC Flag :	N
Indian County Flag :	N
Federal Flag :	N/R
US Mexico Border Flag :	N/R
Chesapeak Bay Flag :	N/R
AIR Flag :	N
NPDES Flag :	Y
SDWIS Flag :	N
RCRA Flag :	N
TRI Flag :	N
GHG Flag :	N
Major Flag :	N/R
Active Flag :	Y
NAA Flag :	N/R
Latitude :	33.784
Longitude :	-118.20981
Last Date in Agency List :	2020-02-10
Facility Name :	DIESELTRONICS INJECTION SERVICE INC
Facility Address :	1349 W 14TH ST, LONG BEACH, CA 90813
County :	LOS ANGELES
Last Inspection Date :	N/R
Registry ID :	110070454767
FIPS Code :	06037
EPA Region :	09
Inspection Count :	0
Last Inspection Days :	N/R
Informal Count :	0
Last Informal Action Date :	N/R

Map Id: Y257
Direction: SSE
Distance: 0.311 mi., 1643 ft.
Elevation: 9 ft.
Relative: Lower

Site Name : DIESELTRONICS INJECTION SERVICE INC | J.V. DIESEL | ECM TRUCKING
1349 W 14TH ST
LONG BEACH | Long Beach, CA 90813

Database(s) : [CALEPA SITES - CA, CIWQS - CA, ECHO, FRS, HAZNET - CA, HWG - CA, ICIS, MANIFEST EPA, NPDES - CA, PCS FACILITY, RCRA_NONGEN, RFR - CA, STORMWATER] ***(cont.)***

Envirosite ID: 386634
EPA ID: N/R

ECHO ***(cont.)***

Formal Action Count :	0
Last Formal Action Date :	N/R
Total Penalties :	0
Penalty Count :	N/R
Last Penalty Date :	N/R
Last Penalty Amount :	N/R
QTRS IN NC :	0
Programs IN SNC :	0
Current Compliance Status :	No Violation Identified
Three-Year Compliance Status :	_____
Collection Method :	N/R
Reference Point :	N/R
Accuracy Meters :	17531
Derived Tribes :	N/R
Derived HUC :	18070105
Derived WBD :	180701060701
Derived STCTY FIPS :	06037
Derived Zip :	90813
Derived CD113 :	47
Derived CB2010 :	060375755001007
MYRTK Universe :	NNN
NPDES IDs :	CAZ516608
CWA Permit Types :	Minor
CWA Compliance Tracking :	On
CWA NAICS :	N/R
CWA SICS :	3714
CWA Inspection Count :	N/R
CWA Last Inspection Days :	N/R
CWA Informal Count :	N/R
CWA Formal Action Count :	N/R
CWA Last Formal Action Date :	N/R
CWA Penalties :	N/R
CWA Last Penalty Date :	N/R
CWA Last Penalty Amount :	N/R
CWA Quarters IN NC :	0
CWA Current Compliance Status :	No Violation Identified
CWA Current SNC Flag :	N
CWA 13 Quarters Compliance Status :	_____
CWA 13 Quarters Effluent Exceedances:	N/R
CWA Three-Year QNCR Codes :	N/R
DFR URL :	Click here for hyperlink provided by the agency.
Facility SIC :	3714
Facility NAICS :	811111 - General Automotive Repair
Facility Last Inspection EPA Date :	N/R
Facility Last Inspection State Date :	N/R
Facility Last Formal Act EPA Date :	N/R
Facility Last Formal Act State Date :	N/R
Facility Last Informal Act EPA Date :	N/R
Facility Last Informal Act State Date:	N/R
Facility Federal Agency :	N/R
TRI Reporter :	N/R
Facility Imp Water Flag :	Y

Map Id: Y257
Direction: SSE
Distance: 0.311 mi., 1643 ft.
Elevation: 9 ft.
Relative: Lower

Site Name : DIESELTRONICS INJECTION SERVICE INC | J.V. DIESEL | ECM TRUCKING
1349 W 14TH ST
LONG BEACH | Long Beach, CA 90813

Database(s) : [CALEPA SITES - CA, CIWQS - CA, ECHO, FRS, HAZNET - CA, HWG - CA, ICIS, MANIFEST EPA, NPDES - CA, PCS FACILITY, RCRA_NONGEN, RFR - CA, STORMWATER] ***(cont.)***

Envirosite ID: 386634
EPA ID: N/R

ECHO ***(cont.)***

Current SNC Flag :	N
Indian County Flag :	N
Federal Flag :	N/R
US Mexico Border Flag :	N
Chesapeak Bay Flag :	N/R
AIR Flag :	N
NPDES Flag :	Y
SDWIS Flag :	N
RCRA Flag :	Y
TRI Flag :	N
GHG Flag :	N
Major Flag :	N/R
Active Flag :	Y
NAA Flag :	Y
Latitude :	33.784
Longitude :	-118.20981
Last Date in Agency List :	2021-02-17
Facility Name :	DIESELTRONICS INJECTION SERVICE INC.
Facility Address :	1349 W 14TH ST, LONG BEACH, CA 90813
County :	LOS ANGELES
Last Inspection Date :	N/R
Registry ID :	110070454767
FIPS Code :	06037
EPA Region :	09
Inspection Count :	0
Last Inspection Days :	N/R
Informal Count :	0
Last Informal Action Date :	N/R
Formal Action Count :	0
Last Formal Action Date :	N/R
Total Penalties :	0
Penalty Count :	N/R
Last Penalty Date :	N/R
Last Penalty Amount :	N/R
QTRS IN NC :	0
Programs IN SNC :	0
Current Compliance Status :	No Violation Identified
Three-Year Compliance Status :	_____
Collection Method :	N/R
Reference Point :	N/R
Accuracy Meters :	17531
Derived Tribes :	N/R
Derived HUC :	18070105
Derived WBD :	180701060701
Derived STCTY FIPS :	06037
Derived Zip :	90813
Derived CD113 :	47
Derived CB2010 :	060375755001007

Map Id: Y257
Direction: SSE
Distance: 0.311 mi., 1643 ft.
Elevation: 9 ft.
Relative: Lower

Site Name : DIESELTRONICS INJECTION SERVICE INC | J.V. DIESEL | ECM TRUCKING
1349 W 14TH ST
LONG BEACH | Long Beach, CA 90813

Database(s) : [CALEPA SITES - CA, CIWQS - CA, ECHO, FRS, HAZNET - CA, HWG - CA, ICIS, MANIFEST EPA, NPDES - CA, PCS FACILITY, RCRA_NONGEN, RFR - CA, STORMWATER] ***(cont.)***

Envirosite ID: 386634
EPA ID: N/R

ECHO ***(cont.)***

MYRTK Universe :	NNN
NPDES IDs :	CAZ516608
CWA Permit Types :	Minor
CWA Compliance Tracking :	On
CWA NAICS :	N/R
CWA SICS :	3714
CWA Inspection Count :	N/R
CWA Last Inspection Days :	N/R
CWA Informal Count :	N/R
CWA Formal Action Count :	N/R
CWA Last Formal Action Date :	N/R
CWA Penalties :	N/R
CWA Last Penalty Date :	N/R
CWA Last Penalty Amount :	N/R
CWA Quarters IN NC :	0
CWA Current Compliance Status :	No Violation Identified
CWA Current SNC Flag :	N
CWA 13 Quarters Compliance Status :	_____
CWA 13 Quarters Effluent Exceedances:	N/R
CWA Three-Year QNCR Codes :	N/R
DFR URL :	Click here for hyperlink provided by the agency.
Facility SIC :	3714
Facility NAICS :	811111 - General Automotive Repair
Facility Last Inspection EPA Date :	N/R
Facility Last Inspection State Date :	N/R
Facility Last Formal Act EPA Date :	N/R
Facility Last Formal Act State Date :	N/R
Facility Last Informal Act EPA Date :	N/R
Facility Last Informal Act State Date:	N/R
Facility Federal Agency :	N/R
TRI Reporter :	N/R
Facility Imp Water Flag :	N/R
Current SNC Flag :	N
Indian County Flag :	N
Federal Flag :	N/R
US Mexico Border Flag :	N
Chesapeak Bay Flag :	N/R
AIR Flag :	N
NPDES Flag :	Y
SDWIS Flag :	N
RCRA Flag :	Y
TRI Flag :	N
GHG Flag :	N
Major Flag :	N/R
Active Flag :	Y
NAA Flag :	Y
Latitude :	33.784
Longitude :	-118.20981
Last Date in Agency List :	2021-08-20

Map Id: Y257
Direction: SSE
Distance: 0.311 mi., 1643 ft.
Elevation: 9 ft.
Relative: Lower

Site Name : DIESELTRONICS INJECTION SERVICE INC | J.V. DIESEL | ECM TRUCKING
1349 W 14TH ST
LONG BEACH | Long Beach, CA 90813

Database(s) : [CALEPA SITES - CA, CIWQS - CA, ECHO, FRS, HAZNET - CA, HWG - CA, ICIS, MANIFEST EPA, NPDES - CA, PCS FACILITY, RCRA_NONGEN, RFR - CA, STORMWATER] ***(cont.)***

Envirosite ID: 386634
EPA ID: N/R

ECHO ***(cont.)***

Facility Name :	J.V. DIESEL
Facility Address :	1349 W 14TH ST, LONG BEACH, CA 90813
County :	LOS ANGELES
Last Inspection Date :	N/R
Registry ID :	110070423660
FIPS Code :	N/R
EPA Region :	09
Inspection Count :	0
Last Inspection Days :	N/R
Informal Count :	0
Last Informal Action Date :	N/R
Formal Action Count :	0
Last Formal Action Date :	N/R
Total Penalties :	0
Penalty Count :	N/R
Last Penalty Date :	N/R
Last Penalty Amount :	N/R
QTRS IN NC :	0
Programs IN SNC :	0
Current Compliance Status :	No Violation Identified
Three-Year Compliance Status :	_____
Collection Method :	Zip Code Centroid
Reference Point :	N/R
Accuracy Meters :	10000
Derived Tribes :	N/R
Derived HUC :	N/R
Derived WBD :	N/R
Derived STCTY FIPS :	N/R
Derived Zip :	N/R
Derived CD113 :	N/R
Derived CB2010 :	N/R
MYRTK Universe :	NNN
NPDES IDs :	N/R
CWA Permit Types :	N/R
CWA Compliance Tracking :	N/R
CWA NAICS :	N/R
CWA SICS :	N/R
CWA Inspection Count :	N/R
CWA Last Inspection Days :	N/R
CWA Informal Count :	N/R
CWA Formal Action Count :	N/R
CWA Last Formal Action Date :	N/R
CWA Penalties :	N/R
CWA Last Penalty Date :	N/R
CWA Last Penalty Amount :	N/R
CWA Quarters IN NC :	N/R
CWA Current Compliance Status :	N/R
CWA Current SNC Flag :	N
CWA 13 Quarters Compliance Status :	N/R
CWA 13 Quarters Effluent Exceedances:	N/R

Map Id: Y257
Direction: SSE
Distance: 0.311 mi., 1643 ft.
Elevation: 9 ft.
Relative: Lower

Site Name : DIESELTRONICS INJECTION SERVICE INC | J.V. DIESEL | ECM TRUCKING
1349 W 14TH ST
LONG BEACH | Long Beach, CA 90813

Database(s) : [CALEPA SITES - CA, CIWQS - CA, ECHO, FRS, HAZNET - CA, HWG - CA, ICIS, MANIFEST EPA, NPDES - CA, PCS FACILITY, RCRA_NONGEN, RFR - CA, STORMWATER] ***(cont.)***

Envirosite ID: 386634
EPA ID: N/R

ECHO ***(cont.)***

CWA Three-Year QNCR Codes :	N/R
DFR URL :	Click here for hyperlink provided by the agency.
Facility SIC :	N/R
Facility NAICS :	811111 - General Automotive Repair
Facility Last Inspection EPA Date :	N/R
Facility Last Inspection State Date :	N/R
Facility Last Formal Act EPA Date :	N/R
Facility Last Formal Act State Date :	N/R
Facility Last Informal Act EPA Date :	N/R
Facility Last Informal Act State Date:	N/R
Facility Federal Agency :	N/R
TRI Reporter :	N/R
Facility Imp Water Flag :	N/R
Current SNC Flag :	N
Indian County Flag :	N
Federal Flag :	N/R
US Mexico Border Flag :	N/R
Chesapeak Bay Flag :	N/R
AIR Flag :	N
NPDES Flag :	N
SDWIS Flag :	N
RCRA Flag :	Y
TRI Flag :	N
GHG Flag :	N
Major Flag :	N/R
Active Flag :	Y
NAA Flag :	N
Latitude :	33.780911
Longitude :	-118.196312
Last Date in Agency List :	2021-08-20

FRS

Facility Name :	DIESELTRONICS INJECTION SERVICE INC
Facility Address :	1349 W 14TH ST, LONG BEACH, CA 90813
County :	LOS ANGELES

Site Details

Registry ID :	110070454767
FRS Facility URL :	Click here for hyperlink provided by the agency.
Last Date in Agency List :	2021-05-03

Source Description

Map Id: Y257
Direction: SSE
Distance: 0.311 mi., 1643 ft.
Elevation: 9 ft.
Relative: Lower

Site Name : DIESELTRONICS INJECTION SERVICE INC | J.V. DIESEL | ECM TRUCKING
1349 W 14TH ST
LONG BEACH | Long Beach, CA 90813

Database(s) : [CALEPA SITES - CA, CIWQS - CA, ECHO, FRS, HAZNET - CA, HWG - CA, ICIS, MANIFEST EPA, NPDES - CA, PCS FACILITY, RCRA_NONGEN, RFR - CA, STORMWATER] ***(cont.)***

Envirosite ID: 386634
EPA ID: N/R

FRS ***(cont.)***

Source Description :

The NPDES module of the Compliance Information System (ICIS) tracks surface water permits issued under the Clean Water Act. Under NPDES, all facilities that discharge pollutants from any point source into waters of the United States are required to obtain a permit. The permit will likely contain limits on what can be discharged, impose monitoring and reporting requirements, and include other provisions to ensure that the discharge does not adversely affect water quality.

Source Description :

RCRAInfo is EPA's comprehensive information system that supports the Resource Conservation and Recovery Act (RCRA) of 1976 and the Hazardous and Solid Waste Amendments (HSWA) of 1984 through the tracking of events and activities related to facilities that generate, transport, and treat, store, or dispose of hazardous waste. RCRAInfo allows RCRA program staff to track the notification, permit, compliance, and corrective action activities required under RCRA. RCRAInfo also supports generation of the National Hazardous Waste Biennial Report. All generators and treatment, storage, and disposal facilities who handle hazardous waste are required to report to the EPA Administrator at least once every two years to support creation of the Biennial Report.

FRS Environmental Interest

Source and System ID :	ICIS - CAZ516608 RCRAINFO - CAL000286929
Facility Name :	DIESELTRONICS INJECTION SERVICE INC.
Facility Address :	1349 W 14TH ST, LONG BEACH, CA 90813
County :	LOS ANGELES

Site Details

Registry ID :	110070454767
FRS Facility URL :	Click here for hyperlink provided by the agency.
Last Date in Agency List :	2021-07-17

Source Description

Source Description :

The NPDES module of the Compliance Information System (ICIS) tracks surface water permits issued under the Clean Water Act. Under NPDES, all facilities that discharge pollutants from any point source into waters of the United States are required to obtain a permit. The permit will likely contain limits on what can be discharged, impose monitoring and reporting requirements, and include other provisions to ensure that the discharge does not adversely affect water quality.

Map Id: Y257
Direction: SSE
Distance: 0.311 mi., 1643 ft.
Elevation: 9 ft.
Relative: Lower

Site Name : DIESELTRONICS INJECTION SERVICE INC | J.V. DIESEL | ECM TRUCKING
1349 W 14TH ST
LONG BEACH | Long Beach, CA 90813

Database(s) : [CALEPA SITES - CA, CIWQS - CA, ECHO, FRS, HAZNET - CA, HWG - CA, ICIS, MANIFEST EPA, NPDES - CA, PCS FACILITY, RCRA_NONGEN, RFR - CA, STORMWATER] ***(cont.)***

Envirosite ID: 386634
EPA ID: N/R

FRS ***(cont.)***

Source Description :

RCRAInfo is EPA's comprehensive information system that supports the Resource Conservation and Recovery Act (RCRA) of 1976 and the Hazardous and Solid Waste Amendments (HSWA) of 1984 through the tracking of events and activities related to facilities that generate, transport, and treat, store, or dispose of hazardous waste. RCRAInfo allows RCRA program staff to track the notification, permit, compliance, and corrective action activities required under RCRA. RCRAInfo also supports generation of the National Hazardous Waste Biennial Report. All generators and treatment, storage, and disposal facilities who handle hazardous waste are required to report to the EPA Administrator at least once every two years to support creation of the Biennial Report.

FRS Environmental Interest

Source and System ID :	ICIS - CAZ516608 RCRAINFO - CAL000286929
Facility Name :	J.V. DIESEL
Facility Address :	1349 W 14TH ST, LONG BEACH, CA 90813
County :	LOS ANGELES

Site Details

Registry ID :	110070423660
FRS Facility URL :	Click here for hyperlink provided by the agency.
Last Date in Agency List :	2021-07-17

Source Description

Source Description :

RCRAInfo is EPA's comprehensive information system that supports the Resource Conservation and Recovery Act (RCRA) of 1976 and the Hazardous and Solid Waste Amendments (HSWA) of 1984 through the tracking of events and activities related to facilities that generate, transport, and treat, store, or dispose of hazardous waste. RCRAInfo allows RCRA program staff to track the notification, permit, compliance, and corrective action activities required under RCRA. RCRAInfo also supports generation of the National Hazardous Waste Biennial Report. All generators and treatment, storage, and disposal facilities who handle hazardous waste are required to report to the EPA Administrator at least once every two years to support creation of the Biennial Report.

FRS Environmental Interest

Source and System ID :	RCRAINFO - CAL000421897

HAZNET - CA

Facility Name :	DIESELTRONICS INJECTION SERVICE INC.
Facility Address :	1349 W 14TH ST, LONG BEACH, CA 90813

Map Id: Y257
Direction: SSE
Distance: 0.311 mi., 1643 ft.
Elevation: 9 ft.
Relative: Lower

Site Name : DIESELTRONICS INJECTION SERVICE INC | J.V. DIESEL | ECM TRUCKING
1349 W 14TH ST
LONG BEACH | Long Beach, CA 90813

Database(s) : [CALEPA SITES - CA, CIWQS - CA, ECHO, FRS, HAZNET - CA, HWG - CA, ICIS, MANIFEST EPA, NPDES - CA, PCS FACILITY, RCRA_NONGEN, RFR - CA, STORMWATER] ***(cont.)***

Envirosite ID: 386634
EPA ID: N/R

HAZNET - CA ***(cont.)***

County : LOS ANGELES

Site Details
Generator EPA ID : CAL000286929
Active : Active
Category : STATE
Facility Types : N/R
Type : PERMANENT
Contact Name : N/R
Contact Phone : N/R
Facility Mailing Address : 1349 W 14TH ST, LONG BEACH, CA 908130000
Latitude : 33.78385037
Longitude : -118.20962491
Agency Hyperlink : Click here for hyperlink provided by the agency.
Last Date in Agency List : 2021-07-08

Waste Generator Details
State Waste :
2019: 221 - Waste oil and mixed oil, 0.00000 tons to IL0431205134
2018: 221 - Waste oil and mixed oil, 0.00000 tons to ILR000130062
2018: 221 - Waste oil and mixed oil, 0.00000 tons to IL0431205134
2017: 223 - Unspecified oil-containing waste, 0.1251 tons to CAT080013352
2016: 133 - Aqueous solution with total organic residues 10 percent or more, 0.1668 tons to CAD099452708
2015: 133 - Aqueous solution with total organic residues 10 percent or more, 0.5838 tons to CAD099452708
2014: 133 - Aqueous solution with total organic residues 10 percent or more, 0.5004 tons to CAD099452708
2013: 133 - Aqueous solution with total organic residues 10 percent or more, 0.82566 tons to CAD099452708
2012: 133 - Aqueous solution with total organic residues 10 percent or more, 0.92574 tons to CAD099452708
2011: 133 - Aqueous solution with total organic residues 10 percent or more, 0.53793 tons to CAD099452708

Facility Name : ECM TRUCKING
Facility Address : 1349 W 14TH ST, LONG BEACH, CA 90813
County : LOS ANGELES

Site Details
Generator EPA ID : CAL000388748
Active : Inactive
Category : STATE
Facility Types : N/R

Map Id: Y257
Direction: SSE
Distance: 0.311 mi., 1643 ft.
Elevation: 9 ft.
Relative: Lower

Site Name : DIESELTRONICS INJECTION SERVICE INC | J.V. DIESEL | ECM TRUCKING
1349 W 14TH ST
LONG BEACH | Long Beach, CA 90813

Database(s) : [CALEPA SITES - CA, CIWQS - CA, ECHO, FRS, HAZNET - CA, HWG - CA, ICIS, MANIFEST EPA, NPDES - CA, PCS FACILITY, RCRA_NONGEN, RFR - CA, STORMWATER] ***(cont.)***

Envirosite ID: 386634
EPA ID: N/R

HAZNET - CA ***(cont.)***

Type :	PERMANENT
Contact Name :	N/R
Contact Phone :	N/R
Facility Mailing Address :	1349 W 14TH ST, LONG BEACH, CA 908130000
Latitude :	33.78402000
Longitude :	-118.21001400
Agency Hyperlink :	Click here for hyperlink provided by the agency.
Last Date in Agency List :	2021-07-08

Waste Generator Details

State Waste :	2016: 133 - Aqueous solution with total organic residues 10 percent or more, 0.0834 tons to CAD099452708 2015: 133 - Aqueous solution with total organic residues 10 percent or more, 0.1668 tons to CAD099452708
Facility Name :	J.V. DIESEL
Facility Address :	1349 W 14TH ST, LONG BEACH, CA 90813
County :	LOS ANGELES

Site Details

Generator EPA ID :	CAL000421897
Active :	Inactive
Category :	STATE
Facility Types :	N/R
Type :	PERMANENT
Contact Name :	N/R
Contact Phone :	N/R
Facility Mailing Address :	1349 W 14TH ST, LONG BEACH, CA 90813
Latitude :	33.78402000
Longitude :	-118.21001400
Agency Hyperlink :	Click here for hyperlink provided by the agency.
Last Date in Agency List :	2021-07-08

Waste Generator Details

State Waste :	2018: 221 - Waste oil and mixed oil, 0.00000 tons to ILR000130062

HWG - CA

Facility Name :	DIESELTRONICS INJECTION SERVICE INC.
Facility Address :	1349 W 14TH ST, LONG BEACH, CA 90813
County :	LOS ANGELES

Map Id: Y257
Direction: SSE
Distance: 0.311 mi., 1643 ft.
Elevation: 9 ft.
Relative: Lower

Site Name : DIESELTRONICS INJECTION SERVICE INC | J.V. DIESEL | ECM TRUCKING
1349 W 14TH ST
LONG BEACH | Long Beach, CA 90813

Database(s) : [CALEPA SITES - CA, CIWQS - CA, ECHO, FRS, HAZNET - CA, HWG - CA, ICIS, MANIFEST EPA, NPDES - CA, PCS FACILITY, RCRA_NONGEN, RFR - CA, STORMWATER] ***(cont.)***

Envirosite ID: 386634
EPA ID: N/R

HWG - CA ***(cont.)***

EPA ID :	CAL000286929
Status :	Active
Category :	STATE
Type :	PERMANENT
Facility Type :	N/R
Mailing Address :	1349 W 14TH ST, LONG BEACH, CA 908130000
Owner Name :	BENJAMIN HERNANDEZ
Owner Address :	8336 TELEGRAPH RD, DOWNEY, CA 902400000
Operator Name :	LAURA MARQUEZ
Operator Address :	1349 W 14TH ST, LONG BEACH, CA 90813
Latitude :	33.783773
Longitude :	-118.210045

Facility Name :	ECM TRUCKING
Facility Address :	1349 W 14TH ST, LONG BEACH, CA 90813
County :	LOS ANGELES

EPA ID :	CAL000388748
Status :	Inactive
Category :	STATE
Type :	PERMANENT
Facility Type :	N/R
Mailing Address :	1349 W 14TH ST, LONG BEACH, CA 908130000
Owner Name :	JONATHAN M BATIZ
Owner Address :	3927 LYNDORA ST, LYNWOOD, CA 902622830
Operator Name :	JONATHAN M BATIZ
Operator Address :	1349 W 14TH ST, LONG BEACH, CA 908130000
Latitude :	33.78384
Longitude :	-118.209626

Facility Name :	J.V. DIESEL
Facility Address :	1349 W 14TH ST, LONG BEACH, CA 90813
County :	LOS ANGELES

EPA ID :	CAL000421897
Status :	Inactive
Category :	STATE
Type :	PERMANENT
Facility Type :	N/R
Mailing Address :	1349 W 14TH ST, LONG BEACH, CA 90813
Owner Name :	CHRESSY CRYDTAL RAMIREZ
Owner Address :	1349 W 14TH ST, LONG BEACH, CA 90813
Operator Name :	CHRESSY CRYSTAL RAMIREZ
Operator Address :	1349 W 14TH ST, LONG BEACH, CA 90813
Latitude :	33.78402
Longitude :	-118.210014

Map Id: Y257
Direction: SSE
Distance: 0.311 mi., 1643 ft.
Elevation: 9 ft.
Relative: Lower

Site Name : DIESELTRONICS INJECTION SERVICE INC | J.V. DIESEL | ECM TRUCKING
1349 W 14TH ST
LONG BEACH | Long Beach, CA 90813

Database(s) : [CALEPA SITES - CA, CIWQS - CA, ECHO, FRS, HAZNET - CA, HWG - CA, ICIS, MANIFEST EPA, NPDES - CA, PCS FACILITY, RCRA_NONGEN, RFR - CA, STORMWATER] ***(cont.)***

Envirosite ID: 386634
EPA ID: N/R

ICIS

Facility Name :	DIESELTRONICS INJECTION SERVICE INC
Facility Address :	1349 W 14TH ST, LONG BEACH, CA 90813

Site Details

NPDES ID :	CAZ516608
ICIS Facility Interest ID :	3601165763
Facility UIN :	110070454767
Facility Type Code :	Privately Owned Facility
Impaired Waters :	N/R
Latitude :	33.784
Longitude :	-118.20981
Last Date in Agency List :	2021-08-17

Facility NAICS

NAICS Code :	N/R
NAICS Description :	N/R

Facility SIC

SIC Code :	3714
SIC Description :	Motor Vehicle Parts And Accessories

MANIFEST EPA

Manifest Details

Details for this site have been truncated due to the large number of available details for this site within this dataset. For the complete details for this site, contact your Envirosite account representative for a complimentary site report containing all of the details available.

Manifest Number :	006786189GBF
Shipped Date :	2021-04-06
Updated Date :	2021-05-18
Received Date :	2021-04-21
Status :	Signed
Generator ID :	CAL000286929
Generator Name :	DIESELTRONICS INJECTION SERVICE INC.
Generator Address :	1349 W 14TH ST, LONG BEACH, CA 90813
Generator Mailing :	1349 W 14TH ST, LONG BEACH, CA 90813-0000
Generator Contact :	N/R
Destination ID :	AZR000030452
Destination Name :	LES - PHOENIX
Destination Mailing :	5159 W VAN BUREN ST, PHOENIX, AZ 85043
Destination Address :	5159 W VAN BUREN ST, PHOENIX, AZ 85043
Destination Contact :	N/R
Submission Type :	DataImage5Copy

Map Id: Y257
Direction: SSE
Distance: 0.311 mi., 1643 ft.
Elevation: 9 ft.
Relative: Lower

Site Name : DIESELTRONICS INJECTION SERVICE INC | J.V. DIESEL | ECM TRUCKING
1349 W 14TH ST
LONG BEACH | Long Beach, CA 90813

Database(s) : [CALEPA SITES - CA, CIWQS - CA, ECHO, FRS, HAZNET - CA, HWG - CA, ICIS, MANIFEST EPA, NPDES - CA, PCS FACILITY, RCRA_NONGEN, RFR - CA, STORMWATER] ***(cont.)***

Envirosite ID: 386634
EPA ID: N/R

MANIFEST EPA ***(cont.)***

Origin Type :	Web
Manifest Residue :	N
Rejection :	N
Last Date in Agency List :	2021-09-04

Waste Details

Waste Line Number :	1
Is DOT Hazardous :	N
DOT ID Number :	N/R
DOT Information :	N/R
Non Waste Description :	NON-DOT/RCRA REGULATED, (AQUEOUS PARTS CLEANER) (223)
Quantity :	30 Gallons
Quantity Tons, Acute, Non-Acute :	0.12510425, 0, 0.12510425
Quantity Kg, Acute, Non-Acute :	0, 113.47331
Management Method :	H135 - DISCHARGE TO SEWER/POTW OR NPDES
Is EPA Waste :	N
Federal Code :	N/R
State Code :	CA - 223

Manifest Details

Manifest Number :	006773887GBF
Shipped Date :	2021-03-30
Updated Date :	2021-04-22
Received Date :	2021-04-12
Status :	Signed
Generator ID :	CAL000421897
Generator Name :	J.V. DIESEL
Generator Address :	1349 W 14TH ST, LONG BEACH, CA 90813
Generator Mailing :	1349 W 14TH ST, LONG BEACH, CA 90813
Generator Contact :	N/R
Destination ID :	AZR000030452
Destination Name :	LES - PHOENIX
Destination Mailing :	5159 W VAN BUREN ST, PHOENIX, AZ 85043
Destination Address :	5159 W VAN BUREN ST, PHOENIX, AZ 85043
Destination Contact :	N/R
Submission Type :	DataImage5Copy
Origin Type :	Web
Manifest Residue :	N
Rejection :	N
Last Date in Agency List :	2021-09-04

Waste Details

Waste Line Number :	1
Is DOT Hazardous :	N
DOT ID Number :	N/R

Map Id: Y257
Direction: SSE
Distance: 0.311 mi., 1643 ft.
Elevation: 9 ft.
Relative: Lower

Site Name : DIESELTRONICS INJECTION SERVICE INC | J.V. DIESEL | ECM TRUCKING
1349 W 14TH ST
LONG BEACH | Long Beach, CA 90813

Database(s) : [CALEPA SITES - CA, CIWQS - CA, ECHO, FRS, HAZNET - CA, HWG - CA, ICIS, MANIFEST EPA, NPDES - CA, PCS FACILITY, RCRA_NONGEN, RFR - CA, STORMWATER] ***(cont.)***

Envirosite ID: 386634
EPA ID: N/R

MANIFEST EPA ***(cont.)***

DOT Information :	N/R
Non Waste Description :	NON-DOT/RCRA REGULATED, (AQUEOUS PARTS CLEANER) (223)
Quantity :	30 Gallons
Quantity Tons, Acute, Non-Acute :	0.12510425, 0, 0.12510425
Quantity Kg, Acute, Non-Acute :	0, 113.47331
Management Method :	H135 - DISCHARGE TO SEWER/POTW OR NPDES
Is EPA Waste :	N
Federal Code :	N/R
State Code :	CA - 223

Manifest Details

Manifest Number :	006705037GBF
Shipped Date :	2021-01-07
Updated Date :	2021-02-09
Received Date :	2021-01-18
Status :	Signed
Generator ID :	CAL000421897
Generator Name :	J.V. DIESEL
Generator Address :	1349 W 14TH ST, LONG BEACH, CA 90813
Generator Mailing :	1349 W 14TH ST, LONG BEACH, CA 90813
Generator Contact :	N/R
Destination ID :	AZR000030452
Destination Name :	LES - PHOENIX
Destination Mailing :	5159 W VAN BUREN ST, PHOENIX, AZ 85043
Destination Address :	5159 W VAN BUREN ST, PHOENIX, AZ 85043
Destination Contact :	N/R
Submission Type :	DataImage5Copy
Origin Type :	Mail
Manifest Residue :	N
Rejection :	N
Last Date in Agency List :	2021-09-04

Waste Details

Waste Line Number :	1
Is DOT Hazardous :	N
DOT ID Number :	N/R
DOT Information :	N/R
Non Waste Description :	NON-DOT/RCRA REGULATED, (AQUEOUS PARTS CLEANER) (223)
Quantity :	13 Gallons
Quantity Tons, Acute, Non-Acute :	0.054211844, 0, 0.054211844
Quantity Kg, Acute, Non-Acute :	0, 49.171772
Management Method :	H135 - DISCHARGE TO SEWER/POTW OR NPDES
Is EPA Waste :	N
Federal Code :	N/R
State Code :	CA - 223

Map Id: Y257
Direction: SSE
Distance: 0.311 mi., 1643 ft.
Elevation: 9 ft.
Relative: Lower

Site Name : DIESELTRONICS INJECTION SERVICE INC | J.V. DIESEL | ECM TRUCKING
1349 W 14TH ST
LONG BEACH | Long Beach, CA 90813

Database(s) : [CALEPA SITES - CA, CIWQS - CA, ECHO, FRS, HAZNET - CA, HWG - CA, ICIS, MANIFEST EPA, NPDES - CA, PCS FACILITY, RCRA_NONGEN, RFR - CA, STORMWATER] ***(cont.)***

Envirosite ID: 386634
EPA ID: N/R

MANIFEST EPA ***(cont.)***

Manifest Details

Manifest Number :	006687385GBF
Shipped Date :	2020-11-25
Updated Date :	2021-01-11
Received Date :	2020-12-08
Status :	Signed
Generator ID :	CAL000286929
Generator Name :	DIESELTRONICS INJECTION SERVICE INC.
Generator Address :	1349 W 14TH ST, LONG BEACH, CA 90813
Generator Mailing :	1349 W 14TH ST, LONG BEACH, CA 90813-0000
Generator Contact :	N/R
Destination ID :	AZR000030452
Destination Name :	LES - PHOENIX
Destination Mailing :	5159 W VAN BUREN ST, PHOENIX, AZ 85043
Destination Address :	5159 W VAN BUREN ST, PHOENIX, AZ 85043
Destination Contact :	N/R
Submission Type :	DataImage5Copy
Origin Type :	Mail
Manifest Residue :	N
Rejection :	N
Last Date in Agency List :	2021-09-04

Waste Details

Waste Line Number :	1
Is DOT Hazardous :	N
DOT ID Number :	N/R
DOT Information :	N/R
Non Waste Description :	NON-DOT/RCRA REGULATED, (AQUEOUS PARTS CLEANER) (223)
Quantity :	15 Gallons
Quantity Tons, Acute, Non-Acute :	0.062552124, 0, 0.062552124
Quantity Kg, Acute, Non-Acute :	0, 56.736656
Management Method :	H135 - DISCHARGE TO SEWER/POTW OR NPDES
Is EPA Waste :	N
Federal Code :	N/R
State Code :	CA - 223

Manifest Details

Manifest Number :	006576358GBF
Shipped Date :	2020-10-09
Updated Date :	2020-11-05
Received Date :	2020-10-26
Status :	Signed
Generator ID :	CAL000421897
Generator Name :	J.V. DIESEL
Generator Address :	1349 W 14TH ST, LONG BEACH, CA 90813
Generator Mailing :	1349 W 14TH ST, LONG BEACH, CA 90813
Generator Contact :	N/R

Map Id: Y257
Direction: SSE
Distance: 0.311 mi., 1643 ft.
Elevation: 9 ft.
Relative: Lower

Site Name : DIESELTRONICS INJECTION SERVICE INC | J.V. DIESEL | ECM TRUCKING
1349 W 14TH ST
LONG BEACH | Long Beach, CA 90813

Database(s) : [CALEPA SITES - CA, CIWQS - CA, ECHO, FRS, HAZNET - CA, HWG - CA, ICIS, MANIFEST EPA, NPDES - CA, PCS FACILITY, RCRA_NONGEN, RFR - CA, STORMWATER] ***(cont.)***

Envirosite ID: 386634
EPA ID: N/R

MANIFEST EPA ***(cont.)***

Destination ID :	AZR000030452
Destination Name :	LES - PHOENIX
Destination Mailing :	5159 W VAN BUREN ST, PHOENIX, AZ 85043
Destination Address :	5159 W VAN BUREN ST, PHOENIX, AZ 85043
Destination Contact :	N/R
Submission Type :	DataImage5Copy
Origin Type :	Mail
Manifest Residue :	N
Rejection :	N
Last Date in Agency List :	2021-09-04

Waste Details

Waste Line Number :	1
Is DOT Hazardous :	N
DOT ID Number :	N/R
DOT Information :	N/R
Non Waste Description :	NON-DOT/RCRA REGULATED (AQUEOUS PARTS CLEANER)
Quantity :	15 Gallons
Quantity Tons, Acute, Non-Acute :	0.062552124, 0, 0.062552124
Quantity Kg, Acute, Non-Acute :	0, 56.736656
Management Method :	H135 - DISCHARGE TO SEWER/POTW OR NPDES
Is EPA Waste :	N
Federal Code :	N/R
State Code :	CA - 223

NPDES - CA

Facility Name :	Dieseltronics Injection Service Inc
Facility Address :	1349 W 14TH ST, Long Beach, 90813
County :	Los Angeles
Effective Date :	2020-02-05
Adoption Date :	N/R
Expiration Date :	N/R
Termination Date :	N/R
Order Number :	97-03-DWQ
NPDES Number :	CAS000001
WDID :	4 19NEC006016
RM Status :	Active
Reg Meas ID :	516608
Reg Meas Type :	Enrollee
Program :	Industrial
Facility Place ID :	N/R
Region Code :	4
Discharger ID :	0
Discharger :	Dieseltronics Injection Service Inc
Discharger Address :	1349 W 14TH ST, LONG BEACH, California 90813
Last Date in Agency List :	2021-09-03

Map Id: Y257
Direction: SSE
Distance: 0.311 mi., 1643 ft.
Elevation: 9 ft.
Relative: Lower

Site Name : DIESELTRONICS INJECTION SERVICE INC | J.V. DIESEL | ECM TRUCKING
1349 W 14TH ST
LONG BEACH | Long Beach, CA 90813

Database(s) : [CALEPA SITES - CA, CIWQS - CA, ECHO, FRS, HAZNET - CA, HWG - CA, ICIS, MANIFEST EPA, NPDES - CA, PCS FACILITY, RCRA_NONGEN, RFR - CA, STORMWATER] ***(cont.)***

Envirosite ID: 386634
EPA ID: N/R

PCS FACILITY

Issue Date :	2020-02-05
Original Issue Date :	2020-02-05
Effective Date :	2020-02-05
Expiration Date :	2020-06-30
Retirement Date :	N/R
Termination Date :	N/R
Issuing Agency :	CA Waterboards
Agency Type :	State
Activity ID :	3602106035
External Permit Number :	N/R
Facility Type Indicator :	NON-POTW
Permit Type :	General Permit Covered Facility-NPDES)
Major Minor Status :	N
Permit Status :	Administratively Continued
Total Design Flow Number :	N/R
Actual Average Flow Number :	N/R
State Water Body :	N/R
State Water Body Name :	N/R
Permit Name :	Dieseltronics Injection Service Inc
Permit Comp Status :	Y
RNC Tracking :	Y
Master External Permit Number :	CAS000001
TMDL Interface :	N/R
EDMR Authorization :	N
Pretreatment Indicator :	N/R
Last Date in Agency List :	2021-08-19

RCRA_NONGEN

Facility Name :	DIESELTRONICS INJECTION SERVICE INC.
Facility Address :	1349 W 14TH ST, LONG BEACH, CA 90813
County :	LOS ANGELES
Date Form Received by Agency :	2004-10-04
EPA ID :	CAL000286929
Mailing Address :	1349 W 14TH ST, LONG BEACH, CA 90813-0000
Contact :	BENJAMIN HERNANDEZ/OWNER
Contact Address :	PO BOX 1187, DOWNEY, CA 90240
Contact Country :	N/R
Contact Telephone :	562-437-5000
Contact Email :	DIESELTRONICSLONGBEACH@GMAIL.COM
EPA Region :	09
Land Type :	Not Reported
Source Type :	Implementer
Classification :	Not a generator, verified
Description :	Not a generator, verified
Last Date in Agency List :	2021-09-03

Map Id: Y257
Direction: SSE
Distance: 0.311 mi., 1643 ft.
Elevation: 9 ft.
Relative: Lower

Site Name : DIESELTRONICS INJECTION SERVICE INC | J.V. DIESEL | ECM TRUCKING
1349 W 14TH ST
LONG BEACH | Long Beach, CA 90813

Database(s) : [CALEPA SITES - CA, CIWQS - CA, ECHO, FRS, HAZNET - CA, HWG - CA, ICIS, MANIFEST EPA, NPDES - CA, PCS FACILITY, RCRA_NONGEN, RFR - CA, STORMWATER] ***(cont.)***

Envirosite ID: 386634
EPA ID: N/R

RCRA_NONGEN ***(cont.)***

Owner/Operator Summary

Owner/Operator Name :	BENJAMIN HERNANDEZ
Owner/Operator Address :	8336 TELEGRAPH RD, DOWNEY, CA 90240-0000
Owner/Operator Country :	N/R
Owner/Operator Telephone :	562-927-3507
Owner/Operator Email :	N/R
Owner/Operator Fax :	N/R
Legal Status :	Other land type
Owner/Operator Type :	Owner
Owner/Operator Start Date :	N/R
Owner/Operator End Date :	N/R

Owner/Operator Name :	BENJAMIN HERNANDEZ/OWNER
Owner/Operator Address :	PO BOX 1187, DOWNEY, CA 90240
Owner/Operator Country :	N/R
Owner/Operator Telephone :	562-437-5000
Owner/Operator Email :	N/R
Owner/Operator Fax :	N/R
Legal Status :	Other land type
Owner/Operator Type :	Operator
Owner/Operator Start Date :	N/R
Owner/Operator End Date :	N/R

Handler Activities Summary

U.S. Importer of Hazardous Waste :	N
Mixed Waste (Haz. and Radioactive) :	N
Recycler of Hazardous Waste :	N
Transporter of Hazardous Waste :	N
Treater, Storer or Disposer of HW :	N
Underground Injection Activity :	N
On-site Burner Exemption :	N
Furnace Exemption :	N
Used Oil Fuel Burner :	N
Used Oil Processor :	N
Used Oil Refiner :	N
Used Oil Fuel Marketer to Burner :	N
Used Oil Specification Marketer :	N
Used Oil Transfer Facility :	N
Used Oil Transporter :	N

Notices of Violations Summary

Regulation Violated :	N

Facility Name :	J.V. DIESEL
Facility Address :	1349 W 14TH ST, LONG BEACH, CA 90813

Map Id: Y257
Direction: SSE
Distance: 0.311 mi., 1643 ft.
Elevation: 9 ft.
Relative: Lower

Site Name : DIESELTRONICS INJECTION SERVICE INC | J.V. DIESEL | ECM TRUCKING
1349 W 14TH ST
LONG BEACH | Long Beach, CA 90813

Database(s) : [CALEPA SITES - CA, CIWQS - CA, ECHO, FRS, HAZNET - CA, HWG - CA, ICIS, MANIFEST EPA, NPDES - CA, PCS FACILITY, RCRA_NONGEN, RFR - CA, STORMWATER] ***(cont.)***

Envirosite ID: 386634
EPA ID: N/R

RCRA_NONGEN ***(cont.)***

County :	LOS ANGELES
Date Form Received by Agency :	2016-11-15
EPA ID :	CAL000421897
Mailing Address :	1349 W 14TH ST, LONG BEACH, CA 90813
Contact :	CHRESSY CRYSTAL RAMIREZ
Contact Address :	1349 W 14TH ST, LONG BEACH, CA 90813
Contact Country :	N/R
Contact Telephone :	562-437-5000
Contact Email :	ANAHIMURGUIA8@YAHOO.COM
EPA Region :	09
Land Type :	Not Reported
Source Type :	Implementer
Classification :	Not a generator, verified
Description :	Not a generator, verified
Last Date in Agency List :	2021-09-03

Owner/Operator Summary

Owner/Operator Name :	CHRESSY CRYDTAL RAMIREZ
Owner/Operator Address :	1349 W 14TH ST, LONG BEACH, CA 90813
Owner/Operator Country :	N/R
Owner/Operator Telephone :	562-437-5000
Owner/Operator Email :	N/R
Owner/Operator Fax :	N/R
Legal Status :	Other land type
Owner/Operator Type :	Owner
Owner/Operator Start Date :	N/R
Owner/Operator End Date :	N/R

Owner/Operator Name :	CHRESSY CRYSTAL RAMIREZ
Owner/Operator Address :	1349 W 14TH ST, LONG BEACH, CA 90813
Owner/Operator Country :	N/R
Owner/Operator Telephone :	562-437-5000
Owner/Operator Email :	N/R
Owner/Operator Fax :	N/R
Legal Status :	Other land type
Owner/Operator Type :	Operator
Owner/Operator Start Date :	N/R
Owner/Operator End Date :	N/R

Handler Activities Summary

U.S. Importer of Hazardous Waste :	N
Mixed Waste (Haz. and Radioactive) :	N
Recycler of Hazardous Waste :	N
Transporter of Hazardous Waste :	N

Map Id: Y257
Direction: SSE
Distance: 0.311 mi., 1643 ft.
Elevation: 9 ft.
Relative: Lower

Site Name : DIESELTRONICS INJECTION SERVICE INC | J.V. DIESEL | ECM TRUCKING
1349 W 14TH ST
LONG BEACH | Long Beach, CA 90813

Database(s) : [CALEPA SITES - CA, CIWQS - CA, ECHO, FRS, HAZNET - CA, HWG - CA, ICIS, MANIFEST EPA, NPDES - CA, PCS FACILITY, RCRA_NONGEN, RFR - CA, STORMWATER] ***(cont.)***

Envirosite ID: 386634
EPA ID: N/R

RCRA_NONGEN ***(cont.)***

Treater, Storer or Disposer of HW :	N
Underground Injection Activity :	N
On-site Burner Exemption :	N
Furnace Exemption :	N
Used Oil Fuel Burner :	N
Used Oil Processor :	N
Used Oil Refiner :	N
Used Oil Fuel Marketer to Burner :	N
Used Oil Specification Marketer :	N
Used Oil Transfer Facility :	N
Used Oil Transporter :	N

Notices of Violations Summary

Regulation Violated :	N

RFR - CA

Facility Name :	Dieseltronics Injection Service Inc
Facility Address :	1349 W 14TH ST, Long Beach, CA 90813
County :	Los Angeles
Effective Date :	2020-02-05
Adoption Date :	N/R
Termination Date :	N/R
Expiration/Review Date :	N/R
NPDES Number :	CAS000001
Order Number :	2014-0057-DWQ
WDID :	4 19NEC006016
SIC/NAICS :	3714
Program :	INDSTW
Regulatory Measure Status :	Active
Regulatory Measure Type :	Storm water industrial
Place/Project Type :	Industrial - Motor Vehicle Parts and Accessories
Region :	4
Design Flow :	N/R
Major/Minor :	N/R
Complexity :	N/R
TTWQ :	N/R
Number of Enforcement Actions within Five Years:	N/R
Number of Violations within Five Years:	N/R
Agency :	Dieseltronics Injection Service Inc
Agency Address :	1349 W 14TH ST, Long Beach, CA 90813
Latitude :	33.784
Longitude :	-118.20981
Last Date in Agency List :	2021-07-24

Map Id: Y257
Direction: SSE
Distance: 0.311 mi., 1643 ft.
Elevation: 9 ft.
Relative: Lower

Site Name : DIESELTRONICS INJECTION SERVICE INC | J.V. DIESEL | ECM TRUCKING
1349 W 14TH ST
LONG BEACH | Long Beach, CA 90813

Database(s) : [CALEPA SITES - CA, CIWQS - CA, ECHO, FRS, HAZNET - CA, HWG - CA, ICIS, MANIFEST EPA, NPDES - CA, PCS FACILITY, RCRA_NONGEN, RFR - CA, STORMWATER] ***(cont.)***

Envirosite ID: 386634
EPA ID: N/R

STORMWATER

Facility Name :	DIESELTRONICS INJECTION SERVICE INC
Facility Address :	1349 W 14TH ST, LONG BEACH, CA 90813
NPDES ID :	CAZ516608
Permittee Name :	Dieseltronics Injection Service Inc
Permit Status :	Admin Continued
Permit Issuing Name :	State
Issued Date :	2020-02-05
Termination Date :	N/R
Effective Date :	2020-02-05 2020-06-30
EPA Region :	09
SIC Code :	3714
NAICS Code :	N/R
EJ Indexes Above 80th Percentile :	Y
Significant Noncompliance Status :	N/R
Quarters with Noncompliance :	0
Industrial Stormwater Formal Enforcement Actions:	0
Facility Map Flag :	Y
DRF URL :	Click here for hyperlink provided by the agency.
Latitude :	33.784
Longitude :	-118.20981
Last Date in Agency List :	2021-09-24

Map Id: 258
Direction: SSW
Distance: 0.329 mi., 1738 ft.
Elevation: 8 ft.
Relative: Lower

Site Name : COWELCO INC | COWELCO STEEL CONTRACTORS
1634 W 14TH ST | 1634 WEST 14TH STREET
LONG BEACH | Long Beach, CA 90813

Database(s) : [CALEPA SITES - CA, CIWQS - CA, ECHO, FRS, HAZNET - CA, HWG - CA, ICIS, INACTIVE PCS, MANIFEST EPA, NPDES - CA, PCS ENF, RCRA_NONGEN, RFR - CA, STORMWATER]

Envirosite ID: 369781
EPA ID: N/R

CALEPA SITES - CA

Facility Name :	COWELCO
Facility Address :	1634 W 14TH ST, LONG BEACH, 90813

Map Id: 258
Direction: SSW
Distance: 0.329 mi., 1738 ft.
Elevation: 8 ft.
Relative: Lower

Site Name : COWELCO INC | COWELCO STEEL CONTRACTORS
1634 W 14TH ST | 1634 WEST 14TH STREET
LONG BEACH | Long Beach, CA 90813

Database(s) : [CALEPA SITES - CA, CIWQS - CA, ECHO, FRS, HAZNET - CA, HWG - CA, ICIS, INACTIVE PCS, MANIFEST EPA, NPDES - CA, PCS ENF, RCRA_NONGEN, RFR - CA, STORMWATER] ***(cont.)***

Envirosite ID: 369781
EPA ID: N/R

CALEPA SITES - CA ***(cont.)***

Site ID :	374453
EI ID :	10604089
EI Description :	Chemical Storage Facilities
Latitude :	33.783508
Longitude :	-118.214607
Agency Hyperlink :	Click here for hyperlink provided by the agency.
Last Date in Agency List :	2021-08-26

Site ID :	374453
EI ID :	10604089
EI Description :	Hazardous Waste Generator
Latitude :	33.783508
Longitude :	-118.214607
Agency Hyperlink :	Click here for hyperlink provided by the agency.
Last Date in Agency List :	2021-08-26

CIWQS - CA

Facility Name :	COWELCO INC
Facility Address :	1634 WEST 14TH STREET, LONG BEACH, CA 90813
County :	LOS ANGELES

Place ID :	S881554
Agency Name :	COWELCO INC
Last Date in Agency List :	2021-09-10

Facility Name :	COWELCO STEEL CONTRACTORS
Facility Address :	1634 W 14TH STREET, LONG BEACH, CA 90813
County :	LOS ANGELES

Place ID :	S873663
Agency Name :	COWELCO STEEL CONTRACTORS
Last Date in Agency List :	2021-09-10

ECHO

Facility Name :	COWELCO
Facility Address :	1634 W 14TH ST, LONG BEACH, CA 90813
County :	LOS ANGELES

Last Inspection Date :	2019-08-14
Registry ID :	110070445971
FIPS Code :	06037
EPA Region :	09
Inspection Count :	2

Map Id: 258
Direction: SSW
Distance: 0.329 mi., 1738 ft.
Elevation: 8 ft.
Relative: Lower

Site Name : COWELCO INC | COWELCO STEEL CONTRACTORS
1634 W 14TH ST | 1634 WEST 14TH STREET
LONG BEACH | Long Beach, CA 90813

Database(s) : [CALEPA SITES - CA, CIWQS - CA, ECHO, FRS, HAZNET - CA, HWG - CA, ICIS, INACTIVE PCS, MANIFEST EPA, NPDES - CA, PCS ENF, RCRA_NONGEN, RFR - CA, STORMWATER] ***(cont.)***

Envirosite ID: 369781
EPA ID: N/R

ECHO ***(cont.)***

Last Inspection Days :	732
Informal Count :	1
Last Informal Action Date :	2019-07-12
Formal Action Count :	0
Last Formal Action Date :	N/R
Total Penalties :	0
Penalty Count :	N/R
Last Penalty Date :	N/R
Last Penalty Amount :	N/R
QTRS IN NC :	1
Programs IN SNC :	0
Current Compliance Status :	Violation Identified
Three-Year Compliance Status :	_____V
Collection Method :	N/R
Reference Point :	N/R
Accuracy Meters :	17531
Derived Tribes :	N/R
Derived HUC :	18070104
Derived WBD :	180701060701
Derived STCTY FIPS :	06037
Derived Zip :	90813
Derived CD113 :	47
Derived CB2010 :	060375755001050
MYRTK Universe :	NNN
NPDES IDs :	CAW510107 CAZ520342
CWA Permit Types :	Minor
CWA Compliance Tracking :	On
CWA NAICS :	N/R
CWA SICS :	3441
CWA Inspection Count :	2
CWA Last Inspection Days :	731
CWA Informal Count :	1
CWA Formal Action Count :	N/R
CWA Last Formal Action Date :	N/R
CWA Penalties :	N/R
CWA Last Penalty Date :	N/R
CWA Last Penalty Amount :	N/R
CWA Quarters IN NC :	1
CWA Current Compliance Status :	Violation Identified
CWA Current SNC Flag :	N
CWA 13 Quarters Compliance Status :	_____V
CWA 13 Quarters Effluent Exceedances:	N/R
CWA Three-Year QNCR Codes :	N/R
DFR URL :	Click here for hyperlink provided by the agency.
Facility SIC :	3441
Facility NAICS :	332312 - Fabricated Structural Metal Manufacturing
Facility Last Inspection EPA Date :	N/R
Facility Last Inspection State Date :	2019-08-14
Facility Last Formal Act EPA Date :	N/R
Facility Last Formal Act State Date :	N/R

Map Id: 258
Direction: SSW
Distance: 0.329 mi., 1738 ft.
Elevation: 8 ft.
Relative: Lower

Site Name : COWELCO INC | COWELCO STEEL CONTRACTORS
1634 W 14TH ST | 1634 WEST 14TH STREET
LONG BEACH | Long Beach, CA 90813

Database(s) : [CALEPA SITES - CA, CIWQS - CA, ECHO, FRS, HAZNET - CA, HWG - CA, ICIS, INACTIVE PCS, MANIFEST EPA, NPDES - CA, PCS ENF, RCRA_NONGEN, RFR - CA, STORMWATER] ***(cont.)***

Envirosite ID: 369781
EPA ID: N/R

ECHO ***(cont.)***

Facility Last Informal Act EPA Date :	N/R
Facility Last Informal Act State Date:	2019-07-12
Facility Federal Agency :	N/R
TRI Reporter :	N/R
Facility Imp Water Flag :	N/R
Current SNC Flag :	N
Indian County Flag :	N
Federal Flag :	N/R
US Mexico Border Flag :	N
Chesapeak Bay Flag :	N/R
AIR Flag :	N
NPDES Flag :	Y
SDWIS Flag :	N
RCRA Flag :	Y
TRI Flag :	N
GHG Flag :	N
Major Flag :	N/R
Active Flag :	Y
NAA Flag :	Y
Latitude :	33.78362
Longitude :	-118.21449
Last Date in Agency List :	2021-08-20

Facility Name :	COWELCO INC
Facility Address :	1634 W 14TH ST, LONG BEACH, CA 90813
County :	LOS ANGELES

Last Inspection Date :	2019-08-14
Registry ID :	110070445971
FIPS Code :	06037
EPA Region :	09
Inspection Count :	2
Last Inspection Days :	508
Informal Count :	1
Last Informal Action Date :	2019-07-12
Formal Action Count :	0
Last Formal Action Date :	N/R
Total Penalties :	0
Penalty Count :	N/R
Last Penalty Date :	N/R
Last Penalty Amount :	N/R
QTRS IN NC :	1
Programs IN SNC :	0
Current Compliance Status :	Violation Identified
Three-Year Compliance Status :	_____V
Collection Method :	N/R
Reference Point :	N/R
Accuracy Meters :	17531

Map Id: 258
Direction: SSW
Distance: 0.329 mi., 1738 ft.
Elevation: 8 ft.
Relative: Lower

Site Name : COWELCO INC | COWELCO STEEL CONTRACTORS
1634 W 14TH ST | 1634 WEST 14TH STREET
LONG BEACH | Long Beach, CA 90813

Database(s) : [CALEPA SITES - CA, CIWQS - CA, ECHO, FRS, HAZNET - CA, HWG - CA, ICIS, INACTIVE PCS, MANIFEST EPA, NPDES - CA, PCS ENF, RCRA_NONGEN, RFR - CA, STORMWATER] ***(cont.)***

Envirosite ID: 369781
EPA ID: N/R

ECHO ***(cont.)***

Derived Tribes :	N/R
Derived HUC :	18070104
Derived WBD :	180701060701
Derived STCTY FIPS :	06037
Derived Zip :	90813
Derived CD113 :	47
Derived CB2010 :	060375755001050
MYRTK Universe :	NNN
NPDES IDs :	CAW510107 CAZ520342
CWA Permit Types :	Minor
CWA Compliance Tracking :	On
CWA NAICS :	N/R
CWA SICS :	3441
CWA Inspection Count :	2
CWA Last Inspection Days :	508
CWA Informal Count :	1
CWA Formal Action Count :	N/R
CWA Last Formal Action Date :	N/R
CWA Penalties :	N/R
CWA Last Penalty Date :	N/R
CWA Last Penalty Amount :	N/R
CWA Quarters IN NC :	1
CWA Current Compliance Status :	Violation Identified
CWA Current SNC Flag :	N
CWA 13 Quarters Compliance Status :	_____V
CWA 13 Quarters Effluent Exceedances:	N/R
CWA Three-Year QNCR Codes :	N/R
DFR URL :	Click here for hyperlink provided by the agency.
Facility SIC :	3441
Facility NAICS :	332312 - Fabricated Structural Metal Manufacturing
Facility Last Inspection EPA Date :	N/R
Facility Last Inspection State Date :	2019-08-14
Facility Last Formal Act EPA Date :	N/R
Facility Last Formal Act State Date :	N/R
Facility Last Informal Act EPA Date :	N/R
Facility Last Informal Act State Date:	2019-07-12
Facility Federal Agency :	N/R
TRI Reporter :	N/R
Facility Imp Water Flag :	Y
Current SNC Flag :	N
Indian County Flag :	N
Federal Flag :	N/R
US Mexico Border Flag :	N
Chesapeak Bay Flag :	N/R
AIR Flag :	N
NPDES Flag :	Y
SDWIS Flag :	N
RCRA Flag :	Y
TRI Flag :	N
GHG Flag :	N

Map Id: 258
Direction: SSW
Distance: 0.329 mi., 1738 ft.
Elevation: 8 ft.
Relative: Lower

Site Name : COWELCO INC | COWELCO STEEL CONTRACTORS
1634 W 14TH ST | 1634 WEST 14TH STREET
LONG BEACH | Long Beach, CA 90813

Database(s) : [CALEPA SITES - CA, CIWQS - CA, ECHO, FRS, HAZNET - CA, HWG - CA, ICIS, INACTIVE PCS, MANIFEST EPA, NPDES - CA, PCS ENF, RCRA_NONGEN, RFR - CA, STORMWATER] ***(cont.)***

Envirosite ID: 369781
EPA ID: N/R

ECHO ***(cont.)***

Major Flag :	N/R
Active Flag :	Y
NAA Flag :	Y
Latitude :	33.78362
Longitude :	-118.21449
Last Date in Agency List :	2021-02-17

FRS

Facility Name :	COWELCO
Facility Address :	1634 W 14TH ST, LONG BEACH, CA 90813-0000
County :	LOS ANGELES

Site Details

Registry ID :	110070445971
FRS Facility URL :	Click here for hyperlink provided by the agency.
Last Date in Agency List :	2021-07-17

Source Description

Source Description :

The NPDES module of the Compliance Information System (ICIS) tracks surface water permits issued under the Clean Water Act. Under NPDES, all facilities that discharge pollutants from any point source into waters of the United States are required to obtain a permit. The permit will likely contain limits on what can be discharged, impose monitoring and reporting requirements, and include other provisions to ensure that the discharge does not adversely affect water quality.

Source Description :

RCRAInfo is EPA's comprehensive information system that supports the Resource Conservation and Recovery Act (RCRA) of 1976 and the Hazardous and Solid Waste Amendments (HSWA) of 1984 through the tracking of events and activities related to facilities that generate, transport, and treat, store, or dispose of hazardous waste. RCRAInfo allows RCRA program staff to track the notification, permit, compliance, and corrective action activities required under RCRA. RCRAInfo also supports generation of the National Hazardous Waste Biennial Report. All generators and treatment, storage, and disposal facilities who handle hazardous waste are required to report to the EPA Administrator at least once every two years to support creation of the Biennial Report.

FRS Environmental Interest

Source and System ID :	ICIS - CAW510107 ICIS - CAZ520342 RCRAINFO - CAL000026520

Map Id: 258
Direction: SSW
Distance: 0.329 mi., 1738 ft.
Elevation: 8 ft.
Relative: Lower

Site Name : COWELCO INC | COWELCO STEEL CONTRACTORS
1634 W 14TH ST | 1634 WEST 14TH STREET
LONG BEACH | Long Beach, CA 90813

Database(s) : [CALEPA SITES - CA, CIWQS - CA, ECHO, FRS, HAZNET - CA, HWG - CA, ICIS, INACTIVE PCS, MANIFEST EPA, NPDES - CA, PCS ENF, RCRA_NONGEN, RFR - CA, STORMWATER] ***(cont.)***

Envirosite ID: 369781
EPA ID: N/R

FRS ***(cont.)***

Facility Name : COWELCO INC
Facility Address : 1634 W 14TH ST, LONG BEACH, CA 90813-0000
County : LOS ANGELES

Site Details
Registry ID : 110070445971
FRS Facility URL : Click here for hyperlink provided by the agency.
Last Date in Agency List : 2021-05-03

Source Description

Source Description :

The NPDES module of the Compliance Information System (ICIS) tracks surface water permits issued under the Clean Water Act. Under NPDES, all facilities that discharge pollutants from any point source into waters of the United States are required to obtain a permit. The permit will likely contain limits on what can be discharged, impose monitoring and reporting requirements, and include other provisions to ensure that the discharge does not adversely affect water quality.

Source Description :

RCRAInfo is EPA's comprehensive information system that supports the Resource Conservation and Recovery Act (RCRA) of 1976 and the Hazardous and Solid Waste Amendments (HSWA) of 1984 through the tracking of events and activities related to facilities that generate, transport, and treat, store, or dispose of hazardous waste. RCRAInfo allows RCRA program staff to track the notification, permit, compliance, and corrective action activities required under RCRA. RCRAInfo also supports generation of the National Hazardous Waste Biennial Report. All generators and treatment, storage, and disposal facilities who handle hazardous waste are required to report to the EPA Administrator at least once every two years to support creation of the Biennial Report.

FRS Environmental Interest
Source and System ID : ICIS - CAW510107
ICIS - CAZ520342
RCRAINFO - CAL000026520

HAZNET - CA

Facility Name : COWELCO
Facility Address : 1634 W 14TH ST, LONG BEACH, CA 90813
County : LOS ANGELES

Map Id: 258
Direction: SSW
Distance: 0.329 mi., 1738 ft.
Elevation: 8 ft.
Relative: Lower

Site Name : COWELCO INC | COWELCO STEEL CONTRACTORS
1634 W 14TH ST | 1634 WEST 14TH STREET
LONG BEACH | Long Beach, CA 90813

Database(s) : [CALEPA SITES - CA, CIWQS - CA, ECHO, FRS, HAZNET - CA, HWG - CA, ICIS, INACTIVE PCS, MANIFEST EPA, NPDES - CA, PCS ENF, RCRA_NONGEN, RFR - CA, STORMWATER] ***(cont.)***

Envirosite ID: 369781
EPA ID: N/R

HAZNET - CA ***(cont.)***

Site Details

Generator EPA ID :	CAL000026520
Active :	Active
Category :	STATE
Facility Types :	N/R
Type :	PERMANENT
Contact Name :	N/R
Contact Phone :	N/R
Facility Mailing Address :	1634 WEST 14TH ST, LONG BEACH, CA 908131205
Latitude :	33.78370498
Longitude :	-118.21441502
Agency Hyperlink :	Click here for hyperlink provided by the agency.
Last Date in Agency List :	2021-07-08

Waste Generator Details

State Waste :

2019: 223 - Unspecified oil-containing waste, 0.45870 tons to CAD008252405
2019: 352 - Other organic solids, 1.66800 tons to CAD008252405
2018: 221 - Waste oil and mixed oil, 0.00000 tons to CAD008252405
2018: 352 - Other organic solids, 0.20000 tons to CAD008252405
2017: 352 - Other organic solids, 0.175 tons to CAD008252405
2016: 221 - Waste oil and mixed oil, 0.38 tons to CAD981696420
2016: 352 - Other organic solids, 0.375 tons to CAD008252405
2010: 223 - Unspecified oil-containing waste, 0.2502 tons to CAD981696420
2005: 223 - Unspecified oil-containing waste, 0.4587 tons to CAT080013352
2005: 331 - Off-specification, aged or surplus organics, 0.1815 tons to CAD044429835
2004: 352 - Other organic solids, 0.15 tons to CAT080033681
2001: 343 - Unspecified organic liquid mixture, 0.187 tons to CAT080013352
2001: 352 - Other organic solids, 0.15 tons to CAD982444481
1996: 331 - Off-specification, aged or surplus organics, 0.1815 tons to CAD000088252
1996: 352 - Other organic solids, 0.475 tons to CAD000088252

HWG - CA

Facility Name :	COWELCO
Facility Address :	1634 W 14TH ST, LONG BEACH, CA 90813
County :	LOS ANGELES
EPA ID :	CAL000026520
Status :	Active
Category :	STATE
Type :	PERMANENT

Map Id: 258
Direction: SSW
Distance: 0.329 mi., 1738 ft.
Elevation: 8 ft.
Relative: Lower

Site Name : COWELCO INC | COWELCO STEEL CONTRACTORS
1634 W 14TH ST | 1634 WEST 14TH STREET
LONG BEACH | Long Beach, CA 90813

Database(s) : [CALEPA SITES - CA, CIWQS - CA, ECHO, FRS, HAZNET - CA, HWG - CA, ICIS, INACTIVE PCS, MANIFEST EPA, NPDES - CA, PCS ENF, RCRA_NONGEN, RFR - CA, STORMWATER] ***(cont.)***

Envirosite ID: 369781
EPA ID: N/R

HWG - CA ***(cont.)***

Facility Type :	N/R
Mailing Address :	1634 WEST 14TH ST, LONG BEACH, CA 908131205
Owner Name :	TAMERY MCCRABB PRESIDENT
Owner Address :	1634 WEST 14TH ST, LONG BEACH, CA 908131205
Operator Name :	LUIS AGUILAR
Operator Address :	1634 WEST 14TH ST, LONG BEACH, CA 90813
Latitude :	33.783772
Longitude :	-118.214087

ICIS

Facility Name :	COWELCO INC
Facility Address :	1634 WEST 14TH STREET, LONG BEACH, CA 90813

Site Details

NPDES ID :	CAZ520342
ICIS Facility Interest ID :	3601196073
Facility UIN :	110070445971
Facility Type Code :	Privately Owned Facility
Impaired Waters :	N/R
Latitude :	33.78362
Longitude :	-118.21449
Last Date in Agency List :	2021-08-17

Facility NAICS

NAICS Code :	N/R
NAICS Description :	N/R

Facility SIC

SIC Code :	3441
SIC Description :	Fabricated Structural Metal

Facility Name :	COWELCO STEEL CONTRACTORS
Facility Address :	1634 W 14TH STREET, LONG BEACH, CA 90813

Site Details

NPDES ID :	CAW510107
ICIS Facility Interest ID :	3601090963
Facility UIN :	110070445971
Facility Type Code :	N/R
Impaired Waters :	N/R

Map Id: 258
Direction: SSW
Distance: 0.329 mi., 1738 ft.
Elevation: 8 ft.
Relative: Lower

Site Name : COWELCO INC | COWELCO STEEL CONTRACTORS
1634 W 14TH ST | 1634 WEST 14TH STREET
LONG BEACH | Long Beach, CA 90813

Database(s) : [CALEPA SITES - CA, CIWQS - CA, ECHO, FRS, HAZNET - CA, HWG - CA, ICIS, INACTIVE PCS, MANIFEST EPA, NPDES - CA, PCS ENF, RCRA_NONGEN, RFR - CA, STORMWATER] ***(cont.)***

Envirosite ID: 369781
EPA ID: N/R

ICIS ***(cont.)***

Latitude :	33.78362
Longitude :	-118.21449
Last Date in Agency List :	2021-08-17

Facility NAICS

NAICS Code :	N/R
NAICS Description :	N/R

Facility SIC

SIC Code :	N/R
SIC Description :	N/R

INACTIVE PCS

Issue Date :	2020-05-05
Original Issue Date :	2020-05-05
Effective Date :	2020-05-05
Expiration Date :	2020-06-30
Retirement Date :	N/R
Termination Date :	N/R
Issuing Agency :	CA Waterboards
Agency Type :	State
Activity ID :	3602190232
External Permit Number :	CAZ520342
Facility Type Indicator :	NON-POTW
Permit Type :	General Permit Covered Facility-NPDES)
Major Minor Status :	N
Permit Status :	Expired
Total Design Flow Number :	N/R
Actual Average Flow Number :	N/R
State Water Body :	N/R
State Water Body Name :	N/R
Permit Name :	Cowelco Inc
Permit Comp Status :	Y
RNC Tracking :	Y
Master External Permit Number :	CAS000001
TMDL Interface :	N/R
EDMR Authorization :	N
Pretreatment Indicator :	N/R
Last Date in Agency List :	2021-08-19

MANIFEST EPA

Manifest Details

Manifest Number :	023063618JJK
Shipped Date :	2021-05-05

Map Id: 258
Direction: SSW
Distance: 0.329 mi., 1738 ft.
Elevation: 8 ft.
Relative: Lower

Site Name : COWELCO INC | COWELCO STEEL CONTRACTORS
1634 W 14TH ST | 1634 WEST 14TH STREET
LONG BEACH | Long Beach, CA 90813

Database(s) : [CALEPA SITES - CA, CIWQS - CA, ECHO, FRS, HAZNET - CA, HWG - CA, ICIS, INACTIVE PCS, MANIFEST EPA, NPDES - CA, PCS ENF, RCRA_NONGEN, RFR - CA, STORMWATER] ***(cont.)***

Envirosite ID: 369781
EPA ID: N/R

MANIFEST EPA ***(cont.)***

Updated Date :	2021-05-17
Received Date :	2021-05-05
Status :	Signed
Generator ID :	CAL000026520
Generator Name :	COWELCO
Generator Address :	1634 W 14TH ST, LONG BEACH, CA 90813
Generator Mailing :	1634 WEST 14TH ST, LONG BEACH, CA 90813-1205
Generator Contact :	N/R
Destination ID :	CAD008252405
Destination Name :	PACIFIC RESOURCE RECOVERY SERVICES INC
Destination Mailing :	3150 EAST PICO BLVD CA90023 CA037US 3150, LOS ANGELES, CA 90023
Destination Address :	3150 EAST PICO BLVD, LOS ANGELES, CA 90023-0000
Destination Contact :	N/R
Submission Type :	DataImage5Copy
Origin Type :	Web
Manifest Residue :	N
Rejection :	N
Last Date in Agency List :	2021-09-04

Waste Details

Waste Line Number :	1
Is DOT Hazardous :	Y
DOT ID Number :	UN1263
DOT Information :	UN1263, WASTE PAINT RELATED MATERIAL, 3, PGII, RQ, (D001)
Non Waste Description :	N/R
Quantity :	150 Pounds
Quantity Tons, Acute, Non-Acute :	0.075, 0, 0.075
Quantity Kg, Acute, Non-Acute :	0, 68.02725
Management Method :	H061 - FUEL BLENDING
Is EPA Waste :	Y
Federal Code :	D001, F003, F005
State Code :	CA - 343

Waste Line Number :	3
Is DOT Hazardous :	Y
DOT ID Number :	UN1325
DOT Information :	UN1325, WASTE FLAMMABLE SOLIDS, ORGANIC, N.O.S., (ACETONE), 4.1, PGII, RQ (D001)
Non Waste Description :	N/R
Quantity :	900 Pounds
Quantity Tons, Acute, Non-Acute :	0.45, 0, 0.45
Quantity Kg, Acute, Non-Acute :	0, 408.1635
Management Method :	H141 - STORAGE, BULKING AND/OR TRANSFER OFF SITE
Is EPA Waste :	Y
Federal Code :	D001, F003, F005

Map Id: 258
Direction: SSW
Distance: 0.329 mi., 1738 ft.
Elevation: 8 ft.
Relative: Lower

Site Name : COWELCO INC | COWELCO STEEL CONTRACTORS
1634 W 14TH ST | 1634 WEST 14TH STREET
LONG BEACH | Long Beach, CA 90813

Database(s) : [CALEPA SITES - CA, CIWQS - CA, ECHO, FRS, HAZNET - CA, HWG - CA, ICIS, INACTIVE PCS, MANIFEST EPA, NPDES - CA, PCS ENF, RCRA_NONGEN, RFR - CA, STORMWATER] ***(cont.)***

Envirosite ID: 369781
EPA ID: N/R

MANIFEST EPA ***(cont.)***

State Code : CA - 352

Manifest Details

Manifest Number :	020873314JJK
Shipped Date :	2020-01-27
Updated Date :	2020-02-18
Received Date :	2020-01-27
Status :	Signed
Generator ID :	CAL000026520
Generator Name :	COWELCO
Generator Address :	1634 W 14TH ST, LONG BEACH, CA 90813
Generator Mailing :	1634 WEST 14TH ST, LONG BEACH, CA 90813-1205
Generator Contact :	N/R
Destination ID :	CAD008252405
Destination Name :	PACIFIC RESOURCE RECOVERY SERVICES INC
Destination Mailing :	3150 EAST PICO BLVD CA90023 CA037US 3150, LOS ANGELES, CA 90023
Destination Address :	3150 EAST PICO BLVD, LOS ANGELES, CA 90023-0000
Destination Contact :	N/R
Submission Type :	DataImage5Copy
Origin Type :	Web
Manifest Residue :	N
Rejection :	N
Last Date in Agency List :	2021-09-04

Waste Details

Waste Line Number :	1
Is DOT Hazardous :	Y
DOT ID Number :	UN1325
DOT Information :	UN1325, WASTE FLAMMABLE SOLIDS, ORGANIC, N.O.S. (ACETONE), 4.1, PGII, RQ (D001)
Non Waste Description :	N/R
Quantity :	600 Pounds
Quantity Tons, Acute, Non-Acute :	0.3, 0, 0.3
Quantity Kg, Acute, Non-Acute :	0, 272.109
Management Method :	H141 - STORAGE, BULKING AND/OR TRANSFER OFF SITE
Is EPA Waste :	Y
Federal Code :	D001, F003, F005
State Code :	CA - 352

Waste Line Number :	3
Is DOT Hazardous :	N
DOT ID Number :	N/R
DOT Information :	N/R

Map Id: 258
Direction: SSW
Distance: 0.329 mi., 1738 ft.
Elevation: 8 ft.
Relative: Lower

Site Name : COWELCO INC | COWELCO STEEL CONTRACTORS
1634 W 14TH ST | 1634 WEST 14TH STREET
LONG BEACH | Long Beach, CA 90813

Database(s) : [CALEPA SITES - CA, CIWQS - CA, ECHO, FRS, HAZNET - CA, HWG - CA, ICIS, INACTIVE PCS, MANIFEST EPA, NPDES - CA, PCS ENF, RCRA_NONGEN, RFR - CA, STORMWATER] ***(cont.)***

Envirosite ID: 369781
EPA ID: N/R

MANIFEST EPA ***(cont.)***

Non Waste Description :	NON RCRA HAZARDOUS WASTE LIQUID (MIXED AUTOMOTIVE FLUIDS)
Quantity :	220 Gallons
Quantity Tons, Acute, Non-Acute :	0.9174312, 0, 0.9174312
Quantity Kg, Acute, Non-Acute :	0, 832.13763
Management Method :	H141 - STORAGE, BULKING AND/OR TRANSFER OFF SITE
Is EPA Waste :	N
Federal Code :	N/R
State Code :	CA - 223

Manifest Details

Manifest Number :	019542541JJK
Shipped Date :	2019-02-27
Updated Date :	2020-01-02
Received Date :	2019-02-27
Status :	Signed
Generator ID :	CAL000026520
Generator Name :	COWELCO
Generator Address :	1634 W 14TH ST, LONG BEACH, CA 90813
Generator Mailing :	1634 WEST 14TH ST, LONG BEACH, CA 90813-1205
Generator Contact :	N/R
Destination ID :	CAD008252405
Destination Name :	PACIFIC RESOURCE RECOVERY SERVICES INC
Destination Mailing :	3150 EAST PICO BLVD CA90023 CA037US 3150, LOS ANGELES, CA 90023
Destination Address :	3150 EAST PICO BLVD, LOS ANGELES, CA 90023-0000
Destination Contact :	N/R
Submission Type :	DataImage5Copy
Origin Type :	Web
Manifest Residue :	N
Rejection :	N
Last Date in Agency List :	2021-09-04

Waste Details

Waste Line Number :	2
Is DOT Hazardous :	N
DOT ID Number :	N/R
DOT Information :	N/R
Non Waste Description :	NON RCRA HAZARDOUS WASTE SOLID (OILY RAGS) (CALIFORNIA REGULATED ONLY)
Quantity :	400 Gallons
Quantity Tons, Acute, Non-Acute :	1.6680567, 0, 1.6680567
Quantity Kg, Acute, Non-Acute :	0, 1512.9775
Management Method :	H141 - STORAGE, BULKING AND/OR TRANSFER OFF SITE
Is EPA Waste :	N
Federal Code :	N/R
State Code :	CA - 352

Map Id: 258
Direction: SSW
Distance: 0.329 mi., 1738 ft.
Elevation: 8 ft.
Relative: Lower

Site Name : COWELCO INC | COWELCO STEEL CONTRACTORS
1634 W 14TH ST | 1634 WEST 14TH STREET
LONG BEACH | Long Beach, CA 90813

Database(s) : [CALEPA SITES - CA, CIWQS - CA, ECHO, FRS, HAZNET - CA, HWG - CA, ICIS, INACTIVE PCS, MANIFEST EPA, NPDES - CA, PCS ENF, RCRA_NONGEN, RFR - CA, STORMWATER] ***(cont.)***

Envirosite ID: 369781
EPA ID: N/R

MANIFEST EPA ***(cont.)***

Waste Line Number :	3
Is DOT Hazardous :	N
DOT ID Number :	N/R
DOT Information :	N/R
Non Waste Description :	NON RCRA HAZARDOUS WASTE LIQUID (MIXED AUTOMOTIVE FLUIDS)
Quantity :	110 Gallons
Quantity Tons, Acute, Non-Acute :	0.4587156, 0, 0.4587156
Quantity Kg, Acute, Non-Acute :	0, 416.06882
Management Method :	H061 - FUEL BLENDING
Is EPA Waste :	N
Federal Code :	N/R
State Code :	CA - 223

NPDES - CA

Facility Name :	Cowelco Inc
Facility Address :	1634 West 14th Street, Long Beach, 90813
County :	Los Angeles
Effective Date :	2020-05-05
Adoption Date :	N/R
Expiration Date :	N/R
Termination Date :	N/R
Order Number :	97-03-DWQ
NPDES Number :	CAS000001
WDID :	4 19NEC006630
RM Status :	Active
Reg Meas ID :	520342
Reg Meas Type :	Enrollee
Program :	Industrial
Facility Place ID :	N/R
Region Code :	4
Discharger ID :	0
Discharger :	Cowelco Inc
Discharger Address :	1634 West 14th Street, Long Beach, California 90813
Last Date in Agency List :	2021-09-03

PCS ENF

Site Details

NPDES ID :	CAW510107
Last Date in Agency List :	2021-08-17

Formal Enforcement Actions

Settlement Entered Date :	N/R
ENF Identifier :	N/R
Activity ID :	N/R

Map Id: 258
Direction: SSW
Distance: 0.329 mi., 1738 ft.
Elevation: 8 ft.
Relative: Lower

Site Name : COWELCO INC | COWELCO STEEL CONTRACTORS
1634 W 14TH ST | 1634 WEST 14TH STREET
LONG BEACH | Long Beach, CA 90813

Database(s) : [CALEPA SITES - CA, CIWQS - CA, ECHO, FRS, HAZNET - CA, HWG - CA, ICIS, INACTIVE PCS, MANIFEST EPA, NPDES - CA, PCS ENF, RCRA_NONGEN, RFR - CA, STORMWATER] ***(cont.)***

Envirosite ID: 369781
EPA ID: N/R

PCS ENF ***(cont.)***

Activity Type :	N/R
ENF Type :	N/R
Agency :	N/R
Fed Penalty Assessed Amount :	N/R
State Local Penalty Amount :	N/R

Informal Enforcement Actions

Achieved Date :	07/12/2019
Registry ID :	110070445971
ENF Identifier :	CA-ZIEA433544
Activity ID :	3601976870
Activity Type :	Administrative - Informal
ENF Type :	Notice of Noncompliance Issued
Agency :	State

RCRA_NONGEN

Facility Name :	COWELCO
Facility Address :	1634 W 14TH ST, LONG BEACH, CA 90813-0000
County :	LOS ANGELES
Date Form Received by Agency :	1990-05-09
EPA ID :	CAL000026520
Mailing Address :	1634 WEST 14TH ST, LONG BEACH, CA 90813-1205
Contact :	LUIS AGUILAR
Contact Address :	1634 WEST 14TH ST, LONG BEACH, CA 90813
Contact Country :	N/R
Contact Telephone :	562-432-5766
Contact Email :	LUISA@COWELCO.COM
EPA Region :	09
Land Type :	Not Reported
Source Type :	Implementer
Classification :	Not a generator, verified
Description :	Not a generator, verified
Last Date in Agency List :	2021-09-03

Owner/Operator Summary

Owner/Operator Name :	LUIS AGUILAR
Owner/Operator Address :	1634 WEST 14TH ST, LONG BEACH, CA 90813
Owner/Operator Country :	N/R
Owner/Operator Telephone :	562-432-5766
Owner/Operator Email :	N/R
Owner/Operator Fax :	N/R
Legal Status :	Other land type
Owner/Operator Type :	Operator

Map Id: 258
Direction: SSW
Distance: 0.329 mi., 1738 ft.
Elevation: 8 ft.
Relative: Lower

Site Name : COWELCO INC | COWELCO STEEL CONTRACTORS
1634 W 14TH ST | 1634 WEST 14TH STREET
LONG BEACH | Long Beach, CA 90813

Database(s) : [CALEPA SITES - CA, CIWQS - CA, ECHO, FRS, HAZNET - CA, HWG - CA, ICIS, INACTIVE PCS, MANIFEST EPA, NPDES - CA, PCS ENF, RCRA_NONGEN, RFR - CA, STORMWATER] ***(cont.)***

Envirosite ID: 369781
EPA ID: N/R

RCRA_NONGEN ***(cont.)***

Owner/Operator Start Date :	N/R
Owner/Operator End Date :	N/R
Owner/Operator Name :	TAMERY MCCRABB PRESIDENT
Owner/Operator Address :	1634 WEST 14TH ST, LONG BEACH, CA 90813-1205
Owner/Operator Country :	N/R
Owner/Operator Telephone :	562-432-5766
Owner/Operator Email :	N/R
Owner/Operator Fax :	N/R
Legal Status :	Other land type
Owner/Operator Type :	Owner
Owner/Operator Start Date :	N/R
Owner/Operator End Date :	N/R

Handler Activities Summary

U.S. Importer of Hazardous Waste :	N
Mixed Waste (Haz. and Radioactive) :	N
Recycler of Hazardous Waste :	N
Transporter of Hazardous Waste :	N
Treater, Storer or Disposer of HW :	N
Underground Injection Activity :	N
On-site Burner Exemption :	N
Furnace Exemption :	N
Used Oil Fuel Burner :	N
Used Oil Processor :	N
Used Oil Refiner :	N
Used Oil Fuel Marketer to Burner :	N
Used Oil Specification Marketer :	N
Used Oil Transfer Facility :	N
Used Oil Transporter :	N

Notices of Violations Summary

Regulation Violated :	N

RFR - CA

Facility Name :	Cowelco Inc
Facility Address :	1634 West 14th Street, Long Beach, CA 90813
County :	Los Angeles
Effective Date :	2020-05-05
Adoption Date :	N/R
Termination Date :	N/R
Expiration/Review Date :	N/R

Map Id: 258
Direction: SSW
Distance: 0.329 mi., 1738 ft.
Elevation: 8 ft.
Relative: Lower

Site Name : COWELCO INC | COWELCO STEEL CONTRACTORS
1634 W 14TH ST | 1634 WEST 14TH STREET
LONG BEACH | Long Beach, CA 90813

Database(s) : [CALEPA SITES - CA, CIWQS - CA, ECHO, FRS, HAZNET - CA, HWG - CA, ICIS, INACTIVE PCS, MANIFEST EPA, NPDES - CA, PCS ENF, RCRA_NONGEN, RFR - CA, STORMWATER] ***(cont.)***

Envirosite ID: 369781
EPA ID: N/R

RFR - CA ***(cont.)***

NPDES Number :	CAS000001
Order Number :	2014-0057-DWQ
WDID :	4 19NEC006630
SIC/NAICS :	3441
Program :	INDSTW
Regulatory Measure Status :	Active
Regulatory Measure Type :	Storm water industrial
Place/Project Type :	Industrial - Fabricated Structural Metal
Region :	4
Design Flow :	N/R
Major/Minor :	N/R
Complexity :	N/R
TTWQ :	N/R
Number of Enforcement Actions within Five Years:	N/R
Number of Violations within Five Years:	N/R
Agency :	Cowelco Inc
Agency Address :	1634 West 14th Street, Long Beach, CA 90813
Latitude :	33.78362
Longitude :	-118.21449
Last Date in Agency List :	2021-07-24

STORMWATER

Facility Name :	COWELCO INC
Facility Address :	1634 WEST 14TH STREET, LONG BEACH, CA 90813
NPDES ID :	CAZ520342
Permittee Name :	Cowelco Inc
Permit Status :	Expired
Permit Issuing Name :	State
Issued Date :	2020-05-05
Termination Date :	N/R
Effective Date :	2020-05-05 2020-06-30
EPA Region :	09
SIC Code :	3441
NAICS Code :	N/R
EJ Indexes Above 80th Percentile :	Y
Significant Noncompliance Status :	N/R
Quarters with Noncompliance :	0
Industrial Stormwater Formal Enforcement Actions:	0
Facility Map Flag :	Y
DRF URL :	Click here for hyperlink provided by the agency.
Latitude :	33.78362
Longitude :	-118.21449
Last Date in Agency List :	2021-09-24

Map Id: Z259
Direction: WSW
Distance: 0.336 mi., 1772 ft.
Elevation: 9 ft.
Relative: Lower

Site Name : CUNICO CORP | CUNICO CORPORATON
1910 W 16TH ST | 1910 WEST 16TH ST. |
1910 WEST 16TH STREET
LONG BEACH | Long Beach, CA 90813

Database(s) : [CALEPA SITES - CA, DOCKET, ICIS, MANIFEST EPA, NPDES - CA, PCS ENF, PCS FACILITY, RFR - CA, STORMWATER]

Envirosite ID: 219927
EPA ID: CAR000091512

CALEPA SITES - CA

Facility Name :	CUNICO CORP
Facility Address :	1910 W 16TH ST, LONG BEACH, 90813
Site ID :	22851
EI ID :	218829
EI Description :	Industrial Facility Storm Water
Latitude :	33.787300
Longitude :	-118.218220
Agency Hyperlink :	Click here for hyperlink provided by the agency.
Last Date in Agency List :	2021-08-26
Site ID :	22851
EI ID :	10151759
EI Description :	Hazardous Waste Generator
Latitude :	33.787300
Longitude :	-118.218220
Agency Hyperlink :	Click here for hyperlink provided by the agency.
Last Date in Agency List :	2021-08-26
Site ID :	22851
EI ID :	10151759
EI Description :	Chemical Storage Facilities
Latitude :	33.787300
Longitude :	-118.218220
Agency Hyperlink :	Click here for hyperlink provided by the agency.
Last Date in Agency List :	2021-08-26
Site ID :	22851
EI ID :	90813CNCCR191W1
EI Description :	Toxic Release Inventory
Latitude :	33.787300
Longitude :	-118.218220
Agency Hyperlink :	Click here for hyperlink provided by the agency.
Last Date in Agency List :	2021-08-26

DOCKET

Facility Name :	CUNICO CORPORATON
Facility Address :	1910 WEST 16TH STREET, LONG BEACH, CA 90813

Standard Industrial Classification(SIC) Summary

Enforcement Action Name :	CUNICO CORPORATON
Registry ID :	110012209038
Primary SIC :	3494 - VALVES AND PIPE FITTINGS, NOT ELSEWHERE CLASSIFIED
Primary NAICS :	N/R
Last Date in Agency List :	2021-08-12

Map Id: Z259
Direction: WSW
Distance: 0.336 mi., 1772 ft.
Elevation: 9 ft.
Relative: Lower

Site Name : CUNICO CORP | CUNICO CORPORATON
1910 W 16TH ST | 1910 WEST 16TH ST. |
1910 WEST 16TH STREET
LONG BEACH | Long Beach, CA 90813

Database(s) : [CALEPA SITES - CA, DOCKET, ICIS, MANIFEST EPA, NPDES - CA, PCS ENF, PCS FACILITY, RFR - CA, STORMWATER] ***(cont.)***

Envirosite ID: 219927
EPA ID: CAR000091512

DOCKET ***(cont.)***

Enforcement Action Case Number :	09-2005-0036
Activity ID :	140189
Final Ordr Iss/Final Order Enter Date:	02/15/2005
Final Order Name :	Cunico Corporation Consent Agreement
Settlement FRS ICIS Facility ID :	7345188
Final Order FRS Name :	CUNICO CORPORATON
SEP Category :	N/R
SEP Description :	N/R

Complaint Summary

Respondent/Defendant Name :	Cunico Corporation (SB)
Named in Complaint :	Y
Named in Final Order :	Y

Pollutant Summary

Pollutants (SRS) :	Hazardous waste

Violation and Enforcement Action Summary

Court Docket Number :	N/R
Complaint/Proposed Order Actual Date:	02/15/2005
Final Order Issued Actual Date :	02/15/2005
Admin EA Closed Actual Date :	02/15/2005
Enforcement Action Name :	Cunico Corporation
Enforcement Action Resolution :	Final Order With Penalty
Violation Type :	Labeling/Marking Requirements
Violation Type :	Container Requirements
Violation Type :	RCRA Misidentified Waste
Statute Code :	RCRA
Law Section Code :	3002
Law Section Description :	Standards Applicable to Generators of Hazardous Waste

Map Id: Z259
Direction: WSW
Distance: 0.336 mi., 1772 ft.
Elevation: 9 ft.
Relative: Lower

Site Name : CUNICO CORP | CUNICO CORPORATON
1910 W 16TH ST | 1910 WEST 16TH ST. |
1910 WEST 16TH STREET
LONG BEACH | Long Beach, CA 90813

Database(s) : [CALEPA SITES - CA, DOCKET, ICIS, MANIFEST EPA, NPDES - CA, PCS ENF, PCS FACILITY, RFR - CA, STORMWATER] ***(cont.)***

Envirosite ID: 219927
EPA ID: CAR000091512

DOCKET ***(cont.)***

Violation Penalties and Compliance Summary

Compliance Action Cost :	0
EPA Penalty Assessed Amount :	13750
Cost Recovery Required :	N/R
Cost of SEP :	0
Cost of Complying Actions :	N/R

ICIS

Facility Name :	CUNICO CORP
Facility Address :	1910 W 16TH ST, LONG BEACH, CA 90813

Site Details

NPDES ID :	CAZ191169
ICIS Facility Interest ID :	3600724115
Facility UIN :	110012209038
Facility Type Code :	Privately Owned Facility
Impaired Waters :	N/R
Latitude :	33.7873
Longitude :	-118.21822
Last Date in Agency List :	2021-08-17

Facility NAICS

NAICS Code :	N/R
NAICS Description :	N/R

Facility SIC

SIC Code :	3494
SIC Description :	Valves And Pipe Fittings

MANIFEST EPA

Manifest Details

Details for this site have been truncated due to the large number of available details for this site within this dataset. For the complete details for this site, contact your Envirosite account representative for a complimentary site report containing all of the details available.

Manifest Number :	022659379JJK
Shipped Date :	2021-04-27
Updated Date :	2021-05-26
Received Date :	2021-05-04
Status :	Signed
Generator ID :	CAR000091512
Generator Name :	CUNICO CORP
Generator Address :	1910 W. 16TH STREET, LONG BEACH, CA 90813

Map Id: Z259
Direction: WSW
Distance: 0.336 mi., 1772 ft.
Elevation: 9 ft.
Relative: Lower

Site Name : CUNICO CORP | CUNICO CORPORATON
1910 W 16TH ST | 1910 WEST 16TH ST. |
1910 WEST 16TH STREET
LONG BEACH | Long Beach, CA 90813

Database(s) : [CALEPA SITES - CA, DOCKET, ICIS, MANIFEST EPA, NPDES - CA, PCS ENF, PCS FACILITY, RFR - CA, STORMWATER] ***(cont.)***

Envirosite ID: 219927
EPA ID: CAR000091512

MANIFEST EPA ***(cont.)***

Generator Mailing :	1910 W. 16TH STREET, LONG BEACH, CA 90813
Generator Contact :	N/R
Destination ID :	AZR000521146
Destination Name :	YUMA YES 2 WASTE TRANSFER STATION
Destination Mailing :	2621 GREEN RIVER RD STE 105, CORONA, CA 92882
Destination Address :	6500 S US HIGHWAY 95, YUMA, AZ 85365
Destination Contact :	N/R
Submission Type :	DataImage5Copy
Origin Type :	Service
Manifest Residue :	N
Rejection :	N
Last Date in Agency List :	2021-09-04

Waste Details

Waste Line Number :	1
Is DOT Hazardous :	N
DOT ID Number :	N/R
DOT Information :	N/R
Non Waste Description :	Non-RCRA Hazardous Waste Liquids-(Oily Water)
Quantity :	50 Gallons
Quantity Tons, Acute, Non-Acute :	0.20850709, 0, 0.20850709
Quantity Kg, Acute, Non-Acute :	0, 189.1222
Management Method :	H141 - STORAGE, BULKING AND/OR TRANSFER OFF SITE
Is EPA Waste :	N
Federal Code :	N/R
State Code :	CA - 223

Waste Line Number :	2
Is DOT Hazardous :	N
DOT ID Number :	N/R
DOT Information :	N/R
Non Waste Description :	Non-RCRA Hazardous Waste, Solid-(Oily Debris)
Quantity :	1200 Pounds
Quantity Tons, Acute, Non-Acute :	0.6, 0, 0.6
Quantity Kg, Acute, Non-Acute :	0, 544.218
Management Method :	H141 - STORAGE, BULKING AND/OR TRANSFER OFF SITE
Is EPA Waste :	N
Federal Code :	N/R
State Code :	CA - 352

Waste Line Number :	3
Is DOT Hazardous :	N
DOT ID Number :	N/R
DOT Information :	N/R
Non Waste Description :	Non-RCRA Hazardous Waste, Solid-(Baghouse Dust)
Quantity :	1000 Pounds
Quantity Tons, Acute, Non-Acute :	0.5, 0, 0.5
Quantity Kg, Acute, Non-Acute :	0, 453.515
Management Method :	H141 - STORAGE, BULKING AND/OR TRANSFER OFF SITE

Map Id: Z259
Direction: WSW
Distance: 0.336 mi., 1772 ft.
Elevation: 9 ft.
Relative: Lower

Site Name : CUNICO CORP | CUNICO CORPORATON
1910 W 16TH ST | 1910 WEST 16TH ST. |
1910 WEST 16TH STREET
LONG BEACH | Long Beach, CA 90813

Database(s) : [CALEPA SITES - CA, DOCKET, ICIS, MANIFEST EPA, NPDES - CA, PCS ENF, PCS FACILITY, RFR - CA, STORMWATER] ***(cont.)***

Envirosite ID: 219927
EPA ID: CAR000091512

MANIFEST EPA ***(cont.)***

Is EPA Waste :	N
Federal Code :	N/R
State Code :	CA - 181

Manifest Details

Manifest Number :	022659380JJK
Shipped Date :	2021-04-27
Updated Date :	2021-05-27
Received Date :	2021-05-04
Status :	Signed
Generator ID :	CAR000091512
Generator Name :	CUNICO CORP
Generator Address :	1910 W. 16TH STREET, LONG BEACH, CA 90813
Generator Mailing :	1910 W. 16TH STREET, LONG BEACH, CA 90813
Generator Contact :	N/R
Destination ID :	CAT080013352
Destination Name :	WORLD OIL RECYCLING
Destination Mailing :	2000 N. ALAMEDA STREET CA90222 CA037US 2000, COMPTON, CA 90222
Destination Address :	2000 N. ALAMEDA STREET, COMPTON, CA 90222-0000
Destination Contact :	N/R
Submission Type :	DataImage5Copy
Origin Type :	Service
Manifest Residue :	N
Rejection :	N
Last Date in Agency List :	2021-09-04

Waste Details

Waste Line Number :	1
Is DOT Hazardous :	N
DOT ID Number :	N/R
DOT Information :	N/R
Non Waste Description :	NON-RCRA HAZARDOUS WASTE, LIQUID (USED OIL)
Quantity :	55 Gallons
Quantity Tons, Acute, Non-Acute :	0.2293578, 0, 0.2293578
Quantity Kg, Acute, Non-Acute :	0, 208.03441
Management Method :	H100 - PHYSICAL TREATMENT ONLY
Is EPA Waste :	N
Federal Code :	N/R
State Code :	CA - 221

Manifest Details

Manifest Number :	022659381JJK
Shipped Date :	2021-04-27
Updated Date :	2021-05-18
Received Date :	2021-05-03

Map Id: Z259
Direction: WSW
Distance: 0.336 mi., 1772 ft.
Elevation: 9 ft.
Relative: Lower

Site Name : CUNICO CORP | CUNICO CORPORATON
1910 W 16TH ST | 1910 WEST 16TH ST. |
1910 WEST 16TH STREET
LONG BEACH | Long Beach, CA 90813

Database(s) : [CALEPA SITES - CA, DOCKET, ICIS, MANIFEST EPA, NPDES - CA, PCS ENF, PCS FACILITY, RFR - CA, STORMWATER] ***(cont.)***

Envirosite ID: 219927
EPA ID: CAR000091512

MANIFEST EPA ***(cont.)***

Status :	Signed
Generator ID :	CAR000091512
Generator Name :	CUNICO
Generator Address :	1910 WEST 16TH ST., LONG BEACH, CA 90813
Generator Mailing :	1910 WEST 16TH ST., LONG BEACH, CA 90813
Generator Contact :	N/R
Destination ID :	NVT330010000
Destination Name :	US ECOLOGY NEVADA, INC.
Destination Mailing :	HWY 95 11 MILES S. OF BEATTY, BEATTY, NV 89003
Destination Address :	HWY 95 11 MILES S. OF BEATTY, BEATTY, NV 89003
Destination Contact :	N/R
Submission Type :	DataImage5Copy
Origin Type :	Service
Manifest Residue :	N
Rejection :	N
Last Date in Agency List :	2021-09-04

Waste Details

Waste Line Number :	1
Is DOT Hazardous :	Y
DOT ID Number :	NA3077
DOT Information :	RQ, NA3077, HAZARDOUS WASTE, SOLID, N.O.S., 9, PG III
Non Waste Description :	N/R
Quantity :	600 Pounds
Quantity Tons, Acute, Non-Acute :	0.3, 0, 0.3
Quantity Kg, Acute, Non-Acute :	0, 272.109
Management Method :	H132 - LANDFILL (WITH PRIOR TREATMENT AND/OR STABILIZATION)
Is EPA Waste :	Y
Federal Code :	D007
State Code :	CA - 181

Manifest Details

Manifest Number :	022019479JJK
Shipped Date :	2021-01-22
Updated Date :	2021-02-01
Received Date :	2021-01-27
Status :	Signed
Generator ID :	CAR000091512
Generator Name :	CUNICO CORP
Generator Address :	1910 W. 16TH STREET, LONG BEACH, CA 90813
Generator Mailing :	1910 W. 16TH STREET, LONG BEACH, CA 90813
Generator Contact :	N/R
Destination ID :	NVT330010000
Destination Name :	US ECOLOGY NEVADA, INC
Destination Mailing :	PO BOX 578, BEATTY, NV 89003
Destination Address :	HWY 95 11 MI S OF BEATTY, BEATTY, NV 89003
Destination Contact :	N/R
Submission Type :	DataImage5Copy
Origin Type :	Service

Map Id: Z259
Direction: WSW
Distance: 0.336 mi., 1772 ft.
Elevation: 9 ft.
Relative: Lower

Site Name : CUNICO CORP | CUNICO CORPORATON
1910 W 16TH ST | 1910 WEST 16TH ST. |
1910 WEST 16TH STREET
LONG BEACH | Long Beach, CA 90813

Database(s) : [CALEPA SITES - CA, DOCKET, ICIS, MANIFEST EPA, NPDES - CA, PCS ENF, PCS FACILITY, RFR - CA, STORMWATER] ***(cont.)***

Envirosite ID: 219927
EPA ID: CAR000091512

MANIFEST EPA ***(cont.)***

Manifest Residue :	N
Rejection :	N
Last Date in Agency List :	2021-09-04

Waste Details

Waste Line Number :	1
Is DOT Hazardous :	Y
DOT ID Number :	NA3077
DOT Information :	RQ, NA3077, HAZARDOUS WASTE, SOLID, N.O.S., 9, PG III
Non Waste Description :	N/R
Quantity :	400 Pounds
Quantity Tons, Acute, Non-Acute :	0.2, 0, 0.2
Quantity Kg, Acute, Non-Acute :	0, 181.406
Management Method :	H132 - LANDFILL (WITH PRIOR TREATMENT AND/OR STABILIZATION)
Is EPA Waste :	Y
Federal Code :	D007
State Code :	CA - 181

Manifest Details

Manifest Number :	022019480JJK
Shipped Date :	2021-01-22
Updated Date :	2021-03-01
Received Date :	2021-01-28
Status :	Signed
Generator ID :	CAR000091512
Generator Name :	CUNICO CORP
Generator Address :	1910 W. 16TH STREET, LONG BEACH, CA 90813
Generator Mailing :	1910 W. 16TH STREET, LONG BEACH, CA 90813
Generator Contact :	N/R
Destination ID :	AZR000521146
Destination Name :	YUMA YES 2 WASTE TRANSFER STATION
Destination Mailing :	2621 GREEN RIVER RD STE 105, CORONA, CA 92882
Destination Address :	6500 S US HIGHWAY 95, YUMA, AZ 85365
Destination Contact :	N/R
Submission Type :	DataImage5Copy
Origin Type :	Service
Manifest Residue :	N
Rejection :	N
Last Date in Agency List :	2021-09-04

Waste Details

Waste Line Number :	1
Is DOT Hazardous :	N
DOT ID Number :	N/R
DOT Information :	N/R
Non Waste Description :	NON-RCRA HAZARDOUS WASTE LIQUID (OILY WATER)

Map Id: Z259
Direction: WSW
Distance: 0.336 mi., 1772 ft.
Elevation: 9 ft.
Relative: Lower

Site Name : CUNICO CORP | CUNICO CORPORATON
1910 W 16TH ST | 1910 WEST 16TH ST. |
1910 WEST 16TH STREET
LONG BEACH | Long Beach, CA 90813

Database(s) : [CALEPA SITES - CA, DOCKET, ICIS, MANIFEST EPA, NPDES - CA, PCS ENF, PCS FACILITY, RFR - CA, STORMWATER] ***(cont.)***

Envirosite ID: 219927
EPA ID: CAR000091512

MANIFEST EPA ***(cont.)***

Quantity :	55 Gallons
Quantity Tons, Acute, Non-Acute :	0.2293578, 0, 0.2293578
Quantity Kg, Acute, Non-Acute :	0, 208.03441
Management Method :	H141 - STORAGE, BULKING AND/OR TRANSFER OFF SITE
Is EPA Waste :	N
Federal Code :	N/R
State Code :	CA - 223

Waste Line Number :	2
Is DOT Hazardous :	N
DOT ID Number :	N/R
DOT Information :	N/R
Non Waste Description :	NON-RCRA HAZARDOUS WASTE SOLID (OILY DEBRIS, RAGS)
Quantity :	350 Pounds
Quantity Tons, Acute, Non-Acute :	0.175, 0, 0.175
Quantity Kg, Acute, Non-Acute :	0, 158.73026
Management Method :	H141 - STORAGE, BULKING AND/OR TRANSFER OFF SITE
Is EPA Waste :	N
Federal Code :	N/R
State Code :	CA - 352

NPDES - CA

Facility Name :	Cunico Corp
Facility Address :	1910 W 16th St, Long Beach, 90813
County :	Los Angeles

Effective Date :	2001-03-30
Adoption Date :	N/R
Expiration Date :	N/R
Termination Date :	N/R
Order Number :	97-03-DWQ
NPDES Number :	CAS000001
WDID :	4 19NEC006439
RM Status :	Active
Reg Meas ID :	191169
Reg Meas Type :	Enrollee
Program :	Industrial
Facility Place ID :	N/R
Region Code :	4
Discharger ID :	0
Discharger :	Cunico Corp
Discharger Address :	1910 W 16th St, Long Beach, California 90813
Last Date in Agency List :	2021-09-03

PCS ENF

Site Details

NPDES ID :	CAZ191169
Last Date in Agency List :	2021-08-17

Map Id: Z259
Direction: WSW
Distance: 0.336 mi., 1772 ft.
Elevation: 9 ft.
Relative: Lower

Site Name : CUNICO CORP | CUNICO CORPORATON
1910 W 16TH ST | 1910 WEST 16TH ST. |
1910 WEST 16TH STREET
LONG BEACH | Long Beach, CA 90813

Database(s) : [CALEPA SITES - CA, DOCKET, ICIS, MANIFEST EPA, NPDES - CA, PCS ENF, PCS FACILITY, RFR - CA, STORMWATER] ***(cont.)***

Envirosite ID: 219927
EPA ID: CAR000091512

PCS ENF ***(cont.)***

Formal Enforcement Actions

Settlement Entered Date :	N/R
ENF Identifier :	N/R
Activity ID :	N/R
Activity Type :	N/R
ENF Type :	N/R
Agency :	N/R
Fed Penalty Assessed Amount :	N/R
State Local Penalty Amount :	N/R

Informal Enforcement Actions

Achieved Date :	02/18/2020
Registry ID :	110012209038
ENF Identifier :	CA-ZIEA436273
Activity ID :	3602117697
Activity Type :	Administrative - Informal
ENF Type :	Notice of Violation
Agency :	State

PCS FACILITY

Issue Date :	2015-07-01
Original Issue Date :	2015-07-01
Effective Date :	2015-07-01
Expiration Date :	2020-06-30
Retirement Date :	N/R
Termination Date :	N/R
Issuing Agency :	CA Waterboards
Agency Type :	State
Activity ID :	3601103474
External Permit Number :	N/R
Facility Type Indicator :	NON-POTW
Permit Type :	General Permit Covered Facility-NPDES)
Major Minor Status :	N
Permit Status :	Administratively Continued
Total Design Flow Number :	N/R
Actual Average Flow Number :	N/R
State Water Body :	N/R
State Water Body Name :	N/R
Permit Name :	Cunico Corp
Permit Comp Status :	Y
RNC Tracking :	Y
Master External Permit Number :	CAS000001
TMDL Interface :	N/R
EDMR Authorization :	N
Pretreatment Indicator :	N/R
Last Date in Agency List :	2021-08-19

Map Id: Z259
Direction: WSW
Distance: 0.336 mi., 1772 ft.
Elevation: 9 ft.
Relative: Lower

Site Name : CUNICO CORP | CUNICO CORPORATON
1910 W 16TH ST | 1910 WEST 16TH ST. |
1910 WEST 16TH STREET
LONG BEACH | Long Beach, CA 90813

Database(s) : [CALEPA SITES - CA, DOCKET, ICIS, MANIFEST EPA, NPDES - CA, PCS ENF, PCS FACILITY, RFR - CA, STORMWATER] ***(cont.)***

Envirosite ID: 219927
EPA ID: CAR000091512

RFR - CA

Facility Name :	Cunico Corp
Facility Address :	1910 W 16th St, Long Beach, CA 90813
County :	Los Angeles
Effective Date :	2001-03-30
Adoption Date :	N/R
Termination Date :	N/R
Expiration/Review Date :	N/R
NPDES Number :	CAS000001
Order Number :	2014-0057-DWQ
WDID :	4 19I016447
SIC/NAICS :	3494
Program :	INDSTW
Regulatory Measure Status :	Active
Regulatory Measure Type :	Storm water industrial
Place/Project Type :	Industrial - Valves and Pipe Fittings, NEC
Region :	4
Design Flow :	N/R
Major/Minor :	N/R
Complexity :	N/R
TTWQ :	N/R
Number of Enforcement Actions within Five Years:	N/R
Number of Violations within Five Years:	N/R
Agency :	Cunico Corp
Agency Address :	1910 W 16th St, Long Beach, CA 90813
Latitude :	33.7873
Longitude :	-118.21822
Last Date in Agency List :	2020-01-27
Effective Date :	2001-03-30
Adoption Date :	N/R
Termination Date :	N/R
Expiration/Review Date :	N/R
NPDES Number :	CAS000001
Order Number :	2014-0057-DWQ
WDID :	4 19NEC006439
SIC/NAICS :	3494
Program :	INDSTW
Regulatory Measure Status :	Active
Regulatory Measure Type :	Storm water industrial
Place/Project Type :	Industrial - Valves and Pipe Fittings, NEC
Region :	4
Design Flow :	N/R
Major/Minor :	N/R
Complexity :	N/R
TTWQ :	N/R
Number of Enforcement Actions within Five Years:	1
Number of Violations within Five Years:	1
Agency :	Cunico Corp

Map Id: Z259
Direction: WSW
Distance: 0.336 mi., 1772 ft.
Elevation: 9 ft.
Relative: Lower

Site Name : CUNICO CORP | CUNICO CORPORATON
1910 W 16TH ST | 1910 WEST 16TH ST. | 1910 WEST 16TH STREET
LONG BEACH | Long Beach, CA 90813

Database(s) : [CALEPA SITES - CA, DOCKET, ICIS, MANIFEST EPA, NPDES - CA, PCS ENF, PCS FACILITY, RFR - CA, STORMWATER] ***(cont.)***

Envirosite ID: 219927
EPA ID: CAR000091512

RFR - CA ***(cont.)***

Agency Address :	1910 W 16th St, Long Beach, CA 90813
Latitude :	33.7873
Longitude :	-118.21822
Last Date in Agency List :	2021-07-24

STORMWATER

Facility Name :	CUNICO CORP
Facility Address :	1910 W 16TH ST, LONG BEACH, CA 90813
NPDES ID :	CAZ191169
Permittee Name :	Cunico Corp
Permit Status :	Admin Continued
Permit Issuing Name :	State
Issued Date :	2015-07-01
Termination Date :	N/R
Effective Date :	2015-07-01 2020-06-30
EPA Region :	09
SIC Code :	3494
NAICS Code :	N/R
EJ Indexes Above 80th Percentile :	Y
Significant Noncompliance Status :	N/R
Quarters with Noncompliance :	7
Industrial Stormwater Formal Enforcement Actions:	1
Facility Map Flag :	Y
DRF URL :	Click here for hyperlink provided by the agency.
Latitude :	33.78732
Longitude :	-118.21838
Last Date in Agency List :	2021-09-24

Map Id: Z260
Direction: WSW
Distance: 0.336 mi., 1774 ft.
Elevation: 9 ft.
Relative: Lower

Site Name : A&A AEROSPACE INC | Zapien Recycling | GreenStar Recycling
1951 W 16TH ST
LONG BEACH | Long Beach, CA 90813

Database(s) : [HAZNET - CA, HWG - CA, SWRCY - CA]

Envirosite ID: 1138700
EPA ID: N/R

HAZNET - CA

Facility Name :	A&A AEROSPACE INC
Facility Address :	1951 W 16TH ST, LONG BEACH, CA 90813
County :	LOS ANGELES

Map Id: Z260
Direction: WSW
Distance: 0.336 mi., 1774 ft.
Elevation: 9 ft.
Relative: Lower

Site Name : A&A AEROSPACE INC | Zapien Recycling | GreenStar Recycling
1951 W 16TH ST
LONG BEACH | Long Beach, CA 90813

Database(s) : [HAZNET - CA, HWG - CA, SWRCY - CA] ***(cont.)***

Envirosite ID: 1138700
EPA ID: N/R

HAZNET - CA ***(cont.)***

Site Details

Generator EPA ID :	CAL000425668
Active :	Inactive
Category :	STATE
Facility Types :	N/R
Type :	PERMANENT
Contact Name :	N/R
Contact Phone :	N/R
Facility Mailing Address :	1763 SEA BRIGHT AVE, LONG BEACH, CA 90813
Latitude :	33.78749400
Longitude :	-118.21840650
Agency Hyperlink :	Click here for hyperlink provided by the agency.
Last Date in Agency List :	2021-07-08

HWG - CA

Facility Name :	A&A AEROSPACE INC
Facility Address :	1951 W 16TH ST, LONG BEACH, CA 90813
County :	LOS ANGELES
EPA ID :	CAL000425668
Status :	Inactive
Category :	STATE
Type :	PERMANENT
Facility Type :	N/R
Mailing Address :	1763 SEA BRIGHT AVE, LONG BEACH, CA 90813
Owner Name :	A&A AEROSPACE INC
Owner Address :	1763 SEA BRIGHT AVE, LONG BEACH, CA 90813
Operator Name :	CAROLYN LOPEZ
Operator Address :	1763 SEA BRIGHT AVE, LONG BEACH, CA 90813
Latitude :	33.787494
Longitude :	-118.218407

SWRCY - CA

Facility Name :	GreenStar Recycling
Facility Address :	1951 W 16th St, Long Beach, 90813
County :	N/R

Site Details

ID Number :	N/R
Activity Categories :	N/R
Activities :	N/R
Phone Number :	(800) 674-3696
Type :	CRV
Last Date in Agency List :	2021-08-26
Facility Name :	Zapien Recycling
Facility Address :	1951 W 16TH ST, LONG BEACH, 90813
County :	N/R

Map Id: Z260
Direction: WSW
Distance: 0.336 mi., 1774 ft.
Elevation: 9 ft.
Relative: Lower

Site Name : A&A AEROSPACE INC | Zapien Recycling | GreenStar Recycling
1951 W 16TH ST
LONG BEACH | Long Beach, CA 90813

Database(s) : [HAZNET - CA, HWG - CA, SWRCY - CA] ***(cont.)***

Envirosite ID: 1138700
EPA ID: N/R

SWRCY - CA ***(cont.)***

Site Details

ID Number :	N/R
Activity Categories :	N/R
Activities :	N/R
Phone Number :	(323) 482-0912
Type :	CRV
Last Date in Agency List :	2020-01-20

Map Id: BA261
Direction: SW
Distance: 0.340 mi., 1795 ft.
Elevation: 8 ft.
Relative: Lower

Site Name : CITY OF LONG BEACH POLICE DEPARTMENT
1800 COWLES STREET 1429
LONG BEACH, CA 90813

Database(s) : [CERCLIS-HIST, SEMS_8R_ARCHIVED SITES]

Envirosite ID: 220847
EPA ID: CAN000905761

CERCLIS-HIST

Facility Name :	CITY OF LONG BEACH POLICE DEPARTMENT
Facility Address :	1800 COWLES STREET 1429, LONG BEACH, CA 90813
County :	LOS ANGELES
Site ID :	0905761
Epa ID :	CAN000905761
Short Name :	CITY OF LONG BEACH POLICE
Congressional District :	N/R
IFMS ID :	N/R
SMSA Number :	N/R
USGC Hydro Unit :	N/R
Federal Facility :	N
DMNSN Number :	N/R
Site Orphan Flag :	N/R
RCRA ID :	N/R
USGS Quadrangle :	N/R
Site Init by Prog :	S
NFRAP Flag :	N/R
Parent ID :	N/R
RST Code :	N/R
EPA Region :	09
Classification :	N/R
Site Settings Code :	N/R
NPL Status :	Not on the NPL
DMNSN Unit Code :	N/R
RBRAC Code :	N/R
RResp Fed Agency Code :	N/R
Non NPL Status :	NFRAP-Site does not qualify for the NPL based on existing information
Non NPL Status Date :	2008-09-05
Site Fips Code :	06037

Map Id: BA261
Direction: SW
Distance: 0.340 mi., 1795 ft.
Elevation: 8 ft.
Relative: Lower

Site Name : CITY OF LONG BEACH POLICE DEPARTMENT
1800 COWLES STREET 1429
LONG BEACH, CA 90813

Database(s) : [CERCLIS-HIST, SEMS_8R_ARCHIVED SITES] ***(cont.)***

Envirosite ID: 220847
EPA ID: CAN000905761

CERCLIS-HIST ***(cont.)***

CC Concurrence Date :	N/R
CC Concurrence FY :	N/R
Alias EPA ID :	N/R
Site FUDS Flag :	N/R

CERCLIS Site Contact Name(s)

Contact ID :	13003854
Contact Name :	Leslie Ramirez
Contact Tel. :	4159723978
Contact Title :	Site Assessment Manager (SAM)
Contact Email :	N/R

Contact ID :	13003858
Contact Name :	Sharon Murray
Contact Tel. :	4159724250
Contact Title :	Site Assessment Manager (SAM)
Contact Email :	N/R

Contact ID :	13004003
Contact Name :	Carl Brickner
Contact Tel. :	N/R
Contact Title :	Site Assessment Manager (SAM)
Contact Email :	N/R

Alias Comments :	N/R
Site Description :	N/R

CERCLIS Assessment History

Action Code :	001
Action :	DISCOVERY
Date Started :	N/R
Date Completed :	2000-12-08
Priority Level :	1
Operational Unit :	00
Primary Responsibility :	EPA Fund-Financed
Planning Status :	N/R
Urgency Indicator :	N/R
Action Anomaly :	N/R

Action Code :	001
Action :	PRE-CERCLIS SCREENING
Date Started :	N/R
Date Completed :	2000-12-08
Priority Level :	1
Operational Unit :	00
Primary Responsibility :	State, Fund Financed
Planning Status :	N/R

Map Id: BA261
Direction: SW
Distance: 0.340 mi., 1795 ft.
Elevation: 8 ft.
Relative: Lower

Site Name : CITY OF LONG BEACH POLICE DEPARTMENT
1800 COWLES STREET 1429
LONG BEACH, CA 90813

Database(s) : [CERCLIS-HIST, SEMS_8R_ARCHIVED SITES] ***(cont.)***

Envirosite ID: 220847
EPA ID: CAN000905761

CERCLIS-HIST ***(cont.)***

Urgency Indicator :	N/R
Action Anomaly :	N/R
Action Code :	001
Action :	PRELIMINARY ASSESSMENT
Date Started :	N/R
Date Completed :	2008-09-05
Priority Level :	1
Operational Unit :	00
Primary Responsibility :	EPA Fund-Financed
Planning Status :	N/R
Urgency Indicator :	N/R
Action Anomaly :	N/R

SEMS_8R_ARCHIVED SITES

Facility Name :	CITY OF LONG BEACH POLICE DEPARTMENT
Facility Address :	1800 COWLES STREET 1429, LONG BEACH, CA 90813
County :	LOS ANGELES

Site Details

Site ID :	0905761
EPA ID :	CAN000905761
Region :	09
Congressional District :	N/R
Federal Facility :	N
Federal Facility Docket :	N
NPL Status :	Not on the NPL
Non NPL Status :	NFRAP-Site does not qualify for the NPL based on existing information
FIPS Code :	06037
Superfund Alternative Agreement :	N
Last Date in Agency List :	2021-08-10

Additional Information

Start Date :	2000-12-08
Finish Date :	2000-12-08
OU :	00
Action Code :	DS
Action Name :	DISCVRY
Sequence :	1
Quality :	N/R
Current Action Lead :	EPA Perf
Start Date :	N/R
Finish Date :	2008-09-05
OU :	00
Action Code :	PA
Action Name :	PA
Sequence :	1

Map Id: BA261
Direction: SW
Distance: 0.340 mi., 1795 ft.
Elevation: 8 ft.
Relative: Lower

Site Name : CITY OF LONG BEACH POLICE DEPARTMENT
1800 COWLES STREET 1429
LONG BEACH, CA 90813

Database(s) : [CERCLIS-HIST, SEMS_8R_ARCHIVED SITES] ***(cont.)***

Envirosite ID: 220847
EPA ID: CAN000905761

SEMS_8R_ARCHIVED SITES ***(cont.)***

Quality :	N
Current Action Lead :	EPA Perf
Start Date :	N/R
Finish Date :	2013-11-08
OU :	00
Action Code :	VS
Action Name :	ARCH SITE
Sequence :	1
Quality :	N/R
Current Action Lead :	EPA Perf In-Hse
Start Date :	N/R
Finish Date :	2000-12-08
OU :	00
Action Code :	HX
Action Name :	PRE-CERC
Sequence :	1
Quality :	N/R
Current Action Lead :	St Perf

Map Id: 262
Direction: NW
Distance: 0.343 mi., 1810 ft.
Elevation: 14 ft.
Relative: Higher

Site Name : Cabrillo High School | LBUSD CABRILLO | LBUSD-CABRILLO HIGH SCHOOL
2001 SANTA FE AVE
LONG BEACH | Long Beach, CA

Database(s) : [CALEPA SITES - CA, CIWQS - CA, ECHO, ENVIROSTOR - CA, FRS, HAZNET - CA, HWG - CA, MANIFEST EPA, NFA - CA, NPDES - CA, RCRA_SQG, SCH - CA]

Envirosite ID: 245518
EPA ID: N/R

CALEPA SITES - CA

Facility Name :	Cabrillo High School
Facility Address :	2001 SANTA FE AVE, LONG BEACH, 90810
Site ID :	379943
EI ID :	10690261
EI Description :	Hazardous Waste Generator
Latitude :	33.793607
Longitude :	-118.215582
Agency Hyperlink :	Click here for hyperlink provided by the agency.
Last Date in Agency List :	2021-08-26

Map Id: 262
Direction: NW
Distance: 0.343 mi., 1810 ft.
Elevation: 14 ft.
Relative: Higher

Site Name : Cabrillo High School | LBUSD CABRILLO | LBUSD-CABRILLO HIGH SCHOOL
2001 SANTA FE AVE
LONG BEACH | Long Beach, CA

Database(s) : [CALEPA SITES - CA, CIWQS - CA, ECHO, ENVIROSTOR - CA, FRS, HAZNET - CA, HWG - CA, MANIFEST EPA, NFA - CA, NPDES - CA, RCRA_SQG, SCH - CA] ***(cont.)***

Envirosite ID: 245518
EPA ID: N/R

CALEPA SITES - CA ***(cont.)***

Site ID :	379943
EI ID :	10690261
EI Description :	Chemical Storage Facilities
Latitude :	33.793607
Longitude :	-118.215582
Agency Hyperlink :	Click here for hyperlink provided by the agency.
Last Date in Agency List :	2021-08-26
Facility Name :	JUAN RODRIGUEZ CABRI
Facility Address :	2001 SANTA FE AVENUE, LONG BEACH, 90810
Site ID :	338870
EI ID :	19010025
EI Description :	School Investigation
Latitude :	33.792999
Longitude :	-118.214500
Agency Hyperlink :	Click here for hyperlink provided by the agency.
Last Date in Agency List :	2021-08-26

CIWQS - CA

Facility Name :	CABRILLO HIGH SCHOOL
Facility Address :	2001 SANTA FE AVE., LONG BEACH, CA 90810
County :	LOS ANGELES
Place ID :	S855711
Agency Name :	LONG BEACH UNIFIED SCHOOL DISTRICT
Last Date in Agency List :	2021-09-10
Facility Name :	CABRILLO HIGH SCHOOL 40M POOL
Facility Address :	2001 SANTA FE AVENUE, LONG BEACH, CA 90810
County :	LOS ANGELES
Place ID :	S817873
Agency Name :	LONG BEACH UNIFIED SCHOOL DISTRICT
Last Date in Agency List :	2021-09-10

ECHO

Facility Name :	LBUSD CABRILLO
Facility Address :	2001 SANTA FE AVE, LONG BEACH, CA 90810
County :	LOS ANGELES
Last Inspection Date :	N/R
Registry ID :	110002931150

Map Id: 262
Direction: NW
Distance: 0.343 mi., 1810 ft.
Elevation: 14 ft.
Relative: Higher

Site Name : Cabrillo High School | LBUSD CABRILLO | LBUSD-CABRILLO HIGH SCHOOL
2001 SANTA FE AVE
LONG BEACH | Long Beach, CA

Database(s) : [CALEPA SITES - CA, CIWQS - CA, ECHO, ENVIROSTOR - CA, FRS, HAZNET - CA, HWG - CA, MANIFEST EPA, NFA - CA, NPDES - CA, RCRA_SQG, SCH - CA] ***(cont.)***

Envirosite ID: 245518
EPA ID: N/R

ECHO ***(cont.)***

FIPS Code :	06037
EPA Region :	09
Inspection Count :	0
Last Inspection Days :	N/R
Informal Count :	0
Last Informal Action Date :	N/R
Formal Action Count :	0
Last Formal Action Date :	N/R
Total Penalties :	0
Penalty Count :	N/R
Last Penalty Date :	N/R
Last Penalty Amount :	N/R
QTRS IN NC :	0
Programs IN SNC :	0
Current Compliance Status :	No Violation Identified
Three-Year Compliance Status :	_____
Collection Method :	ADDRESS MATCHING-HOUSE NUMBER
Reference Point :	ENTRANCE POINT OF A FACILITY OR STATION
Accuracy Meters :	50
Derived Tribes :	N/R
Derived HUC :	18070104
Derived WBD :	N/R
Derived STCTY FIPS :	06037
Derived Zip :	90810
Derived CD113 :	47
Derived CB2010 :	060375728001010
MYRTK Universe :	NNN
NPDES IDs :	N/R
CWA Permit Types :	N/R
CWA Compliance Tracking :	N/R
CWA NAICS :	N/R
CWA SICS :	N/R
CWA Inspection Count :	N/R
CWA Last Inspection Days :	N/R
CWA Informal Count :	N/R
CWA Formal Action Count :	N/R
CWA Last Formal Action Date :	N/R
CWA Penalties :	N/R
CWA Last Penalty Date :	N/R
CWA Last Penalty Amount :	N/R
CWA Quarters IN NC :	N/R
CWA Current Compliance Status :	N/R
CWA Current SNC Flag :	N
CWA 13 Quarters Compliance Status :	N/R
CWA 13 Quarters Effluent Exceedances:	N/R
CWA Three-Year QNCR Codes :	N/R
DFR URL :	Click here for hyperlink provided by the agency.
Facility SIC :	N/R
Facility NAICS :	N/R
Facility Last Inspection EPA Date :	N/R
Facility Last Inspection State Date :	N/R
Facility Last Formal Act EPA Date :	N/R

Map Id: 262
Direction: NW
Distance: 0.343 mi., 1810 ft.
Elevation: 14 ft.
Relative: Higher

Site Name : Cabrillo High School | LBUSD CABRILLO | LBUSD-CABRILLO HIGH SCHOOL
2001 SANTA FE AVE
LONG BEACH | Long Beach, CA

Database(s) : [CALEPA SITES - CA, CIWQS - CA, ECHO, ENVIROSTOR - CA, FRS, HAZNET - CA, HWG - CA, MANIFEST EPA, NFA - CA, NPDES - CA, RCRA_SQG, SCH - CA] ***(cont.)***

Envirosite ID: 245518
EPA ID: N/R

ECHO ***(cont.)***

Facility Last Formal Act State Date :	N/R
Facility Last Informal Act EPA Date :	N/R
Facility Last Informal Act State Date:	N/R
Facility Federal Agency :	N/R
TRI Reporter :	N/R
Facility Imp Water Flag :	N/R
Current SNC Flag :	N
Indian County Flag :	N
Federal Flag :	N/R
US Mexico Border Flag :	N
Chesapeak Bay Flag :	N/R
AIR Flag :	N
NPDES Flag :	N
SDWIS Flag :	N
RCRA Flag :	Y
TRI Flag :	N
GHG Flag :	N
Major Flag :	N/R
Active Flag :	Y
NAA Flag :	Y
Latitude :	33.79347
Longitude :	-118.21553
Last Date in Agency List :	2021-08-20

Facility Name :	LBUSD-CABRILLO HIGH SCHOOL
Facility Address :	2001 SANTA FE AVE, LONG BEACH, CA 90810
County :	LOS ANGELES

Last Inspection Date :	N/R
Registry ID :	110002931150
FIPS Code :	06037
EPA Region :	09
Inspection Count :	0
Last Inspection Days :	N/R
Informal Count :	0
Last Informal Action Date :	N/R
Formal Action Count :	0
Last Formal Action Date :	N/R
Total Penalties :	0
Penalty Count :	N/R
Last Penalty Date :	N/R
Last Penalty Amount :	N/R
QTRS IN NC :	0
Programs IN SNC :	0
Current Compliance Status :	No Violation Identified
Three-Year Compliance Status :	_____
Collection Method :	ADDRESS MATCHING-HOUSE NUMBER
Reference Point :	ENTRANCE POINT OF A FACILITY OR STATION
Accuracy Meters :	50
Derived Tribes :	N/R

Map Id: 262
Direction: NW
Distance: 0.343 mi., 1810 ft.
Elevation: 14 ft.
Relative: Higher

Site Name : Cabrillo High School | LBUSD CABRILLO | LBUSD-CABRILLO HIGH SCHOOL
2001 SANTA FE AVE
LONG BEACH | Long Beach, CA

Database(s) : [CALEPA SITES - CA, CIWQS - CA, ECHO, ENVIROSTOR - CA, FRS, HAZNET - CA, HWG - CA, MANIFEST EPA, NFA - CA, NPDES - CA, RCRA_SQG, SCH - CA] ***(cont.)***

Envirosite ID: 245518
EPA ID: N/R

ECHO ***(cont.)***

Derived HUC :	18070104
Derived WBD :	N/R
Derived STCTY FIPS :	06037
Derived Zip :	90810
Derived CD113 :	47
Derived CB2010 :	060375728001010
MYRTK Universe :	NNN
NPDES IDs :	N/R
CWA Permit Types :	N/R
CWA Compliance Tracking :	N/R
CWA NAICS :	N/R
CWA SICS :	N/R
CWA Inspection Count :	N/R
CWA Last Inspection Days :	N/R
CWA Informal Count :	N/R
CWA Formal Action Count :	N/R
CWA Last Formal Action Date :	N/R
CWA Penalties :	N/R
CWA Last Penalty Date :	N/R
CWA Last Penalty Amount :	N/R
CWA Quarters IN NC :	N/R
CWA Current Compliance Status :	N/R
CWA Current SNC Flag :	N
CWA 13 Quarters Compliance Status :	N/R
CWA 13 Quarters Effluent Exceedances:	N/R
CWA Three-Year QNCR Codes :	N/R
DFR URL :	Click here for hyperlink provided by the agency.
Facility SIC :	N/R
Facility NAICS :	N/R
Facility Last Inspection EPA Date :	N/R
Facility Last Inspection State Date :	N/R
Facility Last Formal Act EPA Date :	N/R
Facility Last Formal Act State Date :	N/R
Facility Last Informal Act EPA Date :	N/R
Facility Last Informal Act State Date:	N/R
Facility Federal Agency :	N/R
TRI Reporter :	N/R
Facility Imp Water Flag :	N/R
Current SNC Flag :	N
Indian County Flag :	N
Federal Flag :	N/R
US Mexico Border Flag :	N
Chesapeak Bay Flag :	N/R
AIR Flag :	N
NPDES Flag :	N
SDWIS Flag :	N
RCRA Flag :	Y
TRI Flag :	N
GHG Flag :	N
Major Flag :	N/R
Active Flag :	Y
NAA Flag :	Y

Map Id: 262
Direction: NW
Distance: 0.343 mi., 1810 ft.
Elevation: 14 ft.
Relative: Higher

Site Name : Cabrillo High School | LBUSD CABRILLO | LBUSD-CABRILLO HIGH SCHOOL
2001 SANTA FE AVE
LONG BEACH | Long Beach, CA

Database(s) : [CALEPA SITES - CA, CIWQS - CA, ECHO, ENVIROSTOR - CA, FRS, HAZNET - CA, HWG - CA, MANIFEST EPA, NFA - CA, NPDES - CA, RCRA_SQG, SCH - CA] ***(cont.)***

Envirosite ID: 245518
EPA ID: N/R

ECHO ***(cont.)***

Latitude :	33.79347
Longitude :	-118.21553
Last Date in Agency List :	2020-02-10

ENVIROSTOR - CA

Facility Name :	JUAN RODRIGUEZ CABRILLO HIGH SCHOOL
Facility Address :	2001 Santa Fe Avenue, Long Beach, CA 90810
County :	LOS ANGELES

Site Details

Cleanup Date :	2001-11-13
Cleanup Status :	No Further Action
Site Type :	School Investigation
Site Type Detailed :	School
Acreage :	40
APN :	NONE SPECIFIED
National Priorities List :	NO
Regulatory Agencies Involved :	DTSC - Site Cleanup Program
Lead Agency :	DTSC - Site Cleanup Program
Project Manager :	N/R
Supervisor :	Mark Malinowski
Office :	Southern California Schools & Brownfields Outreach
Envirostor ID :	19010025
Site Code :	404279
Assembly :	70
Senate :	33
Congressional District :	47
Special Program :	N/R
Past Uses :	AGRICULTURAL - ROW CROPS
Potential COC :	Lead; DDT; DDE; Arsenic; DDD
Confirmed COC :	N/R
Potential Media Affected :	Soil
Restricted Use :	NO
Site Management Req :	N/R
Funding :	School District
Latitude :	33.792999
Longitude :	-118.2145
Agency Hyperlink :	Click here for hyperlink provided by the agency.
Last Date in Agency List :	2021-08-11

Alias Details

Alias :	19010025
Alias Type :	Envirostor ID Number

Map Id: 262
Direction: NW
Distance: 0.343 mi., 1810 ft.
Elevation: 14 ft.
Relative: Higher

Site Name : Cabrillo High School | LBUSD CABRILLO | LBUSD-CABRILLO HIGH SCHOOL
2001 SANTA FE AVE
LONG BEACH | Long Beach, CA

Database(s) : [CALEPA SITES - CA, CIWQS - CA, ECHO, ENVIROSTOR - CA, FRS, HAZNET - CA, HWG - CA, MANIFEST EPA, NFA - CA, NPDES - CA, RCRA_SQG, SCH - CA] ***(cont.)***

Envirosite ID: 245518
EPA ID: N/R

ENVIROSTOR - CA ***(cont.)***

Alias : 404058
Alias Type : Project Code (Site Code)

Alias : 404279
Alias Type : Project Code (Site Code)

Alias : JUAN RODRIGUEZ CABRILLO HIGH SCH00L
Alias Type : Alternate Name

Alias : LONG BEACH UNIFIED SCHOOL DISTRICT
Alias Type : Alternate Name

Alias : LONG BEACH USD-CABRILLO HIGH/CDE
Alias Type : Alternate Name

Alias : LONG BEACH USD-J RODRIGUEZ CABRILLO HS
Alias Type : Alternate Name

Completed Activities

Completed Date : 2003-04-22
Area Name : PROJECT WIDE
Sub Area Name : N/R
Document Type : Cost Recovery Closeout Memo
Comments : N/R

Completed Date : 2002-04-04
Area Name : PROJECT WIDE
Sub Area Name : N/R
Document Type : Cost Recovery Closeout Memo
Comments : N/R

Completed Date : 2001-11-13
Area Name : PROJECT WIDE
Sub Area Name : N/R
Document Type : Preliminary Endangerment Assessment Report

Comments :

DTSC approved the Preliminary Endangerment Assessment (PEA). Based on the information presented in the PEA, neither an actual a potential release of hazardous material, nor the presence of naturally occurring hazardous material indicated at the site pose threat to human health or the environment under any land use. Therefore, DTSC concurred that no further environmental investigation or cleanup was required at this site, and approved the PEA.

Map Id: 262
Direction: NW
Distance: 0.343 mi., 1810 ft.
Elevation: 14 ft.
Relative: Higher

Site Name : Cabrillo High School | LBUSD CABRILLO | LBUSD-CABRILLO HIGH SCHOOL
2001 SANTA FE AVE
LONG BEACH | Long Beach, CA

Database(s) : [CALEPA SITES - CA, CIWQS - CA, ECHO, ENVIROSTOR - CA, FRS, HAZNET - CA, HWG - CA, MANIFEST EPA, NFA - CA, NPDES - CA, RCRA_SQG, SCH - CA] ***(cont.)***

Envirosite ID: 245518
EPA ID: N/R

ENVIROSTOR - CA ***(cont.)***

Completed Date : 2001-11-01
Area Name : PROJECT WIDE
Sub Area Name : N/R
Document Type : Environmental Oversight Agreement
Comments : N/R

Completed Date : 2000-04-04
Area Name : PROJECT WIDE
Sub Area Name : N/R
Document Type : Phase 1

Comments :

Phase 1 - Pursuant to an agreement between the Department of Toxi Substances Control (DTSC) and the California Department of Education, DTSC's Site Mitigation Program completed a review of a Phase 1 Environmental Assessment and has determined that a Preliminary Endangerment Assessment is required. The PEA will be Conducted under DTSC's oversight pursuant to agreements between DTSC and the pertinent school district. Any subsequent cleanup Activities (if needed) after the PEA would be conducted pursuant to agreements between DTSC and the School District.

Future Activities
Area Name : N/R
Sub Area Name : N/R
Document Type : N/R
Due Date : N/R

Scheduled Activites
Due Date : N/R
Revised Date : N/R
Area Name : N/R
Sub Area Name : N/R
Document Type : N/R

FRS

Facility Name : LBUSD CABRILLO
Facility Address : 2001 SANTA FE AVE, LONG BEACH, CA 90810-4068
County : LOS ANGELES

Site Details
Registry ID : 110002931150
FRS Facility URL : Click here for hyperlink provided by the agency.
Last Date in Agency List : 2021-07-17

Map Id: 262
Direction: NW
Distance: 0.343 mi., 1810 ft.
Elevation: 14 ft.
Relative: Higher

Site Name : Cabrillo High School | LBUSD CABRILLO | LBUSD-CABRILLO HIGH SCHOOL
2001 SANTA FE AVE
LONG BEACH | Long Beach, CA

Database(s) : [CALEPA SITES - CA, CIWQS - CA, ECHO, ENVIROSTOR - CA, FRS, HAZNET - CA, HWG - CA, MANIFEST EPA, NFA - CA, NPDES - CA, RCRA_SQG, SCH - CA] ***(cont.)***

Envirosite ID: 245518
EPA ID: N/R

FRS ***(cont.)***

Source Description

Source Description :

HWTS-DATAMART provides California with information on hazardous waste shipments for generators, transporters, and treatment, storage, and disposal facilities.

Source Description :

RCRAInfo is EPA's comprehensive information system that supports the Resource Conservation and Recovery Act (RCRA) of 1976 and the Hazardous and Solid Waste Amendments (HSWA) of 1984 through the tracking of events and activities related to facilities that generate, transport, and treat, store, or dispose of hazardous waste. RCRAInfo allows RCRA program staff to track the notification, permit, compliance, and corrective action activities required under RCRA. RCRAInfo also supports generation of the National Hazardous Waste Biennial Report. All generators and treatment, storage, and disposal facilities who handle hazardous waste are required to report to the EPA Administrator at least once every two years to support creation of the Biennial Report.

FRS Environmental Interest

Source and System ID :	HWTS-DATAMART - CAR000059469 RCRAINFO - CAR000059469

HAZNET - CA

Facility Name :	LBUSD-CABRILLO HIGH SCHOOL
Facility Address :	2001 SANTA FE AVE, LONG BEACH, CA 90810
County :	LOS ANGELES

Site Details

Generator EPA ID :	CAR000059469
Active :	Active
Category :	FEDERAL
Facility Types :	N/R
Type :	PERMANENT
Contact Name :	N/R
Contact Phone :	N/R
Facility Mailing Address :	2425 WEBSTER AVE, LONG BEACH, CA 908103204
Latitude :	33.79393800
Longitude :	-118.21601700
Agency Hyperlink :	Click here for hyperlink provided by the agency.
Last Date in Agency List :	2021-07-08

Waste Generator Details

State Waste :	2019: 213 - Hydrocarbon solvents (benzene, hexane, Stoddard, Etc.), 1.20000 tons to NED981723513

Map Id: 262
Direction: NW
Distance: 0.343 mi., 1810 ft.
Elevation: 14 ft.
Relative: Higher

Site Name : Cabrillo High School | LBUSD CABRILLO | LBUSD-CABRILLO HIGH SCHOOL
2001 SANTA FE AVE
LONG BEACH | Long Beach, CA

Database(s) : [CALEPA SITES - CA, CIWQS - CA, ECHO, ENVIROSTOR - CA, FRS, HAZNET - CA, HWG - CA, MANIFEST EPA, NFA - CA, NPDES - CA, RCRA_SQG, SCH - CA] ***(cont.)***

Envirosite ID: 245518
EPA ID: N/R

HAZNET - CA ***(cont.)***

2019: 212 - Oxygenated solvents (acetone, butanol, ethyl acetate, etc.), 0.08500 tons to NED981723513
2018: 331 - Off-specification, aged or surplus organics, 0.11800 tons to UTD981552177
2018: 551 - Laboratory waste chemicals, 0.00250 tons to UTD981552177
2018: 141 - Off-specification, aged or surplus inorganics, 0.01350 tons to CAD044429835
2018: 331 - Off-specification, aged or surplus organics, 0.10500 tons to TXD982290140
2017: 135 - Unspecified aqueous solution, 2.4 tons to CAD044429835
2017: 551 - Laboratory waste chemicals, 0.045 tons to CAD044429835
2017: 221 - Waste oil and mixed oil, 0.09 tons to CAD044429835
2017: 791 - Liquids with pH <= 2, 2.7939 tons to CAD044429835
2016: 135 - Unspecified aqueous solution, 1.575 tons to CAD028409019
2016: 551 - Laboratory waste chemicals, 0.034 tons to CAD028409019
2015: 551 - Laboratory waste chemicals, 0.0575 tons to CAD028409019
2014: 724 - Liquids with lead >= 500 Mg./L, 0.0025 tons to AZD081705402
2014: 141 - Off-specification, aged or surplus inorganics, 0.93825 tons to CAD028409019
2014: 791 - Liquids with pH <= 2, 0.02 tons to AZD081705402
2014: 135 - Unspecified aqueous solution, 0.315 tons to CAD028409019
2014: 551 - Laboratory waste chemicals, 0.015 tons to AZD081705402
2014: 725 - Liquids with mercury >= 20 Mg./L, 0.0025 tons to AZD081705402
2012: 261 - Polychlorinated biphenyls and material containing PCBs, 0.06 tons to NVT330010000
2010: 331 - Off-specification, aged or surplus organics, 0.114 tons to AZD081705402
2010: 343 - Unspecified organic liquid mixture, 0.0645 tons to AZD081705402
2008: 551 - Laboratory waste chemicals, 0.0235 tons to CAD028409019
2008: 551 - Laboratory waste chemicals, 0.005 tons to CAD028409019

Site Details

Generator EPA ID :	CAL000126323
Active :	Inactive
Category :	STATE
Facility Types :	N/R
Type :	PERMANENT
Contact Name :	N/R
Contact Phone :	N/R
Facility Mailing Address :	2425 WEBSTER AVE, LONG BEACH, CA 908101925
Latitude :	33.79352744
Longitude :	-118.21558844
Agency Hyperlink :	Click here for hyperlink provided by the agency.
Last Date in Agency List :	2021-07-08

Map Id: 262
Direction: NW
Distance: 0.343 mi., 1810 ft.
Elevation: 14 ft.
Relative: Higher

Site Name : Cabrillo High School | LBUSD CABRILLO | LBUSD-CABRILLO HIGH SCHOOL
2001 SANTA FE AVE
LONG BEACH | Long Beach, CA

Database(s) : [CALEPA SITES - CA, CIWQS - CA, ECHO, ENVIROSTOR - CA, FRS, HAZNET - CA, HWG - CA, MANIFEST EPA, NFA - CA, NPDES - CA, RCRA_SQG, SCH - CA] ***(cont.)***

Envirosite ID: 245518
EPA ID: N/R

HAZNET - CA ***(cont.)***

Waste Generator Details

State Waste :	2007: 551 - Laboratory waste chemicals, 0.015 tons to CAD028409019 2007: 551 - Laboratory waste chemicals, 0.006 tons to CAD028409019 1999: 551 - Laboratory waste chemicals, 0.0105 tons to CAD028409019

HWG - CA

Facility Name :	LBUSD-CABRILLO HIGH SCHOOL
Facility Address :	2001 SANTA FE AVE, LONG BEACH, CA 90810
County :	LOS ANGELES
EPA ID :	CAR000059469
Status :	Active
Category :	FEDERAL
Type :	PERMANENT
Facility Type :	N/R
Mailing Address :	2425 WEBSTER AVE, LONG BEACH, CA 908103204
Owner Name :	LONG BEACH USD
Owner Address :	1515 HUGHES WAY, LONG BEACH, CA 908101865
Operator Name :	DAVID VAN WESTERHUYZEN
Operator Address :	2425 WEBSTER AVENUE, LONG BEACH, CA 90810
Latitude :	33.793485
Longitude :	-118.215525

EPA ID :	CAL000126323
Status :	Inactive
Category :	STATE
Type :	PERMANENT
Facility Type :	N/R
Mailing Address :	2425 WEBSTER AVE, LONG BEACH, CA 908101925
Owner Name :	LONG BEACH UNIFIED SCHOOL DIST
Owner Address :	1515 HUGHES WAY, LONG BEACH, CA 908100000
Operator Name :	LUAY QTAISH/EHS MGR
Operator Address :	2425 WEBSTER AVE, LONG BEACH, CA 908100000
Latitude :	33.793485
Longitude :	-118.215645

MANIFEST EPA

Manifest Details

Manifest Number :	015205491FLE
Shipped Date :	2020-11-10
Updated Date :	2020-12-01
Received Date :	2020-11-11
Status :	Signed
Generator ID :	CAR000059469
Generator Name :	Cabrillo
Generator Address :	2001 Santa Fe Ave, Long Beach, CA 90813
Generator Mailing :	2425 Webster Ave., Long Beach, CA 90810

Map Id: 262
Direction: NW
Distance: 0.343 mi., 1810 ft.
Elevation: 14 ft.
Relative: Higher

Site Name : Cabrillo High School | LBUSD CABRILLO | LBUSD-CABRILLO HIGH SCHOOL
2001 SANTA FE AVE
LONG BEACH | Long Beach, CA

Database(s) : [CALEPA SITES - CA, CIWQS - CA, ECHO, ENVIROSTOR - CA, FRS, HAZNET - CA, HWG - CA, MANIFEST EPA, NFA - CA, NPDES - CA, RCRA_SQG, SCH - CA] ***(cont.)***

Envirosite ID: 245518
EPA ID: N/R

MANIFEST EPA ***(cont.)***

Generator Contact :	Cabrillo
Destination ID :	CAD044429835
Destination Name :	Clean Harbors Wilmington LLC
Destination Mailing :	1737 East Denni Street, Wilmington, CA 90744
Destination Address :	1737 East Denni Street, Wilmington, CA 90744
Destination Contact :	N/R
Submission Type :	DataImage5Copy
Origin Type :	Service
Manifest Residue :	N
Rejection :	N
Last Date in Agency List :	2021-09-04

Waste Details

Waste Line Number :	1
Is DOT Hazardous :	Y
DOT ID Number :	UN1791
DOT Information :	UN1791, HYPOCHLORITE SOLUTIONS, 8, PG III
Non Waste Description :	N/R
Quantity :	100 Gallons
Quantity Tons, Acute, Non-Acute :	0.41701418, 0, 0.41701418
Quantity Kg, Acute, Non-Acute :	0, 378.2444
Management Method :	H141 - STORAGE, BULKING AND/OR TRANSFER OFF SITE
Is EPA Waste :	N
Federal Code :	N/R
State Code :	CA - 135

Manifest Details

Manifest Number :	015255759FLE
Shipped Date :	2020-09-25
Updated Date :	2020-10-26
Received Date :	2020-10-01
Status :	Signed
Generator ID :	CAR000059469
Generator Name :	Cabrillo
Generator Address :	2001 Santa Fe Ave, Long Beach, CA 90813
Generator Mailing :	2425 Webster Ave., Long Beach, CA 90810
Generator Contact :	Cabrillo
Destination ID :	CAD044429835
Destination Name :	Clean Harbors Wilmington LLC
Destination Mailing :	1737 East Denni Street, Wilmington, CA 90744
Destination Address :	1737 East Denni Street, Wilmington, CA 90744
Destination Contact :	N/R
Submission Type :	DataImage5Copy
Origin Type :	Service
Manifest Residue :	N
Rejection :	N
Last Date in Agency List :	2021-09-04

Map Id: 262
Direction: NW
Distance: 0.343 mi., 1810 ft.
Elevation: 14 ft.
Relative: Higher

Site Name : Cabrillo High School | LBUSD CABRILLO | LBUSD-CABRILLO HIGH SCHOOL
2001 SANTA FE AVE
LONG BEACH | Long Beach, CA

Database(s) : [CALEPA SITES - CA, CIWQS - CA, ECHO, ENVIROSTOR - CA, FRS, HAZNET - CA, HWG - CA, MANIFEST EPA, NFA - CA, NPDES - CA, RCRA_SQG, SCH - CA] ***(cont.)***

Envirosite ID: 245518
EPA ID: N/R

MANIFEST EPA ***(cont.)***

Waste Details

Waste Line Number :	1
Is DOT Hazardous :	Y
DOT ID Number :	UN1791
DOT Information :	UN1791, HYPOCHLORITE SOLUTIONS, 8, PG III
Non Waste Description :	N/R
Quantity :	600 Pounds
Quantity Tons, Acute, Non-Acute :	0.3, 0, 0.3
Quantity Kg, Acute, Non-Acute :	0, 272.109
Management Method :	H141 - STORAGE, BULKING AND/OR TRANSFER OFF SITE
Is EPA Waste :	N
Federal Code :	N/R
State Code :	CA - 135

Manifest Details

Manifest Number :	013785166FLE
Shipped Date :	2019-11-19
Updated Date :	2019-12-13
Received Date :	2019-11-22
Status :	Signed
Generator ID :	CAR000059469
Generator Name :	Cabrillo
Generator Address :	2001 Santa Fe Ave, Long Beach, CA 90813
Generator Mailing :	2425 Webster Ave., Long Beach, CA 90810
Generator Contact :	N/R
Destination ID :	NED981723513
Destination Name :	Clean Harbors Environmental Services, Inc.
Destination Mailing :	2247 South Highway 71, Kimball, NE 69145
Destination Address :	2247 South Highway 71, Kimball, NE 69145
Destination Contact :	N/R
Submission Type :	DataImage5Copy
Origin Type :	Service
Manifest Residue :	N
Rejection :	N
Last Date in Agency List :	2021-09-04

Waste Details

Waste Line Number :	1
Is DOT Hazardous :	Y
DOT ID Number :	UN1263
DOT Information :	UN1263, WASTE PAINT, 3, PG II
Non Waste Description :	N/R
Quantity :	2400 Pounds
Quantity Tons, Acute, Non-Acute :	1.2, 0, 1.2
Quantity Kg, Acute, Non-Acute :	0, 1088.436
Management Method :	H040 - INCINERATION
Is EPA Waste :	Y

Map Id: 262
Direction: NW
Distance: 0.343 mi., 1810 ft.
Elevation: 14 ft.
Relative: Higher

Site Name : Cabrillo High School | LBUSD CABRILLO | LBUSD-CABRILLO HIGH SCHOOL
2001 SANTA FE AVE
LONG BEACH | Long Beach, CA

Database(s) : [CALEPA SITES - CA, CIWQS - CA, ECHO, ENVIROSTOR - CA, FRS, HAZNET - CA, HWG - CA, MANIFEST EPA, NFA - CA, NPDES - CA, RCRA_SQG, SCH - CA] ***(cont.)***

Envirosite ID: 245518
EPA ID: N/R

MANIFEST EPA ***(cont.)***

Federal Code :	D001, D005, D006, D007, D008, D035, D039, D040, F003, F005
State Code :	CA - 212, CA - 213, CA - 341, CA - 343

Waste Line Number :	2
Is DOT Hazardous :	Y
DOT ID Number :	UN1263
DOT Information :	UN1263, WASTE PAINT, 3, PG II
Non Waste Description :	N/R
Quantity :	170 Pounds
Quantity Tons, Acute, Non-Acute :	0.085, 0, 0.085
Quantity Kg, Acute, Non-Acute :	0, 77.09756
Management Method :	H040 - INCINERATION
Is EPA Waste :	Y
Federal Code :	D001, D005, D006, D007, D008, D035, D039, D040, F003, F005
State Code :	CA - 212, CA - 213, CA - 341, CA - 343

Manifest Details

Manifest Number :	013529033FLE
Shipped Date :	2019-06-25
Updated Date :	2019-08-27
Received Date :	2019-07-05
Status :	Corrected
Generator ID :	CAR000059469
Generator Name :	Cabrillo
Generator Address :	2001 Santa Fe Ave, Long Beach, CA 90813
Generator Mailing :	2425 Webster Ave., Long Beach, CA 90810
Generator Contact :	N/R
Destination ID :	CAD980675276
Destination Name :	Clean Harbors Buttonwillow LLC
Destination Mailing :	PO Box 787, Buttonwillow, CA 93206
Destination Address :	PO Box 787, Buttonwillow, CA 93206
Destination Contact :	N/R
Submission Type :	DataImage5Copy
Origin Type :	Service
Manifest Residue :	N
Rejection :	N
Last Date in Agency List :	2021-09-04

Waste Details

Waste Line Number :	1
Is DOT Hazardous :	Y
DOT ID Number :	NA3077
DOT Information :	NA3077, HAZARDOUS WASTE, SOLID, N.O.S. (LEAD), 9, PG III
Non Waste Description :	N/R
Quantity :	10 Pounds
Quantity Tons, Acute, Non-Acute :	0.005, 0, 0.005

Map Id: 262
Direction: NW
Distance: 0.343 mi., 1810 ft.
Elevation: 14 ft.
Relative: Higher

Site Name : Cabrillo High School | LBUSD CABRILLO | LBUSD-CABRILLO HIGH SCHOOL
2001 SANTA FE AVE
LONG BEACH | Long Beach, CA

Database(s) : [CALEPA SITES - CA, CIWQS - CA, ECHO, ENVIROSTOR - CA, FRS, HAZNET - CA, HWG - CA, MANIFEST EPA, NFA - CA, NPDES - CA, RCRA_SQG, SCH - CA] ***(cont.)***

Envirosite ID: 245518
EPA ID: N/R

MANIFEST EPA ***(cont.)***

Quantity Kg, Acute, Non-Acute :	0, 4.53515
Management Method :	H132 - LANDFILL (WITH PRIOR TREATMENT AND/OR STABILIZATION)
Is EPA Waste :	Y
Federal Code :	D008
State Code :	CA - 181

Manifest Details

Manifest Number :	012857138FLE
Shipped Date :	2018-12-26
Updated Date :	2019-08-24
Received Date :	2019-01-21
Status :	Corrected
Generator ID :	CAR000059469
Generator Name :	Cabrillo
Generator Address :	2001 Santa Fe Ave, Long Beach, CA 90813
Generator Mailing :	2425 Webster Ave., Long Beach, CA 90810
Generator Contact :	N/R
Destination ID :	TXD982290140
Destination Name :	Clean Harbors LaPorte, LLC
Destination Mailing :	500 Independence Parkway South, La Porte, TX 77571
Destination Address :	500 Independence Parkway South, La Porte, TX 77571
Destination Contact :	N/R
Submission Type :	DataImage5Copy
Origin Type :	Service
Manifest Residue :	N
Rejection :	N
Last Date in Agency List :	2021-09-04

Waste Details

Waste Line Number :	1
Is DOT Hazardous :	Y
DOT ID Number :	UN1971
DOT Information :	UN1971, WASTE METHANE, COMPRESSED OR NATURAL GAS, COMPRESSED) (WITHHIGH METHAN (WITH HIGH METHANE CONTENT) (WITH HIGH METHANE CONTENT), 2.1, NONE
Non Waste Description :	N/R
Quantity :	210 Pounds
Quantity Tons, Acute, Non-Acute :	0.105, 0, 0.105
Quantity Kg, Acute, Non-Acute :	0, 95.23815
Management Method :	H141 - STORAGE, BULKING AND/OR TRANSFER OFF SITE
Is EPA Waste :	Y
Federal Code :	D001
State Code :	CA - 331, TX - OUTS801H

Map Id: 262
Direction: NW
Distance: 0.343 mi., 1810 ft.
Elevation: 14 ft.
Relative: Higher

Site Name : Cabrillo High School | LBUSD CABRILLO | LBUSD-CABRILLO HIGH SCHOOL
2001 SANTA FE AVE
LONG BEACH | Long Beach, CA

Database(s) : [CALEPA SITES - CA, CIWQS - CA, ECHO, ENVIROSTOR - CA, FRS, HAZNET - CA, HWG - CA, MANIFEST EPA, NFA - CA, NPDES - CA, RCRA_SQG, SCH - CA] ***(cont.)***

Envirosite ID: 245518
EPA ID: N/R

NFA - CA

Facility Name :	JUAN RODRIGUEZ CABRILLO HIGH SCHOOL
Facility Address :	2001 Santa Fe Avenue, Long Beach, CA 90810
County :	LOS ANGELES
Cleanup Date :	2001-11-13
Cleanup Status :	No Further Action
Site Type :	School Investigation
Site Type Detailed :	School
Acreage :	40
APN :	NONE SPECIFIED
National Priorities List :	NO
Regulatory Agencies Involved :	DTSC - Site Cleanup Program
Lead Agency :	DTSC - Site Cleanup Program
Project Manager :	N/R
Supervisor :	Mark Malinowski
Office :	Southern California Schools & Brownfields Outreach
Envirostor ID :	19010025
Site Code :	404279
Assembly :	70
Senate :	33
Congressional District :	47
Special Program :	N/R
Past Uses :	AGRICULTURAL - ROW CROPS
Potential COC :	Lead; DDD; DDE; DDT; Arsenic
Confirmed COC :	N/R
Potential Media Affected :	Soil
Restricted Use :	NO
Site Management Req :	N/R
Funding :	School District
Latitude :	33.792999
Longitude :	-118.2145
Agency Hyperlink :	Click here for hyperlink provided by the agency.
Last Date in Agency List :	2021-08-11

NPDES - CA

Facility Name :	Cabrillo High School
Facility Address :	2001 Santa Fe Ave., Long Beach, 90810
County :	Los Angeles
Effective Date :	2017-06-26
Adoption Date :	N/R
Expiration Date :	N/R
Termination Date :	2017-11-20
Order Number :	2009-0009-DWQ
NPDES Number :	CAS000002
WDID :	4 19C380246
RM Status :	Terminated
Reg Meas ID :	486891

Map Id: 262
Direction: NW
Distance: 0.343 mi., 1810 ft.
Elevation: 14 ft.
Relative: Higher

Site Name : Cabrillo High School | LBUSD CABRILLO | LBUSD-CABRILLO HIGH SCHOOL
2001 SANTA FE AVE
LONG BEACH | Long Beach, CA

Database(s) : [CALEPA SITES - CA, CIWQS - CA, ECHO, ENVIROSTOR - CA, FRS, HAZNET - CA, HWG - CA, MANIFEST EPA, NFA - CA, NPDES - CA, RCRA_SQG, SCH - CA] ***(cont.)***

Envirosite ID: 245518
EPA ID: N/R

NPDES - CA ***(cont.)***

Reg Meas Type :	Enrollee
Program :	Construction
Facility Place ID :	N/R
Region Code :	4
Discharger ID :	0
Discharger :	Long Beach Unified School District
Discharger Address :	2425 Webster Avenue, Long Beach, California 90810
Last Date in Agency List :	2020-09-21

RCRA_SQG

Facility Name :	LBUSD CABRILLO
Facility Address :	2001 SANTA FE AVE, LONG BEACH, CA 90813
County :	LOS ANGELES
Date Form Received by Agency :	1999-11-22
EPA ID :	CAR000059469
Mailing Address :	2425 WEBSTER AVE, LONG BEACH, CA 90810
Contact :	JOSEPH RASCH
Contact Address :	2425 WEBSTER AVE, LONG BEACH, CA 90810
Contact Country :	US
Contact Telephone :	562-426-4307
Contact Email :	N/R
EPA Region :	09
Land Type :	District
Source Type :	Notification
Classification :	Small Quantity Generator
Description :	Handlers that generate more than 100 and less than 1000 kilograms of hazardous waste during any calendar month and accumulate less than 6000 kg of hazardous waste at any time; or generate 100 kg or less of hazardous waste during any calendar month, and accumulate more than 1000 kg of hazardous waste at any time.
Last Date in Agency List :	2021-09-03

Owner/Operator Summary

Owner/Operator Name :	LONG BEACH UNIFIED SCHOOL DISTRICT
Owner/Operator Address :	1515 HUGHES WAY, LONG BEACH, CA 90810
Owner/Operator Country :	N/R
Owner/Operator Telephone :	562-997-8000
Owner/Operator Email :	N/R
Owner/Operator Fax :	N/R
Legal Status :	District
Owner/Operator Type :	Owner
Owner/Operator Start Date :	N/R
Owner/Operator End Date :	N/R

Map Id: 262
Direction: NW
Distance: 0.343 mi., 1810 ft.
Elevation: 14 ft.
Relative: Higher

Site Name : Cabrillo High School | LBUSD CABRILLO | LBUSD-CABRILLO HIGH SCHOOL
2001 SANTA FE AVE
LONG BEACH | Long Beach, CA

Database(s) : [CALEPA SITES - CA, CIWQS - CA, ECHO, ENVIROSTOR - CA, FRS, HAZNET - CA, HWG - CA, MANIFEST EPA, NFA - CA, NPDES - CA, RCRA_SQG, SCH - CA] ***(cont.)***

Envirosite ID: 245518
EPA ID: N/R

RCRA_SQG ***(cont.)***

Handler Activities Summary

U.S. Importer of Hazardous Waste :	N
Mixed Waste (Haz. and Radioactive) :	N
Recycler of Hazardous Waste :	N
Transporter of Hazardous Waste :	N
Treater, Storer or Disposer of HW :	N
Underground Injection Activity :	N
On-site Burner Exemption :	N
Furnace Exemption :	N
Used Oil Fuel Burner :	N
Used Oil Processor :	N
Used Oil Refiner :	N
Used Oil Fuel Marketer to Burner :	N
Used Oil Specification Marketer :	N
Used Oil Transfer Facility :	N
Used Oil Transporter :	N

Hazardous Waste Summary

Waste Code / Name :
D000 - DESCRIPTION
D001 - IGNITABLE WASTE
D002 - CORROSIVE WASTE
D003 - REACTIVE WASTE

Notices of Violations Summary

Regulation Violated : N

SCH - CA

Facility Name :	JUAN RODRIGUEZ CABRILLO HIGH SCHOOL
Facility Address :	2001 SANTA FE AVENUE, LONG BEACH, 90810
County :	LOS ANGELES
Status Date :	2001-11-13
Status :	NO FURTHER ACTION
Envirostor ID :	19010025
School District :	LONG BEACH UNIFIED
Program Type :	SCHOOL INVESTIGATION
Site Code :	404058, 404279
CalEnviroScreen Score :	91-95%
Latitude :	33.792999
Longitude :	-118.2145
Last Date in Agency List :	2021-08-30

Map Id: BA263
Direction: SW
Distance: 0.345 mi., 1822 ft.
Elevation: 8 ft.
Relative: Lower

Site Name : SEASIDE PAINT & LACQUER CO | SEASIDE INCORPORATED | TJ Trucking Group
1439 COTA AVE
LONG BEACH, CA 90813

Database(s) : [CALEPA SITES - CA, ECHO, EPA LUST, FRS, RCRA_NONGEN]

Envirosite ID: 302908
EPA ID: N/R

CALEPA SITES - CA

Facility Name :	SEASIDE INCORPORATED
Facility Address :	1439 COTA AVE., LONG BEACH, 90813
Site ID :	493229
EI ID :	110002141726
EI Description :	US EPA Air Emission Inventory System (EIS)
Latitude :	33.784440
Longitude :	-118.216580
Agency Hyperlink :	Click here for hyperlink provided by the agency.
Last Date in Agency List :	2021-08-26

Facility Name :	SEASIDE PAINT & LACQUER CO
Facility Address :	1439 COTA AVE, LONG BEACH, 90813
Site ID :	204067
EI ID :	T0603701922
EI Description :	Leaking Underground Storage Tank Cleanup Site
Latitude :	33.784484
Longitude :	-118.216878
Agency Hyperlink :	Click here for hyperlink provided by the agency.
Last Date in Agency List :	2021-08-26

Facility Name :	TJ Trucking Group
Facility Address :	1439 COTA AVE, LONG BEACH, 90813
Site ID :	569934
EI ID :	10857964
EI Description :	Chemical Storage Facilities
Latitude :	33.784485
Longitude :	-118.216881
Agency Hyperlink :	Click here for hyperlink provided by the agency.
Last Date in Agency List :	2021-08-26

Site ID :	569934
EI ID :	10857964
EI Description :	Hazardous Waste Generator
Latitude :	33.784485
Longitude :	-118.216881
Agency Hyperlink :	Click here for hyperlink provided by the agency.
Last Date in Agency List :	2021-08-26

Site ID :	569934
EI ID :	10857964
EI Description :	Chemical Storage Facilities
Latitude :	33.784485
Longitude :	-118.216881
Agency Hyperlink :	Click here for hyperlink provided by the agency.
Last Date in Agency List :	2021-02-13

Map Id: BA263
Direction: SW
Distance: 0.345 mi., 1822 ft.
Elevation: 8 ft.
Relative: Lower

Site Name : SEASIDE PAINT & LACQUER CO | SEASIDE INCORPORATED | TJ Trucking Group
1439 COTA AVE
LONG BEACH, CA 90813

Database(s) : [CALEPA SITES - CA, ECHO, EPA LUST, FRS, RCRA_NONGEN] ***(cont.)***

Envirosite ID: 302908
EPA ID: N/R

CALEPA SITES - CA ***(cont.)***

Site ID :	569934
EI ID :	10857964
EI Description :	Hazardous Waste Generator
Latitude :	33.784485
Longitude :	-118.216881
Agency Hyperlink :	Click here for hyperlink provided by the agency.
Last Date in Agency List :	2021-02-13

ECHO

Facility Name :	SEASIDE INCORPORATED
Facility Address :	1439 COTA AVE., LONG BEACH, CA 90813
County :	LOS ANGELES
Last Inspection Date :	N/R
Registry ID :	110002141726
FIPS Code :	06037
EPA Region :	09
Inspection Count :	0
Last Inspection Days :	N/R
Informal Count :	0
Last Informal Action Date :	N/R
Formal Action Count :	0
Last Formal Action Date :	N/R
Total Penalties :	0
Penalty Count :	N/R
Last Penalty Date :	N/R
Last Penalty Amount :	N/R
QTRS IN NC :	0
Programs IN SNC :	0
Current Compliance Status :	No Violation Identified
Three-Year Compliance Status :	_____
Collection Method :	ADDRESS MATCHING-HOUSE NUMBER
Reference Point :	CENTER OF A FACILITY OR STATION
Accuracy Meters :	30
Derived Tribes :	N/R
Derived HUC :	18070104
Derived WBD :	180701060701
Derived STCTY FIPS :	06037
Derived Zip :	90813
Derived CD113 :	47
Derived CB2010 :	060375755001034
MYRTK Universe :	NNN
NPDES IDs :	N/R
CWA Permit Types :	N/R
CWA Compliance Tracking :	N/R
CWA NAICS :	N/R
CWA SICS :	N/R
CWA Inspection Count :	N/R
CWA Last Inspection Days :	N/R
CWA Informal Count :	N/R
CWA Formal Action Count :	N/R
CWA Last Formal Action Date :	N/R
CWA Penalties :	N/R

Map Id: BA263
Direction: SW
Distance: 0.345 mi., 1822 ft.
Elevation: 8 ft.
Relative: Lower

Site Name : SEASIDE PAINT & LACQUER CO | SEASIDE INCORPORATED | TJ Trucking Group
1439 COTA AVE
LONG BEACH, CA 90813

Database(s) : [CALEPA SITES - CA, ECHO, EPA LUST, FRS, RCRA_NONGEN] ***(cont.)***

Envirosite ID: 302908
EPA ID: N/R

ECHO ***(cont.)***

CWA Last Penalty Date :	N/R
CWA Last Penalty Amount :	N/R
CWA Quarters IN NC :	N/R
CWA Current Compliance Status :	N/R
CWA Current SNC Flag :	N
CWA 13 Quarters Compliance Status :	N/R
CWA 13 Quarters Effluent Exceedances:	N/R
CWA Three-Year QNCR Codes :	N/R
DFR URL :	Click here for hyperlink provided by the agency.
Facility SIC :	2851
Facility NAICS :	325510 - Paint and Coating Manufacturing
Facility Last Inspection EPA Date :	N/R
Facility Last Inspection State Date :	N/R
Facility Last Formal Act EPA Date :	N/R
Facility Last Formal Act State Date :	N/R
Facility Last Informal Act EPA Date :	N/R
Facility Last Informal Act State Date:	N/R
Facility Federal Agency :	N/R
TRI Reporter :	N/R
Facility Imp Water Flag :	N/R
Current SNC Flag :	N
Indian County Flag :	N
Federal Flag :	N/R
US Mexico Border Flag :	N
Chesapeak Bay Flag :	N/R
AIR Flag :	N
NPDES Flag :	N
SDWIS Flag :	N
RCRA Flag :	Y
TRI Flag :	N
GHG Flag :	N
Major Flag :	N/R
Active Flag :	Y
NAA Flag :	Y
Latitude :	33.78448
Longitude :	-118.21658
Last Date in Agency List :	2021-08-20

Facility Name :	TJ TRUCKING GROUP INC
Facility Address :	1439 COTA AVE, LONG BEACH, CA 90813
County :	LOS ANGELES

Last Inspection Date :	N/R
Registry ID :	N/R
FIPS Code :	N/R
EPA Region :	09
Inspection Count :	0
Last Inspection Days :	N/R
Informal Count :	0
Last Informal Action Date :	N/R
Formal Action Count :	0
Last Formal Action Date :	N/R
Total Penalties :	0

Map Id: BA263
Direction: SW
Distance: 0.345 mi., 1822 ft.
Elevation: 8 ft.
Relative: Lower

Site Name : SEASIDE PAINT & LACQUER CO | SEASIDE INCORPORATED | TJ Trucking Group
1439 COTA AVE
LONG BEACH, CA 90813

Database(s) : [CALEPA SITES - CA, ECHO, EPA LUST, FRS, RCRA_NONGEN] ***(cont.)***

Envirosite ID: 302908
EPA ID: N/R

ECHO ***(cont.)***

Penalty Count :	N/R
Last Penalty Date :	N/R
Last Penalty Amount :	N/R
QTRS IN NC :	0
Programs IN SNC :	0
Current Compliance Status :	No Violation Identified
Three-Year Compliance Status :	_____
Collection Method :	Zip Code Centroid
Reference Point :	N/R
Accuracy Meters :	10000
Derived Tribes :	N/R
Derived HUC :	N/R
Derived WBD :	N/R
Derived STCTY FIPS :	N/R
Derived Zip :	N/R
Derived CD113 :	N/R
Derived CB2010 :	N/R
MYRTK Universe :	NNN
NPDES IDs :	N/R
CWA Permit Types :	N/R
CWA Compliance Tracking :	N/R
CWA NAICS :	N/R
CWA SICS :	N/R
CWA Inspection Count :	N/R
CWA Last Inspection Days :	N/R
CWA Informal Count :	N/R
CWA Formal Action Count :	N/R
CWA Last Formal Action Date :	N/R
CWA Penalties :	N/R
CWA Last Penalty Date :	N/R
CWA Last Penalty Amount :	N/R
CWA Quarters IN NC :	N/R
CWA Current Compliance Status :	N/R
CWA Current SNC Flag :	N
CWA 13 Quarters Compliance Status :	N/R
CWA 13 Quarters Effluent Exceedances:	N/R
CWA Three-Year QNCR Codes :	N/R
DFR URL :	Click here for hyperlink provided by the agency.
Facility SIC :	N/R
Facility NAICS :	517311 - Wired Telecommunications Carriers
Facility Last Inspection EPA Date :	N/R
Facility Last Inspection State Date :	N/R
Facility Last Formal Act EPA Date :	N/R
Facility Last Formal Act State Date :	N/R
Facility Last Informal Act EPA Date :	N/R
Facility Last Informal Act State Date:	N/R
Facility Federal Agency :	N/R
TRI Reporter :	N/R
Facility Imp Water Flag :	N/R
Current SNC Flag :	N
Indian County Flag :	N
Federal Flag :	N/R
US Mexico Border Flag :	N/R
Chesapeak Bay Flag :	N/R
AIR Flag :	N

Map Id: BA263
Direction: SW
Distance: 0.345 mi., 1822 ft.
Elevation: 8 ft.
Relative: Lower

Site Name : SEASIDE PAINT & LACQUER CO | SEASIDE INCORPORATED | TJ Trucking Group
1439 COTA AVE
LONG BEACH, CA 90813

Database(s) : [CALEPA SITES - CA, ECHO, EPA LUST, FRS, RCRA_NONGEN] ***(cont.)***

Envirosite ID: 302908
EPA ID: N/R

ECHO ***(cont.)***

NPDES Flag :	N
SDWIS Flag :	N
RCRA Flag :	Y
TRI Flag :	N
GHG Flag :	N
Major Flag :	N/R
Active Flag :	N/R
NAA Flag :	N
Latitude :	33.780911
Longitude :	-118.196312
Last Date in Agency List :	2021-02-17

EPA LUST

Facility Name :	SEASIDE PAINT & LACQUER CO
Facility Address :	1439 COTA AVE, LONG BEACH, California 90813
County :	N/R
Facility ID :	N/R
LUST ID :	CAT0603701922
Reported Date :	N/R
Status :	No Further Action
Substance :	N/R
Closed With Residual Contamination (Tribal Only):	N/R
NFA_Letter (Tribal Only) :	N/R
Tribe (Tribal Only) :	N/R
EPA Region :	9
Estimated Population within 1500ft :	48
Estimated Private Domestic Wells within 1500ft:	0
Within Source Water Protection Area (SPA):	No
SPA Public Water System and Facility ID:	N/R
SPA Water Type :	N/R
SPA Facility Type :	N/R
SPA HUC12 :	N/R
Within Groundwater Wellhead Protection Area (WHPA):	Yes
WHPA Public Water System and Facility ID:	CA1910033_11576
WHPA Water Type :	GW
WHPA Facility Type :	WL
WHPA HUC12 :	180701060701
Within Estimated 100-year Floodplain:	No
Latitude :	33.78448
Longitude :	-118.21661
Last Date in Agency List :	2021-08-27

FRS

Facility Name :	SEASIDE PAINT & LACQUER CO
Facility Address :	1439 COTA AVE, LONG BEACH, CA 90813
County :	LOS ANGELES

Map Id: BA263
Direction: SW
Distance: 0.345 mi., 1822 ft.
Elevation: 8 ft.
Relative: Lower

Site Name : SEASIDE PAINT & LACQUER CO | SEASIDE INCORPORATED | TJ Trucking Group
1439 COTA AVE
LONG BEACH, CA 90813

Database(s) : [CALEPA SITES - CA, ECHO, EPA LUST, FRS, RCRA_NONGEN] ***(cont.)***

Envirosite ID: 302908
EPA ID: N/R

FRS ***(cont.)***

Site Details

Registry ID :	110066223857
FRS Facility URL :	Click here for hyperlink provided by the agency.
Last Date in Agency List :	2021-07-17

Source Description

Source Description :

The California Environmental Protection Agency (CalEPA) has recently implemented a new data warehouse system (nSite). This data warehouse combines and merges facility and site information from five different systems managed within CalEPA. The five systems are: California Environmental Reporting System (CERS), EnviroStor, GeoTracker, California Integrated Water Quality System (CIWQS), and Toxic Release Inventory (TRI).

FRS Environmental Interest

Source and System ID :	CA-ENVIROVIEW - 204067

RCRA_NONGEN

Facility Name :	SEASIDE INC
Facility Address :	1439 COTA AVE, LONG BEACH, CA 90813
County :	LOS ANGELES
Date Form Received by Agency :	1988-02-26
EPA ID :	CAD982348328
Mailing Address :	1439 COTA AVE, LONG BEACH, CA 90813
Contact :	ENVIRONMENTAL MANAGER
Contact Address :	1439 COTA AVE, LONG BEACH, CA 90813
Contact Country :	US
Contact Telephone :	213-435-6337
Contact Email :	N/R
EPA Region :	09
Land Type :	Not Reported
Source Type :	Notification
Classification :	Not a generator, verified
Description :	Not a generator, verified
Last Date in Agency List :	2021-09-03

Owner/Operator Summary

Owner/Operator Name :	NOT REQUIRED
Owner/Operator Address :	NOT REQUIRED, NOT REQUIRED, ME 99999
Owner/Operator Country :	N/R
Owner/Operator Telephone :	415-555-1212
Owner/Operator Email :	N/R
Owner/Operator Fax :	N/R
Legal Status :	Private
Owner/Operator Type :	Operator
Owner/Operator Start Date :	N/R

Map Id: BA263
Direction: SW
Distance: 0.345 mi., 1822 ft.
Elevation: 8 ft.
Relative: Lower

Site Name : SEASIDE PAINT & LACQUER CO | SEASIDE INCORPORATED | TJ Trucking Group
1439 COTA AVE
LONG BEACH, CA 90813

Database(s) : [CALEPA SITES - CA, ECHO, EPA LUST, FRS, RCRA_NONGEN] ***(cont.)***

Envirosite ID: 302908
EPA ID: N/R

RCRA_NONGEN ***(cont.)***

Owner/Operator End Date :	N/R
Owner/Operator Name :	SEASIDE INC
Owner/Operator Address :	NOT REQUIRED, NOT REQUIRED, ME 99999
Owner/Operator Country :	N/R
Owner/Operator Telephone :	415-555-1212
Owner/Operator Email :	N/R
Owner/Operator Fax :	N/R
Legal Status :	Private
Owner/Operator Type :	Owner
Owner/Operator Start Date :	N/R
Owner/Operator End Date :	N/R

Handler Activities Summary

U.S. Importer of Hazardous Waste :	N
Mixed Waste (Haz. and Radioactive) :	N
Recycler of Hazardous Waste :	N
Transporter of Hazardous Waste :	Y
Treater, Storer or Disposer of HW :	N
Underground Injection Activity :	N
On-site Burner Exemption :	N
Furnace Exemption :	N
Used Oil Fuel Burner :	N
Used Oil Processor :	N
Used Oil Refiner :	N
Used Oil Fuel Marketer to Burner :	N
Used Oil Specification Marketer :	N
Used Oil Transfer Facility :	N
Used Oil Transporter :	N

Notices of Violations Summary

Regulation Violated :	N

Map Id: BA264
Direction: SW
Distance: 0.355 mi., 1876 ft.
Elevation: 8 ft.
Relative: Lower

Site Name : TJ TRUCKING GROUP INC | SEASIDE PAINT & LACQUER | CITY OF LONG BEACH
1439 COTA AVE
LONG BEACH, CA 90813

Database(s) : [ECHO, FRS, HAZNET - CA, HWG - CA, LUST REG 4 - CA, RCRA_NONGEN]

Envirosite ID: 41009469
EPA ID: CAC002838718

ECHO

Facility Name :	TJ TRUCKING GROUP INC

Map Id: BA264
Direction: SW
Distance: 0.355 mi., 1876 ft.
Elevation: 8 ft.
Relative: Lower

Site Name : TJ TRUCKING GROUP INC | SEASIDE PAINT & LACQUER | CITY OF LONG BEACH
1439 COTA AVE
LONG BEACH, CA 90813

Database(s) : [ECHO, FRS, HAZNET - CA, HWG - CA, LUST REG 4 - CA, RCRA_NONGEN] ***(cont.)***

Envirosite ID: 41009469
EPA ID: CAC002838718

ECHO ***(cont.)***

Facility Address :	1439 COTA AVE, LONG BEACH, CA 90813
County :	LOS ANGELES
Last Inspection Date :	N/R
Registry ID :	110070900976
FIPS Code :	N/R
EPA Region :	09
Inspection Count :	0
Last Inspection Days :	N/R
Informal Count :	0
Last Informal Action Date :	N/R
Formal Action Count :	0
Last Formal Action Date :	N/R
Total Penalties :	0
Penalty Count :	N/R
Last Penalty Date :	N/R
Last Penalty Amount :	N/R
QTRS IN NC :	0
Programs IN SNC :	0
Current Compliance Status :	No Violation Identified
Three-Year Compliance Status :	_____
Collection Method :	Zip Code Centroid
Reference Point :	N/R
Accuracy Meters :	10000
Derived Tribes :	N/R
Derived HUC :	N/R
Derived WBD :	N/R
Derived STCTY FIPS :	N/R
Derived Zip :	N/R
Derived CD113 :	N/R
Derived CB2010 :	N/R
MYRTK Universe :	NNN
NPDES IDs :	N/R
CWA Permit Types :	N/R
CWA Compliance Tracking :	N/R
CWA NAICS :	N/R
CWA SICS :	N/R
CWA Inspection Count :	N/R
CWA Last Inspection Days :	N/R
CWA Informal Count :	N/R
CWA Formal Action Count :	N/R
CWA Last Formal Action Date :	N/R
CWA Penalties :	N/R
CWA Last Penalty Date :	N/R
CWA Last Penalty Amount :	N/R
CWA Quarters IN NC :	N/R
CWA Current Compliance Status :	N/R
CWA Current SNC Flag :	N
CWA 13 Quarters Compliance Status :	N/R
CWA 13 Quarters Effluent Exceedances:	N/R
CWA Three-Year QNCR Codes :	N/R
DFR URL :	Click here for hyperlink provided by the agency.
Facility SIC :	N/R
Facility NAICS :	517311 - Wired Telecommunications Carriers

Map Id: BA264
Direction: SW
Distance: 0.355 mi., 1876 ft.
Elevation: 8 ft.
Relative: Lower

Site Name : TJ TRUCKING GROUP INC | SEASIDE PAINT & LACQUER | CITY OF LONG BEACH
1439 COTA AVE
LONG BEACH, CA 90813

Database(s) : [ECHO, FRS, HAZNET - CA, HWG - CA, LUST REG 4 - CA, RCRA_NONGEN] ***(cont.)***

Envirosite ID: 41009469
EPA ID: CAC002838718

ECHO ***(cont.)***

Facility Last Inspection EPA Date :	N/R
Facility Last Inspection State Date :	N/R
Facility Last Formal Act EPA Date :	N/R
Facility Last Formal Act State Date :	N/R
Facility Last Informal Act EPA Date :	N/R
Facility Last Informal Act State Date:	N/R
Facility Federal Agency :	N/R
TRI Reporter :	N/R
Facility Imp Water Flag :	N/R
Current SNC Flag :	N
Indian County Flag :	N
Federal Flag :	N/R
US Mexico Border Flag :	N/R
Chesapeak Bay Flag :	N/R
AIR Flag :	N
NPDES Flag :	N
SDWIS Flag :	N
RCRA Flag :	Y
TRI Flag :	N
GHG Flag :	N
Major Flag :	N/R
Active Flag :	N/R
NAA Flag :	N
Latitude :	33.780911
Longitude :	-118.196312
Last Date in Agency List :	2021-08-20

FRS

Facility Name :	SEASIDE INCORPORATED
Facility Address :	1439 COTA AVE., LONG BEACH, CA 90813
County :	LOS ANGELES

Site Details

Registry ID :	110002141726
FRS Facility URL :	Click here for hyperlink provided by the agency.
Last Date in Agency List :	2021-07-17

Source Description

Source Description : RCRAInfo is EPA's comprehensive information system that supports the Resource Conservation and Recovery Act (RCRA) of 1976 and the Hazardous and Solid Waste Amendments (HSWA) of 1984 through the tracking of events and activities related to facilities that generate, transport, and treat, store, or dispose of hazardous waste. RCRAInfo allows RCRA program staff to track the notification, permit, compliance, and corrective action activities required under RCRA. RCRAInfo also supports generation of the National Hazardous Waste Biennial Report. All generators and treatment, storage, and disposal facilities who handle hazardous waste are required to report to the EPA Administrator at least once every two years to support creation of the Biennial Report.

Map Id: BA264
Direction: SW
Distance: 0.355 mi., 1876 ft.
Elevation: 8 ft.
Relative: Lower

Site Name : TJ TRUCKING GROUP INC | SEASIDE PAINT & LACQUER | CITY OF LONG BEACH
1439 COTA AVE
LONG BEACH, CA 90813

Database(s) : [ECHO, FRS, HAZNET - CA, HWG - CA, LUST REG 4 - CA, RCRA_NONGEN] ***(cont.)***

Envirosite ID: 41009469
EPA ID: CAC002838718

FRS ***(cont.)***

TRIS is a publicly available EPA database reported annually by certain covered industry groups, as well as federal facilities. It contains information about more than 650 toxic chemicals that are being used, manufactured, treated, transported, or released into the environment, and includes information about waste management and pollution prevention activities.

Source Description :

The Emission Inventory System (EIS) maintains an inventory of large stationary sources and voluntarily-reported smaller sources of air point pollution emitters. It contains information about facility sites and their physical location, emission units, emission processes, release points, control approaches, and regulations. Facility inventory data are kept separate from the emissions data and have stable identifiers to improve continuity from year to year and to help identify duplicate or missing facilities.

FRS Environmental Interest

Source and System ID :	EIS - 162611 RCRAINFO - CAD982348328 TRIS - 90813SSDNC1439C
Facility Name :	TJ TRUCKING GROUP INC
Facility Address :	1439 COTA AVE, LONG BEACH, CA 90813
County :	LOS ANGELES

Site Details

Registry ID :	110070900976
FRS Facility URL :	Click here for hyperlink provided by the agency.
Last Date in Agency List :	2021-07-17

Source Description

Source Description :

RCRAInfo is EPA’s comprehensive information system that supports the Resource Conservation and Recovery Act (RCRA) of 1976 and the Hazardous and Solid Waste Amendments (HSWA) of 1984 through the tracking of events and activities related to facilities that generate, transport, and treat, store, or dispose of hazardous waste. RCRAInfo allows RCRA program staff to track the notification, permit, compliance, and corrective action activities required under RCRA. RCRAInfo also supports generation of the National Hazardous Waste Biennial Report. All generators and treatment, storage, and disposal facilities who handle hazardous waste are required to report to the EPA Administrator at least once every two years to support creation of the Biennial Report.

FRS Environmental Interest

Source and System ID :	RCRAINFO - CAL000458888

Map Id: BA264
Direction: SW
Distance: 0.355 mi., 1876 ft.
Elevation: 8 ft.
Relative: Lower

Site Name : TJ TRUCKING GROUP INC | SEASIDE PAINT & LACQUER | CITY OF LONG BEACH
1439 COTA AVE
LONG BEACH, CA 90813

Database(s) : [ECHO, FRS, HAZNET - CA, HWG - CA, LUST REG 4 - CA, RCRA_NONGEN] ***(cont.)***

Envirosite ID: 41009469
EPA ID: CAC002838718

HAZNET - CA

Facility Name :	CITY OF LONG BEACH
Facility Address :	1439 COTA AVE, LONG BEACH, CA 90813
County :	LOS ANGELES

Site Details

Generator EPA ID :	CAC002838718
Active :	Inactive
Category :	STATE
Facility Types :	N/R
Type :	TEMPORARY
Contact Name :	N/R
Contact Phone :	N/R
Facility Mailing Address :	333 W. OCEAN BLVD., LONG BEACH, CA 90802
Latitude :	33.78450339
Longitude :	-118.21664339
Agency Hyperlink :	Click here for hyperlink provided by the agency.
Last Date in Agency List :	2021-07-08

Waste Generator Details

State Waste :	2015: 151 - Asbestos containing waste, 0.46 tons to CAD009007626

Facility Name :	SEASIDE INC
Facility Address :	1439 COTA AVE, LONG BEACH, CA 90813
County :	LOS ANGELES

Site Details

Generator EPA ID :	CAD982348328
Active :	Inactive
Category :	FEDERAL
Facility Types :	N/R
Type :	PERMANENT
Contact Name :	N/R
Contact Phone :	N/R
Facility Mailing Address :	1439 COTA AVE, LONG BEACH, CA 908130000
Latitude :	33.78450339
Longitude :	-118.21664339
Agency Hyperlink :	Click here for hyperlink provided by the agency.
Last Date in Agency List :	2021-07-08

Waste Generator Details

State Waste :	1994: 212 - Oxygenated solvents (acetone, butanol, ethyl acetate, etc.), 2.31 tons to CAD000088252 1994: 213 - Hydrocarbon solvents (benzene, hexane, Stoddard, Etc.), 9.0614 tons to CAD000088252 1994: 291 - Latex waste, 0 tons to CAD000088252

Map Id: BA264
Direction: SW
Distance: 0.355 mi., 1876 ft.
Elevation: 8 ft.
Relative: Lower

Site Name : TJ TRUCKING GROUP INC | SEASIDE PAINT & LACQUER | CITY OF LONG BEACH
1439 COTA AVE
LONG BEACH, CA 90813

Database(s) : [ECHO, FRS, HAZNET - CA, HWG - CA, LUST REG 4 - CA, RCRA_NONGEN] ***(cont.)***

Envirosite ID: 41009469
EPA ID: CAC002838718

HAZNET - CA ***(cont.)***

1993: 133 - Aqueous solution with total organic residues 10 percent or more, 0.6255 tons to
1993: 212 - Oxygenated solvents (acetone, butanol, ethyl acetate, etc.), 0.825 tons to CAD089446710

Facility Name :	SEASIDE PAINT & LACQUER
Facility Address :	1439 COTA, LONG BEACH, CA 90813
County :	LOS ANGELES

Site Details

Generator EPA ID :	CAC000919280
Active :	Inactive
Category :	STATE
Facility Types :	N/R
Type :	TEMPORARY
Contact Name :	N/R
Contact Phone :	N/R
Facility Mailing Address :	1439 COTA, LONG BEACH, CA 908130000
Latitude :	33.78450339
Longitude :	-118.21664339
Agency Hyperlink :	Click here for hyperlink provided by the agency.
Last Date in Agency List :	2021-07-08

Facility Name :	TJ TRUCKING GROUP INC
Facility Address :	1439 COTA AVE, LONG BEACH, CA 90813
County :	LOS ANGELES

Site Details

Generator EPA ID :	CAL000458888
Active :	Active
Category :	STATE
Facility Types :	N/R
Type :	PERMANENT
Contact Name :	N/R
Contact Phone :	N/R
Facility Mailing Address :	1439 COTA AVE, LONG BEACH, CA 90813
Latitude :	33.78448400
Longitude :	-118.21687804
Agency Hyperlink :	Click here for hyperlink provided by the agency.
Last Date in Agency List :	2021-07-08

HWG - CA

Facility Name :	CITY OF LONG BEACH
Facility Address :	1439 COTA AVE, LONG BEACH, CA 90813
County :	LOS ANGELES

Map Id: BA264
Direction: SW
Distance: 0.355 mi., 1876 ft.
Elevation: 8 ft.
Relative: Lower

Site Name : TJ TRUCKING GROUP INC | SEASIDE PAINT & LACQUER | CITY OF LONG BEACH
1439 COTA AVE
LONG BEACH, CA 90813

Database(s) : [ECHO, FRS, HAZNET - CA, HWG - CA, LUST REG 4 - CA, RCRA_NONGEN] ***(cont.)***

Envirosite ID: 41009469
EPA ID: CAC002838718

HWG - CA ***(cont.)***

EPA ID :	CAC002838718
Status :	Inactive
Category :	STATE
Type :	TEMPORARY
Facility Type :	N/R
Mailing Address :	333 W. OCEAN BLVD., LONG BEACH, CA 90802
Owner Name :	CITY OF LONG BEACH
Owner Address :	333 W. OCEAN BLVD., LONG BEACH, CA 90802
Operator Name :	DERRY MCMAHON
Operator Address :	333 W. OCEAN BLVD., LONG BEACH, CA 90802
Latitude :	33.784503
Longitude :	-118.216643

Facility Name :	SEASIDE INC
Facility Address :	1439 COTA AVE, LONG BEACH, CA 90813
County :	LOS ANGELES

EPA ID :	CAD982348328
Status :	Inactive
Category :	FEDERAL
Type :	PERMANENT
Facility Type :	N/R
Mailing Address :	1439 COTA AVE, LONG BEACH, CA 908130000
Owner Name :	N/R
Owner Address :	N/A
Operator Name :	CANCEL PER SURVEY 1-27-95 LC
Operator Address :	N/A
Latitude :	33.784461
Longitude :	-118.216586

Facility Name :	SEASIDE PAINT & LACQUER
Facility Address :	1439 COTA, LONG BEACH, CA 90813
County :	LOS ANGELES

EPA ID :	CAC000919280
Status :	Inactive
Category :	STATE
Type :	TEMPORARY
Facility Type :	N/R
Mailing Address :	1439 COTA, LONG BEACH, CA 908130000
Owner Name :	N/R
Owner Address :	N/A
Operator Name :	JOEL FRIEDLAND
Operator Address :	1439 COTA, LONG BEACH, CA 908130000
Latitude :	33.784552
Longitude :	-118.216568

Facility Name :	TJ TRUCKING GROUP INC
Facility Address :	1439 COTA AVE, LONG BEACH, CA 90813
County :	LOS ANGELES

Map Id: BA264
Direction: SW
Distance: 0.355 mi., 1876 ft.
Elevation: 8 ft.
Relative: Lower

Site Name : TJ TRUCKING GROUP INC | SEASIDE PAINT & LACQUER | CITY OF LONG BEACH
1439 COTA AVE
LONG BEACH, CA 90813

Database(s) : [ECHO, FRS, HAZNET - CA, HWG - CA, LUST REG 4 - CA, RCRA_NONGEN] ***(cont.)***

Envirosite ID: 41009469
EPA ID: CAC002838718

HWG - CA ***(cont.)***

EPA ID :	CAL000458888
Status :	Active
Category :	STATE
Type :	PERMANENT
Facility Type :	N/R
Mailing Address :	1439 COTA AVE, LONG BEACH, CA 90813
Owner Name :	TJ TRUCKING GROUP INC
Owner Address :	1439 COTA AVE, LONG BEACH, CA 90813
Operator Name :	PRUDENCIO MUNOZ RIVERA
Operator Address :	1439 COTA AVE, LONG BEACH, CA 90813
Latitude :	33.784484
Longitude :	-118.216878

LUST REG 4 - CA

Facility Name :	SEASIDE PAINT & LACQUER CO
Facility Address :	1439 COTA AVE, LONG BEACH, CA 90813
County :	Los Angeles

Site Details

Status Date :	1994-11-22
Status :	Completed - Case Closed
Begin Date :	1985-07-13
Global ID :	T0603701922
Region :	REGION 4
Site History :	N/R
RB Case Number :	908130070
Potential Media Affected :	Aquifer used for drinking water supply
Potential Contaminants of Concern :	* Solvents
Local Agency :	LONG BEACH, CITY OF
Local Case Number :	N/R
Lead Agency :	LOS ANGELES RWQCB (REGION 4)
File Location :	N/R
CUF Case :	YES
Caseworker :	YR
Case Type :	LUST Cleanup Site
How Discovered :	N/R
How Discovered Description :	N/R
Stop Method :	N/R
Stop Description :	N/R
Calwater Watershed Name :	Los Angeles River - Los Angeles (412.10)
DWR Groundwater Subbasin Name :	Coastal Plain Of Los Angeles - West Coast (4-011.03)
Disadvantaged Community :	N/R
Latitude :	33.784484
Longitude :	-118.216878
Agency URL :	Click here for hyperlink provided by the agency.
Last Date in Agency List :	2021-09-08

Contacts Summary

Global ID :	T0603701922
Contact Name :	YUE RONG

Map Id: BA264
Direction: SW
Distance: 0.355 mi., 1876 ft.
Elevation: 8 ft.
Relative: Lower

Site Name : TJ TRUCKING GROUP INC | SEASIDE PAINT & LACQUER | CITY OF LONG BEACH
1439 COTA AVE
LONG BEACH, CA 90813

Database(s) : [ECHO, FRS, HAZNET - CA, HWG - CA, LUST REG 4 - CA, RCRA_NONGEN] ***(cont.)***

Envirosite ID: 41009469
EPA ID: CAC002838718

LUST REG 4 - CA ***(cont.)***

Contact Type :	Regional Board Caseworker
Organization Name :	LOS ANGELES RWQCB (REGION 4)
Address :	320 W. 4TH ST., SUITE 200
City :	Los Angeles
Phone Number :	N/R
Email :	yrong@waterboards.ca.gov

Global ID :	T0603701922
Contact Name :	CARMEN PIRO
Contact Type :	Local Agency Caseworker
Organization Name :	LONG BEACH, CITY OF
Address :	2525 GRAND AVE.
City :	LONG BEACH
Phone Number :	5625704137
Email :	carmen.piro@longbeach.gov

Regulatory Activities

Date :	1985-07-13
Global ID :	T0603701922
Action Type :	Other
Action :	Leak Reported

Status History

Status Date :	1994-11-22
Global ID :	T0603701922
Status :	Completed - Case Closed

Status Date :	1988-04-27
Global ID :	T0603701922
Status :	Open - Site Assessment

Status Date :	1985-07-13
Global ID :	T0603701922
Status :	Open - Case Begin Date

RCRA_NONGEN

Facility Name :	TJ TRUCKING GROUP INC
Facility Address :	1439 COTA AVE, LONG BEACH, CA 90813
County :	LOS ANGELES

Date Form Received by Agency :	2020-12-17
EPA ID :	CAL000458888
Mailing Address :	1439 COTA AVE, LONG BEACH, CA 90813
Contact :	PRUDENCIO MUNOZ RIVERA
Contact Address :	1439 COTA AVE, LONG BEACH, CA 90813
Contact Country :	N/R

Map Id: BA264
Direction: SW
Distance: 0.355 mi., 1876 ft.
Elevation: 8 ft.
Relative: Lower

Site Name : TJ TRUCKING GROUP INC | SEASIDE PAINT & LACQUER | CITY OF LONG BEACH
1439 COTA AVE
LONG BEACH, CA 90813

Database(s) : [ECHO, FRS, HAZNET - CA, HWG - CA, LUST REG 4 - CA, RCRA_NONGEN] ***(cont.)***

Envirosite ID: 41009469
EPA ID: CAC002838718

RCRA_NONGEN ***(cont.)***

Contact Telephone :	562-366-0375
Contact Email :	T.RIVERA@TJTRUCKING.NET
EPA Region :	09
Land Type :	Not Reported
Source Type :	Implementer
Classification :	Not a generator, verified
Description :	Not a generator, verified
Last Date in Agency List :	2021-09-03

Owner/Operator Summary

Owner/Operator Name :	PRUDENCIO MUNOZ RIVERA
Owner/Operator Address :	1439 COTA AVE, LONG BEACH, CA 90813
Owner/Operator Country :	N/R
Owner/Operator Telephone :	562-366-0375
Owner/Operator Email :	N/R
Owner/Operator Fax :	N/R
Legal Status :	Other land type
Owner/Operator Type :	Operator
Owner/Operator Start Date :	N/R
Owner/Operator End Date :	N/R

Owner/Operator Name :	TJ TRUCKING GROUP INC
Owner/Operator Address :	1439 COTA AVE, LONG BEACH, CA 90813
Owner/Operator Country :	N/R
Owner/Operator Telephone :	562-366-0375
Owner/Operator Email :	N/R
Owner/Operator Fax :	N/R
Legal Status :	Other land type
Owner/Operator Type :	Owner
Owner/Operator Start Date :	N/R
Owner/Operator End Date :	N/R

Handler Activities Summary

U.S. Importer of Hazardous Waste :	N
Mixed Waste (Haz. and Radioactive) :	N/R
Recycler of Hazardous Waste :	N
Transporter of Hazardous Waste :	N
Treater, Storer or Disposer of HW :	N
Underground Injection Activity :	N
On-site Burner Exemption :	N
Furnace Exemption :	N
Used Oil Fuel Burner :	N
Used Oil Processor :	N
Used Oil Refiner :	N
Used Oil Fuel Marketer to Burner :	N
Used Oil Specification Marketer :	N
Used Oil Transfer Facility :	N
Used Oil Transporter :	N

Map Id: BA264
Direction: SW
Distance: 0.355 mi., 1876 ft.
Elevation: 8 ft.
Relative: Lower

Site Name : TJ TRUCKING GROUP INC | SEASIDE PAINT & LACQUER | CITY OF LONG BEACH
1439 COTA AVE
LONG BEACH, CA 90813

Database(s) : [ECHO, FRS, HAZNET - CA, HWG - CA, LUST REG 4 - CA, RCRA_NONGEN] ***(cont.)***

Envirosite ID: 41009469
EPA ID: CAC002838718

RCRA_NONGEN ***(cont.)***

Notices of Violations Summary
Regulation Violated : N

Map Id: 265
Direction: WSW
Distance: 0.358 mi., 1892 ft.
Elevation: 8 ft.
Relative: Lower

Site Name : Lester Box Manufacturing
1470 SEABRIGHT AVE
LONG BEACH | Long Beach, CA 90813

Database(s) : [CALEPA SITES - CA, CIWQS - CA, DOCKET, ECHO, FRS, ICIS, INACTIVE PCS, NPDES - CA, PCS ENF, PCS FACILITY, RFR - CA, STORMWATER]

Envirosite ID: 484227
EPA ID: N/R

CALEPA SITES - CA

Facility Name : Lester Box Manufacturing
Facility Address : 1470 SEABRIGHT AVE, LONG BEACH, 90813

Site ID : 535626
EI ID : 236908
EI Description : Industrial Facility Storm Water
Latitude : 33.785080
Longitude : -118.217650
Agency Hyperlink : Click here for hyperlink provided by the agency.
Last Date in Agency List : 2021-08-26

CIWQS - CA

Facility Name : LESTER BOX MANUFACTURING
Facility Address : 1470 SEABRIGHT AVE, LONG BEACH, CA 90813
County : LOS ANGELES

Place ID : S236908
Agency Name : LESTER BOX MANUFACTURING
Last Date in Agency List : 2021-09-10

DOCKET

Facility Name : LESTER BOX MANUFACTURING
Facility Address : 1470 SEABRIGHT AVE, LONG BEACH, CA 90813

Standard Industrial Classification(SIC) Summary
Enforcement Action Name : LESTER BOX MANUFACTURING
Registry ID : 110070088293
Primary SIC : 2441 - NAILED AND LOCK CORNER WOOD BOXES AND SHOOK

Map Id: 265
Direction: WSW
Distance: 0.358 mi., 1892 ft.
Elevation: 8 ft.
Relative: Lower

Site Name : Lester Box Manufacturing
1470 SEABRIGHT AVE
LONG BEACH | Long Beach, CA 90813

Database(s) : [CALEPA SITES - CA, CIWQS - CA, DOCKET, ECHO, FRS, ICIS, INACTIVE PCS, NPDES - CA, PCS ENF, PCS FACILITY, RFR - CA, STORMWATER] ***(cont.)***

Envirosite ID: 484227
EPA ID: N/R

DOCKET ***(cont.)***

Primary NAICS :	N/R
Last Date in Agency List :	2018-12-17
Enforcement Action Case Number :	N/R
Activity ID :	N/R
Final Ordr Iss/Final Order Enter Date:	N/R
Final Order Name :	N/R
Settlement FRS ICIS Facility ID :	N/R
Final Order FRS Name :	N/R
SEP Category :	N/R
SEP Description :	N/R

Complaint Summary

Respondent/Defendant Name :	N/R
Named in Complaint :	N/R
Named in Final Order :	N/R

Pollutant Summary

Pollutants (SRS) :	N/R

Violation and Enforcement Action Summary

Court Docket Number :	N/R
Complaint/Proposed Order Actual Date:	N/R
Final Order Issued Actual Date :	N/R
Admin EA Closed Actual Date :	11/15/2017
Enforcement Action Name :	N/R
Enforcement Action Resolution :	N/R
Violation Type :	N/R
Statute Code :	CWA
Law Section Code :	OTHER
Law Section Description :	Violations not covered elsewhere

Map Id: 265
Direction: WSW
Distance: 0.358 mi., 1892 ft.
Elevation: 8 ft.
Relative: Lower

Site Name : Lester Box Manufacturing
1470 SEABRIGHT AVE
LONG BEACH | Long Beach, CA 90813

Database(s) : [CALEPA SITES - CA, CIWQS - CA, DOCKET, ECHO, FRS, ICIS, INACTIVE PCS, NPDES - CA, PCS ENF, PCS FACILITY, RFR - CA, STORMWATER] ***(cont.)***

Envirosite ID: 484227
EPA ID: N/R

DOCKET ***(cont.)***

Violation Penalties and Compliance Summary

Compliance Action Cost :	N/R
EPA Penalty Assessed Amount :	N/R
Cost Recovery Required :	N/R
Cost of SEP :	N/R
Cost of Complying Actions :	N/R

ECHO

Facility Name :	LESTER BOX MANUFACTURING
Facility Address :	1470 SEABRIGHT AVE, LONG BEACH, CA 90813
County :	LOS ANGELES COUNTY
Last Inspection Date :	N/R
Registry ID :	110070088293
FIPS Code :	06037
EPA Region :	09
Inspection Count :	0
Last Inspection Days :	N/R
Informal Count :	1
Last Informal Action Date :	2017-11-15
Formal Action Count :	0
Last Formal Action Date :	N/R
Total Penalties :	0
Penalty Count :	N/R
Last Penalty Date :	N/R
Last Penalty Amount :	N/R
QTRS IN NC :	12
Programs IN SNC :	0
Current Compliance Status :	Violation Identified
Three-Year Compliance Status :	VVVVVVVVVVVV
Collection Method :	N/R
Reference Point :	N/R
Accuracy Meters :	17531
Derived Tribes :	N/R
Derived HUC :	18070104
Derived WBD :	N/R
Derived STCTY FIPS :	06037
Derived Zip :	90813
Derived CD113 :	47
Derived CB2010 :	060375755001022
MYRTK Universe :	NNN
NPDES IDs :	CAZ190665
CWA Permit Types :	Minor
CWA Compliance Tracking :	On
CWA NAICS :	N/R
CWA SICS :	2441
CWA Inspection Count :	N/R
CWA Last Inspection Days :	N/R
CWA Informal Count :	1
CWA Formal Action Count :	N/R
CWA Last Formal Action Date :	N/R
CWA Penalties :	N/R

Map Id: 265
Direction: WSW
Distance: 0.358 mi., 1892 ft.
Elevation: 8 ft.
Relative: Lower

Site Name : Lester Box Manufacturing
1470 SEABRIGHT AVE
LONG BEACH | Long Beach, CA 90813

Database(s) : [CALEPA SITES - CA, CIWQS - CA, DOCKET, ECHO, FRS, ICIS, INACTIVE PCS, NPDES - CA, PCS ENF, PCS FACILITY, RFR - CA, STORMWATER] ***(cont.)***

Envirosite ID: 484227
EPA ID: N/R

ECHO ***(cont.)***

CWA Last Penalty Date :	N/R
CWA Last Penalty Amount :	N/R
CWA Quarters IN NC :	12
CWA Current Compliance Status :	Violation Identified
CWA Current SNC Flag :	N
CWA 13 Quarters Compliance Status :	VVVVVVVVVVVVV
CWA 13 Quarters Effluent Exceedances:	N/R
CWA Three-Year QNCR Codes :	N/R
DFR URL :	Click here for hyperlink provided by the agency.
Facility SIC :	2441
Facility NAICS :	N/R
Facility Last Inspection EPA Date :	N/R
Facility Last Inspection State Date :	N/R
Facility Last Formal Act EPA Date :	N/R
Facility Last Formal Act State Date :	N/R
Facility Last Informal Act EPA Date :	N/R
Facility Last Informal Act State Date:	2017-11-15
Facility Federal Agency :	N/R
TRI Reporter :	N/R
Facility Imp Water Flag :	N/R
Current SNC Flag :	N
Indian County Flag :	N
Federal Flag :	N/R
US Mexico Border Flag :	N
Chesapeak Bay Flag :	N/R
AIR Flag :	N
NPDES Flag :	Y
SDWIS Flag :	N
RCRA Flag :	N
TRI Flag :	N
GHG Flag :	N
Major Flag :	N/R
Active Flag :	Y
NAA Flag :	Y
Latitude :	33.78508
Longitude :	-118.21765
Last Date in Agency List :	2021-08-20

FRS

Facility Name :	LESTER BOX MANUFACTURING
Facility Address :	1470 SEABRIGHT AVE, LONG BEACH, CA 90813
County :	LOS ANGELES COUNTY

Site Details

Registry ID :	110070088293
FRS Facility URL :	Click here for hyperlink provided by the agency.
Last Date in Agency List :	2021-07-17

Map Id: 265
Direction: WSW
Distance: 0.358 mi., 1892 ft.
Elevation: 8 ft.
Relative: Lower

Site Name : Lester Box Manufacturing
1470 SEABRIGHT AVE
LONG BEACH | Long Beach, CA 90813

Database(s) : [CALEPA SITES - CA, CIWQS - CA, DOCKET, ECHO, FRS, ICIS, INACTIVE PCS, NPDES - CA, PCS ENF, PCS FACILITY, RFR - CA, STORMWATER] ***(cont.)***

Envirosite ID: 484227
EPA ID: N/R

FRS ***(cont.)***

Source Description

Source Description :

The NPDES module of the Compliance Information System (ICIS) tracks surface water permits issued under the Clean Water Act. Under NPDES, all facilities that discharge pollutants from any point source into waters of the United States are required to obtain a permit. The permit will likely contain limits on what can be discharged, impose monitoring and reporting requirements, and include other provisions to ensure that the discharge does not adversely affect water quality.

FRS Environmental Interest

Source and System ID :	ICIS - CAZ190665

ICIS

Facility Name :	LESTER BOX MANUFACTURING
Facility Address :	1470 SEABRIGHT AVE, LONG BEACH, CA 90813

Site Details

NPDES ID :	CAZ190665
ICIS Facility Interest ID :	3600723960
Facility UIN :	110070088293
Facility Type Code :	Privately Owned Facility
Impaired Waters :	N/R
Latitude :	33.78508
Longitude :	-118.21765
Last Date in Agency List :	2021-08-17

Facility NAICS

NAICS Code :	N/R
NAICS Description :	N/R

Facility SIC

SIC Code :	2441
SIC Description :	Nailed Wood Boxes And Shook

INACTIVE PCS

Issue Date :	2015-07-01
Original Issue Date :	2015-07-01
Effective Date :	2015-07-01
Expiration Date :	2020-06-30
Retirement Date :	N/R
Termination Date :	N/R
Issuing Agency :	CA Waterboards

Map Id: 265
Direction: WSW
Distance: 0.358 mi., 1892 ft.
Elevation: 8 ft.
Relative: Lower

Site Name : Lester Box Manufacturing
1470 SEABRIGHT AVE
LONG BEACH | Long Beach, CA 90813

Database(s) : [CALEPA SITES - CA, CIWQS - CA, DOCKET, ECHO, FRS, ICIS, INACTIVE PCS, NPDES - CA, PCS ENF, PCS FACILITY, RFR - CA, STORMWATER] ***(cont.)***

Envirosite ID: 484227
EPA ID: N/R

INACTIVE PCS ***(cont.)***

Agency Type :	State
Activity ID :	3601103318
External Permit Number :	CAZ190665
Facility Type Indicator :	NON-POTW
Permit Type :	General Permit Covered Facility-NPDES)
Major Minor Status :	N
Permit Status :	Expired
Total Design Flow Number :	N/R
Actual Average Flow Number :	N/R
State Water Body :	N/R
State Water Body Name :	N/R
Permit Name :	Lester Box Manufacturing
Permit Comp Status :	Y
RNC Tracking :	Y
Master External Permit Number :	CAS000001
TMDL Interface :	N/R
EDMR Authorization :	N
Pretreatment Indicator :	N/R
Last Date in Agency List :	2021-08-19

NPDES - CA

Facility Name :	Lester Box Manufacturing
Facility Address :	1470 Seabright Ave, Long Beach, 90813
County :	Los Angeles
Effective Date :	1998-06-18
Adoption Date :	N/R
Expiration Date :	N/R
Termination Date :	N/R
Order Number :	97-03-DWQ
NPDES Number :	CAS000001
WDID :	4 19I014211
RM Status :	Active
Reg Meas ID :	190665
Reg Meas Type :	Enrollee
Program :	Industrial
Facility Place ID :	N/R
Region Code :	4
Discharger ID :	0
Discharger :	Lester Box Manufacturing
Discharger Address :	1470 Seabright Ave, Long Beach, California 90813
Last Date in Agency List :	2021-09-03

PCS ENF

Site Details

NPDES ID :	CAZ190665
Last Date in Agency List :	2021-08-17

Map Id: 265
Direction: WSW
Distance: 0.358 mi., 1892 ft.
Elevation: 8 ft.
Relative: Lower

Site Name : Lester Box Manufacturing
1470 SEABRIGHT AVE
LONG BEACH | Long Beach, CA 90813

Database(s) : [CALEPA SITES - CA, CIWQS - CA, DOCKET, ECHO, FRS, ICIS, INACTIVE PCS, NPDES - CA, PCS ENF, PCS FACILITY, RFR - CA, STORMWATER] ***(cont.)***

Envirosite ID: 484227
EPA ID: N/R

PCS ENF ***(cont.)***

Formal Enforcement Actions

Settlement Entered Date :	N/R
ENF Identifier :	N/R
Activity ID :	N/R
Activity Type :	N/R
ENF Type :	N/R
Agency :	N/R
Fed Penalty Assessed Amount :	N/R
State Local Penalty Amount :	N/R

Informal Enforcement Actions

Achieved Date :	11/15/2017
Registry ID :	110070088293
ENF Identifier :	CA-ZIEA427920
Activity ID :	3601281736
Activity Type :	Administrative - Informal
ENF Type :	Notice of Violation
Agency :	State

PCS FACILITY

Issue Date :	2015-07-01
Original Issue Date :	2015-07-01
Effective Date :	2015-07-01
Expiration Date :	2020-06-30
Retirement Date :	N/R
Termination Date :	N/R
Issuing Agency :	CA Waterboards
Agency Type :	State
Activity ID :	3601103318
External Permit Number :	CAZ190665
Facility Type Indicator :	NON-POTW
Permit Type :	General Permit Covered Facility-NPDES)
Major Minor Status :	N
Permit Status :	Effective
Total Design Flow Number :	N/R
Actual Average Flow Number :	N/R
State Water Body :	N/R
State Water Body Name :	N/R
Permit Name :	Lester Box Manufacturing
Permit Comp Status :	Y
RNC Tracking :	Y
Master External Permit Number :	CAS000001
TMDL Interface :	N/R
EDMR Authorization :	N
Pretreatment Indicator :	N/R
Last Date in Agency List :	2020-02-11

RFR - CA

Facility Name :	Lester Box Manufacturing
Facility Address :	1470 Seabright Ave, Long Beach, CA 90813

Map Id: 265
Direction: WSW
Distance: 0.358 mi., 1892 ft.
Elevation: 8 ft.
Relative: Lower

Site Name : Lester Box Manufacturing
1470 SEABRIGHT AVE
LONG BEACH | Long Beach, CA 90813

Database(s) : [CALEPA SITES - CA, CIWQS - CA, DOCKET, ECHO, FRS, ICIS, INACTIVE PCS, NPDES - CA, PCS ENF, PCS FACILITY, RFR - CA, STORMWATER] ***(cont.)***

Envirosite ID: 484227
EPA ID: N/R

RFR - CA ***(cont.)***

County :	Los Angeles
Effective Date :	1998-06-18
Adoption Date :	N/R
Termination Date :	N/R
Expiration/Review Date :	N/R
NPDES Number :	CAS000001
Order Number :	2014-0057-DWQ
WDID :	4 19I014211
SIC/NAICS :	2441
Program :	INDSTW
Regulatory Measure Status :	Active
Regulatory Measure Type :	Storm water industrial
Place/Project Type :	Industrial - Nailed and Lock Corner Wood Boxes and Shook
Region :	4
Design Flow :	N/R
Major/Minor :	N/R
Complexity :	N/R
TTWQ :	N/R
Number of Enforcement Actions within Five Years:	1
Number of Violations within Five Years:	1
Agency :	Lester Box Manufacturing
Agency Address :	1470 Seabright Ave, Long Beach, CA 90813
Latitude :	33.78508
Longitude :	-118.21765
Last Date in Agency List :	2021-07-24

STORMWATER

Facility Name :	LESTER BOX MANUFACTURING
Facility Address :	1470 SEABRIGHT AVE, LONG BEACH, CA 90813
NPDES ID :	CAZ190665
Permittee Name :	Lester Box Manufacturing
Permit Status :	Expired
Permit Issuing Name :	State
Issued Date :	2015-07-01
Termination Date :	N/R
Effective Date :	2015-07-01 2020-06-30
EPA Region :	09
SIC Code :	2441
NAICS Code :	N/R
EJ Indexes Above 80th Percentile :	Y
Significant Noncompliance Status :	N/R
Quarters with Noncompliance :	12
Industrial Stormwater Formal Enforcement Actions:	1
Facility Map Flag :	Y
DRF URL :	Click here for hyperlink provided by the agency.
Latitude :	33.78508

Map Id: 265
Direction: WSW
Distance: 0.358 mi., 1892 ft.
Elevation: 8 ft.
Relative: Lower

Site Name : Lester Box Manufacturing
1470 SEABRIGHT AVE
LONG BEACH | Long Beach, CA 90813

Database(s) : [CALEPA SITES - CA, CIWQS - CA, DOCKET, ECHO, FRS, ICIS, INACTIVE PCS, NPDES - CA, PCS ENF, PCS FACILITY, RFR - CA, STORMWATER] ***(cont.)***

Envirosite ID: 484227
EPA ID: N/R

STORMWATER ***(cont.)***

Longitude :	-118.21765
Last Date in Agency List :	2021-09-24

Map Id: BA266
Direction: SW
Distance: 0.364 mi., 1920 ft.
Elevation: 7 ft.
Relative: Lower

Site Name : QUALITY ALUMINUM FORGE
1411 COTA AVE.
LONG BEACH | Long Beach, CA 92807

Database(s) : [ECHO, ENVIROSTOR - CA, FRS]

Envirosite ID: 272226
EPA ID: N/R

ECHO

Facility Name :	QUALITY ALUMINUM FORGE
Facility Address :	1411 COTA AVE., LONG BEACH, CA 92807
County :	LOS ANGELES
Last Inspection Date :	N/R
Registry ID :	110061028098
FIPS Code :	06037
EPA Region :	09
Inspection Count :	0
Last Inspection Days :	N/R
Informal Count :	0
Last Informal Action Date :	N/R
Formal Action Count :	0
Last Formal Action Date :	N/R
Total Penalties :	0
Penalty Count :	N/R
Last Penalty Date :	N/R
Last Penalty Amount :	N/R
QTRS IN NC :	0
Programs IN SNC :	0
Current Compliance Status :	No Violation Identified
Three-Year Compliance Status :	_____
Collection Method :	ADDRESS MATCHING-HOUSE NUMBER
Reference Point :	CENTER OF A FACILITY OR STATION
Accuracy Meters :	30
Derived Tribes :	N/R
Derived HUC :	18070104
Derived WBD :	N/R
Derived STCTY FIPS :	06037
Derived Zip :	90813
Derived CD113 :	47
Derived CB2010 :	060375755001034
MYRTK Universe :	NNN
NPDES IDs :	N/R
CWA Permit Types :	N/R
CWA Compliance Tracking :	N/R

Map Id: BA266
Direction: SW
Distance: 0.364 mi., 1920 ft.
Elevation: 7 ft.
Relative: Lower

Site Name : QUALITY ALUMINUM FORGE
1411 COTA AVE.
LONG BEACH | Long Beach, CA 92807

Database(s) : [ECHO, ENVIROSTOR - CA, FRS] ***(cont.)***

Envirosite ID: 272226
EPA ID: N/R

ECHO ***(cont.)***

CWA NAICS :	N/R
CWA SICS :	N/R
CWA Inspection Count :	N/R
CWA Last Inspection Days :	N/R
CWA Informal Count :	N/R
CWA Formal Action Count :	N/R
CWA Last Formal Action Date :	N/R
CWA Penalties :	N/R
CWA Last Penalty Date :	N/R
CWA Last Penalty Amount :	N/R
CWA Quarters IN NC :	N/R
CWA Current Compliance Status :	N/R
CWA Current SNC Flag :	N
CWA 13 Quarters Compliance Status :	N/R
CWA 13 Quarters Effluent Exceedances:	N/R
CWA Three-Year QNCR Codes :	N/R
DFR URL :	Click here for hyperlink provided by the agency.
Facility SIC :	N/R
Facility NAICS :	332112 - Nonferrous Forging
Facility Last Inspection EPA Date :	N/R
Facility Last Inspection State Date :	N/R
Facility Last Formal Act EPA Date :	N/R
Facility Last Formal Act State Date :	N/R
Facility Last Informal Act EPA Date :	N/R
Facility Last Informal Act State Date:	N/R
Facility Federal Agency :	N/R
TRI Reporter :	N/R
Facility Imp Water Flag :	N/R
Current SNC Flag :	N
Indian County Flag :	N
Federal Flag :	N/R
US Mexico Border Flag :	N
Chesapeak Bay Flag :	N/R
AIR Flag :	N
NPDES Flag :	N
SDWIS Flag :	N
RCRA Flag :	Y
TRI Flag :	N
GHG Flag :	N
Major Flag :	N/R
Active Flag :	N/R
NAA Flag :	Y
Latitude :	33.78396
Longitude :	-118.21688
Last Date in Agency List :	2021-02-17

ENVIROSTOR - CA

Facility Name :	Quality Aluminum Forge
Facility Address :	1411 Cota Ave., Long Beach, CA 92807
County :	LOS ANGELES

Site Details

Cleanup Date :	N/R
Cleanup Status :	Refer: Other Agency

Map Id: BA266
Direction: SW
Distance: 0.364 mi., 1920 ft.
Elevation: 7 ft.
Relative: Lower

Site Name : QUALITY ALUMINUM FORGE
1411 COTA AVE.
LONG BEACH | Long Beach, CA 92807

Database(s) : [ECHO, ENVIROSTOR - CA, FRS] ***(cont.)***

Envirosite ID: 272226
EPA ID: N/R

ENVIROSTOR - CA ***(cont.)***

Site Type :	Tiered Permit
Site Type Detailed :	Tiered Permit
Acreage :	N/R
APN :	NONE SPECIFIED
National Priorities List :	NO
Regulatory Agencies Involved :	N/R
Lead Agency :	N/R
Project Manager :	N/R
Supervisor :	N/R
Office :	Cleanup Chatsworth
Envirostor ID :	71002791
Site Code :	N/R
Assembly :	70
Senate :	33
Congressional District :	47
Special Program :	N/R
Past Uses :	NONE SPECIFIED
Potential COC :	N/R
Confirmed COC :	N/R
Potential Media Affected :	N/R
Restricted Use :	NO
Site Management Req :	N/R
Funding :	N/R
Latitude :	33.783963
Longitude :	-118.216878
Agency Hyperlink :	Click here for hyperlink provided by the agency.
Last Date in Agency List :	2021-08-11

Alias Details

Alias :	71002791
Alias Type :	Envirostor ID Number
Alias :	CAL000290855
Alias Type :	EPA Identification Number

Completed Activities

Completed Date :	N/R
Area Name :	N/R
Sub Area Name :	N/R
Document Type :	N/R
Comments :	N/R

Future Activities

Area Name :	N/R
Sub Area Name :	N/R
Document Type :	N/R
Due Date :	N/R

Map Id: BA266
Direction: SW
Distance: 0.364 mi., 1920 ft.
Elevation: 7 ft.
Relative: Lower

Site Name : QUALITY ALUMINUM FORGE
1411 COTA AVE.
LONG BEACH | Long Beach, CA 92807

Database(s) : [ECHO, ENVIROSTOR - CA, FRS] ***(cont.)***

Envirosite ID: 272226
EPA ID: N/R

ENVIROSTOR - CA ***(cont.)***

Scheduled Activites

Due Date :	N/R
Revised Date :	N/R
Area Name :	N/R
Sub Area Name :	N/R
Document Type :	N/R

FRS

Facility Name :	QUALITY ALUMINUM FORGE
Facility Address :	1411 COTA AVE., LONG BEACH, CA 92807
County :	LOS ANGELES

Site Details

Registry ID :	110061028098
FRS Facility URL :	Click here for hyperlink provided by the agency.
Last Date in Agency List :	2021-05-03

Source Description

Source Description :

The California Environmental Protection Agency (CalEPA) has recently implemented a new data warehouse system (nSite). This data warehouse combines and merges facility and site information from five different systems managed within CalEPA. The five systems are: California Environmental Reporting System (CERS), EnviroStor, GeoTracker, California Integrated Water Quality System (CIWQS), and Toxic Release Inventory (TRI).

Source Description :

RCRAInfo is EPA’s comprehensive information system that supports the Resource Conservation and Recovery Act (RCRA) of 1976 and the Hazardous and Solid Waste Amendments (HSWA) of 1984 through the tracking of events and activities related to facilities that generate, transport, and treat, store, or dispose of hazardous waste. RCRAInfo allows RCRA program staff to track the notification, permit, compliance, and corrective action activities required under RCRA. RCRAInfo also supports generation of the National Hazardous Waste Biennial Report. All generators and treatment, storage, and disposal facilities who handle hazardous waste are required to report to the EPA Administrator at least once every two years to support creation of the Biennial Report.

FRS Environmental Interest

Source and System ID :	CA-ENVIROVIEW - 59340 RCRAINFO - CAD981389448

Map Id: BA267
Direction: SW
Distance: 0.373 mi., 1970 ft.
Elevation: 7 ft.
Relative: Lower

Site Name : QUALITY ALUMINUM FORGE | NEUVANT FORGED PRODUCTS DIVISION | QUALITY ALUMINUM FORGE DIVISIO
1411 COTA AVE
LONG BEACH | Long Beach, CA 90813

Database(s) : [ARCHIVED RCRA TSDF, CIWQS - CA, ECHO, FRS, HAZNET - CA, HIST AST - CA, HWG - CA, MANIFEST EPA, RCRA_LQG]

Envirosite ID: 410531
EPA ID: CAL000223322

ARCHIVED RCRA TSDF

Facility Name :	QUALITY ALUMINUM FORGE
Facility Address :	1411 COTA AVENUE, LONG BEACH, CA 90813-0000
County :	LOS ANGELES
Date Form Received by Agency :	1994-03-11
EPA ID :	CAD981389448
Mailing Address :	430 WEST COLLINS AVENUE, ORANGE, CA 92667-0000
Contact :	PAUL J BONNER
Contact Address :	N/R
Contact Country :	US
Contact Telephone :	714-639-8191
Contact Email :	N/R
EPA Region :	N/R
Land Type :	Not Reported
Source Type :	Annual/Biennial Report
Classification :	Large Quantity Generator

Description :

Handlers that generate 1,000 kg or more of hazardous waste during any calendar month; or generate more than 1 kg of acutely hazardous waste during any calendar month; or generate more than 100 kg of any residue or contaminated soil, waste or other debris resulting from the cleanup of a spill, into or on any land or water, of acutely hazardous waste during any calendar month; or generate 1 kg or less of acutely hazardous waste during any calendar month, and accumulate more than 1 kg of acutely hazardous waste at any time; or generate 100 kg or less of any residue or contaminated soil, waste or other debris resulting from the cleanup of a spill, into or on any land or water, of acutely hazardous waste during any calendar month, and accumulated more than 100 kg of that material at any time.

Last Date in Agency List : 2019-09-27

Owner/Operator Summary

Owner/Operator Name :	N/R
Owner/Operator Address :	N/R
Owner/Operator Country :	N/R
Owner/Operator Telephone :	N/R
Owner/Operator Email :	N/R
Owner/Operator Fax :	N/R
Legal Status :	N/R
Owner/Operator Type :	N/R
Owner/Operator Start Date :	N/R
Owner/Operator End Date :	N/R

CIWQS - CA

Facility Name :	QUALITY ALUMINUM FORGE
Facility Address :	1411 COTA AVE, LONG BEACH, CA 90813
County :	LOS ANGELES

Map Id: BA267
Direction: SW
Distance: 0.373 mi., 1970 ft.
Elevation: 7 ft.
Relative: Lower

Site Name : QUALITY ALUMINUM FORGE | NEUVANT FORGED PRODUCTS DIVISION | QUALITY ALUMINUM FORGE DIVISIO
1411 COTA AVE
LONG BEACH | Long Beach, CA 90813

Database(s) : [ARCHIVED RCRA TSDF, CIWQS - CA, ECHO, FRS, HAZNET - CA, HIST AST - CA, HWG - CA, MANIFEST EPA, RCRA_LQG] ***(cont.)***

Envirosite ID: 410531
EPA ID: CAL000223322

CIWQS - CA ***(cont.)***

Place ID :	S251124
Agency Name :	QUALITY ALUMINUM FORGE
Last Date in Agency List :	2021-09-10

ECHO

Facility Name :	QUALITY ALUMINUM FORGE
Facility Address :	1411 COTA AVENUE, LONG BEACH, CA 90813
County :	LOS ANGELES
Last Inspection Date :	N/R
Registry ID :	110061028098
FIPS Code :	06037
EPA Region :	09
Inspection Count :	0
Last Inspection Days :	N/R
Informal Count :	0
Last Informal Action Date :	N/R
Formal Action Count :	0
Last Formal Action Date :	N/R
Total Penalties :	0
Penalty Count :	N/R
Last Penalty Date :	N/R
Last Penalty Amount :	N/R
QTRS IN NC :	0
Programs IN SNC :	0
Current Compliance Status :	No Violation Identified
Three-Year Compliance Status :	_____
Collection Method :	ADDRESS MATCHING-HOUSE NUMBER
Reference Point :	CENTER OF A FACILITY OR STATION
Accuracy Meters :	30
Derived Tribes :	N/R
Derived HUC :	18070104
Derived WBD :	N/R
Derived STCTY FIPS :	06037
Derived Zip :	90813
Derived CD113 :	47
Derived CB2010 :	060375755001034
MYRTK Universe :	NNN
NPDES IDs :	N/R
CWA Permit Types :	N/R
CWA Compliance Tracking :	N/R
CWA NAICS :	N/R
CWA SICS :	N/R
CWA Inspection Count :	N/R
CWA Last Inspection Days :	N/R
CWA Informal Count :	N/R
CWA Formal Action Count :	N/R
CWA Last Formal Action Date :	N/R
CWA Penalties :	N/R

Map Id: BA267
Direction: SW
Distance: 0.373 mi., 1970 ft.
Elevation: 7 ft.
Relative: Lower

Site Name : QUALITY ALUMINUM FORGE | NEUVANT FORGED PRODUCTS DIVISION | QUALITY ALUMINUM FORGE DIVISIO
1411 COTA AVE
LONG BEACH | Long Beach, CA 90813

Database(s) : [ARCHIVED RCRA TSDF, CIWQS - CA, ECHO, FRS, HAZNET - CA, HIST AST - CA, HWG - CA, MANIFEST EPA, RCRA_LQG] ***(cont.)***

Envirosite ID: 410531
EPA ID: CAL000223322

ECHO ***(cont.)***

CWA Last Penalty Date :	N/R
CWA Last Penalty Amount :	N/R
CWA Quarters IN NC :	N/R
CWA Current Compliance Status :	N/R
CWA Current SNC Flag :	N
CWA 13 Quarters Compliance Status :	N/R
CWA 13 Quarters Effluent Exceedances:	N/R
CWA Three-Year QNCR Codes :	N/R
DFR URL :	Click here for hyperlink provided by the agency.
Facility SIC :	N/R
Facility NAICS :	332112 - Nonferrous Forging
Facility Last Inspection EPA Date :	N/R
Facility Last Inspection State Date :	N/R
Facility Last Formal Act EPA Date :	N/R
Facility Last Formal Act State Date :	N/R
Facility Last Informal Act EPA Date :	N/R
Facility Last Informal Act State Date:	N/R
Facility Federal Agency :	N/R
TRI Reporter :	N/R
Facility Imp Water Flag :	N/R
Current SNC Flag :	N
Indian County Flag :	N
Federal Flag :	N/R
US Mexico Border Flag :	N
Chesapeak Bay Flag :	N/R
AIR Flag :	N
NPDES Flag :	N
SDWIS Flag :	N
RCRA Flag :	Y
TRI Flag :	N
GHG Flag :	N
Major Flag :	N/R
Active Flag :	N/R
NAA Flag :	Y
Latitude :	33.78396
Longitude :	-118.21688
Last Date in Agency List :	2021-08-20

FRS

Facility Name :	QUALITY ALUMINUM FORGE
Facility Address :	1411 COTA AVENUE, LONG BEACH, CA 90813-0000
County :	LOS ANGELES

Site Details

Registry ID :	110061028098
FRS Facility URL :	Click here for hyperlink provided by the agency.
Last Date in Agency List :	2021-07-17

Map Id: BA267
Direction: SW
Distance: 0.373 mi., 1970 ft.
Elevation: 7 ft.
Relative: Lower

Site Name : QUALITY ALUMINUM FORGE | NEUVANT FORGED PRODUCTS DIVISION | QUALITY ALUMINUM FORGE DIVISIO
1411 COTA AVE
LONG BEACH | Long Beach, CA 90813

Database(s) : [ARCHIVED RCRA TSDF, CIWQS - CA, ECHO, FRS, HAZNET - CA, HIST AST - CA, HWG - CA, MANIFEST EPA, RCRA_LQG] ***(cont.)***

Envirosite ID: 410531
EPA ID: CAL000223322

FRS ***(cont.)***

Source Description

Source Description :

The California Environmental Protection Agency (CalEPA) has recently implemented a new data warehouse system (nSite). This data warehouse combines and merges facility and site information from five different systems managed within CalEPA. The five systems are: California Environmental Reporting System (CERS), EnviroStor, GeoTracker, California Integrated Water Quality System (CIWQS), and Toxic Release Inventory (TRI).

Source Description :

RCRAInfo is EPA's comprehensive information system that supports the Resource Conservation and Recovery Act (RCRA) of 1976 and the Hazardous and Solid Waste Amendments (HSWA) of 1984 through the tracking of events and activities related to facilities that generate, transport, and treat, store, or dispose of hazardous waste. RCRAInfo allows RCRA program staff to track the notification, permit, compliance, and corrective action activities required under RCRA. RCRAInfo also supports generation of the National Hazardous Waste Biennial Report. All generators and treatment, storage, and disposal facilities who handle hazardous waste are required to report to the EPA Administrator at least once every two years to support creation of the Biennial Report.

FRS Environmental Interest

Source and System ID :	CA-ENVIROVIEW - 59340 RCRAINFO - CAD981389448

HAZNET - CA

Facility Name :	NEUVANT FORGED PRODUCTS DIVISION
Facility Address :	1411 COTA AVE, LONG BEACH, CA 90813
County :	LOS ANGELES

Site Details

Generator EPA ID :	CAL000223322
Active :	Inactive
Category :	STATE
Facility Types :	N/R
Type :	PERMANENT
Contact Name :	N/R
Contact Phone :	N/R
Facility Mailing Address :	810 N LEMON ST, ORANGE, CA 928676616
Latitude :	33.78422650
Longitude :	-118.21664685
Agency Hyperlink :	Click here for hyperlink provided by the agency.
Last Date in Agency List :	2021-07-08

Map Id: BA267
Direction: SW
Distance: 0.373 mi., 1970 ft.
Elevation: 7 ft.
Relative: Lower

Site Name : QUALITY ALUMINUM FORGE | NEUVANT FORGED PRODUCTS DIVISION | QUALITY ALUMINUM FORGE DIVISIO
1411 COTA AVE
LONG BEACH | Long Beach, CA 90813

Database(s) : [ARCHIVED RCRA TSDF, CIWQS - CA, ECHO, FRS, HAZNET - CA, HIST AST - CA, HWG - CA, MANIFEST EPA, RCRA_LQG] ***(cont.)***

Envirosite ID: 410531
EPA ID: CAL000223322

HAZNET - CA ***(cont.)***

Waste Generator Details
State Waste : 2003: 135 - Unspecified aqueous solution, 4.2 tons to CAT080013352
2002: 171 - Metal sludge (see 121), 8.428 tons to CAT080033681
2002: 352 - Other organic solids, 3.3712 tons to CAT080033681
2001: 171 - Metal sludge (see 121), 8.428 tons to CAT080033681
2001: 352 - Other organic solids, 2.5284 tons to CAT080033681

Facility Name : QUALITY ALUMINUM FORGE
Facility Address : 1411 COTA AVE, LONG BEACH, CA 90813
County : LOS ANGELES

Site Details
Generator EPA ID : CAX000243600
Active : Inactive
Category : STATE
Facility Types : N/R
Type : PERMANENT
Contact Name : N/R
Contact Phone : N/R
Facility Mailing Address : ALLEN JOHNSON, LONG BEACH, CA 908130000
Latitude : 33.78396600
Longitude : -118.21687650
Agency Hyperlink : Click here for hyperlink provided by the agency.
Last Date in Agency List : 2021-07-08

Facility Name : QUALITY ALUMINUM FORGE
Facility Address : 1411 COTA AVE., LONG BEACH, CA 90813
County : LOS ANGELES

Site Details
Generator EPA ID : CAX000068866
Active : Inactive
Category : STATE
Facility Types : N/R
Type : PERMANENT
Contact Name : N/R
Contact Phone : N/R
Facility Mailing Address : --, LONG BEACH, CA 908130000
Latitude : 33.78396600
Longitude : -118.21687650
Agency Hyperlink : Click here for hyperlink provided by the agency.
Last Date in Agency List : 2021-07-08

Map Id: BA267
Direction: SW
Distance: 0.373 mi., 1970 ft.
Elevation: 7 ft.
Relative: Lower

Site Name : QUALITY ALUMINUM FORGE | NEUVANT FORGED PRODUCTS DIVISION | QUALITY ALUMINUM FORGE DIVISIO
1411 COTA AVE
LONG BEACH | Long Beach, CA 90813

Database(s) : [ARCHIVED RCRA TSDF, CIWQS - CA, ECHO, FRS, HAZNET - CA, HIST AST - CA, HWG - CA, MANIFEST EPA, RCRA_LQG] ***(cont.)***

Envirosite ID: 410531
EPA ID: CAL000223322

HAZNET - CA ***(cont.)***

Facility Name :	QUALITY ALUMINUM FORGE DIVISIO
Facility Address :	1411 COTA AVE, LONG BEACH, CA 90813
County :	LOS ANGELES

Site Details

Generator EPA ID :	CAL000030998
Active :	Inactive
Category :	STATE
Facility Types :	N/R
Type :	PERMANENT
Contact Name :	N/R
Contact Phone :	N/R
Facility Mailing Address :	430 W COLLINS AVE, ORANGE, CA 926670000
Latitude :	33.78422650
Longitude :	-118.21664685
Agency Hyperlink :	Click here for hyperlink provided by the agency.
Last Date in Agency List :	2021-07-08

Facility Name :	QUALITY ALUMINUM FORGE DIVISION OF GEL INDUSTRIES
Facility Address :	1411 COTA AVE, LONG BEACH, CA 90813
County :	LOS ANGELES

Site Details

Generator EPA ID :	CAL000290855
Active :	Inactive
Category :	STATE
Facility Types :	N/R
Type :	PERMANENT
Contact Name :	N/R
Contact Phone :	N/R
Facility Mailing Address :	810 N LEMON ST, ORANGE, CA 928676616
Latitude :	33.78422650
Longitude :	-118.21664685
Agency Hyperlink :	Click here for hyperlink provided by the agency.
Last Date in Agency List :	2021-07-08

Waste Generator Details

State Waste :
2011: 181 - Other inorganic solid waste, 15.45 tons to NVT330010000
2011: 352 - Other organic solids, 3.05 tons to AZR000501510
2010: 181 - Other inorganic solid waste, 7.5665 tons to NVT330010000
2010: 352 - Other organic solids, 0.55 tons to AZR000501510
2010: 181 - Other inorganic solid waste, 2.896 tons to AZR000501510
2010: 223 - Unspecified oil-containing waste, 0.9591 tons to CAD981696420

Map Id: BA267
Direction: SW
Distance: 0.373 mi., 1970 ft.
Elevation: 7 ft.
Relative: Lower

Site Name : QUALITY ALUMINUM FORGE | NEUVANT FORGED PRODUCTS DIVISION | QUALITY ALUMINUM FORGE DIVISIO
1411 COTA AVE
LONG BEACH | Long Beach, CA 90813

Database(s) : [ARCHIVED RCRA TSDF, CIWQS - CA, ECHO, FRS, HAZNET - CA, HIST AST - CA, HWG - CA, MANIFEST EPA, RCRA_LQG] ***(cont.)***

Envirosite ID: 410531
EPA ID: CAL000223322

HAZNET - CA ***(cont.)***

2009: 181 - Other inorganic solid waste, 3.026 tons to NVT330010000
2009: 352 - Other organic solids, 0.25 tons to NVT330010000
2009: 352 - Other organic solids, 0.3025 tons to AZR000501510
2009: 223 - Unspecified oil-containing waste, 1.4178 tons to CAD981696420
2009: 181 - Other inorganic solid waste, 4.061 tons to AZR000501510
2008: 352 - Other organic solids, 0.828 tons to NVT330010000
2008: 181 - Other inorganic solid waste, 19.7435 tons to NVT330010000
2007: 221 - Waste oil and mixed oil, 1.52 tons to CAT080013352
2007: 181 - Other inorganic solid waste, 10.25 tons to NVT330010000
2007: 181 - Other inorganic solid waste, 0.75 tons to NVT330010000
2007: 352 - Other organic solids, 5 tons to NVT330010000
2006: 181 - Other inorganic solid waste, 3.25 tons to CAT080033681
2006: 352 - Other organic solids, 1.5 tons to NVT330010000
2006: 352 - Other organic solids, 0.45 tons to NVT330010000
2006: 352 - Other organic solids, 2 tons to
2005: 352 - Other organic solids, 3.25 tons to CAT080033681
2005: 171 - Metal sludge (see 121), 12.642 tons to AZC950823111
2005: 221 - Waste oil and mixed oil, 3.04 tons to CAD981696420
2005: 141 - Off-specification, aged or surplus inorganics, 0.0675 tons to CAD008302903

Facility Name :	QUALITY ALUMINUM FORGE DIVISON
Facility Address :	1411 COTA AVE, LONG BEACH, CA 90813
County :	LOS ANGELES

Site Details

Generator EPA ID :	CAD981389448
Active :	Inactive
Category :	STATE
Facility Types :	N/R
Type :	PERMANENT
Contact Name :	N/R
Contact Phone :	N/R
Facility Mailing Address :	430 W COLLINS AVE, ORANGE, CA 928675508
Latitude :	33.78422650
Longitude :	-118.21664685
Agency Hyperlink :	Click here for hyperlink provided by the agency.
Last Date in Agency List :	2021-07-08

Waste Generator Details

State Waste :

2001: 171 - Metal sludge (see 121), 1.6856 tons to CAT080033681
2001: 352 - Other organic solids, 2.5284 tons to CAT080033681
2000: 171 - Metal sludge (see 121), 4.214 tons to AZC950823111
2000: 171 - Metal sludge (see 121), 5.8996 tons to CAT080033681
2000: 352 - Other organic solids, 6.7424 tons to CAT080033681

Map Id: BA267
Direction: SW
Distance: 0.373 mi., 1970 ft.
Elevation: 7 ft.
Relative: Lower

Site Name : QUALITY ALUMINUM FORGE | NEUVANT FORGED PRODUCTS DIVISION | QUALITY ALUMINUM FORGE DIVISIO
1411 COTA AVE
LONG BEACH | Long Beach, CA 90813

Database(s) : [ARCHIVED RCRA TSDF, CIWQS - CA, ECHO, FRS, HAZNET - CA, HIST AST - CA, HWG - CA, MANIFEST EPA, RCRA_LQG] ***(cont.)***

Envirosite ID: 410531
EPA ID: CAL000223322

HAZNET - CA ***(cont.)***

1999: 171 - Metal sludge (see 121), 14.3276 tons to AZC950823111
1999: 352 - Other organic solids, 6.7424 tons to CAT080033681
1998: 352 - Other organic solids, 4.55 tons to CAT080033681
1998: 352 - Other organic solids, 3.3712 tons to CAT080033681
1997: 171 - Metal sludge (see 121), 11.7992 tons to AZ0000002428
1997: 171 - Metal sludge (see 121), 11.7992 tons to AZR000002428
1997: 171 - Metal sludge (see 121), 20.2272 tons to AZC951206114
1996: 221 - Waste oil and mixed oil, 5.32 tons to CAT080013352
1996: 171 - Metal sludge (see 121), 15.1704 tons to AZC951206114
1996: 171 - Metal sludge (see 121), 10.1136 tons to NVT330010000
1995: 171 - Metal sludge (see 121), 20.2272 tons to AZC951206114
1995: 171 - Metal sludge (see 121), 11.7992 tons to AZR000002428
1995: 171 - Metal sludge (see 121), 11.7992 tons to AZ0000002428
1994: 171 - Metal sludge (see 121), 16.856 tons to NVT330010000
1994: 221 - Waste oil and mixed oil, 18.5972 tons to CAD009522988
1993: 171 - Metal sludge (see 121), 8.428 tons to NVT330010000
1993: 171 - Metal sludge (see 121), 7.5852 tons to NVT330010000
1993: 223 - Unspecified oil-containing waste, 4.7 tons to NVT330010000
1993: 221 - Waste oil and mixed oil, 32.794 tons to CAD009522988

Facility Name :	QUALITY ALUMINUM FORGE LLC
Facility Address :	1411 COTA AVE, LONG BEACH, CA 90813
County :	LOS ANGELES

Site Details

Generator EPA ID :	CAL000370848
Active :	Inactive
Category :	STATE
Facility Types :	N/R
Type :	PERMANENT
Contact Name :	N/R
Contact Phone :	N/R
Facility Mailing Address :	793 N CYPRESS ST, ORANGE, CA 928670000
Latitude :	33.78396600
Longitude :	-118.21687650
Agency Hyperlink :	Click here for hyperlink provided by the agency.
Last Date in Agency List :	2021-07-08

Waste Generator Details

State Waste :

2016: 181 - Other inorganic solid waste, 3 tons to NVT330010000
2016: 223 - Unspecified oil-containing waste, 3.4611 tons to CAT080013352
2016: 352 - Other organic solids, 2.665 tons to AZR000515924
2016: 223 - Unspecified oil-containing waste, 7.089 tons to CAD008302903
2016: 181 - Other inorganic solid waste, 7.72 tons to AZR000515924

Map Id: BA267
Direction: SW
Distance: 0.373 mi., 1970 ft.
Elevation: 7 ft.
Relative: Lower

Site Name : QUALITY ALUMINUM FORGE | NEUVANT FORGED PRODUCTS DIVISION | QUALITY ALUMINUM FORGE DIVISIO
1411 COTA AVE
LONG BEACH | Long Beach, CA 90813

Database(s) : [ARCHIVED RCRA TSDF, CIWQS - CA, ECHO, FRS, HAZNET - CA, HIST AST - CA, HWG - CA, MANIFEST EPA, RCRA_LQG] ***(cont.)***

Envirosite ID: 410531
EPA ID: CAL000223322

HAZNET - CA ***(cont.)***

2015: 181 - Other inorganic solid waste, 19.6175 tons to AZR000515924
2015: 223 - Unspecified oil-containing waste, 1.2093 tons to CAT080013352
2015: 352 - Other organic solids, 1.0215 tons to AZR000515924
2013: 352 - Other organic solids, 2.41 tons to AZR000501510
2013: 181 - Other inorganic solid waste, 24 tons to NVT330010000
2013: 221 - Waste oil and mixed oil, 1.482 tons to CAD099452708
2012: 181 - Other inorganic solid waste, 14.5 tons to NVT330010000
2012: 352 - Other organic solids, 0.565 tons to AZR000501510
2012: 352 - Other organic solids, 0.8 tons to NVT330010000

HIST AST - CA

Facility Name :	QUALITY ALUMINUM FORGE
Facility Address :	1411 Cota Ave, Long Beach, CA 90813
County :	Los Angeles

Site Details

CERS ID :	10453219
Facility ID :	N/R
EPA ID :	CAL000370848
Business Name :	QUALITY ALUMINUM FORGE
Phone :	714-639-8191
Fax :	714-516-2024
Mailing Address :	810 N. Lemon St., Orange, CA 92867
Owner Name :	John Glover
Owner Phone :	714-639-8191
Owner Mailing Address :	810 N. Lemon St., Orange, CA 92867
Property Owner Name :	N/R
Property Owner Phone :	N/R
Property Owner Mailing Address :	N/R
Operator Name :	Quality Aluminum Forge, LLC
Operator Phone :	562-435-2001
CUPA :	N/R
Total Gallons :	N/R
Facility Latitude Measure :	33.78409
Facility Longitude Measure :	-118.21625
Last Date in Agency List :	2018-01-31

HWG - CA

Facility Name :	NEUVANT FORGED PRODUCTS DIVISION
Facility Address :	1411 COTA AVE, LONG BEACH, CA 90813
County :	LOS ANGELES
EPA ID :	CAL000223322
Status :	Inactive
Category :	STATE

Map Id: BA267
Direction: SW
Distance: 0.373 mi., 1970 ft.
Elevation: 7 ft.
Relative: Lower

Site Name : QUALITY ALUMINUM FORGE | NEUVANT FORGED PRODUCTS DIVISION | QUALITY ALUMINUM FORGE DIVISIO
1411 COTA AVE
LONG BEACH | Long Beach, CA 90813

Database(s) : [ARCHIVED RCRA TSDF, CIWQS - CA, ECHO, FRS, HAZNET - CA, HIST AST - CA, HWG - CA, MANIFEST EPA, RCRA_LQG] ***(cont.)***

Envirosite ID: 410531
EPA ID: CAL000223322

HWG - CA ***(cont.)***

Type :	PERMANENT
Facility Type :	N/R
Mailing Address :	810 N LEMON ST, ORANGE, CA 928676616
Owner Name :	NEUVANT AEROSPACE CORP
Owner Address :	810 N LEMON ST, ORANGE, CA 928676616
Operator Name :	PAUL BONNER - HAZMAT COORD
Operator Address :	810 N LEMON ST, ORANGE, CA 928676616
Latitude :	33.784175
Longitude :	-118.216547

Facility Name :	QUALITY ALUMINUM FORGE
Facility Address :	1411 COTA AVE, LONG BEACH, CA 90813
County :	LOS ANGELES

EPA ID :	CAX000243600
Status :	Inactive
Category :	STATE
Type :	PERMANENT
Facility Type :	N/R
Mailing Address :	ALLEN JOHNSON, LONG BEACH, CA 908130000
Owner Name :	N/R
Owner Address :	N/A
Operator Name :	ALLEN JOHNSON
Operator Address :	N/A
Latitude :	33.784201
Longitude :	-118.216569

Facility Name :	QUALITY ALUMINUM FORGE
Facility Address :	1411 COTA AVE., LONG BEACH, CA 90813
County :	LOS ANGELES

EPA ID :	CAX000068866
Status :	Inactive
Category :	STATE
Type :	PERMANENT
Facility Type :	N/R
Mailing Address :	LONG BEACH, CA 908130000
Owner Name :	N/R
Owner Address :	N/A
Operator Name :	PAUL BONNER
Operator Address :	N/A
Latitude :	33.784201
Longitude :	-118.216569

Facility Name :	QUALITY ALUMINUM FORGE DIVISIO
Facility Address :	1411 COTA AVE, LONG BEACH, CA 90813

Map Id: BA267
Direction: SW
Distance: 0.373 mi., 1970 ft.
Elevation: 7 ft.
Relative: Lower

Site Name : QUALITY ALUMINUM FORGE | NEUVANT FORGED PRODUCTS DIVISION | QUALITY ALUMINUM FORGE DIVISIO
1411 COTA AVE
LONG BEACH | Long Beach, CA 90813

Database(s) : [ARCHIVED RCRA TSDF, CIWQS - CA, ECHO, FRS, HAZNET - CA, HIST AST - CA, HWG - CA, MANIFEST EPA, RCRA_LQG] ***(cont.)***

Envirosite ID: 410531
EPA ID: CAL000223322

HWG - CA ***(cont.)***

County :	LOS ANGELES
EPA ID :	CAL000030998
Status :	Inactive
Category :	STATE
Type :	PERMANENT
Facility Type :	N/R
Mailing Address :	430 W COLLINS AVE, ORANGE, CA 926670000
Owner Name :	MAG AEROSPACE INDUSTR
Owner Address :	N/A
Operator Name :	N/R
Operator Address :	N/A
Latitude :	33.784201
Longitude :	-118.216569
Facility Name :	QUALITY ALUMINUM FORGE DIVISION OF GEL INDUSTRIES
Facility Address :	1411 COTA AVE, LONG BEACH, CA 90813
County :	LOS ANGELES
EPA ID :	CAL000290855
Status :	Inactive
Category :	STATE
Type :	PERMANENT
Facility Type :	N/R
Mailing Address :	810 N LEMON ST, ORANGE, CA 928676616
Owner Name :	QUALITY ALUMINUM FORGE DIVISION OF
Owner Address :	1415 COTA AVE, LONG BEACH, CA 908130000
Operator Name :	PAUL BONNER
Operator Address :	810 N LEMON ST, ORANGE, CA 928676616
Latitude :	33.784175
Longitude :	-118.216547
Facility Name :	QUALITY ALUMINUM FORGE DIVISON
Facility Address :	1411 COTA AVE, LONG BEACH, CA 90813
County :	LOS ANGELES
EPA ID :	CAD981389448
Status :	Inactive
Category :	STATE
Type :	PERMANENT
Facility Type :	N/R
Mailing Address :	430 W COLLINS AVE, ORANGE, CA 928675508
Owner Name :	QUALITY ALUMINUM FORGE DIV
Owner Address :	430 W COLLINS AVE, ORANGE, CA 928675508
Operator Name :	PAUL BONNER-- PURCHASING
Operator Address :	INACTIVE PER VQ01 - BMI, ORANGE, CA 928675508

Map Id: BA267
Direction: SW
Distance: 0.373 mi., 1970 ft.
Elevation: 7 ft.
Relative: Lower

Site Name : QUALITY ALUMINUM FORGE | NEUVANT FORGED PRODUCTS DIVISION | QUALITY ALUMINUM FORGE DIVISIO
1411 COTA AVE
LONG BEACH | Long Beach, CA 90813

Database(s) : [ARCHIVED RCRA TSDF, CIWQS - CA, ECHO, FRS, HAZNET - CA, HIST AST - CA, HWG - CA, MANIFEST EPA, RCRA_LQG] ***(cont.)***

Envirosite ID: 410531
EPA ID: CAL000223322

HWG - CA ***(cont.)***

Latitude :	33.784201
Longitude :	-118.216569
Facility Name :	QUALITY ALUMINUM FORGE LLC
Facility Address :	1411 COTA AVE, LONG BEACH, CA 90813
County :	LOS ANGELES
EPA ID :	CAL000370848
Status :	Inactive
Category :	STATE
Type :	PERMANENT
Facility Type :	N/R
Mailing Address :	793 N CYPRESS ST, ORANGE, CA 928670000
Owner Name :	QUALITY ALUMINUM FORGE LLC
Owner Address :	820 N CYPRESS ST, ORANGE, CA 928670000
Operator Name :	SANDY WILLIAMS
Operator Address :	820 N. CYPRESS ST., ORANGE, CA 92867
Latitude :	33.783963
Longitude :	-118.216878

MANIFEST EPA

Manifest Details

Manifest Number :	022013596JJK
Shipped Date :	2020-08-27
Updated Date :	2020-09-29
Received Date :	2020-09-04
Status :	Signed
Generator ID :	CAD981389448
Generator Name :	QUALITY ALUMINUM FORGE
Generator Address :	1411 COTA AVENUE, LONG BEACH, CA 90813
Generator Mailing :	430 WEST COLLINS AVENUE, ORANGE, CA 92667-0000
Generator Contact :	N/R
Destination ID :	CAD008252405
Destination Name :	PACIFIC RESOURCE RECOVERY SERVICES INC
Destination Mailing :	3150 EAST PICO BLVD CA90023 CA037US 3150, LOS ANGELES, CA 90023
Destination Address :	3150 EAST PICO BLVD, LOS ANGELES, CA 90023-0000
Destination Contact :	N/R
Submission Type :	DataImage5Copy
Origin Type :	Web
Manifest Residue :	N
Rejection :	N
Last Date in Agency List :	2021-09-04

Waste Details

Waste Line Number :	1
Is DOT Hazardous :	Y

Map Id: BA267
Direction: SW
Distance: 0.373 mi., 1970 ft.
Elevation: 7 ft.
Relative: Lower

Site Name : QUALITY ALUMINUM FORGE | NEUVANT FORGED PRODUCTS DIVISION | QUALITY ALUMINUM FORGE DIVISIO
1411 COTA AVE
LONG BEACH | Long Beach, CA 90813

Database(s) : [ARCHIVED RCRA TSDF, CIWQS - CA, ECHO, FRS, HAZNET - CA, HIST AST - CA, HWG - CA, MANIFEST EPA, RCRA_LQG] ***(cont.)***

Envirosite ID: 410531
EPA ID: CAL000223322

MANIFEST EPA ***(cont.)***

DOT ID Number :	UN1993
DOT Information :	UN1993, WASTE FLAMMABLE LIQUIDS, N.O.S., (PETROLEUM DISTILLATES), 3, PGII
Non Waste Description :	N/R
Quantity :	75 Gallons
Quantity Tons, Acute, Non-Acute :	0.31276062, 0, 0.31276062
Quantity Kg, Acute, Non-Acute :	0, 283.6833
Management Method :	H061 - FUEL BLENDING
Is EPA Waste :	Y
Federal Code :	D001
State Code :	CA - 212

Waste Line Number :	2
Is DOT Hazardous :	Y
DOT ID Number :	UN1993
DOT Information :	UN1993, WASTE FLAMMABLE LIQUIDS, N.O.S., (SOLVENT BLEND), 3, PGII
Non Waste Description :	N/R
Quantity :	50 Gallons
Quantity Tons, Acute, Non-Acute :	0.20850709, 0, 0.20850709
Quantity Kg, Acute, Non-Acute :	0, 189.1222
Management Method :	H061 - FUEL BLENDING
Is EPA Waste :	Y
Federal Code :	D001
State Code :	CA - 212

RCRA_LQG

Facility Name :	QUALITY ALUMINUM FORGE
Facility Address :	1411 COTA AVENUE, LONG BEACH, CA 90813-0000
County :	LOS ANGELES

Date Form Received by Agency :	1994-03-11
EPA ID :	CAD981389448
Mailing Address :	430 WEST COLLINS AVENUE, ORANGE, CA 92667-0000
Contact :	PAUL J BONNER
Contact Address :	N/R
Contact Country :	US
Contact Telephone :	714-639-8191
Contact Email :	N/R
EPA Region :	09
Land Type :	Not Reported
Source Type :	Annual/Biennial Report
Classification :	Large Quantity Generator

Map Id: BA267
Direction: SW
Distance: 0.373 mi., 1970 ft.
Elevation: 7 ft.
Relative: Lower

Site Name : QUALITY ALUMINUM FORGE | NEUVANT FORGED PRODUCTS DIVISION | QUALITY ALUMINUM FORGE DIVISIO
1411 COTA AVE
LONG BEACH | Long Beach, CA 90813

Database(s) : [ARCHIVED RCRA TSDF, CIWQS - CA, ECHO, FRS, HAZNET - CA, HIST AST - CA, HWG - CA, MANIFEST EPA, RCRA_LQG] ***(cont.)***

Envirosite ID: 410531
EPA ID: CAL000223322

RCRA_LQG ***(cont.)***

Description :

Handlers that generate 1,000 kg or more of hazardous waste during any calendar month; or generate more than 1 kg of acutely hazardous waste during any calendar month; or generate more than 100 kg of any residue or contaminated soil, waste or other debris resulting from the cleanup of a spill, into or on any land or water, of acutely hazardous waste during any calendar month; or generate 1 kg or less of acutely hazardous waste during any calendar month, and accumulate more than 1 kg of acutely hazardous waste at any time; or generate 100 kg or less of any residue or contaminated soil, waste or other debris resulting from the cleanup of a spill, into or on any land or water, of acutely hazardous waste during any calendar month, and accumulated more than 100 kg of that material at any time.

Last Date in Agency List : 2021-09-03

Owner/Operator Summary

Owner/Operator Name :	N/R
Owner/Operator Address :	N/R
Owner/Operator Country :	N/R
Owner/Operator Telephone :	N/R
Owner/Operator Email :	N/R
Owner/Operator Fax :	N/R
Legal Status :	N/R
Owner/Operator Type :	N/R
Owner/Operator Start Date :	N/R
Owner/Operator End Date :	N/R

Handler Activities Summary

U.S. Importer of Hazardous Waste :	N
Mixed Waste (Haz. and Radioactive) :	N
Recycler of Hazardous Waste :	N
Transporter of Hazardous Waste :	N
Treater, Storer or Disposer of HW :	Y
Underground Injection Activity :	N
On-site Burner Exemption :	N
Furnace Exemption :	N
Used Oil Fuel Burner :	N
Used Oil Processor :	N
Used Oil Refiner :	N
Used Oil Fuel Marketer to Burner :	N
Used Oil Specification Marketer :	N
Used Oil Transfer Facility :	N
Used Oil Transporter :	N

Historical Generators

Date Form Received by Agency :	1992-01-10
Facility Name :	QUALITY ALUMINUM FORGE INC.

Map Id: BA267
Direction: SW
Distance: 0.373 mi., 1970 ft.
Elevation: 7 ft.
Relative: Lower

Site Name : QUALITY ALUMINUM FORGE | NEUVANT FORGED PRODUCTS DIVISION | QUALITY ALUMINUM FORGE DIVISIO
1411 COTA AVE
LONG BEACH | Long Beach, CA 90813

Database(s) : [ARCHIVED RCRA TSDF, CIWQS - CA, ECHO, FRS, HAZNET - CA, HIST AST - CA, HWG - CA, MANIFEST EPA, RCRA_LQG] ***(cont.)***

Envirosite ID: 410531
EPA ID: CAL000223322

RCRA_LQG ***(cont.)***

Classification : Small Quantity Generator

Date Form Received by Agency : 1990-03-29
Facility Name : QUALITY ALUMINUM FORGE
Classification : Large Quantity Generator

Notices of Violations Summary
Regulation Violated : N

Map Id: Z268
Direction: W
Distance: 0.377 mi., 1991 ft.
Elevation: 9 ft.
Relative: Lower

Site Name : Industrial Tire Service | Industrial Tire Service, Inc. (TWIC)
2020 W 16th St
Long Beach, CA

Database(s) : [HAULERS - CA, SWRCY - CA]

Envirosite ID: 1001514
EPA ID: N/R

HAULERS - CA

Facility Name : Industrial Tire Service, Inc. (TWIC)
Facility Address : 2020 W 16th St, Long Beach, CA 90813-1008
County : N/R

Site Details
Site Number : 1000496
Site Type : Hauler Main Site
Site Status : Active
Contact : Britney Cooper
Phone : (562) 495-9090
Current Status : N/R
End Use : Yes
Generator : Yes
Accepting Tires from Public : No
Last Date in Agency List : 2021-09-14

Additional Details
Current Hauler Status : N/R
Primary Contact Person : N/R
Primary Mailing Address : N/R

Map Id: Z268
Direction: W
Distance: 0.377 mi., 1991 ft.
Elevation: 9 ft.
Relative: Lower

Site Name : Industrial Tire Service | Industrial Tire Service, Inc. (TWIC)
2020 W 16th St
Long Beach, CA

Database(s) : [HAULERS - CA, SWRCY - CA] ***(cont.)***

Envirosite ID: 1001514
EPA ID: N/R

HAULERS - CA ***(cont.)***

Primary Mailing Phone Number :	N/R
Website :	N/R

Permit/Authority Details

Regulatory Status Last Changed/Issued On:	N/R
Current Site Regulatory Status :	N/R
Maximum Number of Tires Permitted :	N/R
Business Types :	N/R

Site Details

Site Number :	1000496
Site Type :	Hauler Main Site
Site Status :	Active
Contact :	Britney Cooper
Phone :	(562) 495-9090
Current Status :	N/R
End Use :	Yes
Generator :	Yes
Accepting Tires from Public :	No
Last Date in Agency List :	2021-04-28

Additional Details

Current Hauler Status :	N/R
Primary Contact Person :	N/R
Primary Mailing Address :	N/R
Primary Mailing Phone Number :	N/R
Website :	N/R

Permit/Authority Details

Regulatory Status Last Changed/Issued On:	N/R
Current Site Regulatory Status :	N/R
Maximum Number of Tires Permitted :	N/R
Business Types :	N/R

SWRCY - CA

Facility Name :	Industrial Tire Service
Facility Address :	2020 W 16th St, Long Beach, 90813
County :	Los Angeles

Site Details

ID Number :	99
Activity Categories :	Retreading
Activities :	N/R

Map Id: Z268
Direction: W
Distance: 0.377 mi., 1991 ft.
Elevation: 9 ft.
Relative: Lower

Site Name : Industrial Tire Service | Industrial Tire Service, Inc. (TWIC)
2020 W 16th St
Long Beach, CA

Database(s) : [HAULERS - CA, SWRCY - CA] ***(cont.)***

Envirosite ID: 1001514
EPA ID: N/R

SWRCY - CA ***(cont.)***

Phone Number :	(562) 495-9090
Type :	N/R
Last Date in Agency List :	2018-06-04

Map Id: BB269
Direction: S
Distance: 0.380 mi., 2009 ft.
Elevation: 10 ft.
Relative: Lower

Site Name : TRES ESTRELLAS TIRE & LUBE | TRES ESTRELLAS | TRES ESTRELLAS TIRE & LUBE CENTER INC DBA THREE STAR T & L CENTER
1475 W ANAHEIM ST
LONG BEACH | Long Beach, CA 90813

Database(s) : [AST - CA, CALEPA SITES - CA, ECHO, FRS, HAULERS - CA, HAZNET - CA, HWG - CA, MANIFEST EPA, RCRA_NONGEN, SWRCY - CA]

Envirosite ID: 233544
EPA ID: CAL000117804

AST - CA

Facility Name :	TRES ESTRELLAS
Facility Address :	1475 W ANAHEIM ST, LONG BEACH, CA 90813
County :	Los Angeles County
Site ID :	424579
Facility Identifer :	N/R
EPA Identifier :	CAL000117804
Facility Explorer ID :	424579
Dun and Bradsheet Number :	879884096
Regulatory Programs :	Chemical Storage Facilities, Hazardous Waste Generator, Aboveground Petroleum Storage
SIC :	N/R
NAICS :	N/R
Latitude :	33.783112
Longitude :	-118.211853
Hyperlink :	Click here for hyperlink provided by the agency.
Last Date in Agency List :	2021-09-30

Violations

Details for this site have been truncated due to the large number of available details for this site within this dataset. For the complete details for this site, contact your Envirosite account representative for a complimentary site report containing all of the details available.

Violation Date :	2020-08-13

Map Id: BB269
Direction: S
Distance: 0.380 mi., 2009 ft.
Elevation: 10 ft.
Relative: Lower

Site Name : TRES ESTRELLAS TIRE & LUBE | TRES ESTRELLAS | TRES ESTRELLAS TIRE & LUBE CENTER INC DBA THREE STAR T & L CENTER
1475 W ANAHEIM ST
LONG BEACH | Long Beach, CA 90813

Database(s) : [AST - CA, CALEPA SITES - CA, ECHO, FRS, HAULERS - CA, HAZNET - CA, HWG - CA, MANIFEST EPA, RCRA_NONGEN, SWRCY - CA] ***(cont.)***

Envirosite ID: 233544
EPA ID: CAL000117804

AST - CA ***(cont.)***

Citation : HSC 6.67 25270.4.5 (a) - California Health and Safety Code, Chapter 6.67, Section(s) 25270.4.5 (a)

Description : Failure to adequately discuss in the SPCC Plan all applicable bulk storage containers, including compatibility with material stored and conditions of storage, and description of sized secondary containment capable of containing the largest single container and sufficient freeboard to contain precipitation.

Notes :

Returned to compliance on 08/13/2020. OBSERVATION: SPCC plan does not adequately discuss all bulk storage containers, including compatibility with material stored and conditions of storage, and description of sized secondary containment capable of containing the largest single container and sufficient freeboard to contain precipitation. *Facility's SPCC plan did not include three Aboveground Storage Tanks containing diesel fuel that were observed in the upper service bay. CORRECTIVE ACTION: The SPCC plan was amended by the facility at time of inspection to include the three diesel fuel ASTs located in the upper service bay.

Division : Long Beach Environmental Heath
Program : APSA
Source : CERS

Violation Date : 2020-08-13

Citation : HSC 6.95 25505(a)(4) - California Health and Safety Code, Chapter 6.95, Section(s) 25505(a)(4)

Description : Failure to provide initial and annual training to all employees in safety procedures in the event of a release or threatened release of a hazardous material or failure to document and maintain training records for a minimum of three years.

Notes :

Returned to compliance on 09/16/2020. OBSERVATION: Annual refresher training for hazardous materials has not been conducted within the last 12 months. CORRECTIVE ACTION: Within 30 days, provide all employees with required training that includes: safe handling hazardous materials, emergency response procedures, and proper use of response equipment. Maintain records of training available for 3 years. *You may use the training documentation that was provided to your facility to show proof of corrective action.

Division : Long Beach Environmental Heath
Program : HMRRP
Source : CERS

Map Id: BB269
Direction: S
Distance: 0.380 mi., 2009 ft.
Elevation: 10 ft.
Relative: Lower

Site Name : TRES ESTRELLAS TIRE & LUBE | TRES ESTRELLAS | TRES ESTRELLAS TIRE & LUBE CENTER INC DBA THREE STAR T & L CENTER
1475 W ANAHEIM ST
LONG BEACH | Long Beach, CA 90813

Database(s) : [AST - CA, CALEPA SITES - CA, ECHO, FRS, HAULERS - CA, HAZNET - CA, HWG - CA, MANIFEST EPA, RCRA_NONGEN, SWRCY - CA] ***(cont.)***

Envirosite ID: 233544
EPA ID: CAL000117804

AST - CA ***(cont.)***

Violation Date : 2020-08-13

Citation : HSC 6.95 25508.1(a)-(f) - California Health and Safety Code, Chapter 6.95, Section(s) 25508.1(a)-(f)

Description :

Failure to electronically update business plan within 30 days of any one of the following events: A 100 percent or more increase in the quantity of a previously disclosed material. Any handling of a previously undisclosed hazardous materials at or above reportable quantities. A change of business address, business ownership, or business name. A substantial change in the handler's operations that requires modification to any portion of the business plan.

Notes :

Returned to compliance on 08/13/2020. OBSERVATION: The business failed to update business plan within 30 days when one of the following occurs: a 100 percent or more increase in the quantity of a previously disclosed material; any handling of a previously undisclosed hazardous material; a change of business address, business ownership, or business name; or a substantial change in the handler's operations that requires modification to any portion of the business plan. *During the inspection, facility had diesel stored in portable aboveground containers that were reportable. Diesel has been on-site greater than 30 days. CORRECTIVE ACTION: During the inspection, facility updated their chemical inventory.

Division : Long Beach Environmental Heath
Program : HMRRP
Source : CERS

Violation Date : 2020-08-13

Citation : HSC 6.67 25270.4.5(a) - California Health and Safety Code, Chapter 6.67, Section(s) 25270.4.5(a)

Description : Failure to comply with one or more of the following requirements: 1. Have record of inspections and tests, including integrity tests, signed by the appropriate supervisor or inspector. 2. Keep written procedures and records of inspections and tests, including integrity tests, for at least three years. 3. Keep comparison records.

Map Id: BB269
Direction: S
Distance: 0.380 mi., 2009 ft.
Elevation: 10 ft.
Relative: Lower

Site Name : TRES ESTRELLAS TIRE & LUBE | TRES ESTRELLAS | TRES ESTRELLAS TIRE & LUBE CENTER INC DBA THREE STAR T & L CENTER
1475 W ANAHEIM ST
LONG BEACH | Long Beach, CA 90813

Database(s) : [AST - CA, CALEPA SITES - CA, ECHO, FRS, HAULERS - CA, HAZNET - CA, HWG - CA, MANIFEST EPA, RCRA_NONGEN, SWRCY - CA] ***(cont.)***

Envirosite ID: 233544
EPA ID: CAL000117804

AST - CA ***(cont.)***

Notes :

Returned to compliance on 09/16/2020. OBSERVATION: Failure to comply with one or more of the following requirements: 1. Have record of inspections and tests, including integrity tests, signed by the appropriate supervisor or inspector. 2. Keep written procedures and records of inspections and tests, including integrity tests, for at least three years. 3. Keep comparison records. * No records of inspections were available at time of inspection. CORRECTIVE ACTION: Within 30 days, provide inspection records for your aboveground storage tanks subject to APSA. Keep written inspection procedures, records of inspections and testing, signed by appropriate supervisor/inspector, for at least 3 years. If inspections have not been conducted, immediately implement your inspections as described in your SPCC plan.

Division :	Long Beach Environmental Heath
Program :	APSA
Source :	CERS
Violation Date :	2020-08-13
Citation :	HSC 6.67 25270.4.5(a) - California Health and Safety Code, Chapter 6.67, Section(s) 25270.4.5(a)
Description :	Failure to conduct spill prevention briefing for oil-handling personnel at least once a year to assure adequate understanding of the SPCC Plan.
Notes :	Returned to compliance on 09/16/2020. OBSERVATION: Failure to schedule and conduct spill prevention briefings at least once a year. Spill prevention briefing has not been conducted with in the last 12 months. CORRECTIVE ACTION: Conduct spill prevention briefings annually and document it per your SPCC plan. Make records available for re-inspection.
Division :	Long Beach Environmental Heath
Program :	APSA
Source :	CERS

Enforcements

Enforcement Action Date :	N/R
Type :	N/R
Description :	N/R
Notes :	N/R
Division :	N/R
Program :	N/R
Source :	N/R

Map Id: BB269
Direction: S
Distance: 0.380 mi., 2009 ft.
Elevation: 10 ft.
Relative: Lower

Site Name : TRES ESTRELLAS TIRE & LUBE | TRES ESTRELLAS | TRES ESTRELLAS TIRE & LUBE CENTER INC DBA THREE STAR T & L CENTER
1475 W ANAHEIM ST
LONG BEACH | Long Beach, CA 90813

Database(s) : [AST - CA, CALEPA SITES - CA, ECHO, FRS, HAULERS - CA, HAZNET - CA, HWG - CA, MANIFEST EPA, RCRA_NONGEN, SWRCY - CA] ***(cont.)***

Envirosite ID: 233544
EPA ID: CAL000117804

AST - CA ***(cont.)***

Chemicals

Chemical Name :	Grease
CAS Number :	68153-81-1
Hazard Type(s) :	N/R
Max Daily Amount / Unit :	1000-4999 Pounds
Average Daily Amount / Unit :	100-499 Pounds
Days Onsite :	365
Physical State(s) :	Solid, Pure

Chemical Name :	MOTOR OIL
CAS Number :	N/R
Hazard Type(s) :	N/R
Max Daily Amount / Unit :	3000-5999 Gallons
Average Daily Amount / Unit :	600-1199 Gallons
Days Onsite :	365
Physical State(s) :	Liquid, Mix

Chemical Name :	WASTE OIL
CAS Number :	N/R
Hazard Type(s) :	N/R
Max Daily Amount / Unit :	120-599 Gallons
Average Daily Amount / Unit :	60-119 Gallons
Days Onsite :	365
Physical State(s) :	Liquid

CALEPA SITES - CA

Facility Name :	TRES ESTRELLAS
Facility Address :	1475 W ANAHEIM ST, LONG BEACH, 90813

Site ID :	424579
EI ID :	10610842
EI Description :	Hazardous Waste Generator
Latitude :	33.783112
Longitude :	-118.211853
Agency Hyperlink :	Click here for hyperlink provided by the agency.
Last Date in Agency List :	2021-08-26

Site ID :	424579
EI ID :	10610842
EI Description :	Chemical Storage Facilities
Latitude :	33.783112
Longitude :	-118.211853
Agency Hyperlink :	Click here for hyperlink provided by the agency.
Last Date in Agency List :	2021-08-26

Map Id: BB269
Direction: S
Distance: 0.380 mi., 2009 ft.
Elevation: 10 ft.
Relative: Lower

Site Name : TRES ESTRELLAS TIRE & LUBE | TRES ESTRELLAS | TRES ESTRELLAS TIRE & LUBE CENTER INC DBA THREE STAR T & L CENTER
1475 W ANAHEIM ST
LONG BEACH | Long Beach, CA 90813

Database(s) : [AST - CA, CALEPA SITES - CA, ECHO, FRS, HAULERS - CA, HAZNET - CA, HWG - CA, MANIFEST EPA, RCRA_NONGEN, SWRCY - CA] ***(cont.)***

Envirosite ID: 233544
EPA ID: CAL000117804

CALEPA SITES - CA ***(cont.)***

Site ID :	424579
EI ID :	10610842
EI Description :	Aboveground Petroleum Storage
Latitude :	33.783112
Longitude :	-118.211853
Agency Hyperlink :	Click here for hyperlink provided by the agency.
Last Date in Agency List :	2021-08-26

ECHO

Facility Name :	TRES ESTRELLAS TIRE & LUBE
Facility Address :	1475 W ANAHEIM ST, LONG BEACH, CA 90813
County :	LOS ANGELES
Last Inspection Date :	N/R
Registry ID :	110070449289
FIPS Code :	N/R
EPA Region :	09
Inspection Count :	0
Last Inspection Days :	N/R
Informal Count :	0
Last Informal Action Date :	N/R
Formal Action Count :	0
Last Formal Action Date :	N/R
Total Penalties :	0
Penalty Count :	N/R
Last Penalty Date :	N/R
Last Penalty Amount :	N/R
QTRS IN NC :	0
Programs IN SNC :	0
Current Compliance Status :	No Violation Identified
Three-Year Compliance Status :	_____
Collection Method :	Zip Code Centroid
Reference Point :	N/R
Accuracy Meters :	10000
Derived Tribes :	N/R
Derived HUC :	N/R
Derived WBD :	N/R
Derived STCTY FIPS :	N/R
Derived Zip :	N/R
Derived CD113 :	N/R
Derived CB2010 :	N/R
MYRTK Universe :	NNN
NPDES IDs :	N/R
CWA Permit Types :	N/R
CWA Compliance Tracking :	N/R
CWA NAICS :	N/R
CWA SICS :	N/R
CWA Inspection Count :	N/R

Map Id: BB269
Direction: S
Distance: 0.380 mi., 2009 ft.
Elevation: 10 ft.
Relative: Lower

Site Name : TRES ESTRELLAS TIRE & LUBE | TRES ESTRELLAS | TRES ESTRELLAS TIRE & LUBE CENTER INC DBA THREE STAR T & L CENTER
1475 W ANAHEIM ST
LONG BEACH | Long Beach, CA 90813

Database(s) : [AST - CA, CALEPA SITES - CA, ECHO, FRS, HAULERS - CA, HAZNET - CA, HWG - CA, MANIFEST EPA, RCRA_NONGEN, SWRCY - CA] ***(cont.)***

Envirosite ID: 233544
EPA ID: CAL000117804

ECHO ***(cont.)***

CWA Last Inspection Days :	N/R
CWA Informal Count :	N/R
CWA Formal Action Count :	N/R
CWA Last Formal Action Date :	N/R
CWA Penalties :	N/R
CWA Last Penalty Date :	N/R
CWA Last Penalty Amount :	N/R
CWA Quarters IN NC :	N/R
CWA Current Compliance Status :	N/R
CWA Current SNC Flag :	N
CWA 13 Quarters Compliance Status :	N/R
CWA 13 Quarters Effluent Exceedances:	N/R
CWA Three-Year QNCR Codes :	N/R
DFR URL :	Click here for hyperlink provided by the agency.
Facility SIC :	N/R
Facility NAICS :	811111 - General Automotive Repair
Facility Last Inspection EPA Date :	N/R
Facility Last Inspection State Date :	N/R
Facility Last Formal Act EPA Date :	N/R
Facility Last Formal Act State Date :	N/R
Facility Last Informal Act EPA Date :	N/R
Facility Last Informal Act State Date:	N/R
Facility Federal Agency :	N/R
TRI Reporter :	N/R
Facility Imp Water Flag :	N/R
Current SNC Flag :	N
Indian County Flag :	N
Federal Flag :	N/R
US Mexico Border Flag :	N/R
Chesapeak Bay Flag :	N/R
AIR Flag :	N
NPDES Flag :	N
SDWIS Flag :	N
RCRA Flag :	Y
TRI Flag :	N
GHG Flag :	N
Major Flag :	N/R
Active Flag :	Y
NAA Flag :	N
Latitude :	33.780911
Longitude :	-118.196312
Last Date in Agency List :	2021-08-20

FRS

Facility Name :	THREE STAR TIRE & LUBE CENTER, INC
Facility Address :	1475 W. ANAHEIM ST., LONG BEACH, CA 90813-
County :	LOS ANGELES

Map Id: BB269
Direction: S
Distance: 0.380 mi., 2009 ft.
Elevation: 10 ft.
Relative: Lower

Site Name : TRES ESTRELLAS TIRE & LUBE | TRES ESTRELLAS | TRES ESTRELLAS TIRE & LUBE CENTER INC DBA THREE STAR T & L CENTER
1475 W ANAHEIM ST
LONG BEACH | Long Beach, CA 90813

Database(s) : [AST - CA, CALEPA SITES - CA, ECHO, FRS, HAULERS - CA, HAZNET - CA, HWG - CA, MANIFEST EPA, RCRA_NONGEN, SWRCY - CA] ***(cont.)***

Envirosite ID: 233544
EPA ID: CAL000117804

FRS ***(cont.)***

Site Details
Registry ID : 110017970230
FRS Facility URL : Click here for hyperlink provided by the agency.
Last Date in Agency List : 2021-07-17

Source Description

Source Description :

The UORS is managed by the California Waste Management Board (CIWMB). The CIWMB helps communities establish and promote convenient collection opportunities for used oil and used oil filters.

FRS Environmental Interest
Source and System ID : CERTIFICATION APPLICATION - 19-C-06310

Facility Name : TRES ESTRELLAS TIRE & LUBE
Facility Address : 1475 W ANAHEIM ST, LONG BEACH, CA 90813-0000
County : LOS ANGELES

Site Details
Registry ID : 110070449289
FRS Facility URL : Click here for hyperlink provided by the agency.
Last Date in Agency List : 2021-07-17

Source Description

Source Description :

RCRAInfo is EPA's comprehensive information system that supports the Resource Conservation and Recovery Act (RCRA) of 1976 and the Hazardous and Solid Waste Amendments (HSWA) of 1984 through the tracking of events and activities related to facilities that generate, transport, and treat, store, or dispose of hazardous waste. RCRAInfo allows RCRA program staff to track the notification, permit, compliance, and corrective action activities required under RCRA. RCRAInfo also supports generation of the National Hazardous Waste Biennial Report. All generators and treatment, storage, and disposal facilities who handle hazardous waste are required to report to the EPA Administrator at least once every two years to support creation of the Biennial Report.

FRS Environmental Interest
Source and System ID : RCRAINFO - CAL000117804

Map Id: BB269
Direction: S
Distance: 0.380 mi., 2009 ft.
Elevation: 10 ft.
Relative: Lower

Site Name : TRES ESTRELLAS TIRE & LUBE | TRES ESTRELLAS | TRES ESTRELLAS TIRE & LUBE CENTER INC DBA THREE STAR T & L CENTER
1475 W ANAHEIM ST
LONG BEACH | Long Beach, CA 90813

Database(s) : [AST - CA, CALEPA SITES - CA, ECHO, FRS, HAULERS - CA, HAZNET - CA, HWG - CA, MANIFEST EPA, RCRA_NONGEN, SWRCY - CA] ***(cont.)***

Envirosite ID: 233544
EPA ID: CAL000117804

HAULERS - CA

Facility Name :	Tres Estrellas Tire & Lube, Inc.
Facility Address :	1475 W Anaheim St, Long Beach, CA 90813
County :	N/R

Site Details

Site Number :	1001183
Site Type :	N/R
Site Status :	N/R
Contact :	N/R
Phone :	N/R
Current Status :	N/R
End Use :	N/R
Generator :	Yes
Accepting Tires from Public :	N/R
Last Date in Agency List :	2016-11-18

Additional Details

Current Hauler Status :	Registered
Primary Contact Person :	ADOLFO AMADOR, Leticia Amador
Primary Mailing Address :	1475 W Anaheim St, Long Beach, CA 90813-2744
Primary Mailing Phone Number :	(562) 432-5540
Website :	N/R

Permit/Authority Details

Regulatory Status Last Changed/Issued On:	N/R
Current Site Regulatory Status :	N/R
Maximum Number of Tires Permitted :	N/R
Business Types :	N/R

HAZNET - CA

Facility Name :	TRES ESTRELLAS TIRE & LUBE
Facility Address :	1475 W ANAHEIM ST, LONG BEACH, CA 90813
County :	LOS ANGELES

Site Details

Generator EPA ID :	CAL000117804
Active :	Inactive
Category :	STATE
Facility Types :	N/R
Type :	PERMANENT

Map Id: BB269
Direction: S
Distance: 0.380 mi., 2009 ft.
Elevation: 10 ft.
Relative: Lower

Site Name : TRES ESTRELLAS TIRE & LUBE | TRES ESTRELLAS | TRES ESTRELLAS TIRE & LUBE CENTER INC DBA THREE STAR T & L CENTER
1475 W ANAHEIM ST
LONG BEACH | Long Beach, CA 90813

Database(s) : [AST - CA, CALEPA SITES - CA, ECHO, FRS, HAULERS - CA, HAZNET - CA, HWG - CA, MANIFEST EPA, RCRA_NONGEN, SWRCY - CA] ***(cont.)***

Envirosite ID: 233544
EPA ID: CAL000117804

HAZNET - CA ***(cont.)***

Contact Name :	N/R
Contact Phone :	N/R
Facility Mailing Address :	1475 W ANAHEIM ST, LONG BEACH, CA 908130000
Latitude :	33.78276395
Longitude :	-118.21204797
Agency Hyperlink :	Click here for hyperlink provided by the agency.
Last Date in Agency List :	2021-07-08

Waste Generator Details

State Waste :
2019: 352 - Other organic solids, 0.72500 tons to CAL000330453
2019: 352 - Other organic solids, 3.30000 tons to CAL000330453
2019: 352 - Other organic solids, 13.57500 tons to CAL000330453
2018: 352 - Other organic solids, 17.55000 tons to CAL000330453
2018: 352 - Other organic solids, 0.45000 tons to CAL000330453
2017: 352 - Other organic solids, 13.925 tons to CAL000330453
2016: 352 - Other organic solids, 1.4 tons to CAL000330453
2016: 352 - Other organic solids, 0.775 tons to CAL000330453

Facility Name :	TRES ESTRELLAS TIRE & LUBE CENTER INC DBA THREE STAR T & L CENTER
Facility Address :	1475 W ANAHEIM ST, LONG BEACH, CA 90813
County :	LOS ANGELES

Site Details

Generator EPA ID :	CAL000303560
Active :	Inactive
Category :	STATE
Facility Types :	N/R
Type :	PERMANENT
Contact Name :	N/R
Contact Phone :	N/R
Facility Mailing Address :	1475 W ANAHEIM ST, LONG BEACH, CA 908132744
Latitude :	33.78276395
Longitude :	-118.21204797
Agency Hyperlink :	Click here for hyperlink provided by the agency.
Last Date in Agency List :	2021-07-08

Facility Name :	TRES ESTRELLAS TIRE & LUBE SHOP
Facility Address :	1475 W ANAHEIM ST, LONG BEACH, CA 90813
County :	LOS ANGELES

Map Id: BB269
Direction: S
Distance: 0.380 mi., 2009 ft.
Elevation: 10 ft.
Relative: Lower

Site Name : TRES ESTRELLAS TIRE & LUBE | TRES ESTRELLAS | TRES ESTRELLAS TIRE & LUBE CENTER INC DBA THREE STAR T & L CENTER
1475 W ANAHEIM ST
LONG BEACH | Long Beach, CA 90813

Database(s) : [AST - CA, CALEPA SITES - CA, ECHO, FRS, HAULERS - CA, HAZNET - CA, HWG - CA, MANIFEST EPA, RCRA_NONGEN, SWRCY - CA] ***(cont.)***

Envirosite ID: 233544
EPA ID: CAL000117804

HAZNET - CA ***(cont.)***

Site Details

Generator EPA ID :	CAL000277839
Active :	Inactive
Category :	STATE
Facility Types :	N/R
Type :	PERMANENT
Contact Name :	N/R
Contact Phone :	N/R
Facility Mailing Address :	1475 W ANAHEIM ST, LONG BEACH, CA 90813
Latitude :	33.78276395
Longitude :	-118.21204797
Agency Hyperlink :	Click here for hyperlink provided by the agency.
Last Date in Agency List :	2021-07-08

HWG - CA

Facility Name :	TRES ESTRELLAS TIRE & LUBE
Facility Address :	1475 W ANAHEIM ST, LONG BEACH, CA 90813
County :	LOS ANGELES
EPA ID :	CAL000117804
Status :	Inactive
Category :	STATE
Type :	PERMANENT
Facility Type :	N/R
Mailing Address :	1475 W ANAHEIM ST, LONG BEACH, CA 908130000
Owner Name :	ADOLFO AMADOR
Owner Address :	12614 MAYHILL AVE, LA MIRADA, CA 906380000
Operator Name :	ADOLFO AMADOR JR
Operator Address :	1475 W ANAHEIM ST, LONG BEACH, CA 90813
Latitude :	33.78281
Longitude :	-118.212075
Facility Name :	TRES ESTRELLAS TIRE & LUBE CENTER INC DBA THREE STAR T & L CENTER
Facility Address :	1475 W ANAHEIM ST, LONG BEACH, CA 90813
County :	LOS ANGELES
EPA ID :	CAL000303560
Status :	Inactive
Category :	STATE
Type :	PERMANENT
Facility Type :	N/R
Mailing Address :	1475 W ANAHEIM ST, LONG BEACH, CA 908132744
Owner Name :	TRES ESTRELLAS TIRE & LUBE CENTER I
Owner Address :	1475 W ANAHEIM ST, LONG BEACH, CA 908132744
Operator Name :	LETICIA AMADOR

Map Id: BB269
Direction: S
Distance: 0.380 mi., 2009 ft.
Elevation: 10 ft.
Relative: Lower

Site Name : TRES ESTRELLAS TIRE & LUBE | TRES ESTRELLAS | TRES ESTRELLAS TIRE & LUBE CENTER INC DBA THREE STAR T & L CENTER
1475 W ANAHEIM ST
LONG BEACH | Long Beach, CA 90813

Database(s) : [AST - CA, CALEPA SITES - CA, ECHO, FRS, HAULERS - CA, HAZNET - CA, HWG - CA, MANIFEST EPA, RCRA_NONGEN, SWRCY - CA] ***(cont.)***

Envirosite ID: 233544
EPA ID: CAL000117804

HWG - CA ***(cont.)***

Operator Address :	1475 W ANAHEIM ST, LONG BEACH, CA 908132744
Latitude :	33.782909
Longitude :	-118.211888
Facility Name :	TRES ESTRELLAS TIRE & LUBE SHOP
Facility Address :	1475 W ANAHEIM ST, LONG BEACH, CA 90813
County :	LOS ANGELES
EPA ID :	CAL000277839
Status :	Inactive
Category :	STATE
Type :	PERMANENT
Facility Type :	N/R
Mailing Address :	1475 W ANAHEIM ST, LONG BEACH, CA 90813
Owner Name :	ADOLFO AMADOR SR
Owner Address :	1475 N ANAHEIM ST, LONG BEACH, CA 90813
Operator Name :	ADOLFO JR AMADOR
Operator Address :	1475 W ANAHEIM ST, LONG BEACH, CA 90813
Latitude :	33.782809
Longitude :	-118.211899

MANIFEST EPA

Manifest Details

Details for this site have been truncated due to the large number of available details for this site within this dataset. For the complete details for this site, contact your Envirosite account representative for a complimentary site report containing all of the details available.

Manifest Number :	030032935WAS
Shipped Date :	2021-05-07
Updated Date :	2021-05-21
Received Date :	2021-05-09
Status :	Signed
Generator ID :	CAL000117804
Generator Name :	TRES ESTRELLAS TIRE & LUBE
Generator Address :	1475 W ANAHEIM ST, LONG BEACH, CA 90813
Generator Mailing :	1475 W ANAHEIM ST, LONG BEACH, CA 90813-0000
Generator Contact :	N/R
Destination ID :	CAL000330453
Destination Name :	AGRITEC INT DBA CLEANTECH ENVIRONMENTAL
Destination Mailing :	5820 MARTIN RD, IRWINDALE, CA 91706
Destination Address :	5820 MARTIN RD, IRWINDALE, CA 91706
Destination Contact :	N/R
Submission Type :	DataImage5Copy
Origin Type :	Web
Manifest Residue :	N
Rejection :	N

Map Id: BB269
Direction: S
Distance: 0.380 mi., 2009 ft.
Elevation: 10 ft.
Relative: Lower

Site Name : TRES ESTRELLAS TIRE & LUBE | TRES ESTRELLAS | TRES ESTRELLAS TIRE & LUBE CENTER INC DBA THREE STAR T & L CENTER
1475 W ANAHEIM ST
LONG BEACH | Long Beach, CA 90813

Database(s) : [AST - CA, CALEPA SITES - CA, ECHO, FRS, HAULERS - CA, HAZNET - CA, HWG - CA, MANIFEST EPA, RCRA_NONGEN, SWRCY - CA] ***(cont.)***

Envirosite ID: 233544
EPA ID: CAL000117804

MANIFEST EPA ***(cont.)***

Last Date in Agency List : 2021-09-04

Waste Details
Waste Line Number : 3
Is DOT Hazardous : N
DOT ID Number : N/R
DOT Information : N/R
Non Waste Description : NON-RCRA HAZARDOUS WASTE SOLD (OILY SOLID WASTE/USED METAL OIL FILTERS)
Quantity : 600 Pounds
Quantity Tons, Acute, Non-Acute : 0.3, 0, 0.3
Quantity Kg, Acute, Non-Acute : 0, 272.109
Management Method : H010 - METALS RECOVERY
Is EPA Waste : N
Federal Code : N/R
State Code : CA - 352

Manifest Details
Manifest Number : 030032908WAS
Shipped Date : 2021-04-02
Updated Date : 2021-05-10
Received Date : 2021-04-02
Status : Signed
Generator ID : CAL000117804
Generator Name : TRES ESTRELLAS TIRE & LUBE
Generator Address : 1475 W ANAHEIM ST, LONG BEACH, CA 90813
Generator Mailing : 1475 W ANAHEIM ST, LONG BEACH, CA 90813-0000
Generator Contact : N/R
Destination ID : CAL000330453
Destination Name : AGRITEC INT DBA CLEANTECH ENVIRONMENTAL
Destination Mailing : 5820 MARTIN RD, IRWINDALE, CA 91706
Destination Address : 5820 MARTIN RD, IRWINDALE, CA 91706
Destination Contact : N/R
Submission Type : DataImage5Copy
Origin Type : Web
Manifest Residue : N
Rejection : N
Last Date in Agency List : 2021-09-04

Waste Details
Waste Line Number : 2
Is DOT Hazardous : N
DOT ID Number : N/R
DOT Information : N/R

Map Id: BB269
Direction: S
Distance: 0.380 mi., 2009 ft.
Elevation: 10 ft.
Relative: Lower

Site Name : TRES ESTRELLAS TIRE & LUBE | TRES ESTRELLAS | TRES ESTRELLAS TIRE & LUBE CENTER INC DBA THREE STAR T & L CENTER
1475 W ANAHEIM ST
LONG BEACH | Long Beach, CA 90813

Database(s) : [AST - CA, CALEPA SITES - CA, ECHO, FRS, HAULERS - CA, HAZNET - CA, HWG - CA, MANIFEST EPA, RCRA_NONGEN, SWRCY - CA] ***(cont.)***

Envirosite ID: 233544
EPA ID: CAL000117804

MANIFEST EPA ***(cont.)***

Non Waste Description :	NON-RCRA HAZARDOUS WASTE SOLID (ABSORBENT/PAPER FILTER MEDIA)
Quantity :	150 Pounds
Quantity Tons, Acute, Non-Acute :	0.075, 0, 0.075
Quantity Kg, Acute, Non-Acute :	0, 68.02725
Management Method :	H141 - STORAGE, BULKING AND/OR TRANSFER OFF SITE
Is EPA Waste :	N
Federal Code :	N/R
State Code :	CA - 352

Waste Line Number :	3
Is DOT Hazardous :	N
DOT ID Number :	N/R
DOT Information :	N/R
Non Waste Description :	NON-RCRA HAZARDOUS WASTE SOLID (OILY SOLID WASTE/ USED METAL OIL FILTERS)
Quantity :	550 Pounds
Quantity Tons, Acute, Non-Acute :	0.275, 0, 0.275
Quantity Kg, Acute, Non-Acute :	0, 249.43326
Management Method :	H141 - STORAGE, BULKING AND/OR TRANSFER OFF SITE
Is EPA Waste :	N
Federal Code :	N/R
State Code :	CA - 352

Manifest Details

Manifest Number :	030031575WAS
Shipped Date :	2021-03-26
Updated Date :	2021-05-10
Received Date :	2021-03-26
Status :	Signed
Generator ID :	CAL000117804
Generator Name :	TRES ESTRELLAS TIRE & LUBE
Generator Address :	1475 W ANAHEIM ST, LONG BEACH, CA 90813
Generator Mailing :	1475 W ANAHEIM ST, LONG BEACH, CA 90813-0000
Generator Contact :	N/R
Destination ID :	CAL000330453
Destination Name :	AGRITEC INT DBA CLEANTECH ENVIRONMENTAL
Destination Mailing :	5820 MARTIN RD, IRWINDALE, CA 91706
Destination Address :	5820 MARTIN RD, IRWINDALE, CA 91706
Destination Contact :	N/R
Submission Type :	DataImage5Copy
Origin Type :	Web
Manifest Residue :	N
Rejection :	N
Last Date in Agency List :	2021-09-04

Map Id: BB269
Direction: S
Distance: 0.380 mi., 2009 ft.
Elevation: 10 ft.
Relative: Lower

Site Name : TRES ESTRELLAS TIRE & LUBE | TRES ESTRELLAS | TRES ESTRELLAS TIRE & LUBE CENTER INC DBA THREE STAR T & L CENTER
1475 W ANAHEIM ST
LONG BEACH | Long Beach, CA 90813

Database(s) : [AST - CA, CALEPA SITES - CA, ECHO, FRS, HAULERS - CA, HAZNET - CA, HWG - CA, MANIFEST EPA, RCRA_NONGEN, SWRCY - CA] ***(cont.)***

Envirosite ID: 233544
EPA ID: CAL000117804

MANIFEST EPA ***(cont.)***

Waste Details

Waste Line Number :	2
Is DOT Hazardous :	N
DOT ID Number :	N/R
DOT Information :	N/R
Non Waste Description :	NON-RCRA HAZARDOUS WASTE SOLID (ABSORBENT/ PAPER FILTER MEDIA)
Quantity :	250 Pounds
Quantity Tons, Acute, Non-Acute :	0.125, 0, 0.125
Quantity Kg, Acute, Non-Acute :	0, 113.37875
Management Method :	H141 - STORAGE, BULKING AND/OR TRANSFER OFF SITE
Is EPA Waste :	N
Federal Code :	N/R
State Code :	CA - 352

Waste Line Number :	3
Is DOT Hazardous :	N
DOT ID Number :	N/R
DOT Information :	N/R
Non Waste Description :	NON-RCRA HAZARDOUS WASTE SOLID (OILY SOLID WASTE/USED METAL OIL FILTERS)
Quantity :	550 Pounds
Quantity Tons, Acute, Non-Acute :	0.275, 0, 0.275
Quantity Kg, Acute, Non-Acute :	0, 249.43326
Management Method :	H141 - STORAGE, BULKING AND/OR TRANSFER OFF SITE
Is EPA Waste :	N
Federal Code :	N/R
State Code :	CA - 352

Manifest Details

Manifest Number :	030030876WAS
Shipped Date :	2021-03-12
Updated Date :	2021-04-16
Received Date :	2021-03-12
Status :	Signed
Generator ID :	CAL000117804
Generator Name :	TRES ESTRELLAS TIRE & LUBE
Generator Address :	1475 W ANAHEIM ST, LONG BEACH, CA 90813
Generator Mailing :	1475 W ANAHEIM ST, LONG BEACH, CA 90813-0000
Generator Contact :	N/R
Destination ID :	CAL000330453
Destination Name :	AGRITEC INT DBA CLEANTECH ENVIRONMENTAL
Destination Mailing :	5820 MARTIN RD, IRWINDALE, CA 91706
Destination Address :	5820 MARTIN RD, IRWINDALE, CA 91706
Destination Contact :	N/R
Submission Type :	DataImage5Copy
Origin Type :	Web

Map Id: BB269
Direction: S
Distance: 0.380 mi., 2009 ft.
Elevation: 10 ft.
Relative: Lower

Site Name : TRES ESTRELLAS TIRE & LUBE | TRES ESTRELLAS | TRES ESTRELLAS TIRE & LUBE CENTER INC DBA THREE STAR T & L CENTER
1475 W ANAHEIM ST
LONG BEACH | Long Beach, CA 90813

Database(s) : [AST - CA, CALEPA SITES - CA, ECHO, FRS, HAULERS - CA, HAZNET - CA, HWG - CA, MANIFEST EPA, RCRA_NONGEN, SWRCY - CA] ***(cont.)***

Envirosite ID: 233544
EPA ID: CAL000117804

MANIFEST EPA ***(cont.)***

Manifest Residue :	N
Rejection :	N
Last Date in Agency List :	2021-09-04

Waste Details

Waste Line Number :	2
Is DOT Hazardous :	N
DOT ID Number :	N/R
DOT Information :	N/R
Non Waste Description :	NON-RCRA HAZARDOUS WASTE SOLID (ABSORBENT/PAPER FILTER MEDIA)
Quantity :	200 Pounds
Quantity Tons, Acute, Non-Acute :	0.1, 0, 0.1
Quantity Kg, Acute, Non-Acute :	0, 90.703
Management Method :	H141 - STORAGE, BULKING AND/OR TRANSFER OFF SITE
Is EPA Waste :	N
Federal Code :	N/R
State Code :	CA - 352

Waste Line Number :	3
Is DOT Hazardous :	N
DOT ID Number :	N/R
DOT Information :	N/R
Non Waste Description :	NON-RCRA HAZARDOUS WASTE SOLID (OILY SOLID WASTE/USED METAL OIL FILTERS)
Quantity :	500 Pounds
Quantity Tons, Acute, Non-Acute :	0.25, 0, 0.25
Quantity Kg, Acute, Non-Acute :	0, 226.7575
Management Method :	H010 - METALS RECOVERY
Is EPA Waste :	N
Federal Code :	N/R
State Code :	CA - 352

Manifest Details

Manifest Number :	030030753WAS
Shipped Date :	2021-02-19
Updated Date :	2021-03-16
Received Date :	2021-02-19
Status :	Signed
Generator ID :	CAL000117804
Generator Name :	TRES ESTRELLAS TIRE & LUBE
Generator Address :	1475 W ANAHEIM ST, LONG BEACH, CA 90813
Generator Mailing :	1475 W ANAHEIM ST, LONG BEACH, CA 90813-0000
Generator Contact :	N/R
Destination ID :	CAL000330453

Map Id: BB269
Direction: S
Distance: 0.380 mi., 2009 ft.
Elevation: 10 ft.
Relative: Lower

Site Name : TRES ESTRELLAS TIRE & LUBE | TRES ESTRELLAS | TRES ESTRELLAS TIRE & LUBE CENTER INC DBA THREE STAR T & L CENTER
1475 W ANAHEIM ST
LONG BEACH | Long Beach, CA 90813

Database(s) : [AST - CA, CALEPA SITES - CA, ECHO, FRS, HAULERS - CA, HAZNET - CA, HWG - CA, MANIFEST EPA, RCRA_NONGEN, SWRCY - CA] ***(cont.)***

Envirosite ID: 233544
EPA ID: CAL000117804

MANIFEST EPA ***(cont.)***

Destination Name :	AGRITEC INT DBA CLEANTECH ENVIRONMENTAL
Destination Mailing :	5820 MARTIN RD, IRWINDALE, CA 91706
Destination Address :	5820 MARTIN RD, IRWINDALE, CA 91706
Destination Contact :	N/R
Submission Type :	DataImage5Copy
Origin Type :	Web
Manifest Residue :	N
Rejection :	N
Last Date in Agency List :	2021-09-04

Waste Details

Waste Line Number :	2
Is DOT Hazardous :	N
DOT ID Number :	N/R
DOT Information :	N/R
Non Waste Description :	NON-RCRA HAZARDOUS WASTE SOLID (OILY SOLID WASTE/USED METAL OIL FILTERS)
Quantity :	200 Pounds
Quantity Tons, Acute, Non-Acute :	0.1, 0, 0.1
Quantity Kg, Acute, Non-Acute :	0, 90.703
Management Method :	H010 - METALS RECOVERY
Is EPA Waste :	N
Federal Code :	N/R
State Code :	CA - 351

Waste Line Number :	3
Is DOT Hazardous :	N
DOT ID Number :	N/R
DOT Information :	N/R
Non Waste Description :	NON-RCRA HAZARDOUS WASTE SOLID (ABSORBENT/PAPER FILTER MEDIA)
Quantity :	600 Pounds
Quantity Tons, Acute, Non-Acute :	0.3, 0, 0.3
Quantity Kg, Acute, Non-Acute :	0, 272.109
Management Method :	H010 - METALS RECOVERY
Is EPA Waste :	N
Federal Code :	N/R
State Code :	CA - 352

RCRA_NONGEN

Facility Name :	TRES ESTRELLAS TIRE & LUBE
Facility Address :	1475 W ANAHEIM ST, LONG BEACH, CA 90813-0000
County :	LOS ANGELES

Map Id: BB269
Direction: S
Distance: 0.380 mi., 2009 ft.
Elevation: 10 ft.
Relative: Lower

Site Name : TRES ESTRELLAS TIRE & LUBE | TRES ESTRELLAS | TRES ESTRELLAS TIRE & LUBE CENTER INC DBA THREE STAR T & L CENTER
1475 W ANAHEIM ST
LONG BEACH | Long Beach, CA 90813

Database(s) : [AST - CA, CALEPA SITES - CA, ECHO, FRS, HAULERS - CA, HAZNET - CA, HWG - CA, MANIFEST EPA, RCRA_NONGEN, SWRCY - CA] ***(cont.)***

Envirosite ID: 233544
EPA ID: CAL000117804

RCRA_NONGEN ***(cont.)***

Date Form Received by Agency :	1994-07-15
EPA ID :	CAL000117804
Mailing Address :	1475 W ANAHEIM ST, LONG BEACH, CA 90813-0000
Contact :	ADOLFO AMADOR JR
Contact Address :	1475 W ANAHEIM ST, LONG BEACH, CA 90813-0000
Contact Country :	N/R
Contact Telephone :	562-432-5540
Contact Email :	THREESTARTIRES@YAHOO.COM
EPA Region :	09
Land Type :	Not Reported
Source Type :	Implementer
Classification :	Not a generator, verified
Description :	Not a generator, verified
Last Date in Agency List :	2021-09-03

Owner/Operator Summary

Owner/Operator Name :	ADOLFO AMADOR
Owner/Operator Address :	12614 MAYHILL AVE, LA MIRADA, CA 90638-0000
Owner/Operator Country :	N/R
Owner/Operator Telephone :	562-760-0068
Owner/Operator Email :	N/R
Owner/Operator Fax :	N/R
Legal Status :	Other land type
Owner/Operator Type :	Owner
Owner/Operator Start Date :	N/R
Owner/Operator End Date :	N/R

Owner/Operator Name :	ADOLFO AMADOR JR
Owner/Operator Address :	1475 W ANAHEIM ST, LONG BEACH, CA 90813-0000
Owner/Operator Country :	N/R
Owner/Operator Telephone :	562-432-5540
Owner/Operator Email :	N/R
Owner/Operator Fax :	N/R
Legal Status :	Other land type
Owner/Operator Type :	Operator
Owner/Operator Start Date :	N/R
Owner/Operator End Date :	N/R

Handler Activities Summary

U.S. Importer of Hazardous Waste :	N
Mixed Waste (Haz. and Radioactive) :	N
Recycler of Hazardous Waste :	N
Transporter of Hazardous Waste :	N
Treater, Storer or Disposer of HW :	N
Underground Injection Activity :	N

Map Id: BB269
Direction: S
Distance: 0.380 mi., 2009 ft.
Elevation: 10 ft.
Relative: Lower

Site Name : TRES ESTRELLAS TIRE & LUBE | TRES ESTRELLAS | TRES ESTRELLAS TIRE & LUBE CENTER INC DBA THREE STAR T & L CENTER
1475 W ANAHEIM ST
LONG BEACH | Long Beach, CA 90813

Database(s) : [AST - CA, CALEPA SITES - CA, ECHO, FRS, HAULERS - CA, HAZNET - CA, HWG - CA, MANIFEST EPA, RCRA_NONGEN, SWRCY - CA] ***(cont.)***

Envirosite ID: 233544
EPA ID: CAL000117804

RCRA_NONGEN ***(cont.)***

On-site Burner Exemption :	N
Furnace Exemption :	N
Used Oil Fuel Burner :	N
Used Oil Processor :	N
Used Oil Refiner :	N
Used Oil Fuel Marketer to Burner :	N
Used Oil Specification Marketer :	N
Used Oil Transfer Facility :	N
Used Oil Transporter :	N

Notices of Violations Summary

Regulation Violated :	N

SWRCY - CA

Facility Name :	Three Star Tire & Lube Center, Inc
Facility Address :	1475 W. Anaheim St., Long Beach, 90813
County :	N/R

Site Details

ID Number :	N/R
Activity Categories :	N/R
Activities :	N/R
Phone Number :	(562) 432-5540
Type :	UsedOil
Last Date in Agency List :	2021-08-26

Map Id: BB270
Direction: S
Distance: 0.381 mi., 2011 ft.
Elevation: 10 ft.
Relative: Lower

Site Name : HARBOR USED AUTO PARTS INC | HARBOR AUTO PARTS
1421 W ANAHEIM ST
LONG BEACH | Long Beach, CA 90813

Database(s) : [CALEPA SITES - CA, CIWQS - CA, ECHO, ERNS, FRS, HAZNET - CA, HWG - CA, ICIS, INACTIVE PCS, NPDES - CA, PCS FACILITY, RCRA_NONGEN, RFR - CA, STORMWATER]

Envirosite ID: 311166
EPA ID: N/R

CALEPA SITES - CA

Facility Name :	HARBOR USED AUTO PARTS INC

Map Id: BB270
Direction: S
Distance: 0.381 mi., 2011 ft.
Elevation: 10 ft.
Relative: Lower

Site Name : HARBOR USED AUTO PARTS INC | HARBOR AUTO PARTS
1421 W ANAHEIM ST
LONG BEACH | Long Beach, CA 90813

Database(s) : [CALEPA SITES - CA, CIWQS - CA, ECHO, ERNS, FRS, HAZNET - CA, HWG - CA, ICIS, INACTIVE PCS, NPDES - CA, PCS FACILITY, RCRA_NONGEN, RFR - CA, STORMWATER] ***(cont.)***

Envirosite ID: 311166
EPA ID: N/R

CALEPA SITES - CA ***(cont.)***

Facility Address :	1421 W ANAHEIM ST, LONG BEACH, 90813
Site ID :	375215
EI ID :	229651
EI Description :	Industrial Facility Storm Water
Latitude :	33.782850
Longitude :	-118.210980
Agency Hyperlink :	Click here for hyperlink provided by the agency.
Last Date in Agency List :	2021-08-26
Site ID :	375215
EI ID :	10618561
EI Description :	Hazardous Waste Generator
Latitude :	33.782850
Longitude :	-118.210980
Agency Hyperlink :	Click here for hyperlink provided by the agency.
Last Date in Agency List :	2021-08-26
Site ID :	375215
EI ID :	10618561
EI Description :	Chemical Storage Facilities
Latitude :	33.782850
Longitude :	-118.210980
Agency Hyperlink :	Click here for hyperlink provided by the agency.
Last Date in Agency List :	2021-08-26

CIWQS - CA

Facility Name :	HARBOR AUTO PARTS
Facility Address :	1421 W ANAHEIM ST, LONG BEACH, CA 90813
County :	LOS ANGELES
Place ID :	S229650
Agency Name :	HARBOR AUTO PARTS
Last Date in Agency List :	2021-09-10
Facility Name :	HARBOR USED AUTO PARTS
Facility Address :	1421 W ANAHEIM ST, LONG BEACH, CA 90813
County :	LOS ANGELES
Place ID :	S231253
Agency Name :	HARBOR USED AUTO PARTS
Last Date in Agency List :	2021-09-10

Map Id: BB270
Direction: S
Distance: 0.381 mi., 2011 ft.
Elevation: 10 ft.
Relative: Lower

Site Name : HARBOR USED AUTO PARTS INC | HARBOR AUTO PARTS
1421 W ANAHEIM ST
LONG BEACH | Long Beach, CA 90813

Database(s) : [CALEPA SITES - CA, CIWQS - CA, ECHO, ERNS, FRS, HAZNET - CA, HWG - CA, ICIS, INACTIVE PCS, NPDES - CA, PCS FACILITY, RCRA_NONGEN, RFR - CA, STORMWATER] ***(cont.)***

Envirosite ID: 311166
EPA ID: N/R

CIWQS - CA ***(cont.)***

Facility Name :	HARBOR USED AUTO PARTS INC
Facility Address :	1421 W ANAHEIM ST, LONG BEACH, CA 90813
County :	LOS ANGELES
Place ID :	S229651
Agency Name :	HARBOR USED AUTO PARTS INC
Last Date in Agency List :	2021-09-10

ECHO

Facility Name :	HARBOR USED AUTO PARTS
Facility Address :	1421 W ANAHEIM ST, LONG BEACH, CA 90813
County :	LOS ANGELES
Last Inspection Date :	2019-12-11
Registry ID :	110070088388
FIPS Code :	06037
EPA Region :	09
Inspection Count :	1
Last Inspection Days :	613
Informal Count :	0
Last Informal Action Date :	N/R
Formal Action Count :	0
Last Formal Action Date :	N/R
Total Penalties :	0
Penalty Count :	N/R
Last Penalty Date :	N/R
Last Penalty Amount :	N/R
QTRS IN NC :	7
Programs IN SNC :	0
Current Compliance Status :	Violation Identified
Three-Year Compliance Status :	____VVVVVVV
Collection Method :	N/R
Reference Point :	N/R
Accuracy Meters :	17531
Derived Tribes :	N/R
Derived HUC :	18070105
Derived WBD :	N/R
Derived STCTY FIPS :	06037
Derived Zip :	90813
Derived CD113 :	47
Derived CB2010 :	060375755001052
MYRTK Universe :	NNN
NPDES IDs :	CAZ191240
CWA Permit Types :	Minor
CWA Compliance Tracking :	On
CWA NAICS :	N/R
CWA SICS :	5015
CWA Inspection Count :	1

Map Id: BB270
Direction: S
Distance: 0.381 mi., 2011 ft.
Elevation: 10 ft.
Relative: Lower

Site Name : HARBOR USED AUTO PARTS INC | HARBOR AUTO PARTS
1421 W ANAHEIM ST
LONG BEACH | Long Beach, CA 90813

Database(s) : [CALEPA SITES - CA, CIWQS - CA, ECHO, ERNS, FRS, HAZNET - CA, HWG - CA, ICIS, INACTIVE PCS, NPDES - CA, PCS FACILITY, RCRA_NONGEN, RFR - CA, STORMWATER] ***(cont.)***

Envirosite ID: 311166
EPA ID: N/R

ECHO ***(cont.)***

CWA Last Inspection Days :	612
CWA Informal Count :	N/R
CWA Formal Action Count :	N/R
CWA Last Formal Action Date :	N/R
CWA Penalties :	N/R
CWA Last Penalty Date :	N/R
CWA Last Penalty Amount :	N/R
CWA Quarters IN NC :	7
CWA Current Compliance Status :	Violation Identified
CWA Current SNC Flag :	N
CWA 13 Quarters Compliance Status :	_____VVVVVVV
CWA 13 Quarters Effluent Exceedances:	N/R
CWA Three-Year QNCR Codes :	N/R
DFR URL :	Click here for hyperlink provided by the agency.
Facility SIC :	5015
Facility NAICS :	4211
Facility Last Inspection EPA Date :	N/R
Facility Last Inspection State Date :	2019-12-11
Facility Last Formal Act EPA Date :	N/R
Facility Last Formal Act State Date :	N/R
Facility Last Informal Act EPA Date :	N/R
Facility Last Informal Act State Date:	N/R
Facility Federal Agency :	N/R
TRI Reporter :	N/R
Facility Imp Water Flag :	N/R
Current SNC Flag :	N
Indian County Flag :	N
Federal Flag :	N/R
US Mexico Border Flag :	N
Chesapeak Bay Flag :	N/R
AIR Flag :	N
NPDES Flag :	Y
SDWIS Flag :	N
RCRA Flag :	Y
TRI Flag :	N
GHG Flag :	N
Major Flag :	N/R
Active Flag :	Y
NAA Flag :	Y
Latitude :	33.78285
Longitude :	-118.21098
Last Date in Agency List :	2021-08-20
Facility Name :	HARBOR USED AUTO PARTS INC
Facility Address :	1421 W ANAHEIM ST, LONG BEACH, CA 90813
County :	LOS ANGELES
Last Inspection Date :	2019-12-11
Registry ID :	110070088388
FIPS Code :	06037

Map Id: BB270
Direction: S
Distance: 0.381 mi., 2011 ft.
Elevation: 10 ft.
Relative: Lower

Site Name : HARBOR USED AUTO PARTS INC | HARBOR AUTO PARTS
1421 W ANAHEIM ST
LONG BEACH | Long Beach, CA 90813

Database(s) : [CALEPA SITES - CA, CIWQS - CA, ECHO, ERNS, FRS, HAZNET - CA, HWG - CA, ICIS, INACTIVE PCS, NPDES - CA, PCS FACILITY, RCRA_NONGEN, RFR - CA, STORMWATER] ***(cont.)***

Envirosite ID: 311166
EPA ID: N/R

ECHO ***(cont.)***

EPA Region :	09
Inspection Count :	1
Last Inspection Days :	389
Informal Count :	0
Last Informal Action Date :	N/R
Formal Action Count :	0
Last Formal Action Date :	N/R
Total Penalties :	0
Penalty Count :	N/R
Last Penalty Date :	N/R
Last Penalty Amount :	N/R
QTRS IN NC :	5
Programs IN SNC :	0
Current Compliance Status :	Violation Identified
Three-Year Compliance Status :	_____VVVVV
Collection Method :	N/R
Reference Point :	N/R
Accuracy Meters :	17531
Derived Tribes :	N/R
Derived HUC :	18070105
Derived WBD :	N/R
Derived STCTY FIPS :	06037
Derived Zip :	90813
Derived CD113 :	47
Derived CB2010 :	060375755001052
MYRTK Universe :	NNN
NPDES IDs :	CAZ191240
CWA Permit Types :	Minor
CWA Compliance Tracking :	On
CWA NAICS :	N/R
CWA SICS :	5015
CWA Inspection Count :	1
CWA Last Inspection Days :	389
CWA Informal Count :	N/R
CWA Formal Action Count :	N/R
CWA Last Formal Action Date :	N/R
CWA Penalties :	N/R
CWA Last Penalty Date :	N/R
CWA Last Penalty Amount :	N/R
CWA Quarters IN NC :	5
CWA Current Compliance Status :	Violation Identified
CWA Current SNC Flag :	N
CWA 13 Quarters Compliance Status :	_____VVVVV
CWA 13 Quarters Effluent Exceedances:	N/R
CWA Three-Year QNCR Codes :	N/R
DFR URL :	Click here for hyperlink provided by the agency.
Facility SIC :	5015
Facility NAICS :	4211
Facility Last Inspection EPA Date :	N/R
Facility Last Inspection State Date :	2019-12-11
Facility Last Formal Act EPA Date :	N/R
Facility Last Formal Act State Date :	N/R

Map Id: BB270
Direction: S
Distance: 0.381 mi., 2011 ft.
Elevation: 10 ft.
Relative: Lower

Site Name : HARBOR USED AUTO PARTS INC | HARBOR AUTO PARTS
1421 W ANAHEIM ST
LONG BEACH | Long Beach, CA 90813

Database(s) : [CALEPA SITES - CA, CIWQS - CA, ECHO, ERNS, FRS, HAZNET - CA, HWG - CA, ICIS, INACTIVE PCS, NPDES - CA, PCS FACILITY, RCRA_NONGEN, RFR - CA, STORMWATER] ***(cont.)***

Envirosite ID: 311166
EPA ID: N/R

ECHO ***(cont.)***

Facility Last Informal Act EPA Date :	N/R
Facility Last Informal Act State Date:	N/R
Facility Federal Agency :	N/R
TRI Reporter :	N/R
Facility Imp Water Flag :	Y
Current SNC Flag :	N
Indian County Flag :	N
Federal Flag :	N/R
US Mexico Border Flag :	N
Chesapeak Bay Flag :	N/R
AIR Flag :	N
NPDES Flag :	Y
SDWIS Flag :	N
RCRA Flag :	Y
TRI Flag :	N
GHG Flag :	N
Major Flag :	N/R
Active Flag :	Y
NAA Flag :	Y
Latitude :	33.78285
Longitude :	-118.21098
Last Date in Agency List :	2021-02-17

ERNS

Facility Address :	1421 W. ANAHEIM ST., LONG BEACH, CA
County :	LOS ANGELES

Incident Information

Incident Date Time :	2007-03-20 10:24:00
Type of Incident :	MOBILE
Incident Cause :	TRANSPORT ACCIDENT
Incident DTG :	OCCURRED
Incident Location :	IN FRONT OF HARBOR USED AUTO PARTS
Sequence Number :	829754
Potential Flag :	N
Description of Incident :	CALLER IS REPORTING THAT TWO SEMI TRUCKS COLLIDED CAUSING 15-20 GALLONS OF DIESEL FUEL TO DISCHARGE ONTO THE GROUND AND INTO A STORM DRAIN COVER. IT IS UNKNOWN WHERE THE FUEL RELEASED FROM AT THIS TIME.
Last Date in Agency List :	2015-12-23

Incident Response Summary

Date Time Received :	2007-03-20 14:08:00
Date Time Completed :	2007-03-20 14:21:00

Map Id: BB270
Direction: S
Distance: 0.381 mi., 2011 ft.
Elevation: 10 ft.
Relative: Lower

Site Name : HARBOR USED AUTO PARTS INC | HARBOR AUTO PARTS
1421 W ANAHEIM ST
LONG BEACH | Long Beach, CA 90813

Database(s) : [CALEPA SITES - CA, CIWQS - CA, ECHO, ERNS, FRS, HAZNET - CA, HWG - CA, ICIS, INACTIVE PCS, NPDES - CA, PCS FACILITY, RCRA_NONGEN, RFR - CA, STORMWATER] ***(cont.)***

Envirosite ID: 311166
EPA ID: N/R

ERNS ***(cont.)***

Call Type :	Incident
Source :	TELEPHONE
Responsible Company :	AT&L INC.
Responsible Org Type :	PRIVATE ENTERPRISE
Responsible City :	SAN GABRIEL
Responsible State :	CA
Responsible Zip :	91778

Incident Details Summary

Remedial Action :	REQUESTED FOR A PUBLIC SERVICE TRUCK OF SAND TO COME TO THE SCENE, MATERIAL IS CONTAINED AND CITY HEALTH HAZMAT DEPT HAS JUST ARRIVED
Medium :	STORM DRAIN
Medium Description :	WATER
Body of Water :	STORM DRAIN
Weather Conditions :	PARTLY CLOUDY
Water Temperature :	N/R
Water Supply Contaminated :	N
Waterway Closed :	N
Waterway Description :	N/R

Additional Incident Details Summary

Actual Amount :	N/R
Actual Amount Units :	N/R
Capacity of Tank :	N/R
Capacity of Tank Units :	N/R
Continuous Release Begin Date :	N/R
Continuous Release End Date :	N/R
Continuous Release Change Date :	N/R
Continuous Release Permit :	N/R
Continuous Release Type :	N/R
Description of Tank :	N/R
Device Operational :	Y
DOT Crossing Number :	N/R
DOT Regulated :	U
NPDES :	N/R
NPDES Compliance :	U
Pipeline Aboveground :	ABOVE
Pipeline Covered :	U
Pipeline Type :	N/R
Tank ID :	N/R
Tank Regulated :	U
Tank Regulated by :	N/R

Map Id: BB270
Direction: S
Distance: 0.381 mi., 2011 ft.
Elevation: 10 ft.
Relative: Lower

Site Name : HARBOR USED AUTO PARTS INC | HARBOR AUTO PARTS
1421 W ANAHEIM ST
LONG BEACH | Long Beach, CA 90813

Database(s) : [CALEPA SITES - CA, CIWQS - CA, ECHO, ERNS, FRS, HAZNET - CA, HWG - CA, ICIS, INACTIVE PCS, NPDES - CA, PCS FACILITY, RCRA_NONGEN, RFR - CA, STORMWATER] ***(cont.)***

Envirosite ID: 311166
EPA ID: N/R

ERNS ***(cont.)***

Materials Involved Summary

Name of Material :	OIL, FUEL: NO. 2-D
CAS Number :	000000-00-0
Amount of Material :	20
Unit of Measure :	GALLON(S)
UN Number :	N/R
CHRIS Code :	OTD
Reached Water :	YES
Amount in Water :	1
Unit of Measure (Reach Water) :	QUART(S)

Additional Materials Involved Summary

Name of Material :	N/R
CAS Number :	N/R
CHRIS Code :	N/R
Upper Bounds :	N/R
Upper Bounds Unit :	N/R
Upper Bounds Rate :	N/R

Trains Details

Train Name Number :	N/R
Train Type :	N/R
Train Speed :	N/R
Train Direction :	N/R
Number Locomotives :	N/R
Number Cars :	N/R
Number Derailed :	N/R
Track Speed :	N/R
Railroad Name :	N/R
Non Compliance with Hazmat :	N/R

Derailed Units Summary

Train Name Number :	N/R
Car Number :	N/R
Car Content :	N/R
Position in Train :	N/R
Derailed Type :	N/R

Vessels Details

Vessel Name :	N/R
Vessel Type :	N/R
Vessel Length :	N/R
Hull Construction :	N/R

Map Id: BB270
Direction: S
Distance: 0.381 mi., 2011 ft.
Elevation: 10 ft.
Relative: Lower

Site Name : HARBOR USED AUTO PARTS INC | HARBOR AUTO PARTS
1421 W ANAHEIM ST
LONG BEACH | Long Beach, CA 90813

Database(s) : [CALEPA SITES - CA, CIWQS - CA, ECHO, ERNS, FRS, HAZNET - CA, HWG - CA, ICIS, INACTIVE PCS, NPDES - CA, PCS FACILITY, RCRA_NONGEN, RFR - CA, STORMWATER] ***(cont.)***

Envirosite ID: 311166
EPA ID: N/R

ERNS ***(cont.)***

Fuel Capacity :	N/R
Fuel on Board :	N/R
Cargo Capacity :	N/R
Cargo on Board :	N/R
Is Vessel Aground :	N/R
Flag :	N/R
Breadth :	N/R
Draught :	N/R
Fuel Capacity Units :	N/R
Fuel on Board Units :	N/R
Cargo Capacity Units :	N/R
Cargo on Board Units :	N/R

Mobile Details

Vehicle Own Fuel Capacity :	N/R
Cargo Capacity :	N/R
Amount of Cargo on Board :	N/R
Hazmat Carrier :	U
Carrier Licensed :	U
Noncompliance with Hazmat :	U
Mobile Type :	TRACTOR TRAILER
Cargo Capacity Units :	N/R
Amount of Cargo on Board Units :	N/R
Vehicle Year :	N/R
Vehicle Make :	N/R
Vehicle Model :	N/R
Vehicle Number :	NONE
Trailer Number :	N/R

Vehicle Own Fuel Capacity :	N/R
Cargo Capacity :	N/R
Amount of Cargo on Board :	N/R
Hazmat Carrier :	U
Carrier Licensed :	U
Noncompliance with Hazmat :	U
Mobile Type :	TRACTOR TRAILER
Cargo Capacity Units :	N/R
Amount of Cargo on Board Units :	N/R
Vehicle Year :	N/R
Vehicle Make :	N/R
Vehicle Model :	N/R
Vehicle Number :	UNKNOWN
Trailer Number :	N/R

FRS

Facility Name :	HARBOR USED AUTO PARTS
Facility Address :	1421 W ANAHEIM ST, LONG BEACH, CA 90813-0000

Map Id: BB270
Direction: S
Distance: 0.381 mi., 2011 ft.
Elevation: 10 ft.
Relative: Lower

Site Name : HARBOR USED AUTO PARTS INC | HARBOR AUTO PARTS
1421 W ANAHEIM ST
LONG BEACH | Long Beach, CA 90813

Database(s) : [CALEPA SITES - CA, CIWQS - CA, ECHO, ERNS, FRS, HAZNET - CA, HWG - CA, ICIS, INACTIVE PCS, NPDES - CA, PCS FACILITY, RCRA_NONGEN, RFR - CA, STORMWATER] ***(cont.)***

Envirosite ID: 311166
EPA ID: N/R

FRS ***(cont.)***

County : LOS ANGELES

Site Details
Registry ID : 110070088388
FRS Facility URL : Click here for hyperlink provided by the agency.
Last Date in Agency List : 2021-07-17

Source Description

Source Description :

The NPDES module of the Compliance Information System (ICIS) tracks surface water permits issued under the Clean Water Act. Under NPDES, all facilities that discharge pollutants from any point source into waters of the United States are required to obtain a permit. The permit will likely contain limits on what can be discharged, impose monitoring and reporting requirements, and include other provisions to ensure that the discharge does not adversely affect water quality.

Source Description :

RCRAInfo is EPA's comprehensive information system that supports the Resource Conservation and Recovery Act (RCRA) of 1976 and the Hazardous and Solid Waste Amendments (HSWA) of 1984 through the tracking of events and activities related to facilities that generate, transport, and treat, store, or dispose of hazardous waste. RCRAInfo allows RCRA program staff to track the notification, permit, compliance, and corrective action activities required under RCRA. RCRAInfo also supports generation of the National Hazardous Waste Biennial Report. All generators and treatment, storage, and disposal facilities who handle hazardous waste are required to report to the EPA Administrator at least once every two years to support creation of the Biennial Report.

FRS Environmental Interest
Source and System ID : ICIS - CAZ191240
RCRAINFO - CAL000221883

Facility Name : HARBOR USED AUTO PARTS INC
Facility Address : 1421 W ANAHEIM ST, LONG BEACH, CA 90813-0000
County : LOS ANGELES

Site Details
Registry ID : 110070088388
FRS Facility URL : Click here for hyperlink provided by the agency.
Last Date in Agency List : 2021-05-03

Map Id: BB270
Direction: S
Distance: 0.381 mi., 2011 ft.
Elevation: 10 ft.
Relative: Lower

Site Name : HARBOR USED AUTO PARTS INC | HARBOR AUTO PARTS
1421 W ANAHEIM ST
LONG BEACH | Long Beach, CA 90813

Database(s) : [CALEPA SITES - CA, CIWQS - CA, ECHO, ERNS, FRS, HAZNET - CA, HWG - CA, ICIS, INACTIVE PCS, NPDES - CA, PCS FACILITY, RCRA_NONGEN, RFR - CA, STORMWATER] ***(cont.)***

Envirosite ID: 311166
EPA ID: N/R

FRS ***(cont.)***

Source Description

Source Description :

The NPDES module of the Compliance Information System (ICIS) tracks surface water permits issued under the Clean Water Act. Under NPDES, all facilities that discharge pollutants from any point source into waters of the United States are required to obtain a permit. The permit will likely contain limits on what can be discharged, impose monitoring and reporting requirements, and include other provisions to ensure that the discharge does not adversely affect water quality.

Source Description :

RCRAInfo is EPA's comprehensive information system that supports the Resource Conservation and Recovery Act (RCRA) of 1976 and the Hazardous and Solid Waste Amendments (HSWA) of 1984 through the tracking of events and activities related to facilities that generate, transport, and treat, store, or dispose of hazardous waste. RCRAInfo allows RCRA program staff to track the notification, permit, compliance, and corrective action activities required under RCRA. RCRAInfo also supports generation of the National Hazardous Waste Biennial Report. All generators and treatment, storage, and disposal facilities who handle hazardous waste are required to report to the EPA Administrator at least once every two years to support creation of the Biennial Report.

FRS Environmental Interest

Source and System ID :	ICIS - CAZ191240 RCRAINFO - CAL000221883

HAZNET - CA

Facility Name :	HARBOR AUTO PARTS
Facility Address :	1421 W ANAHEIM ST, LONG BEACH, CA 90813
County :	LOS ANGELES

Site Details

Generator EPA ID :	CAL000180282
Active :	Inactive
Category :	STATE
Facility Types :	N/R
Type :	PERMANENT
Contact Name :	N/R
Contact Phone :	N/R
Facility Mailing Address :	1421 W ANAHEIM ST, LONG BEACH, CA 908130000
Latitude :	33.78276203
Longitude :	-118.21191121
Agency Hyperlink :	Click here for hyperlink provided by the agency.
Last Date in Agency List :	2021-07-08

Map Id: BB270
Direction: S
Distance: 0.381 mi., 2011 ft.
Elevation: 10 ft.
Relative: Lower

Site Name : HARBOR USED AUTO PARTS INC | HARBOR AUTO PARTS
1421 W ANAHEIM ST
LONG BEACH | Long Beach, CA 90813

Database(s) : [CALEPA SITES - CA, CIWQS - CA, ECHO, ERNS, FRS, HAZNET - CA, HWG - CA, ICIS, INACTIVE PCS, NPDES - CA, PCS FACILITY, RCRA_NONGEN, RFR - CA, STORMWATER] ***(cont.)***

Envirosite ID: 311166
EPA ID: N/R

HAZNET - CA ***(cont.)***

Generator EPA ID :	CAC001388984
Active :	Inactive
Category :	STATE
Facility Types :	N/R
Type :	TEMPORARY
Contact Name :	N/R
Contact Phone :	N/R
Facility Mailing Address :	1421 W ANAHEIM ST, LONG BEACH, CA 908130000
Latitude :	33.78276203
Longitude :	-118.21191121
Agency Hyperlink :	Click here for hyperlink provided by the agency.
Last Date in Agency List :	2021-07-08

Waste Generator Details

State Waste :	1998: 223 - Unspecified oil-containing waste, 0.2293 tons to CAD000088252
Facility Name :	HARBOR USED AUTO PARTS
Facility Address :	1421 W ANAHEIM ST, LONG BEACH, CA 90813
County :	LOS ANGELES

Site Details

Generator EPA ID :	CAL000221883
Active :	Active
Category :	STATE
Facility Types :	N/R
Type :	PERMANENT
Contact Name :	N/R
Contact Phone :	N/R
Facility Mailing Address :	1421 W ANAHEIM ST, LONG BEACH, CA 908130000
Latitude :	33.78276203
Longitude :	-118.21191121
Agency Hyperlink :	Click here for hyperlink provided by the agency.
Last Date in Agency List :	2021-07-08

HWG - CA

Facility Name :	HARBOR AUTO PARTS
Facility Address :	1421 W ANAHEIM ST, LONG BEACH, CA 90813
County :	LOS ANGELES
EPA ID :	CAC001388984
Status :	Inactive
Category :	STATE
Type :	TEMPORARY

Map Id: BB270
Direction: S
Distance: 0.381 mi., 2011 ft.
Elevation: 10 ft.
Relative: Lower

Site Name : HARBOR USED AUTO PARTS INC | HARBOR AUTO PARTS
1421 W ANAHEIM ST
LONG BEACH | Long Beach, CA 90813

Database(s) : [CALEPA SITES - CA, CIWQS - CA, ECHO, ERNS, FRS, HAZNET - CA, HWG - CA, ICIS, INACTIVE PCS, NPDES - CA, PCS FACILITY, RCRA_NONGEN, RFR - CA, STORMWATER] ***(cont.)***

Envirosite ID: 311166
EPA ID: N/R

HWG - CA ***(cont.)***

Facility Type :	N/R
Mailing Address :	1421 W ANAHEIM ST, LONG BEACH, CA 908130000
Owner Name :	MICHAEL SANCHEZ
Owner Address :	1421 W ANAHEIM ST, LONG BEACH, CA 908130000
Operator Name :	MICHAEL SANCHEZ-OWNER
Operator Address :	1421 W ANAHEIM ST, LONG BEACH, CA 908130000
Latitude :	33.782809
Longitude :	-118.211951

EPA ID :	CAL000180282
Status :	Inactive
Category :	STATE
Type :	PERMANENT
Facility Type :	N/R
Mailing Address :	1421 W ANAHEIM ST, LONG BEACH, CA 908130000
Owner Name :	MICHAEL SANCHEZ
Owner Address :	1421 W ANAHEIM ST, LONG BEACH, CA 908130000
Operator Name :	MICHAEL SANCHEZ
Operator Address :	INACT PER 98VQ FINAL NOTICE, LONG BEACH, CA 908130000
Latitude :	33.782809
Longitude :	-118.211951

Facility Name :	HARBOR USED AUTO PARTS
Facility Address :	1421 W ANAHEIM ST, LONG BEACH, CA 90813
County :	LOS ANGELES

EPA ID :	CAL000221883
Status :	Active
Category :	STATE
Type :	PERMANENT
Facility Type :	N/R
Mailing Address :	1421 W ANAHEIM ST, LONG BEACH, CA 908130000
Owner Name :	PABLO ARREAGA
Owner Address :	1421-W ANAHEIM ST, LONG BEACH, CA 908130000
Operator Name :	JUAN PABLO ARREAGA
Operator Address :	1421 W ANAHEIM ST, LONG BEACH, CA 90813
Latitude :	33.782809
Longitude :	-118.211951

ICIS

Facility Name :	HARBOR USED AUTO PARTS INC
Facility Address :	1421 W ANAHEIM ST, LONG BEACH, CA 90813

Map Id: BB270
Direction: S
Distance: 0.381 mi., 2011 ft.
Elevation: 10 ft.
Relative: Lower

Site Name : HARBOR USED AUTO PARTS INC | HARBOR AUTO PARTS
1421 W ANAHEIM ST
LONG BEACH | Long Beach, CA 90813

Database(s) : [CALEPA SITES - CA, CIWQS - CA, ECHO, ERNS, FRS, HAZNET - CA, HWG - CA, ICIS, INACTIVE PCS, NPDES - CA, PCS FACILITY, RCRA_NONGEN, RFR - CA, STORMWATER] ***(cont.)***

Envirosite ID: 311166
EPA ID: N/R

ICIS ***(cont.)***

Site Details

NPDES ID :	CAZ191240
ICIS Facility Interest ID :	3600724140
Facility UIN :	110070088388
Facility Type Code :	Privately Owned Facility
Impaired Waters :	N/R
Latitude :	33.78285
Longitude :	-118.21098
Last Date in Agency List :	2021-08-17

Facility NAICS

NAICS Code :	N/R
NAICS Description :	N/R

Facility SIC

SIC Code :	5015
SIC Description :	Motor Vehicle Parts, Used

INACTIVE PCS

Issue Date :	2015-07-01
Original Issue Date :	2015-07-01
Effective Date :	2015-07-01
Expiration Date :	2020-06-30
Retirement Date :	N/R
Termination Date :	N/R
Issuing Agency :	CA Waterboards
Agency Type :	State
Activity ID :	3601103499
External Permit Number :	CAZ191240
Facility Type Indicator :	NON-POTW
Permit Type :	General Permit Covered Facility-NPDES)
Major Minor Status :	N
Permit Status :	Expired
Total Design Flow Number :	N/R
Actual Average Flow Number :	N/R
State Water Body :	N/R
State Water Body Name :	N/R
Permit Name :	Harbor Used Auto Parts Inc
Permit Comp Status :	Y
RNC Tracking :	Y
Master External Permit Number :	CAS000001
TMDL Interface :	N/R
EDMR Authorization :	N
Pretreatment Indicator :	N/R
Last Date in Agency List :	2021-08-19

Map Id: BB270
Direction: S
Distance: 0.381 mi., 2011 ft.
Elevation: 10 ft.
Relative: Lower

Site Name : HARBOR USED AUTO PARTS INC | HARBOR AUTO PARTS
1421 W ANAHEIM ST
LONG BEACH | Long Beach, CA 90813

Database(s) : [CALEPA SITES - CA, CIWQS - CA, ECHO, ERNS, FRS, HAZNET - CA, HWG - CA, ICIS, INACTIVE PCS, NPDES - CA, PCS FACILITY, RCRA_NONGEN, RFR - CA, STORMWATER] ***(cont.)***

Envirosite ID: 311166
EPA ID: N/R

NPDES - CA

Facility Name :	Harbor Used Auto Parts Inc
Facility Address :	1421 W Anaheim St, Long Beach, 90813
County :	Los Angeles
Effective Date :	2001-08-14
Adoption Date :	N/R
Expiration Date :	N/R
Termination Date :	N/R
Order Number :	97-03-DWQ
NPDES Number :	CAS000001
WDID :	4 19I016721
RM Status :	Active
Reg Meas ID :	191240
Reg Meas Type :	Enrollee
Program :	Industrial
Facility Place ID :	N/R
Region Code :	4
Discharger ID :	0
Discharger :	Harbor Used Auto Parts Inc
Discharger Address :	1421 W Anaheim St, Long Beach, California 90813
Last Date in Agency List :	2021-09-03

PCS FACILITY

Issue Date :	2015-07-01
Original Issue Date :	2015-07-01
Effective Date :	2015-07-01
Expiration Date :	2020-06-30
Retirement Date :	N/R
Termination Date :	N/R
Issuing Agency :	CA Waterboards
Agency Type :	State
Activity ID :	3601103499
External Permit Number :	CAZ191240
Facility Type Indicator :	NON-POTW
Permit Type :	General Permit Covered Facility-NPDES)
Major Minor Status :	N
Permit Status :	Effective
Total Design Flow Number :	N/R
Actual Average Flow Number :	N/R
State Water Body :	N/R
State Water Body Name :	N/R
Permit Name :	Harbor Used Auto Parts Inc
Permit Comp Status :	Y
RNC Tracking :	Y
Master External Permit Number :	CAS000001
TMDL Interface :	N/R
EDMR Authorization :	N
Pretreatment Indicator :	N/R
Last Date in Agency List :	2020-02-11

Map Id: BB270
Direction: S
Distance: 0.381 mi., 2011 ft.
Elevation: 10 ft.
Relative: Lower

Site Name : HARBOR USED AUTO PARTS INC | HARBOR AUTO PARTS
1421 W ANAHEIM ST
LONG BEACH | Long Beach, CA 90813

Database(s) : [CALEPA SITES - CA, CIWQS - CA, ECHO, ERNS, FRS, HAZNET - CA, HWG - CA, ICIS, INACTIVE PCS, NPDES - CA, PCS FACILITY, RCRA_NONGEN, RFR - CA, STORMWATER] ***(cont.)***

Envirosite ID: 311166
EPA ID: N/R

RCRA_NONGEN

Facility Name :	HARBOR USED AUTO PARTS
Facility Address :	1421 W ANAHEIM ST, LONG BEACH, CA 90813-0000
County :	LOS ANGELES
Date Form Received by Agency :	2001-03-19
EPA ID :	CAL000221883
Mailing Address :	1421 W ANAHEIM ST, LONG BEACH, CA 90813-0000
Contact :	JUAN PABLO ARREAGA
Contact Address :	1421 W ANAHEIM ST, LONG BEACH, CA 90813
Contact Country :	N/R
Contact Telephone :	562-437-6568
Contact Email :	DAIHATSU.ROCKY@AOL.COM
EPA Region :	09
Land Type :	Not Reported
Source Type :	Implementer
Classification :	Not a generator, verified
Description :	Not a generator, verified
Last Date in Agency List :	2021-09-03

Owner/Operator Summary

Owner/Operator Name :	JUAN PABLO ARREAGA
Owner/Operator Address :	1421 W ANAHEIM ST, LONG BEACH, CA 90813
Owner/Operator Country :	N/R
Owner/Operator Telephone :	562-437-6568
Owner/Operator Email :	N/R
Owner/Operator Fax :	N/R
Legal Status :	Other land type
Owner/Operator Type :	Operator
Owner/Operator Start Date :	N/R
Owner/Operator End Date :	N/R

Owner/Operator Name :	PABLO ARREAGA
Owner/Operator Address :	1421-W ANAHEIM ST, LONG BEACH, CA 90813-0000
Owner/Operator Country :	N/R
Owner/Operator Telephone :	562-437-6060
Owner/Operator Email :	N/R
Owner/Operator Fax :	N/R
Legal Status :	Other land type
Owner/Operator Type :	Owner
Owner/Operator Start Date :	N/R
Owner/Operator End Date :	N/R

Handler Activities Summary

U.S. Importer of Hazardous Waste :	N
Mixed Waste (Haz. and Radioactive) :	N

Map Id: BB270
Direction: S
Distance: 0.381 mi., 2011 ft.
Elevation: 10 ft.
Relative: Lower

Site Name : HARBOR USED AUTO PARTS INC | HARBOR AUTO PARTS
1421 W ANAHEIM ST
LONG BEACH | Long Beach, CA 90813

Database(s) : [CALEPA SITES - CA, CIWQS - CA, ECHO, ERNS, FRS, HAZNET - CA, HWG - CA, ICIS, INACTIVE PCS, NPDES - CA, PCS FACILITY, RCRA_NONGEN, RFR - CA, STORMWATER] ***(cont.)***

Envirosite ID: 311166
EPA ID: N/R

RCRA_NONGEN ***(cont.)***

Recycler of Hazardous Waste :	N
Transporter of Hazardous Waste :	N
Treater, Storer or Disposer of HW :	N
Underground Injection Activity :	N
On-site Burner Exemption :	N
Furnace Exemption :	N
Used Oil Fuel Burner :	N
Used Oil Processor :	N
Used Oil Refiner :	N
Used Oil Fuel Marketer to Burner :	N
Used Oil Specification Marketer :	N
Used Oil Transfer Facility :	N
Used Oil Transporter :	N

Notices of Violations Summary

Regulation Violated :	N

RFR - CA

Facility Name :	Harbor Used Auto Parts Inc
Facility Address :	1421 W Anaheim St, Long Beach, CA 90813
County :	Los Angeles
Effective Date :	2001-08-14
Adoption Date :	N/R
Termination Date :	N/R
Expiration/Review Date :	N/R
NPDES Number :	CAS000001
Order Number :	2014-0057-DWQ
WDID :	4 19I016721
SIC/NAICS :	5015
Program :	INDSTW
Regulatory Measure Status :	Active
Regulatory Measure Type :	Storm water industrial
Place/Project Type :	Industrial - Motor Vehicle Parts, Used
Region :	4
Design Flow :	N/R
Major/Minor :	N/R
Complexity :	N/R
TTWQ :	N/R
Number of Enforcement Actions within Five Years:	1
Number of Violations within Five Years:	2
Agency :	Harbor Used Auto Parts Inc
Agency Address :	1421 W Anaheim St, Long Beach, CA 90813
Latitude :	33.78285
Longitude :	-118.21098
Last Date in Agency List :	2021-07-24

Map Id: BB270
Direction: S
Distance: 0.381 mi., 2011 ft.
Elevation: 10 ft.
Relative: Lower

Site Name : HARBOR USED AUTO PARTS INC | HARBOR AUTO PARTS
1421 W ANAHEIM ST
LONG BEACH | Long Beach, CA 90813

Database(s) : [CALEPA SITES - CA, CIWQS - CA, ECHO, ERNS, FRS, HAZNET - CA, HWG - CA, ICIS, INACTIVE PCS, NPDES - CA, PCS FACILITY, RCRA_NONGEN, RFR - CA, STORMWATER] ***(cont.)***

Envirosite ID: 311166
EPA ID: N/R

STORMWATER

Facility Name :	HARBOR USED AUTO PARTS INC
Facility Address :	1421 W ANAHEIM ST, LONG BEACH, CA 90813
NPDES ID :	CAZ191240
Permittee Name :	Harbor Used Auto Parts Inc
Permit Status :	Expired
Permit Issuing Name :	State
Issued Date :	2015-07-01
Termination Date :	N/R
Effective Date :	2015-07-01 2020-06-30
EPA Region :	09
SIC Code :	5015
NAICS Code :	N/R
EJ Indexes Above 80th Percentile :	Y
Significant Noncompliance Status :	N/R
Quarters with Noncompliance :	8
Industrial Stormwater Formal Enforcement Actions:	0
Facility Map Flag :	Y
DRF URL :	Click here for hyperlink provided by the agency.
Latitude :	33.78285
Longitude :	-118.21098
Last Date in Agency List :	2021-09-24

Map Id: BC271
Direction: SSW
Distance: 0.382 mi., 2015 ft.
Elevation: 8 ft.
Relative: Lower

Site Name : CAL BUMPER CO INC
1555 WEST ANAHEIM STREET | 1555 W ANAHEIM ST
LONG BEACH | Long Beach, CA

Database(s) : [BRS, CALEPA SITES - CA, CIWQS - CA, DOCKET, ECHO, EMI - CA, ENVIROSTOR - CA, FRS, HAZNET - CA, HWG - CA, RCRA_LQG]

Envirosite ID: 219735
EPA ID: N/R

BRS

Facility Name :	CAL BUMPER COMPANY, INC.
Facility Address :	1555 WEST ANAHEIM STREET, LONG BEACH, CA 90813
County :	LOS ANGELES

Map Id: BC271
Direction: SSW
Distance: 0.382 mi., 2015 ft.
Elevation: 8 ft.
Relative: Lower

Site Name : CAL BUMPER CO INC
1555 WEST ANAHEIM STREET | 1555 W ANAHEIM ST
LONG BEACH | Long Beach, CA

Database(s) : [BRS, CALEPA SITES - CA, CIWQS - CA, DOCKET, ECHO, EMI - CA, ENVIROSTOR - CA, FRS, HAZNET - CA, HWG - CA, RCRA_LQG] ***(cont.)***

Envirosite ID: 219735
EPA ID: N/R

BRS ***(cont.)***

Site Details

Date Form Received by Agency :	2010-06-10
EPA ID :	CAD030862742
Mailing Address :	1555 WEST ANAHEIM STREET, LONG BEACH, CA 90813
Contact :	ROBERT COSTANZA
Contact Address :	1555 WEST ANAHEIM STREET, LONG BEACH, CA 90813
Contact Country :	US
Contact Telephone :	562-547-0780
Contact Email :	TIMB53@HOTMAIL.COM
EPA Region :	09
Land Type :	Private
Source Type :	Annual/Biennial Report updated with Notification
Classification :	Large Quantity Generator

Description :

Handlers that generate 1,000 kg or more of hazardous waste during any calendar month; or generate more than 1 kg of acutely hazardous waste during any calendar month; or generate more than 100 kg of any residue or contaminated soil, waste or other debris resulting from the cleanup of a spill, into or on any land or water, of acutely hazardous waste during any calendar month; or generate 1 kg or less of acutely hazardous waste during any calendar month, and accumulate more than 1 kg of acutely hazardous waste at any time; or generate 100 kg or less of any residue or contaminated soil, waste or other debris resulting from the cleanup of a spill, into or on any land or water, of acutely hazardous waste during any calendar month, and accumulated more than 100 kg of that material at any time.

Last Date in Agency List : 2021-09-03

Owner/Operator Summary

Owner/Operator Name :	CAL BUMPER COMPANY, INC.
Owner/Operator Address :	1555 WEST ANAHEIM STREET, LONG BEACH, CA 90813
Owner/Operator Country :	US
Owner/Operator Telephone :	562-436-1203
Owner/Operator Email :	N/R
Owner/Operator Fax :	N/R
Legal Status :	Private
Owner/Operator Type :	Owner
Owner/Operator Start Date :	1977-07-01
Owner/Operator End Date :	N/R

Owner/Operator Name :	CAL BUMPER COMPANY, INC.
Owner/Operator Address :	N/R
Owner/Operator Country :	N/R
Owner/Operator Telephone :	N/R
Owner/Operator Email :	N/R
Owner/Operator Fax :	N/R
Legal Status :	Private
Owner/Operator Type :	Operator
Owner/Operator Start Date :	1977-07-01
Owner/Operator End Date :	N/R

Map Id: BC271
Direction: SSW
Distance: 0.382 mi., 2015 ft.
Elevation: 8 ft.
Relative: Lower

Site Name : CAL BUMPER CO INC
1555 WEST ANAHEIM STREET | 1555 W ANAHEIM ST
LONG BEACH | Long Beach, CA

Database(s) : [BRS, CALEPA SITES - CA, CIWQS - CA, DOCKET, ECHO, EMI - CA, ENVIROSTOR - CA, FRS, HAZNET - CA, HWG - CA, RCRA_LQG] ***(cont.)***

Envirosite ID: 219735
EPA ID: N/R

BRS ***(cont.)***

Waste Activity Monitoring

Report Cycle :	2009
Hazardous Waste Page Number :	1
Hazardous Waste Sub-Page Number :	1
BR Form :	GM
Waste Description :	SOLID NICKEL WASTE SLUDGE
Primary NAICS :	332813 - Electroplating, Plating, Polishing, Anodizing, and Coloring
Source Code :	G23 - Wastewater treatment (sludge, filter cake, etc., including wastes from treatment before discharge by NPDES or POTW or by UIC disposal)
Form Code :	W505 - Metal bearing sludges (including plating sludge) not containing cyanides
Management Method :	H141 - The site receiving this waste stored/bulked and transferred the waste with no treatment or recovery (H010-H129), fuel blending (H061), or disposal (H131-H135) at that receiving site.
Generation Tons :	3.75
Managed Tons :	0
Shipped Tons :	3.75
Received Tons :	0
Receiver ID :	CAD097030993
Receiver State :	CA
Shipper ID :	CAD030862742
Shipper State :	CA
Waste Minimization :	X - No waste minimization efforts were implemented for this waste
Waste Code List :	F006
Waste Code Group :	F006 - WASTEWATER TREATMENT SLUDGES FROM ELECTROPLATING OPERATIONS, EXCEPT FROM THE FOLLOWING PROCESSES: (1) SULFURIC ACID ANODIZING OF ALUMINUM; (2) TIN PLA
Waste Generation Type :	N/R
Report Cycle :	2009
Hazardous Waste Page Number :	2
Hazardous Waste Sub-Page Number :	1
BR Form :	GM
Waste Description :	SOLID WATE CHROMIC ACID
Primary NAICS :	332813 - Electroplating, Plating, Polishing, Anodizing, and Coloring
Source Code :	G23 - Wastewater treatment (sludge, filter cake, etc., including wastes from treatment before discharge by NPDES or POTW or by UIC disposal)
Form Code :	W307 - Metal scale, filings and scrap (including metal drums)

Map Id: BC271
Direction: SSW
Distance: 0.382 mi., 2015 ft.
Elevation: 8 ft.
Relative: Lower

Site Name : CAL BUMPER CO INC
1555 WEST ANAHEIM STREET | 1555 W ANAHEIM ST
LONG BEACH | Long Beach, CA

Database(s) : [BRS, CALEPA SITES - CA, CIWQS - CA, DOCKET, ECHO, EMI - CA, ENVIROSTOR - CA, FRS, HAZNET - CA, HWG - CA, RCRA_LQG] ***(cont.)***

Envirosite ID: 219735
EPA ID: N/R

BRS ***(cont.)***

Management Method :	H141 - The site receiving this waste stored/bulked and transferred the waste with no treatment or recovery (H010-H129), fuel blending (H061), or disposal (H131-H135) at that receiving site.
Generation Tons :	0.1
Managed Tons :	0
Shipped Tons :	0.1
Received Tons :	0
Receiver ID :	CAD097030993
Receiver State :	CA
Shipper ID :	CAD030862742
Shipper State :	CA
Waste Minimization :	X - No waste minimization efforts were implemented for this waste
Waste Code List :	D007
Waste Code Group :	D007 - CHROMIUM
Waste Generation Type :	N/R
Report Cycle :	2007
Hazardous Waste Page Number :	1
Hazardous Waste Sub-Page Number :	1
BR Form :	GM
Waste Description :	SOLID NICKEL WASTE SLUDGE
Primary NAICS :	332813 - Electroplating, Plating, Polishing, Anodizing, and Coloring
Source Code :	G23 - Wastewater treatment (sludge, filter cake, etc., including wastes from treatment before discharge by NPDES or POTW or by UIC disposal)
Form Code :	N/R
Management Method :	H141 - The site receiving this waste stored/bulked and transferred the waste with no treatment or recovery (H010-H129), fuel blending (H061), or disposal (H131-H135) at that receiving site.
Generation Tons :	4.425
Managed Tons :	0
Shipped Tons :	4.425
Received Tons :	0
Receiver ID :	CAD097030993
Receiver State :	CA
Shipper ID :	CAD030862742
Shipper State :	CA
Waste Minimization :	N/R
Waste Code List :	F006
Waste Code Group :	F006 - WASTEWATER TREATMENT SLUDGES FROM ELECTROPLATING OPERATIONS, EXCEPT FROM THE FOLLOWING PROCESSES: (1) SULFURIC ACID ANODIZING OF ALUMINUM; (2) TIN PLA
Waste Generation Type :	N/R

Map Id: BC271
Direction: SSW
Distance: 0.382 mi., 2015 ft.
Elevation: 8 ft.
Relative: Lower

Site Name : CAL BUMPER CO INC
1555 WEST ANAHEIM STREET | 1555 W ANAHEIM ST
LONG BEACH | Long Beach, CA

Database(s) : [BRS, CALEPA SITES - CA, CIWQS - CA, DOCKET, ECHO, EMI - CA, ENVIROSTOR - CA, FRS, HAZNET - CA, HWG - CA, RCRA_LQG] ***(cont.)***

Envirosite ID: 219735
EPA ID: N/R

BRS ***(cont.)***

Report Cycle :	2005
Hazardous Waste Page Number :	1
Hazardous Waste Sub-Page Number :	1
BR Form :	GM
Waste Description :	SOLID NICKEL WASTE SLUDGE
Primary NAICS :	332813 - Electroplating, Plating, Polishing, Anodizing, and Coloring
Source Code :	G23 - Wastewater treatment (sludge, filter cake, etc., including wastes from treatment before discharge by NPDES or POTW or by UIC disposal)
Form Code :	N/R
Management Method :	H010 - Metals recovery including retorting, smelting, chemical, etc.
Generation Tons :	4
Managed Tons :	0
Shipped Tons :	4
Received Tons :	0
Receiver ID :	CAT080033681
Receiver State :	CA
Shipper ID :	CAD030862742
Shipper State :	CA
Waste Minimization :	N/R
Waste Code List :	F006
Waste Code Group :	F006 - WASTEWATER TREATMENT SLUDGES FROM ELECTROPLATING OPERATIONS, EXCEPT FROM THE FOLLOWING PROCESSES: (1) SULFURIC ACID ANODIZING OF ALUMINUM; (2) TIN PLA
Waste Generation Type :	N/R

Report Cycle :	2003
Hazardous Waste Page Number :	1
Hazardous Waste Sub-Page Number :	1
BR Form :	GM
Waste Description :	CHROMIC ACID - SPENT RINSE WATERS
Primary NAICS :	332813 - Electroplating, Plating, Polishing, Anodizing, and Coloring
Source Code :	G03 - Plating and phosphating (electro- or non-electroplating or phosphating)
Form Code :	N/R
Management Method :	N/R
Generation Tons :	41.5346122
Managed Tons :	0
Shipped Tons :	41.5346122
Received Tons :	0
Receiver ID :	CAT080033681
Receiver State :	CA
Shipper ID :	CAD030862742
Shipper State :	CA
Waste Minimization :	N/R
Waste Code List :	D002

Map Id: BC271
Direction: SSW
Distance: 0.382 mi., 2015 ft.
Elevation: 8 ft.
Relative: Lower

Site Name : CAL BUMPER CO INC
1555 WEST ANAHEIM STREET | 1555 W ANAHEIM ST
LONG BEACH | Long Beach, CA

Database(s) : [BRS, CALEPA SITES - CA, CIWQS - CA, DOCKET, ECHO, EMI - CA, ENVIROSTOR - CA, FRS, HAZNET - CA, HWG - CA, RCRA_LQG] ***(cont.)***

Envirosite ID: 219735
EPA ID: N/R

BRS ***(cont.)***

Waste Code Group :	D002 - CORROSIVE WASTE
Waste Generation Type :	N/R
Report Cycle :	2003
Hazardous Waste Page Number :	2
Hazardous Waste Sub-Page Number :	1
BR Form :	GM
Waste Description :	HAZARDOUS WASTE SOLID NOS NA 3077 (SCALE FROM TANK)
Primary NAICS :	332813 - Electroplating, Plating, Polishing, Anodizing, and Coloring
Source Code :	G13 - Cleaning out process equipment (periodic sludge or residual removal from enclosed processes including internal scrubbing or cleaning)
Form Code :	N/R
Management Method :	N/R
Generation Tons :	0.175
Managed Tons :	0
Shipped Tons :	0.175
Received Tons :	0
Receiver ID :	CAT080033681
Receiver State :	CA
Shipper ID :	CAD030862742
Shipper State :	CA
Waste Minimization :	N/R
Waste Code List :	D007, D008
Waste Code Group :	TCMT - D004-D011 combinations
Waste Generation Type :	N/R
Report Cycle :	2003
Hazardous Waste Page Number :	3
Hazardous Waste Sub-Page Number :	1
BR Form :	GM
Waste Description :	WASTEWATER TREATMENT SLUDGE FROM ELECTROPLATING
Primary NAICS :	332813 - Electroplating, Plating, Polishing, Anodizing, and Coloring
Source Code :	G23 - Wastewater treatment (sludge, filter cake, etc., including wastes from treatment before discharge by NPDES or POTW or by UIC disposal)
Form Code :	N/R
Management Method :	N/R
Generation Tons :	3.3
Managed Tons :	0
Shipped Tons :	3.3
Received Tons :	0
Receiver ID :	CAT080033681
Receiver State :	CA
Shipper ID :	CAD030862742
Shipper State :	CA
Waste Minimization :	N/R

Map Id: BC271
Direction: SSW
Distance: 0.382 mi., 2015 ft.
Elevation: 8 ft.
Relative: Lower

Site Name : CAL BUMPER CO INC
1555 WEST ANAHEIM STREET | 1555 W ANAHEIM ST
LONG BEACH | Long Beach, CA

Database(s) : [BRS, CALEPA SITES - CA, CIWQS - CA, DOCKET, ECHO, EMI - CA, ENVIROSTOR - CA, FRS, HAZNET - CA, HWG - CA, RCRA_LQG] ***(cont.)***

Envirosite ID: 219735
EPA ID: N/R

BRS ***(cont.)***

Waste Code List :	F006
Waste Code Group :	F006 - WASTEWATER TREATMENT SLUDGES FROM ELECTROPLATING OPERATIONS, EXCEPT FROM THE FOLLOWING PROCESSES: (1) SULFURIC ACID ANODIZING OF ALUMINUM; (2) TIN PLA
Waste Generation Type :	N/R

CALEPA SITES - CA

Facility Name :	CAL BUMPER CO INC
Facility Address :	1555 WEST ANAHEIM STREET, LONG BEACH, 90813-2697
Site ID :	456526
EI ID :	110012440251
EI Description :	US EPA Air Emission Inventory System (EIS)
Latitude :	33.782706
Longitude :	-118.213080
Agency Hyperlink :	Click here for hyperlink provided by the agency.
Last Date in Agency List :	2021-08-26

CIWQS - CA

Facility Name :	CAL BUMPER CO
Facility Address :	1555 W ANAHEIM ST, LONG BEACH, CA 90813
County :	LOS ANGELES
Place ID :	S212484
Agency Name :	CAL BUMPER CO
Last Date in Agency List :	2021-09-10

DOCKET

Facility Name :	CAL BUMPER COMPANY
Facility Address :	1555 WEST ANAHEIM STREET, LONG BEACH, CA 90813

Standard Industrial Classification(SIC) Summary

Enforcement Action Name :	CAL BUMPER COMPANY
Registry ID :	110012440251
Primary SIC :	N/R
Primary NAICS :	N/R
Last Date in Agency List :	2021-08-12
Enforcement Action Case Number :	09-2004-0025
Activity ID :	111642
Final Ordr Iss/Final Order Enter Date:	01/05/2004
Final Order Name :	Cal Bumper Cnsent Agreement

Map Id: BC271
Direction: SSW
Distance: 0.382 mi., 2015 ft.
Elevation: 8 ft.
Relative: Lower

Site Name : CAL BUMPER CO INC
1555 WEST ANAHEIM STREET | 1555 W ANAHEIM ST
LONG BEACH | Long Beach, CA

Database(s) : [BRS, CALEPA SITES - CA, CIWQS - CA, DOCKET, ECHO, EMI - CA, ENVIROSTOR - CA, FRS, HAZNET - CA, HWG - CA, RCRA_LQG] ***(cont.)***

Envirosite ID: 219735
EPA ID: N/R

DOCKET ***(cont.)***

Settlement FRS ICIS Facility ID :	6357345
Final Order FRS Name :	CAL BUMPER COMPANY
SEP Category :	N/R
SEP Description :	N/R

Complaint Summary

Respondent/Defendant Name :	Robert Costanza (Cal Bumper Company) (SB)
Named in Complaint :	Y
Named in Final Order :	Y

Pollutant Summary

Pollutants (SRS) :	N/R

Violation and Enforcement Action Summary

Court Docket Number :	N/R
Complaint/Proposed Order Actual Date:	01/05/2004
Final Order Issued Actual Date :	01/05/2004
Admin EA Closed Actual Date :	01/05/2004
Enforcement Action Name :	Cal Bumper Company
Enforcement Action Resolution :	Final Order With Penalty
Violation Type :	Violations Of Reporting Requirements
Statute Code :	RCRA
Law Section Code :	3002
Law Section Description :	Standards Applicable to Generators of Hazardous Waste

Violation Penalties and Compliance Summary

Compliance Action Cost :	0
EPA Penalty Assessed Amount :	2200
Cost Recovery Required :	N/R
Cost of SEP :	0
Cost of Complying Actions :	N/R

Map Id: BC271
Direction: SSW
Distance: 0.382 mi., 2015 ft.
Elevation: 8 ft.
Relative: Lower

Site Name : CAL BUMPER CO INC
1555 WEST ANAHEIM STREET | 1555 W ANAHEIM ST
LONG BEACH | Long Beach, CA

Database(s) : [BRS, CALEPA SITES - CA, CIWQS - CA, DOCKET, ECHO, EMI - CA, ENVIROSTOR - CA, FRS, HAZNET - CA, HWG - CA, RCRA_LQG] ***(cont.)***

Envirosite ID: 219735
EPA ID: N/R

ECHO

Facility Name :	CAL BUMPER CO INC
Facility Address :	1555 WEST ANAHEIM STREET, LONG BEACH, CA 90813
County :	LOS ANGELES
Last Inspection Date :	2011-01-12
Registry ID :	110012440251
FIPS Code :	06037
EPA Region :	09
Inspection Count :	0
Last Inspection Days :	3868
Informal Count :	0
Last Informal Action Date :	2009-04-23
Formal Action Count :	0
Last Formal Action Date :	2004-01-08
Total Penalties :	0
Penalty Count :	N/R
Last Penalty Date :	2004-01-05
Last Penalty Amount :	2200
QTRS IN NC :	0
Programs IN SNC :	0
Current Compliance Status :	No Violation Identified
Three-Year Compliance Status :	_____
Collection Method :	ADDRESS MATCHING-HOUSE NUMBER
Reference Point :	ENTRANCE POINT OF A FACILITY OR STATION
Accuracy Meters :	50
Derived Tribes :	N/R
Derived HUC :	18070104
Derived WBD :	N/R
Derived STCTY FIPS :	06037
Derived Zip :	90813
Derived CD113 :	47
Derived CB2010 :	060379800331006
MYRTK Universe :	NNY
NPDES IDs :	N/R
CWA Permit Types :	N/R
CWA Compliance Tracking :	N/R
CWA NAICS :	N/R
CWA SICS :	N/R
CWA Inspection Count :	N/R
CWA Last Inspection Days :	N/R
CWA Informal Count :	N/R
CWA Formal Action Count :	N/R
CWA Last Formal Action Date :	N/R
CWA Penalties :	N/R
CWA Last Penalty Date :	N/R
CWA Last Penalty Amount :	N/R
CWA Quarters IN NC :	N/R
CWA Current Compliance Status :	N/R
CWA Current SNC Flag :	N
CWA 13 Quarters Compliance Status :	N/R
CWA 13 Quarters Effluent Exceedances:	N/R
CWA Three-Year QNCR Codes :	N/R

Map Id: BC271
Direction: SSW
Distance: 0.382 mi., 2015 ft.
Elevation: 8 ft.
Relative: Lower

Site Name : CAL BUMPER CO INC
1555 WEST ANAHEIM STREET | 1555 W ANAHEIM ST
LONG BEACH | Long Beach, CA

Database(s) : [BRS, CALEPA SITES - CA, CIWQS - CA, DOCKET, ECHO, EMI - CA, ENVIROSTOR - CA, FRS, HAZNET - CA, HWG - CA, RCRA_LQG] ***(cont.)***

Envirosite ID: 219735
EPA ID: N/R

ECHO ***(cont.)***

DFR URL :	Click here for hyperlink provided by the agency.
Facility SIC :	3471
Facility NAICS :	332813 - Electroplating, Plating, Polishing, Anodizing, and Coloring
Facility Last Inspection EPA Date :	2008-10-29
Facility Last Inspection State Date :	2011-01-12
Facility Last Formal Act EPA Date :	2004-01-08
Facility Last Formal Act State Date :	N/R
Facility Last Informal Act EPA Date :	2009-04-23
Facility Last Informal Act State Date:	2007-10-22
Facility Federal Agency :	N/R
TRI Reporter :	N/R
Facility Imp Water Flag :	N/R
Current SNC Flag :	N
Indian County Flag :	N
Federal Flag :	N/R
US Mexico Border Flag :	N
Chesapeak Bay Flag :	N/R
AIR Flag :	N
NPDES Flag :	N
SDWIS Flag :	N
RCRA Flag :	Y
TRI Flag :	N
GHG Flag :	N
Major Flag :	N/R
Active Flag :	Y
NAA Flag :	Y
Latitude :	33.782706
Longitude :	-118.213089
Last Date in Agency List :	2021-08-20

EMI - CA

Facility Name :	CAL BUMPER CO INC
Facility Address :	1555 W ANAHEIM ST, LONG BEACH, 90813
County :	Los Angeles
Facility ID :	8724
Air Basin Code :	South Coast
District :	SOUTH COAST AQMD
County ID :	LA
SIC Code :	3399
CHAPIS :	N/R
CERR Code :	N/R
Last Date in Agency List :	2019-02-18

Additional Details

Year :	2010
Total Organic Gases (Tons/Year) :	.018474656560871624822359071530080530554 2
Reactive Organic Gases (Tons/Year) :	.0078
Carbon Monoxide (Tons/Year) :	.11917

Map Id: BC271
Direction: SSW
Distance: 0.382 mi., 2015 ft.
Elevation: 8 ft.
Relative: Lower

Site Name : CAL BUMPER CO INC
1555 WEST ANAHEIM STREET | 1555 W ANAHEIM ST
LONG BEACH | Long Beach, CA

Database(s) : [BRS, CALEPA SITES - CA, CIWQS - CA, DOCKET, ECHO, EMI - CA, ENVIROSTOR - CA, FRS, HAZNET - CA, HWG - CA, RCRA_LQG] ***(cont.)***

Envirosite ID: 219735
EPA ID: N/R

EMI - CA ***(cont.)***

Nitrogen Oxides (Tons/Year) :	.14187
Sulfur Oxides (Tons/Year) :	.00085
Particulate Matter (Tons/Year) :	.01125
Fine Particulate Matter (Tons/Year) :	.0108693

ENVIROSTOR - CA

Facility Name :	Cal Bumper Co., Inc.
Facility Address :	1555 W. Anaheim Street, Long Beach, CA 90813
County :	LOS ANGELES

Site Details

Cleanup Date :	N/R
Cleanup Status :	Refer: Other Agency
Site Type :	Tiered Permit
Site Type Detailed :	Tiered Permit
Acreage :	N/R
APN :	NONE SPECIFIED
National Priorities List :	NO
Regulatory Agencies Involved :	N/R
Lead Agency :	N/R
Project Manager :	N/R
Supervisor :	N/R
Office :	Cleanup Chatsworth
Envirostor ID :	71002353
Site Code :	N/R
Assembly :	70
Senate :	33
Congressional District :	47
Special Program :	N/R
Past Uses :	NONE SPECIFIED
Potential COC :	N/R
Confirmed COC :	N/R
Potential Media Affected :	N/R
Restricted Use :	NO
Site Management Req :	N/R
Funding :	N/R
Latitude :	33.78282
Longitude :	-118.21342
Agency Hyperlink :	Click here for hyperlink provided by the agency.
Last Date in Agency List :	2021-08-11

Alias Details

Alias :	110012440251
Alias Type :	EPA (FRS #)

Map Id: BC271
Direction: SSW
Distance: 0.382 mi., 2015 ft.
Elevation: 8 ft.
Relative: Lower

Site Name : CAL BUMPER CO INC
1555 WEST ANAHEIM STREET | 1555 W ANAHEIM ST
LONG BEACH | Long Beach, CA

Database(s) : [BRS, CALEPA SITES - CA, CIWQS - CA, DOCKET, ECHO, EMI - CA, ENVIROSTOR - CA, FRS, HAZNET - CA, HWG - CA, RCRA_LQG] ***(cont.)***

Envirosite ID: 219735
EPA ID: N/R

ENVIROSTOR - CA ***(cont.)***

Alias : 71002353
Alias Type : Envirostor ID Number

Alias : CAD030862742
Alias Type : EPA Identification Number

Completed Activities
Completed Date : N/R
Area Name : N/R
Sub Area Name : N/R
Document Type : N/R
Comments : N/R

Future Activities
Area Name : N/R
Sub Area Name : N/R
Document Type : N/R
Due Date : N/R

Scheduled Activites
Due Date : N/R
Revised Date : N/R
Area Name : N/R
Sub Area Name : N/R
Document Type : N/R

FRS

Facility Name : CAL BUMPER CO INC
Facility Address : 1555 WEST ANAHEIM STREET, LONG BEACH, CA 90813-2697
County : LOS ANGELES

Site Details
Registry ID : 110012440251
FRS Facility URL : Click here for hyperlink provided by the agency.
Last Date in Agency List : 2021-07-17

Source Description

Map Id: BC271
Direction: SSW
Distance: 0.382 mi., 2015 ft.
Elevation: 8 ft.
Relative: Lower

Site Name : CAL BUMPER CO INC
1555 WEST ANAHEIM STREET | 1555 W ANAHEIM ST
LONG BEACH | Long Beach, CA

Database(s) : [BRS, CALEPA SITES - CA, CIWQS - CA, DOCKET, ECHO, EMI - CA, ENVIROSTOR - CA, FRS, HAZNET - CA, HWG - CA, RCRA_LQG] ***(cont.)***

Envirosite ID: 219735
EPA ID: N/R

FRS ***(cont.)***

Source Description : All generators and treatment, storage, and disposal (TSD) facilities who handle hazardous waste are required to report to the EPA Administrator at least once every two years. The data collected is used to create the National Biennial Resource Conservation and Recovery Act (RCRA) Hazardous Waste Report. This data is processed within the RCRA Information (RCRAInfo) database.
CEDRI is the EPA Compliance and Emissions Data Reporting Interface and combines data about emissions source tests, continuous emissions monitoring, and compliance and emissions reports.

Source Description : The Emission Inventory System (EIS) maintains an inventory of large stationary sources and voluntarily-reported smaller sources of air point pollution emitters. It contains information about facility sites and their physical location, emission units, emission processes, release points, control approaches, and regulations. Facility inventory data are kept separate from the emissions data and have stable identifiers to improve continuity from year to year and to help identify duplicate or missing facilities.
HWTS-DATAMART provides California with information on hazardous waste shipments for generators, transporters, and treatment, storage, and disposal facilities.

Source Description : RCRAInfo is EPA’s comprehensive information system that supports the Resource Conservation and Recovery Act (RCRA) of 1976 and the Hazardous and Solid Waste Amendments (HSWA) of 1984 through the tracking of events and activities related to facilities that generate, transport, and treat, store, or dispose of hazardous waste. RCRAInfo allows RCRA program staff to track the notification, permit, compliance, and corrective action activities required under RCRA. RCRAInfo also supports generation of the National Hazardous Waste Biennial Report. All generators and treatment, storage, and disposal facilities who handle hazardous waste are required to report to the EPA Administrator at least once every two years to support creation of the Biennial Report.
TRIS is a publicly available EPA database reported annually by certain covered industry groups, as well as federal facilities. It contains information about more than 650 toxic chemicals that are being used, manufactured, treated, transported, or released into the environment, and includes information about waste management and pollution prevention activities.

Source Description :

ICIS provides a database that, when complete, will contain enforcement and compliance information across most of EPA's programs. The vision for ICIS is to replace EPA's independent databases that contain enforcement data with a single repository for that information. Currently, ICIS contains all Federal Administrative and Judicial enforcement actions and a subset of the Permit Compliance System (PCS), which supports the National Pollutant Discharge Elimination System (NPDES). This information is maintained in ICIS by EPA in the Regional offices and at Headquarters. A future release of ICIS will completely replace PCS and will integrate that information with Federal actions already in the system. ICIS also has the capability to track other activities that support compliance and enforcement programs, including incident tracking, compliance assistance, and compliance monitoring.

Map Id: BC271
Direction: SSW
Distance: 0.382 mi., 2015 ft.
Elevation: 8 ft.
Relative: Lower

Site Name : CAL BUMPER CO INC
1555 WEST ANAHEIM STREET | 1555 W ANAHEIM ST
LONG BEACH | Long Beach, CA

Database(s) : [BRS, CALEPA SITES - CA, CIWQS - CA, DOCKET, ECHO, EMI - CA, ENVIROSTOR - CA, FRS, HAZNET - CA, HWG - CA, RCRA_LQG] ***(cont.)***

Envirosite ID: 219735
EPA ID: N/R

FRS ***(cont.)***

FRS Environmental Interest

Source and System ID :	EIS - 104811 HWTS-DATAMART - CAD030862742 ICIS - 6357345 RCRAINFO - CAD030862742 RTR - CEDRI122138 TRIS - 90813CLBMP1555W

HAZNET - CA

Facility Name :	CAL BUMPER COMPANY INC
Facility Address :	1555 W ANAHEIM ST, LONG BEACH, CA 90813
County :	LOS ANGELES

Site Details

Generator EPA ID :	CAD030862742
Active :	Inactive
Category :	FEDERAL
Facility Types :	N/R
Type :	PERMANENT
Contact Name :	N/R
Contact Phone :	N/R
Facility Mailing Address :	3772 HACKETT AVE, LONG BEACH, CA 908082416
Latitude :	33.78277392
Longitude :	-118.21334186
Agency Hyperlink :	Click here for hyperlink provided by the agency.
Last Date in Agency List :	2021-07-08

Waste Generator Details

Details for this site have been truncated due to the large number of available details for this site within this dataset. For the complete details for this site, contact your Envirosite account representative for a complimentary site report containing all of the details available.

State Waste :	2011: 181 - Other inorganic solid waste, 313.136 tons to NVT330010000 2011: 181 - Other inorganic solid waste, 70 tons to CAD982444481 2011: 181 - Other inorganic solid waste, 2.5 tons to CAD008488025 2011: 726 - Liquids with nickel >= 134 Mg./L, 10.425 tons to CAD008488025 2011: 135 - Unspecified aqueous solution, 19.32 tons to CAD097030993 2010: 792 - Liquids with pH <= 2 with metals, 12.093 tons to CAD097030993 2010: 171 - Metal sludge (see 121), 0.75 tons to CAD008488025 2009: 171 - Metal sludge (see 121), 0.75 tons to CAD008488025 2009: 181 - Other inorganic solid waste, 3.1 tons to CAD097030993 2008: 181 - Other inorganic solid waste, 5.5284 tons to CAD097030993 2007: 181 - Other inorganic solid waste, 4.425 tons to CAD097030993

Map Id: BC271
Direction: SSW
Distance: 0.382 mi., 2015 ft.
Elevation: 8 ft.
Relative: Lower

Site Name : CAL BUMPER CO INC
1555 WEST ANAHEIM STREET | 1555 W ANAHEIM ST
LONG BEACH | Long Beach, CA

Database(s) : [BRS, CALEPA SITES - CA, CIWQS - CA, DOCKET, ECHO, EMI - CA, ENVIROSTOR - CA, FRS, HAZNET - CA, HWG - CA, RCRA_LQG] ***(cont.)***

Envirosite ID: 219735
EPA ID: N/R

HAZNET - CA ***(cont.)***

2006: 792 - Liquids with pH <= 2 with metals, 17.514 tons to CAD097030993
2006: 181 - Other inorganic solid waste, 2.25 tons to CAD097030993
2006: 181 - Other inorganic solid waste, 2 tons to CAT080033681
2006: 181 - Other inorganic solid waste, 1.6856 tons to CAD097030993
2005: 181 - Other inorganic solid waste, 4 tons to CAT080033681
2004: 181 - Other inorganic solid waste, 2.8 tons to CAT080033681
2003: 791 - Liquids with pH <= 2, 0.175 tons to CAT080033681
2003: 181 - Other inorganic solid waste, 3.3 tons to CAT080033681
2003: 792 - Liquids with pH <= 2 with metals, 34.611 tons to CAT080033681
2002: 792 - Liquids with pH <= 2 with metals, 10.425 tons to CAT080033681
2002: 181 - Other inorganic solid waste, 2.9 tons to CAT080033681
2001: 181 - Other inorganic solid waste, 6.92 tons to CAT080033681
2001: 181 - Other inorganic solid waste, 1.4 tons to CAD982444481
2001: 135 - Unspecified aqueous solution, 9.24 tons to CAT080033681
2000: 181 - Other inorganic solid waste, 3.75 tons to CAT080033681
1999: 181 - Other inorganic solid waste, 13.2 tons to CAT080033681
1998: 181 - Other inorganic solid waste, 19.33 tons to CAT080033681
1997: 181 - Other inorganic solid waste, 0.375 tons to CAD000088252
1997: 131 - Aqueous solution (2 < pH < 12.5) containing reactive anions ..., 20.433 tons to CAT080033681

HWG - CA

Facility Name :	CAL BUMPER COMPANY INC
Facility Address :	1555 W ANAHEIM ST, LONG BEACH, CA 90813
County :	LOS ANGELES
EPA ID :	CAD030862742
Status :	Inactive
Category :	FEDERAL
Type :	PERMANENT
Facility Type :	N/R
Mailing Address :	3772 HACKETT AVE, LONG BEACH, CA 908082416
Owner Name :	CAL BUMPER COMPANY INC
Owner Address :	1555 W ANAHEIM ST, LONG BEACH, CA 908132643
Operator Name :	GILBERT F HADDAD
Operator Address :	1555 W ANAHEIM ST, LONG BEACH, CA 908132643
Latitude :	33.78282
Longitude :	-118.21305

RCRA_LQG

Facility Name :	CAL BUMPER COMPANY, INC.
Facility Address :	1555 WEST ANAHEIM STREET, LONG BEACH, CA 90813
County :	LOS ANGELES

Map Id: BC271
Direction: SSW
Distance: 0.382 mi., 2015 ft.
Elevation: 8 ft.
Relative: Lower

Site Name : CAL BUMPER CO INC
1555 WEST ANAHEIM STREET | 1555 W ANAHEIM ST
LONG BEACH | Long Beach, CA

Database(s) : [BRS, CALEPA SITES - CA, CIWQS - CA, DOCKET, ECHO, EMI - CA, ENVIROSTOR - CA, FRS, HAZNET - CA, HWG - CA, RCRA_LQG] ***(cont.)***

Envirosite ID: 219735
EPA ID: N/R

RCRA_LQG ***(cont.)***

Date Form Received by Agency :	2010-06-10
EPA ID :	CAD030862742
Mailing Address :	1555 WEST ANAHEIM STREET, LONG BEACH, CA 90813
Contact :	ROBERT COSTANZA
Contact Address :	1555 WEST ANAHEIM STREET, LONG BEACH, CA 90813
Contact Country :	US
Contact Telephone :	562-547-0780
Contact Email :	TIMB53@HOTMAIL.COM
EPA Region :	09
Land Type :	Private
Source Type :	Annual/Biennial Report updated with Notification
Classification :	Large Quantity Generator

Description :

Handlers that generate 1,000 kg or more of hazardous waste during any calendar month; or generate more than 1 kg of acutely hazardous waste during any calendar month; or generate more than 100 kg of any residue or contaminated soil, waste or other debris resulting from the cleanup of a spill, into or on any land or water, of acutely hazardous waste during any calendar month; or generate 1 kg or less of acutely hazardous waste during any calendar month, and accumulate more than 1 kg of acutely hazardous waste at any time; or generate 100 kg or less of any residue or contaminated soil, waste or other debris resulting from the cleanup of a spill, into or on any land or water, of acutely hazardous waste during any calendar month, and accumulated more than 100 kg of that material at any time.

Last Date in Agency List :	2021-09-03

Owner/Operator Summary

Owner/Operator Name :	CAL BUMPER COMPANY, INC.
Owner/Operator Address :	1555 WEST ANAHEIM STREET, LONG BEACH, CA 90813
Owner/Operator Country :	US
Owner/Operator Telephone :	562-436-1203
Owner/Operator Email :	N/R
Owner/Operator Fax :	N/R
Legal Status :	Private
Owner/Operator Type :	Owner
Owner/Operator Start Date :	1977-07-01
Owner/Operator End Date :	N/R

Owner/Operator Name :	CAL BUMPER COMPANY, INC.
Owner/Operator Address :	N/R
Owner/Operator Country :	N/R
Owner/Operator Telephone :	N/R
Owner/Operator Email :	N/R
Owner/Operator Fax :	N/R
Legal Status :	Private
Owner/Operator Type :	Operator
Owner/Operator Start Date :	1977-07-01
Owner/Operator End Date :	N/R

Map Id: BC271
Direction: SSW
Distance: 0.382 mi., 2015 ft.
Elevation: 8 ft.
Relative: Lower

Site Name : CAL BUMPER CO INC
1555 WEST ANAHEIM STREET | 1555 W ANAHEIM ST
LONG BEACH | Long Beach, CA

Database(s) : [BRS, CALEPA SITES - CA, CIWQS - CA, DOCKET, ECHO, EMI - CA, ENVIROSTOR - CA, FRS, HAZNET - CA, HWG - CA, RCRA_LQG] ***(cont.)***

Envirosite ID: 219735
EPA ID: N/R

RCRA_LQG ***(cont.)***

Handler Activities Summary

U.S. Importer of Hazardous Waste :	N
Mixed Waste (Haz. and Radioactive) :	N
Recycler of Hazardous Waste :	N
Transporter of Hazardous Waste :	N
Treater, Storer or Disposer of HW :	N
Underground Injection Activity :	N
On-site Burner Exemption :	N
Furnace Exemption :	N
Used Oil Fuel Burner :	N
Used Oil Processor :	N
Used Oil Refiner :	N
Used Oil Fuel Marketer to Burner :	N
Used Oil Specification Marketer :	N
Used Oil Transfer Facility :	N
Used Oil Transporter :	N

Historical Generators

Date Form Received by Agency :	2008-02-07
Facility Name :	CAL BUMPER COMPANY, INC.
Classification :	Large Quantity Generator
Date Form Received by Agency :	2006-02-21
Facility Name :	CAL BUMPER COMPANY INC
Classification :	Small Quantity Generator
Date Form Received by Agency :	2006-02-21
Facility Name :	CAL BUMPER COMPANY INC
Classification :	Large Quantity Generator
Date Form Received by Agency :	2004-02-23
Facility Name :	CAL BUMPER COMPANY, INC
Classification :	Large Quantity Generator
Date Form Received by Agency :	1996-09-01
Facility Name :	CAL BUMPER CO
Classification :	Large Quantity Generator
Date Form Received by Agency :	1992-02-29
Facility Name :	CAL BUMPER CO
Classification :	Large Quantity Generator
Date Form Received by Agency :	1991-04-03
Facility Name :	CAL BUMPER COMPANY, INC.

Map Id: BC271
Direction: SSW
Distance: 0.382 mi., 2015 ft.
Elevation: 8 ft.
Relative: Lower

Site Name : CAL BUMPER CO INC
1555 WEST ANAHEIM STREET | 1555 W ANAHEIM ST
LONG BEACH | Long Beach, CA

Database(s) : [BRS, CALEPA SITES - CA, CIWQS - CA, DOCKET, ECHO, EMI - CA, ENVIROSTOR - CA, FRS, HAZNET - CA, HWG - CA, RCRA_LQG] ***(cont.)***

Envirosite ID: 219735
EPA ID: N/R

RCRA_LQG ***(cont.)***

Classification : Large Quantity Generator

Date Form Received by Agency : 1980-07-14
Facility Name : CAL BUMPER CO
Classification : Large Quantity Generator

Hazardous Waste Summary
Waste Code / Name : D007 - CHROMIUM
F006 - WASTEWATER TREATMENT SLUDGES FROM ELECTROPLATING OPERATIONS, EXCEPT FROM THE FOLLOWING PROCESSES: (1) SULFURIC ACID ANODIZING OF ALUMINUM; (2) TIN PLATING ON CARBON STEEL; (3) ZINC PLATING (SEGREGATED BASIS) ON CARBON STEEL; (4) ALUMINUM OR ZINC-ALUMINUM PLATING ON CARBON STEEL; (5) CLEANING/STRIPPING ASSOCIATED WITH TIN, ZINC, AND ALUMINUM PLATING ON CARBON STEEL; AND (6) CHEMICAL ETCHING AND MILLING OF ALUMINUM.

Notices of Violations Summary

Details for this site have been truncated due to the large number of available details for this site within this dataset. For the complete details for this site, contact your Envirosite account representative for a complimentary site report containing all of the details available.

Date of Violation : 2009-03-04
Date Achieved Compliance : 2009-04-09
Regulation Violated : Y
Area of Violation : Generators - General
Enforcement Action : N/R
Enforcement Action Date : N/R
Enf. Disposition Status : N/R
Enf. Disp. Status Date : N/R
Violation Lead Agency : State
Enforcement Lead Agency : N/R
Proposed Penalty Amount : N/R
Final Penalty Amount : N/R
Paid Penalty Amount : N/R

Date of Violation : 2008-10-29
Date Achieved Compliance : 2009-07-01
Regulation Violated : Y
Area of Violation : Generators - General
Enforcement Action : N/R
Enforcement Action Date : 2009-12-30
Enf. Disposition Status : N/R
Enf. Disp. Status Date : N/R
Violation Lead Agency : EPA

Map Id: BC271
Direction: SSW
Distance: 0.382 mi., 2015 ft.
Elevation: 8 ft.
Relative: Lower

Site Name : CAL BUMPER CO INC
1555 WEST ANAHEIM STREET | 1555 W ANAHEIM ST
LONG BEACH | Long Beach, CA

Database(s) : [BRS, CALEPA SITES - CA, CIWQS - CA, DOCKET, ECHO, EMI - CA, ENVIROSTOR - CA, FRS, HAZNET - CA, HWG - CA, RCRA_LQG] ***(cont.)***

Envirosite ID: 219735
EPA ID: N/R

RCRA_LQG ***(cont.)***

Enforcement Lead Agency :	EPA
Proposed Penalty Amount :	N/R
Final Penalty Amount :	N/R
Paid Penalty Amount :	N/R

Date of Violation :	2008-10-29
Date Achieved Compliance :	2009-07-01
Regulation Violated :	Y
Area of Violation :	Generators - General
Enforcement Action :	WRITTEN INFORMAL
Enforcement Action Date :	2009-04-23
Enf. Disposition Status :	N/R
Enf. Disp. Status Date :	N/R
Violation Lead Agency :	EPA
Enforcement Lead Agency :	EPA
Proposed Penalty Amount :	N/R
Final Penalty Amount :	N/R
Paid Penalty Amount :	N/R

Date of Violation :	2008-10-29
Date Achieved Compliance :	2009-07-01
Regulation Violated :	Y
Area of Violation :	Generators - Pre-transport
Enforcement Action :	WRITTEN INFORMAL
Enforcement Action Date :	2009-04-23
Enf. Disposition Status :	N/R
Enf. Disp. Status Date :	N/R
Violation Lead Agency :	EPA
Enforcement Lead Agency :	EPA
Proposed Penalty Amount :	N/R
Final Penalty Amount :	N/R
Paid Penalty Amount :	N/R

Date of Violation :	2008-10-29
Date Achieved Compliance :	2009-07-01
Regulation Violated :	Y
Area of Violation :	Generators - Pre-transport
Enforcement Action :	N/R
Enforcement Action Date :	2009-12-30
Enf. Disposition Status :	N/R
Enf. Disp. Status Date :	N/R
Violation Lead Agency :	EPA
Enforcement Lead Agency :	EPA
Proposed Penalty Amount :	N/R
Final Penalty Amount :	N/R
Paid Penalty Amount :	N/R

Date of Violation :	2007-10-22
Date Achieved Compliance :	2007-11-12

Map Id: BC271
Direction: SSW
Distance: 0.382 mi., 2015 ft.
Elevation: 8 ft.
Relative: Lower

Site Name : CAL BUMPER CO INC
1555 WEST ANAHEIM STREET | 1555 W ANAHEIM ST
LONG BEACH | Long Beach, CA

Database(s) : [BRS, CALEPA SITES - CA, CIWQS - CA, DOCKET, ECHO, EMI - CA, ENVIROSTOR - CA, FRS, HAZNET - CA, HWG - CA, RCRA_LQG] ***(cont.)***

Envirosite ID: 219735
EPA ID: N/R

RCRA_LQG ***(cont.)***

Regulation Violated :	Y
Area of Violation :	Generators - General
Enforcement Action :	WRITTEN INFORMAL
Enforcement Action Date :	2007-10-22
Enf. Disposition Status :	N/R
Enf. Disp. Status Date :	N/R
Violation Lead Agency :	State
Enforcement Lead Agency :	State
Proposed Penalty Amount :	N/R
Final Penalty Amount :	N/R
Paid Penalty Amount :	N/R

Date of Violation :	2004-08-12
Date Achieved Compliance :	2004-09-16
Regulation Violated :	Y
Area of Violation :	Generators - General
Enforcement Action :	WRITTEN INFORMAL
Enforcement Action Date :	2004-08-12
Enf. Disposition Status :	N/R
Enf. Disp. Status Date :	N/R
Violation Lead Agency :	State
Enforcement Lead Agency :	State
Proposed Penalty Amount :	N/R
Final Penalty Amount :	N/R
Paid Penalty Amount :	N/R

Date of Violation :	2003-08-08
Date Achieved Compliance :	2003-08-08
Regulation Violated :	Y
Area of Violation :	Generators - General
Enforcement Action :	WRITTEN INFORMAL
Enforcement Action Date :	2003-08-08
Enf. Disposition Status :	N/R
Enf. Disp. Status Date :	N/R
Violation Lead Agency :	State
Enforcement Lead Agency :	State
Proposed Penalty Amount :	N/R
Final Penalty Amount :	N/R
Paid Penalty Amount :	N/R

Date of Violation :	2003-06-27
Date Achieved Compliance :	2004-01-08
Regulation Violated :	Y
Area of Violation :	Generators - Pre-transport
Enforcement Action :	N/R
Enforcement Action Date :	2003-08-13
Enf. Disposition Status :	N/R
Enf. Disp. Status Date :	N/R
Violation Lead Agency :	EPA
Enforcement Lead Agency :	EPA

Map Id: BC271
Direction: SSW
Distance: 0.382 mi., 2015 ft.
Elevation: 8 ft.
Relative: Lower

Site Name : CAL BUMPER CO INC
1555 WEST ANAHEIM STREET | 1555 W ANAHEIM ST
LONG BEACH | Long Beach, CA

Database(s) : [BRS, CALEPA SITES - CA, CIWQS - CA, DOCKET, ECHO, EMI - CA, ENVIROSTOR - CA, FRS, HAZNET - CA, HWG - CA, RCRA_LQG] ***(cont.)***

Envirosite ID: 219735
EPA ID: N/R

RCRA_LQG ***(cont.)***

Proposed Penalty Amount :	N/R
Final Penalty Amount :	N/R
Paid Penalty Amount :	N/R
Date of Violation :	2003-06-27
Date Achieved Compliance :	2004-01-08
Regulation Violated :	Y
Area of Violation :	Generators - Pre-transport
Enforcement Action :	FINAL 3008(A) COMPLIANCE ORDER
Enforcement Action Date :	2004-01-08
Enf. Disposition Status :	N/R
Enf. Disp. Status Date :	N/R
Violation Lead Agency :	EPA
Enforcement Lead Agency :	EPA
Proposed Penalty Amount :	N/R
Final Penalty Amount :	N/R
Paid Penalty Amount :	N/R

Evaluation Action Summary

Evaluation Date :	2011-01-12
Evaluation :	COMPLIANCE EVALUATION INSPECTION ON-SITE
Area of Violation :	N/R
Date Achieved Compliance :	N/R
Evaluation Lead Agency :	State
Evaluation Date :	2009-03-04
Evaluation :	COMPLIANCE EVALUATION INSPECTION ON-SITE
Area of Violation :	Generators - General
Date Achieved Compliance :	2009-04-09
Evaluation Lead Agency :	State
Evaluation Date :	2008-10-29
Evaluation :	COMPLIANCE EVALUATION INSPECTION ON-SITE
Area of Violation :	Generators - General
Date Achieved Compliance :	2009-07-01
Evaluation Lead Agency :	EPA
Evaluation Date :	2008-10-29
Evaluation :	COMPLIANCE EVALUATION INSPECTION ON-SITE
Area of Violation :	Generators - Pre-transport
Date Achieved Compliance :	2009-07-01
Evaluation Lead Agency :	EPA
Evaluation Date :	2007-10-22
Evaluation :	COMPLIANCE EVALUATION INSPECTION ON-SITE

Map Id: BC271
Direction: SSW
Distance: 0.382 mi., 2015 ft.
Elevation: 8 ft.
Relative: Lower

Site Name : CAL BUMPER CO INC
1555 WEST ANAHEIM STREET | 1555 W ANAHEIM ST
LONG BEACH | Long Beach, CA

Database(s) : [BRS, CALEPA SITES - CA, CIWQS - CA, DOCKET, ECHO, EMI - CA, ENVIROSTOR - CA, FRS, HAZNET - CA, HWG - CA, RCRA_LQG] ***(cont.)***

Envirosite ID: 219735
EPA ID: N/R

RCRA_LQG ***(cont.)***

Area of Violation :	Generators - General
Date Achieved Compliance :	2007-11-12
Evaluation Lead Agency :	State
Evaluation Date :	2006-12-26
Evaluation :	COMPLIANCE EVALUATION INSPECTION ON-SITE
Area of Violation :	N/R
Date Achieved Compliance :	N/R
Evaluation Lead Agency :	State
Evaluation Date :	2006-10-20
Evaluation :	COMPLIANCE EVALUATION INSPECTION ON-SITE
Area of Violation :	N/R
Date Achieved Compliance :	N/R
Evaluation Lead Agency :	State
Evaluation Date :	2004-08-12
Evaluation :	COMPLIANCE EVALUATION INSPECTION ON-SITE
Area of Violation :	Generators - General
Date Achieved Compliance :	2004-09-16
Evaluation Lead Agency :	State Contractor/Grantee
Evaluation Date :	2004-01-08
Evaluation :	NOT A SIGNIFICANT NON-COMPLIER
Area of Violation :	N/R
Date Achieved Compliance :	N/R
Evaluation Lead Agency :	EPA
Evaluation Date :	2003-08-08
Evaluation :	COMPLIANCE EVALUATION INSPECTION ON-SITE
Area of Violation :	Generators - General
Date Achieved Compliance :	2003-08-08
Evaluation Lead Agency :	State Contractor/Grantee

Map Id: BC272
Direction: SSW
Distance: 0.384 mi., 2030 ft.
Elevation: 8 ft.
Relative: Lower

Site Name : TRANS WORLD OIL CORPORATION
1532 ANAHEIM ST W
LONG BEACH, CA 90813

Database(s) : [CALEPA SITES - CA, EPA LUST, FRS, LUST REG 4 - CA]

Envirosite ID: 325525
EPA ID: N/R

CALEPA SITES - CA

Facility Name :	TRANS WORLD OIL CORPORATION
Facility Address :	1532 ANAHEIM ST W, LONG BEACH, 90813
Site ID :	246208
EI ID :	T0603701837
EI Description :	Leaking Underground Storage Tank Cleanup Site
Latitude :	33.782591
Longitude :	-118.212644
Agency Hyperlink :	Click here for hyperlink provided by the agency.
Last Date in Agency List :	2021-08-26

EPA LUST

Facility Name :	TRANS WORLD OIL CORPORATION
Facility Address :	1532 ANAHEIM ST W, LONG BEACH, California 90813
County :	N/R
Facility ID :	N/R
LUST ID :	CAT0603701837
Reported Date :	N/R
Status :	No Further Action
Substance :	N/R
Closed With Residual Contamination (Tribal Only):	N/R
NFA_Letter (Tribal Only) :	N/R
Tribe (Tribal Only) :	N/R
EPA Region :	9
Estimated Population within 1500ft :	22
Estimated Private Domestic Wells within 1500ft:	0
Within Source Water Protection Area (SPA):	No
SPA Public Water System and Facility ID:	N/R
SPA Water Type :	N/R
SPA Facility Type :	N/R
SPA HUC12 :	N/R
Within Groundwater Wellhead Protection Area (WHPA):	Yes
WHPA Public Water System and Facility ID:	CA1910033_11576
WHPA Water Type :	GW
WHPA Facility Type :	WL
WHPA HUC12 :	180701060701
Within Estimated 100-year Floodplain:	No
Latitude :	33.78267
Longitude :	-118.21329
Last Date in Agency List :	2021-08-27

FRS

Facility Name :	TRANS WORLD OIL CORPORATION
Facility Address :	1532 ANAHEIM ST W, LONG BEACH, CA 90813
County :	LOS ANGELES

Map Id: BC272
Direction: SSW
Distance: 0.384 mi., 2030 ft.
Elevation: 8 ft.
Relative: Lower

Site Name : TRANS WORLD OIL CORPORATION
1532 ANAHEIM ST W
LONG BEACH, CA 90813

Database(s) : [CALEPA SITES - CA, EPA LUST, FRS, LUST REG 4 - CA] ***(cont.)***

Envirosite ID: 325525
EPA ID: N/R

FRS ***(cont.)***

Site Details

Registry ID :	110066597481
FRS Facility URL :	Click here for hyperlink provided by the agency.
Last Date in Agency List :	2021-07-17

Source Description

Source Description :

The California Environmental Protection Agency (CalEPA) has recently implemented a new data warehouse system (nSite). This data warehouse combines and merges facility and site information from five different systems managed within CalEPA. The five systems are: California Environmental Reporting System (CERS), EnviroStor, GeoTracker, California Integrated Water Quality System (CIWQS), and Toxic Release Inventory (TRI).

FRS Environmental Interest

Source and System ID :	CA-ENVIROVIEW - 246208

LUST REG 4 - CA

Facility Name :	TRANS WORLD OIL CORPORATION
Facility Address :	1532 ANAHEIM ST W, LONG BEACH, CA 90813
County :	Los Angeles

Site Details

Status Date :	1997-12-31
Status :	Completed - Case Closed
Begin Date :	1988-09-15
Global ID :	T0603701837
Region :	REGION 4
Site History :	N/R
RB Case Number :	908061043
Potential Media Affected :	Aquifer used for drinking water supply
Potential Contaminants of Concern :	Diesel
Local Agency :	LONG BEACH, CITY OF
Local Case Number :	N/R
Lead Agency :	LOS ANGELES RWQCB (REGION 4)
File Location :	N/R
CUF Case :	NO
Caseworker :	JW
Case Type :	LUST Cleanup Site
How Discovered :	N/R
How Discovered Description :	N/R
Stop Method :	N/R
Stop Description :	N/R
Calwater Watershed Name :	Los Angeles River - Los Angeles (412.10)
DWR Groundwater Subbasin Name :	Coastal Plain Of Los Angeles - West Coast (4-011.03)
Disadvantaged Community :	Severely Disadvantaged Community
Latitude :	33.782591
Longitude :	-118.212645
Agency URL :	Click here for hyperlink provided by the agency.

Map Id: BC272
Direction: SSW
Distance: 0.384 mi., 2030 ft.
Elevation: 8 ft.
Relative: Lower

Site Name : TRANS WORLD OIL CORPORATION
1532 ANAHEIM ST W
LONG BEACH, CA 90813

Database(s) : [CALEPA SITES - CA, EPA LUST, FRS, LUST REG 4 - CA] ***(cont.)***

Envirosite ID: 325525
EPA ID: N/R

LUST REG 4 - CA ***(cont.)***

Last Date in Agency List : 2021-09-08

Contacts Summary

Global ID : T0603701837
Contact Name : JIMMIE WOO
Contact Type : Regional Board Caseworker
Organization Name : LOS ANGELES RWQCB (REGION 4)
Address : 320 WEST 4TH STREET, SUITE 200
City : LOS ANGELES
Phone Number : 2135766600
Email : jwoo@waterboards.ca.gov

Global ID : T0603701837
Contact Name : CARMEN PIRO
Contact Type : Local Agency Caseworker
Organization Name : LONG BEACH, CITY OF
Address : 2525 GRAND AVE.
City : LONG BEACH
Phone Number : 5625704137
Email : carmen.piro@longbeach.gov

Regulatory Activities

Date : 1988-09-15
Global ID : T0603701837
Action Type : Other
Action : Leak Reported

Status History

Status Date : 1997-12-31
Global ID : T0603701837
Status : Completed - Case Closed

Status Date : 1988-09-15
Global ID : T0603701837
Status : Open - Case Begin Date

Status Date : 1988-09-15
Global ID : T0603701837
Status : Open - Site Assessment

Map Id: 273
Direction: W
Distance: 0.386 mi., 2039 ft.
Elevation: 11 ft.
Relative: Lower

Site Name : UNITED RENTAL | Former Contractors Equipment Rental | CONTRACTORS EQUIPMENT RENTAL
2020 PACIFIC COAST HWY W | 2020 West Pacific Coast Highway
LONG BEACH | Long Beach, CA

Database(s) : [CALEPA SITES - CA, CIWQS 2 - CA, EPA LUST, FRS, LUST REG 4 - CA, RFR - CA]

Envirosite ID: 631775
EPA ID: N/R

CALEPA SITES - CA

Facility Name :	UNITED RENTAL
Facility Address :	2020 PACIFIC COAST HWY W, LONG BEACH, 90810
Site ID :	221940
EI ID :	T0603701667
EI Description :	Leaking Underground Storage Tank Cleanup Site
Latitude :	33.789397
Longitude :	-118.219144
Agency Hyperlink :	Click here for hyperlink provided by the agency.
Last Date in Agency List :	2021-08-26

CIWQS 2 - CA

Facility Name :	Former Contractors Equipment Rental
Facility Address :	2020 West Pacific Coast Highway, Long Beach, 90813
County :	Los Angeles
Facility ID :	753228
WDID :	4B198600211
Facility Type :	All other facilities
Region :	4
Place Type :	Service/Commercial
Place Subtype :	Service/Commercial Site, NEC
Ageny Name :	RSC Equipment Rental
Agency Type :	Privately-Owned Business
Number of Agencies :	1
Status Date :	2019-10-18
Status :	Active
Status Enrollee :	N
Individual/General :	I
Fee Code :	58 - Non15 Based on (TTWQ)/CPLX)
Staff Assigned :	N/R
Number of Staff Assigned :	N/R
Supervisor :	N/R
Number of Supervisor :	N/R
Number of Amendments :	0
Number of Reg Measures :	1
Baseline Flow :	N/R
Population (MS4)/Acres :	N/R
Reclamation :	N - No
CAFO Type :	N/R
CAFO Subtype :	N/R
CAFO Population :	N/R
Onsite :	N/R
Quality Assurance :	N/R
RCRA Flag :	N/R
Total MMP Violations Number :	0
Total Number of Violations :	3
Total Number of Inspections :	0

Map Id: 273
Direction: W
Distance: 0.386 mi., 2039 ft.
Elevation: 11 ft.
Relative: Lower

Site Name : UNITED RENTAL | Former Contractors Equipment Rental | CONTRACTORS EQUIPMENT RENTAL
2020 PACIFIC COAST HWY W | 2020 West Pacific Coast Highway
LONG BEACH | Long Beach, CA

Database(s) : [CALEPA SITES - CA, CIWQS 2 - CA, EPA LUST, FRS, LUST REG 4 - CA, RFR - CA] ***(cont.)***

Envirosite ID: 631775
EPA ID: N/R

CIWQS 2 - CA ***(cont.)***

Date of Most Recent Completed Inspection:	N/R
Date of Most Recent Received Report :	2021-07-12
Total Number of Final (A+H) Enforcement Actions:	1
Most Recent Effective Date of Enf Action (A+H):	2014-05-05
Program :	WDRNONMUNIPRCS
Program Category :	WDR
Number of Programs :	1
Complexity :	A
Pretreatment :	X - Facility is not a POTW
Facility Waste Type :	Contaminated ground water
Reg Measure ID :	373521
Reg Measure Type :	Enrollee - WDR
Reg Measure Title :	Enrollee - Gen WDR for GW Remed at Fuel/VOC/Cr VI Sites for RSC Equipment Rental
Reg Measure Description :	N/R
SIC 1 :	7359 - Equipment Rental and Leasing, NEC
SIC 2 :	-
SIC 3 :	-
Latitude :	33.78984
Longitude :	-118.21914
Last Date in Agency List :	2021-08-25

EPA LUST

Facility Name :	UNITED RENTAL
Facility Address :	2020 PACIFIC COAST HWY W, LONG BEACH, California 90810
County :	N/R
Facility ID :	N/R
LUST ID :	CAT0603701667
Reported Date :	N/R
Status :	Open
Substance :	N/R
Closed With Residual Contamination (Tribal Only):	N/R
NFA_Letter (Tribal Only) :	N/R
Tribe (Tribal Only) :	N/R
EPA Region :	9
Estimated Population within 1500ft :	478
Estimated Private Domestic Wells within 1500ft:	0
Within Source Water Protection Area (SPA):	No
SPA Public Water System and Facility ID:	N/R
SPA Water Type :	N/R

Map Id: 273
Direction: W
Distance: 0.386 mi., 2039 ft.
Elevation: 11 ft.
Relative: Lower

Site Name : UNITED RENTAL | Former Contractors Equipment Rental | CONTRACTORS EQUIPMENT RENTAL
2020 PACIFIC COAST HWY W | 2020 West Pacific Coast Highway
LONG BEACH | Long Beach, CA

Database(s) : [CALEPA SITES - CA, CIWQS 2 - CA, EPA LUST, FRS, LUST REG 4 - CA, RFR - CA] ***(cont.)***

Envirosite ID: 631775
EPA ID: N/R

EPA LUST ***(cont.)***

SPA Facility Type :	N/R
SPA HUC12 :	N/R
Within Groundwater Wellhead Protection Area (WHPA):	Yes
WHPA Public Water System and Facility ID:	CA1910033_11576
WHPA Water Type :	GW
WHPA Facility Type :	WL
WHPA HUC12 :	180701060701
Within Estimated 100-year Floodplain:	No
Latitude :	33.78983
Longitude :	-118.21913
Last Date in Agency List :	2021-08-27

FRS

Facility Name :	CONTRACTORS EQUIPMENT RENTAL
Facility Address :	2020 PACIFIC COAST HWY W, LONG BEACH, CA 90810
County :	LOS ANGELES

Site Details

Registry ID :	110066117008
FRS Facility URL :	Click here for hyperlink provided by the agency.
Last Date in Agency List :	2021-07-17

Source Description

Source Description :

The California Environmental Protection Agency (CalEPA) has recently implemented a new data warehouse system (nSite). This data warehouse combines and merges facility and site information from five different systems managed within CalEPA. The five systems are: California Environmental Reporting System (CERS), EnviroStor, GeoTracker, California Integrated Water Quality System (CIWQS), and Toxic Release Inventory (TRI).

FRS Environmental Interest

Source and System ID :	CA-ENVIROVIEW - 221940

LUST REG 4 - CA

Facility Name :	UNITED RENTAL
Facility Address :	2020 PACIFIC COAST HWY W, LONG BEACH, CA 90810
County :	Los Angeles

Map Id: 273
Direction: W
Distance: 0.386 mi., 2039 ft.
Elevation: 11 ft.
Relative: Lower

Site Name : UNITED RENTAL | Former Contractors Equipment Rental | CONTRACTORS EQUIPMENT RENTAL
2020 PACIFIC COAST HWY W | 2020 West Pacific Coast Highway
LONG BEACH | Long Beach, CA

Database(s) : [CALEPA SITES - CA, CIWQS 2 - CA, EPA LUST, FRS, LUST REG 4 - CA, RFR - CA] ***(cont.)***

Envirosite ID: 631775
EPA ID: N/R

LUST REG 4 - CA ***(cont.)***

Site Details

Status Date :	2015-05-15
Status :	Open - Remediation
Begin Date :	1986-06-27
Global ID :	T0603701667
Region :	REGION 4
Site History :	N/R
RB Case Number :	907440225
Potential Media Affected :	Aquifer used for drinking water supply
Potential Contaminants of Concern :	Gasoline
Local Agency :	LONG BEACH, CITY OF
Local Case Number :	N/R
Lead Agency :	LOS ANGELES RWQCB (REGION 4)
File Location :	Regional Board
CUF Case :	NO
Caseworker :	JTR
Case Type :	LUST Cleanup Site
How Discovered :	N/R
How Discovered Description :	N/R
Stop Method :	N/R
Stop Description :	N/R
Calwater Watershed Name :	Los Angeles River - Los Angeles (412.10)
DWR Groundwater Subbasin Name :	Coastal Plain Of Los Angeles - West Coast (4-011.03)
Disadvantaged Community :	Severely Disadvantaged Community
Latitude :	33.789397
Longitude :	-118.219144
Agency URL :	Click here for hyperlink provided by the agency.
Last Date in Agency List :	2021-09-08

Contacts Summary

Global ID :	T0603701667
Contact Name :	CARMEN PIRO
Contact Type :	Local Agency Caseworker
Organization Name :	LONG BEACH, CITY OF
Address :	2525 GRAND AVE.
City :	LONG BEACH
Phone Number :	5625704137
Email :	carmen.piro@longbeach.gov

Global ID :	T0603701667
Contact Name :	JEREMIAH ROSE
Contact Type :	Regional Board Caseworker
Organization Name :	LOS ANGELES RWQCB (REGION 4)
Address :	320 W. 4th St. #200
City :	LOS ANGELES
Phone Number :	2135766760
Email :	jeremiah.rose@waterboards.ca.gov

Map Id: 273
Direction: W
Distance: 0.386 mi., 2039 ft.
Elevation: 11 ft.
Relative: Lower

Site Name : UNITED RENTAL | Former Contractors Equipment Rental | CONTRACTORS EQUIPMENT RENTAL
2020 PACIFIC COAST HWY W | 2020 West Pacific Coast Highway
LONG BEACH | Long Beach, CA

Database(s) : [CALEPA SITES - CA, CIWQS 2 - CA, EPA LUST, FRS, LUST REG 4 - CA, RFR - CA] ***(cont.)***

Envirosite ID: 631775
EPA ID: N/R

LUST REG 4 - CA ***(cont.)***

Regulatory Activities

Details for this site have been truncated due to the large number of available details for this site within this dataset. For the complete details for this site, contact your Envirosite account representative for a complimentary site report containing all of the details available.

Date :	2021-01-15
Global ID :	T0603701667
Action Type :	RESPONSE
Action :	Conceptual Site Model
Date :	2020-07-15
Global ID :	T0603701667
Action Type :	RESPONSE
Action :	Conceptual Site Model
Date :	2020-01-15
Global ID :	T0603701667
Action Type :	RESPONSE
Action :	Conceptual Site Model
Date :	2019-07-15
Global ID :	T0603701667
Action Type :	RESPONSE
Action :	Conceptual Site Model
Date :	2019-01-15
Global ID :	T0603701667
Action Type :	RESPONSE
Action :	Conceptual Site Model
Date :	2018-07-15
Global ID :	T0603701667
Action Type :	RESPONSE
Action :	Conceptual Site Model
Date :	2018-01-15
Global ID :	T0603701667
Action Type :	RESPONSE
Action :	Conceptual Site Model
Date :	2017-07-15
Global ID :	T0603701667
Action Type :	RESPONSE

Map Id: 273
Direction: W
Distance: 0.386 mi., 2039 ft.
Elevation: 11 ft.
Relative: Lower

Site Name : UNITED RENTAL | Former Contractors Equipment Rental | CONTRACTORS EQUIPMENT RENTAL
2020 PACIFIC COAST HWY W | 2020 West Pacific Coast Highway
LONG BEACH | Long Beach, CA

Database(s) : [CALEPA SITES - CA, CIWQS 2 - CA, EPA LUST, FRS, LUST REG 4 - CA, RFR - CA] ***(cont.)***

Envirosite ID: 631775
EPA ID: N/R

LUST REG 4 - CA ***(cont.)***

Action : Conceptual Site Model

Date : 2017-01-15
Global ID : T0603701667
Action Type : RESPONSE
Action : Conceptual Site Model

Date : 2016-07-15
Global ID : T0603701667
Action Type : RESPONSE
Action : Monitoring Report - Semi-Annually

Status History

Status Date : 2015-05-15
Global ID : T0603701667
Status : Open - Remediation

Status Date : 2004-07-12
Global ID : T0603701667
Status : Open - Site Assessment

Status Date : 2002-10-16
Global ID : T0603701667
Status : Open - Remediation

Status Date : 2002-01-15
Global ID : T0603701667
Status : Open - Site Assessment

Status Date : 2002-01-15
Global ID : T0603701667
Status : Open - Remediation

Status Date : 1998-02-02
Global ID : T0603701667
Status : Open - Site Assessment

Status Date : 1997-05-15
Global ID : T0603701667
Status : Open - Site Assessment

Map Id: 273
Direction: W
Distance: 0.386 mi., 2039 ft.
Elevation: 11 ft.
Relative: Lower

Site Name : UNITED RENTAL | Former Contractors Equipment Rental | CONTRACTORS EQUIPMENT RENTAL
2020 PACIFIC COAST HWY W | 2020 West Pacific Coast Highway
LONG BEACH | Long Beach, CA

Database(s) : [CALEPA SITES - CA, CIWQS 2 - CA, EPA LUST, FRS, LUST REG 4 - CA, RFR - CA] ***(cont.)***

Envirosite ID: 631775
EPA ID: N/R

LUST REG 4 - CA ***(cont.)***

Status Date :	1986-06-27
Global ID :	T0603701667
Status :	Open - Verification Monitoring

Status Date :	1986-06-27
Global ID :	T0603701667
Status :	Open - Case Begin Date

RFR - CA

Facility Name :	Former Contractors Equipment Rental
Facility Address :	2020 West Pacific Coast Highway, Long Beach, CA 90813
County :	Los Angeles

Effective Date :	2013-03-12
Adoption Date :	N/R
Termination Date :	N/R
Expiration/Review Date :	2018-03-12
NPDES Number :	N/R
Order Number :	R4-2007-0019
WDID :	4B198600211
SIC/NAICS :	7359
Program :	WDRNONMUNIPRCS
Regulatory Measure Status :	Active
Regulatory Measure Type :	Enrollee - WDR
Place/Project Type :	Service/Commercial Site, NEC
Region :	4
Design Flow :	N/R
Major/Minor :	N/R
Complexity :	A
TTWQ :	3
Number of Enforcement Actions within Five Years:	N/R
Number of Violations within Five Years:	N/R
Agency :	RSC Equipment Rental
Agency Address :	6929 East Greenway Parkway 200, Scottsdale, AZ 85254
Latitude :	33.78984
Longitude :	-118.21914
Last Date in Agency List :	2021-07-24

Map Id: BC274
Direction: SSW
Distance: 0.391 mi., 2067 ft.
Elevation: 8 ft.
Relative: Lower

Site Name : LONG BEACH PLATING CO., INC.
1620 W ANAHEIM | 1620 West Anaheim Street
LONG BEACH | Long Beach, CA

Database(s) : [ECHO, ENVIROSTOR - CA, FRS]

Envirosite ID: 1018291
EPA ID: N/R

ECHO

Facility Name :	LONG BEACH PLATING CO., INC.
Facility Address :	1620 W ANAHEIM, LONG BEACH, CA 90813
County :	LOS ANGELES
Last Inspection Date :	2011-01-03
Registry ID :	110002632900
FIPS Code :	06037
EPA Region :	09
Inspection Count :	0
Last Inspection Days :	3877
Informal Count :	0
Last Informal Action Date :	2009-02-05
Formal Action Count :	0
Last Formal Action Date :	N/R
Total Penalties :	0
Penalty Count :	N/R
Last Penalty Date :	N/R
Last Penalty Amount :	N/R
QTRS IN NC :	0
Programs IN SNC :	0
Current Compliance Status :	No Violation Identified
Three-Year Compliance Status :	_____
Collection Method :	ADDRESS MATCHING-HOUSE NUMBER
Reference Point :	CENTER OF A FACILITY OR STATION
Accuracy Meters :	30
Derived Tribes :	N/R
Derived HUC :	18070104
Derived WBD :	N/R
Derived STCTY FIPS :	06037
Derived Zip :	90813
Derived CD113 :	47
Derived CB2010 :	060379800331007
MYRTK Universe :	NNY
NPDES IDs :	N/R
CWA Permit Types :	N/R
CWA Compliance Tracking :	N/R
CWA NAICS :	N/R
CWA SICS :	N/R
CWA Inspection Count :	N/R
CWA Last Inspection Days :	N/R
CWA Informal Count :	N/R
CWA Formal Action Count :	N/R
CWA Last Formal Action Date :	N/R
CWA Penalties :	N/R
CWA Last Penalty Date :	N/R
CWA Last Penalty Amount :	N/R
CWA Quarters IN NC :	N/R
CWA Current Compliance Status :	N/R
CWA Current SNC Flag :	N
CWA 13 Quarters Compliance Status :	N/R
CWA 13 Quarters Effluent Exceedances:	N/R
CWA Three-Year QNCR Codes :	N/R
DFR URL :	Click here for hyperlink provided by the agency.
Facility SIC :	N/R
Facility NAICS :	332813 - Electroplating, Plating, Polishing, Anodizing, and Coloring

Map Id: BC274
Direction: SSW
Distance: 0.391 mi., 2067 ft.
Elevation: 8 ft.
Relative: Lower

Site Name : LONG BEACH PLATING CO., INC.
1620 W ANAHEIM | 1620 West Anaheim Street
LONG BEACH | Long Beach, CA

Database(s) : [ECHO, ENVIROSTOR - CA, FRS] ***(cont.)***

Envirosite ID: 1018291
EPA ID: N/R

ECHO ***(cont.)***

Facility Last Inspection EPA Date :	2008-10-29
Facility Last Inspection State Date :	2011-01-03
Facility Last Formal Act EPA Date :	N/R
Facility Last Formal Act State Date :	N/R
Facility Last Informal Act EPA Date :	2009-02-05
Facility Last Informal Act State Date:	2006-10-20
Facility Federal Agency :	N/R
TRI Reporter :	N/R
Facility Imp Water Flag :	N/R
Current SNC Flag :	N
Indian County Flag :	N
Federal Flag :	N/R
US Mexico Border Flag :	N
Chesapeak Bay Flag :	N/R
AIR Flag :	N
NPDES Flag :	N
SDWIS Flag :	N
RCRA Flag :	Y
TRI Flag :	N
GHG Flag :	N
Major Flag :	N/R
Active Flag :	Y
NAA Flag :	Y
Latitude :	33.78272
Longitude :	-118.21422
Last Date in Agency List :	2021-08-20

ENVIROSTOR - CA

Facility Name :	Long Beach Plating Co., Inc.
Facility Address :	1620 West Anaheim Street, Long Beach, CA 90013
County :	LOS ANGELES

Site Details

Cleanup Date :	N/R
Cleanup Status :	Refer: Other Agency
Site Type :	Tiered Permit
Site Type Detailed :	Tiered Permit
Acreage :	N/R
APN :	NONE SPECIFIED
National Priorities List :	NO
Regulatory Agencies Involved :	N/R
Lead Agency :	N/R
Project Manager :	N/R
Supervisor :	N/R
Office :	Cleanup Chatsworth
Envirostor ID :	71002202
Site Code :	N/R
Assembly :	70
Senate :	33
Congressional District :	47
Special Program :	N/R
Past Uses :	NONE SPECIFIED
Potential COC :	N/R

Map Id: BC274
Direction: SSW
Distance: 0.391 mi., 2067 ft.
Elevation: 8 ft.
Relative: Lower

Site Name : LONG BEACH PLATING CO., INC.
1620 W ANAHEIM | 1620 West Anaheim Street
LONG BEACH | Long Beach, CA

Database(s) : [ECHO, ENVIROSTOR - CA, FRS] ***(cont.)***

Envirosite ID: 1018291
EPA ID: N/R

ENVIROSTOR - CA ***(cont.)***

Confirmed COC :	N/R
Potential Media Affected :	N/R
Restricted Use :	NO
Site Management Req :	N/R
Funding :	N/R
Latitude :	33.7824
Longitude :	-118.214222
Agency Hyperlink :	Click here for hyperlink provided by the agency.
Last Date in Agency List :	2021-08-11

Alias Details

Alias :	110002632900
Alias Type :	EPA (FRS #)
Alias :	71002202
Alias Type :	Envirostor ID Number
Alias :	CAD008344038
Alias Type :	EPA Identification Number

Completed Activities

Completed Date :	N/R
Area Name :	N/R
Sub Area Name :	N/R
Document Type :	N/R
Comments :	N/R

Future Activities

Area Name :	N/R
Sub Area Name :	N/R
Document Type :	N/R
Due Date :	N/R

Scheduled Activites

Due Date :	N/R
Revised Date :	N/R
Area Name :	N/R
Sub Area Name :	N/R
Document Type :	N/R

FRS

Facility Name :	LONG BEACH PLATING CO., INC.
Facility Address :	1620 W ANAHEIM, LONG BEACH, CA 90813-2622
County :	LOS ANGELES

Map Id: BC274
Direction: SSW
Distance: 0.391 mi., 2067 ft.
Elevation: 8 ft.
Relative: Lower

Site Name : LONG BEACH PLATING CO., INC.
1620 W ANAHEIM | 1620 West Anaheim Street
LONG BEACH | Long Beach, CA

Database(s) : [ECHO, ENVIROSTOR - CA, FRS] ***(cont.)***

Envirosite ID: 1018291
EPA ID: N/R

FRS ***(cont.)***

Site Details

Registry ID :	110002632900
FRS Facility URL :	Click here for hyperlink provided by the agency.
Last Date in Agency List :	2021-07-17

Source Description

Source Description :

All generators and treatment, storage, and disposal (TSD) facilities who handle hazardous waste are required to report to the EPA Administrator at least once every two years. The data collected is used to create the National Biennial Resource Conservation and Recovery Act (RCRA) Hazardous Waste Report. This data is processed within the RCRA Information (RCRAInfo) database.
HWTS-DATAMART provides California with information on hazardous waste shipments for generators, transporters, and treatment, storage, and disposal facilities.

Source Description :

RCRAInfo is EPA's comprehensive information system that supports the Resource Conservation and Recovery Act (RCRA) of 1976 and the Hazardous and Solid Waste Amendments (HSWA) of 1984 through the tracking of events and activities related to facilities that generate, transport, and treat, store, or dispose of hazardous waste. RCRAInfo allows RCRA program staff to track the notification, permit, compliance, and corrective action activities required under RCRA. RCRAInfo also supports generation of the National Hazardous Waste Biennial Report. All generators and treatment, storage, and disposal facilities who handle hazardous waste are required to report to the EPA Administrator at least once every two years to support creation of the Biennial Report.

FRS Environmental Interest

Source and System ID :	HWTS-DATAMART - CAD008344038 RCRAINFO - CAD008344038

Map Id: BD275
Direction: WSW
Distance: 0.401 mi., 2116 ft.
Elevation: 9 ft.
Relative: Lower

Site Name : ELECTRO TECH MACHINING | ELECTRO-NITE CO | Blue Bus Tours LLC
2000 W GAYLORD ST | 2000 WEST GAYLORD STREET
LONG BEACH | Long Beach, CA

Database(s) : [CALEPA SITES - CA, CIWQS - CA, ECHO, FRS, HAZNET - CA, HWG - CA, ICIS, INACTIVE PCS, NPDES - CA, PCS ENF, PCS FACILITY, RCRA_LQG, RFR - CA, STORMWATER]

Envirosite ID: 1021400
EPA ID: N/R

CALEPA SITES - CA

Facility Name : ELECTRO TECH MACHINING

Map Id: BD275
Direction: WSW
Distance: 0.401 mi., 2116 ft.
Elevation: 9 ft.
Relative: Lower

Site Name : ELECTRO TECH MACHINING | ELECTRO-NITE CO | Blue Bus Tours LLC
2000 W GAYLORD ST | 2000 WEST GAYLORD STREET
LONG BEACH | Long Beach, CA

Database(s) : [CALEPA SITES - CA, CIWQS - CA, ECHO, FRS, HAZNET - CA, HWG - CA, ICIS, INACTIVE PCS, NPDES - CA, PCS ENF, PCS FACILITY, RCRA_LQG, RFR - CA, STORMWATER] ***(cont.)***

Envirosite ID: 1021400
EPA ID: N/R

CALEPA SITES - CA ***(cont.)***

Facility Address : 2000 W GAYLORD ST, LONG BEACH, 90813

Site ID : 377994
EI ID : 10612837
EI Description : Chemical Storage Facilities
Latitude : 33.786152
Longitude : -118.219269
Agency Hyperlink : Click here for hyperlink provided by the agency.
Last Date in Agency List : 2021-08-26

Site ID : 377994
EI ID : 10612837
EI Description : Hazardous Waste Generator
Latitude : 33.786152
Longitude : -118.219269
Agency Hyperlink : Click here for hyperlink provided by the agency.
Last Date in Agency List : 2021-08-26

CIWQS - CA

Facility Name : Blue Bus Tours LLC
Facility Address : 2000 W Gaylord St, Long Beach, CA 90813
County : Los Angeles

Place ID : S854526
Agency Name : Test Test 1
Last Date in Agency List : 2021-06-15

Facility Name : ELECTRO TECH MACHINING
Facility Address : 2000 WEST GAYLORD STREET, LONG BEACH, CA 90813
County : LOS ANGELES

Place ID : S877808
Agency Name : ELECTRO TECH MACHINING
Last Date in Agency List : 2021-09-10

Facility Name : ELECTRO TECH MACHINING
Facility Address : 2000 W GAYLORD ST, LONG BEACH, CA 90813
County : LOS ANGELES

Place ID : S874796
Agency Name : ELECTRO TECH MACHINING
Last Date in Agency List : 2021-09-10

Map Id: BD275
Direction: WSW
Distance: 0.401 mi., 2116 ft.
Elevation: 9 ft.
Relative: Lower

Site Name : ELECTRO TECH MACHINING | ELECTRO-NITE CO | Blue Bus Tours LLC
2000 W GAYLORD ST | 2000 WEST GAYLORD STREET
LONG BEACH | Long Beach, CA

Database(s) : [CALEPA SITES - CA, CIWQS - CA, ECHO, FRS, HAZNET - CA, HWG - CA, ICIS, INACTIVE PCS, NPDES - CA, PCS ENF, PCS FACILITY, RCRA_LQG, RFR - CA, STORMWATER] ***(cont.)***

Envirosite ID: 1021400
EPA ID: N/R

CIWQS - CA ***(cont.)***

Facility Name :	Electro Technical Machining
Facility Address :	2000 west gaylord street, Long Beach, CA
County :	Los Angeles
Place ID :	S877626
Agency Name :	Frontier Solar LLC
Last Date in Agency List :	2020-02-04

ECHO

Facility Name :	ELECTRO-NITE CO
Facility Address :	2000 W GAYLORD ST, LONG BEACH, CA 90813
County :	LOS ANGELES
Last Inspection Date :	2021-02-25
Registry ID :	110018995621
FIPS Code :	06037
EPA Region :	09
Inspection Count :	2
Last Inspection Days :	171
Informal Count :	1
Last Informal Action Date :	2019-10-16
Formal Action Count :	0
Last Formal Action Date :	N/R
Total Penalties :	0
Penalty Count :	N/R
Last Penalty Date :	N/R
Last Penalty Amount :	N/R
QTRS IN NC :	1
Programs IN SNC :	0
Current Compliance Status :	Violation Identified
Three-Year Compliance Status :	_____V
Collection Method :	ADDRESS MATCHING-HOUSE NUMBER
Reference Point :	CENTER OF A FACILITY OR STATION
Accuracy Meters :	30
Derived Tribes :	N/R
Derived HUC :	18070104
Derived WBD :	N/R
Derived STCTY FIPS :	06037
Derived Zip :	90813
Derived CD113 :	47
Derived CB2010 :	060375755001023
MYRTK Universe :	NNY
NPDES IDs :	CAW511611 CAZ515450
CWA Permit Types :	Minor
CWA Compliance Tracking :	On
CWA NAICS :	N/R
CWA SICS :	3624

Map Id: BD275
Direction: WSW
Distance: 0.401 mi., 2116 ft.
Elevation: 9 ft.
Relative: Lower

Site Name : ELECTRO TECH MACHINING | ELECTRO-NITE CO | Blue Bus Tours LLC
2000 W GAYLORD ST | 2000 WEST GAYLORD STREET
LONG BEACH | Long Beach, CA

Database(s) : [CALEPA SITES - CA, CIWQS - CA, ECHO, FRS, HAZNET - CA, HWG - CA, ICIS, INACTIVE PCS, NPDES - CA, PCS ENF, PCS FACILITY, RCRA_LQG, RFR - CA, STORMWATER] ***(cont.)***

Envirosite ID: 1021400
EPA ID: N/R

ECHO ***(cont.)***

CWA Inspection Count :	2
CWA Last Inspection Days :	738
CWA Informal Count :	1
CWA Formal Action Count :	N/R
CWA Last Formal Action Date :	N/R
CWA Penalties :	N/R
CWA Last Penalty Date :	N/R
CWA Last Penalty Amount :	N/R
CWA Quarters IN NC :	1
CWA Current Compliance Status :	Violation Identified
CWA Current SNC Flag :	N
CWA 13 Quarters Compliance Status :	_____V
CWA 13 Quarters Effluent Exceedances:	N/R
CWA Three-Year QNCR Codes :	N/R
DFR URL :	Click here for hyperlink provided by the agency.
Facility SIC :	3624
Facility NAICS :	N/R
Facility Last Inspection EPA Date :	N/R
Facility Last Inspection State Date :	2021-02-25
Facility Last Formal Act EPA Date :	N/R
Facility Last Formal Act State Date :	N/R
Facility Last Informal Act EPA Date :	N/R
Facility Last Informal Act State Date:	2019-10-16
Facility Federal Agency :	N/R
TRI Reporter :	N/R
Facility Imp Water Flag :	N/R
Current SNC Flag :	N
Indian County Flag :	N
Federal Flag :	N/R
US Mexico Border Flag :	N
Chesapeak Bay Flag :	N/R
AIR Flag :	N
NPDES Flag :	Y
SDWIS Flag :	N
RCRA Flag :	Y
TRI Flag :	N
GHG Flag :	N
Major Flag :	N/R
Active Flag :	Y
NAA Flag :	Y
Latitude :	33.78643
Longitude :	-118.21927
Last Date in Agency List :	2021-08-20

Facility Name :	ELECTRO TECH MACHINING
Facility Address :	2000 W GAYLORD ST, LONG BEACH, CA 90813
County :	N/R

Map Id: BD275
Direction: WSW
Distance: 0.401 mi., 2116 ft.
Elevation: 9 ft.
Relative: Lower

Site Name : ELECTRO TECH MACHINING | ELECTRO-NITE CO | Blue Bus Tours LLC
2000 W GAYLORD ST | 2000 WEST GAYLORD STREET
LONG BEACH | Long Beach, CA

Database(s) : [CALEPA SITES - CA, CIWQS - CA, ECHO, FRS, HAZNET - CA, HWG - CA, ICIS, INACTIVE PCS, NPDES - CA, PCS ENF, PCS FACILITY, RCRA_LQG, RFR - CA, STORMWATER] ***(cont.)***

Envirosite ID: 1021400
EPA ID: N/R

ECHO ***(cont.)***

Last Inspection Date :	N/R
Registry ID :	N/R
FIPS Code :	N/R
EPA Region :	09
Inspection Count :	0
Last Inspection Days :	N/R
Informal Count :	0
Last Informal Action Date :	N/R
Formal Action Count :	0
Last Formal Action Date :	N/R
Total Penalties :	0
Penalty Count :	N/R
Last Penalty Date :	N/R
Last Penalty Amount :	N/R
QTRS IN NC :	0
Programs IN SNC :	0
Current Compliance Status :	N/R
Three-Year Compliance Status :	N/R
Collection Method :	Zip Code Centroid
Reference Point :	N/R
Accuracy Meters :	10000
Derived Tribes :	N/R
Derived HUC :	N/R
Derived WBD :	N/R
Derived STCTY FIPS :	N/R
Derived Zip :	N/R
Derived CD113 :	N/R
Derived CB2010 :	N/R
MYRTK Universe :	NNN
NPDES IDs :	CAW511611
CWA Permit Types :	Minor
CWA Compliance Tracking :	N/R
CWA NAICS :	N/R
CWA SICS :	N/R
CWA Inspection Count :	N/R
CWA Last Inspection Days :	N/R
CWA Informal Count :	N/R
CWA Formal Action Count :	N/R
CWA Last Formal Action Date :	N/R
CWA Penalties :	N/R
CWA Last Penalty Date :	N/R
CWA Last Penalty Amount :	N/R
CWA Quarters IN NC :	0
CWA Current Compliance Status :	Not Applicable
CWA Current SNC Flag :	N
CWA 13 Quarters Compliance Status :	N/R
CWA 13 Quarters Effluent Exceedances:	N/R
CWA Three-Year QNCR Codes :	N/R
DFR URL :	Click here for hyperlink provided by the agency.
Facility SIC :	N/R

Map Id: BD275
Direction: WSW
Distance: 0.401 mi., 2116 ft.
Elevation: 9 ft.
Relative: Lower

Site Name : ELECTRO TECH MACHINING | ELECTRO-NITE CO | Blue Bus Tours LLC
2000 W GAYLORD ST | 2000 WEST GAYLORD STREET
LONG BEACH | Long Beach, CA

Database(s) : [CALEPA SITES - CA, CIWQS - CA, ECHO, FRS, HAZNET - CA, HWG - CA, ICIS, INACTIVE PCS, NPDES - CA, PCS ENF, PCS FACILITY, RCRA_LQG, RFR - CA, STORMWATER] ***(cont.)***

Envirosite ID: 1021400
EPA ID: N/R

ECHO ***(cont.)***

Facility NAICS :	N/R
Facility Last Inspection EPA Date :	N/R
Facility Last Inspection State Date :	N/R
Facility Last Formal Act EPA Date :	N/R
Facility Last Formal Act State Date :	N/R
Facility Last Informal Act EPA Date :	N/R
Facility Last Informal Act State Date:	N/R
Facility Federal Agency :	N/R
TRI Reporter :	N/R
Facility Imp Water Flag :	N/R
Current SNC Flag :	N
Indian County Flag :	N
Federal Flag :	N/R
US Mexico Border Flag :	N/R
Chesapeak Bay Flag :	N/R
AIR Flag :	N
NPDES Flag :	Y
SDWIS Flag :	N
RCRA Flag :	N
TRI Flag :	N
GHG Flag :	N
Major Flag :	N/R
Active Flag :	N/R
NAA Flag :	N/R
Latitude :	33.780911
Longitude :	-118.196312
Last Date in Agency List :	2019-09-23

Facility Name :	ELECTRO TECH MACHINING
Facility Address :	2000 W GAYLORD ST, LONG BEACH, CA 90813
County :	LOS ANGELES

Last Inspection Date :	2019-08-07
Registry ID :	110018995621
FIPS Code :	06037
EPA Region :	09
Inspection Count :	1
Last Inspection Days :	186
Informal Count :	0
Last Informal Action Date :	N/R
Formal Action Count :	0
Last Formal Action Date :	N/R
Total Penalties :	0
Penalty Count :	N/R
Last Penalty Date :	N/R
Last Penalty Amount :	N/R
QTRS IN NC :	0
Programs IN SNC :	0

Map Id: BD275
Direction: WSW
Distance: 0.401 mi., 2116 ft.
Elevation: 9 ft.
Relative: Lower

Site Name : ELECTRO TECH MACHINING | ELECTRO-NITE CO | Blue Bus Tours LLC
2000 W GAYLORD ST | 2000 WEST GAYLORD STREET
LONG BEACH | Long Beach, CA

Database(s) : [CALEPA SITES - CA, CIWQS - CA, ECHO, FRS, HAZNET - CA, HWG - CA, ICIS, INACTIVE PCS, NPDES - CA, PCS ENF, PCS FACILITY, RCRA_LQG, RFR - CA, STORMWATER] ***(cont.)***

Envirosite ID: 1021400
EPA ID: N/R

ECHO ***(cont.)***

Current Compliance Status :	No Violation Identified
Three-Year Compliance Status :	_____
Collection Method :	ADDRESS MATCHING-HOUSE NUMBER
Reference Point :	CENTER OF A FACILITY OR STATION
Accuracy Meters :	30
Derived Tribes :	N/R
Derived HUC :	18070104
Derived WBD :	N/R
Derived STCTY FIPS :	06037
Derived Zip :	90813
Derived CD113 :	47
Derived CB2010 :	060375755001023
MYRTK Universe :	NNY
NPDES IDs :	CAW511611 CAZ515450
CWA Permit Types :	Minor
CWA Compliance Tracking :	On
CWA NAICS :	N/R
CWA SICS :	3624
CWA Inspection Count :	1
CWA Last Inspection Days :	186
CWA Informal Count :	N/R
CWA Formal Action Count :	N/R
CWA Last Formal Action Date :	N/R
CWA Penalties :	N/R
CWA Last Penalty Date :	N/R
CWA Last Penalty Amount :	N/R
CWA Quarters IN NC :	0
CWA Current Compliance Status :	No Violation Identified
CWA Current SNC Flag :	N
CWA 13 Quarters Compliance Status :	_____
CWA 13 Quarters Effluent Exceedances:	N/R
CWA Three-Year QNCR Codes :	N/R
DFR URL :	Click here for hyperlink provided by the agency.
Facility SIC :	3624
Facility NAICS :	N/R
Facility Last Inspection EPA Date :	N/R
Facility Last Inspection State Date :	2019-08-07
Facility Last Formal Act EPA Date :	N/R
Facility Last Formal Act State Date :	N/R
Facility Last Informal Act EPA Date :	N/R
Facility Last Informal Act State Date:	N/R
Facility Federal Agency :	N/R
TRI Reporter :	N/R
Facility Imp Water Flag :	N/R
Current SNC Flag :	N
Indian County Flag :	N
Federal Flag :	N/R
US Mexico Border Flag :	N
Chesapeak Bay Flag :	N/R
AIR Flag :	N

Map Id: BD275
Direction: WSW
Distance: 0.401 mi., 2116 ft.
Elevation: 9 ft.
Relative: Lower

Site Name : ELECTRO TECH MACHINING | ELECTRO-NITE CO | Blue Bus Tours LLC
2000 W GAYLORD ST | 2000 WEST GAYLORD STREET
LONG BEACH | Long Beach, CA

Database(s) : [CALEPA SITES - CA, CIWQS - CA, ECHO, FRS, HAZNET - CA, HWG - CA, ICIS, INACTIVE PCS, NPDES - CA, PCS ENF, PCS FACILITY, RCRA_LQG, RFR - CA, STORMWATER] ***(cont.)***

Envirosite ID: 1021400
EPA ID: N/R

ECHO ***(cont.)***

NPDES Flag :	Y
SDWIS Flag :	N
RCRA Flag :	Y
TRI Flag :	N
GHG Flag :	N
Major Flag :	N/R
Active Flag :	Y
NAA Flag :	Y
Latitude :	33.78643
Longitude :	-118.21927
Last Date in Agency List :	2020-02-10

FRS

Facility Name :	ELECTRO-NITE CO
Facility Address :	2000 W GAYLORD ST, LONG BEACH, CA 908131208
County :	LOS ANGELES

Site Details

Registry ID :	110018995621
FRS Facility URL :	Click here for hyperlink provided by the agency.
Last Date in Agency List :	2021-07-17

Source Description

Source Description :

HWTS-DATAMART provides California with information on hazardous waste shipments for generators, transporters, and treatment, storage, and disposal facilities.
The NPDES module of the Compliance Information System (ICIS) tracks surface water permits issued under the Clean Water Act. Under NPDES, all facilities that discharge pollutants from any point source into waters of the United States are required to obtain a permit. The permit will likely contain limits on what can be discharged, impose monitoring and reporting requirements, and include other provisions to ensure that the discharge does not adversely affect water quality.

Source Description :

RCRAInfo is EPA’s comprehensive information system that supports the Resource Conservation and Recovery Act (RCRA) of 1976 and the Hazardous and Solid Waste Amendments (HSWA) of 1984 through the tracking of events and activities related to facilities that generate, transport, and treat, store, or dispose of hazardous waste. RCRAInfo allows RCRA program staff to track the notification, permit, compliance, and corrective action activities required under RCRA. RCRAInfo also supports generation of the National Hazardous Waste Biennial Report. All generators and treatment, storage, and disposal facilities who handle hazardous waste are required to report to the EPA Administrator at least once every two years to support creation of the Biennial Report.

Map Id: BD275
Direction: WSW
Distance: 0.401 mi., 2116 ft.
Elevation: 9 ft.
Relative: Lower

Site Name : ELECTRO TECH MACHINING | ELECTRO-NITE CO | Blue Bus Tours LLC
2000 W GAYLORD ST | 2000 WEST GAYLORD STREET
LONG BEACH | Long Beach, CA

Database(s) : [CALEPA SITES - CA, CIWQS - CA, ECHO, FRS, HAZNET - CA, HWG - CA, ICIS, INACTIVE PCS, NPDES - CA, PCS ENF, PCS FACILITY, RCRA_LQG, RFR - CA, STORMWATER] ***(cont.)***

Envirosite ID: 1021400
EPA ID: N/R

FRS ***(cont.)***

FRS Environmental Interest
Source and System ID : HWTS-DATAMART - CAD981426091
ICIS - CAW511611
ICIS - CAZ515450
RCRAINFO - CAD981426091

HAZNET - CA

Facility Name : ELECTRO TECH MACHINING
Facility Address : 2000 W GAYLORD ST, LONG BEACH, CA 90813
County : LOS ANGELES

Site Details
Generator EPA ID : CAD981426091
Active : Active
Category : FEDERAL
Facility Types : N/R
Type : PERMANENT
Contact Name : N/R
Contact Phone : N/R
Facility Mailing Address : 2000 W GAYLORD ST, LONG BEACH, CA 908131208
Latitude : 33.78636321
Longitude : -118.21882629
Agency Hyperlink : Click here for hyperlink provided by the agency.
Last Date in Agency List : 2021-07-08

Waste Generator Details
State Waste : 2018: 331 - Off-specification, aged or surplus organics, 0.36300 tons to CAD982444481
2017: 331 - Off-specification, aged or surplus organics, 0.363 tons to CAD982444481
2016: 213 - Hydrocarbon solvents (benzene, hexane, Stoddard, Etc.), 0.3336 tons to CAD028409019
2016: 331 - Off-specification, aged or surplus organics, 0.1 tons to CAD982444481
2016: 331 - Off-specification, aged or surplus organics, 0.0275 tons to CAD028409019
2015: 331 - Off-specification, aged or surplus organics, 0.363 tons to CAD982444481
2014: 331 - Off-specification, aged or surplus organics, 0.594 tons to CAD982444481
2010: 221 - Waste oil and mixed oil, 0.418 tons to AZR000501510
2010: 223 - Unspecified oil-containing waste, 0.06672 tons to AZR000501510
2007: 331 - Off-specification, aged or surplus organics, 0.0825 tons to AZR000501510

Map Id: BD275
Direction: WSW
Distance: 0.401 mi., 2116 ft.
Elevation: 9 ft.
Relative: Lower

Site Name : ELECTRO TECH MACHINING | ELECTRO-NITE CO | Blue Bus Tours LLC
2000 W GAYLORD ST | 2000 WEST GAYLORD STREET
LONG BEACH | Long Beach, CA

Database(s) : [CALEPA SITES - CA, CIWQS - CA, ECHO, FRS, HAZNET - CA, HWG - CA, ICIS, INACTIVE PCS, NPDES - CA, PCS ENF, PCS FACILITY, RCRA_LQG, RFR - CA, STORMWATER] ***(cont.)***

Envirosite ID: 1021400
EPA ID: N/R

HAZNET - CA ***(cont.)***

2007: 223 - Unspecified oil-containing waste, 0.1668 tons to AZR000501510
2007: 214 - Unspecified solvent mixture, 0.144 tons to CAD028409019
2007: N/R - Blank or unknown, tons to AZR000501510
2005: 221 - Waste oil and mixed oil, 0.209 tons to CAD981696420
2002: 221 - Waste oil and mixed oil, 0.418 tons to CAD981696420
2001: *** - Invalid waste code, 0.688 tons to CAD028409019
2000: 221 - Waste oil and mixed oil, 0.627 tons to CAT080033681
1998: 221 - Waste oil and mixed oil, 0.836 tons to CAD000088252
1997: 221 - Waste oil and mixed oil, 1.045 tons to CAD000088252
1996: 221 - Waste oil and mixed oil, 0.95 tons to CAD000088252
1995: 221 - Waste oil and mixed oil, 1.045 tons to CAD000088252

HWG - CA

Facility Name :	ELECTRO TECH MACHINING
Facility Address :	2000 W GAYLORD ST, LONG BEACH, CA 90813
County :	LOS ANGELES
EPA ID :	CAD981426091
Status :	Active
Category :	FEDERAL
Type :	PERMANENT
Facility Type :	N/R
Mailing Address :	2000 W GAYLORD ST, LONG BEACH, CA 908131208
Owner Name :	KBR INC
Owner Address :	1269 BRIGHTON-GENRIETTA TOWN L, ROCHESTER, NY 146230000
Operator Name :	LES DOD
Operator Address :	2000 W GAYLORD ST, LONG BEACH, CA 90813
Latitude :	33.786505
Longitude :	-118.219012

ICIS

Facility Name :	ELECTRO TECH MACHINING
Facility Address :	2000 WEST GAYLORD STREET, LONG BEACH, CA 90813

Site Details

NPDES ID :	CAZ515450
ICIS Facility Interest ID :	3601153777
Facility UIN :	110018995621
Facility Type Code :	Privately Owned Facility
Impaired Waters :	N/R
Latitude :	33.786447
Longitude :	-118.21902
Last Date in Agency List :	2021-08-17

Map Id: BD275
Direction: WSW
Distance: 0.401 mi., 2116 ft.
Elevation: 9 ft.
Relative: Lower

Site Name : ELECTRO TECH MACHINING | ELECTRO-NITE CO | Blue Bus Tours LLC
2000 W GAYLORD ST | 2000 WEST GAYLORD STREET
LONG BEACH | Long Beach, CA

Database(s) : [CALEPA SITES - CA, CIWQS - CA, ECHO, FRS, HAZNET - CA, HWG - CA, ICIS, INACTIVE PCS, NPDES - CA, PCS ENF, PCS FACILITY, RCRA_LQG, RFR - CA, STORMWATER] ***(cont.)***

Envirosite ID: 1021400
EPA ID: N/R

ICIS ***(cont.)***

Facility NAICS
NAICS Code : N/R
NAICS Description : N/R

Facility SIC
SIC Code : 3624
SIC Description : Carbon And Graphite Products

Facility Name : ELECTRO TECH MACHINING
Facility Address : 2000 W GAYLORD ST, LONG BEACH, CA 90813

Site Details
NPDES ID : CAW511611
ICIS Facility Interest ID : 3601123800
Facility UIN : 110018995621
Facility Type Code : N/R
Impaired Waters : N/R
Latitude : 33.78643
Longitude : -118.21927
Last Date in Agency List : 2021-08-17

Facility NAICS
NAICS Code : N/R
NAICS Description : N/R

Facility SIC
SIC Code : N/R
SIC Description : N/R

INACTIVE PCS

Issue Date : 2019-12-16
Original Issue Date : 2019-12-16
Effective Date : 2019-12-16
Expiration Date : 2020-06-30
Retirement Date : N/R
Termination Date : N/R
Issuing Agency : CA Waterboards
Agency Type : State
Activity ID : 3602065708
External Permit Number : CAZ515450

Map Id: BD275
Direction: WSW
Distance: 0.401 mi., 2116 ft.
Elevation: 9 ft.
Relative: Lower

Site Name : ELECTRO TECH MACHINING | ELECTRO-NITE CO | Blue Bus Tours LLC
2000 W GAYLORD ST | 2000 WEST GAYLORD STREET
LONG BEACH | Long Beach, CA

Database(s) : [CALEPA SITES - CA, CIWQS - CA, ECHO, FRS, HAZNET - CA, HWG - CA, ICIS, INACTIVE PCS, NPDES - CA, PCS ENF, PCS FACILITY, RCRA_LQG, RFR - CA, STORMWATER] ***(cont.)***

Envirosite ID: 1021400
EPA ID: N/R

INACTIVE PCS ***(cont.)***

Facility Type Indicator :	NON-POTW
Permit Type :	General Permit Covered Facility-NPDES)
Major Minor Status :	N
Permit Status :	Expired
Total Design Flow Number :	N/R
Actual Average Flow Number :	N/R
State Water Body :	N/R
State Water Body Name :	N/R
Permit Name :	Electro tech Machining
Permit Comp Status :	Y
RNC Tracking :	Y
Master External Permit Number :	CAS000001
TMDL Interface :	N/R
EDMR Authorization :	N
Pretreatment Indicator :	N/R
Last Date in Agency List :	2021-08-19

NPDES - CA

Facility Name :	Electro Tech Machining
Facility Address :	2000 West Gaylord Street, Long Beach, 90813
County :	Los Angeles
Effective Date :	2019-12-16
Adoption Date :	N/R
Expiration Date :	N/R
Termination Date :	N/R
Order Number :	97-03-DWQ
NPDES Number :	CAS000001
WDID :	4 19I028472
RM Status :	Active
Reg Meas ID :	515450
Reg Meas Type :	Enrollee
Program :	Industrial
Facility Place ID :	N/R
Region Code :	4
Discharger ID :	0
Discharger :	Electro tech Machining
Discharger Address :	2000 West Gaylord Street, Long Beach, California 90813
Last Date in Agency List :	2021-09-03

PCS ENF

Site Details

NPDES ID :	CAW511611
Last Date in Agency List :	2021-08-17

Map Id: BD275
Direction: WSW
Distance: 0.401 mi., 2116 ft.
Elevation: 9 ft.
Relative: Lower

Site Name : ELECTRO TECH MACHINING | ELECTRO-NITE CO | Blue Bus Tours LLC
2000 W GAYLORD ST | 2000 WEST GAYLORD STREET
LONG BEACH | Long Beach, CA

Database(s) : [CALEPA SITES - CA, CIWQS - CA, ECHO, FRS, HAZNET - CA, HWG - CA, ICIS, INACTIVE PCS, NPDES - CA, PCS ENF, PCS FACILITY, RCRA_LQG, RFR - CA, STORMWATER] ***(cont.)***

Envirosite ID: 1021400
EPA ID: N/R

PCS ENF ***(cont.)***

Formal Enforcement Actions

Settlement Entered Date :	N/R
ENF Identifier :	N/R
Activity ID :	N/R
Activity Type :	N/R
ENF Type :	N/R
Agency :	N/R
Fed Penalty Assessed Amount :	N/R
State Local Penalty Amount :	N/R

Informal Enforcement Actions

Achieved Date :	10/16/2019
Registry ID :	110018995621
ENF Identifier :	CA-ZIEA436530
Activity ID :	3602137786
Activity Type :	Administrative - Informal
ENF Type :	Notice of Noncompliance Issued
Agency :	State

PCS FACILITY

Issue Date :	2019-12-16
Original Issue Date :	2019-12-16
Effective Date :	2019-12-16
Expiration Date :	2020-06-30
Retirement Date :	N/R
Termination Date :	N/R
Issuing Agency :	CA Waterboards
Agency Type :	State
Activity ID :	3602065708
External Permit Number :	CAZ515450
Facility Type Indicator :	NON-POTW
Permit Type :	General Permit Covered Facility-NPDES)
Major Minor Status :	N
Permit Status :	Effective
Total Design Flow Number :	N/R
Actual Average Flow Number :	N/R
State Water Body :	N/R
State Water Body Name :	N/R
Permit Name :	Electro tech Machining
Permit Comp Status :	Y
RNC Tracking :	Y
Master External Permit Number :	CAS000001
TMDL Interface :	N/R
EDMR Authorization :	N
Pretreatment Indicator :	N/R
Last Date in Agency List :	2020-02-11

Map Id: BD275
Direction: WSW
Distance: 0.401 mi., 2116 ft.
Elevation: 9 ft.
Relative: Lower

Site Name : ELECTRO TECH MACHINING | ELECTRO-NITE CO | Blue Bus Tours LLC
2000 W GAYLORD ST | 2000 WEST GAYLORD STREET
LONG BEACH | Long Beach, CA

Database(s) : [CALEPA SITES - CA, CIWQS - CA, ECHO, FRS, HAZNET - CA, HWG - CA, ICIS, INACTIVE PCS, NPDES - CA, PCS ENF, PCS FACILITY, RCRA_LQG, RFR - CA, STORMWATER] ***(cont.)***

Envirosite ID: 1021400
EPA ID: N/R

RCRA_LQG

Facility Name :	ELECTRO-NITE CO
Facility Address :	2000 W GAYLORD ST, LONG BEACH, CA 90813
County :	LOS ANGELES
Date Form Received by Agency :	1986-07-14
EPA ID :	CAD981426091
Mailing Address :	PO BOX 1208, LONG BEACH, CA 90801
Contact :	ENVIRONMENTAL MANAGER
Contact Address :	2000 W GAYLORD ST, LONG BEACH, CA 90813
Contact Country :	US
Contact Telephone :	213-436-9281
Contact Email :	N/R
EPA Region :	09
Land Type :	Other land type
Source Type :	Notification
Classification :	Large Quantity Generator

Description :

Handlers that generate 1,000 kg or more of hazardous waste during any calendar month; or generate more than 1 kg of acutely hazardous waste during any calendar month; or generate more than 100 kg of any residue or contaminated soil, waste or other debris resulting from the cleanup of a spill, into or on any land or water, of acutely hazardous waste during any calendar month; or generate 1 kg or less of acutely hazardous waste during any calendar month, and accumulate more than 1 kg of acutely hazardous waste at any time; or generate 100 kg or less of any residue or contaminated soil, waste or other debris resulting from the cleanup of a spill, into or on any land or water, of acutely hazardous waste during any calendar month, and accumulated more than 100 kg of that material at any time.

Last Date in Agency List :	2021-09-03

Owner/Operator Summary

Owner/Operator Name :	MIDLAND-ROSS
Owner/Operator Address :	NOT REQUIRED, NOT REQUIRED, ME 99999
Owner/Operator Country :	N/R
Owner/Operator Telephone :	415-555-1212
Owner/Operator Email :	N/R
Owner/Operator Fax :	N/R
Legal Status :	Private
Owner/Operator Type :	Owner
Owner/Operator Start Date :	N/R
Owner/Operator End Date :	N/R

Handler Activities Summary

U.S. Importer of Hazardous Waste :	N
Mixed Waste (Haz. and Radioactive) :	N

Map Id: BD275
Direction: WSW
Distance: 0.401 mi., 2116 ft.
Elevation: 9 ft.
Relative: Lower

Site Name : ELECTRO TECH MACHINING | ELECTRO-NITE CO | Blue Bus Tours LLC
2000 W GAYLORD ST | 2000 WEST GAYLORD STREET
LONG BEACH | Long Beach, CA

Database(s) : [CALEPA SITES - CA, CIWQS - CA, ECHO, FRS, HAZNET - CA, HWG - CA, ICIS, INACTIVE PCS, NPDES - CA, PCS ENF, PCS FACILITY, RCRA_LQG, RFR - CA, STORMWATER] ***(cont.)***

Envirosite ID: 1021400
EPA ID: N/R

RCRA_LQG ***(cont.)***

Recycler of Hazardous Waste :	N
Transporter of Hazardous Waste :	N
Treater, Storer or Disposer of HW :	N
Underground Injection Activity :	N
On-site Burner Exemption :	N
Furnace Exemption :	N
Used Oil Fuel Burner :	N
Used Oil Processor :	N
Used Oil Refiner :	N
Used Oil Fuel Marketer to Burner :	N
Used Oil Specification Marketer :	N
Used Oil Transfer Facility :	N
Used Oil Transporter :	N

Notices of Violations Summary

Regulation Violated :	N

Evaluation Action Summary

Evaluation Date :	1993-07-19
Evaluation :	COMPLIANCE EVALUATION INSPECTION ON-SITE
Area of Violation :	N/R
Date Achieved Compliance :	N/R
Evaluation Lead Agency :	State Contractor/Grantee

RFR - CA

Facility Name :	Electro Tech Machining
Facility Address :	2000 West Gaylord Street, Long Beach, CA 90813
County :	Los Angeles
Effective Date :	2019-12-16
Adoption Date :	N/R
Termination Date :	N/R
Expiration/Review Date :	N/R
NPDES Number :	CAS000001
Order Number :	2014-0057-DWQ
WDID :	4 19I028472
SIC/NAICS :	3624
Program :	INDSTW
Regulatory Measure Status :	Active
Regulatory Measure Type :	Storm water industrial
Place/Project Type :	Industrial - Carbon and Graphite Products
Region :	4
Design Flow :	N/R
Major/Minor :	N/R

Map Id: BD275
Direction: WSW
Distance: 0.401 mi., 2116 ft.
Elevation: 9 ft.
Relative: Lower

Site Name : ELECTRO TECH MACHINING | ELECTRO-NITE CO | Blue Bus Tours LLC
2000 W GAYLORD ST | 2000 WEST GAYLORD STREET
LONG BEACH | Long Beach, CA

Database(s) : [CALEPA SITES - CA, CIWQS - CA, ECHO, FRS, HAZNET - CA, HWG - CA, ICIS, INACTIVE PCS, NPDES - CA, PCS ENF, PCS FACILITY, RCRA_LQG, RFR - CA, STORMWATER] ***(cont.)***

Envirosite ID: 1021400
EPA ID: N/R

RFR - CA ***(cont.)***

Complexity :	N/R
TTWQ :	N/R
Number of Enforcement Actions within Five Years:	N/R
Number of Violations within Five Years:	N/R
Agency :	Electro tech Machining
Agency Address :	2000 West Gaylord Street, Long Beach, CA 90813
Latitude :	33.786447
Longitude :	-118.21902
Last Date in Agency List :	2021-07-24

STORMWATER

Facility Name :	ELECTRO TECH MACHINING
Facility Address :	2000 WEST GAYLORD STREET, LONG BEACH, CA 90813
NPDES ID :	CAZ515450
Permittee Name :	Electro tech Machining
Permit Status :	Expired
Permit Issuing Name :	State
Issued Date :	2019-12-16
Termination Date :	N/R
Effective Date :	2019-12-16 2020-06-30
EPA Region :	09
SIC Code :	3624
NAICS Code :	N/R
EJ Indexes Above 80th Percentile :	Y
Significant Noncompliance Status :	N/R
Quarters with Noncompliance :	0
Industrial Stormwater Formal Enforcement Actions:	0
Facility Map Flag :	Y
DRF URL :	Click here for hyperlink provided by the agency.
Latitude :	33.78643
Longitude :	-118.21927
Last Date in Agency List :	2021-09-24

Map Id: BE276
Direction: E
Distance: 0.403 mi., 2129 ft.
Elevation: 12 ft.
Relative: Lower

Site Name : OCEAN BLUE ENVIRONMENTAL SERVICES INC | ALLWASTE SERVICES, INC. | CHUANGYI METAL CORP.
925 W ESTHER ST | 933 & 925 WEST ESTHER STREET | 925 W. ESTHER STREET
LONG BEACH | SAN PEDRO | Long Beach, CA

Database(s) : [CALEPA SITES - CA, ECHO, ENVIROSTOR - CA, FRS, HAULERS - CA, HAZNET - CA, HWG - CA, HWP - CA, HWT - CA, MANIFEST EPA, PADS, RCRA_NONGEN]

Envirosite ID: 352777
EPA ID: CAC000608192

CALEPA SITES - CA

Facility Name :	ALLWASTE SERVICES, INC.
Facility Address :	925 W ESTHER ST, LONG BEACH, 908130000
Site ID :	222288
EI ID :	CAT080029952
EI Description :	Hazardous Waste
Latitude :	33.786531
Longitude :	-118.220348
Agency Hyperlink :	Click here for hyperlink provided by the agency.
Last Date in Agency List :	2021-08-26
Facility Name :	OCEAN BLUE ENVIRONMENTAL SERVICES
Facility Address :	925 W ESTHER ST, LONG BEACH, 90813
Site ID :	432212
EI ID :	10618846
EI Description :	Hazardous Waste Generator
Latitude :	33.789143
Longitude :	-118.203583
Agency Hyperlink :	Click here for hyperlink provided by the agency.
Last Date in Agency List :	2021-08-26
Site ID :	432212
EI ID :	10618846
EI Description :	Chemical Storage Facilities
Latitude :	33.789143
Longitude :	-118.203583
Agency Hyperlink :	Click here for hyperlink provided by the agency.
Last Date in Agency List :	2021-08-26

ECHO

Facility Name :	CHUANGYI METAL CORP.
Facility Address :	925 W ESTHER ST, LONG BEACH, CA 90813
County :	LOS ANGELES
Last Inspection Date :	N/R
Registry ID :	N/R
FIPS Code :	N/R
EPA Region :	09
Inspection Count :	0
Last Inspection Days :	N/R
Informal Count :	0

Map Id: BE276
Direction: E
Distance: 0.403 mi., 2129 ft.
Elevation: 12 ft.
Relative: Lower

Site Name : OCEAN BLUE ENVIRONMENTAL SERVICES INC | ALLWASTE SERVICES, INC. | CHUANGYI METAL CORP.
925 W ESTHER ST | 933 & 925 WEST ESTHER STREET | 925 W. ESTHER STREET LONG BEACH | SAN PEDRO | Long Beach, CA

Database(s) : [CALEPA SITES - CA, ECHO, ENVIROSTOR - CA, FRS, HAULERS - CA, HAZNET - CA, HWG - CA, HWP - CA, HWT - CA, MANIFEST EPA, PADS, RCRA_NONGEN] ***(cont.)***

Envirosite ID: 352777
EPA ID: CAC000608192

ECHO ***(cont.)***

Last Informal Action Date :	N/R
Formal Action Count :	0
Last Formal Action Date :	N/R
Total Penalties :	0
Penalty Count :	N/R
Last Penalty Date :	N/R
Last Penalty Amount :	N/R
QTRS IN NC :	0
Programs IN SNC :	0
Current Compliance Status :	No Violation Identified
Three-Year Compliance Status :	_____
Collection Method :	Zip Code Centroid
Reference Point :	N/R
Accuracy Meters :	10000
Derived Tribes :	N/R
Derived HUC :	N/R
Derived WBD :	N/R
Derived STCTY FIPS :	N/R
Derived Zip :	N/R
Derived CD113 :	N/R
Derived CB2010 :	N/R
MYRTK Universe :	NNN
NPDES IDs :	N/R
CWA Permit Types :	N/R
CWA Compliance Tracking :	N/R
CWA NAICS :	N/R
CWA SICS :	N/R
CWA Inspection Count :	N/R
CWA Last Inspection Days :	N/R
CWA Informal Count :	N/R
CWA Formal Action Count :	N/R
CWA Last Formal Action Date :	N/R
CWA Penalties :	N/R
CWA Last Penalty Date :	N/R
CWA Last Penalty Amount :	N/R
CWA Quarters IN NC :	N/R
CWA Current Compliance Status :	N/R
CWA Current SNC Flag :	N
CWA 13 Quarters Compliance Status :	N/R
CWA 13 Quarters Effluent Exceedances:	N/R
CWA Three-Year QNCR Codes :	N/R
DFR URL :	Click here for hyperlink provided by the agency.
Facility SIC :	N/R
Facility NAICS :	56299 - All Other Waste Management Services
Facility Last Inspection EPA Date :	N/R
Facility Last Inspection State Date :	N/R
Facility Last Formal Act EPA Date :	N/R
Facility Last Formal Act State Date :	N/R

Map Id: BE276
Direction: E
Distance: 0.403 mi., 2129 ft.
Elevation: 12 ft.
Relative: Lower

Site Name : OCEAN BLUE ENVIRONMENTAL SERVICES INC | ALLWASTE SERVICES, INC. | CHUANGYI METAL CORP.
925 W ESTHER ST | 933 & 925 WEST ESTHER STREET | 925 W. ESTHER STREET
LONG BEACH | SAN PEDRO | Long Beach, CA

Database(s) : [CALEPA SITES - CA, ECHO, ENVIROSTOR - CA, FRS, HAULERS - CA, HAZNET - CA, HWG - CA, HWP - CA, HWT - CA, MANIFEST EPA, PADS, RCRA_NONGEN] ***(cont.)***

Envirosite ID: 352777
EPA ID: CAC000608192

ECHO ***(cont.)***

Facility Last Informal Act EPA Date :	N/R
Facility Last Informal Act State Date:	N/R
Facility Federal Agency :	N/R
TRI Reporter :	N/R
Facility Imp Water Flag :	N/R
Current SNC Flag :	N
Indian County Flag :	N
Federal Flag :	N/R
US Mexico Border Flag :	N/R
Chesapeak Bay Flag :	N/R
AIR Flag :	N
NPDES Flag :	N
SDWIS Flag :	N
RCRA Flag :	Y
TRI Flag :	N
GHG Flag :	N
Major Flag :	N/R
Active Flag :	Y
NAA Flag :	N/R
Latitude :	33.780911
Longitude :	-118.196312
Last Date in Agency List :	2019-07-15
Last Inspection Date :	N/R
Registry ID :	110070584204
FIPS Code :	N/R
EPA Region :	09
Inspection Count :	0
Last Inspection Days :	N/R
Informal Count :	0
Last Informal Action Date :	N/R
Formal Action Count :	0
Last Formal Action Date :	N/R
Total Penalties :	0
Penalty Count :	N/R
Last Penalty Date :	N/R
Last Penalty Amount :	N/R
QTRS IN NC :	0
Programs IN SNC :	0
Current Compliance Status :	No Violation Identified
Three-Year Compliance Status :	_____
Collection Method :	Zip Code Centroid
Reference Point :	N/R
Accuracy Meters :	10000
Derived Tribes :	N/R
Derived HUC :	N/R
Derived WBD :	N/R

Map Id: BE276
Direction: E
Distance: 0.403 mi., 2129 ft.
Elevation: 12 ft.
Relative: Lower

Site Name : OCEAN BLUE ENVIRONMENTAL SERVICES INC | ALLWASTE SERVICES, INC. | CHUANGYI METAL CORP.
925 W ESTHER ST | 933 & 925 WEST ESTHER STREET | 925 W. ESTHER STREET
LONG BEACH | SAN PEDRO | Long Beach, CA

Database(s) : [CALEPA SITES - CA, ECHO, ENVIROSTOR - CA, FRS, HAULERS - CA, HAZNET - CA, HWG - CA, HWP - CA, HWT - CA, MANIFEST EPA, PADS, RCRA_NONGEN] ***(cont.)***

Envirosite ID: 352777
EPA ID: CAC000608192

ECHO ***(cont.)***

Derived STCTY FIPS :	N/R
Derived Zip :	N/R
Derived CD113 :	N/R
Derived CB2010 :	N/R
MYRTK Universe :	NNN
NPDES IDs :	N/R
CWA Permit Types :	N/R
CWA Compliance Tracking :	N/R
CWA NAICS :	N/R
CWA SICS :	N/R
CWA Inspection Count :	N/R
CWA Last Inspection Days :	N/R
CWA Informal Count :	N/R
CWA Formal Action Count :	N/R
CWA Last Formal Action Date :	N/R
CWA Penalties :	N/R
CWA Last Penalty Date :	N/R
CWA Last Penalty Amount :	N/R
CWA Quarters IN NC :	N/R
CWA Current Compliance Status :	N/R
CWA Current SNC Flag :	N
CWA 13 Quarters Compliance Status :	N/R
CWA 13 Quarters Effluent Exceedances:	N/R
CWA Three-Year QNCR Codes :	N/R
DFR URL :	Click here for hyperlink provided by the agency.
Facility SIC :	N/R
Facility NAICS :	56299 - All Other Waste Management Services
Facility Last Inspection EPA Date :	N/R
Facility Last Inspection State Date :	N/R
Facility Last Formal Act EPA Date :	N/R
Facility Last Formal Act State Date :	N/R
Facility Last Informal Act EPA Date :	N/R
Facility Last Informal Act State Date:	N/R
Facility Federal Agency :	N/R
TRI Reporter :	N/R
Facility Imp Water Flag :	N/R
Current SNC Flag :	N
Indian County Flag :	N
Federal Flag :	N/R
US Mexico Border Flag :	N/R
Chesapeak Bay Flag :	N/R
AIR Flag :	N
NPDES Flag :	N
SDWIS Flag :	N
RCRA Flag :	Y
TRI Flag :	N
GHG Flag :	N
Major Flag :	N/R

Map Id: BE276
Direction: E
Distance: 0.403 mi., 2129 ft.
Elevation: 12 ft.
Relative: Lower

Site Name : OCEAN BLUE ENVIRONMENTAL SERVICES INC | ALLWASTE SERVICES, INC. | CHUANGYI METAL CORP.
925 W ESTHER ST | 933 & 925 WEST ESTHER STREET | 925 W. ESTHER STREET
LONG BEACH | SAN PEDRO | Long Beach, CA

Database(s) : [CALEPA SITES - CA, ECHO, ENVIROSTOR - CA, FRS, HAULERS - CA, HAZNET - CA, HWG - CA, HWP - CA, HWT - CA, MANIFEST EPA, PADS, RCRA_NONGEN] ***(cont.)***

Envirosite ID: 352777
EPA ID: CAC000608192

ECHO ***(cont.)***

Active Flag :	Y
NAA Flag :	N
Latitude :	33.780911
Longitude :	-118.196312
Last Date in Agency List :	2021-08-20
Facility Name :	OCEAN BLUE ENVIRONMENTAL SERVICES INC
Facility Address :	925 W ESTHER ST, LONG BEACH, CA 90813
County :	LOS ANGELES
Last Inspection Date :	2019-09-26
Registry ID :	110002862741
FIPS Code :	06037
EPA Region :	09
Inspection Count :	2
Last Inspection Days :	136
Informal Count :	1
Last Informal Action Date :	2019-09-30
Formal Action Count :	0
Last Formal Action Date :	N/R
Total Penalties :	0
Penalty Count :	N/R
Last Penalty Date :	N/R
Last Penalty Amount :	N/R
QTRS IN NC :	0
Programs IN SNC :	0
Current Compliance Status :	No Violation Identified
Three-Year Compliance Status :	_____
Collection Method :	ADDRESS MATCHING-HOUSE NUMBER
Reference Point :	CENTER OF A FACILITY OR STATION
Accuracy Meters :	30
Derived Tribes :	N/R
Derived HUC :	18070105
Derived WBD :	N/R
Derived STCTY FIPS :	06037
Derived Zip :	90813
Derived CD113 :	47
Derived CB2010 :	060375754011001
MYRTK Universe :	NNN
NPDES IDs :	N/R
CWA Permit Types :	N/R
CWA Compliance Tracking :	N/R
CWA NAICS :	N/R
CWA SICS :	N/R
CWA Inspection Count :	N/R
CWA Last Inspection Days :	N/R

Map Id: BE276
Direction: E
Distance: 0.403 mi., 2129 ft.
Elevation: 12 ft.
Relative: Lower

Site Name : OCEAN BLUE ENVIRONMENTAL SERVICES INC | ALLWASTE SERVICES, INC. | CHUANGYI METAL CORP.
925 W ESTHER ST | 933 & 925 WEST ESTHER STREET | 925 W. ESTHER STREET
LONG BEACH | SAN PEDRO | Long Beach, CA

Database(s) : [CALEPA SITES - CA, ECHO, ENVIROSTOR - CA, FRS, HAULERS - CA, HAZNET - CA, HWG - CA, HWP - CA, HWT - CA, MANIFEST EPA, PADS, RCRA_NONGEN] ***(cont.)***

Envirosite ID: 352777
EPA ID: CAC000608192

ECHO ***(cont.)***

CWA Informal Count :	N/R
CWA Formal Action Count :	N/R
CWA Last Formal Action Date :	N/R
CWA Penalties :	N/R
CWA Last Penalty Date :	N/R
CWA Last Penalty Amount :	N/R
CWA Quarters IN NC :	N/R
CWA Current Compliance Status :	N/R
CWA Current SNC Flag :	N
CWA 13 Quarters Compliance Status :	N/R
CWA 13 Quarters Effluent Exceedances:	N/R
CWA Three-Year QNCR Codes :	N/R
DFR URL :	Click here for hyperlink provided by the agency.
Facility SIC :	N/R
Facility NAICS :	N/R
Facility Last Inspection EPA Date :	N/R
Facility Last Inspection State Date :	2019-09-26
Facility Last Formal Act EPA Date :	N/R
Facility Last Formal Act State Date :	N/R
Facility Last Informal Act EPA Date :	N/R
Facility Last Informal Act State Date:	2019-09-30
Facility Federal Agency :	N/R
TRI Reporter :	N/R
Facility Imp Water Flag :	N/R
Current SNC Flag :	N
Indian County Flag :	N
Federal Flag :	N/R
US Mexico Border Flag :	N
Chesapeak Bay Flag :	N/R
AIR Flag :	N
NPDES Flag :	N
SDWIS Flag :	N
RCRA Flag :	Y
TRI Flag :	N
GHG Flag :	N
Major Flag :	N/R
Active Flag :	Y
NAA Flag :	Y
Latitude :	33.78887
Longitude :	-118.20358
Last Date in Agency List :	2020-02-10

Facility Name :	OCEAN BLUE ENVIRONMENTAL SVC
Facility Address :	925 W ESTHER ST, LONG BEACH, CA 90813
County :	LOS ANGELES

Map Id: BE276
Direction: E
Distance: 0.403 mi., 2129 ft.
Elevation: 12 ft.
Relative: Lower

Site Name : OCEAN BLUE ENVIRONMENTAL SERVICES INC | ALLWASTE SERVICES, INC. | CHUANGYI METAL CORP.
925 W ESTHER ST | 933 & 925 WEST ESTHER STREET | 925 W. ESTHER STREET
LONG BEACH | SAN PEDRO | Long Beach, CA

Database(s) : [CALEPA SITES - CA, ECHO, ENVIROSTOR - CA, FRS, HAULERS - CA, HAZNET - CA, HWG - CA, HWP - CA, HWT - CA, MANIFEST EPA, PADS, RCRA_NONGEN] ***(cont.)***

Envirosite ID: 352777
EPA ID: CAC000608192

ECHO ***(cont.)***

Last Inspection Date :	2019-09-26
Registry ID :	110002862741
FIPS Code :	06037
EPA Region :	09
Inspection Count :	1
Last Inspection Days :	689
Informal Count :	0
Last Informal Action Date :	2002-12-19
Formal Action Count :	0
Last Formal Action Date :	N/R
Total Penalties :	0
Penalty Count :	N/R
Last Penalty Date :	N/R
Last Penalty Amount :	N/R
QTRS IN NC :	0
Programs IN SNC :	0
Current Compliance Status :	No Violation Identified
Three-Year Compliance Status :	_____
Collection Method :	ADDRESS MATCHING-HOUSE NUMBER
Reference Point :	CENTER OF A FACILITY OR STATION
Accuracy Meters :	30
Derived Tribes :	N/R
Derived HUC :	18070105
Derived WBD :	N/R
Derived STCTY FIPS :	06037
Derived Zip :	90813
Derived CD113 :	47
Derived CB2010 :	060375754011001
MYRTK Universe :	NNN
NPDES IDs :	N/R
CWA Permit Types :	N/R
CWA Compliance Tracking :	N/R
CWA NAICS :	N/R
CWA SICS :	N/R
CWA Inspection Count :	N/R
CWA Last Inspection Days :	N/R
CWA Informal Count :	N/R
CWA Formal Action Count :	N/R
CWA Last Formal Action Date :	N/R
CWA Penalties :	N/R
CWA Last Penalty Date :	N/R
CWA Last Penalty Amount :	N/R
CWA Quarters IN NC :	N/R
CWA Current Compliance Status :	N/R
CWA Current SNC Flag :	N
CWA 13 Quarters Compliance Status :	N/R
CWA 13 Quarters Effluent Exceedances:	N/R
CWA Three-Year QNCR Codes :	N/R

Map Id: BE276
Direction: E
Distance: 0.403 mi., 2129 ft.
Elevation: 12 ft.
Relative: Lower

Site Name : OCEAN BLUE ENVIRONMENTAL SERVICES INC | ALLWASTE SERVICES, INC. | CHUANGYI METAL CORP.
925 W ESTHER ST | 933 & 925 WEST ESTHER STREET | 925 W. ESTHER STREET
LONG BEACH | SAN PEDRO | Long Beach, CA

Database(s) : [CALEPA SITES - CA, ECHO, ENVIROSTOR - CA, FRS, HAULERS - CA, HAZNET - CA, HWG - CA, HWP - CA, HWT - CA, MANIFEST EPA, PADS, RCRA_NONGEN] ***(cont.)***

Envirosite ID: 352777
EPA ID: CAC000608192

ECHO ***(cont.)***

DFR URL :	Click here for hyperlink provided by the agency.
Facility SIC :	N/R
Facility NAICS :	N/R
Facility Last Inspection EPA Date :	N/R
Facility Last Inspection State Date :	2019-09-26
Facility Last Formal Act EPA Date :	N/R
Facility Last Formal Act State Date :	N/R
Facility Last Informal Act EPA Date :	N/R
Facility Last Informal Act State Date:	2002-12-19
Facility Federal Agency :	N/R
TRI Reporter :	N/R
Facility Imp Water Flag :	N/R
Current SNC Flag :	N
Indian County Flag :	N
Federal Flag :	N/R
US Mexico Border Flag :	N
Chesapeak Bay Flag :	N/R
AIR Flag :	N
NPDES Flag :	N
SDWIS Flag :	N
RCRA Flag :	Y
TRI Flag :	N
GHG Flag :	N
Major Flag :	N/R
Active Flag :	Y
NAA Flag :	Y
Latitude :	33.78887
Longitude :	-118.20358
Last Date in Agency List :	2021-08-20

ENVIROSTOR - CA

Facility Name :	ALLWASTE SERVICES, INC.
Facility Address :	925 W ESTHER ST, LONG BEACH, 908130000
County :	LOS ANGELES

Site Details

Cleanup Date :	N/R
Cleanup Status :	CLOSED
Site Type :	HAZ WASTE - RCRA
Site Type Detailed :	N/R
Acreage :	N/R
APN :	N/R
National Priorities List :	N/R
Regulatory Agencies Involved :	N/R
Lead Agency :	N/R

Map Id: BE276
Direction: E
Distance: 0.403 mi., 2129 ft.
Elevation: 12 ft.
Relative: Lower

Site Name : OCEAN BLUE ENVIRONMENTAL SERVICES INC | ALLWASTE SERVICES, INC. | CHUANGYI METAL CORP.
925 W ESTHER ST | 933 & 925 WEST ESTHER STREET | 925 W. ESTHER STREET
LONG BEACH | SAN PEDRO | Long Beach, CA

Database(s) : [CALEPA SITES - CA, ECHO, ENVIROSTOR - CA, FRS, HAULERS - CA, HAZNET - CA, HWG - CA, HWP - CA, HWT - CA, MANIFEST EPA, PADS, RCRA_NONGEN] ***(cont.)***

Envirosite ID: 352777
EPA ID: CAC000608192

ENVIROSTOR - CA ***(cont.)***

Project Manager :	N/R
Supervisor :	N/R
Office :	N/R
Envirostor ID :	N/R
Site Code :	N/A
Assembly :	70
Senate :	33
Congressional District :	N/R
Special Program :	N/R
Past Uses :	N/R
Potential COC :	N/R
Confirmed COC :	N/R
Potential Media Affected :	N/R
Restricted Use :	N/R
Site Management Req :	N/R
Funding :	N/R
Latitude :	33.786531
Longitude :	-118.220348
Agency Hyperlink :	Click here for hyperlink provided by the agency.
Last Date in Agency List :	2018-04-10

Alias Details

Alias :	N/R
Alias Type :	N/R

Completed Activities

Completed Date :	N/R
Area Name :	N/R
Sub Area Name :	N/R
Document Type :	N/R
Comments :	N/R

Future Activities

Area Name :	N/R
Sub Area Name :	N/R
Document Type :	N/R
Due Date :	N/R

Map Id: BE276
Direction: E
Distance: 0.403 mi., 2129 ft.
Elevation: 12 ft.
Relative: Lower

Site Name :	OCEAN BLUE ENVIRONMENTAL SERVICES INC | ALLWASTE SERVICES, INC. | CHUANGYI METAL CORP. 925 W ESTHER ST | 933 & 925 WEST ESTHER STREET | 925 W. ESTHER STREET LONG BEACH | SAN PEDRO | Long Beach, CA
Database(s) :	[CALEPA SITES - CA, ECHO, ENVIROSTOR - CA, FRS, HAULERS - CA, HAZNET - CA, HWG - CA, HWP - CA, HWT - CA, MANIFEST EPA, PADS, RCRA_NONGEN] ***(cont.)***

Envirosite ID: 352777
EPA ID: CAC000608192

ENVIROSTOR - CA ***(cont.)***

Scheduled Activites

Due Date :	N/R
Revised Date :	N/R
Area Name :	N/R
Sub Area Name :	N/R
Document Type :	N/R

FRS

Facility Name :	CHUANGYI METAL CORP.
Facility Address :	925 W ESTHER ST, LONG BEACH, CA 90813
County :	LOS ANGELES

Site Details

Registry ID :	110070584204
FRS Facility URL :	Click here for hyperlink provided by the agency.
Last Date in Agency List :	2021-07-17

Source Description

Source Description :

RCRAInfo is EPA's comprehensive information system that supports the Resource Conservation and Recovery Act (RCRA) of 1976 and the Hazardous and Solid Waste Amendments (HSWA) of 1984 through the tracking of events and activities related to facilities that generate, transport, and treat, store, or dispose of hazardous waste. RCRAInfo allows RCRA program staff to track the notification, permit, compliance, and corrective action activities required under RCRA. RCRAInfo also supports generation of the National Hazardous Waste Biennial Report. All generators and treatment, storage, and disposal facilities who handle hazardous waste are required to report to the EPA Administrator at least once every two years to support creation of the Biennial Report.

FRS Environmental Interest

Source and System ID :	RCRAINFO - CAC003020418
Facility Name :	OCEAN BLUE ENVIRONMENTAL SVC
Facility Address :	925 W ESTHER ST, LONG BEACH, CA 90813
County :	LOS ANGELES

Map Id: BE276
Direction: E
Distance: 0.403 mi., 2129 ft.
Elevation: 12 ft.
Relative: Lower

Site Name : OCEAN BLUE ENVIRONMENTAL SERVICES INC | ALLWASTE SERVICES, INC. | CHUANGYI METAL CORP.
925 W ESTHER ST | 933 & 925 WEST ESTHER STREET | 925 W. ESTHER STREET
LONG BEACH | SAN PEDRO | Long Beach, CA

Database(s) : [CALEPA SITES - CA, ECHO, ENVIROSTOR - CA, FRS, HAULERS - CA, HAZNET - CA, HWG - CA, HWP - CA, HWT - CA, MANIFEST EPA, PADS, RCRA_NONGEN] ***(cont.)***

Envirosite ID: 352777
EPA ID: CAC000608192

FRS ***(cont.)***

Site Details
Registry ID : 110002862741
FRS Facility URL : Click here for hyperlink provided by the agency.
Last Date in Agency List : 2021-07-17

Source Description

Source Description :

HWTS-DATAMART provides California with information on hazardous waste shipments for generators, transporters, and treatment, storage, and disposal facilities.

Source Description :

RCRAInfo is EPA's comprehensive information system that supports the Resource Conservation and Recovery Act (RCRA) of 1976 and the Hazardous and Solid Waste Amendments (HSWA) of 1984 through the tracking of events and activities related to facilities that generate, transport, and treat, store, or dispose of hazardous waste. RCRAInfo allows RCRA program staff to track the notification, permit, compliance, and corrective action activities required under RCRA. RCRAInfo also supports generation of the National Hazardous Waste Biennial Report. All generators and treatment, storage, and disposal facilities who handle hazardous waste are required to report to the EPA Administrator at least once every two years to support creation of the Biennial Report.

FRS Environmental Interest
Source and System ID : HWTS-DATAMART - CAD983608258
RCRAINFO - CAD983608258

HAULERS - CA

Facility Name : Ocean Blue Environmental Services, Inc.
Facility Address : 925 W Esther St, Long Beach, CA 90813-1423
County : N/R

Site Details
Site Number : 1003834
Site Type : Hauler Main Site
Site Status : Active
Contact : Wendy Mejia
Phone : (562) 624-4120
Current Status : N/R
End Use : Yes
Generator : Small Quantity

Map Id: BE276
Direction: E
Distance: 0.403 mi., 2129 ft.
Elevation: 12 ft.
Relative: Lower

Site Name : OCEAN BLUE ENVIRONMENTAL SERVICES INC | ALLWASTE SERVICES, INC. | CHUANGYI METAL CORP.
925 W ESTHER ST | 933 & 925 WEST ESTHER STREET | 925 W. ESTHER STREET
LONG BEACH | SAN PEDRO | Long Beach, CA

Database(s) : [CALEPA SITES - CA, ECHO, ENVIROSTOR - CA, FRS, HAULERS - CA, HAZNET - CA, HWG - CA, HWP - CA, HWT - CA, MANIFEST EPA, PADS, RCRA_NONGEN] ***(cont.)***

Envirosite ID: 352777
EPA ID: CAC000608192

HAULERS - CA ***(cont.)***

Accepting Tires from Public :	No
Last Date in Agency List :	2021-09-14

Additional Details

Current Hauler Status :	N/R
Primary Contact Person :	N/R
Primary Mailing Address :	N/R
Primary Mailing Phone Number :	N/R
Website :	N/R

Permit/Authority Details

Regulatory Status Last Changed/Issued On:	N/R
Current Site Regulatory Status :	N/R
Maximum Number of Tires Permitted :	N/R
Business Types :	N/R

HAZNET - CA

Facility Name :	1X P & O CONTAINERS
Facility Address :	925 W ESTHER ST, LONG BEACH, CA 90813
County :	LOS ANGELES

Site Details

Generator EPA ID :	CAC000608192
Active :	Inactive
Category :	STATE
Facility Types :	N/R
Type :	TEMPORARY
Contact Name :	N/R
Contact Phone :	N/R
Facility Mailing Address :	--, LONG BEACH, CA 908020000
Latitude :	33.78893729
Longitude :	-118.20350336
Agency Hyperlink :	Click here for hyperlink provided by the agency.
Last Date in Agency List :	2021-07-08

Facility Name :	ALLWASTE ENVIRONMENTAL SERVICES
Facility Address :	933 & 925 WEST ESTHER STREET, LONG BEACH, CA 90813
County :	LOS ANGELES

Map Id: BE276
Direction: E
Distance: 0.403 mi., 2129 ft.
Elevation: 12 ft.
Relative: Lower

Site Name : OCEAN BLUE ENVIRONMENTAL SERVICES INC | ALLWASTE SERVICES, INC. | CHUANGYI METAL CORP.
925 W ESTHER ST | 933 & 925 WEST ESTHER STREET | 925 W. ESTHER STREET
LONG BEACH | SAN PEDRO | Long Beach, CA

Database(s) : [CALEPA SITES - CA, ECHO, ENVIROSTOR - CA, FRS, HAULERS - CA, HAZNET - CA, HWG - CA, HWP - CA, HWT - CA, MANIFEST EPA, PADS, RCRA_NONGEN] ***(cont.)***

Envirosite ID: 352777
EPA ID: CAC000608192

HAZNET - CA ***(cont.)***

Site Details

Generator EPA ID :	CAL920355659
Active :	Inactive
Category :	STATE
Facility Types :	N/R
Type :	PERMANENT
Contact Name :	N/R
Contact Phone :	N/R
Facility Mailing Address :	933 & 925 WEST ESTHER STREET, LONG BEACH, CA 908130000
Latitude :	33.78914100
Longitude :	-118.20382650
Agency Hyperlink :	Click here for hyperlink provided by the agency.
Last Date in Agency List :	2021-07-08

Waste Generator Details

State Waste :	1993: 491 - Unspecified sludge waste, 0.2 tons to CAT000646117 1993: 611 - Contaminated soil from site clean-up, 0.4 tons to CAT000646117 1993: 513 - Empty containers less than 30 gallons, 2.6 tons to CAT000646117
Facility Name :	ALLWASTE SERVICES, INC.
Facility Address :	925 W ESTHER ST, LONG BEACH, CA 90813
County :	LOS ANGELES

Site Details

Generator EPA ID :	CAT080029952
Active :	Inactive
Category :	FEDERAL
Facility Types :	N/R
Type :	PERMANENT
Contact Name :	N/R
Contact Phone :	N/R
Facility Mailing Address :	925 W ESTHER ST, LONG BEACH, CA 908130000
Latitude :	33.78914100
Longitude :	-118.20382650
Agency Hyperlink :	Click here for hyperlink provided by the agency.
Last Date in Agency List :	2021-07-08
Facility Name :	ANTHONY JAY
Facility Address :	925 W ESTHER ST, LONG BEACH, CA 90813
County :	LOS ANGELES

Map Id: BE276
Direction: E
Distance: 0.403 mi., 2129 ft.
Elevation: 12 ft.
Relative: Lower

Site Name : OCEAN BLUE ENVIRONMENTAL SERVICES INC | ALLWASTE SERVICES, INC. | CHUANGYI METAL CORP.
925 W ESTHER ST | 933 & 925 WEST ESTHER STREET | 925 W. ESTHER STREET
LONG BEACH | SAN PEDRO | Long Beach, CA

Database(s) : [CALEPA SITES - CA, ECHO, ENVIROSTOR - CA, FRS, HAULERS - CA, HAZNET - CA, HWG - CA, HWP - CA, HWT - CA, MANIFEST EPA, PADS, RCRA_NONGEN] ***(cont.)***

Envirosite ID: 352777
EPA ID: CAC000608192

HAZNET - CA ***(cont.)***

Site Details

Generator EPA ID :	CAL000021222
Active :	Inactive
Category :	STATE
Facility Types :	N/R
Type :	PERMANENT
Contact Name :	N/R
Contact Phone :	N/R
Facility Mailing Address :	925 W ESTHER ST, LONG BEACH, CA 908130000
Latitude :	33.78893729
Longitude :	-118.20350336
Agency Hyperlink :	Click here for hyperlink provided by the agency.
Last Date in Agency List :	2021-07-08
Facility Name :	CHUANGYI METAL CORP.
Facility Address :	925 W ESTHER ST, LONG BEACH, CA 90813
County :	LOS ANGELES

Site Details

Generator EPA ID :	CAC003020418
Active :	Inactive
Category :	STATE
Facility Types :	N/R
Type :	TEMPORARY
Contact Name :	N/R
Contact Phone :	N/R
Facility Mailing Address :	3939 KARLOV AVE, CHICAGO, IL 60632
Latitude :	33.78893729
Longitude :	-118.20350336
Agency Hyperlink :	Click here for hyperlink provided by the agency.
Last Date in Agency List :	2021-07-08

Waste Generator Details

State Waste :	2019: 352 - Other organic solids, 0.30000 tons to CAD028409019
Facility Name :	EAGLE MARINE SERVICES LIMITED
Facility Address :	925 W ESTHER ST, SAN PEDRO, CA 90813
County :	LOS ANGELES

Map Id: BE276
Direction: E
Distance: 0.403 mi., 2129 ft.
Elevation: 12 ft.
Relative: Lower

Site Name : OCEAN BLUE ENVIRONMENTAL SERVICES INC | ALLWASTE SERVICES, INC. | CHUANGYI METAL CORP.
925 W ESTHER ST | 933 & 925 WEST ESTHER STREET | 925 W. ESTHER STREET
LONG BEACH | SAN PEDRO | Long Beach, CA

Database(s) : [CALEPA SITES - CA, ECHO, ENVIROSTOR - CA, FRS, HAULERS - CA, HAZNET - CA, HWG - CA, HWP - CA, HWT - CA, MANIFEST EPA, PADS, RCRA_NONGEN] ***(cont.)***

Envirosite ID: 352777
EPA ID: CAC000608192

HAZNET - CA ***(cont.)***

Site Details

Generator EPA ID :	CAC002579166
Active :	Inactive
Category :	STATE
Facility Types :	N/R
Type :	TEMPORARY
Contact Name :	N/R
Contact Phone :	N/R
Facility Mailing Address :	614 TERMINAL WAY, SAN PEDRO, CA 907310000
Latitude :	33.78893729
Longitude :	-118.20350336
Agency Hyperlink :	Click here for hyperlink provided by the agency.
Last Date in Agency List :	2021-07-08

Waste Generator Details

State Waste :	2004: 223 - Unspecified oil-containing waste, 1.45 tons to CAD982444481
Facility Name :	GIL'S TOY TOO IMO#95666
Facility Address :	925 W ESTHER ST, LONG BEACH, CA 90813
County :	LOS ANGELES

Site Details

Generator EPA ID :	CAC002640908
Active :	Inactive
Category :	STATE
Facility Types :	N/R
Type :	TEMPORARY
Contact Name :	N/R
Contact Phone :	N/R
Facility Mailing Address :	12732 TOPAZ ST, GARDEN GROVE, CA 928452747
Latitude :	33.78893729
Longitude :	-118.20350336
Agency Hyperlink :	Click here for hyperlink provided by the agency.
Last Date in Agency List :	2021-07-08

Waste Generator Details

State Waste :	2009: 223 - Unspecified oil-containing waste, 0.4 tons to CAD028409019

Map Id: BE276
Direction: E
Distance: 0.403 mi., 2129 ft.
Elevation: 12 ft.
Relative: Lower

Site Name : OCEAN BLUE ENVIRONMENTAL SERVICES INC | ALLWASTE SERVICES, INC. | CHUANGYI METAL CORP.
925 W ESTHER ST | 933 & 925 WEST ESTHER STREET | 925 W. ESTHER STREET
LONG BEACH | SAN PEDRO | Long Beach, CA

Database(s) : [CALEPA SITES - CA, ECHO, ENVIROSTOR - CA, FRS, HAULERS - CA, HAZNET - CA, HWG - CA, HWP - CA, HWT - CA, MANIFEST EPA, PADS, RCRA_NONGEN] ***(cont.)***

Envirosite ID: 352777
EPA ID: CAC000608192

HAZNET - CA ***(cont.)***

Facility Name : JOSE F OLIVARES
Facility Address : 925 W ESTHER ST, LONG BEACH, CA 90813
County : LOS ANGELES

Site Details
Generator EPA ID : CAC002637847
Active : Inactive
Category : STATE
Facility Types : N/R
Type : TEMPORARY
Contact Name : N/R
Contact Phone : N/R
Facility Mailing Address : 166 E MARKET ST, LONG BEACH, CA 90805
Latitude : 33.78893729
Longitude : -118.20350336
Agency Hyperlink : Click here for hyperlink provided by the agency.
Last Date in Agency List : 2021-07-08

Waste Generator Details
State Waste : 2008: 223 - Unspecified oil-containing waste, 0.175 tons to

Facility Name : OCEAN BLUE ENVIRONMENTAL SERVICES INC
Facility Address : 925 W ESTHER ST, LONG BEACH, CA 90813
County : LOS ANGELES

Site Details
Generator EPA ID : CAD983608258
Active : Active
Category : FEDERAL
Facility Types : N/R
Type : PERMANENT
Contact Name : N/R
Contact Phone : N/R
Facility Mailing Address : 925 W ESTHER ST, LONG BEACH, CA 908130000
Latitude : 33.78893729
Longitude : -118.20350336
Agency Hyperlink : Click here for hyperlink provided by the agency.
Last Date in Agency List : 2021-07-08

Map Id: BE276
Direction: E
Distance: 0.403 mi., 2129 ft.
Elevation: 12 ft.
Relative: Lower

Site Name : OCEAN BLUE ENVIRONMENTAL SERVICES INC | ALLWASTE SERVICES, INC. | CHUANGYI METAL CORP.
925 W ESTHER ST | 933 & 925 WEST ESTHER STREET | 925 W. ESTHER STREET
LONG BEACH | SAN PEDRO | Long Beach, CA

Database(s) : [CALEPA SITES - CA, ECHO, ENVIROSTOR - CA, FRS, HAULERS - CA, HAZNET - CA, HWG - CA, HWP - CA, HWT - CA, MANIFEST EPA, PADS, RCRA_NONGEN] ***(cont.)***

Envirosite ID: 352777
EPA ID: CAC000608192

HAZNET - CA ***(cont.)***

Waste Generator Details

Details for this site have been truncated due to the large number of available details for this site within this dataset. For the complete details for this site, contact your Envirosite account representative for a complimentary site report containing all of the details available.

State Waste :

2019: 221 - Waste oil and mixed oil, 0.00000 tons to CAD099452708
2018: 223 - Unspecified oil-containing waste, 0.25000 tons to CAD028409019
2018: 133 - Aqueous solution with total organic residues 10 percent or more, 1.67634 tons to CAD099452708
2018: 221 - Waste oil and mixed oil, 0.00000 tons to CAD099452708
2016: 214 - Unspecified solvent mixture, 0.324 tons to CAD028409019
2014: 331 - Off-specification, aged or surplus organics, 0.0957 tons to CAD028409019
2014: 135 - Unspecified aqueous solution, 0.1176 tons to CAD028409019
2013: 331 - Off-specification, aged or surplus organics, 0.099 tons to CAD008364432
2013: 331 - Off-specification, aged or surplus organics, 0.297 tons to CAD028409019
2012: 331 - Off-specification, aged or surplus organics, 0.1815 tons to CAD008364432
2011: 135 - Unspecified aqueous solution, 0.21 tons to CAD099452708
2011: 221 - Waste oil and mixed oil, 0.19 tons to CAD099452708
2011: 223 - Unspecified oil-containing waste, 0.1 tons to CAD982444481
2010: 223 - Unspecified oil-containing waste, 0.2 tons to CAD982444481
2010: 221 - Waste oil and mixed oil, 0.38 tons to CAD099452708
2010: 223 - Unspecified oil-containing waste, 0.00834 tons to CAD028409019
2010: 135 - Unspecified aqueous solution, 0.63 tons to CAD099452708
2010: 343 - Unspecified organic liquid mixture, 0.0068 tons to CAD028409019
2009: 135 - Unspecified aqueous solution, 0.21 tons to CAD099452708
2009: 223 - Unspecified oil-containing waste, 0.27105 tons to CAD028409019
2009: 223 - Unspecified oil-containing waste, 0.1 tons to CAD982444481
2009: 223 - Unspecified oil-containing waste, 0.4 tons to CAD982444481
2009: 221 - Waste oil and mixed oil, 1.33 tons to CAD099452708
2009: 214 - Unspecified solvent mixture, 0.05 tons to CAD028409019
2008: 331 - Off-specification, aged or surplus organics, 0.165 tons to CAD028409019
2008: 223 - Unspecified oil-containing waste, 0.0417 tons to CAD028409019
2008: 223 - Unspecified oil-containing waste, 0.6 tons to CAD982444481
2008: 221 - Waste oil and mixed oil, 1.558 tons to CAD099452708
2008: 331 - Off-specification, aged or surplus organics, 0.05 tons to CAD028409019
2008: 223 - Unspecified oil-containing waste, 0.1 tons to CAD982444481

Map Id: BE276
Direction: E
Distance: 0.403 mi., 2129 ft.
Elevation: 12 ft.
Relative: Lower

Site Name : OCEAN BLUE ENVIRONMENTAL SERVICES INC | ALLWASTE SERVICES, INC. | CHUANGYI METAL CORP.
925 W ESTHER ST | 933 & 925 WEST ESTHER STREET | 925 W. ESTHER STREET
LONG BEACH | SAN PEDRO | Long Beach, CA

Database(s) : [CALEPA SITES - CA, ECHO, ENVIROSTOR - CA, FRS, HAULERS - CA, HAZNET - CA, HWG - CA, HWP - CA, HWT - CA, MANIFEST EPA, PADS, RCRA_NONGEN] ***(cont.)***

Envirosite ID: 352777
EPA ID: CAC000608192

HAZNET - CA ***(cont.)***

Facility Name : OCEANEERING TECHNOLOGIES
Facility Address : 925 W ESTHER ST, LONG BEACH, CA 90813
County : LOS ANGELES

Site Details
Generator EPA ID : CAL000135491
Active : Inactive
Category : STATE
Facility Types : N/R
Type : PERMANENT
Contact Name : N/R
Contact Phone : N/R
Facility Mailing Address : 925 W ESTHER ST, LONG BEACH, CA 908131423
Latitude : 33.78893729
Longitude : -118.20350336
Agency Hyperlink : Click here for hyperlink provided by the agency.
Last Date in Agency List : 2021-07-08

Facility Name : QUALITY CARRIERS
Facility Address : 925 W ESTHER ST, LONG BEACH, CA 90813
County : LOS ANGELES

Site Details
Generator EPA ID : CAC002601873
Active : Inactive
Category : STATE
Facility Types : N/R
Type : TEMPORARY
Contact Name : N/R
Contact Phone : N/R
Facility Mailing Address : 925 W ESTHER ST, LONG BEACH, CA 90813
Latitude : 33.78893729
Longitude : -118.20350336
Agency Hyperlink : Click here for hyperlink provided by the agency.
Last Date in Agency List : 2021-07-08

Waste Generator Details
State Waste : 2006: 135 - Unspecified aqueous solution, 0.21 tons to CAD028409019
2006: 135 - Unspecified aqueous solution, 0.399 tons to CAD028409019

Map Id: BE276
Direction: E
Distance: 0.403 mi., 2129 ft.
Elevation: 12 ft.
Relative: Lower

Site Name : OCEAN BLUE ENVIRONMENTAL SERVICES INC | ALLWASTE SERVICES, INC. | CHUANGYI METAL CORP.
925 W ESTHER ST | 933 & 925 WEST ESTHER STREET | 925 W. ESTHER STREET
LONG BEACH | SAN PEDRO | Long Beach, CA

Database(s) : [CALEPA SITES - CA, ECHO, ENVIROSTOR - CA, FRS, HAULERS - CA, HAZNET - CA, HWG - CA, HWP - CA, HWT - CA, MANIFEST EPA, PADS, RCRA_NONGEN] ***(cont.)***

Envirosite ID: 352777
EPA ID: CAC000608192

HAZNET - CA ***(cont.)***

Facility Name : SPECIALIZED TRANS AGENT GROUP INC
Facility Address : 925 W ESTHER ST, LONG BEACH, CA 90813
County : LOS ANGELES

Site Details
Generator EPA ID : CAC002630159
Active : Inactive
Category : STATE
Facility Types : N/R
Type : TEMPORARY
Contact Name : N/R
Contact Phone : N/R
Facility Mailing Address : 5001 U S HIGHWAY 30 WEST, FORT WAYNE, IN 468180000
Latitude : 33.78893729
Longitude : -118.20350336
Agency Hyperlink : Click here for hyperlink provided by the agency.
Last Date in Agency List : 2021-07-08

Waste Generator Details
State Waste : 2008: 223 - Unspecified oil-containing waste, 0.45 tons to CAD028409019

Facility Name : SWIFT TRANSPORTATION
Facility Address : 925 W ESTHER ST, LONG BEACH, CA 90813
County : LOS ANGELES

Site Details
Generator EPA ID : CAC002569758
Active : Inactive
Category : STATE
Facility Types : N/R
Type : TEMPORARY
Contact Name : N/R
Contact Phone : N/R
Facility Mailing Address : 1940 E BROOK RD, MEMPHIS, TN 38116
Latitude : 33.78893729
Longitude : -118.20350336
Agency Hyperlink : Click here for hyperlink provided by the agency.
Last Date in Agency List : 2021-07-08

Map Id: BE276
Direction: E
Distance: 0.403 mi., 2129 ft.
Elevation: 12 ft.
Relative: Lower

Site Name : OCEAN BLUE ENVIRONMENTAL SERVICES INC | ALLWASTE SERVICES, INC. | CHUANGYI METAL CORP.
925 W ESTHER ST | 933 & 925 WEST ESTHER STREET | 925 W. ESTHER STREET
LONG BEACH | SAN PEDRO | Long Beach, CA

Database(s) : [CALEPA SITES - CA, ECHO, ENVIROSTOR - CA, FRS, HAULERS - CA, HAZNET - CA, HWG - CA, HWP - CA, HWT - CA, MANIFEST EPA, PADS, RCRA_NONGEN] ***(cont.)***

Envirosite ID: 352777
EPA ID: CAC000608192

HAZNET - CA ***(cont.)***

Waste Generator Details
State Waste : 2003: 181 - Other inorganic solid waste, 0.055 tons to CAD028409019

Facility Name : THE MARSHALL GROUP
Facility Address : 925 W ESTHER ST, LONG BEACH, CA 90813
County : LOS ANGELES

Site Details
Generator EPA ID : CAC002584810
Active : Inactive
Category : STATE
Facility Types : N/R
Type : TEMPORARY
Contact Name : N/R
Contact Phone : N/R
Facility Mailing Address : 5614 CAHUENGA BLVD, NORTH HOLLYWOOD, CA 91601
Latitude : 33.78893729
Longitude : -118.20350336
Agency Hyperlink : Click here for hyperlink provided by the agency.
Last Date in Agency List : 2021-07-08

Waste Generator Details
State Waste : 2004: 135 - Unspecified aqueous solution, 1.05 tons to CAD028409019

HWG - CA

Facility Name : 1X P & O CONTAINERS
Facility Address : 925 W ESTHER ST, LONG BEACH, CA 90813
County : LOS ANGELES

EPA ID : CAC000608192
Status : Inactive
Category : STATE
Type : TEMPORARY
Facility Type : N/R
Mailing Address : LONG BEACH, CA 908020000
Owner Name : CORP
Owner Address : N/A
Operator Name : ELGADO, JUAN/CUST SVC
Operator Address : N/A
Latitude : 33.788909
Longitude : -118.203505

Map Id: BE276
Direction: E
Distance: 0.403 mi., 2129 ft.
Elevation: 12 ft.
Relative: Lower

Site Name : OCEAN BLUE ENVIRONMENTAL SERVICES INC | ALLWASTE SERVICES, INC. | CHUANGYI METAL CORP.
925 W ESTHER ST | 933 & 925 WEST ESTHER STREET | 925 W. ESTHER STREET
LONG BEACH | SAN PEDRO | Long Beach, CA

Database(s) : [CALEPA SITES - CA, ECHO, ENVIROSTOR - CA, FRS, HAULERS - CA, HAZNET - CA, HWG - CA, HWP - CA, HWT - CA, MANIFEST EPA, PADS, RCRA_NONGEN] ***(cont.)***

Envirosite ID: 352777
EPA ID: CAC000608192

HWG - CA ***(cont.)***

Facility Name :	ALLWASTE ENVIRONMENTAL SERVICES
Facility Address :	933 & 925 WEST ESTHER STREET, LONG BEACH, CA 90813
County :	LOS ANGELES
EPA ID :	CAL920355659
Status :	Inactive
Category :	STATE
Type :	PERMANENT
Facility Type :	N/R
Mailing Address :	933 & 925 WEST ESTHER STREET, LONG BEACH, CA 908130000
Owner Name :	JOSEPH A CASE
Owner Address :	925 WEST ESTHER STREET, LONG BEACH, CA 908130000
Operator Name :	INACTIVE PER LTR 9-16-93
Operator Address :	INACTIVE PER JOHN MOVED TO NEW, N/A
Latitude :	33.789141
Longitude :	-118.203827
Facility Name :	ALLWASTE SERVICES, INC.
Facility Address :	925 W ESTHER ST, LONG BEACH, CA 90813
County :	LOS ANGELES
EPA ID :	CAT080029952
Status :	Inactive
Category :	FEDERAL
Type :	PERMANENT
Facility Type :	N/R
Mailing Address :	925 W ESTHER ST, LONG BEACH, CA 908130000
Owner Name :	JOSEPH A CASE, PRES
Owner Address :	160 RIVO ALTO CANAL, LONG BEACH, CA 908030000
Operator Name :	UNDELIVERABLE PER 93 FEE FORM
Operator Address :	3040 POST OAK BLVD., STE. 1300, HOUSTON, TX 770560000
Latitude :	33.786531
Longitude :	-118.220348
Facility Name :	ANTHONY JAY
Facility Address :	925 W ESTHER ST, LONG BEACH, CA 90813
County :	LOS ANGELES
EPA ID :	CAL000021222
Status :	Inactive
Category :	STATE
Type :	PERMANENT
Facility Type :	N/R

Map Id: BE276
Direction: E
Distance: 0.403 mi., 2129 ft.
Elevation: 12 ft.
Relative: Lower

Site Name : OCEAN BLUE ENVIRONMENTAL SERVICES INC | ALLWASTE SERVICES, INC. | CHUANGYI METAL CORP.
925 W ESTHER ST | 933 & 925 WEST ESTHER STREET | 925 W. ESTHER STREET
LONG BEACH | SAN PEDRO | Long Beach, CA

Database(s) : [CALEPA SITES - CA, ECHO, ENVIROSTOR - CA, FRS, HAULERS - CA, HAZNET - CA, HWG - CA, HWP - CA, HWT - CA, MANIFEST EPA, PADS, RCRA_NONGEN] ***(cont.)***

Envirosite ID: 352777
EPA ID: CAC000608192

HWG - CA ***(cont.)***

Mailing Address :	925 W ESTHER ST, LONG BEACH, CA 908130000
Owner Name :	ANTHONY JAY OWNER
Owner Address :	N/A
Operator Name :	3/89 NUMBER CANCELLED
Operator Address :	SO SUCH BUSINESS EXISTS, CORP., N/A
Latitude :	33.788909
Longitude :	-118.203505

Facility Name :	CHUANGYI METAL CORP.
Facility Address :	925 W ESTHER ST, LONG BEACH, CA 90813
County :	LOS ANGELES

EPA ID :	CAC003020418
Status :	Inactive
Category :	STATE
Type :	TEMPORARY
Facility Type :	N/R
Mailing Address :	3939 KARLOV AVE, CHICAGO, IL 60632
Owner Name :	CHUANGYI METAL CORP.
Owner Address :	925 W ESTHER ST, LONG BEACH, CA 90813
Operator Name :	CHUANGYI METAL CORP.
Operator Address :	3939 KARLOV AVE, CHICAGO, IL 60632
Latitude :	33.788937
Longitude :	-118.203503

Facility Name :	EAGLE MARINE SERVICES LIMITED
Facility Address :	925 W ESTHER ST, SAN PEDRO, CA 90813
County :	LOS ANGELES

EPA ID :	CAC002579166
Status :	Inactive
Category :	STATE
Type :	TEMPORARY
Facility Type :	N/R
Mailing Address :	614 TERMINAL WAY, SAN PEDRO, CA 907310000
Owner Name :	AMERICAN PRESIDENT LINE LMTD
Owner Address :	1111 BROADWAY, OAKLAND, CA 94607
Operator Name :	SAM JEBANAWTHAN, MNGR-SAFTEY
Operator Address :	614 TERMINAL WAY, SAN PEDRO, CA 907310000
Latitude :	33.788886
Longitude :	-118.203488

Map Id: BE276
Direction: E
Distance: 0.403 mi., 2129 ft.
Elevation: 12 ft.
Relative: Lower

Site Name : OCEAN BLUE ENVIRONMENTAL SERVICES INC | ALLWASTE SERVICES, INC. | CHUANGYI METAL CORP.
925 W ESTHER ST | 933 & 925 WEST ESTHER STREET | 925 W. ESTHER STREET
LONG BEACH | SAN PEDRO | Long Beach, CA

Database(s) : [CALEPA SITES - CA, ECHO, ENVIROSTOR - CA, FRS, HAULERS - CA, HAZNET - CA, HWG - CA, HWP - CA, HWT - CA, MANIFEST EPA, PADS, RCRA_NONGEN] ***(cont.)***

Envirosite ID: 352777
EPA ID: CAC000608192

HWG - CA ***(cont.)***

Facility Name :	GIL'S TOY TOO IMO#95666
Facility Address :	925 W ESTHER ST, LONG BEACH, CA 90813
County :	LOS ANGELES
EPA ID :	CAC002640908
Status :	Inactive
Category :	STATE
Type :	TEMPORARY
Facility Type :	N/R
Mailing Address :	12732 TOPAZ ST, GARDEN GROVE, CA 928452747
Owner Name :	JEROME GILBERT FULLER
Owner Address :	12732 TOPAZ ST, GARDEN GROVE, CA 928452747
Operator Name :	JEROME GILBERT FULLER
Operator Address :	12732 TOPAZ ST, GARDEN GROVE, CA 928452747
Latitude :	33.788878
Longitude :	-118.203421

Facility Name :	JOSE F OLIVARES
Facility Address :	925 W ESTHER ST, LONG BEACH, CA 90813
County :	LOS ANGELES
EPA ID :	CAC002637847
Status :	Inactive
Category :	STATE
Type :	TEMPORARY
Facility Type :	N/R
Mailing Address :	166 E MARKET ST, LONG BEACH, CA 90805
Owner Name :	JOSE F OLIVARES
Owner Address :	166 E MARKET ST, LONG BEACH, CA 90805
Operator Name :	JOSE F OLIVARES
Operator Address :	166 E MARKET ST, LONG BEACH, CA 90805
Latitude :	33.788978
Longitude :	-118.203421

Facility Name :	OCEAN BLUE ENVIRONMENTAL SERVICES INC
Facility Address :	925 W ESTHER ST, LONG BEACH, CA 90813
County :	LOS ANGELES
EPA ID :	CAD983608258
Status :	Active
Category :	FEDERAL
Type :	PERMANENT
Facility Type :	N/R

Map Id: BE276
Direction: E
Distance: 0.403 mi., 2129 ft.
Elevation: 12 ft.
Relative: Lower

Site Name : OCEAN BLUE ENVIRONMENTAL SERVICES INC | ALLWASTE SERVICES, INC. | CHUANGYI METAL CORP.
925 W ESTHER ST | 933 & 925 WEST ESTHER STREET | 925 W. ESTHER STREET
LONG BEACH | SAN PEDRO | Long Beach, CA

Database(s) : [CALEPA SITES - CA, ECHO, ENVIROSTOR - CA, FRS, HAULERS - CA, HAZNET - CA, HWG - CA, HWP - CA, HWT - CA, MANIFEST EPA, PADS, RCRA_NONGEN] ***(cont.)***

Envirosite ID: 352777
EPA ID: CAC000608192

HWG - CA ***(cont.)***

Mailing Address :	925 W ESTHER ST, LONG BEACH, CA 908130000
Owner Name :	MARIA LEE
Owner Address :	925 W ESTHER ST, LONG BEACH, CA 908130000
Operator Name :	JUSTIN LEE
Operator Address :	925 W ESTHER ST, LONG BEACH, CA 90813
Latitude :	33.788886
Longitude :	-118.203488

Facility Name :	OCEANEERING TECHNOLOGIES
Facility Address :	925 W ESTHER ST, LONG BEACH, CA 90813
County :	LOS ANGELES

EPA ID :	CAL000135491
Status :	Inactive
Category :	STATE
Type :	PERMANENT
Facility Type :	N/R
Mailing Address :	925 W ESTHER ST, LONG BEACH, CA 908131423
Owner Name :	OCEANEERING INTERNATIONAL INC
Owner Address :	16001 PARK TEN PLACE, HOUSTON, TX 770840000
Operator Name :	INACTIVATED 6/28/94 BUSINESS
Operator Address :	HAS RELOCATED, SPOKE W/ LUTHER, LONG BEACH, CA 908131423
Latitude :	33.788909
Longitude :	-118.203505

Facility Name :	QUALITY CARRIERS
Facility Address :	925 W ESTHER ST, LONG BEACH, CA 90813
County :	LOS ANGELES

EPA ID :	CAC002601873
Status :	Inactive
Category :	STATE
Type :	TEMPORARY
Facility Type :	N/R
Mailing Address :	925 W ESTHER ST, LONG BEACH, CA 90813
Owner Name :	QUALITY CARRIERS
Owner Address :	925 W ESTHER ST, LONG BEACH, CA 90813
Operator Name :	TOM CAROSON
Operator Address :	925 W ESTHER ST, LONG BEACH, CA 90813
Latitude :	33.788878
Longitude :	-118.203421

Map Id: BE276
Direction: E
Distance: 0.403 mi., 2129 ft.
Elevation: 12 ft.
Relative: Lower

Site Name : OCEAN BLUE ENVIRONMENTAL SERVICES INC | ALLWASTE SERVICES, INC. | CHUANGYI METAL CORP.
925 W ESTHER ST | 933 & 925 WEST ESTHER STREET | 925 W. ESTHER STREET
LONG BEACH | SAN PEDRO | Long Beach, CA

Database(s) : [CALEPA SITES - CA, ECHO, ENVIROSTOR - CA, FRS, HAULERS - CA, HAZNET - CA, HWG - CA, HWP - CA, HWT - CA, MANIFEST EPA, PADS, RCRA_NONGEN] ***(cont.)***

Envirosite ID: 352777
EPA ID: CAC000608192

HWG - CA ***(cont.)***

Facility Name :	SPECIALIZED TRANS AGENT GROUP INC
Facility Address :	925 W ESTHER ST, LONG BEACH, CA 90813
County :	LOS ANGELES
EPA ID :	CAC002630159
Status :	Inactive
Category :	STATE
Type :	TEMPORARY
Facility Type :	N/R
Mailing Address :	5001 U S HIGHWAY 30 WEST, FORT WAYNE, IN 468180000
Owner Name :	SPECIALIZED TRANS AGENT GRP INC
Owner Address :	5001 U S HIGHWAY 30 WEST, FORT WAYNE, IN 468180000
Operator Name :	NEAL TOLLE
Operator Address :	5001 U S HIGHWAY 30 WEST, FORT WAYNE, IN 468180000
Latitude :	33.788978
Longitude :	-118.203421
Facility Name :	SWIFT TRANSPORTATION
Facility Address :	925 W ESTHER ST, LONG BEACH, CA 90813
County :	LOS ANGELES
EPA ID :	CAC002569758
Status :	Inactive
Category :	STATE
Type :	TEMPORARY
Facility Type :	N/R
Mailing Address :	1940 E BROOK RD, MEMPHIS, TN 38116
Owner Name :	SWIFT TRANSPORTATION
Owner Address :	1940 E BROOK RD, MEMPHIS, CA 38116
Operator Name :	SUSAN WILLIAMS
Operator Address :	1940 E BROOK RD, MEMPHIS, TN 38116
Latitude :	33.788909
Longitude :	-118.203505
Facility Name :	THE MARSHALL GROUP
Facility Address :	925 W ESTHER ST, LONG BEACH, CA 90813
County :	LOS ANGELES
EPA ID :	CAC002584810
Status :	Inactive
Category :	STATE
Type :	TEMPORARY
Facility Type :	N/R

Map Id: BE276
Direction: E
Distance: 0.403 mi., 2129 ft.
Elevation: 12 ft.
Relative: Lower

Site Name : OCEAN BLUE ENVIRONMENTAL SERVICES INC | ALLWASTE SERVICES, INC. | CHUANGYI METAL CORP.
925 W ESTHER ST | 933 & 925 WEST ESTHER STREET | 925 W. ESTHER STREET
LONG BEACH | SAN PEDRO | Long Beach, CA

Database(s) : [CALEPA SITES - CA, ECHO, ENVIROSTOR - CA, FRS, HAULERS - CA, HAZNET - CA, HWG - CA, HWP - CA, HWT - CA, MANIFEST EPA, PADS, RCRA_NONGEN] ***(cont.)***

Envirosite ID: 352777
EPA ID: CAC000608192

HWG - CA ***(cont.)***

Mailing Address :	5614 CAHUENGA BLVD, NORTH HOLLYWOOD, CA 91601
Owner Name :	THE MARSHALL GROUP
Owner Address :	5614 CAHUENGA BLVD, NORTH HOLLYWOOD, CA 91601
Operator Name :	STEPHEN DOBSON
Operator Address :	5614 CAHUENGA BLVD, NORTH HOLLYWOOD, CA 91601
Latitude :	33.788886
Longitude :	-118.203488

HWP - CA

Facility Name :	ALLWASTE SERVICES, INC.
Facility Address :	925 W ESTHER ST, LONG BEACH, CA 908130000
County :	LOS ANGELES

Site Details

EPA ID :	CAT080029952
Site Code :	N/A
Facility Type :	Historical - Non-Operating
Status :	CLOSED
Team :	N/R
Facility Size :	N/R
Project Manager :	N/R
Assembly District :	70
Senate District :	33
Public Information Officer :	N/R
Public Participation Specialist :	N/R
Latitude :	33.789196
Longitude :	-118.203599
Last Date in Agency List :	2021-09-13

Alias :	N/A
Alias Type :	Project Code (Site Code)

Completed Activities Details

Completed Date :	N/R
Unit Names :	N/R
Event Description :	N/R

Undergoing Closure Details

Completed Date :	2017-04-03
Unit Names :	Unit 1

Map Id: BE276
Direction: E
Distance: 0.403 mi., 2129 ft.
Elevation: 12 ft.
Relative: Lower

Site Name : OCEAN BLUE ENVIRONMENTAL SERVICES INC | ALLWASTE SERVICES, INC. | CHUANGYI METAL CORP.
925 W ESTHER ST | 933 & 925 WEST ESTHER STREET | 925 W. ESTHER STREET
LONG BEACH | SAN PEDRO | Long Beach, CA

Database(s) : [CALEPA SITES - CA, ECHO, ENVIROSTOR - CA, FRS, HAULERS - CA, HAZNET - CA, HWG - CA, HWP - CA, HWT - CA, MANIFEST EPA, PADS, RCRA_NONGEN] ***(cont.)***

Envirosite ID: 352777
EPA ID: CAC000608192

HWP - CA ***(cont.)***

Event Description :	Closure Administrative - ISSUE CLOSURE VERIFICATION

Maintenance Information

Received Date :	N/R
Title :	N/R
Document Type :	N/R

HWT - CA

Facility Name :	OCEAN BLUE ENVIRONMENTAL SERVICES, INC.
Facility Address :	925 WEST ESTHER STREET, LONG BEACH, CA 90813
County :	LOS ANGELES
Expiration Date :	2021-10-31
Registration Number :	3354
Last Date in Agency List :	2021-08-18

MANIFEST EPA

Manifest Details

Details for this site have been truncated due to the large number of available details for this site within this dataset. For the complete details for this site, contact your Envirosite account representative for a complimentary site report containing all of the details available.

Manifest Number :	019143430JJK
Shipped Date :	2021-04-09
Updated Date :	2021-05-26
Received Date :	2021-04-09
Status :	Signed
Generator ID :	CAD983608258
Generator Name :	Ocean Blue Environmental Services Inc
Generator Address :	925 W Esther St, Long Beach, CA 90813
Generator Mailing :	925 W Esther St, Long Beach, CA 90813
Generator Contact :	Ocean Blue Environmental Services Inc
Destination ID :	CAD099452708
Destination Name :	Industrial Services Oil Company Inc.
Destination Mailing :	1700 South Soto Street, Los Angeles, CA 90023
Destination Address :	1700 South Soto Street, Los Angeles, CA 90023
Destination Contact :	N/R
Submission Type :	DataImage5Copy
Origin Type :	Service
Manifest Residue :	N
Rejection :	N
Last Date in Agency List :	2021-09-04

Map Id: BE276
Direction: E
Distance: 0.403 mi., 2129 ft.
Elevation: 12 ft.
Relative: Lower

Site Name : OCEAN BLUE ENVIRONMENTAL SERVICES INC | ALLWASTE SERVICES, INC. | CHUANGYI METAL CORP.
925 W ESTHER ST | 933 & 925 WEST ESTHER STREET | 925 W. ESTHER STREET
LONG BEACH | SAN PEDRO | Long Beach, CA

Database(s) : [CALEPA SITES - CA, ECHO, ENVIROSTOR - CA, FRS, HAULERS - CA, HAZNET - CA, HWG - CA, HWP - CA, HWT - CA, MANIFEST EPA, PADS, RCRA_NONGEN] ***(cont.)***

Envirosite ID: 352777
EPA ID: CAC000608192

MANIFEST EPA ***(cont.)***

Waste Details

Waste Line Number :	1
Is DOT Hazardous :	N
DOT ID Number :	N/R
DOT Information :	N/R
Non Waste Description :	NONE, NON-RCRA HAZARDOUS WASTE, LIQUIDS, N/A, NONE
Quantity :	100 Gallons
Quantity Tons, Acute, Non-Acute :	0.41701418, 0, 0.41701418
Quantity Kg, Acute, Non-Acute :	0, 378.2444
Management Method :	H039 - OTHER RECOVERY OR RECLAMATION FOR REUSE
Is EPA Waste :	N
Federal Code :	N/R
State Code :	CA - 221

Manifest Details

Manifest Number :	019143398JJK
Shipped Date :	2021-04-08
Updated Date :	2021-05-26
Received Date :	2021-04-08
Status :	Signed
Generator ID :	CAD983608258
Generator Name :	Ocean Blue Environmental Services Inc
Generator Address :	925 W Esther St, Long Beach, CA 90813
Generator Mailing :	925 W Esther St, Long Beach, CA 90813
Generator Contact :	Ocean Blue Environmental Services Inc
Destination ID :	CAD099452708
Destination Name :	Industrial Services Oil Company Inc.
Destination Mailing :	1700 South Soto Street, Los Angeles, CA 90023
Destination Address :	1700 South Soto Street, Los Angeles, CA 90023
Destination Contact :	N/R
Submission Type :	DataImage5Copy
Origin Type :	Service
Manifest Residue :	N
Rejection :	N
Last Date in Agency List :	2021-09-04

Waste Details

Waste Line Number :	1
Is DOT Hazardous :	N
DOT ID Number :	N/R
DOT Information :	N/R
Non Waste Description :	NONE, NON-RCRA HAZARDOUS WASTE, LIQUIDS, N/A, NONE
Quantity :	200 Gallons
Quantity Tons, Acute, Non-Acute :	0.83402836, 0, 0.83402836

Map Id: BE276
Direction: E
Distance: 0.403 mi., 2129 ft.
Elevation: 12 ft.
Relative: Lower

Site Name : OCEAN BLUE ENVIRONMENTAL SERVICES INC | ALLWASTE SERVICES, INC. | CHUANGYI METAL CORP.
925 W ESTHER ST | 933 & 925 WEST ESTHER STREET | 925 W. ESTHER STREET
LONG BEACH | SAN PEDRO | Long Beach, CA

Database(s) : [CALEPA SITES - CA, ECHO, ENVIROSTOR - CA, FRS, HAULERS - CA, HAZNET - CA, HWG - CA, HWP - CA, HWT - CA, MANIFEST EPA, PADS, RCRA_NONGEN] ***(cont.)***

Envirosite ID: 352777
EPA ID: CAC000608192

MANIFEST EPA ***(cont.)***

Quantity Kg, Acute, Non-Acute :	0, 756.4888
Management Method :	H039 - OTHER RECOVERY OR RECLAMATION FOR REUSE
Is EPA Waste :	N
Federal Code :	N/R
State Code :	CA - 221

Manifest Details

Manifest Number :	019143401JJK
Shipped Date :	2021-04-08
Updated Date :	2021-05-26
Received Date :	2021-04-08
Status :	Signed
Generator ID :	CAD983608258
Generator Name :	Ocean Blue Environmental Services Inc
Generator Address :	925 W Esther St, Long Beach, CA 90813
Generator Mailing :	925 W Esther St, Long Beach, CA 90813
Generator Contact :	Ocean Blue Environmental Services Inc
Destination ID :	CAD099452708
Destination Name :	Industrial Services Oil Company Inc.
Destination Mailing :	1700 South Soto Street, Los Angeles, CA 90023
Destination Address :	1700 South Soto Street, Los Angeles, CA 90023
Destination Contact :	N/R
Submission Type :	DataImage5Copy
Origin Type :	Service
Manifest Residue :	N
Rejection :	N
Last Date in Agency List :	2021-09-04

Waste Details

Waste Line Number :	1
Is DOT Hazardous :	N
DOT ID Number :	N/R
DOT Information :	N/R
Non Waste Description :	NONE, NON-RCRA HAZARDOUS WASTE, LIQUIDS, Waste Oil
Quantity :	540 Gallons
Quantity Tons, Acute, Non-Acute :	2.2518766, 0, 2.2518766
Quantity Kg, Acute, Non-Acute :	0, 2042.5197
Management Method :	H039 - OTHER RECOVERY OR RECLAMATION FOR REUSE
Is EPA Waste :	N
Federal Code :	N/R
State Code :	CA - 221

Map Id: BE276
Direction: E
Distance: 0.403 mi., 2129 ft.
Elevation: 12 ft.
Relative: Lower

Site Name : OCEAN BLUE ENVIRONMENTAL SERVICES INC | ALLWASTE SERVICES, INC. | CHUANGYI METAL CORP.
925 W ESTHER ST | 933 & 925 WEST ESTHER STREET | 925 W. ESTHER STREET
LONG BEACH | SAN PEDRO | Long Beach, CA

Database(s) : [CALEPA SITES - CA, ECHO, ENVIROSTOR - CA, FRS, HAULERS - CA, HAZNET - CA, HWG - CA, HWP - CA, HWT - CA, MANIFEST EPA, PADS, RCRA_NONGEN] ***(cont.)***

Envirosite ID: 352777
EPA ID: CAC000608192

MANIFEST EPA ***(cont.)***

Manifest Details

Manifest Number :	019143404JJK
Shipped Date :	2021-04-08
Updated Date :	2021-05-26
Received Date :	2021-04-08
Status :	Signed
Generator ID :	CAD983608258
Generator Name :	Ocean Blue Environmental Services Inc
Generator Address :	925 W Esther St, Long Beach, CA 90813
Generator Mailing :	925 W Esther St, Long Beach, CA 90813
Generator Contact :	Ocean Blue Environmental Services Inc
Destination ID :	CAD099452708
Destination Name :	Industrial Services Oil Company Inc.
Destination Mailing :	1700 South Soto Street, Los Angeles, CA 90023
Destination Address :	1700 South Soto Street, Los Angeles, CA 90023
Destination Contact :	N/R
Submission Type :	DataImage5Copy
Origin Type :	Service
Manifest Residue :	N
Rejection :	N
Last Date in Agency List :	2021-09-04

Waste Details

Waste Line Number :	1
Is DOT Hazardous :	N
DOT ID Number :	N/R
DOT Information :	N/R
Non Waste Description :	NONE, NON-RCRA HAZARDOUS WASTE, LIQUIDS, N/A, NONE
Quantity :	470 Gallons
Quantity Tons, Acute, Non-Acute :	1.9599667, 0, 1.9599667
Quantity Kg, Acute, Non-Acute :	0, 1777.7487
Management Method :	H039 - OTHER RECOVERY OR RECLAMATION FOR REUSE
Is EPA Waste :	N
Federal Code :	N/R
State Code :	CA - 221

Manifest Details

Manifest Number :	019143405JJK
Shipped Date :	2021-04-08
Updated Date :	2021-05-26
Received Date :	2021-04-08
Status :	Signed
Generator ID :	CAD983608258
Generator Name :	Ocean Blue Environmental Services Inc

Map Id: BE276
Direction: E
Distance: 0.403 mi., 2129 ft.
Elevation: 12 ft.
Relative: Lower

Site Name : OCEAN BLUE ENVIRONMENTAL SERVICES INC | ALLWASTE SERVICES, INC. | CHUANGYI METAL CORP.
925 W ESTHER ST | 933 & 925 WEST ESTHER STREET | 925 W. ESTHER STREET
LONG BEACH | SAN PEDRO | Long Beach, CA

Database(s) : [CALEPA SITES - CA, ECHO, ENVIROSTOR - CA, FRS, HAULERS - CA, HAZNET - CA, HWG - CA, HWP - CA, HWT - CA, MANIFEST EPA, PADS, RCRA_NONGEN] ***(cont.)***

Envirosite ID: 352777
EPA ID: CAC000608192

MANIFEST EPA ***(cont.)***

Generator Address :	925 W Esther St, Long Beach, CA 90813
Generator Mailing :	925 W Esther St, Long Beach, CA 90813
Generator Contact :	Ocean Blue Environmental Services Inc
Destination ID :	CAD099452708
Destination Name :	Industrial Services Oil Company Inc.
Destination Mailing :	1700 South Soto Street, Los Angeles, CA 90023
Destination Address :	1700 South Soto Street, Los Angeles, CA 90023
Destination Contact :	N/R
Submission Type :	DataImage5Copy
Origin Type :	Service
Manifest Residue :	N
Rejection :	N
Last Date in Agency List :	2021-09-04

Waste Details

Waste Line Number :	1
Is DOT Hazardous :	N
DOT ID Number :	N/R
DOT Information :	N/R
Non Waste Description :	NONE, NON-RCRA HAZARDOUS WASTE, LIQUIDS, Used Oil
Quantity :	520 Gallons
Quantity Tons, Acute, Non-Acute :	2.1684737, 0, 2.1684737
Quantity Kg, Acute, Non-Acute :	0, 1966.8707
Management Method :	H039 - OTHER RECOVERY OR RECLAMATION FOR REUSE
Is EPA Waste :	N
Federal Code :	N/R
State Code :	CA - 221

PADS

Facility Name :	OCEAN BLUE ENVIRONMENTAL SVC
Facility Address :	925 W ESTHER ST, LONG BEACH, CA 90813
Date Signed :	2013-04-10
EPA ID :	CAD983608258
Contact :	RON DARE
Contact Number :	562-624-4120
Contact Title :	PRESIDENT
Contact Email :	N/R
Type of PCB Activity :	Transporter
Owner Name :	RON DARE
Mailing Address :	925 W ESTER ST., LONG BEACH, CA 90813
Region :	09
Last Date in Agency List :	2021-09-16

Map Id: BE276
Direction: E
Distance: 0.403 mi., 2129 ft.
Elevation: 12 ft.
Relative: Lower

Site Name : OCEAN BLUE ENVIRONMENTAL SERVICES INC | ALLWASTE SERVICES, INC. | CHUANGYI METAL CORP.
925 W ESTHER ST | 933 & 925 WEST ESTHER STREET | 925 W. ESTHER STREET
LONG BEACH | SAN PEDRO | Long Beach, CA

Database(s) : [CALEPA SITES - CA, ECHO, ENVIROSTOR - CA, FRS, HAULERS - CA, HAZNET - CA, HWG - CA, HWP - CA, HWT - CA, MANIFEST EPA, PADS, RCRA_NONGEN] ***(cont.)***

Envirosite ID: 352777
EPA ID: CAC000608192

RCRA_NONGEN

Facility Name :	CHUANGYI METAL CORP.
Facility Address :	925 W ESTHER ST, LONG BEACH, CA 90813
County :	LOS ANGELES
Date Form Received by Agency :	2019-06-19
EPA ID :	CAC003020418
Mailing Address :	3939 KARLOV AVE, CHICAGO, IL 60632
Contact :	CHUANGYI METAL CORP.
Contact Address :	3939 KARLOV AVE, CHICAGO, IL 60632
Contact Country :	N/R
Contact Telephone :	773-254-7878
Contact Email :	DOC@CHUANGYIMETALS.COM
EPA Region :	09
Land Type :	Not Reported
Source Type :	Implementer
Classification :	Not a generator, verified
Description :	Not a generator, verified
Last Date in Agency List :	2021-09-03

Owner/Operator Summary

Owner/Operator Name :	CHUANGYI METAL CORP.
Owner/Operator Address :	925 W ESTHER ST, LONG BEACH, CA 90813
Owner/Operator Country :	N/R
Owner/Operator Telephone :	773-254-7878
Owner/Operator Email :	N/R
Owner/Operator Fax :	N/R
Legal Status :	Other land type
Owner/Operator Type :	Owner
Owner/Operator Start Date :	N/R
Owner/Operator End Date :	N/R

Owner/Operator Name :	CHUANGYI METAL CORP.
Owner/Operator Address :	3939 KARLOV AVE, CHICAGO, IL 60632
Owner/Operator Country :	N/R
Owner/Operator Telephone :	773-254-7878
Owner/Operator Email :	N/R
Owner/Operator Fax :	N/R
Legal Status :	Other land type
Owner/Operator Type :	Operator
Owner/Operator Start Date :	N/R
Owner/Operator End Date :	N/R

Map Id: BE276
Direction: E
Distance: 0.403 mi., 2129 ft.
Elevation: 12 ft.
Relative: Lower

Site Name : OCEAN BLUE ENVIRONMENTAL SERVICES INC | ALLWASTE SERVICES, INC. | CHUANGYI METAL CORP.
925 W ESTHER ST | 933 & 925 WEST ESTHER STREET | 925 W. ESTHER STREET
LONG BEACH | SAN PEDRO | Long Beach, CA

Database(s) : [CALEPA SITES - CA, ECHO, ENVIROSTOR - CA, FRS, HAULERS - CA, HAZNET - CA, HWG - CA, HWP - CA, HWT - CA, MANIFEST EPA, PADS, RCRA_NONGEN] ***(cont.)***

Envirosite ID: 352777
EPA ID: CAC000608192

RCRA_NONGEN ***(cont.)***

Handler Activities Summary

U.S. Importer of Hazardous Waste :	N
Mixed Waste (Haz. and Radioactive) :	N
Recycler of Hazardous Waste :	N
Transporter of Hazardous Waste :	N
Treater, Storer or Disposer of HW :	Y
Underground Injection Activity :	N
On-site Burner Exemption :	N
Furnace Exemption :	N
Used Oil Fuel Burner :	N
Used Oil Processor :	N
Used Oil Refiner :	N
Used Oil Fuel Marketer to Burner :	N
Used Oil Specification Marketer :	N
Used Oil Transfer Facility :	N
Used Oil Transporter :	N

Notices of Violations Summary

Regulation Violated :	N

Facility Name :	OCEAN BLUE ENVIRONMENTAL SVC
Facility Address :	925 W ESTHER ST, LONG BEACH, CA 90813
County :	LOS ANGELES
Date Form Received by Agency :	1994-07-27
EPA ID :	CAD983608258
Mailing Address :	4119 COLORADO ST, LONG BEACH, CA 90814
Contact :	SCOTT TRACY
Contact Address :	925 W ESTHER ST, LONG BEACH, CA 90813
Contact Country :	US
Contact Telephone :	310-433-2726
Contact Email :	N/R
EPA Region :	09
Land Type :	Private
Source Type :	Notification
Classification :	Not a generator, verified
Description :	Not a generator, verified
Last Date in Agency List :	2021-09-03

Owner/Operator Summary

Owner/Operator Name :	OCEAN BLUE ENVIRONMENTAL SVC
Owner/Operator Address :	925 W ESTHER ST, LONG BEACH, CA 90813

Map Id: BE276
Direction: E
Distance: 0.403 mi., 2129 ft.
Elevation: 12 ft.
Relative: Lower

Site Name : OCEAN BLUE ENVIRONMENTAL SERVICES INC | ALLWASTE SERVICES, INC. | CHUANGYI METAL CORP.
925 W ESTHER ST | 933 & 925 WEST ESTHER STREET | 925 W. ESTHER STREET LONG BEACH | SAN PEDRO | Long Beach, CA

Database(s) : [CALEPA SITES - CA, ECHO, ENVIROSTOR - CA, FRS, HAULERS - CA, HAZNET - CA, HWG - CA, HWP - CA, HWT - CA, MANIFEST EPA, PADS, RCRA_NONGEN] ***(cont.)***

Envirosite ID: 352777
EPA ID: CAC000608192

RCRA_NONGEN ***(cont.)***

Owner/Operator Country :	N/R
Owner/Operator Telephone :	310-433-2726
Owner/Operator Email :	N/R
Owner/Operator Fax :	N/R
Legal Status :	Private
Owner/Operator Type :	Owner
Owner/Operator Start Date :	N/R
Owner/Operator End Date :	N/R

Handler Activities Summary

U.S. Importer of Hazardous Waste :	N
Mixed Waste (Haz. and Radioactive) :	N
Recycler of Hazardous Waste :	N
Transporter of Hazardous Waste :	Y
Treater, Storer or Disposer of HW :	N
Underground Injection Activity :	N
On-site Burner Exemption :	N
Furnace Exemption :	N
Used Oil Fuel Burner :	N
Used Oil Processor :	N
Used Oil Refiner :	N
Used Oil Fuel Marketer to Burner :	N
Used Oil Specification Marketer :	N
Used Oil Transfer Facility :	N
Used Oil Transporter :	N

Notices of Violations Summary

Date of Violation :	2002-11-06
Date Achieved Compliance :	2002-11-21
Regulation Violated :	Y
Area of Violation :	Generators - General
Enforcement Action :	WRITTEN INFORMAL
Enforcement Action Date :	2002-11-06
Enf. Disposition Status :	N/R
Enf. Disp. Status Date :	N/R
Violation Lead Agency :	State
Enforcement Lead Agency :	State
Proposed Penalty Amount :	N/R
Final Penalty Amount :	N/R
Paid Penalty Amount :	N/R

Date of Violation :	2002-11-06
Date Achieved Compliance :	2002-11-21

Map Id: BE276
Direction: E
Distance: 0.403 mi., 2129 ft.
Elevation: 12 ft.
Relative: Lower

Site Name : OCEAN BLUE ENVIRONMENTAL SERVICES INC | ALLWASTE SERVICES, INC. | CHUANGYI METAL CORP.
925 W ESTHER ST | 933 & 925 WEST ESTHER STREET | 925 W. ESTHER STREET
LONG BEACH | SAN PEDRO | Long Beach, CA

Database(s) : [CALEPA SITES - CA, ECHO, ENVIROSTOR - CA, FRS, HAULERS - CA, HAZNET - CA, HWG - CA, HWP - CA, HWT - CA, MANIFEST EPA, PADS, RCRA_NONGEN] ***(cont.)***

Envirosite ID: 352777
EPA ID: CAC000608192

RCRA_NONGEN ***(cont.)***

Regulation Violated :	Y
Area of Violation :	Generators - General
Enforcement Action :	N/R
Enforcement Action Date :	2002-12-19
Enf. Disposition Status :	N/R
Enf. Disp. Status Date :	N/R
Violation Lead Agency :	State
Enforcement Lead Agency :	State
Proposed Penalty Amount :	N/R
Final Penalty Amount :	N/R
Paid Penalty Amount :	N/R

Evaluation Action Summary

Evaluation Date :	2019-09-26
Evaluation :	COMPLIANCE EVALUATION INSPECTION ON-SITE
Area of Violation :	N/R
Date Achieved Compliance :	N/R
Evaluation Lead Agency :	State

Evaluation Date :	2015-12-17
Evaluation :	COMPLIANCE EVALUATION INSPECTION ON-SITE
Area of Violation :	N/R
Date Achieved Compliance :	N/R
Evaluation Lead Agency :	State

Evaluation Date :	2002-11-06
Evaluation :	COMPLIANCE EVALUATION INSPECTION ON-SITE
Area of Violation :	Generators - General
Date Achieved Compliance :	2002-11-21
Evaluation Lead Agency :	State

Map Id: BF277
Direction: SSW
Distance: 0.406 mi., 2143 ft.
Elevation: 9 ft.
Relative: Lower

Site Name : MOBIL
1669 ANAHEIM ST W
LONG BEACH, CA 90813

Database(s) : [CALEPA SITES - CA, EPA LUST, FRS, LUST REG 4 - CA]

Envirosite ID: 324221
EPA ID: N/R

CALEPA SITES - CA

Facility Name :	MOBIL
Facility Address :	1669 ANAHEIM ST W, LONG BEACH, 90813
Site ID :	211101
EI ID :	T0603701918
EI Description :	Leaking Underground Storage Tank Cleanup Site
Latitude :	33.783136
Longitude :	-118.215171
Agency Hyperlink :	Click here for hyperlink provided by the agency.
Last Date in Agency List :	2021-08-26

EPA LUST

Facility Name :	MOBIL
Facility Address :	1669 ANAHEIM ST W, LONG BEACH, California 90813
County :	N/R
Facility ID :	N/R
LUST ID :	CAT0603701918
Reported Date :	N/R
Status :	Open
Substance :	N/R
Closed With Residual Contamination (Tribal Only):	N/R
NFA_Letter (Tribal Only) :	N/R
Tribe (Tribal Only) :	N/R
EPA Region :	9
Estimated Population within 1500ft :	23
Estimated Private Domestic Wells within 1500ft:	0
Within Source Water Protection Area (SPA):	No
SPA Public Water System and Facility ID:	N/R
SPA Water Type :	N/R
SPA Facility Type :	N/R
SPA HUC12 :	N/R
Within Groundwater Wellhead Protection Area (WHPA):	Yes
WHPA Public Water System and Facility ID:	CA1910033_11576
WHPA Water Type :	GW
WHPA Facility Type :	WL
WHPA HUC12 :	180701060701
Within Estimated 100-year Floodplain:	No
Latitude :	33.78275
Longitude :	-118.215159999999
Last Date in Agency List :	2021-08-27

FRS

Facility Name :	MOBIL
Facility Address :	1669 ANAHEIM ST W, LONG BEACH, CA 90813
County :	LOS ANGELES

Map Id: BF277
Direction: SSW
Distance: 0.406 mi., 2143 ft.
Elevation: 9 ft.
Relative: Lower

Site Name : MOBIL
1669 ANAHEIM ST W
LONG BEACH, CA 90813

Database(s) : [CALEPA SITES - CA, EPA LUST, FRS, LUST REG 4 - CA] ***(cont.)***

Envirosite ID: 324221
EPA ID: N/R

FRS ***(cont.)***

Site Details

Registry ID :	110066012656
FRS Facility URL :	Click here for hyperlink provided by the agency.
Last Date in Agency List :	2021-07-17

Source Description

Source Description :

The California Environmental Protection Agency (CalEPA) has recently implemented a new data warehouse system (nSite). This data warehouse combines and merges facility and site information from five different systems managed within CalEPA. The five systems are: California Environmental Reporting System (CERS), EnviroStor, GeoTracker, California Integrated Water Quality System (CIWQS), and Toxic Release Inventory (TRI).

FRS Environmental Interest

Source and System ID :	CA-ENVIROVIEW - 211101

LUST REG 4 - CA

Facility Name :	MOBIL
Facility Address :	1669 ANAHEIM ST W, LONG BEACH, CA 90813
County :	Los Angeles

Site Details

Status Date :	2014-12-08
Status :	Open - Remediation
Begin Date :	1984-10-15
Global ID :	T0603701918
Region :	REGION 4
Site History :	N/R
RB Case Number :	908130034
Potential Media Affected :	Aquifer used for drinking water supply
Potential Contaminants of Concern :	Gasoline
Local Agency :	LONG BEACH, CITY OF
Local Case Number :	N/R
Lead Agency :	LOS ANGELES RWQCB (REGION 4)
File Location :	Regional Board
CUF Case :	NO
Caseworker :	DPP
Case Type :	LUST Cleanup Site
How Discovered :	N/R
How Discovered Description :	N/R
Stop Method :	N/R
Stop Description :	N/R
Calwater Watershed Name :	Los Angeles River - Los Angeles (412.10)
DWR Groundwater Subbasin Name :	Coastal Plain Of Los Angeles - West Coast (4-011.03)
Disadvantaged Community :	Severely Disadvantaged Community
Latitude :	33.783136
Longitude :	-118.215171
Agency URL :	Click here for hyperlink provided by the agency.

Map Id: BF277
Direction: SSW
Distance: 0.406 mi., 2143 ft.
Elevation: 9 ft.
Relative: Lower

Site Name : MOBIL
1669 ANAHEIM ST W
LONG BEACH, CA 90813

Database(s) : [CALEPA SITES - CA, EPA LUST, FRS, LUST REG 4 - CA] ***(cont.)***

Envirosite ID: 324221
EPA ID: N/R

LUST REG 4 - CA ***(cont.)***

Last Date in Agency List : 2021-09-08

Contacts Summary

Global ID : T0603701918
Contact Name : DANIEL PIROTTON
Contact Type : Regional Board Caseworker
Organization Name : LOS ANGELES RWQCB (REGION 4)
Address : N/R
City : R4 UNKNOWN
Phone Number : 2135766714
Email : dpirotton@waterboards.ca.gov

Global ID : T0603701918
Contact Name : CARMEN PIRO
Contact Type : Local Agency Caseworker
Organization Name : LONG BEACH, CITY OF
Address : 2525 GRAND AVE.
City : LONG BEACH
Phone Number : 5625704137
Email : carmen.piro@longbeach.gov

Regulatory Activities

Details for this site have been truncated due to the large number of available details for this site within this dataset. For the complete details for this site, contact your Envirosite account representative for a complimentary site report containing all of the details available.

Date : 2021-01-15
Global ID : T0603701918
Action Type : ENFORCEMENT
Action : Notice of Violation

Date : 2016-01-15
Global ID : T0603701918
Action Type : RESPONSE
Action : Monitoring Report - Semi-Annually

Date : 2015-10-12
Global ID : T0603701918
Action Type : ENFORCEMENT
Action : Notice of Violation

Date : 2015-10-12
Global ID : T0603701918
Action Type : ENFORCEMENT
Action : Health and Safety Code Section 25296.10(c)

Map Id: BF277
Direction: SSW
Distance: 0.406 mi., 2143 ft.
Elevation: 9 ft.
Relative: Lower

Site Name : MOBIL
1669 ANAHEIM ST W
LONG BEACH, CA 90813

Database(s) : [CALEPA SITES - CA, EPA LUST, FRS, LUST REG 4 - CA] ***(cont.)***

Envirosite ID: 324221
EPA ID: N/R

LUST REG 4 - CA ***(cont.)***

Date : 2015-10-09
Global ID : T0603701918
Action Type : RESPONSE
Action : Monitoring Report - Semi-Annually

Date : 2015-10-09
Global ID : T0603701918
Action Type : RESPONSE
Action : Well Installation Workplan

Date : 2015-07-31
Global ID : T0603701918
Action Type : RESPONSE
Action : Interim Remedial Action Plan

Date : 2015-07-31
Global ID : T0603701918
Action Type : RESPONSE
Action : Soil and Water Investigation Workplan - Regulator Responded

Date : 2015-07-15
Global ID : T0603701918
Action Type : RESPONSE
Action : Monitoring Report - Semi-Annually

Date : 2015-07-06
Global ID : T0603701918
Action Type : ENFORCEMENT
Action : Health and Safety Code Section 25296.10(c)

Status History

Status Date : 2014-12-08
Global ID : T0603701918
Status : Open - Remediation

Status Date : 2003-09-30
Global ID : T0603701918
Status : Open - Site Assessment

Status Date : 1999-10-29
Global ID : T0603701918
Status : Open - Site Assessment

Status Date : 1986-04-17
Global ID : T0603701918
Status : Open - Site Assessment

Map Id: BF277
Direction: SSW
Distance: 0.406 mi., 2143 ft.
Elevation: 9 ft.
Relative: Lower

Site Name : MOBIL
1669 ANAHEIM ST W
LONG BEACH, CA 90813

Database(s) : [CALEPA SITES - CA, EPA LUST, FRS, LUST REG 4 - CA] ***(cont.)***

Envirosite ID: 324221
EPA ID: N/R

LUST REG 4 - CA ***(cont.)***

Status Date :	1984-10-17
Global ID :	T0603701918
Status :	Open - Verification Monitoring
Status Date :	1984-10-15
Global ID :	T0603701918
Status :	Open - Site Assessment
Status Date :	1984-10-15
Global ID :	T0603701918
Status :	Open - Case Begin Date

Map Id: BF278
Direction: SW
Distance: 0.416 mi., 2200 ft.
Elevation: 8 ft.
Relative: Lower

Site Name : Rocket Oil #4 | ROCKET #4
1701 W ANAHEIM ST
LONG BEACH | Long Beach, CA 90813

Database(s) : [CALEPA SITES - CA, ECHO, EPA LUST, EPA UST, FID UST - CA, FRS, HAZNET - CA, HWG - CA, LUST REG 4 - CA, MANIFEST EPA, RCRA_NONGEN, UST - CA]

Envirosite ID: 440877
EPA ID: N/R

CALEPA SITES - CA

Facility Name :	ROCKET #4
Facility Address :	1701 W. ANAHEIM STREET, LONG BEACH, 90813
Site ID :	220518
EI ID :	T0603701937
EI Description :	Leaking Underground Storage Tank Cleanup Site
Latitude :	33.783045
Longitude :	-118.215792
Agency Hyperlink :	Click here for hyperlink provided by the agency.
Last Date in Agency List :	2021-08-26
Facility Name :	Rocket Oil #4
Facility Address :	1701 W ANAHEIM ST, LONG BEACH, 90813
Site ID :	274783
EI ID :	10625395
EI Description :	Underground Storage Tank
Latitude :	33.783035
Longitude :	-118.215721
Agency Hyperlink :	Click here for hyperlink provided by the agency.

Map Id: BF278
Direction: SW
Distance: 0.416 mi., 2200 ft.
Elevation: 8 ft.
Relative: Lower

Site Name : Rocket Oil #4 | ROCKET #4
1701 W ANAHEIM ST
LONG BEACH | Long Beach, CA 90813

Database(s) : [CALEPA SITES - CA, ECHO, EPA LUST, EPA UST, FID UST - CA, FRS, HAZNET - CA, HWG - CA, LUST REG 4 - CA, MANIFEST EPA, RCRA_NONGEN, UST - CA] ***(cont.)***

Envirosite ID: 440877
EPA ID: N/R

CALEPA SITES - CA ***(cont.)***

Last Date in Agency List :	2021-08-26
Site ID :	274783
EI ID :	10625395
EI Description :	Hazardous Waste Generator
Latitude :	33.783035
Longitude :	-118.215721
Agency Hyperlink :	Click here for hyperlink provided by the agency.
Last Date in Agency List :	2021-08-26
Site ID :	274783
EI ID :	10625395
EI Description :	Chemical Storage Facilities
Latitude :	33.783035
Longitude :	-118.215721
Agency Hyperlink :	Click here for hyperlink provided by the agency.
Last Date in Agency List :	2021-08-26

ECHO

Facility Name :	ROCKET OIL #4
Facility Address :	1701 W ANAHEIM ST, LONG BEACH, CA 90813
County :	LOS ANGELES
Last Inspection Date :	N/R
Registry ID :	110065384159
FIPS Code :	06037
EPA Region :	09
Inspection Count :	0
Last Inspection Days :	N/R
Informal Count :	0
Last Informal Action Date :	N/R
Formal Action Count :	0
Last Formal Action Date :	N/R
Total Penalties :	0
Penalty Count :	N/R
Last Penalty Date :	N/R
Last Penalty Amount :	N/R
QTRS IN NC :	0
Programs IN SNC :	0
Current Compliance Status :	No Violation Identified
Three-Year Compliance Status :	_____
Collection Method :	ADDRESS MATCHING-HOUSE NUMBER
Reference Point :	CENTER OF A FACILITY OR STATION
Accuracy Meters :	30
Derived Tribes :	N/R
Derived HUC :	18070104
Derived WBD :	N/R
Derived STCTY FIPS :	06037
Derived Zip :	90813

Map Id: BF278
Direction: SW
Distance: 0.416 mi., 2200 ft.
Elevation: 8 ft.
Relative: Lower

Site Name : Rocket Oil #4 | ROCKET #4
1701 W ANAHEIM ST
LONG BEACH | Long Beach, CA 90813

Database(s) : [CALEPA SITES - CA, ECHO, EPA LUST, EPA UST, FID UST - CA, FRS, HAZNET - CA, HWG - CA, LUST REG 4 - CA, MANIFEST EPA, RCRA_NONGEN, UST - CA] ***(cont.)***

Envirosite ID: 440877
EPA ID: N/R

ECHO ***(cont.)***

Derived CD113 :	47
Derived CB2010 :	060375755001049
MYRTK Universe :	NNY
NPDES IDs :	N/R
CWA Permit Types :	N/R
CWA Compliance Tracking :	N/R
CWA NAICS :	N/R
CWA SICS :	N/R
CWA Inspection Count :	N/R
CWA Last Inspection Days :	N/R
CWA Informal Count :	N/R
CWA Formal Action Count :	N/R
CWA Last Formal Action Date :	N/R
CWA Penalties :	N/R
CWA Last Penalty Date :	N/R
CWA Last Penalty Amount :	N/R
CWA Quarters IN NC :	N/R
CWA Current Compliance Status :	N/R
CWA Current SNC Flag :	N
CWA 13 Quarters Compliance Status :	N/R
CWA 13 Quarters Effluent Exceedances:	N/R
CWA Three-Year QNCR Codes :	N/R
DFR URL :	Click here for hyperlink provided by the agency.
Facility SIC :	N/R
Facility NAICS :	44719 - Other Gasoline Stations, 211111 - Crude Petroleum and Natural Gas Extraction
Facility Last Inspection EPA Date :	N/R
Facility Last Inspection State Date :	N/R
Facility Last Formal Act EPA Date :	N/R
Facility Last Formal Act State Date :	N/R
Facility Last Informal Act EPA Date :	N/R
Facility Last Informal Act State Date:	N/R
Facility Federal Agency :	N/R
TRI Reporter :	N/R
Facility Imp Water Flag :	N/R
Current SNC Flag :	N
Indian County Flag :	N
Federal Flag :	N/R
US Mexico Border Flag :	N
Chesapeak Bay Flag :	N/R
AIR Flag :	N
NPDES Flag :	N
SDWIS Flag :	N
RCRA Flag :	Y
TRI Flag :	N
GHG Flag :	N
Major Flag :	N/R
Active Flag :	Y
NAA Flag :	Y
Latitude :	33.78304
Longitude :	-118.21572

Map Id: BF278
Direction: SW
Distance: 0.416 mi., 2200 ft.
Elevation: 8 ft.
Relative: Lower

Site Name : Rocket Oil #4 | ROCKET #4
1701 W ANAHEIM ST
LONG BEACH | Long Beach, CA 90813

Database(s) : [CALEPA SITES - CA, ECHO, EPA LUST, EPA UST, FID UST - CA, FRS, HAZNET - CA, HWG - CA, LUST REG 4 - CA, MANIFEST EPA, RCRA_NONGEN, UST - CA] ***(cont.)***

Envirosite ID: 440877
EPA ID: N/R

ECHO ***(cont.)***

Last Date in Agency List :	2021-08-20

EPA LUST

Facility Name :	ROCKET #4
Facility Address :	1701 W. ANAHEIM STREET, LONG BEACH, California 90813
County :	N/R
Facility ID :	N/R
LUST ID :	CAT0603701937
Reported Date :	N/R
Status :	Open
Substance :	N/R
Closed With Residual Contamination (Tribal Only):	N/R
NFA_Letter (Tribal Only) :	N/R
Tribe (Tribal Only) :	N/R
EPA Region :	9
Estimated Population within 1500ft :	24
Estimated Private Domestic Wells within 1500ft:	0
Within Source Water Protection Area (SPA):	No
SPA Public Water System and Facility ID:	N/R
SPA Water Type :	N/R
SPA Facility Type :	N/R
SPA HUC12 :	N/R
Within Groundwater Wellhead Protection Area (WHPA):	Yes
WHPA Public Water System and Facility ID:	CA1910033_11576
WHPA Water Type :	GW
WHPA Facility Type :	WL
WHPA HUC12 :	180701060701
Within Estimated 100-year Floodplain:	No
Latitude :	33.78278
Longitude :	-118.215739999999
Last Date in Agency List :	2021-08-27

EPA UST

Facility Name :	Rocket Oil #4
Facility Address :	1701 W Anaheim St, Long Beach, California 90813
County :	N/R
Facility ID :	CA10625395
Facility Status :	Open UST(s)
Open USTs :	3
Closed USTs :	N/R
Temporarily Out of Service USTs :	N/R

Map Id: BF278
Direction: SW
Distance: 0.416 mi., 2200 ft.
Elevation: 8 ft.
Relative: Lower

Site Name : Rocket Oil #4 | ROCKET #4
1701 W ANAHEIM ST
LONG BEACH | Long Beach, CA 90813

Database(s) : [CALEPA SITES - CA, ECHO, EPA LUST, EPA UST, FID UST - CA, FRS, HAZNET - CA, HWG - CA, LUST REG 4 - CA, MANIFEST EPA, RCRA_NONGEN, UST - CA] ***(cont.)***

Envirosite ID: 440877
EPA ID: N/R

EPA UST ***(cont.)***

Date of Last Inspection :	N/R
EPA Region :	9
Tribe :	N/R
Facility ID 2 :	N/R
Latitude :	33.782986995663
Longitude :	-118.215760978971
Last Date in Agency List :	2021-08-27

Tank Details

Tank ID :	CA10625395-001_One in a Compartmented Unit_2
Tank Status :	Open
Installation Date :	2002-01-15
Removal Date :	N/R
Capacity :	12000
Substances :	Regular Unleaded
Tank Wall Type :	Double Wall

Tank ID :	CA10625395-002_One in a Compartmented Unit_2
Tank Status :	Open
Installation Date :	2002-01-15
Removal Date :	N/R
Capacity :	8000
Substances :	Premium Unleaded
Tank Wall Type :	Double Wall

Tank ID :	CA10625395-003_A Stand-alone Tank_1
Tank Status :	Open
Installation Date :	2002-01-15
Removal Date :	N/R
Capacity :	20000
Substances :	Diesel
Tank Wall Type :	Double Wall

FID UST - CA

Facility Name :	Rocket Oil #4
Facility Address :	1701 W Anaheim St, Long Beach, 90813
County :	Los Angeles

Facility ID :	N/R
CERSID :	10625395
Permitting Agency :	Long Beach Environmental Heath
Latitude :	33.78304
Longitude :	-118.21572
Last Date in Agency List :	2021-09-17

Map Id: BF278
Direction: SW
Distance: 0.416 mi., 2200 ft.
Elevation: 8 ft.
Relative: Lower

Site Name : Rocket Oil #4 | ROCKET #4
1701 W ANAHEIM ST
LONG BEACH | Long Beach, CA 90813

Database(s) : [CALEPA SITES - CA, ECHO, EPA LUST, EPA UST, FID UST - CA, FRS, HAZNET - CA, HWG - CA, LUST REG 4 - CA, MANIFEST EPA, RCRA_NONGEN, UST - CA] ***(cont.)***

Envirosite ID: 440877
EPA ID: N/R

FRS

Facility Name :	ROCKET OIL #4
Facility Address :	1701 W ANAHEIM ST, LONG BEACH, CA 90813
County :	LOS ANGELES

Site Details

Registry ID :	110065384159
FRS Facility URL :	Click here for hyperlink provided by the agency.
Last Date in Agency List :	2021-07-17

Source Description

Source Description :

The California Environmental Protection Agency (CalEPA) has recently implemented a new data warehouse system (nSite). This data warehouse combines and merges facility and site information from five different systems managed within CalEPA. The five systems are: California Environmental Reporting System (CERS), EnviroStor, GeoTracker, California Integrated Water Quality System (CIWQS), and Toxic Release Inventory (TRI).

Source Description :

RCRAInfo is EPA's comprehensive information system that supports the Resource Conservation and Recovery Act (RCRA) of 1976 and the Hazardous and Solid Waste Amendments (HSWA) of 1984 through the tracking of events and activities related to facilities that generate, transport, and treat, store, or dispose of hazardous waste. RCRAInfo allows RCRA program staff to track the notification, permit, compliance, and corrective action activities required under RCRA. RCRAInfo also supports generation of the National Hazardous Waste Biennial Report. All generators and treatment, storage, and disposal facilities who handle hazardous waste are required to report to the EPA Administrator at least once every two years to support creation of the Biennial Report.

FRS Environmental Interest

Source and System ID :	CA-ENVIROVIEW - 220518 CA-ENVIROVIEW - 274783 RCRAINFO - CAC002809521 RCRAINFO - CAL000137809

HAZNET - CA

Facility Name :	ROCKET OIL #4
Facility Address :	1701 W ANAHEIM ST, LONG BEACH, CA 90813
County :	LOS ANGELES

Site Details

Generator EPA ID :	CAL000137809
Active :	Active

Map Id: BF278
Direction: SW
Distance: 0.416 mi., 2200 ft.
Elevation: 8 ft.
Relative: Lower

Site Name : Rocket Oil #4 | ROCKET #4
1701 W ANAHEIM ST
LONG BEACH | Long Beach, CA 90813

Database(s) : [CALEPA SITES - CA, ECHO, EPA LUST, EPA UST, FID UST - CA, FRS, HAZNET - CA, HWG - CA, LUST REG 4 - CA, MANIFEST EPA, RCRA_NONGEN, UST - CA] ***(cont.)***

Envirosite ID: 440877
EPA ID: N/R

HAZNET - CA ***(cont.)***

Category :	STATE
Facility Types :	N/R
Type :	PERMANENT
Contact Name :	N/R
Contact Phone :	N/R
Facility Mailing Address :	3553 ATLANTIC AVE STE 2, LONG BEACH, CA 90807
Latitude :	33.78281356
Longitude :	-118.21555634
Agency Hyperlink :	Click here for hyperlink provided by the agency.
Last Date in Agency List :	2021-07-08

Waste Generator Details

State Waste :

2018: 134 - Aqueous solution with total organic residues less than 10 percent, 0.21000 tons to CAT080013352
2004: 241 - Tank bottom waste, 3.336 tons to CAT080013352
2001: 241 - Tank bottom waste, 10.008 tons to CAD028409019
2001: 134 - Aqueous solution with total organic residues less than 10 percent, 5.04 tons to CAT080013352
2001: 241 - Tank bottom waste, 10.008 tons to CAT080013352
1999: 221 - Waste oil and mixed oil, 3.23 tons to CAT080013352

HWG - CA

Facility Name :	ROCKET OIL #4
Facility Address :	1701 W ANAHEIM ST, LONG BEACH, CA 90813
County :	LOS ANGELES
EPA ID :	CAL000137809
Status :	Active
Category :	STATE
Type :	PERMANENT
Facility Type :	N/R
Mailing Address :	3553 ATLANTIC AVE STE 2, LONG BEACH, CA 90807
Owner Name :	ROCKET OIL INC
Owner Address :	3553 ATLANTIC AVE STE 2, LONG BEACH, CA 90807
Operator Name :	GAVIN D HARPER
Operator Address :	3553 ATLANTIC AVE STE 2, LONG BEACH, CA 90807
Latitude :	33.782818
Longitude :	-118.215592

LUST REG 4 - CA

Facility Name :	ROCKET #4
Facility Address :	1701 W. Anaheim Street, LONG BEACH, CA 90813
County :	Los Angeles

Map Id: BF278
Direction: SW
Distance: 0.416 mi., 2200 ft.
Elevation: 8 ft.
Relative: Lower

Site Name : Rocket Oil #4 | ROCKET #4
1701 W ANAHEIM ST
LONG BEACH | Long Beach, CA 90813

Database(s) : [CALEPA SITES - CA, ECHO, EPA LUST, EPA UST, FID UST - CA, FRS, HAZNET - CA, HWG - CA, LUST REG 4 - CA, MANIFEST EPA, RCRA_NONGEN, UST - CA] ***(cont.)***

Envirosite ID: 440877
EPA ID: N/R

LUST REG 4 - CA ***(cont.)***

Site Details

Status Date :	2003-02-25
Status :	Open - Site Assessment
Begin Date :	1990-10-01
Global ID :	T0603701937
Region :	REGION 4
Site History :	N/R
RB Case Number :	908130234
Potential Media Affected :	Aquifer used for drinking water supply
Potential Contaminants of Concern :	Gasoline
Local Agency :	LONG BEACH, CITY OF
Local Case Number :	N/R
Lead Agency :	LOS ANGELES RWQCB (REGION 4)
File Location :	Regional Board
CUF Case :	YES
Caseworker :	DPP
Case Type :	LUST Cleanup Site
How Discovered :	Subsurface Monitoring
How Discovered Description :	N/R
Stop Method :	N/R
Stop Description :	N/R
Calwater Watershed Name :	Los Angeles River - Los Angeles (412.10)
DWR Groundwater Subbasin Name :	Coastal Plain Of Los Angeles - West Coast (4-011.03)
Disadvantaged Community :	Severely Disadvantaged Community
Latitude :	33.783045
Longitude :	-118.215793
Agency URL :	Click here for hyperlink provided by the agency.
Last Date in Agency List :	2021-09-08

Contacts Summary

Global ID :	T0603701937
Contact Name :	DANIEL PIROTTON
Contact Type :	Regional Board Caseworker
Organization Name :	LOS ANGELES RWQCB (REGION 4)
Address :	N/R
City :	R4 UNKNOWN
Phone Number :	2135766714
Email :	dpirotton@waterboards.ca.gov

Global ID :	T0603701937
Contact Name :	CARMEN PIRO
Contact Type :	Local Agency Caseworker
Organization Name :	LONG BEACH, CITY OF
Address :	2525 GRAND AVE.
City :	LONG BEACH
Phone Number :	5625704137
Email :	carmen.piro@longbeach.gov

Map Id: BF278
Direction: SW
Distance: 0.416 mi., 2200 ft.
Elevation: 8 ft.
Relative: Lower

Site Name : Rocket Oil #4 | ROCKET #4
1701 W ANAHEIM ST
LONG BEACH | Long Beach, CA 90813

Database(s) : [CALEPA SITES - CA, ECHO, EPA LUST, EPA UST, FID UST - CA, FRS, HAZNET - CA, HWG - CA, LUST REG 4 - CA, MANIFEST EPA, RCRA_NONGEN, UST - CA] ***(cont.)***

Envirosite ID: 440877
EPA ID: N/R

LUST REG 4 - CA ***(cont.)***

Regulatory Activities

Details for this site have been truncated due to the large number of available details for this site within this dataset. For the complete details for this site, contact your Envirosite account representative for a complimentary site report containing all of the details available.

Date :	2021-01-15
Global ID :	T0603701937
Action Type :	ENFORCEMENT
Action :	Notice of Violation

Date :	2019-07-15
Global ID :	T0603701937
Action Type :	RESPONSE
Action :	Monitoring Report - Semi-Annually

Date :	2019-07-15
Global ID :	T0603701937
Action Type :	RESPONSE
Action :	Interim Remedial Action Plan

Date :	2019-04-30
Global ID :	T0603701937
Action Type :	ENFORCEMENT
Action :	Health and Safety Code Section 25296.10(c)

Date :	2019-04-03
Global ID :	T0603701937
Action Type :	ENFORCEMENT
Action :	Clean Up Fund - Case Closure Review Summary Report (RSR)

Date :	2019-01-15
Global ID :	T0603701937
Action Type :	RESPONSE
Action :	Conceptual Site Model - Regulator Responded

Date :	2018-10-30
Global ID :	T0603701937
Action Type :	RESPONSE
Action :	Remedial Progress Report

Date :	2018-09-30
Global ID :	T0603701937
Action Type :	RESPONSE
Action :	Remedial Progress Report

Map Id: BF278
Direction: SW
Distance: 0.416 mi., 2200 ft.
Elevation: 8 ft.
Relative: Lower

Site Name : Rocket Oil #4 | ROCKET #4
1701 W ANAHEIM ST
LONG BEACH | Long Beach, CA 90813

Database(s) : [CALEPA SITES - CA, ECHO, EPA LUST, EPA UST, FID UST - CA, FRS, HAZNET - CA, HWG - CA, LUST REG 4 - CA, MANIFEST EPA, RCRA_NONGEN, UST - CA] ***(cont.)***

Envirosite ID: 440877
EPA ID: N/R

LUST REG 4 - CA ***(cont.)***

Date :	2018-09-19
Global ID :	T0603701937
Action Type :	ENFORCEMENT
Action :	Health and Safety Code Section 25296.10(c)

Date :	2018-07-31
Global ID :	T0603701937
Action Type :	RESPONSE
Action :	Monitoring Report - Semi-Annually

Status History

Status Date :	2003-02-25
Global ID :	T0603701937
Status :	Open - Site Assessment

Status Date :	2000-06-08
Global ID :	T0603701937
Status :	Open - Remediation

Status Date :	2000-03-08
Global ID :	T0603701937
Status :	Open - Remediation

Status Date :	1997-09-24
Global ID :	T0603701937
Status :	Open - Site Assessment

Status Date :	1992-04-17
Global ID :	T0603701937
Status :	Open - Site Assessment

Status Date :	1990-10-01
Global ID :	T0603701937
Status :	Open - Case Begin Date

MANIFEST EPA

Manifest Details

Manifest Number :	012176803FLE
Shipped Date :	2018-09-12
Updated Date :	2018-10-04
Received Date :	2018-09-13
Status :	Signed
Generator ID :	CAL000137809

Map Id: BF278
Direction: SW
Distance: 0.416 mi., 2200 ft.
Elevation: 8 ft.
Relative: Lower

Site Name : Rocket Oil #4 | ROCKET #4
1701 W ANAHEIM ST
LONG BEACH | Long Beach, CA 90813

Database(s) : [CALEPA SITES - CA, ECHO, EPA LUST, EPA UST, FID UST - CA, FRS, HAZNET - CA, HWG - CA, LUST REG 4 - CA, MANIFEST EPA, RCRA_NONGEN, UST - CA] ***(cont.)***

Envirosite ID: 440877
EPA ID: N/R

MANIFEST EPA ***(cont.)***

Generator Name :	ROCKET OIL #4
Generator Address :	1701 W ANAHEIM ST, LONG BEACH, CA 90813
Generator Mailing :	3553 ATLANTIC AVE STE 2, LONG BEACH, CA 90807
Generator Contact :	N/R
Destination ID :	CAT080013352
Destination Name :	DEMENNO/KERDOON
Destination Mailing :	2000 2000 N. ALAMEDA STREET CA90222 CA037US 2000, COMPTON, CA 90222
Destination Address :	2000 2000 N. ALAMEDA STREET, COMPTON, CA 90222-0000
Destination Contact :	N/R
Submission Type :	DataImage5Copy
Origin Type :	Service
Manifest Residue :	N
Rejection :	N
Last Date in Agency List :	2021-09-04

Waste Details

Waste Line Number :	1
Is DOT Hazardous :	Y
DOT ID Number :	UN1203
DOT Information :	UN1203, Gasoline Mixture, 3, II
Non Waste Description :	N/R
Quantity :	50 Gallons
Quantity Tons, Acute, Non-Acute :	0.20850709, 0, 0.20850709
Quantity Kg, Acute, Non-Acute :	0, 189.1222
Management Method :	H039 - OTHER RECOVERY OR RECLAMATION FOR REUSE
Is EPA Waste :	Y
Federal Code :	N/R
State Code :	CA - 134

RCRA_NONGEN

Facility Name :	ROCKET OIL #4
Facility Address :	1701 W ANAHEIM ST, LONG BEACH, CA 90813-0000
County :	LOS ANGELES
Date Form Received by Agency :	1995-02-16
EPA ID :	CAL000137809
Mailing Address :	3553 ATLANTIC AVE STE 2, LONG BEACH, CA 90807
Contact :	GAVIN D HARPER
Contact Address :	3553 ATLANTIC AVE STE 2, LONG BEACH, CA 90807
Contact Country :	N/R
Contact Telephone :	562-761-8120
Contact Email :	ROCKETOILGAVIN@GMAIL.COM
EPA Region :	09
Land Type :	Not Reported
Source Type :	Implementer
Classification :	Not a generator, verified
Description :	Not a generator, verified
Last Date in Agency List :	2021-09-03

Map Id: BF278
Direction: SW
Distance: 0.416 mi., 2200 ft.
Elevation: 8 ft.
Relative: Lower

Site Name : Rocket Oil #4 | ROCKET #4
1701 W ANAHEIM ST
LONG BEACH | Long Beach, CA 90813

Database(s) : [CALEPA SITES - CA, ECHO, EPA LUST, EPA UST, FID UST - CA, FRS, HAZNET - CA, HWG - CA, LUST REG 4 - CA, MANIFEST EPA, RCRA_NONGEN, UST - CA] ***(cont.)***

Envirosite ID: 440877
EPA ID: N/R

RCRA_NONGEN ***(cont.)***

Owner/Operator Summary

Owner/Operator Name :	GAVIN D HARPER
Owner/Operator Address :	3553 ATLANTIC AVE STE 2, LONG BEACH, CA 90807
Owner/Operator Country :	N/R
Owner/Operator Telephone :	562-761-8120
Owner/Operator Email :	N/R
Owner/Operator Fax :	N/R
Legal Status :	Other land type
Owner/Operator Type :	Operator
Owner/Operator Start Date :	N/R
Owner/Operator End Date :	N/R

Owner/Operator Name :	ROCKET OIL INC
Owner/Operator Address :	3553 ATLANTIC AVE STE 2, LONG BEACH, CA 90807
Owner/Operator Country :	N/R
Owner/Operator Telephone :	562-761-8120
Owner/Operator Email :	N/R
Owner/Operator Fax :	N/R
Legal Status :	Other land type
Owner/Operator Type :	Owner
Owner/Operator Start Date :	N/R
Owner/Operator End Date :	N/R

Handler Activities Summary

U.S. Importer of Hazardous Waste :	N
Mixed Waste (Haz. and Radioactive) :	N
Recycler of Hazardous Waste :	N
Transporter of Hazardous Waste :	N
Treater, Storer or Disposer of HW :	N
Underground Injection Activity :	N
On-site Burner Exemption :	N
Furnace Exemption :	N
Used Oil Fuel Burner :	N
Used Oil Processor :	N
Used Oil Refiner :	N
Used Oil Fuel Marketer to Burner :	N
Used Oil Specification Marketer :	N
Used Oil Transfer Facility :	N
Used Oil Transporter :	N

Notices of Violations Summary

Regulation Violated :	N

UST - CA

Facility Name :	Rocket Oil #4
Facility Address :	1701 W Anaheim St, Long Beach, 90813

Map Id: BF278
Direction: SW
Distance: 0.416 mi., 2200 ft.
Elevation: 8 ft.
Relative: Lower

Site Name : Rocket Oil #4 | ROCKET #4
1701 W ANAHEIM ST
LONG BEACH | Long Beach, CA 90813

Database(s) : [CALEPA SITES - CA, ECHO, EPA LUST, EPA UST, FID UST - CA, FRS, HAZNET - CA, HWG - CA, LUST REG 4 - CA, MANIFEST EPA, RCRA_NONGEN, UST - CA] ***(cont.)***

Envirosite ID: 440877
EPA ID: N/R

UST - CA ***(cont.)***

County :	Los Angeles
Facility ID :	N/R
CERS ID :	10625395
Permitting Agency :	Long Beach Environmental Heath
Latitude :	33.78304
Longitude :	-118.21572
Last Date in Agency List :	2021-09-10

Map Id: BF279
Direction: SW
Distance: 0.418 mi., 2207 ft.
Elevation: 9 ft.
Relative: Lower

Site Name : SUPERIOR ELECTRICAL ADVERTISING | SUPERIOR ADVERTISING | SUPERIOR ELECTRICAL ADVERTISIN
1700 WEST ANAHEIM ST | 1700 W ANAHEIM ST | 1700 WEST ANAHEIM STREET
LONG BEACH | Long Beach, CA

Database(s) : [AFS, CALEPA SITES - CA, CIWQS - CA, DOCKET, ECHO, EMI - CA, FRS, HAZNET - CA, HIST AFS 2, HWG - CA, ICIS, INACTIVE PCS, MANIFEST EPA, NPDES - CA, PCS ENF, PCS FACILITY, RCRA_LQG, RFR - CA, STORMWATER]

Envirosite ID: 257066
EPA ID: N/R

AFS

Facility Name :	SUPERIOR ELECTRICAL ADVERTISING
Facility Address :	1700 W ANAHEIM ST, LONG BEACH, CA 908131195
County :	Los Angeles

Facility Summary

Program System ID :	CASCA00006037CJ137
Facility Registry ID :	110000831182
EPA Region :	EPA Region 9 - AZ, CA, HI, NV, AS, GU
SIC :	3993 - SIGNS AND ADVERTISING SPECIALTIES
NAICS :	811121 - Automotive Body, Paint, and Interior Repair and Maintenance
Facility Type :	Privately Owned Facility
Air Pollutant Class :	Minor Emissions
Air Operating Status :	Operating
Current High Priority Violation (HPV):	No Violation Identified
Local Control Region Name :	South Coast Air Quality Management District (Grantee)
Last Date in Agency List :	2021-08-18

Map Id: BF279
Direction: SW
Distance: 0.418 mi., 2207 ft.
Elevation: 9 ft.
Relative: Lower

Site Name : SUPERIOR ELECTRICAL ADVERTISING | SUPERIOR ADVERTISING | SUPERIOR ELECTRICAL ADVERTISIN
1700 WEST ANAHEIM ST | 1700 W ANAHEIM ST | 1700 WEST ANAHEIM STREET
LONG BEACH | Long Beach, CA

Database(s) : [AFS, CALEPA SITES - CA, CIWQS - CA, DOCKET, ECHO, EMI - CA, FRS, HAZNET - CA, HIST AFS 2, HWG - CA, ICIS, INACTIVE PCS, MANIFEST EPA, NPDES - CA, PCS ENF, PCS FACILITY, RCRA_LQG, RFR - CA, STORMWATER] ***(cont.)***

Envirosite ID: 257066
EPA ID: N/R

AFS ***(cont.)***

Air Pollutant Details

Program System ID :	CASCA00006037CJ137
Pollutant :	ADMIN
Substance Registry Services ID (SRS):	N/R
Chemical Abstract Service Number :	N/R
Air Pollutant Class :	Minor Emissions

Program System ID :	CASCA00006037CJ137
Pollutant :	FACIL
Substance Registry Services ID (SRS):	N/R
Chemical Abstract Service Number :	N/R
Air Pollutant Class :	Minor Emissions

Air Violation History Details

HPV Day Zero Date :	N/R
HPV Resolved Date :	N/R
Program System ID :	CASCA00006037CJ137
Activity ID :	N/R
Agency Type :	N/R
State Code :	N/R
Air Local Control Region Code (LCON):	N/R
Comp Determination UID :	N/R
Enforcement Response Policy :	N/R
Program :	N/R
Pollutant :	N/R
Earliest Determination Date of Federally Reportable Violation (FRV):	N/R

CALEPA SITES - CA

Facility Name :	Superior Electrical Advertising
Facility Address :	1700 WEST ANAHEIM ST, LONG BEACH, 90813

Site ID :	543645
EI ID :	834340
EI Description :	Industrial Facility Storm Water
Latitude :	33.782410
Longitude :	-118.216240
Agency Hyperlink :	Click here for hyperlink provided by the agency.
Last Date in Agency List :	2021-08-26

Map Id: BF279
Direction: SW
Distance: 0.418 mi., 2207 ft.
Elevation: 9 ft.
Relative: Lower

Site Name : SUPERIOR ELECTRICAL ADVERTISING | SUPERIOR ADVERTISING | SUPERIOR ELECTRICAL ADVERTISIN
1700 WEST ANAHEIM ST | 1700 W ANAHEIM ST | 1700 WEST ANAHEIM STREET
LONG BEACH | Long Beach, CA

Database(s) : [AFS, CALEPA SITES - CA, CIWQS - CA, DOCKET, ECHO, EMI - CA, FRS, HAZNET - CA, HIST AFS 2, HWG - CA, ICIS, INACTIVE PCS, MANIFEST EPA, NPDES - CA, PCS ENF, PCS FACILITY, RCRA_LQG, RFR - CA, STORMWATER] ***(cont.)***

Envirosite ID: 257066
EPA ID: N/R

CALEPA SITES - CA ***(cont.)***

Facility Name : SUPERIOR ELECTRICAL ADVERTISING
Facility Address : 1700 W ANAHEIM ST, LONG BEACH, 90813

Site ID : 410282
EI ID : 10610860
EI Description : Hazardous Waste Generator
Latitude : 33.782230
Longitude : -118.216290
Agency Hyperlink : Click here for hyperlink provided by the agency.
Last Date in Agency List : 2021-08-26

Site ID : 410282
EI ID : 10610860
EI Description : Chemical Storage Facilities
Latitude : 33.782230
Longitude : -118.216290
Agency Hyperlink : Click here for hyperlink provided by the agency.
Last Date in Agency List : 2021-08-26

Facility Name : SUPERIOR ELECTRICAL ADVERTISING
Facility Address : 1700 WEST ANAHEIM ST, LONG BEACH, 90813-1102

Site ID : 497137
EI ID : 110000831182
EI Description : US EPA Air Emission Inventory System (EIS)
Latitude : 33.782750
Longitude : -118.215650
Agency Hyperlink : Click here for hyperlink provided by the agency.
Last Date in Agency List : 2021-08-26

CIWQS - CA

Facility Name : SUPERIOR ELECTRICAL ADVERTISING
Facility Address : 1700 WEST ANAHEIM ST, LONG BEACH, CA 90813
County : LOS ANGELES

Place ID : S834340
Agency Name : JIM STERK
Last Date in Agency List : 2021-09-10

Map Id: BF279
Direction: SW
Distance: 0.418 mi., 2207 ft.
Elevation: 9 ft.
Relative: Lower

Site Name : SUPERIOR ELECTRICAL ADVERTISING | SUPERIOR ADVERTISING | SUPERIOR ELECTRICAL ADVERTISIN
1700 WEST ANAHEIM ST | 1700 W ANAHEIM ST | 1700 WEST ANAHEIM STREET
LONG BEACH | Long Beach, CA

Database(s) : [AFS, CALEPA SITES - CA, CIWQS - CA, DOCKET, ECHO, EMI - CA, FRS, HAZNET - CA, HIST AFS 2, HWG - CA, ICIS, INACTIVE PCS, MANIFEST EPA, NPDES - CA, PCS ENF, PCS FACILITY, RCRA_LQG, RFR - CA, STORMWATER] ***(cont.)***

Envirosite ID: 257066
EPA ID: N/R

DOCKET

Facility Name :	SUPERIOR ELECTRICAL ADVERTISING
Facility Address :	1700 WEST ANAHEIM ST, LONG BEACH, CA 90813

Standard Industrial Classification(SIC) Summary

Enforcement Action Name :	SUPERIOR ELECTRICAL ADVERTISING
Registry ID :	110000831182
Primary SIC :	3993 - SIGNS AND ADVERTISING SPECIALTIES
Primary NAICS :	811121 - Automotive Body, Paint, and Interior Repair and Maintenance
Last Date in Agency List :	2018-12-17
Enforcement Action Case Number :	N/R
Activity ID :	N/R
Final Ordr Iss/Final Order Enter Date:	N/R
Final Order Name :	N/R
Settlement FRS ICIS Facility ID :	N/R
Final Order FRS Name :	N/R
SEP Category :	N/R
SEP Description :	N/R

Complaint Summary

Respondent/Defendant Name :	N/R
Named in Complaint :	N/R
Named in Final Order :	N/R

Pollutant Summary

Pollutants (SRS) :	N/R

Violation and Enforcement Action Summary

Court Docket Number :	N/R
Complaint/Proposed Order Actual Date:	N/R
Final Order Issued Actual Date :	N/R

Map Id: BF279
Direction: SW
Distance: 0.418 mi., 2207 ft.
Elevation: 9 ft.
Relative: Lower

Site Name : SUPERIOR ELECTRICAL ADVERTISING | SUPERIOR ADVERTISING | SUPERIOR ELECTRICAL ADVERTISIN
1700 WEST ANAHEIM ST | 1700 W ANAHEIM ST | 1700 WEST ANAHEIM STREET
LONG BEACH | Long Beach, CA

Database(s) : [AFS, CALEPA SITES - CA, CIWQS - CA, DOCKET, ECHO, EMI - CA, FRS, HAZNET - CA, HIST AFS 2, HWG - CA, ICIS, INACTIVE PCS, MANIFEST EPA, NPDES - CA, PCS ENF, PCS FACILITY, RCRA_LQG, RFR - CA, STORMWATER] ***(cont.)***

Envirosite ID: 257066
EPA ID: N/R

DOCKET ***(cont.)***

Admin EA Closed Actual Date :	11/22/2017
Enforcement Action Name :	N/R
Enforcement Action Resolution :	N/R
Violation Type :	N/R
Statute Code :	CWA
Law Section Code :	OTHER
Law Section Description :	Violations not covered elsewhere

Violation Penalties and Compliance Summary

Compliance Action Cost :	N/R
EPA Penalty Assessed Amount :	N/R
Cost Recovery Required :	N/R
Cost of SEP :	N/R
Cost of Complying Actions :	N/R

ECHO

Facility Name :	SUPERIOR ELECTRICAL ADVERTISIN
Facility Address :	1700 WEST ANAHEIM ST, LONG BEACH, CA 90813
County :	LOS ANGELES
Last Inspection Date :	N/R
Registry ID :	110000831182
FIPS Code :	06037
EPA Region :	09
Inspection Count :	0
Last Inspection Days :	N/R
Informal Count :	1
Last Informal Action Date :	2017-11-22
Formal Action Count :	0
Last Formal Action Date :	N/R
Total Penalties :	0
Penalty Count :	N/R
Last Penalty Date :	N/R
Last Penalty Amount :	N/R
QTRS IN NC :	12
Programs IN SNC :	0
Current Compliance Status :	Violation Identified
Three-Year Compliance Status :	VVVVVVVVVVVV
Collection Method :	N/R

Map Id: BF279
Direction: SW
Distance: 0.418 mi., 2207 ft.
Elevation: 9 ft.
Relative: Lower

Site Name : SUPERIOR ELECTRICAL ADVERTISING | SUPERIOR ADVERTISING | SUPERIOR ELECTRICAL ADVERTISIN
1700 WEST ANAHEIM ST | 1700 W ANAHEIM ST | 1700 WEST ANAHEIM STREET
LONG BEACH | Long Beach, CA

Database(s) : [AFS, CALEPA SITES - CA, CIWQS - CA, DOCKET, ECHO, EMI - CA, FRS, HAZNET - CA, HIST AFS 2, HWG - CA, ICIS, INACTIVE PCS, MANIFEST EPA, NPDES - CA, PCS ENF, PCS FACILITY, RCRA_LQG, RFR - CA, STORMWATER] ***(cont.)***

Envirosite ID: 257066
EPA ID: N/R

ECHO ***(cont.)***

Reference Point :	N/R
Accuracy Meters :	N/R
Derived Tribes :	N/R
Derived HUC :	18070104
Derived WBD :	N/R
Derived STCTY FIPS :	06037
Derived Zip :	90813
Derived CD113 :	47
Derived CB2010 :	060375755001049
MYRTK Universe :	NNN
NPDES IDs :	CAZ453550
CWA Permit Types :	Minor
CWA Compliance Tracking :	On
CWA NAICS :	N/R
CWA SICS :	3993
CWA Inspection Count :	N/R
CWA Last Inspection Days :	N/R
CWA Informal Count :	1
CWA Formal Action Count :	N/R
CWA Last Formal Action Date :	N/R
CWA Penalties :	N/R
CWA Last Penalty Date :	N/R
CWA Last Penalty Amount :	N/R
CWA Quarters IN NC :	12
CWA Current Compliance Status :	Violation Identified
CWA Current SNC Flag :	N
CWA 13 Quarters Compliance Status :	VVVVVVVVVVVV
CWA 13 Quarters Effluent Exceedances:	N/R
CWA Three-Year QNCR Codes :	N/R
DFR URL :	Click here for hyperlink provided by the agency.
Facility SIC :	3993
Facility NAICS :	811121 - Automotive Body, Paint, and Interior Repair and Maintenance, 33995 - Sign Manufacturing
Facility Last Inspection EPA Date :	N/R
Facility Last Inspection State Date :	N/R
Facility Last Formal Act EPA Date :	N/R
Facility Last Formal Act State Date :	N/R
Facility Last Informal Act EPA Date :	N/R
Facility Last Informal Act State Date:	2017-11-22
Facility Federal Agency :	N/R
TRI Reporter :	N/R
Facility Imp Water Flag :	Y
Current SNC Flag :	N
Indian County Flag :	N
Federal Flag :	N/R

Map Id: BF279
Direction: SW
Distance: 0.418 mi., 2207 ft.
Elevation: 9 ft.
Relative: Lower

Site Name : SUPERIOR ELECTRICAL ADVERTISING | SUPERIOR ADVERTISING | SUPERIOR ELECTRICAL ADVERTISIN
1700 WEST ANAHEIM ST | 1700 W ANAHEIM ST | 1700 WEST ANAHEIM STREET
LONG BEACH | Long Beach, CA

Database(s) : [AFS, CALEPA SITES - CA, CIWQS - CA, DOCKET, ECHO, EMI - CA, FRS, HAZNET - CA, HIST AFS 2, HWG - CA, ICIS, INACTIVE PCS, MANIFEST EPA, NPDES - CA, PCS ENF, PCS FACILITY, RCRA_LQG, RFR - CA, STORMWATER] ***(cont.)***

Envirosite ID: 257066
EPA ID: N/R

ECHO ***(cont.)***

US Mexico Border Flag :	N
Chesapeak Bay Flag :	N/R
AIR Flag :	Y
NPDES Flag :	Y
SDWIS Flag :	N
RCRA Flag :	Y
TRI Flag :	N
GHG Flag :	N
Major Flag :	N/R
Active Flag :	Y
NAA Flag :	Y
Latitude :	33.78275
Longitude :	-118.21565
Last Date in Agency List :	2021-04-16

Facility Name :	SUPERIOR ELECTRICAL ADVERTISING
Facility Address :	1700 WEST ANAHEIM ST, LONG BEACH, CA 90813
County :	LOS ANGELES

Last Inspection Date :	N/R
Registry ID :	110000831182
FIPS Code :	06037
EPA Region :	09
Inspection Count :	0
Last Inspection Days :	N/R
Informal Count :	1
Last Informal Action Date :	2017-11-22
Formal Action Count :	0
Last Formal Action Date :	N/R
Total Penalties :	0
Penalty Count :	N/R
Last Penalty Date :	N/R
Last Penalty Amount :	N/R
QTRS IN NC :	12
Programs IN SNC :	0
Current Compliance Status :	Violation Identified
Three-Year Compliance Status :	VVVVVVVVVVVV
Collection Method :	ADDRESS MATCHING-HOUSE NUMBER
Reference Point :	CENTER OF A FACILITY OR STATION
Accuracy Meters :	30
Derived Tribes :	N/R
Derived HUC :	18070104
Derived WBD :	N/R
Derived STCTY FIPS :	06037
Derived Zip :	90813

Map Id: BF279
Direction: SW
Distance: 0.418 mi., 2207 ft.
Elevation: 9 ft.
Relative: Lower

Site Name : SUPERIOR ELECTRICAL ADVERTISING | SUPERIOR ADVERTISING | SUPERIOR ELECTRICAL ADVERTISIN
1700 WEST ANAHEIM ST | 1700 W ANAHEIM ST | 1700 WEST ANAHEIM STREET
LONG BEACH | Long Beach, CA

Database(s) : [AFS, CALEPA SITES - CA, CIWQS - CA, DOCKET, ECHO, EMI - CA, FRS, HAZNET - CA, HIST AFS 2, HWG - CA, ICIS, INACTIVE PCS, MANIFEST EPA, NPDES - CA, PCS ENF, PCS FACILITY, RCRA_LQG, RFR - CA, STORMWATER] ***(cont.)***

Envirosite ID: 257066
EPA ID: N/R

ECHO ***(cont.)***

Derived CD113 :	47
Derived CB2010 :	060375755001049
MYRTK Universe :	NNN
NPDES IDs :	CAZ453550
CWA Permit Types :	Minor
CWA Compliance Tracking :	On
CWA NAICS :	N/R
CWA SICS :	3993
CWA Inspection Count :	N/R
CWA Last Inspection Days :	N/R
CWA Informal Count :	1
CWA Formal Action Count :	N/R
CWA Last Formal Action Date :	N/R
CWA Penalties :	N/R
CWA Last Penalty Date :	N/R
CWA Last Penalty Amount :	N/R
CWA Quarters IN NC :	12
CWA Current Compliance Status :	Violation Identified
CWA Current SNC Flag :	N
CWA 13 Quarters Compliance Status :	VVVVVVVVVVVVV
CWA 13 Quarters Effluent Exceedances:	N/R
CWA Three-Year QNCR Codes :	N/R
DFR URL :	Click here for hyperlink provided by the agency.
Facility SIC :	3993
Facility NAICS :	811121 - Automotive Body, Paint, and Interior Repair and Maintenance, 33995 - Sign Manufacturing
Facility Last Inspection EPA Date :	N/R
Facility Last Inspection State Date :	N/R
Facility Last Formal Act EPA Date :	N/R
Facility Last Formal Act State Date :	N/R
Facility Last Informal Act EPA Date :	N/R
Facility Last Informal Act State Date:	2017-11-22
Facility Federal Agency :	N/R
TRI Reporter :	N/R
Facility Imp Water Flag :	N/R
Current SNC Flag :	N
Indian County Flag :	N
Federal Flag :	N/R
US Mexico Border Flag :	N
Chesapeak Bay Flag :	N/R
AIR Flag :	Y
NPDES Flag :	Y
SDWIS Flag :	N
RCRA Flag :	Y
TRI Flag :	N

Map Id: BF279
Direction: SW
Distance: 0.418 mi., 2207 ft.
Elevation: 9 ft.
Relative: Lower

Site Name : SUPERIOR ELECTRICAL ADVERTISING | SUPERIOR ADVERTISING | SUPERIOR ELECTRICAL ADVERTISIN
1700 WEST ANAHEIM ST | 1700 W ANAHEIM ST | 1700 WEST ANAHEIM STREET
LONG BEACH | Long Beach, CA

Database(s) : [AFS, CALEPA SITES - CA, CIWQS - CA, DOCKET, ECHO, EMI - CA, FRS, HAZNET - CA, HIST AFS 2, HWG - CA, ICIS, INACTIVE PCS, MANIFEST EPA, NPDES - CA, PCS ENF, PCS FACILITY, RCRA_LQG, RFR - CA, STORMWATER] ***(cont.)***

Envirosite ID: 257066
EPA ID: N/R

ECHO ***(cont.)***

GHG Flag :	N
Major Flag :	N/R
Active Flag :	Y
NAA Flag :	Y
Latitude :	33.78275
Longitude :	-118.21565
Last Date in Agency List :	2021-08-20

EMI - CA

Facility Name :	SUPERIOR ELECTRICAL ADVERTISING
Facility Address :	1700 W ANAHEIM ST, LONG BEACH, 90813
County :	Los Angeles
Facility ID :	43478
Air Basin Code :	South Coast
District :	SOUTH COAST AQMD
County ID :	LA
SIC Code :	3993
CHAPIS :	N/R
CERR Code :	N/R
Last Date in Agency List :	2019-02-18

Additional Details

Year :	2016
Total Organic Gases (Tons/Year) :	.67040018887345285205635342855055007903 05
Reactive Organic Gases (Tons/Year) :	.658925
Carbon Monoxide (Tons/Year) :	.00228
Nitrogen Oxides (Tons/Year) :	.00845
Sulfur Oxides (Tons/Year) :	.000039
Particulate Matter (Tons/Year) :	.000488
Fine Particulate Matter (Tons/Year) :	.0004636
Year :	2015
Total Organic Gases (Tons/Year) :	1.74198963687896272165935087283401890143
Reactive Organic Gases (Tons/Year) :	1.720406
Carbon Monoxide (Tons/Year) :	.00203
Nitrogen Oxides (Tons/Year) :	.00754
Sulfur Oxides (Tons/Year) :	.0000348
Particulate Matter (Tons/Year) :	.000435
Fine Particulate Matter (Tons/Year) :	.00041325

Map Id: BF279
Direction: SW
Distance: 0.418 mi., 2207 ft.
Elevation: 9 ft.
Relative: Lower

Site Name : SUPERIOR ELECTRICAL ADVERTISING | SUPERIOR ADVERTISING | SUPERIOR ELECTRICAL ADVERTISIN
1700 WEST ANAHEIM ST | 1700 W ANAHEIM ST | 1700 WEST ANAHEIM STREET
LONG BEACH | Long Beach, CA

Database(s) : [AFS, CALEPA SITES - CA, CIWQS - CA, DOCKET, ECHO, EMI - CA, FRS, HAZNET - CA, HIST AFS 2, HWG - CA, ICIS, INACTIVE PCS, MANIFEST EPA, NPDES - CA, PCS ENF, PCS FACILITY, RCRA_LQG, RFR - CA, STORMWATER] ***(cont.)***

Envirosite ID: 257066
EPA ID: N/R

FRS

Facility Name : SUPERIOR ELECTRICAL ADVERTISIN
Facility Address : 1700 WEST ANAHEIM ST, LONG BEACH, CA 90813-1102
County : LOS ANGELES

Site Details
Registry ID : 110000831182
FRS Facility URL : Click here for hyperlink provided by the agency.
Last Date in Agency List : 2021-05-03

Source Description
Source Description : AIR contains compliance and permit data for stationary sources of air pollution regulated by the EPA, State, and Local air pollution agencies.
AFS contains compliance and permit data for stationary sources of air pollution regulated by the EPA, State, and Local air pollution agencies.

Source Description : The Emission Inventory System (EIS) maintains an inventory of large stationary sources and voluntarily-reported smaller sources of air point pollution emitters. It contains information about facility sites and their physical location, emission units, emission processes, release points, control approaches, and regulations. Facility inventory data are kept separate from the emissions data and have stable identifiers to improve continuity from year to year and to help identify duplicate or missing facilities.
HWTS-DATAMART provides California with information on hazardous waste shipments for generators, transporters, and treatment, storage, and disposal facilities.
The NPDES module of the Compliance Information System (ICIS) tracks surface water permits issued under the Clean Water Act. Under NPDES, all facilities that discharge pollutants from any point source into waters of the United States are required to obtain a permit. The permit will likely contain limits on what can be discharged, impose monitoring and reporting requirements, and include other provisions to ensure that the discharge does not adversely affect water quality.
OSHA-OIS

Source Description :

RCRAInfo is EPA's comprehensive information system that supports the Resource Conservation and Recovery Act (RCRA) of 1976 and the Hazardous and Solid Waste Amendments (HSWA) of 1984 through the tracking of events and activities related to facilities that generate, transport, and treat, store, or dispose of hazardous waste. RCRAInfo allows RCRA program staff to track the notification, permit, compliance, and corrective action activities required under RCRA. RCRAInfo also supports generation of the National Hazardous Waste Biennial Report. All generators and treatment, storage, and disposal facilities who handle hazardous waste are required to report to the EPA Administrator at least once every two years to support creation of the Biennial Report.

Map Id: BF279
Direction: SW
Distance: 0.418 mi., 2207 ft.
Elevation: 9 ft.
Relative: Lower

Site Name : SUPERIOR ELECTRICAL ADVERTISING | SUPERIOR ADVERTISING | SUPERIOR ELECTRICAL ADVERTISIN
1700 WEST ANAHEIM ST | 1700 W ANAHEIM ST | 1700 WEST ANAHEIM STREET
LONG BEACH | Long Beach, CA

Database(s) : [AFS, CALEPA SITES - CA, CIWQS - CA, DOCKET, ECHO, EMI - CA, FRS, HAZNET - CA, HIST AFS 2, HWG - CA, ICIS, INACTIVE PCS, MANIFEST EPA, NPDES - CA, PCS ENF, PCS FACILITY, RCRA_LQG, RFR - CA, STORMWATER] ***(cont.)***

Envirosite ID: 257066
EPA ID: N/R

FRS ***(cont.)***

FRS Environmental Interest

Source and System ID :	AIRS/AFS - 06037CJ137 EIS - 82911 HWTS-DATAMART - CAD062059381 ICIS - CASCA00006037CJ137 ICIS - CAZ453550 OSHA-OIS - 341754117 RCRAINFO - CAD062059381
Facility Name :	SUPERIOR ELECTRICAL ADVERTISING
Facility Address :	1700 WEST ANAHEIM ST, LONG BEACH, CA 90813-1102
County :	LOS ANGELES

Site Details

Registry ID :	110000831182
FRS Facility URL :	Click here for hyperlink provided by the agency.
Last Date in Agency List :	2021-07-17

Source Description

Source Description :	AIR contains compliance and permit data for stationary sources of air pollution regulated by the EPA, State, and Local air pollution agencies. AFS contains compliance and permit data for stationary sources of air pollution regulated by the EPA, State, and Local air pollution agencies.
Source Description :	The Emission Inventory System (EIS) maintains an inventory of large stationary sources and voluntarily-reported smaller sources of air point pollution emitters. It contains information about facility sites and their physical location, emission units, emission processes, release points, control approaches, and regulations. Facility inventory data are kept separate from the emissions data and have stable identifiers to improve continuity from year to year and to help identify duplicate or missing facilities. HWTS-DATAMART provides California with information on hazardous waste shipments for generators, transporters, and treatment, storage, and disposal facilities. The NPDES module of the Compliance Information System (ICIS) tracks surface water permits issued under the Clean Water Act. Under NPDES, all facilities that discharge pollutants from any point source into waters of the United States are required to obtain a permit. The permit will likely contain limits on what can be discharged, impose monitoring and reporting requirements, and include other provisions to ensure that the discharge does not adversely affect water quality. OSHA-OIS

Map Id: BF279
Direction: SW
Distance: 0.418 mi., 2207 ft.
Elevation: 9 ft.
Relative: Lower

Site Name : SUPERIOR ELECTRICAL ADVERTISING | SUPERIOR ADVERTISING | SUPERIOR ELECTRICAL ADVERTISIN
1700 WEST ANAHEIM ST | 1700 W ANAHEIM ST | 1700 WEST ANAHEIM STREET
LONG BEACH | Long Beach, CA

Database(s) : [AFS, CALEPA SITES - CA, CIWQS - CA, DOCKET, ECHO, EMI - CA, FRS, HAZNET - CA, HIST AFS 2, HWG - CA, ICIS, INACTIVE PCS, MANIFEST EPA, NPDES - CA, PCS ENF, PCS FACILITY, RCRA_LQG, RFR - CA, STORMWATER] ***(cont.)***

Envirosite ID: 257066
EPA ID: N/R

FRS ***(cont.)***

Source Description :

RCRAInfo is EPA's comprehensive information system that supports the Resource Conservation and Recovery Act (RCRA) of 1976 and the Hazardous and Solid Waste Amendments (HSWA) of 1984 through the tracking of events and activities related to facilities that generate, transport, and treat, store, or dispose of hazardous waste. RCRAInfo allows RCRA program staff to track the notification, permit, compliance, and corrective action activities required under RCRA. RCRAInfo also supports generation of the National Hazardous Waste Biennial Report. All generators and treatment, storage, and disposal facilities who handle hazardous waste are required to report to the EPA Administrator at least once every two years to support creation of the Biennial Report.

FRS Environmental Interest

Source and System ID :	AIRS/AFS - 06037CJ137 EIS - 82911 HWTS-DATAMART - CAD062059381 ICIS - CASCA00006037CJ137 ICIS - CAZ453550 OSHA-OIS - 341754117 RCRAINFO - CAD062059381

HAZNET - CA

Facility Name :	SUPERIOR ADVERTISING
Facility Address :	1700 W ANAHEIM ST, LONG BEACH, CA 90813
County :	LOS ANGELES

Site Details

Generator EPA ID :	CAC002839826
Active :	Inactive
Category :	STATE
Facility Types :	N/R
Type :	TEMPORARY
Contact Name :	N/R
Contact Phone :	N/R
Facility Mailing Address :	1700 W ANAHEIM ST, LONG BEACH, CA 908131102
Latitude :	33.78267616
Longitude :	-118.21556206
Agency Hyperlink :	Click here for hyperlink provided by the agency.
Last Date in Agency List :	2021-07-08

Facility Name :	SUPERIOR ELECTRICAL ADVERTISING
Facility Address :	1700 WEST ANAHEIM STREET, LONG BEACH, CA 90813
County :	LOS ANGELES

Map Id: BF279
Direction: SW
Distance: 0.418 mi., 2207 ft.
Elevation: 9 ft.
Relative: Lower

Site Name : SUPERIOR ELECTRICAL ADVERTISING | SUPERIOR ADVERTISING | SUPERIOR ELECTRICAL ADVERTISIN
1700 WEST ANAHEIM ST | 1700 W ANAHEIM ST | 1700 WEST ANAHEIM STREET
LONG BEACH | Long Beach, CA

Database(s) : [AFS, CALEPA SITES - CA, CIWQS - CA, DOCKET, ECHO, EMI - CA, FRS, HAZNET - CA, HIST AFS 2, HWG - CA, ICIS, INACTIVE PCS, MANIFEST EPA, NPDES - CA, PCS ENF, PCS FACILITY, RCRA_LQG, RFR - CA, STORMWATER] ***(cont.)***

Envirosite ID: 257066
EPA ID: N/R

HAZNET - CA ***(cont.)***

Site Details

Generator EPA ID :	CAC002852293
Active :	Inactive
Category :	STATE
Facility Types :	N/R
Type :	TEMPORARY
Contact Name :	N/R
Contact Phone :	N/R
Facility Mailing Address :	1700 W ANAHEIM ST, LONG BEACH, CA 908131102
Latitude :	33.78267616
Longitude :	-118.21556206
Agency Hyperlink :	Click here for hyperlink provided by the agency.
Last Date in Agency List :	2021-07-08

HIST AFS 2

Facility Name :	SUPERIOR ELECTRICAL ADVERTISING
Facility Address :	1700 W ANAHEIM ST, LONG BEACH, CA 90813-1195
County :	LOS ANGELES

Site Details

PEPA :	110000831182
Region :	09
STTE :	06
County Code :	037
PCDS :	CJ137
DB Number :	N/R
AQCR :	024
SIC Code :	3993
NIC Code :	811121
DCS :	3
DCL :	B
Government :	0
CMSC :	N/R
HP1F :	N/R
Last Date in Agency List :	2015-01-14

Air Pollutant Data

Region :	09
STTE :	06
County Code :	037
PCDS :	CJ137
APC :	0

Map Id: BF279
Direction: SW
Distance: 0.418 mi., 2207 ft.
Elevation: 9 ft.
Relative: Lower

Site Name : SUPERIOR ELECTRICAL ADVERTISING | SUPERIOR ADVERTISING | SUPERIOR ELECTRICAL ADVERTISIN
1700 WEST ANAHEIM ST | 1700 W ANAHEIM ST | 1700 WEST ANAHEIM STREET
LONG BEACH | Long Beach, CA

Database(s) : [AFS, CALEPA SITES - CA, CIWQS - CA, DOCKET, ECHO, EMI - CA, FRS, HAZNET - CA, HIST AFS 2, HWG - CA, ICIS, INACTIVE PCS, MANIFEST EPA, NPDES - CA, PCS ENF, PCS FACILITY, RCRA_LQG, RFR - CA, STORMWATER] ***(cont.)***

Envirosite ID: 257066
EPA ID: N/R

HIST AFS 2 ***(cont.)***

PLAP :	ADMIN
DCAP :	3
DCLP :	B
DATT :	X

Region :	09
STTE :	06
County Code :	037
PCDS :	CJ137
APC :	V
PLAP :	FACIL
DCAP :	9
DCLP :	B
DATT :	X

Historical Quarterly Status 12

Details for this site have been truncated due to the large number of available details for this site within this dataset. For the complete details for this site, contact your Envirosite account representative for a complimentary site report containing all of the details available.

Region :	09
STTE :	06
County Code :	037
PCDS :	CJ137
SCH :	3
HDT :	1403
APH :	0

Region :	09
STTE :	06
County Code :	037
PCDS :	CJ137
SCH :	3
HDT :	1204
APH :	0

Region :	09
STTE :	06
County Code :	037
PCDS :	CJ137
SCH :	3

Map Id: BF279
Direction: SW
Distance: 0.418 mi., 2207 ft.
Elevation: 9 ft.
Relative: Lower

Site Name : SUPERIOR ELECTRICAL ADVERTISING | SUPERIOR ADVERTISING | SUPERIOR ELECTRICAL ADVERTISIN
1700 WEST ANAHEIM ST | 1700 W ANAHEIM ST | 1700 WEST ANAHEIM STREET
LONG BEACH | Long Beach, CA

Database(s) : [AFS, CALEPA SITES - CA, CIWQS - CA, DOCKET, ECHO, EMI - CA, FRS, HAZNET - CA, HIST AFS 2, HWG - CA, ICIS, INACTIVE PCS, MANIFEST EPA, NPDES - CA, PCS ENF, PCS FACILITY, RCRA_LQG, RFR - CA, STORMWATER] ***(cont.)***

Envirosite ID: 257066
EPA ID: N/R

HIST AFS 2 ***(cont.)***

HDT :	1401
APH :	0
Region :	09
STTE :	06
County Code :	037
PCDS :	CJ137
SCH :	9
HDT :	1302
APH :	V
Region :	09
STTE :	06
County Code :	037
PCDS :	CJ137
SCH :	9
HDT :	1301
APH :	V
Region :	09
STTE :	06
County Code :	037
PCDS :	CJ137
SCH :	3
HDT :	1304
APH :	0
Region :	09
STTE :	06
County Code :	037
PCDS :	CJ137
SCH :	3
HDT :	1303
APH :	0
Region :	09
STTE :	06
County Code :	037
PCDS :	CJ137
SCH :	9
HDT :	1201
APH :	V

Map Id: BF279
Direction: SW
Distance: 0.418 mi., 2207 ft.
Elevation: 9 ft.
Relative: Lower

Site Name : SUPERIOR ELECTRICAL ADVERTISING | SUPERIOR ADVERTISING | SUPERIOR ELECTRICAL ADVERTISIN
1700 WEST ANAHEIM ST | 1700 W ANAHEIM ST | 1700 WEST ANAHEIM STREET
LONG BEACH | Long Beach, CA

Database(s) : [AFS, CALEPA SITES - CA, CIWQS - CA, DOCKET, ECHO, EMI - CA, FRS, HAZNET - CA, HIST AFS 2, HWG - CA, ICIS, INACTIVE PCS, MANIFEST EPA, NPDES - CA, PCS ENF, PCS FACILITY, RCRA_LQG, RFR - CA, STORMWATER] ***(cont.)***

Envirosite ID: 257066
EPA ID: N/R

HIST AFS 2 ***(cont.)***

Region :	09
STTE :	06
County Code :	037
PCDS :	CJ137
SCH :	9
HDT :	1403
APH :	V

Region :	09
STTE :	06
County Code :	037
PCDS :	CJ137
SCH :	9
HDT :	1402
APH :	V

Non a Sources - Actions

Region :	09
STTE :	06
County Code :	037
PCDS :	CJ137
PEPA :	110000831182
APC :	V
ANT :	5C
DTA :	000725
PAM :	000000000

Region :	09
STTE :	06
County Code :	037
PCDS :	CJ137
PEPA :	110000831182
APC :	V
ANT :	5C
DTA :	990818
PAM :	000000000

Region :	09
STTE :	06
County Code :	037
PCDS :	CJ137
PEPA :	110000831182

Map Id: BF279
Direction: SW
Distance: 0.418 mi., 2207 ft.
Elevation: 9 ft.
Relative: Lower

Site Name : SUPERIOR ELECTRICAL ADVERTISING | SUPERIOR ADVERTISING | SUPERIOR ELECTRICAL ADVERTISIN
1700 WEST ANAHEIM ST | 1700 W ANAHEIM ST | 1700 WEST ANAHEIM STREET
LONG BEACH | Long Beach, CA

Database(s) : [AFS, CALEPA SITES - CA, CIWQS - CA, DOCKET, ECHO, EMI - CA, FRS, HAZNET - CA, HIST AFS 2, HWG - CA, ICIS, INACTIVE PCS, MANIFEST EPA, NPDES - CA, PCS ENF, PCS FACILITY, RCRA_LQG, RFR - CA, STORMWATER] ***(cont.)***

Envirosite ID: 257066
EPA ID: N/R

HIST AFS 2 ***(cont.)***

APC :	V
ANT :	ER
DTA :	050111
PAM :	N/R

Region :	09
STTE :	06
County Code :	037
PCDS :	CJ137
PEPA :	110000831182
APC :	0
ANT :	5C
DTA :	970910
PAM :	000000000

Region :	09
STTE :	06
County Code :	037
PCDS :	CJ137
PEPA :	110000831182
APC :	0
ANT :	5C
DTA :	990818
PAM :	000000000

HWG - CA

Facility Name :	SUPERIOR ADVERTISING
Facility Address :	1700 W ANAHEIM ST, LONG BEACH, CA 90813
County :	LOS ANGELES

EPA ID :	CAC002839826
Status :	Inactive
Category :	STATE
Type :	TEMPORARY
Facility Type :	N/R
Mailing Address :	1700 W ANAHEIM ST, LONG BEACH, CA 908131102
Owner Name :	SUPERIOR ELECTRICAL ADVERTSING
Owner Address :	1700 W ANAHEIM ST, LONG BEACH, CA 908131102
Operator Name :	BRIAN EDWARDS
Operator Address :	1700 W ANAHEIM ST, LONG BEACH, CA 908131102
Latitude :	33.782676
Longitude :	-118.215562

Map Id: BF279
Direction: SW
Distance: 0.418 mi., 2207 ft.
Elevation: 9 ft.
Relative: Lower

Site Name : SUPERIOR ELECTRICAL ADVERTISING | SUPERIOR ADVERTISING | SUPERIOR ELECTRICAL ADVERTISIN
1700 WEST ANAHEIM ST | 1700 W ANAHEIM ST | 1700 WEST ANAHEIM STREET
LONG BEACH | Long Beach, CA

Database(s) : [AFS, CALEPA SITES - CA, CIWQS - CA, DOCKET, ECHO, EMI - CA, FRS, HAZNET - CA, HIST AFS 2, HWG - CA, ICIS, INACTIVE PCS, MANIFEST EPA, NPDES - CA, PCS ENF, PCS FACILITY, RCRA_LQG, RFR - CA, STORMWATER] ***(cont.)***

Envirosite ID: 257066
EPA ID: N/R

HWG - CA ***(cont.)***

Facility Name :	SUPERIOR ELECTRICAL ADVERTISING
Facility Address :	1700 WEST ANAHEIM STREET, LONG BEACH, CA 90813
County :	LOS ANGELES
EPA ID :	CAC002852293
Status :	Inactive
Category :	STATE
Type :	TEMPORARY
Facility Type :	N/R
Mailing Address :	1700 W ANAHEIM ST, LONG BEACH, CA 908131102
Owner Name :	JOSE COBOS
Owner Address :	1700 W ANAHEIM ST, LONG BEACH, CA 908131102
Operator Name :	JOSE COBOS
Operator Address :	1700 W ANAHEIM ST, LONG BEACH, CA 908131102
Latitude :	33.782676
Longitude :	-118.215562

ICIS

Facility Name :	SUPERIOR ELECTRICAL ADVERTISING
Facility Address :	1700 WEST ANAHEIM ST, LONG BEACH, CA 90813

Site Details

NPDES ID :	CAZ453550
ICIS Facility Interest ID :	3600732023
Facility UIN :	110000831182
Facility Type Code :	Privately Owned Facility
Impaired Waters :	N/R
Latitude :	33.78241
Longitude :	-118.21624
Last Date in Agency List :	2021-08-17

Facility NAICS

NAICS Code :	N/R
NAICS Description :	N/R

Facility SIC

SIC Code :	3993
SIC Description :	Signs And Advertising Specialities

Map Id: BF279
Direction: SW
Distance: 0.418 mi., 2207 ft.
Elevation: 9 ft.
Relative: Lower

Site Name : SUPERIOR ELECTRICAL ADVERTISING | SUPERIOR ADVERTISING | SUPERIOR ELECTRICAL ADVERTISIN
1700 WEST ANAHEIM ST | 1700 W ANAHEIM ST | 1700 WEST ANAHEIM STREET
LONG BEACH | Long Beach, CA

Database(s) : [AFS, CALEPA SITES - CA, CIWQS - CA, DOCKET, ECHO, EMI - CA, FRS, HAZNET - CA, HIST AFS 2, HWG - CA, ICIS, INACTIVE PCS, MANIFEST EPA, NPDES - CA, PCS ENF, PCS FACILITY, RCRA_LQG, RFR - CA, STORMWATER] ***(cont.)***

Envirosite ID: 257066
EPA ID: N/R

INACTIVE PCS

Issue Date :	2015-07-01
Original Issue Date :	2015-07-01
Effective Date :	2015-07-01
Expiration Date :	2020-06-30
Retirement Date :	N/R
Termination Date :	N/R
Issuing Agency :	CA Waterboards
Agency Type :	State
Activity ID :	3601111393
External Permit Number :	CAZ453550
Facility Type Indicator :	NON-POTW
Permit Type :	General Permit Covered Facility-NPDES)
Major Minor Status :	N
Permit Status :	Expired
Total Design Flow Number :	N/R
Actual Average Flow Number :	N/R
State Water Body :	N/R
State Water Body Name :	N/R
Permit Name :	Jim Sterk
Permit Comp Status :	Y
RNC Tracking :	Y
Master External Permit Number :	CAS000001
TMDL Interface :	N/R
EDMR Authorization :	N
Pretreatment Indicator :	N/R
Last Date in Agency List :	2021-08-19

MANIFEST EPA

Manifest Details

Manifest Number :	017822167JJK
Shipped Date :	2018-08-21
Updated Date :	2019-04-12
Received Date :	2018-08-21
Status :	Signed
Generator ID :	CAD062059381
Generator Name :	SUPERIOR ELECTRICAL ADVERTISING
Generator Address :	1700 W. ANAHEIM STREET, LONG BEACH, CA 90813
Generator Mailing :	1700 W. ANAHEIM STREET, LONG BEACH, CA 90813
Generator Contact :	N/R
Destination ID :	CAD008252405
Destination Name :	PACIFIC RESOURCE RECOVERY SERVICES INC
Destination Mailing :	3150 EAST PICO BLVD CA90023 CA037US 3150, LOS ANGELES, CA 90023
Destination Address :	3150 EAST PICO BLVD, LOS ANGELES, CA 90023-0000
Destination Contact :	N/R
Submission Type :	DataImage5Copy
Origin Type :	Mail

Map Id: BF279
Direction: SW
Distance: 0.418 mi., 2207 ft.
Elevation: 9 ft.
Relative: Lower

Site Name : SUPERIOR ELECTRICAL ADVERTISING | SUPERIOR ADVERTISING | SUPERIOR ELECTRICAL ADVERTISIN
1700 WEST ANAHEIM ST | 1700 W ANAHEIM ST | 1700 WEST ANAHEIM STREET
LONG BEACH | Long Beach, CA

Database(s) : [AFS, CALEPA SITES - CA, CIWQS - CA, DOCKET, ECHO, EMI - CA, FRS, HAZNET - CA, HIST AFS 2, HWG - CA, ICIS, INACTIVE PCS, MANIFEST EPA, NPDES - CA, PCS ENF, PCS FACILITY, RCRA_LQG, RFR - CA, STORMWATER] ***(cont.)***

Envirosite ID: 257066
EPA ID: N/R

MANIFEST EPA ***(cont.)***

Manifest Residue :	N
Rejection :	N
Last Date in Agency List :	2021-09-04

Waste Details

Waste Line Number :	3
Is DOT Hazardous :	Y
DOT ID Number :	UN1325
DOT Information :	UN1325, WASTE FLAMMABLE SOLIDS, (ORGANIC) N.O.S. (ACETONE) 4.1, PGII, RQ (D001)
Non Waste Description :	N/R
Quantity :	150 Pounds
Quantity Tons, Acute, Non-Acute :	0.075, 0, 0.075
Quantity Kg, Acute, Non-Acute :	0, 68.02725
Management Method :	H141 - STORAGE, BULKING AND/OR TRANSFER OFF SITE
Is EPA Waste :	Y
Federal Code :	D001, F003, F005
State Code :	CA - 352

NPDES - CA

Facility Name :	Superior Electrical Advertising
Facility Address :	1700 West Anaheim St, Long Beach, 90813
County :	Los Angeles
Effective Date :	2015-03-16
Adoption Date :	N/R
Expiration Date :	N/R
Termination Date :	N/R
Order Number :	97-03-DWQ
NPDES Number :	CAS000001
WDID :	4 19I025346
RM Status :	Active
Reg Meas ID :	453550
Reg Meas Type :	Enrollee
Program :	Industrial
Facility Place ID :	N/R
Region Code :	4
Discharger ID :	0
Discharger :	Jim Sterk
Discharger Address :	1700 West Anaheim St, Long Beach, California 90813
Last Date in Agency List :	2021-09-03

Map Id: BF279
Direction: SW
Distance: 0.418 mi., 2207 ft.
Elevation: 9 ft.
Relative: Lower

Site Name : SUPERIOR ELECTRICAL ADVERTISING | SUPERIOR ADVERTISING | SUPERIOR ELECTRICAL ADVERTISIN
1700 WEST ANAHEIM ST | 1700 W ANAHEIM ST | 1700 WEST ANAHEIM STREET
LONG BEACH | Long Beach, CA

Database(s) : [AFS, CALEPA SITES - CA, CIWQS - CA, DOCKET, ECHO, EMI - CA, FRS, HAZNET - CA, HIST AFS 2, HWG - CA, ICIS, INACTIVE PCS, MANIFEST EPA, NPDES - CA, PCS ENF, PCS FACILITY, RCRA_LQG, RFR - CA, STORMWATER] ***(cont.)***

Envirosite ID: 257066
EPA ID: N/R

PCS ENF

Site Details

NPDES ID :	CAZ453550
Last Date in Agency List :	2021-08-17

Formal Enforcement Actions

Settlement Entered Date :	N/R
ENF Identifier :	N/R
Activity ID :	N/R
Activity Type :	N/R
ENF Type :	N/R
Agency :	N/R
Fed Penalty Assessed Amount :	N/R
State Local Penalty Amount :	N/R

Informal Enforcement Actions

Achieved Date :	11/22/2017
Registry ID :	110000831182
ENF Identifier :	CA-ZIEA427930
Activity ID :	3601281733
Activity Type :	Administrative - Informal
ENF Type :	Notice of Violation
Agency :	State

PCS FACILITY

Issue Date :	2015-07-01
Original Issue Date :	2015-07-01
Effective Date :	2015-07-01
Expiration Date :	2020-06-30
Retirement Date :	N/R
Termination Date :	N/R
Issuing Agency :	CA Waterboards
Agency Type :	State
Activity ID :	3601111393
External Permit Number :	CAZ453550
Facility Type Indicator :	NON-POTW
Permit Type :	General Permit Covered Facility-NPDES)
Major Minor Status :	N
Permit Status :	Effective
Total Design Flow Number :	N/R
Actual Average Flow Number :	N/R
State Water Body :	N/R
State Water Body Name :	N/R

Map Id: BF279
Direction: SW
Distance: 0.418 mi., 2207 ft.
Elevation: 9 ft.
Relative: Lower

Site Name : SUPERIOR ELECTRICAL ADVERTISING | SUPERIOR ADVERTISING | SUPERIOR ELECTRICAL ADVERTISIN
1700 WEST ANAHEIM ST | 1700 W ANAHEIM ST | 1700 WEST ANAHEIM STREET
LONG BEACH | Long Beach, CA

Database(s) : [AFS, CALEPA SITES - CA, CIWQS - CA, DOCKET, ECHO, EMI - CA, FRS, HAZNET - CA, HIST AFS 2, HWG - CA, ICIS, INACTIVE PCS, MANIFEST EPA, NPDES - CA, PCS ENF, PCS FACILITY, RCRA_LQG, RFR - CA, STORMWATER] ***(cont.)***

Envirosite ID: 257066
EPA ID: N/R

PCS FACILITY ***(cont.)***

Permit Name :	Jim Sterk
Permit Comp Status :	Y
RNC Tracking :	Y
Master External Permit Number :	CAS000001
TMDL Interface :	N/R
EDMR Authorization :	N
Pretreatment Indicator :	N/R
Last Date in Agency List :	2020-02-11

RCRA_LQG

Facility Name :	SUPERIOR ELECTRICAL ADVERTISING, INC.
Facility Address :	1700 WEST ANAHEIM ST, LONG BEACH, CA 90813-1195
County :	LOS ANGELES
Date Form Received by Agency :	1999-03-04
EPA ID :	CAD062059381
Mailing Address :	1700 WEST ANAHEIM ST, LONG BEACH, CA 90813-1195
Contact :	HELEN CELEKETIC
Contact Address :	N/R
Contact Country :	US
Contact Telephone :	714-832-5962
Contact Email :	N/R
EPA Region :	09
Land Type :	Not Reported
Source Type :	Annual/Biennial Report
Classification :	Large Quantity Generator

Description :

Handlers that generate 1,000 kg or more of hazardous waste during any calendar month; or generate more than 1 kg of acutely hazardous waste during any calendar month; or generate more than 100 kg of any residue or contaminated soil, waste or other debris resulting from the cleanup of a spill, into or on any land or water, of acutely hazardous waste during any calendar month; or generate 1 kg or less of acutely hazardous waste during any calendar month, and accumulate more than 1 kg of acutely hazardous waste at any time; or generate 100 kg or less of any residue or contaminated soil, waste or other debris resulting from the cleanup of a spill, into or on any land or water, of acutely hazardous waste during any calendar month, and accumulated more than 100 kg of that material at any time.

Last Date in Agency List : 2021-09-03

Owner/Operator Summary

Owner/Operator Name :	N/R
Owner/Operator Address :	N/R

Map Id: BF279
Direction: SW
Distance: 0.418 mi., 2207 ft.
Elevation: 9 ft.
Relative: Lower

Site Name : SUPERIOR ELECTRICAL ADVERTISING | SUPERIOR ADVERTISING | SUPERIOR ELECTRICAL ADVERTISIN
1700 WEST ANAHEIM ST | 1700 W ANAHEIM ST | 1700 WEST ANAHEIM STREET
LONG BEACH | Long Beach, CA

Database(s) : [AFS, CALEPA SITES - CA, CIWQS - CA, DOCKET, ECHO, EMI - CA, FRS, HAZNET - CA, HIST AFS 2, HWG - CA, ICIS, INACTIVE PCS, MANIFEST EPA, NPDES - CA, PCS ENF, PCS FACILITY, RCRA_LQG, RFR - CA, STORMWATER] ***(cont.)***

Envirosite ID: 257066
EPA ID: N/R

RCRA_LQG ***(cont.)***

Owner/Operator Country :	N/R
Owner/Operator Telephone :	N/R
Owner/Operator Email :	N/R
Owner/Operator Fax :	N/R
Legal Status :	N/R
Owner/Operator Type :	N/R
Owner/Operator Start Date :	N/R
Owner/Operator End Date :	N/R

Handler Activities Summary

U.S. Importer of Hazardous Waste :	N
Mixed Waste (Haz. and Radioactive) :	N
Recycler of Hazardous Waste :	N
Transporter of Hazardous Waste :	N
Treater, Storer or Disposer of HW :	N
Underground Injection Activity :	N
On-site Burner Exemption :	N
Furnace Exemption :	N
Used Oil Fuel Burner :	N
Used Oil Processor :	N
Used Oil Refiner :	N
Used Oil Fuel Marketer to Burner :	N
Used Oil Specification Marketer :	N
Used Oil Transfer Facility :	N
Used Oil Transporter :	N

Historical Generators

Date Form Received by Agency :	1986-05-06
Facility Name :	SUPERIOR ELECTRICAL ADVERTISING
Classification :	Small Quantity Generator

Notices of Violations Summary

Regulation Violated :	N

RFR - CA

Facility Name :	Superior Electrical Advertising
Facility Address :	1700 West Anaheim St, Long Beach, CA 90813
County :	Los Angeles

Map Id: BF279
Direction: SW
Distance: 0.418 mi., 2207 ft.
Elevation: 9 ft.
Relative: Lower

Site Name : SUPERIOR ELECTRICAL ADVERTISING | SUPERIOR ADVERTISING | SUPERIOR ELECTRICAL ADVERTISIN
1700 WEST ANAHEIM ST | 1700 W ANAHEIM ST | 1700 WEST ANAHEIM STREET
LONG BEACH | Long Beach, CA

Database(s) : [AFS, CALEPA SITES - CA, CIWQS - CA, DOCKET, ECHO, EMI - CA, FRS, HAZNET - CA, HIST AFS 2, HWG - CA, ICIS, INACTIVE PCS, MANIFEST EPA, NPDES - CA, PCS ENF, PCS FACILITY, RCRA_LQG, RFR - CA, STORMWATER] ***(cont.)***

Envirosite ID: 257066
EPA ID: N/R

RFR - CA ***(cont.)***

Effective Date :	2015-03-16
Adoption Date :	N/R
Termination Date :	N/R
Expiration/Review Date :	N/R
NPDES Number :	CAS000001
Order Number :	2014-0057-DWQ
WDID :	4 19I025346
SIC/NAICS :	3993
Program :	INDSTW
Regulatory Measure Status :	Active
Regulatory Measure Type :	Storm water industrial
Place/Project Type :	Industrial - Signs and Advertising Specialties
Region :	4
Design Flow :	N/R
Major/Minor :	N/R
Complexity :	N/R
TTWQ :	N/R
Number of Enforcement Actions within Five Years:	1
Number of Violations within Five Years:	1
Agency :	Jim Sterk
Agency Address :	1700 West Anaheim St, Long Beach, CA 90813
Latitude :	33.78241
Longitude :	-118.21624
Last Date in Agency List :	2021-07-24

STORMWATER

Facility Name :	SUPERIOR ELECTRICAL ADVERTISING
Facility Address :	1700 WEST ANAHEIM ST, LONG BEACH, CA 90813
NPDES ID :	CAZ453550
Permittee Name :	Jim Sterk
Permit Status :	Expired
Permit Issuing Name :	State
Issued Date :	2015-07-01
Termination Date :	N/R
Effective Date :	2015-07-01 2020-06-30
EPA Region :	09
SIC Code :	3993
NAICS Code :	N/R
EJ Indexes Above 80th Percentile :	Y
Significant Noncompliance Status :	N/R
Quarters with Noncompliance :	12

Map Id: BF279
Direction: SW
Distance: 0.418 mi., 2207 ft.
Elevation: 9 ft.
Relative: Lower

Site Name : SUPERIOR ELECTRICAL ADVERTISING | SUPERIOR ADVERTISING | SUPERIOR ELECTRICAL ADVERTISIN
1700 WEST ANAHEIM ST | 1700 W ANAHEIM ST | 1700 WEST ANAHEIM STREET
LONG BEACH | Long Beach, CA

Database(s) : [AFS, CALEPA SITES - CA, CIWQS - CA, DOCKET, ECHO, EMI - CA, FRS, HAZNET - CA, HIST AFS 2, HWG - CA, ICIS, INACTIVE PCS, MANIFEST EPA, NPDES - CA, PCS ENF, PCS FACILITY, RCRA_LQG, RFR - CA, STORMWATER] ***(cont.)***

Envirosite ID: 257066
EPA ID: N/R

STORMWATER ***(cont.)***

Industrial Stormwater Formal Enforcement Actions:	1
Facility Map Flag :	Y
DRF URL :	Click here for hyperlink provided by the agency.
Latitude :	33.78275
Longitude :	-118.21565
Last Date in Agency List :	2021-09-24

Map Id: BE280
Direction: E
Distance: 0.424 mi., 2239 ft.
Elevation: 12 ft.
Relative: Lower

Site Name : PUBLIC SERVICE YARD | 1X CITY OF LONG BEACH | CITY OF LONG BEACH - DEPT OF PUBLIC WORKS
1725 SAN FRANCISCO AVE
LONG BEACH, CA

Database(s) : [CALEPA SITES - CA, EPA LUST, FRS, HAZNET - CA, HWG - CA, LUST REG 4 - CA]

Envirosite ID: 324668
EPA ID: CAC000102621

CALEPA SITES - CA

Facility Name :	PUBLIC SERVICE YARD
Facility Address :	1725 SAN FRANCISCO AVE, LONG BEACH, 90813
Site ID :	260314
EI ID :	T0603701971
EI Description :	Leaking Underground Storage Tank Cleanup Site
Latitude :	33.788574
Longitude :	-118.203219
Agency Hyperlink :	Click here for hyperlink provided by the agency.
Last Date in Agency List :	2021-08-26

EPA LUST

Facility Name :	PUBLIC SERVICE YARD
Facility Address :	1725 SAN FRANCISCO AVE, LONG BEACH, California 90813
County :	N/R

Map Id: BE280
Direction: E
Distance: 0.424 mi., 2239 ft.
Elevation: 12 ft.
Relative: Lower

Site Name : PUBLIC SERVICE YARD | 1X CITY OF LONG BEACH | CITY OF LONG BEACH - DEPT OF PUBLIC WORKS
1725 SAN FRANCISCO AVE
LONG BEACH, CA

Database(s) : [CALEPA SITES - CA, EPA LUST, FRS, HAZNET - CA, HWG - CA, LUST REG 4 - CA] ***(cont.)***

Envirosite ID: 324668
EPA ID: CAC000102621

EPA LUST ***(cont.)***

Facility ID :	N/R
LUST ID :	CAT0603701971
Reported Date :	N/R
Status :	No Further Action
Substance :	N/R
Closed With Residual Contamination (Tribal Only):	N/R
NFA_Letter (Tribal Only) :	N/R
Tribe (Tribal Only) :	N/R
EPA Region :	9
Estimated Population within 1500ft :	849
Estimated Private Domestic Wells within 1500ft:	0
Within Source Water Protection Area (SPA):	No
SPA Public Water System and Facility ID:	N/R
SPA Water Type :	N/R
SPA Facility Type :	N/R
SPA HUC12 :	N/R
Within Groundwater Wellhead Protection Area (WHPA):	No
WHPA Public Water System and Facility ID:	N/R
WHPA Water Type :	N/R
WHPA Facility Type :	N/R
WHPA HUC12 :	N/R
Within Estimated 100-year Floodplain:	No
Latitude :	33.78862
Longitude :	-118.203249999999
Last Date in Agency List :	2021-08-27

FRS

Facility Name :	PUBLIC SERVICE YARD
Facility Address :	1725 SAN FRANCISCO AVE, LONG BEACH, CA 90813
County :	LOS ANGELES

Site Details

Registry ID :	110065365759
FRS Facility URL :	Click here for hyperlink provided by the agency.
Last Date in Agency List :	2021-07-17

Source Description

Map Id: BE280
Direction: E
Distance: 0.424 mi., 2239 ft.
Elevation: 12 ft.
Relative: Lower

Site Name : PUBLIC SERVICE YARD | 1X CITY OF LONG BEACH | CITY OF LONG BEACH - DEPT OF PUBLIC WORKS
1725 SAN FRANCISCO AVE
LONG BEACH, CA

Database(s) : [CALEPA SITES - CA, EPA LUST, FRS, HAZNET - CA, HWG - CA, LUST REG 4 - CA] ***(cont.)***

Envirosite ID: 324668
EPA ID: CAC000102621

FRS ***(cont.)***

Source Description :

The California Environmental Protection Agency (CalEPA) has recently implemented a new data warehouse system (nSite). This data warehouse combines and merges facility and site information from five different systems managed within CalEPA. The five systems are: California Environmental Reporting System (CERS), EnviroStor, GeoTracker, California Integrated Water Quality System (CIWQS), and Toxic Release Inventory (TRI).

FRS Environmental Interest

Source and System ID :	CA-ENVIROVIEW - 260314

HAZNET - CA

Facility Name :	1X CITY OF LONG BEACH
Facility Address :	1725 SAN FRANCISCO AVE, LONG BEACH, CA 90802
County :	LOS ANGELES

Site Details

Generator EPA ID :	CAC000102621
Active :	Inactive
Category :	STATE
Facility Types :	N/R
Type :	TEMPORARY
Contact Name :	N/R
Contact Phone :	N/R
Facility Mailing Address :	333 WEST OCEAN BLVD, LONG BEACH, CA 908020000
Latitude :	33.78862752
Longitude :	-118.20324836
Agency Hyperlink :	Click here for hyperlink provided by the agency.
Last Date in Agency List :	2021-07-08

Waste Generator Details

State Waste :	2007: 134 - Aqueous solution with total organic residues less than 10 percent, 0.315 tons to CAT080013352

Facility Name :	CITY OF LONG BEACH - DEPT OF PUBLIC WORKS
Facility Address :	1725 SAN FRANCISCO AVE, LONG BEACH, CA 90813
County :	LOS ANGELES

Site Details

Generator EPA ID :	CAC002629172
Active :	Inactive
Category :	STATE

Map Id: BE280
Direction: E
Distance: 0.424 mi., 2239 ft.
Elevation: 12 ft.
Relative: Lower

Site Name : PUBLIC SERVICE YARD | 1X CITY OF LONG BEACH | CITY OF LONG BEACH - DEPT OF PUBLIC WORKS
1725 SAN FRANCISCO AVE
LONG BEACH, CA

Database(s) : [CALEPA SITES - CA, EPA LUST, FRS, HAZNET - CA, HWG - CA, LUST REG 4 - CA] ***(cont.)***

Envirosite ID: 324668
EPA ID: CAC000102621

HAZNET - CA ***(cont.)***

Facility Types :	N/R
Type :	TEMPORARY
Contact Name :	N/R
Contact Phone :	N/R
Facility Mailing Address :	2600 TEMPLE AVE, LONG BEACH, CA 908062209
Latitude :	33.78862752
Longitude :	-118.20324836
Agency Hyperlink :	Click here for hyperlink provided by the agency.
Last Date in Agency List :	2021-07-08

Waste Generator Details

State Waste :	2008: 223 - Unspecified oil-containing waste, 20.85 tons to CAD028409019 2008: 241 - Tank bottom waste, 2.502 tons to CAT080013352
Facility Name :	CITY OF LONG BEACH PUBLIC WORKS YARD
Facility Address :	1725 SAN FRANCISCO AVE, LONG BEACH, CA 90813
County :	LOS ANGELES

Site Details

Generator EPA ID :	CAC002717833
Active :	Inactive
Category :	STATE
Facility Types :	N/R
Type :	TEMPORARY
Contact Name :	N/R
Contact Phone :	N/R
Facility Mailing Address :	333 W OCEAN BLVD FL 9, LONG BEACH, CA 90802
Latitude :	33.78862752
Longitude :	-118.20324836
Agency Hyperlink :	Click here for hyperlink provided by the agency.
Last Date in Agency List :	2021-07-08

HWG - CA

Facility Name :	1X CITY OF LONG BEACH
Facility Address :	1725 SAN FRANCISCO AVE, LONG BEACH, CA 90802
County :	LOS ANGELES
EPA ID :	CAC000102621
Status :	Inactive
Category :	STATE
Type :	TEMPORARY
Facility Type :	N/R
Mailing Address :	333 WEST OCEAN BLVD, LONG BEACH, CA 908020000
Owner Name :	CITY OF LONG BEACH

Map Id: BE280
Direction: E
Distance: 0.424 mi., 2239 ft.
Elevation: 12 ft.
Relative: Lower

Site Name : PUBLIC SERVICE YARD | 1X CITY OF LONG BEACH | CITY OF LONG BEACH - DEPT OF PUBLIC WORKS
1725 SAN FRANCISCO AVE
LONG BEACH, CA

Database(s) : [CALEPA SITES - CA, EPA LUST, FRS, HAZNET - CA, HWG - CA, LUST REG 4 - CA] ***(cont.)***

Envirosite ID: 324668
EPA ID: CAC000102621

HWG - CA ***(cont.)***

Owner Address :	N/A
Operator Name :	GARY GREWALL
Operator Address :	N/A
Latitude :	33.775305
Longitude :	-118.201821

Facility Name :	CITY OF LONG BEACH - DEPT OF PUBLIC WORKS
Facility Address :	1725 SAN FRANCISCO AVE, LONG BEACH, CA 90813
County :	LOS ANGELES

EPA ID :	CAC002629172
Status :	Inactive
Category :	STATE
Type :	TEMPORARY
Facility Type :	N/R
Mailing Address :	2600 TEMPLE AVE, LONG BEACH, CA 908062209
Owner Name :	CITY OF LONG BEACH
Owner Address :	2600 TEMPLE AVE, LONG BEACH, CA 908062209
Operator Name :	STEVEN AICHELE
Operator Address :	2600 TEMPLE AVE, LONG BEACH, CA 908062209
Latitude :	33.788662
Longitude :	-118.203279

Facility Name :	CITY OF LONG BEACH PUBLIC WORKS YARD
Facility Address :	1725 SAN FRANCISCO AVE, LONG BEACH, CA 90813
County :	LOS ANGELES

EPA ID :	CAC002717833
Status :	Inactive
Category :	STATE
Type :	TEMPORARY
Facility Type :	N/R
Mailing Address :	333 W OCEAN BLVD FL 9, LONG BEACH, CA 90802
Owner Name :	CITY OF LONG BEACH
Owner Address :	333 W OCEAN BLVD FL 9, LONG BEACH, CA 90802
Operator Name :	MICHAEL CONWAY
Operator Address :	333 W OCEAN BLVD FL 9, LONG BEACH, CA 90802
Latitude :	33.788645
Longitude :	-118.203255

LUST REG 4 - CA

Facility Name :	PUBLIC SERVICE YARD
Facility Address :	1725 SAN FRANCISCO AVE, LONG BEACH, CA 90813
County :	Los Angeles

Map Id: BE280
Direction: E
Distance: 0.424 mi., 2239 ft.
Elevation: 12 ft.
Relative: Lower

Site Name : PUBLIC SERVICE YARD | 1X CITY OF LONG BEACH | CITY OF LONG BEACH - DEPT OF PUBLIC WORKS
1725 SAN FRANCISCO AVE
LONG BEACH, CA

Database(s) : [CALEPA SITES - CA, EPA LUST, FRS, HAZNET - CA, HWG - CA, LUST REG 4 - CA] ***(cont.)***

Envirosite ID: 324668
EPA ID: CAC000102621

LUST REG 4 - CA ***(cont.)***

Site Details

Status Date :	2012-07-03
Status :	Completed - Case Closed
Begin Date :	1995-08-04
Global ID :	T0603701971
Region :	REGION 4
Site History :	N/R
RB Case Number :	908130607
Potential Media Affected :	Soil
Potential Contaminants of Concern :	Diesel
Local Agency :	LONG BEACH, CITY OF
Local Case Number :	N/R
Lead Agency :	LOS ANGELES RWQCB (REGION 4)
File Location :	Regional Board
CUF Case :	NO
Caseworker :	NC
Case Type :	LUST Cleanup Site
How Discovered :	Inventory Control
How Discovered Description :	N/R
Stop Method :	N/R
Stop Description :	N/R
Calwater Watershed Name :	Los Angeles River - Los Angeles (412.10)
DWR Groundwater Subbasin Name :	Coastal Plain Of Los Angeles - West Coast (4-011.03)
Disadvantaged Community :	N/R
Latitude :	33.788574
Longitude :	-118.203219
Agency URL :	Click here for hyperlink provided by the agency.
Last Date in Agency List :	2021-09-08

Contacts Summary

Global ID :	T0603701971
Contact Name :	CARMEN PIRO
Contact Type :	Local Agency Caseworker
Organization Name :	LONG BEACH, CITY OF
Address :	2525 GRAND AVE.
City :	LONG BEACH
Phone Number :	5625704137
Email :	carmen.piro@longbeach.gov

Global ID :	T0603701971
Contact Name :	NOMAN CHOWDHURY
Contact Type :	Regional Board Caseworker
Organization Name :	LOS ANGELES RWQCB (REGION 4)
Address :	320 WEST 4TH STREET, SUITE 200
City :	LOS ANGELES
Phone Number :	2135766704
Email :	noman.chowdhury@waterboards.ca.gov

Map Id: BE280
Direction: E
Distance: 0.424 mi., 2239 ft.
Elevation: 12 ft.
Relative: Lower

Site Name : PUBLIC SERVICE YARD | 1X CITY OF LONG BEACH | CITY OF LONG BEACH - DEPT OF PUBLIC WORKS
1725 SAN FRANCISCO AVE
LONG BEACH, CA

Database(s) : [CALEPA SITES - CA, EPA LUST, FRS, HAZNET - CA, HWG - CA, LUST REG 4 - CA] ***(cont.)***

Envirosite ID: 324668
EPA ID: CAC000102621

LUST REG 4 - CA ***(cont.)***

Regulatory Activities

Date :	2012-07-03
Global ID :	T0603701971
Action Type :	ENFORCEMENT
Action :	Closure/No Further Action Letter
Date :	2009-01-15
Global ID :	T0603701971
Action Type :	RESPONSE
Action :	Other Report / Document
Date :	2008-11-24
Global ID :	T0603701971
Action Type :	ENFORCEMENT
Action :	Staff Letter
Date :	2008-07-02
Global ID :	T0603701971
Action Type :	REMEDIATION
Action :	Other (Use Description Field)
Date :	1995-08-04
Global ID :	T0603701971
Action Type :	Other
Action :	Leak Stopped
Date :	1995-08-04
Global ID :	T0603701971
Action Type :	Other
Action :	Leak Discovery
Date :	1995-08-04
Global ID :	T0603701971
Action Type :	Other
Action :	Leak Reported

Status History

Status Date :	2012-07-03
Global ID :	T0603701971
Status :	Completed - Case Closed
Status Date :	2008-11-24
Global ID :	T0603701971

Map Id: BE280
Direction: E
Distance: 0.424 mi., 2239 ft.
Elevation: 12 ft.
Relative: Lower

Site Name : PUBLIC SERVICE YARD | 1X CITY OF LONG BEACH | CITY OF LONG BEACH - DEPT OF PUBLIC WORKS
1725 SAN FRANCISCO AVE
LONG BEACH, CA

Database(s) : [CALEPA SITES - CA, EPA LUST, FRS, HAZNET - CA, HWG - CA, LUST REG 4 - CA] ***(cont.)***

Envirosite ID: 324668
EPA ID: CAC000102621

LUST REG 4 - CA ***(cont.)***

Status :	Open - Site Assessment
Status Date :	2008-09-23
Global ID :	T0603701971
Status :	Open - Referred
Status Date :	1995-08-04
Global ID :	T0603701971
Status :	Open - Site Assessment
Status Date :	1995-08-04
Global ID :	T0603701971
Status :	Open - Case Begin Date

Map Id: 281
Direction: E
Distance: 0.433 mi., 2289 ft.
Elevation: 11 ft.
Relative: Lower

Site Name : Tacoma Express, Inc. (Common Carrier, exp. 2015)
1634 San Francisco Ave
Long Beach, CA 90813

Database(s) : [HAULERS - CA]

Envirosite ID: 900609
EPA ID: N/R

HAULERS - CA

Facility Name :	Tacoma Express, Inc. (Common Carrier, exp. 2015)
Facility Address :	1634 San Francisco Ave, Long Beach, CA 90813
County :	Los Angeles

Site Details

Site Number :	1599271
Site Type :	N/R
Site Status :	N/R
Contact :	N/R
Phone :	N/R
Current Status :	N/R
End Use :	N/R
Generator :	N/R
Accepting Tires from Public :	N/R
Last Date in Agency List :	2015-09-25

Map Id: 281
Direction: E
Distance: 0.433 mi., 2289 ft.
Elevation: 11 ft.
Relative: Lower

Site Name : Tacoma Express, Inc. (Common Carrier, exp. 2015)
1634 San Francisco Ave
Long Beach, CA 90813

Database(s) : [HAULERS - CA] ***(cont.)***

Envirosite ID: 900609
EPA ID: N/R

HAULERS - CA ***(cont.)***

Additional Details

Current Hauler Status :	Common Carriers
Primary Contact Person :	Tony Yang
Primary Mailing Address :	N/R
Primary Mailing Phone Number :	N/R
Website :	N/R

Permit/Authority Details

Regulatory Status Last Changed/Issued On:	N/R
Current Site Regulatory Status :	N/R
Maximum Number of Tires Permitted :	N/R
Business Types :	N/R

Map Id: BG282
Direction: W
Distance: 0.443 mi., 2338 ft.
Elevation: 11 ft.
Relative: Lower

Site Name : DEPT OF TRANSPORTATION DISTRICT 7 PROJECT DEV B
2100 PACIFIC COAST HWY
LONG BEACH, CA 90810

Database(s) : [CALEPA SITES - CA, FRS, SLIC REG 4 - CA]

Envirosite ID: 874637
EPA ID: N/R

CALEPA SITES - CA

Facility Name :	DEPT OF TRANSPORTATION DISTRICT 7 PROJECT DEV B
Facility Address :	2100 PACIFIC COAST HWY, LONG BEACH
Site ID :	240944
EI ID :	SL2048R1707
EI Description :	Cleanup Program Site
Latitude :	33.790242
Longitude :	-118.203101
Agency Hyperlink :	Click here for hyperlink provided by the agency.
Last Date in Agency List :	2021-08-26

FRS

Facility Name :	DEPT OF TRANSPORTATION DISTRICT 7 PROJECT DEV B
Facility Address :	2100 PACIFIC COAST HWY, LONG BEACH, CA 90810
County :	LOS ANGELES

Site Details

Registry ID :	110065617924
FRS Facility URL :	Click here for hyperlink provided by the agency.
Last Date in Agency List :	2021-07-17

Map Id: BG282
Direction: W
Distance: 0.443 mi., 2338 ft.
Elevation: 11 ft.
Relative: Lower

Site Name : DEPT OF TRANSPORTATION DISTRICT 7
PROJECT DEV B
2100 PACIFIC COAST HWY
LONG BEACH, CA 90810

Database(s) : [CALEPA SITES - CA, FRS, SLIC REG 4 - CA] ***(cont.)***

Envirosite ID: 874637
EPA ID: N/R

FRS ***(cont.)***

Source Description

Source Description :

The California Environmental Protection Agency (CalEPA) has recently implemented a new data warehouse system (nSite). This data warehouse combines and merges facility and site information from five different systems managed within CalEPA. The five systems are: California Environmental Reporting System (CERS), EnviroStor, GeoTracker, California Integrated Water Quality System (CIWQS), and Toxic Release Inventory (TRI).

FRS Environmental Interest

Source and System ID :	CA-ENVIROVIEW - 240944

SLIC REG 4 - CA

Facility Name :	DEPT OF TRANSPORTATION DISTRICT 7 PROJECT DEV B
Facility Address :	2100 PACIFIC COAST HWY, LONG BEACH, CA
County :	Los Angeles

Site Details

Status Date :	2003-12-19
Status :	Completed - Case Closed
Begin Date :	1999-12-01
Global ID :	SL2048R1707
Region :	REGION 4
Site History :	N/R
RB Case Number :	0894
Potential Media Affected :	N/R
Potential Contaminants of Concern :	N/R
Local Agency :	N/R
Local Case Number :	N/R
Lead Agency :	LOS ANGELES RWQCB (REGION 4)
File Location :	N/R
CUF Case :	NO
Caseworker :	N/R
Case Type :	Cleanup Program Site
How Discovered :	N/R
How Discovered Description :	N/R
Stop Method :	N/R
Stop Description :	N/R
Calwater Watershed Name :	Los Angeles River - Los Angeles (412.10)
DWR Groundwater Subbasin Name :	Coastal Plain Of Los Angeles - West Coast (4-011.03)
Disadvantaged Community :	N/R
Latitude :	33.790242
Longitude :	-118.203101
Agency URL :	Click here for hyperlink provided by the agency.
Last Date in Agency List :	2021-09-09

Map Id: BG282
Direction: W
Distance: 0.443 mi., 2338 ft.
Elevation: 11 ft.
Relative: Lower

Site Name : DEPT OF TRANSPORTATION DISTRICT 7
PROJECT DEV B
2100 PACIFIC COAST HWY
LONG BEACH, CA 90810

Database(s) : [CALEPA SITES - CA, FRS, SLIC REG 4 - CA] ***(cont.)***

Envirosite ID: 874637
EPA ID: N/R

SLIC REG 4 - CA ***(cont.)***

Contacts Summary

Global ID :	SL2048R1707
Contact Name :	N/R
Contact Type :	N/R
Organization Name :	N/R
Address :	N/R
City :	N/R
Phone Number :	N/R
Email :	N/R

Regulatory Activities

Date :	2003-12-19
Global ID :	SL2048R1707
Action Type :	ENFORCEMENT
Action :	Closure/No Further Action Letter

Date :	1965-01-02
Global ID :	SL2048R1707
Action Type :	Other
Action :	Leak Reported

Status History

Status Date :	2003-12-19
Global ID :	SL2048R1707
Status :	Completed - Case Closed

Status Date :	1999-12-24
Global ID :	SL2048R1707
Status :	Open - Site Assessment

Status Date :	1999-12-01
Global ID :	SL2048R1707
Status :	Open - Case Begin Date

Map Id: BD283
Direction: WSW
Distance: 0.447 mi., 2359 ft.
Elevation: 9 ft.
Relative: Lower

Site Name : TIRE CHEMICALS, INC. FORMER | ELECTRO-TECH MACHINING | REDBARN PET PRODUCTS
2100 GAYLORD ST W | 2100 GAYLORD STREET | 2100 W GAYLORD ST
LONG BEACH | Long Beach, CA 90813

Database(s) : [CALEPA SITES - CA, CIWQS 2 - CA, EMI - CA, EPA LUST, FRS, HAZNET - CA, HWG - CA, LUST REG 4 - CA]

Envirosite ID: 304814
EPA ID: CAC000066037

CALEPA SITES - CA

Facility Name :	ELECTRO-TECH MACHINING
Facility Address :	2100 W GAYLORD ST, LONG BEACH, 90813
Site ID :	466229
EI ID :	110058299684
EI Description :	US EPA Air Emission Inventory System (EIS)
Latitude :	33.786430
Longitude :	-118.220110
Agency Hyperlink :	Click here for hyperlink provided by the agency.
Last Date in Agency List :	2021-08-26

Facility Name :	TIRE CHEMICALS, INC. FORMER
Facility Address :	2100 GAYLORD ST W, LONG BEACH, 90813
Site ID :	209272
EI ID :	T0603701948
EI Description :	Leaking Underground Storage Tank Cleanup Site
Latitude :	33.786357
Longitude :	-118.220085
Agency Hyperlink :	Click here for hyperlink provided by the agency.
Last Date in Agency List :	2021-08-26

CIWQS 2 - CA

Facility Name :	Tire Chemicals, Inc.
Facility Address :	2100 Gaylord St W, Long Beach, 90813
County :	N/R
Facility ID :	264563
WDID :	N/R
Facility Type :	N/R
Region :	4
Place Type :	Facility
Place Subtype :	N/R
Ageny Name :	N/R
Agency Type :	N/R
Number of Agencies :	N/R
Status Date :	N/R
Status :	N/R
Status Enrollee :	N/R
Individual/General :	N/R
Fee Code :	N/R
Staff Assigned :	N/R
Number of Staff Assigned :	N/R
Supervisor :	N/R
Number of Supervisor :	N/R
Number of Amendments :	0

Map Id: BD283
Direction: WSW
Distance: 0.447 mi., 2359 ft.
Elevation: 9 ft.
Relative: Lower

Site Name : TIRE CHEMICALS, INC. FORMER | ELECTRO-TECH MACHINING | REDBARN PET PRODUCTS
2100 GAYLORD ST W | 2100 GAYLORD STREET | 2100 W GAYLORD ST
LONG BEACH | Long Beach, CA 90813

Database(s) : [CALEPA SITES - CA, CIWQS 2 - CA, EMI - CA, EPA LUST, FRS, HAZNET - CA, HWG - CA, LUST REG 4 - CA] ***(cont.)***

Envirosite ID: 304814
EPA ID: CAC000066037

CIWQS 2 - CA ***(cont.)***

Number of Reg Measures :	N/R
Baseline Flow :	N/R
Population (MS4)/Acres :	N/R
Reclamation :	N/R
CAFO Type :	N/R
CAFO Subtype :	N/R
CAFO Population :	N/R
Onsite :	N/R
Quality Assurance :	N/R
RCRA Flag :	N/R
Total MMP Violations Number :	0
Total Number of Violations :	2
Total Number of Inspections :	0
Date of Most Recent Completed Inspection:	N/R
Date of Most Recent Received Report :	N/R
Total Number of Final (A+H) Enforcement Actions:	3
Most Recent Effective Date of Enf Action (A+H):	2001-12-14
Program :	UST
Program Category :	TANKS
Number of Programs :	N/R
Complexity :	N/R
Pretreatment :	N/R
Facility Waste Type :	N/R
Reg Measure ID :	N/R
Reg Measure Type :	N/R
Reg Measure Title :	N/R
Reg Measure Description :	N/R
SIC 1 :	-
SIC 2 :	-
SIC 3 :	-
Latitude :	33.786416
Longitude :	-118.220067
Last Date in Agency List :	2021-08-25

EMI - CA

Facility Name :	ELECTRO-TECH MACHINING
Facility Address :	2100 W GAYLORD ST, LONG BEACH, 90813
County :	Los Angeles
Facility ID :	166289
Air Basin Code :	South Coast
District :	SOUTH COAST AQMD
County ID :	LA
SIC Code :	3624
CHAPIS :	N/R
CERR Code :	N/R

Map Id: BD283
Direction: WSW
Distance: 0.447 mi., 2359 ft.
Elevation: 9 ft.
Relative: Lower

Site Name : TIRE CHEMICALS, INC. FORMER | ELECTRO-TECH MACHINING | REDBARN PET PRODUCTS
2100 GAYLORD ST W | 2100 GAYLORD STREET | 2100 W GAYLORD ST
LONG BEACH | Long Beach, CA 90813

Database(s) : [CALEPA SITES - CA, CIWQS 2 - CA, EMI - CA, EPA LUST, FRS, HAZNET - CA, HWG - CA, LUST REG 4 - CA] ***(cont.)***

Envirosite ID: 304814
EPA ID: CAC000066037

EMI - CA ***(cont.)***

Last Date in Agency List :	2019-02-18
Facility ID :	166289
Air Basin Code :	South Coast
District :	SOUTH COAST AQMD
County ID :	LA
SIC Code :	9999
CHAPIS :	N/R
CERR Code :	N/R
Last Date in Agency List :	2019-02-18

Additional Details

Year :	2012
Total Organic Gases (Tons/Year) :	.00338702036949313121743249644718143060161 1
Reactive Organic Gases (Tons/Year) :	.00143
Carbon Monoxide (Tons/Year) :	.00717
Nitrogen Oxides (Tons/Year) :	.02665
Sulfur Oxides (Tons/Year) :	.00012
Particulate Matter (Tons/Year) :	.00153
Fine Particulate Matter (Tons/Year) :	.00153
Year :	2011
Total Organic Gases (Tons/Year) :	.000426338228327806726669824727617243012 79
Reactive Organic Gases (Tons/Year) :	.00018
Carbon Monoxide (Tons/Year) :	.00091
Nitrogen Oxides (Tons/Year) :	.00338
Sulfur Oxides (Tons/Year) :	.00001
Particulate Matter (Tons/Year) :	.00019
Fine Particulate Matter (Tons/Year) :	.00019

EPA LUST

Facility Name :	TIRE CHEMICALS, INC. FORMER
Facility Address :	2100 GAYLORD ST W, LONG BEACH, California 90813
County :	N/R
Facility ID :	N/R
LUST ID :	CAT0603701948
Reported Date :	N/R
Status :	No Further Action
Substance :	N/R
Closed With Residual Contamination (Tribal Only):	N/R
NFA_Letter (Tribal Only) :	N/R
Tribe (Tribal Only) :	N/R
EPA Region :	9

Map Id: BD283
Direction: WSW
Distance: 0.447 mi., 2359 ft.
Elevation: 9 ft.
Relative: Lower

Site Name : TIRE CHEMICALS, INC. FORMER | ELECTRO-TECH MACHINING | REDBARN PET PRODUCTS
2100 GAYLORD ST W | 2100 GAYLORD STREET | 2100 W GAYLORD ST
LONG BEACH | Long Beach, CA 90813

Database(s) : [CALEPA SITES - CA, CIWQS 2 - CA, EMI - CA, EPA LUST, FRS, HAZNET - CA, HWG - CA, LUST REG 4 - CA] ***(cont.)***

Envirosite ID: 304814
EPA ID: CAC000066037

EPA LUST ***(cont.)***

Estimated Population within 1500ft :	56
Estimated Private Domestic Wells within 1500ft:	0
Within Source Water Protection Area (SPA):	No
SPA Public Water System and Facility ID:	N/R
SPA Water Type :	N/R
SPA Facility Type :	N/R
SPA HUC12 :	N/R
Within Groundwater Wellhead Protection Area (WHPA):	Yes
WHPA Public Water System and Facility ID:	CA1910033_11576
WHPA Water Type :	GW
WHPA Facility Type :	WL
WHPA HUC12 :	180701060701
Within Estimated 100-year Floodplain:	No
Latitude :	33.7863499999999
Longitude :	-118.220119999999
Last Date in Agency List :	2021-08-27

FRS

Facility Name :	ELECTRO-TECH MACHINING
Facility Address :	2100 W GAYLORD ST, LONG BEACH, CA 90813
County :	LOS ANGELES

Site Details

Registry ID :	110058299684
FRS Facility URL :	Click here for hyperlink provided by the agency.
Last Date in Agency List :	2021-07-17

Source Description

Source Description :

The Emission Inventory System (EIS) maintains an inventory of large stationary sources and voluntarily-reported smaller sources of air point pollution emitters. It contains information about facility sites and their physical location, emission units, emission processes, release points, control approaches, and regulations. Facility inventory data are kept separate from the emissions data and have stable identifiers to improve continuity from year to year and to help identify duplicate or missing facilities.

FRS Environmental Interest

Source and System ID :	EIS - 15765711

Map Id: BD283
Direction: WSW
Distance: 0.447 mi., 2359 ft.
Elevation: 9 ft.
Relative: Lower

Site Name : TIRE CHEMICALS, INC. FORMER | ELECTRO-TECH MACHINING | REDBARN PET PRODUCTS
2100 GAYLORD ST W | 2100 GAYLORD STREET | 2100 W GAYLORD ST
LONG BEACH | Long Beach, CA 90813

Database(s) : [CALEPA SITES - CA, CIWQS 2 - CA, EMI - CA, EPA LUST, FRS, HAZNET - CA, HWG - CA, LUST REG 4 - CA] ***(cont.)***

Envirosite ID: 304814
EPA ID: CAC000066037

FRS ***(cont.)***

Facility Name : TIRE CHEMICALSNA INC. FORMER
Facility Address : 2100 GAYLORD ST W, LONG BEACH, CA 90813
County : LOS ANGELES

Site Details
Registry ID : 110065622678
FRS Facility URL : Click here for hyperlink provided by the agency.
Last Date in Agency List : 2021-07-17

Source Description

Source Description :

The California Environmental Protection Agency (CalEPA) has recently implemented a new data warehouse system (nSite). This data warehouse combines and merges facility and site information from five different systems managed within CalEPA. The five systems are: California Environmental Reporting System (CERS), EnviroStor, GeoTracker, California Integrated Water Quality System (CIWQS), and Toxic Release Inventory (TRI).

FRS Environmental Interest
Source and System ID : CA-ENVIROVIEW - 209272

HAZNET - CA

Facility Name : 1X SHURLUSTER MANUFACTURING INC
Facility Address : 2100 GAYLORD STREET, LONG BEACH, CA 90813
County : LOS ANGELES

Site Details
Generator EPA ID : CAC000066037
Active : Inactive
Category : STATE
Facility Types : N/R
Type : TEMPORARY
Contact Name : N/R
Contact Phone : N/R
Facility Mailing Address : --, VISTA, CA 920830000
Latitude : 33.78636321
Longitude : -118.22011135
Agency Hyperlink : Click here for hyperlink provided by the agency.
Last Date in Agency List : 2021-07-08

Map Id: BD283
Direction: WSW
Distance: 0.447 mi., 2359 ft.
Elevation: 9 ft.
Relative: Lower

Site Name : TIRE CHEMICALS, INC. FORMER | ELECTRO-TECH MACHINING | REDBARN PET PRODUCTS
2100 GAYLORD ST W | 2100 GAYLORD STREET | 2100 W GAYLORD ST
LONG BEACH | Long Beach, CA 90813

Database(s) : [CALEPA SITES - CA, CIWQS 2 - CA, EMI - CA, EPA LUST, FRS, HAZNET - CA, HWG - CA, LUST REG 4 - CA] ***(cont.)***

Envirosite ID: 304814
EPA ID: CAC000066037

HAZNET - CA ***(cont.)***

Facility Name : REDBARN PET PRODUCTS
Facility Address : 2100 GAYLORD ST, LONG BEACH, CA 90813
County : LOS ANGELES

Site Details
Generator EPA ID : CAC002640403
Active : Inactive
Category : STATE
Facility Types : N/R
Type : TEMPORARY
Contact Name : N/R
Contact Phone : N/R
Facility Mailing Address : 2148 W 16TH ST, LONG BEACH, CA 90813
Latitude : 33.78636321
Longitude : -118.22011135
Agency Hyperlink : Click here for hyperlink provided by the agency.
Last Date in Agency List : 2021-07-08

Facility Name : SURLUSTER MANUFACTURERS INC
Facility Address : 2100 GAYLORD STREET, LONG BEACH, CA 90813
County : LOS ANGELES

Site Details
Generator EPA ID : CAL000002493
Active : Inactive
Category : STATE
Facility Types : N/R
Type : PERMANENT
Contact Name : N/R
Contact Phone : N/R
Facility Mailing Address : 2471 CORAL ST, VISTA, CA 920838431
Latitude : 33.78636321
Longitude : -118.22011135
Agency Hyperlink : Click here for hyperlink provided by the agency.
Last Date in Agency List : 2021-07-08

HWG - CA

Facility Name : 1X SHURLUSTER MANUFACTURING INC
Facility Address : 2100 GAYLORD STREET, LONG BEACH, CA 90813
County : LOS ANGELES

EPA ID : CAC000066037
Status : Inactive
Category : STATE

Map Id: BD283
Direction: WSW
Distance: 0.447 mi., 2359 ft.
Elevation: 9 ft.
Relative: Lower

Site Name : TIRE CHEMICALS, INC. FORMER | ELECTRO-TECH MACHINING | REDBARN PET PRODUCTS
2100 GAYLORD ST W | 2100 GAYLORD STREET | 2100 W GAYLORD ST
LONG BEACH | Long Beach, CA 90813

Database(s) : [CALEPA SITES - CA, CIWQS 2 - CA, EMI - CA, EPA LUST, FRS, HAZNET - CA, HWG - CA, LUST REG 4 - CA] ***(cont.)***

Envirosite ID: 304814
EPA ID: CAC000066037

HWG - CA ***(cont.)***

Type :	TEMPORARY
Facility Type :	N/R
Mailing Address :	VISTA, CA 920830000
Owner Name :	N/R
Owner Address :	N/A
Operator Name :	JAMES HILLY
Operator Address :	N/A
Latitude :	33.786438
Longitude :	-118.22011

Facility Name :	REDBARN PET PRODUCTS
Facility Address :	2100 GAYLORD ST, LONG BEACH, CA 90813
County :	LOS ANGELES

EPA ID :	CAC002640403
Status :	Inactive
Category :	STATE
Type :	TEMPORARY
Facility Type :	N/R
Mailing Address :	2148 W 16TH ST, LONG BEACH, CA 90813
Owner Name :	REDBARN PET PRODUCTS
Owner Address :	2148 W 16TH ST, LONG BEACH, CA 90813
Operator Name :	JIM ALEXANDER
Operator Address :	2100 GAYLORD ST, LONG BEACH, CA 90813
Latitude :	33.786416
Longitude :	-118.220068

Facility Name :	SURLUSTER MANUFACTURERS INC
Facility Address :	2100 GAYLORD STREET, LONG BEACH, CA 90813
County :	LOS ANGELES

EPA ID :	CAL000002493
Status :	Inactive
Category :	STATE
Type :	PERMANENT
Facility Type :	N/R
Mailing Address :	2471 CORAL ST, VISTA, CA 920838431
Owner Name :	FARRINSON
Owner Address :	N/A
Operator Name :	SCOT ROBINSON
Operator Address :	INACTIVE PER VQ98 - BMI, N/A
Latitude :	33.786438
Longitude :	-118.22011

LUST REG 4 - CA

Facility Name :	TIRE CHEMICALS, INC. FORMER

Map Id: BD283
Direction: WSW
Distance: 0.447 mi., 2359 ft.
Elevation: 9 ft.
Relative: Lower

Site Name : TIRE CHEMICALS, INC. FORMER | ELECTRO-TECH MACHINING | REDBARN PET PRODUCTS
2100 GAYLORD ST W | 2100 GAYLORD STREET | 2100 W GAYLORD ST
LONG BEACH | Long Beach, CA 90813

Database(s) : [CALEPA SITES - CA, CIWQS 2 - CA, EMI - CA, EPA LUST, FRS, HAZNET - CA, HWG - CA, LUST REG 4 - CA] ***(cont.)***

Envirosite ID: 304814
EPA ID: CAC000066037

LUST REG 4 - CA ***(cont.)***

Facility Address :	2100 GAYLORD ST W, LONG BEACH, CA 90813
County :	Los Angeles

Site Details

Status Date :	2011-10-25
Status :	Completed - Case Closed
Begin Date :	1987-06-09
Global ID :	T0603701948
Region :	REGION 4
Site History :	N/R
RB Case Number :	908130343
Potential Media Affected :	Aquifer used for drinking water supply
Potential Contaminants of Concern :	Diesel
Local Agency :	LONG BEACH, CITY OF
Local Case Number :	N/R
Lead Agency :	LOS ANGELES RWQCB (REGION 4)
File Location :	Regional Board
CUF Case :	YES
Caseworker :	DMB
Case Type :	LUST Cleanup Site
How Discovered :	N/R
How Discovered Description :	N/R
Stop Method :	N/R
Stop Description :	N/R
Calwater Watershed Name :	Los Angeles River - Los Angeles (412.10)
DWR Groundwater Subbasin Name :	Coastal Plain Of Los Angeles - West Coast (4-011.03)
Disadvantaged Community :	N/R
Latitude :	33.786357
Longitude :	-118.220085
Agency URL :	Click here for hyperlink provided by the agency.
Last Date in Agency List :	2021-09-08

Contacts Summary

Global ID :	T0603701948
Contact Name :	DAVID M. BJOSTAD
Contact Type :	Regional Board Caseworker
Organization Name :	LOS ANGELES RWQCB (REGION 4)
Address :	320 W. 4th Street, Suite 200
City :	Los Angeles
Phone Number :	N/R
Email :	dave.bjostad@waterboards.ca.gov

Global ID :	T0603701948
Contact Name :	CARMEN PIRO
Contact Type :	Local Agency Caseworker
Organization Name :	LONG BEACH, CITY OF

Map Id: BD283
Direction: WSW
Distance: 0.447 mi., 2359 ft.
Elevation: 9 ft.
Relative: Lower

Site Name : TIRE CHEMICALS, INC. FORMER | ELECTRO-TECH MACHINING | REDBARN PET PRODUCTS
2100 GAYLORD ST W | 2100 GAYLORD STREET | 2100 W GAYLORD ST
LONG BEACH | Long Beach, CA 90813

Database(s) : [CALEPA SITES - CA, CIWQS 2 - CA, EMI - CA, EPA LUST, FRS, HAZNET - CA, HWG - CA, LUST REG 4 - CA] ***(cont.)***

Envirosite ID: 304814
EPA ID: CAC000066037

LUST REG 4 - CA ***(cont.)***

Address :	2525 GRAND AVE.
City :	LONG BEACH
Phone Number :	5625704137
Email :	carmen.piro@longbeach.gov

Regulatory Activities

Date :	2011-10-25
Global ID :	T0603701948
Action Type :	ENFORCEMENT
Action :	Closure/No Further Action Letter

Date :	2011-09-14
Global ID :	T0603701948
Action Type :	RESPONSE
Action :	Request for Closure

Date :	2009-06-15
Global ID :	T0603701948
Action Type :	ENFORCEMENT
Action :	Staff Letter

Date :	2008-09-16
Global ID :	T0603701948
Action Type :	ENFORCEMENT
Action :	Notice to Comply

Date :	2002-07-31
Global ID :	T0603701948
Action Type :	RESPONSE
Action :	Other Report / Document

Date :	2002-06-21
Global ID :	T0603701948
Action Type :	ENFORCEMENT
Action :	Staff Letter

Date :	2001-05-04
Global ID :	T0603701948
Action Type :	ENFORCEMENT
Action :	Staff Letter

Map Id: BD283
Direction: WSW
Distance: 0.447 mi., 2359 ft.
Elevation: 9 ft.
Relative: Lower

Site Name : TIRE CHEMICALS, INC. FORMER | ELECTRO-TECH MACHINING | REDBARN PET PRODUCTS
2100 GAYLORD ST W | 2100 GAYLORD STREET | 2100 W GAYLORD ST
LONG BEACH | Long Beach, CA 90813

Database(s) : [CALEPA SITES - CA, CIWQS 2 - CA, EMI - CA, EPA LUST, FRS, HAZNET - CA, HWG - CA, LUST REG 4 - CA] ***(cont.)***

Envirosite ID: 304814
EPA ID: CAC000066037

LUST REG 4 - CA ***(cont.)***

Date : 1987-06-09
Global ID : T0603701948
Action Type : Other
Action : Leak Reported

Status History
Status Date : 2011-10-25
Global ID : T0603701948
Status : Completed - Case Closed

Status Date : 2000-09-13
Global ID : T0603701948
Status : Open - Site Assessment

Status Date : 1987-06-09
Global ID : T0603701948
Status : Open - Verification Monitoring

Status Date : 1987-06-09
Global ID : T0603701948
Status : Open - Case Begin Date

Map Id: 284
Direction: W
Distance: 0.452 mi., 2384 ft.
Elevation: 8 ft.
Relative: Lower

Site Name : LEOS WELDING IRON WORKS | Natural Cure Service, Inc.
2126 W 16TH ST | 2126 West 16TH Street
LONG BEACH | Long Beach, CA 90813

Database(s) : [CIWQS - CA, CIWQS 2 - CA, ECHO, FRS, ICIS, PCS ENF]

Envirosite ID: 1106618
EPA ID: N/R

CIWQS - CA

Facility Name : LEOS WELDING IRON WORKS
Facility Address : 2126 W 16TH ST, LONG BEACH, CA 90813
County : LOS ANGELES

Place ID : S875012
Agency Name : LEONARDO VAZQUEZ
Last Date in Agency List : 2021-09-10

Map Id: 284
Direction: W
Distance: 0.452 mi., 2384 ft.
Elevation: 8 ft.
Relative: Lower

Site Name : LEOS WELDING IRON WORKS | Natural Cure Service, Inc.
2126 W 16TH ST | 2126 West 16TH Street
LONG BEACH | Long Beach, CA 90813

Database(s) : [CIWQS - CA, CIWQS 2 - CA, ECHO, FRS, ICIS, PCS ENF] ***(cont.)***

Envirosite ID: 1106618
EPA ID: N/R

CIWQS 2 - CA

Facility Name :	Natural Cure Service, Inc.
Facility Address :	2126 West 16TH Street, Long Beach, 90813
County :	Los Angeles
Facility ID :	853180
WDID :	4_19CC406747
Facility Type :	Agricultural
Region :	4
Place Type :	Irrigated Land
Place Subtype :	Cannabis Site
Ageny Name :	Hiram Martinez
Agency Type :	Privately-Owned Business
Number of Agencies :	1
Status Date :	2018-12-10
Status :	Active
Status Enrollee :	N
Individual/General :	I
Fee Code :	21 - Non Billable Waivers
Staff Assigned :	N/R
Number of Staff Assigned :	N/R
Supervisor :	N/R
Number of Supervisor :	N/R
Number of Amendments :	0
Number of Reg Measures :	1
Baseline Flow :	N/R
Population (MS4)/Acres :	N/R
Reclamation :	N/R
CAFO Type :	N/R
CAFO Subtype :	N/R
CAFO Population :	N/R
Onsite :	N/R
Quality Assurance :	N/R
RCRA Flag :	N/R
Total MMP Violations Number :	0
Total Number of Violations :	0
Total Number of Inspections :	0
Date of Most Recent Completed Inspection:	N/R
Date of Most Recent Received Report :	N/R
Total Number of Final (A+H) Enforcement Actions:	0
Most Recent Effective Date of Enf Action (A+H):	N/R
Program :	IRRICANNABIS
Program Category :	IRRI
Number of Programs :	1
Complexity :	N/R
Pretreatment :	N/R
Facility Waste Type :	N/R
Reg Measure ID :	426788
Reg Measure Type :	Enrollee - Waiver
Reg Measure Title :	Enrollee - Waiver under Cannabis General Order for Hiram Martinez
Reg Measure Description :	N/R
SIC 1 :	-

Map Id: 284
Direction: W
Distance: 0.452 mi., 2384 ft.
Elevation: 8 ft.
Relative: Lower

Site Name : LEOS WELDING IRON WORKS | Natural Cure Service, Inc.
2126 W 16TH ST | 2126 West 16TH Street
LONG BEACH | Long Beach, CA 90813

Database(s) : [CIWQS - CA, CIWQS 2 - CA, ECHO, FRS, ICIS, PCS ENF] ***(cont.)***

Envirosite ID: 1106618
EPA ID: N/R

CIWQS 2 - CA ***(cont.)***

SIC 2 :	-
SIC 3 :	-
Latitude :	33.787234
Longitude :	-118.220432
Last Date in Agency List :	2021-08-25

ECHO

Facility Name :	LEOS WELDING IRON WORKS
Facility Address :	2126 W 16TH ST, LONG BEACH, CA 90813
County :	N/R
Last Inspection Date :	2019-08-13
Registry ID :	N/R
FIPS Code :	N/R
EPA Region :	09
Inspection Count :	1
Last Inspection Days :	40
Informal Count :	0
Last Informal Action Date :	N/R
Formal Action Count :	0
Last Formal Action Date :	N/R
Total Penalties :	0
Penalty Count :	N/R
Last Penalty Date :	N/R
Last Penalty Amount :	N/R
QTRS IN NC :	0
Programs IN SNC :	0
Current Compliance Status :	N/R
Three-Year Compliance Status :	N/R
Collection Method :	Zip Code Centroid
Reference Point :	N/R
Accuracy Meters :	10000
Derived Tribes :	N/R
Derived HUC :	N/R
Derived WBD :	N/R
Derived STCTY FIPS :	N/R
Derived Zip :	N/R
Derived CD113 :	N/R
Derived CB2010 :	N/R
MYRTK Universe :	NNN
NPDES IDs :	CAW511899
CWA Permit Types :	Minor
CWA Compliance Tracking :	N/R
CWA NAICS :	N/R
CWA SICS :	N/R
CWA Inspection Count :	1
CWA Last Inspection Days :	40
CWA Informal Count :	N/R
CWA Formal Action Count :	N/R
CWA Last Formal Action Date :	N/R
CWA Penalties :	N/R
CWA Last Penalty Date :	N/R
CWA Last Penalty Amount :	N/R

Map Id: 284
Direction: W
Distance: 0.452 mi., 2384 ft.
Elevation: 8 ft.
Relative: Lower

Site Name : LEOS WELDING IRON WORKS | Natural Cure Service, Inc.
2126 W 16TH ST | 2126 West 16TH Street
LONG BEACH | Long Beach, CA 90813

Database(s) : [CIWQS - CA, CIWQS 2 - CA, ECHO, FRS, ICIS, PCS ENF] ***(cont.)***

Envirosite ID: 1106618
EPA ID: N/R

ECHO ***(cont.)***

CWA Quarters IN NC :	0
CWA Current Compliance Status :	Not Applicable
CWA Current SNC Flag :	N
CWA 13 Quarters Compliance Status :	N/R
CWA 13 Quarters Effluent Exceedances:	N/R
CWA Three-Year QNCR Codes :	N/R
DFR URL :	Click here for hyperlink provided by the agency.
Facility SIC :	N/R
Facility NAICS :	N/R
Facility Last Inspection EPA Date :	N/R
Facility Last Inspection State Date :	2019-08-13
Facility Last Formal Act EPA Date :	N/R
Facility Last Formal Act State Date :	N/R
Facility Last Informal Act EPA Date :	N/R
Facility Last Informal Act State Date:	N/R
Facility Federal Agency :	N/R
TRI Reporter :	N/R
Facility Imp Water Flag :	N/R
Current SNC Flag :	N
Indian County Flag :	N
Federal Flag :	N/R
US Mexico Border Flag :	N/R
Chesapeak Bay Flag :	N/R
AIR Flag :	N
NPDES Flag :	Y
SDWIS Flag :	N
RCRA Flag :	N
TRI Flag :	N
GHG Flag :	N
Major Flag :	N/R
Active Flag :	N/R
NAA Flag :	N/R
Latitude :	33.780911
Longitude :	-118.196312
Last Date in Agency List :	2019-09-23

Last Inspection Date :	2021-03-04
Registry ID :	110070621497
FIPS Code :	N/R
EPA Region :	09
Inspection Count :	2
Last Inspection Days :	164
Informal Count :	2
Last Informal Action Date :	2020-02-10
Formal Action Count :	0
Last Formal Action Date :	N/R
Total Penalties :	0
Penalty Count :	N/R
Last Penalty Date :	N/R
Last Penalty Amount :	N/R
QTRS IN NC :	1
Programs IN SNC :	0
Current Compliance Status :	Violation Identified
Three-Year Compliance Status :	V

Map Id: 284
Direction: W
Distance: 0.452 mi., 2384 ft.
Elevation: 8 ft.
Relative: Lower

Site Name : LEOS WELDING IRON WORKS | Natural Cure Service, Inc.
2126 W 16TH ST | 2126 West 16TH Street
LONG BEACH | Long Beach, CA 90813

Database(s) : [CIWQS - CA, CIWQS 2 - CA, ECHO, FRS, ICIS, PCS ENF] ***(cont.)***

Envirosite ID: 1106618
EPA ID: N/R

ECHO ***(cont.)***

Collection Method :	Zip Code Centroid
Reference Point :	N/R
Accuracy Meters :	10000
Derived Tribes :	N/R
Derived HUC :	N/R
Derived WBD :	N/R
Derived STCTY FIPS :	N/R
Derived Zip :	N/R
Derived CD113 :	N/R
Derived CB2010 :	N/R
MYRTK Universe :	NNN
NPDES IDs :	CAW511899
CWA Permit Types :	Minor
CWA Compliance Tracking :	N/R
CWA NAICS :	N/R
CWA SICS :	N/R
CWA Inspection Count :	2
CWA Last Inspection Days :	163
CWA Informal Count :	2
CWA Formal Action Count :	N/R
CWA Last Formal Action Date :	N/R
CWA Penalties :	N/R
CWA Last Penalty Date :	N/R
CWA Last Penalty Amount :	N/R
CWA Quarters IN NC :	1
CWA Current Compliance Status :	Violation Identified
CWA Current SNC Flag :	N
CWA 13 Quarters Compliance Status :	V
CWA 13 Quarters Effluent Exceedances:	N/R
CWA Three-Year QNCR Codes :	N/R
DFR URL :	Click here for hyperlink provided by the agency.
Facility SIC :	N/R
Facility NAICS :	N/R
Facility Last Inspection EPA Date :	N/R
Facility Last Inspection State Date :	2021-03-04
Facility Last Formal Act EPA Date :	N/R
Facility Last Formal Act State Date :	N/R
Facility Last Informal Act EPA Date :	N/R
Facility Last Informal Act State Date:	2020-02-10
Facility Federal Agency :	N/R
TRI Reporter :	N/R
Facility Imp Water Flag :	N/R
Current SNC Flag :	N
Indian County Flag :	N
Federal Flag :	N/R
US Mexico Border Flag :	N/R
Chesapeak Bay Flag :	N/R
AIR Flag :	N
NPDES Flag :	Y
SDWIS Flag :	N
RCRA Flag :	N
TRI Flag :	N
GHG Flag :	N
Major Flag :	N/R
Active Flag :	N/R

Map Id: 284
Direction: W
Distance: 0.452 mi., 2384 ft.
Elevation: 8 ft.
Relative: Lower

Site Name : LEOS WELDING IRON WORKS | Natural Cure Service, Inc.
2126 W 16TH ST | 2126 West 16TH Street
LONG BEACH | Long Beach, CA 90813

Database(s) : [CIWQS - CA, CIWQS 2 - CA, ECHO, FRS, ICIS, PCS ENF] ***(cont.)***

Envirosite ID: 1106618
EPA ID: N/R

ECHO ***(cont.)***

NAA Flag :	N
Latitude :	33.780911
Longitude :	-118.196312
Last Date in Agency List :	2021-08-20

FRS

Facility Name :	LEOS WELDING IRON WORKS
Facility Address :	2126 W 16TH ST, LONG BEACH, CA 90813
County :	N/R

Site Details

Registry ID :	110070621497
FRS Facility URL :	Click here for hyperlink provided by the agency.
Last Date in Agency List :	2021-07-17

Source Description

Source Description :

The NPDES module of the Compliance Information System (ICIS) tracks surface water permits issued under the Clean Water Act. Under NPDES, all facilities that discharge pollutants from any point source into waters of the United States are required to obtain a permit. The permit will likely contain limits on what can be discharged, impose monitoring and reporting requirements, and include other provisions to ensure that the discharge does not adversely affect water quality.

FRS Environmental Interest

Source and System ID :	ICIS - CAW511899

ICIS

Facility Name :	LEOS WELDING IRON WORKS
Facility Address :	2126 W 16TH ST, LONG BEACH, CA 90813

Site Details

NPDES ID :	CAW511899
ICIS Facility Interest ID :	3601123855
Facility UIN :	110070621497
Facility Type Code :	N/R
Impaired Waters :	N/R
Latitude :	N/R
Longitude :	N/R
Last Date in Agency List :	2021-08-17

Map Id: 284
Direction: W
Distance: 0.452 mi., 2384 ft.
Elevation: 8 ft.
Relative: Lower

Site Name : LEOS WELDING IRON WORKS | Natural Cure Service, Inc.
2126 W 16TH ST | 2126 West 16TH Street
LONG BEACH | Long Beach, CA 90813

Database(s) : [CIWQS - CA, CIWQS 2 - CA, ECHO, FRS, ICIS, PCS ENF] ***(cont.)***

Envirosite ID: 1106618
EPA ID: N/R

ICIS ***(cont.)***

Facility NAICS
NAICS Code : N/R
NAICS Description : N/R

Facility SIC
SIC Code : N/R
SIC Description : N/R

PCS ENF

Site Details
NPDES ID : CAW511899
Last Date in Agency List : 2021-08-17

Formal Enforcement Actions
Settlement Entered Date : N/R
ENF Identifier : N/R
Activity ID : N/R
Activity Type : N/R
ENF Type : N/R
Agency : N/R
Fed Penalty Assessed Amount : N/R
State Local Penalty Amount : N/R

Informal Enforcement Actions
Achieved Date : 10/18/2019
Registry ID : 110070621497
ENF Identifier : CA-ZIEA435451
Activity ID : 3602744069
Activity Type : Administrative - Informal
ENF Type : Notice of Noncompliance Issued
Agency : State

Achieved Date : 02/10/2020
Registry ID : 110070621497
ENF Identifier : CA-ZIEA439071
Activity ID : 3602337454
Activity Type : Administrative - Informal
ENF Type : Notice of Noncompliance Issued
Agency : State

Map Id: BH285
Direction: SSW
Distance: 0.455 mi., 2403 ft.
Elevation: 10 ft.
Relative: Lower

Site Name : Weighmasters Murphy Incorporated
1601 WEST 12TH STREET
LONG BEACH | Long Beach, CA 90813

Database(s) : [CALEPA SITES - CA, CIWQS - CA, ECHO, FRS, ICIS, NPDES - CA, PCS ENF, PCS FACILITY, RFR - CA, STORMWATER]

Envirosite ID: 782638
EPA ID: N/R

CALEPA SITES - CA

Facility Name :	Weighmasters Murphy Incorporated
Facility Address :	1601 WEST 12TH STREET, LONG BEACH, 90813
Site ID :	546488
EI ID :	854173
EI Description :	Industrial Facility Storm Water
Latitude :	33.782200
Longitude :	-118.214400
Agency Hyperlink :	Click here for hyperlink provided by the agency.
Last Date in Agency List :	2021-08-26

CIWQS - CA

Facility Name :	WEIGHMASTERS MURPHY INCORPORATED
Facility Address :	1601 WEST 12TH STREET, LONG BEACH, CA 90813
County :	LOS ANGELES
Place ID :	S854173
Agency Name :	WEIGHMASTERS MURPHY INCORPORATED
Last Date in Agency List :	2021-09-10

ECHO

Facility Name :	WEIGHMASTERS MURPHY INCORPORATED
Facility Address :	1601 WEST 12TH STREET, LONG BEACH, CA 90813
County :	LOS ANGELES COUNTY
Last Inspection Date :	2019-08-16
Registry ID :	110070097476
FIPS Code :	06037
EPA Region :	09
Inspection Count :	1
Last Inspection Days :	730
Informal Count :	1
Last Informal Action Date :	2019-10-22
Formal Action Count :	0
Last Formal Action Date :	N/R
Total Penalties :	0
Penalty Count :	N/R
Last Penalty Date :	N/R
Last Penalty Amount :	N/R
QTRS IN NC :	8
Programs IN SNC :	0
Current Compliance Status :	Violation Identified
Three-Year Compliance Status :	___VVVVVVVV
Collection Method :	N/R
Reference Point :	N/R
Accuracy Meters :	17531
Derived Tribes :	N/R
Derived HUC :	18070104
Derived WBD :	N/R

Map Id: BH285
Direction: SSW
Distance: 0.455 mi., 2403 ft.
Elevation: 10 ft.
Relative: Lower

Site Name : Weighmasters Murphy Incorporated
1601 WEST 12TH STREET
LONG BEACH | Long Beach, CA 90813

Database(s) : [CALEPA SITES - CA, CIWQS - CA, ECHO, FRS, ICIS, NPDES - CA, PCS ENF, PCS FACILITY, RFR - CA, STORMWATER] ***(cont.)***

Envirosite ID: 782638
EPA ID: N/R

ECHO ***(cont.)***

Derived STCTY FIPS :	06037
Derived Zip :	90813
Derived CD113 :	47
Derived CB2010 :	060379800331007
MYRTK Universe :	NNN
NPDES IDs :	CAZ484822
CWA Permit Types :	Minor
CWA Compliance Tracking :	On
CWA NAICS :	N/R
CWA SICS :	4222
CWA Inspection Count :	1
CWA Last Inspection Days :	729
CWA Informal Count :	1
CWA Formal Action Count :	N/R
CWA Last Formal Action Date :	N/R
CWA Penalties :	N/R
CWA Last Penalty Date :	N/R
CWA Last Penalty Amount :	N/R
CWA Quarters IN NC :	8
CWA Current Compliance Status :	Violation Identified
CWA Current SNC Flag :	N
CWA 13 Quarters Compliance Status :	____VVVVVVVV
CWA 13 Quarters Effluent Exceedances:	N/R
CWA Three-Year QNCR Codes :	N/R
DFR URL :	Click here for hyperlink provided by the agency.
Facility SIC :	4222
Facility NAICS :	N/R
Facility Last Inspection EPA Date :	N/R
Facility Last Inspection State Date :	2019-08-16
Facility Last Formal Act EPA Date :	N/R
Facility Last Formal Act State Date :	N/R
Facility Last Informal Act EPA Date :	N/R
Facility Last Informal Act State Date:	2019-10-22
Facility Federal Agency :	N/R
TRI Reporter :	N/R
Facility Imp Water Flag :	N/R
Current SNC Flag :	N
Indian County Flag :	N
Federal Flag :	N/R
US Mexico Border Flag :	N
Chesapeak Bay Flag :	N/R
AIR Flag :	N
NPDES Flag :	Y
SDWIS Flag :	N
RCRA Flag :	N
TRI Flag :	N
GHG Flag :	N
Major Flag :	N/R
Active Flag :	Y
NAA Flag :	Y
Latitude :	33.7822
Longitude :	-118.2144
Last Date in Agency List :	2021-08-20

Map Id: BH285
Direction: SSW
Distance: 0.455 mi., 2403 ft.
Elevation: 10 ft.
Relative: Lower

Site Name : Weighmasters Murphy Incorporated
1601 WEST 12TH STREET
LONG BEACH | Long Beach, CA 90813

Database(s) : [CALEPA SITES - CA, CIWQS - CA, ECHO, FRS, ICIS, NPDES - CA, PCS ENF, PCS FACILITY, RFR - CA, STORMWATER] ***(cont.)***

Envirosite ID: 782638
EPA ID: N/R

FRS

Facility Name :	WEIGHMASTERS MURPHY INCORPORATED
Facility Address :	1601 WEST 12TH STREET, LONG BEACH, CA 90813
County :	LOS ANGELES COUNTY

Site Details

Registry ID :	110070097476
FRS Facility URL :	Click here for hyperlink provided by the agency.
Last Date in Agency List :	2021-07-17

Source Description

Source Description :

The NPDES module of the Compliance Information System (ICIS) tracks surface water permits issued under the Clean Water Act. Under NPDES, all facilities that discharge pollutants from any point source into waters of the United States are required to obtain a permit. The permit will likely contain limits on what can be discharged, impose monitoring and reporting requirements, and include other provisions to ensure that the discharge does not adversely affect water quality.

FRS Environmental Interest

Source and System ID :	ICIS - CAZ484822

ICIS

Facility Name :	WEIGHMASTERS MURPHY INCORPORATED
Facility Address :	1601 WEST 12TH STREET, LONG BEACH, CA 90813

Site Details

NPDES ID :	CAZ484822
ICIS Facility Interest ID :	3600736360
Facility UIN :	110070097476
Facility Type Code :	Privately Owned Facility
Impaired Waters :	N/R
Latitude :	33.7822
Longitude :	-118.2144
Last Date in Agency List :	2021-08-17

Facility NAICS

NAICS Code :	N/R
NAICS Description :	N/R

Map Id: BH285
Direction: SSW
Distance: 0.455 mi., 2403 ft.
Elevation: 10 ft.
Relative: Lower

Site Name : Weighmasters Murphy Incorporated
1601 WEST 12TH STREET
LONG BEACH | Long Beach, CA 90813

Database(s) : [CALEPA SITES - CA, CIWQS - CA, ECHO, FRS, ICIS, NPDES - CA, PCS ENF, PCS FACILITY, RFR - CA, STORMWATER] ***(cont.)***

Envirosite ID: 782638
EPA ID: N/R

ICIS ***(cont.)***

Facility SIC

SIC Code :	4222
SIC Description :	Refrigerated Warehousing And Storage

NPDES - CA

Facility Name :	Weighmasters Murphy Incorporated
Facility Address :	1601 West 12th Street, Long Beach, 90813
County :	Los Angeles
Effective Date :	2017-05-18
Adoption Date :	N/R
Expiration Date :	N/R
Termination Date :	N/R
Order Number :	97-03-DWQ
NPDES Number :	CAS000001
WDID :	4 19NEC003231
RM Status :	Active
Reg Meas ID :	484822
Reg Meas Type :	Enrollee
Program :	Industrial
Facility Place ID :	N/R
Region Code :	4
Discharger ID :	0
Discharger :	Weighmasters Murphy Incorporated
Discharger Address :	1601 West 12th Street, Long Beach, California 90813
Last Date in Agency List :	2021-09-03

PCS ENF

Site Details

NPDES ID :	CAZ484822
Last Date in Agency List :	2021-08-17

Formal Enforcement Actions

Settlement Entered Date :	N/R
ENF Identifier :	N/R
Activity ID :	N/R
Activity Type :	N/R
ENF Type :	N/R
Agency :	N/R
Fed Penalty Assessed Amount :	N/R
State Local Penalty Amount :	N/R

Informal Enforcement Actions

Achieved Date :	10/22/2019
Registry ID :	110070097476
ENF Identifier :	CA-ZIEA434947

Map Id: BH285
Direction: SSW
Distance: 0.455 mi., 2403 ft.
Elevation: 10 ft.
Relative: Lower

Site Name : Weighmasters Murphy Incorporated
1601 WEST 12TH STREET
LONG BEACH | Long Beach, CA 90813

Database(s) : [CALEPA SITES - CA, CIWQS - CA, ECHO, FRS, ICIS, NPDES - CA, PCS ENF, PCS FACILITY, RFR - CA, STORMWATER] ***(cont.)***

Envirosite ID: 782638
EPA ID: N/R

PCS ENF ***(cont.)***

Activity ID :	3602026441
Activity Type :	Administrative - Informal
ENF Type :	Notice of Noncompliance Issued
Agency :	State

PCS FACILITY

Issue Date :	2017-05-18
Original Issue Date :	2017-05-18
Effective Date :	2017-05-18
Expiration Date :	2020-06-30
Retirement Date :	N/R
Termination Date :	N/R
Issuing Agency :	CA Waterboards
Agency Type :	State
Activity ID :	3601115735
External Permit Number :	N/R
Facility Type Indicator :	NON-POTW
Permit Type :	General Permit Covered Facility-NPDES)
Major Minor Status :	N
Permit Status :	Administratively Continued
Total Design Flow Number :	N/R
Actual Average Flow Number :	N/R
State Water Body :	N/R
State Water Body Name :	N/R
Permit Name :	Weighmasters Murphy Incorporated
Permit Comp Status :	Y
RNC Tracking :	Y
Master External Permit Number :	CAS000001
TMDL Interface :	N/R
EDMR Authorization :	N
Pretreatment Indicator :	N/R
Last Date in Agency List :	2021-08-19

RFR - CA

Facility Name :	Weighmasters Murphy Incorporated
Facility Address :	1601 West 12th Street, Long Beach, CA 90813
County :	Los Angeles
Effective Date :	2017-05-18
Adoption Date :	N/R
Termination Date :	N/R
Expiration/Review Date :	N/R
NPDES Number :	CAS000001
Order Number :	2014-0057-DWQ
WDID :	4 19NEC003231
SIC/NAICS :	4222
Program :	INDSTW
Regulatory Measure Status :	Active
Regulatory Measure Type :	Storm water industrial
Place/Project Type :	Industrial - Refrigerated Warehousing and Storage
Region :	4

Map Id: BH285
Direction: SSW
Distance: 0.455 mi., 2403 ft.
Elevation: 10 ft.
Relative: Lower

Site Name : Weighmasters Murphy Incorporated
1601 WEST 12TH STREET
LONG BEACH | Long Beach, CA 90813

Database(s) : [CALEPA SITES - CA, CIWQS - CA, ECHO, FRS, ICIS, NPDES - CA, PCS ENF, PCS FACILITY, RFR - CA, STORMWATER] ***(cont.)***

Envirosite ID: 782638
EPA ID: N/R

RFR - CA ***(cont.)***

Design Flow :	N/R
Major/Minor :	N/R
Complexity :	N/R
TTWQ :	N/R
Number of Enforcement Actions within Five Years:	1
Number of Violations within Five Years:	1
Agency :	Weighmasters Murphy Incorporated
Agency Address :	1601 West 12th Street, Long Beach, CA 90813
Latitude :	33.7822
Longitude :	-118.2144
Last Date in Agency List :	2021-07-24

STORMWATER

Facility Name :	WEIGHMASTERS MURPHY INCORPORATED
Facility Address :	1601 WEST 12TH STREET, LONG BEACH, CA 90813
NPDES ID :	CAZ484822
Permittee Name :	Weighmasters Murphy Incorporated
Permit Status :	Admin Continued
Permit Issuing Name :	State
Issued Date :	2017-05-18
Termination Date :	N/R
Effective Date :	2017-05-18 2020-06-30
EPA Region :	09
SIC Code :	4222
NAICS Code :	N/R
EJ Indexes Above 80th Percentile :	Y
Significant Noncompliance Status :	N/R
Quarters with Noncompliance :	9
Industrial Stormwater Formal Enforcement Actions:	1
Facility Map Flag :	Y
DRF URL :	Click here for hyperlink provided by the agency.
Latitude :	33.7822
Longitude :	-118.2144
Last Date in Agency List :	2021-09-24

Map Id: 286
Direction: ENE
Distance: 0.460 mi., 2431 ft.
Elevation: 14 ft.
Relative: Higher

Site Name : GTE LONG BEACH PLANT YARD | GENERAL TELEPHONE CO OF CALIF | GTE CALIFORNIA INCORPORATED
1778 E 20TH ST | 1778 020TH ST E
LONG BEACH | SIGNAL HILL, CA 90806

Database(s) : [CALEPA SITES - CA, EPA LUST, FRS, HAZNET - CA, HWG - CA, LUST REG 4 - CA]

Envirosite ID: 323544
EPA ID: CAX000139121

CALEPA SITES - CA

Facility Name :	GTE LONG BEACH PLANT YARD
Facility Address :	1778 020TH ST E, SIGNAL HILL, 90806
Site ID :	258080
EI ID :	T0603703587
EI Description :	Leaking Underground Storage Tank Cleanup Site
Latitude :	33.793702
Longitude :	-118.170354
Agency Hyperlink :	Click here for hyperlink provided by the agency.
Last Date in Agency List :	2021-08-26

EPA LUST

Facility Name :	GTE LONG BEACH PLANT YARD
Facility Address :	1778 020TH ST E, SIGNAL HILL, California 90806
County :	N/R
Facility ID :	N/R
LUST ID :	CAT0603703587
Reported Date :	N/R
Status :	No Further Action
Substance :	N/R
Closed With Residual Contamination (Tribal Only):	N/R
NFA_Letter (Tribal Only) :	N/R
Tribe (Tribal Only) :	N/R
EPA Region :	9
Estimated Population within 1500ft :	N/R
Estimated Private Domestic Wells within 1500ft:	N/R
Within Source Water Protection Area (SPA):	N/R
SPA Public Water System and Facility ID:	N/R
SPA Water Type :	N/R
SPA Facility Type :	N/R
SPA HUC12 :	N/R
Within Groundwater Wellhead Protection Area (WHPA):	N/R
WHPA Public Water System and Facility ID:	N/R
WHPA Water Type :	N/R
WHPA Facility Type :	N/R
WHPA HUC12 :	N/R
Within Estimated 100-year Floodplain:	N/R
Latitude :	33.8117
Longitude :	-118.184089999999
Last Date in Agency List :	2021-08-27

Map Id: 286
Direction: ENE
Distance: 0.460 mi., 2431 ft.
Elevation: 14 ft.
Relative: Higher

Site Name : GTE LONG BEACH PLANT YARD | GENERAL TELEPHONE CO OF CALIF | GTE CALIFORNIA INCORPORATED
1778 E 20TH ST | 1778 020TH ST E
LONG BEACH | SIGNAL HILL, CA 90806

Database(s) : [CALEPA SITES - CA, EPA LUST, FRS, HAZNET - CA, HWG - CA, LUST REG 4 - CA] ***(cont.)***

Envirosite ID: 323544
EPA ID: CAX000139121

FRS

Facility Name : GTE LONG BEACH PLANT YARD
Facility Address : 1778 020TH ST E, SIGNAL HILL, CA 90806
County : LOS ANGELES

Site Details
Registry ID : 110066726350
FRS Facility URL : Click here for hyperlink provided by the agency.
Last Date in Agency List : 2021-07-17

Source Description

Source Description :

The California Environmental Protection Agency (CalEPA) has recently implemented a new data warehouse system (nSite). This data warehouse combines and merges facility and site information from five different systems managed within CalEPA. The five systems are: California Environmental Reporting System (CERS), EnviroStor, GeoTracker, California Integrated Water Quality System (CIWQS), and Toxic Release Inventory (TRI).

FRS Environmental Interest
Source and System ID : CA-ENVIROVIEW - 258080

HAZNET - CA

Facility Name : GENERAL TELEPHONE CO OF CALIF
Facility Address : 1778 E 20TH ST, LONG BEACH, CA 90806
County : LOS ANGELES

Site Details
Generator EPA ID : CAX000139121
Active : Inactive
Category : STATE
Facility Types : N/R
Type : PERMANENT
Contact Name : N/R
Contact Phone : N/R
Facility Mailing Address : --, CHINO, CA 917080000
Latitude : 33.79376836
Longitude : -118.17041188
Agency Hyperlink : Click here for hyperlink provided by the agency.
Last Date in Agency List : 2021-07-08

Facility Name : GTE CALIFORNIA INCORPORATED
Facility Address : 1778 E 20TH ST, LONG BEACH, CA 90806

Map Id: 286
Direction: ENE
Distance: 0.460 mi., 2431 ft.
Elevation: 14 ft.
Relative: Higher

Site Name : GTE LONG BEACH PLANT YARD | GENERAL TELEPHONE CO OF CALIF | GTE CALIFORNIA INCORPORATED
1778 E 20TH ST | 1778 020TH ST E
LONG BEACH | SIGNAL HILL, CA 90806

Database(s) : [CALEPA SITES - CA, EPA LUST, FRS, HAZNET - CA, HWG - CA, LUST REG 4 - CA] ***(cont.)***

Envirosite ID: 323544
EPA ID: CAX000139121

HAZNET - CA ***(cont.)***

County : LOS ANGELES

Site Details

Generator EPA ID :	CAD981394539
Active :	Inactive
Category :	STATE
Facility Types :	N/R
Type :	PERMANENT
Contact Name :	N/R
Contact Phone :	N/R
Facility Mailing Address :	PO BOX 725, CHINO, CA 917080725
Latitude :	33.79376851
Longitude :	-118.17041196
Agency Hyperlink :	Click here for hyperlink provided by the agency.
Last Date in Agency List :	2021-07-08

Waste Generator Details

Details for this site have been truncated due to the large number of available details for this site within this dataset. For the complete details for this site, contact your Envirosite account representative for a complimentary site report containing all of the details available.

State Waste :
2004: 151 - Asbestos containing waste, 12.642 tons to CAD009007626
1997: 241 - Tank bottom waste, 2.502 tons to CAT080013352
1997: 261 - Polychlorinated biphenyls and material containing PCBs, 0.0165 tons to CAD050806850
1997: 331 - Off-specification, aged or surplus organics, 0.125 tons to CAD044429835
1997: 181 - Other inorganic solid waste, 12.642 tons to CAD000633164
1997: 141 - Off-specification, aged or surplus inorganics, 0.1 tons to CAD044429835
1997: 331 - Off-specification, aged or surplus organics, 0.5 tons to CAD044429835
1997: 181 - Other inorganic solid waste, 0.1 tons to CAD044429835
1997: 251 - Still bottoms with halogenated organics, 0.1102 tons to CAD050806850
1997: 611 - Contaminated soil from site clean-up, 1.6 tons to AZD049318009
1997: 221 - Waste oil and mixed oil, 0.114 tons to
1995: 331 - Off-specification, aged or surplus organics, 0.5 tons to CAD044429835
1995: 181 - Other inorganic solid waste, 0.1 tons to CAD044429835
1995: 141 - Off-specification, aged or surplus inorganics, 0.1 tons to CAD044429835
1995: 181 - Other inorganic solid waste, 12.642 tons to CAD000633164
1995: 611 - Contaminated soil from site clean-up, 1.6 tons to AZD049318009

Map Id: 286
Direction: ENE
Distance: 0.460 mi., 2431 ft.
Elevation: 14 ft.
Relative: Higher

Site Name : GTE LONG BEACH PLANT YARD | GENERAL TELEPHONE CO OF CALIF | GTE CALIFORNIA INCORPORATED
1778 E 20TH ST | 1778 020TH ST E
LONG BEACH | SIGNAL HILL, CA 90806

Database(s) : [CALEPA SITES - CA, EPA LUST, FRS, HAZNET - CA, HWG - CA, LUST REG 4 - CA] ***(cont.)***

Envirosite ID: 323544
EPA ID: CAX000139121

HAZNET - CA ***(cont.)***

1995: 331 - Off-specification, aged or surplus organics, 0.125 tons to CAD044429835
1995: 261 - Polychlorinated biphenyls and material containing PCBs, 0.0165 tons to CAD050806850
1995: 221 - Waste oil and mixed oil, 0.114 tons to
1995: 241 - Tank bottom waste, 2.502 tons to CAT080013352
1995: 251 - Still bottoms with halogenated organics, 0.1102 tons to CAD050806850
1994: 331 - Off-specification, aged or surplus organics, 0.1475 tons to CAD008302903
1994: 135 - Unspecified aqueous solution, 0.063 tons to CAD008302903
1994: 135 - Unspecified aqueous solution, 0.189 tons to CAD008302903
1994: 352 - Other organic solids, 106.1928 tons to CAT000646117
1994: 221 - Waste oil and mixed oil, 0 tons to CAT080013352
1994: 513 - Empty containers less than 30 gallons, 0.075 tons to CAT000646117
1994: 741 - Liquids with halogenated organic compounds >= 1,000 Mg. /L, 0.5376 tons to CAT000613976
1994: 134 - Aqueous solution with total organic residues less than 10 percent, 0.168 tons to CAD981696420
1994: 512 - Other empty containers 30 gallons or more, 0.05 tons to CAT000646117

Facility Name :	LBUSD
Facility Address :	1778 E 20TH ST, LONG BEACH, CA 90806
County :	LOS ANGELES

Site Details

Generator EPA ID :	CAC002579289
Active :	Inactive
Category :	STATE
Facility Types :	N/R
Type :	TEMPORARY
Contact Name :	N/R
Contact Phone :	N/R
Facility Mailing Address :	2425 WEBSTER AVE, LONG BEACH, CA 90801
Latitude :	33.79376851
Longitude :	-118.17041196
Agency Hyperlink :	Click here for hyperlink provided by the agency.
Last Date in Agency List :	2021-07-08

Waste Generator Details

State Waste :

2005: 352 - Other organic solids, 0.05 tons to CAD028409019
2004: 151 - Asbestos containing waste, 12.13632 tons to CAD009007626
2004: 261 - Polychlorinated biphenyls and material containing PCBs, 0.90144 tons to CAR000156125
2004: 151 - Asbestos containing waste, 0.4875 tons to CAD028409019
2004: 221 - Waste oil and mixed oil, 0.874 tons to CAD099452708

Map Id: 286
Direction: ENE
Distance: 0.460 mi., 2431 ft.
Elevation: 14 ft.
Relative: Higher

Site Name : GTE LONG BEACH PLANT YARD | GENERAL TELEPHONE CO OF CALIF | GTE CALIFORNIA INCORPORATED
1778 E 20TH ST | 1778 020TH ST E
LONG BEACH | SIGNAL HILL, CA 90806

Database(s) : [CALEPA SITES - CA, EPA LUST, FRS, HAZNET - CA, HWG - CA, LUST REG 4 - CA] ***(cont.)***

Envirosite ID: 323544
EPA ID: CAX000139121

HWG - CA

Facility Name :	GENERAL TELEPHONE CO OF CALIF
Facility Address :	1778 E 20TH ST, LONG BEACH, CA 90806
County :	LOS ANGELES
EPA ID :	CAX000139121
Status :	Inactive
Category :	STATE
Type :	PERMANENT
Facility Type :	N/R
Mailing Address :	CHINO, CA 917080000
Owner Name :	N/R
Owner Address :	N/A
Operator Name :	INACTIVE PER SURVEY 12-22-94
Operator Address :	LH, N/A
Latitude :	33.79383
Longitude :	-118.170209
Facility Name :	GTE CALIFORNIA INCORPORATED
Facility Address :	1778 E 20TH ST, LONG BEACH, CA 90806
County :	LOS ANGELES
EPA ID :	CAD981394539
Status :	Inactive
Category :	STATE
Type :	PERMANENT
Facility Type :	N/R
Mailing Address :	PO BOX 725, CHINO, CA 917080725
Owner Name :	GTE CALIFORNIA INCORPORATED
Owner Address :	1 GTE PLACE, THOUSAND OAKS, CA 913620000
Operator Name :	KIM D BRAY
Operator Address :	INACTIVE PER VQ98 - BMI, CHINO, CA 917080725
Latitude :	33.79383
Longitude :	-118.170209
Facility Name :	LBUSD
Facility Address :	1778 E 20TH ST, LONG BEACH, CA 90806
County :	LOS ANGELES
EPA ID :	CAC002579289
Status :	Inactive
Category :	STATE
Type :	TEMPORARY
Facility Type :	N/R
Mailing Address :	2425 WEBSTER AVE, LONG BEACH, CA 90801
Owner Name :	LONG BEACH USD
Owner Address :	2425 WEBSTER AVE, LONG BEACH, CA 90801
Operator Name :	JIM POPER
Operator Address :	2425 WEBSTER AVE, LONG BEACH, CA 90801

Map Id: 286
Direction: ENE
Distance: 0.460 mi., 2431 ft.
Elevation: 14 ft.
Relative: Higher

Site Name : GTE LONG BEACH PLANT YARD | GENERAL TELEPHONE CO OF CALIF | GTE CALIFORNIA INCORPORATED
1778 E 20TH ST | 1778 020TH ST E
LONG BEACH | SIGNAL HILL, CA 90806

Database(s) : [CALEPA SITES - CA, EPA LUST, FRS, HAZNET - CA, HWG - CA, LUST REG 4 - CA] ***(cont.)***

Envirosite ID: 323544
EPA ID: CAX000139121

HWG - CA ***(cont.)***

Latitude :	33.793911
Longitude :	-118.175702

LUST REG 4 - CA

Facility Name :	GTE LONG BEACH PLANT YARD
Facility Address :	1778 020TH ST E, SIGNAL HILL, CA 90806
County :	Los Angeles

Site Details

Status Date :	1996-11-18
Status :	Completed - Case Closed
Begin Date :	1985-09-24
Global ID :	T0603703587
Region :	REGION 4
Site History :	N/R
RB Case Number :	I-10172
Potential Media Affected :	Aquifer used for drinking water supply
Potential Contaminants of Concern :	Waste Oil / Motor / Hydraulic / Lubricating
Local Agency :	LOS ANGELES COUNTY
Local Case Number :	N/R
Lead Agency :	LOS ANGELES RWQCB (REGION 4)
File Location :	N/R
CUF Case :	NO
Caseworker :	YR
Case Type :	LUST Cleanup Site
How Discovered :	Tank Closure
How Discovered Description :	N/R
Stop Method :	N/R
Stop Description :	N/R
Calwater Watershed Name :	Los Angeles River - Los Angeles (412.10)
DWR Groundwater Subbasin Name :	Coastal Plain Of Los Angeles - West Coast (4-011.03)
Disadvantaged Community :	N/R
Latitude :	33.793702
Longitude :	-118.170354
Agency URL :	Click here for hyperlink provided by the agency.
Last Date in Agency List :	2021-09-08

Contacts Summary

Global ID :	T0603703587
Contact Name :	YUE RONG
Contact Type :	Regional Board Caseworker
Organization Name :	LOS ANGELES RWQCB (REGION 4)
Address :	320 W. 4TH ST., SUITE 200
City :	Los Angeles
Phone Number :	N/R
Email :	yrong@waterboards.ca.gov

Map Id: 286
Direction: ENE
Distance: 0.460 mi., 2431 ft.
Elevation: 14 ft.
Relative: Higher

Site Name : GTE LONG BEACH PLANT YARD | GENERAL TELEPHONE CO OF CALIF | GTE CALIFORNIA INCORPORATED
1778 E 20TH ST | 1778 020TH ST E
LONG BEACH | SIGNAL HILL, CA 90806

Database(s) : [CALEPA SITES - CA, EPA LUST, FRS, HAZNET - CA, HWG - CA, LUST REG 4 - CA] ***(cont.)***

Envirosite ID: 323544
EPA ID: CAX000139121

LUST REG 4 - CA ***(cont.)***

Global ID :	T0603703587
Contact Name :	JOHN AWUJO
Contact Type :	Local Agency Caseworker
Organization Name :	LOS ANGELES COUNTY
Address :	900 S FREMONT AVE
City :	ALHAMBRA
Phone Number :	6264583507
Email :	jawujo@dpw.lacounty.gov

Regulatory Activities

Date :	1985-09-24
Global ID :	T0603703587
Action Type :	Other
Action :	Leak Reported

Date :	1985-09-24
Global ID :	T0603703587
Action Type :	Other
Action :	Leak Discovery

Status History

Status Date :	1996-11-18
Global ID :	T0603703587
Status :	Completed - Case Closed

Status Date :	1989-05-16
Global ID :	T0603703587
Status :	Open - Remediation

Status Date :	1988-10-03
Global ID :	T0603703587
Status :	Open - Site Assessment

Status Date :	1988-04-01
Global ID :	T0603703587
Status :	Open - Site Assessment

Status Date :	1985-09-24
Global ID :	T0603703587
Status :	Open - Case Begin Date

Map Id: BE287
Direction: E
Distance: 0.462 mi., 2439 ft.
Elevation: 12 ft.
Relative: Lower

Site Name : Galaxy Scooters, LLC | WESTERN ELECTROPLATING COMPANY
820 W ESTHER ST | 820 WEST ESTHER STREET
LONG BEACH, CA 90813

Database(s) : [CALEPA SITES - CA, HIST CORTESE - CA]

Envirosite ID: 221734
EPA ID: N/R

CALEPA SITES - CA

Facility Name :	Galaxy Scooters, LLC
Facility Address :	820 W ESTHER ST, LONG BEACH, 90813
Site ID :	378574
EI ID :	10700803
EI Description :	Hazardous Waste Generator
Latitude :	33.788586
Longitude :	-118.202560
Agency Hyperlink :	Click here for hyperlink provided by the agency.
Last Date in Agency List :	2021-08-26

HIST CORTESE - CA

Facility Name :	WESTERN ELECTROPLATING COMPANY
Facility Address :	820 WEST ESTHER STREET, LONG BEACH, 90813
County :	LOS ANGELES
Status Date :	1985-09-01
Status :	REFER: OTHER AGENCY
Envirostor ID :	19340289
Program Type :	HISTORICAL
Site Code :	N/R
CalEnviroScreen Score :	96-100%
Latitude :	33.788586
Longitude :	-118.202563
Last Date in Agency List :	2021-09-23

Map Id: BE288
Direction: E
Distance: 0.462 mi., 2439 ft.
Elevation: 12 ft.
Relative: Higher

Site Name : GALAXY SCOOTERS | WESTERN ELECTROPLATING CO | Canna-Xpress LLC
820 W ESTHER | 820 W ESTHER ST | 820 WEST ESTHER STREET
LONG BEACH | Long Beach, CA 90813

Database(s) : [CERCLIS NFRAP, CIWQS 2 - CA, ENVIROSTOR - CA, HAZNET - CA, HWG - CA, SEMS_8R_ARCHIVED SITES]

Envirosite ID: 41041678
EPA ID: CAL000421523

CERCLIS NFRAP

Facility Name :	WESTERN ELECTROPLATING CO
Facility Address :	820 W ESTHER ST, LONG BEACH, CA 90813
County :	LOS ANGELES

Map Id: BE288
Direction: E
Distance: 0.462 mi., 2439 ft.
Elevation: 12 ft.
Relative: Higher

Site Name : GALAXY SCOOTERS | WESTERN ELECTROPLATING CO | Canna-Xpress LLC
820 W ESTHER | 820 W ESTHER ST | 820 WEST ESTHER STREET
LONG BEACH | Long Beach, CA 90813

Database(s) : [CERCLIS NFRAP, CIWQS 2 - CA, ENVIROSTOR - CA, HAZNET - CA, HWG - CA, SEMS_8R_ARCHIVED SITES] ***(cont.)***

Envirosite ID: 41041678
EPA ID: CAL000421523

CERCLIS NFRAP ***(cont.)***

Site ID :	0901116
Epa ID :	CAD008501215
Short Name :	WESTERN ELECTROPLATING CO
Congressional District :	32
IFMS ID :	N/R
SMSA Number :	4480
USGC Hydro Unit :	18070104
Federal Facility :	N
DMNSN Number :	N/R
Site Orphan Flag :	N
RCRA ID :	N/R
USGS Quadrangle :	N/R
Site Init by Prog :	N/R
NFRAP Flag :	NFA
Parent ID :	N/R
RST Code :	N/R
EPA Region :	09
Classification :	N/R
Site Settings Code :	N/R
NPL Status :	Not on the NPL
DMNSN Unit Code :	N/R
RBRAC Code :	N/R
RResp Fed Agency Code :	N/R
Non NPL Status :	NFRAP-Site does not qualify for the NPL based on existing information
Non NPL Status Date :	1986-02-01
Site Fips Code :	06037
CC Concurrence Date :	N/R
CC Concurrence FY :	N/R
Alias EPA ID :	N/R
Site FUDS Flag :	N/R

CERCLIS Site Contact Name(s)

Contact ID :	13003854
Contact Title :	Site Assessment Manager (SAM)
Contact ID :	13003858
Contact Title :	Site Assessment Manager (SAM)
Contact ID :	13004003
Contact Title :	Site Assessment Manager (SAM)
Alias Comments :	WESTERN ELECTROPLATING CO (OWNER & OPER)
Site Description :	N/R

Map Id: BE288
Direction: E
Distance: 0.462 mi., 2439 ft.
Elevation: 12 ft.
Relative: Higher

Site Name : GALAXY SCOOTERS | WESTERN ELECTROPLATING CO | Canna-Xpress LLC 820 W ESTHER | 820 W ESTHER ST | 820 WEST ESTHER STREET
LONG BEACH | Long Beach, CA 90813

Database(s) : [CERCLIS NFRAP, CIWQS 2 - CA, ENVIROSTOR - CA, HAZNET - CA, HWG - CA, SEMS_8R_ARCHIVED SITES] ***(cont.)***

Envirosite ID: 41041678
EPA ID: CAL000421523

CERCLIS NFRAP ***(cont.)***

CERCLIS Assessment History

Action Code :	001
Action :	DISCOVERY
Date Started :	N/R
Date Completed :	1985-11-01
Priority Level :	1
Operational Unit :	00
Primary Responsibility :	State, Fund Financed
Planning Status :	N/R
Urgency Indicator :	N/R
Action Anomaly :	N/R

Action Code :	001
Action :	PRELIMINARY ASSESSMENT
Date Started :	1985-09-01
Date Completed :	1986-02-01
Priority Level :	1
Operational Unit :	00
Primary Responsibility :	State, Fund Financed
Planning Status :	N/R
Urgency Indicator :	N/R
Action Anomaly :	N/R

Action Code :	001
Action :	ARCHIVE SITE
Date Started :	N/R
Date Completed :	1986-02-01
Priority Level :	1
Operational Unit :	00
Primary Responsibility :	EPA In-House
Planning Status :	N/R
Urgency Indicator :	N/R
Action Anomaly :	N/R

CIWQS 2 - CA

Facility Name :	Canna-Xpress LLC
Facility Address :	820 West Esther Street, Long Beach, 90813
County :	Los Angeles

Facility ID :	872862
WDID :	4_19CC434336
Facility Type :	Agricultural
Region :	4
Place Type :	Irrigated Land
Place Subtype :	Cannabis Site
Ageny Name :	Canna-Xpress, LLC
Agency Type :	Privately-Owned Business
Number of Agencies :	1
Status Date :	2021-04-09

Map Id: BE288
Direction: E
Distance: 0.462 mi., 2439 ft.
Elevation: 12 ft.
Relative: Higher

Site Name : GALAXY SCOOTERS | WESTERN ELECTROPLATING CO | Canna-Xpress LLC
820 W ESTHER | 820 W ESTHER ST | 820 WEST ESTHER STREET
LONG BEACH | Long Beach, CA 90813

Database(s) : [CERCLIS NFRAP, CIWQS 2 - CA, ENVIROSTOR - CA, HAZNET - CA, HWG - CA, SEMS_8R_ARCHIVED SITES] ***(cont.)***

Envirosite ID: 41041678
EPA ID: CAL000421523

CIWQS 2 - CA ***(cont.)***

Status :	Active
Status Enrollee :	N
Individual/General :	I
Fee Code :	21 - Non Billable Waivers
Staff Assigned :	N/R
Number of Staff Assigned :	N/R
Supervisor :	N/R
Number of Supervisor :	N/R
Number of Amendments :	0
Number of Reg Measures :	1
Baseline Flow :	N/R
Population (MS4)/Acres :	N/R
Reclamation :	N/R
CAFO Type :	N/R
CAFO Subtype :	N/R
CAFO Population :	N/R
Onsite :	N/R
Quality Assurance :	N/R
RCRA Flag :	N/R
Total MMP Violations Number :	0
Total Number of Violations :	0
Total Number of Inspections :	0
Date of Most Recent Completed Inspection:	N/R
Date of Most Recent Received Report :	N/R
Total Number of Final (A+H) Enforcement Actions:	0
Most Recent Effective Date of Enf Action (A+H):	N/R
Program :	IRRICANNABIS
Program Category :	IRRI
Number of Programs :	1
Complexity :	N/R
Pretreatment :	N/R
Facility Waste Type :	N/R
Reg Measure ID :	442575
Reg Measure Type :	Enrollee - Waiver
Reg Measure Title :	Enrollee - Waiver under Cannabis Cultivation General Order for Canna-Xpress, LLC
Reg Measure Description :	N/R
SIC 1 :	-
SIC 2 :	-
SIC 3 :	-
Latitude :	33.788693
Longitude :	-118.202604
Last Date in Agency List :	2021-08-25

ENVIROSTOR - CA

Facility Name :	WESTERN ELECTROPLATING COMPANY
Facility Address :	820 WEST ESTHER STREET, LONG BEACH, CA 90813

Map Id: BE288
Direction: E
Distance: 0.462 mi., 2439 ft.
Elevation: 12 ft.
Relative: Higher

Site Name : GALAXY SCOOTERS | WESTERN ELECTROPLATING CO | Canna-Xpress LLC
820 W ESTHER | 820 W ESTHER ST | 820 WEST ESTHER STREET
LONG BEACH | Long Beach, CA 90813

Database(s) : [CERCLIS NFRAP, CIWQS 2 - CA, ENVIROSTOR - CA, HAZNET - CA, HWG - CA, SEMS_8R_ARCHIVED SITES] ***(cont.)***

Envirosite ID: 41041678
EPA ID: CAL000421523

ENVIROSTOR - CA ***(cont.)***

County :	LOS ANGELES

Site Details

Cleanup Date :	1985-09-01
Cleanup Status :	Refer: Other Agency
Site Type :	Historical
Site Type Detailed :	* Historical
Acreage :	N/R
APN :	NONE SPECIFIED
National Priorities List :	NO
Regulatory Agencies Involved :	N/R
Lead Agency :	N/R
Project Manager :	N/R
Supervisor :	* Mmonroy
Office :	Cleanup Cypress
Envirostor ID :	19340289
Site Code :	N/R
Assembly :	70
Senate :	33
Congressional District :	47
Special Program :	* Site Char & Assess Grant (CERCLA 104)
Past Uses :	NONE SPECIFIED
Potential COC :	* UNSPECIFIED ALKALINE SOLUTIONS; * UNSPECIFIED SLUDGE WASTE; * HYDROCARBON SOLVENTS; * UNSPECIFIED ACID SOLUTION
Confirmed COC :	N/R
Potential Media Affected :	N/R
Restricted Use :	NO
Site Management Req :	N/R
Funding :	N/R
Latitude :	33.788586
Longitude :	-118.202563
Agency Hyperlink :	Click here for hyperlink provided by the agency.
Last Date in Agency List :	2021-08-11

Alias Details

Alias :	19340289
Alias Type :	Envirostor ID Number
Alias :	ELECTRIC MOTOR REPAIR
Alias Type :	Alternate Name

Map Id: BE288
Direction: E
Distance: 0.462 mi., 2439 ft.
Elevation: 12 ft.
Relative: Higher

Site Name : GALAXY SCOOTERS | WESTERN ELECTROPLATING CO | Canna-Xpress LLC
820 W ESTHER | 820 W ESTHER ST | 820 WEST ESTHER STREET
LONG BEACH | Long Beach, CA 90813

Database(s) : [CERCLIS NFRAP, CIWQS 2 - CA, ENVIROSTOR - CA, HAZNET - CA, HWG - CA, SEMS_8R_ARCHIVED SITES] ***(cont.)***

Envirosite ID: 41041678
EPA ID: CAL000421523

ENVIROSTOR - CA ***(cont.)***

Completed Activities

Completed Date :	1995-01-18
Area Name :	PROJECT WIDE
Sub Area Name :	N/R
Document Type :	Site Screening
Comments :	DATABASE VALIDATION PROGRAM CONFIRMS NFA FOR DTSC.

Completed Date :	1982-01-05
Area Name :	PROJECT WIDE
Sub Area Name :	N/R
Document Type :	* Discovery
Comments :	FACILITY IDENTIFIED LA CHAM OF COMM BUS DIR 1958 INSPECTION (FED) REPLATING AUTO PARTS

Future Activities

Area Name :	N/R
Sub Area Name :	N/R
Document Type :	N/R
Due Date :	N/R

Scheduled Activites

Due Date :	N/R
Revised Date :	N/R
Area Name :	N/R
Sub Area Name :	N/R
Document Type :	N/R

HAZNET - CA

Facility Name :	GALAXY SCOOTERS
Facility Address :	820 W ESTHER, LONG BEACH, CA 90813
County :	LOS ANGELES

Site Details

Generator EPA ID :	CAL000421523
Active :	Inactive
Category :	STATE
Facility Types :	N/R
Type :	PERMANENT
Contact Name :	N/R
Contact Phone :	N/R
Facility Mailing Address :	1340 EUCLID AVE, LONG BEACH, CA 90804
Latitude :	33.78858300
Longitude :	-118.20256200

Map Id: BE288
Direction: E
Distance: 0.462 mi., 2439 ft.
Elevation: 12 ft.
Relative: Higher

Site Name : GALAXY SCOOTERS | WESTERN ELECTROPLATING CO | Canna-Xpress LLC
820 W ESTHER | 820 W ESTHER ST | 820 WEST ESTHER STREET
LONG BEACH | Long Beach, CA 90813

Database(s) : [CERCLIS NFRAP, CIWQS 2 - CA, ENVIROSTOR - CA, HAZNET - CA, HWG - CA, SEMS_8R_ARCHIVED SITES] ***(cont.)***

Envirosite ID: 41041678
EPA ID: CAL000421523

HAZNET - CA ***(cont.)***

Agency Hyperlink :	Click here for hyperlink provided by the agency.
Last Date in Agency List :	2021-07-08

HWG - CA

Facility Name :	GALAXY SCOOTERS
Facility Address :	820 W ESTHER, LONG BEACH, CA 90813
County :	LOS ANGELES
EPA ID :	CAL000421523
Status :	Inactive
Category :	STATE
Type :	PERMANENT
Facility Type :	N/R
Mailing Address :	1340 EUCLID AVE, LONG BEACH, CA 90804
Owner Name :	KELLEY BATES
Owner Address :	1340 EUCLID AVE, LONG BEACH, CA 90804
Operator Name :	KELLEY BATES
Operator Address :	820 W ESTHER, LONG BEACH, CA 90813
Latitude :	33.788583
Longitude :	-118.202562

SEMS_8R_ARCHIVED SITES

Facility Name :	WESTERN ELECTROPLATING CO
Facility Address :	820 W ESTHER ST, LONG BEACH, CA 90813
County :	LOS ANGELES

Site Details

Site ID :	0901116
EPA ID :	CAD008501215
Region :	09
Congressional District :	32
Federal Facility :	N
Federal Facility Docket :	N
NPL Status :	Not on the NPL
Non NPL Status :	NFRAP-Site does not qualify for the NPL based on existing information
FIPS Code :	06037
Superfund Alternative Agreement :	N
Last Date in Agency List :	2021-08-10

Additional Information

Start Date :	1985-11-01
Finish Date :	1985-11-01
OU :	00
Action Code :	DS
Action Name :	DISCVRY

Map Id: BE288
Direction: E
Distance: 0.462 mi., 2439 ft.
Elevation: 12 ft.
Relative: Higher

Site Name : GALAXY SCOOTERS | WESTERN ELECTROPLATING CO | Canna-Xpress LLC
820 W ESTHER | 820 W ESTHER ST | 820 WEST ESTHER STREET
LONG BEACH | Long Beach, CA 90813

Database(s) : [CERCLIS NFRAP, CIWQS 2 - CA, ENVIROSTOR - CA, HAZNET - CA, HWG - CA, SEMS_8R_ARCHIVED SITES] ***(cont.)***

Envirosite ID: 41041678
EPA ID: CAL000421523

SEMS_8R_ARCHIVED SITES ***(cont.)***

Sequence :	1
Quality :	N/R
Current Action Lead :	St Perf
Start Date :	1985-09-01
Finish Date :	1986-02-01
OU :	00
Action Code :	PA
Action Name :	PA
Sequence :	1
Quality :	N
Current Action Lead :	St Perf
Start Date :	N/R
Finish Date :	1986-02-01
OU :	00
Action Code :	VS
Action Name :	ARCH SITE
Sequence :	1
Quality :	N/R
Current Action Lead :	EPA Perf In-Hse

Map Id: BG289
Direction: W
Distance: 0.466 mi., 2459 ft.
Elevation: 10 ft.
Relative: Lower

Site Name : Macias Tire Sales
2132 W Pacific Coast Hwy
Long Beach, CA

Database(s) : [HAULERS - CA]

Envirosite ID: 735850
EPA ID: N/R

HAULERS - CA

Facility Name :	Macias Tire Sales
Facility Address :	2132 W Pacific Coast Hwy, Long Beach, CA 90810-3759
County :	Los Angeles

Site Details

Site Number :	1209642
Site Type :	N/R
Site Status :	N/R
Contact :	N/R
Phone :	(562) 590-5595
Current Status :	N/R
End Use :	N/R
Generator :	N/R

Map Id: BG289
Direction: W
Distance: 0.466 mi., 2459 ft.
Elevation: 10 ft.
Relative: Lower

Site Name : Macias Tire Sales
2132 W Pacific Coast Hwy
Long Beach, CA

Database(s) : [HAULERS - CA] ***(cont.)***

Envirosite ID: 735850
EPA ID: N/R

HAULERS - CA ***(cont.)***

Accepting Tires from Public :	N/R
Last Date in Agency List :	2018-08-09

Additional Details

Current Hauler Status :	N/R
Primary Contact Person :	N/R
Primary Mailing Address :	N/R
Primary Mailing Phone Number :	N/R
Website :	N/R

Permit/Authority Details

Regulatory Status Last Changed/Issued On:	N/R
Current Site Regulatory Status :	N/R
Maximum Number of Tires Permitted :	N/R
Business Types :	N/R

Map Id: BI290
Direction: SSE
Distance: 0.466 mi., 2460 ft.
Elevation: 9 ft.
Relative: Lower

Site Name : STAPLETON TECHNOLOGIES INC |
STAPLETON TECHNOLIGIES INC
1350 W 12TH ST
LONG BEACH | Long Beach, CA 90813

Database(s) : [CALEPA SITES - CA, CIWQS - CA, ECHO, FRS, HAZNET - CA, HWG - CA, ICIS, NPDES - CA, PCS FACILITY, RCRA_LQG, RFR - CA, STORMWATER]

Envirosite ID: 597219
EPA ID: N/R

CALEPA SITES - CA

Facility Name :	STAPLETON TECHNOLOGIES INC
Facility Address :	1350 W 12TH ST, LONG BEACH, 90813
Site ID :	372811
EI ID :	10612333
EI Description :	Chemical Storage Facilities
Latitude :	33.781525
Longitude :	-118.209644
Agency Hyperlink :	Click here for hyperlink provided by the agency.
Last Date in Agency List :	2021-08-26
Site ID :	372811
EI ID :	10612333
EI Description :	Hazardous Waste Generator
Latitude :	33.781525

Map Id: BI290
Direction: SSE
Distance: 0.466 mi., 2460 ft.
Elevation: 9 ft.
Relative: Lower

Site Name : STAPLETON TECHNOLOGIES INC | STAPLETON TECHNOLIGIES INC
1350 W 12TH ST
LONG BEACH | Long Beach, CA 90813

Database(s) : [CALEPA SITES - CA, CIWQS - CA, ECHO, FRS, HAZNET - CA, HWG - CA, ICIS, NPDES - CA, PCS FACILITY, RCRA_LQG, RFR - CA, STORMWATER] ***(cont.)***

Envirosite ID: 597219
EPA ID: N/R

CALEPA SITES - CA ***(cont.)***

Longitude :	-118.209644
Agency Hyperlink :	Click here for hyperlink provided by the agency.
Last Date in Agency List :	2021-08-26
Site ID :	372811
EI ID :	10612333
EI Description :	Chemical Storage Facilities
Latitude :	33.781525
Longitude :	-118.209644
Agency Hyperlink :	Click here for hyperlink provided by the agency.
Last Date in Agency List :	2021-02-13
Site ID :	372811
EI ID :	10612333
EI Description :	Hazardous Waste Generator
Latitude :	33.781525
Longitude :	-118.209644
Agency Hyperlink :	Click here for hyperlink provided by the agency.
Last Date in Agency List :	2021-02-13

CIWQS - CA

Facility Name :	STAPLETON TECHNOLOGIES INC
Facility Address :	1350 W 12TH ST, LONG BEACH, CA 90813
County :	LOS ANGELES
Place ID :	S258492
Agency Name :	STAPLETON TECHNOLOGIES INC
Last Date in Agency List :	2021-09-10

ECHO

Facility Name :	STAPLETON TECHNOLIGIES INC
Facility Address :	1350 W 12TH ST, LONG BEACH, CA 90813
County :	LOS ANGELES
Last Inspection Date :	N/R
Registry ID :	110002673955
FIPS Code :	06037
EPA Region :	09
Inspection Count :	0
Last Inspection Days :	N/R
Informal Count :	0
Last Informal Action Date :	N/R
Formal Action Count :	0
Last Formal Action Date :	N/R
Total Penalties :	0
Penalty Count :	N/R

Map Id: BI290
Direction: SSE
Distance: 0.466 mi., 2460 ft.
Elevation: 9 ft.
Relative: Lower

Site Name : STAPLETON TECHNOLOGIES INC | STAPLETON TECHNOLIGIES INC
1350 W 12TH ST
LONG BEACH | Long Beach, CA 90813

Database(s) : [CALEPA SITES - CA, CIWQS - CA, ECHO, FRS, HAZNET - CA, HWG - CA, ICIS, NPDES - CA, PCS FACILITY, RCRA_LQG, RFR - CA, STORMWATER] ***(cont.)***

Envirosite ID: 597219
EPA ID: N/R

ECHO ***(cont.)***

Last Penalty Date :	N/R
Last Penalty Amount :	N/R
QTRS IN NC :	0
Programs IN SNC :	0
Current Compliance Status :	No Violation Identified
Three-Year Compliance Status :	_____
Collection Method :	ADDRESS MATCHING-HOUSE NUMBER
Reference Point :	ENTRANCE POINT OF A FACILITY OR STATION
Accuracy Meters :	50
Derived Tribes :	N/R
Derived HUC :	18070105
Derived WBD :	N/R
Derived STCTY FIPS :	06037
Derived Zip :	90813
Derived CD113 :	47
Derived CB2010 :	060379800331004
MYRTK Universe :	NNY
NPDES IDs :	CAZ190349
CWA Permit Types :	Minor
CWA Compliance Tracking :	On
CWA NAICS :	N/R
CWA SICS :	N/R
CWA Inspection Count :	N/R
CWA Last Inspection Days :	N/R
CWA Informal Count :	N/R
CWA Formal Action Count :	N/R
CWA Last Formal Action Date :	N/R
CWA Penalties :	N/R
CWA Last Penalty Date :	N/R
CWA Last Penalty Amount :	N/R
CWA Quarters IN NC :	0
CWA Current Compliance Status :	No Violation Identified
CWA Current SNC Flag :	N
CWA 13 Quarters Compliance Status :	_____
CWA 13 Quarters Effluent Exceedances:	N/R
CWA Three-Year QNCR Codes :	N/R
DFR URL :	Click here for hyperlink provided by the agency.
Facility SIC :	N/R
Facility NAICS :	N/R
Facility Last Inspection EPA Date :	N/R
Facility Last Inspection State Date :	N/R
Facility Last Formal Act EPA Date :	N/R
Facility Last Formal Act State Date :	N/R
Facility Last Informal Act EPA Date :	N/R
Facility Last Informal Act State Date:	N/R
Facility Federal Agency :	N/R
TRI Reporter :	N/R
Facility Imp Water Flag :	N/R
Current SNC Flag :	N
Indian County Flag :	N
Federal Flag :	N/R
US Mexico Border Flag :	N
Chesapeak Bay Flag :	N/R

Map Id: BI290
Direction: SSE
Distance: 0.466 mi., 2460 ft.
Elevation: 9 ft.
Relative: Lower

Site Name : STAPLETON TECHNOLOGIES INC | STAPLETON TECHNOLIGIES INC
1350 W 12TH ST
LONG BEACH | Long Beach, CA 90813

Database(s) : [CALEPA SITES - CA, CIWQS - CA, ECHO, FRS, HAZNET - CA, HWG - CA, ICIS, NPDES - CA, PCS FACILITY, RCRA_LQG, RFR - CA, STORMWATER] ***(cont.)***

Envirosite ID: 597219
EPA ID: N/R

ECHO ***(cont.)***

AIR Flag :	N
NPDES Flag :	Y
SDWIS Flag :	N
RCRA Flag :	Y
TRI Flag :	N
GHG Flag :	N
Major Flag :	N/R
Active Flag :	Y
NAA Flag :	Y
Latitude :	33.78157
Longitude :	-118.209647
Last Date in Agency List :	2021-08-20
Facility Name :	STAPLETON TECHNOLOGIES INC
Facility Address :	1350 W 12TH ST, LONG BEACH, CA 90813
County :	LOS ANGELES
Last Inspection Date :	N/R
Registry ID :	110002673955
FIPS Code :	06037
EPA Region :	09
Inspection Count :	0
Last Inspection Days :	N/R
Informal Count :	0
Last Informal Action Date :	N/R
Formal Action Count :	0
Last Formal Action Date :	N/R
Total Penalties :	0
Penalty Count :	N/R
Last Penalty Date :	N/R
Last Penalty Amount :	N/R
QTRS IN NC :	0
Programs IN SNC :	0
Current Compliance Status :	No Violation Identified
Three-Year Compliance Status :	_____
Collection Method :	ADDRESS MATCHING-HOUSE NUMBER
Reference Point :	ENTRANCE POINT OF A FACILITY OR STATION
Accuracy Meters :	50
Derived Tribes :	N/R
Derived HUC :	18070105
Derived WBD :	N/R
Derived STCTY FIPS :	06037
Derived Zip :	90813
Derived CD113 :	47
Derived CB2010 :	060379800331004
MYRTK Universe :	NNY
NPDES IDs :	CAZ190349
CWA Permit Types :	Minor
CWA Compliance Tracking :	On
CWA NAICS :	N/R
CWA SICS :	N/R

Map Id: BI290
Direction: SSE
Distance: 0.466 mi., 2460 ft.
Elevation: 9 ft.
Relative: Lower

Site Name : STAPLETON TECHNOLOGIES INC | STAPLETON TECHNOLIGIES INC
1350 W 12TH ST
LONG BEACH | Long Beach, CA 90813

Database(s) : [CALEPA SITES - CA, CIWQS - CA, ECHO, FRS, HAZNET - CA, HWG - CA, ICIS, NPDES - CA, PCS FACILITY, RCRA_LQG, RFR - CA, STORMWATER] ***(cont.)***

Envirosite ID: 597219
EPA ID: N/R

ECHO ***(cont.)***

CWA Inspection Count :	N/R
CWA Last Inspection Days :	N/R
CWA Informal Count :	N/R
CWA Formal Action Count :	N/R
CWA Last Formal Action Date :	N/R
CWA Penalties :	N/R
CWA Last Penalty Date :	N/R
CWA Last Penalty Amount :	N/R
CWA Quarters IN NC :	0
CWA Current Compliance Status :	No Violation Identified
CWA Current SNC Flag :	N
CWA 13 Quarters Compliance Status :	_____
CWA 13 Quarters Effluent Exceedances:	N/R
CWA Three-Year QNCR Codes :	N/R
DFR URL :	Click here for hyperlink provided by the agency.
Facility SIC :	N/R
Facility NAICS :	N/R
Facility Last Inspection EPA Date :	N/R
Facility Last Inspection State Date :	N/R
Facility Last Formal Act EPA Date :	N/R
Facility Last Formal Act State Date :	N/R
Facility Last Informal Act EPA Date :	N/R
Facility Last Informal Act State Date:	N/R
Facility Federal Agency :	N/R
TRI Reporter :	N/R
Facility Imp Water Flag :	N/R
Current SNC Flag :	N
Indian County Flag :	N
Federal Flag :	N/R
US Mexico Border Flag :	N
Chesapeak Bay Flag :	N/R
AIR Flag :	N
NPDES Flag :	Y
SDWIS Flag :	N
RCRA Flag :	Y
TRI Flag :	N
GHG Flag :	N
Major Flag :	N/R
Active Flag :	Y
NAA Flag :	Y
Latitude :	33.78157
Longitude :	-118.209647
Last Date in Agency List :	2021-04-16

FRS

Facility Name :	STAPLETON TECHNOLIGIES INC
Facility Address :	1350 W 12TH ST, LONG BEACH, CA 90813
County :	LOS ANGELES

Map Id: BI290
Direction: SSE
Distance: 0.466 mi., 2460 ft.
Elevation: 9 ft.
Relative: Lower

Site Name : STAPLETON TECHNOLOGIES INC | STAPLETON TECHNOLIGIES INC
1350 W 12TH ST
LONG BEACH | Long Beach, CA 90813

Database(s) : [CALEPA SITES - CA, CIWQS - CA, ECHO, FRS, HAZNET - CA, HWG - CA, ICIS, NPDES - CA, PCS FACILITY, RCRA_LQG, RFR - CA, STORMWATER] ***(cont.)***

Envirosite ID: 597219
EPA ID: N/R

FRS ***(cont.)***

Site Details
Registry ID : 110002673955
FRS Facility URL : Click here for hyperlink provided by the agency.
Last Date in Agency List : 2021-05-03

Source Description

Source Description :

HWTS-DATAMART provides California with information on hazardous waste shipments for generators, transporters, and treatment, storage, and disposal facilities.

Source Description :

RCRAInfo is EPA's comprehensive information system that supports the Resource Conservation and Recovery Act (RCRA) of 1976 and the Hazardous and Solid Waste Amendments (HSWA) of 1984 through the tracking of events and activities related to facilities that generate, transport, and treat, store, or dispose of hazardous waste. RCRAInfo allows RCRA program staff to track the notification, permit, compliance, and corrective action activities required under RCRA. RCRAInfo also supports generation of the National Hazardous Waste Biennial Report. All generators and treatment, storage, and disposal facilities who handle hazardous waste are required to report to the EPA Administrator at least once every two years to support creation of the Biennial Report.

FRS Environmental Interest
Source and System ID : HWTS-DATAMART - CAD980885800
RCRAINFO - CAD980885800

Facility Name : STAPLETON TECHNOLOGIES INC
Facility Address : 1350 W 12TH ST, LONG BEACH, CA 90813
County : LOS ANGELES

Site Details
Registry ID : 110002673955
FRS Facility URL : Click here for hyperlink provided by the agency.
Last Date in Agency List : 2021-07-17

Source Description
Source Description : HWTS-DATAMART provides California with information on hazardous waste shipments for generators, transporters, and treatment, storage, and disposal facilities.

Map Id: BI290
Direction: SSE
Distance: 0.466 mi., 2460 ft.
Elevation: 9 ft.
Relative: Lower

Site Name : STAPLETON TECHNOLOGIES INC | STAPLETON TECHNOLIGIES INC
1350 W 12TH ST
LONG BEACH | Long Beach, CA 90813

Database(s) : [CALEPA SITES - CA, CIWQS - CA, ECHO, FRS, HAZNET - CA, HWG - CA, ICIS, NPDES - CA, PCS FACILITY, RCRA_LQG, RFR - CA, STORMWATER] ***(cont.)***

Envirosite ID: 597219
EPA ID: N/R

FRS ***(cont.)***

The NPDES module of the Compliance Information System (ICIS) tracks surface water permits issued under the Clean Water Act. Under NPDES, all facilities that discharge pollutants from any point source into waters of the United States are required to obtain a permit. The permit will likely contain limits on what can be discharged, impose monitoring and reporting requirements, and include other provisions to ensure that the discharge does not adversely affect water quality.

Source Description :

RCRAInfo is EPA's comprehensive information system that supports the Resource Conservation and Recovery Act (RCRA) of 1976 and the Hazardous and Solid Waste Amendments (HSWA) of 1984 through the tracking of events and activities related to facilities that generate, transport, and treat, store, or dispose of hazardous waste. RCRAInfo allows RCRA program staff to track the notification, permit, compliance, and corrective action activities required under RCRA. RCRAInfo also supports generation of the National Hazardous Waste Biennial Report. All generators and treatment, storage, and disposal facilities who handle hazardous waste are required to report to the EPA Administrator at least once every two years to support creation of the Biennial Report.

FRS Environmental Interest

Source and System ID :	HWTS-DATAMART - CAD980885800 ICIS - CAZ190349 RCRAINFO - CAD980885800

HAZNET - CA

Facility Name :	STAPLETON TECHNOLOGIES INC
Facility Address :	1350 W 12TH ST, LONG BEACH, CA 90813
County :	LOS ANGELES

Site Details

Generator EPA ID :	CAD980885800
Active :	Active
Category :	FEDERAL
Facility Types :	N/R
Type :	PERMANENT
Contact Name :	N/R
Contact Phone :	N/R
Facility Mailing Address :	1350 W 12TH ST, LONG BEACH, CA 908132721
Latitude :	33.78150339
Longitude :	-118.20964554
Agency Hyperlink :	Click here for hyperlink provided by the agency.
Last Date in Agency List :	2021-07-08

Waste Generator Details

State Waste :	2018: 132 - Aqueous solution with metals (< restricted levels and see 121), 1.83480 tons to CAD097030993

Map Id: BI290
Direction: SSE
Distance: 0.466 mi., 2460 ft.
Elevation: 9 ft.
Relative: Lower

Site Name : STAPLETON TECHNOLOGIES INC | STAPLETON TECHNOLIGIES INC
1350 W 12TH ST
LONG BEACH | Long Beach, CA 90813

Database(s) : [CALEPA SITES - CA, CIWQS - CA, ECHO, FRS, HAZNET - CA, HWG - CA, ICIS, NPDES - CA, PCS FACILITY, RCRA_LQG, RFR - CA, STORMWATER] ***(cont.)***

Envirosite ID: 597219
EPA ID: N/R

HAZNET - CA ***(cont.)***

2018: 181 - Other inorganic solid waste, 0.05000 tons to CAD097030993
2018: 792 - Liquids with pH <= 2 with metals, 1.60545 tons to CAD097030993
2007: 352 - Other organic solids, 1 tons to NVT330010000
2007: 726 - Liquids with nickel >= 134 Mg./L, 2.52285 tons to NVT330010000
2007: 726 - Liquids with nickel >= 134 Mg./L, 0.22935 tons to NVT330010000
2006: 726 - Liquids with nickel >= 134 Mg./L, 1.60545 tons to CAT080033681
2005: 726 - Liquids with nickel >= 134 Mg./L, 3.89895 tons to CAT080033681
2005: 792 - Liquids with pH <= 2 with metals, 1.60545 tons to CAT080033681
2004: 181 - Other inorganic solid waste, 1 tons to CAT080033681
2004: 792 - Liquids with pH <= 2 with metals, 0.22935 tons to CAT080033681

HWG - CA

Facility Name :	STAPLETON TECHNOLOGIES INC
Facility Address :	1350 W 12TH ST, LONG BEACH, CA 90813
County :	LOS ANGELES
EPA ID :	CAD980885800
Status :	Active
Category :	FEDERAL
Type :	PERMANENT
Facility Type :	N/R
Mailing Address :	1350 W 12TH ST, LONG BEACH, CA 908132721
Owner Name :	STAPLETON TECHNOLOGIES INC
Owner Address :	1350 W 12TH ST, LONG BEACH, CA 908132721
Operator Name :	PHILLIP STAPLETON
Operator Address :	1350 W 12TH ST, LONG BEACH, CA 90813
Latitude :	33.781685
Longitude :	-118.210055

ICIS

Facility Name :	STAPLETON TECHNOLOGIES INC
Facility Address :	1350 W 12TH ST, LONG BEACH, CA 90813

Site Details

NPDES ID :	CAZ190349
ICIS Facility Interest ID :	3601265990
Facility UIN :	110002673955
Facility Type Code :	Privately Owned Facility
Impaired Waters :	N/R
Latitude :	33.78168

Map Id: BI290
Direction: SSE
Distance: 0.466 mi., 2460 ft.
Elevation: 9 ft.
Relative: Lower

Site Name : STAPLETON TECHNOLOGIES INC | STAPLETON TECHNOLIGIES INC
1350 W 12TH ST
LONG BEACH | Long Beach, CA 90813

Database(s) : [CALEPA SITES - CA, CIWQS - CA, ECHO, FRS, HAZNET - CA, HWG - CA, ICIS, NPDES - CA, PCS FACILITY, RCRA_LQG, RFR - CA, STORMWATER] ***(cont.)***

Envirosite ID: 597219
EPA ID: N/R

ICIS ***(cont.)***

Longitude :	-118.21003
Last Date in Agency List :	2021-08-17

Facility NAICS

NAICS Code :	N/R
NAICS Description :	N/R

Facility SIC

SIC Code :	N/R
SIC Description :	N/R

NPDES - CA

Facility Name :	Stapleton Technologies Inc
Facility Address :	1350 W 12th St, Long Beach, 90813
County :	Los Angeles
Effective Date :	2015-11-24
Adoption Date :	N/R
Expiration Date :	N/R
Termination Date :	N/R
Order Number :	97-03-DWQ
NPDES Number :	CAS000001
WDID :	4 19NEC001593
RM Status :	Active
Reg Meas ID :	190349
Reg Meas Type :	Enrollee
Program :	Industrial
Facility Place ID :	N/R
Region Code :	4
Discharger ID :	0
Discharger :	Stapleton Technologies Inc
Discharger Address :	1350 W 12th St, Long Beach, California 90813
Last Date in Agency List :	2021-09-03

PCS FACILITY

Issue Date :	2015-11-24
Original Issue Date :	2015-11-24
Effective Date :	2015-11-24
Expiration Date :	2020-06-30
Retirement Date :	N/R
Termination Date :	N/R
Issuing Agency :	CA Waterboards
Agency Type :	State
Activity ID :	3602394322
External Permit Number :	N/R

Map Id: BI290
Direction: SSE
Distance: 0.466 mi., 2460 ft.
Elevation: 9 ft.
Relative: Lower

Site Name : STAPLETON TECHNOLOGIES INC | STAPLETON TECHNOLIGIES INC
1350 W 12TH ST
LONG BEACH | Long Beach, CA 90813

Database(s) : [CALEPA SITES - CA, CIWQS - CA, ECHO, FRS, HAZNET - CA, HWG - CA, ICIS, NPDES - CA, PCS FACILITY, RCRA_LQG, RFR - CA, STORMWATER] ***(cont.)***

Envirosite ID: 597219
EPA ID: N/R

PCS FACILITY ***(cont.)***

Facility Type Indicator :	NON-POTW
Permit Type :	General Permit Covered Facility-NPDES)
Major Minor Status :	N
Permit Status :	Administratively Continued
Total Design Flow Number :	N/R
Actual Average Flow Number :	N/R
State Water Body :	N/R
State Water Body Name :	N/R
Permit Name :	Stapleton Technologies Inc
Permit Comp Status :	Y
RNC Tracking :	Y
Master External Permit Number :	CAS000001
TMDL Interface :	N/R
EDMR Authorization :	N
Pretreatment Indicator :	N/R
Last Date in Agency List :	2021-08-19

RCRA_LQG

Facility Name :	STAPLETON TECHNOLIGIES INC
Facility Address :	1350 W 12TH ST, LONG BEACH, CA 90813
County :	LOS ANGELES
Date Form Received by Agency :	1985-01-04
EPA ID :	CAD980885800
Mailing Address :	1350 W 12TH ST, LONG BEACH, CA 90813
Contact :	ENVIRONMENTAL MANAGER
Contact Address :	1350 W TWELVE ST, LONG BEACH, CA 90813
Contact Country :	US
Contact Telephone :	213-437-0541
Contact Email :	N/R
EPA Region :	09
Land Type :	Other land type
Source Type :	Notification
Classification :	Large Quantity Generator

Description :

Handlers that generate 1,000 kg or more of hazardous waste during any calendar month; or generate more than 1 kg of acutely hazardous waste during any calendar month; or generate more than 100 kg of any residue or contaminated soil, waste or other debris resulting from the cleanup of a spill, into or on any land or water, of acutely hazardous waste during any calendar month; or generate 1 kg or less of acutely hazardous waste during any calendar month, and accumulate more than 1 kg of acutely hazardous waste at any time; or generate 100 kg or less of any residue or contaminated soil, waste or other debris resulting from the cleanup of a spill, into or on any land or water, of acutely hazardous waste during any calendar month, and accumulated more than 100 kg of that material at any time.

Last Date in Agency List : 2021-09-03

Map Id: BI290
Direction: SSE
Distance: 0.466 mi., 2460 ft.
Elevation: 9 ft.
Relative: Lower

Site Name : STAPLETON TECHNOLOGIES INC | STAPLETON TECHNOLIGIES INC
1350 W 12TH ST
LONG BEACH | Long Beach, CA 90813

Database(s) : [CALEPA SITES - CA, CIWQS - CA, ECHO, FRS, HAZNET - CA, HWG - CA, ICIS, NPDES - CA, PCS FACILITY, RCRA_LQG, RFR - CA, STORMWATER] ***(cont.)***

Envirosite ID: 597219
EPA ID: N/R

RCRA_LQG ***(cont.)***

Owner/Operator Summary

Owner/Operator Name :	NOT REQUIRED
Owner/Operator Address :	NOT REQUIRED, NOT REQUIRED, ME 99999
Owner/Operator Country :	N/R
Owner/Operator Telephone :	415-555-1212
Owner/Operator Email :	N/R
Owner/Operator Fax :	N/R
Legal Status :	Private
Owner/Operator Type :	Owner
Owner/Operator Start Date :	N/R
Owner/Operator End Date :	N/R

Handler Activities Summary

U.S. Importer of Hazardous Waste :	N
Mixed Waste (Haz. and Radioactive) :	N
Recycler of Hazardous Waste :	N
Transporter of Hazardous Waste :	N
Treater, Storer or Disposer of HW :	N
Underground Injection Activity :	N
On-site Burner Exemption :	N
Furnace Exemption :	N
Used Oil Fuel Burner :	N
Used Oil Processor :	N
Used Oil Refiner :	N
Used Oil Fuel Marketer to Burner :	N
Used Oil Specification Marketer :	N
Used Oil Transfer Facility :	N
Used Oil Transporter :	N

Notices of Violations Summary

Regulation Violated :	N

RFR - CA

Facility Name :	Stapleton Technologies Inc
Facility Address :	1350 W 12th St, Long Beach, CA 90813
County :	N/R
Effective Date :	1996-08-26
Adoption Date :	N/R
Termination Date :	N/R
Expiration/Review Date :	N/R
NPDES Number :	CAS000001
Order Number :	97-03DW
WDID :	4 19I012519
SIC/NAICS :	Multiple
Program :	INDSTW

Map Id: BI290
Direction: SSE
Distance: 0.466 mi., 2460 ft.
Elevation: 9 ft.
Relative: Lower

Site Name : STAPLETON TECHNOLOGIES INC | STAPLETON TECHNOLIGIES INC
1350 W 12TH ST
LONG BEACH | Long Beach, CA 90813

Database(s) : [CALEPA SITES - CA, CIWQS - CA, ECHO, FRS, HAZNET - CA, HWG - CA, ICIS, NPDES - CA, PCS FACILITY, RCRA_LQG, RFR - CA, STORMWATER] ***(cont.)***

Envirosite ID: 597219
EPA ID: N/R

RFR - CA ***(cont.)***

Regulatory Measure Status :	Active
Regulatory Measure Type :	Storm water industrial
Place/Project Type :	Industrial - Chemicals and Chemical Preparations, NEC
Region :	4
Design Flow :	N/R
Major/Minor :	N/R
Complexity :	N/R
TTWQ :	N/R
Number of Enforcement Actions within Five Years:	1
Number of Violations within Five Years:	2
Agency :	Stapleton Technologies Inc
Agency Address :	1350 W 12th St, Long Beach, CA 90813
Latitude :	33.78168
Longitude :	-118.21003
Last Date in Agency List :	2015-06-12

Facility Name :	Stapleton Technologies Inc
Facility Address :	1350 W 12th St, Long Beach, CA 90813
County :	Los Angeles

Effective Date :	1996-08-26
Adoption Date :	N/R
Termination Date :	N/R
Expiration/Review Date :	N/R
NPDES Number :	UNKNOWN
Order Number :	UNKNOWN
WDID :	4 19NEC000079
SIC/NAICS :	Multiple
Program :	UNKNOWN
Regulatory Measure Status :	Active
Regulatory Measure Type :	No Exposure Certification
Place/Project Type :	Facility
Region :	4
Design Flow :	N/R
Major/Minor :	N/R
Complexity :	N/R
TTWQ :	N/R
Number of Enforcement Actions within Five Years:	1
Number of Violations within Five Years:	1
Agency :	Stapleton Technologies Inc
Agency Address :	1350 W 12th St, Long Beach, CA 90813
Latitude :	33.78168
Longitude :	-118.21003
Last Date in Agency List :	2015-09-26

Effective Date :	2015-11-24
Adoption Date :	N/R
Termination Date :	N/R

Map Id: BI290
Direction: SSE
Distance: 0.466 mi., 2460 ft.
Elevation: 9 ft.
Relative: Lower

Site Name : STAPLETON TECHNOLOGIES INC | STAPLETON TECHNOLIGIES INC
1350 W 12TH ST
LONG BEACH | Long Beach, CA 90813

Database(s) : [CALEPA SITES - CA, CIWQS - CA, ECHO, FRS, HAZNET - CA, HWG - CA, ICIS, NPDES - CA, PCS FACILITY, RCRA_LQG, RFR - CA, STORMWATER] ***(cont.)***

Envirosite ID: 597219
EPA ID: N/R

RFR - CA ***(cont.)***

Expiration/Review Date :	N/R
NPDES Number :	CAS000001
Order Number :	2014-0057-DWQ
WDID :	4 19NEC001593
SIC/NAICS :	2899(+)
Program :	INDSTW
Regulatory Measure Status :	Active
Regulatory Measure Type :	Storm water industrial
Place/Project Type :	Industrial - Chemicals and Chemical Preparations, NEC
Region :	4
Design Flow :	N/R
Major/Minor :	N/R
Complexity :	N/R
TTWQ :	N/R
Number of Enforcement Actions within Five Years:	N/R
Number of Violations within Five Years:	N/R
Agency :	Stapleton Technologies Inc
Agency Address :	1350 W 12th St, Long Beach, CA 90813
Latitude :	33.78168
Longitude :	-118.21003
Last Date in Agency List :	2021-07-24

STORMWATER

Facility Name :	STAPLETON TECHNOLOGIES INC
Facility Address :	1350 W 12TH ST, LONG BEACH, CA 90813
NPDES ID :	CAZ190349
Permittee Name :	Stapleton Technologies Inc
Permit Status :	Admin Continued
Permit Issuing Name :	State
Issued Date :	2015-11-24
Termination Date :	N/R
Effective Date :	2015-11-24 2020-06-30
EPA Region :	09
SIC Code :	N/R
NAICS Code :	N/R
EJ Indexes Above 80th Percentile :	Y
Significant Noncompliance Status :	N/R
Quarters with Noncompliance :	0
Industrial Stormwater Formal Enforcement Actions:	0
Facility Map Flag :	Y
DRF URL :	Click here for hyperlink provided by the agency.
Latitude :	33.78157
Longitude :	-118.209647
Last Date in Agency List :	2021-09-24

Map Id: BI291
Direction: SSE
Distance: 0.469 mi., 2477 ft.
Elevation: 9 ft.
Relative: Lower

Site Name : HARRISON PROPERTY
1326 12TH ST W | 1326 WEST 12TH
LONG BEACH, CA 90813

Database(s) : [CALEPA SITES - CA, CIWQS - CA, EPA LUST, LUST REG 4 - CA]

Envirosite ID: 440876
EPA ID: N/R

CALEPA SITES - CA

Facility Name :	HARRISON PROPERTY
Facility Address :	1326 12TH ST W, LONG BEACH, 90813
Site ID :	211674
EI ID :	T0603701919
EI Description :	Leaking Underground Storage Tank Cleanup Site
Latitude :	33.781322
Longitude :	-118.209183
Agency Hyperlink :	Click here for hyperlink provided by the agency.
Last Date in Agency List :	2021-08-26

CIWQS - CA

Facility Name :	HARRISON PROPERTY
Facility Address :	1326 WEST 12TH, LONG BEACH, CA 90813
County :	LOS ANGELES
Place ID :	814703
Agency Name :	NOT AVAILABLE
Last Date in Agency List :	2021-09-10

EPA LUST

Facility Name :	HARRISON PROPERTY
Facility Address :	1326 12TH ST W, LONG BEACH, California 90813
County :	N/R
Facility ID :	N/R
LUST ID :	CAT0603701919
Reported Date :	N/R
Status :	Open
Substance :	N/R
Closed With Residual Contamination (Tribal Only):	N/R
NFA_Letter (Tribal Only) :	N/R
Tribe (Tribal Only) :	N/R
EPA Region :	9
Estimated Population within 1500ft :	13
Estimated Private Domestic Wells within 1500ft:	0
Within Source Water Protection Area (SPA):	No
SPA Public Water System and Facility ID:	N/R
SPA Water Type :	N/R
SPA Facility Type :	N/R
SPA HUC12 :	N/R
Within Groundwater Wellhead Protection Area (WHPA):	Yes
WHPA Public Water System and Facility ID:	CA1910033_11576
WHPA Water Type :	GW
WHPA Facility Type :	WL
WHPA HUC12 :	180701060701

Map Id: BI291
Direction: SSE
Distance: 0.469 mi., 2477 ft.
Elevation: 9 ft.
Relative: Lower

Site Name : HARRISON PROPERTY
1326 12TH ST W | 1326 WEST 12TH
LONG BEACH, CA 90813

Database(s) : [CALEPA SITES - CA, CIWQS - CA, EPA LUST, LUST REG 4 - CA] ***(cont.)***

Envirosite ID: 440876
EPA ID: N/R

EPA LUST ***(cont.)***

Within Estimated 100-year Floodplain:	No
Latitude :	33.78154
Longitude :	-118.20923
Last Date in Agency List :	2021-08-27

LUST REG 4 - CA

Facility Name :	HARRISON PROPERTY
Facility Address :	1326 12TH ST W, LONG BEACH, CA 90813
County :	Los Angeles

Site Details

Status Date :	2020-07-31
Status :	Open - Remediation
Begin Date :	1984-11-01
Global ID :	T0603701919
Region :	REGION 4
Site History :	N/R
RB Case Number :	908130043
Potential Media Affected :	Aquifer used for drinking water supply
Potential Contaminants of Concern :	Gasoline
Local Agency :	N/R
Local Case Number :	N/R
Lead Agency :	LOS ANGELES RWQCB (REGION 4)
File Location :	Regional Board
CUF Case :	YES
Caseworker :	DMB
Case Type :	LUST Cleanup Site
How Discovered :	N/R
How Discovered Description :	N/R
Stop Method :	N/R
Stop Description :	N/R
Calwater Watershed Name :	Los Angeles River - Los Angeles (412.10)
DWR Groundwater Subbasin Name :	Coastal Plain Of Los Angeles - West Coast (4-011.03)
Disadvantaged Community :	Severely Disadvantaged Community
Latitude :	33.781322
Longitude :	-118.209183
Agency URL :	Click here for hyperlink provided by the agency.
Last Date in Agency List :	2021-09-08

Contacts Summary

Global ID :	T0603701919
Contact Name :	DAVID M. BJOSTAD
Contact Type :	Regional Board Caseworker
Organization Name :	LOS ANGELES RWQCB (REGION 4)
Address :	320 W. 4th Street, Suite 200
City :	Los Angeles
Phone Number :	N/R
Email :	dave.bjostad@waterboards.ca.gov

Map Id: BI291
Direction: SSE
Distance: 0.469 mi., 2477 ft.
Elevation: 9 ft.
Relative: Lower

Site Name : HARRISON PROPERTY
1326 12TH ST W | 1326 WEST 12TH
LONG BEACH, CA 90813

Database(s) : [CALEPA SITES - CA, CIWQS - CA, EPA LUST, LUST REG 4 - CA] ***(cont.)***

Envirosite ID: 440876
EPA ID: N/R

LUST REG 4 - CA ***(cont.)***

Regulatory Activities

Details for this site have been truncated due to the large number of available details for this site within this dataset. For the complete details for this site, contact your Envirosite account representative for a complimentary site report containing all of the details available.

Date :	2021-07-15
Global ID :	T0603701919
Action Type :	RESPONSE
Action :	Monitoring Report - Semi-Annually
Date :	2021-01-15
Global ID :	T0603701919
Action Type :	RESPONSE
Action :	Remedial Progress Report
Date :	2021-01-15
Global ID :	T0603701919
Action Type :	RESPONSE
Action :	Monitoring Report - Semi-Annually
Date :	2020-11-25
Global ID :	T0603701919
Action Type :	ENFORCEMENT
Action :	Technical Correspondence / Assistance / Other
Date :	2020-07-15
Global ID :	T0603701919
Action Type :	RESPONSE
Action :	Corrective Action Plan / Remedial Action Plan - Addendum
Date :	2020-07-15
Global ID :	T0603701919
Action Type :	RESPONSE
Action :	Monitoring Report - Semi-Annually
Date :	2020-06-15
Global ID :	T0603701919
Action Type :	RESPONSE
Action :	Electronic Reporting Submittal Due
Date :	2020-06-15
Global ID :	T0603701919
Action Type :	RESPONSE
Action :	Well Installation Report
Date :	2020-06-04
Global ID :	T0603701919

Map Id: BI291
Direction: SSE
Distance: 0.469 mi., 2477 ft.
Elevation: 9 ft.
Relative: Lower

Site Name : HARRISON PROPERTY
1326 12TH ST W | 1326 WEST 12TH
LONG BEACH, CA 90813

Database(s) : [CALEPA SITES - CA, CIWQS - CA, EPA LUST, LUST REG 4 - CA] ***(cont.)***

Envirosite ID: 440876
EPA ID: N/R

LUST REG 4 - CA ***(cont.)***

Action Type : REMEDIATION
Action : Pump & Treat (P&T) Groundwater

Date : 2020-05-29
Global ID : T0603701919
Action Type : RESPONSE
Action : Interim Remedial Action Report

Status History

Status Date : 2020-07-31
Global ID : T0603701919
Status : Open - Remediation

Status Date : 2020-04-13
Global ID : T0603701919
Status : Open - Remediation

Status Date : 2007-10-29
Global ID : T0603701919
Status : Open - Site Assessment

Status Date : 2006-09-20
Global ID : T0603701919
Status : Open - Site Assessment

Status Date : 2003-11-05
Global ID : T0603701919
Status : Open - Site Assessment

Status Date : 2003-09-12
Global ID : T0603701919
Status : Open - Site Assessment

Status Date : 2001-02-08
Global ID : T0603701919
Status : Open - Site Assessment

Status Date : 1999-07-20
Global ID : T0603701919
Status : Open - Site Assessment

Status Date : 1998-07-09
Global ID : T0603701919
Status : Open - Site Assessment

Map Id: BI291
Direction: SSE
Distance: 0.469 mi., 2477 ft.
Elevation: 9 ft.
Relative: Lower

Site Name : HARRISON PROPERTY
1326 12TH ST W | 1326 WEST 12TH
LONG BEACH, CA 90813

Database(s) : [CALEPA SITES - CA, CIWQS - CA, EPA LUST, LUST REG 4 - CA] ***(cont.)***

Envirosite ID: 440876
EPA ID: N/R

LUST REG 4 - CA ***(cont.)***

Status Date :	1984-11-01
Global ID :	T0603701919
Status :	Open - Verification Monitoring

Map Id: 292
Direction: W
Distance: 0.475 mi., 2509 ft.
Elevation: 9 ft.
Relative: Lower

Site Name : MARUHIDE MARINE PRODUCTS INC
2145 WEST 17TH ST | 2145 W 17TH ST
LONG BEACH | Long Beach, CA

Database(s) : [CALEPA SITES - CA, CIWQS - CA, ECHO, FRS, HAZNET - CA, HWG - CA, ICIS, INACTIVE PCS, MANIFEST EPA, NPDES - CA, PCS ENF, PCS FACILITY, RCRA_NONGEN, RFR - CA, STORMWATER]

Envirosite ID: 1131612
EPA ID: N/R

CALEPA SITES - CA

Facility Name :	Maruhide Marine Products Inc
Facility Address :	2145 WEST 17TH ST, LONG BEACH, 90813
Site ID :	560847
EI ID :	876022
EI Description :	Industrial Facility Storm Water
Latitude :	33.788350
Longitude :	-118.220770
Agency Hyperlink :	Click here for hyperlink provided by the agency.
Last Date in Agency List :	2021-08-26

CIWQS - CA

Facility Name :	MARUHIDE MARINE PRODUCTS INC
Facility Address :	2145 W 17TH ST, LONG BEACH, CA 90813
County :	LOS ANGELES
Place ID :	S875018
Agency Name :	MARUHIDE MARINE PRODUCTS INC
Last Date in Agency List :	2021-09-10
Facility Name :	MARUHIDE MARINE PRODUCTS INC
Facility Address :	2145 WEST 17TH ST, LONG BEACH, CA 90813
County :	LOS ANGELES
Place ID :	S876022
Agency Name :	MARUHIDE MARINE PRODUCTS INC
Last Date in Agency List :	2021-09-10

Map Id: 292
Direction: W
Distance: 0.475 mi., 2509 ft.
Elevation: 9 ft.
Relative: Lower

Site Name : MARUHIDE MARINE PRODUCTS INC
2145 WEST 17TH ST | 2145 W 17TH ST
LONG BEACH | Long Beach, CA

Database(s) : [CALEPA SITES - CA, CIWQS - CA, ECHO, FRS, HAZNET - CA, HWG - CA, ICIS, INACTIVE PCS, MANIFEST EPA, NPDES - CA, PCS ENF, PCS FACILITY, RCRA_NONGEN, RFR - CA, STORMWATER] ***(cont.)***

Envirosite ID: 1131612
EPA ID: N/R

ECHO

Facility Name :	MARUHIDE MARINE PRODUCTS INC
Facility Address :	2145 W 17TH ST, LONG BEACH, CA 90813
County :	N/R
Last Inspection Date :	2019-08-13
Registry ID :	110070619423
FIPS Code :	06037
EPA Region :	09
Inspection Count :	1
Last Inspection Days :	509
Informal Count :	0
Last Informal Action Date :	N/R
Formal Action Count :	0
Last Formal Action Date :	N/R
Total Penalties :	0
Penalty Count :	N/R
Last Penalty Date :	N/R
Last Penalty Amount :	N/R
QTRS IN NC :	0
Programs IN SNC :	0
Current Compliance Status :	No Violation Identified
Three-Year Compliance Status :	_____
Collection Method :	N/R
Reference Point :	N/R
Accuracy Meters :	17531
Derived Tribes :	N/R
Derived HUC :	18070104
Derived WBD :	180701060701
Derived STCTY FIPS :	06037
Derived Zip :	90813
Derived CD113 :	47
Derived CB2010 :	060375755001025
MYRTK Universe :	NNN
NPDES IDs :	CAW511902 CAZ513188
CWA Permit Types :	Minor
CWA Compliance Tracking :	On
CWA NAICS :	N/R
CWA SICS :	2092
CWA Inspection Count :	1
CWA Last Inspection Days :	509
CWA Informal Count :	N/R
CWA Formal Action Count :	N/R
CWA Last Formal Action Date :	N/R
CWA Penalties :	N/R
CWA Last Penalty Date :	N/R
CWA Last Penalty Amount :	N/R
CWA Quarters IN NC :	0
CWA Current Compliance Status :	No Violation Identified
CWA Current SNC Flag :	N
CWA 13 Quarters Compliance Status :	_____
CWA 13 Quarters Effluent Exceedances:	N/R

Map Id: 292
Direction: W
Distance: 0.475 mi., 2509 ft.
Elevation: 9 ft.
Relative: Lower

Site Name : MARUHIDE MARINE PRODUCTS INC
2145 WEST 17TH ST | 2145 W 17TH ST
LONG BEACH | Long Beach, CA

Database(s) : [CALEPA SITES - CA, CIWQS - CA, ECHO, FRS, HAZNET - CA, HWG - CA, ICIS, INACTIVE PCS, MANIFEST EPA, NPDES - CA, PCS ENF, PCS FACILITY, RCRA_NONGEN, RFR - CA, STORMWATER] ***(cont.)***

Envirosite ID: 1131612
EPA ID: N/R

ECHO ***(cont.)***

CWA Three-Year QNCR Codes :	N/R
DFR URL :	Click here for hyperlink provided by the agency.
Facility SIC :	2092
Facility NAICS :	114112 - Shellfish Fishing, 425110 - Business to Business Electronic Markets
Facility Last Inspection EPA Date :	N/R
Facility Last Inspection State Date :	2019-08-13
Facility Last Formal Act EPA Date :	N/R
Facility Last Formal Act State Date :	N/R
Facility Last Informal Act EPA Date :	N/R
Facility Last Informal Act State Date:	N/R
Facility Federal Agency :	N/R
TRI Reporter :	N/R
Facility Imp Water Flag :	Y
Current SNC Flag :	N
Indian County Flag :	N
Federal Flag :	N/R
US Mexico Border Flag :	N
Chesapeak Bay Flag :	N/R
AIR Flag :	N
NPDES Flag :	Y
SDWIS Flag :	N
RCRA Flag :	Y
TRI Flag :	N
GHG Flag :	N
Major Flag :	N/R
Active Flag :	Y
NAA Flag :	Y
Latitude :	33.78835
Longitude :	-118.22077
Last Date in Agency List :	2021-02-17

Last Inspection Date :	2019-08-13
Registry ID :	N/R
FIPS Code :	N/R
EPA Region :	09
Inspection Count :	1
Last Inspection Days :	40
Informal Count :	0
Last Informal Action Date :	N/R
Formal Action Count :	0
Last Formal Action Date :	N/R
Total Penalties :	0
Penalty Count :	N/R
Last Penalty Date :	N/R
Last Penalty Amount :	N/R
QTRS IN NC :	0
Programs IN SNC :	0
Current Compliance Status :	N/R
Three-Year Compliance Status :	N/R
Collection Method :	Zip Code Centroid

Map Id: 292
Direction: W
Distance: 0.475 mi., 2509 ft.
Elevation: 9 ft.
Relative: Lower

Site Name : MARUHIDE MARINE PRODUCTS INC
2145 WEST 17TH ST | 2145 W 17TH ST
LONG BEACH | Long Beach, CA

Database(s) : [CALEPA SITES - CA, CIWQS - CA, ECHO, FRS, HAZNET - CA, HWG - CA, ICIS, INACTIVE PCS, MANIFEST EPA, NPDES - CA, PCS ENF, PCS FACILITY, RCRA_NONGEN, RFR - CA, STORMWATER] ***(cont.)***

Envirosite ID: 1131612
EPA ID: N/R

ECHO ***(cont.)***

Reference Point :	N/R
Accuracy Meters :	10000
Derived Tribes :	N/R
Derived HUC :	N/R
Derived WBD :	N/R
Derived STCTY FIPS :	N/R
Derived Zip :	N/R
Derived CD113 :	N/R
Derived CB2010 :	N/R
MYRTK Universe :	NNN
NPDES IDs :	CAW511902
CWA Permit Types :	Minor
CWA Compliance Tracking :	N/R
CWA NAICS :	N/R
CWA SICS :	N/R
CWA Inspection Count :	1
CWA Last Inspection Days :	40
CWA Informal Count :	N/R
CWA Formal Action Count :	N/R
CWA Last Formal Action Date :	N/R
CWA Penalties :	N/R
CWA Last Penalty Date :	N/R
CWA Last Penalty Amount :	N/R
CWA Quarters IN NC :	0
CWA Current Compliance Status :	Not Applicable
CWA Current SNC Flag :	N
CWA 13 Quarters Compliance Status :	N/R
CWA 13 Quarters Effluent Exceedances:	N/R
CWA Three-Year QNCR Codes :	N/R
DFR URL :	Click here for hyperlink provided by the agency.
Facility SIC :	N/R
Facility NAICS :	N/R
Facility Last Inspection EPA Date :	N/R
Facility Last Inspection State Date :	2019-08-13
Facility Last Formal Act EPA Date :	N/R
Facility Last Formal Act State Date :	N/R
Facility Last Informal Act EPA Date :	N/R
Facility Last Informal Act State Date:	N/R
Facility Federal Agency :	N/R
TRI Reporter :	N/R
Facility Imp Water Flag :	N/R
Current SNC Flag :	N
Indian County Flag :	N
Federal Flag :	N/R
US Mexico Border Flag :	N/R
Chesapeak Bay Flag :	N/R
AIR Flag :	N
NPDES Flag :	Y
SDWIS Flag :	N
RCRA Flag :	N
TRI Flag :	N
GHG Flag :	N

Map Id: 292
Direction: W
Distance: 0.475 mi., 2509 ft.
Elevation: 9 ft.
Relative: Lower

Site Name : MARUHIDE MARINE PRODUCTS INC
2145 WEST 17TH ST | 2145 W 17TH ST
LONG BEACH | Long Beach, CA

Database(s) : [CALEPA SITES - CA, CIWQS - CA, ECHO, FRS, HAZNET - CA, HWG - CA, ICIS, INACTIVE PCS, MANIFEST EPA, NPDES - CA, PCS ENF, PCS FACILITY, RCRA_NONGEN, RFR - CA, STORMWATER] ***(cont.)***

Envirosite ID: 1131612
EPA ID: N/R

ECHO ***(cont.)***

Major Flag :	N/R
Active Flag :	N/R
NAA Flag :	N/R
Latitude :	33.780911
Longitude :	-118.196312
Last Date in Agency List :	2019-09-23
Facility Name :	MARUHIDE MARINE PRODUCTS INC
Facility Address :	2145 WEST 17TH ST, LONG BEACH, CA 90813
County :	N/R
Last Inspection Date :	N/R
Registry ID :	N/R
FIPS Code :	N/R
EPA Region :	09
Inspection Count :	0
Last Inspection Days :	N/R
Informal Count :	0
Last Informal Action Date :	N/R
Formal Action Count :	0
Last Formal Action Date :	N/R
Total Penalties :	0
Penalty Count :	N/R
Last Penalty Date :	N/R
Last Penalty Amount :	N/R
QTRS IN NC :	0
Programs IN SNC :	0
Current Compliance Status :	No Violation Identified
Three-Year Compliance Status :	_____
Collection Method :	N/R
Reference Point :	N/R
Accuracy Meters :	N/R
Derived Tribes :	N/R
Derived HUC :	N/R
Derived WBD :	N/R
Derived STCTY FIPS :	N/R
Derived Zip :	N/R
Derived CD113 :	N/R
Derived CB2010 :	N/R
MYRTK Universe :	NNN
NPDES IDs :	CAZ513188
CWA Permit Types :	Minor
CWA Compliance Tracking :	On
CWA NAICS :	N/R
CWA SICS :	2092
CWA Inspection Count :	N/R
CWA Last Inspection Days :	N/R
CWA Informal Count :	N/R
CWA Formal Action Count :	N/R
CWA Last Formal Action Date :	N/R

Map Id: 292
Direction: W
Distance: 0.475 mi., 2509 ft.
Elevation: 9 ft.
Relative: Lower

Site Name : MARUHIDE MARINE PRODUCTS INC
2145 WEST 17TH ST | 2145 W 17TH ST
LONG BEACH | Long Beach, CA

Database(s) : [CALEPA SITES - CA, CIWQS - CA, ECHO, FRS, HAZNET - CA, HWG - CA, ICIS, INACTIVE PCS, MANIFEST EPA, NPDES - CA, PCS ENF, PCS FACILITY, RCRA_NONGEN, RFR - CA, STORMWATER] ***(cont.)***

Envirosite ID: 1131612
EPA ID: N/R

ECHO ***(cont.)***

CWA Penalties :	N/R
CWA Last Penalty Date :	N/R
CWA Last Penalty Amount :	N/R
CWA Quarters IN NC :	0
CWA Current Compliance Status :	No Violation Identified
CWA Current SNC Flag :	N
CWA 13 Quarters Compliance Status :	_____
CWA 13 Quarters Effluent Exceedances:	N/R
CWA Three-Year QNCR Codes :	N/R
DFR URL :	Click here for hyperlink provided by the agency.
Facility SIC :	2092
Facility NAICS :	N/R
Facility Last Inspection EPA Date :	N/R
Facility Last Inspection State Date :	N/R
Facility Last Formal Act EPA Date :	N/R
Facility Last Formal Act State Date :	N/R
Facility Last Informal Act EPA Date :	N/R
Facility Last Informal Act State Date:	N/R
Facility Federal Agency :	N/R
TRI Reporter :	N/R
Facility Imp Water Flag :	N/R
Current SNC Flag :	N
Indian County Flag :	N
Federal Flag :	N/R
US Mexico Border Flag :	N/R
Chesapeak Bay Flag :	N/R
AIR Flag :	N
NPDES Flag :	Y
SDWIS Flag :	N
RCRA Flag :	N
TRI Flag :	N
GHG Flag :	N
Major Flag :	N/R
Active Flag :	Y
NAA Flag :	N/R
Latitude :	33.78835
Longitude :	-118.22077
Last Date in Agency List :	2019-12-02
Facility Name :	MARUHIDE MARINE PRODUCTS INC
Facility Address :	2145 W. 17TH STREET, LONG BEACH, CA 90813
County :	LOS ANGELES
Last Inspection Date :	2021-05-27
Registry ID :	110070619423
FIPS Code :	06037
EPA Region :	09
Inspection Count :	2
Last Inspection Days :	80
Informal Count :	1

Map Id: 292
Direction: W
Distance: 0.475 mi., 2509 ft.
Elevation: 9 ft.
Relative: Lower

Site Name : MARUHIDE MARINE PRODUCTS INC
2145 WEST 17TH ST | 2145 W 17TH ST
LONG BEACH | Long Beach, CA

Database(s) : [CALEPA SITES - CA, CIWQS - CA, ECHO, FRS, HAZNET - CA, HWG - CA, ICIS, INACTIVE PCS, MANIFEST EPA, NPDES - CA, PCS ENF, PCS FACILITY, RCRA_NONGEN, RFR - CA, STORMWATER] ***(cont.)***

Envirosite ID: 1131612
EPA ID: N/R

ECHO ***(cont.)***

Last Informal Action Date :	2020-10-26
Formal Action Count :	0
Last Formal Action Date :	N/R
Total Penalties :	0
Penalty Count :	N/R
Last Penalty Date :	N/R
Last Penalty Amount :	N/R
QTRS IN NC :	3
Programs IN SNC :	0
Current Compliance Status :	Violation Identified
Three-Year Compliance Status :	_____VVV
Collection Method :	N/R
Reference Point :	N/R
Accuracy Meters :	17531
Derived Tribes :	N/R
Derived HUC :	18070104
Derived WBD :	180701060701
Derived STCTY FIPS :	06037
Derived Zip :	90813
Derived CD113 :	47
Derived CB2010 :	060375755001025
MYRTK Universe :	NNN
NPDES IDs :	CAW511902 CAZ513188
CWA Permit Types :	Minor
CWA Compliance Tracking :	On
CWA NAICS :	N/R
CWA SICS :	2092
CWA Inspection Count :	2
CWA Last Inspection Days :	732
CWA Informal Count :	1
CWA Formal Action Count :	N/R
CWA Last Formal Action Date :	N/R
CWA Penalties :	N/R
CWA Last Penalty Date :	N/R
CWA Last Penalty Amount :	N/R
CWA Quarters IN NC :	3
CWA Current Compliance Status :	Violation Identified
CWA Current SNC Flag :	N
CWA 13 Quarters Compliance Status :	_____VVV
CWA 13 Quarters Effluent Exceedances:	N/R
CWA Three-Year QNCR Codes :	N/R
DFR URL :	Click here for hyperlink provided by the agency.
Facility SIC :	2092
Facility NAICS :	425110 - Business to Business Electronic Markets, 114112 - Shellfish Fishing
Facility Last Inspection EPA Date :	N/R
Facility Last Inspection State Date :	2021-05-27
Facility Last Formal Act EPA Date :	N/R
Facility Last Formal Act State Date :	N/R
Facility Last Informal Act EPA Date :	N/R
Facility Last Informal Act State Date:	2020-10-26
Facility Federal Agency :	N/R

Map Id: 292
Direction: W
Distance: 0.475 mi., 2509 ft.
Elevation: 9 ft.
Relative: Lower

Site Name : MARUHIDE MARINE PRODUCTS INC
2145 WEST 17TH ST | 2145 W 17TH ST
LONG BEACH | Long Beach, CA

Database(s) : [CALEPA SITES - CA, CIWQS - CA, ECHO, FRS, HAZNET - CA, HWG - CA, ICIS, INACTIVE PCS, MANIFEST EPA, NPDES - CA, PCS ENF, PCS FACILITY, RCRA_NONGEN, RFR - CA, STORMWATER] ***(cont.)***

Envirosite ID: 1131612
EPA ID: N/R

ECHO ***(cont.)***

TRI Reporter :	N/R
Facility Imp Water Flag :	N/R
Current SNC Flag :	N
Indian County Flag :	N
Federal Flag :	N/R
US Mexico Border Flag :	N
Chesapeak Bay Flag :	N/R
AIR Flag :	N
NPDES Flag :	Y
SDWIS Flag :	N
RCRA Flag :	Y
TRI Flag :	N
GHG Flag :	N
Major Flag :	N/R
Active Flag :	Y
NAA Flag :	Y
Latitude :	33.78835
Longitude :	-118.22077
Last Date in Agency List :	2021-08-20

Last Inspection Date :	N/R
Registry ID :	N/R
FIPS Code :	N/R
EPA Region :	09
Inspection Count :	0
Last Inspection Days :	N/R
Informal Count :	0
Last Informal Action Date :	N/R
Formal Action Count :	0
Last Formal Action Date :	N/R
Total Penalties :	0
Penalty Count :	N/R
Last Penalty Date :	N/R
Last Penalty Amount :	N/R
QTRS IN NC :	0
Programs IN SNC :	0
Current Compliance Status :	No Violation Identified
Three-Year Compliance Status :	_____
Collection Method :	Zip Code Centroid
Reference Point :	N/R
Accuracy Meters :	10000
Derived Tribes :	N/R
Derived HUC :	N/R
Derived WBD :	N/R
Derived STCTY FIPS :	N/R
Derived Zip :	N/R
Derived CD113 :	N/R
Derived CB2010 :	N/R
MYRTK Universe :	NNN
NPDES IDs :	N/R
CWA Permit Types :	N/R

Map Id: 292
Direction: W
Distance: 0.475 mi., 2509 ft.
Elevation: 9 ft.
Relative: Lower

Site Name : MARUHIDE MARINE PRODUCTS INC
2145 WEST 17TH ST | 2145 W 17TH ST
LONG BEACH | Long Beach, CA

Database(s) : [CALEPA SITES - CA, CIWQS - CA, ECHO, FRS, HAZNET - CA, HWG - CA, ICIS, INACTIVE PCS, MANIFEST EPA, NPDES - CA, PCS ENF, PCS FACILITY, RCRA_NONGEN, RFR - CA, STORMWATER] ***(cont.)***

Envirosite ID: 1131612
EPA ID: N/R

ECHO ***(cont.)***

CWA Compliance Tracking :	N/R
CWA NAICS :	N/R
CWA SICS :	N/R
CWA Inspection Count :	N/R
CWA Last Inspection Days :	N/R
CWA Informal Count :	N/R
CWA Formal Action Count :	N/R
CWA Last Formal Action Date :	N/R
CWA Penalties :	N/R
CWA Last Penalty Date :	N/R
CWA Last Penalty Amount :	N/R
CWA Quarters IN NC :	N/R
CWA Current Compliance Status :	N/R
CWA Current SNC Flag :	N
CWA 13 Quarters Compliance Status :	N/R
CWA 13 Quarters Effluent Exceedances:	N/R
CWA Three-Year QNCR Codes :	N/R
DFR URL :	Click here for hyperlink provided by the agency.
Facility SIC :	N/R
Facility NAICS :	425110 - Business to Business Electronic Markets
Facility Last Inspection EPA Date :	N/R
Facility Last Inspection State Date :	N/R
Facility Last Formal Act EPA Date :	N/R
Facility Last Formal Act State Date :	N/R
Facility Last Informal Act EPA Date :	N/R
Facility Last Informal Act State Date:	N/R
Facility Federal Agency :	N/R
TRI Reporter :	N/R
Facility Imp Water Flag :	N/R
Current SNC Flag :	N
Indian County Flag :	N
Federal Flag :	N/R
US Mexico Border Flag :	N/R
Chesapeak Bay Flag :	N/R
AIR Flag :	N
NPDES Flag :	N
SDWIS Flag :	N
RCRA Flag :	Y
TRI Flag :	N
GHG Flag :	N
Major Flag :	N/R
Active Flag :	N/R
NAA Flag :	N
Latitude :	33.780911
Longitude :	-118.196312
Last Date in Agency List :	2020-12-31

FRS

Facility Name :	MARUHIDE MARINE PRODUCTS INC
Facility Address :	2145 W 17TH ST, LONG BEACH, CA 90813
County :	N/R

Map Id: 292
Direction: W
Distance: 0.475 mi., 2509 ft.
Elevation: 9 ft.
Relative: Lower

Site Name : MARUHIDE MARINE PRODUCTS INC
2145 WEST 17TH ST | 2145 W 17TH ST
LONG BEACH | Long Beach, CA

Database(s) : [CALEPA SITES - CA, CIWQS - CA, ECHO, FRS, HAZNET - CA, HWG - CA, ICIS, INACTIVE PCS, MANIFEST EPA, NPDES - CA, PCS ENF, PCS FACILITY, RCRA_NONGEN, RFR - CA, STORMWATER] ***(cont.)***

Envirosite ID: 1131612
EPA ID: N/R

FRS ***(cont.)***

Site Details
Registry ID : 110070619423
FRS Facility URL : Click here for hyperlink provided by the agency.
Last Date in Agency List : 2021-05-03

Source Description

Source Description :

The NPDES module of the Compliance Information System (ICIS) tracks surface water permits issued under the Clean Water Act. Under NPDES, all facilities that discharge pollutants from any point source into waters of the United States are required to obtain a permit. The permit will likely contain limits on what can be discharged, impose monitoring and reporting requirements, and include other provisions to ensure that the discharge does not adversely affect water quality.

Source Description :

RCRAInfo is EPA's comprehensive information system that supports the Resource Conservation and Recovery Act (RCRA) of 1976 and the Hazardous and Solid Waste Amendments (HSWA) of 1984 through the tracking of events and activities related to facilities that generate, transport, and treat, store, or dispose of hazardous waste. RCRAInfo allows RCRA program staff to track the notification, permit, compliance, and corrective action activities required under RCRA. RCRAInfo also supports generation of the National Hazardous Waste Biennial Report. All generators and treatment, storage, and disposal facilities who handle hazardous waste are required to report to the EPA Administrator at least once every two years to support creation of the Biennial Report.

FRS Environmental Interest
Source and System ID : ICIS - CAW511902
ICIS - CAZ513188
RCRAINFO - CAC003046596
RCRAINFO - CAC003082951

Facility Name : MARUHIDE MARINE PRODUCTS INC
Facility Address : 2145 W. 17TH STREET, LONG BEACH, CA 90813
County : LOS ANGELES

Site Details
Registry ID : 110070619423
FRS Facility URL : Click here for hyperlink provided by the agency.
Last Date in Agency List : 2021-07-17

Map Id: 292
Direction: W
Distance: 0.475 mi., 2509 ft.
Elevation: 9 ft.
Relative: Lower

Site Name : MARUHIDE MARINE PRODUCTS INC
2145 WEST 17TH ST | 2145 W 17TH ST
LONG BEACH | Long Beach, CA

Database(s) : [CALEPA SITES - CA, CIWQS - CA, ECHO, FRS, HAZNET - CA, HWG - CA, ICIS, INACTIVE PCS, MANIFEST EPA, NPDES - CA, PCS ENF, PCS FACILITY, RCRA_NONGEN, RFR - CA, STORMWATER] ***(cont.)***

Envirosite ID: 1131612
EPA ID: N/R

FRS ***(cont.)***

Source Description

Source Description :

The NPDES module of the Compliance Information System (ICIS) tracks surface water permits issued under the Clean Water Act. Under NPDES, all facilities that discharge pollutants from any point source into waters of the United States are required to obtain a permit. The permit will likely contain limits on what can be discharged, impose monitoring and reporting requirements, and include other provisions to ensure that the discharge does not adversely affect water quality.

Source Description :

RCRAInfo is EPA's comprehensive information system that supports the Resource Conservation and Recovery Act (RCRA) of 1976 and the Hazardous and Solid Waste Amendments (HSWA) of 1984 through the tracking of events and activities related to facilities that generate, transport, and treat, store, or dispose of hazardous waste. RCRAInfo allows RCRA program staff to track the notification, permit, compliance, and corrective action activities required under RCRA. RCRAInfo also supports generation of the National Hazardous Waste Biennial Report. All generators and treatment, storage, and disposal facilities who handle hazardous waste are required to report to the EPA Administrator at least once every two years to support creation of the Biennial Report.

FRS Environmental Interest

Source and System ID :	ICIS - CAW511902 ICIS - CAZ513188 RCRAINFO - CAC003046596 RCRAINFO - CAC003082951

HAZNET - CA

Facility Name :	MARUHIDE MARINE PRODUCTS INC
Facility Address :	2145 W 17TH ST, LONG BEACH, CA 90813
County :	LOS ANGELES

Site Details

Generator EPA ID :	CAC003046596
Active :	Inactive
Category :	STATE
Facility Types :	N/R
Type :	TEMPORARY
Contact Name :	N/R
Contact Phone :	N/R
Facility Mailing Address :	2145 W 17TH ST, LONG BEACH, CA 908131013
Latitude :	33.78840300
Longitude :	-118.22091750
Agency Hyperlink :	Click here for hyperlink provided by the agency.
Last Date in Agency List :	2021-07-08

Map Id: 292
Direction: W
Distance: 0.475 mi., 2509 ft.
Elevation: 9 ft.
Relative: Lower

Site Name : MARUHIDE MARINE PRODUCTS INC
2145 WEST 17TH ST | 2145 W 17TH ST
LONG BEACH | Long Beach, CA

Database(s) : [CALEPA SITES - CA, CIWQS - CA, ECHO, FRS, HAZNET - CA, HWG - CA, ICIS, INACTIVE PCS, MANIFEST EPA, NPDES - CA, PCS ENF, PCS FACILITY, RCRA_NONGEN, RFR - CA, STORMWATER] ***(cont.)***

Envirosite ID: 1131612
EPA ID: N/R

HAZNET - CA ***(cont.)***

Facility Name :	MARUHIDE MARINE PRODUCTS INC
Facility Address :	2145 W. 17TH STREET, LONG BEACH, CA 90813
County :	LOS ANGELES

Site Details

Generator EPA ID :	CAC003082951
Active :	Inactive
Category :	STATE
Facility Types :	N/R
Type :	TEMPORARY
Contact Name :	N/R
Contact Phone :	N/R
Facility Mailing Address :	2145 W. 17TH STREET, LONG BEACH, CA 90813
Latitude :	33.78840200
Longitude :	-118.22091702
Agency Hyperlink :	Click here for hyperlink provided by the agency.
Last Date in Agency List :	2021-07-08

HWG - CA

Facility Name :	MARUHIDE MARINE PRODUCTS INC
Facility Address :	2145 W 17TH ST, LONG BEACH, CA 90813
County :	LOS ANGELES

EPA ID :	CAC003046596
Status :	Inactive
Category :	STATE
Type :	TEMPORARY
Facility Type :	N/R
Mailing Address :	2145 W 17TH ST, LONG BEACH, CA 908131013
Owner Name :	HIDEO KAWAMURA
Owner Address :	2145 W 17TH ST, LONG BEACH, CA 908131013
Operator Name :	MARK NONOYAMA
Operator Address :	2145 W 17TH ST, LONG BEACH, CA 908131013
Latitude :	33.788403
Longitude :	-118.220917

Facility Name :	MARUHIDE MARINE PRODUCTS INC
Facility Address :	2145 W. 17TH STREET, LONG BEACH, CA 90813
County :	LOS ANGELES

EPA ID :	CAC003082951
Status :	Inactive
Category :	STATE
Type :	TEMPORARY
Facility Type :	N/R

Map Id: 292
Direction: W
Distance: 0.475 mi., 2509 ft.
Elevation: 9 ft.
Relative: Lower

Site Name : MARUHIDE MARINE PRODUCTS INC
2145 WEST 17TH ST | 2145 W 17TH ST
LONG BEACH | Long Beach, CA

Database(s) : [CALEPA SITES - CA, CIWQS - CA, ECHO, FRS, HAZNET - CA, HWG - CA, ICIS, INACTIVE PCS, MANIFEST EPA, NPDES - CA, PCS ENF, PCS FACILITY, RCRA_NONGEN, RFR - CA, STORMWATER] ***(cont.)***

Envirosite ID: 1131612
EPA ID: N/R

HWG - CA ***(cont.)***

Mailing Address :	2145 W. 17TH STREET, LONG BEACH, CA 90813
Owner Name :	HIDEO KAWAMURA
Owner Address :	2145 W. 17TH STREET, LONG BEACH, CA 90813
Operator Name :	TED KATSUNUMA
Operator Address :	2145 W. 17TH STREET, LONG BEACH, CA 90813
Latitude :	33.788402
Longitude :	-118.220917

ICIS

Facility Name :	MARUHIDE MARINE PRODUCTS INC
Facility Address :	2145 W 17TH ST, LONG BEACH, CA 90813

Site Details

NPDES ID :	CAW511902
ICIS Facility Interest ID :	3601123833
Facility UIN :	110070619423
Facility Type Code :	N/R
Impaired Waters :	N/R
Latitude :	33.78835
Longitude :	-118.22077
Last Date in Agency List :	2021-08-17

Facility NAICS

NAICS Code :	N/R
NAICS Description :	N/R

Facility SIC

SIC Code :	N/R
SIC Description :	N/R

Facility Name :	MARUHIDE MARINE PRODUCTS INC
Facility Address :	2145 WEST 17TH ST, LONG BEACH, CA 90813

Site Details

NPDES ID :	CAZ513188
ICIS Facility Interest ID :	3601146980
Facility UIN :	110070619423
Facility Type Code :	Privately Owned Facility
Impaired Waters :	N/R
Latitude :	33.78835
Longitude :	-118.22077

Map Id: 292
Direction: W
Distance: 0.475 mi., 2509 ft.
Elevation: 9 ft.
Relative: Lower

Site Name : MARUHIDE MARINE PRODUCTS INC
2145 WEST 17TH ST | 2145 W 17TH ST
LONG BEACH | Long Beach, CA

Database(s) : [CALEPA SITES - CA, CIWQS - CA, ECHO, FRS, HAZNET - CA, HWG - CA, ICIS, INACTIVE PCS, MANIFEST EPA, NPDES - CA, PCS ENF, PCS FACILITY, RCRA_NONGEN, RFR - CA, STORMWATER] ***(cont.)***

Envirosite ID: 1131612
EPA ID: N/R

ICIS ***(cont.)***

Last Date in Agency List :	2021-08-17

Facility NAICS

NAICS Code :	N/R
NAICS Description :	N/R

Facility SIC

SIC Code :	2092
SIC Description :	Fresh Or Frozen Prepared Fish

INACTIVE PCS

Issue Date :	2019-11-18
Original Issue Date :	2019-11-18
Effective Date :	2019-11-18
Expiration Date :	2020-06-30
Retirement Date :	N/R
Termination Date :	N/R
Issuing Agency :	CA Waterboards
Agency Type :	State
Activity ID :	3602046566
External Permit Number :	CAZ513188
Facility Type Indicator :	NON-POTW
Permit Type :	General Permit Covered Facility-NPDES)
Major Minor Status :	N
Permit Status :	Expired
Total Design Flow Number :	N/R
Actual Average Flow Number :	N/R
State Water Body :	N/R
State Water Body Name :	N/R
Permit Name :	Maruhide Marine Products Inc
Permit Comp Status :	Y
RNC Tracking :	Y
Master External Permit Number :	CAS000001
TMDL Interface :	N/R
EDMR Authorization :	N
Pretreatment Indicator :	N/R
Last Date in Agency List :	2021-08-19

MANIFEST EPA

Manifest Details

Manifest Number :	013166177FLE
Shipped Date :	2020-10-01
Updated Date :	2020-10-26
Received Date :	2020-10-02
Status :	Signed

Map Id: 292
Direction: W
Distance: 0.475 mi., 2509 ft.
Elevation: 9 ft.
Relative: Lower

Site Name : MARUHIDE MARINE PRODUCTS INC
2145 WEST 17TH ST | 2145 W 17TH ST
LONG BEACH | Long Beach, CA

Database(s) : [CALEPA SITES - CA, CIWQS - CA, ECHO, FRS, HAZNET - CA, HWG - CA, ICIS, INACTIVE PCS, MANIFEST EPA, NPDES - CA, PCS ENF, PCS FACILITY, RCRA_NONGEN, RFR - CA, STORMWATER] ***(cont.)***

Envirosite ID: 1131612
EPA ID: N/R

MANIFEST EPA ***(cont.)***

Generator ID :	CAC003082951
Generator Name :	MARUHIDE MARINE PRODUCTS INC
Generator Address :	2145 W. 17TH STREET, LONG BEACH, CA 90813
Generator Mailing :	2145 W. 17TH STREET, LONG BEACH, CA 90813
Generator Contact :	N/R
Destination ID :	CAT080013352
Destination Name :	WORLD OIL RECYCLING
Destination Mailing :	2000 N. ALAMEDA STREET CA90222 CA037US 2000, COMPTON, CA 90222
Destination Address :	2000 N. ALAMEDA STREET, COMPTON, CA 90222-0000
Destination Contact :	N/R
Submission Type :	DataImage5Copy
Origin Type :	Service
Manifest Residue :	N
Rejection :	N
Last Date in Agency List :	2021-09-04

Waste Details

Waste Line Number :	1
Is DOT Hazardous :	N
DOT ID Number :	N/R
DOT Information :	N/R
Non Waste Description :	Non-RCRA hazardous waste liquid (Waste oil)
Quantity :	55 Gallons
Quantity Tons, Acute, Non-Acute :	0.2293578, 0, 0.2293578
Quantity Kg, Acute, Non-Acute :	0, 208.03441
Management Method :	H039 - OTHER RECOVERY OR RECLAMATION FOR REUSE
Is EPA Waste :	N
Federal Code :	N/R
State Code :	CA - 221

Manifest Details

Manifest Number :	013166178FLE
Shipped Date :	2020-10-01
Updated Date :	2020-10-16
Received Date :	2020-10-05
Status :	Signed
Generator ID :	CAC003082951
Generator Name :	MARUHIDE MARINE PRODUCTS INC
Generator Address :	2145 W. 17TH STREET, LONG BEACH, CA 90813
Generator Mailing :	2145 W. 17TH STREET, LONG BEACH, CA 90813
Generator Contact :	N/R
Destination ID :	CAD097030993
Destination Name :	US ECOLOGY VERNON INC
Destination Mailing :	5375 SOUTH BOYLE AVENUE CA90058 CA037US 5375, VERNON, CA 90058
Destination Address :	5375 SOUTH BOYLE AVENUE, LOS ANGELES, CA 90058-0000

Map Id: 292
Direction: W
Distance: 0.475 mi., 2509 ft.
Elevation: 9 ft.
Relative: Lower

Site Name : MARUHIDE MARINE PRODUCTS INC
2145 WEST 17TH ST | 2145 W 17TH ST
LONG BEACH | Long Beach, CA

Database(s) : [CALEPA SITES - CA, CIWQS - CA, ECHO, FRS, HAZNET - CA, HWG - CA, ICIS, INACTIVE PCS, MANIFEST EPA, NPDES - CA, PCS ENF, PCS FACILITY, RCRA_NONGEN, RFR - CA, STORMWATER] ***(cont.)***

Envirosite ID: 1131612
EPA ID: N/R

MANIFEST EPA ***(cont.)***

Destination Contact :	N/R
Submission Type :	DataImage5Copy
Origin Type :	Service
Manifest Residue :	N
Rejection :	N
Last Date in Agency List :	2021-09-04

Waste Details

Waste Line Number :	1
Is DOT Hazardous :	Y
DOT ID Number :	UN2789
DOT Information :	UN2789, Waste, Acetic acid, glacial, [with more than 80 percent acid, by mass] (D001, D002), 8(3), PGII, ERG#132
Non Waste Description :	N/R
Quantity :	400 Pounds
Quantity Tons, Acute, Non-Acute :	0.2, 0, 0.2
Quantity Kg, Acute, Non-Acute :	0, 181.406
Management Method :	H141 - STORAGE, BULKING AND/OR TRANSFER OFF SITE
Is EPA Waste :	Y
Federal Code :	D001, D002
State Code :	CA - 791

NPDES - CA

Facility Name :	Maruhide Marine Products Inc
Facility Address :	2145 West 17th St, Long Beach, 90813
County :	Los Angeles
Effective Date :	2019-11-18
Adoption Date :	N/R
Expiration Date :	N/R
Termination Date :	N/R
Order Number :	97-03-DWQ
NPDES Number :	CAS000001
WDID :	4 19NEC005690
RM Status :	Active
Reg Meas ID :	513188
Reg Meas Type :	Enrollee
Program :	Industrial
Facility Place ID :	N/R
Region Code :	4
Discharger ID :	0
Discharger :	Maruhide Marine Products Inc
Discharger Address :	2145 West 17th St, Long Beach, California 90813
Last Date in Agency List :	2021-09-03

Map Id: 292
Direction: W
Distance: 0.475 mi., 2509 ft.
Elevation: 9 ft.
Relative: Lower

Site Name : MARUHIDE MARINE PRODUCTS INC
2145 WEST 17TH ST | 2145 W 17TH ST
LONG BEACH | Long Beach, CA

Database(s) : [CALEPA SITES - CA, CIWQS - CA, ECHO, FRS, HAZNET - CA, HWG - CA, ICIS, INACTIVE PCS, MANIFEST EPA, NPDES - CA, PCS ENF, PCS FACILITY, RCRA_NONGEN, RFR - CA, STORMWATER] ***(cont.)***

Envirosite ID: 1131612
EPA ID: N/R

PCS ENF

Site Details

NPDES ID :	CAZ513188
Last Date in Agency List :	2021-08-17

Formal Enforcement Actions

Settlement Entered Date :	N/R
ENF Identifier :	N/R
Activity ID :	N/R
Activity Type :	N/R
ENF Type :	N/R
Agency :	N/R
Fed Penalty Assessed Amount :	N/R
State Local Penalty Amount :	N/R

Informal Enforcement Actions

Achieved Date :	10/26/2020
Registry ID :	110070619423
ENF Identifier :	CA-ZIEA439772
Activity ID :	3602394366
Activity Type :	Administrative - Informal
ENF Type :	Notice of Violation
Agency :	State

PCS FACILITY

Issue Date :	2019-11-18
Original Issue Date :	2019-11-18
Effective Date :	2019-11-18
Expiration Date :	2020-06-30
Retirement Date :	N/R
Termination Date :	N/R
Issuing Agency :	CA Waterboards
Agency Type :	State
Activity ID :	3602046566
External Permit Number :	CAZ513188
Facility Type Indicator :	NON-POTW
Permit Type :	General Permit Covered Facility-NPDES)
Major Minor Status :	N
Permit Status :	Effective
Total Design Flow Number :	N/R
Actual Average Flow Number :	N/R
State Water Body :	N/R
State Water Body Name :	N/R
Permit Name :	Maruhide Marine Products Inc
Permit Comp Status :	Y
RNC Tracking :	Y
Master External Permit Number :	CAS000001

Map Id: 292
Direction: W
Distance: 0.475 mi., 2509 ft.
Elevation: 9 ft.
Relative: Lower

Site Name : MARUHIDE MARINE PRODUCTS INC
2145 WEST 17TH ST | 2145 W 17TH ST
LONG BEACH | Long Beach, CA

Database(s) : [CALEPA SITES - CA, CIWQS - CA, ECHO, FRS, HAZNET - CA, HWG - CA, ICIS, INACTIVE PCS, MANIFEST EPA, NPDES - CA, PCS ENF, PCS FACILITY, RCRA_NONGEN, RFR - CA, STORMWATER] ***(cont.)***

Envirosite ID: 1131612
EPA ID: N/R

PCS FACILITY ***(cont.)***

TMDL Interface :	N/R
EDMR Authorization :	N
Pretreatment Indicator :	N/R
Last Date in Agency List :	2020-02-11

RCRA_NONGEN

Facility Name :	MARUHIDE MARINE PRODUCTS INC
Facility Address :	2145 W 17TH ST, LONG BEACH, CA 90813-1013
County :	LOS ANGELES
Date Form Received by Agency :	2019-12-10
EPA ID :	CAC003046596
Mailing Address :	2145 W 17TH ST, LONG BEACH, CA 90813-1013
Contact :	MARK NONOYAMA
Contact Address :	2145 W 17TH ST, LONG BEACH, CA 90813-1013
Contact Country :	N/R
Contact Telephone :	562-435-6509
Contact Email :	TED@MARUHIDE.US
EPA Region :	09
Land Type :	Not Reported
Source Type :	Implementer
Classification :	Not a generator, verified
Description :	Not a generator, verified
Last Date in Agency List :	2021-09-03

Owner/Operator Summary

Owner/Operator Name :	HIDEO KAWAMURA
Owner/Operator Address :	2145 W 17TH ST, LONG BEACH, CA 90813-1013
Owner/Operator Country :	N/R
Owner/Operator Telephone :	562-435-6509
Owner/Operator Email :	N/R
Owner/Operator Fax :	N/R
Legal Status :	Other land type
Owner/Operator Type :	Owner
Owner/Operator Start Date :	N/R
Owner/Operator End Date :	N/R
Owner/Operator Name :	MARK NONOYAMA
Owner/Operator Address :	2145 W 17TH ST, LONG BEACH, CA 90813-1013
Owner/Operator Country :	N/R
Owner/Operator Telephone :	562-435-6509
Owner/Operator Email :	N/R
Owner/Operator Fax :	N/R
Legal Status :	Other land type
Owner/Operator Type :	Operator
Owner/Operator Start Date :	N/R

Map Id: 292
Direction: W
Distance: 0.475 mi., 2509 ft.
Elevation: 9 ft.
Relative: Lower

Site Name : MARUHIDE MARINE PRODUCTS INC
2145 WEST 17TH ST | 2145 W 17TH ST
LONG BEACH | Long Beach, CA

Database(s) : [CALEPA SITES - CA, CIWQS - CA, ECHO, FRS, HAZNET - CA, HWG - CA, ICIS, INACTIVE PCS, MANIFEST EPA, NPDES - CA, PCS ENF, PCS FACILITY, RCRA_NONGEN, RFR - CA, STORMWATER] ***(cont.)***

Envirosite ID: 1131612
EPA ID: N/R

RCRA_NONGEN ***(cont.)***

Owner/Operator End Date :	N/R

Handler Activities Summary

U.S. Importer of Hazardous Waste :	N
Mixed Waste (Haz. and Radioactive) :	N/R
Recycler of Hazardous Waste :	N
Transporter of Hazardous Waste :	N
Treater, Storer or Disposer of HW :	N
Underground Injection Activity :	N
On-site Burner Exemption :	N
Furnace Exemption :	N
Used Oil Fuel Burner :	N
Used Oil Processor :	N
Used Oil Refiner :	N
Used Oil Fuel Marketer to Burner :	N
Used Oil Specification Marketer :	N
Used Oil Transfer Facility :	N
Used Oil Transporter :	N

Notices of Violations Summary

Regulation Violated :	N

Facility Name :	MARUHIDE MARINE PRODUCTS INC
Facility Address :	2145 W. 17TH STREET, LONG BEACH, CA 90813
County :	LOS ANGELES
Date Form Received by Agency :	2020-09-09
EPA ID :	CAC003082951
Mailing Address :	2145 W. 17TH STREET, LONG BEACH, CA 90813
Contact :	TED KATSUNUMA
Contact Address :	2145 W. 17TH STREET, LONG BEACH, CA 90813
Contact Country :	N/R
Contact Telephone :	310-344-0060
Contact Email :	TED@MARUHIDE.US
EPA Region :	09
Land Type :	Not Reported
Source Type :	Implementer
Classification :	Not a generator, verified
Description :	Not a generator, verified
Last Date in Agency List :	2021-09-03

Map Id: 292
Direction: W
Distance: 0.475 mi., 2509 ft.
Elevation: 9 ft.
Relative: Lower

Site Name : MARUHIDE MARINE PRODUCTS INC
2145 WEST 17TH ST | 2145 W 17TH ST
LONG BEACH | Long Beach, CA

Database(s) : [CALEPA SITES - CA, CIWQS - CA, ECHO, FRS, HAZNET - CA, HWG - CA, ICIS, INACTIVE PCS, MANIFEST EPA, NPDES - CA, PCS ENF, PCS FACILITY, RCRA_NONGEN, RFR - CA, STORMWATER] ***(cont.)***

Envirosite ID: 1131612
EPA ID: N/R

RCRA_NONGEN ***(cont.)***

Owner/Operator Summary

Owner/Operator Name :	HIDEO KAWAMURA
Owner/Operator Address :	2145 W. 17TH STREET, LONG BEACH, CA 90813
Owner/Operator Country :	N/R
Owner/Operator Telephone :	562-435-6509
Owner/Operator Email :	N/R
Owner/Operator Fax :	N/R
Legal Status :	Other land type
Owner/Operator Type :	Owner
Owner/Operator Start Date :	N/R
Owner/Operator End Date :	N/R

Owner/Operator Name :	TED KATSUNUMA
Owner/Operator Address :	2145 W. 17TH STREET, LONG BEACH, CA 90813
Owner/Operator Country :	N/R
Owner/Operator Telephone :	310-344-0060
Owner/Operator Email :	N/R
Owner/Operator Fax :	N/R
Legal Status :	Other land type
Owner/Operator Type :	Operator
Owner/Operator Start Date :	N/R
Owner/Operator End Date :	N/R

Handler Activities Summary

U.S. Importer of Hazardous Waste :	N
Mixed Waste (Haz. and Radioactive) :	N/R
Recycler of Hazardous Waste :	N
Transporter of Hazardous Waste :	N
Treater, Storer or Disposer of HW :	N
Underground Injection Activity :	N
On-site Burner Exemption :	N
Furnace Exemption :	N
Used Oil Fuel Burner :	N
Used Oil Processor :	N
Used Oil Refiner :	N
Used Oil Fuel Marketer to Burner :	N
Used Oil Specification Marketer :	N
Used Oil Transfer Facility :	N
Used Oil Transporter :	N

Notices of Violations Summary

Regulation Violated :	N

RFR - CA

Facility Name :	Maruhide Marine Products Inc

Map Id: 292
Direction: W
Distance: 0.475 mi., 2509 ft.
Elevation: 9 ft.
Relative: Lower

Site Name : MARUHIDE MARINE PRODUCTS INC
2145 WEST 17TH ST | 2145 W 17TH ST
LONG BEACH | Long Beach, CA

Database(s) : [CALEPA SITES - CA, CIWQS - CA, ECHO, FRS, HAZNET - CA, HWG - CA, ICIS, INACTIVE PCS, MANIFEST EPA, NPDES - CA, PCS ENF, PCS FACILITY, RCRA_NONGEN, RFR - CA, STORMWATER] ***(cont.)***

Envirosite ID: 1131612
EPA ID: N/R

RFR - CA ***(cont.)***

Facility Address :	2145 West 17th St, Long Beach, CA 90813
County :	Los Angeles
Effective Date :	2019-11-18
Adoption Date :	N/R
Termination Date :	N/R
Expiration/Review Date :	N/R
NPDES Number :	CAS000001
Order Number :	2014-0057-DWQ
WDID :	4 19NEC005690
SIC/NAICS :	2092
Program :	INDSTW
Regulatory Measure Status :	Active
Regulatory Measure Type :	Storm water industrial
Place/Project Type :	Industrial - Prepared Fresh or Frozen Fish and Seafoods
Region :	4
Design Flow :	N/R
Major/Minor :	N/R
Complexity :	N/R
TTWQ :	N/R
Number of Enforcement Actions within Five Years:	1
Number of Violations within Five Years:	1
Agency :	Maruhide Marine Products Inc
Agency Address :	2145 West 17th St, Long Beach, CA 90813
Latitude :	33.78835
Longitude :	-118.22077
Last Date in Agency List :	2021-07-24

STORMWATER

Facility Name :	MARUHIDE MARINE PRODUCTS INC
Facility Address :	2145 WEST 17TH ST, LONG BEACH, CA 90813
NPDES ID :	CAZ513188
Permittee Name :	Maruhide Marine Products Inc
Permit Status :	Expired
Permit Issuing Name :	State
Issued Date :	2019-11-18
Termination Date :	N/R
Effective Date :	2019-11-18
	2020-06-30
EPA Region :	09
SIC Code :	2092
NAICS Code :	N/R
EJ Indexes Above 80th Percentile :	Y
Significant Noncompliance Status :	N/R
Quarters with Noncompliance :	4

Map Id: 292
Direction: W
Distance: 0.475 mi., 2509 ft.
Elevation: 9 ft.
Relative: Lower

Site Name : MARUHIDE MARINE PRODUCTS INC
2145 WEST 17TH ST | 2145 W 17TH ST
LONG BEACH | Long Beach, CA

Database(s) : [CALEPA SITES - CA, CIWQS - CA, ECHO, FRS, HAZNET - CA, HWG - CA, ICIS, INACTIVE PCS, MANIFEST EPA, NPDES - CA, PCS ENF, PCS FACILITY, RCRA_NONGEN, RFR - CA, STORMWATER] ***(cont.)***

Envirosite ID: 1131612
EPA ID: N/R

STORMWATER ***(cont.)***

Industrial Stormwater Formal Enforcement Actions:	1
Facility Map Flag :	Y
DRF URL :	Click here for hyperlink provided by the agency.
Latitude :	33.78835
Longitude :	-118.22077
Last Date in Agency List :	2021-09-24

Map Id: BD293
Direction: WSW
Distance: 0.477 mi., 2519 ft.
Elevation: 8 ft.
Relative: Lower

Site Name : IRVING & PHYLLIS KERN TRUST | FABRIC CARE | INDUSTRIAL UNIFORM RENTAL
2144 GAYLORD ST | 2144 GAYLORD ST W | 2144 WEST GAYLORD
LONG BEACH, CA 90813

Database(s) : [CALEPA SITES - CA, CIWQS - CA, EPA LUST, ERNS, FRS, HAZNET - CA, HWG - CA, LUST REG 4 - CA]

Envirosite ID: 323721
EPA ID: CAL000069351

CALEPA SITES - CA

Facility Name :	Irving & Phyllis Kern Trust
Facility Address :	2144 GAYLORD ST W, LONG BEACH, 90813
Site ID :	217924
EI ID :	T0603701941
EI Description :	Leaking Underground Storage Tank Cleanup Site
Latitude :	33.786353
Longitude :	-118.220667
Agency Hyperlink :	Click here for hyperlink provided by the agency.
Last Date in Agency List :	2021-08-26

CIWQS - CA

Facility Name :	INTERNATIONAL GARMENT FINISH INC.
Facility Address :	2144 WEST GAYLORD, LONG BEACH, CA 90813
County :	LOS ANGELES
Place ID :	645351
Agency Name :	IRVING & PHYLLIS KERN TRUST
Last Date in Agency List :	2021-09-10

Map Id: BD293
Direction: WSW
Distance: 0.477 mi., 2519 ft.
Elevation: 8 ft.
Relative: Lower

Site Name : IRVING & PHYLLIS KERN TRUST | FABRIC CARE | INDUSTRIAL UNIFORM RENTAL
2144 GAYLORD ST | 2144 GAYLORD ST W | 2144 WEST GAYLORD
LONG BEACH, CA 90813

Database(s) : [CALEPA SITES - CA, CIWQS - CA, EPA LUST, ERNS, FRS, HAZNET - CA, HWG - CA, LUST REG 4 - CA] ***(cont.)***

Envirosite ID: 323721
EPA ID: CAL000069351

EPA LUST

Facility Name :	IRVING & PHYLLIS KERN TRUST
Facility Address :	2144 GAYLORD ST W, LONG BEACH, California 90813
County :	N/R
Facility ID :	N/R
LUST ID :	CAT0603701941
Reported Date :	N/R
Status :	No Further Action
Substance :	N/R
Closed With Residual Contamination (Tribal Only):	N/R
NFA_Letter (Tribal Only) :	N/R
Tribe (Tribal Only) :	N/R
EPA Region :	9
Estimated Population within 1500ft :	48
Estimated Private Domestic Wells within 1500ft:	0
Within Source Water Protection Area (SPA):	No
SPA Public Water System and Facility ID:	N/R
SPA Water Type :	N/R
SPA Facility Type :	N/R
SPA HUC12 :	N/R
Within Groundwater Wellhead Protection Area (WHPA):	Yes
WHPA Public Water System and Facility ID:	CA1910033_11576
WHPA Water Type :	GW
WHPA Facility Type :	WL
WHPA HUC12 :	180701060701
Within Estimated 100-year Floodplain:	No
Latitude :	33.7864
Longitude :	-118.220789999999
Last Date in Agency List :	2021-08-27

ERNS

Facility Address :	2144 GAYLORD ST, LONG BEACH, CA
County :	LOS ANGELES

Incident Information

Incident Date Time :	2021-03-23 20:01:00
Type of Incident :	FIXED
Incident Cause :	UNKNOWN
Incident DTG :	DISCOVERED
Incident Location :	N/R
Sequence Number :	1301111
Potential Flag :	N

Map Id: BD293
Direction: WSW
Distance: 0.477 mi., 2519 ft.
Elevation: 8 ft.
Relative: Lower

Site Name : IRVING & PHYLLIS KERN TRUST | FABRIC CARE | INDUSTRIAL UNIFORM RENTAL
2144 GAYLORD ST | 2144 GAYLORD ST W | 2144 WEST GAYLORD
LONG BEACH, CA 90813

Database(s) : [CALEPA SITES - CA, CIWQS - CA, EPA LUST, ERNS, FRS, HAZNET - CA, HWG - CA, LUST REG 4 - CA] ***(cont.)***

Envirosite ID: 323721
EPA ID: CAL000069351

ERNS ***(cont.)***

Description of Incident :	CALLER REPORTED 100 GALLONS OF RAW SEWAGE WENT INTO A STORM DRAIN FROM A FACILITY DUE TO UNKNOWN REASONS.
Last Date in Agency List :	2021-08-07

Incident Response Summary

Date Time Received :	2021-03-23 23:36:00
Date Time Completed :	2021-03-23 23:40:00
Call Type :	Incident
Source :	TELEPHONE
Responsible Company :	LONG BEACH ACQUISITIONS LLC
Responsible Org Type :	PRIVATE ENTERPRISE
Responsible City :	N/R
Responsible State :	XX
Responsible Zip :	N/R

Incident Details Summary

Remedial Action :	CONTRACTOR HAS BEEN HIRED
Medium :	STORM DRAIN
Medium Description :	WATER
Body of Water :	STORM DRAIN
Weather Conditions :	PARTLY CLOUDY
Water Temperature :	N/R
Water Supply Contaminated :	U
Waterway Closed :	N
Waterway Description :	N/R

Additional Incident Details Summary

Actual Amount :	N/R
Actual Amount Units :	N/R
Capacity of Tank :	N/R
Capacity of Tank Units :	N/R
Continuous Release Begin Date :	N/R
Continuous Release End Date :	N/R
Continuous Release Change Date :	N/R
Continuous Release Permit :	N/R
Continuous Release Type :	N/R
Description of Tank :	N/R
Device Operational :	U
DOT Crossing Number :	N/R
DOT Regulated :	U
NPDES :	N/R
NPDES Compliance :	U
Pipeline Aboveground :	ABOVE
Pipeline Covered :	U
Pipeline Type :	N/R

Map Id: BD293
Direction: WSW
Distance: 0.477 mi., 2519 ft.
Elevation: 8 ft.
Relative: Lower

Site Name : IRVING & PHYLLIS KERN TRUST | FABRIC CARE | INDUSTRIAL UNIFORM RENTAL
2144 GAYLORD ST | 2144 GAYLORD ST W | 2144 WEST GAYLORD
LONG BEACH, CA 90813

Database(s) : [CALEPA SITES - CA, CIWQS - CA, EPA LUST, ERNS, FRS, HAZNET - CA, HWG - CA, LUST REG 4 - CA] ***(cont.)***

Envirosite ID: 323721
EPA ID: CAL000069351

ERNS ***(cont.)***

Tank ID :	N/R
Tank Regulated :	U
Tank Regulated by :	N/R

Materials Involved Summary

Name of Material :	RAW SEWAGE
CAS Number :	000000-00-0
Amount of Material :	100
Unit of Measure :	GALLON(S)
UN Number :	N/R
CHRIS Code :	NCC
Reached Water :	YES
Amount in Water :	100
Unit of Measure (Reach Water) :	GALLON(S)

Additional Materials Involved Summary

Name of Material :	N/R
CAS Number :	N/R
CHRIS Code :	N/R
Upper Bounds :	N/R
Upper Bounds Unit :	N/R
Upper Bounds Rate :	N/R

Trains Details

Train Name Number :	N/R
Train Type :	N/R
Train Speed :	N/R
Train Direction :	N/R
Number Locomotives :	N/R
Number Cars :	N/R
Number Derailed :	N/R
Track Speed :	N/R
Railroad Name :	N/R
Non Compliance with Hazmat :	N/R

Derailed Units Summary

Train Name Number :	N/R
Car Number :	N/R
Car Content :	N/R
Position in Train :	N/R
Derailed Type :	N/R

Map Id: BD293
Direction: WSW
Distance: 0.477 mi., 2519 ft.
Elevation: 8 ft.
Relative: Lower

Site Name : IRVING & PHYLLIS KERN TRUST | FABRIC CARE | INDUSTRIAL UNIFORM RENTAL
2144 GAYLORD ST | 2144 GAYLORD ST W | 2144 WEST GAYLORD
LONG BEACH, CA 90813

Database(s) : [CALEPA SITES - CA, CIWQS - CA, EPA LUST, ERNS, FRS, HAZNET - CA, HWG - CA, LUST REG 4 - CA] ***(cont.)***

Envirosite ID: 323721
EPA ID: CAL000069351

ERNS ***(cont.)***

Vessels Details

Vessel Name :	N/R
Vessel Type :	N/R
Vessel Length :	N/R
Hull Construction :	N/R
Fuel Capacity :	N/R
Fuel on Board :	N/R
Cargo Capacity :	N/R
Cargo on Board :	N/R
Is Vessel Aground :	N/R
Flag :	N/R
Breadth :	N/R
Draught :	N/R
Fuel Capacity Units :	N/R
Fuel on Board Units :	N/R
Cargo Capacity Units :	N/R
Cargo on Board Units :	N/R

Mobile Details

Vehicle Own Fuel Capacity :	N/R
Cargo Capacity :	N/R
Amount of Cargo on Board :	N/R
Hazmat Carrier :	N/R
Carrier Licensed :	N/R
Noncompliance with Hazmat :	N/R
Mobile Type :	N/R
Cargo Capacity Units :	N/R
Amount of Cargo on Board Units :	N/R
Vehicle Year :	N/R
Vehicle Make :	N/R
Vehicle Model :	N/R
Vehicle Number :	N/R
Trailer Number :	N/R

FRS

Facility Name :	IRVING & PHYLLIS KERN TRUST
Facility Address :	2144 GAYLORD ST W, LONG BEACH, CA 90813
County :	LOS ANGELES

Site Details

Registry ID :	110066301807
FRS Facility URL :	Click here for hyperlink provided by the agency.
Last Date in Agency List :	2021-07-17

Map Id: BD293
Direction: WSW
Distance: 0.477 mi., 2519 ft.
Elevation: 8 ft.
Relative: Lower

Site Name : IRVING & PHYLLIS KERN TRUST | FABRIC CARE | INDUSTRIAL UNIFORM RENTAL
2144 GAYLORD ST | 2144 GAYLORD ST W | 2144 WEST GAYLORD
LONG BEACH, CA 90813

Database(s) : [CALEPA SITES - CA, CIWQS - CA, EPA LUST, ERNS, FRS, HAZNET - CA, HWG - CA, LUST REG 4 - CA] ***(cont.)***

Envirosite ID: 323721
EPA ID: CAL000069351

FRS ***(cont.)***

Source Description

Source Description :

The California Environmental Protection Agency (CalEPA) has recently implemented a new data warehouse system (nSite). This data warehouse combines and merges facility and site information from five different systems managed within CalEPA. The five systems are: California Environmental Reporting System (CERS), EnviroStor, GeoTracker, California Integrated Water Quality System (CIWQS), and Toxic Release Inventory (TRI).

FRS Environmental Interest

Source and System ID :	CA-ENVIROVIEW - 217924

HAZNET - CA

Facility Name :	FABRIC CARE
Facility Address :	2144 GAYLORD ST, LONG BEACH, CA 90813
County :	LOS ANGELES

Site Details

Generator EPA ID :	CAL000069351
Active :	Inactive
Category :	STATE
Facility Types :	N/R
Type :	PERMANENT
Contact Name :	N/R
Contact Phone :	N/R
Facility Mailing Address :	2144 GAYLORD ST, LONG BEACH, CA 908130000
Latitude :	33.78636321
Longitude :	-118.22067678
Agency Hyperlink :	Click here for hyperlink provided by the agency.
Last Date in Agency List :	2021-07-08

Facility Name :	INDUSTRIAL UNIFORM RENTAL
Facility Address :	2144 GAYLORD ST, LONG BEACH, CA 90813
County :	LOS ANGELES

Site Details

Generator EPA ID :	CAD981626435
Active :	Inactive
Category :	STATE
Facility Types :	N/R
Type :	PERMANENT
Contact Name :	N/R
Contact Phone :	N/R
Facility Mailing Address :	PO BOX 1091, LONG BEACH, CA 908010000

Map Id: BD293
Direction: WSW
Distance: 0.477 mi., 2519 ft.
Elevation: 8 ft.
Relative: Lower

Site Name : IRVING & PHYLLIS KERN TRUST | FABRIC CARE | INDUSTRIAL UNIFORM RENTAL
2144 GAYLORD ST | 2144 GAYLORD ST W | 2144 WEST GAYLORD
LONG BEACH, CA 90813

Database(s) : [CALEPA SITES - CA, CIWQS - CA, EPA LUST, ERNS, FRS, HAZNET - CA, HWG - CA, LUST REG 4 - CA] ***(cont.)***

Envirosite ID: 323721
EPA ID: CAL000069351

HAZNET - CA ***(cont.)***

Latitude :	33.78636321
Longitude :	-118.22067678
Agency Hyperlink :	Click here for hyperlink provided by the agency.
Last Date in Agency List :	2021-07-08
Facility Name :	IRVING & PHYLLIS KERN TRUST
Facility Address :	2144 GAYLORD ST, LONG BEACH, CA 90813
County :	LOS ANGELES

Site Details

Generator EPA ID :	CAC002575747
Active :	Inactive
Category :	STATE
Facility Types :	N/R
Type :	TEMPORARY
Contact Name :	N/R
Contact Phone :	N/R
Facility Mailing Address :	5160 CAMPUS DR, NEWPORT BEACH, CA 92660
Latitude :	33.78636321
Longitude :	-118.22067678
Agency Hyperlink :	Click here for hyperlink provided by the agency.
Last Date in Agency List :	2021-07-08

Waste Generator Details

State Waste :	2004: 221 - Waste oil and mixed oil, 0.209 tons to CAT080013352

HWG - CA

Facility Name :	FABRIC CARE
Facility Address :	2144 GAYLORD ST, LONG BEACH, CA 90813
County :	LOS ANGELES
EPA ID :	CAL000069351
Status :	Inactive
Category :	STATE
Type :	PERMANENT
Facility Type :	N/R
Mailing Address :	2144 GAYLORD ST, LONG BEACH, CA 908130000
Owner Name :	FABRIC CARE
Owner Address :	N/A
Operator Name :	UNDEL FEE BOOKLET 94/95 JO
Operator Address :	N/A
Latitude :	33.786363
Longitude :	-118.220677

Map Id: BD293
Direction: WSW
Distance: 0.477 mi., 2519 ft.
Elevation: 8 ft.
Relative: Lower

Site Name : IRVING & PHYLLIS KERN TRUST | FABRIC CARE | INDUSTRIAL UNIFORM RENTAL
2144 GAYLORD ST | 2144 GAYLORD ST W | 2144 WEST GAYLORD
LONG BEACH, CA 90813

Database(s) : [CALEPA SITES - CA, CIWQS - CA, EPA LUST, ERNS, FRS, HAZNET - CA, HWG - CA, LUST REG 4 - CA] ***(cont.)***

Envirosite ID: 323721
EPA ID: CAL000069351

HWG - CA ***(cont.)***

Facility Name :	INDUSTRIAL UNIFORM RENTAL
Facility Address :	2144 GAYLORD ST, LONG BEACH, CA 90813
County :	LOS ANGELES
EPA ID :	CAD981626435
Status :	Inactive
Category :	STATE
Type :	PERMANENT
Facility Type :	N/R
Mailing Address :	PO BOX 1091, LONG BEACH, CA 908010000
Owner Name :	N/R
Owner Address :	N/A
Operator Name :	INACTIVE UNDELIVER SURVEY
Operator Address :	11-21-94, N/A
Latitude :	33.786437
Longitude :	-118.220698

Facility Name :	IRVING & PHYLLIS KERN TRUST
Facility Address :	2144 GAYLORD ST, LONG BEACH, CA 90813
County :	LOS ANGELES
EPA ID :	CAC002575747
Status :	Inactive
Category :	STATE
Type :	TEMPORARY
Facility Type :	N/R
Mailing Address :	5160 CAMPUS DR, NEWPORT BEACH, CA 92660
Owner Name :	IRVING & PHYLLIS KERN TRUST
Owner Address :	5160 CAMPUS DR, NEWPORT BEACH, CA 92660
Operator Name :	JACK KLENOV
Operator Address :	5160 CAMPUS DR, NEWPORT BEACH, CA 92660
Latitude :	33.786437
Longitude :	-118.220698

LUST REG 4 - CA

Facility Name :	Irving & Phyllis Kern Trust
Facility Address :	2144 GAYLORD ST W, LONG BEACH, CA 90813
County :	Los Angeles

Site Details

Status Date :	2008-05-23
Status :	Completed - Case Closed
Begin Date :	1990-04-01
Global ID :	T0603701941
Region :	REGION 4
Site History :	N/R

Map Id: BD293
Direction: WSW
Distance: 0.477 mi., 2519 ft.
Elevation: 8 ft.
Relative: Lower

Site Name : IRVING & PHYLLIS KERN TRUST | FABRIC CARE | INDUSTRIAL UNIFORM RENTAL
2144 GAYLORD ST | 2144 GAYLORD ST W | 2144 WEST GAYLORD
LONG BEACH, CA 90813

Database(s) : [CALEPA SITES - CA, CIWQS - CA, EPA LUST, ERNS, FRS, HAZNET - CA, HWG - CA, LUST REG 4 - CA] ***(cont.)***

Envirosite ID: 323721
EPA ID: CAL000069351

LUST REG 4 - CA ***(cont.)***

RB Case Number :	908130270
Potential Media Affected :	Aquifer used for drinking water supply
Potential Contaminants of Concern :	Gasoline
Local Agency :	LONG BEACH, CITY OF
Local Case Number :	N/R
Lead Agency :	LOS ANGELES RWQCB (REGION 4)
File Location :	Regional Board
CUF Case :	YES
Caseworker :	HDN
Case Type :	LUST Cleanup Site
How Discovered :	Tank Closure
How Discovered Description :	N/R
Stop Method :	N/R
Stop Description :	N/R
Calwater Watershed Name :	Los Angeles River - Los Angeles (412.10)
DWR Groundwater Subbasin Name :	Coastal Plain Of Los Angeles - West Coast (4-011.03)
Disadvantaged Community :	N/R
Latitude :	33.786353
Longitude :	-118.220667
Agency URL :	Click here for hyperlink provided by the agency.
Last Date in Agency List :	2021-09-08

Contacts Summary

Global ID :	T0603701941
Contact Name :	HA D. NGUYEN
Contact Type :	Regional Board Caseworker
Organization Name :	LOS ANGELES RWQCB (REGION 4)
Address :	320 W. 4th Street, Suite 200
City :	LOS ANGELES
Phone Number :	2135766658
Email :	hnguyen@waterboards.ca.gov

Global ID :	T0603701941
Contact Name :	CARMEN PIRO
Contact Type :	Local Agency Caseworker
Organization Name :	LONG BEACH, CITY OF
Address :	2525 GRAND AVE.
City :	LONG BEACH
Phone Number :	5625704137
Email :	carmen.piro@longbeach.gov

Regulatory Activities

Map Id: BD293
Direction: WSW
Distance: 0.477 mi., 2519 ft.
Elevation: 8 ft.
Relative: Lower

Site Name : IRVING & PHYLLIS KERN TRUST | FABRIC CARE | INDUSTRIAL UNIFORM RENTAL
2144 GAYLORD ST | 2144 GAYLORD ST W | 2144 WEST GAYLORD
LONG BEACH, CA 90813

Database(s) : [CALEPA SITES - CA, CIWQS - CA, EPA LUST, ERNS, FRS, HAZNET - CA, HWG - CA, LUST REG 4 - CA] ***(cont.)***

Envirosite ID: 323721
EPA ID: CAL000069351

LUST REG 4 - CA ***(cont.)***

Details for this site have been truncated due to the large number of available details for this site within this dataset. For the complete details for this site, contact your Envirosite account representative for a complimentary site report containing all of the details available.

Date :	2008-05-23
Global ID :	T0603701941
Action Type :	ENFORCEMENT
Action :	Closure/No Further Action Letter

Date :	2008-01-15
Global ID :	T0603701941
Action Type :	RESPONSE
Action :	Remedial Progress Report

Date :	2008-01-15
Global ID :	T0603701941
Action Type :	RESPONSE
Action :	Monitoring Report - Quarterly

Date :	2007-10-15
Global ID :	T0603701941
Action Type :	RESPONSE
Action :	Remedial Progress Report

Date :	2007-10-15
Global ID :	T0603701941
Action Type :	RESPONSE
Action :	Monitoring Report - Quarterly

Date :	2007-07-15
Global ID :	T0603701941
Action Type :	RESPONSE
Action :	Monitoring Report - Quarterly

Date :	2007-07-15
Global ID :	T0603701941
Action Type :	RESPONSE
Action :	Remedial Progress Report

Date :	2007-04-15
Global ID :	T0603701941
Action Type :	RESPONSE
Action :	Remedial Progress Report

Map Id: BD293
Direction: WSW
Distance: 0.477 mi., 2519 ft.
Elevation: 8 ft.
Relative: Lower

Site Name : IRVING & PHYLLIS KERN TRUST | FABRIC CARE | INDUSTRIAL UNIFORM RENTAL
2144 GAYLORD ST | 2144 GAYLORD ST W | 2144 WEST GAYLORD
LONG BEACH, CA 90813

Database(s) : [CALEPA SITES - CA, CIWQS - CA, EPA LUST, ERNS, FRS, HAZNET - CA, HWG - CA, LUST REG 4 - CA] ***(cont.)***

Envirosite ID: 323721
EPA ID: CAL000069351

LUST REG 4 - CA ***(cont.)***

Date : 2007-04-15
Global ID : T0603701941
Action Type : RESPONSE
Action : Monitoring Report - Quarterly

Date : 2006-10-15
Global ID : T0603701941
Action Type : RESPONSE
Action : Remedial Progress Report

Status History

Status Date : 2008-05-23
Global ID : T0603701941
Status : Completed - Case Closed

Status Date : 2008-05-14
Global ID : T0603701941
Status : Open - Remediation

Status Date : 2008-05-09
Global ID : T0603701941
Status : Open - Remediation

Status Date : 2006-04-04
Global ID : T0603701941
Status : Open - Remediation

Status Date : 1998-11-20
Global ID : T0603701941
Status : Open - Site Assessment

Status Date : 1996-04-09
Global ID : T0603701941
Status : Open - Remediation

Status Date : 1995-08-02
Global ID : T0603701941
Status : Open - Site Assessment

Status Date : 1995-06-06
Global ID : T0603701941
Status : Open - Site Assessment

Map Id: BD293
Direction: WSW
Distance: 0.477 mi., 2519 ft.
Elevation: 8 ft.
Relative: Lower

Site Name : IRVING & PHYLLIS KERN TRUST | FABRIC CARE | INDUSTRIAL UNIFORM RENTAL
2144 GAYLORD ST | 2144 GAYLORD ST W | 2144 WEST GAYLORD
LONG BEACH, CA 90813

Database(s) : [CALEPA SITES - CA, CIWQS - CA, EPA LUST, ERNS, FRS, HAZNET - CA, HWG - CA, LUST REG 4 - CA] ***(cont.)***

Envirosite ID: 323721
EPA ID: CAL000069351

LUST REG 4 - CA ***(cont.)***

Status Date :	1990-04-01
Global ID :	T0603701941
Status :	Open - Case Begin Date

Map Id: 294
Direction: SW
Distance: 0.481 mi., 2539 ft.
Elevation: 8 ft.
Relative: Lower

Site Name : HARTLEY & NIXON RENTALS
1900 ANAHEIM ST W
LONG BEACH, CA 90813

Database(s) : [CALEPA SITES - CA, EPA LUST, FRS, LUST REG 4 - CA]

Envirosite ID: 323594
EPA ID: N/R

CALEPA SITES - CA

Facility Name :	HARTLEY & NIXON RENTALS
Facility Address :	1900 ANAHEIM ST W, LONG BEACH, 90813
Site ID :	198593
EI ID :	T0603701932
EI Description :	Leaking Underground Storage Tank Cleanup Site
Latitude :	33.782796
Longitude :	-118.217667
Agency Hyperlink :	Click here for hyperlink provided by the agency.
Last Date in Agency List :	2021-08-26

EPA LUST

Facility Name :	HARTLEY & NIXON RENTALS
Facility Address :	1900 ANAHEIM ST W, LONG BEACH, California 90813
County :	N/R
Facility ID :	N/R
LUST ID :	CAT0603701932
Reported Date :	N/R
Status :	No Further Action
Substance :	N/R
Closed With Residual Contamination (Tribal Only):	N/R
NFA_Letter (Tribal Only) :	N/R
Tribe (Tribal Only) :	N/R
EPA Region :	9
Estimated Population within 1500ft :	29
Estimated Private Domestic Wells within 1500ft:	0

Map Id: 294
Direction: SW
Distance: 0.481 mi., 2539 ft.
Elevation: 8 ft.
Relative: Lower

Site Name : HARTLEY & NIXON RENTALS
1900 ANAHEIM ST W
LONG BEACH, CA 90813

Database(s) : [CALEPA SITES - CA, EPA LUST, FRS, LUST REG 4 - CA] ***(cont.)***

Envirosite ID: 323594
EPA ID: N/R

EPA LUST ***(cont.)***

Within Source Water Protection Area (SPA):	No
SPA Public Water System and Facility ID:	N/R
SPA Water Type :	N/R
SPA Facility Type :	N/R
SPA HUC12 :	N/R
Within Groundwater Wellhead Protection Area (WHPA):	Yes
WHPA Public Water System and Facility ID:	CA1910033_11576
WHPA Water Type :	GW
WHPA Facility Type :	WL
WHPA HUC12 :	180701060701
Within Estimated 100-year Floodplain:	No
Latitude :	33.78273
Longitude :	-118.21773
Last Date in Agency List :	2021-08-27

FRS

Facility Name :	HARTLEY & NIXON RENTALS
Facility Address :	1900 ANAHEIM ST W, LONG BEACH, CA 90813
County :	LOS ANGELES

Site Details

Registry ID :	110066574095
FRS Facility URL :	Click here for hyperlink provided by the agency.
Last Date in Agency List :	2021-07-17

Source Description

Source Description :

The California Environmental Protection Agency (CalEPA) has recently implemented a new data warehouse system (nSite). This data warehouse combines and merges facility and site information from five different systems managed within CalEPA. The five systems are: California Environmental Reporting System (CERS), EnviroStor, GeoTracker, California Integrated Water Quality System (CIWQS), and Toxic Release Inventory (TRI).

FRS Environmental Interest

Source and System ID :	CA-ENVIROVIEW - 198593

LUST REG 4 - CA

Facility Name :	HARTLEY & NIXON RENTALS
Facility Address :	1900 ANAHEIM ST W, LONG BEACH, CA 90813
County :	Los Angeles

Map Id: 294
Direction: SW
Distance: 0.481 mi., 2539 ft.
Elevation: 8 ft.
Relative: Lower

Site Name : HARTLEY & NIXON RENTALS
1900 ANAHEIM ST W
LONG BEACH, CA 90813

Database(s) : [CALEPA SITES - CA, EPA LUST, FRS, LUST REG 4 - CA] ***(cont.)***

Envirosite ID: 323594
EPA ID: N/R

LUST REG 4 - CA ***(cont.)***

Site Details

Status Date :	1999-03-23
Status :	Completed - Case Closed
Begin Date :	1992-03-04
Global ID :	T0603701932
Region :	REGION 4
Site History :	N/R
RB Case Number :	908130198
Potential Media Affected :	Soil
Potential Contaminants of Concern :	Gasoline
Local Agency :	LONG BEACH, CITY OF
Local Case Number :	N/R
Lead Agency :	LOS ANGELES RWQCB (REGION 4)
File Location :	N/R
CUF Case :	NO
Caseworker :	DK
Case Type :	LUST Cleanup Site
How Discovered :	N/R
How Discovered Description :	N/R
Stop Method :	N/R
Stop Description :	N/R
Calwater Watershed Name :	Los Angeles River - Los Angeles (412.10)
DWR Groundwater Subbasin Name :	Coastal Plain Of Los Angeles - West Coast (4-011.03)
Disadvantaged Community :	N/R
Latitude :	33.782796
Longitude :	-118.217668
Agency URL :	Click here for hyperlink provided by the agency.
Last Date in Agency List :	2021-09-08

Contacts Summary

Global ID :	T0603701932
Contact Name :	DAVID KOO
Contact Type :	Regional Board Caseworker
Organization Name :	LOS ANGELES RWQCB (REGION 4)
Address :	N/R
City :	R4 UNKNOWN
Phone Number :	2136206155
Email :	david.koo@waterboards.ca.gov

Global ID :	T0603701932
Contact Name :	CARMEN PIRO
Contact Type :	Local Agency Caseworker
Organization Name :	LONG BEACH, CITY OF
Address :	2525 GRAND AVE.
City :	LONG BEACH
Phone Number :	5625704137
Email :	carmen.piro@longbeach.gov

Regulatory Activities

Date :	1992-03-04
Global ID :	T0603701932

Map Id: 294
Direction: SW
Distance: 0.481 mi., 2539 ft.
Elevation: 8 ft.
Relative: Lower

Site Name : HARTLEY & NIXON RENTALS
1900 ANAHEIM ST W
LONG BEACH, CA 90813

Database(s) : [CALEPA SITES - CA, EPA LUST, FRS, LUST REG 4 - CA] ***(cont.)***

Envirosite ID: 323594
EPA ID: N/R

LUST REG 4 - CA ***(cont.)***

Action Type :	Other
Action :	Leak Reported
Date :	1992-03-04
Global ID :	T0603701932
Action Type :	Other
Action :	Leak Discovery

Status History

Status Date :	1999-03-23
Global ID :	T0603701932
Status :	Completed - Case Closed
Status Date :	1997-10-27
Global ID :	T0603701932
Status :	Open - Site Assessment
Status Date :	1992-09-21
Global ID :	T0603701932
Status :	Open - Site Assessment
Status Date :	1992-03-04
Global ID :	T0603701932
Status :	Open - Case Begin Date

Map Id: BJ295
Direction: WSW
Distance: 0.487 mi., 2572 ft.
Elevation: 7 ft.
Relative: Lower

Site Name : BEAR STATE ELECTRICAL CO INC | 1X TRANSFORM COMPANY | ALPHA TRANSFORM, INC.
2105 W COWLES ST | 2105 WEST COWLES STREET | 2105 West Cowles St
LONG BEACH | Long Beach, CA

Database(s) : [CERCLIS NFRAP, CIWQS - CA, ENVIROSTOR - CA, HAULERS - CA, HAZNET - CA, HIST CORTESE - CA, HWG - CA, SEMS_8R_ARCHIVED SITES, SWRCY - CA]

Envirosite ID: 222509
EPA ID: CAC000556432

CERCLIS NFRAP

Facility Name :	BEAR STATE ELECTRICAL CO INC
Facility Address :	2105 W COWLES ST, LONG BEACH, CA 90813
County :	LOS ANGELES

Map Id: BJ295
Direction: WSW
Distance: 0.487 mi., 2572 ft.
Elevation: 7 ft.
Relative: Lower

Site Name : BEAR STATE ELECTRICAL CO INC | 1X TRANSFORM COMPANY | ALPHA TRANSFORM, INC.
2105 W COWLES ST | 2105 WEST COWLES STREET | 2105 West Cowles St
LONG BEACH | Long Beach, CA

Database(s) : [CERCLIS NFRAP, CIWQS - CA, ENVIROSTOR - CA, HAULERS - CA, HAZNET - CA, HIST CORTESE - CA, HWG - CA, SEMS_8R_ARCHIVED SITES, SWRCY - CA] ***(cont.)***

Envirosite ID: 222509
EPA ID: CAC000556432

CERCLIS NFRAP ***(cont.)***

Site ID :	0902200
Epa ID :	CAD980888952
Short Name :	BEAR STATE ELECTRICAL CO
Congressional District :	32
IFMS ID :	N/R
SMSA Number :	4480
USGC Hydro Unit :	18070104
Federal Facility :	N
DMNSN Number :	N/R
Site Orphan Flag :	N
RCRA ID :	N/R
USGS Quadrangle :	N/R
Site Init by Prog :	N/R
NFRAP Flag :	NFA
Parent ID :	N/R
RST Code :	N/R
EPA Region :	09
Classification :	N/R
Site Settings Code :	N/R
NPL Status :	Not on the NPL
DMNSN Unit Code :	N/R
RBRAC Code :	N/R
RResp Fed Agency Code :	N/R
Non NPL Status :	NFRAP-Site does not qualify for the NPL based on existing information
Non NPL Status Date :	1992-01-23
Site Fips Code :	06037
CC Concurrence Date :	N/R
CC Concurrence FY :	N/R
Alias EPA ID :	N/R
Site FUDS Flag :	N/R

CERCLIS Site Contact Name(s)

Contact ID :	13003854
Contact Title :	Site Assessment Manager (SAM)
Contact ID :	13003858
Contact Title :	Site Assessment Manager (SAM)
Contact ID :	13004003
Contact Title :	Site Assessment Manager (SAM)
Alias Comments :	JAIDE CAR CO (1984 - PRESENT)
Site Description :	N/R

Map Id: BJ295
Direction: WSW
Distance: 0.487 mi., 2572 ft.
Elevation: 7 ft.
Relative: Lower

Site Name : BEAR STATE ELECTRICAL CO INC | 1X TRANSFORM COMPANY | ALPHA TRANSFORM, INC.
2105 W COWLES ST | 2105 WEST COWLES STREET | 2105 West Cowles St
LONG BEACH | Long Beach, CA

Database(s) : [CERCLIS NFRAP, CIWQS - CA, ENVIROSTOR - CA, HAULERS - CA, HAZNET - CA, HIST CORTESE - CA, HWG - CA, SEMS_8R_ARCHIVED SITES, SWRCY - CA] ***(cont.)***

Envirosite ID: 222509
EPA ID: CAC000556432

CERCLIS NFRAP ***(cont.)***

Alias Comments :	RELIANCE ELECTRIC CO
Site Description :	N/R

CERCLIS Assessment History

Action Code :	001
Action :	DISCOVERY
Date Started :	N/R
Date Completed :	1985-09-01
Priority Level :	1
Operational Unit :	00
Primary Responsibility :	State, Fund Financed
Planning Status :	N/R
Urgency Indicator :	N/R
Action Anomaly :	N/R

Action Code :	001
Action :	PRELIMINARY ASSESSMENT
Date Started :	1985-08-01
Date Completed :	1986-02-01
Priority Level :	1
Operational Unit :	00
Primary Responsibility :	State, Fund Financed
Planning Status :	N/R
Urgency Indicator :	N/R
Action Anomaly :	N/R

Action Code :	001
Action :	SITE INSPECTION
Date Started :	N/R
Date Completed :	1986-12-01
Priority Level :	1
Operational Unit :	00
Primary Responsibility :	EPA Fund-Financed
Planning Status :	N/R
Urgency Indicator :	N/R
Action Anomaly :	N/R

Action Code :	001
Action :	ARCHIVE SITE
Date Started :	N/R
Date Completed :	1992-01-23
Priority Level :	1
Operational Unit :	00
Primary Responsibility :	EPA In-House

Map Id: BJ295
Direction: WSW
Distance: 0.487 mi., 2572 ft.
Elevation: 7 ft.
Relative: Lower

Site Name : BEAR STATE ELECTRICAL CO INC | 1X TRANSFORM COMPANY | ALPHA TRANSFORM, INC.
2105 W COWLES ST | 2105 WEST COWLES STREET | 2105 West Cowles St
LONG BEACH | Long Beach, CA

Database(s) : [CERCLIS NFRAP, CIWQS - CA, ENVIROSTOR - CA, HAULERS - CA, HAZNET - CA, HIST CORTESE - CA, HWG - CA, SEMS_8R_ARCHIVED SITES, SWRCY - CA] ***(cont.)***

Envirosite ID: 222509
EPA ID: CAC000556432

CERCLIS NFRAP ***(cont.)***

Planning Status :	N/R
Urgency Indicator :	N/R
Action Anomaly :	N/R
Action Code :	002
Action :	SITE INSPECTION
Date Started :	N/R
Date Completed :	1990-09-21
Priority Level :	1
Operational Unit :	00
Primary Responsibility :	EPA Fund-Financed
Planning Status :	N/R
Urgency Indicator :	N/R
Action Anomaly :	N/R
Action Code :	003
Action :	SITE INSPECTION
Date Started :	N/R
Date Completed :	1992-01-23
Priority Level :	1
Operational Unit :	00
Primary Responsibility :	EPA Fund-Financed
Planning Status :	N/R
Urgency Indicator :	N/R
Action Anomaly :	N/R

CIWQS - CA

Facility Name :	RQ Tires LLC
Facility Address :	2105 West Cowles St, Long Beach, CA 90813
County :	Los Angeles
Place ID :	S889730
Agency Name :	RQ Tires LLC
Last Date in Agency List :	2021-06-15

ENVIROSTOR - CA

Facility Name :	BEAR STATE ELECTRICAL CO INC
Facility Address :	2105 WEST COWLES STREET, LONG BEACH, CA 90813
County :	LOS ANGELES

Map Id: BJ295
Direction: WSW
Distance: 0.487 mi., 2572 ft.
Elevation: 7 ft.
Relative: Lower

Site Name : BEAR STATE ELECTRICAL CO INC | 1X TRANSFORM COMPANY | ALPHA TRANSFORM, INC.
2105 W COWLES ST | 2105 WEST COWLES STREET | 2105 West Cowles St
LONG BEACH | Long Beach, CA

Database(s) : [CERCLIS NFRAP, CIWQS - CA, ENVIROSTOR - CA, HAULERS - CA, HAZNET - CA, HIST CORTESE - CA, HWG - CA, SEMS_8R_ARCHIVED SITES, SWRCY - CA] ***(cont.)***

Envirosite ID: 222509
EPA ID: CAC000556432

ENVIROSTOR - CA ***(cont.)***

Site Details

Cleanup Date :	1995-08-31
Cleanup Status :	Refer: Other Agency
Site Type :	Historical
Site Type Detailed :	* Historical
Acreage :	N/R
APN :	NONE SPECIFIED
National Priorities List :	NO
Regulatory Agencies Involved :	N/R
Lead Agency :	N/R
Project Manager :	N/R
Supervisor :	Referred - Not Assigned
Office :	Cleanup Cypress
Envirostor ID :	19360096
Site Code :	N/R
Assembly :	70
Senate :	33
Congressional District :	47
Special Program :	* Site Char & Assess Grant (CERCLA 104)
Past Uses :	NONE SPECIFIED
Potential COC :	Polychlorinated biphenyls (PCBs); * WASTE OIL & MIXED OIL; * DETERGENT & SOAP; * Metals - Other Inorganic Solid Waste
Confirmed COC :	N/R
Potential Media Affected :	N/R
Restricted Use :	NO
Site Management Req :	N/R
Funding :	N/R
Latitude :	33.784914
Longitude :	-118.219978
Agency Hyperlink :	Click here for hyperlink provided by the agency.
Last Date in Agency List :	2021-08-11

Alias Details

Alias :	19360096
Alias Type :	Envirostor ID Number
Alias :	BEAR STATE SERVICE CENTER
Alias Type :	Alternate Name
Alias :	CAD980888952
Alias Type :	EPA Identification Number

Map Id: BJ295
Direction: WSW
Distance: 0.487 mi., 2572 ft.
Elevation: 7 ft.
Relative: Lower

Site Name : BEAR STATE ELECTRICAL CO INC | 1X TRANSFORM COMPANY | ALPHA TRANSFORM, INC.
2105 W COWLES ST | 2105 WEST COWLES STREET | 2105 West Cowles St
LONG BEACH | Long Beach, CA

Database(s) : [CERCLIS NFRAP, CIWQS - CA, ENVIROSTOR - CA, HAULERS - CA, HAZNET - CA, HIST CORTESE - CA, HWG - CA, SEMS_8R_ARCHIVED SITES, SWRCY - CA] ***(cont.)***

Envirosite ID: 222509
EPA ID: CAC000556432

ENVIROSTOR - CA ***(cont.)***

Alias : CAX000113555
Alias Type : HWTS Identification Code

Alias : JAIDE CAR COMPANY
Alias Type : Alternate Name

Alias : RELIANCE ELECTRIC CO
Alias Type : Alternate Name

Completed Activities
Completed Date : 1991-05-27
Area Name : PROJECT WIDE
Sub Area Name : N/R
Document Type : Site Screening

Comments : EPA Screening Site Inspection Reassessment recommended NFA. No Further Action for DTSC; recommend referral to City of Long Beach.

Completed Date : 1982-09-14
Area Name : PROJECT WIDE
Sub Area Name : N/R
Document Type : * Discovery
Comments : Facility identified from Pac Tel Business Directory 1971.

Future Activities
Area Name : N/R
Sub Area Name : N/R
Document Type : N/R
Due Date : N/R

Scheduled Activites
Due Date : N/R
Revised Date : N/R
Area Name : N/R
Sub Area Name : N/R
Document Type : N/R

HAULERS - CA

Facility Name : R.Q. Tires, LLC

Map Id: BJ295
Direction: WSW
Distance: 0.487 mi., 2572 ft.
Elevation: 7 ft.
Relative: Lower

Site Name : BEAR STATE ELECTRICAL CO INC | 1X TRANSFORM COMPANY | ALPHA TRANSFORM, INC.
2105 W COWLES ST | 2105 WEST COWLES STREET | 2105 West Cowles St
LONG BEACH | Long Beach, CA

Database(s) : [CERCLIS NFRAP, CIWQS - CA, ENVIROSTOR - CA, HAULERS - CA, HAZNET - CA, HIST CORTESE - CA, HWG - CA, SEMS_8R_ARCHIVED SITES, SWRCY - CA] ***(cont.)***

Envirosite ID: 222509
EPA ID: CAC000556432

HAULERS - CA ***(cont.)***

Facility Address :	2105 W Cowles St, Long Beach, CA 90813-1021
County :	N/R

Site Details

Site Number :	1378916
Site Type :	Hauler Main Site
Site Status :	Active
Contact :	Eduardo Gonzalez
Phone :	N/R
Current Status :	N/R
End Use :	Yes
Generator :	Yes
Accepting Tires from Public :	No
Last Date in Agency List :	2021-09-14

Additional Details

Current Hauler Status :	N/R
Primary Contact Person :	N/R
Primary Mailing Address :	N/R
Primary Mailing Phone Number :	N/R
Website :	N/R

Permit/Authority Details

Regulatory Status Last Changed/Issued On:	N/R
Current Site Regulatory Status :	N/R
Maximum Number of Tires Permitted :	N/R
Business Types :	N/R

HAZNET - CA

Facility Name :	1X TRANSFORM COMPANY
Facility Address :	2105 W COWLES STREET, LONG BEACH, CA 90813
County :	LOS ANGELES

Site Details

Generator EPA ID :	CAC000556432
Active :	Inactive
Category :	STATE
Facility Types :	N/R
Type :	TEMPORARY

Map Id: BJ295
Direction: WSW
Distance: 0.487 mi., 2572 ft.
Elevation: 7 ft.
Relative: Lower

Site Name : BEAR STATE ELECTRICAL CO INC | 1X TRANSFORM COMPANY | ALPHA TRANSFORM, INC.
2105 W COWLES ST | 2105 WEST COWLES STREET | 2105 West Cowles St
LONG BEACH | Long Beach, CA

Database(s) : [CERCLIS NFRAP, CIWQS - CA, ENVIROSTOR - CA, HAULERS - CA, HAZNET - CA, HIST CORTESE - CA, HWG - CA, SEMS_8R_ARCHIVED SITES, SWRCY - CA] ***(cont.)***

Envirosite ID: 222509
EPA ID: CAC000556432

HAZNET - CA ***(cont.)***

Contact Name :	N/R
Contact Phone :	N/R
Facility Mailing Address :	--, LONG BEACH, CA 908130000
Latitude :	33.78472280
Longitude :	-118.22015368
Agency Hyperlink :	Click here for hyperlink provided by the agency.
Last Date in Agency List :	2021-07-08
Facility Name :	ALPHA TRANSFORM, INC.
Facility Address :	2105 W COWLES STREET, LONG BEACH, CA 90813
County :	LOS ANGELES

Site Details

Generator EPA ID :	CAL000122641
Active :	Inactive
Category :	STATE
Facility Types :	N/R
Type :	PERMANENT
Contact Name :	N/R
Contact Phone :	N/R
Facility Mailing Address :	2105 W COWLES ST, LONG BEACH, CA 908130000
Latitude :	33.78472280
Longitude :	-118.22015368
Agency Hyperlink :	Click here for hyperlink provided by the agency.
Last Date in Agency List :	2021-07-08

Waste Generator Details

State Waste :
1997: 213 - Hydrocarbon solvents (benzene, hexane, Stoddard, Etc.), 0.688 tons to CAD089446710
1996: 223 - Unspecified oil-containing waste, 0.9174 tons to CAD000088252
1995: 213 - Hydrocarbon solvents (benzene, hexane, Stoddard, Etc.), 0.688 tons to CAD089446710
1994: 223 - Unspecified oil-containing waste, 0.2293 tons to CAD000088252

HIST CORTESE - CA

Facility Name :	BEAR STATE ELECTRICAL CO INC
Facility Address :	2105 WEST COWLES STREET, LONG BEACH, 90813
County :	LOS ANGELES

Map Id: BJ295
Direction: WSW
Distance: 0.487 mi., 2572 ft.
Elevation: 7 ft.
Relative: Lower

Site Name : BEAR STATE ELECTRICAL CO INC | 1X TRANSFORM COMPANY | ALPHA TRANSFORM, INC.
2105 W COWLES ST | 2105 WEST COWLES STREET | 2105 West Cowles St
LONG BEACH | Long Beach, CA

Database(s) : [CERCLIS NFRAP, CIWQS - CA, ENVIROSTOR - CA, HAULERS - CA, HAZNET - CA, HIST CORTESE - CA, HWG - CA, SEMS_8R_ARCHIVED SITES, SWRCY - CA] ***(cont.)***

Envirosite ID: 222509
EPA ID: CAC000556432

HIST CORTESE - CA ***(cont.)***

Status Date :	1995-08-31
Status :	REFER: OTHER AGENCY
Envirostor ID :	19360096
Program Type :	HISTORICAL
Site Code :	N/R
CalEnviroScreen Score :	NA
Latitude :	33.784914
Longitude :	-118.219978
Last Date in Agency List :	2021-09-23

HWG - CA

Facility Name :	1X TRANSFORM COMPANY
Facility Address :	2105 W COWLES STREET, LONG BEACH, CA 90813
County :	LOS ANGELES
EPA ID :	CAC000556432
Status :	Inactive
Category :	STATE
Type :	TEMPORARY
Facility Type :	N/R
Mailing Address :	LONG BEACH, CA 908130000
Owner Name :	TRANSFORM CO
Owner Address :	N/A
Operator Name :	JIM MEYER/VP
Operator Address :	N/A
Latitude :	33.784678
Longitude :	-118.220192
Facility Name :	ALPHA TRANSFORM, INC.
Facility Address :	2105 W COWLES STREET, LONG BEACH, CA 90813
County :	LOS ANGELES
EPA ID :	CAL000122641
Status :	Inactive
Category :	STATE
Type :	PERMANENT
Facility Type :	N/R
Mailing Address :	2105 W COWLES ST, LONG BEACH, CA 908130000
Owner Name :	JEFF ARCHIBALD
Owner Address :	2105 W COWLES ST, LONG BEACH, CA 908130000
Operator Name :	JEFF ARCHIBALD
Operator Address :	2105 W COWLES ST, LONG BEACH, CA
Latitude :	33.784651
Longitude :	-118.220159

Map Id: BJ295
Direction: WSW
Distance: 0.487 mi., 2572 ft.
Elevation: 7 ft.
Relative: Lower

Site Name : BEAR STATE ELECTRICAL CO INC | 1X TRANSFORM COMPANY | ALPHA TRANSFORM, INC.
2105 W COWLES ST | 2105 WEST COWLES STREET | 2105 West Cowles St
LONG BEACH | Long Beach, CA

Database(s) : [CERCLIS NFRAP, CIWQS - CA, ENVIROSTOR - CA, HAULERS - CA, HAZNET - CA, HIST CORTESE - CA, HWG - CA, SEMS_8R_ARCHIVED SITES, SWRCY - CA] ***(cont.)***

Envirosite ID: 222509
EPA ID: CAC000556432

SEMS_8R_ARCHIVED SITES

Facility Name :	BEAR STATE ELECTRICAL CO INC
Facility Address :	2105 W COWLES ST, LONG BEACH, CA 90813
County :	LOS ANGELES

Site Details

Site ID :	0902200
EPA ID :	CAD980888952
Region :	09
Congressional District :	32
Federal Facility :	N
Federal Facility Docket :	N
NPL Status :	Not on the NPL
Non NPL Status :	NFRAP-Site does not qualify for the NPL based on existing information
FIPS Code :	06037
Superfund Alternative Agreement :	N
Last Date in Agency List :	2021-08-10

Additional Information

Start Date :	1985-09-01
Finish Date :	1985-09-01
OU :	00
Action Code :	DS
Action Name :	DISCVRY
Sequence :	1
Quality :	N/R
Current Action Lead :	St Perf

Start Date :	1985-08-01
Finish Date :	1986-02-01
OU :	00
Action Code :	PA
Action Name :	PA
Sequence :	1
Quality :	L
Current Action Lead :	St Perf

Start Date :	N/R
Finish Date :	1990-09-21
OU :	00
Action Code :	SI
Action Name :	SI
Sequence :	2
Quality :	N

Map Id: BJ295
Direction: WSW
Distance: 0.487 mi., 2572 ft.
Elevation: 7 ft.
Relative: Lower

Site Name : BEAR STATE ELECTRICAL CO INC | 1X TRANSFORM COMPANY | ALPHA TRANSFORM, INC.
2105 W COWLES ST | 2105 WEST COWLES STREET | 2105 West Cowles St
LONG BEACH | Long Beach, CA

Database(s) : [CERCLIS NFRAP, CIWQS - CA, ENVIROSTOR - CA, HAULERS - CA, HAZNET - CA, HIST CORTESE - CA, HWG - CA, SEMS_8R_ARCHIVED SITES, SWRCY - CA] ***(cont.)***

Envirosite ID: 222509
EPA ID: CAC000556432

SEMS_8R_ARCHIVED SITES ***(cont.)***

Current Action Lead :	EPA Perf

Start Date :	N/R
Finish Date :	1992-01-23
OU :	00
Action Code :	SI
Action Name :	SI
Sequence :	3
Quality :	N
Current Action Lead :	EPA Perf

Start Date :	N/R
Finish Date :	1986-12-01
OU :	00
Action Code :	SI
Action Name :	SI
Sequence :	1
Quality :	H
Current Action Lead :	EPA Perf

Start Date :	N/R
Finish Date :	1992-01-23
OU :	00
Action Code :	VS
Action Name :	ARCH SITE
Sequence :	1
Quality :	N/R
Current Action Lead :	EPA Perf In-Hse

SWRCY - CA

Facility Name :	RQ Tires, Inc.
Facility Address :	2105 W Cowles St, Long Beach, 90813
County :	Los Angeles

Site Details

ID Number :	212
Activity Categories :	Retreading
Activities :	Retreading
Phone Number :	(562) 435-5202
Type :	N/R
Last Date in Agency List :	2018-04-30

Map Id: BH296
Direction: SSW
Distance: 0.491 mi., 2593 ft.
Elevation: 9 ft.
Relative: Lower

Site Name : TRANS HARBOR SERVICES INC | VIOLETTE ALBERTA J TRANS HARBOR TRUCKI | TRANS HARBOR TERMINAL SERVICES INC
1130 SANTA FE AVE
LONG BEACH, CA 90813

Database(s) : [CALEPA SITES - CA, ECHO, EPA LUST, FRS, HAZNET - CA, HWG - CA, LUST REG 4 - CA, RCRA_NONGEN, RCRA_SQG]

Envirosite ID: 305928
EPA ID: CAC002687380

CALEPA SITES - CA

Facility Name :	TRANS HARBOR
Facility Address :	1130 SANTA FE AVE, LONG BEACH, 90813
Site ID :	226462
EI ID :	T0603701920
EI Description :	Leaking Underground Storage Tank Cleanup Site
Latitude :	33.781523
Longitude :	-118.215283
Agency Hyperlink :	Click here for hyperlink provided by the agency.
Last Date in Agency List :	2021-08-26

ECHO

Facility Name :	TRANS HARBOR SERVICES INC
Facility Address :	1130 SANTA FE AVE, LONG BEACH, CA 90813
County :	LOS ANGELES
Last Inspection Date :	N/R
Registry ID :	110002638067
FIPS Code :	06037
EPA Region :	09
Inspection Count :	0
Last Inspection Days :	N/R
Informal Count :	0
Last Informal Action Date :	N/R
Formal Action Count :	0
Last Formal Action Date :	N/R
Total Penalties :	0
Penalty Count :	N/R
Last Penalty Date :	N/R
Last Penalty Amount :	N/R
QTRS IN NC :	0
Programs IN SNC :	0
Current Compliance Status :	No Violation Identified
Three-Year Compliance Status :	_____
Collection Method :	ADDRESS MATCHING-HOUSE NUMBER
Reference Point :	ENTRANCE POINT OF A FACILITY OR STATION
Accuracy Meters :	50
Derived Tribes :	N/R
Derived HUC :	18070104
Derived WBD :	N/R
Derived STCTY FIPS :	06037
Derived Zip :	90813
Derived CD113 :	47
Derived CB2010 :	060379800331017
MYRTK Universe :	NNN
NPDES IDs :	N/R
CWA Permit Types :	N/R

Map Id: BH296
Direction: SSW
Distance: 0.491 mi., 2593 ft.
Elevation: 9 ft.
Relative: Lower

Site Name : TRANS HARBOR SERVICES INC | VIOLETTE ALBERTA J TRANS HARBOR TRUCKI | TRANS HARBOR TERMINAL SERVICES INC
1130 SANTA FE AVE
LONG BEACH, CA 90813

Database(s) : [CALEPA SITES - CA, ECHO, EPA LUST, FRS, HAZNET - CA, HWG - CA, LUST REG 4 - CA, RCRA_NONGEN, RCRA_SQG] ***(cont.)***

Envirosite ID: 305928
EPA ID: CAC002687380

ECHO ***(cont.)***

CWA Compliance Tracking :	N/R
CWA NAICS :	N/R
CWA SICS :	N/R
CWA Inspection Count :	N/R
CWA Last Inspection Days :	N/R
CWA Informal Count :	N/R
CWA Formal Action Count :	N/R
CWA Last Formal Action Date :	N/R
CWA Penalties :	N/R
CWA Last Penalty Date :	N/R
CWA Last Penalty Amount :	N/R
CWA Quarters IN NC :	N/R
CWA Current Compliance Status :	N/R
CWA Current SNC Flag :	N
CWA 13 Quarters Compliance Status :	N/R
CWA 13 Quarters Effluent Exceedances:	N/R
CWA Three-Year QNCR Codes :	N/R
DFR URL :	Click here for hyperlink provided by the agency.
Facility SIC :	N/R
Facility NAICS :	42184 - Industrial Supplies Wholesalers
Facility Last Inspection EPA Date :	N/R
Facility Last Inspection State Date :	N/R
Facility Last Formal Act EPA Date :	N/R
Facility Last Formal Act State Date :	N/R
Facility Last Informal Act EPA Date :	N/R
Facility Last Informal Act State Date:	N/R
Facility Federal Agency :	N/R
TRI Reporter :	N/R
Facility Imp Water Flag :	N/R
Current SNC Flag :	N
Indian County Flag :	N
Federal Flag :	N/R
US Mexico Border Flag :	N
Chesapeak Bay Flag :	N/R
AIR Flag :	N
NPDES Flag :	N
SDWIS Flag :	N
RCRA Flag :	Y
TRI Flag :	N
GHG Flag :	N
Major Flag :	N/R
Active Flag :	Y
NAA Flag :	Y
Latitude :	33.781597
Longitude :	-118.21549
Last Date in Agency List :	2021-08-20

EPA LUST

Facility Name :	TRANS HARBOR

Map Id: BH296
Direction: SSW
Distance: 0.491 mi., 2593 ft.
Elevation: 9 ft.
Relative: Lower

Site Name : TRANS HARBOR SERVICES INC | VIOLETTE ALBERTA J TRANS HARBOR TRUCKI | TRANS HARBOR TERMINAL SERVICES INC
1130 SANTA FE AVE
LONG BEACH, CA 90813

Database(s) : [CALEPA SITES - CA, ECHO, EPA LUST, FRS, HAZNET - CA, HWG - CA, LUST REG 4 - CA, RCRA_NONGEN, RCRA_SQG] ***(cont.)***

Envirosite ID: 305928
EPA ID: CAC002687380

EPA LUST ***(cont.)***

Facility Address :	1130 SANTA FE AVE, LONG BEACH, California 90813
County :	N/R
Facility ID :	N/R
LUST ID :	CAT0603701920
Reported Date :	N/R
Status :	No Further Action
Substance :	N/R
Closed With Residual Contamination (Tribal Only):	N/R
NFA_Letter (Tribal Only) :	N/R
Tribe (Tribal Only) :	N/R
EPA Region :	9
Estimated Population within 1500ft :	18
Estimated Private Domestic Wells within 1500ft:	0
Within Source Water Protection Area (SPA):	No
SPA Public Water System and Facility ID:	N/R
SPA Water Type :	N/R
SPA Facility Type :	N/R
SPA HUC12 :	N/R
Within Groundwater Wellhead Protection Area (WHPA):	Yes
WHPA Public Water System and Facility ID:	CA1910033_11576
WHPA Water Type :	GW
WHPA Facility Type :	WL
WHPA HUC12 :	180701060701
Within Estimated 100-year Floodplain:	No
Latitude :	33.78152
Longitude :	-118.215429999999
Last Date in Agency List :	2021-08-27

FRS

Facility Name :	TRANS HARBOR SERVICES INC
Facility Address :	1130 SANTA FE AVE, LONG BEACH, CA 90813
County :	LOS ANGELES

Site Details

Registry ID :	110002638067
FRS Facility URL :	Click here for hyperlink provided by the agency.
Last Date in Agency List :	2021-07-17

Map Id: BH296
Direction: SSW
Distance: 0.491 mi., 2593 ft.
Elevation: 9 ft.
Relative: Lower

Site Name : TRANS HARBOR SERVICES INC | VIOLETTE ALBERTA J TRANS HARBOR TRUCKI | TRANS HARBOR TERMINAL SERVICES INC
1130 SANTA FE AVE
LONG BEACH, CA 90813

Database(s) : [CALEPA SITES - CA, ECHO, EPA LUST, FRS, HAZNET - CA, HWG - CA, LUST REG 4 - CA, RCRA_NONGEN, RCRA_SQG] ***(cont.)***

Envirosite ID: 305928
EPA ID: CAC002687380

FRS ***(cont.)***

Source Description

Source Description :

The California Environmental Protection Agency (CalEPA) has recently implemented a new data warehouse system (nSite). This data warehouse combines and merges facility and site information from five different systems managed within CalEPA. The five systems are: California Environmental Reporting System (CERS), EnviroStor, GeoTracker, California Integrated Water Quality System (CIWQS), and Toxic Release Inventory (TRI).

Source Description :

RCRAInfo is EPA's comprehensive information system that supports the Resource Conservation and Recovery Act (RCRA) of 1976 and the Hazardous and Solid Waste Amendments (HSWA) of 1984 through the tracking of events and activities related to facilities that generate, transport, and treat, store, or dispose of hazardous waste. RCRAInfo allows RCRA program staff to track the notification, permit, compliance, and corrective action activities required under RCRA. RCRAInfo also supports generation of the National Hazardous Waste Biennial Report. All generators and treatment, storage, and disposal facilities who handle hazardous waste are required to report to the EPA Administrator at least once every two years to support creation of the Biennial Report.

FRS Environmental Interest

Source and System ID :	CA-ENVIROVIEW - 226462 RCRAINFO - CAD009870940 RCRAINFO - CAD095149225

HAZNET - CA

Facility Name :	TRANS HARBOR INC
Facility Address :	1130 SANTA FE AVE, LONG BEACH, CA 90813
County :	LOS ANGELES

Site Details

Generator EPA ID :	CAC002687380
Active :	Inactive
Category :	STATE
Facility Types :	N/R
Type :	TEMPORARY
Contact Name :	N/R
Contact Phone :	N/R
Facility Mailing Address :	2501 ROSEMEAD BLVD, SOUTH EL MONTE, CA 917331531
Latitude :	33.78152885
Longitude :	-118.21543306
Agency Hyperlink :	Click here for hyperlink provided by the agency.
Last Date in Agency List :	2021-07-08

Map Id: BH296
Direction: SSW
Distance: 0.491 mi., 2593 ft.
Elevation: 9 ft.
Relative: Lower

Site Name : TRANS HARBOR SERVICES INC | VIOLETTE ALBERTA J TRANS HARBOR TRUCKI | TRANS HARBOR TERMINAL SERVICES INC
1130 SANTA FE AVE
LONG BEACH, CA 90813

Database(s) : [CALEPA SITES - CA, ECHO, EPA LUST, FRS, HAZNET - CA, HWG - CA, LUST REG 4 - CA, RCRA_NONGEN, RCRA_SQG] ***(cont.)***

Envirosite ID: 305928
EPA ID: CAC002687380

HAZNET - CA ***(cont.)***

Waste Generator Details
State Waste : 2012: 331 - Off-specification, aged or surplus organics, 0.891 tons to CAT080013352
2012: 352 - Other organic solids, 5 tons to NVT330010000

Facility Name : TRANS HARBOR SERVICES INC
Facility Address : 1130 SANTA FE AVE, LONG BEACH, CA 90813
County : LOS ANGELES

Site Details
Generator EPA ID : CAD009870940
Active : Inactive
Category : STATE
Facility Types : N/R
Type : PERMANENT
Contact Name : N/R
Contact Phone : N/R
Facility Mailing Address : 1130 SANTA FE AVE, LONG BEACH, CA 908130000
Latitude : 33.78152885
Longitude : -118.21543306
Agency Hyperlink : Click here for hyperlink provided by the agency.
Last Date in Agency List : 2021-07-08

Facility Name : VIOLETTE ALBERTA J TRANS HARBOR TRUCKI
Facility Address : 1130 SANTA FE AVENUE, LONG BEACH, CA 90813
County : LOS ANGELES

Site Details
Generator EPA ID : CAD095149225
Active : Inactive
Category : FEDERAL
Facility Types : N/R
Type : PERMANENT
Contact Name : N/R
Contact Phone : N/R
Facility Mailing Address : 1130 SANTA FE AVENUE, LONG BEACH, CA 908130000
Latitude : 33.78152885
Longitude : -118.21543306
Agency Hyperlink : Click here for hyperlink provided by the agency.
Last Date in Agency List : 2021-07-08

HWG - CA

Facility Name : TRANS HARBOR INC

Map Id: BH296
Direction: SSW
Distance: 0.491 mi., 2593 ft.
Elevation: 9 ft.
Relative: Lower

Site Name : TRANS HARBOR SERVICES INC | VIOLETTE ALBERTA J TRANS HARBOR TRUCKI | TRANS HARBOR TERMINAL SERVICES INC
1130 SANTA FE AVE
LONG BEACH, CA 90813

Database(s) : [CALEPA SITES - CA, ECHO, EPA LUST, FRS, HAZNET - CA, HWG - CA, LUST REG 4 - CA, RCRA_NONGEN, RCRA_SQG] ***(cont.)***

Envirosite ID: 305928
EPA ID: CAC002687380

HWG - CA ***(cont.)***

Facility Address :	1130 SANTA FE AVE, LONG BEACH, CA 90813
County :	LOS ANGELES
EPA ID :	CAC002687380
Status :	Inactive
Category :	STATE
Type :	TEMPORARY
Facility Type :	N/R
Mailing Address :	2501 ROSEMEAD BLVD, SOUTH EL MONTE, CA 917331531
Owner Name :	TRANS HARBOR INC
Owner Address :	2501 ROSEMEAD BLVD, SOUTH EL MONTE, CA 917331531
Operator Name :	FAYE SULLIVAN
Operator Address :	2501 ROSEMEAD BLVD, SOUTH EL MONTE, CA 917331531
Latitude :	33.781577
Longitude :	-118.215426
Facility Name :	TRANS HARBOR SERVICES INC
Facility Address :	1130 SANTA FE AVE, LONG BEACH, CA 90813
County :	LOS ANGELES
EPA ID :	CAD009870940
Status :	Inactive
Category :	STATE
Type :	PERMANENT
Facility Type :	N/R
Mailing Address :	1130 SANTA FE AVE, LONG BEACH, CA 908130000
Owner Name :	VIOLETTE JANE
Owner Address :	N/A
Operator Name :	INACTIVE PER FEE FORM 6/93
Operator Address :	1130 SANTA FE AVE, LONG BEACH, CA 908130000
Latitude :	33.781381
Longitude :	-118.215343
Facility Name :	VIOLETTE ALBERTA J TRANS HARBOR TRUCKI
Facility Address :	1130 SANTA FE AVENUE, LONG BEACH, CA 90813
County :	LOS ANGELES
EPA ID :	CAD095149225
Status :	Inactive
Category :	FEDERAL
Type :	PERMANENT
Facility Type :	N/R
Mailing Address :	1130 SANTA FE AVENUE, LONG BEACH, CA 908130000
Owner Name :	VIOLETTE ALBERTA J
Owner Address :	N/A

Map Id: BH296
Direction: SSW
Distance: 0.491 mi., 2593 ft.
Elevation: 9 ft.
Relative: Lower

Site Name : TRANS HARBOR SERVICES INC | VIOLETTE ALBERTA J TRANS HARBOR TRUCKI | TRANS HARBOR TERMINAL SERVICES INC
1130 SANTA FE AVE
LONG BEACH, CA 90813

Database(s) : [CALEPA SITES - CA, ECHO, EPA LUST, FRS, HAZNET - CA, HWG - CA, LUST REG 4 - CA, RCRA_NONGEN, RCRA_SQG] ***(cont.)***

Envirosite ID: 305928
EPA ID: CAC002687380

HWG - CA ***(cont.)***

Operator Name :	N/R
Operator Address :	N/A
Latitude :	33.781381
Longitude :	-118.215343

LUST REG 4 - CA

Facility Name :	TRANS HARBOR
Facility Address :	1130 SANTA FE AVE, LONG BEACH, CA 90813
County :	Los Angeles

Site Details

Status Date :	1989-03-30
Status :	Completed - Case Closed
Begin Date :	1984-10-29
Global ID :	T0603701920
Region :	REGION 4
Site History :	N/R
RB Case Number :	908130052
Potential Media Affected :	Aquifer used for drinking water supply
Potential Contaminants of Concern :	Diesel
Local Agency :	LONG BEACH, CITY OF
Local Case Number :	N/R
Lead Agency :	LOS ANGELES RWQCB (REGION 4)
File Location :	N/R
CUF Case :	NO
Caseworker :	YR
Case Type :	LUST Cleanup Site
How Discovered :	N/R
How Discovered Description :	N/R
Stop Method :	N/R
Stop Description :	N/R
Calwater Watershed Name :	Los Angeles River - Los Angeles (412.10)
DWR Groundwater Subbasin Name :	Coastal Plain Of Los Angeles - West Coast (4-011.03)
Disadvantaged Community :	N/R
Latitude :	33.781523
Longitude :	-118.215284
Agency URL :	Click here for hyperlink provided by the agency.
Last Date in Agency List :	2021-09-08

Contacts Summary

Global ID :	T0603701920
Contact Name :	YUE RONG
Contact Type :	Regional Board Caseworker
Organization Name :	LOS ANGELES RWQCB (REGION 4)
Address :	320 W. 4TH ST., SUITE 200

Map Id: BH296
Direction: SSW
Distance: 0.491 mi., 2593 ft.
Elevation: 9 ft.
Relative: Lower

Site Name : TRANS HARBOR SERVICES INC | VIOLETTE ALBERTA J TRANS HARBOR TRUCKI | TRANS HARBOR TERMINAL SERVICES INC
1130 SANTA FE AVE
LONG BEACH, CA 90813

Database(s) : [CALEPA SITES - CA, ECHO, EPA LUST, FRS, HAZNET - CA, HWG - CA, LUST REG 4 - CA, RCRA_NONGEN, RCRA_SQG] ***(cont.)***

Envirosite ID: 305928
EPA ID: CAC002687380

LUST REG 4 - CA ***(cont.)***

City : Los Angeles
Phone Number : N/R
Email : yrong@waterboards.ca.gov

Global ID : T0603701920
Contact Name : CARMEN PIRO
Contact Type : Local Agency Caseworker
Organization Name : LONG BEACH, CITY OF
Address : 2525 GRAND AVE.
City : LONG BEACH
Phone Number : 5625704137
Email : carmen.piro@longbeach.gov

Regulatory Activities
Date : 1984-10-29
Global ID : T0603701920
Action Type : Other
Action : Leak Reported

Date : 1984-10-29
Global ID : T0603701920
Action Type : Other
Action : Leak Discovery

Date : 1984-10-29
Global ID : T0603701920
Action Type : Other
Action : Leak Stopped

Status History
Status Date : 1989-03-30
Global ID : T0603701920
Status : Completed - Case Closed

Status Date : 1988-03-23
Global ID : T0603701920
Status : Open - Site Assessment

Status Date : 1984-10-29
Global ID : T0603701920
Status : Open - Case Begin Date

Map Id: BH296
Direction: SSW
Distance: 0.491 mi., 2593 ft.
Elevation: 9 ft.
Relative: Lower

Site Name : TRANS HARBOR SERVICES INC | VIOLETTE ALBERTA J TRANS HARBOR TRUCKI | TRANS HARBOR TERMINAL SERVICES INC
1130 SANTA FE AVE
LONG BEACH, CA 90813

Database(s) : [CALEPA SITES - CA, ECHO, EPA LUST, FRS, HAZNET - CA, HWG - CA, LUST REG 4 - CA, RCRA_NONGEN, RCRA_SQG] ***(cont.)***

Envirosite ID: 305928
EPA ID: CAC002687380

RCRA_NONGEN

Facility Name :	TRANS HARBOR TERMINAL SERVICES INC
Facility Address :	1130 SANTA FE AVENUE, LONG BEACH, CA 90813
County :	LOS ANGELES
Date Form Received by Agency :	1980-08-18
EPA ID :	CAD095149225
Mailing Address :	1130 SANTA FE AVENUE, LONG BEACH, CA 90813
Contact :	ENVIRONMENTAL MANAGER
Contact Address :	1130 SANTA FE AVENUE, LONG BEACH, CA 90813
Contact Country :	US
Contact Telephone :	213-432-4465
Contact Email :	N/R
EPA Region :	09
Land Type :	Not Reported
Source Type :	Notification
Classification :	Not a generator, verified
Description :	Not a generator, verified
Last Date in Agency List :	2021-09-03

Owner/Operator Summary

Owner/Operator Name :	NOT REQUIRED
Owner/Operator Address :	NOT REQUIRED, NOT REQUIRED, ME 99999
Owner/Operator Country :	N/R
Owner/Operator Telephone :	415-555-1212
Owner/Operator Email :	N/R
Owner/Operator Fax :	N/R
Legal Status :	Private
Owner/Operator Type :	Operator
Owner/Operator Start Date :	N/R
Owner/Operator End Date :	N/R

Owner/Operator Name :	VIOLETTE ALBERTA J
Owner/Operator Address :	NOT REQUIRED, NOT REQUIRED, ME 99999
Owner/Operator Country :	N/R
Owner/Operator Telephone :	415-555-1212
Owner/Operator Email :	N/R
Owner/Operator Fax :	N/R
Legal Status :	Private
Owner/Operator Type :	Owner
Owner/Operator Start Date :	N/R
Owner/Operator End Date :	N/R

Map Id: BH296
Direction: SSW
Distance: 0.491 mi., 2593 ft.
Elevation: 9 ft.
Relative: Lower

Site Name : TRANS HARBOR SERVICES INC | VIOLETTE ALBERTA J TRANS HARBOR TRUCKI | TRANS HARBOR TERMINAL SERVICES INC
1130 SANTA FE AVE
LONG BEACH, CA 90813

Database(s) : [CALEPA SITES - CA, ECHO, EPA LUST, FRS, HAZNET - CA, HWG - CA, LUST REG 4 - CA, RCRA_NONGEN, RCRA_SQG] ***(cont.)***

Envirosite ID: 305928
EPA ID: CAC002687380

RCRA_NONGEN ***(cont.)***

Handler Activities Summary

U.S. Importer of Hazardous Waste :	N
Mixed Waste (Haz. and Radioactive) :	N
Recycler of Hazardous Waste :	N
Transporter of Hazardous Waste :	Y
Treater, Storer or Disposer of HW :	N
Underground Injection Activity :	N
On-site Burner Exemption :	N
Furnace Exemption :	N
Used Oil Fuel Burner :	N
Used Oil Processor :	N
Used Oil Refiner :	N
Used Oil Fuel Marketer to Burner :	N
Used Oil Specification Marketer :	N
Used Oil Transfer Facility :	N
Used Oil Transporter :	N

Notices of Violations Summary

Regulation Violated :	N

RCRA_SQG

Facility Name :	TRANS HARBOR SERVICES INC
Facility Address :	1130 SANTA FE AVE, LONG BEACH, CA 90813
County :	LOS ANGELES
Date Form Received by Agency :	1996-09-01
EPA ID :	CAD009870940
Mailing Address :	1130 SANTA FE AVE, LONG BEACH, CA 90813
Contact :	N/R
Contact Address :	N/R
Contact Country :	US
Contact Telephone :	N/R
Contact Email :	N/R
EPA Region :	09
Land Type :	Not Reported
Source Type :	Implementer
Classification :	Small Quantity Generator
Description :	Handlers that generate more than 100 and less than 1000 kilograms of hazardous waste during any calendar month and accumulate less than 6000 kg of hazardous waste at any time; or generate 100 kg or less of hazardous waste during any calendar month, and accumulate more than 1000 kg of hazardous waste at any time.
Last Date in Agency List :	2021-09-03

Map Id: BH296
Direction: SSW
Distance: 0.491 mi., 2593 ft.
Elevation: 9 ft.
Relative: Lower

Site Name : TRANS HARBOR SERVICES INC | VIOLETTE ALBERTA J TRANS HARBOR TRUCKI | TRANS HARBOR TERMINAL SERVICES INC
1130 SANTA FE AVE
LONG BEACH, CA 90813

Database(s) : [CALEPA SITES - CA, ECHO, EPA LUST, FRS, HAZNET - CA, HWG - CA, LUST REG 4 - CA, RCRA_NONGEN, RCRA_SQG] ***(cont.)***

Envirosite ID: 305928
EPA ID: CAC002687380

RCRA_SQG ***(cont.)***

Owner/Operator Summary

Owner/Operator Name :	NOT REQUIRED
Owner/Operator Address :	NOT REQUIRED, NOT REQUIRED, ME 99999
Owner/Operator Country :	N/R
Owner/Operator Telephone :	415-555-1212
Owner/Operator Email :	N/R
Owner/Operator Fax :	N/R
Legal Status :	Private
Owner/Operator Type :	Operator
Owner/Operator Start Date :	N/R
Owner/Operator End Date :	N/R

Owner/Operator Name :	VIOLETTE JANE
Owner/Operator Address :	NOT REQUIRED, NOT REQUIRED, ME 99999
Owner/Operator Country :	N/R
Owner/Operator Telephone :	415-555-1212
Owner/Operator Email :	N/R
Owner/Operator Fax :	N/R
Legal Status :	Private
Owner/Operator Type :	Owner
Owner/Operator Start Date :	N/R
Owner/Operator End Date :	N/R

Handler Activities Summary

U.S. Importer of Hazardous Waste :	N
Mixed Waste (Haz. and Radioactive) :	N
Recycler of Hazardous Waste :	N
Transporter of Hazardous Waste :	N
Treater, Storer or Disposer of HW :	N
Underground Injection Activity :	N
On-site Burner Exemption :	N
Furnace Exemption :	N
Used Oil Fuel Burner :	N
Used Oil Processor :	N
Used Oil Refiner :	N
Used Oil Fuel Marketer to Burner :	N
Used Oil Specification Marketer :	N
Used Oil Transfer Facility :	N
Used Oil Transporter :	N

Notices of Violations Summary

Regulation Violated :	N

Map Id: 297
Direction: ESE
Distance: 0.495 mi., 2615 ft.
Elevation: 9 ft.
Relative: Lower

Site Name : THE FOOD BANK OF SOUTHERN CA | FOODBANK OF SOUTHERN CALIFORNIA
1444 SAN FRANCISCO ST
LONG BEACH, CA

Database(s) : [CALEPA SITES - CA, EPA LUST, FRS, HAZNET - CA, HWG - CA, LUST REG 4 - CA]

Envirosite ID: 295676
EPA ID: CAC000869696

CALEPA SITES - CA

Facility Name :	THE FOOD BANK OF SOUTHERN CA
Facility Address :	1444 SAN FRANCISCO ST, LONG BEACH, 90813
Site ID :	226355
EI ID :	T0603701935
EI Description :	Leaking Underground Storage Tank Cleanup Site
Latitude :	33.784728
Longitude :	-118.203001
Agency Hyperlink :	Click here for hyperlink provided by the agency.
Last Date in Agency List :	2021-08-26

EPA LUST

Facility Name :	THE FOOD BANK OF SOUTHERN CA
Facility Address :	1444 SAN FRANCISCO ST, LONG BEACH, California 90813
County :	N/R
Facility ID :	N/R
LUST ID :	CAT0603701935
Reported Date :	N/R
Status :	No Further Action
Substance :	N/R
Closed With Residual Contamination (Tribal Only):	N/R
NFA_Letter (Tribal Only) :	N/R
Tribe (Tribal Only) :	N/R
EPA Region :	9
Estimated Population within 1500ft :	499
Estimated Private Domestic Wells within 1500ft:	0
Within Source Water Protection Area (SPA):	No
SPA Public Water System and Facility ID:	N/R
SPA Water Type :	N/R
SPA Facility Type :	N/R
SPA HUC12 :	N/R
Within Groundwater Wellhead Protection Area (WHPA):	No
WHPA Public Water System and Facility ID:	N/R
WHPA Water Type :	N/R
WHPA Facility Type :	N/R
WHPA HUC12 :	N/R
Within Estimated 100-year Floodplain:	No
Latitude :	33.78414
Longitude :	-118.203119999999
Last Date in Agency List :	2021-08-27

FRS

Facility Name :	THE FOOD BANK OF SOUTHERN CA
Facility Address :	1444 SAN FRANCISCO ST, LONG BEACH, CA 90813

Map Id: 297
Direction: ESE
Distance: 0.495 mi., 2615 ft.
Elevation: 9 ft.
Relative: Lower

Site Name : THE FOOD BANK OF SOUTHERN CA | FOODBANK OF SOUTHERN CALIFORNIA
1444 SAN FRANCISCO ST
LONG BEACH, CA

Database(s) : [CALEPA SITES - CA, EPA LUST, FRS, HAZNET - CA, HWG - CA, LUST REG 4 - CA] ***(cont.)***

Envirosite ID: 295676
EPA ID: CAC000869696

FRS ***(cont.)***

County : LOS ANGELES

Site Details
Registry ID : 110066117678
FRS Facility URL : Click here for hyperlink provided by the agency.
Last Date in Agency List : 2021-07-17

Source Description

Source Description :

The California Environmental Protection Agency (CalEPA) has recently implemented a new data warehouse system (nSite). This data warehouse combines and merges facility and site information from five different systems managed within CalEPA. The five systems are: California Environmental Reporting System (CERS), EnviroStor, GeoTracker, California Integrated Water Quality System (CIWQS), and Toxic Release Inventory (TRI).

FRS Environmental Interest
Source and System ID : CA-ENVIROVIEW - 226355

HAZNET - CA

Facility Name : FOODBANK OF SOUTHERN CALIFORNIA
Facility Address : 1444 SAN FRANCISCO ST, LONG BEACH, CA 90807
County : LOS ANGELES

Site Details
Generator EPA ID : CAC000869696
Active : Inactive
Category : STATE
Facility Types : N/R
Type : TEMPORARY
Contact Name : N/R
Contact Phone : N/R
Facility Mailing Address : 1031 TEHACHAPE DR, LONG BEACH, CA 908070000
Latitude : 33.78471891
Longitude : -118.20310187
Agency Hyperlink : Click here for hyperlink provided by the agency.
Last Date in Agency List : 2021-07-08

HWG - CA

Facility Name : FOODBANK OF SOUTHERN CALIFORNIA
Facility Address : 1444 SAN FRANCISCO ST, LONG BEACH, CA 90807
County : LOS ANGELES

Map Id: 297
Direction: ESE
Distance: 0.495 mi., 2615 ft.
Elevation: 9 ft.
Relative: Lower

Site Name : THE FOOD BANK OF SOUTHERN CA | FOODBANK OF SOUTHERN CALIFORNIA
1444 SAN FRANCISCO ST
LONG BEACH, CA

Database(s) : [CALEPA SITES - CA, EPA LUST, FRS, HAZNET - CA, HWG - CA, LUST REG 4 - CA] ***(cont.)***

Envirosite ID: 295676
EPA ID: CAC000869696

HWG - CA ***(cont.)***

EPA ID :	CAC000869696
Status :	Inactive
Category :	STATE
Type :	TEMPORARY
Facility Type :	N/R
Mailing Address :	1031 TEHACHAPE DR, LONG BEACH, CA 908070000
Owner Name :	ROBERT MCNULTY
Owner Address :	N/A
Operator Name :	PEGGY PARSCH
Operator Address :	N/A
Latitude :	33.815309
Longitude :	-118.203516

LUST REG 4 - CA

Facility Name :	THE FOOD BANK OF SOUTHERN CA
Facility Address :	1444 SAN FRANCISCO ST, LONG BEACH, CA 90813
County :	Los Angeles

Site Details

Status Date :	1996-07-22
Status :	Completed - Case Closed
Begin Date :	1990-10-08
Global ID :	T0603701935
Region :	REGION 4
Site History :	N/R
RB Case Number :	908130216
Potential Media Affected :	Aquifer used for drinking water supply
Potential Contaminants of Concern :	Benzene
Local Agency :	LONG BEACH, CITY OF
Local Case Number :	N/R
Lead Agency :	LOS ANGELES RWQCB (REGION 4)
File Location :	N/R
CUF Case :	NO
Caseworker :	YR
Case Type :	LUST Cleanup Site
How Discovered :	N/R
How Discovered Description :	N/R
Stop Method :	N/R
Stop Description :	N/R
Calwater Watershed Name :	Los Angeles River - Los Angeles (412.10)
DWR Groundwater Subbasin Name :	Coastal Plain Of Los Angeles - West Coast (4-011.03)
Disadvantaged Community :	N/R
Latitude :	33.784728
Longitude :	-118.203001
Agency URL :	Click here for hyperlink provided by the agency.
Last Date in Agency List :	2021-09-08

Map Id: 297
Direction: ESE
Distance: 0.495 mi., 2615 ft.
Elevation: 9 ft.
Relative: Lower

Site Name : THE FOOD BANK OF SOUTHERN CA | FOODBANK OF SOUTHERN CALIFORNIA
1444 SAN FRANCISCO ST
LONG BEACH, CA

Database(s) : [CALEPA SITES - CA, EPA LUST, FRS, HAZNET - CA, HWG - CA, LUST REG 4 - CA] ***(cont.)***

Envirosite ID: 295676
EPA ID: CAC000869696

LUST REG 4 - CA ***(cont.)***

Contacts Summary

Global ID :	T0603701935
Contact Name :	YUE RONG
Contact Type :	Regional Board Caseworker
Organization Name :	LOS ANGELES RWQCB (REGION 4)
Address :	320 W. 4TH ST., SUITE 200
City :	Los Angeles
Phone Number :	N/R
Email :	yrong@waterboards.ca.gov

Global ID :	T0603701935
Contact Name :	CARMEN PIRO
Contact Type :	Local Agency Caseworker
Organization Name :	LONG BEACH, CITY OF
Address :	2525 GRAND AVE.
City :	LONG BEACH
Phone Number :	5625704137
Email :	carmen.piro@longbeach.gov

Regulatory Activities

Date :	1990-10-08
Global ID :	T0603701935
Action Type :	Other
Action :	Leak Reported

Status History

Status Date :	1996-07-22
Global ID :	T0603701935
Status :	Completed - Case Closed

Status Date :	1993-04-30
Global ID :	T0603701935
Status :	Open - Site Assessment

Status Date :	1990-10-08
Global ID :	T0603701935
Status :	Open - Case Begin Date

Status Date :	1990-10-08
Global ID :	T0603701935
Status :	Open - Site Assessment

Map Id: BK298
Direction: E
Distance: 0.499 mi., 2636 ft.
Elevation: 13 ft.
Relative: Higher

Site Name : GOODWILL SOLAC SERVING THE PEOPLE OF LOS | GOODWILL INDUSTRIES | 1X GOODWILL INDUSTRIES OF SO L A COUNTY
800 W PACIFIC COAST HWY | 800 WEST PACIFIC COAST HIGHWAY
LONG BEACH | Long Beach, CA

Database(s) : [CALEPA SITES - CA, ECHO, FRS, HAZNET - CA, HWG - CA, MANIFEST EPA, RCRA_NONGEN, SWRCY - CA]

Envirosite ID: 363546
EPA ID: CAC000080893

CALEPA SITES - CA

Facility Name : GOODWILL INDUSTRIES
Facility Address : 800 W PACIFIC COAST HWY, LONG BEACH, 90806

Site ID : 378593
EI ID : 10615978
EI Description : Chemical Storage Facilities
Latitude : 33.789862
Longitude : -118.201980
Agency Hyperlink : Click here for hyperlink provided by the agency.
Last Date in Agency List : 2021-08-26

Site ID : 378593
EI ID : 10615978
EI Description : Hazardous Waste Generator
Latitude : 33.789862
Longitude : -118.201980
Agency Hyperlink : Click here for hyperlink provided by the agency.
Last Date in Agency List : 2021-08-26

Site ID : 378593
EI ID : 10615978
EI Description : Chemical Storage Facilities
Latitude : 33.789862
Longitude : -118.201980
Agency Hyperlink : Click here for hyperlink provided by the agency.
Last Date in Agency List : 2021-02-13

Site ID : 378593
EI ID : 10615978
EI Description : Hazardous Waste Generator
Latitude : 33.789862
Longitude : -118.201980
Agency Hyperlink : Click here for hyperlink provided by the agency.
Last Date in Agency List : 2021-02-13

ECHO

Facility Name : GOODWILL SOLAC SERVING THE PEOPLE OF LOS
Facility Address : 800 W PACIFIC COAST HWY, LONG BEACH, CA 90806
County : LOS ANGELES

Last Inspection Date : N/R
Registry ID : 110070489157
FIPS Code : N/R
EPA Region : 09

Map Id: BK298
Direction: E
Distance: 0.499 mi., 2636 ft.
Elevation: 13 ft.
Relative: Higher

Site Name : GOODWILL SOLAC SERVING THE PEOPLE OF LOS | GOODWILL INDUSTRIES | 1X GOODWILL INDUSTRIES OF SO L A COUNTY
800 W PACIFIC COAST HWY | 800 WEST PACIFIC COAST HIGHWAY
LONG BEACH | Long Beach, CA

Database(s) : [CALEPA SITES - CA, ECHO, FRS, HAZNET - CA, HWG - CA, MANIFEST EPA, RCRA_NONGEN, SWRCY - CA] ***(cont.)***

Envirosite ID: 363546
EPA ID: CAC000080893

ECHO ***(cont.)***

Inspection Count :	0
Last Inspection Days :	N/R
Informal Count :	0
Last Informal Action Date :	N/R
Formal Action Count :	0
Last Formal Action Date :	N/R
Total Penalties :	0
Penalty Count :	N/R
Last Penalty Date :	N/R
Last Penalty Amount :	N/R
QTRS IN NC :	0
Programs IN SNC :	0
Current Compliance Status :	No Violation Identified
Three-Year Compliance Status :	_____
Collection Method :	Zip Code Centroid
Reference Point :	N/R
Accuracy Meters :	10000
Derived Tribes :	N/R
Derived HUC :	N/R
Derived WBD :	N/R
Derived STCTY FIPS :	N/R
Derived Zip :	N/R
Derived CD113 :	N/R
Derived CB2010 :	N/R
MYRTK Universe :	NNN
NPDES IDs :	N/R
CWA Permit Types :	N/R
CWA Compliance Tracking :	N/R
CWA NAICS :	N/R
CWA SICS :	N/R
CWA Inspection Count :	N/R
CWA Last Inspection Days :	N/R
CWA Informal Count :	N/R
CWA Formal Action Count :	N/R
CWA Last Formal Action Date :	N/R
CWA Penalties :	N/R
CWA Last Penalty Date :	N/R
CWA Last Penalty Amount :	N/R
CWA Quarters IN NC :	N/R
CWA Current Compliance Status :	N/R
CWA Current SNC Flag :	N
CWA 13 Quarters Compliance Status :	N/R
CWA 13 Quarters Effluent Exceedances:	N/R
CWA Three-Year QNCR Codes :	N/R
DFR URL :	Click here for hyperlink provided by the agency.
Facility SIC :	N/R
Facility NAICS :	62431 - Vocational Rehabilitation Services
Facility Last Inspection EPA Date :	N/R
Facility Last Inspection State Date :	N/R
Facility Last Formal Act EPA Date :	N/R

Map Id: BK298
Direction: E
Distance: 0.499 mi., 2636 ft.
Elevation: 13 ft.
Relative: Higher

Site Name :	GOODWILL SOLAC SERVING THE PEOPLE OF LOS | GOODWILL INDUSTRIES | 1X GOODWILL INDUSTRIES OF SO L A COUNTY 800 W PACIFIC COAST HWY | 800 WEST PACIFIC COAST HIGHWAY LONG BEACH | Long Beach, CA
Database(s) :	[CALEPA SITES - CA, ECHO, FRS, HAZNET - CA, HWG - CA, MANIFEST EPA, RCRA_NONGEN, SWRCY - CA] ***(cont.)***

Envirosite ID: 363546
EPA ID: CAC000080893

ECHO ***(cont.)***

Facility Last Formal Act State Date :	N/R
Facility Last Informal Act EPA Date :	N/R
Facility Last Informal Act State Date:	N/R
Facility Federal Agency :	N/R
TRI Reporter :	N/R
Facility Imp Water Flag :	N/R
Current SNC Flag :	N
Indian County Flag :	N
Federal Flag :	N/R
US Mexico Border Flag :	N/R
Chesapeak Bay Flag :	N/R
AIR Flag :	N
NPDES Flag :	N
SDWIS Flag :	N
RCRA Flag :	Y
TRI Flag :	N
GHG Flag :	N
Major Flag :	N/R
Active Flag :	Y
NAA Flag :	N
Latitude :	33.807264
Longitude :	-118.189492
Last Date in Agency List :	2021-08-20

FRS

Facility Name :	GOODWILL SOLAC SERVING THE PEOPLE OF LOS
Facility Address :	800 W PACIFIC COAST HWY, LONG BEACH, CA 90806-0000
County :	LOS ANGELES

Site Details

Registry ID :	110070489157
FRS Facility URL :	Click here for hyperlink provided by the agency.
Last Date in Agency List :	2021-07-17

Source Description

Source Description :

RCRAInfo is EPA's comprehensive information system that supports the Resource Conservation and Recovery Act (RCRA) of 1976 and the Hazardous and Solid Waste Amendments (HSWA) of 1984 through the tracking of events and activities related to facilities that generate, transport, and treat, store, or dispose of hazardous waste. RCRAInfo allows RCRA program staff to track the notification, permit, compliance, and corrective action activities required under RCRA. RCRAInfo also supports generation of the National Hazardous Waste Biennial Report. All generators and treatment, storage, and disposal facilities who handle hazardous waste are required to report to the EPA Administrator at least once every two years to support creation of the Biennial Report.

Map Id: BK298
Direction: E
Distance: 0.499 mi., 2636 ft.
Elevation: 13 ft.
Relative: Higher

Site Name : GOODWILL SOLAC SERVING THE PEOPLE OF LOS | GOODWILL INDUSTRIES | 1X GOODWILL INDUSTRIES OF SO L A COUNTY
800 W PACIFIC COAST HWY | 800 WEST PACIFIC COAST HIGHWAY
LONG BEACH | Long Beach, CA

Database(s) : [CALEPA SITES - CA, ECHO, FRS, HAZNET - CA, HWG - CA, MANIFEST EPA, RCRA_NONGEN, SWRCY - CA] ***(cont.)***

Envirosite ID: 363546
EPA ID: CAC000080893

FRS ***(cont.)***

FRS Environmental Interest
Source and System ID : RCRAINFO - CAL912833486

HAZNET - CA

Facility Name : 1X GOODWILL CO.
Facility Address : 800 W. PACIFIC COAST HIGHWAY, LONG BEACH, CA 90806
County : LOS ANGELES

Site Details
Generator EPA ID : CAC000080893
Active : Inactive
Category : STATE
Facility Types : N/R
Type : TEMPORARY
Contact Name : N/R
Contact Phone : N/R
Facility Mailing Address : 800 W. PACIFIC COAST HIGHWAY, LONG BEACH, CA 908060000
Latitude : 33.78984453
Longitude : -118.20207463
Agency Hyperlink : Click here for hyperlink provided by the agency.
Last Date in Agency List : 2021-07-08

Facility Name : 1X GOODWILL IND
Facility Address : 800 W PACIFIC COAST HWY, LONG BEACH, CA 90086
County : LOS ANGELES

Site Details
Generator EPA ID : CAC000784816
Active : Inactive
Category : STATE
Facility Types : N/R
Type : TEMPORARY
Contact Name : N/R
Contact Phone : N/R
Facility Mailing Address : 800 W PACIFIC COAST HWY, LONG BEACH, CA 900860000
Latitude : 33.78984453
Longitude : -118.20207463
Agency Hyperlink : Click here for hyperlink provided by the agency.
Last Date in Agency List : 2021-07-08

Facility Name : 1X GOODWILL INDUSTRIES OF SO L A COUNTY
Facility Address : 800 W PACIFIC COAST HIGHWAY, LONG BEACH, CA 90806
County : LOS ANGELES

Map Id: BK298
Direction: E
Distance: 0.499 mi., 2636 ft.
Elevation: 13 ft.
Relative: Higher

Site Name : GOODWILL SOLAC SERVING THE PEOPLE OF LOS | GOODWILL INDUSTRIES | 1X GOODWILL INDUSTRIES OF SO L A COUNTY
800 W PACIFIC COAST HWY | 800 WEST PACIFIC COAST HIGHWAY
LONG BEACH | Long Beach, CA

Database(s) : [CALEPA SITES - CA, ECHO, FRS, HAZNET - CA, HWG - CA, MANIFEST EPA, RCRA_NONGEN, SWRCY - CA] ***(cont.)***

Envirosite ID: 363546
EPA ID: CAC000080893

HAZNET - CA ***(cont.)***

Site Details

Generator EPA ID :	CAD982371700
Active :	Inactive
Category :	STATE
Facility Types :	N/R
Type :	PERMANENT
Contact Name :	N/R
Contact Phone :	N/R
Facility Mailing Address :	800 W PACIFIC COAST HIGHWAY, LONG BEACH, CA 908060000
Latitude :	33.78984453
Longitude :	-118.20207463
Agency Hyperlink :	Click here for hyperlink provided by the agency.
Last Date in Agency List :	2021-07-08
Facility Name :	GOODWILL INDUSTRIES
Facility Address :	800 WEST PACIFIC COAST HIGHWAY, LONG BEACH, CA 90806
County :	LOS ANGELES

Site Details

Generator EPA ID :	CAL000130701
Active :	Inactive
Category :	STATE
Facility Types :	N/R
Type :	PERMANENT
Contact Name :	N/R
Contact Phone :	N/R
Facility Mailing Address :	800 W PACIFIC COAST HWY, LONG BEACH, CA 908065243
Latitude :	33.78984453
Longitude :	-118.20207463
Agency Hyperlink :	Click here for hyperlink provided by the agency.
Last Date in Agency List :	2021-07-08

Waste Generator Details

State Waste :	1998: 221 - Waste oil and mixed oil, 2.85 tons to CAT080013352
Facility Name :	GOODWILL SOLAC SERVING THE PEOPLE OF LOS
Facility Address :	800 W PACIFIC COAST HWY, LONG BEACH, CA 90806
County :	LOS ANGELES

Site Details

Generator EPA ID :	CAL912833486
Active :	Inactive

Map Id: BK298
Direction: E
Distance: 0.499 mi., 2636 ft.
Elevation: 13 ft.
Relative: Higher

Site Name :	GOODWILL SOLAC SERVING THE PEOPLE OF LOS | GOODWILL INDUSTRIES | 1X GOODWILL INDUSTRIES OF SO L A COUNTY 800 W PACIFIC COAST HWY | 800 WEST PACIFIC COAST HIGHWAY LONG BEACH | Long Beach, CA
Database(s) :	[CALEPA SITES - CA, ECHO, FRS, HAZNET - CA, HWG - CA, MANIFEST EPA, RCRA_NONGEN, SWRCY - CA] ***(cont.)***

Envirosite ID: 363546
EPA ID: CAC000080893

HAZNET - CA ***(cont.)***

Category :	STATE
Facility Types :	N/R
Type :	PERMANENT
Contact Name :	N/R
Contact Phone :	N/R
Facility Mailing Address :	800 W PACIFIC COAST HWY, LONG BEACH, CA 908060000
Latitude :	33.78953700
Longitude :	-118.20239550
Agency Hyperlink :	Click here for hyperlink provided by the agency.
Last Date in Agency List :	2021-07-08

Waste Generator Details

Details for this site have been truncated due to the large number of available details for this site within this dataset. For the complete details for this site, contact your Envirosite account representative for a complimentary site report containing all of the details available.

State Waste :

2019: 221 - Waste oil and mixed oil, 0.00000 tons to CAD028409019
2019: 141 - Off-specification, aged or surplus inorganics, 0.00500 tons to CAD028409019
2019: 223 - Unspecified oil-containing waste, 1.30000 tons to CAD028409019
2019: 181 - Other inorganic solid waste, 0.06650 tons to CAD028409019
2019: 214 - Unspecified solvent mixture, 0.54000 tons to CAD028409019
2019: 352 - Other organic solids, 1.35000 tons to CAD028409019
2019: 331 - Off-specification, aged or surplus organics, 0.06600 tons to CAD028409019
2019: 214 - Unspecified solvent mixture, 0.49300 tons to CAD028409019
2019: 232 - Pesticides and other waste associated with pesticide production, 0.01000 tons to CAD028409019
2018: 141 - Off-specification, aged or surplus inorganics, 0.00417 tons to CAD028409019
2018: 331 - Off-specification, aged or surplus organics, 0.04000 tons to CAD028409019
2018: 352 - Other organic solids, 0.80000 tons to CAD028409019
2018: 214 - Unspecified solvent mixture, 1.97130 tons to CAD028409019
2018: 223 - Unspecified oil-containing waste, 0.40000 tons to CAD028409019
2018: 512 - Other empty containers 30 gallons or more, 0.30000 tons to CAD028409019
2018: 181 - Other inorganic solid waste, 0.05750 tons to CAD028409019
2018: 122 - Alkaline solution without metals pH >= 12.5, 0.00834 tons to CAD028409019
2018: 214 - Unspecified solvent mixture, 0.37800 tons to CAD028409019
2018: 232 - Pesticides and other waste associated with pesticide production, 0.06670 tons to CAD028409019
2018: 221 - Waste oil and mixed oil, 0.00000 tons to CAD028409019
2009: 223 - Unspecified oil-containing waste, 0.7 tons to CAD028409019

Map Id: BK298
Direction: E
Distance: 0.499 mi., 2636 ft.
Elevation: 13 ft.
Relative: Higher

Site Name : GOODWILL SOLAC SERVING THE PEOPLE OF LOS | GOODWILL INDUSTRIES | 1X GOODWILL INDUSTRIES OF SO L A COUNTY
800 W PACIFIC COAST HWY | 800 WEST PACIFIC COAST HIGHWAY
LONG BEACH | Long Beach, CA

Database(s) : [CALEPA SITES - CA, ECHO, FRS, HAZNET - CA, HWG - CA, MANIFEST EPA, RCRA_NONGEN, SWRCY - CA] ***(cont.)***

Envirosite ID: 363546
EPA ID: CAC000080893

HAZNET - CA ***(cont.)***

2009: 223 - Unspecified oil-containing waste, 0.417 tons to CAD028409019
2009: 141 - Off-specification, aged or surplus inorganics, 0.05004 tons to CAD028409019
2009: 181 - Other inorganic solid waste, 0.2 tons to CAD028409019
2005: N/R - Blank or unknown, tons to CAT080013352
2005: 135 - Unspecified aqueous solution, 0.0084 tons to CAD028409019
2005: 232 - Pesticides and other waste associated with pesticide production, 0.00834 tons to CAD028409019
2005: 331 - Off-specification, aged or surplus organics, 0.1815 tons to CAT080013352
2005: 331 - Off-specification, aged or surplus organics, 1.255 tons to CAD028409019
2002: 331 - Off-specification, aged or surplus organics, 0.279 tons to AZD980892731

HWG - CA

Facility Name :	1X GOODWILL CO.
Facility Address :	800 W. PACIFIC COAST HIGHWAY, LONG BEACH, CA 90806
County :	LOS ANGELES
EPA ID :	CAC000080893
Status :	Inactive
Category :	STATE
Type :	TEMPORARY
Facility Type :	N/R
Mailing Address :	800 W. PACIFIC COAST HIGHWAY, LONG BEACH, CA 908060000
Owner Name :	N/R
Owner Address :	N/A
Operator Name :	VIRI NILO
Operator Address :	N/A
Latitude :	33.78981
Longitude :	-118.182861

Facility Name :	1X GOODWILL IND
Facility Address :	800 W PACIFIC COAST HWY, LONG BEACH, CA 90086
County :	LOS ANGELES
EPA ID :	CAC000784816
Status :	Inactive
Category :	STATE
Type :	TEMPORARY
Facility Type :	N/R
Mailing Address :	800 W PACIFIC COAST HWY, LONG BEACH, CA 900860000
Owner Name :	GOODWILL IND
Owner Address :	N/A

Map Id: BK298
Direction: E
Distance: 0.499 mi., 2636 ft.
Elevation: 13 ft.
Relative: Higher

Site Name : GOODWILL SOLAC SERVING THE PEOPLE OF LOS | GOODWILL INDUSTRIES | 1X GOODWILL INDUSTRIES OF SO L A COUNTY
800 W PACIFIC COAST HWY | 800 WEST PACIFIC COAST HIGHWAY
LONG BEACH | Long Beach, CA

Database(s) : [CALEPA SITES - CA, ECHO, FRS, HAZNET - CA, HWG - CA, MANIFEST EPA, RCRA_NONGEN, SWRCY - CA] ***(cont.)***

Envirosite ID: 363546
EPA ID: CAC000080893

HWG - CA ***(cont.)***

Operator Name :	JIM
Operator Address :	N/A
Latitude :	33.78981
Longitude :	-118.182861
Facility Name :	1X GOODWILL INDUSTRIES OF SO L A COUNTY
Facility Address :	800 W PACIFIC COAST HIGHWAY, LONG BEACH, CA 90806
County :	LOS ANGELES
EPA ID :	CAD982371700
Status :	Inactive
Category :	STATE
Type :	PERMANENT
Facility Type :	N/R
Mailing Address :	800 W PACIFIC COAST HIGHWAY, LONG BEACH, CA 908060000
Owner Name :	GOODWILL INDUSTRIES
Owner Address :	N/A
Operator Name :	VIRAY NILO, TRANS DIR
Operator Address :	N/A
Latitude :	33.78981
Longitude :	-118.182861
Facility Name :	GOODWILL INDUSTRIES
Facility Address :	800 WEST PACIFIC COAST HIGHWAY, LONG BEACH, CA 90806
County :	LOS ANGELES
EPA ID :	CAL000130701
Status :	Inactive
Category :	STATE
Type :	PERMANENT
Facility Type :	N/R
Mailing Address :	800 W PACIFIC COAST HWY, LONG BEACH, CA 908065243
Owner Name :	GOODWILL INDUSTRIES
Owner Address :	800 W PACIFIC COAST HWY, LONG BEACH, CA 908065243
Operator Name :	RICHARD GRELLE/WALTER JACKSON
Operator Address :	800 W PACIFIC COAST HWY, LONG BEACH, CA 908065243
Latitude :	33.78981
Longitude :	-118.182861
Facility Name :	GOODWILL SOLAC SERVING THE PEOPLE OF LOS
Facility Address :	800 W PACIFIC COAST HWY, LONG BEACH, CA 90806
County :	LOS ANGELES

Map Id: BK298
Direction: E
Distance: 0.499 mi., 2636 ft.
Elevation: 13 ft.
Relative: Higher

Site Name : GOODWILL SOLAC SERVING THE PEOPLE OF LOS | GOODWILL INDUSTRIES | 1X GOODWILL INDUSTRIES OF SO L A COUNTY
800 W PACIFIC COAST HWY | 800 WEST PACIFIC COAST HIGHWAY
LONG BEACH | Long Beach, CA

Database(s) : [CALEPA SITES - CA, ECHO, FRS, HAZNET - CA, HWG - CA, MANIFEST EPA, RCRA_NONGEN, SWRCY - CA] ***(cont.)***

Envirosite ID: 363546
EPA ID: CAC000080893

HWG - CA ***(cont.)***

EPA ID :	CAL912833486
Status :	Inactive
Category :	STATE
Type :	PERMANENT
Facility Type :	N/R
Mailing Address :	800 W PACIFIC COAST HWY, LONG BEACH, CA 908060000
Owner Name :	GOODWILL SOLAC
Owner Address :	800 W PACIFIC COAST HWY, LONG BEACH, CA 908060000
Operator Name :	KEVIN WELLS
Operator Address :	800 W PACIFIC COAST HWY, LONG BEACH, CA 90806
Latitude :	33.789731
Longitude :	-118.202429

MANIFEST EPA

Manifest Details

Details for this site have been truncated due to the large number of available details for this site within this dataset. For the complete details for this site, contact your Envirosite account representative for a complimentary site report containing all of the details available.

Manifest Number :	019144517JJK
Shipped Date :	2021-04-05
Updated Date :	2021-05-05
Received Date :	2021-04-09
Status :	Signed
Generator ID :	CAL912833486
Generator Name :	GOODWILL SOLAC SERVING THE PEOPLE OF LOS
Generator Address :	800 W PACIFIC COAST HWY, LONG BEACH, CA 90806
Generator Mailing :	800 W PACIFIC COAST HWY, LONG BEACH, CA 90806-0000
Generator Contact :	N/R
Destination ID :	CAD028409019
Destination Name :	CROSBY & OVERTON
Destination Mailing :	1630 W. 17TH STREET CA90813 CA037US 1630, LONG BEACH, CA 90813
Destination Address :	1630 W. 17TH STREET, LONG BEACH, CA 90813-0000
Destination Contact :	N/R
Submission Type :	DataImage5Copy
Origin Type :	Web
Manifest Residue :	N
Rejection :	N
Last Date in Agency List :	2021-09-04

Waste Details

Waste Line Number :	1
Is DOT Hazardous :	N
DOT ID Number :	N/R
DOT Information :	N/R
Non Waste Description :	NON RCRA HAZARDOUS WASTE SOLID

Map Id: BK298
Direction: E
Distance: 0.499 mi., 2636 ft.
Elevation: 13 ft.
Relative: Higher

Site Name : GOODWILL SOLAC SERVING THE PEOPLE OF LOS | GOODWILL INDUSTRIES | 1X GOODWILL INDUSTRIES OF SO L A COUNTY
800 W PACIFIC COAST HWY | 800 WEST PACIFIC COAST HIGHWAY
LONG BEACH | Long Beach, CA

Database(s) : [CALEPA SITES - CA, ECHO, FRS, HAZNET - CA, HWG - CA, MANIFEST EPA, RCRA_NONGEN, SWRCY - CA] ***(cont.)***

Envirosite ID: 363546
EPA ID: CAC000080893

MANIFEST EPA ***(cont.)***

Quantity :	600 Pounds
Quantity Tons, Acute, Non-Acute :	0.3, 0, 0.3
Quantity Kg, Acute, Non-Acute :	0, 272.109
Management Method :	H141 - STORAGE, BULKING AND/OR TRANSFER OFF SITE
Is EPA Waste :	N
Federal Code :	N/R
State Code :	CA - 223, CA - 352

Waste Line Number :	2
Is DOT Hazardous :	Y
DOT ID Number :	UN1993
DOT Information :	UN1993, Waste Flammable liquids n.o.s., 3, II
Non Waste Description :	N/R
Quantity :	25 Gallons
Quantity Tons, Acute, Non-Acute :	0.104253545, 0, 0.104253545
Quantity Kg, Acute, Non-Acute :	0, 94.5611
Management Method :	H141 - STORAGE, BULKING AND/OR TRANSFER OFF SITE
Is EPA Waste :	Y
Federal Code :	D001
State Code :	CA - 214

Waste Line Number :	3
Is DOT Hazardous :	Y
DOT ID Number :	UN1950
DOT Information :	UN1950, Waste Aerosols, flammable n.o.s., 2.1
Non Waste Description :	N/R
Quantity :	250 Pounds
Quantity Tons, Acute, Non-Acute :	0.125, 0, 0.125
Quantity Kg, Acute, Non-Acute :	0, 113.37875
Management Method :	H141 - STORAGE, BULKING AND/OR TRANSFER OFF SITE
Is EPA Waste :	Y
Federal Code :	D001
State Code :	CA - 214

Manifest Details

Manifest Number :	018054244JJK
Shipped Date :	2020-12-23
Updated Date :	2021-02-01
Received Date :	2020-12-30
Status :	Signed
Generator ID :	CAL912833486
Generator Name :	GOODWILL SOLAC SERVING THE PEOPLE OF LOS
Generator Address :	800 W PACIFIC COAST HWY, LONG BEACH, CA 90806
Generator Mailing :	800 W PACIFIC COAST HWY, LONG BEACH, CA 90806-0000
Generator Contact :	N/R
Destination ID :	CAD028409019

Map Id: BK298
Direction: E
Distance: 0.499 mi., 2636 ft.
Elevation: 13 ft.
Relative: Higher

Site Name : GOODWILL SOLAC SERVING THE PEOPLE OF LOS | GOODWILL INDUSTRIES | 1X GOODWILL INDUSTRIES OF SO L A COUNTY
800 W PACIFIC COAST HWY | 800 WEST PACIFIC COAST HIGHWAY
LONG BEACH | Long Beach, CA

Database(s) : [CALEPA SITES - CA, ECHO, FRS, HAZNET - CA, HWG - CA, MANIFEST EPA, RCRA_NONGEN, SWRCY - CA] ***(cont.)***

Envirosite ID: 363546
EPA ID: CAC000080893

MANIFEST EPA ***(cont.)***

Destination Name :	CROSBY & OVERTON
Destination Mailing :	1630 W. 17TH STREET CA90813 CA037US 1630, LONG BEACH, CA 90813
Destination Address :	1630 W. 17TH STREET, LONG BEACH, CA 90813-0000
Destination Contact :	N/R
Submission Type :	DataImage5Copy
Origin Type :	Web
Manifest Residue :	N
Rejection :	N
Last Date in Agency List :	2021-09-04

Waste Details

Waste Line Number :	1
Is DOT Hazardous :	Y
DOT ID Number :	UN1950
DOT Information :	UN1950, Waste Aerosols, flammable n.o.s., 2.1
Non Waste Description :	N/R
Quantity :	400 Pounds
Quantity Tons, Acute, Non-Acute :	0.2, 0, 0.2
Quantity Kg, Acute, Non-Acute :	0, 181.406
Management Method :	H141 - STORAGE, BULKING AND/OR TRANSFER OFF SITE
Is EPA Waste :	Y
Federal Code :	D001
State Code :	CA - 214

Waste Line Number :	2
Is DOT Hazardous :	Y
DOT ID Number :	UN1993
DOT Information :	UN1993, Waste Flammable liquids n.o.s., 3, II
Non Waste Description :	N/R
Quantity :	40 Gallons
Quantity Tons, Acute, Non-Acute :	0.16680567, 0, 0.16680567
Quantity Kg, Acute, Non-Acute :	0, 151.29774
Management Method :	H141 - STORAGE, BULKING AND/OR TRANSFER OFF SITE
Is EPA Waste :	Y
Federal Code :	D001
State Code :	CA - 214

Waste Line Number :	3
Is DOT Hazardous :	N
DOT ID Number :	N/R
DOT Information :	N/R
Non Waste Description :	NON RCRA HAZARDOUS WASTE SOLID
Quantity :	400 Pounds
Quantity Tons, Acute, Non-Acute :	0.2, 0, 0.2
Quantity Kg, Acute, Non-Acute :	0, 181.406
Management Method :	H141 - STORAGE, BULKING AND/OR TRANSFER OFF SITE

Map Id: BK298
Direction: E
Distance: 0.499 mi., 2636 ft.
Elevation: 13 ft.
Relative: Higher

Site Name : GOODWILL SOLAC SERVING THE PEOPLE OF LOS | GOODWILL INDUSTRIES | 1X GOODWILL INDUSTRIES OF SO L A COUNTY
800 W PACIFIC COAST HWY | 800 WEST PACIFIC COAST HIGHWAY
LONG BEACH | Long Beach, CA

Database(s) : [CALEPA SITES - CA, ECHO, FRS, HAZNET - CA, HWG - CA, MANIFEST EPA, RCRA_NONGEN, SWRCY - CA] ***(cont.)***

Envirosite ID: 363546
EPA ID: CAC000080893

MANIFEST EPA ***(cont.)***

Is EPA Waste :	N
Federal Code :	N/R
State Code :	CA - 223

Manifest Details

Manifest Number :	018056761JJK
Shipped Date :	2020-10-03
Updated Date :	2020-11-05
Received Date :	2020-10-06
Status :	Signed
Generator ID :	CAL912833486
Generator Name :	GOODWILL SOLAC SERVING THE PEOPLE OF LOS
Generator Address :	800 W PACIFIC COAST HWY, LONG BEACH, CA 90806
Generator Mailing :	800 W PACIFIC COAST HWY, LONG BEACH, CA 90806-0000
Generator Contact :	N/R
Destination ID :	CAD028409019
Destination Name :	CROSBY & OVERTON
Destination Mailing :	1630 W. 17TH STREET CA90813 CA037US 1630, LONG BEACH, CA 90813
Destination Address :	1630 W. 17TH STREET, LONG BEACH, CA 90813-0000
Destination Contact :	N/R
Submission Type :	DataImage5Copy
Origin Type :	Web
Manifest Residue :	N
Rejection :	N
Last Date in Agency List :	2021-09-04

Waste Details

Waste Line Number :	1
Is DOT Hazardous :	Y
DOT ID Number :	UN1760
DOT Information :	UN1760, Waste Corrosive liquids n.o.s, 8, II
Non Waste Description :	N/R
Quantity :	6 Gallons
Quantity Tons, Acute, Non-Acute :	0.02502085, 0, 0.02502085
Quantity Kg, Acute, Non-Acute :	0, 22.694664
Management Method :	H141 - STORAGE, BULKING AND/OR TRANSFER OFF SITE
Is EPA Waste :	Y
Federal Code :	D002
State Code :	CA - 141

Waste Line Number :	2
Is DOT Hazardous :	Y
DOT ID Number :	UN1760
DOT Information :	UN1760, Waste Corrosive liquids n.o.s, 8, II
Non Waste Description :	N/R

Map Id: BK298
Direction: E
Distance: 0.499 mi., 2636 ft.
Elevation: 13 ft.
Relative: Higher

Site Name : GOODWILL SOLAC SERVING THE PEOPLE OF LOS | GOODWILL INDUSTRIES | 1X GOODWILL INDUSTRIES OF SO L A COUNTY
800 W PACIFIC COAST HWY | 800 WEST PACIFIC COAST HIGHWAY
LONG BEACH | Long Beach, CA

Database(s) : [CALEPA SITES - CA, ECHO, FRS, HAZNET - CA, HWG - CA, MANIFEST EPA, RCRA_NONGEN, SWRCY - CA] ***(cont.)***

Envirosite ID: 363546
EPA ID: CAC000080893

MANIFEST EPA ***(cont.)***

Quantity :	1 Gallons
Quantity Tons, Acute, Non-Acute :	0.0041701416, 0, 0.0041701416
Quantity Kg, Acute, Non-Acute :	0, 3.7824438
Management Method :	H141 - STORAGE, BULKING AND/OR TRANSFER OFF SITE
Is EPA Waste :	Y
Federal Code :	D002
State Code :	CA - 123

Waste Line Number :	3
Is DOT Hazardous :	N
DOT ID Number :	N/R
DOT Information :	N/R
Non Waste Description :	NON RCRA HAZARDOUS WASTE SOLID
Quantity :	80 Pounds
Quantity Tons, Acute, Non-Acute :	0.04, 0, 0.04
Quantity Kg, Acute, Non-Acute :	0, 36.2812
Management Method :	H141 - STORAGE, BULKING AND/OR TRANSFER OFF SITE
Is EPA Waste :	N
Federal Code :	N/R
State Code :	CA - 181, CA - 352

Manifest Details

Manifest Number :	018056545JJK
Shipped Date :	2020-08-26
Updated Date :	2020-09-22
Received Date :	2020-08-31
Status :	Signed
Generator ID :	CAL912833486
Generator Name :	GOODWILL SOLAC SERVING THE PEOPLE OF LOS
Generator Address :	800 W PACIFIC COAST HWY, LONG BEACH, CA 90806
Generator Mailing :	800 W PACIFIC COAST HWY, LONG BEACH, CA 90806-0000
Generator Contact :	N/R
Destination ID :	CAD028409019
Destination Name :	CROSBY & OVERTON
Destination Mailing :	1630 W. 17TH STREET CA90813 CA037US 1630, LONG BEACH, CA 90813
Destination Address :	1630 W. 17TH STREET, LONG BEACH, CA 90813-0000
Destination Contact :	N/R
Submission Type :	DataImage5Copy
Origin Type :	Web
Manifest Residue :	N
Rejection :	N
Last Date in Agency List :	2021-09-04

Map Id: BK298
Direction: E
Distance: 0.499 mi., 2636 ft.
Elevation: 13 ft.
Relative: Higher

Site Name : GOODWILL SOLAC SERVING THE PEOPLE OF LOS | GOODWILL INDUSTRIES | 1X GOODWILL INDUSTRIES OF SO L A COUNTY
800 W PACIFIC COAST HWY | 800 WEST PACIFIC COAST HIGHWAY
LONG BEACH | Long Beach, CA

Database(s) : [CALEPA SITES - CA, ECHO, FRS, HAZNET - CA, HWG - CA, MANIFEST EPA, RCRA_NONGEN, SWRCY - CA] ***(cont.)***

Envirosite ID: 363546
EPA ID: CAC000080893

MANIFEST EPA ***(cont.)***

Waste Details

Waste Line Number :	1
Is DOT Hazardous :	Y
DOT ID Number :	UN1993
DOT Information :	UN1993, Waste Flammable liquids n.o.s., 3, II
Non Waste Description :	N/R
Quantity :	20 Gallons
Quantity Tons, Acute, Non-Acute :	0.083402835, 0, 0.083402835
Quantity Kg, Acute, Non-Acute :	0, 75.64887
Management Method :	H061 - FUEL BLENDING
Is EPA Waste :	Y
Federal Code :	D001
State Code :	CA - 214

Waste Line Number :	2
Is DOT Hazardous :	Y
DOT ID Number :	UN1950
DOT Information :	UN1950, Waste Aerosols, flammable n.o.s., 2.1
Non Waste Description :	N/R
Quantity :	300 Pounds
Quantity Tons, Acute, Non-Acute :	0.15, 0, 0.15
Quantity Kg, Acute, Non-Acute :	0, 136.0545
Management Method :	H141 - STORAGE, BULKING AND/OR TRANSFER OFF SITE
Is EPA Waste :	Y
Federal Code :	D001
State Code :	CA - 214

Waste Line Number :	3
Is DOT Hazardous :	N
DOT ID Number :	N/R
DOT Information :	N/R
Non Waste Description :	NON RCRA HAZARDOUS WASTE SOLID
Quantity :	200 Pounds
Quantity Tons, Acute, Non-Acute :	0.1, 0, 0.1
Quantity Kg, Acute, Non-Acute :	0, 90.703
Management Method :	H141 - STORAGE, BULKING AND/OR TRANSFER OFF SITE
Is EPA Waste :	N
Federal Code :	N/R
State Code :	CA - 223, CA - 352

Manifest Details

Manifest Number :	019146664JJK
Shipped Date :	2020-03-05
Updated Date :	2020-04-03
Received Date :	2020-03-10
Status :	Signed

Map Id: BK298
Direction: E
Distance: 0.499 mi., 2636 ft.
Elevation: 13 ft.
Relative: Higher

Site Name : GOODWILL SOLAC SERVING THE PEOPLE OF LOS | GOODWILL INDUSTRIES | 1X GOODWILL INDUSTRIES OF SO L A COUNTY
800 W PACIFIC COAST HWY | 800 WEST PACIFIC COAST HIGHWAY
LONG BEACH | Long Beach, CA

Database(s) : [CALEPA SITES - CA, ECHO, FRS, HAZNET - CA, HWG - CA, MANIFEST EPA, RCRA_NONGEN, SWRCY - CA] ***(cont.)***

Envirosite ID: 363546
EPA ID: CAC000080893

MANIFEST EPA ***(cont.)***

Generator ID :	CAL912833486
Generator Name :	GOODWILL SOLAC SERVING THE PEOPLE OF LOS
Generator Address :	800 W PACIFIC COAST HWY, LONG BEACH, CA 90806
Generator Mailing :	800 W PACIFIC COAST HWY, LONG BEACH, CA 90806-0000
Generator Contact :	N/R
Destination ID :	CAD028409019
Destination Name :	CROSBY & OVERTON
Destination Mailing :	1630 W. 17TH STREET CA90813 CA037US 1630, LONG BEACH, CA 90813
Destination Address :	1630 W. 17TH STREET, LONG BEACH, CA 90813-0000
Destination Contact :	N/R
Submission Type :	DataImage5Copy
Origin Type :	Web
Manifest Residue :	N
Rejection :	N
Last Date in Agency List :	2021-09-04

Waste Details

Waste Line Number :	1
Is DOT Hazardous :	Y
DOT ID Number :	UN1950
DOT Information :	UN1950, Waste Aerosols, flammable n.o.s., 2.1
Non Waste Description :	N/R
Quantity :	200 Pounds
Quantity Tons, Acute, Non-Acute :	0.1, 0, 0.1
Quantity Kg, Acute, Non-Acute :	0, 90.703
Management Method :	H141 - STORAGE, BULKING AND/OR TRANSFER OFF SITE
Is EPA Waste :	Y
Federal Code :	D001
State Code :	CA - 214

Waste Line Number :	2
Is DOT Hazardous :	Y
DOT ID Number :	UN1993
DOT Information :	UN1993, Waste Flammable liquids n.o.s., 3, II
Non Waste Description :	N/R
Quantity :	10 Gallons
Quantity Tons, Acute, Non-Acute :	0.041701417, 0, 0.041701417
Quantity Kg, Acute, Non-Acute :	0, 37.824436
Management Method :	H141 - STORAGE, BULKING AND/OR TRANSFER OFF SITE
Is EPA Waste :	Y
Federal Code :	D001
State Code :	CA - 331

Waste Line Number :	3
Is DOT Hazardous :	N
DOT ID Number :	N/R

Map Id: BK298
Direction: E
Distance: 0.499 mi., 2636 ft.
Elevation: 13 ft.
Relative: Higher

Site Name : GOODWILL SOLAC SERVING THE PEOPLE OF LOS | GOODWILL INDUSTRIES | 1X GOODWILL INDUSTRIES OF SO L A COUNTY
800 W PACIFIC COAST HWY | 800 WEST PACIFIC COAST HIGHWAY
LONG BEACH | Long Beach, CA

Database(s) : [CALEPA SITES - CA, ECHO, FRS, HAZNET - CA, HWG - CA, MANIFEST EPA, RCRA_NONGEN, SWRCY - CA] ***(cont.)***

Envirosite ID: 363546
EPA ID: CAC000080893

MANIFEST EPA ***(cont.)***

DOT Information :	N/R
Non Waste Description :	NON RCRA HAZARDOUS WASTE SOLID
Quantity :	200 Pounds
Quantity Tons, Acute, Non-Acute :	0.1, 0, 0.1
Quantity Kg, Acute, Non-Acute :	0, 90.703
Management Method :	H141 - STORAGE, BULKING AND/OR TRANSFER OFF SITE
Is EPA Waste :	N
Federal Code :	N/R
State Code :	CA - 352

RCRA_NONGEN

Facility Name :	GOODWILL SOLAC SERVING THE PEOPLE OF LOS
Facility Address :	800 W PACIFIC COAST HWY, LONG BEACH, CA 90806-0000
County :	LOS ANGELES
Date Form Received by Agency :	1991-10-10
EPA ID :	CAL912833486
Mailing Address :	800 W PACIFIC COAST HWY, LONG BEACH, CA 90806-0000
Contact :	RENAY PANONCIALMAN
Contact Address :	800 W PACIFIC COAST HWY, LONG BEACH, CA 93701
Contact Country :	N/R
Contact Telephone :	562-435-3411
Contact Email :	RPANONCIALMAN@GOODWILLSOLAC.ORG
EPA Region :	09
Land Type :	Not Reported
Source Type :	Implementer
Classification :	Not a generator, verified
Description :	Not a generator, verified
Last Date in Agency List :	2021-09-03

Owner/Operator Summary

Owner/Operator Name :	GOODWILL SOLAC
Owner/Operator Address :	800 W PACIFIC COAST HWY, LONG BEACH, CA 90806-0000
Owner/Operator Country :	N/R
Owner/Operator Telephone :	562-435-3411
Owner/Operator Email :	N/R
Owner/Operator Fax :	N/R
Legal Status :	Other land type
Owner/Operator Type :	Owner
Owner/Operator Start Date :	N/R
Owner/Operator End Date :	N/R
Owner/Operator Name :	RENAY PANONCIALMAN
Owner/Operator Address :	800 W PACIFIC COAST HWY, LONG BEACH, CA 93701
Owner/Operator Country :	N/R

Map Id: BK298
Direction: E
Distance: 0.499 mi., 2636 ft.
Elevation: 13 ft.
Relative: Higher

Site Name : GOODWILL SOLAC SERVING THE PEOPLE OF LOS | GOODWILL INDUSTRIES | 1X GOODWILL INDUSTRIES OF SO L A COUNTY
800 W PACIFIC COAST HWY | 800 WEST PACIFIC COAST HIGHWAY
LONG BEACH | Long Beach, CA

Database(s) : [CALEPA SITES - CA, ECHO, FRS, HAZNET - CA, HWG - CA, MANIFEST EPA, RCRA_NONGEN, SWRCY - CA] ***(cont.)***

Envirosite ID: 363546
EPA ID: CAC000080893

RCRA_NONGEN ***(cont.)***

Owner/Operator Telephone :	562-435-3411
Owner/Operator Email :	N/R
Owner/Operator Fax :	N/R
Legal Status :	Other land type
Owner/Operator Type :	Operator
Owner/Operator Start Date :	N/R
Owner/Operator End Date :	N/R

Handler Activities Summary

U.S. Importer of Hazardous Waste :	N
Mixed Waste (Haz. and Radioactive) :	N
Recycler of Hazardous Waste :	N
Transporter of Hazardous Waste :	N
Treater, Storer or Disposer of HW :	N
Underground Injection Activity :	N
On-site Burner Exemption :	N
Furnace Exemption :	N
Used Oil Fuel Burner :	N
Used Oil Processor :	N
Used Oil Refiner :	N
Used Oil Fuel Marketer to Burner :	N
Used Oil Specification Marketer :	N
Used Oil Transfer Facility :	N
Used Oil Transporter :	N

Notices of Violations Summary

Regulation Violated :	N

SWRCY - CA

Facility Name :	Goodwill, Serving the People of Southern Los Angeles County
Facility Address :	800 W Pacific Coast Hwy, Long Beach, 90806-5243
County :	N/R

Site Details

ID Number :	N/R
Activity Categories :	N/R
Activities :	N/R
Phone Number :	(562) 435-3411
Type :	Electronics
Last Date in Agency List :	2021-08-26

Map Id: 299
Direction: SSW
Distance: 0.500 mi., 2639 ft.
Elevation: 8 ft.
Relative: Lower

Site Name : Kair Harbor Express, LLC | DESERT EXPRESS
1129 CANAL AVENUE
LONG BEACH | Long Beach, CA 90813

Database(s) : [CALEPA SITES - CA, CIWQS - CA, DOCKET, ECHO, FRS, ICIS, INACTIVE PCS, NPDES - CA, PCS ENF, PCS FACILITY, RFR - CA, STORMWATER]

Envirosite ID: 311183
EPA ID: N/R

CALEPA SITES - CA

Facility Name :	DESERT EXPRESS
Facility Address :	1129 CANAL AVE, LONG BEACH, 90813
Site ID :	354515
EI ID :	10629178
EI Description :	Chemical Storage Facilities
Latitude :	33.781084
Longitude :	-118.213848
Agency Hyperlink :	Click here for hyperlink provided by the agency.
Last Date in Agency List :	2021-02-13
Facility Name :	Kair Harbor Express LLC
Facility Address :	1129 CANAL AVENUE, LONG BEACH, 90813
Site ID :	534858
EI ID :	871994
EI Description :	Industrial Facility Storm Water
Latitude :	33.780990
Longitude :	-118.214060
Agency Hyperlink :	Click here for hyperlink provided by the agency.
Last Date in Agency List :	2021-08-26
Facility Name :	Kair Harbor Express, LLC
Facility Address :	1129 CANAL AVE, LONG BEACH, 90813
Site ID :	513485
EI ID :	10780600
EI Description :	Chemical Storage Facilities
Latitude :	33.781084
Longitude :	-118.213848
Agency Hyperlink :	Click here for hyperlink provided by the agency.
Last Date in Agency List :	2021-08-26

CIWQS - CA

Facility Name :	DESERT EXPRESS
Facility Address :	1129 CANAL AVE, LONG BEACH, CA 90813
County :	LOS ANGELES
Place ID :	S221286
Agency Name :	DESERT EXPRESS
Last Date in Agency List :	2021-09-10
Facility Name :	Kair Harbor Express
Facility Address :	1129 Canal Avenue, Long Beach, CA 90813

Map Id: 299
Direction: SSW
Distance: 0.500 mi., 2639 ft.
Elevation: 8 ft.
Relative: Lower

Site Name : Kair Harbor Express, LLC | DESERT EXPRESS
1129 CANAL AVENUE
LONG BEACH | Long Beach, CA 90813

Database(s) : [CALEPA SITES - CA, CIWQS - CA, DOCKET, ECHO, FRS, ICIS, INACTIVE PCS, NPDES - CA, PCS ENF, PCS FACILITY, RFR - CA, STORMWATER] ***(cont.)***

Envirosite ID: 311183
EPA ID: N/R

CIWQS - CA ***(cont.)***

County :	Los Angeles
Place ID :	S868431
Agency Name :	Kair Harbor Express
Last Date in Agency List :	2019-02-19
Facility Name :	KAIR HARBOR EXPRESS LLC
Facility Address :	1129 CANAL AVENUE, LONG BEACH, CA 90813
County :	LOS ANGELES
Place ID :	S835088
Agency Name :	SHIRLEY A SMITH
Last Date in Agency List :	2021-09-10
Place ID :	S871994
Agency Name :	KAIR HARBOR EXPRESS
Last Date in Agency List :	2021-09-10

DOCKET

Facility Name :	KAIR HARBOR EXPRESS LLC
Facility Address :	1129 CANAL AVENUE, LONG BEACH, CA 90813

Standard Industrial Classification(SIC) Summary

Enforcement Action Name :	KAIR HARBOR EXPRESS LLC
Registry ID :	110070094220
Primary SIC :	4225 - GENERAL WAREHOUSING AND STORAGE
Primary NAICS :	N/R
Last Date in Agency List :	2018-12-17
Enforcement Action Case Number :	N/R
Activity ID :	N/R
Final Ordr Iss/Final Order Enter Date:	N/R
Final Order Name :	N/R
Settlement FRS ICIS Facility ID :	N/R
Final Order FRS Name :	N/R
SEP Category :	N/R
SEP Description :	N/R

Map Id: 299
Direction: SSW
Distance: 0.500 mi., 2639 ft.
Elevation: 8 ft.
Relative: Lower

Site Name : Kair Harbor Express, LLC | DESERT EXPRESS
1129 CANAL AVENUE
LONG BEACH | Long Beach, CA 90813

Database(s) : [CALEPA SITES - CA, CIWQS - CA, DOCKET, ECHO, FRS, ICIS, INACTIVE PCS, NPDES - CA, PCS ENF, PCS FACILITY, RFR - CA, STORMWATER] ***(cont.)***

Envirosite ID: 311183
EPA ID: N/R

DOCKET ***(cont.)***

Complaint Summary

Respondent/Defendant Name :	N/R
Named in Complaint :	N/R
Named in Final Order :	N/R

Pollutant Summary

Pollutants (SRS) :	N/R

Violation and Enforcement Action Summary

Court Docket Number :	N/R
Complaint/Proposed Order Actual Date:	N/R
Final Order Issued Actual Date :	N/R
Admin EA Closed Actual Date :	08/13/2018
Enforcement Action Name :	N/R
Enforcement Action Resolution :	N/R
Violation Type :	N/R
Statute Code :	CWA
Law Section Code :	OTHER
Law Section Description :	Violations not covered elsewhere

Violation Penalties and Compliance Summary

Compliance Action Cost :	N/R
EPA Penalty Assessed Amount :	N/R
Cost Recovery Required :	N/R
Cost of SEP :	N/R
Cost of Complying Actions :	N/R

Standard Industrial Classification(SIC) Summary

Enforcement Action Name :	KAIR HARBOR EXPRESS LLC
Registry ID :	110070094220
Primary SIC :	4225 - GENERAL WAREHOUSING AND STORAGE
Primary NAICS :	N/R
Last Date in Agency List :	2018-12-17

Map Id: 299
Direction: SSW
Distance: 0.500 mi., 2639 ft.
Elevation: 8 ft.
Relative: Lower

Site Name : Kair Harbor Express, LLC | DESERT EXPRESS
1129 CANAL AVENUE
LONG BEACH | Long Beach, CA 90813

Database(s) : [CALEPA SITES - CA, CIWQS - CA, DOCKET, ECHO, FRS, ICIS, INACTIVE PCS, NPDES - CA, PCS ENF, PCS FACILITY, RFR - CA, STORMWATER] ***(cont.)***

Envirosite ID: 311183
EPA ID: N/R

DOCKET ***(cont.)***

Enforcement Action Case Number :	N/R
Activity ID :	N/R
Final Ordr Iss/Final Order Enter Date:	N/R
Final Order Name :	N/R
Settlement FRS ICIS Facility ID :	N/R
Final Order FRS Name :	N/R
SEP Category :	N/R
SEP Description :	N/R

Complaint Summary

Respondent/Defendant Name :	N/R
Named in Complaint :	N/R
Named in Final Order :	N/R

Pollutant Summary

Pollutants (SRS) :	N/R

Violation and Enforcement Action Summary

Court Docket Number :	N/R
Complaint/Proposed Order Actual Date:	N/R
Final Order Issued Actual Date :	N/R
Admin EA Closed Actual Date :	10/05/2017
Enforcement Action Name :	N/R
Enforcement Action Resolution :	N/R
Violation Type :	N/R
Statute Code :	CWA
Law Section Code :	OTHER
Law Section Description :	Violations not covered elsewhere

Violation Penalties and Compliance Summary

Compliance Action Cost :	N/R
EPA Penalty Assessed Amount :	N/R

Map Id: 299
Direction: SSW
Distance: 0.500 mi., 2639 ft.
Elevation: 8 ft.
Relative: Lower

Site Name : Kair Harbor Express, LLC | DESERT EXPRESS
1129 CANAL AVENUE
LONG BEACH | Long Beach, CA 90813

Database(s) : [CALEPA SITES - CA, CIWQS - CA, DOCKET, ECHO, FRS, ICIS, INACTIVE PCS, NPDES - CA, PCS ENF, PCS FACILITY, RFR - CA, STORMWATER] ***(cont.)***

Envirosite ID: 311183
EPA ID: N/R

DOCKET ***(cont.)***

Cost Recovery Required :	N/R
Cost of SEP :	N/R
Cost of Complying Actions :	N/R

Standard Industrial Classification(SIC) Summary

Enforcement Action Name :	KAIR HARBOR EXPRESS LLC
Registry ID :	110070094220
Primary SIC :	4225 - GENERAL WAREHOUSING AND STORAGE
Primary NAICS :	N/R
Last Date in Agency List :	2018-12-17
Enforcement Action Case Number :	N/R
Activity ID :	N/R
Final Ordr Iss/Final Order Enter Date:	N/R
Final Order Name :	N/R
Settlement FRS ICIS Facility ID :	N/R
Final Order FRS Name :	N/R
SEP Category :	N/R
SEP Description :	N/R

Complaint Summary

Respondent/Defendant Name :	N/R
Named in Complaint :	N/R
Named in Final Order :	N/R

Pollutant Summary

Pollutants (SRS) :	N/R

Violation and Enforcement Action Summary

Court Docket Number :	N/R
Complaint/Proposed Order Actual Date:	N/R
Final Order Issued Actual Date :	N/R
Admin EA Closed Actual Date :	09/20/2018
Enforcement Action Name :	N/R
Enforcement Action Resolution :	N/R

Map Id: 299
Direction: SSW
Distance: 0.500 mi., 2639 ft.
Elevation: 8 ft.
Relative: Lower

Site Name : Kair Harbor Express, LLC | DESERT EXPRESS
1129 CANAL AVENUE
LONG BEACH | Long Beach, CA 90813

Database(s) : [CALEPA SITES - CA, CIWQS - CA, DOCKET, ECHO, FRS, ICIS, INACTIVE PCS, NPDES - CA, PCS ENF, PCS FACILITY, RFR - CA, STORMWATER] ***(cont.)***

Envirosite ID: 311183
EPA ID: N/R

DOCKET ***(cont.)***

Violation Type : N/R

Statute Code : CWA
Law Section Code : OTHER
Law Section Description : Violations not covered elsewhere

Violation Penalties and Compliance Summary
Compliance Action Cost : N/R
EPA Penalty Assessed Amount : N/R
Cost Recovery Required : N/R
Cost of SEP : N/R
Cost of Complying Actions : N/R

Standard Industrial Classification(SIC) Summary
Enforcement Action Name : KAIR HARBOR EXPRESS LLC
Registry ID : 110070094220
Primary SIC : 4225 - GENERAL WAREHOUSING AND STORAGE
Primary NAICS : N/R
Last Date in Agency List : 2018-12-17

Enforcement Action Case Number : N/R
Activity ID : N/R
Final Ordr Iss/Final Order Enter Date: N/R
Final Order Name : N/R

Settlement FRS ICIS Facility ID : N/R
Final Order FRS Name : N/R

SEP Category : N/R
SEP Description : N/R

Complaint Summary
Respondent/Defendant Name : N/R
Named in Complaint : N/R
Named in Final Order : N/R

Pollutant Summary
Pollutants (SRS) : N/R

Map Id: 299
Direction: SSW
Distance: 0.500 mi., 2639 ft.
Elevation: 8 ft.
Relative: Lower

Site Name : Kair Harbor Express, LLC | DESERT EXPRESS
1129 CANAL AVENUE
LONG BEACH | Long Beach, CA 90813

Database(s) : [CALEPA SITES - CA, CIWQS - CA, DOCKET, ECHO, FRS, ICIS, INACTIVE PCS, NPDES - CA, PCS ENF, PCS FACILITY, RFR - CA, STORMWATER] ***(cont.)***

Envirosite ID: 311183
EPA ID: N/R

DOCKET ***(cont.)***

Violation and Enforcement Action Summary

Court Docket Number :	N/R
Complaint/Proposed Order Actual Date:	N/R
Final Order Issued Actual Date :	N/R
Admin EA Closed Actual Date :	10/05/2018
Enforcement Action Name :	N/R
Enforcement Action Resolution :	N/R
Violation Type :	N/R
Statute Code :	CWA
Law Section Code :	OTHER
Law Section Description :	Violations not covered elsewhere

Violation Penalties and Compliance Summary

Compliance Action Cost :	N/R
EPA Penalty Assessed Amount :	N/R
Cost Recovery Required :	N/R
Cost of SEP :	N/R
Cost of Complying Actions :	N/R

ECHO

Facility Name :	KAIR HARBOR EXPRESS LLC
Facility Address :	1129 CANAL AVENUE, LONG BEACH, CA 90813
County :	LOS ANGELES COUNTY
Last Inspection Date :	2018-01-03
Registry ID :	110070094220
FIPS Code :	06037
EPA Region :	09
Inspection Count :	1
Last Inspection Days :	1320
Informal Count :	5
Last Informal Action Date :	2020-12-30
Formal Action Count :	0
Last Formal Action Date :	N/R
Total Penalties :	0
Penalty Count :	N/R
Last Penalty Date :	N/R
Last Penalty Amount :	N/R
QTRS IN NC :	5
Programs IN SNC :	0

Map Id: 299
Direction: SSW
Distance: 0.500 mi., 2639 ft.
Elevation: 8 ft.
Relative: Lower

Site Name : Kair Harbor Express, LLC | DESERT EXPRESS
1129 CANAL AVENUE
LONG BEACH | Long Beach, CA 90813

Database(s) : [CALEPA SITES - CA, CIWQS - CA, DOCKET, ECHO, FRS, ICIS, INACTIVE PCS, NPDES - CA, PCS ENF, PCS FACILITY, RFR - CA, STORMWATER] ***(cont.)***

Envirosite ID: 311183
EPA ID: N/R

ECHO ***(cont.)***

Current Compliance Status :	Violation Identified
Three-Year Compliance Status :	VV_____VVV
Collection Method :	N/R
Reference Point :	N/R
Accuracy Meters :	17531
Derived Tribes :	N/R
Derived HUC :	18070104
Derived WBD :	N/R
Derived STCTY FIPS :	06037
Derived Zip :	90813
Derived CD113 :	47
Derived CB2010 :	060379800331023
MYRTK Universe :	NNN
NPDES IDs :	CAZ454696 CAZ507965
CWA Permit Types :	Minor
CWA Compliance Tracking :	On
CWA NAICS :	N/R
CWA SICS :	4225
CWA Inspection Count :	1
CWA Last Inspection Days :	1319
CWA Informal Count :	5
CWA Formal Action Count :	N/R
CWA Last Formal Action Date :	N/R
CWA Penalties :	N/R
CWA Last Penalty Date :	N/R
CWA Last Penalty Amount :	N/R
CWA Quarters IN NC :	6
CWA Current Compliance Status :	Violation Identified
CWA Current SNC Flag :	N
CWA 13 Quarters Compliance Status :	VVV_____VVV
CWA 13 Quarters Effluent Exceedances:	N/R
CWA Three-Year QNCR Codes :	N/R
DFR URL :	Click here for hyperlink provided by the agency.
Facility SIC :	4225
Facility NAICS :	N/R
Facility Last Inspection EPA Date :	N/R
Facility Last Inspection State Date :	2018-01-03
Facility Last Formal Act EPA Date :	N/R
Facility Last Formal Act State Date :	N/R
Facility Last Informal Act EPA Date :	N/R
Facility Last Informal Act State Date:	2020-12-30
Facility Federal Agency :	N/R
TRI Reporter :	N/R
Facility Imp Water Flag :	N/R
Current SNC Flag :	N
Indian County Flag :	N
Federal Flag :	N/R
US Mexico Border Flag :	N
Chesapeak Bay Flag :	N/R
AIR Flag :	N
NPDES Flag :	Y
SDWIS Flag :	N
RCRA Flag :	N

Map Id: 299
Direction: SSW
Distance: 0.500 mi., 2639 ft.
Elevation: 8 ft.
Relative: Lower

Site Name : Kair Harbor Express, LLC | DESERT EXPRESS
1129 CANAL AVENUE
LONG BEACH | Long Beach, CA 90813

Database(s) : [CALEPA SITES - CA, CIWQS - CA, DOCKET, ECHO, FRS, ICIS, INACTIVE PCS, NPDES - CA, PCS ENF, PCS FACILITY, RFR - CA, STORMWATER] ***(cont.)***

Envirosite ID: 311183
EPA ID: N/R

ECHO ***(cont.)***

TRI Flag :	N
GHG Flag :	N
Major Flag :	N/R
Active Flag :	Y
NAA Flag :	Y
Latitude :	33.78109
Longitude :	-118.21407
Last Date in Agency List :	2021-08-20

FRS

Facility Name :	DESERT EXPRESS
Facility Address :	1129 CANAL AVE, LONG BEACH, CA 90813
County :	LOS ANGELES

Site Details

Registry ID :	110066156288
FRS Facility URL :	Click here for hyperlink provided by the agency.
Last Date in Agency List :	2021-07-17

Source Description

Source Description :

The California Environmental Protection Agency (CalEPA) has recently implemented a new data warehouse system (nSite). This data warehouse combines and merges facility and site information from five different systems managed within CalEPA. The five systems are: California Environmental Reporting System (CERS), EnviroStor, GeoTracker, California Integrated Water Quality System (CIWQS), and Toxic Release Inventory (TRI).

FRS Environmental Interest

Source and System ID :	CA-ENVIROVIEW - 354515

Facility Name :	KAIR HARBOR EXPRESS LLC
Facility Address :	1129 CANAL AVENUE, LONG BEACH, CA 90813
County :	LOS ANGELES COUNTY

Site Details

Registry ID :	110070094220
FRS Facility URL :	Click here for hyperlink provided by the agency.
Last Date in Agency List :	2021-07-17

Map Id: 299
Direction: SSW
Distance: 0.500 mi., 2639 ft.
Elevation: 8 ft.
Relative: Lower

Site Name : Kair Harbor Express, LLC | DESERT EXPRESS
1129 CANAL AVENUE
LONG BEACH | Long Beach, CA 90813

Database(s) : [CALEPA SITES - CA, CIWQS - CA, DOCKET, ECHO, FRS, ICIS, INACTIVE PCS, NPDES - CA, PCS ENF, PCS FACILITY, RFR - CA, STORMWATER] ***(cont.)***

Envirosite ID: 311183
EPA ID: N/R

FRS ***(cont.)***

Source Description

Source Description :

The NPDES module of the Compliance Information System (ICIS) tracks surface water permits issued under the Clean Water Act. Under NPDES, all facilities that discharge pollutants from any point source into waters of the United States are required to obtain a permit. The permit will likely contain limits on what can be discharged, impose monitoring and reporting requirements, and include other provisions to ensure that the discharge does not adversely affect water quality.

FRS Environmental Interest

Source and System ID :	ICIS - CAZ454696 ICIS - CAZ507965

ICIS

Facility Name :	KAIR HARBOR EXPRESS LLC
Facility Address :	1129 CANAL AVENUE, LONG BEACH, CA 90813

Site Details

NPDES ID :	CAZ507965
ICIS Facility Interest ID :	3601071958
Facility UIN :	110070094220
Facility Type Code :	Privately Owned Facility
Impaired Waters :	N/R
Latitude :	33.78099
Longitude :	-118.21406
Last Date in Agency List :	2021-08-17

Facility NAICS

NAICS Code :	N/R
NAICS Description :	N/R

Facility SIC

SIC Code :	4225
SIC Description :	General Warehousing And Storage

Site Details

NPDES ID :	CAZ454696
ICIS Facility Interest ID :	3600732104
Facility UIN :	110070094220
Facility Type Code :	Privately Owned Facility

Map Id: 299
Direction: SSW
Distance: 0.500 mi., 2639 ft.
Elevation: 8 ft.
Relative: Lower

Site Name : Kair Harbor Express, LLC | DESERT EXPRESS
1129 CANAL AVENUE
LONG BEACH | Long Beach, CA 90813

Database(s) : [CALEPA SITES - CA, CIWQS - CA, DOCKET, ECHO, FRS, ICIS, INACTIVE PCS, NPDES - CA, PCS ENF, PCS FACILITY, RFR - CA, STORMWATER] ***(cont.)***

Envirosite ID: 311183
EPA ID: N/R

ICIS ***(cont.)***

Impaired Waters :	N/R
Latitude :	33.78109
Longitude :	-118.21407
Last Date in Agency List :	2021-08-17

Facility NAICS

NAICS Code :	N/R
NAICS Description :	N/R

Facility SIC

SIC Code :	4225
SIC Description :	General Warehousing And Storage

INACTIVE PCS

Issue Date :	2019-04-29
Original Issue Date :	2019-04-29
Effective Date :	2019-04-29
Expiration Date :	2020-06-30
Retirement Date :	N/R
Termination Date :	N/R
Issuing Agency :	CA Waterboards
Agency Type :	State
Activity ID :	3601833306
External Permit Number :	CAZ507965
Facility Type Indicator :	NON-POTW
Permit Type :	General Permit Covered Facility-NPDES)
Major Minor Status :	N
Permit Status :	Expired
Total Design Flow Number :	N/R
Actual Average Flow Number :	N/R
State Water Body :	N/R
State Water Body Name :	N/R
Permit Name :	Kair Harbor Express
Permit Comp Status :	Y
RNC Tracking :	Y
Master External Permit Number :	CAS000001
TMDL Interface :	N/R
EDMR Authorization :	N
Pretreatment Indicator :	N/R
Last Date in Agency List :	2021-08-19

Issue Date :	2015-07-01
Original Issue Date :	2015-07-01
Effective Date :	2015-07-01
Expiration Date :	2020-06-30
Retirement Date :	N/R

Map Id: 299
Direction: SSW
Distance: 0.500 mi., 2639 ft.
Elevation: 8 ft.
Relative: Lower

Site Name : Kair Harbor Express, LLC | DESERT EXPRESS
1129 CANAL AVENUE
LONG BEACH | Long Beach, CA 90813

Database(s) : [CALEPA SITES - CA, CIWQS - CA, DOCKET, ECHO, FRS, ICIS, INACTIVE PCS, NPDES - CA, PCS ENF, PCS FACILITY, RFR - CA, STORMWATER] ***(cont.)***

Envirosite ID: 311183
EPA ID: N/R

INACTIVE PCS ***(cont.)***

Termination Date :	2018-10-17
Issuing Agency :	CA Waterboards
Agency Type :	State
Activity ID :	3601111475
External Permit Number :	CAZ454696
Facility Type Indicator :	NON-POTW
Permit Type :	General Permit Covered Facility-NPDES)
Major Minor Status :	N
Permit Status :	Terminated
Total Design Flow Number :	N/R
Actual Average Flow Number :	N/R
State Water Body :	N/R
State Water Body Name :	N/R
Permit Name :	Shirley A Smith
Permit Comp Status :	Y
RNC Tracking :	Y
Master External Permit Number :	CAS000001
TMDL Interface :	N/R
EDMR Authorization :	N
Pretreatment Indicator :	N/R
Last Date in Agency List :	2021-08-19

NPDES - CA

Facility Name :	Desert Express
Facility Address :	1129 Canal Ave, Long Beach, 90813
County :	Los Angeles

Effective Date :	2002-03-28
Adoption Date :	N/R
Expiration Date :	N/R
Termination Date :	2015-09-02
Order Number :	97-03-DWQ
NPDES Number :	CAS000001
WDID :	4 19I017163
RM Status :	Terminated
Reg Meas ID :	191339
Reg Meas Type :	Enrollee
Program :	Industrial
Facility Place ID :	N/R
Region Code :	4
Discharger ID :	0
Discharger :	Desert Express
Discharger Address :	PO Box 9157, Long Beach, California 90810
Last Date in Agency List :	2018-07-12

Facility Name :	Kair Harbor Express LLC
Facility Address :	1129 Canal Avenue, Long Beach, 90813
County :	Los Angeles

Map Id: 299
Direction: SSW
Distance: 0.500 mi., 2639 ft.
Elevation: 8 ft.
Relative: Lower

Site Name : Kair Harbor Express, LLC | DESERT EXPRESS
1129 CANAL AVENUE
LONG BEACH | Long Beach, CA 90813

Database(s) : [CALEPA SITES - CA, CIWQS - CA, DOCKET, ECHO, FRS, ICIS, INACTIVE PCS, NPDES - CA, PCS ENF, PCS FACILITY, RFR - CA, STORMWATER] ***(cont.)***

Envirosite ID: 311183
EPA ID: N/R

NPDES - CA ***(cont.)***

Effective Date :	2015-05-18
Adoption Date :	N/R
Expiration Date :	N/R
Termination Date :	2018-10-17
Order Number :	97-03-DWQ
NPDES Number :	CAS000001
WDID :	4 19NEC000080
RM Status :	Terminated
Reg Meas ID :	454696
Reg Meas Type :	Enrollee
Program :	Industrial
Facility Place ID :	N/R
Region Code :	4
Discharger ID :	0
Discharger :	Shirley A Smith
Discharger Address :	1129 Canal Avenue, Long Beach, California 90813
Last Date in Agency List :	2021-09-03

Effective Date :	2019-04-29
Adoption Date :	N/R
Expiration Date :	N/R
Termination Date :	N/R
Order Number :	97-03-DWQ
NPDES Number :	CAS000001
WDID :	4 19I028145
RM Status :	Active
Reg Meas ID :	507965
Reg Meas Type :	Enrollee
Program :	Industrial
Facility Place ID :	N/R
Region Code :	4
Discharger ID :	0
Discharger :	Kair Harbor Express
Discharger Address :	2200 Technology Pl, Long Beach, California 90810
Last Date in Agency List :	2021-09-03

PCS ENF

Site Details

NPDES ID :	CAZ507965
Last Date in Agency List :	2021-08-17

Formal Enforcement Actions

Settlement Entered Date :	N/R
ENF Identifier :	N/R
Activity ID :	N/R
Activity Type :	N/R
ENF Type :	N/R
Agency :	N/R
Fed Penalty Assessed Amount :	N/R

Map Id: 299
Direction: SSW
Distance: 0.500 mi., 2639 ft.
Elevation: 8 ft.
Relative: Lower

Site Name : Kair Harbor Express, LLC | DESERT EXPRESS
1129 CANAL AVENUE
LONG BEACH | Long Beach, CA 90813

Database(s) : [CALEPA SITES - CA, CIWQS - CA, DOCKET, ECHO, FRS, ICIS, INACTIVE PCS, NPDES - CA, PCS ENF, PCS FACILITY, RFR - CA, STORMWATER] ***(cont.)***

Envirosite ID: 311183
EPA ID: N/R

PCS ENF ***(cont.)***

State Local Penalty Amount : N/R

Informal Enforcement Actions
Achieved Date : 12/30/2020
Registry ID : 110070094220
ENF Identifier : CA-ZIEA439241
Activity ID : 3602365733
Activity Type : Administrative - Informal
ENF Type : Notice of Noncompliance Issued
Agency : State

Achieved Date : 11/06/2020
Registry ID : 110070094220
ENF Identifier : CA-ZIEA438564
Activity ID : 3602330902
Activity Type : Administrative - Informal
ENF Type : Notice of Noncompliance Issued
Agency : State

Site Details
NPDES ID : CAZ454696
Last Date in Agency List : 2021-08-17

Formal Enforcement Actions
Settlement Entered Date : N/R
ENF Identifier : N/R
Activity ID : N/R
Activity Type : N/R
ENF Type : N/R
Agency : N/R
Fed Penalty Assessed Amount : N/R
State Local Penalty Amount : N/R

Informal Enforcement Actions
Achieved Date : 10/05/2018
Registry ID : 110070094220
ENF Identifier : CA-ZIEA431530
Activity ID : 3601638272
Activity Type : Administrative - Informal
ENF Type : Phone Call/ EMAIL
Agency : State

Map Id: 299
Direction: SSW
Distance: 0.500 mi., 2639 ft.
Elevation: 8 ft.
Relative: Lower

Site Name : Kair Harbor Express, LLC | DESERT EXPRESS
1129 CANAL AVENUE
LONG BEACH | Long Beach, CA 90813

Database(s) : [CALEPA SITES - CA, CIWQS - CA, DOCKET, ECHO, FRS, ICIS, INACTIVE PCS, NPDES - CA, PCS ENF, PCS FACILITY, RFR - CA, STORMWATER] ***(cont.)***

Envirosite ID: 311183
EPA ID: N/R

PCS ENF ***(cont.)***

Achieved Date :	10/05/2017
Registry ID :	110070094220
ENF Identifier :	CA-ZIEA428963
Activity ID :	3601334513
Activity Type :	Administrative - Informal
ENF Type :	Phone Call/ EMAIL
Agency :	State

Achieved Date :	09/20/2018
Registry ID :	110070094220
ENF Identifier :	CA-ZIEA430690
Activity ID :	3601563322
Activity Type :	Administrative - Informal
ENF Type :	Notice of Violation
Agency :	State

Achieved Date :	08/13/2018
Registry ID :	110070094220
ENF Identifier :	CA-ZIEA430166
Activity ID :	3601522528
Activity Type :	Administrative - Informal
ENF Type :	Notice of Noncompliance Issued
Agency :	State

Achieved Date :	03/06/2019
Registry ID :	110070094220
ENF Identifier :	CA-ZIEA432760
Activity ID :	3601774118
Activity Type :	Administrative - Informal
ENF Type :	Notice of Noncompliance Issued
Agency :	State

PCS FACILITY

Issue Date :	2015-07-01
Original Issue Date :	2015-07-01
Effective Date :	2015-07-01
Expiration Date :	2020-06-30
Retirement Date :	N/R
Termination Date :	N/R
Issuing Agency :	CA Waterboards
Agency Type :	State
Activity ID :	3601111475
External Permit Number :	CAZ454696
Facility Type Indicator :	NON-POTW
Permit Type :	General Permit Covered Facility-NPDES)
Major Minor Status :	N
Permit Status :	Effective
Total Design Flow Number :	N/R
Actual Average Flow Number :	N/R

Map Id: 299
Direction: SSW
Distance: 0.500 mi., 2639 ft.
Elevation: 8 ft.
Relative: Lower

Site Name : Kair Harbor Express, LLC | DESERT EXPRESS
1129 CANAL AVENUE
LONG BEACH | Long Beach, CA 90813

Database(s) : [CALEPA SITES - CA, CIWQS - CA, DOCKET, ECHO, FRS, ICIS, INACTIVE PCS, NPDES - CA, PCS ENF, PCS FACILITY, RFR - CA, STORMWATER] ***(cont.)***

Envirosite ID: 311183
EPA ID: N/R

PCS FACILITY ***(cont.)***

State Water Body :	N/R
State Water Body Name :	N/R
Permit Name :	Shirley A Smith
Permit Comp Status :	Y
RNC Tracking :	Y
Master External Permit Number :	CAS000001
TMDL Interface :	N/R
EDMR Authorization :	N
Pretreatment Indicator :	N/R
Last Date in Agency List :	2018-10-09

Issue Date :	2019-04-29
Original Issue Date :	2019-04-29
Effective Date :	2019-04-29
Expiration Date :	2020-06-30
Retirement Date :	N/R
Termination Date :	N/R
Issuing Agency :	CA Waterboards
Agency Type :	State
Activity ID :	3601833306
External Permit Number :	CAZ507965
Facility Type Indicator :	NON-POTW
Permit Type :	General Permit Covered Facility-NPDES)
Major Minor Status :	N
Permit Status :	Effective
Total Design Flow Number :	N/R
Actual Average Flow Number :	N/R
State Water Body :	N/R
State Water Body Name :	N/R
Permit Name :	Kair Harbor Express
Permit Comp Status :	Y
RNC Tracking :	Y
Master External Permit Number :	CAS000001
TMDL Interface :	N/R
EDMR Authorization :	N
Pretreatment Indicator :	N/R
Last Date in Agency List :	2020-02-11

RFR - CA

Facility Name :	Desert Express
Facility Address :	1129 Canal Ave, Long Beach, CA 90813
County :	Los Angeles

Effective Date :	2002-03-28
Adoption Date :	N/R
Termination Date :	N/R
Expiration/Review Date :	N/R
NPDES Number :	CAS000001
Order Number :	97-03DW
WDID :	4 19I017163

Map Id: 299
Direction: SSW
Distance: 0.500 mi., 2639 ft.
Elevation: 8 ft.
Relative: Lower

Site Name : Kair Harbor Express, LLC | DESERT EXPRESS
1129 CANAL AVENUE
LONG BEACH | Long Beach, CA 90813

Database(s) : [CALEPA SITES - CA, CIWQS - CA, DOCKET, ECHO, FRS, ICIS, INACTIVE PCS, NPDES - CA, PCS ENF, PCS FACILITY, RFR - CA, STORMWATER] ***(cont.)***

Envirosite ID: 311183
EPA ID: N/R

RFR - CA ***(cont.)***

SIC/NAICS :	4213
Program :	INDSTW
Regulatory Measure Status :	Active
Regulatory Measure Type :	Storm water industrial
Place/Project Type :	Industrial - Trucking, Except Local
Region :	4
Design Flow :	N/R
Major/Minor :	N/R
Complexity :	N/R
TTWQ :	N/R
Number of Enforcement Actions within Five Years:	N/R
Number of Violations within Five Years:	N/R
Agency :	Desert Express
Agency Address :	PO Box 9157, Long Beach, CA 90810
Latitude :	33.78102
Longitude :	-118.2138
Last Date in Agency List :	2015-12-25
Facility Name :	Kair Harbor Express LLC
Facility Address :	1129 Canal Avenue, Long Beach, CA 90813
County :	Los Angeles
Effective Date :	2019-04-29
Adoption Date :	N/R
Termination Date :	N/R
Expiration/Review Date :	N/R
NPDES Number :	CAS000001
Order Number :	2014-0057-DWQ
WDID :	4 19I028145
SIC/NAICS :	4225
Program :	INDSTW
Regulatory Measure Status :	Active
Regulatory Measure Type :	Storm water industrial
Place/Project Type :	Industrial - General Warehousing and Storage
Region :	4
Design Flow :	N/R
Major/Minor :	N/R
Complexity :	N/R
TTWQ :	N/R
Number of Enforcement Actions within Five Years:	2
Number of Violations within Five Years:	1
Agency :	Kair Harbor Express
Agency Address :	2200 Technology Pl, Long Beach, CA 90810
Latitude :	33.78099
Longitude :	-118.21406
Last Date in Agency List :	2021-07-24

Map Id: 299
Direction: SSW
Distance: 0.500 mi., 2639 ft.
Elevation: 8 ft.
Relative: Lower

Site Name : Kair Harbor Express, LLC | DESERT EXPRESS
1129 CANAL AVENUE
LONG BEACH | Long Beach, CA 90813

Database(s) : [CALEPA SITES - CA, CIWQS - CA, DOCKET, ECHO, FRS, ICIS, INACTIVE PCS, NPDES - CA, PCS ENF, PCS FACILITY, RFR - CA, STORMWATER] ***(cont.)***

Envirosite ID: 311183
EPA ID: N/R

STORMWATER

Facility Name :	KAIR HARBOR EXPRESS LLC
Facility Address :	1129 CANAL AVENUE, LONG BEACH, CA 90813
NPDES ID :	CAZ507965
Permittee Name :	Kair Harbor Express
Permit Status :	Expired
Permit Issuing Name :	State
Issued Date :	2019-04-29
Termination Date :	N/R
Effective Date :	2019-04-29 2020-06-30
EPA Region :	09
SIC Code :	4225
NAICS Code :	N/R
EJ Indexes Above 80th Percentile :	Y
Significant Noncompliance Status :	N/R
Quarters with Noncompliance :	4
Industrial Stormwater Formal Enforcement Actions:	2
Facility Map Flag :	Y
DRF URL :	Click here for hyperlink provided by the agency.
Latitude :	33.78109
Longitude :	-118.21407
Last Date in Agency List :	2021-09-24

NPDES ID :	CAZ454696
Permittee Name :	Shirley A Smith
Permit Status :	Terminated
Permit Issuing Name :	State
Issued Date :	2015-07-01
Termination Date :	2018-10-17
Effective Date :	2015-07-01 2020-06-30
EPA Region :	09
SIC Code :	4225
NAICS Code :	N/R
EJ Indexes Above 80th Percentile :	Y
Significant Noncompliance Status :	N/R
Quarters with Noncompliance :	2
Industrial Stormwater Formal Enforcement Actions:	3
Facility Map Flag :	Y
DRF URL :	Click here for hyperlink provided by the agency.
Latitude :	33.78109
Longitude :	-118.21407
Last Date in Agency List :	2021-09-24

Map Id: BK300
Direction: E
Distance: 0.500 mi., 2639 ft.
Elevation: 13 ft.
Relative: Higher

Site Name : GOODWILL INDUSTRIES
800 PACIFIC COAST HWY W
LONG BEACH, CA 90806

Database(s) : [CALEPA SITES - CA, EPA LUST, FRS, LUST REG 4 - CA]

Envirosite ID: 323491
EPA ID: N/R

CALEPA SITES - CA

Facility Name :	GOODWILL INDUSTRIES
Facility Address :	800 PACIFIC COAST HWY W, LONG BEACH, 90806
Site ID :	253226
EI ID :	T0603701839
EI Description :	Leaking Underground Storage Tank Cleanup Site
Latitude :	33.789501
Longitude :	-118.202395
Agency Hyperlink :	Click here for hyperlink provided by the agency.
Last Date in Agency List :	2021-08-26

EPA LUST

Facility Name :	GOODWILL INDUSTRIES
Facility Address :	800 PACIFIC COAST HWY W, LONG BEACH, California 90806
County :	N/R
Facility ID :	N/R
LUST ID :	CAT0603701839
Reported Date :	N/R
Status :	No Further Action
Substance :	N/R
Closed With Residual Contamination (Tribal Only):	N/R
NFA_Letter (Tribal Only) :	N/R
Tribe (Tribal Only) :	N/R
EPA Region :	9
Estimated Population within 1500ft :	1923
Estimated Private Domestic Wells within 1500ft:	0
Within Source Water Protection Area (SPA):	No
SPA Public Water System and Facility ID:	N/R
SPA Water Type :	N/R
SPA Facility Type :	N/R
SPA HUC12 :	N/R
Within Groundwater Wellhead Protection Area (WHPA):	No
WHPA Public Water System and Facility ID:	N/R
WHPA Water Type :	N/R
WHPA Facility Type :	N/R
WHPA HUC12 :	N/R
Within Estimated 100-year Floodplain:	No
Latitude :	33.78987
Longitude :	-118.201939999999
Last Date in Agency List :	2021-08-27

FRS

Facility Name :	GOODWILL INDUSTRIES
Facility Address :	800 PACIFIC COAST HWY W, LONG BEACH, CA 90806
County :	LOS ANGELES

Map Id: BK300
Direction: E
Distance: 0.500 mi., 2639 ft.
Elevation: 13 ft.
Relative: Higher

Site Name : GOODWILL INDUSTRIES
800 PACIFIC COAST HWY W
LONG BEACH, CA 90806

Database(s) : [CALEPA SITES - CA, EPA LUST, FRS, LUST REG 4 - CA] ***(cont.)***

Envirosite ID: 323491
EPA ID: N/R

FRS ***(cont.)***

Site Details

Registry ID :	110066219336
FRS Facility URL :	Click here for hyperlink provided by the agency.
Last Date in Agency List :	2021-07-17

Source Description

Source Description :

The California Environmental Protection Agency (CalEPA) has recently implemented a new data warehouse system (nSite). This data warehouse combines and merges facility and site information from five different systems managed within CalEPA. The five systems are: California Environmental Reporting System (CERS), EnviroStor, GeoTracker, California Integrated Water Quality System (CIWQS), and Toxic Release Inventory (TRI).

FRS Environmental Interest

Source and System ID :	CA-ENVIROVIEW - 253226

LUST REG 4 - CA

Facility Name :	GOODWILL INDUSTRIES
Facility Address :	800 PACIFIC COAST HWY W, LONG BEACH, CA 90806
County :	Los Angeles

Site Details

Status Date :	1998-05-07
Status :	Completed - Case Closed
Begin Date :	1991-03-14
Global ID :	T0603701839
Region :	REGION 4
Site History :	N/R
RB Case Number :	908061070
Potential Media Affected :	Aquifer used for drinking water supply
Potential Contaminants of Concern :	Diesel
Local Agency :	LONG BEACH, CITY OF
Local Case Number :	N/R
Lead Agency :	LOS ANGELES RWQCB (REGION 4)
File Location :	N/R
CUF Case :	YES
Caseworker :	DK
Case Type :	LUST Cleanup Site
How Discovered :	N/R
How Discovered Description :	N/R
Stop Method :	N/R
Stop Description :	N/R
Calwater Watershed Name :	Los Angeles River - Los Angeles (412.10)
DWR Groundwater Subbasin Name :	Coastal Plain Of Los Angeles - West Coast (4-011.03)
Disadvantaged Community :	N/R
Latitude :	33.789501
Longitude :	-118.202395
Agency URL :	Click here for hyperlink provided by the agency.

Map Id: BK300
Direction: E
Distance: 0.500 mi., 2639 ft.
Elevation: 13 ft.
Relative: Higher

Site Name : GOODWILL INDUSTRIES
800 PACIFIC COAST HWY W
LONG BEACH, CA 90806

Database(s) : [CALEPA SITES - CA, EPA LUST, FRS, LUST REG 4 - CA] ***(cont.)***

Envirosite ID: 323491
EPA ID: N/R

LUST REG 4 - CA ***(cont.)***

Last Date in Agency List : 2021-09-08

Contacts Summary

Global ID : T0603701839
Contact Name : CARMEN PIRO
Contact Type : Local Agency Caseworker
Organization Name : LONG BEACH, CITY OF
Address : 2525 GRAND AVE.
City : LONG BEACH
Phone Number : 5625704137
Email : carmen.piro@longbeach.gov

Global ID : T0603701839
Contact Name : DAVID KOO
Contact Type : Regional Board Caseworker
Organization Name : LOS ANGELES RWQCB (REGION 4)
Address : N/R
City : R4 UNKNOWN
Phone Number : 2136206155
Email : david.koo@waterboards.ca.gov

Regulatory Activities

Date : 1997-11-07
Global ID : T0603701839
Action Type : ENFORCEMENT
Action : * Historical Enforcement

Date : 1991-03-14
Global ID : T0603701839
Action Type : Other
Action : Leak Reported

Status History

Status Date : 1998-05-07
Global ID : T0603701839
Status : Completed - Case Closed

Status Date : 1997-07-01
Global ID : T0603701839
Status : Open - Site Assessment

Status Date : 1991-03-14
Global ID : T0603701839
Status : Open - Case Begin Date

Map Id: 301
Direction: S
Distance: 0.518 mi., 2737 ft.
Elevation: 8 ft.
Relative: Lower

Site Name : CITY PAPER AND METAL CO INC | M3 ENVIRONMENTAL INC
1452 W 11TH ST | 1452 WEST 11TH STREET | 1452 W. 11 St.
LONG BEACH | Long Beach, CA

Database(s) : [CALEPA SITES - CA, ECHO, ERNS, FRS, FTTS INSP, HAZNET - CA, HIST CHMIRS - CA, HIST PCS ENF, HIST PCS FACILITY, HWG - CA, HWT - CA, ICIS, INACTIVE PCS, RCRA_NONGEN, STORMWATER]

Envirosite ID: 225010
EPA ID: CAD982034993

CALEPA SITES - CA

Facility Name :	CITY PAPER AND METAL CO INC
Facility Address :	1452 W 11TH ST, LONG BEACH, 90813
Site ID :	557353
EI ID :	10601284
EI Description :	Chemical Storage Facilities
Latitude :	33.780472
Longitude :	-118.211723
Agency Hyperlink :	Click here for hyperlink provided by the agency.
Last Date in Agency List :	2021-08-26

ECHO

Facility Name :	CITY PAPER AND METAL CO., INC.
Facility Address :	1452 W 11TH STREET, LONG BEACH, CA 90813
County :	LOS ANGELES
Last Inspection Date :	2007-05-14
Registry ID :	110030758080
FIPS Code :	06037
EPA Region :	09
Inspection Count :	0
Last Inspection Days :	5207
Informal Count :	0
Last Informal Action Date :	N/R
Formal Action Count :	0
Last Formal Action Date :	N/R
Total Penalties :	0
Penalty Count :	N/R
Last Penalty Date :	N/R
Last Penalty Amount :	N/R
QTRS IN NC :	0
Programs IN SNC :	0
Current Compliance Status :	No Violation Identified
Three-Year Compliance Status :	_____
Collection Method :	ADDRESS MATCHING-HOUSE NUMBER
Reference Point :	CENTER OF A FACILITY OR STATION
Accuracy Meters :	30
Derived Tribes :	N/R
Derived HUC :	18070104
Derived WBD :	N/R
Derived STCTY FIPS :	06037
Derived Zip :	90813
Derived CD113 :	47
Derived CB2010 :	060379800331021
MYRTK Universe :	NNN
NPDES IDs :	CAF001014
CWA Permit Types :	Minor

Map Id: 301
Direction: S
Distance: 0.518 mi., 2737 ft.
Elevation: 8 ft.
Relative: Lower

Site Name : CITY PAPER AND METAL CO INC | M3 ENVIRONMENTAL INC
1452 W 11TH ST | 1452 WEST 11TH STREET | 1452 W. 11 St.
LONG BEACH | Long Beach, CA

Database(s) : [CALEPA SITES - CA, ECHO, ERNS, FRS, FTTS INSP, HAZNET - CA, HIST CHMIRS - CA, HIST PCS ENF, HIST PCS FACILITY, HWG - CA, HWT - CA, ICIS, INACTIVE PCS, RCRA_NONGEN, STORMWATER] ***(cont.)***

Envirosite ID: 225010
EPA ID: CAD982034993

ECHO ***(cont.)***

CWA Compliance Tracking :	On
CWA NAICS :	N/R
CWA SICS :	9999
CWA Inspection Count :	N/R
CWA Last Inspection Days :	5206
CWA Informal Count :	N/R
CWA Formal Action Count :	N/R
CWA Last Formal Action Date :	N/R
CWA Penalties :	N/R
CWA Last Penalty Date :	N/R
CWA Last Penalty Amount :	N/R
CWA Quarters IN NC :	0
CWA Current Compliance Status :	No Violation Identified
CWA Current SNC Flag :	N
CWA 13 Quarters Compliance Status :	_____
CWA 13 Quarters Effluent Exceedances:	N/R
CWA Three-Year QNCR Codes :	N/R
DFR URL :	Click here for hyperlink provided by the agency.
Facility SIC :	9999
Facility NAICS :	42193 - Recyclable Material Wholesalers
Facility Last Inspection EPA Date :	2007-05-14
Facility Last Inspection State Date :	N/R
Facility Last Formal Act EPA Date :	N/R
Facility Last Formal Act State Date :	N/R
Facility Last Informal Act EPA Date :	N/R
Facility Last Informal Act State Date:	N/R
Facility Federal Agency :	N/R
TRI Reporter :	N/R
Facility Imp Water Flag :	N/R
Current SNC Flag :	N
Indian County Flag :	N
Federal Flag :	N/R
US Mexico Border Flag :	N
Chesapeak Bay Flag :	N/R
AIR Flag :	N
NPDES Flag :	Y
SDWIS Flag :	N
RCRA Flag :	Y
TRI Flag :	N
GHG Flag :	N
Major Flag :	N/R
Active Flag :	Y
NAA Flag :	Y
Latitude :	33.78076
Longitude :	-118.21172
Last Date in Agency List :	2021-08-20

ERNS

Facility Address :	1452 WEST 11TH ST., LONG BEACH, CA

Map Id: 301
Direction: S
Distance: 0.518 mi., 2737 ft.
Elevation: 8 ft.
Relative: Lower

Site Name : CITY PAPER AND METAL CO INC | M3 ENVIRONMENTAL INC
1452 W 11TH ST | 1452 WEST 11TH STREET | 1452 W. 11 St.
LONG BEACH | Long Beach, CA

Database(s) : [CALEPA SITES - CA, ECHO, ERNS, FRS, FTTS INSP, HAZNET - CA, HIST CHMIRS - CA, HIST PCS ENF, HIST PCS FACILITY, HWG - CA, HWT - CA, ICIS, INACTIVE PCS, RCRA_NONGEN, STORMWATER] ***(cont.)***

Envirosite ID: 225010
EPA ID: CAD982034993

ERNS ***(cont.)***

County : LOS ANGELES

Incident Information
Incident Date Time : 2001-03-06 08:48:00
Type of Incident : FIXED
Incident Cause : UNKNOWN
Incident DTG : OCCURRED
Incident Location : N/R
Sequence Number : 558715
Potential Flag : N/R

Description of Incident : THE CALLER STATED THAT A BUSINESS HAS BEEN LEAKING A HAZARDOUS CHEMICAL FROM THE BUILDING ONTO THE GROUND AND INTO A STORM DRAIN.

Last Date in Agency List : 2015-12-23

Incident Response Summary
Date Time Received : 2001-03-06 12:09:25
Date Time Completed : 2001-03-06 12:14:45
Call Type : Incident
Source : TELEPHONE
Responsible Company : N/R
Responsible Org Type : PRIVATE ENTERPRISE
Responsible City : LONG BEACH
Responsible State : CA
Responsible Zip : N/R

Incident Details Summary
Remedial Action : ATTEMPTING TO STOP THE LEAK
Medium : STORM DRAIN
Medium Description : WATER
Body of Water : STORM DRAIN
Weather Conditions : CLEAR
Water Temperature : N/R
Water Supply Contaminated : U
Waterway Closed : N
Waterway Description : N/R

Additional Incident Details Summary
Actual Amount : N/R
Actual Amount Units : N/R

Map Id: 301
Direction: S
Distance: 0.518 mi., 2737 ft.
Elevation: 8 ft.
Relative: Lower

Site Name : CITY PAPER AND METAL CO INC | M3 ENVIRONMENTAL INC
1452 W 11TH ST | 1452 WEST 11TH STREET | 1452 W. 11 St.
LONG BEACH | Long Beach, CA

Database(s) : [CALEPA SITES - CA, ECHO, ERNS, FRS, FTTS INSP, HAZNET - CA, HIST CHMIRS - CA, HIST PCS ENF, HIST PCS FACILITY, HWG - CA, HWT - CA, ICIS, INACTIVE PCS, RCRA_NONGEN, STORMWATER] ***(cont.)***

Envirosite ID: 225010
EPA ID: CAD982034993

ERNS ***(cont.)***

Capacity of Tank :	N/R
Capacity of Tank Units :	N/R
Continuous Release Begin Date :	N/R
Continuous Release End Date :	N/R
Continuous Release Change Date :	N/R
Continuous Release Permit :	N/R
Continuous Release Type :	N/R
Description of Tank :	N/R
Device Operational :	Y
DOT Crossing Number :	N/R
DOT Regulated :	U
NPDES :	N/R
NPDES Compliance :	U
Pipeline Aboveground :	ABOVE
Pipeline Covered :	U
Pipeline Type :	N/R
Tank ID :	N/R
Tank Regulated :	U
Tank Regulated by :	N/R

Materials Involved Summary

Name of Material :	UNKNOWN MATERIAL
CAS Number :	000000-00-0
Amount of Material :	0
Unit of Measure :	UNKNOWN AMOUNT
UN Number :	N/R
CHRIS Code :	UNK
Reached Water :	YES
Amount in Water :	0
Unit of Measure (Reach Water) :	UNKNOWN AMOUNT

Additional Materials Involved Summary

Name of Material :	N/R
CAS Number :	N/R
CHRIS Code :	N/R
Upper Bounds :	N/R
Upper Bounds Unit :	N/R
Upper Bounds Rate :	N/R

Trains Details

Train Name Number :	N/R
Train Type :	N/R
Train Speed :	N/R
Train Direction :	N/R

Map Id: 301
Direction: S
Distance: 0.518 mi., 2737 ft.
Elevation: 8 ft.
Relative: Lower

Site Name : CITY PAPER AND METAL CO INC | M3 ENVIRONMENTAL INC
1452 W 11TH ST | 1452 WEST 11TH STREET | 1452 W. 11 St.
LONG BEACH | Long Beach, CA

Database(s) : [CALEPA SITES - CA, ECHO, ERNS, FRS, FTTS INSP, HAZNET - CA, HIST CHMIRS - CA, HIST PCS ENF, HIST PCS FACILITY, HWG - CA, HWT - CA, ICIS, INACTIVE PCS, RCRA_NONGEN, STORMWATER] ***(cont.)***

Envirosite ID: 225010
EPA ID: CAD982034993

ERNS ***(cont.)***

Number Locomotives :	N/R
Number Cars :	N/R
Number Derailed :	N/R
Track Speed :	N/R
Railroad Name :	N/R
Non Compliance with Hazmat :	N/R

Derailed Units Summary

Train Name Number :	N/R
Car Number :	N/R
Car Content :	N/R
Position in Train :	N/R
Derailed Type :	N/R

Vessels Details

Vessel Name :	N/R
Vessel Type :	N/R
Vessel Length :	N/R
Hull Construction :	N/R
Fuel Capacity :	N/R
Fuel on Board :	N/R
Cargo Capacity :	N/R
Cargo on Board :	N/R
Is Vessel Aground :	N/R
Flag :	N/R
Breadth :	N/R
Draught :	N/R
Fuel Capacity Units :	N/R
Fuel on Board Units :	N/R
Cargo Capacity Units :	N/R
Cargo on Board Units :	N/R

Mobile Details

Vehicle Own Fuel Capacity :	N/R
Cargo Capacity :	N/R
Amount of Cargo on Board :	N/R
Hazmat Carrier :	N/R
Carrier Licensed :	N/R
Noncompliance with Hazmat :	N/R
Mobile Type :	N/R
Cargo Capacity Units :	N/R
Amount of Cargo on Board Units :	N/R
Vehicle Year :	N/R
Vehicle Make :	N/R

Map Id: 301
Direction: S
Distance: 0.518 mi., 2737 ft.
Elevation: 8 ft.
Relative: Lower

Site Name : CITY PAPER AND METAL CO INC | M3 ENVIRONMENTAL INC
1452 W 11TH ST | 1452 WEST 11TH STREET | 1452 W. 11 St.
LONG BEACH | Long Beach, CA

Database(s) : [CALEPA SITES - CA, ECHO, ERNS, FRS, FTTS INSP, HAZNET - CA, HIST CHMIRS - CA, HIST PCS ENF, HIST PCS FACILITY, HWG - CA, HWT - CA, ICIS, INACTIVE PCS, RCRA_NONGEN, STORMWATER] ***(cont.)***

Envirosite ID: 225010
EPA ID: CAD982034993

ERNS ***(cont.)***

Vehicle Model :	N/R
Vehicle Number :	N/R
Trailer Number :	N/R
Facility Address :	1452 WEST 11TH STREET, LONG BEACH, CA
County :	LOS ANGELES

Incident Information

Incident Date Time :	2008-02-20 11:00:00
Type of Incident :	FIXED
Incident Cause :	OTHER
Incident DTG :	OCCURRED
Incident Location :	N/R
Sequence Number :	862906
Potential Flag :	N
Description of Incident :	CALLER STATED THERE WAS A RELEASE OF MATERIALS FROM THE PROPERTY (SCRAP YARD) DUE TO RESIDUAL OIL BEING CARRIED OFF BY RAIN WATER.
Last Date in Agency List :	2015-12-23

Incident Response Summary

Date Time Received :	2008-02-20 17:39:56
Date Time Completed :	2008-02-20 17:44:38
Call Type :	Incident
Source :	TELEPHONE
Responsible Company :	CITY PAPER AND METAL CO. INC.
Responsible Org Type :	PRIVATE ENTERPRISE
Responsible City :	LONG BEACH
Responsible State :	CA
Responsible Zip :	N/R

Incident Details Summary

Remedial Action :	CLEAN UP UNDERWAY
Medium :	N/R
Medium Description :	LAND
Body of Water :	N/R
Weather Conditions :	N/R
Water Temperature :	N/R
Water Supply Contaminated :	U
Waterway Closed :	N
Waterway Description :	N/R

Map Id: 301
Direction: S
Distance: 0.518 mi., 2737 ft.
Elevation: 8 ft.
Relative: Lower

Site Name : CITY PAPER AND METAL CO INC | M3 ENVIRONMENTAL INC
1452 W 11TH ST | 1452 WEST 11TH STREET | 1452 W. 11 St.
LONG BEACH | Long Beach, CA

Database(s) : [CALEPA SITES - CA, ECHO, ERNS, FRS, FTTS INSP, HAZNET - CA, HIST CHMIRS - CA, HIST PCS ENF, HIST PCS FACILITY, HWG - CA, HWT - CA, ICIS, INACTIVE PCS, RCRA_NONGEN, STORMWATER] ***(cont.)***

Envirosite ID: 225010
EPA ID: CAD982034993

ERNS ***(cont.)***

Additional Incident Details Summary

Actual Amount :	N/R
Actual Amount Units :	N/R
Capacity of Tank :	N/R
Capacity of Tank Units :	N/R
Continuous Release Begin Date :	N/R
Continuous Release End Date :	N/R
Continuous Release Change Date :	N/R
Continuous Release Permit :	N/R
Continuous Release Type :	N/R
Description of Tank :	N/R
Device Operational :	Y
DOT Crossing Number :	N/R
DOT Regulated :	U
NPDES :	N/R
NPDES Compliance :	U
Pipeline Aboveground :	ABOVE
Pipeline Covered :	U
Pipeline Type :	N/R
Tank ID :	N/R
Tank Regulated :	U
Tank Regulated by :	N/R

Materials Involved Summary

Name of Material :	WASTE OIL
CAS Number :	000000-00-0
Amount of Material :	0
Unit of Measure :	UNKNOWN AMOUNT
UN Number :	N/R
CHRIS Code :	OWA
Reached Water :	UNKNOWN
Amount in Water :	0
Unit of Measure (Reach Water) :	UNKNOWN AMOUNT

Additional Materials Involved Summary

Name of Material :	N/R
CAS Number :	N/R
CHRIS Code :	N/R
Upper Bounds :	N/R
Upper Bounds Unit :	N/R
Upper Bounds Rate :	N/R

Map Id: 301
Direction: S
Distance: 0.518 mi., 2737 ft.
Elevation: 8 ft.
Relative: Lower

Site Name : CITY PAPER AND METAL CO INC | M3 ENVIRONMENTAL INC
1452 W 11TH ST | 1452 WEST 11TH STREET | 1452 W. 11 St.
LONG BEACH | Long Beach, CA

Database(s) : [CALEPA SITES - CA, ECHO, ERNS, FRS, FTTS INSP, HAZNET - CA, HIST CHMIRS - CA, HIST PCS ENF, HIST PCS FACILITY, HWG - CA, HWT - CA, ICIS, INACTIVE PCS, RCRA_NONGEN, STORMWATER] ***(cont.)***

Envirosite ID: 225010
EPA ID: CAD982034993

ERNS ***(cont.)***

Trains Details

Train Name Number :	N/R
Train Type :	N/R
Train Speed :	N/R
Train Direction :	N/R
Number Locomotives :	N/R
Number Cars :	N/R
Number Derailed :	N/R
Track Speed :	N/R
Railroad Name :	N/R
Non Compliance with Hazmat :	N/R

Derailed Units Summary

Train Name Number :	N/R
Car Number :	N/R
Car Content :	N/R
Position in Train :	N/R
Derailed Type :	N/R

Vessels Details

Vessel Name :	N/R
Vessel Type :	N/R
Vessel Length :	N/R
Hull Construction :	N/R
Fuel Capacity :	N/R
Fuel on Board :	N/R
Cargo Capacity :	N/R
Cargo on Board :	N/R
Is Vessel Aground :	N/R
Flag :	N/R
Breadth :	N/R
Draught :	N/R
Fuel Capacity Units :	N/R
Fuel on Board Units :	N/R
Cargo Capacity Units :	N/R
Cargo on Board Units :	N/R

Mobile Details

Vehicle Own Fuel Capacity :	N/R
Cargo Capacity :	N/R
Amount of Cargo on Board :	N/R
Hazmat Carrier :	N/R
Carrier Licensed :	N/R
Noncompliance with Hazmat :	N/R

Map Id: 301
Direction: S
Distance: 0.518 mi., 2737 ft.
Elevation: 8 ft.
Relative: Lower

Site Name : CITY PAPER AND METAL CO INC | M3 ENVIRONMENTAL INC
1452 W 11TH ST | 1452 WEST 11TH STREET | 1452 W. 11 St.
LONG BEACH | Long Beach, CA

Database(s) : [CALEPA SITES - CA, ECHO, ERNS, FRS, FTTS INSP, HAZNET - CA, HIST CHMIRS - CA, HIST PCS ENF, HIST PCS FACILITY, HWG - CA, HWT - CA, ICIS, INACTIVE PCS, RCRA_NONGEN, STORMWATER] ***(cont.)***

Envirosite ID: 225010
EPA ID: CAD982034993

ERNS ***(cont.)***

Mobile Type :	N/R
Cargo Capacity Units :	N/R
Amount of Cargo on Board Units :	N/R
Vehicle Year :	N/R
Vehicle Make :	N/R
Vehicle Model :	N/R
Vehicle Number :	N/R
Trailer Number :	N/R

FRS

Facility Name :	CITY PAPER AND METAL CO., INC.
Facility Address :	1452 W 11TH STREET, LONG BEACH, CA 90813-2717
County :	LOS ANGELES

Site Details

Registry ID :	110030758080
FRS Facility URL :	Click here for hyperlink provided by the agency.
Last Date in Agency List :	2021-07-17

Source Description

Source Description :

NCDB supports implementation of the Federal Insecticide, Fungicide, and Rodenticide Act (FIFRA) and the Toxic Substances Control Act (TSCA). The system tracks inspections in regions and states with cooperative agreements, enforcement actions, and settlements.
The NPDES module of the Compliance Information System (ICIS) tracks surface water permits issued under the Clean Water Act. Under NPDES, all facilities that discharge pollutants from any point source into waters of the United States are required to obtain a permit. The permit will likely contain limits on what can be discharged, impose monitoring and reporting requirements, and include other provisions to ensure that the discharge does not adversely affect water quality.

Source Description :

RCRAInfo is EPA’s comprehensive information system that supports the Resource Conservation and Recovery Act (RCRA) of 1976 and the Hazardous and Solid Waste Amendments (HSWA) of 1984 through the tracking of events and activities related to facilities that generate, transport, and treat, store, or dispose of hazardous waste. RCRAInfo allows RCRA program staff to track the notification, permit, compliance, and corrective action activities required under RCRA. RCRAInfo also supports generation of the National Hazardous Waste Biennial Report. All generators and treatment, storage, and disposal facilities who handle hazardous waste are required to report to the EPA Administrator at least once every two years to support creation of the Biennial Report.

Map Id: 301
Direction: S
Distance: 0.518 mi., 2737 ft.
Elevation: 8 ft.
Relative: Lower

Site Name : CITY PAPER AND METAL CO INC | M3 ENVIRONMENTAL INC
1452 W 11TH ST | 1452 WEST 11TH STREET | 1452 W. 11 St.
LONG BEACH | Long Beach, CA

Database(s) : [CALEPA SITES - CA, ECHO, ERNS, FRS, FTTS INSP, HAZNET - CA, HIST CHMIRS - CA, HIST PCS ENF, HIST PCS FACILITY, HWG - CA, HWT - CA, ICIS, INACTIVE PCS, RCRA_NONGEN, STORMWATER] ***(cont.)***

Envirosite ID: 225010
EPA ID: CAD982034993

FRS ***(cont.)***

FRS Environmental Interest
Source and System ID : ICIS - CAF001014
NCDB - I09#19891108CA013 2
RCRAINFO - CAD982034993

FTTS INSP

Inspection Date :	1989-11-08
Inspection Number :	19891108CA013 2
Inspection Name :	PRICE
Investigation Type :	6PS
Reason :	NSS
Facility :	US
Action :	N
Legislation :	T
Region :	09

HAZNET - CA

Facility Name :	CITY PAPER AND METAL CO., INC.
Facility Address :	1452 W 11TH ST, LONG BEACH, CA 90813
County :	LOS ANGELES

Site Details

Generator EPA ID :	CAD982034993
Active :	Inactive
Category :	STATE
Facility Types :	N/R
Type :	PERMANENT
Contact Name :	N/R
Contact Phone :	N/R
Facility Mailing Address :	1452 W 11TH ST, LONG BEACH, CA 908132881
Latitude :	33.78069528
Longitude :	-118.21148092
Agency Hyperlink :	Click here for hyperlink provided by the agency.
Last Date in Agency List :	2021-07-08

Waste Generator Details
State Waste :
2009: 221 - Waste oil and mixed oil, 4.028 tons to CAD981696420
2009: 221 - Waste oil and mixed oil, 27.55 tons to AZR000031823
2009: 221 - Waste oil and mixed oil, 14.44 tons to AZR000031823
2008: N/R - Blank or unknown, 8.34 tons to AZR000031823
2008: 261 - Polychlorinated biphenyls and material containing PCBs, tons to AZR000031823
2008: 221 - Waste oil and mixed oil, 15.4432 tons to CAD981696420
2008: 221 - Waste oil and mixed oil, 3.8 tons to AZR000031823

Map Id: 301
Direction: S
Distance: 0.518 mi., 2737 ft.
Elevation: 8 ft.
Relative: Lower

Site Name : CITY PAPER AND METAL CO INC | M3 ENVIRONMENTAL INC
1452 W 11TH ST | 1452 WEST 11TH STREET | 1452 W. 11 St.
LONG BEACH | Long Beach, CA

Database(s) : [CALEPA SITES - CA, ECHO, ERNS, FRS, FTTS INSP, HAZNET - CA, HIST CHMIRS - CA, HIST PCS ENF, HIST PCS FACILITY, HWG - CA, HWT - CA, ICIS, INACTIVE PCS, RCRA_NONGEN, STORMWATER] ***(cont.)***

Envirosite ID: 225010
EPA ID: CAD982034993

HAZNET - CA ***(cont.)***

Facility Name :	M3 ENVIRONMENTAL INC
Facility Address :	1452 W 11TH ST, LONG BEACH, CA 90813
County :	LOS ANGELES

Site Details

Generator EPA ID :	CAL000396954
Active :	Inactive
Category :	STATE
Facility Types :	N/R
Type :	PERMANENT
Contact Name :	N/R
Contact Phone :	N/R
Facility Mailing Address :	1452 W 11TH ST, LONG BEACH, CA 90813
Latitude :	33.78060900
Longitude :	-118.21183200
Agency Hyperlink :	Click here for hyperlink provided by the agency.
Last Date in Agency List :	2021-07-08

HIST CHMIRS - CA

Facility Address :	1452 W. 11 St., Long Beach
County :	Los Angeles County
Notified Date :	2001-03-06 08:58:00
Control Number :	01-1349
Substance 1 :	Unknown Oil/Chemical;;;
Quantity 1 :	0
Measure 1 :	N/R
Type 1 :	N/R
Pipeline 1 :	N/R
Vessel 1 (300 Tons) :	N/R
Substance 2 :	N/R
Quantity 2 :	N/R
Measure 2 :	N/R
Type 2 :	N/R
Pipeline 2 :	N/R
Vessel 2 (300 Tons) :	N/R
Substance 3 :	N/R
Quantity 3 :	N/R
Measure 3 :	N/R
Type 3 :	N/R
Pipeline 3 :	N/R
Vessel 3 (300 Tons) :	N/R
Description :	A substance is leaking from business and into storm drain.
Contained :	No
Water? :	Yes
Water Way :	storm drain

Map Id: 301
Direction: S
Distance: 0.518 mi., 2737 ft.
Elevation: 8 ft.
Relative: Lower

Site Name : CITY PAPER AND METAL CO INC | M3 ENVIRONMENTAL INC
1452 W 11TH ST | 1452 WEST 11TH STREET | 1452 W. 11 St.
LONG BEACH | Long Beach, CA

Database(s) : [CALEPA SITES - CA, ECHO, ERNS, FRS, FTTS INSP, HAZNET - CA, HIST CHMIRS - CA, HIST PCS ENF, HIST PCS FACILITY, HWG - CA, HWT - CA, ICIS, INACTIVE PCS, RCRA_NONGEN, STORMWATER] ***(cont.)***

Envirosite ID: 225010
EPA ID: CAD982034993

HIST CHMIRS - CA ***(cont.)***

Incident Date :	2001-03-06
Time :	N/R
Spill Site :	Merchant/Business
Site :	N/R
Cause :	N/R
Other Causes :	N/R
Injuries (Y/N) :	N/R
Injuries Number :	0
Fatal (Y/N) :	N/R
Fatal Number :	0
Evacs (Y/N) :	N/R
Evacs Number :	0
Cleanup :	Unknown
Admin Agency :	Long Beach Fire Department
Facility Address :	1452 West 11th Street, Long Beach
County :	Los Angeles County
Notified Date :	2008-02-20 15:44:00
Control Number :	08-1462
Substance 1 :	waste oil
Quantity 1 :	UNK
Measure 1 :	Unknown
Type 1 :	PETROLEUM
Pipeline 1 :	N/R
Vessel 1 (300 Tons) :	N/R
Substance 2 :	N/R
Quantity 2 :	N/R
Measure 2 :	N/R
Type 2 :	N/R
Pipeline 2 :	N/R
Vessel 2 (300 Tons) :	N/R
Substance 3 :	N/R
Quantity 3 :	N/R
Measure 3 :	N/R
Type 3 :	N/R
Pipeline 3 :	N/R
Vessel 3 (300 Tons) :	N/R
Description :	per NRC fax: "Caller stated there was a release of materials from the property (scrap yard) due to residual oil being carried off by rain." Remedial Actions: Clean up underway.
Contained :	Unknown
Water? :	No
Water Way :	N/R
Incident Date :	2008-02-20
Time :	1100

Map Id: 301
Direction: S
Distance: 0.518 mi., 2737 ft.
Elevation: 8 ft.
Relative: Lower

Site Name : CITY PAPER AND METAL CO INC | M3 ENVIRONMENTAL INC
1452 W 11TH ST | 1452 WEST 11TH STREET | 1452 W. 11 St.
LONG BEACH | Long Beach, CA

Database(s) : [CALEPA SITES - CA, ECHO, ERNS, FRS, FTTS INSP, HAZNET - CA, HIST CHMIRS - CA, HIST PCS ENF, HIST PCS FACILITY, HWG - CA, HWT - CA, ICIS, INACTIVE PCS, RCRA_NONGEN, STORMWATER] ***(cont.)***

Envirosite ID: 225010
EPA ID: CAD982034993

HIST CHMIRS - CA ***(cont.)***

Spill Site :	Merchant/Business
Site :	N/R
Cause :	N/R
Other Causes :	N/R
Injuries (Y/N) :	N/R
Injuries Number :	0
Fatal (Y/N) :	N/R
Fatal Number :	0
Evacs (Y/N) :	N/R
Evacs Number :	0
Cleanup :	Unknown
Admin Agency :	Long Beach Fire Department

HIST PCS ENF

Facility Name :	CITY PAPER & METAL CO.
Facility Address :	1452 W 11TH STREET, LONG BEACH, CA 90813
Effective Date :	1997-04-17
Expiration Date :	2002-04-17
NPDES ID :	CAF001014
FRS Facility Site ID :	600763457
Primary Facility SIC Code :	9999
Primary Facility SIC Description :	Nonclassifiable Establishments
Current Major/Minor Status :	Minor
Facility Type Description :	N/R
Facility Non-Government Contact Name:	N/R
Facility Non-Gov Addresses :	1452 W 11TH STREET, LONG BEACH, CA 90813
Total Actual Average Flow (MGD) :	N/R
Total App. Design Flow (MGD) :	N/R
Pretreat Program Required Indicator :	N/R
State Water Body :	N/R
State Water Body Name :	N/R
Tribal Land Code :	N/R
Tribal Land Name :	N/R
Contact Office Telephone Number :	N/R
Permit Non-Gov Addresses :	1452 W 11TH STREET
Permit Non-Government Contact Name :	N/R
Permit Type Description :	General Permit Covered Facility
Last Date in Agency List :	2015-01-15

HIST PCS FACILITY

Facility Name :	CITY PAPER & METAL CO.
Facility Address :	1452 W 11TH STREET, LONG BEACH, CA 90813
County :	N/R

Map Id: 301
Direction: S
Distance: 0.518 mi., 2737 ft.
Elevation: 8 ft.
Relative: Lower

Site Name : CITY PAPER AND METAL CO INC | M3 ENVIRONMENTAL INC
1452 W 11TH ST | 1452 WEST 11TH STREET | 1452 W. 11 St.
LONG BEACH | Long Beach, CA

Database(s) : [CALEPA SITES - CA, ECHO, ERNS, FRS, FTTS INSP, HAZNET - CA, HIST CHMIRS - CA, HIST PCS ENF, HIST PCS FACILITY, HWG - CA, HWT - CA, ICIS, INACTIVE PCS, RCRA_NONGEN, STORMWATER] ***(cont.)***

Envirosite ID: 225010
EPA ID: CAD982034993

HIST PCS FACILITY ***(cont.)***

FRS Facility Site ID :	600763457
NPDES ID :	CAF001014
Current Major/Minor Status :	Minor
Facility Type Description :	N/R
Permit Type :	General Permit Covered Facility
Primary Facility SIC Code :	9999
Primary Facility SIC Description :	Nonclassifiable Establishments
Total Actual Average Flow (MGD) :	N/R
Total App. Design Flow (MGD) :	N/R
Pretreat Prog Req'd Indicator Description:	N/R
State Water Body Number :	N/R
State Water Body Name :	N/R
Effective Date :	1997-04-17 00:00:00
Expiration Date :	2002-04-17 00:00:00
Tribal Land Code :	N/R
Tribal Land Name :	N/R
Facility Contact Name :	N/R
Contact Number :	N/R
Contact Address :	1452 W 11TH STREET, LONG BEACH, CA 90813
Permit Contact Name :	N/R
Permit Contact Address :	1452 W 11TH STREET, LONG BEACH, CA 90813
Latitude :	33.780751
Longitude :	-118.211361
Last Date in Agency list :	2014-12-10

HWG - CA

Facility Name :	CITY PAPER AND METAL CO., INC.
Facility Address :	1452 W 11TH ST, LONG BEACH, CA 90813
County :	LOS ANGELES

EPA ID :	CAD982034993
Status :	Inactive
Category :	STATE
Type :	PERMANENT
Facility Type :	N/R
Mailing Address :	1452 W 11TH ST, LONG BEACH, CA 908132881
Owner Name :	CITY PAPER AND METAL CO., INC.
Owner Address :	1452 W 11TH ST, LONG BEACH, CA 908132717
Operator Name :	VICTOR HOVSEPIAN
Operator Address :	1452 W 11TH ST, LONG BEACH, CA 90813
Latitude :	33.780733
Longitude :	-118.211389

Facility Name :	M3 ENVIRONMENTAL INC
Facility Address :	1452 W 11TH ST, LONG BEACH, CA 90813
County :	LOS ANGELES

Map Id: 301
Direction: S
Distance: 0.518 mi., 2737 ft.
Elevation: 8 ft.
Relative: Lower

Site Name : CITY PAPER AND METAL CO INC | M3 ENVIRONMENTAL INC
1452 W 11TH ST | 1452 WEST 11TH STREET | 1452 W. 11 St.
LONG BEACH | Long Beach, CA

Database(s) : [CALEPA SITES - CA, ECHO, ERNS, FRS, FTTS INSP, HAZNET - CA, HIST CHMIRS - CA, HIST PCS ENF, HIST PCS FACILITY, HWG - CA, HWT - CA, ICIS, INACTIVE PCS, RCRA_NONGEN, STORMWATER] ***(cont.)***

Envirosite ID: 225010
EPA ID: CAD982034993

HWG - CA ***(cont.)***

EPA ID :	CAL000396954
Status :	Inactive
Category :	STATE
Type :	PERMANENT
Facility Type :	N/R
Mailing Address :	1452 W 11TH ST, LONG BEACH, CA 90813
Owner Name :	M3 ENVIRONMENTAL INC
Owner Address :	1452 W 11TH ST, LONG BEACH, CA 90813
Operator Name :	TONY CARRASCO JR
Operator Address :	1452 W 11TH ST, LONG BEACH, CA 90813
Latitude :	33.780609
Longitude :	-118.211832

HWT - CA

Facility Name :	M3 ENVIRONMENTAL INC
Facility Address :	1452 W 11TH ST, LONG BEACH, CA 90813
County :	LOS ANGELES
Expiration Date :	2015-05-31
Registration Number :	6278
Last Date in Agency List :	2017-05-11

ICIS

Facility Name :	CITY PAPER & METAL CO.
Facility Address :	1452 W 11TH STREET, LONG BEACH, CA 90813

Site Details

NPDES ID :	CAF001014
ICIS Facility Interest ID :	1200003849
Facility UIN :	110030758080
Facility Type Code :	N/R
Impaired Waters :	N/R
Latitude :	33.780751
Longitude :	-118.211361
Last Date in Agency List :	2021-08-17

Facility NAICS

NAICS Code :	N/R
NAICS Description :	N/R

Map Id: 301
Direction: S
Distance: 0.518 mi., 2737 ft.
Elevation: 8 ft.
Relative: Lower

Site Name : CITY PAPER AND METAL CO INC | M3 ENVIRONMENTAL INC
1452 W 11TH ST | 1452 WEST 11TH STREET | 1452 W. 11 St.
LONG BEACH | Long Beach, CA

Database(s) : [CALEPA SITES - CA, ECHO, ERNS, FRS, FTTS INSP, HAZNET - CA, HIST CHMIRS - CA, HIST PCS ENF, HIST PCS FACILITY, HWG - CA, HWT - CA, ICIS, INACTIVE PCS, RCRA_NONGEN, STORMWATER] ***(cont.)***

Envirosite ID: 225010
EPA ID: CAD982034993

ICIS ***(cont.)***

Facility SIC

SIC Code :	9999
SIC Description :	Nonclassifiable Establishments

INACTIVE PCS

Issue Date :	1997-04-17
Original Issue Date :	1997-04-17
Effective Date :	1997-04-17
Expiration Date :	2002-04-17
Retirement Date :	N/R
Termination Date :	N/R
Issuing Agency :	N/R
Agency Type :	State
Activity ID :	1200016417
External Permit Number :	CAF001014
Facility Type Indicator :	NON-POTW
Permit Type :	General Permit Covered Facility-NPDES)
Major Minor Status :	N
Permit Status :	Expired
Total Design Flow Number :	N/R
Actual Average Flow Number :	N/R
State Water Body :	N/R
State Water Body Name :	N/R
Permit Name :	CITY PAPER & METAL CO.
Permit Comp Status :	Y
RNC Tracking :	Y
Master External Permit Number :	CAS000001
TMDL Interface :	N/R
EDMR Authorization :	N
Pretreatment Indicator :	N/R
Last Date in Agency List :	2021-08-19

RCRA_NONGEN

Facility Name :	CITY PAPER AND METAL CO., INC.
Facility Address :	1452 W 11TH ST, LONG BEACH, CA 90813-0000
County :	LOS ANGELES
Date Form Received by Agency :	1988-06-17
EPA ID :	CAD982034993
Mailing Address :	1452 W 11TH ST, LONG BEACH, CA 90813-0000
Contact :	VICTOR HOVSEPIAN
Contact Address :	1452 W 11TH ST, LONG BEACH, CA 90813
Contact Country :	N/R
Contact Telephone :	310-795-3104
Contact Email :	CITYMETAL@JUNO.COM
EPA Region :	09
Land Type :	Not Reported

Map Id: 301
Direction: S
Distance: 0.518 mi., 2737 ft.
Elevation: 8 ft.
Relative: Lower

Site Name : CITY PAPER AND METAL CO INC | M3 ENVIRONMENTAL INC
1452 W 11TH ST | 1452 WEST 11TH STREET | 1452 W. 11 St.
LONG BEACH | Long Beach, CA

Database(s) : [CALEPA SITES - CA, ECHO, ERNS, FRS, FTTS INSP, HAZNET - CA, HIST CHMIRS - CA, HIST PCS ENF, HIST PCS FACILITY, HWG - CA, HWT - CA, ICIS, INACTIVE PCS, RCRA_NONGEN, STORMWATER] ***(cont.)***

Envirosite ID: 225010
EPA ID: CAD982034993

RCRA_NONGEN ***(cont.)***

Source Type :	Implementer
Classification :	Not a generator, verified
Description :	Not a generator, verified
Last Date in Agency List :	2021-09-03

Owner/Operator Summary

Owner/Operator Name :	CITY PAPER AND METAL CO., INC.
Owner/Operator Address :	1452 W 11TH ST, LONG BEACH, CA 90813-2717
Owner/Operator Country :	N/R
Owner/Operator Telephone :	562-432-8067
Owner/Operator Email :	N/R
Owner/Operator Fax :	N/R
Legal Status :	Other land type
Owner/Operator Type :	Owner
Owner/Operator Start Date :	N/R
Owner/Operator End Date :	N/R

Owner/Operator Name :	VICTOR HOVSEPIAN
Owner/Operator Address :	1452 W 11TH ST, LONG BEACH, CA 90813
Owner/Operator Country :	N/R
Owner/Operator Telephone :	310-795-3104
Owner/Operator Email :	N/R
Owner/Operator Fax :	N/R
Legal Status :	Other land type
Owner/Operator Type :	Operator
Owner/Operator Start Date :	N/R
Owner/Operator End Date :	N/R

Handler Activities Summary

U.S. Importer of Hazardous Waste :	N
Mixed Waste (Haz. and Radioactive) :	N
Recycler of Hazardous Waste :	N
Transporter of Hazardous Waste :	N
Treater, Storer or Disposer of HW :	N
Underground Injection Activity :	N
On-site Burner Exemption :	N
Furnace Exemption :	N
Used Oil Fuel Burner :	N
Used Oil Processor :	N
Used Oil Refiner :	N
Used Oil Fuel Marketer to Burner :	N
Used Oil Specification Marketer :	N
Used Oil Transfer Facility :	N
Used Oil Transporter :	N

Map Id: 301
Direction: S
Distance: 0.518 mi., 2737 ft.
Elevation: 8 ft.
Relative: Lower

Site Name : CITY PAPER AND METAL CO INC | M3 ENVIRONMENTAL INC
1452 W 11TH ST | 1452 WEST 11TH STREET | 1452 W. 11 St.
LONG BEACH | Long Beach, CA

Database(s) : [CALEPA SITES - CA, ECHO, ERNS, FRS, FTTS INSP, HAZNET - CA, HIST CHMIRS - CA, HIST PCS ENF, HIST PCS FACILITY, HWG - CA, HWT - CA, ICIS, INACTIVE PCS, RCRA_NONGEN, STORMWATER] ***(cont.)***

Envirosite ID: 225010
EPA ID: CAD982034993

RCRA_NONGEN ***(cont.)***

Notices of Violations Summary
Regulation Violated : N

STORMWATER

Facility Name :	CITY PAPER & METAL CO.
Facility Address :	1452 W 11TH STREET, LONG BEACH, CA 90813
NPDES ID :	CAF001014
Permittee Name :	CITY PAPER & METAL CO.
Permit Status :	Expired
Permit Issuing Name :	State
Issued Date :	1997-04-17
Termination Date :	N/R
Effective Date :	1997-04-17
	2002-04-17
EPA Region :	09
SIC Code :	9999
NAICS Code :	N/R
EJ Indexes Above 80th Percentile :	Y
Significant Noncompliance Status :	N/R
Quarters with Noncompliance :	0
Industrial Stormwater Formal Enforcement Actions:	0
Facility Map Flag :	Y
DRF URL :	Click here for hyperlink provided by the agency.
Latitude :	33.78076
Longitude :	-118.21172
Last Date in Agency List :	2021-09-24

Map Id: BJ302
Direction: WSW
Distance: 0.520 mi., 2745 ft.
Elevation: 7 ft.
Relative: Lower

Site Name : Tonnage Industrial | International Recycling Center, LLC | INTERNATIONAL RECYCLING CENTERNA LLC
2130 W COWLES ST
LONG BEACH | Long Beach, CA 90813

Database(s) : [CALEPA SITES - CA, CHMIRS - CA, ECHO, ERNS, FRS, ICIS, NPDES - CA, PCS ENF, PCS FACILITY, RFR - CA, STORMWATER]

Envirosite ID: 880298
EPA ID: N/R

CALEPA SITES - CA

Facility Name : International Recycling Center, LLC

Map Id: BJ302
Direction: WSW
Distance: 0.520 mi., 2745 ft.
Elevation: 7 ft.
Relative: Lower

Site Name : Tonnage Industrial | International Recycling Center, LLC | INTERNATIONAL RECYCLING CENTERNA LLC
2130 W COWLES ST
LONG BEACH | Long Beach, CA 90813

Database(s) : [CALEPA SITES - CA, CHMIRS - CA, ECHO, ERNS, FRS, ICIS, NPDES - CA, PCS ENF, PCS FACILITY, RFR - CA, STORMWATER] ***(cont.)***

Envirosite ID: 880298
EPA ID: N/R

CALEPA SITES - CA ***(cont.)***

Facility Address :	2130 W COWLES ST, LONG BEACH, 90813
Site ID :	38406
EI ID :	10609606
EI Description :	Chemical Storage Facilities
Latitude :	33.784416
Longitude :	-118.220588
Agency Hyperlink :	Click here for hyperlink provided by the agency.
Last Date in Agency List :	2021-02-13
Facility Name :	Tonnage Industrial
Facility Address :	2130 W COWLES ST, LONG BEACH, 90813
Site ID :	557990
EI ID :	874075
EI Description :	Industrial Facility Storm Water
Latitude :	33.784370
Longitude :	-118.220450
Agency Hyperlink :	Click here for hyperlink provided by the agency.
Last Date in Agency List :	2021-08-26

CHMIRS - CA

Facility Address :	2130 W Cowles Street, Long Beach, 90813
County :	Los Angeles County
Notified Date :	2019-06-03 07:30:00
Spill Representative :	NRC
Control Number :	19-3538
Substance 1 :	Unknown Oil
Quantity 1 :	5
Measure 1 :	Gal(s)
Type 1 :	PETROLEUM
Pipeline 1 :	No
Vessel 1 (300 Tons) :	No
Substance 2 :	N/R
Quantity 2 :	N/R
Measure 2 :	N/R
Type 2 :	N/R
Pipeline 2 :	No
Vessel 2 (300 Tons) :	No
Substance 3 :	N/R
Quantity 3 :	N/R
Measure 3 :	N/R
Type 3 :	N/R
Pipeline 3 :	No
Vessel 3 (300 Tons) :	No

Map Id: BJ302
Direction: WSW
Distance: 0.520 mi., 2745 ft.
Elevation: 7 ft.
Relative: Lower

Site Name : Tonnage Industrial | International Recycling Center, LLC | INTERNATIONAL RECYCLING CENTERNA LLC
2130 W COWLES ST
LONG BEACH | Long Beach, CA 90813

Database(s) : [CALEPA SITES - CA, CHMIRS - CA, ECHO, ERNS, FRS, ICIS, NPDES - CA, PCS ENF, PCS FACILITY, RFR - CA, STORMWATER] ***(cont.)***

Envirosite ID: 880298
EPA ID: N/R

CHMIRS - CA ***(cont.)***

Description :	Per NRC Report: "CALLER IS REPORTING AN OILY SUBSTANCE WAS OBSERVED GOING DOWN THE GUTTER AND INTO A STORM DRAIN AT THE INCIDENT LOCATION. IT IS UNKNOWN WHERE IT CAME FROM." Remedial Actions: "NONE" Per RP: Release is a water and oil mixture less than 5 gallons. It has stopped and is contained by barrier.
Contained :	Stopped,Contained
Water? :	Yes
Water Way :	Storm Drain
Drinking Water Impacted :	Unknown
Known Impact :	Unknown
Incident Date :	2019-06-03
Time :	06:00:00
Spill Site :	Waterways
Site :	Storm Drain
Cause :	Unknown
Other Causes :	N/R
Injuries (Y/N) :	No
Injuries Number :	N/R
Fatal (Y/N) :	No
Fatal Number :	N/R
Evacs (Y/N) :	No
Evacs Number :	N/R
Cleanup :	Unknown
Admin Agency :	Long Beach Fire Department
Last Date in Agency List :	2020-01-30

ECHO

Facility Name :	TONNAGE INDUSTRIAL
Facility Address :	2130 W COWLES STREET, LONG BEACH, CA 90813
County :	N/R
Last Inspection Date :	2021-02-25
Registry ID :	110070555485
FIPS Code :	06037
EPA Region :	09
Inspection Count :	2
Last Inspection Days :	171
Informal Count :	1
Last Informal Action Date :	2019-06-07
Formal Action Count :	0
Last Formal Action Date :	N/R
Total Penalties :	0
Penalty Count :	N/R
Last Penalty Date :	N/R
Last Penalty Amount :	N/R
QTRS IN NC :	1
Programs IN SNC :	0
Current Compliance Status :	Violation Identified

Map Id: BJ302
Direction: WSW
Distance: 0.520 mi., 2745 ft.
Elevation: 7 ft.
Relative: Lower

Site Name : Tonnage Industrial | International Recycling Center, LLC | INTERNATIONAL RECYCLING CENTERNA LLC
2130 W COWLES ST
LONG BEACH | Long Beach, CA 90813

Database(s) : [CALEPA SITES - CA, CHMIRS - CA, ECHO, ERNS, FRS, ICIS, NPDES - CA, PCS ENF, PCS FACILITY, RFR - CA, STORMWATER] ***(cont.)***

Envirosite ID: 880298
EPA ID: N/R

ECHO ***(cont.)***

Three-Year Compliance Status :	_____V
Collection Method :	N/R
Reference Point :	N/R
Accuracy Meters :	17531
Derived Tribes :	N/R
Derived HUC :	18070104
Derived WBD :	180701060701
Derived STCTY FIPS :	06037
Derived Zip :	90813
Derived CD113 :	47
Derived CB2010 :	060375755001016
MYRTK Universe :	NNN
NPDES IDs :	CAW509206 CAZ510626
CWA Permit Types :	Minor
CWA Compliance Tracking :	On
CWA NAICS :	N/R
CWA SICS :	N/R
CWA Inspection Count :	2
CWA Last Inspection Days :	823
CWA Informal Count :	1
CWA Formal Action Count :	N/R
CWA Last Formal Action Date :	N/R
CWA Penalties :	N/R
CWA Last Penalty Date :	N/R
CWA Last Penalty Amount :	N/R
CWA Quarters IN NC :	1
CWA Current Compliance Status :	Violation Identified
CWA Current SNC Flag :	N
CWA 13 Quarters Compliance Status :	_____V
CWA 13 Quarters Effluent Exceedances:	N/R
CWA Three-Year QNCR Codes :	N/R
DFR URL :	Click here for hyperlink provided by the agency.
Facility SIC :	N/R
Facility NAICS :	N/R
Facility Last Inspection EPA Date :	N/R
Facility Last Inspection State Date :	2021-02-25
Facility Last Formal Act EPA Date :	N/R
Facility Last Formal Act State Date :	N/R
Facility Last Informal Act EPA Date :	N/R
Facility Last Informal Act State Date:	2019-06-07
Facility Federal Agency :	N/R
TRI Reporter :	N/R
Facility Imp Water Flag :	N/R
Current SNC Flag :	N
Indian County Flag :	N
Federal Flag :	N/R
US Mexico Border Flag :	N
Chesapeak Bay Flag :	N/R
AIR Flag :	N
NPDES Flag :	Y
SDWIS Flag :	N
RCRA Flag :	N

Map Id: BJ302
Direction: WSW
Distance: 0.520 mi., 2745 ft.
Elevation: 7 ft.
Relative: Lower

Site Name : Tonnage Industrial | International Recycling Center, LLC | INTERNATIONAL RECYCLING CENTERNA LLC
2130 W COWLES ST
LONG BEACH | Long Beach, CA 90813

Database(s) : [CALEPA SITES - CA, CHMIRS - CA, ECHO, ERNS, FRS, ICIS, NPDES - CA, PCS ENF, PCS FACILITY, RFR - CA, STORMWATER] ***(cont.)***

Envirosite ID: 880298
EPA ID: N/R

ECHO ***(cont.)***

TRI Flag :	N
GHG Flag :	N
Major Flag :	N/R
Active Flag :	Y
NAA Flag :	Y
Latitude :	33.78437
Longitude :	-118.22045
Last Date in Agency List :	2021-08-20

ERNS

Facility Address :	2130 W COWLES ST, LONG BEACH, CA 90813
County :	LOS ANGELES

Incident Information

Incident Date Time :	2019-06-03 06:00:00
Type of Incident :	UNKNOWN SHEEN
Incident Cause :	UNKNOWN
Incident DTG :	OCCURRED
Incident Location :	UNKNOWN SHEEN INCIDENT
Sequence Number :	1247662
Potential Flag :	N
Description of Incident :	CALLER IS REPORTING AN OILY SUBSTANCE WAS OBSERVED GOING DOWN THE GUTTER AND INTO A STORM DRAIN AT THE INCIDENT LOCATION. IT IS UNKNOWN WHERE IT CAME FROM.
Last Date in Agency List :	2019-10-30

Incident Response Summary

Date Time Received :	2019-06-03 10:19:00
Date Time Completed :	2019-06-03 10:26:00
Call Type :	Incident
Source :	TELEPHONE
Responsible Company :	N/R
Responsible Org Type :	UNKNOWN
Responsible City :	N/R
Responsible State :	XX
Responsible Zip :	N/R

Incident Details Summary

Remedial Action :	NONE
Medium :	STORM DRAIN
Medium Description :	WATER
Body of Water :	STORM DRAIN

Map Id: BJ302
Direction: WSW
Distance: 0.520 mi., 2745 ft.
Elevation: 7 ft.
Relative: Lower

Site Name : Tonnage Industrial | International Recycling Center, LLC | INTERNATIONAL RECYCLING CENTERNA LLC
2130 W COWLES ST
LONG BEACH | Long Beach, CA 90813

Database(s) : [CALEPA SITES - CA, CHMIRS - CA, ECHO, ERNS, FRS, ICIS, NPDES - CA, PCS ENF, PCS FACILITY, RFR - CA, STORMWATER] ***(cont.)***

Envirosite ID: 880298
EPA ID: N/R

ERNS ***(cont.)***

Weather Conditions :	N/R
Water Temperature :	N/R
Water Supply Contaminated :	U
Waterway Closed :	N
Waterway Description :	N/R

Additional Incident Details Summary

Actual Amount :	N/R
Actual Amount Units :	N/R
Capacity of Tank :	N/R
Capacity of Tank Units :	N/R
Continuous Release Begin Date :	N/R
Continuous Release End Date :	N/R
Continuous Release Change Date :	N/R
Continuous Release Permit :	N/R
Continuous Release Type :	N/R
Description of Tank :	N/R
Device Operational :	U
DOT Crossing Number :	N/R
DOT Regulated :	U
NPDES :	N/R
NPDES Compliance :	U
Pipeline Aboveground :	ABOVE
Pipeline Covered :	U
Pipeline Type :	N/R
Tank ID :	N/R
Tank Regulated :	U
Tank Regulated by :	N/R

Materials Involved Summary

Name of Material :	UNKNOWN OIL
CAS Number :	000000-00-0
Amount of Material :	0
Unit of Measure :	UNKNOWN AMOUNT
UN Number :	N/R
CHRIS Code :	OUN
Reached Water :	YES
Amount in Water :	0
Unit of Measure (Reach Water) :	UNKNOWN AMOUNT

Additional Materials Involved Summary

Name of Material :	N/R
CAS Number :	N/R
CHRIS Code :	N/R
Upper Bounds :	N/R

Map Id: BJ302
Direction: WSW
Distance: 0.520 mi., 2745 ft.
Elevation: 7 ft.
Relative: Lower

Site Name : Tonnage Industrial | International Recycling Center, LLC | INTERNATIONAL RECYCLING CENTERNA LLC
2130 W COWLES ST
LONG BEACH | Long Beach, CA 90813

Database(s) : [CALEPA SITES - CA, CHMIRS - CA, ECHO, ERNS, FRS, ICIS, NPDES - CA, PCS ENF, PCS FACILITY, RFR - CA, STORMWATER] ***(cont.)***

Envirosite ID: 880298
EPA ID: N/R

ERNS ***(cont.)***

Upper Bounds Unit :	N/R
Upper Bounds Rate :	N/R

Trains Details

Train Name Number :	N/R
Train Type :	N/R
Train Speed :	N/R
Train Direction :	N/R
Number Locomotives :	N/R
Number Cars :	N/R
Number Derailed :	N/R
Track Speed :	N/R
Railroad Name :	N/R
Non Compliance with Hazmat :	N/R

Derailed Units Summary

Train Name Number :	N/R
Car Number :	N/R
Car Content :	N/R
Position in Train :	N/R
Derailed Type :	N/R

Vessels Details

Vessel Name :	N/R
Vessel Type :	N/R
Vessel Length :	N/R
Hull Construction :	N/R
Fuel Capacity :	N/R
Fuel on Board :	N/R
Cargo Capacity :	N/R
Cargo on Board :	N/R
Is Vessel Aground :	N/R
Flag :	N/R
Breadth :	N/R
Draught :	N/R
Fuel Capacity Units :	N/R
Fuel on Board Units :	N/R
Cargo Capacity Units :	N/R
Cargo on Board Units :	N/R

Mobile Details

Vehicle Own Fuel Capacity :	N/R
Cargo Capacity :	N/R

Map Id: BJ302
Direction: WSW
Distance: 0.520 mi., 2745 ft.
Elevation: 7 ft.
Relative: Lower

Site Name : Tonnage Industrial | International Recycling Center, LLC | INTERNATIONAL RECYCLING CENTERNA LLC
2130 W COWLES ST
LONG BEACH | Long Beach, CA 90813

Database(s) : [CALEPA SITES - CA, CHMIRS - CA, ECHO, ERNS, FRS, ICIS, NPDES - CA, PCS ENF, PCS FACILITY, RFR - CA, STORMWATER] ***(cont.)***

Envirosite ID: 880298
EPA ID: N/R

ERNS ***(cont.)***

Amount of Cargo on Board :	N/R
Hazmat Carrier :	N/R
Carrier Licensed :	N/R
Noncompliance with Hazmat :	N/R
Mobile Type :	N/R
Cargo Capacity Units :	N/R
Amount of Cargo on Board Units :	N/R
Vehicle Year :	N/R
Vehicle Make :	N/R
Vehicle Model :	N/R
Vehicle Number :	N/R
Trailer Number :	N/R

FRS

Facility Name :	INTERNATIONAL RECYCLING CENTERNA LLC
Facility Address :	2130 W COWLES ST, LONG BEACH, CA 90813
County :	LOS ANGELES

Site Details

Registry ID :	110065377979
FRS Facility URL :	Click here for hyperlink provided by the agency.
Last Date in Agency List :	2021-07-17

Source Description

Source Description :

The California Environmental Protection Agency (CalEPA) has recently implemented a new data warehouse system (nSite). This data warehouse combines and merges facility and site information from five different systems managed within CalEPA. The five systems are: California Environmental Reporting System (CERS), EnviroStor, GeoTracker, California Integrated Water Quality System (CIWQS), and Toxic Release Inventory (TRI).

FRS Environmental Interest

Source and System ID :	CA-ENVIROVIEW - 38406

Facility Name :	TONNAGE INDUSTRIAL
Facility Address :	2130 W COWLES STREET, LONG BEACH, CA 90813
County :	N/R

Map Id: BJ302
Direction: WSW
Distance: 0.520 mi., 2745 ft.
Elevation: 7 ft.
Relative: Lower

Site Name : Tonnage Industrial | International Recycling Center, LLC | INTERNATIONAL RECYCLING CENTERNA LLC
2130 W COWLES ST
LONG BEACH | Long Beach, CA 90813

Database(s) : [CALEPA SITES - CA, CHMIRS - CA, ECHO, ERNS, FRS, ICIS, NPDES - CA, PCS ENF, PCS FACILITY, RFR - CA, STORMWATER] ***(cont.)***

Envirosite ID: 880298
EPA ID: N/R

FRS ***(cont.)***

Site Details

Registry ID :	110070555485
FRS Facility URL :	Click here for hyperlink provided by the agency.
Last Date in Agency List :	2021-07-17

Source Description

Source Description :

The NPDES module of the Compliance Information System (ICIS) tracks surface water permits issued under the Clean Water Act. Under NPDES, all facilities that discharge pollutants from any point source into waters of the United States are required to obtain a permit. The permit will likely contain limits on what can be discharged, impose monitoring and reporting requirements, and include other provisions to ensure that the discharge does not adversely affect water quality.

FRS Environmental Interest

Source and System ID :	ICIS - CAW509206 ICIS - CAZ510626

ICIS

Facility Name :	TONNAGE INDUSTRIAL
Facility Address :	2130 W COWLES ST, LONG BEACH, CA 90813

Site Details

NPDES ID :	CAZ510626
ICIS Facility Interest ID :	3601127461
Facility UIN :	110070555485
Facility Type Code :	Privately Owned Facility
Impaired Waters :	N/R
Latitude :	33.78437
Longitude :	-118.22045
Last Date in Agency List :	2021-08-17

Facility NAICS

NAICS Code :	N/R
NAICS Description :	N/R

Facility SIC

SIC Code :	N/R
SIC Description :	N/R

Map Id: BJ302
Direction: WSW
Distance: 0.520 mi., 2745 ft.
Elevation: 7 ft.
Relative: Lower

Site Name : Tonnage Industrial | International Recycling Center, LLC | INTERNATIONAL RECYCLING CENTERNA LLC
2130 W COWLES ST
LONG BEACH | Long Beach, CA 90813

Database(s) : [CALEPA SITES - CA, CHMIRS - CA, ECHO, ERNS, FRS, ICIS, NPDES - CA, PCS ENF, PCS FACILITY, RFR - CA, STORMWATER] ***(cont.)***

Envirosite ID: 880298
EPA ID: N/R

ICIS ***(cont.)***

Facility Name :	TONNAGE INDUSTRIAL
Facility Address :	2130 W COWLES STREET, LONG BEACH, CA 90813

Site Details

NPDES ID :	CAW509206
ICIS Facility Interest ID :	3601079923
Facility UIN :	110070555485
Facility Type Code :	N/R
Impaired Waters :	N/R
Latitude :	33.78437
Longitude :	-118.22045
Last Date in Agency List :	2021-08-17

Facility NAICS

NAICS Code :	N/R
NAICS Description :	N/R

Facility SIC

SIC Code :	N/R
SIC Description :	N/R

NPDES - CA

Facility Name :	Tonnage Industrial
Facility Address :	2130 W Cowles St, Long Beach, 90813
County :	Los Angeles
Effective Date :	2019-09-27
Adoption Date :	N/R
Expiration Date :	N/R
Termination Date :	N/R
Order Number :	97-03-DWQ
NPDES Number :	CAS000001
WDID :	4 19I028368
RM Status :	Active
Reg Meas ID :	510626
Reg Meas Type :	Enrollee
Program :	Industrial
Facility Place ID :	N/R
Region Code :	4
Discharger ID :	0
Discharger :	Tonnage Industrial
Discharger Address :	2130 W Cowles St, Long Beach, California 90813
Last Date in Agency List :	2021-09-03

Map Id: BJ302
Direction: WSW
Distance: 0.520 mi., 2745 ft.
Elevation: 7 ft.
Relative: Lower

Site Name : Tonnage Industrial | International Recycling Center, LLC | INTERNATIONAL RECYCLING CENTERNA LLC
2130 W COWLES ST
LONG BEACH | Long Beach, CA 90813

Database(s) : [CALEPA SITES - CA, CHMIRS - CA, ECHO, ERNS, FRS, ICIS, NPDES - CA, PCS ENF, PCS FACILITY, RFR - CA, STORMWATER] ***(cont.)***

Envirosite ID: 880298
EPA ID: N/R

PCS ENF

Site Details

NPDES ID :	CAW509206
Last Date in Agency List :	2021-08-17

Formal Enforcement Actions

Settlement Entered Date :	N/R
ENF Identifier :	N/R
Activity ID :	N/R
Activity Type :	N/R
ENF Type :	N/R
Agency :	N/R
Fed Penalty Assessed Amount :	N/R
State Local Penalty Amount :	N/R

Informal Enforcement Actions

Achieved Date :	06/07/2019
Registry ID :	110070555485
ENF Identifier :	CA-ZIEA433489
Activity ID :	3601890308
Activity Type :	Administrative - Informal
ENF Type :	Notice of Noncompliance Issued
Agency :	State

PCS FACILITY

Issue Date :	2019-09-27
Original Issue Date :	2019-09-27
Effective Date :	2019-09-27
Expiration Date :	2020-06-30
Retirement Date :	N/R
Termination Date :	N/R
Issuing Agency :	CA Waterboards
Agency Type :	State
Activity ID :	3601987399
External Permit Number :	N/R
Facility Type Indicator :	NON-POTW
Permit Type :	General Permit Covered Facility-NPDES)
Major Minor Status :	N
Permit Status :	Administratively Continued
Total Design Flow Number :	N/R
Actual Average Flow Number :	N/R
State Water Body :	N/R
State Water Body Name :	N/R
Permit Name :	Tonnage Industrial
Permit Comp Status :	Y
RNC Tracking :	Y
Master External Permit Number :	CAS000001

Map Id: BJ302
Direction: WSW
Distance: 0.520 mi., 2745 ft.
Elevation: 7 ft.
Relative: Lower

Site Name : Tonnage Industrial | International Recycling Center, LLC | INTERNATIONAL RECYCLING CENTERNA LLC
2130 W COWLES ST
LONG BEACH | Long Beach, CA 90813

Database(s) : [CALEPA SITES - CA, CHMIRS - CA, ECHO, ERNS, FRS, ICIS, NPDES - CA, PCS ENF, PCS FACILITY, RFR - CA, STORMWATER] ***(cont.)***

Envirosite ID: 880298
EPA ID: N/R

PCS FACILITY ***(cont.)***

TMDL Interface :	N/R
EDMR Authorization :	N
Pretreatment Indicator :	N/R
Last Date in Agency List :	2021-08-19

RFR - CA

Facility Name :	Tonnage Industrial
Facility Address :	2130 W Cowles St, Long Beach, CA 90813
County :	Los Angeles
Effective Date :	2019-09-27
Adoption Date :	N/R
Termination Date :	N/R
Expiration/Review Date :	N/R
NPDES Number :	CAS000001
Order Number :	2014-0057-DWQ
WDID :	4 19I028368
SIC/NAICS :	3316(+)
Program :	INDSTW
Regulatory Measure Status :	Active
Regulatory Measure Type :	Storm water industrial
Place/Project Type :	Industrial - Cold-Rolled Steel Sheet, Strip, and Bars
Region :	4
Design Flow :	N/R
Major/Minor :	N/R
Complexity :	N/R
TTWQ :	N/R
Number of Enforcement Actions within Five Years:	N/R
Number of Violations within Five Years:	N/R
Agency :	Tonnage Industrial
Agency Address :	2130 W Cowles St, Long Beach, CA 90813
Latitude :	33.78437
Longitude :	-118.22045
Last Date in Agency List :	2021-07-24

STORMWATER

Facility Name :	TONNAGE INDUSTRIAL
Facility Address :	2130 W COWLES ST, LONG BEACH, CA 90813
NPDES ID :	CAZ510626
Permittee Name :	Tonnage Industrial
Permit Status :	Admin Continued
Permit Issuing Name :	State
Issued Date :	2019-09-27
Termination Date :	N/R
Effective Date :	2019-09-27

Map Id: BJ302
Direction: WSW
Distance: 0.520 mi., 2745 ft.
Elevation: 7 ft.
Relative: Lower

Site Name : Tonnage Industrial | International Recycling Center, LLC | INTERNATIONAL RECYCLING CENTERNA LLC
2130 W COWLES ST
LONG BEACH | Long Beach, CA 90813

Database(s) : [CALEPA SITES - CA, CHMIRS - CA, ECHO, ERNS, FRS, ICIS, NPDES - CA, PCS ENF, PCS FACILITY, RFR - CA, STORMWATER] ***(cont.)***

Envirosite ID: 880298
EPA ID: N/R

STORMWATER ***(cont.)***

	2020-06-30
EPA Region :	09
SIC Code :	N/R
NAICS Code :	N/R
EJ Indexes Above 80th Percentile :	Y
Significant Noncompliance Status :	N/R
Quarters with Noncompliance :	0
Industrial Stormwater Formal Enforcement Actions:	0
Facility Map Flag :	Y
DRF URL :	Click here for hyperlink provided by the agency.
Latitude :	33.78437
Longitude :	-118.22045
Last Date in Agency List :	2021-09-24

Map Id: 303
Direction: S
Distance: 0.521 mi., 2752 ft.
Elevation: 9 ft.
Relative: Lower

Site Name : BILTMORE METAL FABRICATORS
1368 W 11TH ST
LONG BEACH | Long Beach, CA

Database(s) : [CALEPA SITES - CA, CIWQS - CA, ECHO, FRS, HAZNET - CA, HWG - CA, ICIS, INACTIVE PCS, NPDES - CA, PCS FACILITY, RFR - CA, STORMWATER]

Envirosite ID: 796370
EPA ID: N/R

CALEPA SITES - CA

Facility Name :	BILTMORE METAL FABRICATORS
Facility Address :	1368 W 11TH ST, LONG BEACH, 90813
Site ID :	527478
EI ID :	856601
EI Description :	Industrial Facility Storm Water
Latitude :	33.780470
Longitude :	-118.210210
Agency Hyperlink :	Click here for hyperlink provided by the agency.
Last Date in Agency List :	2021-08-26

CIWQS - CA

Facility Name :	BILTMORE METAL FABRICATORS
Facility Address :	1368 W 11TH STREET, Long Beach, CA 90810
County :	Los Angeles

Map Id: 303
Direction: S
Distance: 0.521 mi., 2752 ft.
Elevation: 9 ft.
Relative: Lower

Site Name : BILTMORE METAL FABRICATORS
1368 W 11TH ST
LONG BEACH | Long Beach, CA

Database(s) : [CALEPA SITES - CA, CIWQS - CA, ECHO, FRS, HAZNET - CA, HWG - CA, ICIS, INACTIVE PCS, NPDES - CA, PCS FACILITY, RFR - CA, STORMWATER] ***(cont.)***

Envirosite ID: 796370
EPA ID: N/R

CIWQS - CA ***(cont.)***

Place ID :	S885746
Agency Name :	BILTMORE METAL FABRICATORS
Last Date in Agency List :	2020-10-30
Facility Name :	BILTMORE METAL FABRICATORS
Facility Address :	1368 W 11TH ST, LONG BEACH, CA 90813
County :	LOS ANGELES
Place ID :	S856601
Agency Name :	BILTMORE METAL FABRICATORS
Last Date in Agency List :	2021-09-10

ECHO

Facility Name :	BILTMORE METAL FABRICATORS
Facility Address :	1368 W 11TH ST, LONG BEACH, CA 90813
County :	N/R
Last Inspection Date :	2018-06-21
Registry ID :	110070097668
FIPS Code :	06037
EPA Region :	09
Inspection Count :	1
Last Inspection Days :	1151
Informal Count :	0
Last Informal Action Date :	N/R
Formal Action Count :	0
Last Formal Action Date :	N/R
Total Penalties :	0
Penalty Count :	N/R
Last Penalty Date :	N/R
Last Penalty Amount :	N/R
QTRS IN NC :	0
Programs IN SNC :	0
Current Compliance Status :	No Violation Identified
Three-Year Compliance Status :	_____
Collection Method :	N/R
Reference Point :	N/R
Accuracy Meters :	17531
Derived Tribes :	N/R
Derived HUC :	18070104
Derived WBD :	N/R
Derived STCTY FIPS :	06037
Derived Zip :	90813
Derived CD113 :	47
Derived CB2010 :	060379800331025
MYRTK Universe :	NNN
NPDES IDs :	CAZ488053
CWA Permit Types :	Minor
CWA Compliance Tracking :	On
CWA NAICS :	N/R

Map Id: 303
Direction: S
Distance: 0.521 mi., 2752 ft.
Elevation: 9 ft.
Relative: Lower

Site Name : BILTMORE METAL FABRICATORS
1368 W 11TH ST
LONG BEACH | Long Beach, CA

Database(s) : [CALEPA SITES - CA, CIWQS - CA, ECHO, FRS, HAZNET - CA, HWG - CA, ICIS, INACTIVE PCS, NPDES - CA, PCS FACILITY, RFR - CA, STORMWATER] ***(cont.)***

Envirosite ID: 796370
EPA ID: N/R

ECHO ***(cont.)***

CWA SICS :	3499
CWA Inspection Count :	1
CWA Last Inspection Days :	1150
CWA Informal Count :	N/R
CWA Formal Action Count :	N/R
CWA Last Formal Action Date :	N/R
CWA Penalties :	N/R
CWA Last Penalty Date :	N/R
CWA Last Penalty Amount :	N/R
CWA Quarters IN NC :	0
CWA Current Compliance Status :	No Violation Identified
CWA Current SNC Flag :	N
CWA 13 Quarters Compliance Status :	_____
CWA 13 Quarters Effluent Exceedances:	N/R
CWA Three-Year QNCR Codes :	N/R
DFR URL :	Click here for hyperlink provided by the agency.
Facility SIC :	3499
Facility NAICS :	N/R
Facility Last Inspection EPA Date :	N/R
Facility Last Inspection State Date :	2018-06-21
Facility Last Formal Act EPA Date :	N/R
Facility Last Formal Act State Date :	N/R
Facility Last Informal Act EPA Date :	N/R
Facility Last Informal Act State Date:	N/R
Facility Federal Agency :	N/R
TRI Reporter :	N/R
Facility Imp Water Flag :	N/R
Current SNC Flag :	N
Indian County Flag :	N
Federal Flag :	N/R
US Mexico Border Flag :	N
Chesapeak Bay Flag :	N/R
AIR Flag :	N
NPDES Flag :	Y
SDWIS Flag :	N
RCRA Flag :	N
TRI Flag :	N
GHG Flag :	N
Major Flag :	N/R
Active Flag :	Y
NAA Flag :	Y
Latitude :	33.78047
Longitude :	-118.21021
Last Date in Agency List :	2021-08-20

FRS

Facility Name :	BILTMORE METAL FABRICATORS
Facility Address :	1368 W 11TH ST, LONG BEACH, CA 90813
County :	N/R

Map Id: 303
Direction: S
Distance: 0.521 mi., 2752 ft.
Elevation: 9 ft.
Relative: Lower

Site Name : BILTMORE METAL FABRICATORS
1368 W 11TH ST
LONG BEACH | Long Beach, CA

Database(s) : [CALEPA SITES - CA, CIWQS - CA, ECHO, FRS, HAZNET - CA, HWG - CA, ICIS, INACTIVE PCS, NPDES - CA, PCS FACILITY, RFR - CA, STORMWATER] ***(cont.)***

Envirosite ID: 796370
EPA ID: N/R

FRS ***(cont.)***

Site Details

Registry ID :	110070097668
FRS Facility URL :	Click here for hyperlink provided by the agency.
Last Date in Agency List :	2021-07-17

Source Description

Source Description :

The NPDES module of the Compliance Information System (ICIS) tracks surface water permits issued under the Clean Water Act. Under NPDES, all facilities that discharge pollutants from any point source into waters of the United States are required to obtain a permit. The permit will likely contain limits on what can be discharged, impose monitoring and reporting requirements, and include other provisions to ensure that the discharge does not adversely affect water quality.

FRS Environmental Interest

Source and System ID :	ICIS - CAZ488053

HAZNET - CA

Facility Name :	BILTMORE METAL FABRICATORS
Facility Address :	1368 W 11TH ST, LONG BEACH, CA 90813
County :	LOS ANGELES

Site Details

Generator EPA ID :	CAL000385385
Active :	Inactive
Category :	STATE
Facility Types :	N/R
Type :	PERMANENT
Contact Name :	N/R
Contact Phone :	N/R
Facility Mailing Address :	1368 W 11TH ST, LONG BEACH, CA 90813
Latitude :	33.78046500
Longitude :	-118.21020750
Agency Hyperlink :	Click here for hyperlink provided by the agency.
Last Date in Agency List :	2021-07-08

HWG - CA

Facility Name :	BILTMORE METAL FABRICATORS
Facility Address :	1368 W 11TH ST, LONG BEACH, CA 90813
County :	LOS ANGELES
EPA ID :	CAL000385385
Status :	Inactive

Map Id: 303
Direction: S
Distance: 0.521 mi., 2752 ft.
Elevation: 9 ft.
Relative: Lower

Site Name : BILTMORE METAL FABRICATORS
1368 W 11TH ST
LONG BEACH | Long Beach, CA

Database(s) : [CALEPA SITES - CA, CIWQS - CA, ECHO, FRS, HAZNET - CA, HWG - CA, ICIS, INACTIVE PCS, NPDES - CA, PCS FACILITY, RFR - CA, STORMWATER] ***(cont.)***

Envirosite ID: 796370
EPA ID: N/R

HWG - CA ***(cont.)***

Category :	STATE
Type :	PERMANENT
Facility Type :	N/R
Mailing Address :	1368 W 11TH ST, LONG BEACH, CA 90813
Owner Name :	BRUCE HARRISON
Owner Address :	1368 W 11TH ST, LONG BEACH, CA 90813
Operator Name :	BRUCE HARRISON
Operator Address :	1368 W 11TH ST, LONG BEACH, CA 90813
Latitude :	33.78046
Longitude :	-118.2102

ICIS

Facility Name :	BILTMORE METAL FABRICATORS
Facility Address :	1368 W 11TH ST, LONG BEACH, CA 90813

Site Details

NPDES ID :	CAZ488053
ICIS Facility Interest ID :	3600736594
Facility UIN :	110070097668
Facility Type Code :	Privately Owned Facility
Impaired Waters :	N/R
Latitude :	33.78047
Longitude :	-118.21021
Last Date in Agency List :	2021-08-17

Facility NAICS

NAICS Code :	N/R
NAICS Description :	N/R

Facility SIC

SIC Code :	3499
SIC Description :	Fabricated Metal Products

INACTIVE PCS

Issue Date :	2017-07-03
Original Issue Date :	2017-07-03
Effective Date :	2017-07-03
Expiration Date :	2020-06-30
Retirement Date :	N/R
Termination Date :	N/R
Issuing Agency :	CA Waterboards
Agency Type :	State
Activity ID :	3601115971
External Permit Number :	CAZ488053
Facility Type Indicator :	NON-POTW

Map Id: 303
Direction: S
Distance: 0.521 mi., 2752 ft.
Elevation: 9 ft.
Relative: Lower

Site Name : BILTMORE METAL FABRICATORS
1368 W 11TH ST
LONG BEACH | Long Beach, CA

Database(s) : [CALEPA SITES - CA, CIWQS - CA, ECHO, FRS, HAZNET - CA, HWG - CA, ICIS, INACTIVE PCS, NPDES - CA, PCS FACILITY, RFR - CA, STORMWATER] ***(cont.)***

Envirosite ID: 796370
EPA ID: N/R

INACTIVE PCS ***(cont.)***

Permit Type :	General Permit Covered Facility-NPDES)
Major Minor Status :	N
Permit Status :	Expired
Total Design Flow Number :	N/R
Actual Average Flow Number :	N/R
State Water Body :	N/R
State Water Body Name :	N/R
Permit Name :	BILTMORE METAL FABRICATORS
Permit Comp Status :	Y
RNC Tracking :	Y
Master External Permit Number :	CAS000001
TMDL Interface :	N/R
EDMR Authorization :	N
Pretreatment Indicator :	N/R
Last Date in Agency List :	2021-08-19

NPDES - CA

Facility Name :	BILTMORE METAL FABRICATORS
Facility Address :	1368 w 11th st, Long Beach, 90813
County :	Los Angeles
Effective Date :	2017-07-03
Adoption Date :	N/R
Expiration Date :	N/R
Termination Date :	N/R
Order Number :	97-03-DWQ
NPDES Number :	CAS000001
WDID :	4 19NEC003357
RM Status :	Active
Reg Meas ID :	488053
Reg Meas Type :	Enrollee
Program :	Industrial
Facility Place ID :	N/R
Region Code :	4
Discharger ID :	0
Discharger :	BILTMORE METAL FABRICATORS
Discharger Address :	1368 w 11th st, long beach, California 90813
Last Date in Agency List :	2021-09-03

PCS FACILITY

Issue Date :	2017-07-03
Original Issue Date :	2017-07-03
Effective Date :	2017-07-03
Expiration Date :	2020-06-30
Retirement Date :	N/R
Termination Date :	N/R
Issuing Agency :	CA Waterboards
Agency Type :	State
Activity ID :	3601115971
External Permit Number :	CAZ488053
Facility Type Indicator :	NON-POTW

Map Id: 303
Direction: S
Distance: 0.521 mi., 2752 ft.
Elevation: 9 ft.
Relative: Lower

Site Name : BILTMORE METAL FABRICATORS
1368 W 11TH ST
LONG BEACH | Long Beach, CA

Database(s) : [CALEPA SITES - CA, CIWQS - CA, ECHO, FRS, HAZNET - CA, HWG - CA, ICIS, INACTIVE PCS, NPDES - CA, PCS FACILITY, RFR - CA, STORMWATER] ***(cont.)***

Envirosite ID: 796370
EPA ID: N/R

PCS FACILITY ***(cont.)***

Permit Type :	General Permit Covered Facility-NPDES)
Major Minor Status :	N
Permit Status :	Effective
Total Design Flow Number :	N/R
Actual Average Flow Number :	N/R
State Water Body :	N/R
State Water Body Name :	N/R
Permit Name :	BILTMORE METAL FABRICATORS
Permit Comp Status :	Y
RNC Tracking :	Y
Master External Permit Number :	CAS000001
TMDL Interface :	N/R
EDMR Authorization :	N
Pretreatment Indicator :	N/R
Last Date in Agency List :	2020-02-11

RFR - CA

Facility Name :	BILTMORE METAL FABRICATORS
Facility Address :	1368 w 11th st, Long Beach, CA 90813
County :	Los Angeles
Effective Date :	2017-07-03
Adoption Date :	N/R
Termination Date :	N/R
Expiration/Review Date :	N/R
NPDES Number :	CAS000001
Order Number :	2014-0057-DWQ
WDID :	4 19NEC003357
SIC/NAICS :	3499
Program :	INDSTW
Regulatory Measure Status :	Active
Regulatory Measure Type :	Storm water industrial
Place/Project Type :	Industrial - Fabricated Metal Products, NEC
Region :	4
Design Flow :	N/R
Major/Minor :	N/R
Complexity :	N/R
TTWQ :	N/R
Number of Enforcement Actions within Five Years:	N/R
Number of Violations within Five Years:	N/R
Agency :	BILTMORE METAL FABRICATORS
Agency Address :	1368 w 11th st, Long Beach, CA 90813
Latitude :	33.78047
Longitude :	-118.21021
Last Date in Agency List :	2021-07-24

STORMWATER

Facility Name :	BILTMORE METAL FABRICATORS
Facility Address :	1368 W 11TH ST, LONG BEACH, CA 90813

Map Id: 303
Direction: S
Distance: 0.521 mi., 2752 ft.
Elevation: 9 ft.
Relative: Lower

Site Name : BILTMORE METAL FABRICATORS
1368 W 11TH ST
LONG BEACH | Long Beach, CA

Database(s) : [CALEPA SITES - CA, CIWQS - CA, ECHO, FRS, HAZNET - CA, HWG - CA, ICIS, INACTIVE PCS, NPDES - CA, PCS FACILITY, RFR - CA, STORMWATER] ***(cont.)***

Envirosite ID: 796370
EPA ID: N/R

STORMWATER ***(cont.)***

NPDES ID :	CAZ488053
Permittee Name :	BILTMORE METAL FABRICATORS
Permit Status :	Expired
Permit Issuing Name :	State
Issued Date :	2017-07-03
Termination Date :	N/R
Effective Date :	2017-07-03 2020-06-30
EPA Region :	09
SIC Code :	3499
NAICS Code :	N/R
EJ Indexes Above 80th Percentile :	Y
Significant Noncompliance Status :	N/R
Quarters with Noncompliance :	0
Industrial Stormwater Formal Enforcement Actions:	0
Facility Map Flag :	Y
DRF URL :	Click here for hyperlink provided by the agency.
Latitude :	33.78047
Longitude :	-118.21021
Last Date in Agency List :	2021-09-24

Map Id: BL304
Direction: WSW
Distance: 0.544 mi., 2874 ft.
Elevation: 8 ft.
Relative: Lower

Site Name : HUGH J-RESINS COMPANY | HUGH J-RESINS COMPAN
2267 W GAYLORD | 2267 WEST GAYLORD
LONG BEACH, CA

Database(s) : [CALEPA SITES - CA, CERCLIS NFRAP, CORRACTS, ECHO, ENVIROSTOR - CA, FRS, HAZNET - CA, HWG - CA, HWP - CA, RCRA_NONGEN, SEMS_8R_ARCHIVED SITES]

Envirosite ID: 221699
EPA ID: N/R

CALEPA SITES - CA

Facility Name :	HUGH J RESINS CO INC
Facility Address :	2267 WEST GAYLORD, LONG BEACH, 90813-1035
Site ID :	473022
EI ID :	110002632321
EI Description :	US EPA Air Emission Inventory System (EIS)
Latitude :	33.786440
Longitude :	-118.221950
Agency Hyperlink :	Click here for hyperlink provided by the agency.
Last Date in Agency List :	2021-08-26

Map Id: BL304
Direction: WSW
Distance: 0.544 mi., 2874 ft.
Elevation: 8 ft.
Relative: Lower

Site Name : HUGH J-RESINS COMPANY | HUGH J-RESINS COMPAN
2267 W GAYLORD | 2267 WEST GAYLORD
LONG BEACH, CA

Database(s) : [CALEPA SITES - CA, CERCLIS NFRAP, CORRACTS, ECHO, ENVIROSTOR - CA, FRS, HAZNET - CA, HWG - CA, HWP - CA, RCRA_NONGEN, SEMS_8R_ARCHIVED SITES] ***(cont.)***

Envirosite ID: 221699
EPA ID: N/R

CALEPA SITES - CA ***(cont.)***

Facility Name :	HUGH J-RESINS COMPAN
Facility Address :	2267 W GAYLORD, LONG BEACH, 908130000
Site ID :	338427
EI ID :	80001551
EI Description :	Corrective Action
Latitude :	33.786562
Longitude :	-118.222002
Agency Hyperlink :	Click here for hyperlink provided by the agency.
Last Date in Agency List :	2021-08-26
Facility Name :	HUGH J-RESINS COMPANY
Facility Address :	2267 W GAYLORD, LONG BEACH, 908130000
Site ID :	248621
EI ID :	CAD008316218
EI Description :	Hazardous Waste
Latitude :	33.786415
Longitude :	-118.222308
Agency Hyperlink :	Click here for hyperlink provided by the agency.
Last Date in Agency List :	2021-08-26

CERCLIS NFRAP

Facility Name :	HUGH J RESINS CO
Facility Address :	2267 W GAYLORD, LONG BEACH, CA 90813
County :	LOS ANGELES
Site ID :	0901043
Epa ID :	CAD008316218
Short Name :	HUGH J RESINS CO
Congressional District :	32
IFMS ID :	N/R
SMSA Number :	4480
USGC Hydro Unit :	18070104
Federal Facility :	N
DMNSN Number :	N/R
Site Orphan Flag :	N
RCRA ID :	Y
USGS Quadrangle :	N/R
Site Init by Prog :	N/R
NFRAP Flag :	NFA
Parent ID :	N/R
RST Code :	N/R
EPA Region :	09
Classification :	N/R
Site Settings Code :	N/R

Map Id: BL304
Direction: WSW
Distance: 0.544 mi., 2874 ft.
Elevation: 8 ft.
Relative: Lower

Site Name : HUGH J-RESINS COMPANY | HUGH J-RESINS COMPAN
2267 W GAYLORD | 2267 WEST GAYLORD
LONG BEACH, CA

Database(s) : [CALEPA SITES - CA, CERCLIS NFRAP, CORRACTS, ECHO, ENVIROSTOR - CA, FRS, HAZNET - CA, HWG - CA, HWP - CA, RCRA_NONGEN, SEMS_8R_ARCHIVED SITES] ***(cont.)***

Envirosite ID: 221699
EPA ID: N/R

CERCLIS NFRAP ***(cont.)***

NPL Status :	Not on the NPL
DMNSN Unit Code :	N/R
RBRAC Code :	N/R
RResp Fed Agency Code :	N/R
Non NPL Status :	NFRAP-Site does not qualify for the NPL based on existing information
Non NPL Status Date :	1991-01-29
Site Fips Code :	06037
CC Concurrence Date :	N/R
CC Concurrence FY :	N/R
Alias EPA ID :	N/R
Site FUDS Flag :	N/R

CERCLIS Site Contact Name(s)

Contact ID :	13003854
Contact Title :	Site Assessment Manager (SAM)
Contact ID :	13003858
Contact Title :	Site Assessment Manager (SAM)
Contact ID :	13004003
Contact Title :	Site Assessment Manager (SAM)
Alias Comments :	N/R
Site Description :	N/R

CERCLIS Assessment History

Action Code :	001
Action :	SITE INSPECTION
Date Started :	N/R
Date Completed :	1987-07-01
Priority Level :	1
Operational Unit :	00
Primary Responsibility :	EPA Fund-Financed
Planning Status :	N/R
Urgency Indicator :	N/R
Action Anomaly :	N/R
Action Code :	001
Action :	ARCHIVE SITE
Date Started :	N/R
Date Completed :	1991-01-29
Priority Level :	1
Operational Unit :	00

Map Id: BL304
Direction: WSW
Distance: 0.544 mi., 2874 ft.
Elevation: 8 ft.
Relative: Lower

Site Name : HUGH J-RESINS COMPANY | HUGH J-RESINS COMPAN
2267 W GAYLORD | 2267 WEST GAYLORD
LONG BEACH, CA

Database(s) : [CALEPA SITES - CA, CERCLIS NFRAP, CORRACTS, ECHO, ENVIROSTOR - CA, FRS, HAZNET - CA, HWG - CA, HWP - CA, RCRA_NONGEN, SEMS_8R_ARCHIVED SITES] ***(cont.)***

Envirosite ID: 221699
EPA ID: N/R

CERCLIS NFRAP ***(cont.)***

Primary Responsibility :	EPA In-House
Planning Status :	N/R
Urgency Indicator :	N/R
Action Anomaly :	N/R
Action Code :	001
Action :	PRELIMINARY ASSESSMENT
Date Started :	1985-11-01
Date Completed :	1986-10-01
Priority Level :	1
Operational Unit :	00
Primary Responsibility :	State, Fund Financed
Planning Status :	N/R
Urgency Indicator :	N/R
Action Anomaly :	N/R
Action Code :	001
Action :	DISCOVERY
Date Started :	N/R
Date Completed :	1986-01-01
Priority Level :	1
Operational Unit :	00
Primary Responsibility :	State, Fund Financed
Planning Status :	N/R
Urgency Indicator :	N/R
Action Anomaly :	N/R
Action Code :	002
Action :	SITE INSPECTION
Date Started :	N/R
Date Completed :	1991-01-29
Priority Level :	1
Operational Unit :	00
Primary Responsibility :	EPA Fund-Financed
Planning Status :	N/R
Urgency Indicator :	N/R
Action Anomaly :	N/R

CORRACTS

Facility Name :	HUGH J-RESINS COMPANY
Facility Address :	2267 W GAYLORD, LONG BEACH, CA 90813
County :	LOS ANGELES
EPA ID :	CAD008316218
EPA Region :	09
Last Date in Agency List :	2021-09-03

Map Id: BL304
Direction: WSW
Distance: 0.544 mi., 2874 ft.
Elevation: 8 ft.
Relative: Lower

Site Name : HUGH J-RESINS COMPANY | HUGH J-RESINS COMPAN
2267 W GAYLORD | 2267 WEST GAYLORD
LONG BEACH, CA

Database(s) : [CALEPA SITES - CA, CERCLIS NFRAP, CORRACTS, ECHO, ENVIROSTOR - CA, FRS, HAZNET - CA, HWG - CA, HWP - CA, RCRA_NONGEN, SEMS_8R_ARCHIVED SITES] ***(cont.)***

Envirosite ID: 221699
EPA ID: N/R

CORRACTS ***(cont.)***

HNAICS Code :	325211 - PLASTICS MATERIAL AND RESIN MANUFACTURING
Area Name :	N/R
Actual Date :	1991-01-29
Action :	PA OR CERCLA INSPECTION
Original Schedule Date :	N/R
Schedule End Date :	N/R
Area Name :	N/R
Actual Date :	1990-01-01
Action :	LEAD AGENCY DETERMINATION
Original Schedule Date :	N/R
Schedule End Date :	N/R
Area Name :	N/R
Actual Date :	1986-10-01
Action :	NCAPS RANKING/PRIORITY
Original Schedule Date :	N/R
Schedule End Date :	N/R
Area Name :	N/R
Actual Date :	1986-10-01
Action :	PA OR CERCLA INSPECTION
Original Schedule Date :	N/R
Schedule End Date :	N/R
Area Name :	N/R
Actual Date :	1986-10-01
Action :	LEAD AGENCY DETERMINATION
Original Schedule Date :	N/R
Schedule End Date :	N/R
Area Name :	ENTIRE FACILITY
Actual Date :	1986-10-01
Action :	CA PRIORITIZATION-LOW CA PRIORITY
Original Schedule Date :	N/R
Schedule End Date :	N/R

ECHO

Facility Name :	HUGH J RESINS CO INC
Facility Address :	2267 WEST GAYLORD, LONG BEACH, CA 90813
County :	LOS ANGELES

Map Id: BL304
Direction: WSW
Distance: 0.544 mi., 2874 ft.
Elevation: 8 ft.
Relative: Lower

Site Name : HUGH J-RESINS COMPANY | HUGH J-RESINS COMPAN
2267 W GAYLORD | 2267 WEST GAYLORD
LONG BEACH, CA

Database(s) : [CALEPA SITES - CA, CERCLIS NFRAP, CORRACTS, ECHO, ENVIROSTOR - CA, FRS, HAZNET - CA, HWG - CA, HWP - CA, RCRA_NONGEN, SEMS_8R_ARCHIVED SITES] ***(cont.)***

Envirosite ID: 221699
EPA ID: N/R

ECHO ***(cont.)***

Last Inspection Date :	1993-08-11
Registry ID :	110002632321
FIPS Code :	06037
EPA Region :	09
Inspection Count :	0
Last Inspection Days :	10231
Informal Count :	0
Last Informal Action Date :	1988-12-27
Formal Action Count :	0
Last Formal Action Date :	N/R
Total Penalties :	0
Penalty Count :	N/R
Last Penalty Date :	N/R
Last Penalty Amount :	N/R
QTRS IN NC :	0
Programs IN SNC :	0
Current Compliance Status :	No Violation Identified
Three-Year Compliance Status :	_____
Collection Method :	ADDRESS MATCHING-HOUSE NUMBER
Reference Point :	CENTER OF A FACILITY OR STATION
Accuracy Meters :	30
Derived Tribes :	N/R
Derived HUC :	18070104
Derived WBD :	N/R
Derived STCTY FIPS :	06037
Derived Zip :	90813
Derived CD113 :	47
Derived CB2010 :	060375755001016
MYRTK Universe :	NNN
NPDES IDs :	N/R
CWA Permit Types :	N/R
CWA Compliance Tracking :	N/R
CWA NAICS :	N/R
CWA SICS :	N/R
CWA Inspection Count :	N/R
CWA Last Inspection Days :	N/R
CWA Informal Count :	N/R
CWA Formal Action Count :	N/R
CWA Last Formal Action Date :	N/R
CWA Penalties :	N/R
CWA Last Penalty Date :	N/R
CWA Last Penalty Amount :	N/R
CWA Quarters IN NC :	N/R
CWA Current Compliance Status :	N/R
CWA Current SNC Flag :	N
CWA 13 Quarters Compliance Status :	N/R
CWA 13 Quarters Effluent Exceedances:	N/R
CWA Three-Year QNCR Codes :	N/R
DFR URL :	Click here for hyperlink provided by the agency.
Facility SIC :	N/R
Facility NAICS :	325211 - Plastics Material and Resin Manufacturing
Facility Last Inspection EPA Date :	N/R

Map Id: BL304
Direction: WSW
Distance: 0.544 mi., 2874 ft.
Elevation: 8 ft.
Relative: Lower

Site Name : HUGH J-RESINS COMPANY | HUGH J-RESINS COMPAN
2267 W GAYLORD | 2267 WEST GAYLORD
LONG BEACH, CA

Database(s) : [CALEPA SITES - CA, CERCLIS NFRAP, CORRACTS, ECHO, ENVIROSTOR - CA, FRS, HAZNET - CA, HWG - CA, HWP - CA, RCRA_NONGEN, SEMS_8R_ARCHIVED SITES] ***(cont.)***

Envirosite ID: 221699
EPA ID: N/R

ECHO ***(cont.)***

Facility Last Inspection State Date :	1993-08-11
Facility Last Formal Act EPA Date :	N/R
Facility Last Formal Act State Date :	N/R
Facility Last Informal Act EPA Date :	N/R
Facility Last Informal Act State Date:	1988-12-27
Facility Federal Agency :	N/R
TRI Reporter :	N/R
Facility Imp Water Flag :	N/R
Current SNC Flag :	N
Indian County Flag :	N
Federal Flag :	N/R
US Mexico Border Flag :	N
Chesapeak Bay Flag :	N/R
AIR Flag :	N
NPDES Flag :	N
SDWIS Flag :	N
RCRA Flag :	Y
TRI Flag :	N
GHG Flag :	N
Major Flag :	N/R
Active Flag :	N/R
NAA Flag :	Y
Latitude :	33.78644
Longitude :	-118.22195
Last Date in Agency List :	2021-08-20

ENVIROSTOR - CA

Facility Name :	HUGH J-RESINS COMPANY
Facility Address :	2267 W GAYLORD, LONG BEACH, CA 908130000
County :	LOS ANGELES

Site Details

Cleanup Date :	2018-11-01
Cleanup Status :	Inactive - Needs Evaluation
Site Type :	Corrective Action
Site Type Detailed :	Corrective Action
Acreage :	0
APN :	7429001014
National Priorities List :	NO
Regulatory Agencies Involved :	N/R
Lead Agency :	N/R
Project Manager :	N/R
Supervisor :	* Unknown
Office :	Cleanup Chatsworth
Envirostor ID :	80001551
Site Code :	N/R
Assembly :	70
Senate :	33

Map Id: BL304
Direction: WSW
Distance: 0.544 mi., 2874 ft.
Elevation: 8 ft.
Relative: Lower

Site Name : HUGH J-RESINS COMPANY | HUGH J-RESINS COMPAN
2267 W GAYLORD | 2267 WEST GAYLORD
LONG BEACH, CA

Database(s) : [CALEPA SITES - CA, CERCLIS NFRAP, CORRACTS, ECHO, ENVIROSTOR - CA, FRS, HAZNET - CA, HWG - CA, HWP - CA, RCRA_NONGEN, SEMS_8R_ARCHIVED SITES] ***(cont.)***

Envirosite ID: 221699
EPA ID: N/R

ENVIROSTOR - CA ***(cont.)***

Congressional District :	47
Special Program :	N/R
Past Uses :	NONE SPECIFIED
Potential COC :	N/R
Confirmed COC :	N/R
Potential Media Affected :	N/R
Restricted Use :	NO
Site Management Req :	N/R
Funding :	N/R
Latitude :	33.786562
Longitude :	-118.222002
Agency Hyperlink :	Click here for hyperlink provided by the agency.
Last Date in Agency List :	2021-08-11

Alias Details

Alias :	110002632321
Alias Type :	EPA (FRS #)
Alias :	7429001014
Alias Type :	APN
Alias :	80001551
Alias Type :	Envirostor ID Number
Alias :	CAD008316218
Alias Type :	EPA Identification Number

Completed Activities

Completed Date :	1991-01-29
Area Name :	PROJECT WIDE
Sub Area Name :	N/R
Document Type :	Preliminary Assessment Report
Comments :	N/R
Completed Date :	1986-10-01
Area Name :	PROJECT WIDE
Sub Area Name :	N/R
Document Type :	Preliminary Assessment Report
Comments :	N/R

Map Id: BL304
Direction: WSW
Distance: 0.544 mi., 2874 ft.
Elevation: 8 ft.
Relative: Lower

Site Name : HUGH J-RESINS COMPANY | HUGH J-RESINS COMPAN
2267 W GAYLORD | 2267 WEST GAYLORD
LONG BEACH, CA

Database(s) : [CALEPA SITES - CA, CERCLIS NFRAP, CORRACTS, ECHO, ENVIROSTOR - CA, FRS, HAZNET - CA, HWG - CA, HWP - CA, RCRA_NONGEN, SEMS_8R_ARCHIVED SITES] ***(cont.)***

Envirosite ID: 221699
EPA ID: N/R

ENVIROSTOR - CA ***(cont.)***

Future Activities

Area Name :	N/R
Sub Area Name :	N/R
Document Type :	N/R
Due Date :	N/R

Scheduled Activites

Due Date :	N/R
Revised Date :	N/R
Area Name :	N/R
Sub Area Name :	N/R
Document Type :	N/R

FRS

Facility Name :	HUGH J RESINS CO INC
Facility Address :	2267 WEST GAYLORD, LONG BEACH, CA 90813-1035
County :	LOS ANGELES

Site Details

Registry ID :	110002632321
FRS Facility URL :	Click here for hyperlink provided by the agency.
Last Date in Agency List :	2021-07-17

Source Description

Source Description :

The Emission Inventory System (EIS) maintains an inventory of large stationary sources and voluntarily-reported smaller sources of air point pollution emitters. It contains information about facility sites and their physical location, emission units, emission processes, release points, control approaches, and regulations. Facility inventory data are kept separate from the emissions data and have stable identifiers to improve continuity from year to year and to help identify duplicate or missing facilities.
HWTS-DATAMART provides California with information on hazardous waste shipments for generators, transporters, and treatment, storage, and disposal facilities.

Map Id: BL304
Direction: WSW
Distance: 0.544 mi., 2874 ft.
Elevation: 8 ft.
Relative: Lower

Site Name : HUGH J-RESINS COMPANY | HUGH J-RESINS COMPAN
2267 W GAYLORD | 2267 WEST GAYLORD
LONG BEACH, CA

Database(s) : [CALEPA SITES - CA, CERCLIS NFRAP, CORRACTS, ECHO, ENVIROSTOR - CA, FRS, HAZNET - CA, HWG - CA, HWP - CA, RCRA_NONGEN, SEMS_8R_ARCHIVED SITES] ***(cont.)***

Envirosite ID: 221699
EPA ID: N/R

FRS ***(cont.)***

Source Description :

RCRAInfo is EPA's comprehensive information system that supports the Resource Conservation and Recovery Act (RCRA) of 1976 and the Hazardous and Solid Waste Amendments (HSWA) of 1984 through the tracking of events and activities related to facilities that generate, transport, and treat, store, or dispose of hazardous waste. RCRAInfo allows RCRA program staff to track the notification, permit, compliance, and corrective action activities required under RCRA. RCRAInfo also supports generation of the National Hazardous Waste Biennial Report. All generators and treatment, storage, and disposal facilities who handle hazardous waste are required to report to the EPA Administrator at least once every two years to support creation of the Biennial Report.

FRS Environmental Interest

Source and System ID :	EIS - 1374111 HWTS-DATAMART - CAD008316218 RCRAINFO - CAD008316218
Facility Name :	HUGH J RESINS CO INC
Facility Address :	2267 W GAYLORD ST, LONG BEACH, CA 90807
County :	LOS ANGELES

Site Details

Registry ID :	110040995732
FRS Facility URL :	Click here for hyperlink provided by the agency.
Last Date in Agency List :	2014-03-25

Source Description

Source Description :

The Emission Inventory System (EIS) maintains an inventory of large stationary sources and voluntarily-reported smaller sources of air point pollution emitters. It contains information about facility sites and their physical location, emission units, emission processes, release points, control approaches, and regulations. Facility inventory data are kept separate from the emissions data and have stable identifiers to improve continuity from year to year and to help identify duplicate or missing facilities.

FRS Environmental Interest

Source and System ID :	EIS - 1374111

HAZNET - CA

Facility Name :	HUGH J-RESINS COMPANY
Facility Address :	2267 W GAYLORD, LONG BEACH, CA 90813
County :	LOS ANGELES

Map Id: BL304
Direction: WSW
Distance: 0.544 mi., 2874 ft.
Elevation: 8 ft.
Relative: Lower

Site Name : HUGH J-RESINS COMPANY | HUGH J-RESINS COMPAN
2267 W GAYLORD | 2267 WEST GAYLORD
LONG BEACH, CA

Database(s) : [CALEPA SITES - CA, CERCLIS NFRAP, CORRACTS, ECHO, ENVIROSTOR - CA, FRS, HAZNET - CA, HWG - CA, HWP - CA, RCRA_NONGEN, SEMS_8R_ARCHIVED SITES] ***(cont.)***

Envirosite ID: 221699
EPA ID: N/R

HAZNET - CA ***(cont.)***

Site Details

Generator EPA ID :	CAD008316218
Active :	Inactive
Category :	FEDERAL
Facility Types :	N/R
Type :	PERMANENT
Contact Name :	N/R
Contact Phone :	N/R
Facility Mailing Address :	PO BOX 7128, LONG BEACH, CA 908070000
Latitude :	33.78649627
Longitude :	-118.22187206
Agency Hyperlink :	Click here for hyperlink provided by the agency.
Last Date in Agency List :	2021-07-08

Waste Generator Details

State Waste :

2001: 352 - Other organic solids, 0.6 tons to CAD088504881
2000: 491 - Unspecified sludge waste, 0.6588 tons to CAD028409019
2000: 141 - Off-specification, aged or surplus inorganics, 0.0195 tons to TND000772186
2000: 141 - Off-specification, aged or surplus inorganics, 0.0166 tons to CAT080033681
2000: 121 - Alkaline solution (pH >= 12.5) with metals, 0.005 tons to TND000772186
2000: 212 - Oxygenated solvents (acetone, butanol, ethyl acetate, etc.), 0.0429 tons to TND000772186
2000: 343 - Unspecified organic liquid mixture, 18.751 tons to CAD008252405
2000: 151 - Asbestos containing waste, 6.7424 tons to CAD009007626
2000: 214 - Unspecified solvent mixture, 0.198 tons to TND000772186
2000: 331 - Off-specification, aged or surplus organics, 0.0375 tons to TND000772186
2000: 134 - Aqueous solution with total organic residues less than 10 percent, 9.66 tons to CAD028409019
2000: 791 - Liquids with pH <= 2, 0.005 tons to TND000772186
2000: 352 - Other organic solids, 1.4 tons to CAD088504881
2000: 181 - Other inorganic solid waste, 0.15 tons to CAD088504881
1998: 223 - Unspecified oil-containing waste, 6.255 tons to CAD028409019
1994: 135 - Unspecified aqueous solution, 5.04 tons to CAT080013352
1994: 221 - Waste oil and mixed oil, 9.5 tons to CAD099452708

HWG - CA

Facility Name :	HUGH J-RESINS COMPANY
Facility Address :	2267 W GAYLORD, LONG BEACH, CA 90813
County :	LOS ANGELES

Map Id: BL304
Direction: WSW
Distance: 0.544 mi., 2874 ft.
Elevation: 8 ft.
Relative: Lower

Site Name : HUGH J-RESINS COMPANY | HUGH J-RESINS COMPAN
2267 W GAYLORD | 2267 WEST GAYLORD
LONG BEACH, CA

Database(s) : [CALEPA SITES - CA, CERCLIS NFRAP, CORRACTS, ECHO, ENVIROSTOR - CA, FRS, HAZNET - CA, HWG - CA, HWP - CA, RCRA_NONGEN, SEMS_8R_ARCHIVED SITES] ***(cont.)***

Envirosite ID: 221699
EPA ID: N/R

HWG - CA ***(cont.)***

EPA ID :	CAD008316218
Status :	Inactive
Category :	FEDERAL
Type :	PERMANENT
Facility Type :	N/R
Mailing Address :	PO BOX 7128, LONG BEACH, CA 908070000
Owner Name :	HUGH J. RESINS COMPANY, INC.
Owner Address :	PO BOX 7128, LONG BEACH, CA 908070028
Operator Name :	HUGH J MILES MGR
Operator Address :	BOX 7128, LONG BEACH, CA 90807
Latitude :	33.786415
Longitude :	-118.222308

HWP - CA

Facility Name :	HUGH J-RESINS COMPANY
Facility Address :	2267 W GAYLORD, LONG BEACH, CA 908130000
County :	LOS ANGELES

Site Details

EPA ID :	CAD008316218
Site Code :	N/R
Facility Type :	Historical - Non-Operating
Status :	CLOSED
Team :	N/R
Facility Size :	N/R
Project Manager :	N/R
Assembly District :	70
Senate District :	33
Public Information Officer :	N/R
Public Participation Specialist :	N/R
Latitude :	33.786562
Longitude :	-118.222002
Last Date in Agency List :	2021-09-13

Alias :	N/R
Alias Type :	N/R

Completed Activities Details

Completed Date :	N/R
Unit Names :	N/R
Event Description :	N/R

Map Id: BL304
Direction: WSW
Distance: 0.544 mi., 2874 ft.
Elevation: 8 ft.
Relative: Lower

Site Name : HUGH J-RESINS COMPANY | HUGH J-RESINS COMPAN
2267 W GAYLORD | 2267 WEST GAYLORD
LONG BEACH, CA

Database(s) : [CALEPA SITES - CA, CERCLIS NFRAP, CORRACTS, ECHO, ENVIROSTOR - CA, FRS, HAZNET - CA, HWG - CA, HWP - CA, RCRA_NONGEN, SEMS_8R_ARCHIVED SITES] ***(cont.)***

Envirosite ID: 221699
EPA ID: N/R

HWP - CA ***(cont.)***

Undergoing Closure Details

Completed Date :	2017-05-15
Unit Names :	Unit1
Event Description :	Closure Administrative - ISSUE CLOSURE VERIFICATION

Maintenance Information

Received Date :	N/R
Title :	N/R
Document Type :	N/R

RCRA_NONGEN

Facility Name :	HUGH J-RESINS COMPANY
Facility Address :	2267 W GAYLORD, LONG BEACH, CA 90813
County :	LOS ANGELES
Date Form Received by Agency :	2017-07-25
EPA ID :	CAD008316218
Mailing Address :	P O BOX 7128, LONG BEACH, CA 90807
Contact :	MARGARET MILES
Contact Address :	N/R
Contact Country :	N/R
Contact Telephone :	310-392-8185
Contact Email :	N/R
EPA Region :	09
Land Type :	Private
Source Type :	Notification
Classification :	Not a generator, verified
Description :	Not a generator, verified
Last Date in Agency List :	2021-09-03

Owner/Operator Summary

Owner/Operator Name :	HUGH J RESINS
Owner/Operator Address :	N/R
Owner/Operator Country :	N/R
Owner/Operator Telephone :	N/R
Owner/Operator Email :	N/R
Owner/Operator Fax :	N/R
Legal Status :	Private
Owner/Operator Type :	Owner
Owner/Operator Start Date :	N/R
Owner/Operator End Date :	N/R
Owner/Operator Name :	HUGH J RESINS CO INC
Owner/Operator Address :	PO BOX 7128, CITY NOT REPORTED, CA 99999

Map Id: BL304
Direction: WSW
Distance: 0.544 mi., 2874 ft.
Elevation: 8 ft.
Relative: Lower

Site Name : HUGH J-RESINS COMPANY | HUGH J-RESINS COMPAN
2267 W GAYLORD | 2267 WEST GAYLORD
LONG BEACH, CA

Database(s) : [CALEPA SITES - CA, CERCLIS NFRAP, CORRACTS, ECHO, ENVIROSTOR - CA, FRS, HAZNET - CA, HWG - CA, HWP - CA, RCRA_NONGEN, SEMS_8R_ARCHIVED SITES] ***(cont.)***

Envirosite ID: 221699
EPA ID: N/R

RCRA_NONGEN ***(cont.)***

Owner/Operator Country :	US
Owner/Operator Telephone :	213-432-5918
Owner/Operator Email :	N/R
Owner/Operator Fax :	N/R
Legal Status :	Private
Owner/Operator Type :	Operator
Owner/Operator Start Date :	N/R
Owner/Operator End Date :	N/R

Handler Activities Summary

U.S. Importer of Hazardous Waste :	N
Mixed Waste (Haz. and Radioactive) :	N
Recycler of Hazardous Waste :	N
Transporter of Hazardous Waste :	N
Treater, Storer or Disposer of HW :	N
Underground Injection Activity :	N
On-site Burner Exemption :	N
Furnace Exemption :	N
Used Oil Fuel Burner :	N
Used Oil Processor :	N
Used Oil Refiner :	N
Used Oil Fuel Marketer to Burner :	N
Used Oil Specification Marketer :	N
Used Oil Transfer Facility :	N
Used Oil Transporter :	N

Historical Generators

Date Form Received by Agency :	1996-09-01
Facility Name :	HUGH J-RESINS COMPANY
Classification :	Small Quantity Generator
Date Form Received by Agency :	1980-06-30
Facility Name :	HUGH J-RESINS COMPANY
Classification :	Large Quantity Generator

Corrective Action Summary

Date / Status / CA Event Description:

1991-01-29 (Active) CA049SI - PA OR CERCLA INSPECTION
1990-01-01 (Active) CA029ST - LEAD AGENCY DETERMINATION
1986-10-01 (Active) CA074LO - NCAPS RANKING/PRIORITY
1986-10-01 (Active) CA049PA - PA OR CERCLA INSPECTION
1986-10-01 (Active) CA029EP - LEAD AGENCY DETERMINATION
1986-10-01 (Active) CA075LO - CA PRIORITIZATION-LOW CA PRIORITY

Map Id: BL304
Direction: WSW
Distance: 0.544 mi., 2874 ft.
Elevation: 8 ft.
Relative: Lower

Site Name : HUGH J-RESINS COMPANY | HUGH J-RESINS COMPAN
2267 W GAYLORD | 2267 WEST GAYLORD
LONG BEACH, CA

Database(s) : [CALEPA SITES - CA, CERCLIS NFRAP, CORRACTS, ECHO, ENVIROSTOR - CA, FRS, HAZNET - CA, HWG - CA, HWP - CA, RCRA_NONGEN, SEMS_8R_ARCHIVED SITES] ***(cont.)***

Envirosite ID: 221699
EPA ID: N/R

RCRA_NONGEN ***(cont.)***

Notices of Violations Summary

Date of Violation :	1988-11-15
Date Achieved Compliance :	1989-01-25
Regulation Violated :	Y
Area of Violation :	LDR - General
Enforcement Action :	N/R
Enforcement Action Date :	N/R
Enf. Disposition Status :	N/R
Enf. Disp. Status Date :	N/R
Violation Lead Agency :	State
Enforcement Lead Agency :	N/R
Proposed Penalty Amount :	N/R
Final Penalty Amount :	N/R
Paid Penalty Amount :	N/R

Date of Violation :	1988-11-15
Date Achieved Compliance :	1989-01-25
Regulation Violated :	Y
Area of Violation :	Generators - General
Enforcement Action :	WRITTEN INFORMAL
Enforcement Action Date :	1988-12-27
Enf. Disposition Status :	N/R
Enf. Disp. Status Date :	N/R
Violation Lead Agency :	State
Enforcement Lead Agency :	State
Proposed Penalty Amount :	N/R
Final Penalty Amount :	N/R
Paid Penalty Amount :	N/R

Date of Violation :	1988-11-15
Date Achieved Compliance :	1989-01-25
Regulation Violated :	Y
Area of Violation :	Transporters - General
Enforcement Action :	WRITTEN INFORMAL
Enforcement Action Date :	1988-12-27
Enf. Disposition Status :	N/R
Enf. Disp. Status Date :	N/R
Violation Lead Agency :	State
Enforcement Lead Agency :	State
Proposed Penalty Amount :	N/R
Final Penalty Amount :	N/R
Paid Penalty Amount :	N/R

Date of Violation :	1987-09-02
Date Achieved Compliance :	1988-01-01
Regulation Violated :	Y
Area of Violation :	Transporters - General
Enforcement Action :	N/R

Map Id: BL304
Direction: WSW
Distance: 0.544 mi., 2874 ft.
Elevation: 8 ft.
Relative: Lower

Site Name : HUGH J-RESINS COMPANY | HUGH J-RESINS COMPAN
2267 W GAYLORD | 2267 WEST GAYLORD
LONG BEACH, CA

Database(s) : [CALEPA SITES - CA, CERCLIS NFRAP, CORRACTS, ECHO, ENVIROSTOR - CA, FRS, HAZNET - CA, HWG - CA, HWP - CA, RCRA_NONGEN, SEMS_8R_ARCHIVED SITES] ***(cont.)***

Envirosite ID: 221699
EPA ID: N/R

RCRA_NONGEN ***(cont.)***

Enforcement Action Date :	N/R
Enf. Disposition Status :	N/R
Enf. Disp. Status Date :	N/R
Violation Lead Agency :	State
Enforcement Lead Agency :	N/R
Proposed Penalty Amount :	N/R
Final Penalty Amount :	N/R
Paid Penalty Amount :	N/R

Date of Violation :	1987-09-02
Date Achieved Compliance :	1988-01-01
Regulation Violated :	Y
Area of Violation :	Generators - General
Enforcement Action :	N/R
Enforcement Action Date :	N/R
Enf. Disposition Status :	N/R
Enf. Disp. Status Date :	N/R
Violation Lead Agency :	State
Enforcement Lead Agency :	N/R
Proposed Penalty Amount :	N/R
Final Penalty Amount :	N/R
Paid Penalty Amount :	N/R

Date of Violation :	1984-12-12
Date Achieved Compliance :	1988-11-15
Regulation Violated :	Y
Area of Violation :	Generators - General
Enforcement Action :	WRITTEN INFORMAL
Enforcement Action Date :	1984-12-19
Enf. Disposition Status :	N/R
Enf. Disp. Status Date :	N/R
Violation Lead Agency :	State
Enforcement Lead Agency :	State
Proposed Penalty Amount :	N/R
Final Penalty Amount :	N/R
Paid Penalty Amount :	N/R

Evaluation Action Summary

Evaluation Date :	1993-08-11
Evaluation :	COMPLIANCE EVALUATION INSPECTION ON-SITE
Area of Violation :	N/R
Date Achieved Compliance :	N/R
Evaluation Lead Agency :	State Contractor/Grantee

Evaluation Date :	1988-11-15
Evaluation :	COMPLIANCE EVALUATION INSPECTION ON-SITE

Map Id: BL304
Direction: WSW
Distance: 0.544 mi., 2874 ft.
Elevation: 8 ft.
Relative: Lower

Site Name : HUGH J-RESINS COMPANY | HUGH J-RESINS COMPAN
2267 W GAYLORD | 2267 WEST GAYLORD
LONG BEACH, CA

Database(s) : [CALEPA SITES - CA, CERCLIS NFRAP, CORRACTS, ECHO, ENVIROSTOR - CA, FRS, HAZNET - CA, HWG - CA, HWP - CA, RCRA_NONGEN, SEMS_8R_ARCHIVED SITES] ***(cont.)***

Envirosite ID: 221699
EPA ID: N/R

RCRA_NONGEN ***(cont.)***

Area of Violation :	LDR - General
Date Achieved Compliance :	1989-01-25
Evaluation Lead Agency :	State
Evaluation Date :	1988-11-15
Evaluation :	COMPLIANCE EVALUATION INSPECTION ON-SITE
Area of Violation :	Generators - General
Date Achieved Compliance :	1989-01-25
Evaluation Lead Agency :	State
Evaluation Date :	1988-11-15
Evaluation :	COMPLIANCE EVALUATION INSPECTION ON-SITE
Area of Violation :	Transporters - General
Date Achieved Compliance :	1989-01-25
Evaluation Lead Agency :	State
Evaluation Date :	1988-11-07
Evaluation :	FINANCIAL RECORD REVIEW
Area of Violation :	N/R
Date Achieved Compliance :	N/R
Evaluation Lead Agency :	State
Evaluation Date :	1987-09-29
Evaluation :	FINANCIAL RECORD REVIEW
Area of Violation :	N/R
Date Achieved Compliance :	N/R
Evaluation Lead Agency :	State
Evaluation Date :	1987-09-02
Evaluation :	COMPLIANCE EVALUATION INSPECTION ON-SITE
Area of Violation :	Transporters - General
Date Achieved Compliance :	1988-01-01
Evaluation Lead Agency :	State
Evaluation Date :	1987-09-02
Evaluation :	COMPLIANCE EVALUATION INSPECTION ON-SITE
Area of Violation :	Generators - General
Date Achieved Compliance :	1988-01-01
Evaluation Lead Agency :	State
Evaluation Date :	1984-12-12
Evaluation :	COMPLIANCE EVALUATION INSPECTION ON-SITE
Area of Violation :	Generators - General
Date Achieved Compliance :	1988-11-15

Map Id: BL304
Direction: WSW
Distance: 0.544 mi., 2874 ft.
Elevation: 8 ft.
Relative: Lower

Site Name : HUGH J-RESINS COMPANY | HUGH J-RESINS COMPAN
2267 W GAYLORD | 2267 WEST GAYLORD
LONG BEACH, CA

Database(s) : [CALEPA SITES - CA, CERCLIS NFRAP, CORRACTS, ECHO, ENVIROSTOR - CA, FRS, HAZNET - CA, HWG - CA, HWP - CA, RCRA_NONGEN, SEMS_8R_ARCHIVED SITES] ***(cont.)***

Envirosite ID: 221699
EPA ID: N/R

RCRA_NONGEN ***(cont.)***

Evaluation Lead Agency :	State

SEMS_8R_ARCHIVED SITES

Facility Name :	HUGH J RESINS CO
Facility Address :	2267 W GAYLORD, LONG BEACH, CA 90813
County :	LOS ANGELES

Site Details

Site ID :	0901043
EPA ID :	CAD008316218
Region :	09
Congressional District :	32
Federal Facility :	N
Federal Facility Docket :	N
NPL Status :	Not on the NPL
Non NPL Status :	NFRAP-Site does not qualify for the NPL based on existing information
FIPS Code :	06037
Superfund Alternative Agreement :	N
Last Date in Agency List :	2021-08-10

Additional Information

Start Date :	1986-01-01
Finish Date :	1986-01-01
OU :	00
Action Code :	DS
Action Name :	DISCVRY
Sequence :	1
Quality :	N/R
Current Action Lead :	St Perf

Start Date :	1985-11-01
Finish Date :	1986-10-01
OU :	00
Action Code :	PA
Action Name :	PA
Sequence :	1
Quality :	H
Current Action Lead :	St Perf

Start Date :	N/R
Finish Date :	1991-01-29
OU :	00
Action Code :	VS
Action Name :	ARCH SITE

Map Id: BL304
Direction: WSW
Distance: 0.544 mi., 2874 ft.
Elevation: 8 ft.
Relative: Lower

Site Name : HUGH J-RESINS COMPANY | HUGH J-RESINS COMPAN
2267 W GAYLORD | 2267 WEST GAYLORD
LONG BEACH, CA

Database(s) : [CALEPA SITES - CA, CERCLIS NFRAP, CORRACTS, ECHO, ENVIROSTOR - CA, FRS, HAZNET - CA, HWG - CA, HWP - CA, RCRA_NONGEN, SEMS_8R_ARCHIVED SITES] ***(cont.)***

Envirosite ID: 221699
EPA ID: N/R

SEMS_8R_ARCHIVED SITES ***(cont.)***

Sequence :	1
Quality :	N/R
Current Action Lead :	EPA Perf In-Hse
Start Date :	N/R
Finish Date :	1991-01-29
OU :	00
Action Code :	SI
Action Name :	SI
Sequence :	2
Quality :	N
Current Action Lead :	EPA Perf
Start Date :	N/R
Finish Date :	1987-07-01
OU :	00
Action Code :	SI
Action Name :	SI
Sequence :	1
Quality :	H
Current Action Lead :	EPA Perf

Map Id: 305
Direction: WSW
Distance: 0.551 mi., 2912 ft.
Elevation: 7 ft.
Relative: Lower

Site Name : Warren E and P Inc | Warren E&P, Inc. - Satellite 7-No Drilling Rig onsite | WARREN E&PNA INC. - SATELLITE 7 - DRILLING RIG ONSITE
1445 JUDSON AVE
LONG BEACH | Long Beach, CA 90813

Database(s) : [CALEPA SITES - CA, CIWQS - CA, DOCKET, ECHO, FRS, HAZNET - CA, HWG - CA, ICIS, INACTIVE PCS, NPDES - CA, PCS ENF, PCS FACILITY, RCRA_NONGEN, RFR - CA, STORMWATER]

Envirosite ID: 633106
EPA ID: N/R

CALEPA SITES - CA

Facility Name :	Warren E and P Inc
Facility Address :	1445 JUDSON AVE, LONG BEACH, 90813
Site ID :	546352
EI ID :	837440

Map Id: 305
Direction: WSW
Distance: 0.551 mi., 2912 ft.
Elevation: 7 ft.
Relative: Lower

Site Name : Warren E and P Inc | Warren E&P, Inc. - Satellite 7-No Drilling Rig onsite | WARREN E&PNA INC. - SATELLITE 7 - DRILLING RIG ONSITE
1445 JUDSON AVE
LONG BEACH | Long Beach, CA 90813

Database(s) : [CALEPA SITES - CA, CIWQS - CA, DOCKET, ECHO, FRS, HAZNET - CA, HWG - CA, ICIS, INACTIVE PCS, NPDES - CA, PCS ENF, PCS FACILITY, RCRA_NONGEN, RFR - CA, STORMWATER] ***(cont.)***

Envirosite ID: 633106
EPA ID: N/R

CALEPA SITES - CA ***(cont.)***

EI Description :	Industrial Facility Storm Water
Latitude :	33.784561
Longitude :	-118.221628
Agency Hyperlink :	Click here for hyperlink provided by the agency.
Last Date in Agency List :	2021-08-26
Facility Name :	Warren E&P, Inc. - Satellite 7-No Drilling Rig onsite
Facility Address :	1445 JUDSON AVE, LONG BEACH, 90813
Site ID :	170407
EI ID :	10602619
EI Description :	Chemical Storage Facilities
Latitude :	33.785092
Longitude :	-118.221497
Agency Hyperlink :	Click here for hyperlink provided by the agency.
Last Date in Agency List :	2021-08-26

CIWQS - CA

Facility Name :	WARREN E AND P INC
Facility Address :	1445 JUDSON AVE, LONG BEACH, CA 90813
County :	LOS ANGELES
Place ID :	S837440
Agency Name :	WARREN E AND P INC
Last Date in Agency List :	2021-09-10

DOCKET

Facility Name :	WARREN E AND P INC
Facility Address :	1445 JUDSON AVE, LONG BEACH, CA 90813

Standard Industrial Classification(SIC) Summary

Enforcement Action Name :	WARREN E AND P INC
Registry ID :	110070094659
Primary SIC :	1311 - CRUDE PETROLEUM AND NATURAL GAS
Primary NAICS :	N/R
Last Date in Agency List :	2018-12-17
Enforcement Action Case Number :	N/R
Activity ID :	N/R
Final Ordr Iss/Final Order Enter Date:	N/R
Final Order Name :	N/R

Map Id: 305
Direction: WSW
Distance: 0.551 mi., 2912 ft.
Elevation: 7 ft.
Relative: Lower

Site Name : Warren E and P Inc | Warren E&P, Inc. - Satellite 7-No Drilling Rig onsite | WARREN E&PNA INC. - SATELLITE 7 - DRILLING RIG ONSITE
1445 JUDSON AVE
LONG BEACH | Long Beach, CA 90813

Database(s) : [CALEPA SITES - CA, CIWQS - CA, DOCKET, ECHO, FRS, HAZNET - CA, HWG - CA, ICIS, INACTIVE PCS, NPDES - CA, PCS ENF, PCS FACILITY, RCRA_NONGEN, RFR - CA, STORMWATER] ***(cont.)***

Envirosite ID: 633106
EPA ID: N/R

DOCKET ***(cont.)***

Settlement FRS ICIS Facility ID :	N/R
Final Order FRS Name :	N/R
SEP Category :	N/R
SEP Description :	N/R

Complaint Summary

Respondent/Defendant Name :	N/R
Named in Complaint :	N/R
Named in Final Order :	N/R

Pollutant Summary

Pollutants (SRS) :	N/R

Violation and Enforcement Action Summary

Court Docket Number :	N/R
Complaint/Proposed Order Actual Date:	N/R
Final Order Issued Actual Date :	N/R
Admin EA Closed Actual Date :	11/22/2017
Enforcement Action Name :	N/R
Enforcement Action Resolution :	N/R
Violation Type :	N/R
Statute Code :	CWA
Law Section Code :	OTHER
Law Section Description :	Violations not covered elsewhere

Violation Penalties and Compliance Summary

Compliance Action Cost :	N/R
EPA Penalty Assessed Amount :	N/R
Cost Recovery Required :	N/R
Cost of SEP :	N/R
Cost of Complying Actions :	N/R

Map Id: 305
Direction: WSW
Distance: 0.551 mi., 2912 ft.
Elevation: 7 ft.
Relative: Lower

Site Name : Warren E and P Inc | Warren E&P, Inc. - Satellite 7-No Drilling Rig onsite | WARREN E&PNA INC. - SATELLITE 7 - DRILLING RIG ONSITE
1445 JUDSON AVE
LONG BEACH | Long Beach, CA 90813

Database(s) : [CALEPA SITES - CA, CIWQS - CA, DOCKET, ECHO, FRS, HAZNET - CA, HWG - CA, ICIS, INACTIVE PCS, NPDES - CA, PCS ENF, PCS FACILITY, RCRA_NONGEN, RFR - CA, STORMWATER] ***(cont.)***

Envirosite ID: 633106
EPA ID: N/R

ECHO

Facility Name :	WARREN E AND P INC
Facility Address :	1445 JUDSON AVE, LONG BEACH, CA 90813
County :	LOS ANGELES
Last Inspection Date :	N/R
Registry ID :	110070094659
FIPS Code :	06037
EPA Region :	09
Inspection Count :	0
Last Inspection Days :	N/R
Informal Count :	1
Last Informal Action Date :	2017-11-22
Formal Action Count :	0
Last Formal Action Date :	N/R
Total Penalties :	0
Penalty Count :	N/R
Last Penalty Date :	N/R
Last Penalty Amount :	N/R
QTRS IN NC :	12
Programs IN SNC :	0
Current Compliance Status :	Violation Identified
Three-Year Compliance Status :	VVVVVVVVVVVV
Collection Method :	N/R
Reference Point :	N/R
Accuracy Meters :	17531
Derived Tribes :	N/R
Derived HUC :	18070104
Derived WBD :	N/R
Derived STCTY FIPS :	06037
Derived Zip :	90813
Derived CD113 :	47
Derived CB2010 :	060375755001016
MYRTK Universe :	NNN
NPDES IDs :	CAZ458338
CWA Permit Types :	Minor
CWA Compliance Tracking :	On
CWA NAICS :	N/R
CWA SICS :	1311
CWA Inspection Count :	N/R
CWA Last Inspection Days :	N/R
CWA Informal Count :	1
CWA Formal Action Count :	N/R
CWA Last Formal Action Date :	N/R
CWA Penalties :	N/R
CWA Last Penalty Date :	N/R
CWA Last Penalty Amount :	N/R
CWA Quarters IN NC :	12
CWA Current Compliance Status :	Violation Identified

Map Id: 305
Direction: WSW
Distance: 0.551 mi., 2912 ft.
Elevation: 7 ft.
Relative: Lower

Site Name : Warren E and P Inc | Warren E&P, Inc. - Satellite 7-No Drilling Rig onsite | WARREN E&PNA INC. - SATELLITE 7 - DRILLING RIG ONSITE
1445 JUDSON AVE
LONG BEACH | Long Beach, CA 90813

Database(s) : [CALEPA SITES - CA, CIWQS - CA, DOCKET, ECHO, FRS, HAZNET - CA, HWG - CA, ICIS, INACTIVE PCS, NPDES - CA, PCS ENF, PCS FACILITY, RCRA_NONGEN, RFR - CA, STORMWATER] ***(cont.)***

Envirosite ID: 633106
EPA ID: N/R

ECHO ***(cont.)***

CWA Current SNC Flag :	N
CWA 13 Quarters Compliance Status :	VVVVVVVVVVVVV
CWA 13 Quarters Effluent Exceedances:	N/R
CWA Three-Year QNCR Codes :	N/R
DFR URL :	Click here for hyperlink provided by the agency.
Facility SIC :	1311
Facility NAICS :	56299 - All Other Waste Management Services
Facility Last Inspection EPA Date :	N/R
Facility Last Inspection State Date :	N/R
Facility Last Formal Act EPA Date :	N/R
Facility Last Formal Act State Date :	N/R
Facility Last Informal Act EPA Date :	N/R
Facility Last Informal Act State Date:	2017-11-22
Facility Federal Agency :	N/R
TRI Reporter :	N/R
Facility Imp Water Flag :	Y
Current SNC Flag :	N
Indian County Flag :	N
Federal Flag :	N/R
US Mexico Border Flag :	N
Chesapeak Bay Flag :	N/R
AIR Flag :	N
NPDES Flag :	Y
SDWIS Flag :	N
RCRA Flag :	Y
TRI Flag :	N
GHG Flag :	N
Major Flag :	N/R
Active Flag :	Y
NAA Flag :	Y
Latitude :	33.784561
Longitude :	-118.221628
Last Date in Agency List :	2021-02-17

Facility Name :	WARREN E & P INC
Facility Address :	1445 JUDSON AVE, LONG BEACH, CA 90813
County :	LOS ANGELES

Last Inspection Date :	N/R
Registry ID :	110070094659
FIPS Code :	06037
EPA Region :	09
Inspection Count :	0
Last Inspection Days :	N/R
Informal Count :	1
Last Informal Action Date :	2017-11-22
Formal Action Count :	0

Map Id: 305
Direction: WSW
Distance: 0.551 mi., 2912 ft.
Elevation: 7 ft.
Relative: Lower

Site Name : Warren E and P Inc | Warren E&P, Inc. - Satellite 7-No Drilling Rig onsite | WARREN E&PNA INC. - SATELLITE 7 - DRILLING RIG ONSITE
1445 JUDSON AVE
LONG BEACH | Long Beach, CA 90813

Database(s) : [CALEPA SITES - CA, CIWQS - CA, DOCKET, ECHO, FRS, HAZNET - CA, HWG - CA, ICIS, INACTIVE PCS, NPDES - CA, PCS ENF, PCS FACILITY, RCRA_NONGEN, RFR - CA, STORMWATER] ***(cont.)***

Envirosite ID: 633106
EPA ID: N/R

ECHO ***(cont.)***

Last Formal Action Date :	N/R
Total Penalties :	0
Penalty Count :	N/R
Last Penalty Date :	N/R
Last Penalty Amount :	N/R
QTRS IN NC :	12
Programs IN SNC :	0
Current Compliance Status :	Violation Identified
Three-Year Compliance Status :	VVVVVVVVVVVV
Collection Method :	N/R
Reference Point :	N/R
Accuracy Meters :	17531
Derived Tribes :	N/R
Derived HUC :	18070104
Derived WBD :	N/R
Derived STCTY FIPS :	06037
Derived Zip :	90813
Derived CD113 :	47
Derived CB2010 :	060375755001016
MYRTK Universe :	NNN
NPDES IDs :	CAZ458338
CWA Permit Types :	Minor
CWA Compliance Tracking :	On
CWA NAICS :	N/R
CWA SICS :	1311
CWA Inspection Count :	N/R
CWA Last Inspection Days :	N/R
CWA Informal Count :	1
CWA Formal Action Count :	N/R
CWA Last Formal Action Date :	N/R
CWA Penalties :	N/R
CWA Last Penalty Date :	N/R
CWA Last Penalty Amount :	N/R
CWA Quarters IN NC :	12
CWA Current Compliance Status :	Violation Identified
CWA Current SNC Flag :	N
CWA 13 Quarters Compliance Status :	VVVVVVVVVVVV
CWA 13 Quarters Effluent Exceedances:	N/R
CWA Three-Year QNCR Codes :	N/R
DFR URL :	Click here for hyperlink provided by the agency.
Facility SIC :	1311
Facility NAICS :	56299 - All Other Waste Management Services
Facility Last Inspection EPA Date :	N/R
Facility Last Inspection State Date :	N/R
Facility Last Formal Act EPA Date :	N/R
Facility Last Formal Act State Date :	N/R
Facility Last Informal Act EPA Date :	N/R
Facility Last Informal Act State Date:	2017-11-22
Facility Federal Agency :	N/R

Map Id: 305
Direction: WSW
Distance: 0.551 mi., 2912 ft.
Elevation: 7 ft.
Relative: Lower

Site Name : Warren E and P Inc | Warren E&P, Inc. - Satellite 7-No Drilling Rig onsite | WARREN E&PNA INC. - SATELLITE 7 - DRILLING RIG ONSITE
1445 JUDSON AVE
LONG BEACH | Long Beach, CA 90813

Database(s) : [CALEPA SITES - CA, CIWQS - CA, DOCKET, ECHO, FRS, HAZNET - CA, HWG - CA, ICIS, INACTIVE PCS, NPDES - CA, PCS ENF, PCS FACILITY, RCRA_NONGEN, RFR - CA, STORMWATER] ***(cont.)***

Envirosite ID: 633106
EPA ID: N/R

ECHO ***(cont.)***

TRI Reporter :	N/R
Facility Imp Water Flag :	N/R
Current SNC Flag :	N
Indian County Flag :	N
Federal Flag :	N/R
US Mexico Border Flag :	N
Chesapeak Bay Flag :	N/R
AIR Flag :	N
NPDES Flag :	Y
SDWIS Flag :	N
RCRA Flag :	Y
TRI Flag :	N
GHG Flag :	N
Major Flag :	N/R
Active Flag :	Y
NAA Flag :	Y
Latitude :	33.784561
Longitude :	-118.221628
Last Date in Agency List :	2021-08-20

FRS

Facility Name :	WARREN E AND P INC
Facility Address :	1445 JUDSON AVE, LONG BEACH, CA 90813
County :	LOS ANGELES

Site Details

Registry ID :	110070094659
FRS Facility URL :	Click here for hyperlink provided by the agency.
Last Date in Agency List :	2021-05-03

Source Description

Source Description :

The NPDES module of the Compliance Information System (ICIS) tracks surface water permits issued under the Clean Water Act. Under NPDES, all facilities that discharge pollutants from any point source into waters of the United States are required to obtain a permit. The permit will likely contain limits on what can be discharged, impose monitoring and reporting requirements, and include other provisions to ensure that the discharge does not adversely affect water quality.

Map Id: 305
Direction: WSW
Distance: 0.551 mi., 2912 ft.
Elevation: 7 ft.
Relative: Lower

Site Name : Warren E and P Inc | Warren E&P, Inc. - Satellite 7-No Drilling Rig onsite | WARREN E&PNA INC. - SATELLITE 7 - DRILLING RIG ONSITE
1445 JUDSON AVE
LONG BEACH | Long Beach, CA 90813

Database(s) : [CALEPA SITES - CA, CIWQS - CA, DOCKET, ECHO, FRS, HAZNET - CA, HWG - CA, ICIS, INACTIVE PCS, NPDES - CA, PCS ENF, PCS FACILITY, RCRA_NONGEN, RFR - CA, STORMWATER] ***(cont.)***

Envirosite ID: 633106
EPA ID: N/R

FRS ***(cont.)***

Source Description :

RCRAInfo is EPA's comprehensive information system that supports the Resource Conservation and Recovery Act (RCRA) of 1976 and the Hazardous and Solid Waste Amendments (HSWA) of 1984 through the tracking of events and activities related to facilities that generate, transport, and treat, store, or dispose of hazardous waste. RCRAInfo allows RCRA program staff to track the notification, permit, compliance, and corrective action activities required under RCRA. RCRAInfo also supports generation of the National Hazardous Waste Biennial Report. All generators and treatment, storage, and disposal facilities who handle hazardous waste are required to report to the EPA Administrator at least once every two years to support creation of the Biennial Report.

FRS Environmental Interest

Source and System ID :	ICIS - CAZ458338 RCRAINFO - CAL000403666
Facility Name :	WARREN E & P INC
Facility Address :	1445 JUDSON AVE, LONG BEACH, CA 90813
County :	LOS ANGELES

Site Details

Registry ID :	110070094659
FRS Facility URL :	Click here for hyperlink provided by the agency.
Last Date in Agency List :	2021-07-17

Source Description

Source Description :

The NPDES module of the Compliance Information System (ICIS) tracks surface water permits issued under the Clean Water Act. Under NPDES, all facilities that discharge pollutants from any point source into waters of the United States are required to obtain a permit. The permit will likely contain limits on what can be discharged, impose monitoring and reporting requirements, and include other provisions to ensure that the discharge does not adversely affect water quality.

Map Id: 305
Direction: WSW
Distance: 0.551 mi., 2912 ft.
Elevation: 7 ft.
Relative: Lower

Site Name : Warren E and P Inc | Warren E&P, Inc. - Satellite 7-No Drilling Rig onsite | WARREN E&PNA INC. - SATELLITE 7 - DRILLING RIG ONSITE
1445 JUDSON AVE
LONG BEACH | Long Beach, CA 90813

Database(s) : [CALEPA SITES - CA, CIWQS - CA, DOCKET, ECHO, FRS, HAZNET - CA, HWG - CA, ICIS, INACTIVE PCS, NPDES - CA, PCS ENF, PCS FACILITY, RCRA_NONGEN, RFR - CA, STORMWATER] ***(cont.)***

Envirosite ID: 633106
EPA ID: N/R

FRS ***(cont.)***

Source Description :

RCRAInfo is EPA's comprehensive information system that supports the Resource Conservation and Recovery Act (RCRA) of 1976 and the Hazardous and Solid Waste Amendments (HSWA) of 1984 through the tracking of events and activities related to facilities that generate, transport, and treat, store, or dispose of hazardous waste. RCRAInfo allows RCRA program staff to track the notification, permit, compliance, and corrective action activities required under RCRA. RCRAInfo also supports generation of the National Hazardous Waste Biennial Report. All generators and treatment, storage, and disposal facilities who handle hazardous waste are required to report to the EPA Administrator at least once every two years to support creation of the Biennial Report.

FRS Environmental Interest

Source and System ID :	ICIS - CAZ458338 RCRAINFO - CAL000403666
Facility Name :	WARREN E&PNA INC. - SATELLITE 7 - DRILLING RIG ONSITE
Facility Address :	1445 JUDSON AVE, LONG BEACH, CA 90813
County :	LOS ANGELES

Site Details

Registry ID :	110066033900
FRS Facility URL :	Click here for hyperlink provided by the agency.
Last Date in Agency List :	2021-07-17

Source Description

Source Description :

The California Environmental Protection Agency (CalEPA) has recently implemented a new data warehouse system (nSite). This data warehouse combines and merges facility and site information from five different systems managed within CalEPA. The five systems are: California Environmental Reporting System (CERS), EnviroStor, GeoTracker, California Integrated Water Quality System (CIWQS), and Toxic Release Inventory (TRI).

FRS Environmental Interest

Source and System ID :	CA-ENVIROVIEW - 170406
Facility Name :	WARREN E&PNA INC. - SATELLITE 7-NO DRILLING RIG ONSITE
Facility Address :	1445 JUDSON AVE, LONG BEACH, CA 90813
County :	LOS ANGELES

Map Id: 305
Direction: WSW
Distance: 0.551 mi., 2912 ft.
Elevation: 7 ft.
Relative: Lower

Site Name : Warren E and P Inc | Warren E&P, Inc. - Satellite 7-No Drilling Rig onsite | WARREN E&PNA INC. - SATELLITE 7 - DRILLING RIG ONSITE
1445 JUDSON AVE
LONG BEACH | Long Beach, CA 90813

Database(s) : [CALEPA SITES - CA, CIWQS - CA, DOCKET, ECHO, FRS, HAZNET - CA, HWG - CA, ICIS, INACTIVE PCS, NPDES - CA, PCS ENF, PCS FACILITY, RCRA_NONGEN, RFR - CA, STORMWATER] ***(cont.)***

Envirosite ID: 633106
EPA ID: N/R

FRS ***(cont.)***

Site Details

Registry ID :	110066255581
FRS Facility URL :	Click here for hyperlink provided by the agency.
Last Date in Agency List :	2021-07-17

Source Description

Source Description :

The California Environmental Protection Agency (CalEPA) has recently implemented a new data warehouse system (nSite). This data warehouse combines and merges facility and site information from five different systems managed within CalEPA. The five systems are: California Environmental Reporting System (CERS), EnviroStor, GeoTracker, California Integrated Water Quality System (CIWQS), and Toxic Release Inventory (TRI).

FRS Environmental Interest

Source and System ID :	CA-ENVIROVIEW - 170407

HAZNET - CA

Facility Name :	WARREN E & P INC
Facility Address :	1445 JUDSON AVE, LONG BEACH, CA 90813
County :	LOS ANGELES

Site Details

Generator EPA ID :	CAL000403666
Active :	Active
Category :	STATE
Facility Types :	N/R
Type :	PERMANENT
Contact Name :	N/R
Contact Phone :	N/R
Facility Mailing Address :	625 E. ANAHEIM STREET, WILMINGTON, CA 907440000
Latitude :	33.78388500
Longitude :	-118.22128200
Agency Hyperlink :	Click here for hyperlink provided by the agency.
Last Date in Agency List :	2021-07-08

Waste Generator Details

State Waste :	2015: 611 - Contaminated soil from site clean-up, 50.76 tons to CAT000646117

Map Id: 305
Direction: WSW
Distance: 0.551 mi., 2912 ft.
Elevation: 7 ft.
Relative: Lower

Site Name : Warren E and P Inc | Warren E&P, Inc. - Satellite 7-No Drilling Rig onsite | WARREN E&PNA INC. - SATELLITE 7 - DRILLING RIG ONSITE
1445 JUDSON AVE
LONG BEACH | Long Beach, CA 90813

Database(s) : [CALEPA SITES - CA, CIWQS - CA, DOCKET, ECHO, FRS, HAZNET - CA, HWG - CA, ICIS, INACTIVE PCS, NPDES - CA, PCS ENF, PCS FACILITY, RCRA_NONGEN, RFR - CA, STORMWATER] ***(cont.)***

Envirosite ID: 633106
EPA ID: N/R

HWG - CA

Facility Name :	WARREN E & P INC
Facility Address :	1445 JUDSON AVE, LONG BEACH, CA 90813
County :	LOS ANGELES
EPA ID :	CAL000403666
Status :	Active
Category :	STATE
Type :	PERMANENT
Facility Type :	N/R
Mailing Address :	625 E. ANAHEIM STREET, WILMINGTON, CA 907440000
Owner Name :	WARREN E & P INC
Owner Address :	625 E ANAHEIM STREET, WILMINGTON, CA 907440000
Operator Name :	KEVIN MCCOY
Operator Address :	625 E ANAHEIM STREET, WILMINGTON, CA 90744
Latitude :	33.783885
Longitude :	-118.221282

ICIS

Facility Name :	WARREN E AND P INC
Facility Address :	1445 JUDSON AVE, LONG BEACH, CA 90813

Site Details

NPDES ID :	CAZ458338
ICIS Facility Interest ID :	3600732704
Facility UIN :	110070094659
Facility Type Code :	Privately Owned Facility
Impaired Waters :	N/R
Latitude :	33.784561
Longitude :	-118.221628
Last Date in Agency List :	2021-08-17

Facility NAICS

NAICS Code :	N/R
NAICS Description :	N/R

Facility SIC

SIC Code :	1311
SIC Description :	Crude Petroleum And Natural Gas

Map Id: 305
Direction: WSW
Distance: 0.551 mi., 2912 ft.
Elevation: 7 ft.
Relative: Lower

Site Name : Warren E and P Inc | Warren E&P, Inc. - Satellite 7-No Drilling Rig onsite | WARREN E&PNA INC. - SATELLITE 7 - DRILLING RIG ONSITE
1445 JUDSON AVE
LONG BEACH | Long Beach, CA 90813

Database(s) : [CALEPA SITES - CA, CIWQS - CA, DOCKET, ECHO, FRS, HAZNET - CA, HWG - CA, ICIS, INACTIVE PCS, NPDES - CA, PCS ENF, PCS FACILITY, RCRA_NONGEN, RFR - CA, STORMWATER] ***(cont.)***

Envirosite ID: 633106
EPA ID: N/R

INACTIVE PCS

Issue Date :	2015-07-20
Original Issue Date :	2015-07-20
Effective Date :	2015-07-20
Expiration Date :	2020-06-30
Retirement Date :	N/R
Termination Date :	N/R
Issuing Agency :	CA Waterboards
Agency Type :	State
Activity ID :	3601112079
External Permit Number :	CAZ458338
Facility Type Indicator :	NON-POTW
Permit Type :	General Permit Covered Facility-NPDES)
Major Minor Status :	N
Permit Status :	Expired
Total Design Flow Number :	N/R
Actual Average Flow Number :	N/R
State Water Body :	N/R
State Water Body Name :	N/R
Permit Name :	Warren E and P Inc
Permit Comp Status :	Y
RNC Tracking :	Y
Master External Permit Number :	CAS000001
TMDL Interface :	N/R
EDMR Authorization :	N
Pretreatment Indicator :	N/R
Last Date in Agency List :	2021-08-19

NPDES - CA

Facility Name :	Warren E and P Inc
Facility Address :	1445 Judson Ave, Long Beach, 90813
County :	Los Angeles
Effective Date :	2015-07-20
Adoption Date :	N/R
Expiration Date :	N/R
Termination Date :	N/R
Order Number :	97-03-DWQ
NPDES Number :	CAS000001
WDID :	4 19I025843
RM Status :	Active
Reg Meas ID :	458338
Reg Meas Type :	Enrollee
Program :	Industrial
Facility Place ID :	N/R
Region Code :	4
Discharger ID :	0
Discharger :	Warren E and P Inc

Map Id: 305
Direction: WSW
Distance: 0.551 mi., 2912 ft.
Elevation: 7 ft.
Relative: Lower

Site Name : Warren E and P Inc | Warren E&P, Inc. - Satellite 7-No Drilling Rig onsite | WARREN E&PNA INC. - SATELLITE 7 - DRILLING RIG ONSITE
1445 JUDSON AVE
LONG BEACH | Long Beach, CA 90813

Database(s) : [CALEPA SITES - CA, CIWQS - CA, DOCKET, ECHO, FRS, HAZNET - CA, HWG - CA, ICIS, INACTIVE PCS, NPDES - CA, PCS ENF, PCS FACILITY, RCRA_NONGEN, RFR - CA, STORMWATER] ***(cont.)***

Envirosite ID: 633106
EPA ID: N/R

NPDES - CA ***(cont.)***

Discharger Address :	400 Oceangate Suite 200, Long Beach, California 90802
Last Date in Agency List :	2021-09-03

PCS ENF

Site Details

NPDES ID :	CAZ458338
Last Date in Agency List :	2021-08-17

Formal Enforcement Actions

Settlement Entered Date :	N/R
ENF Identifier :	N/R
Activity ID :	N/R
Activity Type :	N/R
ENF Type :	N/R
Agency :	N/R
Fed Penalty Assessed Amount :	N/R
State Local Penalty Amount :	N/R

Informal Enforcement Actions

Achieved Date :	11/22/2017
Registry ID :	110070094659
ENF Identifier :	CA-ZIEA427928
Activity ID :	3601281730
Activity Type :	Administrative - Informal
ENF Type :	Notice of Violation
Agency :	State

PCS FACILITY

Issue Date :	2015-07-20
Original Issue Date :	2015-07-20
Effective Date :	2015-07-20
Expiration Date :	2020-06-30
Retirement Date :	N/R
Termination Date :	N/R
Issuing Agency :	CA Waterboards
Agency Type :	State
Activity ID :	3601112079
External Permit Number :	CAZ458338
Facility Type Indicator :	NON-POTW
Permit Type :	General Permit Covered Facility-NPDES)
Major Minor Status :	N
Permit Status :	Effective
Total Design Flow Number :	N/R

Map Id: 305
Direction: WSW
Distance: 0.551 mi., 2912 ft.
Elevation: 7 ft.
Relative: Lower

Site Name : Warren E and P Inc | Warren E&P, Inc. - Satellite 7-No Drilling Rig onsite | WARREN E&PNA INC. - SATELLITE 7 - DRILLING RIG ONSITE
1445 JUDSON AVE
LONG BEACH | Long Beach, CA 90813

Database(s) : [CALEPA SITES - CA, CIWQS - CA, DOCKET, ECHO, FRS, HAZNET - CA, HWG - CA, ICIS, INACTIVE PCS, NPDES - CA, PCS ENF, PCS FACILITY, RCRA_NONGEN, RFR - CA, STORMWATER] ***(cont.)***

Envirosite ID: 633106
EPA ID: N/R

PCS FACILITY ***(cont.)***

Actual Average Flow Number :	N/R
State Water Body :	N/R
State Water Body Name :	N/R
Permit Name :	Warren E and P Inc
Permit Comp Status :	Y
RNC Tracking :	Y
Master External Permit Number :	CAS000001
TMDL Interface :	N/R
EDMR Authorization :	N
Pretreatment Indicator :	N/R
Last Date in Agency List :	2020-02-11

RCRA_NONGEN

Facility Name :	WARREN E & P INC
Facility Address :	1445 JUDSON AVE, LONG BEACH, CA 90813
County :	LOS ANGELES
Date Form Received by Agency :	2015-01-14
EPA ID :	CAL000403666
Mailing Address :	400 OCEANGATE SUITE 200, LONG BEACH, CA 90802
Contact :	JESSICA BRADLEY
Contact Address :	400 OCEANGATE, SUITE 200, LONG BEACH, CA 90802
Contact Country :	N/R
Contact Telephone :	562-800-0062
Contact Email :	JBRADLEY@WARRENRESOURCES.COM
EPA Region :	09
Land Type :	Not Reported
Source Type :	Implementer
Classification :	Not a generator, verified
Description :	Not a generator, verified
Last Date in Agency List :	2021-09-03

Owner/Operator Summary

Owner/Operator Name :	JESSICA BRADLEY
Owner/Operator Address :	400 OCEANGATE, SUITE 200, LONG BEACH, CA 90802
Owner/Operator Country :	N/R
Owner/Operator Telephone :	562-800-0062
Owner/Operator Email :	N/R
Owner/Operator Fax :	N/R
Legal Status :	Other land type
Owner/Operator Type :	Operator
Owner/Operator Start Date :	N/R
Owner/Operator End Date :	N/R

Map Id: 305
Direction: WSW
Distance: 0.551 mi., 2912 ft.
Elevation: 7 ft.
Relative: Lower

Site Name : Warren E and P Inc | Warren E&P, Inc. - Satellite 7-No Drilling Rig onsite | WARREN E&PNA INC. - SATELLITE 7 - DRILLING RIG ONSITE
1445 JUDSON AVE
LONG BEACH | Long Beach, CA 90813

Database(s) : [CALEPA SITES - CA, CIWQS - CA, DOCKET, ECHO, FRS, HAZNET - CA, HWG - CA, ICIS, INACTIVE PCS, NPDES - CA, PCS ENF, PCS FACILITY, RCRA_NONGEN, RFR - CA, STORMWATER] ***(cont.)***

Envirosite ID: 633106
EPA ID: N/R

RCRA_NONGEN ***(cont.)***

Owner/Operator Name :	WARREN E & P INC
Owner/Operator Address :	625 E ANAHEIM STREET, WILMINGTON, CA 90744-0000
Owner/Operator Country :	N/R
Owner/Operator Telephone :	310-830-3240
Owner/Operator Email :	N/R
Owner/Operator Fax :	N/R
Legal Status :	Other land type
Owner/Operator Type :	Owner
Owner/Operator Start Date :	N/R
Owner/Operator End Date :	N/R

Handler Activities Summary

U.S. Importer of Hazardous Waste :	N
Mixed Waste (Haz. and Radioactive) :	N
Recycler of Hazardous Waste :	N
Transporter of Hazardous Waste :	N
Treater, Storer or Disposer of HW :	N
Underground Injection Activity :	N
On-site Burner Exemption :	N
Furnace Exemption :	N
Used Oil Fuel Burner :	N
Used Oil Processor :	N
Used Oil Refiner :	N
Used Oil Fuel Marketer to Burner :	N
Used Oil Specification Marketer :	N
Used Oil Transfer Facility :	N
Used Oil Transporter :	N

Notices of Violations Summary

Regulation Violated :	N

RFR - CA

Facility Name :	Warren E and P Inc
Facility Address :	1445 Judson Ave, Long Beach, CA 90813
County :	Los Angeles
Effective Date :	2015-07-20
Adoption Date :	N/R
Termination Date :	N/R
Expiration/Review Date :	N/R
NPDES Number :	CAS000001
Order Number :	2014-0057-DWQ
WDID :	4 19I025843

Map Id: 305
Direction: WSW
Distance: 0.551 mi., 2912 ft.
Elevation: 7 ft.
Relative: Lower

Site Name : Warren E and P Inc | Warren E&P, Inc. - Satellite 7-No Drilling Rig onsite | WARREN E&PNA INC. - SATELLITE 7 - DRILLING RIG ONSITE
1445 JUDSON AVE
LONG BEACH | Long Beach, CA 90813

Database(s) : [CALEPA SITES - CA, CIWQS - CA, DOCKET, ECHO, FRS, HAZNET - CA, HWG - CA, ICIS, INACTIVE PCS, NPDES - CA, PCS ENF, PCS FACILITY, RCRA_NONGEN, RFR - CA, STORMWATER] ***(cont.)***

Envirosite ID: 633106
EPA ID: N/R

RFR - CA ***(cont.)***

SIC/NAICS :	1311
Program :	INDSTW
Regulatory Measure Status :	Active
Regulatory Measure Type :	Storm water industrial
Place/Project Type :	Industrial - Crude Petroleum and Natural Gas
Region :	4
Design Flow :	N/R
Major/Minor :	N/R
Complexity :	N/R
TTWQ :	N/R
Number of Enforcement Actions within Five Years:	1
Number of Violations within Five Years:	1
Agency :	Warren E and P Inc
Agency Address :	400 Oceangate Suite 200, Long Beach, CA 90802
Latitude :	33.784561
Longitude :	-118.221628
Last Date in Agency List :	2021-07-24

STORMWATER

Facility Name :	WARREN E AND P INC
Facility Address :	1445 JUDSON AVE, LONG BEACH, CA 90813
NPDES ID :	CAZ458338
Permittee Name :	Warren E and P Inc
Permit Status :	Expired
Permit Issuing Name :	State
Issued Date :	2015-07-20
Termination Date :	N/R
Effective Date :	2015-07-20 2020-06-30
EPA Region :	09
SIC Code :	1311
NAICS Code :	N/R
EJ Indexes Above 80th Percentile :	Y
Significant Noncompliance Status :	N/R
Quarters with Noncompliance :	12
Industrial Stormwater Formal Enforcement Actions:	1
Facility Map Flag :	Y
DRF URL :	Click here for hyperlink provided by the agency.
Latitude :	33.784561
Longitude :	-118.221628
Last Date in Agency List :	2021-09-24

Map Id: 306
Direction: SW
Distance: 0.556 mi., 2934 ft.
Elevation: 8 ft.
Relative: Lower

Site Name : M L Z INC | SPUN PRODUCTS INC
1800 W 9TH ST
LONG BEACH | Long Beach, CA 90813

Database(s) : [CALEPA SITES - CA, CIWQS - CA, ECHO, FRS, HAZNET - CA, HWG - CA, ICIS, NPDES - CA, PCS FACILITY, RFR - CA, STORMWATER]

Envirosite ID: 796140
EPA ID: N/R

CALEPA SITES - CA

Facility Name :	M L Z INC
Facility Address :	1800 W 9TH ST, LONG BEACH, 90813
Site ID :	536113
EI ID :	853470
EI Description :	Industrial Facility Storm Water
Latitude :	33.780740
Longitude :	-118.217290
Agency Hyperlink :	Click here for hyperlink provided by the agency.
Last Date in Agency List :	2021-08-26
Facility Name :	SPUN PRODUCTS INC
Facility Address :	1800 W 9TH ST, LONG BEACH, 90813
Site ID :	378981
EI ID :	10645705
EI Description :	Chemical Storage Facilities
Latitude :	33.780800
Longitude :	-118.217270
Agency Hyperlink :	Click here for hyperlink provided by the agency.
Last Date in Agency List :	2021-08-26

CIWQS - CA

Facility Name :	M L Z INC
Facility Address :	1800 W 9TH ST, LONG BEACH, CA 90813
County :	LOS ANGELES
Place ID :	S853470
Agency Name :	M L Z INC
Last Date in Agency List :	2021-09-10

ECHO

Facility Name :	M L Z INC
Facility Address :	1800 W 9TH ST, LONG BEACH, CA 90813
County :	LOS ANGELES COUNTY
Last Inspection Date :	2019-08-16
Registry ID :	110070097402
FIPS Code :	06037
EPA Region :	09
Inspection Count :	1
Last Inspection Days :	730
Informal Count :	0
Last Informal Action Date :	N/R
Formal Action Count :	0
Last Formal Action Date :	N/R

Map Id: 306
Direction: SW
Distance: 0.556 mi., 2934 ft.
Elevation: 8 ft.
Relative: Lower

Site Name : M L Z INC | SPUN PRODUCTS INC
1800 W 9TH ST
LONG BEACH | Long Beach, CA 90813

Database(s) : [CALEPA SITES - CA, CIWQS - CA, ECHO, FRS, HAZNET - CA, HWG - CA, ICIS, NPDES - CA, PCS FACILITY, RFR - CA, STORMWATER] ***(cont.)***

Envirosite ID: 796140
EPA ID: N/R

ECHO ***(cont.)***

Total Penalties :	0
Penalty Count :	N/R
Last Penalty Date :	N/R
Last Penalty Amount :	N/R
QTRS IN NC :	0
Programs IN SNC :	0
Current Compliance Status :	No Violation Identified
Three-Year Compliance Status :	_____
Collection Method :	N/R
Reference Point :	N/R
Accuracy Meters :	17531
Derived Tribes :	N/R
Derived HUC :	18070104
Derived WBD :	N/R
Derived STCTY FIPS :	06037
Derived Zip :	90813
Derived CD113 :	47
Derived CB2010 :	060379800331011
MYRTK Universe :	NNN
NPDES IDs :	CAZ483907
CWA Permit Types :	Minor
CWA Compliance Tracking :	On
CWA NAICS :	N/R
CWA SICS :	3469
CWA Inspection Count :	1
CWA Last Inspection Days :	729
CWA Informal Count :	N/R
CWA Formal Action Count :	N/R
CWA Last Formal Action Date :	N/R
CWA Penalties :	N/R
CWA Last Penalty Date :	N/R
CWA Last Penalty Amount :	N/R
CWA Quarters IN NC :	0
CWA Current Compliance Status :	No Violation Identified
CWA Current SNC Flag :	N
CWA 13 Quarters Compliance Status :	_____
CWA 13 Quarters Effluent Exceedances:	N/R
CWA Three-Year QNCR Codes :	N/R
DFR URL :	Click here for hyperlink provided by the agency.
Facility SIC :	3469
Facility NAICS :	N/R
Facility Last Inspection EPA Date :	N/R
Facility Last Inspection State Date :	2019-08-16
Facility Last Formal Act EPA Date :	N/R
Facility Last Formal Act State Date :	N/R
Facility Last Informal Act EPA Date :	N/R
Facility Last Informal Act State Date:	N/R
Facility Federal Agency :	N/R
TRI Reporter :	N/R
Facility Imp Water Flag :	N/R
Current SNC Flag :	N
Indian County Flag :	N
Federal Flag :	N/R
US Mexico Border Flag :	N

Map Id: 306
Direction: SW
Distance: 0.556 mi., 2934 ft.
Elevation: 8 ft.
Relative: Lower

Site Name : M L Z INC | SPUN PRODUCTS INC
1800 W 9TH ST
LONG BEACH | Long Beach, CA 90813

Database(s) : [CALEPA SITES - CA, CIWQS - CA, ECHO, FRS, HAZNET - CA, HWG - CA, ICIS, NPDES - CA, PCS FACILITY, RFR - CA, STORMWATER] ***(cont.)***

Envirosite ID: 796140
EPA ID: N/R

ECHO ***(cont.)***

Chesapeak Bay Flag :	N/R
AIR Flag :	N
NPDES Flag :	Y
SDWIS Flag :	N
RCRA Flag :	N
TRI Flag :	N
GHG Flag :	N
Major Flag :	N/R
Active Flag :	Y
NAA Flag :	Y
Latitude :	33.78074
Longitude :	-118.21729
Last Date in Agency List :	2021-08-20

FRS

Facility Name :	M L Z INC
Facility Address :	1800 W 9TH ST, LONG BEACH, CA 90813
County :	LOS ANGELES COUNTY

Site Details

Registry ID :	110070097402
FRS Facility URL :	Click here for hyperlink provided by the agency.
Last Date in Agency List :	2021-07-17

Source Description

Source Description :

The NPDES module of the Compliance Information System (ICIS) tracks surface water permits issued under the Clean Water Act. Under NPDES, all facilities that discharge pollutants from any point source into waters of the United States are required to obtain a permit. The permit will likely contain limits on what can be discharged, impose monitoring and reporting requirements, and include other provisions to ensure that the discharge does not adversely affect water quality.

FRS Environmental Interest

Source and System ID :	ICIS - CAZ483907

HAZNET - CA

Facility Name :	SPUN PRODUCTS INC
Facility Address :	1800 W 9TH ST, LONG BEACH, CA 90813
County :	LOS ANGELES

Map Id: 306
Direction: SW
Distance: 0.556 mi., 2934 ft.
Elevation: 8 ft.
Relative: Lower

Site Name : M L Z INC | SPUN PRODUCTS INC
1800 W 9TH ST
LONG BEACH | Long Beach, CA 90813

Database(s) : [CALEPA SITES - CA, CIWQS - CA, ECHO, FRS, HAZNET - CA, HWG - CA, ICIS, NPDES - CA, PCS FACILITY, RFR - CA, STORMWATER] ***(cont.)***

Envirosite ID: 796140
EPA ID: N/R

HAZNET - CA ***(cont.)***

Site Details

Generator EPA ID :	CAL000017028
Active :	Inactive
Category :	STATE
Facility Types :	N/R
Type :	PERMANENT
Contact Name :	N/R
Contact Phone :	N/R
Facility Mailing Address :	1800 W 9TH ST, LONG BEACH, CA 908132614
Latitude :	33.78109124
Longitude :	-118.21722468
Agency Hyperlink :	Click here for hyperlink provided by the agency.
Last Date in Agency List :	2021-07-08

Generator EPA ID :	CAD982005753
Active :	Inactive
Category :	STATE
Facility Types :	N/R
Type :	PERMANENT
Contact Name :	N/R
Contact Phone :	N/R
Facility Mailing Address :	1800 W 9TH ST, LONG BEACH, CA 908132614
Latitude :	33.78109124
Longitude :	-118.21722468
Agency Hyperlink :	Click here for hyperlink provided by the agency.
Last Date in Agency List :	2021-07-08

HWG - CA

Facility Name :	SPUN PRODUCTS INC
Facility Address :	1800 W 9TH ST, LONG BEACH, CA 90813
County :	LOS ANGELES

EPA ID :	CAD982005753
Status :	Inactive
Category :	STATE
Type :	PERMANENT
Facility Type :	N/R
Mailing Address :	1800 W 9TH ST, LONG BEACH, CA 908132614
Owner Name :	N/R
Owner Address :	N/A
Operator Name :	N/R
Operator Address :	N/A
Latitude :	33.781442
Longitude :	-118.218463

EPA ID :	CAL000017028
Status :	Inactive
Category :	STATE
Type :	PERMANENT
Facility Type :	N/R

Map Id: 306
Direction: SW
Distance: 0.556 mi., 2934 ft.
Elevation: 8 ft.
Relative: Lower

Site Name : M L Z INC | SPUN PRODUCTS INC
1800 W 9TH ST
LONG BEACH | Long Beach, CA 90813

Database(s) : [CALEPA SITES - CA, CIWQS - CA, ECHO, FRS, HAZNET - CA, HWG - CA, ICIS, NPDES - CA, PCS FACILITY, RFR - CA, STORMWATER] ***(cont.)***

Envirosite ID: 796140
EPA ID: N/R

HWG - CA ***(cont.)***

Mailing Address :	1800 W 9TH ST, LONG BEACH, CA 908132614
Owner Name :	MLZ INC
Owner Address :	1800 W 9TH ST, LONG BEACH, CA 908132614
Operator Name :	LARRY WEBER
Operator Address :	INACT 99VQ FINAL NOTICE - BATCH, LONG BEACH, CA 908132614
Latitude :	33.780952
Longitude :	-118.216745

ICIS

Facility Name :	M L Z INC
Facility Address :	1800 W 9TH ST, LONG BEACH, CA 90813

Site Details

NPDES ID :	CAZ483907
ICIS Facility Interest ID :	3600736263
Facility UIN :	110070097402
Facility Type Code :	Privately Owned Facility
Impaired Waters :	N/R
Latitude :	33.78074
Longitude :	-118.21729
Last Date in Agency List :	2021-08-17

Facility NAICS

NAICS Code :	N/R
NAICS Description :	N/R

Facility SIC

SIC Code :	3469
SIC Description :	Metal Stampings

NPDES - CA

Facility Name :	M L Z INC
Facility Address :	1800 W 9th St, Long Beach, 90813
County :	Los Angeles
Effective Date :	2017-06-20
Adoption Date :	N/R
Expiration Date :	N/R
Termination Date :	N/R
Order Number :	97-03-DWQ
NPDES Number :	CAS000001
WDID :	4 19NEC003318
RM Status :	Active
Reg Meas ID :	483907

Map Id: 306
Direction: SW
Distance: 0.556 mi., 2934 ft.
Elevation: 8 ft.
Relative: Lower

Site Name : M L Z INC | SPUN PRODUCTS INC
1800 W 9TH ST
LONG BEACH | Long Beach, CA 90813

Database(s) : [CALEPA SITES - CA, CIWQS - CA, ECHO, FRS, HAZNET - CA, HWG - CA, ICIS, NPDES - CA, PCS FACILITY, RFR - CA, STORMWATER] ***(cont.)***

Envirosite ID: 796140
EPA ID: N/R

NPDES - CA ***(cont.)***

Reg Meas Type :	Enrollee
Program :	Industrial
Facility Place ID :	N/R
Region Code :	4
Discharger ID :	0
Discharger :	M L Z INC
Discharger Address :	1800 W 9th St, Long Beach, California 90813
Last Date in Agency List :	2021-09-03

PCS FACILITY

Issue Date :	2017-06-20
Original Issue Date :	2017-06-20
Effective Date :	2017-06-20
Expiration Date :	2020-06-30
Retirement Date :	N/R
Termination Date :	N/R
Issuing Agency :	CA Waterboards
Agency Type :	State
Activity ID :	3601115637
External Permit Number :	N/R
Facility Type Indicator :	NON-POTW
Permit Type :	General Permit Covered Facility-NPDES)
Major Minor Status :	N
Permit Status :	Administratively Continued
Total Design Flow Number :	N/R
Actual Average Flow Number :	N/R
State Water Body :	N/R
State Water Body Name :	N/R
Permit Name :	M L Z INC
Permit Comp Status :	Y
RNC Tracking :	Y
Master External Permit Number :	CAS000001
TMDL Interface :	N/R
EDMR Authorization :	N
Pretreatment Indicator :	N/R
Last Date in Agency List :	2021-08-19

RFR - CA

Facility Name :	M L Z INC
Facility Address :	1800 W 9th St, Long Beach, CA 90813
County :	Los Angeles
Effective Date :	2017-06-20
Adoption Date :	N/R
Termination Date :	N/R
Expiration/Review Date :	N/R
NPDES Number :	CAS000001
Order Number :	2014-0057-DWQ
WDID :	4 19NEC003318
SIC/NAICS :	3469
Program :	INDSTW

Map Id: 306
Direction: SW
Distance: 0.556 mi., 2934 ft.
Elevation: 8 ft.
Relative: Lower

Site Name : M L Z INC | SPUN PRODUCTS INC
1800 W 9TH ST
LONG BEACH | Long Beach, CA 90813

Database(s) : [CALEPA SITES - CA, CIWQS - CA, ECHO, FRS, HAZNET - CA, HWG - CA, ICIS, NPDES - CA, PCS FACILITY, RFR - CA, STORMWATER] ***(cont.)***

Envirosite ID: 796140
EPA ID: N/R

RFR - CA ***(cont.)***

Regulatory Measure Status :	Active
Regulatory Measure Type :	Storm water industrial
Place/Project Type :	Industrial - Metal Stamping, NEC
Region :	4
Design Flow :	N/R
Major/Minor :	N/R
Complexity :	N/R
TTWQ :	N/R
Number of Enforcement Actions within Five Years:	1
Number of Violations within Five Years:	N/R
Agency :	M L Z INC
Agency Address :	1800 W 9th St, Long Beach, CA 90813
Latitude :	33.78074
Longitude :	-118.21729
Last Date in Agency List :	2021-07-24

STORMWATER

Facility Name :	M L Z INC
Facility Address :	1800 W 9TH ST, LONG BEACH, CA 90813
NPDES ID :	CAZ483907
Permittee Name :	M L Z INC
Permit Status :	Admin Continued
Permit Issuing Name :	State
Issued Date :	2017-06-20
Termination Date :	N/R
Effective Date :	2017-06-20 2020-06-30
EPA Region :	09
SIC Code :	3469
NAICS Code :	N/R
EJ Indexes Above 80th Percentile :	Y
Significant Noncompliance Status :	N/R
Quarters with Noncompliance :	0
Industrial Stormwater Formal Enforcement Actions:	0
Facility Map Flag :	Y
DRF URL :	Click here for hyperlink provided by the agency.
Latitude :	33.78074
Longitude :	-118.21729
Last Date in Agency List :	2021-09-24

Map Id: 307
Direction: W
Distance: 0.560 mi., 2955 ft.
Elevation: 9 ft.
Relative: Lower

Site Name : TELL STEEL | 1X TELL STEEL INC | AT&T Mobility - MONITOR & HILL - USID25667
2345 W 17TH ST
LONG BEACH | Long Beach, CA 90813

Database(s) : [CALEPA SITES - CA, CIWQS - CA, ECHO, FRS, HAZNET - CA, HWG - CA, ICIS, INACTIVE PCS, MANIFEST EPA, NPDES - CA, PCS ENF, RCRA_NONGEN, RFR - CA, STORMWATER]

Envirosite ID: 305072
EPA ID: CAL000030893

CALEPA SITES - CA

Facility Name :	AT&T Mobility - MONITOR & HILL - USID25667
Facility Address :	2345 W 17TH ST, LONG BEACH, 90813
Site ID :	554827
EI ID :	10822399
EI Description :	Chemical Storage Facilities
Latitude :	33.788574
Longitude :	-118.222725
Agency Hyperlink :	Click here for hyperlink provided by the agency.
Last Date in Agency List :	2021-08-26
Facility Name :	TELL STEEL INC
Facility Address :	2345 W 17TH ST, LONG BEACH, 90813
Site ID :	408277
EI ID :	10634350
EI Description :	Hazardous Waste Generator
Latitude :	33.788574
Longitude :	-118.222725
Agency Hyperlink :	Click here for hyperlink provided by the agency.
Last Date in Agency List :	2021-08-26
Site ID :	408277
EI ID :	10634350
EI Description :	Chemical Storage Facilities
Latitude :	33.788574
Longitude :	-118.222725
Agency Hyperlink :	Click here for hyperlink provided by the agency.
Last Date in Agency List :	2021-08-26

CIWQS - CA

Facility Name :	Tell Steel
Facility Address :	2345 W 17th Street, Long Beach, CA 90813
County :	Los Angeles
Place ID :	S874880
Agency Name :	Tell Steel
Last Date in Agency List :	2019-09-17
Facility Name :	TELL STEEL
Facility Address :	2345 W 17TH STREET, LONG BEACH, CA 90813
County :	LOS ANGELES

Map Id: 307
Direction: W
Distance: 0.560 mi., 2955 ft.
Elevation: 9 ft.
Relative: Lower

Site Name : TELL STEEL | 1X TELL STEEL INC | AT&T Mobility - MONITOR & HILL - USID25667
2345 W 17TH ST
LONG BEACH | Long Beach, CA 90813

Database(s) : [CALEPA SITES - CA, CIWQS - CA, ECHO, FRS, HAZNET - CA, HWG - CA, ICIS, INACTIVE PCS, MANIFEST EPA, NPDES - CA, PCS ENF, RCRA_NONGEN, RFR - CA, STORMWATER] ***(cont.)***

Envirosite ID: 305072
EPA ID: CAL000030893

CIWQS - CA ***(cont.)***

Place ID :	S880184
Agency Name :	TELL STEEL
Last Date in Agency List :	2021-09-10
Facility Name :	Tell Steel, Inc.
Facility Address :	2345 W 17th Street, Long Beach, CA 90813
County :	Los Angeles
Place ID :	S872940
Agency Name :	Tell Steel, Inc.
Last Date in Agency List :	2020-02-04
Facility Name :	TELL STEEL INC
Facility Address :	2345 W 17TH STREET, LONG BEACH, CA 90813
County :	LOS ANGELES
Place ID :	S872940
Agency Name :	TELL STEEL INC
Last Date in Agency List :	2021-09-10

ECHO

Facility Name :	TELL STEEL
Facility Address :	2345 W 17TH ST, LONG BEACH, CA 90813
County :	LOS ANGELES
Last Inspection Date :	2021-05-07
Registry ID :	110070293518
FIPS Code :	06037
EPA Region :	09
Inspection Count :	2
Last Inspection Days :	100
Informal Count :	1
Last Informal Action Date :	2019-06-07
Formal Action Count :	0
Last Formal Action Date :	N/R
Total Penalties :	0
Penalty Count :	N/R
Last Penalty Date :	N/R
Last Penalty Amount :	N/R
QTRS IN NC :	1
Programs IN SNC :	0
Current Compliance Status :	Violation Identified
Three-Year Compliance Status :	_____V
Collection Method :	N/R
Reference Point :	N/R

Map Id: 307
Direction: W
Distance: 0.560 mi., 2955 ft.
Elevation: 9 ft.
Relative: Lower

Site Name : TELL STEEL | 1X TELL STEEL INC | AT&T Mobility - MONITOR & HILL - USID25667
2345 W 17TH ST
LONG BEACH | Long Beach, CA 90813

Database(s) : [CALEPA SITES - CA, CIWQS - CA, ECHO, FRS, HAZNET - CA, HWG - CA, ICIS, INACTIVE PCS, MANIFEST EPA, NPDES - CA, PCS ENF, RCRA_NONGEN, RFR - CA, STORMWATER] ***(cont.)***

Envirosite ID: 305072
EPA ID: CAL000030893

ECHO ***(cont.)***

Accuracy Meters :	17531
Derived Tribes :	N/R
Derived HUC :	18070104
Derived WBD :	180701060701
Derived STCTY FIPS :	06037
Derived Zip :	90813
Derived CD113 :	47
Derived CB2010 :	060375755001016
MYRTK Universe :	NNN
NPDES IDs :	CAW509188 CAZ518538
CWA Permit Types :	Minor
CWA Compliance Tracking :	On
CWA NAICS :	N/R
CWA SICS :	3498
CWA Inspection Count :	2
CWA Last Inspection Days :	823
CWA Informal Count :	1
CWA Formal Action Count :	N/R
CWA Last Formal Action Date :	N/R
CWA Penalties :	N/R
CWA Last Penalty Date :	N/R
CWA Last Penalty Amount :	N/R
CWA Quarters IN NC :	1
CWA Current Compliance Status :	Violation Identified
CWA Current SNC Flag :	N
CWA 13 Quarters Compliance Status :	_____V
CWA 13 Quarters Effluent Exceedances:	N/R
CWA Three-Year QNCR Codes :	N/R
DFR URL :	Click here for hyperlink provided by the agency.
Facility SIC :	3498
Facility NAICS :	42151 - Metal Service Centers and Offices
Facility Last Inspection EPA Date :	N/R
Facility Last Inspection State Date :	2021-05-07
Facility Last Formal Act EPA Date :	N/R
Facility Last Formal Act State Date :	N/R
Facility Last Informal Act EPA Date :	N/R
Facility Last Informal Act State Date:	2019-06-07
Facility Federal Agency :	N/R
TRI Reporter :	N/R
Facility Imp Water Flag :	N/R
Current SNC Flag :	N
Indian County Flag :	N
Federal Flag :	N/R
US Mexico Border Flag :	N
Chesapeak Bay Flag :	N/R
AIR Flag :	N
NPDES Flag :	Y
SDWIS Flag :	N
RCRA Flag :	Y
TRI Flag :	N
GHG Flag :	N
Major Flag :	N/R

Map Id: 307
Direction: W
Distance: 0.560 mi., 2955 ft.
Elevation: 9 ft.
Relative: Lower

Site Name : TELL STEEL | 1X TELL STEEL INC | AT&T Mobility - MONITOR & HILL - USID25667
2345 W 17TH ST
LONG BEACH | Long Beach, CA 90813

Database(s) : [CALEPA SITES - CA, CIWQS - CA, ECHO, FRS, HAZNET - CA, HWG - CA, ICIS, INACTIVE PCS, MANIFEST EPA, NPDES - CA, PCS ENF, RCRA_NONGEN, RFR - CA, STORMWATER] ***(cont.)***

Envirosite ID: 305072
EPA ID: CAL000030893

ECHO ***(cont.)***

Active Flag :	Y
NAA Flag :	Y
Latitude :	33.78841
Longitude :	-118.22239
Last Date in Agency List :	2021-08-20
Facility Name :	TELL STEEL INC
Facility Address :	2345 W 17TH ST, LONG BEACH, CA 90813
County :	LOS ANGELES
Last Inspection Date :	2019-05-14
Registry ID :	110070293518
FIPS Code :	06037
EPA Region :	09
Inspection Count :	1
Last Inspection Days :	600
Informal Count :	1
Last Informal Action Date :	2019-06-07
Formal Action Count :	0
Last Formal Action Date :	N/R
Total Penalties :	0
Penalty Count :	N/R
Last Penalty Date :	N/R
Last Penalty Amount :	N/R
QTRS IN NC :	1
Programs IN SNC :	0
Current Compliance Status :	Violation Identified
Three-Year Compliance Status :	_____V
Collection Method :	N/R
Reference Point :	N/R
Accuracy Meters :	17531
Derived Tribes :	N/R
Derived HUC :	18070104
Derived WBD :	180701060701
Derived STCTY FIPS :	06037
Derived Zip :	90813
Derived CD113 :	47
Derived CB2010 :	060375755001016
MYRTK Universe :	NNN
NPDES IDs :	CAW509188 CAZ518538
CWA Permit Types :	Minor
CWA Compliance Tracking :	On
CWA NAICS :	N/R
CWA SICS :	4212
CWA Inspection Count :	1
CWA Last Inspection Days :	600
CWA Informal Count :	1
CWA Formal Action Count :	N/R
CWA Last Formal Action Date :	N/R
CWA Penalties :	N/R

Map Id: 307
Direction: W
Distance: 0.560 mi., 2955 ft.
Elevation: 9 ft.
Relative: Lower

Site Name : TELL STEEL | 1X TELL STEEL INC | AT&T Mobility - MONITOR & HILL - USID25667
2345 W 17TH ST
LONG BEACH | Long Beach, CA 90813

Database(s) : [CALEPA SITES - CA, CIWQS - CA, ECHO, FRS, HAZNET - CA, HWG - CA, ICIS, INACTIVE PCS, MANIFEST EPA, NPDES - CA, PCS ENF, RCRA_NONGEN, RFR - CA, STORMWATER] ***(cont.)***

Envirosite ID: 305072
EPA ID: CAL000030893

ECHO ***(cont.)***

CWA Last Penalty Date :	N/R
CWA Last Penalty Amount :	N/R
CWA Quarters IN NC :	1
CWA Current Compliance Status :	Violation Identified
CWA Current SNC Flag :	N
CWA 13 Quarters Compliance Status :	_____V
CWA 13 Quarters Effluent Exceedances:	N/R
CWA Three-Year QNCR Codes :	N/R
DFR URL :	Click here for hyperlink provided by the agency.
Facility SIC :	4212
Facility NAICS :	42151 - Metal Service Centers and Offices
Facility Last Inspection EPA Date :	N/R
Facility Last Inspection State Date :	2019-05-14
Facility Last Formal Act EPA Date :	N/R
Facility Last Formal Act State Date :	N/R
Facility Last Informal Act EPA Date :	N/R
Facility Last Informal Act State Date:	2019-06-07
Facility Federal Agency :	N/R
TRI Reporter :	N/R
Facility Imp Water Flag :	Y
Current SNC Flag :	N
Indian County Flag :	N
Federal Flag :	N/R
US Mexico Border Flag :	N
Chesapeak Bay Flag :	N/R
AIR Flag :	N
NPDES Flag :	Y
SDWIS Flag :	N
RCRA Flag :	Y
TRI Flag :	N
GHG Flag :	N
Major Flag :	N/R
Active Flag :	Y
NAA Flag :	Y
Latitude :	33.78841
Longitude :	-118.22239
Last Date in Agency List :	2021-02-17
Facility Name :	TELL STEEL, INC.
Facility Address :	2345 W 17TH ST, LONG BEACH, CA 90813
County :	LOS ANGELES
Last Inspection Date :	2019-05-14
Registry ID :	110070293518
FIPS Code :	06037
EPA Region :	09
Inspection Count :	1
Last Inspection Days :	271
Informal Count :	1
Last Informal Action Date :	2019-06-07

Map Id: 307
Direction: W
Distance: 0.560 mi., 2955 ft.
Elevation: 9 ft.
Relative: Lower

Site Name : TELL STEEL | 1X TELL STEEL INC | AT&T Mobility - MONITOR & HILL - USID25667
2345 W 17TH ST
LONG BEACH | Long Beach, CA 90813

Database(s) : [CALEPA SITES - CA, CIWQS - CA, ECHO, FRS, HAZNET - CA, HWG - CA, ICIS, INACTIVE PCS, MANIFEST EPA, NPDES - CA, PCS ENF, RCRA_NONGEN, RFR - CA, STORMWATER] ***(cont.)***

Envirosite ID: 305072
EPA ID: CAL000030893

ECHO ***(cont.)***

Formal Action Count :	0
Last Formal Action Date :	N/R
Total Penalties :	0
Penalty Count :	N/R
Last Penalty Date :	N/R
Last Penalty Amount :	N/R
QTRS IN NC :	1
Programs IN SNC :	0
Current Compliance Status :	Violation Identified
Three-Year Compliance Status :	_____V
Collection Method :	Zip Code Centroid
Reference Point :	N/R
Accuracy Meters :	10000
Derived Tribes :	N/R
Derived HUC :	N/R
Derived WBD :	N/R
Derived STCTY FIPS :	N/R
Derived Zip :	N/R
Derived CD113 :	N/R
Derived CB2010 :	N/R
MYRTK Universe :	NNN
NPDES IDs :	CAW509188
CWA Permit Types :	Minor
CWA Compliance Tracking :	N/R
CWA NAICS :	N/R
CWA SICS :	N/R
CWA Inspection Count :	1
CWA Last Inspection Days :	271
CWA Informal Count :	1
CWA Formal Action Count :	N/R
CWA Last Formal Action Date :	N/R
CWA Penalties :	N/R
CWA Last Penalty Date :	N/R
CWA Last Penalty Amount :	N/R
CWA Quarters IN NC :	1
CWA Current Compliance Status :	Violation Identified
CWA Current SNC Flag :	N
CWA 13 Quarters Compliance Status :	V
CWA 13 Quarters Effluent Exceedances:	N/R
CWA Three-Year QNCR Codes :	N/R
DFR URL :	Click here for hyperlink provided by the agency.
Facility SIC :	N/R
Facility NAICS :	42151 - Metal Service Centers and Offices
Facility Last Inspection EPA Date :	N/R
Facility Last Inspection State Date :	2019-05-14
Facility Last Formal Act EPA Date :	N/R
Facility Last Formal Act State Date :	N/R
Facility Last Informal Act EPA Date :	N/R
Facility Last Informal Act State Date:	2019-06-07
Facility Federal Agency :	N/R
TRI Reporter :	N/R
Facility Imp Water Flag :	N/R

Map Id: 307
Direction: W
Distance: 0.560 mi., 2955 ft.
Elevation: 9 ft.
Relative: Lower

Site Name : TELL STEEL | 1X TELL STEEL INC | AT&T Mobility - MONITOR & HILL - USID25667
2345 W 17TH ST
LONG BEACH | Long Beach, CA 90813

Database(s) : [CALEPA SITES - CA, CIWQS - CA, ECHO, FRS, HAZNET - CA, HWG - CA, ICIS, INACTIVE PCS, MANIFEST EPA, NPDES - CA, PCS ENF, RCRA_NONGEN, RFR - CA, STORMWATER] ***(cont.)***

Envirosite ID: 305072
EPA ID: CAL000030893

ECHO ***(cont.)***

Current SNC Flag :	N
Indian County Flag :	N
Federal Flag :	N/R
US Mexico Border Flag :	N/R
Chesapeak Bay Flag :	N/R
AIR Flag :	N
NPDES Flag :	Y
SDWIS Flag :	N
RCRA Flag :	Y
TRI Flag :	N
GHG Flag :	N
Major Flag :	N/R
Active Flag :	Y
NAA Flag :	N/R
Latitude :	33.780911
Longitude :	-118.196312
Last Date in Agency List :	2020-02-10

FRS

Facility Name :	TELL STEEL
Facility Address :	2345 W 17TH ST, LONG BEACH, CA 90813-0000
County :	LOS ANGELES

Site Details

Registry ID :	110070293518
FRS Facility URL :	Click here for hyperlink provided by the agency.
Last Date in Agency List :	2021-07-17

Source Description

Source Description : The NPDES module of the Compliance Information System (ICIS) tracks surface water permits issued under the Clean Water Act. Under NPDES, all facilities that discharge pollutants from any point source into waters of the United States are required to obtain a permit. The permit will likely contain limits on what can be discharged, impose monitoring and reporting requirements, and include other provisions to ensure that the discharge does not adversely affect water quality.
OSHA-OIS

Map Id: 307
Direction: W
Distance: 0.560 mi., 2955 ft.
Elevation: 9 ft.
Relative: Lower

Site Name : TELL STEEL | 1X TELL STEEL INC | AT&T Mobility - MONITOR & HILL - USID25667
2345 W 17TH ST
LONG BEACH | Long Beach, CA 90813

Database(s) : [CALEPA SITES - CA, CIWQS - CA, ECHO, FRS, HAZNET - CA, HWG - CA, ICIS, INACTIVE PCS, MANIFEST EPA, NPDES - CA, PCS ENF, RCRA_NONGEN, RFR - CA, STORMWATER] ***(cont.)***

Envirosite ID: 305072
EPA ID: CAL000030893

FRS ***(cont.)***

Source Description :

RCRAInfo is EPA's comprehensive information system that supports the Resource Conservation and Recovery Act (RCRA) of 1976 and the Hazardous and Solid Waste Amendments (HSWA) of 1984 through the tracking of events and activities related to facilities that generate, transport, and treat, store, or dispose of hazardous waste. RCRAInfo allows RCRA program staff to track the notification, permit, compliance, and corrective action activities required under RCRA. RCRAInfo also supports generation of the National Hazardous Waste Biennial Report. All generators and treatment, storage, and disposal facilities who handle hazardous waste are required to report to the EPA Administrator at least once every two years to support creation of the Biennial Report.

FRS Environmental Interest

Source and System ID : ICIS - CAW509188
ICIS - CAZ518538
OSHA-OIS - 341827277
RCRAINFO - CAL000030893

Facility Name : TELL STEEL INC
Facility Address : 2345 W 17TH ST, LONG BEACH, CA 90813-0000
County : LOS ANGELES

Site Details

Registry ID : 110070293518
FRS Facility URL : Click here for hyperlink provided by the agency.
Last Date in Agency List : 2021-05-03

Source Description

Source Description : The NPDES module of the Compliance Information System (ICIS) tracks surface water permits issued under the Clean Water Act. Under NPDES, all facilities that discharge pollutants from any point source into waters of the United States are required to obtain a permit. The permit will likely contain limits on what can be discharged, impose monitoring and reporting requirements, and include other provisions to ensure that the discharge does not adversely affect water quality.
OSHA-OIS

Source Description :

RCRAInfo is EPA's comprehensive information system that supports the Resource Conservation and Recovery Act (RCRA) of 1976 and the Hazardous and Solid Waste Amendments (HSWA) of 1984 through the tracking of events and activities related to facilities that generate, transport, and treat, store, or dispose of hazardous waste. RCRAInfo allows RCRA program staff to track the notification, permit, compliance, and corrective action activities required under RCRA. RCRAInfo also supports generation of the National Hazardous Waste Biennial Report. All generators and treatment, storage, and disposal facilities who handle hazardous waste are required to report to the EPA Administrator at least once every two years to support creation of the Biennial Report.

Map Id: 307
Direction: W
Distance: 0.560 mi., 2955 ft.
Elevation: 9 ft.
Relative: Lower

Site Name : TELL STEEL | 1X TELL STEEL INC | AT&T Mobility - MONITOR & HILL - USID25667
2345 W 17TH ST
LONG BEACH | Long Beach, CA 90813

Database(s) : [CALEPA SITES - CA, CIWQS - CA, ECHO, FRS, HAZNET - CA, HWG - CA, ICIS, INACTIVE PCS, MANIFEST EPA, NPDES - CA, PCS ENF, RCRA_NONGEN, RFR - CA, STORMWATER] ***(cont.)***

Envirosite ID: 305072
EPA ID: CAL000030893

FRS ***(cont.)***

FRS Environmental Interest

Source and System ID :	ICIS - CAW509188 ICIS - CAZ518538 OSHA-OIS - 341827277 RCRAINFO - CAL000030893

HAZNET - CA

Facility Name :	1X TELL STEEL INC
Facility Address :	2345 W 17TH ST, LONG BEACH, CA 90813
County :	LOS ANGELES

Site Details

Generator EPA ID :	CAX000252700
Active :	Inactive
Category :	STATE
Facility Types :	N/R
Type :	PERMANENT
Contact Name :	N/R
Contact Phone :	N/R
Facility Mailing Address :	JIM BUTLER, LONG BEACH, CA 908130000
Latitude :	33.78933000
Longitude :	-118.22347350
Agency Hyperlink :	Click here for hyperlink provided by the agency.
Last Date in Agency List :	2021-07-08

Facility Name :	TELL STEEL
Facility Address :	2345 W 17TH ST, LONG BEACH, CA 90813
County :	LOS ANGELES

Site Details

Generator EPA ID :	CAL000030893
Active :	Active
Category :	STATE
Facility Types :	N/R
Type :	PERMANENT
Contact Name :	N/R
Contact Phone :	N/R
Facility Mailing Address :	2345 W 17TH ST, LONG BEACH, CA 90813
Latitude :	33.78822510
Longitude :	-118.22240486
Agency Hyperlink :	Click here for hyperlink provided by the agency.
Last Date in Agency List :	2021-07-08

Map Id: 307
Direction: W
Distance: 0.560 mi., 2955 ft.
Elevation: 9 ft.
Relative: Lower

Site Name : TELL STEEL | 1X TELL STEEL INC | AT&T Mobility - MONITOR & HILL - USID25667
2345 W 17TH ST
LONG BEACH | Long Beach, CA 90813

Database(s) : [CALEPA SITES - CA, CIWQS - CA, ECHO, FRS, HAZNET - CA, HWG - CA, ICIS, INACTIVE PCS, MANIFEST EPA, NPDES - CA, PCS ENF, RCRA_NONGEN, RFR - CA, STORMWATER] ***(cont.)***

Envirosite ID: 305072
EPA ID: CAL000030893

HAZNET - CA ***(cont.)***

Waste Generator Details
State Waste :

2019: 181 - Other inorganic solid waste, 0.42750 tons to AZR000521146
2019: 223 - Unspecified oil-containing waste, 0.10000 tons to NED981723513
2019: 181 - Other inorganic solid waste, 0.24000 tons to AZR000515924
2018: 181 - Other inorganic solid waste, 0.42500 tons to AZR000515924
2017: 181 - Other inorganic solid waste, 0.365 tons to AZR000515924
2016: 181 - Other inorganic solid waste, 0.425 tons to AZR000515924
2015: 181 - Other inorganic solid waste, 0.405 tons to AZR000515924
2014: 223 - Unspecified oil-containing waste, 0.175 tons to NED981723513
2014: 181 - Other inorganic solid waste, 0.22 tons to AZR000501510
2013: 181 - Other inorganic solid waste, 0.14 tons to AZR000501510
2012: 223 - Unspecified oil-containing waste, 0.60465 tons to CAD981696420
2012: 181 - Other inorganic solid waste, 0.975 tons to NVT330010000
2012: 181 - Other inorganic solid waste, 0.05 tons to AZR000501510
2011: 352 - Other organic solids, 0.2 tons to CAD981696420
2010: 352 - Other organic solids, 0.05 tons to CAD981696420
2009: 181 - Other inorganic solid waste, 0.5 tons to AZR000501510
2009: 223 - Unspecified oil-containing waste, 0.834 tons to CAD981696420
2009: 135 - Unspecified aqueous solution, 0.693 tons to CAD981696420
2009: 352 - Other organic solids, 0.075 tons to CAD981696420
2008: 135 - Unspecified aqueous solution, 0.315 tons to CAD981696420
1999: 241 - Tank bottom waste, 1.668 tons to CAT080013352
1999: 134 - Aqueous solution with total organic residues less than 10 percent, 1.533 tons to CAD099452708

HWG - CA

Facility Name :	1X TELL STEEL INC
Facility Address :	2345 W 17TH ST, LONG BEACH, CA 90813
County :	LOS ANGELES
EPA ID :	CAX000252700
Status :	Inactive
Category :	STATE
Type :	PERMANENT
Facility Type :	N/R
Mailing Address :	JIM BUTLER, LONG BEACH, CA 908130000
Owner Name :	N/R
Owner Address :	N/A
Operator Name :	JIM BUTLER
Operator Address :	N/A
Latitude :	33.788189
Longitude :	-118.222382

Map Id: 307
Direction: W
Distance: 0.560 mi., 2955 ft.
Elevation: 9 ft.
Relative: Lower

Site Name : TELL STEEL | 1X TELL STEEL INC | AT&T Mobility - MONITOR & HILL - USID25667
2345 W 17TH ST
LONG BEACH | Long Beach, CA 90813

Database(s) : [CALEPA SITES - CA, CIWQS - CA, ECHO, FRS, HAZNET - CA, HWG - CA, ICIS, INACTIVE PCS, MANIFEST EPA, NPDES - CA, PCS ENF, RCRA_NONGEN, RFR - CA, STORMWATER] ***(cont.)***

Envirosite ID: 305072
EPA ID: CAL000030893

HWG - CA ***(cont.)***

Facility Name :	TELL STEEL
Facility Address :	2345 W 17TH ST, LONG BEACH, CA 90813
County :	LOS ANGELES
EPA ID :	CAL000030893
Status :	Active
Category :	STATE
Type :	PERMANENT
Facility Type :	N/R
Mailing Address :	2345 W 17TH ST, LONG BEACH, CA 90813
Owner Name :	DON TUFFLI
Owner Address :	2345 W 17TH ST, LONG BEACH, CA 908131017
Operator Name :	MARCO ARCEO
Operator Address :	2345 W 17TH ST, LONG BEACH, CA 90813
Latitude :	33.788189
Longitude :	-118.222382

ICIS

Facility Name :	TELL STEEL
Facility Address :	2345 W 17TH STREET, LONG BEACH, CA 90813

Site Details

NPDES ID :	CAZ518538
ICIS Facility Interest ID :	3601173243
Facility UIN :	110070293518
Facility Type Code :	Privately Owned Facility
Impaired Waters :	N/R
Latitude :	33.78841
Longitude :	-118.22239
Last Date in Agency List :	2021-08-17

Facility NAICS

NAICS Code :	N/R
NAICS Description :	N/R

Facility SIC

SIC Code :	3498
SIC Description :	Fabricated Pipe And Fittings
Facility Name :	TELL STEEL INC
Facility Address :	2345 W 17TH STREET, LONG BEACH, CA 90813

Map Id: 307
Direction: W
Distance: 0.560 mi., 2955 ft.
Elevation: 9 ft.
Relative: Lower

Site Name : TELL STEEL | 1X TELL STEEL INC | AT&T Mobility - MONITOR & HILL - USID25667
2345 W 17TH ST
LONG BEACH | Long Beach, CA 90813

Database(s) : [CALEPA SITES - CA, CIWQS - CA, ECHO, FRS, HAZNET - CA, HWG - CA, ICIS, INACTIVE PCS, MANIFEST EPA, NPDES - CA, PCS ENF, RCRA_NONGEN, RFR - CA, STORMWATER] ***(cont.)***

Envirosite ID: 305072
EPA ID: CAL000030893

ICIS ***(cont.)***

Site Details

NPDES ID :	CAW509188
ICIS Facility Interest ID :	3601079528
Facility UIN :	110070293518
Facility Type Code :	N/R
Impaired Waters :	N/R
Latitude :	33.78841
Longitude :	-118.22239
Last Date in Agency List :	2021-08-17

Facility NAICS

NAICS Code :	N/R
NAICS Description :	N/R

Facility SIC

SIC Code :	N/R
SIC Description :	N/R

INACTIVE PCS

Issue Date :	2020-03-05
Original Issue Date :	2020-03-05
Effective Date :	2020-03-05
Expiration Date :	2020-06-30
Retirement Date :	N/R
Termination Date :	N/R
Issuing Agency :	CA Waterboards
Agency Type :	State
Activity ID :	3602134600
External Permit Number :	CAZ518538
Facility Type Indicator :	NON-POTW
Permit Type :	General Permit Covered Facility-NPDES)
Major Minor Status :	N
Permit Status :	Expired
Total Design Flow Number :	N/R
Actual Average Flow Number :	N/R
State Water Body :	N/R
State Water Body Name :	N/R
Permit Name :	Tell Steel
Permit Comp Status :	Y
RNC Tracking :	Y
Master External Permit Number :	CAS000001
TMDL Interface :	N/R
EDMR Authorization :	N
Pretreatment Indicator :	N/R
Last Date in Agency List :	2021-08-19

Map Id: 307
Direction: W
Distance: 0.560 mi., 2955 ft.
Elevation: 9 ft.
Relative: Lower

Site Name : TELL STEEL | 1X TELL STEEL INC | AT&T Mobility - MONITOR & HILL - USID25667
2345 W 17TH ST
LONG BEACH | Long Beach, CA 90813

Database(s) : [CALEPA SITES - CA, CIWQS - CA, ECHO, FRS, HAZNET - CA, HWG - CA, ICIS, INACTIVE PCS, MANIFEST EPA, NPDES - CA, PCS ENF, RCRA_NONGEN, RFR - CA, STORMWATER] ***(cont.)***

Envirosite ID: 305072
EPA ID: CAL000030893

MANIFEST EPA

Manifest Details

Details for this site have been truncated due to the large number of available details for this site within this dataset. For the complete details for this site, contact your Envirosite account representative for a complimentary site report containing all of the details available.

Manifest Number :	022657373JJK
Shipped Date :	2021-04-12
Updated Date :	2021-05-24
Received Date :	2021-04-19
Status :	Signed
Generator ID :	CAL000030893
Generator Name :	TELL STEEL
Generator Address :	2345 W 17TH ST, LONG BEACH, CA 90813
Generator Mailing :	2345 W 17TH ST, LONG BEACH, CA 90813-1017
Generator Contact :	N/R
Destination ID :	AZR000521146
Destination Name :	YUMA YES 2 WASTE TRANSFER STATION
Destination Mailing :	2621 GREEN RIVER RD STE 105, CORONA, CA 92882
Destination Address :	6500 S US HIGHWAY 95, YUMA, AZ 85365
Destination Contact :	N/R
Submission Type :	DataImage5Copy
Origin Type :	Service
Manifest Residue :	N
Rejection :	N
Last Date in Agency List :	2021-09-04

Waste Details

Waste Line Number :	1
Is DOT Hazardous :	N
DOT ID Number :	N/R
DOT Information :	N/R
Non Waste Description :	Non-RCRA hazardous waste solid (Baghouse dust)
Quantity :	200 Pounds
Quantity Tons, Acute, Non-Acute :	0.1, 0, 0.1
Quantity Kg, Acute, Non-Acute :	0, 90.703
Management Method :	H141 - STORAGE, BULKING AND/OR TRANSFER OFF SITE
Is EPA Waste :	N
Federal Code :	N/R
State Code :	CA - 181

Manifest Details

Manifest Number :	007849989SKS
Shipped Date :	2021-04-08
Updated Date :	2021-05-25
Received Date :	2021-05-05
Status :	Signed

Map Id: 307
Direction: W
Distance: 0.560 mi., 2955 ft.
Elevation: 9 ft.
Relative: Lower

Site Name : TELL STEEL | 1X TELL STEEL INC | AT&T Mobility - MONITOR & HILL - USID25667
2345 W 17TH ST
LONG BEACH | Long Beach, CA 90813

Database(s) : [CALEPA SITES - CA, CIWQS - CA, ECHO, FRS, HAZNET - CA, HWG - CA, ICIS, INACTIVE PCS, MANIFEST EPA, NPDES - CA, PCS ENF, RCRA_NONGEN, RFR - CA, STORMWATER] ***(cont.)***

Envirosite ID: 305072
EPA ID: CAL000030893

MANIFEST EPA ***(cont.)***

Generator ID :	CAL000030893
Generator Name :	Tell Steel
Generator Address :	2345 W 17th St, LONG BEACH, CA 90813
Generator Mailing :	2345 W 17th St, Long Beach, CA 90813
Generator Contact :	Tell Steel
Destination ID :	NED981723513
Destination Name :	Clean Harbors Environmental Services, Inc.
Destination Mailing :	2247 South Highway 71, Kimball, NE 69145
Destination Address :	2247 South Highway 71, Kimball, NE 69145
Destination Contact :	N/R
Submission Type :	DataImage5Copy
Origin Type :	Service
Manifest Residue :	N
Rejection :	N
Last Date in Agency List :	2021-09-04

Waste Details

Waste Line Number :	1
Is DOT Hazardous :	N
DOT ID Number :	N/R
DOT Information :	N/R
Non Waste Description :	NONE, NONE, NON RCRA HAZARDOUS WASTE SOLIDS, (RAGS, WIPES), N/A, NONE
Quantity :	300 Pounds
Quantity Tons, Acute, Non-Acute :	0.15, 0, 0.15
Quantity Kg, Acute, Non-Acute :	0, 136.0545
Management Method :	H141 - STORAGE, BULKING AND/OR TRANSFER OFF SITE
Is EPA Waste :	N
Federal Code :	N/R
State Code :	CA - 223

Manifest Details

Manifest Number :	022657968JJK
Shipped Date :	2021-02-18
Updated Date :	2021-03-22
Received Date :	2021-02-25
Status :	Signed
Generator ID :	CAL000030893
Generator Name :	TELL STEEL
Generator Address :	2345 W 17TH ST, LONG BEACH, CA 90813
Generator Mailing :	2345 W 17TH ST, LONG BEACH, CA 90813-1017
Generator Contact :	N/R
Destination ID :	AZR000521146
Destination Name :	YUMA YES 2 WASTE TRANSFER STATION
Destination Mailing :	2621 GREEN RIVER RD STE 105, CORONA, CA 92882
Destination Address :	6500 S US HIGHWAY 95, YUMA, AZ 85365
Destination Contact :	N/R

Map Id: 307
Direction: W
Distance: 0.560 mi., 2955 ft.
Elevation: 9 ft.
Relative: Lower

Site Name : TELL STEEL | 1X TELL STEEL INC | AT&T Mobility - MONITOR & HILL - USID25667
2345 W 17TH ST
LONG BEACH | Long Beach, CA 90813

Database(s) : [CALEPA SITES - CA, CIWQS - CA, ECHO, FRS, HAZNET - CA, HWG - CA, ICIS, INACTIVE PCS, MANIFEST EPA, NPDES - CA, PCS ENF, RCRA_NONGEN, RFR - CA, STORMWATER] ***(cont.)***

Envirosite ID: 305072
EPA ID: CAL000030893

MANIFEST EPA ***(cont.)***

Submission Type :	DataImage5Copy
Origin Type :	Service
Manifest Residue :	N
Rejection :	N
Last Date in Agency List :	2021-09-04

Waste Details

Waste Line Number :	1
Is DOT Hazardous :	N
DOT ID Number :	N/R
DOT Information :	N/R
Non Waste Description :	NON-RCRA HAZARDOUS WASTE SOLID (BAGHOUSE DUST)
Quantity :	300 Pounds
Quantity Tons, Acute, Non-Acute :	0.15, 0, 0.15
Quantity Kg, Acute, Non-Acute :	0, 136.0545
Management Method :	H141 - STORAGE, BULKING AND/OR TRANSFER OFF SITE
Is EPA Waste :	N
Federal Code :	N/R
State Code :	CA - 181

Manifest Details

Manifest Number :	022657504JJK
Shipped Date :	2021-01-26
Updated Date :	2021-02-24
Received Date :	2021-01-29
Status :	Signed
Generator ID :	CAL000030893
Generator Name :	TELL STEEL
Generator Address :	2345 W 17TH ST, LONG BEACH, CA 90813
Generator Mailing :	2345 W 17TH ST, LONG BEACH, CA 90813-1017
Generator Contact :	N/R
Destination ID :	AZR000521146
Destination Name :	YUMA YES 2 WASTE TRANSFER STATION
Destination Mailing :	2621 GREEN RIVER RD STE 105, CORONA, CA 92882
Destination Address :	6500 S US HIGHWAY 95, YUMA, AZ 85365
Destination Contact :	N/R
Submission Type :	DataImage5Copy
Origin Type :	Service
Manifest Residue :	N
Rejection :	N
Last Date in Agency List :	2021-09-04

Waste Details

Waste Line Number :	1
Is DOT Hazardous :	N

Map Id: 307
Direction: W
Distance: 0.560 mi., 2955 ft.
Elevation: 9 ft.
Relative: Lower

Site Name : TELL STEEL | 1X TELL STEEL INC | AT&T Mobility - MONITOR & HILL - USID25667
2345 W 17TH ST
LONG BEACH | Long Beach, CA 90813

Database(s) : [CALEPA SITES - CA, CIWQS - CA, ECHO, FRS, HAZNET - CA, HWG - CA, ICIS, INACTIVE PCS, MANIFEST EPA, NPDES - CA, PCS ENF, RCRA_NONGEN, RFR - CA, STORMWATER] ***(cont.)***

Envirosite ID: 305072
EPA ID: CAL000030893

MANIFEST EPA ***(cont.)***

DOT ID Number :	N/R
DOT Information :	N/R
Non Waste Description :	NON-RCRA HAZARDOUS WASTE SOLID (BAGHOUSE DUST)
Quantity :	240 Pounds
Quantity Tons, Acute, Non-Acute :	0.12, 0, 0.12
Quantity Kg, Acute, Non-Acute :	0, 108.8436
Management Method :	H141 - STORAGE, BULKING AND/OR TRANSFER OFF SITE
Is EPA Waste :	N
Federal Code :	N/R
State Code :	CA - 181

Manifest Details

Manifest Number :	022017641JJK
Shipped Date :	2020-11-03
Updated Date :	2020-12-07
Received Date :	2020-11-11
Status :	Signed
Generator ID :	CAL000030893
Generator Name :	TELL STEEL
Generator Address :	2345 W 17TH STREET, LONG BEACH, CA 90813
Generator Mailing :	2345 W 17TH STREET, LONG BEACH, CA 90813
Generator Contact :	N/R
Destination ID :	AZR000521146
Destination Name :	YUMA YES 2 WASTE TRANSFER STATION
Destination Mailing :	2621 GREEN RIVER RD STE 105, CORONA, CA 92882
Destination Address :	6500 S US HIGHWAY 95, YUMA, AZ 85365
Destination Contact :	N/R
Submission Type :	DataImage5Copy
Origin Type :	Service
Manifest Residue :	N
Rejection :	N
Last Date in Agency List :	2021-09-04

Waste Details

Waste Line Number :	1
Is DOT Hazardous :	N
DOT ID Number :	N/R
DOT Information :	N/R
Non Waste Description :	NON-RCRA HAZARDOUS WASTE, SOLID (BAGHOUSE DUST)
Quantity :	300 Pounds
Quantity Tons, Acute, Non-Acute :	0.15, 0, 0.15
Quantity Kg, Acute, Non-Acute :	0, 136.0545
Management Method :	H141 - STORAGE, BULKING AND/OR TRANSFER OFF SITE
Is EPA Waste :	N
Federal Code :	N/R
State Code :	CA - 181

Map Id: 307
Direction: W
Distance: 0.560 mi., 2955 ft.
Elevation: 9 ft.
Relative: Lower

Site Name : TELL STEEL | 1X TELL STEEL INC | AT&T Mobility - MONITOR & HILL - USID25667
2345 W 17TH ST
LONG BEACH | Long Beach, CA 90813

Database(s) : [CALEPA SITES - CA, CIWQS - CA, ECHO, FRS, HAZNET - CA, HWG - CA, ICIS, INACTIVE PCS, MANIFEST EPA, NPDES - CA, PCS ENF, RCRA_NONGEN, RFR - CA, STORMWATER] ***(cont.)***

Envirosite ID: 305072
EPA ID: CAL000030893

NPDES - CA

Facility Name :	Tell Steel
Facility Address :	2345 W 17th Street, Long Beach, 90813
County :	Los Angeles
Effective Date :	2020-03-05
Adoption Date :	N/R
Expiration Date :	N/R
Termination Date :	N/R
Order Number :	97-03-DWQ
NPDES Number :	CAS000001
WDID :	4 19I028556
RM Status :	Active
Reg Meas ID :	518538
Reg Meas Type :	Enrollee
Program :	Industrial
Facility Place ID :	N/R
Region Code :	4
Discharger ID :	0
Discharger :	Tell Steel
Discharger Address :	2345 W 17th Street, Long Beach, California 90813
Last Date in Agency List :	2021-09-03

PCS ENF

Site Details

NPDES ID :	CAW509188
Last Date in Agency List :	2021-08-17

Formal Enforcement Actions

Settlement Entered Date :	N/R
ENF Identifier :	N/R
Activity ID :	N/R
Activity Type :	N/R
ENF Type :	N/R
Agency :	N/R
Fed Penalty Assessed Amount :	N/R
State Local Penalty Amount :	N/R

Informal Enforcement Actions

Achieved Date :	06/07/2019
Registry ID :	110070293518
ENF Identifier :	CA-ZIEA433488
Activity ID :	3601890307
Activity Type :	Administrative - Informal
ENF Type :	Notice of Noncompliance Issued
Agency :	State

Map Id: 307
Direction: W
Distance: 0.560 mi., 2955 ft.
Elevation: 9 ft.
Relative: Lower

Site Name : TELL STEEL | 1X TELL STEEL INC | AT&T Mobility - MONITOR & HILL - USID25667
2345 W 17TH ST
LONG BEACH | Long Beach, CA 90813

Database(s) : [CALEPA SITES - CA, CIWQS - CA, ECHO, FRS, HAZNET - CA, HWG - CA, ICIS, INACTIVE PCS, MANIFEST EPA, NPDES - CA, PCS ENF, RCRA_NONGEN, RFR - CA, STORMWATER] ***(cont.)***

Envirosite ID: 305072
EPA ID: CAL000030893

PCS ENF ***(cont.)***

Site Details

NPDES ID :	CAW509188
Last Date in Agency List :	2020-02-11

Formal Enforcement Actions

Settlement Entered Date :	N/R
ENF Identifier :	N/R
Activity ID :	N/R
Activity Type :	N/R
ENF Type :	N/R
Agency :	N/R
Fed Penalty Assessed Amount :	N/R
State Local Penalty Amount :	N/R

Informal Enforcement Actions

Achieved Date :	06/07/2019
Registry ID :	110070293518
ENF Identifier :	CA-ZIEA433488
Activity ID :	3601890307
Activity Type :	Administrative - Informal
ENF Type :	Notice of Noncompliance Issued
Agency :	State

RCRA_NONGEN

Facility Name :	TELL STEEL
Facility Address :	2345 W 17TH ST, LONG BEACH, CA 90813-0000
County :	LOS ANGELES
Date Form Received by Agency :	1990-05-16
EPA ID :	CAL000030893
Mailing Address :	2345 W 17TH ST, LONG BEACH, CA 90813-1017
Contact :	GREG MALE
Contact Address :	2345 W 17TH ST, LONG BEACH, CA 90813
Contact Country :	N/R
Contact Telephone :	562-435-4826
Contact Email :	GMALE@TELLSTEEL.COM
EPA Region :	09
Land Type :	Not Reported
Source Type :	Implementer
Classification :	Not a generator, verified
Description :	Not a generator, verified
Last Date in Agency List :	2021-09-03

Map Id: 307
Direction: W
Distance: 0.560 mi., 2955 ft.
Elevation: 9 ft.
Relative: Lower

Site Name : TELL STEEL | 1X TELL STEEL INC | AT&T Mobility - MONITOR & HILL - USID25667
2345 W 17TH ST
LONG BEACH | Long Beach, CA 90813

Database(s) : [CALEPA SITES - CA, CIWQS - CA, ECHO, FRS, HAZNET - CA, HWG - CA, ICIS, INACTIVE PCS, MANIFEST EPA, NPDES - CA, PCS ENF, RCRA_NONGEN, RFR - CA, STORMWATER] ***(cont.)***

Envirosite ID: 305072
EPA ID: CAL000030893

RCRA_NONGEN ***(cont.)***

Owner/Operator Summary

Owner/Operator Name :	DON TUFFLI
Owner/Operator Address :	2345 W 17TH ST, LONG BEACH, CA 90813-1017
Owner/Operator Country :	N/R
Owner/Operator Telephone :	562-435-4826
Owner/Operator Email :	N/R
Owner/Operator Fax :	N/R
Legal Status :	Other land type
Owner/Operator Type :	Owner
Owner/Operator Start Date :	N/R
Owner/Operator End Date :	N/R

Owner/Operator Name :	GREG MALE
Owner/Operator Address :	2345 W 17TH ST, LONG BEACH, CA 90813
Owner/Operator Country :	N/R
Owner/Operator Telephone :	562-435-4826
Owner/Operator Email :	N/R
Owner/Operator Fax :	N/R
Legal Status :	Other land type
Owner/Operator Type :	Operator
Owner/Operator Start Date :	N/R
Owner/Operator End Date :	N/R

Handler Activities Summary

U.S. Importer of Hazardous Waste :	N
Mixed Waste (Haz. and Radioactive) :	N
Recycler of Hazardous Waste :	N
Transporter of Hazardous Waste :	N
Treater, Storer or Disposer of HW :	N
Underground Injection Activity :	N
On-site Burner Exemption :	N
Furnace Exemption :	N
Used Oil Fuel Burner :	N
Used Oil Processor :	N
Used Oil Refiner :	N
Used Oil Fuel Marketer to Burner :	N
Used Oil Specification Marketer :	N
Used Oil Transfer Facility :	N
Used Oil Transporter :	N

Notices of Violations Summary

Regulation Violated :	N

RFR - CA

Facility Name :	Tell Steel

Map Id: 307
Direction: W
Distance: 0.560 mi., 2955 ft.
Elevation: 9 ft.
Relative: Lower

Site Name : TELL STEEL | 1X TELL STEEL INC | AT&T Mobility - MONITOR & HILL - USID25667
2345 W 17TH ST
LONG BEACH | Long Beach, CA 90813

Database(s) : [CALEPA SITES - CA, CIWQS - CA, ECHO, FRS, HAZNET - CA, HWG - CA, ICIS, INACTIVE PCS, MANIFEST EPA, NPDES - CA, PCS ENF, RCRA_NONGEN, RFR - CA, STORMWATER] ***(cont.)***

Envirosite ID: 305072
EPA ID: CAL000030893

RFR - CA ***(cont.)***

Facility Address :	2345 W 17th Street, Long Beach, CA 90813
County :	Los Angeles
Effective Date :	2020-03-05
Adoption Date :	N/R
Termination Date :	N/R
Expiration/Review Date :	N/R
NPDES Number :	CAS000001
Order Number :	2014-0057-DWQ
WDID :	4 19I028556
SIC/NAICS :	3498
Program :	INDSTW
Regulatory Measure Status :	Active
Regulatory Measure Type :	Storm water industrial
Place/Project Type :	Industrial - Fabricated Pipe and Pipe Fittings
Region :	4
Design Flow :	N/R
Major/Minor :	N/R
Complexity :	N/R
TTWQ :	N/R
Number of Enforcement Actions within Five Years:	N/R
Number of Violations within Five Years:	N/R
Agency :	Tell Steel
Agency Address :	2345 W 17th Street, Long Beach, CA 90813
Latitude :	33.78841
Longitude :	-118.22239
Last Date in Agency List :	2021-07-24

STORMWATER

Facility Name :	TELL STEEL
Facility Address :	2345 W 17TH STREET, LONG BEACH, CA 90813
NPDES ID :	CAZ518538
Permittee Name :	Tell Steel
Permit Status :	Expired
Permit Issuing Name :	State
Issued Date :	2020-03-05
Termination Date :	N/R
Effective Date :	2020-03-05 2020-06-30
EPA Region :	09
SIC Code :	3498
NAICS Code :	N/R
EJ Indexes Above 80th Percentile :	Y
Significant Noncompliance Status :	N/R
Quarters with Noncompliance :	0

Map Id: 307
Direction: W
Distance: 0.560 mi., 2955 ft.
Elevation: 9 ft.
Relative: Lower

Site Name : TELL STEEL | 1X TELL STEEL INC | AT&T Mobility - MONITOR & HILL - USID25667
2345 W 17TH ST
LONG BEACH | Long Beach, CA 90813

Database(s) : [CALEPA SITES - CA, CIWQS - CA, ECHO, FRS, HAZNET - CA, HWG - CA, ICIS, INACTIVE PCS, MANIFEST EPA, NPDES - CA, PCS ENF, RCRA_NONGEN, RFR - CA, STORMWATER] ***(cont.)***

Envirosite ID: 305072
EPA ID: CAL000030893

STORMWATER ***(cont.)***

Industrial Stormwater Formal Enforcement Actions:	0
Facility Map Flag :	Y
DRF URL :	Click here for hyperlink provided by the agency.
Latitude :	33.78841
Longitude :	-118.22239
Last Date in Agency List :	2021-09-24

Map Id: BL308
Direction: WSW
Distance: 0.566 mi., 2988 ft.
Elevation: 8 ft.
Relative: Lower

Site Name : RPM HARBOR SERVICES INC
2338 W GAYLORD ST
LONG BEACH | Long Beach, CA 92833

Database(s) : [CIWQS - CA, ECHO, ICIS, INACTIVE PCS, NPDES - CA, PCS FACILITY, RFR - CA, STORMWATER]

Envirosite ID: 32474005
EPA ID: N/R

CIWQS - CA

Facility Name :	RPM HARBOR SERVICES INC
Facility Address :	2338 W GAYLORD ST, LONG BEACH, CA 92833
County :	LOS ANGELES
Place ID :	S878444
Agency Name :	RPM HARBOR SERVICES INC
Last Date in Agency List :	2021-09-10

ECHO

Facility Name :	RPM HARBOR SERVICES INC
Facility Address :	2338 W GAYLORD ST, LONG BEACH, CA 92833
County :	N/R
Last Inspection Date :	N/R
Registry ID :	N/R
FIPS Code :	N/R
EPA Region :	09
Inspection Count :	0
Last Inspection Days :	N/R
Informal Count :	0
Last Informal Action Date :	N/R
Formal Action Count :	0
Last Formal Action Date :	N/R
Total Penalties :	0

Map Id: BL308
Direction: WSW
Distance: 0.566 mi., 2988 ft.
Elevation: 8 ft.
Relative: Lower

Site Name : RPM HARBOR SERVICES INC
2338 W GAYLORD ST
LONG BEACH | Long Beach, CA 92833

Database(s) : [CIWQS - CA, ECHO, ICIS, INACTIVE PCS, NPDES - CA, PCS FACILITY, RFR - CA, STORMWATER] ***(cont.)***

Envirosite ID: 32474005
EPA ID: N/R

ECHO ***(cont.)***

Penalty Count :	N/R
Last Penalty Date :	N/R
Last Penalty Amount :	N/R
QTRS IN NC :	0
Programs IN SNC :	0
Current Compliance Status :	No Violation Identified
Three-Year Compliance Status :	_____
Collection Method :	N/R
Reference Point :	N/R
Accuracy Meters :	N/R
Derived Tribes :	N/R
Derived HUC :	N/R
Derived WBD :	N/R
Derived STCTY FIPS :	N/R
Derived Zip :	N/R
Derived CD113 :	N/R
Derived CB2010 :	N/R
MYRTK Universe :	NNN
NPDES IDs :	CAZ516299
CWA Permit Types :	Minor
CWA Compliance Tracking :	On
CWA NAICS :	N/R
CWA SICS :	4212
CWA Inspection Count :	N/R
CWA Last Inspection Days :	N/R
CWA Informal Count :	N/R
CWA Formal Action Count :	N/R
CWA Last Formal Action Date :	N/R
CWA Penalties :	N/R
CWA Last Penalty Date :	N/R
CWA Last Penalty Amount :	N/R
CWA Quarters IN NC :	0
CWA Current Compliance Status :	No Violation Identified
CWA Current SNC Flag :	N
CWA 13 Quarters Compliance Status :	_____
CWA 13 Quarters Effluent Exceedances:	N/R
CWA Three-Year QNCR Codes :	N/R
DFR URL :	Click here for hyperlink provided by the agency.
Facility SIC :	4212
Facility NAICS :	N/R
Facility Last Inspection EPA Date :	N/R
Facility Last Inspection State Date :	N/R
Facility Last Formal Act EPA Date :	N/R
Facility Last Formal Act State Date :	N/R
Facility Last Informal Act EPA Date :	N/R
Facility Last Informal Act State Date:	N/R
Facility Federal Agency :	N/R
TRI Reporter :	N/R
Facility Imp Water Flag :	N/R
Current SNC Flag :	N
Indian County Flag :	N
Federal Flag :	N/R
US Mexico Border Flag :	N/R
Chesapeak Bay Flag :	N/R
AIR Flag :	N

Map Id: BL308
Direction: WSW
Distance: 0.566 mi., 2988 ft.
Elevation: 8 ft.
Relative: Lower

Site Name : RPM HARBOR SERVICES INC
2338 W GAYLORD ST
LONG BEACH | Long Beach, CA 92833

Database(s) : [CIWQS - CA, ECHO, ICIS, INACTIVE PCS, NPDES - CA, PCS FACILITY, RFR - CA, STORMWATER] ***(cont.)***

Envirosite ID: 32474005
EPA ID: N/R

ECHO ***(cont.)***

NPDES Flag :	Y
SDWIS Flag :	N
RCRA Flag :	N
TRI Flag :	N
GHG Flag :	N
Major Flag :	N/R
Active Flag :	Y
NAA Flag :	N/R
Latitude :	33.786
Longitude :	-118.22329
Last Date in Agency List :	2020-02-10

ICIS

Facility Name :	RPM HARBOR SERVICES INC
Facility Address :	2338 W GAYLORD ST, LONG BEACH, CA 92833

Site Details

NPDES ID :	CAZ516299
ICIS Facility Interest ID :	3601160296
Facility UIN :	110070553344
Facility Type Code :	Privately Owned Facility
Impaired Waters :	N/R
Latitude :	33.786
Longitude :	-118.22329
Last Date in Agency List :	2021-08-17

Facility NAICS

NAICS Code :	N/R
NAICS Description :	N/R

Facility SIC

SIC Code :	4212
SIC Description :	Local Trucking, Without Storage

INACTIVE PCS

Issue Date :	2020-01-21
Original Issue Date :	2020-01-21
Effective Date :	2020-01-21
Expiration Date :	2020-06-30
Retirement Date :	N/R
Termination Date :	N/R
Issuing Agency :	CA Waterboards
Agency Type :	State
Activity ID :	3602089449
External Permit Number :	CAZ516299
Facility Type Indicator :	NON-POTW
Permit Type :	General Permit Covered Facility-NPDES)

Map Id: BL308
Direction: WSW
Distance: 0.566 mi., 2988 ft.
Elevation: 8 ft.
Relative: Lower

Site Name : RPM HARBOR SERVICES INC
2338 W GAYLORD ST
LONG BEACH | Long Beach, CA 92833

Database(s) : [CIWQS - CA, ECHO, ICIS, INACTIVE PCS, NPDES - CA, PCS FACILITY, RFR - CA, STORMWATER] ***(cont.)***

Envirosite ID: 32474005
EPA ID: N/R

INACTIVE PCS ***(cont.)***

Major Minor Status :	N
Permit Status :	Expired
Total Design Flow Number :	N/R
Actual Average Flow Number :	N/R
State Water Body :	N/R
State Water Body Name :	N/R
Permit Name :	RPM Harbor Services Inc
Permit Comp Status :	Y
RNC Tracking :	Y
Master External Permit Number :	CAS000001
TMDL Interface :	N/R
EDMR Authorization :	N
Pretreatment Indicator :	N/R
Last Date in Agency List :	2021-08-19

NPDES - CA

Facility Name :	RPM Harbor Services Inc
Facility Address :	2338 W Gaylord St, Long Beach, 92833
County :	Los Angeles
Effective Date :	2020-01-21
Adoption Date :	N/R
Expiration Date :	N/R
Termination Date :	N/R
Order Number :	97-03-DWQ
NPDES Number :	CAS000001
WDID :	4 19NEC005907
RM Status :	Active
Reg Meas ID :	516299
Reg Meas Type :	Enrollee
Program :	Industrial
Facility Place ID :	N/R
Region Code :	4
Discharger ID :	0
Discharger :	RPM Harbor Services Inc
Discharger Address :	1901 Raymer Avenue, Fullerton, California 92833
Last Date in Agency List :	2021-09-03

PCS FACILITY

Issue Date :	2020-01-21
Original Issue Date :	2020-01-21
Effective Date :	2020-01-21
Expiration Date :	2020-06-30
Retirement Date :	N/R
Termination Date :	N/R
Issuing Agency :	CA Waterboards
Agency Type :	State
Activity ID :	3602089449
External Permit Number :	CAZ516299
Facility Type Indicator :	NON-POTW
Permit Type :	General Permit Covered Facility-NPDES)
Major Minor Status :	N

Map Id: BL308
Direction: WSW
Distance: 0.566 mi., 2988 ft.
Elevation: 8 ft.
Relative: Lower

Site Name : RPM HARBOR SERVICES INC
2338 W GAYLORD ST
LONG BEACH | Long Beach, CA 92833

Database(s) : [CIWQS - CA, ECHO, ICIS, INACTIVE PCS, NPDES - CA, PCS FACILITY, RFR - CA, STORMWATER] ***(cont.)***

Envirosite ID: 32474005
EPA ID: N/R

PCS FACILITY ***(cont.)***

Permit Status :	Effective
Total Design Flow Number :	N/R
Actual Average Flow Number :	N/R
State Water Body :	N/R
State Water Body Name :	N/R
Permit Name :	RPM Harbor Services Inc
Permit Comp Status :	Y
RNC Tracking :	Y
Master External Permit Number :	CAS000001
TMDL Interface :	N/R
EDMR Authorization :	N
Pretreatment Indicator :	N/R
Last Date in Agency List :	2020-02-11

RFR - CA

Facility Name :	RPM Harbor Services Inc
Facility Address :	2338 W Gaylord St, Long Beach, CA 92833
County :	Los Angeles
Effective Date :	2020-01-21
Adoption Date :	N/R
Termination Date :	N/R
Expiration/Review Date :	N/R
NPDES Number :	CAS000001
Order Number :	2014-0057-DWQ
WDID :	4 19NEC005907
SIC/NAICS :	4212
Program :	INDSTW
Regulatory Measure Status :	Active
Regulatory Measure Type :	Storm water industrial
Place/Project Type :	Industrial - Local Trucking Without Storage
Region :	4
Design Flow :	N/R
Major/Minor :	N/R
Complexity :	N/R
TTWQ :	N/R
Number of Enforcement Actions within Five Years:	N/R
Number of Violations within Five Years:	N/R
Agency :	RPM Harbor Services Inc
Agency Address :	1901 Raymer Avenue, Fullerton, CA 92833
Latitude :	33.786
Longitude :	-118.22329
Last Date in Agency List :	2021-07-24

STORMWATER

Facility Name :	RPM HARBOR SERVICES INC
Facility Address :	2338 W GAYLORD ST, LONG BEACH, CA 92833
NPDES ID :	CAZ516299
Permittee Name :	RPM Harbor Services Inc

Map Id: BL308
Direction: WSW
Distance: 0.566 mi., 2988 ft.
Elevation: 8 ft.
Relative: Lower

Site Name : RPM HARBOR SERVICES INC
2338 W GAYLORD ST
LONG BEACH | Long Beach, CA 92833

Database(s) : [CIWQS - CA, ECHO, ICIS, INACTIVE PCS, NPDES - CA, PCS FACILITY, RFR - CA, STORMWATER] ***(cont.)***

Envirosite ID: 32474005
EPA ID: N/R

STORMWATER ***(cont.)***

Permit Status :	Expired
Permit Issuing Name :	State
Issued Date :	2020-01-21
Termination Date :	N/R
Effective Date :	2020-01-21
	2020-06-30
EPA Region :	09
SIC Code :	4212
NAICS Code :	N/R
EJ Indexes Above 80th Percentile :	Y
Significant Noncompliance Status :	N/R
Quarters with Noncompliance :	0
Industrial Stormwater Formal Enforcement Actions:	0
Facility Map Flag :	Y
DRF URL :	Click here for hyperlink provided by the agency.
Latitude :	33.786
Longitude :	-118.22329
Last Date in Agency List :	2021-09-24

Map Id: BM309
Direction: SW
Distance: 0.578 mi., 3054 ft.
Elevation: 8 ft.
Relative: Lower

Site Name : AMERICAN TRANSPORTATION SERVICES | AMERICAN TRANSPORTAION SERVICES INC | AMERICAN TRANSPORTATION SYSTEM INC
1941 W 9TH ST
LONG BEACH | Long Beach, CA 90813

Database(s) : [CIWQS - CA, DOCKET, ECHO, FRS, HAZNET - CA, HWG - CA, ICIS, INACTIVE PCS, NPDES - CA, PCS ENF, PCS FACILITY, RCRA_NONGEN, RFR - CA, STORMWATER]

Envirosite ID: 374865
EPA ID: CAL000402311

CIWQS - CA

Facility Name :	AMERICAN TRANSPORTATION SERVICES
Facility Address :	1941 W 9TH ST, LONG BEACH, CA 90813
County :	LOS ANGELES
Place ID :	S835615
Agency Name :	AMERICAN TRANSPORTATION SERVICES
Last Date in Agency List :	2021-09-10

DOCKET

Facility Name :	AMERICAN TRANSPORTATION SERVICES
Facility Address :	1941 W 9TH ST, LONG BEACH, CA 90813

Map Id: BM309
Direction: SW
Distance: 0.578 mi., 3054 ft.
Elevation: 8 ft.
Relative: Lower

Site Name : AMERICAN TRANSPORTATION SERVICES | AMERICAN TRANSPORTAION SERVICES INC | AMERICAN TRANSPORTATION SYSTEM INC
1941 W 9TH ST
LONG BEACH | Long Beach, CA 90813

Database(s) : [CIWQS - CA, DOCKET, ECHO, FRS, HAZNET - CA, HWG - CA, ICIS, INACTIVE PCS, NPDES - CA, PCS ENF, PCS FACILITY, RCRA_NONGEN, RFR - CA, STORMWATER] ***(cont.)***

Envirosite ID: 374865
EPA ID: CAL000402311

DOCKET ***(cont.)***

Standard Industrial Classification(SIC) Summary

Enforcement Action Name :	AMERICAN TRANSPORTATION SERVICES
Registry ID :	110070094252
Primary SIC :	4214 - LOCAL TRUCKING WITH STORAGE
Primary NAICS :	N/R
Last Date in Agency List :	2018-12-17
Enforcement Action Case Number :	N/R
Activity ID :	N/R
Final Ordr Iss/Final Order Enter Date:	N/R
Final Order Name :	N/R
Settlement FRS ICIS Facility ID :	N/R
Final Order FRS Name :	N/R
SEP Category :	N/R
SEP Description :	N/R

Complaint Summary

Respondent/Defendant Name :	N/R
Named in Complaint :	N/R
Named in Final Order :	N/R

Pollutant Summary

Pollutants (SRS) :	N/R

Violation and Enforcement Action Summary

Court Docket Number :	N/R
Complaint/Proposed Order Actual Date:	N/R
Final Order Issued Actual Date :	N/R
Admin EA Closed Actual Date :	11/15/2017
Enforcement Action Name :	N/R
Enforcement Action Resolution :	N/R

Map Id: BM309
Direction: SW
Distance: 0.578 mi., 3054 ft.
Elevation: 8 ft.
Relative: Lower

Site Name : AMERICAN TRANSPORTATION SERVICES | AMERICAN TRANSPORTAION SERVICES INC | AMERICAN TRANSPORTATION SYSTEM INC
1941 W 9TH ST
LONG BEACH | Long Beach, CA 90813

Database(s) : [CIWQS - CA, DOCKET, ECHO, FRS, HAZNET - CA, HWG - CA, ICIS, INACTIVE PCS, NPDES - CA, PCS ENF, PCS FACILITY, RCRA_NONGEN, RFR - CA, STORMWATER] ***(cont.)***

Envirosite ID: 374865
EPA ID: CAL000402311

DOCKET ***(cont.)***

Violation Type :	N/R
Statute Code :	CWA
Law Section Code :	OTHER
Law Section Description :	Violations not covered elsewhere

Violation Penalties and Compliance Summary

Compliance Action Cost :	N/R
EPA Penalty Assessed Amount :	N/R
Cost Recovery Required :	N/R
Cost of SEP :	N/R
Cost of Complying Actions :	N/R

ECHO

Facility Name :	AMERICAN TRANSPORTAION SERVICES INC
Facility Address :	1941 W 9TH ST, LONG BEACH, CA 90813
County :	LOS ANGELES
Last Inspection Date :	N/R
Registry ID :	110070416491
FIPS Code :	N/R
EPA Region :	09
Inspection Count :	0
Last Inspection Days :	N/R
Informal Count :	0
Last Informal Action Date :	N/R
Formal Action Count :	0
Last Formal Action Date :	N/R
Total Penalties :	0
Penalty Count :	N/R
Last Penalty Date :	N/R
Last Penalty Amount :	N/R
QTRS IN NC :	0
Programs IN SNC :	0
Current Compliance Status :	No Violation Identified
Three-Year Compliance Status :	_____
Collection Method :	Zip Code Centroid
Reference Point :	N/R
Accuracy Meters :	10000
Derived Tribes :	N/R
Derived HUC :	N/R
Derived WBD :	N/R
Derived STCTY FIPS :	N/R
Derived Zip :	N/R

Map Id: BM309
Direction: SW
Distance: 0.578 mi., 3054 ft.
Elevation: 8 ft.
Relative: Lower

Site Name : AMERICAN TRANSPORTATION SERVICES | AMERICAN TRANSPORTAION SERVICES INC | AMERICAN TRANSPORTATION SYSTEM INC
1941 W 9TH ST
LONG BEACH | Long Beach, CA 90813

Database(s) : [CIWQS - CA, DOCKET, ECHO, FRS, HAZNET - CA, HWG - CA, ICIS, INACTIVE PCS, NPDES - CA, PCS ENF, PCS FACILITY, RCRA_NONGEN, RFR - CA, STORMWATER] ***(cont.)***

Envirosite ID: 374865
EPA ID: CAL000402311

ECHO ***(cont.)***

Derived CD113 :	N/R
Derived CB2010 :	N/R
MYRTK Universe :	NNN
NPDES IDs :	N/R
CWA Permit Types :	N/R
CWA Compliance Tracking :	N/R
CWA NAICS :	N/R
CWA SICS :	N/R
CWA Inspection Count :	N/R
CWA Last Inspection Days :	N/R
CWA Informal Count :	N/R
CWA Formal Action Count :	N/R
CWA Last Formal Action Date :	N/R
CWA Penalties :	N/R
CWA Last Penalty Date :	N/R
CWA Last Penalty Amount :	N/R
CWA Quarters IN NC :	N/R
CWA Current Compliance Status :	N/R
CWA Current SNC Flag :	N
CWA 13 Quarters Compliance Status :	N/R
CWA 13 Quarters Effluent Exceedances:	N/R
CWA Three-Year QNCR Codes :	N/R
DFR URL :	Click here for hyperlink provided by the agency.
Facility SIC :	N/R
Facility NAICS :	56299 - All Other Waste Management Services
Facility Last Inspection EPA Date :	N/R
Facility Last Inspection State Date :	N/R
Facility Last Formal Act EPA Date :	N/R
Facility Last Formal Act State Date :	N/R
Facility Last Informal Act EPA Date :	N/R
Facility Last Informal Act State Date:	N/R
Facility Federal Agency :	N/R
TRI Reporter :	N/R
Facility Imp Water Flag :	N/R
Current SNC Flag :	N
Indian County Flag :	N
Federal Flag :	N/R
US Mexico Border Flag :	N/R
Chesapeak Bay Flag :	N/R
AIR Flag :	N
NPDES Flag :	N
SDWIS Flag :	N
RCRA Flag :	Y
TRI Flag :	N
GHG Flag :	N
Major Flag :	N/R
Active Flag :	Y
NAA Flag :	N
Latitude :	33.780911

Map Id: BM309
Direction: SW
Distance: 0.578 mi., 3054 ft.
Elevation: 8 ft.
Relative: Lower

Site Name : AMERICAN TRANSPORTATION SERVICES | AMERICAN TRANSPORTAION SERVICES INC | AMERICAN TRANSPORTATION SYSTEM INC
1941 W 9TH ST
LONG BEACH | Long Beach, CA 90813

Database(s) : [CIWQS - CA, DOCKET, ECHO, FRS, HAZNET - CA, HWG - CA, ICIS, INACTIVE PCS, NPDES - CA, PCS ENF, PCS FACILITY, RCRA_NONGEN, RFR - CA, STORMWATER] ***(cont.)***

Envirosite ID: 374865
EPA ID: CAL000402311

ECHO ***(cont.)***

Longitude :	-118.196312
Last Date in Agency List :	2021-08-20
Facility Name :	AMERICAN TRANSPORTATION SERVICES
Facility Address :	1941 W 9TH ST, LONG BEACH, CA 90813
County :	LOS ANGELES COUNTY
Last Inspection Date :	N/R
Registry ID :	110070094252
FIPS Code :	06037
EPA Region :	09
Inspection Count :	0
Last Inspection Days :	N/R
Informal Count :	1
Last Informal Action Date :	2017-11-15
Formal Action Count :	0
Last Formal Action Date :	N/R
Total Penalties :	0
Penalty Count :	N/R
Last Penalty Date :	N/R
Last Penalty Amount :	N/R
QTRS IN NC :	1
Programs IN SNC :	0
Current Compliance Status :	N/R
Three-Year Compliance Status :	V
Collection Method :	N/R
Reference Point :	N/R
Accuracy Meters :	17531
Derived Tribes :	N/R
Derived HUC :	18070104
Derived WBD :	N/R
Derived STCTY FIPS :	06037
Derived Zip :	90813
Derived CD113 :	47
Derived CB2010 :	060379800331009
MYRTK Universe :	NNN
NPDES IDs :	CAZ455493
CWA Permit Types :	Minor
CWA Compliance Tracking :	Off
CWA NAICS :	N/R
CWA SICS :	4214
CWA Inspection Count :	N/R
CWA Last Inspection Days :	N/R
CWA Informal Count :	1
CWA Formal Action Count :	N/R
CWA Last Formal Action Date :	N/R
CWA Penalties :	N/R

Map Id: BM309
Direction: SW
Distance: 0.578 mi., 3054 ft.
Elevation: 8 ft.
Relative: Lower

Site Name : AMERICAN TRANSPORTATION SERVICES | AMERICAN TRANSPORTAION SERVICES INC | AMERICAN TRANSPORTATION SYSTEM INC
1941 W 9TH ST
LONG BEACH | Long Beach, CA 90813

Database(s) : [CIWQS - CA, DOCKET, ECHO, FRS, HAZNET - CA, HWG - CA, ICIS, INACTIVE PCS, NPDES - CA, PCS ENF, PCS FACILITY, RCRA_NONGEN, RFR - CA, STORMWATER] ***(cont.)***

Envirosite ID: 374865
EPA ID: CAL000402311

ECHO ***(cont.)***

CWA Last Penalty Date :	N/R
CWA Last Penalty Amount :	N/R
CWA Quarters IN NC :	2
CWA Current Compliance Status :	Terminated Permit
CWA Current SNC Flag :	N
CWA 13 Quarters Compliance Status :	VV
CWA 13 Quarters Effluent Exceedances:	N/R
CWA Three-Year QNCR Codes :	N/R
DFR URL :	Click here for hyperlink provided by the agency.
Facility SIC :	4214
Facility NAICS :	N/R
Facility Last Inspection EPA Date :	N/R
Facility Last Inspection State Date :	N/R
Facility Last Formal Act EPA Date :	N/R
Facility Last Formal Act State Date :	N/R
Facility Last Informal Act EPA Date :	N/R
Facility Last Informal Act State Date:	2017-11-15
Facility Federal Agency :	N/R
TRI Reporter :	N/R
Facility Imp Water Flag :	N/R
Current SNC Flag :	N
Indian County Flag :	N
Federal Flag :	N/R
US Mexico Border Flag :	N
Chesapeak Bay Flag :	N/R
AIR Flag :	N
NPDES Flag :	Y
SDWIS Flag :	N
RCRA Flag :	N
TRI Flag :	N
GHG Flag :	N
Major Flag :	N/R
Active Flag :	N/R
NAA Flag :	Y
Latitude :	33.7818
Longitude :	-118.21868
Last Date in Agency List :	2021-08-20

FRS

Facility Name :	AMERICAN TRANSPORTAION SERVICES INC
Facility Address :	1941 W 9TH ST, LONG BEACH, CA 90813
County :	LOS ANGELES

Site Details

Registry ID :	110070416491
FRS Facility URL :	Click here for hyperlink provided by the agency.

Map Id: BM309
Direction: SW
Distance: 0.578 mi., 3054 ft.
Elevation: 8 ft.
Relative: Lower

Site Name : AMERICAN TRANSPORTATION SERVICES | AMERICAN TRANSPORTAION SERVICES INC | AMERICAN TRANSPORTATION SYSTEM INC
1941 W 9TH ST
LONG BEACH | Long Beach, CA 90813

Database(s) : [CIWQS - CA, DOCKET, ECHO, FRS, HAZNET - CA, HWG - CA, ICIS, INACTIVE PCS, NPDES - CA, PCS ENF, PCS FACILITY, RCRA_NONGEN, RFR - CA, STORMWATER] ***(cont.)***

Envirosite ID: 374865
EPA ID: CAL000402311

FRS ***(cont.)***

Last Date in Agency List : 2021-07-17

Source Description

Source Description :

RCRAInfo is EPA's comprehensive information system that supports the Resource Conservation and Recovery Act (RCRA) of 1976 and the Hazardous and Solid Waste Amendments (HSWA) of 1984 through the tracking of events and activities related to facilities that generate, transport, and treat, store, or dispose of hazardous waste. RCRAInfo allows RCRA program staff to track the notification, permit, compliance, and corrective action activities required under RCRA. RCRAInfo also supports generation of the National Hazardous Waste Biennial Report. All generators and treatment, storage, and disposal facilities who handle hazardous waste are required to report to the EPA Administrator at least once every two years to support creation of the Biennial Report.

FRS Environmental Interest

Source and System ID : RCRAINFO - CAL000402311

Facility Name : AMERICAN TRANSPORTATION SERVICES
Facility Address : 1941 W 9TH ST, LONG BEACH, CA 90813
County : LOS ANGELES COUNTY

Site Details

Registry ID : 110070094252
FRS Facility URL : Click here for hyperlink provided by the agency.
Last Date in Agency List : 2021-07-17

Source Description

Source Description :

The NPDES module of the Compliance Information System (ICIS) tracks surface water permits issued under the Clean Water Act. Under NPDES, all facilities that discharge pollutants from any point source into waters of the United States are required to obtain a permit. The permit will likely contain limits on what can be discharged, impose monitoring and reporting requirements, and include other provisions to ensure that the discharge does not adversely affect water quality.

Map Id: BM309
Direction: SW
Distance: 0.578 mi., 3054 ft.
Elevation: 8 ft.
Relative: Lower

Site Name : AMERICAN TRANSPORTATION SERVICES | AMERICAN TRANSPORTAION SERVICES INC | AMERICAN TRANSPORTATION SYSTEM INC
1941 W 9TH ST
LONG BEACH | Long Beach, CA 90813

Database(s) : [CIWQS - CA, DOCKET, ECHO, FRS, HAZNET - CA, HWG - CA, ICIS, INACTIVE PCS, NPDES - CA, PCS ENF, PCS FACILITY, RCRA_NONGEN, RFR - CA, STORMWATER] ***(cont.)***

Envirosite ID: 374865
EPA ID: CAL000402311

FRS ***(cont.)***

FRS Environmental Interest
Source and System ID : ICIS - CAZ455493

HAZNET - CA

Facility Name : AMERICAN TRANSPORTAION SERVICES INC
Facility Address : 1941 W 9TH ST, LONG BEACH, CA 90813
County : LOS ANGELES

Site Details
Generator EPA ID : CAL000402311
Active : Active
Category : STATE
Facility Types : N/R
Type : PERMANENT
Contact Name : N/R
Contact Phone : N/R
Facility Mailing Address : PO BOX 9993, LONG BEACH, CA 90810
Latitude : 33.78181500
Longitude : -118.21871700
Agency Hyperlink : Click here for hyperlink provided by the agency.
Last Date in Agency List : 2021-07-08

Facility Name : AMERICAN TRANSPORTATION SYSTEM INC
Facility Address : 1941 W 9TH ST, LONG BEACH, CA 90813
County : LOS ANGELES

Site Details
Generator EPA ID : CAC002663566
Active : Inactive
Category : STATE
Facility Types : N/R
Type : TEMPORARY
Contact Name : N/R
Contact Phone : N/R
Facility Mailing Address : 1941 W 9TH ST, LONG BEACH, CA 90813
Latitude : 33.78159916
Longitude : -118.21867328
Agency Hyperlink : Click here for hyperlink provided by the agency.
Last Date in Agency List : 2021-07-08

Map Id: BM309
Direction: SW
Distance: 0.578 mi., 3054 ft.
Elevation: 8 ft.
Relative: Lower

Site Name : AMERICAN TRANSPORTATION SERVICES | AMERICAN TRANSPORTAION SERVICES INC | AMERICAN TRANSPORTATION SYSTEM INC
1941 W 9TH ST
LONG BEACH | Long Beach, CA 90813

Database(s) : [CIWQS - CA, DOCKET, ECHO, FRS, HAZNET - CA, HWG - CA, ICIS, INACTIVE PCS, NPDES - CA, PCS ENF, PCS FACILITY, RCRA_NONGEN, RFR - CA, STORMWATER] ***(cont.)***

Envirosite ID: 374865
EPA ID: CAL000402311

HAZNET - CA ***(cont.)***

Waste Generator Details

State Waste :	2011: 461 - Paint sludge, 0.2 tons to TXD077603371
Facility Name :	ORIENT REFRIGERATION & CONTAINER SERVICES
Facility Address :	1941 W 9TH ST, LONG BEACH, CA 90813
County :	LOS ANGELES

Site Details

Generator EPA ID :	CAL000266194
Active :	Inactive
Category :	STATE
Facility Types :	N/R
Type :	PERMANENT
Contact Name :	N/R
Contact Phone :	N/R
Facility Mailing Address :	555 E 0CEAN BLVD STE 208, LONG BEACH, CA 90802
Latitude :	33.78159916
Longitude :	-118.21867328
Agency Hyperlink :	Click here for hyperlink provided by the agency.
Last Date in Agency List :	2021-07-08

HWG - CA

Facility Name :	AMERICAN TRANSPORTAION SERVICES INC
Facility Address :	1941 W 9TH ST, LONG BEACH, CA 90813
County :	LOS ANGELES
EPA ID :	CAL000402311
Status :	Active
Category :	STATE
Type :	PERMANENT
Facility Type :	N/R
Mailing Address :	PO BOX 9993, LONG BEACH, CA 90810
Owner Name :	AMERICAN TRANSPORTAION SERVICES INC
Owner Address :	1900 W ANAHEIM ST, LONG BEACH, CA 908131106
Operator Name :	ALLEN REYNO
Operator Address :	1900 W ANAHEIM ST, LONG BEACH, CA 90813
Latitude :	33.781815
Longitude :	-118.218717
Facility Name :	AMERICAN TRANSPORTATION SYSTEM INC
Facility Address :	1941 W 9TH ST, LONG BEACH, CA 90813
County :	LOS ANGELES

Map Id: BM309
Direction: SW
Distance: 0.578 mi., 3054 ft.
Elevation: 8 ft.
Relative: Lower

Site Name : AMERICAN TRANSPORTATION SERVICES | AMERICAN TRANSPORTAION SERVICES INC | AMERICAN TRANSPORTATION SYSTEM INC
1941 W 9TH ST
LONG BEACH | Long Beach, CA 90813

Database(s) : [CIWQS - CA, DOCKET, ECHO, FRS, HAZNET - CA, HWG - CA, ICIS, INACTIVE PCS, NPDES - CA, PCS ENF, PCS FACILITY, RCRA_NONGEN, RFR - CA, STORMWATER] ***(cont.)***

Envirosite ID: 374865
EPA ID: CAL000402311

HWG - CA ***(cont.)***

EPA ID :	CAC002663566
Status :	Inactive
Category :	STATE
Type :	TEMPORARY
Facility Type :	N/R
Mailing Address :	1941 W 9TH ST, LONG BEACH, CA 90813
Owner Name :	AMERICAN TRANSPORTATION SYSTEM INC
Owner Address :	1941 W 9TH ST, LONG BEACH, CA 90813
Operator Name :	ARNOLD DELA CRUZ
Operator Address :	1941 W 9TH ST, LONG BEACH, CA 90813
Latitude :	33.78181
Longitude :	-118.21871

Facility Name :	ORIENT REFRIGERATION & CONTAINER SERVICES
Facility Address :	1941 W 9TH ST, LONG BEACH, CA 90813
County :	LOS ANGELES

EPA ID :	CAL000266194
Status :	Inactive
Category :	STATE
Type :	PERMANENT
Facility Type :	N/R
Mailing Address :	555 E 0CEAN BLVD STE 208, LONG BEACH, CA 90802
Owner Name :	ORIENT REFRIDERATION & CONTAINER SV
Owner Address :	555 E 0CEAN BLVD STE 208, LONG BEACH, CA 90802
Operator Name :	MARIA TERESITA BANGUIS
Operator Address :	555 E 0CEAN BLVD STE 208, LONG BEACH, CA 90802
Latitude :	33.7832
Longitude :	-118.220911

ICIS

Facility Name :	AMERICAN TRANSPORTATION SERVICES
Facility Address :	1941 W 9TH ST, LONG BEACH, CA 90813

Site Details

NPDES ID :	CAZ455493
ICIS Facility Interest ID :	3600732157
Facility UIN :	110070094252
Facility Type Code :	Privately Owned Facility
Impaired Waters :	N/R
Latitude :	33.7818
Longitude :	-118.21868
Last Date in Agency List :	2021-08-17

Map Id: BM309
Direction: SW
Distance: 0.578 mi., 3054 ft.
Elevation: 8 ft.
Relative: Lower

Site Name : AMERICAN TRANSPORTATION SERVICES | AMERICAN TRANSPORTAION SERVICES INC | AMERICAN TRANSPORTATION SYSTEM INC
1941 W 9TH ST
LONG BEACH | Long Beach, CA 90813

Database(s) : [CIWQS - CA, DOCKET, ECHO, FRS, HAZNET - CA, HWG - CA, ICIS, INACTIVE PCS, NPDES - CA, PCS ENF, PCS FACILITY, RCRA_NONGEN, RFR - CA, STORMWATER] ***(cont.)***

Envirosite ID: 374865
EPA ID: CAL000402311

ICIS ***(cont.)***

Facility NAICS

NAICS Code :	N/R
NAICS Description :	N/R

Facility SIC

SIC Code :	4214
SIC Description :	Local Trucking With Storage

INACTIVE PCS

Issue Date :	2015-07-01
Original Issue Date :	2015-07-01
Effective Date :	2015-07-01
Expiration Date :	2020-06-30
Retirement Date :	N/R
Termination Date :	2018-06-15
Issuing Agency :	CA Waterboards
Agency Type :	State
Activity ID :	3601111532
External Permit Number :	CAZ455493
Facility Type Indicator :	NON-POTW
Permit Type :	General Permit Covered Facility-NPDES)
Major Minor Status :	N
Permit Status :	Terminated
Total Design Flow Number :	N/R
Actual Average Flow Number :	N/R
State Water Body :	N/R
State Water Body Name :	N/R
Permit Name :	American Transportation Services
Permit Comp Status :	Y
RNC Tracking :	Y
Master External Permit Number :	CAS000001
TMDL Interface :	N/R
EDMR Authorization :	N
Pretreatment Indicator :	N/R
Last Date in Agency List :	2021-08-19

NPDES - CA

Facility Name :	American Transportation Services
Facility Address :	1941 W 9th St, Long Beach, 90813
County :	Los Angeles
Effective Date :	2015-05-26
Adoption Date :	N/R
Expiration Date :	N/R

Map Id: BM309
Direction: SW
Distance: 0.578 mi., 3054 ft.
Elevation: 8 ft.
Relative: Lower

Site Name : AMERICAN TRANSPORTATION SERVICES | AMERICAN TRANSPORTAION SERVICES INC | AMERICAN TRANSPORTATION SYSTEM INC
1941 W 9TH ST
LONG BEACH | Long Beach, CA 90813

Database(s) : [CIWQS - CA, DOCKET, ECHO, FRS, HAZNET - CA, HWG - CA, ICIS, INACTIVE PCS, NPDES - CA, PCS ENF, PCS FACILITY, RCRA_NONGEN, RFR - CA, STORMWATER] ***(cont.)***

Envirosite ID: 374865
EPA ID: CAL000402311

NPDES - CA ***(cont.)***

Termination Date :	2018-06-15
Order Number :	97-03-DWQ
NPDES Number :	CAS000001
WDID :	4 19I025493
RM Status :	Terminated
Reg Meas ID :	455493
Reg Meas Type :	Enrollee
Program :	Industrial
Facility Place ID :	N/R
Region Code :	4
Discharger ID :	0
Discharger :	American Transportation Services
Discharger Address :	PO Box 9993, Long Beach, California 90810
Last Date in Agency List :	2021-07-05

PCS ENF

Site Details

NPDES ID :	CAZ455493
Last Date in Agency List :	2021-08-17

Formal Enforcement Actions

Settlement Entered Date :	N/R
ENF Identifier :	N/R
Activity ID :	N/R
Activity Type :	N/R
ENF Type :	N/R
Agency :	N/R
Fed Penalty Assessed Amount :	N/R
State Local Penalty Amount :	N/R

Informal Enforcement Actions

Achieved Date :	11/15/2017
Registry ID :	110070094252
ENF Identifier :	CA-ZIEA427923
Activity ID :	3601281739
Activity Type :	Administrative - Informal
ENF Type :	Notice of Violation
Agency :	State

PCS FACILITY

Issue Date :	2015-07-01
Original Issue Date :	2015-07-01
Effective Date :	2015-07-01

Map Id: BM309
Direction: SW
Distance: 0.578 mi., 3054 ft.
Elevation: 8 ft.
Relative: Lower

Site Name : AMERICAN TRANSPORTATION SERVICES | AMERICAN TRANSPORTAION SERVICES INC | AMERICAN TRANSPORTATION SYSTEM INC
1941 W 9TH ST
LONG BEACH | Long Beach, CA 90813

Database(s) : [CIWQS - CA, DOCKET, ECHO, FRS, HAZNET - CA, HWG - CA, ICIS, INACTIVE PCS, NPDES - CA, PCS ENF, PCS FACILITY, RCRA_NONGEN, RFR - CA, STORMWATER] ***(cont.)***

Envirosite ID: 374865
EPA ID: CAL000402311

PCS FACILITY ***(cont.)***

Expiration Date :	2020-06-30
Retirement Date :	N/R
Termination Date :	N/R
Issuing Agency :	CA Waterboards
Agency Type :	State
Activity ID :	3601111532
External Permit Number :	CAZ455493
Facility Type Indicator :	NON-POTW
Permit Type :	General Permit Covered Facility-NPDES)
Major Minor Status :	N
Permit Status :	Effective
Total Design Flow Number :	N/R
Actual Average Flow Number :	N/R
State Water Body :	N/R
State Water Body Name :	N/R
Permit Name :	American Transportation Services
Permit Comp Status :	Y
RNC Tracking :	Y
Master External Permit Number :	CAS000001
TMDL Interface :	N/R
EDMR Authorization :	N
Pretreatment Indicator :	N/R
Last Date in Agency List :	2018-10-09

RCRA_NONGEN

Facility Name :	AMERICAN TRANSPORTAION SERVICES INC
Facility Address :	1941 W 9TH ST, LONG BEACH, CA 90813
County :	LOS ANGELES
Date Form Received by Agency :	2014-11-17
EPA ID :	CAL000402311
Mailing Address :	PO BOX 9993, LONG BEACH, CA 90810
Contact :	ALLEN REYNO
Contact Address :	1900 W ANAHEIM ST, LONG BEACH, CA 90813
Contact Country :	N/R
Contact Telephone :	562-491-1100
Contact Email :	ALLENREYNO@ATSICONTAINER.COM
EPA Region :	09
Land Type :	Not Reported
Source Type :	Implementer
Classification :	Not a generator, verified
Description :	Not a generator, verified
Last Date in Agency List :	2021-09-03

Map Id: BM309
Direction: SW
Distance: 0.578 mi., 3054 ft.
Elevation: 8 ft.
Relative: Lower

Site Name : AMERICAN TRANSPORTATION SERVICES | AMERICAN TRANSPORTAION SERVICES INC | AMERICAN TRANSPORTATION SYSTEM INC
1941 W 9TH ST
LONG BEACH | Long Beach, CA 90813

Database(s) : [CIWQS - CA, DOCKET, ECHO, FRS, HAZNET - CA, HWG - CA, ICIS, INACTIVE PCS, NPDES - CA, PCS ENF, PCS FACILITY, RCRA_NONGEN, RFR - CA, STORMWATER] ***(cont.)***

Envirosite ID: 374865
EPA ID: CAL000402311

RCRA_NONGEN ***(cont.)***

Owner/Operator Summary

Owner/Operator Name :	ALLEN REYNO
Owner/Operator Address :	1900 W ANAHEIM ST, LONG BEACH, CA 90813
Owner/Operator Country :	N/R
Owner/Operator Telephone :	562-491-1100
Owner/Operator Email :	N/R
Owner/Operator Fax :	N/R
Legal Status :	Other land type
Owner/Operator Type :	Operator
Owner/Operator Start Date :	N/R
Owner/Operator End Date :	N/R

Owner/Operator Name :	AMERICAN TRANSPORTAION SERVICES INC
Owner/Operator Address :	1900 W ANAHEIM ST, LONG BEACH, CA 90813-1106
Owner/Operator Country :	N/R
Owner/Operator Telephone :	562-491-1100
Owner/Operator Email :	N/R
Owner/Operator Fax :	N/R
Legal Status :	Other land type
Owner/Operator Type :	Owner
Owner/Operator Start Date :	N/R
Owner/Operator End Date :	N/R

Handler Activities Summary

U.S. Importer of Hazardous Waste :	N
Mixed Waste (Haz. and Radioactive) :	N
Recycler of Hazardous Waste :	N
Transporter of Hazardous Waste :	N
Treater, Storer or Disposer of HW :	N
Underground Injection Activity :	N
On-site Burner Exemption :	N
Furnace Exemption :	N
Used Oil Fuel Burner :	N
Used Oil Processor :	N
Used Oil Refiner :	N
Used Oil Fuel Marketer to Burner :	N
Used Oil Specification Marketer :	N
Used Oil Transfer Facility :	N
Used Oil Transporter :	N

Notices of Violations Summary

Regulation Violated :	N

Map Id: BM309
Direction: SW
Distance: 0.578 mi., 3054 ft.
Elevation: 8 ft.
Relative: Lower

Site Name : AMERICAN TRANSPORTATION SERVICES | AMERICAN TRANSPORTAION SERVICES INC | AMERICAN TRANSPORTATION SYSTEM INC
1941 W 9TH ST
LONG BEACH | Long Beach, CA 90813

Database(s) : [CIWQS - CA, DOCKET, ECHO, FRS, HAZNET - CA, HWG - CA, ICIS, INACTIVE PCS, NPDES - CA, PCS ENF, PCS FACILITY, RCRA_NONGEN, RFR - CA, STORMWATER] ***(cont.)***

Envirosite ID: 374865
EPA ID: CAL000402311

RFR - CA

Facility Name :	American Transportation Services
Facility Address :	1941 W 9th St, Long Beach, CA 90813
County :	Los Angeles
Effective Date :	2015-05-26
Adoption Date :	N/R
Termination Date :	N/R
Expiration/Review Date :	N/R
NPDES Number :	CAS000001
Order Number :	2014-0057-DWQ
WDID :	4 19I025493
SIC/NAICS :	4214
Program :	INDSTW
Regulatory Measure Status :	Active
Regulatory Measure Type :	Storm water industrial
Place/Project Type :	Industrial - Local Trucking with Storage
Region :	4
Design Flow :	N/R
Major/Minor :	N/R
Complexity :	N/R
TTWQ :	N/R
Number of Enforcement Actions within Five Years:	1
Number of Violations within Five Years:	1
Agency :	American Transportation Services
Agency Address :	PO Box 9993, Long Beach, CA 90810
Latitude :	33.7818
Longitude :	-118.21868
Last Date in Agency List :	2018-09-24

STORMWATER

Facility Name :	AMERICAN TRANSPORTATION SERVICES
Facility Address :	1941 W 9TH ST, LONG BEACH, CA 90813
NPDES ID :	CAZ455493
Permittee Name :	American Transportation Services
Permit Status :	Terminated
Permit Issuing Name :	State
Issued Date :	2015-07-01
Termination Date :	2018-06-15
Effective Date :	2015-07-01 2020-06-30
EPA Region :	09
SIC Code :	4214
NAICS Code :	N/R
EJ Indexes Above 80th Percentile :	Y

Map Id: BM309
Direction: SW
Distance: 0.578 mi., 3054 ft.
Elevation: 8 ft.
Relative: Lower

Site Name : AMERICAN TRANSPORTATION SERVICES | AMERICAN TRANSPORTAION SERVICES INC | AMERICAN TRANSPORTATION SYSTEM INC
1941 W 9TH ST
LONG BEACH | Long Beach, CA 90813

Database(s) : [CIWQS - CA, DOCKET, ECHO, FRS, HAZNET - CA, HWG - CA, ICIS, INACTIVE PCS, NPDES - CA, PCS ENF, PCS FACILITY, RCRA_NONGEN, RFR - CA, STORMWATER] ***(cont.)***

Envirosite ID: 374865
EPA ID: CAL000402311

STORMWATER ***(cont.)***

Significant Noncompliance Status :	N/R
Quarters with Noncompliance :	1
Industrial Stormwater Formal Enforcement Actions:	1
Facility Map Flag :	Y
DRF URL :	Click here for hyperlink provided by the agency.
Latitude :	33.7818
Longitude :	-118.21868
Last Date in Agency List :	2021-09-24

Map Id: 310
Direction: W
Distance: 0.606 mi., 3199 ft.
Elevation: 9 ft.
Relative: Lower

Site Name : Alpert Alpert Iron Metal Inc | SOUTHERN CALIFORNIA EDISON ALPERT AND ALPERT IRON AND META | SOUTHERN CALIFORNIA EDISON ALPERT AND ALPERT IRON AND METAL INC
2350 W 16TH ST | 2350 WEST 16TH STREET | 2350 WEST 16TH ST
LONG BEACH | Long Beach, CA 90813

Database(s) : [CALEPA SITES - CA, CHMIRS - CA, ECHO, ERNS, FRS, HAZNET - CA, HIST AST - CA, HIST CHMIRS - CA, HWG - CA, ICIS, INACTIVE PCS, MANIFEST EPA, NPDES - CA, PCS ENF, PCS FACILITY, RFR - CA, STORMWATER]

Envirosite ID: 346598
EPA ID: CAL000274207

CALEPA SITES - CA

Facility Name :	Alpert & Alpert Iron & Metal, Inc.
Facility Address :	2350 W 16TH ST, LONG BEACH, 90813
Site ID :	384671
EI ID :	10452967
EI Description :	Hazardous Waste Generator
Latitude :	33.786770
Longitude :	-118.223953
Agency Hyperlink :	Click here for hyperlink provided by the agency.
Last Date in Agency List :	2021-08-26

Map Id: 310
Direction: W
Distance: 0.606 mi., 3199 ft.
Elevation: 9 ft.
Relative: Lower

Site Name : Alpert Alpert Iron Metal Inc | SOUTHERN CALIFORNIA EDISON ALPERT AND ALPERT IRON AND META | SOUTHERN CALIFORNIA EDISON ALPERT AND ALPERT IRON AND METAL INC
2350 W 16TH ST | 2350 WEST 16TH STREET | 2350 WEST 16TH ST
LONG BEACH | Long Beach, CA 90813

Database(s) : [CALEPA SITES - CA, CHMIRS - CA, ECHO, ERNS, FRS, HAZNET - CA, HIST AST - CA, HIST CHMIRS - CA, HWG - CA, ICIS, INACTIVE PCS, MANIFEST EPA, NPDES - CA, PCS ENF, PCS FACILITY, RFR - CA, STORMWATER] ***(cont.)***

Envirosite ID: 346598
EPA ID: CAL000274207

CALEPA SITES - CA ***(cont.)***

Site ID :	384671
EI ID :	10452967
EI Description :	Aboveground Petroleum Storage
Latitude :	33.786770
Longitude :	-118.223953
Agency Hyperlink :	Click here for hyperlink provided by the agency.
Last Date in Agency List :	2021-08-26

Site ID :	384671
EI ID :	10452967
EI Description :	Chemical Storage Facilities
Latitude :	33.786770
Longitude :	-118.223953
Agency Hyperlink :	Click here for hyperlink provided by the agency.
Last Date in Agency List :	2021-08-26

Facility Name :	Alpert Alpert Iron Metal Inc
Facility Address :	2350 W 16TH ST, LONG BEACH, 90813

Site ID :	525911
EI ID :	207466
EI Description :	Industrial Facility Storm Water
Latitude :	33.787300
Longitude :	-118.222820
Agency Hyperlink :	Click here for hyperlink provided by the agency.
Last Date in Agency List :	2021-08-26

CHMIRS - CA

Facility Address :	2350 W 16th St, Long Beach
County :	Los Angeles County

Notified Date :	2014-04-29 17:29:00
Spill Representative :	So Cal Edison
Control Number :	14-2470
Substance 1 :	Mercury
Quantity 1 :	12
Measure 1 :	Oz.
Type 1 :	CHEMICAL
Pipeline 1 :	No
Vessel 1 (300 Tons) :	No
Substance 2 :	N/R

Map Id: 310
Direction: W
Distance: 0.606 mi., 3199 ft.
Elevation: 9 ft.
Relative: Lower

Site Name : Alpert Alpert Iron Metal Inc | SOUTHERN CALIFORNIA EDISON ALPERT AND ALPERT IRON AND META | SOUTHERN CALIFORNIA EDISON ALPERT AND ALPERT IRON AND METAL INC
2350 W 16TH ST | 2350 WEST 16TH STREET | 2350 WEST 16TH ST
LONG BEACH | Long Beach, CA 90813

Database(s) : [CALEPA SITES - CA, CHMIRS - CA, ECHO, ERNS, FRS, HAZNET - CA, HIST AST - CA, HIST CHMIRS - CA, HWG - CA, ICIS, INACTIVE PCS, MANIFEST EPA, NPDES - CA, PCS ENF, PCS FACILITY, RFR - CA, STORMWATER] ***(cont.)***

Envirosite ID: 346598
EPA ID: CAL000274207

CHMIRS - CA ***(cont.)***

Quantity 2 :	N/R
Measure 2 :	N/R
Type 2 :	N/R
Pipeline 2 :	No
Vessel 2 (300 Tons) :	No
Substance 3 :	N/R
Quantity 3 :	N/R
Measure 3 :	N/R
Type 3 :	N/R
Pipeline 3 :	No
Vessel 3 (300 Tons) :	No
Description :	RP states that at Alpert & Alpert, company recycling facility, a release of approx 12 ounces of Mercury by weight was discovered in a bin. The Mercury is contained and cleanup is completed by Patriot Environmental.
Contained :	Yes
Water? :	No
Water Way :	N/R
Drinking Water Impacted :	N/R
Known Impact :	N/R
Incident Date :	2014-04-24
Time :	15:00:00
Spill Site :	Merchant/Business
Site :	N/R
Cause :	Unknown
Other Causes :	N/R
Injuries (Y/N) :	No
Injuries Number :	N/R
Fatal (Y/N) :	No
Fatal Number :	N/R
Evacs (Y/N) :	No
Evacs Number :	N/R
Cleanup :	Contractor
Admin Agency :	Long Beach Fire Department
Last Date in Agency List :	2017-04-04
Facility Address :	2350 West 16th St, Long Beach, 90813
County :	Los Angeles County
Notified Date :	2012-04-04 13:58:00
Spill Representative :	So Cal Edison
Control Number :	12-1995
Substance 1 :	Mercury

Map Id: 310
Direction: W
Distance: 0.606 mi., 3199 ft.
Elevation: 9 ft.
Relative: Lower

Site Name : Alpert Alpert Iron Metal Inc | SOUTHERN CALIFORNIA EDISON ALPERT AND ALPERT IRON AND META | SOUTHERN CALIFORNIA EDISON ALPERT AND ALPERT IRON AND METAL INC
2350 W 16TH ST | 2350 WEST 16TH STREET | 2350 WEST 16TH ST
LONG BEACH | Long Beach, CA 90813

Database(s) : [CALEPA SITES - CA, CHMIRS - CA, ECHO, ERNS, FRS, HAZNET - CA, HIST AST - CA, HIST CHMIRS - CA, HWG - CA, ICIS, INACTIVE PCS, MANIFEST EPA, NPDES - CA, PCS ENF, PCS FACILITY, RFR - CA, STORMWATER] ***(cont.)***

Envirosite ID: 346598
EPA ID: CAL000274207

CHMIRS - CA ***(cont.)***

Quantity 1 :	1 Tsp
Measure 1 :	N/A
Type 1 :	CHEMICAL
Pipeline 1 :	No
Vessel 1 (300 Tons) :	No
Substance 2 :	N/R
Quantity 2 :	N/R
Measure 2 :	N/R
Type 2 :	N/R
Pipeline 2 :	No
Vessel 2 (300 Tons) :	No
Substance 3 :	N/R
Quantity 3 :	N/R
Measure 3 :	N/R
Type 3 :	N/R
Pipeline 3 :	No
Vessel 3 (300 Tons) :	No

Description : RP states that a piece of equipment with a temperature gauge was dismantled and approx 1 Tsp. residual mercury was released onto the asphalt. The release is contained and cleanup is complete. No waterways have been impacted.

Contained :	Yes
Water? :	No
Water Way :	N/R
Drinking Water Impacted :	N/R
Known Impact :	N/R
Incident Date :	2012-04-04
Time :	12:00:00
Spill Site :	Other
Site :	N/R
Cause :	Other
Other Causes :	equipment failure
Injuries (Y/N) :	No
Injuries Number :	N/R
Fatal (Y/N) :	No
Fatal Number :	N/R
Evacs (Y/N) :	No
Evacs Number :	N/R
Cleanup :	Contractor
Admin Agency :	Long Beach Fire Department
Last Date in Agency List :	2017-04-04

Map Id: 310
Direction: W
Distance: 0.606 mi., 3199 ft.
Elevation: 9 ft.
Relative: Lower

Site Name : Alpert Alpert Iron Metal Inc | SOUTHERN CALIFORNIA EDISON ALPERT AND ALPERT IRON AND META | SOUTHERN CALIFORNIA EDISON ALPERT AND ALPERT IRON AND METAL INC
2350 W 16TH ST | 2350 WEST 16TH STREET | 2350 WEST 16TH ST
LONG BEACH | Long Beach, CA 90813

Database(s) : [CALEPA SITES - CA, CHMIRS - CA, ECHO, ERNS, FRS, HAZNET - CA, HIST AST - CA, HIST CHMIRS - CA, HWG - CA, ICIS, INACTIVE PCS, MANIFEST EPA, NPDES - CA, PCS ENF, PCS FACILITY, RFR - CA, STORMWATER] ***(cont.)***

Envirosite ID: 346598
EPA ID: CAL000274207

CHMIRS - CA ***(cont.)***

Facility Address :	2350 West 16th Street, Long Beach, 90813
County :	Los Angeles County
Notified Date :	2013-01-02 13:19:00
Spill Representative :	Southern California Edison
Control Number :	13-0020
Substance 1 :	Mercury
Quantity 1 :	10
Measure 1 :	Lbs.
Type 1 :	OTHER
Pipeline 1 :	No
Vessel 1 (300 Tons) :	No
Substance 2 :	N/R
Quantity 2 :	N/R
Measure 2 :	N/R
Type 2 :	N/R
Pipeline 2 :	No
Vessel 2 (300 Tons) :	No
Substance 3 :	N/R
Quantity 3 :	N/R
Measure 3 :	N/R
Type 3 :	N/R
Pipeline 3 :	No
Vessel 3 (300 Tons) :	No
Description :	RP states that they discovered approximately 10 lbs of mercury in scrap metal at a scrap metal yard. The mercury is believed to have come from a switch.
Contained :	Yes
Water? :	No
Water Way :	N/R
Drinking Water Impacted :	N/R
Known Impact :	N/R
Incident Date :	2013-01-02
Time :	12:45:00
Spill Site :	Industrial Plant
Site :	N/R
Cause :	Unknown
Other Causes :	N/R
Injuries (Y/N) :	No
Injuries Number :	N/R
Fatal (Y/N) :	No
Fatal Number :	N/R
Evacs (Y/N) :	No

Map Id: 310
Direction: W
Distance: 0.606 mi., 3199 ft.
Elevation: 9 ft.
Relative: Lower

Site Name : Alpert Alpert Iron Metal Inc | SOUTHERN CALIFORNIA EDISON ALPERT AND ALPERT IRON AND META | SOUTHERN CALIFORNIA EDISON ALPERT AND ALPERT IRON AND METAL INC
2350 W 16TH ST | 2350 WEST 16TH STREET | 2350 WEST 16TH ST
LONG BEACH | Long Beach, CA 90813

Database(s) : [CALEPA SITES - CA, CHMIRS - CA, ECHO, ERNS, FRS, HAZNET - CA, HIST AST - CA, HIST CHMIRS - CA, HWG - CA, ICIS, INACTIVE PCS, MANIFEST EPA, NPDES - CA, PCS ENF, PCS FACILITY, RFR - CA, STORMWATER] ***(cont.)***

Envirosite ID: 346598
EPA ID: CAL000274207

CHMIRS - CA ***(cont.)***

Evacs Number :	N/R
Cleanup :	Contractor
Admin Agency :	Long Beach Fire Department
Last Date in Agency List :	2017-04-04

ECHO

Facility Name :	ALPERT & ALPERT IRON & METAL INC
Facility Address :	2350 W 16TH ST, LONG BEACH, CA 90813
County :	LOS ANGELES
Last Inspection Date :	N/R
Registry ID :	110016743425
FIPS Code :	N/R
EPA Region :	09
Inspection Count :	0
Last Inspection Days :	N/R
Informal Count :	1
Last Informal Action Date :	2020-08-14
Formal Action Count :	0
Last Formal Action Date :	N/R
Total Penalties :	0
Penalty Count :	N/R
Last Penalty Date :	N/R
Last Penalty Amount :	N/R
QTRS IN NC :	5
Programs IN SNC :	0
Current Compliance Status :	Violation Identified
Three-Year Compliance Status :	_____VVVVV
Collection Method :	Zip Code Centroid
Reference Point :	N/R
Accuracy Meters :	10000
Derived Tribes :	N/R
Derived HUC :	N/R
Derived WBD :	N/R
Derived STCTY FIPS :	N/R
Derived Zip :	N/R
Derived CD113 :	N/R
Derived CB2010 :	N/R
MYRTK Universe :	NNY
NPDES IDs :	CAZ191639
CWA Permit Types :	Minor
CWA Compliance Tracking :	On
CWA NAICS :	N/R
CWA SICS :	5093

Map Id: 310
Direction: W
Distance: 0.606 mi., 3199 ft.
Elevation: 9 ft.
Relative: Lower

Site Name : Alpert Alpert Iron Metal Inc | SOUTHERN CALIFORNIA EDISON ALPERT AND ALPERT IRON AND META | SOUTHERN CALIFORNIA EDISON ALPERT AND ALPERT IRON AND METAL INC
2350 W 16TH ST | 2350 WEST 16TH STREET | 2350 WEST 16TH ST
LONG BEACH | Long Beach, CA 90813

Database(s) : [CALEPA SITES - CA, CHMIRS - CA, ECHO, ERNS, FRS, HAZNET - CA, HIST AST - CA, HIST CHMIRS - CA, HWG - CA, ICIS, INACTIVE PCS, MANIFEST EPA, NPDES - CA, PCS ENF, PCS FACILITY, RFR - CA, STORMWATER] ***(cont.)***

Envirosite ID: 346598
EPA ID: CAL000274207

ECHO ***(cont.)***

CWA Inspection Count :	N/R
CWA Last Inspection Days :	N/R
CWA Informal Count :	1
CWA Formal Action Count :	N/R
CWA Last Formal Action Date :	N/R
CWA Penalties :	N/R
CWA Last Penalty Date :	N/R
CWA Last Penalty Amount :	N/R
CWA Quarters IN NC :	5
CWA Current Compliance Status :	Violation Identified
CWA Current SNC Flag :	N
CWA 13 Quarters Compliance Status :	_____VVVVV
CWA 13 Quarters Effluent Exceedances:	N/R
CWA Three-Year QNCR Codes :	N/R
DFR URL :	Click here for hyperlink provided by the agency.
Facility SIC :	5093
Facility NAICS :	42393 - Recyclable Material Merchant Wholesalers, 221121 - Electric Bulk Power Transmission and Control
Facility Last Inspection EPA Date :	N/R
Facility Last Inspection State Date :	N/R
Facility Last Formal Act EPA Date :	N/R
Facility Last Formal Act State Date :	N/R
Facility Last Informal Act EPA Date :	N/R
Facility Last Informal Act State Date:	2020-08-14
Facility Federal Agency :	N/R
TRI Reporter :	N/R
Facility Imp Water Flag :	N/R
Current SNC Flag :	N
Indian County Flag :	N
Federal Flag :	N/R
US Mexico Border Flag :	N/R
Chesapeak Bay Flag :	N/R
AIR Flag :	N
NPDES Flag :	Y
SDWIS Flag :	N
RCRA Flag :	Y
TRI Flag :	N
GHG Flag :	N
Major Flag :	N/R
Active Flag :	Y
NAA Flag :	Y
Latitude :	33.780911
Longitude :	-118.196312
Last Date in Agency List :	2021-08-20

Map Id: 310
Direction: W
Distance: 0.606 mi., 3199 ft.
Elevation: 9 ft.
Relative: Lower

Site Name : Alpert Alpert Iron Metal Inc | SOUTHERN CALIFORNIA EDISON ALPERT AND ALPERT IRON AND META | SOUTHERN CALIFORNIA EDISON ALPERT AND ALPERT IRON AND METAL INC
2350 W 16TH ST | 2350 WEST 16TH STREET | 2350 WEST 16TH ST
LONG BEACH | Long Beach, CA 90813

Database(s) : [CALEPA SITES - CA, CHMIRS - CA, ECHO, ERNS, FRS, HAZNET - CA, HIST AST - CA, HIST CHMIRS - CA, HWG - CA, ICIS, INACTIVE PCS, MANIFEST EPA, NPDES - CA, PCS ENF, PCS FACILITY, RFR - CA, STORMWATER] ***(cont.)***

Envirosite ID: 346598
EPA ID: CAL000274207

ECHO ***(cont.)***

Facility Name :	ALPERT ALPERT IRON METAL INC
Facility Address :	2350 W 16TH ST, LONG BEACH, CA 90813
County :	N/R
Last Inspection Date :	N/R
Registry ID :	110070088474
FIPS Code :	06037
EPA Region :	09
Inspection Count :	0
Last Inspection Days :	N/R
Informal Count :	0
Last Informal Action Date :	N/R
Formal Action Count :	0
Last Formal Action Date :	N/R
Total Penalties :	0
Penalty Count :	N/R
Last Penalty Date :	N/R
Last Penalty Amount :	N/R
QTRS IN NC :	0
Programs IN SNC :	0
Current Compliance Status :	No Violation
Three-Year Compliance Status :	_____
Collection Method :	N/R
Reference Point :	N/R
Accuracy Meters :	17531
Derived Tribes :	N/R
Derived HUC :	18070104
Derived WBD :	N/R
Derived STCTY FIPS :	06037
Derived Zip :	90813
Derived CD113 :	47
Derived CB2010 :	060375755001016
MYRTK Universe :	NNN
NPDES IDs :	CAZ191639
CWA Permit Types :	Minor
CWA Compliance Tracking :	On
CWA NAICS :	N/R
CWA SICS :	5093
CWA Inspection Count :	N/R
CWA Last Inspection Days :	N/R
CWA Informal Count :	N/R
CWA Formal Action Count :	N/R
CWA Last Formal Action Date :	N/R
CWA Penalties :	N/R
CWA Last Penalty Date :	N/R

Map Id: 310
Direction: W
Distance: 0.606 mi., 3199 ft.
Elevation: 9 ft.
Relative: Lower

Site Name : Alpert Alpert Iron Metal Inc | SOUTHERN CALIFORNIA EDISON ALPERT AND ALPERT IRON AND META | SOUTHERN CALIFORNIA EDISON ALPERT AND ALPERT IRON AND METAL INC
2350 W 16TH ST | 2350 WEST 16TH STREET | 2350 WEST 16TH ST
LONG BEACH | Long Beach, CA 90813

Database(s) : [CALEPA SITES - CA, CHMIRS - CA, ECHO, ERNS, FRS, HAZNET - CA, HIST AST - CA, HIST CHMIRS - CA, HWG - CA, ICIS, INACTIVE PCS, MANIFEST EPA, NPDES - CA, PCS ENF, PCS FACILITY, RFR - CA, STORMWATER] ***(cont.)***

Envirosite ID: 346598
EPA ID: CAL000274207

ECHO ***(cont.)***

CWA Last Penalty Amount :	N/R
CWA Quarters IN NC :	0
CWA Current Compliance Status :	No Violation
CWA Current SNC Flag :	N
CWA 13 Quarters Compliance Status :	_____
CWA 13 Quarters Effluent Exceedances:	N/R
CWA Three-Year QNCR Codes :	N/R
DFR URL :	Click here for hyperlink provided by the agency.
Facility SIC :	5093
Facility NAICS :	N/R
Facility Last Inspection EPA Date :	N/R
Facility Last Inspection State Date :	N/R
Facility Last Formal Act EPA Date :	N/R
Facility Last Formal Act State Date :	N/R
Facility Last Informal Act EPA Date :	N/R
Facility Last Informal Act State Date:	N/R
Facility Federal Agency :	N/R
TRI Reporter :	N/R
Facility Imp Water Flag :	Y
Current SNC Flag :	N
Indian County Flag :	N
Federal Flag :	N/R
US Mexico Border Flag :	N
Chesapeak Bay Flag :	N/R
AIR Flag :	N
NPDES Flag :	Y
SDWIS Flag :	N
RCRA Flag :	N
TRI Flag :	N
GHG Flag :	N
Major Flag :	N/R
Active Flag :	Y
NAA Flag :	Y
Latitude :	33.7873
Longitude :	-118.22282
Last Date in Agency List :	2018-05-21
Facility Name :	ALPERT ALPERT IRON METAL INC
Facility Address :	2350 W 16TH ST, LONG BEACH, CA 90813
County :	LOS ANGELES
Last Inspection Date :	N/R
Registry ID :	110016743425
FIPS Code :	06037

Map Id: 310
Direction: W
Distance: 0.606 mi., 3199 ft.
Elevation: 9 ft.
Relative: Lower

Site Name : Alpert Alpert Iron Metal Inc | SOUTHERN CALIFORNIA EDISON ALPERT AND ALPERT IRON AND META | SOUTHERN CALIFORNIA EDISON ALPERT AND ALPERT IRON AND METAL INC
2350 W 16TH ST | 2350 WEST 16TH STREET | 2350 WEST 16TH ST
LONG BEACH | Long Beach, CA 90813

Database(s) : [CALEPA SITES - CA, CHMIRS - CA, ECHO, ERNS, FRS, HAZNET - CA, HIST AST - CA, HIST CHMIRS - CA, HWG - CA, ICIS, INACTIVE PCS, MANIFEST EPA, NPDES - CA, PCS ENF, PCS FACILITY, RFR - CA, STORMWATER] ***(cont.)***

Envirosite ID: 346598
EPA ID: CAL000274207

ECHO ***(cont.)***

EPA Region :	09
Inspection Count :	0
Last Inspection Days :	N/R
Informal Count :	0
Last Informal Action Date :	N/R
Formal Action Count :	0
Last Formal Action Date :	N/R
Total Penalties :	0
Penalty Count :	N/R
Last Penalty Date :	N/R
Last Penalty Amount :	N/R
QTRS IN NC :	0
Programs IN SNC :	0
Current Compliance Status :	No Violation
Three-Year Compliance Status :	_____
Collection Method :	ADDRESS MATCHING-HOUSE NUMBER
Reference Point :	CENTER OF A FACILITY OR STATION
Accuracy Meters :	30
Derived Tribes :	N/R
Derived HUC :	18070104
Derived WBD :	N/R
Derived STCTY FIPS :	06037
Derived Zip :	90813
Derived CD113 :	47
Derived CB2010 :	060375755001016
MYRTK Universe :	NNY
NPDES IDs :	CAZ191639
CWA Permit Types :	Minor
CWA Compliance Tracking :	On
CWA NAICS :	N/R
CWA SICS :	5093
CWA Inspection Count :	N/R
CWA Last Inspection Days :	N/R
CWA Informal Count :	N/R
CWA Formal Action Count :	N/R
CWA Last Formal Action Date :	N/R
CWA Penalties :	N/R
CWA Last Penalty Date :	N/R
CWA Last Penalty Amount :	N/R
CWA Quarters IN NC :	0
CWA Current Compliance Status :	No Violation
CWA Current SNC Flag :	N
CWA 13 Quarters Compliance Status :	_____
CWA 13 Quarters Effluent Exceedances:	N/R
CWA Three-Year QNCR Codes :	N/R
DFR URL :	Click here for hyperlink provided by the agency.

Map Id: 310
Direction: W
Distance: 0.606 mi., 3199 ft.
Elevation: 9 ft.
Relative: Lower

Site Name : Alpert Alpert Iron Metal Inc | SOUTHERN CALIFORNIA EDISON ALPERT AND ALPERT IRON AND META | SOUTHERN CALIFORNIA EDISON ALPERT AND ALPERT IRON AND METAL INC
2350 W 16TH ST | 2350 WEST 16TH STREET | 2350 WEST 16TH ST
LONG BEACH | Long Beach, CA 90813

Database(s) : [CALEPA SITES - CA, CHMIRS - CA, ECHO, ERNS, FRS, HAZNET - CA, HIST AST - CA, HIST CHMIRS - CA, HWG - CA, ICIS, INACTIVE PCS, MANIFEST EPA, NPDES - CA, PCS ENF, PCS FACILITY, RFR - CA, STORMWATER] ***(cont.)***

Envirosite ID: 346598
EPA ID: CAL000274207

ECHO ***(cont.)***

Facility SIC :	5093
Facility NAICS :	42393 - Recyclable Material Merchant Wholesalers, 221121 - Electric Bulk Power Transmission and Control
Facility Last Inspection EPA Date :	N/R
Facility Last Inspection State Date :	N/R
Facility Last Formal Act EPA Date :	N/R
Facility Last Formal Act State Date :	N/R
Facility Last Informal Act EPA Date :	N/R
Facility Last Informal Act State Date:	N/R
Facility Federal Agency :	N/R
TRI Reporter :	N/R
Facility Imp Water Flag :	Y
Current SNC Flag :	N
Indian County Flag :	N
Federal Flag :	N/R
US Mexico Border Flag :	N
Chesapeak Bay Flag :	N/R
AIR Flag :	N
NPDES Flag :	Y
SDWIS Flag :	N
RCRA Flag :	Y
TRI Flag :	N
GHG Flag :	N
Major Flag :	N/R
Active Flag :	Y
NAA Flag :	Y
Latitude :	33.78726
Longitude :	-118.22313
Last Date in Agency List :	2018-07-30
Facility Name :	SOUTHERN CALIFORNIA EDISON ALPERT AND ALPERT IRON AND META
Facility Address :	2350 W 16TH ST, LONG BEACH, CA 90813
County :	LOS ANGELES
Last Inspection Date :	N/R
Registry ID :	110016743425
FIPS Code :	06037
EPA Region :	09
Inspection Count :	0
Last Inspection Days :	N/R
Informal Count :	0
Last Informal Action Date :	N/R

Map Id: 310
Direction: W
Distance: 0.606 mi., 3199 ft.
Elevation: 9 ft.
Relative: Lower

Site Name : Alpert Alpert Iron Metal Inc | SOUTHERN CALIFORNIA EDISON ALPERT AND ALPERT IRON AND META | SOUTHERN CALIFORNIA EDISON ALPERT AND ALPERT IRON AND METAL INC
2350 W 16TH ST | 2350 WEST 16TH STREET | 2350 WEST 16TH ST
LONG BEACH | Long Beach, CA 90813

Database(s) : [CALEPA SITES - CA, CHMIRS - CA, ECHO, ERNS, FRS, HAZNET - CA, HIST AST - CA, HIST CHMIRS - CA, HWG - CA, ICIS, INACTIVE PCS, MANIFEST EPA, NPDES - CA, PCS ENF, PCS FACILITY, RFR - CA, STORMWATER] ***(cont.)***

Envirosite ID: 346598
EPA ID: CAL000274207

ECHO ***(cont.)***

Formal Action Count :	0
Last Formal Action Date :	N/R
Total Penalties :	0
Penalty Count :	N/R
Last Penalty Date :	N/R
Last Penalty Amount :	N/R
QTRS IN NC :	0
Programs IN SNC :	0
Current Compliance Status :	No Violation Identified
Three-Year Compliance Status :	_____
Collection Method :	ADDRESS MATCHING-HOUSE NUMBER
Reference Point :	CENTER OF A FACILITY OR STATION
Accuracy Meters :	30
Derived Tribes :	N/R
Derived HUC :	18070104
Derived WBD :	N/R
Derived STCTY FIPS :	06037
Derived Zip :	90813
Derived CD113 :	47
Derived CB2010 :	060375755001016
MYRTK Universe :	NNY
NPDES IDs :	CAZ191639
CWA Permit Types :	Minor
CWA Compliance Tracking :	On
CWA NAICS :	N/R
CWA SICS :	5093
CWA Inspection Count :	N/R
CWA Last Inspection Days :	N/R
CWA Informal Count :	N/R
CWA Formal Action Count :	N/R
CWA Last Formal Action Date :	N/R
CWA Penalties :	N/R
CWA Last Penalty Date :	N/R
CWA Last Penalty Amount :	N/R
CWA Quarters IN NC :	0
CWA Current Compliance Status :	No Violation Identified
CWA Current SNC Flag :	N
CWA 13 Quarters Compliance Status :	_____
CWA 13 Quarters Effluent Exceedances:	N/R
CWA Three-Year QNCR Codes :	N/R
DFR URL :	Click here for hyperlink provided by the agency.
Facility SIC :	5093
Facility NAICS :	42393 - Recyclable Material Merchant Wholesalers, 221121 - Electric Bulk Power Transmission and Control

Map Id: 310
Direction: W
Distance: 0.606 mi., 3199 ft.
Elevation: 9 ft.
Relative: Lower

Site Name : Alpert Alpert Iron Metal Inc | SOUTHERN CALIFORNIA EDISON ALPERT AND ALPERT IRON AND META | SOUTHERN CALIFORNIA EDISON ALPERT AND ALPERT IRON AND METAL INC
2350 W 16TH ST | 2350 WEST 16TH STREET | 2350 WEST 16TH ST
LONG BEACH | Long Beach, CA 90813

Database(s) : [CALEPA SITES - CA, CHMIRS - CA, ECHO, ERNS, FRS, HAZNET - CA, HIST AST - CA, HIST CHMIRS - CA, HWG - CA, ICIS, INACTIVE PCS, MANIFEST EPA, NPDES - CA, PCS ENF, PCS FACILITY, RFR - CA, STORMWATER] ***(cont.)***

Envirosite ID: 346598
EPA ID: CAL000274207

ECHO ***(cont.)***

Facility Last Inspection EPA Date :	N/R
Facility Last Inspection State Date :	N/R
Facility Last Formal Act EPA Date :	N/R
Facility Last Formal Act State Date :	N/R
Facility Last Informal Act EPA Date :	N/R
Facility Last Informal Act State Date:	N/R
Facility Federal Agency :	N/R
TRI Reporter :	N/R
Facility Imp Water Flag :	Y
Current SNC Flag :	N
Indian County Flag :	N
Federal Flag :	N/R
US Mexico Border Flag :	N
Chesapeak Bay Flag :	N/R
AIR Flag :	N
NPDES Flag :	Y
SDWIS Flag :	N
RCRA Flag :	Y
TRI Flag :	N
GHG Flag :	N
Major Flag :	N/R
Active Flag :	Y
NAA Flag :	Y
Latitude :	33.78726
Longitude :	-118.22313
Last Date in Agency List :	2020-02-10

Facility Name :	SOUTHERN CALIFORNIA EDISON ALPERT AND ALPERT IRON AND METAL INC
Facility Address :	2350 W 16TH ST, LONG BEACH, CA 90813
County :	LOS ANGELES

Last Inspection Date :	N/R
Registry ID :	110016743425
FIPS Code :	06037
EPA Region :	09
Inspection Count :	0
Last Inspection Days :	N/R
Informal Count :	1
Last Informal Action Date :	2020-08-14
Formal Action Count :	0
Last Formal Action Date :	N/R
Total Penalties :	0
Penalty Count :	N/R

Map Id: 310
Direction: W
Distance: 0.606 mi., 3199 ft.
Elevation: 9 ft.
Relative: Lower

Site Name : Alpert Alpert Iron Metal Inc | SOUTHERN CALIFORNIA EDISON ALPERT AND ALPERT IRON AND META | SOUTHERN CALIFORNIA EDISON ALPERT AND ALPERT IRON AND METAL INC
2350 W 16TH ST | 2350 WEST 16TH STREET | 2350 WEST 16TH ST
LONG BEACH | Long Beach, CA 90813

Database(s) : [CALEPA SITES - CA, CHMIRS - CA, ECHO, ERNS, FRS, HAZNET - CA, HIST AST - CA, HIST CHMIRS - CA, HWG - CA, ICIS, INACTIVE PCS, MANIFEST EPA, NPDES - CA, PCS ENF, PCS FACILITY, RFR - CA, STORMWATER] ***(cont.)***

Envirosite ID: 346598
EPA ID: CAL000274207

ECHO ***(cont.)***

Last Penalty Date :	N/R
Last Penalty Amount :	N/R
QTRS IN NC :	4
Programs IN SNC :	0
Current Compliance Status :	Violation Identified
Three-Year Compliance Status :	_____VVVV
Collection Method :	N/R
Reference Point :	N/R
Accuracy Meters :	N/R
Derived Tribes :	N/R
Derived HUC :	18070104
Derived WBD :	N/R
Derived STCTY FIPS :	06037
Derived Zip :	90813
Derived CD113 :	47
Derived CB2010 :	060375755001016
MYRTK Universe :	NNY
NPDES IDs :	CAZ191639
CWA Permit Types :	Minor
CWA Compliance Tracking :	On
CWA NAICS :	N/R
CWA SICS :	5093
CWA Inspection Count :	N/R
CWA Last Inspection Days :	N/R
CWA Informal Count :	1
CWA Formal Action Count :	N/R
CWA Last Formal Action Date :	N/R
CWA Penalties :	N/R
CWA Last Penalty Date :	N/R
CWA Last Penalty Amount :	N/R
CWA Quarters IN NC :	4
CWA Current Compliance Status :	Violation Identified
CWA Current SNC Flag :	N
CWA 13 Quarters Compliance Status :	_____VVVV
CWA 13 Quarters Effluent Exceedances:	N/R
CWA Three-Year QNCR Codes :	N/R
DFR URL :	Click here for hyperlink provided by the agency.
Facility SIC :	5093
Facility NAICS :	42393 - Recyclable Material Merchant Wholesalers, 221121 - Electric Bulk Power Transmission and Control
Facility Last Inspection EPA Date :	N/R
Facility Last Inspection State Date :	N/R
Facility Last Formal Act EPA Date :	N/R
Facility Last Formal Act State Date :	N/R

Map Id: 310
Direction: W
Distance: 0.606 mi., 3199 ft.
Elevation: 9 ft.
Relative: Lower

Site Name : Alpert Alpert Iron Metal Inc | SOUTHERN CALIFORNIA EDISON ALPERT AND ALPERT IRON AND META | SOUTHERN CALIFORNIA EDISON ALPERT AND ALPERT IRON AND METAL INC
2350 W 16TH ST | 2350 WEST 16TH STREET | 2350 WEST 16TH ST
LONG BEACH | Long Beach, CA 90813

Database(s) : [CALEPA SITES - CA, CHMIRS - CA, ECHO, ERNS, FRS, HAZNET - CA, HIST AST - CA, HIST CHMIRS - CA, HWG - CA, ICIS, INACTIVE PCS, MANIFEST EPA, NPDES - CA, PCS ENF, PCS FACILITY, RFR - CA, STORMWATER] ***(cont.)***

Envirosite ID: 346598
EPA ID: CAL000274207

ECHO ***(cont.)***

Facility Last Informal Act EPA Date :	N/R
Facility Last Informal Act State Date:	2020-08-14
Facility Federal Agency :	N/R
TRI Reporter :	N/R
Facility Imp Water Flag :	Y
Current SNC Flag :	N
Indian County Flag :	N
Federal Flag :	N/R
US Mexico Border Flag :	N
Chesapeak Bay Flag :	N/R
AIR Flag :	N
NPDES Flag :	Y
SDWIS Flag :	N
RCRA Flag :	Y
TRI Flag :	N
GHG Flag :	N
Major Flag :	N/R
Active Flag :	Y
NAA Flag :	Y
Latitude :	33.78726
Longitude :	-118.22313
Last Date in Agency List :	2021-04-16

ERNS

Facility Address :	2350 WEST 16TH ST, LONG BEACH, CA
County :	LOS ANGELES

Incident Information

Incident Date Time :	2005-06-27 12:30:00
Type of Incident :	FIXED
Incident Cause :	EQUIPMENT FAILURE
Incident DTG :	OCCURRED
Incident Location :	N/R
Sequence Number :	763749
Potential Flag :	N/R
Description of Incident :	A CAPACITOR FAILED CAUSING A RELEASE OF PCB OIL ONTO THE CONCRETE.
Last Date in Agency List :	2015-12-23

Map Id: 310
Direction: W
Distance: 0.606 mi., 3199 ft.
Elevation: 9 ft.
Relative: Lower

Site Name : Alpert Alpert Iron Metal Inc | SOUTHERN CALIFORNIA EDISON ALPERT AND ALPERT IRON AND META | SOUTHERN CALIFORNIA EDISON ALPERT AND ALPERT IRON AND METAL INC
2350 W 16TH ST | 2350 WEST 16TH STREET | 2350 WEST 16TH ST
LONG BEACH | Long Beach, CA 90813

Database(s) : [CALEPA SITES - CA, CHMIRS - CA, ECHO, ERNS, FRS, HAZNET - CA, HIST AST - CA, HIST CHMIRS - CA, HWG - CA, ICIS, INACTIVE PCS, MANIFEST EPA, NPDES - CA, PCS ENF, PCS FACILITY, RFR - CA, STORMWATER] ***(cont.)***

Envirosite ID: 346598
EPA ID: CAL000274207

ERNS ***(cont.)***

Incident Response Summary

Date Time Received :	2005-06-28 17:51:00
Date Time Completed :	2005-06-28 17:54:00
Call Type :	Incident
Source :	TELEPHONE
Responsible Company :	SOUTHERN CAL EDISON
Responsible Org Type :	PUBLIC UTILITY
Responsible City :	ROSEMEADE
Responsible State :	CA
Responsible Zip :	91770

Incident Details Summary

Remedial Action :	CLEAN UP UNDERWAY
Medium :	CONCRETE
Medium Description :	LAND
Body of Water :	N/R
Weather Conditions :	CLEAR
Water Temperature :	N/R
Water Supply Contaminated :	U
Waterway Closed :	N
Waterway Description :	N/R

Additional Incident Details Summary

Actual Amount :	N/R
Actual Amount Units :	N/R
Capacity of Tank :	N/R
Capacity of Tank Units :	N/R
Continuous Release Begin Date :	N/R
Continuous Release End Date :	N/R
Continuous Release Change Date :	N/R
Continuous Release Permit :	N/R
Continuous Release Type :	N/R
Description of Tank :	N/R
Device Operational :	Y
DOT Crossing Number :	N/R
DOT Regulated :	U
NPDES :	N/R
NPDES Compliance :	U
Pipeline Aboveground :	ABOVE
Pipeline Covered :	U
Pipeline Type :	N/R
Tank ID :	N/R

Map Id: 310
Direction: W
Distance: 0.606 mi., 3199 ft.
Elevation: 9 ft.
Relative: Lower

Site Name : Alpert Alpert Iron Metal Inc | SOUTHERN CALIFORNIA EDISON ALPERT AND ALPERT IRON AND META | SOUTHERN CALIFORNIA EDISON ALPERT AND ALPERT IRON AND METAL INC
2350 W 16TH ST | 2350 WEST 16TH STREET | 2350 WEST 16TH ST
LONG BEACH | Long Beach, CA 90813

Database(s) : [CALEPA SITES - CA, CHMIRS - CA, ECHO, ERNS, FRS, HAZNET - CA, HIST AST - CA, HIST CHMIRS - CA, HWG - CA, ICIS, INACTIVE PCS, MANIFEST EPA, NPDES - CA, PCS ENF, PCS FACILITY, RFR - CA, STORMWATER] ***(cont.)***

Envirosite ID: 346598
EPA ID: CAL000274207

ERNS ***(cont.)***

Tank Regulated :	U
Tank Regulated by :	N/R

Materials Involved Summary

Name of Material :	POLYCHLORINATED BIPHENYLS
CAS Number :	000000-00-0
Amount of Material :	5
Unit of Measure :	GALLON(S)
UN Number :	N/R
CHRIS Code :	PCB
Reached Water :	NO
Amount in Water :	N/R
Unit of Measure (Reach Water) :	N/R

Additional Materials Involved Summary

Name of Material :	N/R
CAS Number :	N/R
CHRIS Code :	N/R
Upper Bounds :	N/R
Upper Bounds Unit :	N/R
Upper Bounds Rate :	N/R

Trains Details

Train Name Number :	N/R
Train Type :	N/R
Train Speed :	N/R
Train Direction :	N/R
Number Locomotives :	N/R
Number Cars :	N/R
Number Derailed :	N/R
Track Speed :	N/R
Railroad Name :	N/R
Non Compliance with Hazmat :	N/R

Derailed Units Summary

Train Name Number :	N/R
Car Number :	N/R
Car Content :	N/R

Map Id: 310
Direction: W
Distance: 0.606 mi., 3199 ft.
Elevation: 9 ft.
Relative: Lower

Site Name : Alpert Alpert Iron Metal Inc | SOUTHERN CALIFORNIA EDISON ALPERT AND ALPERT IRON AND META | SOUTHERN CALIFORNIA EDISON ALPERT AND ALPERT IRON AND METAL INC
2350 W 16TH ST | 2350 WEST 16TH STREET | 2350 WEST 16TH ST
LONG BEACH | Long Beach, CA 90813

Database(s) : [CALEPA SITES - CA, CHMIRS - CA, ECHO, ERNS, FRS, HAZNET - CA, HIST AST - CA, HIST CHMIRS - CA, HWG - CA, ICIS, INACTIVE PCS, MANIFEST EPA, NPDES - CA, PCS ENF, PCS FACILITY, RFR - CA, STORMWATER] ***(cont.)***

Envirosite ID: 346598
EPA ID: CAL000274207

ERNS ***(cont.)***

Position in Train :	N/R
Derailed Type :	N/R

Vessels Details

Vessel Name :	N/R
Vessel Type :	N/R
Vessel Length :	N/R
Hull Construction :	N/R
Fuel Capacity :	N/R
Fuel on Board :	N/R
Cargo Capacity :	N/R
Cargo on Board :	N/R
Is Vessel Aground :	N/R
Flag :	N/R
Breadth :	N/R
Draught :	N/R
Fuel Capacity Units :	N/R
Fuel on Board Units :	N/R
Cargo Capacity Units :	N/R
Cargo on Board Units :	N/R

Mobile Details

Vehicle Own Fuel Capacity :	N/R
Cargo Capacity :	N/R
Amount of Cargo on Board :	N/R
Hazmat Carrier :	N/R
Carrier Licensed :	N/R
Noncompliance with Hazmat :	N/R
Mobile Type :	N/R
Cargo Capacity Units :	N/R
Amount of Cargo on Board Units :	N/R
Vehicle Year :	N/R
Vehicle Make :	N/R
Vehicle Model :	N/R
Vehicle Number :	N/R
Trailer Number :	N/R

Facility Address :	2350 WEST 16TH ST, LONG BEACH, CA 90813
County :	LOS ANGELES

Map Id: 310
Direction: W
Distance: 0.606 mi., 3199 ft.
Elevation: 9 ft.
Relative: Lower

Site Name : Alpert Alpert Iron Metal Inc | SOUTHERN CALIFORNIA EDISON ALPERT AND ALPERT IRON AND META | SOUTHERN CALIFORNIA EDISON ALPERT AND ALPERT IRON AND METAL INC
2350 W 16TH ST | 2350 WEST 16TH STREET | 2350 WEST 16TH ST
LONG BEACH | Long Beach, CA 90813

Database(s) : [CALEPA SITES - CA, CHMIRS - CA, ECHO, ERNS, FRS, HAZNET - CA, HIST AST - CA, HIST CHMIRS - CA, HWG - CA, ICIS, INACTIVE PCS, MANIFEST EPA, NPDES - CA, PCS ENF, PCS FACILITY, RFR - CA, STORMWATER] ***(cont.)***

Envirosite ID: 346598
EPA ID: CAL000274207

ERNS ***(cont.)***

Incident Information

Incident Date Time :	2013-01-02 11:45:00
Type of Incident :	FIXED
Incident Cause :	OTHER
Incident DTG :	DISCOVERED
Incident Location :	N/R
Sequence Number :	1034666
Potential Flag :	N
Description of Incident :	CALLER IS REPORTING A SPILL OF MERCURY FROM OLD SWITCHES WAS DISCOVERED AT A SCRAP METAL YARD.
Last Date in Agency List :	2015-12-23

Incident Response Summary

Date Time Received :	2013-01-02 16:29:00
Date Time Completed :	2013-01-02 16:35:00
Call Type :	Incident
Source :	TELEPHONE
Responsible Company :	SOUTHERN CALIFORNIA EDISON
Responsible Org Type :	PRIVATE ENTERPRISE
Responsible City :	ROSEMEAD
Responsible State :	CA
Responsible Zip :	91770

Incident Details Summary

Remedial Action :	CLEAN UP UNDERWAY, CONTRACTOR HAS BEEN HIRED.
Medium :	CONCRETE
Medium Description :	LAND
Body of Water :	N/R
Weather Conditions :	CLEAR
Water Temperature :	N/R
Water Supply Contaminated :	U
Waterway Closed :	N
Waterway Description :	N/R

Additional Incident Details Summary

Actual Amount :	N/R
Actual Amount Units :	N/R
Capacity of Tank :	N/R

Map Id: 310
Direction: W
Distance: 0.606 mi., 3199 ft.
Elevation: 9 ft.
Relative: Lower

Site Name : Alpert Alpert Iron Metal Inc | SOUTHERN CALIFORNIA EDISON ALPERT AND ALPERT IRON AND META | SOUTHERN CALIFORNIA EDISON ALPERT AND ALPERT IRON AND METAL INC
2350 W 16TH ST | 2350 WEST 16TH STREET | 2350 WEST 16TH ST
LONG BEACH | Long Beach, CA 90813

Database(s) : [CALEPA SITES - CA, CHMIRS - CA, ECHO, ERNS, FRS, HAZNET - CA, HIST AST - CA, HIST CHMIRS - CA, HWG - CA, ICIS, INACTIVE PCS, MANIFEST EPA, NPDES - CA, PCS ENF, PCS FACILITY, RFR - CA, STORMWATER] ***(cont.)***

Envirosite ID: 346598
EPA ID: CAL000274207

ERNS ***(cont.)***

Capacity of Tank Units :	N/R
Continuous Release Begin Date :	N/R
Continuous Release End Date :	N/R
Continuous Release Change Date :	N/R
Continuous Release Permit :	N/R
Continuous Release Type :	N/R
Description of Tank :	N/R
Device Operational :	U
DOT Crossing Number :	N/R
DOT Regulated :	U
NPDES :	N/R
NPDES Compliance :	U
Pipeline Aboveground :	ABOVE
Pipeline Covered :	U
Pipeline Type :	N/R
Tank ID :	N/R
Tank Regulated :	U
Tank Regulated by :	N/R

Materials Involved Summary

Name of Material :	MERCURY
CAS Number :	007439-97-6
Amount of Material :	10
Unit of Measure :	POUND(S)
UN Number :	N/R
CHRIS Code :	MCR
Reached Water :	NO
Amount in Water :	N/R
Unit of Measure (Reach Water) :	N/R

Additional Materials Involved Summary

Name of Material :	N/R
CAS Number :	N/R
CHRIS Code :	N/R
Upper Bounds :	N/R
Upper Bounds Unit :	N/R
Upper Bounds Rate :	N/R

Map Id: 310
Direction: W
Distance: 0.606 mi., 3199 ft.
Elevation: 9 ft.
Relative: Lower

Site Name : Alpert Alpert Iron Metal Inc | SOUTHERN CALIFORNIA EDISON ALPERT AND ALPERT IRON AND META | SOUTHERN CALIFORNIA EDISON ALPERT AND ALPERT IRON AND METAL INC
2350 W 16TH ST | 2350 WEST 16TH STREET | 2350 WEST 16TH ST
LONG BEACH | Long Beach, CA 90813

Database(s) : [CALEPA SITES - CA, CHMIRS - CA, ECHO, ERNS, FRS, HAZNET - CA, HIST AST - CA, HIST CHMIRS - CA, HWG - CA, ICIS, INACTIVE PCS, MANIFEST EPA, NPDES - CA, PCS ENF, PCS FACILITY, RFR - CA, STORMWATER] ***(cont.)***

Envirosite ID: 346598
EPA ID: CAL000274207

ERNS ***(cont.)***

Trains Details

Train Name Number :	N/R
Train Type :	N/R
Train Speed :	N/R
Train Direction :	N/R
Number Locomotives :	N/R
Number Cars :	N/R
Number Derailed :	N/R
Track Speed :	N/R
Railroad Name :	N/R
Non Compliance with Hazmat :	N/R

Derailed Units Summary

Train Name Number :	N/R
Car Number :	N/R
Car Content :	N/R
Position in Train :	N/R
Derailed Type :	N/R

Vessels Details

Vessel Name :	N/R
Vessel Type :	N/R
Vessel Length :	N/R
Hull Construction :	N/R
Fuel Capacity :	N/R
Fuel on Board :	N/R
Cargo Capacity :	N/R
Cargo on Board :	N/R
Is Vessel Aground :	N/R
Flag :	N/R
Breadth :	N/R
Draught :	N/R
Fuel Capacity Units :	N/R
Fuel on Board Units :	N/R
Cargo Capacity Units :	N/R
Cargo on Board Units :	N/R

Mobile Details

Vehicle Own Fuel Capacity :	N/R
Cargo Capacity :	N/R

Map Id: 310
Direction: W
Distance: 0.606 mi., 3199 ft.
Elevation: 9 ft.
Relative: Lower

Site Name : Alpert Alpert Iron Metal Inc | SOUTHERN CALIFORNIA EDISON ALPERT AND ALPERT IRON AND META | SOUTHERN CALIFORNIA EDISON ALPERT AND ALPERT IRON AND METAL INC
2350 W 16TH ST | 2350 WEST 16TH STREET | 2350 WEST 16TH ST
LONG BEACH | Long Beach, CA 90813

Database(s) : [CALEPA SITES - CA, CHMIRS - CA, ECHO, ERNS, FRS, HAZNET - CA, HIST AST - CA, HIST CHMIRS - CA, HWG - CA, ICIS, INACTIVE PCS, MANIFEST EPA, NPDES - CA, PCS ENF, PCS FACILITY, RFR - CA, STORMWATER] ***(cont.)***

Envirosite ID: 346598
EPA ID: CAL000274207

ERNS ***(cont.)***

Amount of Cargo on Board :	N/R
Hazmat Carrier :	N/R
Carrier Licensed :	N/R
Noncompliance with Hazmat :	N/R
Mobile Type :	N/R
Cargo Capacity Units :	N/R
Amount of Cargo on Board Units :	N/R
Vehicle Year :	N/R
Vehicle Make :	N/R
Vehicle Model :	N/R
Vehicle Number :	N/R
Trailer Number :	N/R

FRS

Facility Name :	ALPERT ALPERT IRON METAL INC
Facility Address :	2350 W 16TH ST, LONG BEACH, CA 90813
County :	N/R

Site Details

Registry ID :	110070088474
FRS Facility URL :	Click here for hyperlink provided by the agency.
Last Date in Agency List :	2018-07-05

Source Description

Source Description :

The NPDES module of the Compliance Information System (ICIS) tracks surface water permits issued under the Clean Water Act. Under NPDES, all facilities that discharge pollutants from any point source into waters of the United States are required to obtain a permit. The permit will likely contain limits on what can be discharged, impose monitoring and reporting requirements, and include other provisions to ensure that the discharge does not adversely affect water quality.

FRS Environmental Interest

Source and System ID :	ICIS - CAZ191639

Map Id: 310
Direction: W
Distance: 0.606 mi., 3199 ft.
Elevation: 9 ft.
Relative: Lower

Site Name : Alpert Alpert Iron Metal Inc | SOUTHERN CALIFORNIA EDISON ALPERT AND ALPERT IRON AND META | SOUTHERN CALIFORNIA EDISON ALPERT AND ALPERT IRON AND METAL INC
2350 W 16TH ST | 2350 WEST 16TH STREET | 2350 WEST 16TH ST
LONG BEACH | Long Beach, CA 90813

Database(s) : [CALEPA SITES - CA, CHMIRS - CA, ECHO, ERNS, FRS, HAZNET - CA, HIST AST - CA, HIST CHMIRS - CA, HWG - CA, ICIS, INACTIVE PCS, MANIFEST EPA, NPDES - CA, PCS ENF, PCS FACILITY, RFR - CA, STORMWATER] ***(cont.)***

Envirosite ID: 346598
EPA ID: CAL000274207

FRS ***(cont.)***

Facility Name : SOUTHERN CALIFORNIA EDISON ALPERT AND ALPERT IRON AND META
Facility Address : 2350 W 16TH ST, LONG BEACH, CA 90813
County : LOS ANGELES

Site Details
Registry ID : 110016743425
FRS Facility URL : Click here for hyperlink provided by the agency.
Last Date in Agency List : 2020-03-26

Source Description
Source Description : N/R

FRS Environmental Interest
Source and System ID : N/R - N/R

Facility Name : SOUTHERN CALIFORNIA EDISON ALPERT AND ALPERT IRON AND METAL INC
Facility Address : 2350 W 16TH ST, LONG BEACH, CA 90813
County : LOS ANGELES

Site Details
Registry ID : 110016743425
FRS Facility URL : Click here for hyperlink provided by the agency.
Last Date in Agency List : 2021-07-17

Source Description
Source Description : All generators and treatment, storage, and disposal (TSD) facilities who handle hazardous waste are required to report to the EPA Administrator at least once every two years. The data collected is used to create the National Biennial Resource Conservation and Recovery Act (RCRA) Hazardous Waste Report. This data is processed within the RCRA Information (RCRAInfo) database.

Map Id: 310
Direction: W
Distance: 0.606 mi., 3199 ft.
Elevation: 9 ft.
Relative: Lower

Site Name : Alpert Alpert Iron Metal Inc | SOUTHERN CALIFORNIA EDISON ALPERT AND ALPERT IRON AND META | SOUTHERN CALIFORNIA EDISON ALPERT AND ALPERT IRON AND METAL INC
2350 W 16TH ST | 2350 WEST 16TH STREET | 2350 WEST 16TH ST
LONG BEACH | Long Beach, CA 90813

Database(s) : [CALEPA SITES - CA, CHMIRS - CA, ECHO, ERNS, FRS, HAZNET - CA, HIST AST - CA, HIST CHMIRS - CA, HWG - CA, ICIS, INACTIVE PCS, MANIFEST EPA, NPDES - CA, PCS ENF, PCS FACILITY, RFR - CA, STORMWATER] ***(cont.)***

Envirosite ID: 346598
EPA ID: CAL000274207

FRS ***(cont.)***

The California Environmental Protection Agency (CalEPA) has recently implemented a new data warehouse system (nSite). This data warehouse combines and merges facility and site information from five different systems managed within CalEPA. The five systems are: California Environmental Reporting System (CERS), EnviroStor, GeoTracker, California Integrated Water Quality System (CIWQS), and Toxic Release Inventory (TRI).
HWTS-DATAMART provides California with information on hazardous waste shipments for generators, transporters, and treatment, storage, and disposal facilities.
The NPDES module of the Compliance Information System (ICIS) tracks surface water permits issued under the Clean Water Act. Under NPDES, all facilities that discharge pollutants from any point source into waters of the United States are required to obtain a permit. The permit will likely contain limits on what can be discharged, impose monitoring and reporting requirements, and include other provisions to ensure that the discharge does not adversely affect water quality.

Source Description :

RCRAInfo is EPA's comprehensive information system that supports the Resource Conservation and Recovery Act (RCRA) of 1976 and the Hazardous and Solid Waste Amendments (HSWA) of 1984 through the tracking of events and activities related to facilities that generate, transport, and treat, store, or dispose of hazardous waste. RCRAInfo allows RCRA program staff to track the notification, permit, compliance, and corrective action activities required under RCRA. RCRAInfo also supports generation of the National Hazardous Waste Biennial Report. All generators and treatment, storage, and disposal facilities who handle hazardous waste are required to report to the EPA Administrator at least once every two years to support creation of the Biennial Report.

FRS Environmental Interest
Source and System ID :
CA-ENVIROVIEW - 91222
HWTS-DATAMART - CAR000149575
ICIS - CAZ191639
RCRAINFO - CAP000222653
RCRAINFO - CAR000149575
RCRAINFO - CAR000246546

HAZNET - CA

Facility Name : ALPERT & ALPERT IRON & METAL, INC
Facility Address : 2350 W 16TH ST, LONG BEACH, CA 90813
County : LOS ANGELES

Map Id: 310
Direction: W
Distance: 0.606 mi., 3199 ft.
Elevation: 9 ft.
Relative: Lower

Site Name : Alpert Alpert Iron Metal Inc | SOUTHERN CALIFORNIA EDISON ALPERT AND ALPERT IRON AND META | SOUTHERN CALIFORNIA EDISON ALPERT AND ALPERT IRON AND METAL INC
2350 W 16TH ST | 2350 WEST 16TH STREET | 2350 WEST 16TH ST
LONG BEACH | Long Beach, CA 90813

Database(s) : [CALEPA SITES - CA, CHMIRS - CA, ECHO, ERNS, FRS, HAZNET - CA, HIST AST - CA, HIST CHMIRS - CA, HWG - CA, ICIS, INACTIVE PCS, MANIFEST EPA, NPDES - CA, PCS ENF, PCS FACILITY, RFR - CA, STORMWATER] ***(cont.)***

Envirosite ID: 346598
EPA ID: CAL000274207

HAZNET - CA ***(cont.)***

Site Details

Generator EPA ID :	CAL000274207
Active :	Inactive
Category :	STATE
Facility Types :	N/R
Type :	PERMANENT
Contact Name :	N/R
Contact Phone :	N/R
Facility Mailing Address :	1815 S SOTO ST, LOS ANGELES, CA 90023
Latitude :	33.78724171
Longitude :	-118.22267900
Agency Hyperlink :	Click here for hyperlink provided by the agency.
Last Date in Agency List :	2021-07-08

Waste Generator Details

State Waste :	2004: 223 - Unspecified oil-containing waste, 8.34 tons to CAD028409019
Facility Name :	ALPERT AND ALPERT
Facility Address :	2350 W 16TH ST, LONG BEACH, CA 90813
County :	LOS ANGELES

Site Details

Generator EPA ID :	CAC002716181
Active :	Inactive
Category :	STATE
Facility Types :	N/R
Type :	TEMPORARY
Contact Name :	N/R
Contact Phone :	N/R
Facility Mailing Address :	PO BOX 800, ROSEMEAD, CA 917700000
Latitude :	33.78724171
Longitude :	-118.22267900
Agency Hyperlink :	Click here for hyperlink provided by the agency.
Last Date in Agency List :	2021-07-08

Waste Generator Details

State Waste :	2013: 181 - Other inorganic solid waste, 0.025 tons to CAD050806850 2013: 181 - Other inorganic solid waste, 0.075 tons to CAD050806850

Map Id: 310
Direction: W
Distance: 0.606 mi., 3199 ft.
Elevation: 9 ft.
Relative: Lower

Site Name : Alpert Alpert Iron Metal Inc | SOUTHERN CALIFORNIA EDISON ALPERT AND ALPERT IRON AND META | SOUTHERN CALIFORNIA EDISON ALPERT AND ALPERT IRON AND METAL INC
2350 W 16TH ST | 2350 WEST 16TH STREET | 2350 WEST 16TH ST
LONG BEACH | Long Beach, CA 90813

Database(s) : [CALEPA SITES - CA, CHMIRS - CA, ECHO, ERNS, FRS, HAZNET - CA, HIST AST - CA, HIST CHMIRS - CA, HWG - CA, ICIS, INACTIVE PCS, MANIFEST EPA, NPDES - CA, PCS ENF, PCS FACILITY, RFR - CA, STORMWATER] ***(cont.)***

Envirosite ID: 346598
EPA ID: CAL000274207

HAZNET - CA ***(cont.)***

Site Details

Generator EPA ID :	CAC002768917
Active :	Inactive
Category :	STATE
Facility Types :	N/R
Type :	TEMPORARY
Contact Name :	N/R
Contact Phone :	N/R
Facility Mailing Address :	PO BOX 800, ROSEMEAD, CA 917700800
Latitude :	33.78724171
Longitude :	-118.22267900
Agency Hyperlink :	Click here for hyperlink provided by the agency.
Last Date in Agency List :	2021-07-08
Facility Name :	ALPERT AND ALPERT IRON AND METAL INC
Facility Address :	2350 W 16TH ST, LONG BEACH, CA 90813
County :	LOS ANGELES

Site Details

Generator EPA ID :	CAR000149575
Active :	Active
Category :	FEDERAL
Facility Types :	N/R
Type :	PERMANENT
Contact Name :	N/R
Contact Phone :	N/R
Facility Mailing Address :	1815 S SOTO ST, LOS ANGELES, CA 900230000
Latitude :	33.78692700
Longitude :	-118.22235300
Agency Hyperlink :	Click here for hyperlink provided by the agency.
Last Date in Agency List :	2021-07-08

Waste Generator Details

Details for this site have been truncated due to the large number of available details for this site within this dataset. For the complete details for this site, contact your Envirosite account representative for a complimentary site report containing all of the details available.

State Waste :	2019: 221 - Waste oil and mixed oil, 2.11000 tons to NVT330010000 2019: 181 - Other inorganic solid waste, 0.76050 tons to CAD044429835

Map Id: 310
Direction: W
Distance: 0.606 mi., 3199 ft.
Elevation: 9 ft.
Relative: Lower

Site Name : Alpert Alpert Iron Metal Inc | SOUTHERN CALIFORNIA EDISON ALPERT AND ALPERT IRON AND META | SOUTHERN CALIFORNIA EDISON ALPERT AND ALPERT IRON AND METAL INC
2350 W 16TH ST | 2350 WEST 16TH STREET | 2350 WEST 16TH ST
LONG BEACH | Long Beach, CA 90813

Database(s) : [CALEPA SITES - CA, CHMIRS - CA, ECHO, ERNS, FRS, HAZNET - CA, HIST AST - CA, HIST CHMIRS - CA, HWG - CA, ICIS, INACTIVE PCS, MANIFEST EPA, NPDES - CA, PCS ENF, PCS FACILITY, RFR - CA, STORMWATER] ***(cont.)***

Envirosite ID: 346598
EPA ID: CAL000274207

HAZNET - CA ***(cont.)***

2019: 181 - Other inorganic solid waste, 607.99500 tons to UTR000000687
2019: 223 - Unspecified oil-containing waste, 421.27500 tons to UTR000000687
2019: 331 - Off-specification, aged or surplus organics, 0.15000 tons to CAD008364432
2019: 223 - Unspecified oil-containing waste, 32.10900 tons to AZR000520304
2018: 141 - Off-specification, aged or surplus inorganics, 0.15000 tons to CAD008364432
2018: 181 - Other inorganic solid waste, 551.65000 tons to UTC093012201
2018: 181 - Other inorganic solid waste, 25.10000 tons to UTR000000687
2018: 181 - Other inorganic solid waste, 1.80932 tons to CAD050806850
2018: 221 - Waste oil and mixed oil, 0.00000 tons to NVT330010000
2018: 223 - Unspecified oil-containing waste, 57.45843 tons to CAD028409019
2018: 223 - Unspecified oil-containing waste, 33.31830 tons to AZR000520304
2018: 181 - Other inorganic solid waste, 0.39500 tons to CAD044429835
2017: 221 - Waste oil and mixed oil, 1.634 tons to CAT080013352
2017: 221 - Waste oil and mixed oil, 6.688 tons to NVT330010000
2017: 223 - Unspecified oil-containing waste, 1.14675 tons to AZR000501510
2017: 181 - Other inorganic solid waste, 2.22 tons to AZR000501510
2017: 223 - Unspecified oil-containing waste, 34.75278 tons to CAD028409019
2017: 181 - Other inorganic solid waste, 2.4075 tons to CAD050806850
2017: 181 - Other inorganic solid waste, 1261.92 tons to UTC093012201
2016: 181 - Other inorganic solid waste, 9.742 tons to AZR000501510
2016: 223 - Unspecified oil-containing waste, 21.684 tons to CAT080013352
2016: 221 - Waste oil and mixed oil, 13.319 tons to CAT080013352
2016: 181 - Other inorganic solid waste, 6.33 tons to NVT330010000
2016: 221 - Waste oil and mixed oil, 1.045 tons to NVT330010000
2016: 181 - Other inorganic solid waste, 5.354 tons to CAD050806850
2016: 141 - Off-specification, aged or surplus inorganics, 0.12 tons to CAD008364432
2016: 181 - Other inorganic solid waste, 930.395 tons to UTC093012201
2016: 352 - Other organic solids, 0.79 tons to AZR000501510

Facility Name : SCE - ALPERT & ALPERT
Facility Address : 2350 W 16TH ST, LONG BEACH, CA 90813
County : LOS ANGELES

Map Id: 310
Direction: W
Distance: 0.606 mi., 3199 ft.
Elevation: 9 ft.
Relative: Lower

Site Name : Alpert Alpert Iron Metal Inc | SOUTHERN CALIFORNIA EDISON ALPERT AND ALPERT IRON AND META | SOUTHERN CALIFORNIA EDISON ALPERT AND ALPERT IRON AND METAL INC
2350 W 16TH ST | 2350 WEST 16TH STREET | 2350 WEST 16TH ST
LONG BEACH | Long Beach, CA 90813

Database(s) : [CALEPA SITES - CA, CHMIRS - CA, ECHO, ERNS, FRS, HAZNET - CA, HIST AST - CA, HIST CHMIRS - CA, HWG - CA, ICIS, INACTIVE PCS, MANIFEST EPA, NPDES - CA, PCS ENF, PCS FACILITY, RFR - CA, STORMWATER] ***(cont.)***

Envirosite ID: 346598
EPA ID: CAL000274207

HAZNET - CA ***(cont.)***

Site Details

Generator EPA ID :	CAC002736864
Active :	Inactive
Category :	STATE
Facility Types :	N/R
Type :	TEMPORARY
Contact Name :	N/R
Contact Phone :	N/R
Facility Mailing Address :	P.O. BOX 800, ROSEMEAD, CA 91770
Latitude :	33.78724171
Longitude :	-118.22267900
Agency Hyperlink :	Click here for hyperlink provided by the agency.
Last Date in Agency List :	2021-07-08
Facility Name :	SOUTHERN CALIFORNIA EDISON
Facility Address :	2350 W 16TH ST, LONG BEACH, CA 90813
County :	LOS ANGELES

Site Details

Generator EPA ID :	CAC002690087
Active :	Inactive
Category :	STATE
Facility Types :	N/R
Type :	TEMPORARY
Contact Name :	N/R
Contact Phone :	N/R
Facility Mailing Address :	PO BOX 800, ROSEMEAD, CA 917700000
Latitude :	33.78724171
Longitude :	-118.22267900
Agency Hyperlink :	Click here for hyperlink provided by the agency.
Last Date in Agency List :	2021-07-08

Waste Generator Details

State Waste :	2013: 322 - Biological waste other than sewage sludge, 0.005 tons to CAD050806850 2012: N/R - Blank or unknown, 0.0075 tons to CAD050806850 2012: 181 - Other inorganic solid waste, 0.02 tons to CAD050806850

Map Id: 310
Direction: W
Distance: 0.606 mi., 3199 ft.
Elevation: 9 ft.
Relative: Lower

Site Name : Alpert Alpert Iron Metal Inc | SOUTHERN CALIFORNIA EDISON ALPERT AND ALPERT IRON AND META | SOUTHERN CALIFORNIA EDISON ALPERT AND ALPERT IRON AND METAL INC
2350 W 16TH ST | 2350 WEST 16TH STREET | 2350 WEST 16TH ST
LONG BEACH | Long Beach, CA 90813

Database(s) : [CALEPA SITES - CA, CHMIRS - CA, ECHO, ERNS, FRS, HAZNET - CA, HIST AST - CA, HIST CHMIRS - CA, HWG - CA, ICIS, INACTIVE PCS, MANIFEST EPA, NPDES - CA, PCS ENF, PCS FACILITY, RFR - CA, STORMWATER] ***(cont.)***

Envirosite ID: 346598
EPA ID: CAL000274207

HAZNET - CA ***(cont.)***

Site Details

Generator EPA ID :	CAC002592431
Active :	Inactive
Category :	STATE
Facility Types :	N/R
Type :	TEMPORARY
Contact Name :	N/R
Contact Phone :	N/R
Facility Mailing Address :	2244 WALNUT GROVE AVE, ROSEMEAD, CA 91770
Latitude :	33.78724171
Longitude :	-118.22267900
Agency Hyperlink :	Click here for hyperlink provided by the agency.
Last Date in Agency List :	2021-07-08

Waste Generator Details

State Waste :	2005: 731 - Liquids with polychloronated biphenyls >= 50 Mg./L, 8.51846 tons to KSD981506025 2005: 261 - Polychlorinated biphenyls and material containing PCBs, 0.1102 tons to CAT000646117 2005: 261 - Polychlorinated biphenyls and material containing PCBs, 113.27536 tons to CAT000646117 2005: 731 - Liquids with polychloronated biphenyls >= 50 Mg./L, 0.04959 tons to HFHQ36 0200
Facility Name :	SOUTHERN CALIFORNIA EDISON ALPERT AND ALPERT
Facility Address :	2350 WEST 16TH STREET, LONG BEACH, CA 90813
County :	LOS ANGELES

Site Details

Generator EPA ID :	CAC002905143
Active :	Inactive
Category :	STATE
Facility Types :	N/R
Type :	TEMPORARY
Contact Name :	N/R
Contact Phone :	N/R
Facility Mailing Address :	PO BOX 800, ROSEMEAD, CA 917700000
Latitude :	33.78724171
Longitude :	-118.22267900
Agency Hyperlink :	Click here for hyperlink provided by the agency.
Last Date in Agency List :	2021-07-08

Map Id: 310
Direction: W
Distance: 0.606 mi., 3199 ft.
Elevation: 9 ft.
Relative: Lower

Site Name : Alpert Alpert Iron Metal Inc | SOUTHERN CALIFORNIA EDISON ALPERT AND ALPERT IRON AND META | SOUTHERN CALIFORNIA EDISON ALPERT AND ALPERT IRON AND METAL INC
2350 W 16TH ST | 2350 WEST 16TH STREET | 2350 WEST 16TH ST
LONG BEACH | Long Beach, CA 90813

Database(s) : [CALEPA SITES - CA, CHMIRS - CA, ECHO, ERNS, FRS, HAZNET - CA, HIST AST - CA, HIST CHMIRS - CA, HWG - CA, ICIS, INACTIVE PCS, MANIFEST EPA, NPDES - CA, PCS ENF, PCS FACILITY, RFR - CA, STORMWATER] ***(cont.)***

Envirosite ID: 346598
EPA ID: CAL000274207

HAZNET - CA ***(cont.)***

Waste Generator Details

State Waste : 2017: 261 - Polychlorinated biphenyls and material containing PCBs, 0.17 tons to CAD050806850

Site Details

Generator EPA ID :	CAC002883760
Active :	Inactive
Category :	STATE
Facility Types :	N/R
Type :	TEMPORARY
Contact Name :	N/R
Contact Phone :	N/R
Facility Mailing Address :	PO BOX 800, ROSEMEAD, CA 917700000
Latitude :	33.78724171
Longitude :	-118.22267900
Agency Hyperlink :	Click here for hyperlink provided by the agency.
Last Date in Agency List :	2021-07-08

Waste Generator Details

State Waste : 2016: 261 - Polychlorinated biphenyls and material containing PCBs, 1.6519 tons to CAD050806850

Site Details

Generator EPA ID :	CAC002898390
Active :	Inactive
Category :	STATE
Facility Types :	N/R
Type :	TEMPORARY
Contact Name :	N/R
Contact Phone :	N/R
Facility Mailing Address :	P.O. BOX 800, ROSEMEAD, CA 91770
Latitude :	33.78724171
Longitude :	-118.22267900
Agency Hyperlink :	Click here for hyperlink provided by the agency.
Last Date in Agency List :	2021-07-08

Map Id: 310
Direction: W
Distance: 0.606 mi., 3199 ft.
Elevation: 9 ft.
Relative: Lower

Site Name : Alpert Alpert Iron Metal Inc | SOUTHERN CALIFORNIA EDISON ALPERT AND ALPERT IRON AND META | SOUTHERN CALIFORNIA EDISON ALPERT AND ALPERT IRON AND METAL INC
2350 W 16TH ST | 2350 WEST 16TH STREET | 2350 WEST 16TH ST
LONG BEACH | Long Beach, CA 90813

Database(s) : [CALEPA SITES - CA, CHMIRS - CA, ECHO, ERNS, FRS, HAZNET - CA, HIST AST - CA, HIST CHMIRS - CA, HWG - CA, ICIS, INACTIVE PCS, MANIFEST EPA, NPDES - CA, PCS ENF, PCS FACILITY, RFR - CA, STORMWATER] ***(cont.)***

Envirosite ID: 346598
EPA ID: CAL000274207

HAZNET - CA ***(cont.)***

Facility Name :	SOUTHERN CALIFORNIA EDISON- ALPERT AND ALPERT
Facility Address :	2350 W 16TH ST, LONG BEACH, CA 90813
County :	LOS ANGELES

Site Details

Generator EPA ID :	CAC002875005
Active :	Inactive
Category :	STATE
Facility Types :	N/R
Type :	TEMPORARY
Contact Name :	N/R
Contact Phone :	N/R
Facility Mailing Address :	PO BOX 800, ROSEMEAD, CA 917700000
Latitude :	33.78724171
Longitude :	-118.22267900
Agency Hyperlink :	Click here for hyperlink provided by the agency.
Last Date in Agency List :	2021-07-08

Waste Generator Details

State Waste :	2016: 221 - Waste oil and mixed oil, 0.03 tons to CAD050806850

Facility Name :	SOUTHERN CALIFORNIA EDISON ALPERT AND ALPERT IRON
Facility Address :	2350 W 16TH ST 56 FT SW PRPTY LN, LONG BEACH, CA 90813
County :	LOS ANGELES

Site Details

Generator EPA ID :	CAP000222653
Active :	Inactive
Category :	FEDERAL
Facility Types :	N/R
Type :	TEMPORARY
Contact Name :	N/R
Contact Phone :	N/R
Facility Mailing Address :	PO BOX 800, ROSEMEAD, CA 917700000
Latitude :	33.78692700
Longitude :	-118.22235300
Agency Hyperlink :	Click here for hyperlink provided by the agency.
Last Date in Agency List :	2021-07-08

Map Id: 310
Direction: W
Distance: 0.606 mi., 3199 ft.
Elevation: 9 ft.
Relative: Lower

Site Name : Alpert Alpert Iron Metal Inc | SOUTHERN CALIFORNIA EDISON ALPERT AND ALPERT IRON AND META | SOUTHERN CALIFORNIA EDISON ALPERT AND ALPERT IRON AND METAL INC
2350 W 16TH ST | 2350 WEST 16TH STREET | 2350 WEST 16TH ST
LONG BEACH | Long Beach, CA 90813

Database(s) : [CALEPA SITES - CA, CHMIRS - CA, ECHO, ERNS, FRS, HAZNET - CA, HIST AST - CA, HIST CHMIRS - CA, HWG - CA, ICIS, INACTIVE PCS, MANIFEST EPA, NPDES - CA, PCS ENF, PCS FACILITY, RFR - CA, STORMWATER] ***(cont.)***

Envirosite ID: 346598
EPA ID: CAL000274207

HAZNET - CA ***(cont.)***

Waste Generator Details
State Waste : 2011: 725 - Liquids with mercury >= 20 Mg./L, 0.015 tons to CAD050806850
2011: 181 - Other inorganic solid waste, 8.92 tons to CAD050806850

Facility Name : SOUTHERN CALIFORNIA EDISON ALPERT AND ALPERT IRON AND META
Facility Address : 2350 W 16TH ST, LONG BEACH, CA 90813
County : LOS ANGELES

Site Details
Generator EPA ID : CAR000246546
Active : Active
Category : FEDERAL
Facility Types : N/R
Type : PERMANENT
Contact Name : N/R
Contact Phone : N/R
Facility Mailing Address : PO BOX 800, ROSEMEAD, CA 917700000
Latitude : 33.78692700
Longitude : -118.22235300
Agency Hyperlink : Click here for hyperlink provided by the agency.
Last Date in Agency List : 2021-07-08

Waste Generator Details
State Waste : 2014: 181 - Other inorganic solid waste, 0.189 tons to CAD050806850

HIST AST - CA

Facility Name : Alpert & Alpert Iron & Metal, Inc.
Facility Address : 2350 W 16th St, Long Beach, CA 90813
County : Los Angeles

Site Details
CERS ID : 10452967
Facility ID : LACoFA
EPA ID : CAR000149575
Business Name : Alpert & Alpert Iron & Metal, Inc.
Phone : 323-265-4040
Fax : 323-264-9839

Map Id: 310
Direction: W
Distance: 0.606 mi., 3199 ft.
Elevation: 9 ft.
Relative: Lower

Site Name : Alpert Alpert Iron Metal Inc | SOUTHERN CALIFORNIA EDISON ALPERT AND ALPERT IRON AND META | SOUTHERN CALIFORNIA EDISON ALPERT AND ALPERT IRON AND METAL INC
2350 W 16TH ST | 2350 WEST 16TH STREET | 2350 WEST 16TH ST
LONG BEACH | Long Beach, CA 90813

Database(s) : [CALEPA SITES - CA, CHMIRS - CA, ECHO, ERNS, FRS, HAZNET - CA, HIST AST - CA, HIST CHMIRS - CA, HWG - CA, ICIS, INACTIVE PCS, MANIFEST EPA, NPDES - CA, PCS ENF, PCS FACILITY, RFR - CA, STORMWATER] ***(cont.)***

Envirosite ID: 346598
EPA ID: CAL000274207

HIST AST - CA ***(cont.)***

Mailing Address :	1815 South Soto Street, Los Angeles, CA 90023
Owner Name :	Alpert & Alpert Iron & Metal, Inc.
Owner Phone :	323-265-4040
Owner Mailing Address :	1815 South Soto Street, Los Angeles, CA 90023
Property Owner Name :	Alpert & Alpert Iron & Metal, Inc.
Property Owner Phone :	323-265-4040
Property Owner Mailing Address :	1815 South Soto Street, Los Angeles, CA 90023
Operator Name :	Alpert & Alpert Iron & Metal, Inc.
Operator Phone :	Edith Beltran
CUPA :	N/R
Total Gallons :	N/R
Facility Latitude Measure :	33.78674
Facility Longitude Measure :	-118.22395
Last Date in Agency List :	2018-01-31

HIST CHMIRS - CA

Facility Address :	2350 West 16th Street, Long Beach
County :	Los Angeles County
Notified Date :	2005-06-28 14:57:56
Control Number :	05-3850
Substance 1 :	Polychlorinated Biphenyls/PCB
Quantity 1 :	5
Measure 1 :	N/R
Type 1 :	N/R
Pipeline 1 :	N/R
Vessel 1 (300 Tons) :	N/R
Substance 2 :	N/R
Quantity 2 :	N/R
Measure 2 :	N/R
Type 2 :	N/R
Pipeline 2 :	N/R
Vessel 2 (300 Tons) :	N/R
Substance 3 :	N/R
Quantity 3 :	N/R
Measure 3 :	N/R
Type 3 :	N/R
Pipeline 3 :	N/R
Vessel 3 (300 Tons) :	N/R
Description :	A coupling capacitor voltage transformer broke open causing a release of PCB oil on the concrete.
Contained :	Yes

Map Id: 310
Direction: W
Distance: 0.606 mi., 3199 ft.
Elevation: 9 ft.
Relative: Lower

Site Name : Alpert Alpert Iron Metal Inc | SOUTHERN CALIFORNIA EDISON ALPERT AND ALPERT IRON AND META | SOUTHERN CALIFORNIA EDISON ALPERT AND ALPERT IRON AND METAL INC
2350 W 16TH ST | 2350 WEST 16TH STREET | 2350 WEST 16TH ST
LONG BEACH | Long Beach, CA 90813

Database(s) : [CALEPA SITES - CA, CHMIRS - CA, ECHO, ERNS, FRS, HAZNET - CA, HIST AST - CA, HIST CHMIRS - CA, HWG - CA, ICIS, INACTIVE PCS, MANIFEST EPA, NPDES - CA, PCS ENF, PCS FACILITY, RFR - CA, STORMWATER] ***(cont.)***

Envirosite ID: 346598
EPA ID: CAL000274207

HIST CHMIRS - CA ***(cont.)***

Water? :	N/R
Water Way :	N/R
Incident Date :	2005-06-27
Time :	N/R
Spill Site :	Industrial Plant
Site :	N/R
Cause :	N/R
Other Causes :	N/R
Injuries (Y/N) :	N/R
Injuries Number :	0
Fatal (Y/N) :	N/R
Fatal Number :	0
Evacs (Y/N) :	N/R
Evacs Number :	0
Cleanup :	Reporting Party
Admin Agency :	N/R

HWG - CA

Facility Name :	SOUTHERN CALIFORNIA EDISON ALPERT AND ALPERT IRON
Facility Address :	2350 W 16TH ST 56 FT SW PRPTY LN, LONG BEACH, CA 90813
County :	LOS ANGELES
EPA ID :	CAP000222653
Status :	Inactive
Category :	FEDERAL
Type :	TEMPORARY
Facility Type :	N/R
Mailing Address :	PO BOX 800, ROSEMEAD, CA 917700000
Owner Name :	SOUTHERN CALIFORNIA EDISON
Owner Address :	PO BOX 800, ROSEMEAD, CA 917700000
Operator Name :	SARA M. DUVALL
Operator Address :	PO BOX 800, ROSEMEAD, CA 917700000
Latitude :	33.786927
Longitude :	-118.222353

Facility Name :	SOUTHERN CALIFORNIA EDISON ALPERT AND ALPERT IRON AND META
Facility Address :	2350 W 16TH ST, LONG BEACH, CA 90813
County :	LOS ANGELES
EPA ID :	CAR000246546
Status :	Active
Category :	FEDERAL

Map Id: 310
Direction: W
Distance: 0.606 mi., 3199 ft.
Elevation: 9 ft.
Relative: Lower

Site Name : Alpert Alpert Iron Metal Inc | SOUTHERN CALIFORNIA EDISON ALPERT AND ALPERT IRON AND META | SOUTHERN CALIFORNIA EDISON ALPERT AND ALPERT IRON AND METAL INC
2350 W 16TH ST | 2350 WEST 16TH STREET | 2350 WEST 16TH ST
LONG BEACH | Long Beach, CA 90813

Database(s) : [CALEPA SITES - CA, CHMIRS - CA, ECHO, ERNS, FRS, HAZNET - CA, HIST AST - CA, HIST CHMIRS - CA, HWG - CA, ICIS, INACTIVE PCS, MANIFEST EPA, NPDES - CA, PCS ENF, PCS FACILITY, RFR - CA, STORMWATER] ***(cont.)***

Envirosite ID: 346598
EPA ID: CAL000274207

HWG - CA ***(cont.)***

Type :	PERMANENT
Facility Type :	N/R
Mailing Address :	PO BOX 800, ROSEMEAD, CA 917700000
Owner Name :	SOUTHERN CALIFORNIA EDISON
Owner Address :	PO BOX 800, ROSEMEAD, CA 917700000
Operator Name :	SARA M. DUVALL
Operator Address :	P.O. BOX 800, ROSEMEAD, CA 91770
Latitude :	33.786927
Longitude :	-118.222353

ICIS

Facility Name :	ALPERT ALPERT IRON METAL INC
Facility Address :	2350 W 16TH ST, LONG BEACH, CA 90813

Site Details

NPDES ID :	CAZ191639
ICIS Facility Interest ID :	3600724271
Facility UIN :	110016743425
Facility Type Code :	Privately Owned Facility
Impaired Waters :	N/R
Latitude :	33.7873
Longitude :	-118.22282
Last Date in Agency List :	2021-08-17

Facility NAICS

NAICS Code :	N/R
NAICS Description :	N/R

Facility SIC

SIC Code :	5093
SIC Description :	Scrap And Waste Materials

INACTIVE PCS

Issue Date :	2015-07-01
Original Issue Date :	2015-07-01
Effective Date :	2015-07-01
Expiration Date :	2020-06-30
Retirement Date :	N/R

Map Id: 310
Direction: W
Distance: 0.606 mi., 3199 ft.
Elevation: 9 ft.
Relative: Lower

Site Name : Alpert Alpert Iron Metal Inc | SOUTHERN CALIFORNIA EDISON ALPERT AND ALPERT IRON AND META | SOUTHERN CALIFORNIA EDISON ALPERT AND ALPERT IRON AND METAL INC
2350 W 16TH ST | 2350 WEST 16TH STREET | 2350 WEST 16TH ST
LONG BEACH | Long Beach, CA 90813

Database(s) : [CALEPA SITES - CA, CHMIRS - CA, ECHO, ERNS, FRS, HAZNET - CA, HIST AST - CA, HIST CHMIRS - CA, HWG - CA, ICIS, INACTIVE PCS, MANIFEST EPA, NPDES - CA, PCS ENF, PCS FACILITY, RFR - CA, STORMWATER] ***(cont.)***

Envirosite ID: 346598
EPA ID: CAL000274207

INACTIVE PCS ***(cont.)***

Termination Date :	N/R
Issuing Agency :	CA Waterboards
Agency Type :	State
Activity ID :	3601103628
External Permit Number :	CAZ191639
Facility Type Indicator :	NON-POTW
Permit Type :	General Permit Covered Facility-NPDES)
Major Minor Status :	N
Permit Status :	Expired
Total Design Flow Number :	N/R
Actual Average Flow Number :	N/R
State Water Body :	N/R
State Water Body Name :	N/R
Permit Name :	Alpert Alpert Iron Metal
Permit Comp Status :	Y
RNC Tracking :	Y
Master External Permit Number :	CAS000001
TMDL Interface :	N/R
EDMR Authorization :	N
Pretreatment Indicator :	N/R
Last Date in Agency List :	2021-08-19

MANIFEST EPA

Manifest Details

Details for this site have been truncated due to the large number of available details for this site within this dataset. For the complete details for this site, contact your Envirosite account representative for a complimentary site report containing all of the details available.

Manifest Number :	014067544FLE
Shipped Date :	2021-04-15
Updated Date :	2021-05-11
Received Date :	2021-04-29
Status :	Signed
Generator ID :	CAR000149575
Generator Name :	ALPERT & ALPERT IRON & METAL, INC.
Generator Address :	2350 W 16TH ST, LONG BEACH, CA 90813
Generator Mailing :	1815 S SOTO ST, LOS ANGELES, CA 90023
Generator Contact :	N/R
Destination ID :	UTR000000687
Destination Name :	ECDC ENVIRONMENTAL L.C.
Destination Mailing :	P.O. BOX 69, EAST CARBON, UT 84520-0069
Destination Address :	1111 WEST HIGHWAY 123, EAST CARBON, UT 84520-0069
Destination Contact :	N/R
Submission Type :	DataImage5Copy

Map Id: 310
Direction: W
Distance: 0.606 mi., 3199 ft.
Elevation: 9 ft.
Relative: Lower

Site Name : Alpert Alpert Iron Metal Inc | SOUTHERN CALIFORNIA EDISON ALPERT AND ALPERT IRON AND META | SOUTHERN CALIFORNIA EDISON ALPERT AND ALPERT IRON AND METAL INC
2350 W 16TH ST | 2350 WEST 16TH STREET | 2350 WEST 16TH ST
LONG BEACH | Long Beach, CA 90813

Database(s) : [CALEPA SITES - CA, CHMIRS - CA, ECHO, ERNS, FRS, HAZNET - CA, HIST AST - CA, HIST CHMIRS - CA, HWG - CA, ICIS, INACTIVE PCS, MANIFEST EPA, NPDES - CA, PCS ENF, PCS FACILITY, RFR - CA, STORMWATER] ***(cont.)***

Envirosite ID: 346598
EPA ID: CAL000274207

MANIFEST EPA ***(cont.)***

Origin Type :	Web
Manifest Residue :	N
Rejection :	N
Last Date in Agency List :	2021-09-04

Waste Details

Waste Line Number :	1
Is DOT Hazardous :	N
DOT ID Number :	N/R
DOT Information :	N/R
Non Waste Description :	Non-RCRA Hazardous Waste Solid (Ceramic and Non-Metallic Waste Material from transformers that contained <49 PPM PCBs) Non-TSCA Regulated
Quantity :	24220 Pounds
Quantity Tons, Acute, Non-Acute :	12.11, 0, 12.11
Quantity Kg, Acute, Non-Acute :	0, 10984.134
Management Method :	H132 - LANDFILL (WITH PRIOR TREATMENT AND/OR STABILIZATION)
Is EPA Waste :	N
Federal Code :	N/R
State Code :	CA - 181, CA - 223

Manifest Details

Manifest Number :	014644680FLE
Shipped Date :	2021-04-15
Updated Date :	2021-05-06
Received Date :	2021-04-29
Status :	Signed
Generator ID :	CAR000149575
Generator Name :	ALPERT & ALPERT IRON & METAL, INC.
Generator Address :	2350 W 16TH ST, LONG BEACH, CA 90813
Generator Mailing :	1815 S SOTO ST, LOS ANGELES, CA 90023
Generator Contact :	N/R
Destination ID :	UTR000000687
Destination Name :	ECDC ENVIRONMENTAL L.C.
Destination Mailing :	P.O. BOX 69, EAST CARBON, UT 84520-0069
Destination Address :	1111 WEST HIGHWAY 123, EAST CARBON, UT 84520-0069
Destination Contact :	N/R
Submission Type :	DataImage5Copy
Origin Type :	Web
Manifest Residue :	N

Map Id: 310
Direction: W
Distance: 0.606 mi., 3199 ft.
Elevation: 9 ft.
Relative: Lower

Site Name : Alpert Alpert Iron Metal Inc | SOUTHERN CALIFORNIA EDISON ALPERT AND ALPERT IRON AND META | SOUTHERN CALIFORNIA EDISON ALPERT AND ALPERT IRON AND METAL INC
2350 W 16TH ST | 2350 WEST 16TH STREET | 2350 WEST 16TH ST
LONG BEACH | Long Beach, CA 90813

Database(s) : [CALEPA SITES - CA, CHMIRS - CA, ECHO, ERNS, FRS, HAZNET - CA, HIST AST - CA, HIST CHMIRS - CA, HWG - CA, ICIS, INACTIVE PCS, MANIFEST EPA, NPDES - CA, PCS ENF, PCS FACILITY, RFR - CA, STORMWATER] ***(cont.)***

Envirosite ID: 346598
EPA ID: CAL000274207

MANIFEST EPA ***(cont.)***

Rejection :	N
Last Date in Agency List :	2021-09-04

Waste Details

Waste Line Number :	1
Is DOT Hazardous :	N
DOT ID Number :	N/R
DOT Information :	N/R
Non Waste Description :	NON-RCRA HAZARDOUS WASTE SOLID (CERAMIC AND NON-METALLIC WASTE MATERIAL FROM TRANSFORMERS THAT CONTAINED <49 PPM PCBS) NON-TSCA REGULATED
Quantity :	14440 Pounds
Quantity Tons, Acute, Non-Acute :	7.22, 0, 7.22
Quantity Kg, Acute, Non-Acute :	0, 6548.757
Management Method :	H132 - LANDFILL (WITH PRIOR TREATMENT AND/OR STABILIZATION)
Is EPA Waste :	N
Federal Code :	N/R
State Code :	CA - 181, CA - 223

Manifest Details

Manifest Number :	022145893JJK
Shipped Date :	2021-04-14
Updated Date :	2021-04-27
Received Date :	2021-04-20
Status :	Signed
Generator ID :	CAR000149575
Generator Name :	ALPERT & ALPERT
Generator Address :	2350 W. 16TH STREET, LONG BEACH, CA 90813
Generator Mailing :	2350 W. 16TH STREET, LONG BEACH, CA 90813
Generator Contact :	N/R
Destination ID :	NVT330010000
Destination Name :	US ECOLOGY NEVADA, INC.
Destination Mailing :	HWY 95 11 MILES S. OF BEATTY, BEATTY, NV 89003
Destination Address :	HWY 95 11 MILES S. OF BEATTY, BEATTY, NV 89003
Destination Contact :	N/R
Submission Type :	DataImage5Copy
Origin Type :	Service
Manifest Residue :	N
Rejection :	N
Last Date in Agency List :	2021-09-04

Map Id: 310
Direction: W
Distance: 0.606 mi., 3199 ft.
Elevation: 9 ft.
Relative: Lower

Site Name : Alpert Alpert Iron Metal Inc | SOUTHERN CALIFORNIA EDISON ALPERT AND ALPERT IRON AND META | SOUTHERN CALIFORNIA EDISON ALPERT AND ALPERT IRON AND METAL INC
2350 W 16TH ST | 2350 WEST 16TH STREET | 2350 WEST 16TH ST
LONG BEACH | Long Beach, CA 90813

Database(s) : [CALEPA SITES - CA, CHMIRS - CA, ECHO, ERNS, FRS, HAZNET - CA, HIST AST - CA, HIST CHMIRS - CA, HWG - CA, ICIS, INACTIVE PCS, MANIFEST EPA, NPDES - CA, PCS ENF, PCS FACILITY, RFR - CA, STORMWATER] ***(cont.)***

Envirosite ID: 346598
EPA ID: CAL000274207

MANIFEST EPA ***(cont.)***

Waste Details

Waste Line Number :	1
Is DOT Hazardous :	Y
DOT ID Number :	NA3077
DOT Information :	NA3077, HAZARDOUS WASTE SOLID N.O.S, 9, PG III
Non Waste Description :	N/R
Quantity :	462 Pounds
Quantity Tons, Acute, Non-Acute :	0.231, 0, 0.231
Quantity Kg, Acute, Non-Acute :	0, 209.52394
Management Method :	H132 - LANDFILL (WITH PRIOR TREATMENT AND/OR STABILIZATION)
Is EPA Waste :	Y
Federal Code :	D008
State Code :	CA - 181

Manifest Details

Manifest Number :	014644786FLE
Shipped Date :	2021-04-07
Updated Date :	2021-05-18
Received Date :	2021-04-21
Status :	Signed
Generator ID :	CAR000149575
Generator Name :	ALPERT & ALPERT IRON & METAL, INC.
Generator Address :	2350 W 16TH ST, LONG BEACH, CA 90813
Generator Mailing :	1815 S SOTO ST, LOS ANGELES, CA 90023
Generator Contact :	N/R
Destination ID :	UTR000000687
Destination Name :	ECDC ENVIRONMENTAL L.C.
Destination Mailing :	P.O. BOX 69, EAST CARBON, UT 84520-0069
Destination Address :	1111 WEST HIGHWAY 123, EAST CARBON, UT 84520-0069
Destination Contact :	N/R
Submission Type :	DataImage5Copy
Origin Type :	Web
Manifest Residue :	N
Rejection :	N
Last Date in Agency List :	2021-09-04

Waste Details

Waste Line Number :	1
Is DOT Hazardous :	N
DOT ID Number :	N/R
DOT Information :	N/R

Map Id: 310
Direction: W
Distance: 0.606 mi., 3199 ft.
Elevation: 9 ft.
Relative: Lower

Site Name : Alpert Alpert Iron Metal Inc | SOUTHERN CALIFORNIA EDISON ALPERT AND ALPERT IRON AND META | SOUTHERN CALIFORNIA EDISON ALPERT AND ALPERT IRON AND METAL INC
2350 W 16TH ST | 2350 WEST 16TH STREET | 2350 WEST 16TH ST
LONG BEACH | Long Beach, CA 90813

Database(s) : [CALEPA SITES - CA, CHMIRS - CA, ECHO, ERNS, FRS, HAZNET - CA, HIST AST - CA, HIST CHMIRS - CA, HWG - CA, ICIS, INACTIVE PCS, MANIFEST EPA, NPDES - CA, PCS ENF, PCS FACILITY, RFR - CA, STORMWATER] ***(cont.)***

Envirosite ID: 346598
EPA ID: CAL000274207

MANIFEST EPA ***(cont.)***

Non Waste Description :	NON-RCRA HAZARDOUS WASTE SOLID (CERAMIC AND NON-METALLIC WASTE MATERIAL FROM TRANSFORMERS THAT CONTAINED <49 PPM PCBS) NON-TSCA REGULATED
Quantity :	25030 Pounds
Quantity Tons, Acute, Non-Acute :	12.515, 0, 12.515
Quantity Kg, Acute, Non-Acute :	0, 11351.481
Management Method :	H132 - LANDFILL (WITH PRIOR TREATMENT AND/OR STABILIZATION)
Is EPA Waste :	N
Federal Code :	N/R
State Code :	CA - 181, CA - 223

Manifest Details

Manifest Number :	014644787FLE
Shipped Date :	2021-04-07
Updated Date :	2021-05-14
Received Date :	2021-04-21
Status :	Signed
Generator ID :	CAR000149575
Generator Name :	ALPERT & ALPERT IRON & METAL, INC.
Generator Address :	2350 W 16TH ST, LONG BEACH, CA 90813
Generator Mailing :	1815 S SOTO ST, LOS ANGELES, CA 90023
Generator Contact :	N/R
Destination ID :	UTR000000687
Destination Name :	ECDC ENVIRONMENTAL L.C.
Destination Mailing :	P.O. BOX 69, EAST CARBON, UT 84520-0069
Destination Address :	1111 WEST HIGHWAY 123, EAST CARBON, UT 84520-0069
Destination Contact :	N/R
Submission Type :	DataImage5Copy
Origin Type :	Web
Manifest Residue :	N
Rejection :	N
Last Date in Agency List :	2021-09-04

Waste Details

Waste Line Number :	1
Is DOT Hazardous :	N
DOT ID Number :	N/R
DOT Information :	N/R

Map Id: 310
Direction: W
Distance: 0.606 mi., 3199 ft.
Elevation: 9 ft.
Relative: Lower

Site Name : Alpert Alpert Iron Metal Inc | SOUTHERN CALIFORNIA EDISON ALPERT AND ALPERT IRON AND META | SOUTHERN CALIFORNIA EDISON ALPERT AND ALPERT IRON AND METAL INC
2350 W 16TH ST | 2350 WEST 16TH STREET | 2350 WEST 16TH ST
LONG BEACH | Long Beach, CA 90813

Database(s) : [CALEPA SITES - CA, CHMIRS - CA, ECHO, ERNS, FRS, HAZNET - CA, HIST AST - CA, HIST CHMIRS - CA, HWG - CA, ICIS, INACTIVE PCS, MANIFEST EPA, NPDES - CA, PCS ENF, PCS FACILITY, RFR - CA, STORMWATER] ***(cont.)***

Envirosite ID: 346598
EPA ID: CAL000274207

MANIFEST EPA ***(cont.)***

Non Waste Description :	NON-RCRA HAZARDOUS WASTE SOLID (CERAMIC AND NON-METALLIC WASTE MATERIAL FROM TRANSFORMERS THAT CONTAINED <49 PPM PCBS) NON-TSCA REGULATED
Quantity :	21010 Pounds
Quantity Tons, Acute, Non-Acute :	10.505, 0, 10.505
Quantity Kg, Acute, Non-Acute :	0, 9528.351
Management Method :	H132 - LANDFILL (WITH PRIOR TREATMENT AND/OR STABILIZATION)
Is EPA Waste :	N
Federal Code :	N/R
State Code :	CA - 181, CA - 223

NPDES - CA

Facility Name :	Alpert Alpert Iron Metal Inc
Facility Address :	2350 W 16th St, Long Beach, 90813
County :	Los Angeles
Effective Date :	2003-12-05
Adoption Date :	N/R
Expiration Date :	N/R
Termination Date :	N/R
Order Number :	97-03-DWQ
NPDES Number :	CAS000001
WDID :	4 19I018491
RM Status :	Active
Reg Meas ID :	191639
Reg Meas Type :	Enrollee
Program :	Industrial
Facility Place ID :	N/R
Region Code :	4
Discharger ID :	0
Discharger :	Alpert Alpert Iron Metal
Discharger Address :	1815 S Soto St, Los Angeles, California 90023
Last Date in Agency List :	2021-07-05

PCS ENF

Site Details

NPDES ID :	CAZ191639
Last Date in Agency List :	2021-08-17

Map Id: 310
Direction: W
Distance: 0.606 mi., 3199 ft.
Elevation: 9 ft.
Relative: Lower

Site Name : Alpert Alpert Iron Metal Inc | SOUTHERN CALIFORNIA EDISON ALPERT AND ALPERT IRON AND META | SOUTHERN CALIFORNIA EDISON ALPERT AND ALPERT IRON AND METAL INC
2350 W 16TH ST | 2350 WEST 16TH STREET | 2350 WEST 16TH ST
LONG BEACH | Long Beach, CA 90813

Database(s) : [CALEPA SITES - CA, CHMIRS - CA, ECHO, ERNS, FRS, HAZNET - CA, HIST AST - CA, HIST CHMIRS - CA, HWG - CA, ICIS, INACTIVE PCS, MANIFEST EPA, NPDES - CA, PCS ENF, PCS FACILITY, RFR - CA, STORMWATER] ***(cont.)***

Envirosite ID: 346598
EPA ID: CAL000274207

PCS ENF ***(cont.)***

Formal Enforcement Actions

Settlement Entered Date :	N/R
ENF Identifier :	N/R
Activity ID :	N/R
Activity Type :	N/R
ENF Type :	N/R
Agency :	N/R
Fed Penalty Assessed Amount :	N/R
State Local Penalty Amount :	N/R

Informal Enforcement Actions

Achieved Date :	08/14/2020
Registry ID :	110016743425
ENF Identifier :	CA-ZIEA437239
Activity ID :	3602260320
Activity Type :	Administrative - Informal
ENF Type :	Notice of Violation
Agency :	State

PCS FACILITY

Issue Date :	2015-07-01
Original Issue Date :	2015-07-01
Effective Date :	2015-07-01
Expiration Date :	2020-06-30
Retirement Date :	N/R
Termination Date :	N/R
Issuing Agency :	CA Waterboards
Agency Type :	State
Activity ID :	3601103628
External Permit Number :	CAZ191639
Facility Type Indicator :	NON-POTW
Permit Type :	General Permit Covered Facility-NPDES)
Major Minor Status :	N
Permit Status :	Effective
Total Design Flow Number :	N/R
Actual Average Flow Number :	N/R
State Water Body :	N/R
State Water Body Name :	N/R
Permit Name :	Alpert Alpert Iron Metal
Permit Comp Status :	Y
RNC Tracking :	Y
Master External Permit Number :	CAS000001
TMDL Interface :	N/R

Map Id: 310
Direction: W
Distance: 0.606 mi., 3199 ft.
Elevation: 9 ft.
Relative: Lower

Site Name : Alpert Alpert Iron Metal Inc | SOUTHERN CALIFORNIA EDISON ALPERT AND ALPERT IRON AND META | SOUTHERN CALIFORNIA EDISON ALPERT AND ALPERT IRON AND METAL INC
2350 W 16TH ST | 2350 WEST 16TH STREET | 2350 WEST 16TH ST
LONG BEACH | Long Beach, CA 90813

Database(s) : [CALEPA SITES - CA, CHMIRS - CA, ECHO, ERNS, FRS, HAZNET - CA, HIST AST - CA, HIST CHMIRS - CA, HWG - CA, ICIS, INACTIVE PCS, MANIFEST EPA, NPDES - CA, PCS ENF, PCS FACILITY, RFR - CA, STORMWATER] ***(cont.)***

Envirosite ID: 346598
EPA ID: CAL000274207

PCS FACILITY ***(cont.)***

EDMR Authorization :	N
Pretreatment Indicator :	N/R
Last Date in Agency List :	2020-02-11

RFR - CA

Facility Name :	Alpert Alpert Iron Metal Inc
Facility Address :	2350 W 16th St, Long Beach, CA 90813
County :	Los Angeles
Effective Date :	2003-12-05
Adoption Date :	N/R
Termination Date :	N/R
Expiration/Review Date :	N/R
NPDES Number :	CAS000001
Order Number :	2014-0057-DWQ
WDID :	4 19I018491
SIC/NAICS :	5093
Program :	INDSTW
Regulatory Measure Status :	Active
Regulatory Measure Type :	Storm water industrial
Place/Project Type :	Industrial - Scrap and Waste Materials
Region :	4
Design Flow :	N/R
Major/Minor :	N/R
Complexity :	N/R
TTWQ :	N/R
Number of Enforcement Actions within Five Years:	1
Number of Violations within Five Years:	1
Agency :	Alpert Alpert Iron Metal
Agency Address :	1815 S Soto St, Los Angeles, CA 90023
Latitude :	33.7873
Longitude :	-118.22282
Last Date in Agency List :	2021-07-24

STORMWATER

Facility Name :	ALPERT & ALPERT IRON & METAL INC
Facility Address :	2350 W 16TH ST, LONG BEACH, CA 90813
NPDES ID :	CAZ191639
Permittee Name :	Alpert Alpert Iron Metal
Permit Status :	Expired

Map Id: 310
Direction: W
Distance: 0.606 mi., 3199 ft.
Elevation: 9 ft.
Relative: Lower

Site Name : Alpert Alpert Iron Metal Inc | SOUTHERN CALIFORNIA EDISON ALPERT AND ALPERT IRON AND META | SOUTHERN CALIFORNIA EDISON ALPERT AND ALPERT IRON AND METAL INC
2350 W 16TH ST | 2350 WEST 16TH STREET | 2350 WEST 16TH ST
LONG BEACH | Long Beach, CA 90813

Database(s) : [CALEPA SITES - CA, CHMIRS - CA, ECHO, ERNS, FRS, HAZNET - CA, HIST AST - CA, HIST CHMIRS - CA, HWG - CA, ICIS, INACTIVE PCS, MANIFEST EPA, NPDES - CA, PCS ENF, PCS FACILITY, RFR - CA, STORMWATER] ***(cont.)***

Envirosite ID: 346598
EPA ID: CAL000274207

STORMWATER ***(cont.)***

Permit Issuing Name :	State
Issued Date :	2015-07-01
Termination Date :	N/R
Effective Date :	2015-07-01 2020-06-30
EPA Region :	09
SIC Code :	5093
NAICS Code :	N/R
EJ Indexes Above 80th Percentile :	Y
Significant Noncompliance Status :	N/R
Quarters with Noncompliance :	6
Industrial Stormwater Formal Enforcement Actions:	1
Facility Map Flag :	Y
DRF URL :	Click here for hyperlink provided by the agency.
Latitude :	33.78726
Longitude :	-118.22313
Last Date in Agency List :	2021-09-24

Map Id: 311
Direction: S
Distance: 0.611 mi., 3224 ft.
Elevation: 8 ft.
Relative: Lower

Site Name : Pacific Crane Maintenance Company | PCMC
1430 WEST 9TH STREET | 1430 9TH ST
LONG BEACH | Long Beach, CA

Database(s) : [CALEPA SITES - CA, CIWQS - CA, DOCKET, ECHO, ICIS, NPDES - CA, PCS ENF, PCS FACILITY, RFR - CA, STORMWATER]

Envirosite ID: 798746
EPA ID: N/R

CALEPA SITES - CA

Facility Name :	Pacific Crane Maintenance Company
Facility Address :	1430 WEST 9TH STREET, LONG BEACH, 90807
Site ID :	538761
EI ID :	856856
EI Description :	Industrial Facility Storm Water
Latitude :	33.779170

Map Id: 311
Direction: S
Distance: 0.611 mi., 3224 ft.
Elevation: 8 ft.
Relative: Lower

Site Name : Pacific Crane Maintenance Company | PCMC
1430 WEST 9TH STREET | 1430 9TH ST
LONG BEACH | Long Beach, CA

Database(s) : [CALEPA SITES - CA, CIWQS - CA, DOCKET, ECHO, ICIS, NPDES - CA, PCS ENF, PCS FACILITY, RFR - CA, STORMWATER] ***(cont.)***

Envirosite ID: 798746
EPA ID: N/R

CALEPA SITES - CA ***(cont.)***

Longitude :	-118.211210
Agency Hyperlink :	Click here for hyperlink provided by the agency.
Last Date in Agency List :	2021-08-26

CIWQS - CA

Facility Name :	PACIFIC CRANE MAINTENANCE COMPANY
Facility Address :	1430 WEST 9TH STREET, LONG BEACH, CA 90807
County :	LOS ANGELES
Place ID :	S856853
Agency Name :	PACIFIC CRANE MAINTENANCE COMPANY
Last Date in Agency List :	2021-09-10
Place ID :	S856856
Agency Name :	PACIFIC CRANE MAINTENANCE COMPANY
Last Date in Agency List :	2021-09-10
Facility Name :	PCMC
Facility Address :	1430 9TH ST, LONG BEACH, CA 90813
County :	LOS ANGELES
Place ID :	S802052
Agency Name :	NOT AVAILABLE - NONFILER ORGANIZATION
Last Date in Agency List :	2021-09-10

DOCKET

Facility Name :	PACIFIC CRANE MAINTENANCE COMPANY
Facility Address :	1430 WEST 9TH STREET, LONG BEACH, CA 90807

Standard Industrial Classification(SIC) Summary

Enforcement Action Name :	PACIFIC CRANE MAINTENANCE COMPANY
Registry ID :	110070102678
Primary SIC :	4491 - MARINE CARGO HANDLING
Primary NAICS :	N/R
Last Date in Agency List :	2018-12-17
Enforcement Action Case Number :	N/R
Activity ID :	N/R
Final Ordr Iss/Final Order Enter Date:	N/R
Final Order Name :	N/R

Map Id: 311
Direction: S
Distance: 0.611 mi., 3224 ft.
Elevation: 8 ft.
Relative: Lower

Site Name : Pacific Crane Maintenance Company | PCMC
1430 WEST 9TH STREET | 1430 9TH ST
LONG BEACH | Long Beach, CA

Database(s) : [CALEPA SITES - CA, CIWQS - CA, DOCKET, ECHO, ICIS, NPDES - CA, PCS ENF, PCS FACILITY, RFR - CA, STORMWATER] ***(cont.)***

Envirosite ID: 798746
EPA ID: N/R

DOCKET ***(cont.)***

Settlement FRS ICIS Facility ID :	N/R
Final Order FRS Name :	N/R
SEP Category :	N/R
SEP Description :	N/R

Complaint Summary

Respondent/Defendant Name :	N/R
Named in Complaint :	N/R
Named in Final Order :	N/R

Pollutant Summary

Pollutants (SRS) :	N/R

Violation and Enforcement Action Summary

Court Docket Number :	N/R
Complaint/Proposed Order Actual Date:	N/R
Final Order Issued Actual Date :	N/R
Admin EA Closed Actual Date :	07/24/2018
Enforcement Action Name :	N/R
Enforcement Action Resolution :	N/R
Violation Type :	N/R
Statute Code :	CWA
Law Section Code :	OTHER
Law Section Description :	Violations not covered elsewhere

Violation Penalties and Compliance Summary

Compliance Action Cost :	N/R
EPA Penalty Assessed Amount :	N/R
Cost Recovery Required :	N/R
Cost of SEP :	N/R
Cost of Complying Actions :	N/R

Map Id: 311
Direction: S
Distance: 0.611 mi., 3224 ft.
Elevation: 8 ft.
Relative: Lower

Site Name : Pacific Crane Maintenance Company | PCMC
1430 WEST 9TH STREET | 1430 9TH ST
LONG BEACH | Long Beach, CA

Database(s) : [CALEPA SITES - CA, CIWQS - CA, DOCKET, ECHO, ICIS, NPDES - CA, PCS ENF, PCS FACILITY, RFR - CA, STORMWATER] ***(cont.)***

Envirosite ID: 798746
EPA ID: N/R

ECHO

Facility Name :	PACIFIC CRANE MAINTENANCE COMPANY
Facility Address :	1430 WEST 9TH STREET, LONG BEACH, CA 90807
County :	N/R
Last Inspection Date :	2018-08-21
Registry ID :	110070102678
FIPS Code :	06037
EPA Region :	09
Inspection Count :	2
Last Inspection Days :	397
Informal Count :	1
Last Informal Action Date :	2018-07-24
Formal Action Count :	0
Last Formal Action Date :	N/R
Total Penalties :	0
Penalty Count :	N/R
Last Penalty Date :	N/R
Last Penalty Amount :	N/R
QTRS IN NC :	6
Programs IN SNC :	0
Current Compliance Status :	Violation Identified
Three-Year Compliance Status :	_____VVVVVV
Collection Method :	N/R
Reference Point :	N/R
Accuracy Meters :	34911
Derived Tribes :	N/R
Derived HUC :	18070104
Derived WBD :	N/R
Derived STCTY FIPS :	06037
Derived Zip :	90813
Derived CD113 :	47
Derived CB2010 :	060379800331013
MYRTK Universe :	NNN
NPDES IDs :	CAZ488393
CWA Permit Types :	Minor
CWA Compliance Tracking :	On
CWA NAICS :	N/R
CWA SICS :	4491
CWA Inspection Count :	2
CWA Last Inspection Days :	397
CWA Informal Count :	1
CWA Formal Action Count :	N/R
CWA Last Formal Action Date :	N/R
CWA Penalties :	N/R
CWA Last Penalty Date :	N/R
CWA Last Penalty Amount :	N/R
CWA Quarters IN NC :	6
CWA Current Compliance Status :	Violation Identified
CWA Current SNC Flag :	N
CWA 13 Quarters Compliance Status :	______VVVVVV
CWA 13 Quarters Effluent Exceedances:	N/R
CWA Three-Year QNCR Codes :	N/R

Map Id: 311
Direction: S
Distance: 0.611 mi., 3224 ft.
Elevation: 8 ft.
Relative: Lower

Site Name : Pacific Crane Maintenance Company | PCMC
1430 WEST 9TH STREET | 1430 9TH ST
LONG BEACH | Long Beach, CA

Database(s) : [CALEPA SITES - CA, CIWQS - CA, DOCKET, ECHO, ICIS, NPDES - CA, PCS ENF, PCS FACILITY, RFR - CA, STORMWATER] ***(cont.)***

Envirosite ID: 798746
EPA ID: N/R

ECHO ***(cont.)***

DFR URL :	Click here for hyperlink provided by the agency.
Facility SIC :	4491
Facility NAICS :	48832 - Marine Cargo Handling
Facility Last Inspection EPA Date :	N/R
Facility Last Inspection State Date :	2018-08-21
Facility Last Formal Act EPA Date :	N/R
Facility Last Formal Act State Date :	N/R
Facility Last Informal Act EPA Date :	N/R
Facility Last Informal Act State Date:	2018-07-24
Facility Federal Agency :	N/R
TRI Reporter :	N/R
Facility Imp Water Flag :	Y
Current SNC Flag :	N
Indian County Flag :	N
Federal Flag :	N/R
US Mexico Border Flag :	N
Chesapeak Bay Flag :	N/R
AIR Flag :	N
NPDES Flag :	Y
SDWIS Flag :	N
RCRA Flag :	Y
TRI Flag :	N
GHG Flag :	N
Major Flag :	N/R
Active Flag :	Y
NAA Flag :	Y
Latitude :	33.77917
Longitude :	-118.21121
Last Date in Agency List :	2019-09-23

ICIS

Facility Name :	PACIFIC CRANE MAINTENANCE COMPANY
Facility Address :	1430 WEST 9TH STREET, LONG BEACH, CA 90807

Site Details

NPDES ID :	CAZ488393
ICIS Facility Interest ID :	3600749306
Facility UIN :	110070102678
Facility Type Code :	Privately Owned Facility
Impaired Waters :	N/R
Latitude :	33.77917
Longitude :	-118.21121
Last Date in Agency List :	2021-08-17

Facility NAICS

NAICS Code :	N/R
NAICS Description :	N/R

Map Id: 311
Direction: S
Distance: 0.611 mi., 3224 ft.
Elevation: 8 ft.
Relative: Lower

Site Name : Pacific Crane Maintenance Company | PCMC
1430 WEST 9TH STREET | 1430 9TH ST
LONG BEACH | Long Beach, CA

Database(s) : [CALEPA SITES - CA, CIWQS - CA, DOCKET, ECHO, ICIS, NPDES - CA, PCS ENF, PCS FACILITY, RFR - CA, STORMWATER] ***(cont.)***

Envirosite ID: 798746
EPA ID: N/R

ICIS ***(cont.)***

Facility SIC

SIC Code :	4491
SIC Description :	Marine Cargo Handling

NPDES - CA

Facility Name :	Pacific Crane Maintenance Company
Facility Address :	1430 West 9th street, Long Beach, 90807
County :	Los Angeles
Effective Date :	2017-08-09
Adoption Date :	N/R
Expiration Date :	N/R
Termination Date :	N/R
Order Number :	97-03-DWQ
NPDES Number :	CAS000001
WDID :	4 19NEC003450
RM Status :	Active
Reg Meas ID :	488393
Reg Meas Type :	Enrollee
Program :	Industrial
Facility Place ID :	N/R
Region Code :	4
Discharger ID :	0
Discharger :	Pacific Crane Maintenance Company
Discharger Address :	250 W Wardlow Rd, Long Beach, California 90807
Last Date in Agency List :	2021-09-03

PCS ENF

Site Details

NPDES ID :	CAZ488393
Last Date in Agency List :	2021-08-17

Formal Enforcement Actions

Settlement Entered Date :	N/R
ENF Identifier :	N/R
Activity ID :	N/R
Activity Type :	N/R
ENF Type :	N/R
Agency :	N/R
Fed Penalty Assessed Amount :	N/R
State Local Penalty Amount :	N/R

Informal Enforcement Actions

Achieved Date :	10/26/2020
Registry ID :	110070102678

Map Id: 311
Direction: S
Distance: 0.611 mi., 3224 ft.
Elevation: 8 ft.
Relative: Lower

Site Name : Pacific Crane Maintenance Company | PCMC
1430 WEST 9TH STREET | 1430 9TH ST
LONG BEACH | Long Beach, CA

Database(s) : [CALEPA SITES - CA, CIWQS - CA, DOCKET, ECHO, ICIS, NPDES - CA, PCS ENF, PCS FACILITY, RFR - CA, STORMWATER] ***(cont.)***

Envirosite ID: 798746
EPA ID: N/R

PCS ENF ***(cont.)***

ENF Identifier :	CA-ZIEA439636
Activity ID :	3602379658
Activity Type :	Administrative - Informal
ENF Type :	Notice of Violation
Agency :	State
Achieved Date :	07/24/2018
Registry ID :	110070102678
ENF Identifier :	CA-ZIEA430031
Activity ID :	3601503633
Activity Type :	Administrative - Informal
ENF Type :	Notice of Noncompliance Issued
Agency :	State

PCS FACILITY

Issue Date :	2017-08-09
Original Issue Date :	2017-08-09
Effective Date :	2017-08-09
Expiration Date :	2020-06-30
Retirement Date :	N/R
Termination Date :	N/R
Issuing Agency :	CA Waterboards
Agency Type :	State
Activity ID :	3601139636
External Permit Number :	N/R
Facility Type Indicator :	NON-POTW
Permit Type :	General Permit Covered Facility-NPDES)
Major Minor Status :	N
Permit Status :	Administratively Continued
Total Design Flow Number :	N/R
Actual Average Flow Number :	N/R
State Water Body :	N/R
State Water Body Name :	N/R
Permit Name :	Pacific Crane Maintenance Company
Permit Comp Status :	Y
RNC Tracking :	Y
Master External Permit Number :	CAS000001
TMDL Interface :	N/R
EDMR Authorization :	N
Pretreatment Indicator :	N/R
Last Date in Agency List :	2021-08-19

RFR - CA

Facility Name :	Pacific Crane Maintenance Company
Facility Address :	1430 West 9th street, Long Beach, CA 90807
County :	Los Angeles

Map Id: 311
Direction: S
Distance: 0.611 mi., 3224 ft.
Elevation: 8 ft.
Relative: Lower

Site Name : Pacific Crane Maintenance Company | PCMC
1430 WEST 9TH STREET | 1430 9TH ST
LONG BEACH | Long Beach, CA

Database(s) : [CALEPA SITES - CA, CIWQS - CA, DOCKET, ECHO, ICIS, NPDES - CA, PCS ENF, PCS FACILITY, RFR - CA, STORMWATER] ***(cont.)***

Envirosite ID: 798746
EPA ID: N/R

RFR - CA ***(cont.)***

Effective Date :	2017-08-09
Adoption Date :	N/R
Termination Date :	N/R
Expiration/Review Date :	N/R
NPDES Number :	CAS000001
Order Number :	2014-0057-DWQ
WDID :	4 19NEC003450
SIC/NAICS :	4491
Program :	INDSTW
Regulatory Measure Status :	Active
Regulatory Measure Type :	Storm water industrial
Place/Project Type :	Industrial - Marine Cargo Handling
Region :	4
Design Flow :	N/R
Major/Minor :	N/R
Complexity :	N/R
TTWQ :	N/R
Number of Enforcement Actions within Five Years:	2
Number of Violations within Five Years:	2
Agency :	Pacific Crane Maintenance Company
Agency Address :	250 W Wardlow Rd, Long Beach , CA 90807
Latitude :	33.77917
Longitude :	-118.21121
Last Date in Agency List :	2021-07-24

STORMWATER

Facility Name :	PACIFIC CRANE MAINTENANCE COMPANY
Facility Address :	1430 WEST 9TH STREET, LONG BEACH, CA 90807
NPDES ID :	CAZ488393
Permittee Name :	Pacific Crane Maintenance Company
Permit Status :	Admin Continued
Permit Issuing Name :	State
Issued Date :	2017-08-09
Termination Date :	N/R
Effective Date :	2017-08-09 2020-06-30
EPA Region :	09
SIC Code :	4491
NAICS Code :	N/R
EJ Indexes Above 80th Percentile :	Y
Significant Noncompliance Status :	N/R
Quarters with Noncompliance :	12
Industrial Stormwater Formal Enforcement Actions:	2
Facility Map Flag :	Y
DRF URL :	Click here for hyperlink provided by the agency.
Latitude :	33.77917
Longitude :	-118.21121
Last Date in Agency List :	2021-09-24

Map Id: BN312
Direction: SW
Distance: 0.624 mi., 3297 ft.
Elevation: 10 ft.
Relative: Lower

Site Name : NATIONAL GYPSUM | New NGC Inc | GOLD BOND BUILDING PRODUCTS LLC
1850 PIER B STREET
LONG BEACH | Long Beach, CA

Database(s) : [AFS, AST - CA, CALEPA SITES - CA, CIWQS - CA, DOCKET, ECHO, EMI - CA, FRS, HAZNET - CA, HIST AFS 2, HIST CHMIRS - CA, HIST PCS ENF, HIST PCS FACILITY, HWG - CA, ICIS, INACTIVE PCS, MANIFEST EPA, NPDES - CA, PCS FACILITY, RCRA_NONGEN, RCRA_SQG, RFR - CA, STORMWATER, TRIS]

Envirosite ID: 220149
EPA ID: CAC002177545

AFS

Facility Name :	NEW NGC INC
Facility Address :	1850 PIER B ST, LONG BEACH, CA 90813
County :	Los Angeles

Facility Summary

Program System ID :	CASCA0000603700350
Facility Registry ID :	110001187689
EPA Region :	EPA Region 9 - AZ, CA, HI, NV, AS, GU
SIC :	3275 - GYPSUM PRODUCTS
NAICS :	327420 - Gypsum Product Manufacturing
Facility Type :	Privately Owned Facility
Air Pollutant Class :	Major Emissions
Air Operating Status :	Operating
Current High Priority Violation (HPV):	No Violation Identified
Local Control Region Name :	South Coast Air Quality Management District (Grantee)
Last Date in Agency List :	2021-08-18

Air Pollutant Details

Program System ID :	CASCA0000603700350
Pollutant :	FINE PARTICULATES: HIGH PROBABILITY OF VIOLATION
Substance Registry Services ID (SRS):	1647536
Chemical Abstract Service Number :	N/R
Air Pollutant Class :	Major Emissions

Program System ID :	CASCA0000603700350
Pollutant :	ADMIN
Substance Registry Services ID (SRS):	N/R
Chemical Abstract Service Number :	N/R
Air Pollutant Class :	Major Emissions

Program System ID :	CASCA0000603700350
Pollutant :	TOTAL PARTICULATE MATTER
Substance Registry Services ID (SRS):	1647643
Chemical Abstract Service Number :	N/R
Air Pollutant Class :	Major Emissions

Program System ID :	CASCA0000603700350
Pollutant :	VOLATILE ORGANIC COMPOUNDS (VOCS)
Substance Registry Services ID (SRS):	761346
Chemical Abstract Service Number :	N/R
Air Pollutant Class :	Major Emissions

Map Id: BN312
Direction: SW
Distance: 0.624 mi., 3297 ft.
Elevation: 10 ft.
Relative: Lower

Site Name : NATIONAL GYPSUM | New NGC Inc | GOLD BOND BUILDING PRODUCTS LLC
1850 PIER B STREET
LONG BEACH | Long Beach, CA

Database(s) : [AFS, AST - CA, CALEPA SITES - CA, CIWQS - CA, DOCKET, ECHO, EMI - CA, FRS, HAZNET - CA, HIST AFS 2, HIST CHMIRS - CA, HIST PCS ENF, HIST PCS FACILITY, HWG - CA, ICIS, INACTIVE PCS, MANIFEST EPA, NPDES - CA, PCS FACILITY, RCRA_NONGEN, RCRA_SQG, RFR - CA, STORMWATER, TRIS] ***(cont.)***

Envirosite ID: 220149
EPA ID: CAC002177545

AFS ***(cont.)***

Program System ID :	CASCA0000603700350
Pollutant :	NITROGEN OXIDES NO2
Substance Registry Services ID (SRS):	167924
Chemical Abstract Service Number :	10102440
Air Pollutant Class :	Major Emissions

Program System ID :	CASCA0000603700350
Pollutant :	Carbon monoxide
Substance Registry Services ID (SRS):	65052
Chemical Abstract Service Number :	630080
Air Pollutant Class :	Major Emissions

Program System ID :	CASCA0000603700350
Pollutant :	FACIL
Substance Registry Services ID (SRS):	N/R
Chemical Abstract Service Number :	N/R
Air Pollutant Class :	Major Emissions

Program System ID :	CASCA0000603700350
Pollutant :	TOTAL HYDROCARBONS
Substance Registry Services ID (SRS):	966481
Chemical Abstract Service Number :	308067530
Air Pollutant Class :	Major Emissions

Air Violation History Details

HPV Day Zero Date :	2011-12-15
HPV Resolved Date :	2012-08-22
Program System ID :	CASCA0000603700350
Activity ID :	3400408156
Agency Type :	Local
State Code :	CA
Air Local Control Region Code (LCON):	SCA
Comp Determination UID :	CASCAA00000603700350000120
Enforcement Response Policy :	High Priority Violation
Program :	State Implementation Plan for National Primary and Secondary Ambient Air Quality Standards Title V Permits
Pollutant :	FACIL
Earliest Determination Date of Federally Reportable Violation (FRV):	N/R

Map Id: BN312
Direction: SW
Distance: 0.624 mi., 3297 ft.
Elevation: 10 ft.
Relative: Lower

Site Name : NATIONAL GYPSUM | New NGC Inc | GOLD BOND BUILDING PRODUCTS LLC
1850 PIER B STREET
LONG BEACH | Long Beach, CA

Database(s) : [AFS, AST - CA, CALEPA SITES - CA, CIWQS - CA, DOCKET, ECHO, EMI - CA, FRS, HAZNET - CA, HIST AFS 2, HIST CHMIRS - CA, HIST PCS ENF, HIST PCS FACILITY, HWG - CA, ICIS, INACTIVE PCS, MANIFEST EPA, NPDES - CA, PCS FACILITY, RCRA_NONGEN, RCRA_SQG, RFR - CA, STORMWATER, TRIS] ***(cont.)***

Envirosite ID: 220149
EPA ID: CAC002177545

AFS ***(cont.)***

HPV Day Zero Date :	2011-03-15
HPV Resolved Date :	2011-06-09
Program System ID :	CASCA0000603700350
Activity ID :	3400408151
Agency Type :	Local
State Code :	CA
Air Local Control Region Code (LCON):	SCA
Comp Determination UID :	CASCAA00000603700350000107
Enforcement Response Policy :	High Priority Violation
Program :	State Implementation Plan for National Primary and Secondary Ambient Air Quality Standards Title V Permits
Pollutant :	FACIL
Earliest Determination Date of Federally Reportable Violation (FRV):	N/R

HPV Day Zero Date :	2009-07-02
HPV Resolved Date :	2010-01-12
Program System ID :	CASCA0000603700350
Activity ID :	3400408146
Agency Type :	Local
State Code :	CA
Air Local Control Region Code (LCON):	SCA
Comp Determination UID :	CASCAA00000603700350000098
Enforcement Response Policy :	High Priority Violation
Program :	State Implementation Plan for National Primary and Secondary Ambient Air Quality Standards Title V Permits
Pollutant :	FACIL
Earliest Determination Date of Federally Reportable Violation (FRV):	N/R

HPV Day Zero Date :	2007-02-01
HPV Resolved Date :	2007-04-05
Program System ID :	CASCA0000603700350
Activity ID :	3400408143
Agency Type :	Local
State Code :	CA
Air Local Control Region Code (LCON):	SCA
Comp Determination UID :	CASCAA00000603700350000067
Enforcement Response Policy :	High Priority Violation

Map Id: BN312
Direction: SW
Distance: 0.624 mi., 3297 ft.
Elevation: 10 ft.
Relative: Lower

Site Name : NATIONAL GYPSUM | New NGC Inc | GOLD BOND BUILDING PRODUCTS LLC
1850 PIER B STREET
LONG BEACH | Long Beach, CA

Database(s) : [AFS, AST - CA, CALEPA SITES - CA, CIWQS - CA, DOCKET, ECHO, EMI - CA, FRS, HAZNET - CA, HIST AFS 2, HIST CHMIRS - CA, HIST PCS ENF, HIST PCS FACILITY, HWG - CA, ICIS, INACTIVE PCS, MANIFEST EPA, NPDES - CA, PCS FACILITY, RCRA_NONGEN, RCRA_SQG, RFR - CA, STORMWATER, TRIS] ***(cont.)***

Envirosite ID: 220149
EPA ID: CAC002177545

AFS ***(cont.)***

Program :	State Implementation Plan for National Primary and Secondary Ambient Air Quality Standards Title V Permits
Pollutant :	NITROGEN OXIDES NO2
Earliest Determination Date of Federally Reportable Violation (FRV):	N/R
HPV Day Zero Date :	2003-01-21
HPV Resolved Date :	2003-05-15
Program System ID :	CASCA0000603700350
Activity ID :	3400408137
Agency Type :	Local
State Code :	CA
Air Local Control Region Code (LCON):	SCA
Comp Determination UID :	CASCAA00000603700350000046
Enforcement Response Policy :	High Priority Violation
Program :	Title V Permits
Pollutant :	FACIL
Earliest Determination Date of Federally Reportable Violation (FRV):	N/R
HPV Day Zero Date :	2002-06-04
HPV Resolved Date :	2004-03-16
Program System ID :	CASCA0000603700350
Activity ID :	3400408140
Agency Type :	Local
State Code :	CA
Air Local Control Region Code (LCON):	SCA
Comp Determination UID :	CASCAA00000603700350000050
Enforcement Response Policy :	High Priority Violation
Program :	State Implementation Plan for National Primary and Secondary Ambient Air Quality Standards
Pollutant :	FACIL
Earliest Determination Date of Federally Reportable Violation (FRV):	N/R
HPV Day Zero Date :	1997-09-10
HPV Resolved Date :	1999-09-20
Program System ID :	CASCA0000603700350
Activity ID :	3400408134
Agency Type :	Local
State Code :	CA
Air Local Control Region Code (LCON):	SCA

Map Id: BN312
Direction: SW
Distance: 0.624 mi., 3297 ft.
Elevation: 10 ft.
Relative: Lower

Site Name : NATIONAL GYPSUM | New NGC Inc |
GOLD BOND BUILDING PRODUCTS LLC
1850 PIER B STREET
LONG BEACH | Long Beach, CA

Database(s) : [AFS, AST - CA, CALEPA SITES - CA, CIWQS - CA, DOCKET, ECHO, EMI - CA, FRS, HAZNET - CA, HIST AFS 2, HIST CHMIRS - CA, HIST PCS ENF, HIST PCS FACILITY, HWG - CA, ICIS, INACTIVE PCS, MANIFEST EPA, NPDES - CA, PCS FACILITY, RCRA_NONGEN, RCRA_SQG, RFR - CA, STORMWATER, TRIS] ***(cont.)***

Envirosite ID: 220149
EPA ID: CAC002177545

AFS ***(cont.)***

Comp Determination UID :	CASCAA0000060370035000030
Enforcement Response Policy :	High Priority Violation
Program :	Title V Permits
Pollutant :	ADMIN
Earliest Determination Date of Federally Reportable Violation (FRV):	N/R
HPV Day Zero Date :	1997-05-12
HPV Resolved Date :	1998-11-05
Program System ID :	CASCA0000603700350
Activity ID :	3400408127
Agency Type :	Local
State Code :	CA
Air Local Control Region Code (LCON):	SCA
Comp Determination UID :	CASCAA0000060370035000024
Enforcement Response Policy :	High Priority Violation
Program :	State Implementation Plan for National Primary and Secondary Ambient Air Quality Standards
Pollutant :	NITROGEN OXIDES NO2
Earliest Determination Date of Federally Reportable Violation (FRV):	N/R

AST - CA

Facility Name :	New NGC Inc
Facility Address :	1850 PIER B ST, LONG BEACH, CA 90813
County :	Los Angeles County
Site ID :	418848
Facility Identifer :	N/R
EPA Identifier :	CAD981456957
Facility Explorer ID :	418848
Dun and Bradsheet Number :	N/R
Regulatory Programs :	Chemical Storage Facilities, Hazardous Waste Generator, Aboveground Petroleum Storage
SIC :	3275 Gypsum products
NAICS :	327420 Gypsum Product Manufacturing
Latitude :	33.780289
Longitude :	-118.218090
Hyperlink :	Click here for hyperlink provided by the agency.
Last Date in Agency List :	2021-09-30

Map Id: BN312
Direction: SW
Distance: 0.624 mi., 3297 ft.
Elevation: 10 ft.
Relative: Lower

Site Name : NATIONAL GYPSUM | New NGC Inc | GOLD BOND BUILDING PRODUCTS LLC
1850 PIER B STREET
LONG BEACH | Long Beach, CA

Database(s) : [AFS, AST - CA, CALEPA SITES - CA, CIWQS - CA, DOCKET, ECHO, EMI - CA, FRS, HAZNET - CA, HIST AFS 2, HIST CHMIRS - CA, HIST PCS ENF, HIST PCS FACILITY, HWG - CA, ICIS, INACTIVE PCS, MANIFEST EPA, NPDES - CA, PCS FACILITY, RCRA_NONGEN, RCRA_SQG, RFR - CA, STORMWATER, TRIS] ***(cont.)***

Envirosite ID: 220149
EPA ID: CAC002177545

AST - CA ***(cont.)***

Violations

Details for this site have been truncated due to the large number of available details for this site within this dataset. For the complete details for this site, contact your Envirosite account representative for a complimentary site report containing all of the details available.

Violation Date : 2020-08-05

Citation : HSC 6.67 25270.4.5(a) - California Health and Safety Code, Chapter 6.67, Section(s) 25270.4.5(a)

Description : Failure to designate person who reports to management as accountable for discharge prevention at facility.

Notes :

Returned to compliance on 10/05/2020. OBSERVATION: Failure to designate a person accountable for discharge prevention and who reports to facility management. The person accountable for discharge prevention is no longer with the company (greater than 6 months). SPCC plan does not reflect the current person accountable for discharge prevention and who reports to management. CORRECTIVE ACTION: Designate a person accountable for discharge prevention and who reports to facility management and ensure that the SPCC plan is updated with the information. Re-inspection will be conducted on or after 09/5/2020.

Division : Long Beach Environmental Heath
Program : APSA
Source : CERS

Violation Date : 2020-08-05

Citation : HSC 6.67 25270.6(a)(1), 25270.6(a)(2) - California Health and Safety Code, Chapter 6.67, Section(s) 25270.6(a)(1), 25270.6(a)(2)

Description : Failure to submit a tank facility statement on or before January 1 annually unless a current Business Plan has been submitted.

Map Id: BN312
Direction: SW
Distance: 0.624 mi., 3297 ft.
Elevation: 10 ft.
Relative: Lower

Site Name : NATIONAL GYPSUM | New NGC Inc | GOLD BOND BUILDING PRODUCTS LLC
1850 PIER B STREET
LONG BEACH | Long Beach, CA

Database(s) : [AFS, AST - CA, CALEPA SITES - CA, CIWQS - CA, DOCKET, ECHO, EMI - CA, FRS, HAZNET - CA, HIST AFS 2, HIST CHMIRS - CA, HIST PCS ENF, HIST PCS FACILITY, HWG - CA, ICIS, INACTIVE PCS, MANIFEST EPA, NPDES - CA, PCS FACILITY, RCRA_NONGEN, RCRA_SQG, RFR - CA, STORMWATER, TRIS] ***(cont.)***

Envirosite ID: 220149
EPA ID: CAC002177545

AST - CA ***(cont.)***

Notes :

Returned to compliance on 08/05/2020. Facility has submitted a Hazardous Materials Business Emergency Plan (HMBEP) in the California Environmental Reporting System (CERS). CERS# 10128958. *See HMBEP report for additional comments. This violation was corrected on-site, as used oil AST was added to the chemical inventory. **NOTE: Facility's chemical inventory observed includes other material liquids that may be subject to APSA and SPCC, based on chemical mixture identified. Facility shall provide to the Long Beach Fire Department the most current Safety Data Sheets for all materials reported in the Hazardous Materials Inventory in CERS. Furthermore, facility shall consult with their Environmental consultant on the chemicals reported in CERS to evaluate if subject to federal SPCC requirements for oils reporting and/or petroleum oils for APSA reporting. Also may require a PE certification if total oils is above 10,000 gallons.

Division : Long Beach Environmental Heath
Program : APSA
Source : CERS

Violation Date : 2020-08-05

Citation : HSC 6.67 25270.4.5(a) - California Health and Safety Code, Chapter 6.67, Section(s) 25270.4.5(a)

Description : "Failure to test or inspect each aboveground container for integrity based on industry standards as discussed in the SPCC Plan: 1. On a regular schedule. 2. After making material repairs. 3. Use non-destructive testing. 4. Inspect each container's supports, foundations, and outside for signs of deterioration, discharges, or accumulation of oil inside diked areas."

Notes :

Returned to compliance on 11/17/2020. OBSERVATION: Failure to test or inspect each aboveground container for integrity based on industry standards as discussed in the SPCC Plan: 1. On a regular schedule. 2. After making material repairs. 3. Use non-destructive testing. 4. Inspect each container's supports, foundations, and outside for signs of deterioration, discharges, or accumulation of oil inside diked areas. *Inspection records were not available. I observed an inspection checklist in the SPCC plan referencing STI SP001, however no inspections have been conducted or documented. *Per facility's SPCC plan, inspections are to be conducted monthly and annually. Facility is cites STI SP001 as the industry standard. CORRECTIVE ACTION: Immediately conduct inspections and testing as discussed in your facility's SPCC plan. Supervisor shall sign all inspections as required and outlined in SPCC plan. Maintain testing and inspection records as outlined in your SPCC plan and make available for review [Truncated]

Division : Long Beach Environmental Heath
Program : APSA
Source : CERS

Map Id: BN312
Direction: SW
Distance: 0.624 mi., 3297 ft.
Elevation: 10 ft.
Relative: Lower

Site Name : NATIONAL GYPSUM | New NGC Inc | GOLD BOND BUILDING PRODUCTS LLC
1850 PIER B STREET
LONG BEACH | Long Beach, CA

Database(s) : [AFS, AST - CA, CALEPA SITES - CA, CIWQS - CA, DOCKET, ECHO, EMI - CA, FRS, HAZNET - CA, HIST AFS 2, HIST CHMIRS - CA, HIST PCS ENF, HIST PCS FACILITY, HWG - CA, ICIS, INACTIVE PCS, MANIFEST EPA, NPDES - CA, PCS FACILITY, RCRA_NONGEN, RCRA_SQG, RFR - CA, STORMWATER, TRIS] ***(cont.)***

Envirosite ID: 220149
EPA ID: CAC002177545

AST - CA ***(cont.)***

Violation Date : 2020-08-05

Citation : HSC 6.95 25508.1(a)-(f) - California Health and Safety Code, Chapter 6.95, Section(s) 25508.1(a)-(f)

Description :

Failure to electronically update business plan within 30 days of any one of the following events: A 100 percent or more increase in the quantity of a previously disclosed material. Any handling of a previously undisclosed hazardous materials at or above reportable quantities. A change of business address, business ownership, or business name. A substantial change in the handler's operations that requires modification to any portion of the business plan.

Notes :

Returned to compliance on 08/05/2020. OBSERVATION: The business failed to update business plan within 30 days when one of the following occurs: a 100 percent or more increase in the quantity of a previously disclosed material; any handling of a previously undisclosed hazardous material; a change of business address, business ownership, or business name; or a substantial change in the handler's operations that requires modification to any portion of the business plan. *During the inspection the following was observed: Facility has greater than 1320 gallons of petroleum in aboveground storage that is subject to the Aboveground Petroleum Storage Act (APSA). This activity has not been disclosed on the business activities in the Hazardous Materials Business Emergency Plan in the California Environmental Reporting System (CERS). Additionally, the following chemical inventory has not been reported in CERS. 1 - 550 gallon aboveground storage tank containing Used Oil. (capacity of the used oil tank was [Truncated]

Division : Long Beach Environmental Heath
Program : HMRRP
Source : CERS

Violation Date : 2020-08-05

Citation : HSC 6.11 25404.1 - California Health and Safety Code, Chapter 6.11, Section(s) 25404.1

Description : Failure to maintain a valid permit.

Notes :

Returned to compliance on 10/05/2020. OBSERVATION: Failure to maintain a valid permit for the Aboveground Petroleum Storage Act (APSA). Facility stores greater than or equal to 1320 gallons in petroleum in aboveground storage that is subject to APSA. Note: Facility has a SPCC plan that has a certification date of November 2018. Inventory for petroleum was greater than 1320 gallons as of November 2018. CORRECTIVE ACTION: A permit invoice will be sent to your facility pay all applicable local and state fees due.

Map Id: BN312
Direction: SW
Distance: 0.624 mi., 3297 ft.
Elevation: 10 ft.
Relative: Lower

Site Name : NATIONAL GYPSUM | New NGC Inc | GOLD BOND BUILDING PRODUCTS LLC
1850 PIER B STREET
LONG BEACH | Long Beach, CA

Database(s) : [AFS, AST - CA, CALEPA SITES - CA, CIWQS - CA, DOCKET, ECHO, EMI - CA, FRS, HAZNET - CA, HIST AFS 2, HIST CHMIRS - CA, HIST PCS ENF, HIST PCS FACILITY, HWG - CA, ICIS, INACTIVE PCS, MANIFEST EPA, NPDES - CA, PCS FACILITY, RCRA_NONGEN, RCRA_SQG, RFR - CA, STORMWATER, TRIS] ***(cont.)***

Envirosite ID: 220149
EPA ID: CAC002177545

AST - CA ***(cont.)***

Division :	Long Beach Environmental Heath
Program :	APSA
Source :	CERS

Enforcements

Enforcement Action Date :	N/R
Type :	N/R
Description :	N/R
Notes :	N/R
Division :	N/R
Program :	N/R
Source :	N/R

Chemicals

Chemical Name :	Acetylene
CAS Number :	74-86-2
Hazard Type(s) :	N/R
Max Daily Amount / Unit :	0-2599 Cubic Feet
Average Daily Amount / Unit :	0-2599 Cubic Feet
Days Onsite :	365
Physical State(s) :	Gas, Pure

Chemical Name :	Aqualite 81
CAS Number :	N/R
Hazard Type(s) :	N/R
Max Daily Amount / Unit :	6000-8999 Gallons
Average Daily Amount / Unit :	6000-8999 Gallons
Days Onsite :	365
Physical State(s) :	Liquid, Mix

Chemical Name :	Argon Compressed
CAS Number :	7440-37-1
Hazard Type(s) :	N/R
Max Daily Amount / Unit :	0-2599 Cubic Feet
Average Daily Amount / Unit :	0-2599 Cubic Feet
Days Onsite :	365
Physical State(s) :	Gas, Pure

Chemical Name :	Attagel 30
CAS Number :	N/R
Hazard Type(s) :	N/R

Map Id: BN312
Direction: SW
Distance: 0.624 mi., 3297 ft.
Elevation: 10 ft.
Relative: Lower

Site Name : NATIONAL GYPSUM | New NGC Inc | GOLD BOND BUILDING PRODUCTS LLC
1850 PIER B STREET
LONG BEACH | Long Beach, CA

Database(s) : [AFS, AST - CA, CALEPA SITES - CA, CIWQS - CA, DOCKET, ECHO, EMI - CA, FRS, HAZNET - CA, HIST AFS 2, HIST CHMIRS - CA, HIST PCS ENF, HIST PCS FACILITY, HWG - CA, ICIS, INACTIVE PCS, MANIFEST EPA, NPDES - CA, PCS FACILITY, RCRA_NONGEN, RCRA_SQG, RFR - CA, STORMWATER, TRIS] ***(cont.)***

Envirosite ID: 220149
EPA ID: CAC002177545

AST - CA ***(cont.)***

Max Daily Amount / Unit :	100000-499999 Pounds
Average Daily Amount / Unit :	75000-99999 Pounds
Days Onsite :	365
Physical State(s) :	Solid, Mix

Chemical Name :	Axilat PSB 150
CAS Number :	N/R
Hazard Type(s) :	N/R
Max Daily Amount / Unit :	10000-24999 Pounds
Average Daily Amount / Unit :	5000-9999 Pounds
Days Onsite :	365
Physical State(s) :	Solid, Mix

Chemical Name :	Boric Acid
CAS Number :	10043-35-3
Hazard Type(s) :	N/R
Max Daily Amount / Unit :	1000-4999 Pounds
Average Daily Amount / Unit :	1000-4999 Pounds
Days Onsite :	365
Physical State(s) :	Solid, Pure

Chemical Name :	CAT Transmission and drive train oil (TDTO) 30
CAS Number :	N/R
Hazard Type(s) :	N/R
Max Daily Amount / Unit :	60-119 Gallons
Average Daily Amount / Unit :	60-119 Gallons
Days Onsite :	365
Physical State(s) :	Liquid, Mix

Chemical Name :	CEDEPAL DS-22A
CAS Number :	7732-18-5
Hazard Type(s) :	N/R
Max Daily Amount / Unit :	1200-2999 Gallons
Average Daily Amount / Unit :	600-1199 Gallons
Days Onsite :	365
Physical State(s) :	Liquid, Mix

Chemical Name :	Chem-Loc 206
CAS Number :	N/R
Hazard Type(s) :	N/R
Max Daily Amount / Unit :	600-1199 Gallons
Average Daily Amount / Unit :	120-599 Gallons
Days Onsite :	365

Map Id: BN312
Direction: SW
Distance: 0.624 mi., 3297 ft.
Elevation: 10 ft.
Relative: Lower

Site Name : NATIONAL GYPSUM | New NGC Inc | GOLD BOND BUILDING PRODUCTS LLC
1850 PIER B STREET
LONG BEACH | Long Beach, CA

Database(s) : [AFS, AST - CA, CALEPA SITES - CA, CIWQS - CA, DOCKET, ECHO, EMI - CA, FRS, HAZNET - CA, HIST AFS 2, HIST CHMIRS - CA, HIST PCS ENF, HIST PCS FACILITY, HWG - CA, ICIS, INACTIVE PCS, MANIFEST EPA, NPDES - CA, PCS FACILITY, RCRA_NONGEN, RCRA_SQG, RFR - CA, STORMWATER, TRIS] ***(cont.)***

Envirosite ID: 220149
EPA ID: CAC002177545

AST - CA ***(cont.)***

Physical State(s) :	Liquid, Mix
Chemical Name :	Clinton 240 Industrial Starch Modified
CAS Number :	65996-63-6
Hazard Type(s) :	N/R
Max Daily Amount / Unit :	100000-499999 Pounds
Average Daily Amount / Unit :	75000-99999 Pounds
Days Onsite :	365
Physical State(s) :	Solid, Pure

CALEPA SITES - CA

Facility Name :	GOLD BOND BUILDING PRODUCTS - LONG BEACH
Facility Address :	1850 Pier B St, Long Beach, 90813
Site ID :	137813
EI ID :	90813GLDBN1850W
EI Description :	Toxic Release Inventory
Latitude :	33.780361
Longitude :	-118.218034
Agency Hyperlink :	Click here for hyperlink provided by the agency.
Last Date in Agency List :	2021-08-26
Facility Name :	New NGC Inc
Facility Address :	1850 PIER B ST, LONG BEACH, 90813
Site ID :	418848
EI ID :	10128958
EI Description :	Aboveground Petroleum Storage
Latitude :	33.780289
Longitude :	-118.218090
Agency Hyperlink :	Click here for hyperlink provided by the agency.
Last Date in Agency List :	2021-08-26
Site ID :	418848
EI ID :	10128958
EI Description :	Chemical Storage Facilities
Latitude :	33.780289
Longitude :	-118.218090
Agency Hyperlink :	Click here for hyperlink provided by the agency.
Last Date in Agency List :	2021-08-26

Map Id: BN312
Direction: SW
Distance: 0.624 mi., 3297 ft.
Elevation: 10 ft.
Relative: Lower

Site Name : NATIONAL GYPSUM | New NGC Inc | GOLD BOND BUILDING PRODUCTS LLC
1850 PIER B STREET
LONG BEACH | Long Beach, CA

Database(s) : [AFS, AST - CA, CALEPA SITES - CA, CIWQS - CA, DOCKET, ECHO, EMI - CA, FRS, HAZNET - CA, HIST AFS 2, HIST CHMIRS - CA, HIST PCS ENF, HIST PCS FACILITY, HWG - CA, ICIS, INACTIVE PCS, MANIFEST EPA, NPDES - CA, PCS FACILITY, RCRA_NONGEN, RCRA_SQG, RFR - CA, STORMWATER, TRIS] ***(cont.)***

Envirosite ID: 220149
EPA ID: CAC002177545

CALEPA SITES - CA ***(cont.)***

Site ID : 418848
EI ID : 10128958
EI Description : Hazardous Waste Generator
Latitude : 33.780289
Longitude : -118.218090
Agency Hyperlink : Click here for hyperlink provided by the agency.
Last Date in Agency List : 2021-08-26

Site ID : 418848
EI ID : 10128958
EI Description : Aboveground Petroleum Storage
Latitude : 33.780289
Longitude : -118.218090
Agency Hyperlink : Click here for hyperlink provided by the agency.
Last Date in Agency List : 2021-02-13

Site ID : 418848
EI ID : 10128958
EI Description : Chemical Storage Facilities
Latitude : 33.780289
Longitude : -118.218090
Agency Hyperlink : Click here for hyperlink provided by the agency.
Last Date in Agency List : 2021-02-13

Site ID : 418848
EI ID : 10128958
EI Description : Hazardous Waste Generator
Latitude : 33.780289
Longitude : -118.218090
Agency Hyperlink : Click here for hyperlink provided by the agency.
Last Date in Agency List : 2021-02-13

Facility Name : New NGC Inc
Facility Address : 1850 PIER B STREET, LONG BEACH, 90813

Site ID : 537824
EI ID : 835749
EI Description : Industrial Facility Storm Water
Latitude : 33.779540
Longitude : -118.217620
Agency Hyperlink : Click here for hyperlink provided by the agency.
Last Date in Agency List : 2021-08-26

Map Id: BN312
Direction: SW
Distance: 0.624 mi., 3297 ft.
Elevation: 10 ft.
Relative: Lower

Site Name : NATIONAL GYPSUM | New NGC Inc | GOLD BOND BUILDING PRODUCTS LLC
1850 PIER B STREET
LONG BEACH | Long Beach, CA

Database(s) : [AFS, AST - CA, CALEPA SITES - CA, CIWQS - CA, DOCKET, ECHO, EMI - CA, FRS, HAZNET - CA, HIST AFS 2, HIST CHMIRS - CA, HIST PCS ENF, HIST PCS FACILITY, HWG - CA, ICIS, INACTIVE PCS, MANIFEST EPA, NPDES - CA, PCS FACILITY, RCRA_NONGEN, RCRA_SQG, RFR - CA, STORMWATER, TRIS] ***(cont.)***

Envirosite ID: 220149
EPA ID: CAC002177545

CALEPA SITES - CA ***(cont.)***

Facility Name :	NEW NGC INC D/B/A NATIONAL GYPSUM CO
Facility Address :	1850 Pier B St, Long Beach, 90813
Site ID :	137813
EI ID :	90813GLDBN1850W
EI Description :	Toxic Release Inventory
Latitude :	33.780361
Longitude :	-118.218034
Agency Hyperlink :	Click here for hyperlink provided by the agency.
Last Date in Agency List :	2021-04-29
Facility Name :	NEW NGC INC D/B/A NATIONAL GYPSUM CO
Facility Address :	1850 PIER B STREET, LONG BEACH, 90813-2604
Site ID :	482974
EI ID :	110001187689
EI Description :	US EPA Air Emission Inventory System (EIS)
Latitude :	33.780364
Longitude :	-118.217950
Agency Hyperlink :	Click here for hyperlink provided by the agency.
Last Date in Agency List :	2021-08-26

CIWQS - CA

Facility Name :	GOLD BOND BUILDING PRODUCTS LLC
Facility Address :	1850 PIER B STREET, LONG BEACH, CA 90813
County :	LOS ANGELES
Place ID :	S835749
Agency Name :	GOLD BOND BUILDING PRODUCTS LLC
Last Date in Agency List :	2021-09-10
Facility Name :	New NGC Inc
Facility Address :	1850 Pier B Street, Long Beach, CA 90813
County :	Los Angeles
Place ID :	S835749
Agency Name :	New NGC Inc
Last Date in Agency List :	2020-10-30

Map Id: BN312
Direction: SW
Distance: 0.624 mi., 3297 ft.
Elevation: 10 ft.
Relative: Lower

Site Name : NATIONAL GYPSUM | New NGC Inc | GOLD BOND BUILDING PRODUCTS LLC
1850 PIER B STREET
LONG BEACH | Long Beach, CA

Database(s) : [AFS, AST - CA, CALEPA SITES - CA, CIWQS - CA, DOCKET, ECHO, EMI - CA, FRS, HAZNET - CA, HIST AFS 2, HIST CHMIRS - CA, HIST PCS ENF, HIST PCS FACILITY, HWG - CA, ICIS, INACTIVE PCS, MANIFEST EPA, NPDES - CA, PCS FACILITY, RCRA_NONGEN, RCRA_SQG, RFR - CA, STORMWATER, TRIS] ***(cont.)***

Envirosite ID: 220149
EPA ID: CAC002177545

DOCKET

Facility Name :	NATIONAL GYPSUM COMPANY
Facility Address :	1850 PIER B STREET, LONG BEACH, CA 90813

Standard Industrial Classification(SIC) Summary

Details for this site have been truncated due to the large number of available details for this site within this dataset. For the complete details for this site, contact your Envirosite account representative for a complimentary site report containing all of the details available.

Enforcement Action Name :	NATIONAL GYPSUM COMPANY
Registry ID :	110001187689
Primary SIC :	9999 - NONCLASSIFIABLE ESTABLISHMENTS
Primary NAICS :	327420 - Gypsum Product Manufacturing
Last Date in Agency List :	2021-08-12

Enforcement Action Name :	NATIONAL GYPSUM COMPANY
Registry ID :	110001187689
Primary SIC :	3275 - GYPSUM PRODUCTS
Primary NAICS :	327420 - Gypsum Product Manufacturing
Last Date in Agency List :	2021-08-12

Enforcement Action Case Number :	09-2008-0020
Activity ID :	600082746
Final Ordr Iss/Final Order Enter Date:	11/09/2007
Final Order Name :	Port of Long Beach - New NGC Incorporated

Settlement FRS ICIS Facility ID :	600042244
Final Order FRS Name :	NATIONAL GYPSUM COMPANY

SEP Category :	N/R
SEP Description :	N/R

Complaint Summary

Respondent/Defendant Name :	New NGC Incorporated (National Gypsum)
Named in Complaint :	Y
Named in Final Order :	Y

Map Id: BN312
Direction: SW
Distance: 0.624 mi., 3297 ft.
Elevation: 10 ft.
Relative: Lower

Site Name : NATIONAL GYPSUM | New NGC Inc |
GOLD BOND BUILDING PRODUCTS LLC
1850 PIER B STREET
LONG BEACH | Long Beach, CA

Database(s) : [AFS, AST - CA, CALEPA SITES - CA, CIWQS - CA, DOCKET, ECHO, EMI - CA, FRS, HAZNET - CA, HIST AFS 2, HIST CHMIRS - CA, HIST PCS ENF, HIST PCS FACILITY, HWG - CA, ICIS, INACTIVE PCS, MANIFEST EPA, NPDES - CA, PCS FACILITY, RCRA_NONGEN, RCRA_SQG, RFR - CA, STORMWATER, TRIS] ***(cont.)***

Envirosite ID: 220149
EPA ID: CAC002177545

DOCKET ***(cont.)***

Pollutant Summary
Pollutants (SRS) : N/R

Violation and Enforcement Action Summary
Court Docket Number : N/R

Complaint/Proposed Order Actual Date: N/R
Final Order Issued Actual Date : 11/09/2007

Admin EA Closed Actual Date : 11/09/2007
Enforcement Action Name : Port of Long Beach - New NGC Incorporated
Enforcement Action Resolution : Unilateral Administrative Order Without Adjudication

Violation Type : N/R

Statute Code : CWA
Law Section Code : 301/402
Law Section Description : NPDES Permit Violations

Violation Penalties and Compliance Summary
Compliance Action Cost : 57356
EPA Penalty Assessed Amount : 0
Cost Recovery Required : N/R
Cost of SEP : 0
Cost of Complying Actions : N/R

Facility Name : NEW NGC INC
Facility Address : 1850 PIER B ST, LONG BEACH, CA 90813

Standard Industrial Classification(SIC) Summary
Enforcement Action Name : NEW NGC INC
Registry ID : 110001187689
Primary SIC : 9999 - NONCLASSIFIABLE ESTABLISHMENTS
Primary NAICS : 327420 - Gypsum Product Manufacturing
Last Date in Agency List : 2019-02-25

Map Id: BN312
Direction: SW
Distance: 0.624 mi., 3297 ft.
Elevation: 10 ft.
Relative: Lower

Site Name : NATIONAL GYPSUM | New NGC Inc | GOLD BOND BUILDING PRODUCTS LLC
1850 PIER B STREET
LONG BEACH | Long Beach, CA

Database(s) : [AFS, AST - CA, CALEPA SITES - CA, CIWQS - CA, DOCKET, ECHO, EMI - CA, FRS, HAZNET - CA, HIST AFS 2, HIST CHMIRS - CA, HIST PCS ENF, HIST PCS FACILITY, HWG - CA, ICIS, INACTIVE PCS, MANIFEST EPA, NPDES - CA, PCS FACILITY, RCRA_NONGEN, RCRA_SQG, RFR - CA, STORMWATER, TRIS] ***(cont.)***

Envirosite ID: 220149
EPA ID: CAC002177545

DOCKET ***(cont.)***

Enforcement Action Name :	NEW NGC INC
Registry ID :	110001187689
Primary SIC :	3275 - GYPSUM PRODUCTS
Primary NAICS :	327420 - Gypsum Product Manufacturing
Last Date in Agency List :	2019-02-25
Enforcement Action Case Number :	CASCAA0000060370035000032
Activity ID :	3400414502
Final Ordr Iss/Final Order Enter Date:	12/08/1998
Final Order Name :	NEW NGC INC 060370035000032
Settlement FRS ICIS Facility ID :	3400205780
Final Order FRS Name :	NEW NGC INC
SEP Category :	N/R
SEP Description :	N/R

Complaint Summary

Respondent/Defendant Name :	N/R
Named in Complaint :	N/R
Named in Final Order :	N/R

Pollutant Summary

Pollutants (SRS) :	N/R

Violation and Enforcement Action Summary

Court Docket Number :	N/R
Complaint/Proposed Order Actual Date:	N/R
Final Order Issued Actual Date :	12/08/1998
Admin EA Closed Actual Date :	N/R
Enforcement Action Name :	N/R
Enforcement Action Resolution :	N/R

Map Id: BN312
Direction: SW
Distance: 0.624 mi., 3297 ft.
Elevation: 10 ft.
Relative: Lower

Site Name : NATIONAL GYPSUM | New NGC Inc |
GOLD BOND BUILDING PRODUCTS LLC
1850 PIER B STREET
LONG BEACH | Long Beach, CA

Database(s) : [AFS, AST - CA, CALEPA SITES - CA, CIWQS - CA, DOCKET, ECHO, EMI - CA, FRS, HAZNET - CA, HIST AFS 2, HIST CHMIRS - CA, HIST PCS ENF, HIST PCS FACILITY, HWG - CA, ICIS, INACTIVE PCS, MANIFEST EPA, NPDES - CA, PCS FACILITY, RCRA_NONGEN, RCRA_SQG, RFR - CA, STORMWATER, TRIS] ***(cont.)***

Envirosite ID: 220149
EPA ID: CAC002177545

DOCKET ***(cont.)***

Violation Type : N/R

Statute Code : CAA
Law Section Code : OTHER
Law Section Description : Violations not covered elsewhere

Violation Penalties and Compliance Summary
Compliance Action Cost : 0
EPA Penalty Assessed Amount : 0
Cost Recovery Required : N/R
Cost of SEP : 0
Cost of Complying Actions : N/R

Standard Industrial Classification(SIC) Summary
Enforcement Action Name : NEW NGC INC
Registry ID : 110001187689
Primary SIC : 3275 - GYPSUM PRODUCTS
Primary NAICS : 327420 - Gypsum Product Manufacturing
Last Date in Agency List : 2019-02-25

Enforcement Action Name : NEW NGC INC
Registry ID : 110001187689
Primary SIC : 9999 - NONCLASSIFIABLE ESTABLISHMENTS
Primary NAICS : 327420 - Gypsum Product Manufacturing
Last Date in Agency List : 2019-02-25

Enforcement Action Case Number : CASCAA0000060370035000109
Activity ID : 3400414488
Final Ordr Iss/Final Order Enter Date: 04/20/2011
Final Order Name : NEW NGC INC 060370035000109

Settlement FRS ICIS Facility ID : 3400205780
Final Order FRS Name : NEW NGC INC

SEP Category : N/R
SEP Description : N/R

Map Id: BN312
Direction: SW
Distance: 0.624 mi., 3297 ft.
Elevation: 10 ft.
Relative: Lower

Site Name : NATIONAL GYPSUM | New NGC Inc | GOLD BOND BUILDING PRODUCTS LLC
1850 PIER B STREET
LONG BEACH | Long Beach, CA

Database(s) : [AFS, AST - CA, CALEPA SITES - CA, CIWQS - CA, DOCKET, ECHO, EMI - CA, FRS, HAZNET - CA, HIST AFS 2, HIST CHMIRS - CA, HIST PCS ENF, HIST PCS FACILITY, HWG - CA, ICIS, INACTIVE PCS, MANIFEST EPA, NPDES - CA, PCS FACILITY, RCRA_NONGEN, RCRA_SQG, RFR - CA, STORMWATER, TRIS] ***(cont.)***

Envirosite ID: 220149
EPA ID: CAC002177545

DOCKET ***(cont.)***

Complaint Summary

Respondent/Defendant Name :	N/R
Named in Complaint :	N/R
Named in Final Order :	N/R

Pollutant Summary

Pollutants (SRS) :	N/R

Violation and Enforcement Action Summary

Court Docket Number :	N/R
Complaint/Proposed Order Actual Date:	N/R
Final Order Issued Actual Date :	04/20/2011
Admin EA Closed Actual Date :	N/R
Enforcement Action Name :	N/R
Enforcement Action Resolution :	N/R
Violation Type :	N/R
Statute Code :	CAA
Law Section Code :	OTHER
Law Section Description :	Violations not covered elsewhere

Violation Penalties and Compliance Summary

Compliance Action Cost :	0
EPA Penalty Assessed Amount :	0
Cost Recovery Required :	N/R
Cost of SEP :	0
Cost of Complying Actions :	N/R

Standard Industrial Classification(SIC) Summary

Enforcement Action Name :	NEW NGC INC
Registry ID :	110001187689
Primary SIC :	3275 - GYPSUM PRODUCTS
Primary NAICS :	327420 - Gypsum Product Manufacturing

Map Id: BN312
Direction: SW
Distance: 0.624 mi., 3297 ft.
Elevation: 10 ft.
Relative: Lower

Site Name : NATIONAL GYPSUM | New NGC Inc |
GOLD BOND BUILDING PRODUCTS LLC
1850 PIER B STREET
LONG BEACH | Long Beach, CA

Database(s) : [AFS, AST - CA, CALEPA SITES - CA, CIWQS - CA, DOCKET, ECHO, EMI - CA, FRS, HAZNET - CA, HIST AFS 2, HIST CHMIRS - CA, HIST PCS ENF, HIST PCS FACILITY, HWG - CA, ICIS, INACTIVE PCS, MANIFEST EPA, NPDES - CA, PCS FACILITY, RCRA_NONGEN, RCRA_SQG, RFR - CA, STORMWATER, TRIS] ***(cont.)***

Envirosite ID: 220149
EPA ID: CAC002177545

DOCKET ***(cont.)***

Last Date in Agency List : 2018-12-17

Enforcement Action Name : NEW NGC INC
Registry ID : 110001187689
Primary SIC : 9999 - NONCLASSIFIABLE ESTABLISHMENTS
Primary NAICS : 327420 - Gypsum Product Manufacturing
Last Date in Agency List : 2018-12-17

Enforcement Action Case Number : N/R
Activity ID : N/R
Final Ordr Iss/Final Order Enter Date: N/R
Final Order Name : N/R

Settlement FRS ICIS Facility ID : N/R
Final Order FRS Name : N/R

SEP Category : N/R
SEP Description : N/R

Complaint Summary
Respondent/Defendant Name : N/R
Named in Complaint : N/R
Named in Final Order : N/R

Pollutant Summary
Pollutants (SRS) : N/R

Violation and Enforcement Action Summary
Court Docket Number : N/R

Complaint/Proposed Order Actual Date: N/R
Final Order Issued Actual Date : N/R

Admin EA Closed Actual Date : 12/21/2010
Enforcement Action Name : NEW NGC INC 060370035000108
Enforcement Action Resolution : N/R

Map Id: BN312
Direction: SW
Distance: 0.624 mi., 3297 ft.
Elevation: 10 ft.
Relative: Lower

Site Name : NATIONAL GYPSUM | New NGC Inc |
GOLD BOND BUILDING PRODUCTS LLC
1850 PIER B STREET
LONG BEACH | Long Beach, CA

Database(s) : [AFS, AST - CA, CALEPA SITES - CA, CIWQS - CA, DOCKET, ECHO, EMI - CA, FRS, HAZNET - CA, HIST AFS 2, HIST CHMIRS - CA, HIST PCS ENF, HIST PCS FACILITY, HWG - CA, ICIS, INACTIVE PCS, MANIFEST EPA, NPDES - CA, PCS FACILITY, RCRA_NONGEN, RCRA_SQG, RFR - CA, STORMWATER, TRIS] ***(cont.)***

Envirosite ID: 220149
EPA ID: CAC002177545

DOCKET ***(cont.)***

Violation Type :	N/R
Statute Code :	CAA
Law Section Code :	OTHER
Law Section Description :	Violations not covered elsewhere

Violation Penalties and Compliance Summary

Compliance Action Cost :	N/R
EPA Penalty Assessed Amount :	N/R
Cost Recovery Required :	N/R
Cost of SEP :	N/R
Cost of Complying Actions :	N/R

Standard Industrial Classification(SIC) Summary

Enforcement Action Name :	NEW NGC INC
Registry ID :	110001187689
Primary SIC :	9999 - NONCLASSIFIABLE ESTABLISHMENTS
Primary NAICS :	327420 - Gypsum Product Manufacturing
Last Date in Agency List :	2018-12-17
Enforcement Action Name :	NEW NGC INC
Registry ID :	110001187689
Primary SIC :	3275 - GYPSUM PRODUCTS
Primary NAICS :	327420 - Gypsum Product Manufacturing
Last Date in Agency List :	2018-12-17
Enforcement Action Case Number :	N/R
Activity ID :	N/R
Final Ordr Iss/Final Order Enter Date:	N/R
Final Order Name :	N/R
Settlement FRS ICIS Facility ID :	N/R
Final Order FRS Name :	N/R
SEP Category :	N/R
SEP Description :	N/R

Map Id: BN312
Direction: SW
Distance: 0.624 mi., 3297 ft.
Elevation: 10 ft.
Relative: Lower

Site Name : NATIONAL GYPSUM | New NGC Inc | GOLD BOND BUILDING PRODUCTS LLC
1850 PIER B STREET
LONG BEACH | Long Beach, CA

Database(s) : [AFS, AST - CA, CALEPA SITES - CA, CIWQS - CA, DOCKET, ECHO, EMI - CA, FRS, HAZNET - CA, HIST AFS 2, HIST CHMIRS - CA, HIST PCS ENF, HIST PCS FACILITY, HWG - CA, ICIS, INACTIVE PCS, MANIFEST EPA, NPDES - CA, PCS FACILITY, RCRA_NONGEN, RCRA_SQG, RFR - CA, STORMWATER, TRIS] ***(cont.)***

Envirosite ID: 220149
EPA ID: CAC002177545

DOCKET ***(cont.)***

Complaint Summary

Respondent/Defendant Name :	N/R
Named in Complaint :	N/R
Named in Final Order :	N/R

Pollutant Summary

Pollutants (SRS) :	N/R

Violation and Enforcement Action Summary

Court Docket Number :	N/R
Complaint/Proposed Order Actual Date:	N/R
Final Order Issued Actual Date :	N/R
Admin EA Closed Actual Date :	10/21/2011
Enforcement Action Name :	NEW NGC INC 060370035000121
Enforcement Action Resolution :	N/R
Violation Type :	N/R
Statute Code :	CAA
Law Section Code :	OTHER
Law Section Description :	Violations not covered elsewhere

Violation Penalties and Compliance Summary

Compliance Action Cost :	N/R
EPA Penalty Assessed Amount :	N/R
Cost Recovery Required :	N/R
Cost of SEP :	N/R
Cost of Complying Actions :	N/R

Standard Industrial Classification(SIC) Summary

Enforcement Action Name :	NEW NGC INC
Registry ID :	110001187689
Primary SIC :	3275 - GYPSUM PRODUCTS
Primary NAICS :	327420 - Gypsum Product Manufacturing

Map Id: BN312
Direction: SW
Distance: 0.624 mi., 3297 ft.
Elevation: 10 ft.
Relative: Lower

Site Name : NATIONAL GYPSUM | New NGC Inc | GOLD BOND BUILDING PRODUCTS LLC
1850 PIER B STREET
LONG BEACH | Long Beach, CA

Database(s) : [AFS, AST - CA, CALEPA SITES - CA, CIWQS - CA, DOCKET, ECHO, EMI - CA, FRS, HAZNET - CA, HIST AFS 2, HIST CHMIRS - CA, HIST PCS ENF, HIST PCS FACILITY, HWG - CA, ICIS, INACTIVE PCS, MANIFEST EPA, NPDES - CA, PCS FACILITY, RCRA_NONGEN, RCRA_SQG, RFR - CA, STORMWATER, TRIS] ***(cont.)***

Envirosite ID: 220149
EPA ID: CAC002177545

DOCKET ***(cont.)***

Last Date in Agency List : 2019-02-25

Enforcement Action Name : NEW NGC INC
Registry ID : 110001187689
Primary SIC : 9999 - NONCLASSIFIABLE ESTABLISHMENTS
Primary NAICS : 327420 - Gypsum Product Manufacturing
Last Date in Agency List : 2019-02-25

Enforcement Action Case Number : CASCAA0000060370035000048
Activity ID : 3400414500
Final Ordr Iss/Final Order Enter Date: 01/29/2003
Final Order Name : NEW NGC INC 060370035000048

Settlement FRS ICIS Facility ID : 3400205780
Final Order FRS Name : NEW NGC INC

SEP Category : N/R
SEP Description : N/R

Complaint Summary
Respondent/Defendant Name : N/R
Named in Complaint : N/R
Named in Final Order : N/R

Pollutant Summary
Pollutants (SRS) : N/R

Violation and Enforcement Action Summary
Court Docket Number : N/R

Complaint/Proposed Order Actual Date: N/R
Final Order Issued Actual Date : 01/29/2003

Admin EA Closed Actual Date : N/R
Enforcement Action Name : N/R
Enforcement Action Resolution : N/R

Map Id: BN312
Direction: SW
Distance: 0.624 mi., 3297 ft.
Elevation: 10 ft.
Relative: Lower

Site Name : NATIONAL GYPSUM | New NGC Inc |
GOLD BOND BUILDING PRODUCTS LLC
1850 PIER B STREET
LONG BEACH | Long Beach, CA

Database(s) : [AFS, AST - CA, CALEPA SITES - CA, CIWQS - CA, DOCKET, ECHO, EMI - CA, FRS, HAZNET - CA, HIST AFS 2, HIST CHMIRS - CA, HIST PCS ENF, HIST PCS FACILITY, HWG - CA, ICIS, INACTIVE PCS, MANIFEST EPA, NPDES - CA, PCS FACILITY, RCRA_NONGEN, RCRA_SQG, RFR - CA, STORMWATER, TRIS] ***(cont.)***

Envirosite ID: 220149
EPA ID: CAC002177545

DOCKET ***(cont.)***

Violation Type : N/R

Statute Code : CAA
Law Section Code : OTHER
Law Section Description : Violations not covered elsewhere

Violation Penalties and Compliance Summary
Compliance Action Cost : 0
EPA Penalty Assessed Amount : 0
Cost Recovery Required : N/R
Cost of SEP : 0
Cost of Complying Actions : N/R

Standard Industrial Classification(SIC) Summary
Enforcement Action Name : NEW NGC INC
Registry ID : 110001187689
Primary SIC : 9999 - NONCLASSIFIABLE ESTABLISHMENTS
Primary NAICS : 327420 - Gypsum Product Manufacturing
Last Date in Agency List : 2019-02-25

Enforcement Action Name : NEW NGC INC
Registry ID : 110001187689
Primary SIC : 3275 - GYPSUM PRODUCTS
Primary NAICS : 327420 - Gypsum Product Manufacturing
Last Date in Agency List : 2019-02-25

Enforcement Action Case Number : CASCAA0000060370035000069
Activity ID : 3400414493
Final Ordr Iss/Final Order Enter Date: 01/25/2007
Final Order Name : NEW NGC INC 060370035000069

Settlement FRS ICIS Facility ID : 3400205780
Final Order FRS Name : NEW NGC INC

SEP Category : N/R
SEP Description : N/R

Map Id: BN312
Direction: SW
Distance: 0.624 mi., 3297 ft.
Elevation: 10 ft.
Relative: Lower

Site Name : NATIONAL GYPSUM | New NGC Inc | GOLD BOND BUILDING PRODUCTS LLC
1850 PIER B STREET
LONG BEACH | Long Beach, CA

Database(s) : [AFS, AST - CA, CALEPA SITES - CA, CIWQS - CA, DOCKET, ECHO, EMI - CA, FRS, HAZNET - CA, HIST AFS 2, HIST CHMIRS - CA, HIST PCS ENF, HIST PCS FACILITY, HWG - CA, ICIS, INACTIVE PCS, MANIFEST EPA, NPDES - CA, PCS FACILITY, RCRA_NONGEN, RCRA_SQG, RFR - CA, STORMWATER, TRIS] ***(cont.)***

Envirosite ID: 220149
EPA ID: CAC002177545

DOCKET ***(cont.)***

Complaint Summary
- Respondent/Defendant Name : N/R
- Named in Complaint : N/R
- Named in Final Order : N/R

Pollutant Summary
- Pollutants (SRS) : N/R

Violation and Enforcement Action Summary
- Court Docket Number : N/R
- Complaint/Proposed Order Actual Date: N/R
- Final Order Issued Actual Date : 01/25/2007
- Admin EA Closed Actual Date : N/R
- Enforcement Action Name : N/R
- Enforcement Action Resolution : N/R
- Violation Type : N/R
- Statute Code : CAA
- Law Section Code : OTHER
- Law Section Description : Violations not covered elsewhere

Violation Penalties and Compliance Summary
- Compliance Action Cost : 0
- EPA Penalty Assessed Amount : 0
- Cost Recovery Required : N/R
- Cost of SEP : 0
- Cost of Complying Actions : N/R

Standard Industrial Classification(SIC) Summary
- Enforcement Action Name : NEW NGC INC
- Registry ID : 110001187689
- Primary SIC : 9999 - NONCLASSIFIABLE ESTABLISHMENTS
- Primary NAICS : 327420 - Gypsum Product Manufacturing

Map Id: BN312
Direction: SW
Distance: 0.624 mi., 3297 ft.
Elevation: 10 ft.
Relative: Lower

Site Name : NATIONAL GYPSUM | New NGC Inc |
GOLD BOND BUILDING PRODUCTS LLC
1850 PIER B STREET
LONG BEACH | Long Beach, CA

Database(s) : [AFS, AST - CA, CALEPA SITES - CA, CIWQS - CA, DOCKET, ECHO, EMI - CA, FRS, HAZNET - CA, HIST AFS 2, HIST CHMIRS - CA, HIST PCS ENF, HIST PCS FACILITY, HWG - CA, ICIS, INACTIVE PCS, MANIFEST EPA, NPDES - CA, PCS FACILITY, RCRA_NONGEN, RCRA_SQG, RFR - CA, STORMWATER, TRIS] ***(cont.)***

Envirosite ID: 220149
EPA ID: CAC002177545

DOCKET ***(cont.)***

Last Date in Agency List :	2019-02-25
Enforcement Action Name :	NEW NGC INC
Registry ID :	110001187689
Primary SIC :	3275 - GYPSUM PRODUCTS
Primary NAICS :	327420 - Gypsum Product Manufacturing
Last Date in Agency List :	2019-02-25
Enforcement Action Case Number :	CASCAA0000060370035000052
Activity ID :	3400414496
Final Ordr Iss/Final Order Enter Date:	06/13/2002
Final Order Name :	NEW NGC INC 060370035000052
Settlement FRS ICIS Facility ID :	3400205780
Final Order FRS Name :	NEW NGC INC
SEP Category :	N/R
SEP Description :	N/R

Complaint Summary

Respondent/Defendant Name :	N/R
Named in Complaint :	N/R
Named in Final Order :	N/R

Pollutant Summary

Pollutants (SRS) :	N/R

Violation and Enforcement Action Summary

Court Docket Number :	N/R
Complaint/Proposed Order Actual Date:	N/R
Final Order Issued Actual Date :	06/13/2002
Admin EA Closed Actual Date :	N/R
Enforcement Action Name :	N/R
Enforcement Action Resolution :	N/R

Map Id: BN312
Direction: SW
Distance: 0.624 mi., 3297 ft.
Elevation: 10 ft.
Relative: Lower

Site Name : NATIONAL GYPSUM | New NGC Inc |
GOLD BOND BUILDING PRODUCTS LLC
1850 PIER B STREET
LONG BEACH | Long Beach, CA

Database(s) : [AFS, AST - CA, CALEPA SITES - CA, CIWQS - CA, DOCKET, ECHO, EMI - CA, FRS, HAZNET - CA, HIST AFS 2, HIST CHMIRS - CA, HIST PCS ENF, HIST PCS FACILITY, HWG - CA, ICIS, INACTIVE PCS, MANIFEST EPA, NPDES - CA, PCS FACILITY, RCRA_NONGEN, RCRA_SQG, RFR - CA, STORMWATER, TRIS] ***(cont.)***

Envirosite ID: 220149
EPA ID: CAC002177545

DOCKET ***(cont.)***

Violation Type : N/R

Statute Code : CAA
Law Section Code : OTHER
Law Section Description : Violations not covered elsewhere

Violation Penalties and Compliance Summary
Compliance Action Cost : 0
EPA Penalty Assessed Amount : 0
Cost Recovery Required : N/R
Cost of SEP : 0
Cost of Complying Actions : N/R

Standard Industrial Classification(SIC) Summary
Enforcement Action Name : NEW NGC INC
Registry ID : 110001187689
Primary SIC : 9999 - NONCLASSIFIABLE ESTABLISHMENTS
Primary NAICS : 327420 - Gypsum Product Manufacturing
Last Date in Agency List : 2018-12-17

Enforcement Action Name : NEW NGC INC
Registry ID : 110001187689
Primary SIC : 3275 - GYPSUM PRODUCTS
Primary NAICS : 327420 - Gypsum Product Manufacturing
Last Date in Agency List : 2018-12-17

Enforcement Action Case Number : N/R
Activity ID : N/R
Final Ordr Iss/Final Order Enter Date: N/R
Final Order Name : N/R

Settlement FRS ICIS Facility ID : N/R
Final Order FRS Name : N/R

SEP Category : N/R
SEP Description : N/R

Map Id: BN312
Direction: SW
Distance: 0.624 mi., 3297 ft.
Elevation: 10 ft.
Relative: Lower

Site Name : NATIONAL GYPSUM | New NGC Inc | GOLD BOND BUILDING PRODUCTS LLC
1850 PIER B STREET
LONG BEACH | Long Beach, CA

Database(s) : [AFS, AST - CA, CALEPA SITES - CA, CIWQS - CA, DOCKET, ECHO, EMI - CA, FRS, HAZNET - CA, HIST AFS 2, HIST CHMIRS - CA, HIST PCS ENF, HIST PCS FACILITY, HWG - CA, ICIS, INACTIVE PCS, MANIFEST EPA, NPDES - CA, PCS FACILITY, RCRA_NONGEN, RCRA_SQG, RFR - CA, STORMWATER, TRIS] ***(cont.)***

Envirosite ID: 220149
EPA ID: CAC002177545

DOCKET ***(cont.)***

Complaint Summary
- Respondent/Defendant Name : N/R
- Named in Complaint : N/R
- Named in Final Order : N/R

Pollutant Summary
- Pollutants (SRS) : N/R

Violation and Enforcement Action Summary
- Court Docket Number : N/R
- Complaint/Proposed Order Actual Date: N/R
- Final Order Issued Actual Date : N/R
- Admin EA Closed Actual Date : 12/29/2015
- Enforcement Action Name : NOV P60286 RULES 2012(g)(7), ATTACHMENT B
- Enforcement Action Resolution : N/R
- Violation Type : N/R
- Statute Code : CAA
- Law Section Code : OTHER
- Law Section Description : Violations not covered elsewhere

Violation Penalties and Compliance Summary
- Compliance Action Cost : N/R
- EPA Penalty Assessed Amount : N/R
- Cost Recovery Required : N/R
- Cost of SEP : N/R
- Cost of Complying Actions : N/R

Standard Industrial Classification(SIC) Summary
- Enforcement Action Name : NEW NGC INC
- Registry ID : 110001187689
- Primary SIC : 9999 - NONCLASSIFIABLE ESTABLISHMENTS
- Primary NAICS : 327420 - Gypsum Product Manufacturing

Map Id: BN312
Direction: SW
Distance: 0.624 mi., 3297 ft.
Elevation: 10 ft.
Relative: Lower

Site Name : NATIONAL GYPSUM | New NGC Inc |
GOLD BOND BUILDING PRODUCTS LLC
1850 PIER B STREET
LONG BEACH | Long Beach, CA

Database(s) : [AFS, AST - CA, CALEPA SITES - CA, CIWQS - CA, DOCKET, ECHO, EMI - CA, FRS, HAZNET - CA, HIST AFS 2, HIST CHMIRS - CA, HIST PCS ENF, HIST PCS FACILITY, HWG - CA, ICIS, INACTIVE PCS, MANIFEST EPA, NPDES - CA, PCS FACILITY, RCRA_NONGEN, RCRA_SQG, RFR - CA, STORMWATER, TRIS] ***(cont.)***

Envirosite ID: 220149
EPA ID: CAC002177545

DOCKET ***(cont.)***

Last Date in Agency List : 2018-12-17

Enforcement Action Name : NEW NGC INC
Registry ID : 110001187689
Primary SIC : 3275 - GYPSUM PRODUCTS
Primary NAICS : 327420 - Gypsum Product Manufacturing
Last Date in Agency List : 2018-12-17

Enforcement Action Case Number : N/R
Activity ID : N/R
Final Ordr Iss/Final Order Enter Date: N/R
Final Order Name : N/R

Settlement FRS ICIS Facility ID : N/R
Final Order FRS Name : N/R

SEP Category : N/R
SEP Description : N/R

Complaint Summary
Respondent/Defendant Name : N/R
Named in Complaint : N/R
Named in Final Order : N/R

Pollutant Summary
Pollutants (SRS) : N/R

Violation and Enforcement Action Summary
Court Docket Number : N/R

Complaint/Proposed Order Actual Date: N/R
Final Order Issued Actual Date : N/R

Admin EA Closed Actual Date : 04/09/1998
Enforcement Action Name : NEW NGC INC 060370035000025
Enforcement Action Resolution : N/R

Map Id: BN312
Direction: SW
Distance: 0.624 mi., 3297 ft.
Elevation: 10 ft.
Relative: Lower

Site Name : NATIONAL GYPSUM | New NGC Inc | GOLD BOND BUILDING PRODUCTS LLC
1850 PIER B STREET
LONG BEACH | Long Beach, CA

Database(s) : [AFS, AST - CA, CALEPA SITES - CA, CIWQS - CA, DOCKET, ECHO, EMI - CA, FRS, HAZNET - CA, HIST AFS 2, HIST CHMIRS - CA, HIST PCS ENF, HIST PCS FACILITY, HWG - CA, ICIS, INACTIVE PCS, MANIFEST EPA, NPDES - CA, PCS FACILITY, RCRA_NONGEN, RCRA_SQG, RFR - CA, STORMWATER, TRIS] ***(cont.)***

Envirosite ID: 220149
EPA ID: CAC002177545

DOCKET ***(cont.)***

Violation Type :	N/R
Statute Code :	CAA
Law Section Code :	OTHER
Law Section Description :	Violations not covered elsewhere

Violation Penalties and Compliance Summary

Compliance Action Cost :	N/R
EPA Penalty Assessed Amount :	N/R
Cost Recovery Required :	N/R
Cost of SEP :	N/R
Cost of Complying Actions :	N/R

ECHO

Facility Name :	NATIONAL GYPSUM
Facility Address :	1850 PIER B STREET, LONG BEACH, CA 90813
County :	LOS ANGELES
Last Inspection Date :	N/R
Registry ID :	N/R
FIPS Code :	N/R
EPA Region :	09
Inspection Count :	0
Last Inspection Days :	N/R
Informal Count :	0
Last Informal Action Date :	N/R
Formal Action Count :	0
Last Formal Action Date :	N/R
Total Penalties :	0
Penalty Count :	N/R
Last Penalty Date :	N/R
Last Penalty Amount :	N/R
QTRS IN NC :	0
Programs IN SNC :	0
Current Compliance Status :	No Violation Identified
Three-Year Compliance Status :	_____
Collection Method :	Zip Code Centroid
Reference Point :	N/R
Accuracy Meters :	10000
Derived Tribes :	N/R
Derived HUC :	N/R
Derived WBD :	N/R
Derived STCTY FIPS :	N/R

Map Id: BN312
Direction: SW
Distance: 0.624 mi., 3297 ft.
Elevation: 10 ft.
Relative: Lower

Site Name : NATIONAL GYPSUM | New NGC Inc | GOLD BOND BUILDING PRODUCTS LLC
1850 PIER B STREET
LONG BEACH | Long Beach, CA

Database(s) : [AFS, AST - CA, CALEPA SITES - CA, CIWQS - CA, DOCKET, ECHO, EMI - CA, FRS, HAZNET - CA, HIST AFS 2, HIST CHMIRS - CA, HIST PCS ENF, HIST PCS FACILITY, HWG - CA, ICIS, INACTIVE PCS, MANIFEST EPA, NPDES - CA, PCS FACILITY, RCRA_NONGEN, RCRA_SQG, RFR - CA, STORMWATER, TRIS] ***(cont.)***

Envirosite ID: 220149
EPA ID: CAC002177545

ECHO ***(cont.)***

Derived Zip :	N/R
Derived CD113 :	N/R
Derived CB2010 :	N/R
MYRTK Universe :	NNN
NPDES IDs :	N/R
CWA Permit Types :	N/R
CWA Compliance Tracking :	N/R
CWA NAICS :	N/R
CWA SICS :	N/R
CWA Inspection Count :	N/R
CWA Last Inspection Days :	N/R
CWA Informal Count :	N/R
CWA Formal Action Count :	N/R
CWA Last Formal Action Date :	N/R
CWA Penalties :	N/R
CWA Last Penalty Date :	N/R
CWA Last Penalty Amount :	N/R
CWA Quarters IN NC :	N/R
CWA Current Compliance Status :	N/R
CWA Current SNC Flag :	N
CWA 13 Quarters Compliance Status :	N/R
CWA 13 Quarters Effluent Exceedances:	N/R
CWA Three-Year QNCR Codes :	N/R
DFR URL :	Click here for hyperlink provided by the agency.
Facility SIC :	N/R
Facility NAICS :	56299 - All Other Waste Management Services
Facility Last Inspection EPA Date :	N/R
Facility Last Inspection State Date :	N/R
Facility Last Formal Act EPA Date :	N/R
Facility Last Formal Act State Date :	N/R
Facility Last Informal Act EPA Date :	N/R
Facility Last Informal Act State Date:	N/R
Facility Federal Agency :	N/R
TRI Reporter :	N/R
Facility Imp Water Flag :	N/R
Current SNC Flag :	N
Indian County Flag :	N
Federal Flag :	N/R
US Mexico Border Flag :	N/R
Chesapeak Bay Flag :	N/R
AIR Flag :	N
NPDES Flag :	N
SDWIS Flag :	N
RCRA Flag :	Y
TRI Flag :	N
GHG Flag :	N
Major Flag :	N/R
Active Flag :	N/R

Map Id: BN312
Direction: SW
Distance: 0.624 mi., 3297 ft.
Elevation: 10 ft.
Relative: Lower

Site Name : NATIONAL GYPSUM | New NGC Inc | GOLD BOND BUILDING PRODUCTS LLC
1850 PIER B STREET
LONG BEACH | Long Beach, CA

Database(s) : [AFS, AST - CA, CALEPA SITES - CA, CIWQS - CA, DOCKET, ECHO, EMI - CA, FRS, HAZNET - CA, HIST AFS 2, HIST CHMIRS - CA, HIST PCS ENF, HIST PCS FACILITY, HWG - CA, ICIS, INACTIVE PCS, MANIFEST EPA, NPDES - CA, PCS FACILITY, RCRA_NONGEN, RCRA_SQG, RFR - CA, STORMWATER, TRIS] ***(cont.)***

Envirosite ID: 220149
EPA ID: CAC002177545

ECHO ***(cont.)***

NAA Flag :	N
Latitude :	33.780911
Longitude :	-118.196312
Last Date in Agency List :	2020-12-31
Facility Name :	NEW NGC INC D/B/A NATIONAL GYPSUM CO
Facility Address :	1850 PIER B STREET, LONG BEACH, CA 90813
County :	LOS ANGELES
Last Inspection Date :	2020-01-27
Registry ID :	110001187689
FIPS Code :	06037
EPA Region :	09
Inspection Count :	5
Last Inspection Days :	566
Informal Count :	0
Last Informal Action Date :	2015-12-29
Formal Action Count :	0
Last Formal Action Date :	2012-02-03
Total Penalties :	0
Penalty Count :	N/R
Last Penalty Date :	2011-04-20
Last Penalty Amount :	3500
QTRS IN NC :	0
Programs IN SNC :	0
Current Compliance Status :	No Violation Identified
Three-Year Compliance Status :	_____
Collection Method :	ADDRESS MATCHING-HOUSE NUMBER
Reference Point :	ENTRANCE POINT OF A FACILITY OR STATION
Accuracy Meters :	50
Derived Tribes :	N/R
Derived HUC :	18070104
Derived WBD :	N/R
Derived STCTY FIPS :	06037
Derived Zip :	90813
Derived CD113 :	47
Derived CB2010 :	060379800331012
MYRTK Universe :	NNN
NPDES IDs :	CAF001018 CAZ455711
CWA Permit Types :	Minor
CWA Compliance Tracking :	On
CWA NAICS :	N/R
CWA SICS :	3275 9999
CWA Inspection Count :	1
CWA Last Inspection Days :	5206
CWA Informal Count :	N/R

Map Id: BN312
Direction: SW
Distance: 0.624 mi., 3297 ft.
Elevation: 10 ft.
Relative: Lower

Site Name : NATIONAL GYPSUM | New NGC Inc | GOLD BOND BUILDING PRODUCTS LLC
1850 PIER B STREET
LONG BEACH | Long Beach, CA

Database(s) : [AFS, AST - CA, CALEPA SITES - CA, CIWQS - CA, DOCKET, ECHO, EMI - CA, FRS, HAZNET - CA, HIST AFS 2, HIST CHMIRS - CA, HIST PCS ENF, HIST PCS FACILITY, HWG - CA, ICIS, INACTIVE PCS, MANIFEST EPA, NPDES - CA, PCS FACILITY, RCRA_NONGEN, RCRA_SQG, RFR - CA, STORMWATER, TRIS] ***(cont.)***

Envirosite ID: 220149
EPA ID: CAC002177545

ECHO ***(cont.)***

CWA Formal Action Count :	N/R
CWA Last Formal Action Date :	N/R
CWA Penalties :	N/R
CWA Last Penalty Date :	N/R
CWA Last Penalty Amount :	N/R
CWA Quarters IN NC :	0
CWA Current Compliance Status :	No Violation Identified
CWA Current SNC Flag :	N
CWA 13 Quarters Compliance Status :	_____
CWA 13 Quarters Effluent Exceedances:	N/R
CWA Three-Year QNCR Codes :	N/R
DFR URL :	Click here for hyperlink provided by the agency.
Facility SIC :	3275 9999
Facility NAICS :	327420 - Gypsum Product Manufacturing, 56299 - All Other Waste Management Services, 32742 - Gypsum Product Manufacturing
Facility Last Inspection EPA Date :	2007-05-14
Facility Last Inspection State Date :	2020-01-27
Facility Last Formal Act EPA Date :	2007-11-09
Facility Last Formal Act State Date :	2012-02-03
Facility Last Informal Act EPA Date :	N/R
Facility Last Informal Act State Date:	2015-12-29
Facility Federal Agency :	N/R
TRI Reporter :	Y
Facility Imp Water Flag :	N/R
Current SNC Flag :	N
Indian County Flag :	N
Federal Flag :	N/R
US Mexico Border Flag :	N
Chesapeak Bay Flag :	N/R
AIR Flag :	Y
NPDES Flag :	Y
SDWIS Flag :	N
RCRA Flag :	Y
TRI Flag :	Y
GHG Flag :	Y
Major Flag :	Y
Active Flag :	Y
NAA Flag :	Y
Latitude :	33.780364
Longitude :	-118.217951
Last Date in Agency List :	2021-08-20

EMI - CA

Facility Name :	NATIONAL GYPSUM CO
Facility Address :	1850 PIER B STREET, LONG BEACH, 90813

Map Id: BN312
Direction: SW
Distance: 0.624 mi., 3297 ft.
Elevation: 10 ft.
Relative: Lower

Site Name : NATIONAL GYPSUM | New NGC Inc | GOLD BOND BUILDING PRODUCTS LLC
1850 PIER B STREET
LONG BEACH | Long Beach, CA

Database(s) : [AFS, AST - CA, CALEPA SITES - CA, CIWQS - CA, DOCKET, ECHO, EMI - CA, FRS, HAZNET - CA, HIST AFS 2, HIST CHMIRS - CA, HIST PCS ENF, HIST PCS FACILITY, HWG - CA, ICIS, INACTIVE PCS, MANIFEST EPA, NPDES - CA, PCS FACILITY, RCRA_NONGEN, RCRA_SQG, RFR - CA, STORMWATER, TRIS] ***(cont.)***

Envirosite ID: 220149
EPA ID: CAC002177545

EMI - CA ***(cont.)***

County :	Los Angeles
Facility ID :	12428
Air Basin Code :	South Coast
District :	SOUTH COAST AQMD
County ID :	LA
SIC Code :	3275
CHAPIS :	N/R
CERR Code :	N/R
Last Date in Agency List :	2019-02-18

Additional Details

Year :	2011
Total Organic Gases (Tons/Year) :	3.964528516400911423785750962601394040 15
Reactive Organic Gases (Tons/Year) :	2.48436
Carbon Monoxide (Tons/Year) :	6.84406
Nitrogen Oxides (Tons/Year) :	11.56663
Sulfur Oxides (Tons/Year) :	.11729
Particulate Matter (Tons/Year) :	19.56861
Fine Particulate Matter (Tons/Year) :	7.9956118

Year :	2010
Total Organic Gases (Tons/Year) :	5.782732588879510401391769605882899730 49
Reactive Organic Gases (Tons/Year) :	3.54188
Carbon Monoxide (Tons/Year) :	10.29664
Nitrogen Oxides (Tons/Year) :	11.10602
Sulfur Oxides (Tons/Year) :	.17648
Particulate Matter (Tons/Year) :	30.54177
Fine Particulate Matter (Tons/Year) :	12.817876

Facility Name :	NEW NGC, INC.
Facility Address :	1850 PIER B ST, LONG BEACH, 90813
County :	Los Angeles
Facility ID :	12428
Air Basin Code :	South Coast
District :	SOUTH COAST AQMD
County ID :	LA
SIC Code :	3275
CHAPIS :	N/R
CERR Code :	N/R
Last Date in Agency List :	2021-09-14

Map Id: BN312
Direction: SW
Distance: 0.624 mi., 3297 ft.
Elevation: 10 ft.
Relative: Lower

Site Name : NATIONAL GYPSUM | New NGC Inc | GOLD BOND BUILDING PRODUCTS LLC
1850 PIER B STREET
LONG BEACH | Long Beach, CA

Database(s) : [AFS, AST - CA, CALEPA SITES - CA, CIWQS - CA, DOCKET, ECHO, EMI - CA, FRS, HAZNET - CA, HIST AFS 2, HIST CHMIRS - CA, HIST PCS ENF, HIST PCS FACILITY, HWG - CA, ICIS, INACTIVE PCS, MANIFEST EPA, NPDES - CA, PCS FACILITY, RCRA_NONGEN, RCRA_SQG, RFR - CA, STORMWATER, TRIS] ***(cont.)***

Envirosite ID: 220149
EPA ID: CAC002177545

EMI - CA ***(cont.)***

Additional Details

Year :	2018
Total Organic Gases (Tons/Year) :	5.2374902974370608158038614619646719948 1
Reactive Organic Gases (Tons/Year) :	3.9270541645
Carbon Monoxide (Tons/Year) :	11.2203463175
Nitrogen Oxides (Tons/Year) :	13.0602794734
Sulfur Oxides (Tons/Year) :	.1923487083
Particulate Matter (Tons/Year) :	33.30229267875
Fine Particulate Matter (Tons/Year) :	29.3045643723

FRS

Facility Name :	NEW NGC, INC.
Facility Address :	1850 PIER B ST, LONG BEACH, CA 90813
County :	LOS ANGELES COUNTY

Site Details

Registry ID :	110070624114
FRS Facility URL :	Click here for hyperlink provided by the agency.
Last Date in Agency List :	2021-07-17

Source Description

Source Description :	EPS

FRS Environmental Interest

Source and System ID :	API - EPS10043589

Facility Name :	NEW NGC INC D/B/A NATIONAL GYPSUM CO
Facility Address :	1850 PIER B STREET, LONG BEACH, CA 90813-2604
County :	LOS ANGELES

Site Details

Registry ID :	110001187689
FRS Facility URL :	Click here for hyperlink provided by the agency.
Last Date in Agency List :	2021-07-17

Map Id: BN312
Direction: SW
Distance: 0.624 mi., 3297 ft.
Elevation: 10 ft.
Relative: Lower

Site Name : NATIONAL GYPSUM | New NGC Inc | GOLD BOND BUILDING PRODUCTS LLC
1850 PIER B STREET
LONG BEACH | Long Beach, CA

Database(s) : [AFS, AST - CA, CALEPA SITES - CA, CIWQS - CA, DOCKET, ECHO, EMI - CA, FRS, HAZNET - CA, HIST AFS 2, HIST CHMIRS - CA, HIST PCS ENF, HIST PCS FACILITY, HWG - CA, ICIS, INACTIVE PCS, MANIFEST EPA, NPDES - CA, PCS FACILITY, RCRA_NONGEN, RCRA_SQG, RFR - CA, STORMWATER, TRIS] ***(cont.)***

Envirosite ID: 220149
EPA ID: CAC002177545

FRS ***(cont.)***

Source Description

Source Description : AIR contains compliance and permit data for stationary sources of air pollution regulated by the EPA, State, and Local air pollution agencies. AFS contains compliance and permit data for stationary sources of air pollution regulated by the EPA, State, and Local air pollution agencies. The California Environmental Protection Agency (CalEPA) has recently implemented a new data warehouse system (nSite). This data warehouse combines and merges facility and site information from five different systems managed within CalEPA. The five systems are: California Environmental Reporting System (CERS), EnviroStor, GeoTracker, California Integrated Water Quality System (CIWQS), and Toxic Release Inventory (TRI).

Source Description : The Emission Inventory System (EIS) maintains an inventory of large stationary sources and voluntarily-reported smaller sources of air point pollution emitters. It contains information about facility sites and their physical location, emission units, emission processes, release points, control approaches, and regulations. Facility inventory data are kept separate from the emissions data and have stable identifiers to improve continuity from year to year and to help identify duplicate or missing facilities.
HWTS-DATAMART provides California with information on hazardous waste shipments for generators, transporters, and treatment, storage, and disposal facilities.

Source Description : ICIS provides a database that, when complete, will contain enforcement and compliance information across most of EPA's programs. The vision for ICIS is to replace EPA's independent databases that contain enforcement data with a single repository for that information. Currently, ICIS contains all Federal Administrative and Judicial enforcement actions and a subset of the Permit Compliance System (PCS), which supports the National Pollutant Discharge Elimination System (NPDES). This information is maintained in ICIS by EPA in the Regional offices and at Headquarters. A future release of ICIS will completely replace PCS and will integrate that information with Federal actions already in the system. ICIS also has the capability to track other activities that support compliance and enforcement programs, including incident tracking, compliance assistance, and compliance monitoring.
NCDB supports implementation of the Federal Insecticide, Fungicide, and Rodenticide Act (FIFRA) and the Toxic Substances Control Act (TSCA). The system tracks inspections in regions and states with cooperative agreements, enforcement actions, and settlements.
The NPDES module of the Compliance Information System (ICIS) tracks surface water permits issued under the Clean Water Act. Under NPDES, all facilities that discharge pollutants from any point source into waters of the United States are required to obtain a permit. The permit will likely contain limits on what can be discharged, impose monitoring and reporting requirements, and include other provisions to ensure that the discharge does not adversely affect water quality.
OSHA-OIS

Map Id: BN312
Direction: SW
Distance: 0.624 mi., 3297 ft.
Elevation: 10 ft.
Relative: Lower

Site Name : NATIONAL GYPSUM | New NGC Inc | GOLD BOND BUILDING PRODUCTS LLC
1850 PIER B STREET
LONG BEACH | Long Beach, CA

Database(s) : [AFS, AST - CA, CALEPA SITES - CA, CIWQS - CA, DOCKET, ECHO, EMI - CA, FRS, HAZNET - CA, HIST AFS 2, HIST CHMIRS - CA, HIST PCS ENF, HIST PCS FACILITY, HWG - CA, ICIS, INACTIVE PCS, MANIFEST EPA, NPDES - CA, PCS FACILITY, RCRA_NONGEN, RCRA_SQG, RFR - CA, STORMWATER, TRIS] ***(cont.)***

Envirosite ID: 220149
EPA ID: CAC002177545

FRS ***(cont.)***

Source Description :

RCRAInfo is EPA's comprehensive information system that supports the Resource Conservation and Recovery Act (RCRA) of 1976 and the Hazardous and Solid Waste Amendments (HSWA) of 1984 through the tracking of events and activities related to facilities that generate, transport, and treat, store, or dispose of hazardous waste. RCRAInfo allows RCRA program staff to track the notification, permit, compliance, and corrective action activities required under RCRA. RCRAInfo also supports generation of the National Hazardous Waste Biennial Report. All generators and treatment, storage, and disposal facilities who handle hazardous waste are required to report to the EPA Administrator at least once every two years to support creation of the Biennial Report.
TRIS is a publicly available EPA database reported annually by certain covered industry groups, as well as federal facilities. It contains information about more than 650 toxic chemicals that are being used, manufactured, treated, transported, or released into the environment, and includes information about waste management and pollution prevention activities.

Source Description :

(E-GGRT, accessible through an EPA web page, is used to submit annual reports in support of the EPA rule for mandatory reporting of greenhouse gases (GHG) by large GHG emissions sources. Implementation of 40 CFR part 98 is referred to as the greenhouse gas reporting program (GHGRP). This comprehensive, nationwide emissions data will provide a better understanding of the sources of GHGs and will guide development of the policies and programs to reduce emissions. The publically available data will allow reporters to track their own emissions, compare them to similar facilities, and aid in identifying cost effective opportunities to reduce emissions in the future.

FRS Environmental Interest

Source and System ID :

AIRS/AFS - 0603700350
CA-ENVIROVIEW - 137813
E-GGRT - 1011213
EIS - 4084711
HWTS-DATAMART - CAD981456957
ICIS - 600042244
ICIS - CAF001018
ICIS - CASCA0000603700350
ICIS - CAZ455711
NCDB - I09#19890221CA001 1
OSHA-OIS - 309908127
RCRAINFO - CAC003074463
RCRAINFO - CAD981456957
TRIS - 90813GLDBN1850W

Map Id: BN312
Direction: SW
Distance: 0.624 mi., 3297 ft.
Elevation: 10 ft.
Relative: Lower

Site Name : NATIONAL GYPSUM | New NGC Inc | GOLD BOND BUILDING PRODUCTS LLC
1850 PIER B STREET
LONG BEACH | Long Beach, CA

Database(s) : [AFS, AST - CA, CALEPA SITES - CA, CIWQS - CA, DOCKET, ECHO, EMI - CA, FRS, HAZNET - CA, HIST AFS 2, HIST CHMIRS - CA, HIST PCS ENF, HIST PCS FACILITY, HWG - CA, ICIS, INACTIVE PCS, MANIFEST EPA, NPDES - CA, PCS FACILITY, RCRA_NONGEN, RCRA_SQG, RFR - CA, STORMWATER, TRIS] ***(cont.)***

Envirosite ID: 220149
EPA ID: CAC002177545

HAZNET - CA

Facility Name :	ACOMARIT (UK) LTD
Facility Address :	1850 PIER B ST, LONG BEACH, CA 90813
County :	LOS ANGELES

Site Details

Generator EPA ID :	CAC002177545
Active :	Inactive
Category :	STATE
Facility Types :	N/R
Type :	TEMPORARY
Contact Name :	N/R
Contact Phone :	N/R
Facility Mailing Address :	1025 W 190TH ST STE 165, GARDENA, CA 902484317
Latitude :	33.78029536
Longitude :	-118.21796503
Agency Hyperlink :	Click here for hyperlink provided by the agency.
Last Date in Agency List :	2021-07-08

Waste Generator Details

State Waste :	2001: 223 - Unspecified oil-containing waste, 40.866 tons to CAT080013352 2000: 223 - Unspecified oil-containing waste, 38.364 tons to CAT080013352 1999: 223 - Unspecified oil-containing waste, 33.36 tons to CAT080013352

Facility Name :	ASHLAND DISTRIBUTION
Facility Address :	1850 PIER B, LONG BEACH, CA 90813
County :	LOS ANGELES

Site Details

Generator EPA ID :	CAC002369199
Active :	Inactive
Category :	STATE
Facility Types :	N/R
Type :	TEMPORARY
Contact Name :	N/R
Contact Phone :	N/R
Facility Mailing Address :	1851 E FIRST ST STE 700, SANTA ANA, CA 927054017
Latitude :	33.78029536
Longitude :	-118.21796503

Map Id: BN312
Direction: SW
Distance: 0.624 mi., 3297 ft.
Elevation: 10 ft.
Relative: Lower

Site Name : NATIONAL GYPSUM | New NGC Inc | GOLD BOND BUILDING PRODUCTS LLC
1850 PIER B STREET
LONG BEACH | Long Beach, CA

Database(s) : [AFS, AST - CA, CALEPA SITES - CA, CIWQS - CA, DOCKET, ECHO, EMI - CA, FRS, HAZNET - CA, HIST AFS 2, HIST CHMIRS - CA, HIST PCS ENF, HIST PCS FACILITY, HWG - CA, ICIS, INACTIVE PCS, MANIFEST EPA, NPDES - CA, PCS FACILITY, RCRA_NONGEN, RCRA_SQG, RFR - CA, STORMWATER, TRIS] ***(cont.)***

Envirosite ID: 220149
EPA ID: CAC002177545

HAZNET - CA ***(cont.)***

Agency Hyperlink : Click here for hyperlink provided by the agency.
Last Date in Agency List : 2021-07-08

Waste Generator Details
State Waste : 2001: 331 - Off-specification, aged or surplus organics, 528.953 tons to AZR000002428
2001: 331 - Off-specification, aged or surplus organics, 217.372 tons to AZC951206114
2001: 331 - Off-specification, aged or surplus organics, 8.25 tons to NED981723513

Facility Name : NATIONAL GYPSUM
Facility Address : 1850 PIER B, LONG BEACH, CA 90813
County : LOS ANGELES

Site Details
Generator EPA ID : CAC002889916
Active : Inactive
Category : STATE
Facility Types : N/R
Type : TEMPORARY
Contact Name : N/R
Contact Phone : N/R
Facility Mailing Address : 1850 PIER B, LONG BEACH, CA 90813
Latitude : 33.78029536
Longitude : -118.21796503
Agency Hyperlink : Click here for hyperlink provided by the agency.
Last Date in Agency List : 2021-07-08

Waste Generator Details
State Waste : 2016: 151 - Asbestos containing waste, 0.46 tons to AZC950823111

Facility Name : NATIONAL GYPSUM
Facility Address : 1850 PIER B ST, LONG BEACH, CA 90813
County : LOS ANGELES

Map Id: BN312
Direction: SW
Distance: 0.624 mi., 3297 ft.
Elevation: 10 ft.
Relative: Lower

Site Name : NATIONAL GYPSUM | New NGC Inc | GOLD BOND BUILDING PRODUCTS LLC
1850 PIER B STREET
LONG BEACH | Long Beach, CA

Database(s) : [AFS, AST - CA, CALEPA SITES - CA, CIWQS - CA, DOCKET, ECHO, EMI - CA, FRS, HAZNET - CA, HIST AFS 2, HIST CHMIRS - CA, HIST PCS ENF, HIST PCS FACILITY, HWG - CA, ICIS, INACTIVE PCS, MANIFEST EPA, NPDES - CA, PCS FACILITY, RCRA_NONGEN, RCRA_SQG, RFR - CA, STORMWATER, TRIS] ***(cont.)***

Envirosite ID: 220149
EPA ID: CAC002177545

HAZNET - CA ***(cont.)***

Site Details

Generator EPA ID :	CAC002863085
Active :	Inactive
Category :	STATE
Facility Types :	N/R
Type :	TEMPORARY
Contact Name :	N/R
Contact Phone :	N/R
Facility Mailing Address :	1850 PIER B ST, LONG BEACH, CA 908132604
Latitude :	33.78029536
Longitude :	-118.21796503
Agency Hyperlink :	Click here for hyperlink provided by the agency.
Last Date in Agency List :	2021-07-08

Waste Generator Details

State Waste :	2016: 151 - Asbestos containing waste, 0.23 tons to CAD009007626

Facility Name :	NATIONAL GYPSUM
Facility Address :	1850 PIER B STREET, LONG BEACH, CA 90813
County :	LOS ANGELES

Site Details

Generator EPA ID :	CAC003074463
Active :	Inactive
Category :	STATE
Facility Types :	N/R
Type :	TEMPORARY
Contact Name :	N/R
Contact Phone :	N/R
Facility Mailing Address :	1850 PIER B STREET, LONG BEACH, CA 90813
Latitude :	33.77610298
Longitude :	-118.22077101
Agency Hyperlink :	Click here for hyperlink provided by the agency.
Last Date in Agency List :	2021-07-08

Generator EPA ID :	CAC002951672
Active :	Inactive
Category :	STATE
Facility Types :	N/R
Type :	TEMPORARY
Contact Name :	N/R
Contact Phone :	N/R

Map Id: BN312
Direction: SW
Distance: 0.624 mi., 3297 ft.
Elevation: 10 ft.
Relative: Lower

Site Name : NATIONAL GYPSUM | New NGC Inc | GOLD BOND BUILDING PRODUCTS LLC
1850 PIER B STREET
LONG BEACH | Long Beach, CA

Database(s) : [AFS, AST - CA, CALEPA SITES - CA, CIWQS - CA, DOCKET, ECHO, EMI - CA, FRS, HAZNET - CA, HIST AFS 2, HIST CHMIRS - CA, HIST PCS ENF, HIST PCS FACILITY, HWG - CA, ICIS, INACTIVE PCS, MANIFEST EPA, NPDES - CA, PCS FACILITY, RCRA_NONGEN, RCRA_SQG, RFR - CA, STORMWATER, TRIS] ***(cont.)***

Envirosite ID: 220149
EPA ID: CAC002177545

HAZNET - CA ***(cont.)***

Facility Mailing Address :	1850 PIER B STREET, LONG BEACH, CA 90813
Latitude :	33.78029536
Longitude :	-118.21796503
Agency Hyperlink :	Click here for hyperlink provided by the agency.
Last Date in Agency List :	2021-07-08

Waste Generator Details

State Waste :	2018: 151 - Asbestos containing waste, 0.23000 tons to AZC950823111

Facility Name :	NGC
Facility Address :	1850 PIER B ST, LONG BEACH, CA 90813
County :	LOS ANGELES

Site Details

Generator EPA ID :	CAD981456957
Active :	Active
Category :	FEDERAL
Facility Types :	N/R
Type :	PERMANENT
Contact Name :	N/R
Contact Phone :	N/R
Facility Mailing Address :	1850 PIER B STREET, LONG BEACH, CA 908130000
Latitude :	33.78029536
Longitude :	-118.21796503
Agency Hyperlink :	Click here for hyperlink provided by the agency.
Last Date in Agency List :	2021-07-08

Waste Generator Details

Details for this site have been truncated due to the large number of available details for this site within this dataset. For the complete details for this site, contact your Envirosite account representative for a complimentary site report containing all of the details available.

State Waste :	2019: 343 - Unspecified organic liquid mixture, 0.20000 tons to NED981723513 2019: 331 - Off-specification, aged or surplus organics, 0.07500 tons to CAD980675276 2019: 352 - Other organic solids, 0.22500 tons to CAD044429835 2019: 135 - Unspecified aqueous solution, 0.05000 tons to CAD980675276

Map Id: BN312
Direction: SW
Distance: 0.624 mi., 3297 ft.
Elevation: 10 ft.
Relative: Lower

Site Name : NATIONAL GYPSUM | New NGC Inc | GOLD BOND BUILDING PRODUCTS LLC
1850 PIER B STREET
LONG BEACH | Long Beach, CA

Database(s) : [AFS, AST - CA, CALEPA SITES - CA, CIWQS - CA, DOCKET, ECHO, EMI - CA, FRS, HAZNET - CA, HIST AFS 2, HIST CHMIRS - CA, HIST PCS ENF, HIST PCS FACILITY, HWG - CA, ICIS, INACTIVE PCS, MANIFEST EPA, NPDES - CA, PCS FACILITY, RCRA_NONGEN, RCRA_SQG, RFR - CA, STORMWATER, TRIS] ***(cont.)***

Envirosite ID: 220149
EPA ID: CAC002177545

HAZNET - CA ***(cont.)***

2019: 212 - Oxygenated solvents (acetone, butanol, ethyl acetate, etc.), 0.05000 tons to NED981723513
2018: 141 - Off-specification, aged or surplus inorganics, 2.86000 tons to CAD980675276
2018: 331 - Off-specification, aged or surplus organics, 0.15000 tons to NED981723513
2018: 352 - Other organic solids, 1.64000 tons to CAD044429835
2017: 133 - Aqueous solution with total organic residues 10 percent or more, tons to CAD099452708
2017: 221 - Waste oil and mixed oil, 1.14 tons to CAD099452708
2016: 223 - Unspecified oil-containing waste, 1 tons to CAD044429835
2016: 141 - Off-specification, aged or surplus inorganics, 4.605 tons to UTD991301748
2015: 141 - Off-specification, aged or surplus inorganics, 0.025 tons to CAD044429835
2015: 352 - Other organic solids, 0.025 tons to CAD044429835
2014: 352 - Other organic solids, 1.1 tons to CAD044429835
2014: 352 - Other organic solids, 0.275 tons to CAD044429835
2014: 343 - Unspecified organic liquid mixture, 0.15 tons to CAD044429835
2014: 141 - Off-specification, aged or surplus inorganics, 4.4 tons to CAD980675276
2013: 331 - Off-specification, aged or surplus organics, 0.185 tons to ARD069748192
2013: 223 - Unspecified oil-containing waste, 0.2 tons to CAT080013352
2013: 214 - Unspecified solvent mixture, 0.025 tons to NED981723513
2011: 331 - Off-specification, aged or surplus organics, 0.04 tons to CAD028409019
2011: 331 - Off-specification, aged or surplus organics, 1.551 tons to CAD982444481
2011: 223 - Unspecified oil-containing waste, 0.075 tons to CAD028409019
2011: 352 - Other organic solids, 0.75 tons to CAD028409019
2011: 221 - Waste oil and mixed oil, 4.94 tons to CAT080013352
2011: 221 - Waste oil and mixed oil, 0.152 tons to CAD981696420
2011: 331 - Off-specification, aged or surplus organics, 4.224 tons to CAT080013352
2010: 221 - Waste oil and mixed oil, 0.76 tons to CAD028409019
2010: 512 - Other empty containers 30 gallons or more, 0.25 tons to CAD028409019

Facility Name : SCOOTER MITCHEL
Facility Address : 1850 PIER B ST, LONG BEACH, CA 90813
County : LOS ANGELES

Map Id: BN312
Direction: SW
Distance: 0.624 mi., 3297 ft.
Elevation: 10 ft.
Relative: Lower

Site Name : NATIONAL GYPSUM | New NGC Inc |
GOLD BOND BUILDING PRODUCTS LLC
1850 PIER B STREET
LONG BEACH | Long Beach, CA

Database(s) : [AFS, AST - CA, CALEPA SITES - CA, CIWQS - CA, DOCKET, ECHO, EMI - CA, FRS, HAZNET - CA, HIST AFS 2, HIST CHMIRS - CA, HIST PCS ENF, HIST PCS FACILITY, HWG - CA, ICIS, INACTIVE PCS, MANIFEST EPA, NPDES - CA, PCS FACILITY, RCRA_NONGEN, RCRA_SQG, RFR - CA, STORMWATER, TRIS] ***(cont.)***

Envirosite ID: 220149
EPA ID: CAC002177545

HAZNET - CA ***(cont.)***

Site Details

Generator EPA ID :	CAC002670211
Active :	Inactive
Category :	STATE
Facility Types :	N/R
Type :	TEMPORARY
Contact Name :	N/R
Contact Phone :	N/R
Facility Mailing Address :	1850 PIER B ST, LONG BEACH, CA 908132604
Latitude :	33.78029536
Longitude :	-118.21796503
Agency Hyperlink :	Click here for hyperlink provided by the agency.
Last Date in Agency List :	2021-07-08

Waste Generator Details

State Waste :	2011: 151 - Asbestos containing waste, 9.2 tons to AZC950823111

HIST AFS 2

Facility Name :	NEW NGC INC
Facility Address :	1850 PIER B ST, LONG BEACH, CA 90813
County :	LOS ANGELES

Site Details

PEPA :	110001187689
Region :	09
STTE :	06
County Code :	037
PCDS :	00350
DB Number :	002128866
AQCR :	024
SIC Code :	3275
NIC Code :	327420
DCS :	3
DCL :	A
Government :	0
CMSC :	A
HP1F :	N/R
Last Date in Agency List :	2015-01-14

Map Id: BN312
Direction: SW
Distance: 0.624 mi., 3297 ft.
Elevation: 10 ft.
Relative: Lower

Site Name : NATIONAL GYPSUM | New NGC Inc | GOLD BOND BUILDING PRODUCTS LLC
1850 PIER B STREET
LONG BEACH | Long Beach, CA

Database(s) : [AFS, AST - CA, CALEPA SITES - CA, CIWQS - CA, DOCKET, ECHO, EMI - CA, FRS, HAZNET - CA, HIST AFS 2, HIST CHMIRS - CA, HIST PCS ENF, HIST PCS FACILITY, HWG - CA, ICIS, INACTIVE PCS, MANIFEST EPA, NPDES - CA, PCS FACILITY, RCRA_NONGEN, RCRA_SQG, RFR - CA, STORMWATER, TRIS] ***(cont.)***

Envirosite ID: 220149
EPA ID: CAC002177545

HIST AFS 2 ***(cont.)***

Air Program Pollutant Data

Region :	09
STTE :	06
County Code :	037
PCDS :	00350
APC :	0
PLAP :	VOC
DCAP :	3
DCLP :	A
DATT :	X

Region :	09
STTE :	06
County Code :	037
PCDS :	00350
APC :	V
PLAP :	FACIL
DCAP :	3
DCLP :	A
DATT :	N/R

Region :	09
STTE :	06
County Code :	037
PCDS :	00350
APC :	0
PLAP :	ADMIN
DCAP :	3
DCLP :	A
DATT :	N/R

Region :	09
STTE :	06
County Code :	037
PCDS :	00350
APC :	0
PLAP :	P1
DCAP :	3
DCLP :	A
DATT :	N

Region :	09
STTE :	06
County Code :	037

Map Id: BN312
Direction: SW
Distance: 0.624 mi., 3297 ft.
Elevation: 10 ft.
Relative: Lower

Site Name : NATIONAL GYPSUM | New NGC Inc | GOLD BOND BUILDING PRODUCTS LLC
1850 PIER B STREET
LONG BEACH | Long Beach, CA

Database(s) : [AFS, AST - CA, CALEPA SITES - CA, CIWQS - CA, DOCKET, ECHO, EMI - CA, FRS, HAZNET - CA, HIST AFS 2, HIST CHMIRS - CA, HIST PCS ENF, HIST PCS FACILITY, HWG - CA, ICIS, INACTIVE PCS, MANIFEST EPA, NPDES - CA, PCS FACILITY, RCRA_NONGEN, RCRA_SQG, RFR - CA, STORMWATER, TRIS] ***(cont.)***

Envirosite ID: 220149
EPA ID: CAC002177545

HIST AFS 2 ***(cont.)***

PCDS :	00350
APC :	0
PLAP :	CO
DCAP :	3
DCLP :	A
DATT :	A

Region :	09
STTE :	06
County Code :	037
PCDS :	00350
APC :	0
PLAP :	HC
DCAP :	3
DCLP :	A
DATT :	N

Region :	09
STTE :	06
County Code :	037
PCDS :	00350
APC :	0
PLAP :	NO2
DCAP :	3
DCLP :	A
DATT :	A

Region :	09
STTE :	06
County Code :	037
PCDS :	00350
APC :	0
PLAP :	PT
DCAP :	3
DCLP :	A
DATT :	N

Class A Sources - Actions 4

Map Id: BN312
Direction: SW
Distance: 0.624 mi., 3297 ft.
Elevation: 10 ft.
Relative: Lower

Site Name : NATIONAL GYPSUM | New NGC Inc | GOLD BOND BUILDING PRODUCTS LLC
1850 PIER B STREET
LONG BEACH | Long Beach, CA

Database(s) : [AFS, AST - CA, CALEPA SITES - CA, CIWQS - CA, DOCKET, ECHO, EMI - CA, FRS, HAZNET - CA, HIST AFS 2, HIST CHMIRS - CA, HIST PCS ENF, HIST PCS FACILITY, HWG - CA, ICIS, INACTIVE PCS, MANIFEST EPA, NPDES - CA, PCS FACILITY, RCRA_NONGEN, RCRA_SQG, RFR - CA, STORMWATER, TRIS] ***(cont.)***

Envirosite ID: 220149
EPA ID: CAC002177545

HIST AFS 2 ***(cont.)***

Details for this site have been truncated due to the large number of available details for this site within this dataset. For the complete details for this site, contact your Envirosite account representative for a complimentary site report containing all of the details available.

Region :	09
STTE :	06
County Code :	037
PCDS :	00350
APC :	V
ANTI :	FS
DTA :	121204
PAM :	N/R

Region :	09
STTE :	06
County Code :	037
PCDS :	00350
APC :	0
ANTI :	VR
DTA :	120822
PAM :	000005000

Region :	09
STTE :	06
County Code :	037
PCDS :	00350
APC :	0
ANTI :	FS
DTA :	131204
PAM :	N/R

Region :	09
STTE :	06
County Code :	037
PCDS :	00350
APC :	0
ANTI :	FS
DTA :	060630
PAM :	N/R

Region :	09
STTE :	06
County Code :	037
PCDS :	00350

Map Id: BN312
Direction: SW
Distance: 0.624 mi., 3297 ft.
Elevation: 10 ft.
Relative: Lower

Site Name : NATIONAL GYPSUM | New NGC Inc | GOLD BOND BUILDING PRODUCTS LLC
1850 PIER B STREET
LONG BEACH | Long Beach, CA

Database(s) : [AFS, AST - CA, CALEPA SITES - CA, CIWQS - CA, DOCKET, ECHO, EMI - CA, FRS, HAZNET - CA, HIST AFS 2, HIST CHMIRS - CA, HIST PCS ENF, HIST PCS FACILITY, HWG - CA, ICIS, INACTIVE PCS, MANIFEST EPA, NPDES - CA, PCS FACILITY, RCRA_NONGEN, RCRA_SQG, RFR - CA, STORMWATER, TRIS] ***(cont.)***

Envirosite ID: 220149
EPA ID: CAC002177545

HIST AFS 2 ***(cont.)***

APC :	V
ANTI :	CC
DTA :	100914
PAM :	N/R
Region :	09
STTE :	06
County Code :	037
PCDS :	00350
APC :	V
ANTI :	TR
DTA :	080313
PAM :	N/R
Region :	09
STTE :	06
County Code :	037
PCDS :	00350
APC :	V
ANTI :	CC
DTA :	070828
PAM :	N/R
Region :	09
STTE :	06
County Code :	037
PCDS :	00350
APC :	V
ANTI :	7C
DTA :	090630
PAM :	N/R
Region :	09
STTE :	06
County Code :	037
PCDS :	00350
APC :	0
ANTI :	VR
DTA :	110609
PAM :	N/R
Region :	09
STTE :	06

Map Id: BN312
Direction: SW
Distance: 0.624 mi., 3297 ft.
Elevation: 10 ft.
Relative: Lower

Site Name : NATIONAL GYPSUM | New NGC Inc | GOLD BOND BUILDING PRODUCTS LLC
1850 PIER B STREET
LONG BEACH | Long Beach, CA

Database(s) : [AFS, AST - CA, CALEPA SITES - CA, CIWQS - CA, DOCKET, ECHO, EMI - CA, FRS, HAZNET - CA, HIST AFS 2, HIST CHMIRS - CA, HIST PCS ENF, HIST PCS FACILITY, HWG - CA, ICIS, INACTIVE PCS, MANIFEST EPA, NPDES - CA, PCS FACILITY, RCRA_NONGEN, RCRA_SQG, RFR - CA, STORMWATER, TRIS] ***(cont.)***

Envirosite ID: 220149
EPA ID: CAC002177545

HIST AFS 2 ***(cont.)***

County Code :	037
PCDS :	00350
APC :	V
ANTI :	SR
DTA :	111021
PAM :	N/R

Facilities with Issued Permits

Region :	09
STTE :	06
County Code :	037
PCDS :	00350
PNME :	NEW NGC INC
Street :	1850 PIER B ST, LONG BEACH, CA 90813

General Permit Information

Region :	09
STTE :	06
County Code :	037
PCDS :	00350
ASPN :	12428
PMTC :	V
PMTD :	TITLE V PERMIT - PLANT SP

Historical Quarterly 4

Region :	09
STTE :	06
County Code :	037
PCDS :	00350
SCH :	3
HDT :	1302
APH :	V

Region :	09
STTE :	06
County Code :	037
PCDS :	00350
SCH :	3
HDT :	1204
APH :	0

Map Id: BN312
Direction: SW
Distance: 0.624 mi., 3297 ft.
Elevation: 10 ft.
Relative: Lower

Site Name : NATIONAL GYPSUM | New NGC Inc | GOLD BOND BUILDING PRODUCTS LLC
1850 PIER B STREET
LONG BEACH | Long Beach, CA

Database(s) : [AFS, AST - CA, CALEPA SITES - CA, CIWQS - CA, DOCKET, ECHO, EMI - CA, FRS, HAZNET - CA, HIST AFS 2, HIST CHMIRS - CA, HIST PCS ENF, HIST PCS FACILITY, HWG - CA, ICIS, INACTIVE PCS, MANIFEST EPA, NPDES - CA, PCS FACILITY, RCRA_NONGEN, RCRA_SQG, RFR - CA, STORMWATER, TRIS] ***(cont.)***

Envirosite ID: 220149
EPA ID: CAC002177545

HIST AFS 2 ***(cont.)***

Region :	09
STTE :	06
County Code :	037
PCDS :	00350
SCH :	3
HDT :	1302
APH :	0

Region :	09
STTE :	06
County Code :	037
PCDS :	00350
SCH :	3
HDT :	1403
APH :	0

Region :	09
STTE :	06
County Code :	037
PCDS :	00350
SCH :	3
HDT :	1303
APH :	V

Region :	09
STTE :	06
County Code :	037
PCDS :	00350
SCH :	3
HDT :	1301
APH :	0

Region :	09
STTE :	06
County Code :	037
PCDS :	00350
SCH :	3
HDT :	1402
APH :	V

Region :	09
STTE :	06
County Code :	037

Map Id: BN312
Direction: SW
Distance: 0.624 mi., 3297 ft.
Elevation: 10 ft.
Relative: Lower

Site Name : NATIONAL GYPSUM | New NGC Inc | GOLD BOND BUILDING PRODUCTS LLC
1850 PIER B STREET
LONG BEACH | Long Beach, CA

Database(s) : [AFS, AST - CA, CALEPA SITES - CA, CIWQS - CA, DOCKET, ECHO, EMI - CA, FRS, HAZNET - CA, HIST AFS 2, HIST CHMIRS - CA, HIST PCS ENF, HIST PCS FACILITY, HWG - CA, ICIS, INACTIVE PCS, MANIFEST EPA, NPDES - CA, PCS FACILITY, RCRA_NONGEN, RCRA_SQG, RFR - CA, STORMWATER, TRIS] ***(cont.)***

Envirosite ID: 220149
EPA ID: CAC002177545

HIST AFS 2 ***(cont.)***

PCDS :	00350
SCH :	3
HDT :	1303
APH :	0
Region :	09
STTE :	06
County Code :	037
PCDS :	00350
SCH :	3
HDT :	1401
APH :	V
Region :	09
STTE :	06
County Code :	037
PCDS :	00350
SCH :	3
HDT :	1201
APH :	V

Permit Events

Region :	09
STTE :	06
County Code :	037
PCDS :	00350
PAPN :	12428
PATY :	IF
PADL :	*PERMIT AUTHORITY ISSUES FINAL PERMIT
PACN :	001
PDEA :	19991018

HIST CHMIRS - CA

Facility Address :	1850 Pier B St., Long Beach
County :	Los Angeles County
Notified Date :	2002-07-30 07:12:39
Control Number :	02-4119
Substance 1 :	Hot Water and Petroleum
Quantity 1 :	0.000000
Measure 1 :	N/R
Type 1 :	N/R

Map Id: BN312
Direction: SW
Distance: 0.624 mi., 3297 ft.
Elevation: 10 ft.
Relative: Lower

Site Name : NATIONAL GYPSUM | New NGC Inc | GOLD BOND BUILDING PRODUCTS LLC
1850 PIER B STREET
LONG BEACH | Long Beach, CA

Database(s) : [AFS, AST - CA, CALEPA SITES - CA, CIWQS - CA, DOCKET, ECHO, EMI - CA, FRS, HAZNET - CA, HIST AFS 2, HIST CHMIRS - CA, HIST PCS ENF, HIST PCS FACILITY, HWG - CA, ICIS, INACTIVE PCS, MANIFEST EPA, NPDES - CA, PCS FACILITY, RCRA_NONGEN, RCRA_SQG, RFR - CA, STORMWATER, TRIS] ***(cont.)***

Envirosite ID: 220149
EPA ID: CAC002177545

HIST CHMIRS - CA ***(cont.)***

Pipeline 1 :	N/R
Vessel 1 (300 Tons) :	N/R
Substance 2 :	N/R
Quantity 2 :	N/R
Measure 2 :	N/R
Type 2 :	N/R
Pipeline 2 :	N/R
Vessel 2 (300 Tons) :	N/R
Substance 3 :	N/R
Quantity 3 :	N/R
Measure 3 :	N/R
Type 3 :	N/R
Pipeline 3 :	N/R
Vessel 3 (300 Tons) :	N/R

Description :	The release is still ongoing, over 1,000 gallons of hot water mixed with a small amount of petroleum, going into an underground storm drain. This is producing a light sheen on the water.

Contained :	No
Water? :	Yes
Water Way :	Storm Drain
Incident Date :	2002-07-30
Time :	N/R
Spill Site :	Waterways
Site :	N/R
Cause :	N/R
Other Causes :	N/R
Injuries (Y/N) :	N/R
Injuries Number :	0
Fatal (Y/N) :	N/R
Fatal Number :	0
Evacs (Y/N) :	N/R
Evacs Number :	0
Cleanup :	Responsible Party
Admin Agency :	Long Beach Fire Department

HIST PCS ENF

Facility Name :	NATIONAL GYPSUM
Facility Address :	1850 PIER B STREET, LONG BEACH, CA 90813

Effective Date :	1997-04-17
Expiration Date :	2002-04-17
NPDES ID :	CAF001018
FRS Facility Site ID :	56642
Primary Facility SIC Code :	9999

Map Id: BN312
Direction: SW
Distance: 0.624 mi., 3297 ft.
Elevation: 10 ft.
Relative: Lower

Site Name : NATIONAL GYPSUM | New NGC Inc | GOLD BOND BUILDING PRODUCTS LLC
1850 PIER B STREET
LONG BEACH | Long Beach, CA

Database(s) : [AFS, AST - CA, CALEPA SITES - CA, CIWQS - CA, DOCKET, ECHO, EMI - CA, FRS, HAZNET - CA, HIST AFS 2, HIST CHMIRS - CA, HIST PCS ENF, HIST PCS FACILITY, HWG - CA, ICIS, INACTIVE PCS, MANIFEST EPA, NPDES - CA, PCS FACILITY, RCRA_NONGEN, RCRA_SQG, RFR - CA, STORMWATER, TRIS] ***(cont.)***

Envirosite ID: 220149
EPA ID: CAC002177545

HIST PCS ENF ***(cont.)***

Primary Facility SIC Description :	Nonclassifiable Establishments
Current Major/Minor Status :	Minor
Facility Type Description :	N/R
Facility Non-Government Contact Name:	N/R
Facility Non-Gov Addresses :	1850 PIER B STREET, LONG BEACH, CA 90813
Total Actual Average Flow (MGD) :	N/R
Total App. Design Flow (MGD) :	N/R
Pretreat Program Required Indicator :	N/R
State Water Body :	N/R
State Water Body Name :	N/R
Tribal Land Code :	N/R
Tribal Land Name :	N/R
Contact Office Telephone Number :	N/R
Permit Non-Gov Addresses :	1850 PIER B STREET
Permit Non-Government Contact Name :	N/R
Permit Type Description :	General Permit Covered Facility
Last Date in Agency List :	2015-01-15

HIST PCS FACILITY

Facility Name :	NATIONAL GYPSUM
Facility Address :	1850 PIER B STREET, LONG BEACH, CA 90813
County :	N/R
FRS Facility Site ID :	56642
NPDES ID :	CAF001018
Current Major/Minor Status :	Minor
Facility Type Description :	N/R
Permit Type :	General Permit Covered Facility
Primary Facility SIC Code :	9999
Primary Facility SIC Description :	Nonclassifiable Establishments
Total Actual Average Flow (MGD) :	N/R
Total App. Design Flow (MGD) :	N/R
Pretreat Prog Req'd Indicator Description:	N/R
State Water Body Number :	N/R
State Water Body Name :	N/R
Effective Date :	1997-04-17 00:00:00
Expiration Date :	2002-04-17 00:00:00
Tribal Land Code :	N/R
Tribal Land Name :	N/R
Facility Contact Name :	N/R
Contact Number :	N/R
Contact Address :	1850 PIER B STREET, LONG BEACH, CA 90813
Permit Contact Name :	N/R
Permit Contact Address :	1850 PIER B STREET, LONG BEACH, CA 90813
Latitude :	33.780368

Map Id: BN312
Direction: SW
Distance: 0.624 mi., 3297 ft.
Elevation: 10 ft.
Relative: Lower

Site Name : NATIONAL GYPSUM | New NGC Inc | GOLD BOND BUILDING PRODUCTS LLC
1850 PIER B STREET
LONG BEACH | Long Beach, CA

Database(s) : [AFS, AST - CA, CALEPA SITES - CA, CIWQS - CA, DOCKET, ECHO, EMI - CA, FRS, HAZNET - CA, HIST AFS 2, HIST CHMIRS - CA, HIST PCS ENF, HIST PCS FACILITY, HWG - CA, ICIS, INACTIVE PCS, MANIFEST EPA, NPDES - CA, PCS FACILITY, RCRA_NONGEN, RCRA_SQG, RFR - CA, STORMWATER, TRIS] ***(cont.)***

Envirosite ID: 220149
EPA ID: CAC002177545

HIST PCS FACILITY ***(cont.)***

Longitude :	-118.217957
Last Date in Agency list :	2014-12-10

HWG - CA

Facility Name :	ACOMARIT (UK) LTD
Facility Address :	1850 PIER B ST, LONG BEACH, CA 90813
County :	LOS ANGELES
EPA ID :	CAC002177545
Status :	Inactive
Category :	STATE
Type :	TEMPORARY
Facility Type :	N/R
Mailing Address :	1025 W 190TH ST STE 165, GARDENA, CA 902484317
Owner Name :	ACOMARIT (UK) LTD
Owner Address :	302 W 5TH ST STE 101, SAN PEDRO, CA 907310000
Operator Name :	DINESH DEOGAONKAR
Operator Address :	302 W 5TH ST STE 101, SAN PEDRO, CA 907310000
Latitude :	33.781286
Longitude :	-118.221008
Facility Name :	ASHLAND DISTRIBUTION
Facility Address :	1850 PIER B, LONG BEACH, CA 90813
County :	LOS ANGELES
EPA ID :	CAC002369199
Status :	Inactive
Category :	STATE
Type :	TEMPORARY
Facility Type :	N/R
Mailing Address :	1851 E FIRST ST STE 700, SANTA ANA, CA 927054017
Owner Name :	ASHLAND INC
Owner Address :	1851 E FIRST ST STE 700, SANTA ANA, CA 927054017
Operator Name :	ROBERT HELLEBRAND
Operator Address :	1851 E FIRST ST STE 700, SANTA ANA, CA 927054017
Latitude :	33.781286
Longitude :	-118.221008
Facility Name :	NATIONAL GYPSUM
Facility Address :	1850 PIER B, LONG BEACH, CA 90813
County :	LOS ANGELES

Map Id: BN312
Direction: SW
Distance: 0.624 mi., 3297 ft.
Elevation: 10 ft.
Relative: Lower

Site Name : NATIONAL GYPSUM | New NGC Inc | GOLD BOND BUILDING PRODUCTS LLC
1850 PIER B STREET
LONG BEACH | Long Beach, CA

Database(s) : [AFS, AST - CA, CALEPA SITES - CA, CIWQS - CA, DOCKET, ECHO, EMI - CA, FRS, HAZNET - CA, HIST AFS 2, HIST CHMIRS - CA, HIST PCS ENF, HIST PCS FACILITY, HWG - CA, ICIS, INACTIVE PCS, MANIFEST EPA, NPDES - CA, PCS FACILITY, RCRA_NONGEN, RCRA_SQG, RFR - CA, STORMWATER, TRIS] ***(cont.)***

Envirosite ID: 220149
EPA ID: CAC002177545

HWG - CA ***(cont.)***

EPA ID :	CAC002889916
Status :	Inactive
Category :	STATE
Type :	TEMPORARY
Facility Type :	N/R
Mailing Address :	1850 PIER B, LONG BEACH, CA 90813
Owner Name :	NATIONAL GYPSUM
Owner Address :	1850 PIER B, LONG BEACH, CA 90813
Operator Name :	NATIONAL GYPSUM
Operator Address :	1850 PIER B, LONG BEACH, CA 90813
Latitude :	-90.0
Longitude :	180.0

Facility Name :	NATIONAL GYPSUM
Facility Address :	1850 PIER B ST, LONG BEACH, CA 90813
County :	LOS ANGELES

EPA ID :	CAC002863085
Status :	Inactive
Category :	STATE
Type :	TEMPORARY
Facility Type :	N/R
Mailing Address :	1850 PIER B ST, LONG BEACH, CA 908132604
Owner Name :	NATIONAL GYPSUM
Owner Address :	1850 PIER B ST, LONG BEACH, CA 908132604
Operator Name :	NATIONAL GYPSUM
Operator Address :	1850 PIER B ST, LONG BEACH, CA 908132604
Latitude :	-90.0
Longitude :	180.0

Facility Name :	NATIONAL GYPSUM
Facility Address :	1850 PIER B STREET, LONG BEACH, CA 90813
County :	LOS ANGELES

EPA ID :	CAC002951672
Status :	Inactive
Category :	STATE
Type :	TEMPORARY
Facility Type :	N/R
Mailing Address :	1850 PIER B STREET, LONG BEACH, CA 90813
Owner Name :	NATIONAL GYPSUM
Owner Address :	1850 PIER B STREET, LONG BEACH, CA 90813
Operator Name :	MIKE PIERCE
Operator Address :	1850 PIER B STREET, LONG BEACH, CA 90813

Map Id: BN312
Direction: SW
Distance: 0.624 mi., 3297 ft.
Elevation: 10 ft.
Relative: Lower

Site Name : NATIONAL GYPSUM | New NGC Inc |
GOLD BOND BUILDING PRODUCTS LLC
1850 PIER B STREET
LONG BEACH | Long Beach, CA

Database(s) : [AFS, AST - CA, CALEPA SITES - CA, CIWQS - CA, DOCKET, ECHO, EMI - CA, FRS, HAZNET - CA, HIST AFS 2, HIST CHMIRS - CA, HIST PCS ENF, HIST PCS FACILITY, HWG - CA, ICIS, INACTIVE PCS, MANIFEST EPA, NPDES - CA, PCS FACILITY, RCRA_NONGEN, RCRA_SQG, RFR - CA, STORMWATER, TRIS] ***(cont.)***

Envirosite ID: 220149
EPA ID: CAC002177545

HWG - CA ***(cont.)***

Latitude :	33.780295
Longitude :	-118.217965
EPA ID :	CAC003074463
Status :	Inactive
Category :	STATE
Type :	TEMPORARY
Facility Type :	N/R
Mailing Address :	1850 PIER B STREET, LONG BEACH, CA 90813
Owner Name :	MIKE PIERCE
Owner Address :	1850 PIER B STREET, LONG BEACH, CA 90813
Operator Name :	MIKE PIERCE
Operator Address :	1850 PIER B STREET, LONG BEACH, CA 90813
Latitude :	33.776103
Longitude :	-118.220771
Facility Name :	NGC
Facility Address :	1850 PIER B ST, LONG BEACH, CA 90813
County :	LOS ANGELES
EPA ID :	CAD981456957
Status :	Active
Category :	FEDERAL
Type :	PERMANENT
Facility Type :	N/R
Mailing Address :	1850 PIER B STREET, LONG BEACH, CA 908130000
Owner Name :	C D SPANGLER
Owner Address :	1850 PIER B ST, LONG BEACH, CA 908132604
Operator Name :	ADAM ROHLOFF
Operator Address :	1850 PIER B ST, LONG BEACH, CA 90813
Latitude :	33.781305
Longitude :	-118.220988
Facility Name :	SCOOTER MITCHEL
Facility Address :	1850 PIER B ST, LONG BEACH, CA 90813
County :	LOS ANGELES
EPA ID :	CAC002670211
Status :	Inactive
Category :	STATE
Type :	TEMPORARY
Facility Type :	N/R
Mailing Address :	1850 PIER B ST, LONG BEACH, CA 908132604

Map Id: BN312
Direction: SW
Distance: 0.624 mi., 3297 ft.
Elevation: 10 ft.
Relative: Lower

Site Name : NATIONAL GYPSUM | New NGC Inc | GOLD BOND BUILDING PRODUCTS LLC
1850 PIER B STREET
LONG BEACH | Long Beach, CA

Database(s) : [AFS, AST - CA, CALEPA SITES - CA, CIWQS - CA, DOCKET, ECHO, EMI - CA, FRS, HAZNET - CA, HIST AFS 2, HIST CHMIRS - CA, HIST PCS ENF, HIST PCS FACILITY, HWG - CA, ICIS, INACTIVE PCS, MANIFEST EPA, NPDES - CA, PCS FACILITY, RCRA_NONGEN, RCRA_SQG, RFR - CA, STORMWATER, TRIS] ***(cont.)***

Envirosite ID: 220149
EPA ID: CAC002177545

HWG - CA ***(cont.)***

Owner Name :	SCOOTER MITCHEL
Owner Address :	1850 PIER B ST, LONG BEACH, CA 908132604
Operator Name :	SCOOTER MITCHEL
Operator Address :	1850 PIER B ST, LONG BEACH, CA 908132604
Latitude :	33.78127
Longitude :	-118.22096

ICIS

Facility Name :	GOLD BOND BUILDING PRODUCTS LLC
Facility Address :	1850 PIER B STREET, LONG BEACH, CA 90813

Site Details

NPDES ID :	CAZ455711
ICIS Facility Interest ID :	3600732167
Facility UIN :	110001187689
Facility Type Code :	Privately Owned Facility
Impaired Waters :	N/R
Latitude :	33.77954
Longitude :	-118.21762
Last Date in Agency List :	2021-08-17

Facility NAICS

NAICS Code :	N/R
NAICS Description :	N/R

Facility SIC

SIC Code :	3275
SIC Description :	Gypsum Products

Facility Name :	NATIONAL GYPSUM
Facility Address :	1850 PIER B STREET, LONG BEACH, CA 90813

Site Details

NPDES ID :	CAF001018
ICIS Facility Interest ID :	1200003853
Facility UIN :	110001187689
Facility Type Code :	N/R
Impaired Waters :	N/R

Map Id: BN312
Direction: SW
Distance: 0.624 mi., 3297 ft.
Elevation: 10 ft.
Relative: Lower

Site Name : NATIONAL GYPSUM | New NGC Inc | GOLD BOND BUILDING PRODUCTS LLC
1850 PIER B STREET
LONG BEACH | Long Beach, CA

Database(s) : [AFS, AST - CA, CALEPA SITES - CA, CIWQS - CA, DOCKET, ECHO, EMI - CA, FRS, HAZNET - CA, HIST AFS 2, HIST CHMIRS - CA, HIST PCS ENF, HIST PCS FACILITY, HWG - CA, ICIS, INACTIVE PCS, MANIFEST EPA, NPDES - CA, PCS FACILITY, RCRA_NONGEN, RCRA_SQG, RFR - CA, STORMWATER, TRIS] ***(cont.)***

Envirosite ID: 220149
EPA ID: CAC002177545

ICIS ***(cont.)***

Latitude : 33.780368
Longitude : -118.217957
Last Date in Agency List : 2021-08-17

Facility NAICS
NAICS Code : N/R
NAICS Description : N/R

Facility SIC
SIC Code : 9999
SIC Description : Nonclassifiable Establishments

Facility Name : NEW NGC INC
Facility Address : 1850 PIER B STREET, LONG BEACH, CA 90813

Site Details
NPDES ID : CAZ455711
ICIS Facility Interest ID : 3600732167
Facility UIN : 110001187689
Facility Type Code : Privately Owned Facility
Impaired Waters : N/R
Latitude : 33.77954
Longitude : -118.21762
Last Date in Agency List : 2021-03-15

Facility NAICS
NAICS Code : N/R
NAICS Description : N/R

Facility SIC
SIC Code : 3275
SIC Description : Gypsum Products

INACTIVE PCS

Issue Date : 2015-07-01
Original Issue Date : 2015-07-01

Map Id: BN312
Direction: SW
Distance: 0.624 mi., 3297 ft.
Elevation: 10 ft.
Relative: Lower

Site Name : NATIONAL GYPSUM | New NGC Inc |
GOLD BOND BUILDING PRODUCTS LLC
1850 PIER B STREET
LONG BEACH | Long Beach, CA

Database(s) : [AFS, AST - CA, CALEPA SITES - CA, CIWQS - CA, DOCKET, ECHO, EMI - CA, FRS, HAZNET - CA, HIST AFS 2, HIST CHMIRS - CA, HIST PCS ENF, HIST PCS FACILITY, HWG - CA, ICIS, INACTIVE PCS, MANIFEST EPA, NPDES - CA, PCS FACILITY, RCRA_NONGEN, RCRA_SQG, RFR - CA, STORMWATER, TRIS] ***(cont.)***

Envirosite ID: 220149
EPA ID: CAC002177545

INACTIVE PCS ***(cont.)***

Effective Date :	2015-07-01
Expiration Date :	2020-06-30
Retirement Date :	N/R
Termination Date :	N/R
Issuing Agency :	CA Waterboards
Agency Type :	State
Activity ID :	3601111539
External Permit Number :	CAZ455711
Facility Type Indicator :	NON-POTW
Permit Type :	General Permit Covered Facility-NPDES)
Major Minor Status :	N
Permit Status :	Expired
Total Design Flow Number :	N/R
Actual Average Flow Number :	N/R
State Water Body :	N/R
State Water Body Name :	N/R
Permit Name :	New NGC Inc
Permit Comp Status :	Y
RNC Tracking :	Y
Master External Permit Number :	CAS000001
TMDL Interface :	N/R
EDMR Authorization :	N
Pretreatment Indicator :	N/R
Last Date in Agency List :	2021-03-17

Issue Date :	2015-07-01
Original Issue Date :	2015-07-01
Effective Date :	2015-07-01
Expiration Date :	2020-06-30
Retirement Date :	N/R
Termination Date :	N/R
Issuing Agency :	CA Waterboards
Agency Type :	State
Activity ID :	3601111539
External Permit Number :	CAZ455711
Facility Type Indicator :	NON-POTW
Permit Type :	General Permit Covered Facility-NPDES)
Major Minor Status :	N
Permit Status :	Expired
Total Design Flow Number :	N/R
Actual Average Flow Number :	N/R
State Water Body :	N/R
State Water Body Name :	N/R
Permit Name :	Gold Bond Building Products LLC
Permit Comp Status :	Y
RNC Tracking :	Y
Master External Permit Number :	CAS000001

Map Id: BN312
Direction: SW
Distance: 0.624 mi., 3297 ft.
Elevation: 10 ft.
Relative: Lower

Site Name : NATIONAL GYPSUM | New NGC Inc | GOLD BOND BUILDING PRODUCTS LLC
1850 PIER B STREET
LONG BEACH | Long Beach, CA

Database(s) : [AFS, AST - CA, CALEPA SITES - CA, CIWQS - CA, DOCKET, ECHO, EMI - CA, FRS, HAZNET - CA, HIST AFS 2, HIST CHMIRS - CA, HIST PCS ENF, HIST PCS FACILITY, HWG - CA, ICIS, INACTIVE PCS, MANIFEST EPA, NPDES - CA, PCS FACILITY, RCRA_NONGEN, RCRA_SQG, RFR - CA, STORMWATER, TRIS] ***(cont.)***

Envirosite ID: 220149
EPA ID: CAC002177545

INACTIVE PCS ***(cont.)***

TMDL Interface :	N/R
EDMR Authorization :	N
Pretreatment Indicator :	N/R
Last Date in Agency List :	2021-08-19

Issue Date :	1997-04-17
Original Issue Date :	1997-04-17
Effective Date :	1997-04-17
Expiration Date :	2002-04-17
Retirement Date :	N/R
Termination Date :	N/R
Issuing Agency :	N/R
Agency Type :	State
Activity ID :	1200016425
External Permit Number :	CAF001018
Facility Type Indicator :	NON-POTW
Permit Type :	General Permit Covered Facility-NPDES)
Major Minor Status :	N
Permit Status :	Expired
Total Design Flow Number :	N/R
Actual Average Flow Number :	N/R
State Water Body :	N/R
State Water Body Name :	N/R
Permit Name :	NATIONAL GYPSUM
Permit Comp Status :	Y
RNC Tracking :	Y
Master External Permit Number :	CAS000001
TMDL Interface :	N/R
EDMR Authorization :	N
Pretreatment Indicator :	N/R
Last Date in Agency List :	2021-08-19

MANIFEST EPA

Manifest Details

Details for this site have been truncated due to the large number of available details for this site within this dataset. For the complete details for this site, contact your Envirosite account representative for a complimentary site report containing all of the details available.

Manifest Number :	006529061GBF
Shipped Date :	2020-08-26
Updated Date :	2020-09-10
Received Date :	2020-08-28
Status :	Signed
Generator ID :	CAC003074463
Generator Name :	NATIONAL GYPSUM

Map Id: BN312
Direction: SW
Distance: 0.624 mi., 3297 ft.
Elevation: 10 ft.
Relative: Lower

Site Name : NATIONAL GYPSUM | New NGC Inc | GOLD BOND BUILDING PRODUCTS LLC
1850 PIER B STREET
LONG BEACH | Long Beach, CA

Database(s) : [AFS, AST - CA, CALEPA SITES - CA, CIWQS - CA, DOCKET, ECHO, EMI - CA, FRS, HAZNET - CA, HIST AFS 2, HIST CHMIRS - CA, HIST PCS ENF, HIST PCS FACILITY, HWG - CA, ICIS, INACTIVE PCS, MANIFEST EPA, NPDES - CA, PCS FACILITY, RCRA_NONGEN, RCRA_SQG, RFR - CA, STORMWATER, TRIS] ***(cont.)***

Envirosite ID: 220149
EPA ID: CAC002177545

MANIFEST EPA ***(cont.)***

Generator Address :	1850 PIER B STREET, LONG BEACH, CA 90813
Generator Mailing :	1850 PIER B STREET, LONG BEACH, CA 90813
Generator Contact :	N/R
Destination ID :	AZR000520478
Destination Name :	ENVIRONMENTAL WASTE SOLUTIONS, INC.
Destination Mailing :	PO BOX 626, LOMA LINDA, CA 92354-0626
Destination Address :	31915 INDUSTRIAL LANE, PAKER, AZ 85344
Destination Contact :	N/R
Submission Type :	DataImage5Copy
Origin Type :	Web
Manifest Residue :	N
Rejection :	N
Last Date in Agency List :	2021-09-04

Waste Details

Waste Line Number :	1
Is DOT Hazardous :	N
DOT ID Number :	N/R
DOT Information :	N/R
Non Waste Description :	NON-RCRA HAZARDOUS WASTE LIQUID (MERGAL)
Quantity :	275 Gallons
Quantity Tons, Acute, Non-Acute :	1.146789, 0, 1.146789
Quantity Kg, Acute, Non-Acute :	0, 1040.172
Management Method :	H141 - STORAGE, BULKING AND/OR TRANSFER OFF SITE
Is EPA Waste :	N
Federal Code :	N/R
State Code :	CA - 331

Waste Line Number :	2
Is DOT Hazardous :	N
DOT ID Number :	N/R
DOT Information :	N/R
Non Waste Description :	NON-RCRA HAZARDOUS WASTE LIQUID (LIPATON)
Quantity :	530 Gallons
Quantity Tons, Acute, Non-Acute :	2.210175, 0, 2.210175
Quantity Kg, Acute, Non-Acute :	0, 2004.6951
Management Method :	H141 - STORAGE, BULKING AND/OR TRANSFER OFF SITE
Is EPA Waste :	N
Federal Code :	N/R
State Code :	CA - 331

Waste Line Number :	3
Is DOT Hazardous :	N
DOT ID Number :	N/R

Map Id: BN312
Direction: SW
Distance: 0.624 mi., 3297 ft.
Elevation: 10 ft.
Relative: Lower

Site Name : NATIONAL GYPSUM | New NGC Inc | GOLD BOND BUILDING PRODUCTS LLC
1850 PIER B STREET
LONG BEACH | Long Beach, CA

Database(s) : [AFS, AST - CA, CALEPA SITES - CA, CIWQS - CA, DOCKET, ECHO, EMI - CA, FRS, HAZNET - CA, HIST AFS 2, HIST CHMIRS - CA, HIST PCS ENF, HIST PCS FACILITY, HWG - CA, ICIS, INACTIVE PCS, MANIFEST EPA, NPDES - CA, PCS FACILITY, RCRA_NONGEN, RCRA_SQG, RFR - CA, STORMWATER, TRIS] ***(cont.)***

Envirosite ID: 220149
EPA ID: CAC002177545

MANIFEST EPA ***(cont.)***

DOT Information :	N/R
Non Waste Description :	NON-RCRA HAZARDOUS WASTE SOLID (UREA POWDER)
Quantity :	800 Pounds
Quantity Tons, Acute, Non-Acute :	0.4, 0, 0.4
Quantity Kg, Acute, Non-Acute :	0, 362.812
Management Method :	H141 - STORAGE, BULKING AND/OR TRANSFER OFF SITE
Is EPA Waste :	N
Federal Code :	N/R
State Code :	CA - 352

Waste Line Number :	4
Is DOT Hazardous :	N
DOT ID Number :	N/R
DOT Information :	N/R
Non Waste Description :	NON-RCRA HAZARDOUS WASTE SOLID (SORBITOL CRYSTALLINE)
Quantity :	200 Pounds
Quantity Tons, Acute, Non-Acute :	0.1, 0, 0.1
Quantity Kg, Acute, Non-Acute :	0, 90.703
Management Method :	H141 - STORAGE, BULKING AND/OR TRANSFER OFF SITE
Is EPA Waste :	N
Federal Code :	N/R
State Code :	CA - 352

Manifest Details

Manifest Number :	006529062GBF
Shipped Date :	2020-08-26
Updated Date :	2020-09-10
Received Date :	2020-08-28
Status :	Signed
Generator ID :	CAC003074463
Generator Name :	NATIONAL GYPSUM
Generator Address :	1850 PIER B STREET, LONG BEACH, CA 90813
Generator Mailing :	1850 PIER B STREET, LONG BEACH, CA 90813
Generator Contact :	N/R
Destination ID :	AZR000520478
Destination Name :	ENVIRONMENTAL WASTE SOLUTIONS, INC.
Destination Mailing :	PO BOX 626, LOMA LINDA, CA 92354-0626
Destination Address :	31915 INDUSTRIAL LANE, PAKER, AZ 85344
Destination Contact :	N/R
Submission Type :	DataImage5Copy
Origin Type :	Web
Manifest Residue :	N
Rejection :	N
Last Date in Agency List :	2021-09-04

Map Id: BN312
Direction: SW
Distance: 0.624 mi., 3297 ft.
Elevation: 10 ft.
Relative: Lower

Site Name : NATIONAL GYPSUM | New NGC Inc | GOLD BOND BUILDING PRODUCTS LLC
1850 PIER B STREET
LONG BEACH | Long Beach, CA

Database(s) : [AFS, AST - CA, CALEPA SITES - CA, CIWQS - CA, DOCKET, ECHO, EMI - CA, FRS, HAZNET - CA, HIST AFS 2, HIST CHMIRS - CA, HIST PCS ENF, HIST PCS FACILITY, HWG - CA, ICIS, INACTIVE PCS, MANIFEST EPA, NPDES - CA, PCS FACILITY, RCRA_NONGEN, RCRA_SQG, RFR - CA, STORMWATER, TRIS] ***(cont.)***

Envirosite ID: 220149
EPA ID: CAC002177545

MANIFEST EPA ***(cont.)***

Waste Details

Waste Line Number :	1
Is DOT Hazardous :	N
DOT ID Number :	N/R
DOT Information :	N/R
Non Waste Description :	NON-RCRA HAZARDOUS WASTE LIQUID (XLAMETER)
Quantity :	55 Gallons
Quantity Tons, Acute, Non-Acute :	0.2293578, 0, 0.2293578
Quantity Kg, Acute, Non-Acute :	0, 208.03441
Management Method :	H141 - STORAGE, BULKING AND/OR TRANSFER OFF SITE
Is EPA Waste :	N
Federal Code :	N/R
State Code :	CA - 331

Waste Line Number :	2
Is DOT Hazardous :	N
DOT ID Number :	N/R
DOT Information :	N/R
Non Waste Description :	NON RCRA HAZARDOUS WASTE LIQUID (POLYPHASE)
Quantity :	150 Gallons
Quantity Tons, Acute, Non-Acute :	0.62552124, 0, 0.62552124
Quantity Kg, Acute, Non-Acute :	0, 567.3666
Management Method :	H141 - STORAGE, BULKING AND/OR TRANSFER OFF SITE
Is EPA Waste :	N
Federal Code :	N/R
State Code :	CA - 331

Waste Line Number :	3
Is DOT Hazardous :	N
DOT ID Number :	N/R
DOT Information :	N/R
Non Waste Description :	NON RCRA HAZARDOUS WASTE SOLID (DEFOAMER)
Quantity :	150 Gallons
Quantity Tons, Acute, Non-Acute :	0.62552124, 0, 0.62552124
Quantity Kg, Acute, Non-Acute :	0, 567.3666
Management Method :	H141 - STORAGE, BULKING AND/OR TRANSFER OFF SITE
Is EPA Waste :	N
Federal Code :	N/R
State Code :	CA - 331

Manifest Details

Manifest Number :	006528951GBF
Shipped Date :	2020-07-21
Updated Date :	2020-08-19

Map Id: BN312
Direction: SW
Distance: 0.624 mi., 3297 ft.
Elevation: 10 ft.
Relative: Lower

Site Name : NATIONAL GYPSUM | New NGC Inc | GOLD BOND BUILDING PRODUCTS LLC
1850 PIER B STREET
LONG BEACH | Long Beach, CA

Database(s) : [AFS, AST - CA, CALEPA SITES - CA, CIWQS - CA, DOCKET, ECHO, EMI - CA, FRS, HAZNET - CA, HIST AFS 2, HIST CHMIRS - CA, HIST PCS ENF, HIST PCS FACILITY, HWG - CA, ICIS, INACTIVE PCS, MANIFEST EPA, NPDES - CA, PCS FACILITY, RCRA_NONGEN, RCRA_SQG, RFR - CA, STORMWATER, TRIS] ***(cont.)***

Envirosite ID: 220149
EPA ID: CAC002177545

MANIFEST EPA ***(cont.)***

Received Date :	2020-08-03
Status :	Signed
Generator ID :	CAC003074463
Generator Name :	NATIONAL GYPSUM
Generator Address :	1850 PIER B STREET, LONG BEACH, CA 90813
Generator Mailing :	1850 PIER B STREET, LONG BEACH, CA 90813
Generator Contact :	N/R
Destination ID :	AZR000520478
Destination Name :	ENVIRONMENTAL WASTE SOLUTIONS, INC.
Destination Mailing :	PO BOX 626, LOMA LINDA, CA 92354-0626
Destination Address :	31915 INDUSTRIAL LANE, PAKER, AZ 85344
Destination Contact :	N/R
Submission Type :	DataImage5Copy
Origin Type :	Web
Manifest Residue :	N
Rejection :	N
Last Date in Agency List :	2021-09-04

Waste Details

Waste Line Number :	2
Is DOT Hazardous :	N
DOT ID Number :	N/R
DOT Information :	N/R
Non Waste Description :	NON-RCRA HAZARDOUS WASTE LIQUID (COOLEROU)
Quantity :	200 Gallons
Quantity Tons, Acute, Non-Acute :	0.83402836, 0, 0.83402836
Quantity Kg, Acute, Non-Acute :	0, 756.4888
Management Method :	H141 - STORAGE, BULKING AND/OR TRANSFER OFF SITE
Is EPA Waste :	N
Federal Code :	N/R
State Code :	CA - 331

Waste Line Number :	4
Is DOT Hazardous :	N
DOT ID Number :	N/R
DOT Information :	N/R
Non Waste Description :	NON-RCRA HAZARDOUS WASTE LIQUID (EMPICOL) II
Quantity :	450 Gallons
Quantity Tons, Acute, Non-Acute :	1.8765638, 0, 1.8765638
Quantity Kg, Acute, Non-Acute :	0, 1702.0997
Management Method :	H141 - STORAGE, BULKING AND/OR TRANSFER OFF SITE
Is EPA Waste :	N
Federal Code :	N/R
State Code :	CA - 331

Map Id: BN312
Direction: SW
Distance: 0.624 mi., 3297 ft.
Elevation: 10 ft.
Relative: Lower

Site Name : NATIONAL GYPSUM | New NGC Inc | GOLD BOND BUILDING PRODUCTS LLC
1850 PIER B STREET
LONG BEACH | Long Beach, CA

Database(s) : [AFS, AST - CA, CALEPA SITES - CA, CIWQS - CA, DOCKET, ECHO, EMI - CA, FRS, HAZNET - CA, HIST AFS 2, HIST CHMIRS - CA, HIST PCS ENF, HIST PCS FACILITY, HWG - CA, ICIS, INACTIVE PCS, MANIFEST EPA, NPDES - CA, PCS FACILITY, RCRA_NONGEN, RCRA_SQG, RFR - CA, STORMWATER, TRIS] ***(cont.)***

Envirosite ID: 220149
EPA ID: CAC002177545

MANIFEST EPA ***(cont.)***

Manifest Details

Manifest Number :	006528935GBF
Shipped Date :	2020-07-20
Updated Date :	2020-08-19
Received Date :	2020-08-03
Status :	Signed
Generator ID :	CAC003074463
Generator Name :	NATIONAL GYPSUM
Generator Address :	1850 PIER B STREET, LONG BEACH, CA 90813
Generator Mailing :	1850 PIER B STREET, LONG BEACH, CA 90813
Generator Contact :	N/R
Destination ID :	AZR000520478
Destination Name :	ENVIRONMENTAL WASTE SOLUTIONS, INC.
Destination Mailing :	PO BOX 626, LOMA LINDA, CA 92354-0626
Destination Address :	31915 INDUSTRIAL LANE, PAKER, AZ 85344
Destination Contact :	N/R
Submission Type :	DataImage5Copy
Origin Type :	Web
Manifest Residue :	N
Rejection :	N
Last Date in Agency List :	2021-09-04

Waste Details

Waste Line Number :	3
Is DOT Hazardous :	N
DOT ID Number :	N/R
DOT Information :	N/R
Non Waste Description :	NON-RCRA HAZARDOUS WASTE LIQUID (WATER & OIL)
Quantity :	250 Gallons
Quantity Tons, Acute, Non-Acute :	1.0425354, 0, 1.0425354
Quantity Kg, Acute, Non-Acute :	0, 945.61096
Management Method :	H141 - STORAGE, BULKING AND/OR TRANSFER OFF SITE
Is EPA Waste :	N
Federal Code :	N/R
State Code :	CA - 133

Waste Line Number :	4
Is DOT Hazardous :	N
DOT ID Number :	N/R
DOT Information :	N/R
Non Waste Description :	NON-RCRA HAZARDOUS WASTE LIQUID (EMPICOL) III
Quantity :	450 Gallons
Quantity Tons, Acute, Non-Acute :	1.8765638, 0, 1.8765638
Quantity Kg, Acute, Non-Acute :	0, 1702.0997
Management Method :	H141 - STORAGE, BULKING AND/OR TRANSFER OFF SITE

Map Id: BN312
Direction: SW
Distance: 0.624 mi., 3297 ft.
Elevation: 10 ft.
Relative: Lower

Site Name : NATIONAL GYPSUM | New NGC Inc | GOLD BOND BUILDING PRODUCTS LLC
1850 PIER B STREET
LONG BEACH | Long Beach, CA

Database(s) : [AFS, AST - CA, CALEPA SITES - CA, CIWQS - CA, DOCKET, ECHO, EMI - CA, FRS, HAZNET - CA, HIST AFS 2, HIST CHMIRS - CA, HIST PCS ENF, HIST PCS FACILITY, HWG - CA, ICIS, INACTIVE PCS, MANIFEST EPA, NPDES - CA, PCS FACILITY, RCRA_NONGEN, RCRA_SQG, RFR - CA, STORMWATER, TRIS] ***(cont.)***

Envirosite ID: 220149
EPA ID: CAC002177545

MANIFEST EPA ***(cont.)***

Is EPA Waste :	N
Federal Code :	N/R
State Code :	CA - 331

Manifest Details

Manifest Number :	006528943GBF
Shipped Date :	2020-07-20
Updated Date :	2020-08-19
Received Date :	2020-08-03
Status :	Signed
Generator ID :	CAC003074463
Generator Name :	NATIONAL GYPSUM
Generator Address :	1850 PIER B STREET, LONG BEACH, CA 90813
Generator Mailing :	1850 PIER B STREET, LONG BEACH, CA 90813
Generator Contact :	N/R
Destination ID :	AZR000520478
Destination Name :	ENVIRONMENTAL WASTE SOLUTIONS, INC.
Destination Mailing :	PO BOX 626, LOMA LINDA, CA 92354-0626
Destination Address :	31915 INDUSTRIAL LANE, PAKER, AZ 85344
Destination Contact :	N/R
Submission Type :	DataImage5Copy
Origin Type :	Web
Manifest Residue :	N
Rejection :	N
Last Date in Agency List :	2021-09-04

Waste Details

Waste Line Number :	1
Is DOT Hazardous :	N
DOT ID Number :	N/R
DOT Information :	N/R
Non Waste Description :	NON-RCRA HAZARDOUS WASTE LIQUID (LIPATON)
Quantity :	55 Gallons
Quantity Tons, Acute, Non-Acute :	0.2293578, 0, 0.2293578
Quantity Kg, Acute, Non-Acute :	0, 208.03441
Management Method :	H141 - STORAGE, BULKING AND/OR TRANSFER OFF SITE
Is EPA Waste :	N
Federal Code :	N/R
State Code :	CA - 331

NPDES - CA

Facility Name :	Gold Bond Building Products LLC
Facility Address :	1850 Pier B Street, Long Beach, 90813

Map Id: BN312
Direction: SW
Distance: 0.624 mi., 3297 ft.
Elevation: 10 ft.
Relative: Lower

Site Name : NATIONAL GYPSUM | New NGC Inc | GOLD BOND BUILDING PRODUCTS LLC
1850 PIER B STREET
LONG BEACH | Long Beach, CA

Database(s) : [AFS, AST - CA, CALEPA SITES - CA, CIWQS - CA, DOCKET, ECHO, EMI - CA, FRS, HAZNET - CA, HIST AFS 2, HIST CHMIRS - CA, HIST PCS ENF, HIST PCS FACILITY, HWG - CA, ICIS, INACTIVE PCS, MANIFEST EPA, NPDES - CA, PCS FACILITY, RCRA_NONGEN, RCRA_SQG, RFR - CA, STORMWATER, TRIS] ***(cont.)***

Envirosite ID: 220149
EPA ID: CAC002177545

NPDES - CA ***(cont.)***

County :	Los Angeles
Effective Date :	2015-06-01
Adoption Date :	N/R
Expiration Date :	N/R
Termination Date :	N/R
Order Number :	97-03-DWQ
NPDES Number :	CAS000001
WDID :	4 19I025505
RM Status :	Active
Reg Meas ID :	455711
Reg Meas Type :	Enrollee
Program :	Industrial
Facility Place ID :	N/R
Region Code :	4
Discharger ID :	0
Discharger :	Gold Bond Building Products LLC
Discharger Address :	1850 Pier B Street, Long Beach, California 90813
Last Date in Agency List :	2021-09-03
Facility Name :	New NGC Inc
Facility Address :	1850 Pier B Street, Long Beach, 90813
County :	Los Angeles
Effective Date :	2015-06-01
Adoption Date :	N/R
Expiration Date :	N/R
Termination Date :	N/R
Order Number :	97-03-DWQ
NPDES Number :	CAS000001
WDID :	4 19I025505
RM Status :	Active
Reg Meas ID :	455711
Reg Meas Type :	Enrollee
Program :	Industrial
Facility Place ID :	N/R
Region Code :	4
Discharger ID :	0
Discharger :	New NGC Inc
Discharger Address :	1850 Pier B Street, Long Beach, California 90813
Last Date in Agency List :	2021-01-23

PCS FACILITY

Issue Date :	2015-07-01

Map Id: BN312
Direction: SW
Distance: 0.624 mi., 3297 ft.
Elevation: 10 ft.
Relative: Lower

Site Name : NATIONAL GYPSUM | New NGC Inc |
GOLD BOND BUILDING PRODUCTS LLC
1850 PIER B STREET
LONG BEACH | Long Beach, CA

Database(s) : [AFS, AST - CA, CALEPA SITES - CA, CIWQS - CA, DOCKET, ECHO, EMI - CA, FRS, HAZNET - CA, HIST AFS 2, HIST CHMIRS - CA, HIST PCS ENF, HIST PCS FACILITY, HWG - CA, ICIS, INACTIVE PCS, MANIFEST EPA, NPDES - CA, PCS FACILITY, RCRA_NONGEN, RCRA_SQG, RFR - CA, STORMWATER, TRIS] ***(cont.)***

Envirosite ID: 220149
EPA ID: CAC002177545

PCS FACILITY ***(cont.)***

Original Issue Date :	2015-07-01
Effective Date :	2015-07-01
Expiration Date :	2020-06-30
Retirement Date :	N/R
Termination Date :	N/R
Issuing Agency :	CA Waterboards
Agency Type :	State
Activity ID :	3601111539
External Permit Number :	CAZ455711
Facility Type Indicator :	NON-POTW
Permit Type :	General Permit Covered Facility-NPDES)
Major Minor Status :	N
Permit Status :	Effective
Total Design Flow Number :	N/R
Actual Average Flow Number :	N/R
State Water Body :	N/R
State Water Body Name :	N/R
Permit Name :	New NGC Inc
Permit Comp Status :	Y
RNC Tracking :	Y
Master External Permit Number :	CAS000001
TMDL Interface :	N/R
EDMR Authorization :	N
Pretreatment Indicator :	N/R
Last Date in Agency List :	2020-02-11

RCRA_NONGEN

Facility Name :	NATIONAL GYPSUM
Facility Address :	1850 PIER B STREET, LONG BEACH, CA 90813
County :	LOS ANGELES
Date Form Received by Agency :	2020-07-13
EPA ID :	CAC003074463
Mailing Address :	1850 PIER B STREET, LONG BEACH, CA 90813
Contact :	MIKE PIERCE
Contact Address :	1850 PIER B STREET, LONG BEACH, CA 90813
Contact Country :	N/R
Contact Telephone :	562-435-4465
Contact Email :	MICHAEL.BARTELLI@GMAIL.COM
EPA Region :	09
Land Type :	Not Reported
Source Type :	Implementer
Classification :	Not a generator, verified
Description :	Not a generator, verified
Last Date in Agency List :	2021-09-03

Map Id: BN312
Direction: SW
Distance: 0.624 mi., 3297 ft.
Elevation: 10 ft.
Relative: Lower

Site Name : NATIONAL GYPSUM | New NGC Inc | GOLD BOND BUILDING PRODUCTS LLC
1850 PIER B STREET
LONG BEACH | Long Beach, CA

Database(s) : [AFS, AST - CA, CALEPA SITES - CA, CIWQS - CA, DOCKET, ECHO, EMI - CA, FRS, HAZNET - CA, HIST AFS 2, HIST CHMIRS - CA, HIST PCS ENF, HIST PCS FACILITY, HWG - CA, ICIS, INACTIVE PCS, MANIFEST EPA, NPDES - CA, PCS FACILITY, RCRA_NONGEN, RCRA_SQG, RFR - CA, STORMWATER, TRIS] ***(cont.)***

Envirosite ID: 220149
EPA ID: CAC002177545

RCRA_NONGEN ***(cont.)***

Owner/Operator Summary

Owner/Operator Name :	MIKE PIERCE
Owner/Operator Address :	1850 PIER B STREET, LONG BEACH, CA 90813
Owner/Operator Country :	N/R
Owner/Operator Telephone :	562-435-4465
Owner/Operator Email :	N/R
Owner/Operator Fax :	N/R
Legal Status :	Other land type
Owner/Operator Type :	Owner
Owner/Operator Start Date :	N/R
Owner/Operator End Date :	N/R

Owner/Operator Name :	MIKE PIERCE
Owner/Operator Address :	1850 PIER B STREET, LONG BEACH, CA 90813
Owner/Operator Country :	N/R
Owner/Operator Telephone :	562-435-4465
Owner/Operator Email :	N/R
Owner/Operator Fax :	N/R
Legal Status :	Other land type
Owner/Operator Type :	Operator
Owner/Operator Start Date :	N/R
Owner/Operator End Date :	N/R

Handler Activities Summary

U.S. Importer of Hazardous Waste :	N
Mixed Waste (Haz. and Radioactive) :	N/R
Recycler of Hazardous Waste :	N
Transporter of Hazardous Waste :	N
Treater, Storer or Disposer of HW :	N
Underground Injection Activity :	N
On-site Burner Exemption :	N
Furnace Exemption :	N
Used Oil Fuel Burner :	N
Used Oil Processor :	N
Used Oil Refiner :	N
Used Oil Fuel Marketer to Burner :	N
Used Oil Specification Marketer :	N
Used Oil Transfer Facility :	N
Used Oil Transporter :	N

Notices of Violations Summary

Regulation Violated :	N

Map Id: BN312
Direction: SW
Distance: 0.624 mi., 3297 ft.
Elevation: 10 ft.
Relative: Lower

Site Name : NATIONAL GYPSUM | New NGC Inc | GOLD BOND BUILDING PRODUCTS LLC
1850 PIER B STREET
LONG BEACH | Long Beach, CA

Database(s) : [AFS, AST - CA, CALEPA SITES - CA, CIWQS - CA, DOCKET, ECHO, EMI - CA, FRS, HAZNET - CA, HIST AFS 2, HIST CHMIRS - CA, HIST PCS ENF, HIST PCS FACILITY, HWG - CA, ICIS, INACTIVE PCS, MANIFEST EPA, NPDES - CA, PCS FACILITY, RCRA_NONGEN, RCRA_SQG, RFR - CA, STORMWATER, TRIS] ***(cont.)***

Envirosite ID: 220149
EPA ID: CAC002177545

RCRA_SQG

Facility Name :	NATIONAL GYPSUM
Facility Address :	1850 PIER B ST, LONG BEACH, CA 90813
County :	LOS ANGELES
Date Form Received by Agency :	1994-02-11
EPA ID :	CAD981456957
Mailing Address :	P O BOX 1888, LONG BEACH, CA 90801-1888
Contact :	RICK GALEA
Contact Address :	1850 PIER B ST, LONG BEACH, CA 90813
Contact Country :	US
Contact Telephone :	310-435-4465
Contact Email :	N/R
EPA Region :	09
Land Type :	Private
Source Type :	Notification
Classification :	Small Quantity Generator
Description :	Handlers that generate more than 100 and less than 1000 kilograms of hazardous waste during any calendar month and accumulate less than 6000 kg of hazardous waste at any time; or generate 100 kg or less of hazardous waste during any calendar month, and accumulate more than 1000 kg of hazardous waste at any time.
Last Date in Agency List :	2021-09-03

Owner/Operator Summary

Owner/Operator Name :	NATIONAL GYPSUM CO
Owner/Operator Address :	1850 PIER B ST, LONG BEACH, CA 90813
Owner/Operator Country :	N/R
Owner/Operator Telephone :	310-435-4465
Owner/Operator Email :	N/R
Owner/Operator Fax :	N/R
Legal Status :	Private
Owner/Operator Type :	Owner
Owner/Operator Start Date :	N/R
Owner/Operator End Date :	N/R
Owner/Operator Name :	NOT REQUIRED
Owner/Operator Address :	NOT REQUIRED, NOT REQUIRED, ME 99999
Owner/Operator Country :	N/R
Owner/Operator Telephone :	415-555-1212
Owner/Operator Email :	N/R
Owner/Operator Fax :	N/R
Legal Status :	Private

Map Id: BN312
Direction: SW
Distance: 0.624 mi., 3297 ft.
Elevation: 10 ft.
Relative: Lower

Site Name : NATIONAL GYPSUM | New NGC Inc | GOLD BOND BUILDING PRODUCTS LLC
1850 PIER B STREET
LONG BEACH | Long Beach, CA

Database(s) : [AFS, AST - CA, CALEPA SITES - CA, CIWQS - CA, DOCKET, ECHO, EMI - CA, FRS, HAZNET - CA, HIST AFS 2, HIST CHMIRS - CA, HIST PCS ENF, HIST PCS FACILITY, HWG - CA, ICIS, INACTIVE PCS, MANIFEST EPA, NPDES - CA, PCS FACILITY, RCRA_NONGEN, RCRA_SQG, RFR - CA, STORMWATER, TRIS] ***(cont.)***

Envirosite ID: 220149
EPA ID: CAC002177545

RCRA_SQG ***(cont.)***

Owner/Operator Type :	Operator
Owner/Operator Start Date :	N/R
Owner/Operator End Date :	N/R

Handler Activities Summary

U.S. Importer of Hazardous Waste :	N
Mixed Waste (Haz. and Radioactive) :	N
Recycler of Hazardous Waste :	N
Transporter of Hazardous Waste :	N
Treater, Storer or Disposer of HW :	N
Underground Injection Activity :	N
On-site Burner Exemption :	N
Furnace Exemption :	N
Used Oil Fuel Burner :	N
Used Oil Processor :	N
Used Oil Refiner :	N
Used Oil Fuel Marketer to Burner :	N
Used Oil Specification Marketer :	N
Used Oil Transfer Facility :	N
Used Oil Transporter :	N

Notices of Violations Summary

Regulation Violated :	N

RFR - CA

Facility Name :	Gold Bond Building Products LLC
Facility Address :	1850 Pier B Street, Long Beach, CA 90813
County :	Los Angeles
Effective Date :	2015-06-01
Adoption Date :	N/R
Termination Date :	N/R
Expiration/Review Date :	N/R
NPDES Number :	CAS000001
Order Number :	2014-0057-DWQ
WDID :	4 19I025505
SIC/NAICS :	3275
Program :	INDSTW
Regulatory Measure Status :	Active
Regulatory Measure Type :	Storm water industrial
Place/Project Type :	Industrial - Gypsum Products
Region :	4

Map Id: BN312
Direction: SW
Distance: 0.624 mi., 3297 ft.
Elevation: 10 ft.
Relative: Lower

Site Name : NATIONAL GYPSUM | New NGC Inc | GOLD BOND BUILDING PRODUCTS LLC
1850 PIER B STREET
LONG BEACH | Long Beach, CA

Database(s) : [AFS, AST - CA, CALEPA SITES - CA, CIWQS - CA, DOCKET, ECHO, EMI - CA, FRS, HAZNET - CA, HIST AFS 2, HIST CHMIRS - CA, HIST PCS ENF, HIST PCS FACILITY, HWG - CA, ICIS, INACTIVE PCS, MANIFEST EPA, NPDES - CA, PCS FACILITY, RCRA_NONGEN, RCRA_SQG, RFR - CA, STORMWATER, TRIS] ***(cont.)***

Envirosite ID: 220149
EPA ID: CAC002177545

RFR - CA ***(cont.)***

Design Flow :	N/R
Major/Minor :	N/R
Complexity :	N/R
TTWQ :	N/R
Number of Enforcement Actions within Five Years:	N/R
Number of Violations within Five Years:	N/R
Agency :	Gold Bond Building Products LLC
Agency Address :	1850 Pier B Street, Long Beach, CA 90813
Latitude :	33.77954
Longitude :	-118.21762
Last Date in Agency List :	2021-07-24
Facility Name :	New NGC Inc
Facility Address :	1850 Pier B Street, Long Beach, CA 90813
County :	Los Angeles
Effective Date :	2015-06-01
Adoption Date :	N/R
Termination Date :	N/R
Expiration/Review Date :	N/R
NPDES Number :	CAS000001
Order Number :	2014-0057-DWQ
WDID :	4 19I025505
SIC/NAICS :	3275
Program :	INDSTW
Regulatory Measure Status :	Active
Regulatory Measure Type :	Storm water industrial
Place/Project Type :	Industrial - Gypsum Products
Region :	4
Design Flow :	N/R
Major/Minor :	N/R
Complexity :	N/R
TTWQ :	N/R
Number of Enforcement Actions within Five Years:	N/R
Number of Violations within Five Years:	N/R
Agency :	New NGC Inc
Agency Address :	1850 Pier B Street, Long Beach, CA 90813
Latitude :	33.77954
Longitude :	-118.21762
Last Date in Agency List :	2021-01-28

STORMWATER

Facility Name :	GOLD BOND BUILDING PRODUCTS LLC

Map Id: BN312
Direction: SW
Distance: 0.624 mi., 3297 ft.
Elevation: 10 ft.
Relative: Lower

Site Name : NATIONAL GYPSUM | New NGC Inc | GOLD BOND BUILDING PRODUCTS LLC
1850 PIER B STREET
LONG BEACH | Long Beach, CA

Database(s) : [AFS, AST - CA, CALEPA SITES - CA, CIWQS - CA, DOCKET, ECHO, EMI - CA, FRS, HAZNET - CA, HIST AFS 2, HIST CHMIRS - CA, HIST PCS ENF, HIST PCS FACILITY, HWG - CA, ICIS, INACTIVE PCS, MANIFEST EPA, NPDES - CA, PCS FACILITY, RCRA_NONGEN, RCRA_SQG, RFR - CA, STORMWATER, TRIS] ***(cont.)***

Envirosite ID: 220149
EPA ID: CAC002177545

STORMWATER ***(cont.)***

Facility Address :	1850 PIER B STREET, LONG BEACH, CA 90813
NPDES ID :	CAZ455711
Permittee Name :	Gold Bond Building Products LLC
Permit Status :	Expired
Permit Issuing Name :	State
Issued Date :	2015-07-01
Termination Date :	N/R
Effective Date :	2015-07-01 2020-06-30
EPA Region :	09
SIC Code :	3275
NAICS Code :	N/R
EJ Indexes Above 80th Percentile :	Y
Significant Noncompliance Status :	N/R
Quarters with Noncompliance :	0
Industrial Stormwater Formal Enforcement Actions:	0
Facility Map Flag :	Y
DRF URL :	Click here for hyperlink provided by the agency.
Latitude :	33.780364
Longitude :	-118.217951
Last Date in Agency List :	2021-09-24
Facility Name :	NATIONAL GYPSUM
Facility Address :	1850 PIER B STREET, LONG BEACH, CA 90813
NPDES ID :	CAF001018
Permittee Name :	NATIONAL GYPSUM
Permit Status :	Expired
Permit Issuing Name :	State
Issued Date :	1997-04-17
Termination Date :	N/R
Effective Date :	1997-04-17 2002-04-17
EPA Region :	09
SIC Code :	9999
NAICS Code :	N/R
EJ Indexes Above 80th Percentile :	Y
Significant Noncompliance Status :	N/R
Quarters with Noncompliance :	0
Industrial Stormwater Formal Enforcement Actions:	0
Facility Map Flag :	Y
DRF URL :	Click here for hyperlink provided by the agency.

Map Id: BN312
Direction: SW
Distance: 0.624 mi., 3297 ft.
Elevation: 10 ft.
Relative: Lower

Site Name : NATIONAL GYPSUM | New NGC Inc | GOLD BOND BUILDING PRODUCTS LLC
1850 PIER B STREET
LONG BEACH | Long Beach, CA

Database(s) : [AFS, AST - CA, CALEPA SITES - CA, CIWQS - CA, DOCKET, ECHO, EMI - CA, FRS, HAZNET - CA, HIST AFS 2, HIST CHMIRS - CA, HIST PCS ENF, HIST PCS FACILITY, HWG - CA, ICIS, INACTIVE PCS, MANIFEST EPA, NPDES - CA, PCS FACILITY, RCRA_NONGEN, RCRA_SQG, RFR - CA, STORMWATER, TRIS] ***(cont.)***

Envirosite ID: 220149
EPA ID: CAC002177545

STORMWATER ***(cont.)***

Latitude :	33.780364
Longitude :	-118.217951
Last Date in Agency List :	2021-09-24

TRIS

Facility Name :	NEW NGC INC D/B/A NATIONAL GYPSUM CO
Facility Address :	1850 PIER B ST, LONG BEACH, CA 90813
County :	LOS ANGELES

Facility Details

TRIF ID :	90813GLDBN1850W
Federal Facility Flag :	NO
Public Contact Name :	JAMES PHIPPS
Public Contact Email :	JFPHIPPS@NATIONALGYPSUM.COM
Public Contact Phone :	7043657426
Public Contact Phone Ext :	N/R
Parent Company Name :	NEW NGC INC
Parent Company DB NR :	808836894
Primary NAICS :	327420 - Gypsum Product Manufacturing
NAICS 2 :	N/R
NAICS 3 :	N/R
NAICS 4 :	N/R
NAICS 5 :	N/R
NAICS 6 :	N/R
Agency Hyperlink :	Click here for hyperlink provided by the agency.
Last Date in Agency List :	2021-08-16

Reported Chemical Information

Reporting Year :	2019
Document Control Number :	1319217975794
CAS Number :	N420
Chemical Name :	Lead compounds
Unit of Measure :	Pounds
Maximum Amount Onsite :	03

Onsite Release Summary

Total Fugitive Air Emissions :	0
Total Stack Air Emissions :	1.3
Total Air Emissions :	1.3
Total Number of Receiving Streams :	1
Total Surface Water Discharge :	.1

Map Id: BN312
Direction: SW
Distance: 0.624 mi., 3297 ft.
Elevation: 10 ft.
Relative: Lower

Site Name : NATIONAL GYPSUM | New NGC Inc | GOLD BOND BUILDING PRODUCTS LLC
1850 PIER B STREET
LONG BEACH | Long Beach, CA

Database(s) : [AFS, AST - CA, CALEPA SITES - CA, CIWQS - CA, DOCKET, ECHO, EMI - CA, FRS, HAZNET - CA, HIST AFS 2, HIST CHMIRS - CA, HIST PCS ENF, HIST PCS FACILITY, HWG - CA, ICIS, INACTIVE PCS, MANIFEST EPA, NPDES - CA, PCS FACILITY, RCRA_NONGEN, RCRA_SQG, RFR - CA, STORMWATER, TRIS] ***(cont.)***

Envirosite ID: 220149
EPA ID: CAC002177545

TRIS ***(cont.)***

Total Underground Injection Onsite to Class I Wells - Pounds:	0
Total Underground Injection Onsite to Class II-V Wells - Pounds:	0
Total Underground Injection :	0
Total RCRA Subtitle C Landfills :	0
Total Other On-Site Land Releases :	0
Total Land Treatment :	0
Total Surface Impoundments :	N/R
Total Other Disposal :	0
Total On-Site Land Releases :	0

Offsite Release Summary

Total Transferred Off-Site to Disposal:	3.4
Total Transferred Off-Site for Further Waste Management:	3.4
Total RCRA C Surface Impoundments :	0
Total Other Surface Impoundments :	0

Map Id: BN313
Direction: SW
Distance: 0.629 mi., 3323 ft.
Elevation: 10 ft.
Relative: Lower

Site Name : GAMBOL INDUSTRIES INC
1825 PIER D STREET | 1825 PIER D. ST. BERTH 41 | 1825 PIER D ST INNER HARBOR OF LONG BEACH
LONG BEACH | Long Beach | LON BEACH, CA

Database(s) : [CALEPA SITES - CA, CHMIRS - CA, CIWQS - CA, DOCKET, ERNS, FRS, HAZNET - CA, HIST CHMIRS - CA, HIST PCS ENF, HIST PCS FACILITY, HWG - CA, ICIS, INACTIVE PCS, MANIFEST EPA, NPDES - CA, PCS ENF, PCS FACILITY, RCRA_NONGEN, RFR - CA, STORMWATER]

Envirosite ID: 477557
EPA ID: N/R

CALEPA SITES - CA

Facility Name :	Gambol Industries Inc
Facility Address :	1825 PIER D STREET, LONG BEACH, 90802

Map Id: BN313
Direction: SW
Distance: 0.629 mi., 3323 ft.
Elevation: 10 ft.
Relative: Lower

Site Name : GAMBOL INDUSTRIES INC
1825 PIER D STREET | 1825 PIER D. ST. BERTH 41 | 1825 PIER D ST INNER HARBOR OF LONG BEACH
LONG BEACH | Long Beach | LON BEACH, CA

Database(s) : [CALEPA SITES - CA, CHMIRS - CA, CIWQS - CA, DOCKET, ERNS, FRS, HAZNET - CA, HIST CHMIRS - CA, HIST PCS ENF, HIST PCS FACILITY, HWG - CA, ICIS, INACTIVE PCS, MANIFEST EPA, NPDES - CA, PCS ENF, PCS FACILITY, RCRA_NONGEN, RFR - CA, STORMWATER] ***(cont.)***

Envirosite ID: 477557
EPA ID: N/R

CALEPA SITES - CA ***(cont.)***

Site ID :	532536
EI ID :	848781
EI Description :	Industrial Facility Storm Water
Latitude :	33.766570
Longitude :	-118.218450
Agency Hyperlink :	Click here for hyperlink provided by the agency.
Last Date in Agency List :	2021-08-26

CHMIRS - CA

Facility Address :	1825 Pier D Street, Long Beach
County :	Los Angeles County
Notified Date :	2015-02-10 07:45:00
Spill Representative :	Gambol Industries
Control Number :	15-0808
Substance 1 :	Unknown Oil
Quantity 1 :	200 ft x 500 ft
Measure 1 :	Sheen
Type 1 :	PETROLEUM
Pipeline 1 :	No
Vessel 1 (300 Tons) :	No
Substance 2 :	N/R
Quantity 2 :	N/R
Measure 2 :	N/R
Type 2 :	N/R
Pipeline 2 :	No
Vessel 2 (300 Tons) :	No
Substance 3 :	N/R
Quantity 3 :	N/R
Measure 3 :	N/R
Type 3 :	N/R
Pipeline 3 :	No
Vessel 3 (300 Tons) :	No
Description :	Caller states he discovered a rainbow colored sheen on the water from an unknown source.
Contained :	Unknown
Water? :	Yes
Water Way :	Long Beach Harbor
Drinking Water Impacted :	N/R
Known Impact :	N/R
Incident Date :	2015-02-10
Time :	07:00:00
Spill Site :	Ship/Harbor/Port

Map Id: BN313
Direction: SW
Distance: 0.629 mi., 3323 ft.
Elevation: 10 ft.
Relative: Lower

Site Name : GAMBOL INDUSTRIES INC
1825 PIER D STREET | 1825 PIER D. ST. BERTH 41 | 1825 PIER D ST INNER HARBOR OF LONG BEACH
LONG BEACH | Long Beach | LON BEACH, CA

Database(s) : [CALEPA SITES - CA, CHMIRS - CA, CIWQS - CA, DOCKET, ERNS, FRS, HAZNET - CA, HIST CHMIRS - CA, HIST PCS ENF, HIST PCS FACILITY, HWG - CA, ICIS, INACTIVE PCS, MANIFEST EPA, NPDES - CA, PCS ENF, PCS FACILITY, RCRA_NONGEN, RFR - CA, STORMWATER] ***(cont.)***

Envirosite ID: 477557
EPA ID: N/R

CHMIRS - CA ***(cont.)***

Site :	Long Beach Harbor
Cause :	Unknown
Other Causes :	N/R
Injuries (Y/N) :	No
Injuries Number :	N/R
Fatal (Y/N) :	No
Fatal Number :	N/R
Evacs (Y/N) :	No
Evacs Number :	N/R
Cleanup :	Unknown
Admin Agency :	Long Beach Fire Department
Last Date in Agency List :	2017-04-04

CIWQS - CA

Facility Name :	GAMBOL INDUSTRIES INC
Facility Address :	1825 PIER D STREET, LONG BEACH, CA 90802
County :	LOS ANGELES
Place ID :	S840576
Agency Name :	GAMBOL INDUSTRIES INC
Last Date in Agency List :	2021-09-10
Place ID :	S848781
Agency Name :	GAMBOL INDUSTRIES INC
Last Date in Agency List :	2021-09-10

DOCKET

Facility Name :	GAMBOL INDUSTRIES INC
Facility Address :	1825 PIER D STREET, LONG BEACH, CA 90802

Standard Industrial Classification(SIC) Summary

Enforcement Action Name :	GAMBOL INDUSTRIES INC
Registry ID :	110030758213
Primary SIC :	3732 - BOAT BUILDING AND REPAIRING
Primary NAICS :	N/R
Last Date in Agency List :	2018-12-17
Enforcement Action Name :	GAMBOL INDUSTRIES INC
Registry ID :	110030758213
Primary SIC :	9999 - NONCLASSIFIABLE ESTABLISHMENTS

Map Id: BN313
Direction: SW
Distance: 0.629 mi., 3323 ft.
Elevation: 10 ft.
Relative: Lower

Site Name : GAMBOL INDUSTRIES INC
1825 PIER D STREET | 1825 PIER D. ST. BERTH 41 | 1825 PIER D ST INNER HARBOR OF LONG BEACH
LONG BEACH | Long Beach | LON BEACH, CA

Database(s) : [CALEPA SITES - CA, CHMIRS - CA, CIWQS - CA, DOCKET, ERNS, FRS, HAZNET - CA, HIST CHMIRS - CA, HIST PCS ENF, HIST PCS FACILITY, HWG - CA, ICIS, INACTIVE PCS, MANIFEST EPA, NPDES - CA, PCS ENF, PCS FACILITY, RCRA_NONGEN, RFR - CA, STORMWATER] ***(cont.)***

Envirosite ID: 477557
EPA ID: N/R

DOCKET ***(cont.)***

Primary NAICS :	N/R
Last Date in Agency List :	2018-12-17
Enforcement Action Case Number :	N/R
Activity ID :	N/R
Final Ordr Iss/Final Order Enter Date:	N/R
Final Order Name :	N/R
Settlement FRS ICIS Facility ID :	N/R
Final Order FRS Name :	N/R
SEP Category :	N/R
SEP Description :	N/R

Complaint Summary

Respondent/Defendant Name :	N/R
Named in Complaint :	N/R
Named in Final Order :	N/R

Pollutant Summary

Pollutants (SRS) :	N/R

Violation and Enforcement Action Summary

Court Docket Number :	N/R
Complaint/Proposed Order Actual Date:	N/R
Final Order Issued Actual Date :	N/R
Admin EA Closed Actual Date :	09/20/2017
Enforcement Action Name :	N/R
Enforcement Action Resolution :	N/R
Violation Type :	N/R

Map Id: BN313
Direction: SW
Distance: 0.629 mi., 3323 ft.
Elevation: 10 ft.
Relative: Lower

Site Name : GAMBOL INDUSTRIES INC
1825 PIER D STREET | 1825 PIER D. ST. BERTH 41 | 1825 PIER D ST INNER HARBOR OF LONG BEACH
LONG BEACH | Long Beach | LON BEACH, CA

Database(s) : [CALEPA SITES - CA, CHMIRS - CA, CIWQS - CA, DOCKET, ERNS, FRS, HAZNET - CA, HIST CHMIRS - CA, HIST PCS ENF, HIST PCS FACILITY, HWG - CA, ICIS, INACTIVE PCS, MANIFEST EPA, NPDES - CA, PCS ENF, PCS FACILITY, RCRA_NONGEN, RFR - CA, STORMWATER] ***(cont.)***

Envirosite ID: 477557
EPA ID: N/R

DOCKET ***(cont.)***

Statute Code :	CWA
Law Section Code :	OTHER
Law Section Description :	Violations not covered elsewhere

Violation Penalties and Compliance Summary

Compliance Action Cost :	N/R
EPA Penalty Assessed Amount :	N/R
Cost Recovery Required :	N/R
Cost of SEP :	N/R
Cost of Complying Actions :	N/R

ERNS

Facility Address :	1825 PIER D, LONG BEACH, CA
County :	LOS ANGELES

Incident Information

Details for this site have been truncated due to the large number of available details for this site within this dataset. For the complete details for this site, contact your Envirosite account representative for a complimentary site report containing all of the details available.

Incident Date Time :	2005-02-28 06:20:00
Type of Incident :	FIXED
Incident Cause :	UNKNOWN
Incident DTG :	OCCURRED
Incident Location :	N/R
Sequence Number :	751273
Potential Flag :	N/R
Description of Incident :	OIL RELEASED FROM OIL WELL #M314 ONTO THE GROUND DUE TO UNKNOWN CAUSES.
Last Date in Agency List :	2015-12-23

Incident Response Summary

Date Time Received :	2005-02-28 09:45:00
Date Time Completed :	2005-02-28 09:50:00
Call Type :	Incident
Source :	TELEPHONE
Responsible Company :	TIDELAND OIL COMPANY
Responsible Org Type :	PRIVATE ENTERPRISE
Responsible City :	LONG BEACH

Map Id: BN313
Direction: SW
Distance: 0.629 mi., 3323 ft.
Elevation: 10 ft.
Relative: Lower

Site Name : GAMBOL INDUSTRIES INC
1825 PIER D STREET | 1825 PIER D. ST. BERTH 41 | 1825 PIER D ST INNER HARBOR OF LONG BEACH
LONG BEACH | Long Beach | LON BEACH, CA

Database(s) : [CALEPA SITES - CA, CHMIRS - CA, CIWQS - CA, DOCKET, ERNS, FRS, HAZNET - CA, HIST CHMIRS - CA, HIST PCS ENF, HIST PCS FACILITY, HWG - CA, ICIS, INACTIVE PCS, MANIFEST EPA, NPDES - CA, PCS ENF, PCS FACILITY, RCRA_NONGEN, RFR - CA, STORMWATER] ***(cont.)***

Envirosite ID: 477557
EPA ID: N/R

ERNS ***(cont.)***

Responsible State :	CA
Responsible Zip :	90840

Incident Details Summary

Remedial Action :	CONTRACTOR HAS BEEN HIRED
Medium :	N/R
Medium Description :	LAND
Body of Water :	N/R
Weather Conditions :	CLEAR
Water Temperature :	N/R
Water Supply Contaminated :	U
Waterway Closed :	N
Waterway Description :	N/R

Additional Incident Details Summary

Actual Amount :	N/R
Actual Amount Units :	N/R
Capacity of Tank :	N/R
Capacity of Tank Units :	N/R
Continuous Release Begin Date :	N/R
Continuous Release End Date :	N/R
Continuous Release Change Date :	N/R
Continuous Release Permit :	N/R
Continuous Release Type :	N/R
Description of Tank :	N/R
Device Operational :	Y
DOT Crossing Number :	N/R
DOT Regulated :	U
NPDES :	N/R
NPDES Compliance :	U
Pipeline Aboveground :	ABOVE
Pipeline Covered :	U
Pipeline Type :	N/R
Tank ID :	N/R
Tank Regulated :	U
Tank Regulated by :	N/R

Materials Involved Summary

Name of Material :	OIL: CRUDE
CAS Number :	000000-00-0
Amount of Material :	10

Map Id: BN313
Direction: SW
Distance: 0.629 mi., 3323 ft.
Elevation: 10 ft.
Relative: Lower

Site Name : GAMBOL INDUSTRIES INC
1825 PIER D STREET | 1825 PIER D. ST. BERTH 41 | 1825 PIER D ST INNER HARBOR OF LONG BEACH
LONG BEACH | Long Beach | LON BEACH, CA

Database(s) : [CALEPA SITES - CA, CHMIRS - CA, CIWQS - CA, DOCKET, ERNS, FRS, HAZNET - CA, HIST CHMIRS - CA, HIST PCS ENF, HIST PCS FACILITY, HWG - CA, ICIS, INACTIVE PCS, MANIFEST EPA, NPDES - CA, PCS ENF, PCS FACILITY, RCRA_NONGEN, RFR - CA, STORMWATER] ***(cont.)***

Envirosite ID: 477557
EPA ID: N/R

ERNS ***(cont.)***

Unit of Measure :	GALLON(S)
UN Number :	N/R
CHRIS Code :	OIL
Reached Water :	UNKNOWN
Amount in Water :	0
Unit of Measure (Reach Water) :	UNKNOWN AMOUNT

Additional Materials Involved Summary

Name of Material :	N/R
CAS Number :	N/R
CHRIS Code :	N/R
Upper Bounds :	N/R
Upper Bounds Unit :	N/R
Upper Bounds Rate :	N/R

Trains Details

Train Name Number :	N/R
Train Type :	N/R
Train Speed :	N/R
Train Direction :	N/R
Number Locomotives :	N/R
Number Cars :	N/R
Number Derailed :	N/R
Track Speed :	N/R
Railroad Name :	N/R
Non Compliance with Hazmat :	N/R

Derailed Units Summary

Train Name Number :	N/R
Car Number :	N/R
Car Content :	N/R
Position in Train :	N/R
Derailed Type :	N/R

Vessels Details

Vessel Name :	N/R
Vessel Type :	N/R
Vessel Length :	N/R
Hull Construction :	N/R

Map Id: BN313
Direction: SW
Distance: 0.629 mi., 3323 ft.
Elevation: 10 ft.
Relative: Lower

Site Name : GAMBOL INDUSTRIES INC
1825 PIER D STREET | 1825 PIER D. ST. BERTH 41 | 1825 PIER D ST INNER HARBOR OF LONG BEACH
LONG BEACH | Long Beach | LON BEACH, CA

Database(s) : [CALEPA SITES - CA, CHMIRS - CA, CIWQS - CA, DOCKET, ERNS, FRS, HAZNET - CA, HIST CHMIRS - CA, HIST PCS ENF, HIST PCS FACILITY, HWG - CA, ICIS, INACTIVE PCS, MANIFEST EPA, NPDES - CA, PCS ENF, PCS FACILITY, RCRA_NONGEN, RFR - CA, STORMWATER] ***(cont.)***

Envirosite ID: 477557
EPA ID: N/R

ERNS ***(cont.)***

Fuel Capacity :	N/R
Fuel on Board :	N/R
Cargo Capacity :	N/R
Cargo on Board :	N/R
Is Vessel Aground :	N/R
Flag :	N/R
Breadth :	N/R
Draught :	N/R
Fuel Capacity Units :	N/R
Fuel on Board Units :	N/R
Cargo Capacity Units :	N/R
Cargo on Board Units :	N/R

Mobile Details

Vehicle Own Fuel Capacity :	N/R
Cargo Capacity :	N/R
Amount of Cargo on Board :	N/R
Hazmat Carrier :	N/R
Carrier Licensed :	N/R
Noncompliance with Hazmat :	N/R
Mobile Type :	N/R
Cargo Capacity Units :	N/R
Amount of Cargo on Board Units :	N/R
Vehicle Year :	N/R
Vehicle Make :	N/R
Vehicle Model :	N/R
Vehicle Number :	N/R
Trailer Number :	N/R

Facility Address :	1825 PIER D AVE., LONG BEACH, CA
County :	LOS ANGELES

Incident Information

Incident Date Time :	2005-02-28 05:15:00
Type of Incident :	FIXED
Incident Cause :	EQUIPMENT FAILURE
Incident DTG :	DISCOVERED
Incident Location :	N/R
Sequence Number :	751270
Potential Flag :	N/R

Map Id: BN313
Direction: SW
Distance: 0.629 mi., 3323 ft.
Elevation: 10 ft.
Relative: Lower

Site Name : GAMBOL INDUSTRIES INC
1825 PIER D STREET | 1825 PIER D. ST. BERTH 41 | 1825 PIER D ST INNER HARBOR OF LONG BEACH
LONG BEACH | Long Beach | LON BEACH, CA

Database(s) : [CALEPA SITES - CA, CHMIRS - CA, CIWQS - CA, DOCKET, ERNS, FRS, HAZNET - CA, HIST CHMIRS - CA, HIST PCS ENF, HIST PCS FACILITY, HWG - CA, ICIS, INACTIVE PCS, MANIFEST EPA, NPDES - CA, PCS ENF, PCS FACILITY, RCRA_NONGEN, RFR - CA, STORMWATER] ***(cont.)***

Envirosite ID: 477557
EPA ID: N/R

ERNS ***(cont.)***

Description of Incident :	PRODUCED OIL RELEASED FROM AN OIL WELL DUE TO A LEAKING FITTING AT THE WELL HEAD.
Last Date in Agency List :	2015-12-23

Incident Response Summary

Date Time Received :	2005-02-28 09:11:00
Date Time Completed :	2005-02-28 09:15:00
Call Type :	Incident
Source :	TELEPHONE
Responsible Company :	TIDELANDS OIL
Responsible Org Type :	PRIVATE ENTERPRISE
Responsible City :	LONG BEACH
Responsible State :	CA
Responsible Zip :	92801

Incident Details Summary

Remedial Action :	VAC TRUCK USED, CONTRACTOR HAS BEEN HIRED
Medium :	LONG BEACH CHANNEL #3
Medium Description :	WATER
Body of Water :	LONG BEACH CHANNEL #3
Weather Conditions :	OVERCAST
Water Temperature :	N/R
Water Supply Contaminated :	N
Waterway Closed :	N
Waterway Description :	N/R

Additional Incident Details Summary

Actual Amount :	N/R
Actual Amount Units :	N/R
Capacity of Tank :	N/R
Capacity of Tank Units :	N/R
Continuous Release Begin Date :	N/R
Continuous Release End Date :	N/R
Continuous Release Change Date :	N/R
Continuous Release Permit :	N/R
Continuous Release Type :	N/R
Description of Tank :	N/R
Device Operational :	Y
DOT Crossing Number :	N/R
DOT Regulated :	U

Map Id: BN313
Direction: SW
Distance: 0.629 mi., 3323 ft.
Elevation: 10 ft.
Relative: Lower

Site Name : GAMBOL INDUSTRIES INC
1825 PIER D STREET | 1825 PIER D. ST. BERTH 41 | 1825 PIER D ST INNER HARBOR OF LONG BEACH
LONG BEACH | Long Beach | LON BEACH, CA

Database(s) : [CALEPA SITES - CA, CHMIRS - CA, CIWQS - CA, DOCKET, ERNS, FRS, HAZNET - CA, HIST CHMIRS - CA, HIST PCS ENF, HIST PCS FACILITY, HWG - CA, ICIS, INACTIVE PCS, MANIFEST EPA, NPDES - CA, PCS ENF, PCS FACILITY, RCRA_NONGEN, RFR - CA, STORMWATER] ***(cont.)***

Envirosite ID: 477557
EPA ID: N/R

ERNS ***(cont.)***

NPDES :	N/R
NPDES Compliance :	U
Pipeline Aboveground :	ABOVE
Pipeline Covered :	U
Pipeline Type :	N/R
Tank ID :	N/R
Tank Regulated :	U
Tank Regulated by :	N/R

Materials Involved Summary

Name of Material :	PRODUCED OIL
CAS Number :	000000-00-0
Amount of Material :	10
Unit of Measure :	GALLON(S)
UN Number :	N/R
CHRIS Code :	OTH
Reached Water :	YES
Amount in Water :	1
Unit of Measure (Reach Water) :	GALLON(S)

Additional Materials Involved Summary

Name of Material :	N/R
CAS Number :	N/R
CHRIS Code :	N/R
Upper Bounds :	N/R
Upper Bounds Unit :	N/R
Upper Bounds Rate :	N/R

Trains Details

Train Name Number :	N/R
Train Type :	N/R
Train Speed :	N/R
Train Direction :	N/R
Number Locomotives :	N/R
Number Cars :	N/R
Number Derailed :	N/R
Track Speed :	N/R
Railroad Name :	N/R
Non Compliance with Hazmat :	N/R

Map Id: BN313
Direction: SW
Distance: 0.629 mi., 3323 ft.
Elevation: 10 ft.
Relative: Lower

Site Name : GAMBOL INDUSTRIES INC
1825 PIER D STREET | 1825 PIER D. ST. BERTH 41 | 1825 PIER D ST INNER HARBOR OF LONG BEACH
LONG BEACH | Long Beach | LON BEACH, CA

Database(s) : [CALEPA SITES - CA, CHMIRS - CA, CIWQS - CA, DOCKET, ERNS, FRS, HAZNET - CA, HIST CHMIRS - CA, HIST PCS ENF, HIST PCS FACILITY, HWG - CA, ICIS, INACTIVE PCS, MANIFEST EPA, NPDES - CA, PCS ENF, PCS FACILITY, RCRA_NONGEN, RFR - CA, STORMWATER] ***(cont.)***

Envirosite ID: 477557
EPA ID: N/R

ERNS ***(cont.)***

Derailed Units Summary

Train Name Number :	N/R
Car Number :	N/R
Car Content :	N/R
Position in Train :	N/R
Derailed Type :	N/R

Vessels Details

Vessel Name :	N/R
Vessel Type :	N/R
Vessel Length :	N/R
Hull Construction :	N/R
Fuel Capacity :	N/R
Fuel on Board :	N/R
Cargo Capacity :	N/R
Cargo on Board :	N/R
Is Vessel Aground :	N/R
Flag :	N/R
Breadth :	N/R
Draught :	N/R
Fuel Capacity Units :	N/R
Fuel on Board Units :	N/R
Cargo Capacity Units :	N/R
Cargo on Board Units :	N/R

Mobile Details

Vehicle Own Fuel Capacity :	N/R
Cargo Capacity :	N/R
Amount of Cargo on Board :	N/R
Hazmat Carrier :	N/R
Carrier Licensed :	N/R
Noncompliance with Hazmat :	N/R
Mobile Type :	N/R
Cargo Capacity Units :	N/R
Amount of Cargo on Board Units :	N/R
Vehicle Year :	N/R
Vehicle Make :	N/R
Vehicle Model :	N/R
Vehicle Number :	N/R
Trailer Number :	N/R

Map Id: BN313
Direction: SW
Distance: 0.629 mi., 3323 ft.
Elevation: 10 ft.
Relative: Lower

Site Name : GAMBOL INDUSTRIES INC
1825 PIER D STREET | 1825 PIER D. ST. BERTH 41 | 1825 PIER D ST INNER HARBOR OF LONG BEACH
LONG BEACH | Long Beach | LON BEACH, CA

Database(s) : [CALEPA SITES - CA, CHMIRS - CA, CIWQS - CA, DOCKET, ERNS, FRS, HAZNET - CA, HIST CHMIRS - CA, HIST PCS ENF, HIST PCS FACILITY, HWG - CA, ICIS, INACTIVE PCS, MANIFEST EPA, NPDES - CA, PCS ENF, PCS FACILITY, RCRA_NONGEN, RFR - CA, STORMWATER] ***(cont.)***

Envirosite ID: 477557
EPA ID: N/R

ERNS ***(cont.)***

Facility Address :	1825 PIER D ST, LONG BEACH, CA
County :	LOS ANGELES

Incident Information

Incident Date Time :	2002-11-18 11:30:00
Type of Incident :	STORAGE TANK
Incident Cause :	OPERATOR ERROR
Incident DTG :	OCCURRED
Incident Location :	N/R
Sequence Number :	629531
Potential Flag :	N/R
Description of Incident :	DIESEL FUEL SPILLED INTO THE LONG BEACH BAY FROM A 5 GALLON BUCKET ON A DOCK.
Last Date in Agency List :	2015-12-23

Incident Response Summary

Date Time Received :	2002-11-18 18:08:15
Date Time Completed :	2002-11-18 18:12:11
Call Type :	Incident
Source :	TELEPHONE
Responsible Company :	GAMBOL INDUSTRIES INC.
Responsible Org Type :	PRIVATE ENTERPRISE
Responsible City :	LON BEACH
Responsible State :	CA
Responsible Zip :	N/R

Incident Details Summary

Remedial Action :	ABSORBENTS APPLIED
Medium :	LONG BEACH BAY
Medium Description :	WATER
Body of Water :	LONG BEACH BAY
Weather Conditions :	CLEAR
Water Temperature :	N/R
Water Supply Contaminated :	N
Waterway Closed :	N
Waterway Description :	N/R

Map Id: BN313
Direction: SW
Distance: 0.629 mi., 3323 ft.
Elevation: 10 ft.
Relative: Lower

Site Name : GAMBOL INDUSTRIES INC
1825 PIER D STREET | 1825 PIER D. ST. BERTH 41 | 1825 PIER D ST INNER HARBOR OF LONG BEACH
LONG BEACH | Long Beach | LON BEACH, CA

Database(s) : [CALEPA SITES - CA, CHMIRS - CA, CIWQS - CA, DOCKET, ERNS, FRS, HAZNET - CA, HIST CHMIRS - CA, HIST PCS ENF, HIST PCS FACILITY, HWG - CA, ICIS, INACTIVE PCS, MANIFEST EPA, NPDES - CA, PCS ENF, PCS FACILITY, RCRA_NONGEN, RFR - CA, STORMWATER] ***(cont.)***

Envirosite ID: 477557
EPA ID: N/R

ERNS ***(cont.)***

Additional Incident Details Summary

Actual Amount :	N/R
Actual Amount Units :	N/R
Capacity of Tank :	N/R
Capacity of Tank Units :	N/R
Continuous Release Begin Date :	N/R
Continuous Release End Date :	N/R
Continuous Release Change Date :	N/R
Continuous Release Permit :	N/R
Continuous Release Type :	N/R
Description of Tank :	5 GALLON BUCKET
Device Operational :	Y
DOT Crossing Number :	N/R
DOT Regulated :	U
NPDES :	N/R
NPDES Compliance :	U
Pipeline Aboveground :	ABOVE
Pipeline Covered :	U
Pipeline Type :	N/R
Tank ID :	N/R
Tank Regulated :	U
Tank Regulated by :	N/R

Materials Involved Summary

Name of Material :	OIL: DIESEL
CAS Number :	000000-00-0
Amount of Material :	1
Unit of Measure :	QUART(S)
UN Number :	N/R
CHRIS Code :	ODS
Reached Water :	YES
Amount in Water :	1
Unit of Measure (Reach Water) :	QUART(S)

Additional Materials Involved Summary

Name of Material :	N/R
CAS Number :	N/R
CHRIS Code :	N/R
Upper Bounds :	N/R
Upper Bounds Unit :	N/R
Upper Bounds Rate :	N/R

Map Id: BN313
Direction: SW
Distance: 0.629 mi., 3323 ft.
Elevation: 10 ft.
Relative: Lower

Site Name : GAMBOL INDUSTRIES INC
1825 PIER D STREET | 1825 PIER D. ST. BERTH 41 | 1825 PIER D ST INNER HARBOR OF LONG BEACH
LONG BEACH | Long Beach | LON BEACH, CA

Database(s) : [CALEPA SITES - CA, CHMIRS - CA, CIWQS - CA, DOCKET, ERNS, FRS, HAZNET - CA, HIST CHMIRS - CA, HIST PCS ENF, HIST PCS FACILITY, HWG - CA, ICIS, INACTIVE PCS, MANIFEST EPA, NPDES - CA, PCS ENF, PCS FACILITY, RCRA_NONGEN, RFR - CA, STORMWATER] ***(cont.)***

Envirosite ID: 477557
EPA ID: N/R

ERNS ***(cont.)***

Trains Details

Train Name Number :	N/R
Train Type :	N/R
Train Speed :	N/R
Train Direction :	N/R
Number Locomotives :	N/R
Number Cars :	N/R
Number Derailed :	N/R
Track Speed :	N/R
Railroad Name :	N/R
Non Compliance with Hazmat :	N/R

Derailed Units Summary

Train Name Number :	N/R
Car Number :	N/R
Car Content :	N/R
Position in Train :	N/R
Derailed Type :	N/R

Vessels Details

Vessel Name :	N/R
Vessel Type :	N/R
Vessel Length :	N/R
Hull Construction :	N/R
Fuel Capacity :	N/R
Fuel on Board :	N/R
Cargo Capacity :	N/R
Cargo on Board :	N/R
Is Vessel Aground :	N/R
Flag :	N/R
Breadth :	N/R
Draught :	N/R
Fuel Capacity Units :	N/R
Fuel on Board Units :	N/R
Cargo Capacity Units :	N/R
Cargo on Board Units :	N/R

Mobile Details

Vehicle Own Fuel Capacity :	N/R
Cargo Capacity :	N/R
Amount of Cargo on Board :	N/R

Map Id: BN313
Direction: SW
Distance: 0.629 mi., 3323 ft.
Elevation: 10 ft.
Relative: Lower

Site Name : GAMBOL INDUSTRIES INC
1825 PIER D STREET | 1825 PIER D. ST. BERTH 41 | 1825 PIER D ST INNER HARBOR OF LONG BEACH
LONG BEACH | Long Beach | LON BEACH, CA

Database(s) : [CALEPA SITES - CA, CHMIRS - CA, CIWQS - CA, DOCKET, ERNS, FRS, HAZNET - CA, HIST CHMIRS - CA, HIST PCS ENF, HIST PCS FACILITY, HWG - CA, ICIS, INACTIVE PCS, MANIFEST EPA, NPDES - CA, PCS ENF, PCS FACILITY, RCRA_NONGEN, RFR - CA, STORMWATER] ***(cont.)***

Envirosite ID: 477557
EPA ID: N/R

ERNS ***(cont.)***

Hazmat Carrier :	N/R
Carrier Licensed :	N/R
Noncompliance with Hazmat :	N/R
Mobile Type :	N/R
Cargo Capacity Units :	N/R
Amount of Cargo on Board Units :	N/R
Vehicle Year :	N/R
Vehicle Make :	N/R
Vehicle Model :	N/R
Vehicle Number :	N/R
Trailer Number :	N/R
Facility Address :	1825 PIER D ST INNER HARBOR OF LONG BEACH, LON BEACH, CA
County :	LOS ANGELES

Incident Information

Incident Date Time :	2008-02-22 08:12:00
Type of Incident :	UNKNOWN SHEEN
Incident Cause :	UNKNOWN
Incident DTG :	DISCOVERED
Incident Location :	UNKNOWN SHEEN INCIDENT
Sequence Number :	863078
Potential Flag :	N
Description of Incident :	CALLER STATED THERE IS AN UNKNOWN SHEEN AT THE LONG BEACH HARBOR NEAR THEIR FACILITY.
Last Date in Agency List :	2015-12-23

Incident Response Summary

Date Time Received :	2008-02-22 11:28:01
Date Time Completed :	2008-02-22 11:34:17
Call Type :	Incident
Source :	TELEPHONE
Responsible Company :	N/R
Responsible Org Type :	UNKNOWN
Responsible City :	N/R
Responsible State :	XX
Responsible Zip :	N/R

Map Id: BN313
Direction: SW
Distance: 0.629 mi., 3323 ft.
Elevation: 10 ft.
Relative: Lower

Site Name : GAMBOL INDUSTRIES INC
1825 PIER D STREET | 1825 PIER D. ST. BERTH 41 | 1825 PIER D ST INNER HARBOR OF LONG BEACH
LONG BEACH | Long Beach | LON BEACH, CA

Database(s) : [CALEPA SITES - CA, CHMIRS - CA, CIWQS - CA, DOCKET, ERNS, FRS, HAZNET - CA, HIST CHMIRS - CA, HIST PCS ENF, HIST PCS FACILITY, HWG - CA, ICIS, INACTIVE PCS, MANIFEST EPA, NPDES - CA, PCS ENF, PCS FACILITY, RCRA_NONGEN, RFR - CA, STORMWATER] ***(cont.)***

Envirosite ID: 477557
EPA ID: N/R

ERNS ***(cont.)***

Incident Details Summary

Remedial Action :	CALLER STATED THEY ATTEMPTED TO USE BOOMS AND ABSORBENT PADS TO ADDRESS THE SHEEN.
Medium :	LONG BEACH INNER HARBOR CHANNEL 3
Medium Description :	WATER
Body of Water :	LONG BEACH INNER HARBOR CHANNEL 3
Weather Conditions :	RAINY
Water Temperature :	N/R
Water Supply Contaminated :	U
Waterway Closed :	N
Waterway Description :	N/R

Additional Incident Details Summary

Actual Amount :	N/R
Actual Amount Units :	N/R
Capacity of Tank :	N/R
Capacity of Tank Units :	N/R
Continuous Release Begin Date :	N/R
Continuous Release End Date :	N/R
Continuous Release Change Date :	N/R
Continuous Release Permit :	N/R
Continuous Release Type :	N/R
Description of Tank :	N/R
Device Operational :	Y
DOT Crossing Number :	N/R
DOT Regulated :	U
NPDES :	N/R
NPDES Compliance :	U
Pipeline Aboveground :	ABOVE
Pipeline Covered :	U
Pipeline Type :	N/R
Tank ID :	N/R
Tank Regulated :	U
Tank Regulated by :	N/R

Materials Involved Summary

Name of Material :	UNKNOWN OIL
CAS Number :	000000-00-0
Amount of Material :	0
Unit of Measure :	UNKNOWN AMOUNT
UN Number :	N/R

Map Id: BN313
Direction: SW
Distance: 0.629 mi., 3323 ft.
Elevation: 10 ft.
Relative: Lower

Site Name : GAMBOL INDUSTRIES INC
1825 PIER D STREET | 1825 PIER D. ST. BERTH 41 | 1825 PIER D ST INNER HARBOR OF LONG BEACH
LONG BEACH | Long Beach | LON BEACH, CA

Database(s) : [CALEPA SITES - CA, CHMIRS - CA, CIWQS - CA, DOCKET, ERNS, FRS, HAZNET - CA, HIST CHMIRS - CA, HIST PCS ENF, HIST PCS FACILITY, HWG - CA, ICIS, INACTIVE PCS, MANIFEST EPA, NPDES - CA, PCS ENF, PCS FACILITY, RCRA_NONGEN, RFR - CA, STORMWATER] ***(cont.)***

Envirosite ID: 477557
EPA ID: N/R

ERNS ***(cont.)***

CHRIS Code :	OUN
Reached Water :	YES
Amount in Water :	0
Unit of Measure (Reach Water) :	UNKNOWN AMOUNT

Additional Materials Involved Summary

Name of Material :	N/R
CAS Number :	N/R
CHRIS Code :	N/R
Upper Bounds :	N/R
Upper Bounds Unit :	N/R
Upper Bounds Rate :	N/R

Trains Details

Train Name Number :	N/R
Train Type :	N/R
Train Speed :	N/R
Train Direction :	N/R
Number Locomotives :	N/R
Number Cars :	N/R
Number Derailed :	N/R
Track Speed :	N/R
Railroad Name :	N/R
Non Compliance with Hazmat :	N/R

Derailed Units Summary

Train Name Number :	N/R
Car Number :	N/R
Car Content :	N/R
Position in Train :	N/R
Derailed Type :	N/R

Vessels Details

Vessel Name :	N/R
Vessel Type :	N/R
Vessel Length :	N/R
Hull Construction :	N/R
Fuel Capacity :	N/R
Fuel on Board :	N/R

Map Id: BN313
Direction: SW
Distance: 0.629 mi., 3323 ft.
Elevation: 10 ft.
Relative: Lower

Site Name : GAMBOL INDUSTRIES INC
1825 PIER D STREET | 1825 PIER D. ST. BERTH 41 | 1825 PIER D ST INNER HARBOR OF LONG BEACH
LONG BEACH | Long Beach | LON BEACH, CA

Database(s) : [CALEPA SITES - CA, CHMIRS - CA, CIWQS - CA, DOCKET, ERNS, FRS, HAZNET - CA, HIST CHMIRS - CA, HIST PCS ENF, HIST PCS FACILITY, HWG - CA, ICIS, INACTIVE PCS, MANIFEST EPA, NPDES - CA, PCS ENF, PCS FACILITY, RCRA_NONGEN, RFR - CA, STORMWATER] ***(cont.)***

Envirosite ID: 477557
EPA ID: N/R

ERNS ***(cont.)***

Cargo Capacity :	N/R
Cargo on Board :	N/R
Is Vessel Aground :	N/R
Flag :	N/R
Breadth :	N/R
Draught :	N/R
Fuel Capacity Units :	N/R
Fuel on Board Units :	N/R
Cargo Capacity Units :	N/R
Cargo on Board Units :	N/R

Mobile Details

Vehicle Own Fuel Capacity :	N/R
Cargo Capacity :	N/R
Amount of Cargo on Board :	N/R
Hazmat Carrier :	N/R
Carrier Licensed :	N/R
Noncompliance with Hazmat :	N/R
Mobile Type :	N/R
Cargo Capacity Units :	N/R
Amount of Cargo on Board Units :	N/R
Vehicle Year :	N/R
Vehicle Make :	N/R
Vehicle Model :	N/R
Vehicle Number :	N/R
Trailer Number :	N/R

Facility Address :	1825 PIER D ST., LONG BEACH, CA
County :	LOS ANGELES

Incident Information

Incident Date Time :	2000-11-20 14:00:00
Type of Incident :	UNKNOWN SHEEN
Incident Cause :	UNKNOWN
Incident DTG :	DISCOVERED
Incident Location :	UNKNOWN SHEEN INCIDENT
Sequence Number :	548788
Potential Flag :	N/R
Description of Incident :	THE CALLER STATES THAT THERE IS LARGE AMOUNT OF AN UNKNOWN PAINT SUBSTANCE IN A UNNAMED CHANNEL.

Map Id: BN313
Direction: SW
Distance: 0.629 mi., 3323 ft.
Elevation: 10 ft.
Relative: Lower

Site Name : GAMBOL INDUSTRIES INC
1825 PIER D STREET | 1825 PIER D. ST. BERTH 41 | 1825 PIER D ST INNER HARBOR OF LONG BEACH
LONG BEACH | Long Beach | LON BEACH, CA

Database(s) : [CALEPA SITES - CA, CHMIRS - CA, CIWQS - CA, DOCKET, ERNS, FRS, HAZNET - CA, HIST CHMIRS - CA, HIST PCS ENF, HIST PCS FACILITY, HWG - CA, ICIS, INACTIVE PCS, MANIFEST EPA, NPDES - CA, PCS ENF, PCS FACILITY, RCRA_NONGEN, RFR - CA, STORMWATER] ***(cont.)***

Envirosite ID: 477557
EPA ID: N/R

ERNS ***(cont.)***

Last Date in Agency List :	2015-12-23

Incident Response Summary

Date Time Received :	2000-11-20 17:20:14
Date Time Completed :	2000-11-20 17:28:10
Call Type :	Incident
Source :	UNAVAILABLE
Responsible Company :	N/R
Responsible Org Type :	UNKNOWN
Responsible City :	N/R
Responsible State :	XX
Responsible Zip :	N/R

Incident Details Summary

Remedial Action :	UNKNOWN
Medium :	UNNAMED CHANNEL
Medium Description :	WATER
Body of Water :	UNNAMED CHANNEL
Weather Conditions :	PARTLY CLOUDY
Water Temperature :	N/R
Water Supply Contaminated :	U
Waterway Closed :	N
Waterway Description :	N/R

Additional Incident Details Summary

Actual Amount :	N/R
Actual Amount Units :	N/R
Capacity of Tank :	N/R
Capacity of Tank Units :	N/R
Continuous Release Begin Date :	N/R
Continuous Release End Date :	N/R
Continuous Release Change Date :	N/R
Continuous Release Permit :	N/R
Continuous Release Type :	N/R
Description of Tank :	N/R
Device Operational :	N/R
DOT Crossing Number :	N/R
DOT Regulated :	N/R
NPDES :	N/R
NPDES Compliance :	N/R
Pipeline Aboveground :	N/R

Map Id: BN313
Direction: SW
Distance: 0.629 mi., 3323 ft.
Elevation: 10 ft.
Relative: Lower

Site Name : GAMBOL INDUSTRIES INC
1825 PIER D STREET | 1825 PIER D. ST. BERTH 41 | 1825 PIER D ST INNER HARBOR OF LONG BEACH
LONG BEACH | Long Beach | LON BEACH, CA

Database(s) : [CALEPA SITES - CA, CHMIRS - CA, CIWQS - CA, DOCKET, ERNS, FRS, HAZNET - CA, HIST CHMIRS - CA, HIST PCS ENF, HIST PCS FACILITY, HWG - CA, ICIS, INACTIVE PCS, MANIFEST EPA, NPDES - CA, PCS ENF, PCS FACILITY, RCRA_NONGEN, RFR - CA, STORMWATER] ***(cont.)***

Envirosite ID: 477557
EPA ID: N/R

ERNS ***(cont.)***

Pipeline Covered :	N/R
Pipeline Type :	N/R
Tank ID :	N/R
Tank Regulated :	N/R
Tank Regulated by :	N/R

Materials Involved Summary

Name of Material :	UNKNOWN OIL
CAS Number :	000000-00-0
Amount of Material :	0
Unit of Measure :	UNKNOWN AMOUNT
UN Number :	N/R
CHRIS Code :	OUN
Reached Water :	YES
Amount in Water :	0
Unit of Measure (Reach Water) :	UNKNOWN AMOUNT

Additional Materials Involved Summary

Name of Material :	N/R
CAS Number :	N/R
CHRIS Code :	N/R
Upper Bounds :	N/R
Upper Bounds Unit :	N/R
Upper Bounds Rate :	N/R

Trains Details

Train Name Number :	N/R
Train Type :	N/R
Train Speed :	N/R
Train Direction :	N/R
Number Locomotives :	N/R
Number Cars :	N/R
Number Derailed :	N/R
Track Speed :	N/R
Railroad Name :	N/R
Non Compliance with Hazmat :	N/R

Map Id: BN313
Direction: SW
Distance: 0.629 mi., 3323 ft.
Elevation: 10 ft.
Relative: Lower

Site Name : GAMBOL INDUSTRIES INC
1825 PIER D STREET | 1825 PIER D. ST. BERTH 41 | 1825 PIER D ST INNER HARBOR OF LONG BEACH
LONG BEACH | Long Beach | LON BEACH, CA

Database(s) : [CALEPA SITES - CA, CHMIRS - CA, CIWQS - CA, DOCKET, ERNS, FRS, HAZNET - CA, HIST CHMIRS - CA, HIST PCS ENF, HIST PCS FACILITY, HWG - CA, ICIS, INACTIVE PCS, MANIFEST EPA, NPDES - CA, PCS ENF, PCS FACILITY, RCRA_NONGEN, RFR - CA, STORMWATER] ***(cont.)***

Envirosite ID: 477557
EPA ID: N/R

ERNS ***(cont.)***

Derailed Units Summary

Train Name Number :	N/R
Car Number :	N/R
Car Content :	N/R
Position in Train :	N/R
Derailed Type :	N/R

Vessels Details

Vessel Name :	N/R
Vessel Type :	N/R
Vessel Length :	N/R
Hull Construction :	N/R
Fuel Capacity :	N/R
Fuel on Board :	N/R
Cargo Capacity :	N/R
Cargo on Board :	N/R
Is Vessel Aground :	N/R
Flag :	N/R
Breadth :	N/R
Draught :	N/R
Fuel Capacity Units :	N/R
Fuel on Board Units :	N/R
Cargo Capacity Units :	N/R
Cargo on Board Units :	N/R

Mobile Details

Vehicle Own Fuel Capacity :	N/R
Cargo Capacity :	N/R
Amount of Cargo on Board :	N/R
Hazmat Carrier :	N/R
Carrier Licensed :	N/R
Noncompliance with Hazmat :	N/R
Mobile Type :	N/R
Cargo Capacity Units :	N/R
Amount of Cargo on Board Units :	N/R
Vehicle Year :	N/R
Vehicle Make :	N/R
Vehicle Model :	N/R
Vehicle Number :	N/R
Trailer Number :	N/R

Map Id: BN313
Direction: SW
Distance: 0.629 mi., 3323 ft.
Elevation: 10 ft.
Relative: Lower

Site Name : GAMBOL INDUSTRIES INC
1825 PIER D STREET | 1825 PIER D. ST. BERTH 41 | 1825 PIER D ST INNER HARBOR OF LONG BEACH
LONG BEACH | Long Beach | LON BEACH, CA

Database(s) : [CALEPA SITES - CA, CHMIRS - CA, CIWQS - CA, DOCKET, ERNS, FRS, HAZNET - CA, HIST CHMIRS - CA, HIST PCS ENF, HIST PCS FACILITY, HWG - CA, ICIS, INACTIVE PCS, MANIFEST EPA, NPDES - CA, PCS ENF, PCS FACILITY, RCRA_NONGEN, RFR - CA, STORMWATER] ***(cont.)***

Envirosite ID: 477557
EPA ID: N/R

FRS

Facility Name : GAMBOL INDUSTRIES INC
Facility Address : 1825 PIER D, LONG BEACH, CA 90802
County : LOS ANGELES

Site Details
Registry ID : 110070457905
FRS Facility URL : Click here for hyperlink provided by the agency.
Last Date in Agency List : 2021-07-17

Source Description

Source Description :

RCRAInfo is EPA's comprehensive information system that supports the Resource Conservation and Recovery Act (RCRA) of 1976 and the Hazardous and Solid Waste Amendments (HSWA) of 1984 through the tracking of events and activities related to facilities that generate, transport, and treat, store, or dispose of hazardous waste. RCRAInfo allows RCRA program staff to track the notification, permit, compliance, and corrective action activities required under RCRA. RCRAInfo also supports generation of the National Hazardous Waste Biennial Report. All generators and treatment, storage, and disposal facilities who handle hazardous waste are required to report to the EPA Administrator at least once every two years to support creation of the Biennial Report.

FRS Environmental Interest
Source and System ID : RCRAINFO - CAL000264047

HAZNET - CA

Facility Name : GAMBOL INDUSTRIES INC
Facility Address : 1825 PIER D, LONG BEACH, CA 90802
County : LOS ANGELES

Site Details
Generator EPA ID : CAL000264047
Active : Active
Category : STATE
Facility Types : N/R
Type : PERMANENT
Contact Name : N/R
Contact Phone : N/R
Facility Mailing Address : 1825 PIER D, LONG BEACH, CA 908021033

Map Id: BN313
Direction: SW
Distance: 0.629 mi., 3323 ft.
Elevation: 10 ft.
Relative: Lower

Site Name : GAMBOL INDUSTRIES INC
1825 PIER D STREET | 1825 PIER D. ST. BERTH 41 | 1825 PIER D ST INNER HARBOR OF LONG BEACH
LONG BEACH | Long Beach | LON BEACH, CA

Database(s) : [CALEPA SITES - CA, CHMIRS - CA, CIWQS - CA, DOCKET, ERNS, FRS, HAZNET - CA, HIST CHMIRS - CA, HIST PCS ENF, HIST PCS FACILITY, HWG - CA, ICIS, INACTIVE PCS, MANIFEST EPA, NPDES - CA, PCS ENF, PCS FACILITY, RCRA_NONGEN, RFR - CA, STORMWATER] ***(cont.)***

Envirosite ID: 477557
EPA ID: N/R

HAZNET - CA ***(cont.)***

Latitude :	33.76648162
Longitude :	-118.21758536
Agency Hyperlink :	Click here for hyperlink provided by the agency.
Last Date in Agency List :	2021-07-08

Waste Generator Details

Details for this site have been truncated due to the large number of available details for this site within this dataset. For the complete details for this site, contact your Envirosite account representative for a complimentary site report containing all of the details available.

State Waste :

2019: 352 - Other organic solids, 0.50000 tons to AZR000521146
2018: 352 - Other organic solids, 0.40000 tons to AZR000515924
2017: 181 - Other inorganic solid waste, 0.0375 tons to NVT330010000
2017: 352 - Other organic solids, 0.2 tons to AZR000515924
2016: 331 - Off-specification, aged or surplus organics, 0.1485 tons to NVT330010000
2016: 352 - Other organic solids, 0.875 tons to AZR000515924
2016: 223 - Unspecified oil-containing waste, 0.9174 tons to AZR000515924
2016: 181 - Other inorganic solid waste, 0.45 tons to NVT330010000
2016: 352 - Other organic solids, 23 tons to AZC950823111
2015: 181 - Other inorganic solid waste, 0.1 tons to NVT330010000
2015: 181 - Other inorganic solid waste, 13.5 tons to AZR000515924
2015: N/R - Blank or unknown, tons to AZR000515924
2015: 352 - Other organic solids, 0.45 tons to AZR000515924
2015: 611 - Contaminated soil from site clean-up, 22.56 tons to AZC950823111
2014: 181 - Other inorganic solid waste, 20 tons to AZR000501510
2014: 181 - Other inorganic solid waste, 0.2 tons to NVT330010000
2014: 181 - Other inorganic solid waste, 15.1704 tons to AZC950823111
2014: 352 - Other organic solids, 2.15 tons to AZR000501510
2013: 181 - Other inorganic solid waste, 30.3408 tons to AZC950823111
2013: 352 - Other organic solids, 0.375 tons to AZR000501510
2013: 181 - Other inorganic solid waste, tons to CAC000254047
2012: 352 - Other organic solids, 0.375 tons to NVT330010000
2012: 352 - Other organic solids, 0.3375 tons to AZR000501510
2012: 181 - Other inorganic solid waste, 0.155 tons to NVT330010000
2011: 352 - Other organic solids, 1 tons to AZR000501510
2011: 181 - Other inorganic solid waste, 0.09 tons to NVT330010000
2010: 352 - Other organic solids, 0.6 tons to CAD982444481
2010: 352 - Other organic solids, 0.63 tons to AZR000501510
2010: 343 - Unspecified organic liquid mixture, 0.374 tons to ARD981057870
2009: 352 - Other organic solids, 1.05 tons to CAD982444481

Map Id: BN313
Direction: SW
Distance: 0.629 mi., 3323 ft.
Elevation: 10 ft.
Relative: Lower

Site Name : GAMBOL INDUSTRIES INC
1825 PIER D STREET | 1825 PIER D. ST. BERTH 41 | 1825 PIER D ST INNER HARBOR OF LONG BEACH
LONG BEACH | Long Beach | LON BEACH, CA

Database(s) : [CALEPA SITES - CA, CHMIRS - CA, CIWQS - CA, DOCKET, ERNS, FRS, HAZNET - CA, HIST CHMIRS - CA, HIST PCS ENF, HIST PCS FACILITY, HWG - CA, ICIS, INACTIVE PCS, MANIFEST EPA, NPDES - CA, PCS ENF, PCS FACILITY, RCRA_NONGEN, RFR - CA, STORMWATER] ***(cont.)***

Envirosite ID: 477557
EPA ID: N/R

HIST CHMIRS - CA

Facility Address :	1825 Pier D St., Long Beach
County :	Los Angeles County
Notified Date :	2002-11-18 15:15:15
Control Number :	02-6306
Substance 1 :	Diesel
Quantity 1 :	0.000000
Measure 1 :	N/R
Type 1 :	N/R
Pipeline 1 :	N/R
Vessel 1 (300 Tons) :	N/R
Substance 2 :	N/R
Quantity 2 :	N/R
Measure 2 :	N/R
Type 2 :	N/R
Pipeline 2 :	N/R
Vessel 2 (300 Tons) :	N/R
Substance 3 :	N/R
Quantity 3 :	N/R
Measure 3 :	N/R
Type 3 :	N/R
Pipeline 3 :	N/R
Vessel 3 (300 Tons) :	N/R
Description :	Crew member tripped causing the release. Booms and absorbents have been applied.
Contained :	Yes
Water? :	Yes
Water Way :	Long Beach Bay
Incident Date :	2002-11-18
Time :	N/R
Spill Site :	Ship/Harbor/Port
Site :	N/R
Cause :	N/R
Other Causes :	N/R
Injuries (Y/N) :	N/R
Injuries Number :	0
Fatal (Y/N) :	N/R
Fatal Number :	0
Evacs (Y/N) :	N/R
Evacs Number :	0
Cleanup :	Reporting Party
Admin Agency :	Long Beach Fire Department

Map Id: BN313
Direction: SW
Distance: 0.629 mi., 3323 ft.
Elevation: 10 ft.
Relative: Lower

Site Name : GAMBOL INDUSTRIES INC
1825 PIER D STREET | 1825 PIER D. ST. BERTH 41 | 1825 PIER D ST INNER HARBOR OF LONG BEACH
LONG BEACH | Long Beach | LON BEACH, CA

Database(s) : [CALEPA SITES - CA, CHMIRS - CA, CIWQS - CA, DOCKET, ERNS, FRS, HAZNET - CA, HIST CHMIRS - CA, HIST PCS ENF, HIST PCS FACILITY, HWG - CA, ICIS, INACTIVE PCS, MANIFEST EPA, NPDES - CA, PCS ENF, PCS FACILITY, RCRA_NONGEN, RFR - CA, STORMWATER] ***(cont.)***

Envirosite ID: 477557
EPA ID: N/R

HIST CHMIRS - CA ***(cont.)***

Facility Address :	1825 Pier D St, Inner Harbor of Long Beach Channel 3, Long Beach
County :	Los Angeles County
Notified Date :	2008-02-22 08:34:00
Control Number :	08-1501
Substance 1 :	Sheen
Quantity 1 :	300 ft X 100 ft
Measure 1 :	N/A
Type 1 :	PETROLEUM
Pipeline 1 :	N/R
Vessel 1 (300 Tons) :	N/R
Substance 2 :	N/R
Quantity 2 :	N/R
Measure 2 :	N/R
Type 2 :	N/R
Pipeline 2 :	N/R
Vessel 2 (300 Tons) :	N/R
Substance 3 :	N/R
Quantity 3 :	N/R
Measure 3 :	N/R
Type 3 :	N/R
Pipeline 3 :	N/R
Vessel 3 (300 Tons) :	N/R
Description :	Per NRC report, caller stated there is an unknown sheen at the Long Beach Harbor near their facility. They attempted to use booms and absorbent pads to address the sheen.
Contained :	Unknown
Water? :	Yes
Water Way :	Long Beach Inner Harbor Channel 3
Incident Date :	2008-02-22
Time :	812
Spill Site :	Ship/Harbor/Port
Site :	Long Beach Inner Harbor Channel 3
Cause :	N/R
Other Causes :	N/R
Injuries (Y/N) :	N/R
Injuries Number :	0
Fatal (Y/N) :	N/R
Fatal Number :	0
Evacs (Y/N) :	N/R
Evacs Number :	0
Cleanup :	Reporting Party
Admin Agency :	Long Beach Fire Department

Map Id: BN313
Direction: SW
Distance: 0.629 mi., 3323 ft.
Elevation: 10 ft.
Relative: Lower

Site Name : GAMBOL INDUSTRIES INC
1825 PIER D STREET | 1825 PIER D. ST. BERTH 41 | 1825 PIER D ST INNER HARBOR OF LONG BEACH
LONG BEACH | Long Beach | LON BEACH, CA

Database(s) : [CALEPA SITES - CA, CHMIRS - CA, CIWQS - CA, DOCKET, ERNS, FRS, HAZNET - CA, HIST CHMIRS - CA, HIST PCS ENF, HIST PCS FACILITY, HWG - CA, ICIS, INACTIVE PCS, MANIFEST EPA, NPDES - CA, PCS ENF, PCS FACILITY, RCRA_NONGEN, RFR - CA, STORMWATER] ***(cont.)***

Envirosite ID: 477557
EPA ID: N/R

HIST PCS ENF

Facility Name :	GAMBOL INDUSTRIES
Facility Address :	1825 PIER D. ST. BERTH 41, LONG BEACH, CA 90820
Effective Date :	1997-04-17
Expiration Date :	2002-04-17
NPDES ID :	CAF001027
FRS Facility Site ID :	600763470
Primary Facility SIC Code :	9999
Primary Facility SIC Description :	Nonclassifiable Establishments
Current Major/Minor Status :	Minor
Facility Type Description :	N/R
Facility Non-Government Contact Name:	N/R
Facility Non-Gov Addresses :	1825 PIER D. ST., BERTH 41, LONG BEACH, CA 90820
Total Actual Average Flow (MGD) :	N/R
Total App. Design Flow (MGD) :	N/R
Pretreat Program Required Indicator :	N/R
State Water Body :	N/R
State Water Body Name :	N/R
Tribal Land Code :	N/R
Tribal Land Name :	N/R
Contact Office Telephone Number :	N/R
Permit Non-Gov Addresses :	1825 PIER D. ST., BERTH 41
Permit Non-Government Contact Name :	N/R
Permit Type Description :	General Permit Covered Facility
Last Date in Agency List :	2015-01-15

HIST PCS FACILITY

Facility Name :	GAMBOL INDUSTRIES
Facility Address :	1825 PIER D. ST. BERTH 41, LONG BEACH, CA 90820
County :	N/R
FRS Facility Site ID :	600763470
NPDES ID :	CAF001027
Current Major/Minor Status :	Minor
Facility Type Description :	N/R
Permit Type :	General Permit Covered Facility
Primary Facility SIC Code :	9999
Primary Facility SIC Description :	Nonclassifiable Establishments
Total Actual Average Flow (MGD) :	N/R
Total App. Design Flow (MGD) :	N/R
Pretreat Prog Req'd Indicator Description:	N/R
State Water Body Number :	N/R
State Water Body Name :	N/R

Map Id: BN313
Direction: SW
Distance: 0.629 mi., 3323 ft.
Elevation: 10 ft.
Relative: Lower

Site Name : GAMBOL INDUSTRIES INC
1825 PIER D STREET | 1825 PIER D. ST. BERTH 41 | 1825 PIER D ST INNER HARBOR OF LONG BEACH
LONG BEACH | Long Beach | LON BEACH, CA

Database(s) : [CALEPA SITES - CA, CHMIRS - CA, CIWQS - CA, DOCKET, ERNS, FRS, HAZNET - CA, HIST CHMIRS - CA, HIST PCS ENF, HIST PCS FACILITY, HWG - CA, ICIS, INACTIVE PCS, MANIFEST EPA, NPDES - CA, PCS ENF, PCS FACILITY, RCRA_NONGEN, RFR - CA, STORMWATER] ***(cont.)***

Envirosite ID: 477557
EPA ID: N/R

HIST PCS FACILITY ***(cont.)***

Effective Date :	1997-04-17 00:00:00
Expiration Date :	2002-04-17 00:00:00
Tribal Land Code :	N/R
Tribal Land Name :	N/R
Facility Contact Name :	N/R
Contact Number :	N/R
Contact Address :	1825 PIER D. ST., BERTH 41, LONG BEACH, CA 90820
Permit Contact Name :	N/R
Permit Contact Address :	1825 PIER D. ST., BERTH 41, LONG BEACH, CA 90820
Latitude :	33.766393
Longitude :	-118.217813
Last Date in Agency list :	2014-12-10

HWG - CA

Facility Name :	GAMBOL INDUSTRIES INC
Facility Address :	1825 PIER D, LONG BEACH, CA 90802
County :	LOS ANGELES
EPA ID :	CAL000264047
Status :	Active
Category :	STATE
Type :	PERMANENT
Facility Type :	N/R
Mailing Address :	1825 PIER D, LONG BEACH, CA 908021033
Owner Name :	GAMBOL INDUSTRIES INC
Owner Address :	1825 PIER D, LONG BEACH, CA 908021033
Operator Name :	GLENN DUDLEY
Operator Address :	1825 PIER D, LONG BEACH, CA 90802
Latitude :	33.766309
Longitude :	-118.218052

ICIS

Facility Name :	GAMBOL INDUSTRIES
Facility Address :	1825 PIER D. ST., BERTH 41, LONG BEACH, CA 90820

Site Details

NPDES ID :	CAF001027
ICIS Facility Interest ID :	1200003862
Facility UIN :	110030758213
Facility Type Code :	N/R
Impaired Waters :	N/R
Latitude :	33.766393

Map Id: BN313
Direction: SW
Distance: 0.629 mi., 3323 ft.
Elevation: 10 ft.
Relative: Lower

Site Name : GAMBOL INDUSTRIES INC
1825 PIER D STREET | 1825 PIER D. ST. BERTH 41 | 1825 PIER D ST INNER HARBOR OF LONG BEACH
LONG BEACH | Long Beach | LON BEACH, CA

Database(s) : [CALEPA SITES - CA, CHMIRS - CA, CIWQS - CA, DOCKET, ERNS, FRS, HAZNET - CA, HIST CHMIRS - CA, HIST PCS ENF, HIST PCS FACILITY, HWG - CA, ICIS, INACTIVE PCS, MANIFEST EPA, NPDES - CA, PCS ENF, PCS FACILITY, RCRA_NONGEN, RFR - CA, STORMWATER] ***(cont.)***

Envirosite ID: 477557
EPA ID: N/R

ICIS ***(cont.)***

Longitude : -118.217813
Last Date in Agency List : 2021-08-17

Facility NAICS
NAICS Code : N/R
NAICS Description : N/R

Facility SIC
SIC Code : 9999
SIC Description : Nonclassifiable Establishments

Facility Name : GAMBOL INDUSTRIES INC
Facility Address : 1825 PIER D STREET, LONG BEACH, CA 90802

Site Details
NPDES ID : CAZ476555
ICIS Facility Interest ID : 3600735474
Facility UIN : 110030758213
Facility Type Code : Privately Owned Facility
Impaired Waters : N/R
Latitude : 33.76657
Longitude : -118.21845
Last Date in Agency List : 2021-08-17

Facility NAICS
NAICS Code : N/R
NAICS Description : N/R

Facility SIC
SIC Code : 3732
SIC Description : Boat Building And Repairing

INACTIVE PCS

Issue Date : 1997-04-17
Original Issue Date : 1997-04-17

Map Id: BN313
Direction: SW
Distance: 0.629 mi., 3323 ft.
Elevation: 10 ft.
Relative: Lower

Site Name : GAMBOL INDUSTRIES INC
1825 PIER D STREET | 1825 PIER D. ST. BERTH 41 | 1825 PIER D ST INNER HARBOR OF LONG BEACH
LONG BEACH | Long Beach | LON BEACH, CA

Database(s) : [CALEPA SITES - CA, CHMIRS - CA, CIWQS - CA, DOCKET, ERNS, FRS, HAZNET - CA, HIST CHMIRS - CA, HIST PCS ENF, HIST PCS FACILITY, HWG - CA, ICIS, INACTIVE PCS, MANIFEST EPA, NPDES - CA, PCS ENF, PCS FACILITY, RCRA_NONGEN, RFR - CA, STORMWATER] ***(cont.)***

Envirosite ID: 477557
EPA ID: N/R

INACTIVE PCS ***(cont.)***

Effective Date :	1997-04-17
Expiration Date :	2002-04-17
Retirement Date :	N/R
Termination Date :	N/R
Issuing Agency :	N/R
Agency Type :	State
Activity ID :	1200016443
External Permit Number :	CAF001027
Facility Type Indicator :	NON-POTW
Permit Type :	General Permit Covered Facility-NPDES)
Major Minor Status :	N
Permit Status :	Expired
Total Design Flow Number :	N/R
Actual Average Flow Number :	N/R
State Water Body :	N/R
State Water Body Name :	N/R
Permit Name :	GAMBOL INDUSTRIES
Permit Comp Status :	Y
RNC Tracking :	Y
Master External Permit Number :	CAS000001
TMDL Interface :	N/R
EDMR Authorization :	N
Pretreatment Indicator :	N/R
Last Date in Agency List :	2021-08-19

Issue Date :	2016-08-16
Original Issue Date :	2016-08-16
Effective Date :	2016-08-16
Expiration Date :	2020-06-30
Retirement Date :	N/R
Termination Date :	N/R
Issuing Agency :	CA Waterboards
Agency Type :	State
Activity ID :	3601114851
External Permit Number :	CAZ476555
Facility Type Indicator :	NON-POTW
Permit Type :	General Permit Covered Facility-NPDES)
Major Minor Status :	N
Permit Status :	Expired
Total Design Flow Number :	N/R
Actual Average Flow Number :	N/R
State Water Body :	N/R
State Water Body Name :	N/R
Permit Name :	Gambol Industries Inc
Permit Comp Status :	Y
RNC Tracking :	Y

Map Id: BN313
Direction: SW
Distance: 0.629 mi., 3323 ft.
Elevation: 10 ft.
Relative: Lower

Site Name : GAMBOL INDUSTRIES INC
1825 PIER D STREET | 1825 PIER D. ST. BERTH 41 | 1825 PIER D ST INNER HARBOR OF LONG BEACH
LONG BEACH | Long Beach | LON BEACH, CA

Database(s) : [CALEPA SITES - CA, CHMIRS - CA, CIWQS - CA, DOCKET, ERNS, FRS, HAZNET - CA, HIST CHMIRS - CA, HIST PCS ENF, HIST PCS FACILITY, HWG - CA, ICIS, INACTIVE PCS, MANIFEST EPA, NPDES - CA, PCS ENF, PCS FACILITY, RCRA_NONGEN, RFR - CA, STORMWATER] ***(cont.)***

Envirosite ID: 477557
EPA ID: N/R

INACTIVE PCS ***(cont.)***

Master External Permit Number :	CAS000001
TMDL Interface :	N/R
EDMR Authorization :	N
Pretreatment Indicator :	N/R
Last Date in Agency List :	2021-08-19

MANIFEST EPA

Manifest Details

Manifest Number :	022117585JJK
Shipped Date :	2020-10-22
Updated Date :	2020-11-04
Received Date :	2020-10-31
Status :	Signed
Generator ID :	CAL000264047
Generator Name :	GAMBOL INDUSTRIES INC
Generator Address :	1825 PIER D, LONG BEACH, CA 90802
Generator Mailing :	1825 PIER D, LONG BEACH, CA 90802-0000
Generator Contact :	N/R
Destination ID :	AZR000520304
Destination Name :	AA SYDCOL LLC
Destination Mailing :	3155 GOLDEN WILLOW CT, YORBA LINDA, CA 92886-1303
Destination Address :	2264 E 13TH ST, YUMA, AZ 85365-1858
Destination Contact :	N/R
Submission Type :	DataImage5Copy
Origin Type :	Web
Manifest Residue :	N
Rejection :	N
Last Date in Agency List :	2021-09-04

Waste Details

Waste Line Number :	1
Is DOT Hazardous :	N
DOT ID Number :	N/R
DOT Information :	N/R
Non Waste Description :	NON RCRA HAZARDOUS WASTE SOLID (OILY DEBRIS)
Quantity :	2000 Pounds
Quantity Tons, Acute, Non-Acute :	1, 0, 1
Quantity Kg, Acute, Non-Acute :	0, 907.03
Management Method :	H141 - STORAGE, BULKING AND/OR TRANSFER OFF SITE
Is EPA Waste :	N
Federal Code :	N/R
State Code :	CA - 223

Map Id: BN313
Direction: SW
Distance: 0.629 mi., 3323 ft.
Elevation: 10 ft.
Relative: Lower

Site Name : GAMBOL INDUSTRIES INC
1825 PIER D STREET | 1825 PIER D. ST. BERTH 41 | 1825 PIER D ST INNER HARBOR OF LONG BEACH
LONG BEACH | Long Beach | LON BEACH, CA

Database(s) : [CALEPA SITES - CA, CHMIRS - CA, CIWQS - CA, DOCKET, ERNS, FRS, HAZNET - CA, HIST CHMIRS - CA, HIST PCS ENF, HIST PCS FACILITY, HWG - CA, ICIS, INACTIVE PCS, MANIFEST EPA, NPDES - CA, PCS ENF, PCS FACILITY, RCRA_NONGEN, RFR - CA, STORMWATER] ***(cont.)***

Envirosite ID: 477557
EPA ID: N/R

MANIFEST EPA ***(cont.)***

Manifest Details

Manifest Number :	020778502JJK
Shipped Date :	2019-08-15
Updated Date :	2020-12-03
Received Date :	2019-08-22
Status :	Corrected
Generator ID :	CAL000264047
Generator Name :	GAMBOL INDUSTRIES INC
Generator Address :	1825 PIER D, LONG BEACH, CA 90802
Generator Mailing :	1825 PIER D, LONG BEACH, CA 90802-0000
Generator Contact :	N/R
Destination ID :	NVT330010000
Destination Name :	US ECOLOGY NEVADA, INC
Destination Mailing :	PO BOX 578, BEATTY, NV 89003
Destination Address :	HWY 95 11 MI S OF BEATTY, BEATTY, NV 89003
Destination Contact :	N/R
Submission Type :	DataImage5Copy
Origin Type :	Service
Manifest Residue :	N
Rejection :	N
Last Date in Agency List :	2021-09-04

Waste Details

Waste Line Number :	1
Is DOT Hazardous :	Y
DOT ID Number :	NA3077
DOT Information :	NA3077, HAZARDOUS WASTE, SOLID, N.O.S., 9, PG III
Non Waste Description :	N/R
Quantity :	300 Pounds
Quantity Tons, Acute, Non-Acute :	0.15, 0, 0.15
Quantity Kg, Acute, Non-Acute :	0, 136.0545
Management Method :	H132 - LANDFILL (WITH PRIOR TREATMENT AND/OR STABILIZATION)
Is EPA Waste :	Y
Federal Code :	D008
State Code :	CA - 181

Manifest Details

Manifest Number :	020780533JJK
Shipped Date :	2019-08-15
Updated Date :	2019-09-05
Received Date :	2019-08-19
Status :	Signed
Generator ID :	CAL000264047

Map Id: BN313
Direction: SW
Distance: 0.629 mi., 3323 ft.
Elevation: 10 ft.
Relative: Lower

Site Name : GAMBOL INDUSTRIES INC
1825 PIER D STREET | 1825 PIER D. ST. BERTH 41 | 1825 PIER D ST INNER HARBOR OF LONG BEACH
LONG BEACH | Long Beach | LON BEACH, CA

Database(s) : [CALEPA SITES - CA, CHMIRS - CA, CIWQS - CA, DOCKET, ERNS, FRS, HAZNET - CA, HIST CHMIRS - CA, HIST PCS ENF, HIST PCS FACILITY, HWG - CA, ICIS, INACTIVE PCS, MANIFEST EPA, NPDES - CA, PCS ENF, PCS FACILITY, RCRA_NONGEN, RFR - CA, STORMWATER] ***(cont.)***

Envirosite ID: 477557
EPA ID: N/R

MANIFEST EPA ***(cont.)***

Generator Name :	GAMBOL INDUSTRIES, INC.
Generator Address :	1825 PIER D, LONG BEACH, CA 90802
Generator Mailing :	1825 PIER D, LONG BEACH, CA 90802
Generator Contact :	N/R
Destination ID :	AZR000521146
Destination Name :	YUMA YES 2 WASTE TRANSFER STATION
Destination Mailing :	2621 GREEN RIVER RD STE 105, CORONA, CA 92882
Destination Address :	6500 S US HIGHWAY 95, YUMA, AZ 85365
Destination Contact :	N/R
Submission Type :	DataImage5Copy
Origin Type :	Service
Manifest Residue :	N
Rejection :	N
Last Date in Agency List :	2021-09-04

Waste Details

Waste Line Number :	1
Is DOT Hazardous :	N
DOT ID Number :	N/R
DOT Information :	N/R
Non Waste Description :	NON-RCRA HAZARDOUS WASTE, SOLID (OILY ABSORBENT, DEBRIS)
Quantity :	1000 Pounds
Quantity Tons, Acute, Non-Acute :	0.5, 0, 0.5
Quantity Kg, Acute, Non-Acute :	0, 453.515
Management Method :	H141 - STORAGE, BULKING AND/OR TRANSFER OFF SITE
Is EPA Waste :	N
Federal Code :	N/R
State Code :	CA - 352

Manifest Details

Manifest Number :	019211331JJK
Shipped Date :	2018-08-16
Updated Date :	2019-07-02
Received Date :	2018-08-22
Status :	Signed
Generator ID :	CAL000264047
Generator Name :	GAMBOL INDUSTRIES INC
Generator Address :	1825 PIER D, LONG BEACH, CA 90802
Generator Mailing :	1825 PIER D, LONG BEACH, CA 90802-0000
Generator Contact :	N/R
Destination ID :	AZR000515924
Destination Name :	YUMA YES WASTE TRANSFER FACILITY
Destination Mailing :	2730 E 13TH ST, YUMA, AZ 85365-1901

Map Id: BN313
Direction: SW
Distance: 0.629 mi., 3323 ft.
Elevation: 10 ft.
Relative: Lower

Site Name : GAMBOL INDUSTRIES INC
1825 PIER D STREET | 1825 PIER D. ST. BERTH 41 | 1825 PIER D ST INNER HARBOR OF LONG BEACH
LONG BEACH | Long Beach | LON BEACH, CA

Database(s) : [CALEPA SITES - CA, CHMIRS - CA, CIWQS - CA, DOCKET, ERNS, FRS, HAZNET - CA, HIST CHMIRS - CA, HIST PCS ENF, HIST PCS FACILITY, HWG - CA, ICIS, INACTIVE PCS, MANIFEST EPA, NPDES - CA, PCS ENF, PCS FACILITY, RCRA_NONGEN, RFR - CA, STORMWATER] ***(cont.)***

Envirosite ID: 477557
EPA ID: N/R

MANIFEST EPA ***(cont.)***

Destination Address :	2730 E 13TH ST, YUMA, AZ 85365-1901
Destination Contact :	N/R
Submission Type :	DataImage5Copy
Origin Type :	Web
Manifest Residue :	N
Rejection :	N
Last Date in Agency List :	2021-09-04

Waste Details

Waste Line Number :	1
Is DOT Hazardous :	N
DOT ID Number :	N/R
DOT Information :	N/R
Non Waste Description :	NON-RCRA HAZARDOUS WASTE, SOLID (OILY ABSORBENT)
Quantity :	800 Pounds
Quantity Tons, Acute, Non-Acute :	0.4, 0, 0.4
Quantity Kg, Acute, Non-Acute :	0, 362.812
Management Method :	H141 - STORAGE, BULKING AND/OR TRANSFER OFF SITE
Is EPA Waste :	N
Federal Code :	N/R
State Code :	CA - 352

NPDES - CA

Facility Name :	Gambol Industries Inc
Facility Address :	1825 Pier D Street, Long Beach, 90802
County :	Los Angeles
Effective Date :	2016-08-16
Adoption Date :	N/R
Expiration Date :	N/R
Termination Date :	N/R
Order Number :	97-03-DWQ
NPDES Number :	CAS000001
WDID :	4 19I026740
RM Status :	Active
Reg Meas ID :	476555
Reg Meas Type :	Enrollee
Program :	Industrial
Facility Place ID :	N/R
Region Code :	4
Discharger ID :	0
Discharger :	Gambol Industries Inc
Discharger Address :	1825 Pier D Street, Long Beach, California 90802

Map Id: BN313
Direction: SW
Distance: 0.629 mi., 3323 ft.
Elevation: 10 ft.
Relative: Lower

Site Name : GAMBOL INDUSTRIES INC
1825 PIER D STREET | 1825 PIER D. ST. BERTH 41 | 1825 PIER D ST INNER HARBOR OF LONG BEACH
LONG BEACH | Long Beach | LON BEACH, CA

Database(s) : [CALEPA SITES - CA, CHMIRS - CA, CIWQS - CA, DOCKET, ERNS, FRS, HAZNET - CA, HIST CHMIRS - CA, HIST PCS ENF, HIST PCS FACILITY, HWG - CA, ICIS, INACTIVE PCS, MANIFEST EPA, NPDES - CA, PCS ENF, PCS FACILITY, RCRA_NONGEN, RFR - CA, STORMWATER] ***(cont.)***

Envirosite ID: 477557
EPA ID: N/R

NPDES - CA ***(cont.)***

Last Date in Agency List : 2021-09-03

PCS ENF

Site Details
NPDES ID : CAZ476555
Last Date in Agency List : 2021-08-17

Formal Enforcement Actions
Settlement Entered Date : N/R
ENF Identifier : N/R
Activity ID : N/R
Activity Type : N/R
ENF Type : N/R
Agency : N/R
Fed Penalty Assessed Amount : N/R
State Local Penalty Amount : N/R

Informal Enforcement Actions
Achieved Date : 09/20/2017
Registry ID : 110030758213
ENF Identifier : CA-ZIEA427178
Activity ID : 3601180813
Activity Type : Administrative - Informal
ENF Type : Notice of Noncompliance Issued
Agency : State

PCS FACILITY

Issue Date : 2016-08-16
Original Issue Date : 2016-08-16
Effective Date : 2016-08-16
Expiration Date : 2020-06-30
Retirement Date : N/R
Termination Date : N/R
Issuing Agency : CA Waterboards
Agency Type : State
Activity ID : 3601114851
External Permit Number : CAZ476555
Facility Type Indicator : NON-POTW
Permit Type : General Permit Covered Facility-NPDES)
Major Minor Status : N
Permit Status : Effective

Map Id: BN313
Direction: SW
Distance: 0.629 mi., 3323 ft.
Elevation: 10 ft.
Relative: Lower

Site Name : GAMBOL INDUSTRIES INC
1825 PIER D STREET | 1825 PIER D. ST. BERTH 41 | 1825 PIER D ST INNER HARBOR OF LONG BEACH
LONG BEACH | Long Beach | LON BEACH, CA

Database(s) : [CALEPA SITES - CA, CHMIRS - CA, CIWQS - CA, DOCKET, ERNS, FRS, HAZNET - CA, HIST CHMIRS - CA, HIST PCS ENF, HIST PCS FACILITY, HWG - CA, ICIS, INACTIVE PCS, MANIFEST EPA, NPDES - CA, PCS ENF, PCS FACILITY, RCRA_NONGEN, RFR - CA, STORMWATER] ***(cont.)***

Envirosite ID: 477557
EPA ID: N/R

PCS FACILITY ***(cont.)***

Total Design Flow Number :	N/R
Actual Average Flow Number :	N/R
State Water Body :	N/R
State Water Body Name :	N/R
Permit Name :	Gambol Industries Inc
Permit Comp Status :	Y
RNC Tracking :	Y
Master External Permit Number :	CAS000001
TMDL Interface :	N/R
EDMR Authorization :	N
Pretreatment Indicator :	N/R
Last Date in Agency List :	2020-02-11

RCRA_NONGEN

Facility Name :	GAMBOL INDUSTRIES INC
Facility Address :	1825 PIER D, LONG BEACH, CA 90802
County :	LOS ANGELES
Date Form Received by Agency :	2002-12-23
EPA ID :	CAL000264047
Mailing Address :	1825 PIER D, LONG BEACH, CA 90802-0000
Contact :	GLENN DUDLEY
Contact Address :	1825 PIER D, LONG BEACH, CA 90802
Contact Country :	N/R
Contact Telephone :	562-901-2470
Contact Email :	G.DUDLEY@GAMBOLMARINE.COM
EPA Region :	09
Land Type :	Not Reported
Source Type :	Implementer
Classification :	Not a generator, verified
Description :	Not a generator, verified
Last Date in Agency List :	2021-09-03

Owner/Operator Summary

Owner/Operator Name :	GAMBOL INDUSTRIES INC
Owner/Operator Address :	1825 PIER D, LONG BEACH, CA 90802-0000
Owner/Operator Country :	N/R
Owner/Operator Telephone :	562-901-2470
Owner/Operator Email :	N/R
Owner/Operator Fax :	N/R
Legal Status :	Other land type
Owner/Operator Type :	Owner
Owner/Operator Start Date :	N/R

Map Id: BN313
Direction: SW
Distance: 0.629 mi., 3323 ft.
Elevation: 10 ft.
Relative: Lower

Site Name : GAMBOL INDUSTRIES INC
1825 PIER D STREET | 1825 PIER D. ST. BERTH 41 | 1825 PIER D ST INNER HARBOR OF LONG BEACH
LONG BEACH | Long Beach | LON BEACH, CA

Database(s) : [CALEPA SITES - CA, CHMIRS - CA, CIWQS - CA, DOCKET, ERNS, FRS, HAZNET - CA, HIST CHMIRS - CA, HIST PCS ENF, HIST PCS FACILITY, HWG - CA, ICIS, INACTIVE PCS, MANIFEST EPA, NPDES - CA, PCS ENF, PCS FACILITY, RCRA_NONGEN, RFR - CA, STORMWATER] ***(cont.)***

Envirosite ID: 477557
EPA ID: N/R

RCRA_NONGEN ***(cont.)***

Owner/Operator End Date :	N/R
Owner/Operator Name :	GLENN DUDLEY
Owner/Operator Address :	1825 PIER D, LONG BEACH, CA 90802
Owner/Operator Country :	N/R
Owner/Operator Telephone :	562-901-2470
Owner/Operator Email :	N/R
Owner/Operator Fax :	N/R
Legal Status :	Other land type
Owner/Operator Type :	Operator
Owner/Operator Start Date :	N/R
Owner/Operator End Date :	N/R

Handler Activities Summary

U.S. Importer of Hazardous Waste :	N
Mixed Waste (Haz. and Radioactive) :	N
Recycler of Hazardous Waste :	N
Transporter of Hazardous Waste :	N
Treater, Storer or Disposer of HW :	N
Underground Injection Activity :	N
On-site Burner Exemption :	N
Furnace Exemption :	N
Used Oil Fuel Burner :	N
Used Oil Processor :	N
Used Oil Refiner :	N
Used Oil Fuel Marketer to Burner :	N
Used Oil Specification Marketer :	N
Used Oil Transfer Facility :	N
Used Oil Transporter :	N

Notices of Violations Summary

Regulation Violated :	N

RFR - CA

Facility Name :	Gambol Industries Inc
Facility Address :	1825 Pier D Street, Long Beach, CA 90802
County :	Los Angeles
Effective Date :	2016-08-16
Adoption Date :	N/R

Map Id: BN313
Direction: SW
Distance: 0.629 mi., 3323 ft.
Elevation: 10 ft.
Relative: Lower

Site Name : GAMBOL INDUSTRIES INC
1825 PIER D STREET | 1825 PIER D. ST. BERTH 41 | 1825 PIER D ST INNER HARBOR OF LONG BEACH
LONG BEACH | Long Beach | LON BEACH, CA

Database(s) : [CALEPA SITES - CA, CHMIRS - CA, CIWQS - CA, DOCKET, ERNS, FRS, HAZNET - CA, HIST CHMIRS - CA, HIST PCS ENF, HIST PCS FACILITY, HWG - CA, ICIS, INACTIVE PCS, MANIFEST EPA, NPDES - CA, PCS ENF, PCS FACILITY, RCRA_NONGEN, RFR - CA, STORMWATER] ***(cont.)***

Envirosite ID: 477557
EPA ID: N/R

RFR - CA ***(cont.)***

Termination Date :	N/R
Expiration/Review Date :	N/R
NPDES Number :	CAS000001
Order Number :	2014-0057-DWQ
WDID :	4 19I026740
SIC/NAICS :	3732
Program :	INDSTW
Regulatory Measure Status :	Active
Regulatory Measure Type :	Storm water industrial
Place/Project Type :	Industrial - Boat Building and Repairing
Region :	4
Design Flow :	N/R
Major/Minor :	N/R
Complexity :	N/R
TTWQ :	N/R
Number of Enforcement Actions within Five Years:	1
Number of Violations within Five Years:	1
Agency :	Gambol Industries Inc
Agency Address :	1825 Pier D Street, Long Beach, CA 90802
Latitude :	33.76657
Longitude :	-118.21845
Last Date in Agency List :	2021-07-24

STORMWATER

Facility Name :	GAMBOL INDUSTRIES
Facility Address :	1825 PIER D. ST., BERTH 41, LONG BEACH, CA 90820
NPDES ID :	CAF001027
Permittee Name :	GAMBOL INDUSTRIES
Permit Status :	Expired
Permit Issuing Name :	State
Issued Date :	1997-04-17
Termination Date :	N/R
Effective Date :	1997-04-17 2002-04-17
EPA Region :	09
SIC Code :	9999
NAICS Code :	N/R
EJ Indexes Above 80th Percentile :	Y
Significant Noncompliance Status :	N/R
Quarters with Noncompliance :	0
Industrial Stormwater Formal Enforcement Actions:	0
Facility Map Flag :	Y

Map Id: BN313
Direction: SW
Distance: 0.629 mi., 3323 ft.
Elevation: 10 ft.
Relative: Lower

Site Name : GAMBOL INDUSTRIES INC
1825 PIER D STREET | 1825 PIER D. ST. BERTH 41 | 1825 PIER D ST INNER HARBOR OF LONG BEACH
LONG BEACH | Long Beach | LON BEACH, CA

Database(s) : [CALEPA SITES - CA, CHMIRS - CA, CIWQS - CA, DOCKET, ERNS, FRS, HAZNET - CA, HIST CHMIRS - CA, HIST PCS ENF, HIST PCS FACILITY, HWG - CA, ICIS, INACTIVE PCS, MANIFEST EPA, NPDES - CA, PCS ENF, PCS FACILITY, RCRA_NONGEN, RFR - CA, STORMWATER] ***(cont.)***

Envirosite ID: 477557
EPA ID: N/R

STORMWATER ***(cont.)***

DRF URL :	Click here for hyperlink provided by the agency.
Latitude :	33.766395
Longitude :	-118.217807
Last Date in Agency List :	2021-09-24
Facility Name :	GAMBOL INDUSTRIES INC
Facility Address :	1825 PIER D STREET, LONG BEACH, CA 90802
NPDES ID :	CAZ476555
Permittee Name :	Gambol Industries Inc
Permit Status :	Expired
Permit Issuing Name :	State
Issued Date :	2016-08-16
Termination Date :	N/R
Effective Date :	2016-08-16
	2020-06-30
EPA Region :	09
SIC Code :	3732
NAICS Code :	N/R
EJ Indexes Above 80th Percentile :	Y
Significant Noncompliance Status :	N/R
Quarters with Noncompliance :	12
Industrial Stormwater Formal Enforcement Actions:	1
Facility Map Flag :	Y
DRF URL :	Click here for hyperlink provided by the agency.
Latitude :	33.766395
Longitude :	-118.217807
Last Date in Agency List :	2021-09-24

Map Id: BM314
Direction: SW
Distance: 0.631 mi., 3333 ft.
Elevation: 8 ft.
Relative: Lower

Site Name : CONNOLLY-PACIFIC CO | CONNOLLY-PACIFIC | BERTH D40, PORT OF LONG BEACH
1925 PIER D STREET | 1925 PIER D BERTH 40 | 1925 PIER D STEET
LONG BEACH | Long Beach, CA

Database(s) : [BRS, CALEPA SITES - CA, CIWQS - CA, CIWQS 2 - CA, ECHO, EPA LUST, ERNS, FRS, HAZNET - CA, HIST CHMIRS - CA, HWG - CA, ICIS, INACTIVE PCS, LUST REG 4 - CA, MANIFEST EPA, NPDES - CA, PCS FACILITY, RCRA_NONGEN, RCRA_SQG, RFR - CA, STORMWATER]

Envirosite ID: 449787
EPA ID: N/R

BRS

Facility Name :	CONNOLLY-PACIFIC CO
Facility Address :	1925 PIER D STREET, LONG BEACH, CA 90802
County :	LOS ANGELES

Site Details

Date Form Received by Agency :	2016-02-05
EPA ID :	CAL000205280
Mailing Address :	1925 PIER D STREET, LONG BEACH, CA 90802
Contact :	DAVID SCOTT
Contact Address :	1925 PIER D STREET, LONG BEACH, CA 90802
Contact Country :	US
Contact Telephone :	562-257-5511
Contact Email :	DAVID.SCOTT@CONPACO.COM
EPA Region :	09
Land Type :	Private
Source Type :	Annual/Biennial Report updated with Notification
Classification :	Not a generator, verified
Description :	Not a generator, verified
Last Date in Agency List :	2021-09-03

Owner/Operator Summary

Owner/Operator Name :	CONNOLLY-PACIFIC CO
Owner/Operator Address :	1925 PIER D STREET, LONG BEACH, CA 90802
Owner/Operator Country :	US
Owner/Operator Telephone :	562-437-2831
Owner/Operator Email :	N/R
Owner/Operator Fax :	N/R
Legal Status :	Private
Owner/Operator Type :	Owner
Owner/Operator Start Date :	1978-01-19
Owner/Operator End Date :	N/R

Owner/Operator Name :	CONNOLLY-PACIFIC CO
Owner/Operator Address :	N/R
Owner/Operator Country :	N/R
Owner/Operator Telephone :	N/R
Owner/Operator Email :	N/R
Owner/Operator Fax :	N/R
Legal Status :	Private
Owner/Operator Type :	Operator
Owner/Operator Start Date :	1978-01-19
Owner/Operator End Date :	N/R

Map Id: BM314
Direction: SW
Distance: 0.631 mi., 3333 ft.
Elevation: 8 ft.
Relative: Lower

Site Name : CONNOLLY-PACIFIC CO | CONNOLLY-PACIFIC | BERTH D40, PORT OF LONG BEACH
1925 PIER D STREET | 1925 PIER D BERTH 40 | 1925 PIER D STEET
LONG BEACH | Long Beach, CA

Database(s) : [BRS, CALEPA SITES - CA, CIWQS - CA, CIWQS 2 - CA, ECHO, EPA LUST, ERNS, FRS, HAZNET - CA, HIST CHMIRS - CA, HWG - CA, ICIS, INACTIVE PCS, LUST REG 4 - CA, MANIFEST EPA, NPDES - CA, PCS FACILITY, RCRA_NONGEN, RCRA_SQG, RFR - CA, STORMWATER] ***(cont.)***

Envirosite ID: 449787
EPA ID: N/R

BRS ***(cont.)***

Waste Activity Monitoring

Report Cycle :	2015
Hazardous Waste Page Number :	1
Hazardous Waste Sub-Page Number :	1
BR Form :	GM
Waste Description :	WASTE PAINT
Primary NAICS :	23799 - Other Heavy and Civil Engineering Construction
Source Code :	G06 - Painting and coating (manufacturing, building, or maintenance)
Form Code :	W209 - Paint, ink, lacquer, or varnish (fluid - not dried out or sludge)
Management Method :	H061 - Fuel blending prior to energy recovery at another site (waste generated either on-site or received from off-site)
Generation Tons :	0.0041251
Managed Tons :	0
Shipped Tons :	0.0041251
Received Tons :	0
Receiver ID :	ARD981057870
Receiver State :	AR
Shipper ID :	CAL000205280
Shipper State :	CA
Waste Minimization :	B - Cont. initiative to recycle waste on- or off-site
Waste Code List :	D001
Waste Code Group :	D001 - IGNITABLE WASTE
Waste Generation Type :	N/R

Report Cycle :	2015
Hazardous Waste Page Number :	2
Hazardous Waste Sub-Page Number :	1
BR Form :	GM
Waste Description :	PAINT DEBRIS (BARIUM, BRUSHES)
Primary NAICS :	23799 - Other Heavy and Civil Engineering Construction
Source Code :	G25 - Hazardous waste management - indicate management method (for residuals from regulated hazardous waste processes - enter the related H code)
Form Code :	W406 - Dried paint (paint chips, filters, air filters, other)
Management Method :	H132 - Landfill or surface impoundment that will be closed as landfill (to include prior treatment and/or stabilization)
Generation Tons :	0.15
Managed Tons :	0
Shipped Tons :	0.15
Received Tons :	0

Map Id: BM314
Direction: SW
Distance: 0.631 mi., 3333 ft.
Elevation: 8 ft.
Relative: Lower

Site Name : CONNOLLY-PACIFIC CO | CONNOLLY-PACIFIC | BERTH D40, PORT OF LONG BEACH
1925 PIER D STREET | 1925 PIER D BERTH 40 | 1925 PIER D STEET
LONG BEACH | Long Beach, CA

Database(s) : [BRS, CALEPA SITES - CA, CIWQS - CA, CIWQS 2 - CA, ECHO, EPA LUST, ERNS, FRS, HAZNET - CA, HIST CHMIRS - CA, HWG - CA, ICIS, INACTIVE PCS, LUST REG 4 - CA, MANIFEST EPA, NPDES - CA, PCS FACILITY, RCRA_NONGEN, RCRA_SQG, RFR - CA, STORMWATER] ***(cont.)***

Envirosite ID: 449787
EPA ID: N/R

BRS ***(cont.)***

Receiver ID :	NVT330010000
Receiver State :	NV
Shipper ID :	CAL000205280
Shipper State :	CA
Waste Minimization :	X - No waste minimization efforts were implemented for this waste
Waste Code List :	D005
Waste Code Group :	D005 - BARIUM
Waste Generation Type :	N/R
Report Cycle :	2015
Hazardous Waste Page Number :	3
Hazardous Waste Sub-Page Number :	1
BR Form :	GM
Waste Description :	WASTE PAINT RELATED MATERIAL
Primary NAICS :	23799 - Other Heavy and Civil Engineering Construction
Source Code :	G11 - Discarding off-specification, out-of-date, and/or unused chemicals or products
Form Code :	W209 - Paint, ink, lacquer, or varnish (fluid - not dried out or sludge)
Management Method :	H061 - Fuel blending prior to energy recovery at another site (waste generated either on-site or received from off-site)
Generation Tons :	1.5
Managed Tons :	0
Shipped Tons :	1.5
Received Tons :	0
Receiver ID :	CAD028409019
Receiver State :	CA
Shipper ID :	CAL000205280
Shipper State :	CA
Waste Minimization :	X - No waste minimization efforts were implemented for this waste
Waste Code List :	D001
Waste Code Group :	D001 - IGNITABLE WASTE
Waste Generation Type :	N/R
Report Cycle :	2015
Hazardous Waste Page Number :	4
Hazardous Waste Sub-Page Number :	1
BR Form :	GM
Waste Description :	TRICHLOROISOCYANURIC ACID, DRY
Primary NAICS :	23799 - Other Heavy and Civil Engineering Construction

Map Id: BM314
Direction: SW
Distance: 0.631 mi., 3333 ft.
Elevation: 8 ft.
Relative: Lower

Site Name : CONNOLLY-PACIFIC CO | CONNOLLY-PACIFIC | BERTH D40, PORT OF LONG BEACH
1925 PIER D STREET | 1925 PIER D BERTH 40 | 1925 PIER D STEET
LONG BEACH | Long Beach, CA

Database(s) : [BRS, CALEPA SITES - CA, CIWQS - CA, CIWQS 2 - CA, ECHO, EPA LUST, ERNS, FRS, HAZNET - CA, HIST CHMIRS - CA, HWG - CA, ICIS, INACTIVE PCS, LUST REG 4 - CA, MANIFEST EPA, NPDES - CA, PCS FACILITY, RCRA_NONGEN, RCRA_SQG, RFR - CA, STORMWATER] ***(cont.)***

Envirosite ID: 449787
EPA ID: N/R

BRS ***(cont.)***

Source Code :	G11 - Discarding off-specification, out-of-date, and/or unused chemicals or products
Form Code :	W113 - Other aqueous waste or wastewaters (fluid but not sludge)
Management Method :	H141 - The site receiving this waste stored/bulked and transferred the waste with no treatment or recovery (H010-H129), fuel blending (H061), or disposal (H131-H135) at that receiving site.
Generation Tons :	0.035
Managed Tons :	0
Shipped Tons :	0.035
Received Tons :	0
Receiver ID :	CAD028409019
Receiver State :	CA
Shipper ID :	CAL000205280
Shipper State :	CA
Waste Minimization :	X - No waste minimization efforts were implemented for this waste
Waste Code List :	D001, D002
Waste Code Group :	ICR - D001-D003 combinations only
Waste Generation Type :	N/R
Report Cycle :	2015
Hazardous Waste Page Number :	5
Hazardous Waste Sub-Page Number :	1
BR Form :	GM
Waste Description :	AMINES, FLAMMABLE, CORROSIVE
Primary NAICS :	23799 - Other Heavy and Civil Engineering Construction
Source Code :	G11 - Discarding off-specification, out-of-date, and/or unused chemicals or products
Form Code :	W403 - Solid resins, plastics or polymerized organics
Management Method :	H141 - The site receiving this waste stored/bulked and transferred the waste with no treatment or recovery (H010-H129), fuel blending (H061), or disposal (H131-H135) at that receiving site.
Generation Tons :	0.215
Managed Tons :	0
Shipped Tons :	0.215
Received Tons :	0
Receiver ID :	CAD028409019
Receiver State :	CA
Shipper ID :	CAL000205280
Shipper State :	CA

Map Id: BM314
Direction: SW
Distance: 0.631 mi., 3333 ft.
Elevation: 8 ft.
Relative: Lower

Site Name : CONNOLLY-PACIFIC CO | CONNOLLY-PACIFIC | BERTH D40, PORT OF LONG BEACH
1925 PIER D STREET | 1925 PIER D BERTH 40 | 1925 PIER D STEET
LONG BEACH | Long Beach, CA

Database(s) : [BRS, CALEPA SITES - CA, CIWQS - CA, CIWQS 2 - CA, ECHO, EPA LUST, ERNS, FRS, HAZNET - CA, HIST CHMIRS - CA, HWG - CA, ICIS, INACTIVE PCS, LUST REG 4 - CA, MANIFEST EPA, NPDES - CA, PCS FACILITY, RCRA_NONGEN, RCRA_SQG, RFR - CA, STORMWATER] ***(cont.)***

Envirosite ID: 449787
EPA ID: N/R

BRS ***(cont.)***

Waste Minimization :	X - No waste minimization efforts were implemented for this waste
Waste Code List :	D001, D002
Waste Code Group :	ICR - D001-D003 combinations only
Waste Generation Type :	N/R
Report Cycle :	2015
Hazardous Waste Page Number :	6
Hazardous Waste Sub-Page Number :	1
BR Form :	GM
Waste Description :	MINERAL SPIRITS
Primary NAICS :	23799 - Other Heavy and Civil Engineering Construction
Source Code :	G11 - Discarding off-specification, out-of-date, and/or unused chemicals or products
Form Code :	W001 - Lab packs from any source not containing acute hazardous waste
Management Method :	H141 - The site receiving this waste stored/bulked and transferred the waste with no treatment or recovery (H010-H129), fuel blending (H061), or disposal (H131-H135) at that receiving site.
Generation Tons :	0.09
Managed Tons :	0
Shipped Tons :	0.09
Received Tons :	0
Receiver ID :	CAD028409019
Receiver State :	CA
Shipper ID :	CAL000205280
Shipper State :	CA
Waste Minimization :	X - No waste minimization efforts were implemented for this waste
Waste Code List :	D001
Waste Code Group :	D001 - IGNITABLE WASTE
Waste Generation Type :	N/R
Report Cycle :	2015
Hazardous Waste Page Number :	7
Hazardous Waste Sub-Page Number :	1
BR Form :	GM
Waste Description :	PHOSPHINE ACID
Primary NAICS :	23799 - Other Heavy and Civil Engineering Construction
Source Code :	G11 - Discarding off-specification, out-of-date, and/or unused chemicals or products
Form Code :	W119 - Other inorganic liquid (specify in comments)

Map Id: BM314
Direction: SW
Distance: 0.631 mi., 3333 ft.
Elevation: 8 ft.
Relative: Lower

Site Name : CONNOLLY-PACIFIC CO | CONNOLLY-PACIFIC | BERTH D40, PORT OF LONG BEACH
1925 PIER D STREET | 1925 PIER D BERTH 40 | 1925 PIER D STEET
LONG BEACH | Long Beach, CA

Database(s) : [BRS, CALEPA SITES - CA, CIWQS - CA, CIWQS 2 - CA, ECHO, EPA LUST, ERNS, FRS, HAZNET - CA, HIST CHMIRS - CA, HWG - CA, ICIS, INACTIVE PCS, LUST REG 4 - CA, MANIFEST EPA, NPDES - CA, PCS FACILITY, RCRA_NONGEN, RCRA_SQG, RFR - CA, STORMWATER] ***(cont.)***

Envirosite ID: 449787
EPA ID: N/R

BRS ***(cont.)***

Management Method :	H141 - The site receiving this waste stored/bulked and transferred the waste with no treatment or recovery (H010-H129), fuel blending (H061), or disposal (H131-H135) at that receiving site.
Generation Tons :	0.06
Managed Tons :	0
Shipped Tons :	0.06
Received Tons :	0
Receiver ID :	CAD028409019
Receiver State :	CA
Shipper ID :	CAL000205280
Shipper State :	CA
Waste Minimization :	X - No waste minimization efforts were implemented for this waste
Waste Code List :	D002
Waste Code Group :	D002 - CORROSIVE WASTE
Waste Generation Type :	N/R
Report Cycle :	2015
Hazardous Waste Page Number :	8
Hazardous Waste Sub-Page Number :	1
BR Form :	GM
Waste Description :	GASOLINE
Primary NAICS :	23799 - Other Heavy and Civil Engineering Construction
Source Code :	G11 - Discarding off-specification, out-of-date, and/or unused chemicals or products
Form Code :	W211 - Paint thinner or petroleum distillates
Management Method :	H141 - The site receiving this waste stored/bulked and transferred the waste with no treatment or recovery (H010-H129), fuel blending (H061), or disposal (H131-H135) at that receiving site.
Generation Tons :	0.0035001
Managed Tons :	0
Shipped Tons :	0.0035001
Received Tons :	0
Receiver ID :	CAD028409019
Receiver State :	CA
Shipper ID :	CAL000205280
Shipper State :	CA
Waste Minimization :	X - No waste minimization efforts were implemented for this waste
Waste Code List :	D001, D018
Waste Code Group :	TCORICR - One or more D018-D043 code
Waste Generation Type :	N/R

Map Id: BM314
Direction: SW
Distance: 0.631 mi., 3333 ft.
Elevation: 8 ft.
Relative: Lower

Site Name : CONNOLLY-PACIFIC CO | CONNOLLY-PACIFIC | BERTH D40, PORT OF LONG BEACH
1925 PIER D STREET | 1925 PIER D BERTH 40 | 1925 PIER D STEET
LONG BEACH | Long Beach, CA

Database(s) : [BRS, CALEPA SITES - CA, CIWQS - CA, CIWQS 2 - CA, ECHO, EPA LUST, ERNS, FRS, HAZNET - CA, HIST CHMIRS - CA, HWG - CA, ICIS, INACTIVE PCS, LUST REG 4 - CA, MANIFEST EPA, NPDES - CA, PCS FACILITY, RCRA_NONGEN, RCRA_SQG, RFR - CA, STORMWATER] ***(cont.)***

Envirosite ID: 449787
EPA ID: N/R

CALEPA SITES - CA

Facility Name :	CONNOLLY-PACIFIC
Facility Address :	1925 PIER D ST, LONG BEACH, 90802
Site ID :	218464
EI ID :	T0603793068
EI Description :	Leaking Underground Storage Tank Cleanup Site
Latitude :	33.763923
Longitude :	-118.219550
Agency Hyperlink :	Click here for hyperlink provided by the agency.
Last Date in Agency List :	2021-08-26
Facility Name :	Connolly Pacific Co
Facility Address :	1925 PIER D STREET, LONG BEACH, 90802
Site ID :	529707
EI ID :	834495
EI Description :	Industrial Facility Storm Water
Latitude :	33.763910
Longitude :	-118.219560
Agency Hyperlink :	Click here for hyperlink provided by the agency.
Last Date in Agency List :	2021-08-26
Facility Name :	CONNOLLY-PACIFIC CO
Facility Address :	1925 PIER D ST, LONG BEACH, 90802-1089
Site ID :	462030
EI ID :	110012203506
EI Description :	US EPA Air Emission Inventory System (EIS)
Latitude :	33.765780
Longitude :	-118.219240
Agency Hyperlink :	Click here for hyperlink provided by the agency.
Last Date in Agency List :	2021-08-26
Facility Name :	Eagle Rock Aggregates, Inc. (Maintenance Dredging)
Facility Address :	1925 PIER D, BERTH 44, LONG BEACH, 90802
Site ID :	263935
EI ID :	794607
EI Description :	Wetlands - Fill and Dredge Material
Latitude :	33.761000

Map Id: BM314
Direction: SW
Distance: 0.631 mi., 3333 ft.
Elevation: 8 ft.
Relative: Lower

Site Name : CONNOLLY-PACIFIC CO | CONNOLLY-PACIFIC | BERTH D40, PORT OF LONG BEACH
1925 PIER D STREET | 1925 PIER D BERTH 40 | 1925 PIER D STEET
LONG BEACH | Long Beach, CA

Database(s) : [BRS, CALEPA SITES - CA, CIWQS - CA, CIWQS 2 - CA, ECHO, EPA LUST, ERNS, FRS, HAZNET - CA, HIST CHMIRS - CA, HWG - CA, ICIS, INACTIVE PCS, LUST REG 4 - CA, MANIFEST EPA, NPDES - CA, PCS FACILITY, RCRA_NONGEN, RCRA_SQG, RFR - CA, STORMWATER] ***(cont.)***

Envirosite ID: 449787
EPA ID: N/R

CALEPA SITES - CA ***(cont.)***

Longitude :	-118.214500
Agency Hyperlink :	Click here for hyperlink provided by the agency.
Last Date in Agency List :	2021-08-26

CIWQS - CA

Facility Name :	BERTH D40, PORT OF LONG BEACH
Facility Address :	1925 PIER D, LONG BEACH, CA 90802
County :	LOS ANGELES
Place ID :	749802
Agency Name :	NOT AVAILABLE
Last Date in Agency List :	2021-09-10
Facility Name :	CONNOLLY PACIFIC CO
Facility Address :	1925 PIER D STREET, LONG BEACH, CA 90802
County :	LOS ANGELES
Place ID :	S834495
Agency Name :	CONNOLLY PACIFIC COMPANY
Last Date in Agency List :	2021-09-10
Facility Name :	CONNOLLY PACIFIC COMPANY
Facility Address :	1925 PIER D STREET, LONG BEACH, CA 90802
County :	LOS ANGELES
Place ID :	S819149
Agency Name :	L G EVERIST INC
Last Date in Agency List :	2021-09-10
Facility Name :	EAGLE ROCK AGGREGATES
Facility Address :	1925 PIER D STREET, LONG BEACH, CA 90802
County :	LOS ANGELES
Place ID :	S830433
Agency Name :	EAGLE ROCK AGGREGATES INC
Last Date in Agency List :	2021-09-10

Map Id: BM314
Direction: SW
Distance: 0.631 mi., 3333 ft.
Elevation: 8 ft.
Relative: Lower

Site Name : CONNOLLY-PACIFIC CO | CONNOLLY-PACIFIC | BERTH D40, PORT OF LONG BEACH
1925 PIER D STREET | 1925 PIER D BERTH 40 | 1925 PIER D STEET
LONG BEACH | Long Beach, CA

Database(s) : [BRS, CALEPA SITES - CA, CIWQS - CA, CIWQS 2 - CA, ECHO, EPA LUST, ERNS, FRS, HAZNET - CA, HIST CHMIRS - CA, HWG - CA, ICIS, INACTIVE PCS, LUST REG 4 - CA, MANIFEST EPA, NPDES - CA, PCS FACILITY, RCRA_NONGEN, RCRA_SQG, RFR - CA, STORMWATER] ***(cont.)***

Envirosite ID: 449787
EPA ID: N/R

CIWQS - CA ***(cont.)***

Facility Name :	EAGLE ROCK AGGREGATES, INC. (MAINTENANCE DREDGING)
Facility Address :	1925 PIER D, BERTH 44, LONG BEACH, CA 90802
County :	LOS ANGELES
Place ID :	794607
Agency Name :	EAGLE ROCK AGGREGATES, INC.
Last Date in Agency List :	2021-09-10

CIWQS 2 - CA

Facility Name :	Berth D40, Port of Long Beach
Facility Address :	1925 Pier D Street, Long Beach, 90802
County :	Los Angeles
Facility ID :	749802
WDID :	4B196209010
Facility Type :	All other facilities
Region :	4
Place Type :	Facility
Place Subtype :	N/R
Ageny Name :	Connolly Pacific Co
Agency Type :	Privately-Owned Business
Number of Agencies :	1
Status Date :	2012-10-24
Status :	Historical
Status Enrollee :	Y
Individual/General :	I
Fee Code :	19 - Non Billable by Administrative Determination
Staff Assigned :	N/R
Number of Staff Assigned :	N/R
Supervisor :	N/R
Number of Supervisor :	N/R
Number of Amendments :	0
Number of Reg Measures :	1
Baseline Flow :	N/R
Population (MS4)/Acres :	N/R
Reclamation :	N - No
CAFO Type :	N/R
CAFO Subtype :	N/R
CAFO Population :	N/R
Onsite :	N/R
Quality Assurance :	N/R
RCRA Flag :	N/R
Total MMP Violations Number :	0
Total Number of Violations :	0

Map Id: BM314
Direction: SW
Distance: 0.631 mi., 3333 ft.
Elevation: 8 ft.
Relative: Lower

Site Name : CONNOLLY-PACIFIC CO | CONNOLLY-PACIFIC | BERTH D40, PORT OF LONG BEACH
1925 PIER D STREET | 1925 PIER D BERTH 40 | 1925 PIER D STEET
LONG BEACH | Long Beach, CA

Database(s) : [BRS, CALEPA SITES - CA, CIWQS - CA, CIWQS 2 - CA, ECHO, EPA LUST, ERNS, FRS, HAZNET - CA, HIST CHMIRS - CA, HWG - CA, ICIS, INACTIVE PCS, LUST REG 4 - CA, MANIFEST EPA, NPDES - CA, PCS FACILITY, RCRA_NONGEN, RCRA_SQG, RFR - CA, STORMWATER] ***(cont.)***

Envirosite ID: 449787
EPA ID: N/R

CIWQS 2 - CA ***(cont.)***

Total Number of Inspections :	0
Date of Most Recent Completed Inspection:	N/R
Date of Most Recent Received Report :	N/R
Total Number of Final (A+H) Enforcement Actions:	0
Most Recent Effective Date of Enf Action (A+H):	N/R
Program :	LNDISP
Program Category :	LNDISP
Number of Programs :	1
Complexity :	C
Pretreatment :	X - Facility is not a POTW
Facility Waste Type :	N/R
Reg Measure ID :	373182
Reg Measure Type :	Enrollee
Reg Measure Title :	4B196209010
Reg Measure Description :	dispose an estimated 20,000 cubic yards of non-hazardous contaminated soils associated with the demolition of Berth D40, Port of Long Beach
SIC 1 :	-
SIC 2 :	-
SIC 3 :	-
Latitude :	N/R
Longitude :	N/R
Last Date in Agency List :	2021-08-25

ECHO

Facility Name :	CONNOLLY-PACIFIC CO
Facility Address :	1925 PIER D ST, LONG BEACH, CA 90802
County :	LOS ANGELES
Last Inspection Date :	N/R
Registry ID :	110012203506
FIPS Code :	06037
EPA Region :	09
Inspection Count :	0
Last Inspection Days :	N/R
Informal Count :	0
Last Informal Action Date :	N/R
Formal Action Count :	0
Last Formal Action Date :	N/R
Total Penalties :	0

Map Id: BM314
Direction: SW
Distance: 0.631 mi., 3333 ft.
Elevation: 8 ft.
Relative: Lower

Site Name : CONNOLLY-PACIFIC CO | CONNOLLY-PACIFIC | BERTH D40, PORT OF LONG BEACH
1925 PIER D STREET | 1925 PIER D BERTH 40 | 1925 PIER D STEET
LONG BEACH | Long Beach, CA

Database(s) : [BRS, CALEPA SITES - CA, CIWQS - CA, CIWQS 2 - CA, ECHO, EPA LUST, ERNS, FRS, HAZNET - CA, HIST CHMIRS - CA, HWG - CA, ICIS, INACTIVE PCS, LUST REG 4 - CA, MANIFEST EPA, NPDES - CA, PCS FACILITY, RCRA_NONGEN, RCRA_SQG, RFR - CA, STORMWATER] ***(cont.)***

Envirosite ID: 449787
EPA ID: N/R

ECHO ***(cont.)***

Penalty Count :	N/R
Last Penalty Date :	N/R
Last Penalty Amount :	N/R
QTRS IN NC :	0
Programs IN SNC :	0
Current Compliance Status :	No Violation Identified
Three-Year Compliance Status :	_____
Collection Method :	ADDRESS MATCHING-HOUSE NUMBER
Reference Point :	ENTRANCE POINT OF A FACILITY OR STATION
Accuracy Meters :	50
Derived Tribes :	N/R
Derived HUC :	18070104
Derived WBD :	N/R
Derived STCTY FIPS :	06037
Derived Zip :	90802
Derived CD113 :	47
Derived CB2010 :	060379800331043
MYRTK Universe :	NNN
NPDES IDs :	CAZ453768
CWA Permit Types :	Minor
CWA Compliance Tracking :	On
CWA NAICS :	N/R
CWA SICS :	1499
CWA Inspection Count :	N/R
CWA Last Inspection Days :	N/R
CWA Informal Count :	N/R
CWA Formal Action Count :	N/R
CWA Last Formal Action Date :	N/R
CWA Penalties :	N/R
CWA Last Penalty Date :	N/R
CWA Last Penalty Amount :	N/R
CWA Quarters IN NC :	0
CWA Current Compliance Status :	No Violation Identified
CWA Current SNC Flag :	N
CWA 13 Quarters Compliance Status :	_____
CWA 13 Quarters Effluent Exceedances:	N/R
CWA Three-Year QNCR Codes :	N/R
DFR URL :	Click here for hyperlink provided by the agency.
Facility SIC :	1499
Facility NAICS :	238910 - Site Preparation Contractors, 23799 - Other Heavy and Civil Engineering Construction
Facility Last Inspection EPA Date :	N/R
Facility Last Inspection State Date :	N/R
Facility Last Formal Act EPA Date :	N/R
Facility Last Formal Act State Date :	N/R

Map Id: BM314
Direction: SW
Distance: 0.631 mi., 3333 ft.
Elevation: 8 ft.
Relative: Lower

Site Name : CONNOLLY-PACIFIC CO | CONNOLLY-PACIFIC | BERTH D40, PORT OF LONG BEACH
1925 PIER D STREET | 1925 PIER D BERTH 40 | 1925 PIER D STEET
LONG BEACH | Long Beach, CA

Database(s) : [BRS, CALEPA SITES - CA, CIWQS - CA, CIWQS 2 - CA, ECHO, EPA LUST, ERNS, FRS, HAZNET - CA, HIST CHMIRS - CA, HWG - CA, ICIS, INACTIVE PCS, LUST REG 4 - CA, MANIFEST EPA, NPDES - CA, PCS FACILITY, RCRA_NONGEN, RCRA_SQG, RFR - CA, STORMWATER] ***(cont.)***

Envirosite ID: 449787
EPA ID: N/R

ECHO ***(cont.)***

Facility Last Informal Act EPA Date :	N/R
Facility Last Informal Act State Date:	N/R
Facility Federal Agency :	N/R
TRI Reporter :	N/R
Facility Imp Water Flag :	N/R
Current SNC Flag :	N
Indian County Flag :	N
Federal Flag :	N/R
US Mexico Border Flag :	N
Chesapeak Bay Flag :	N/R
AIR Flag :	N
NPDES Flag :	Y
SDWIS Flag :	N
RCRA Flag :	Y
TRI Flag :	N
GHG Flag :	N
Major Flag :	N/R
Active Flag :	Y
NAA Flag :	Y
Latitude :	33.76578
Longitude :	-118.219249
Last Date in Agency List :	2021-08-20

EPA LUST

Facility Name :	CONNOLLY-PACIFIC
Facility Address :	1925 PIER D ST, LONG BEACH, California 90802
County :	N/R
Facility ID :	N/R
LUST ID :	CAT0603793068
Reported Date :	N/R
Status :	No Further Action
Substance :	N/R
Closed With Residual Contamination (Tribal Only):	N/R
NFA_Letter (Tribal Only) :	N/R
Tribe (Tribal Only) :	N/R
EPA Region :	9
Estimated Population within 1500ft :	2
Estimated Private Domestic Wells within 1500ft:	0
Within Source Water Protection Area (SPA):	No
SPA Public Water System and Facility ID:	N/R
SPA Water Type :	N/R

Map Id: BM314
Direction: SW
Distance: 0.631 mi., 3333 ft.
Elevation: 8 ft.
Relative: Lower

Site Name : CONNOLLY-PACIFIC CO | CONNOLLY-PACIFIC | BERTH D40, PORT OF LONG BEACH
1925 PIER D STREET | 1925 PIER D BERTH 40 | 1925 PIER D STEET
LONG BEACH | Long Beach, CA

Database(s) : [BRS, CALEPA SITES - CA, CIWQS - CA, CIWQS 2 - CA, ECHO, EPA LUST, ERNS, FRS, HAZNET - CA, HIST CHMIRS - CA, HWG - CA, ICIS, INACTIVE PCS, LUST REG 4 - CA, MANIFEST EPA, NPDES - CA, PCS FACILITY, RCRA_NONGEN, RCRA_SQG, RFR - CA, STORMWATER] ***(cont.)***

Envirosite ID: 449787
EPA ID: N/R

EPA LUST ***(cont.)***

SPA Facility Type :	N/R
SPA HUC12 :	N/R
Within Groundwater Wellhead Protection Area (WHPA):	No
WHPA Public Water System and Facility ID:	N/R
WHPA Water Type :	N/R
WHPA Facility Type :	N/R
WHPA HUC12 :	N/R
Within Estimated 100-year Floodplain:	No
Latitude :	33.7658399999999
Longitude :	-118.219269999999
Last Date in Agency List :	2021-08-27

ERNS

Facility Address :	1925 PIER D ST LONG BEACH HARBOR, LONG BEACH, CA
County :	LOS ANGELES

Incident Information

Incident Date Time :	2005-05-24 13:40:00
Type of Incident :	VESSEL
Incident Cause :	EQUIPMENT FAILURE
Incident DTG :	OCCURRED
Incident Location :	N/R
Sequence Number :	759831
Potential Flag :	N/R
Description of Incident :	A CRACK OCCURRED IN THE HULL OF A BARGE RESULTING IN A DIESEL FUEL RELEASE.
Last Date in Agency List :	2015-12-23

Incident Response Summary

Date Time Received :	2005-05-24 16:57:00
Date Time Completed :	2005-05-24 17:03:00
Call Type :	Incident
Source :	TELEPHONE
Responsible Company :	CONLEY PACIFIC
Responsible Org Type :	PRIVATE ENTERPRISE
Responsible City :	N/R
Responsible State :	XX
Responsible Zip :	N/R

Map Id: BM314
Direction: SW
Distance: 0.631 mi., 3333 ft.
Elevation: 8 ft.
Relative: Lower

Site Name : CONNOLLY-PACIFIC CO | CONNOLLY-PACIFIC | BERTH D40, PORT OF LONG BEACH
1925 PIER D STREET | 1925 PIER D BERTH 40 | 1925 PIER D STEET
LONG BEACH | Long Beach, CA

Database(s) : [BRS, CALEPA SITES - CA, CIWQS - CA, CIWQS 2 - CA, ECHO, EPA LUST, ERNS, FRS, HAZNET - CA, HIST CHMIRS - CA, HWG - CA, ICIS, INACTIVE PCS, LUST REG 4 - CA, MANIFEST EPA, NPDES - CA, PCS FACILITY, RCRA_NONGEN, RCRA_SQG, RFR - CA, STORMWATER] ***(cont.)***

Envirosite ID: 449787
EPA ID: N/R

ERNS ***(cont.)***

Incident Details Summary

Remedial Action :	BOOMS APPLIED
Medium :	LONG BEACH HARBOR
Medium Description :	WATER
Body of Water :	LONG BEACH HARBOR
Weather Conditions :	UNKNOWN
Water Temperature :	N/R
Water Supply Contaminated :	N
Waterway Closed :	N
Waterway Description :	N/R

Additional Incident Details Summary

Actual Amount :	N/R
Actual Amount Units :	N/R
Capacity of Tank :	N/R
Capacity of Tank Units :	N/R
Continuous Release Begin Date :	N/R
Continuous Release End Date :	N/R
Continuous Release Change Date :	N/R
Continuous Release Permit :	N/R
Continuous Release Type :	N/R
Description of Tank :	N/R
Device Operational :	Y
DOT Crossing Number :	N/R
DOT Regulated :	U
NPDES :	N/R
NPDES Compliance :	U
Pipeline Aboveground :	ABOVE
Pipeline Covered :	U
Pipeline Type :	N/R
Tank ID :	N/R
Tank Regulated :	U
Tank Regulated by :	N/R

Materials Involved Summary

Name of Material :	OIL: DIESEL
CAS Number :	000000-00-0
Amount of Material :	1
Unit of Measure :	GALLON(S)
UN Number :	N/R
CHRIS Code :	ODS
Reached Water :	YES
Amount in Water :	1

Map Id: BM314
Direction: SW
Distance: 0.631 mi., 3333 ft.
Elevation: 8 ft.
Relative: Lower

Site Name : CONNOLLY-PACIFIC CO | CONNOLLY-PACIFIC | BERTH D40, PORT OF LONG BEACH
1925 PIER D STREET | 1925 PIER D BERTH 40 | 1925 PIER D STEET
LONG BEACH | Long Beach, CA

Database(s) : [BRS, CALEPA SITES - CA, CIWQS - CA, CIWQS 2 - CA, ECHO, EPA LUST, ERNS, FRS, HAZNET - CA, HIST CHMIRS - CA, HWG - CA, ICIS, INACTIVE PCS, LUST REG 4 - CA, MANIFEST EPA, NPDES - CA, PCS FACILITY, RCRA_NONGEN, RCRA_SQG, RFR - CA, STORMWATER] ***(cont.)***

Envirosite ID: 449787
EPA ID: N/R

ERNS ***(cont.)***

Unit of Measure (Reach Water) :	GALLON(S)

Additional Materials Involved Summary

Name of Material :	N/R
CAS Number :	N/R
CHRIS Code :	N/R
Upper Bounds :	N/R
Upper Bounds Unit :	N/R
Upper Bounds Rate :	N/R

Trains Details

Train Name Number :	N/R
Train Type :	N/R
Train Speed :	N/R
Train Direction :	N/R
Number Locomotives :	N/R
Number Cars :	N/R
Number Derailed :	N/R
Track Speed :	N/R
Railroad Name :	N/R
Non Compliance with Hazmat :	N/R

Derailed Units Summary

Train Name Number :	N/R
Car Number :	N/R
Car Content :	N/R
Position in Train :	N/R
Derailed Type :	N/R

Vessels Details

Vessel Name :	PATCONA 2
Vessel Type :	BARGE
Vessel Length :	N/R
Hull Construction :	N/R
Fuel Capacity :	N/R
Fuel on Board :	13000
Cargo Capacity :	N/R
Cargo on Board :	N/R
Is Vessel Aground :	N

Map Id: BM314
Direction: SW
Distance: 0.631 mi., 3333 ft.
Elevation: 8 ft.
Relative: Lower

Site Name : CONNOLLY-PACIFIC CO | CONNOLLY-PACIFIC | BERTH D40, PORT OF LONG BEACH
1925 PIER D STREET | 1925 PIER D BERTH 40 | 1925 PIER D STEET
LONG BEACH | Long Beach, CA

Database(s) : [BRS, CALEPA SITES - CA, CIWQS - CA, CIWQS 2 - CA, ECHO, EPA LUST, ERNS, FRS, HAZNET - CA, HIST CHMIRS - CA, HWG - CA, ICIS, INACTIVE PCS, LUST REG 4 - CA, MANIFEST EPA, NPDES - CA, PCS FACILITY, RCRA_NONGEN, RCRA_SQG, RFR - CA, STORMWATER] ***(cont.)***

Envirosite ID: 449787
EPA ID: N/R

ERNS ***(cont.)***

Flag :	N/R
Breadth :	N/R
Draught :	N/R
Fuel Capacity Units :	N/R
Fuel on Board Units :	GALLON(S)
Cargo Capacity Units :	N/R
Cargo on Board Units :	N/R

Mobile Details

Vehicle Own Fuel Capacity :	N/R
Cargo Capacity :	N/R
Amount of Cargo on Board :	N/R
Hazmat Carrier :	N/R
Carrier Licensed :	N/R
Noncompliance with Hazmat :	N/R
Mobile Type :	N/R
Cargo Capacity Units :	N/R
Amount of Cargo on Board Units :	N/R
Vehicle Year :	N/R
Vehicle Make :	N/R
Vehicle Model :	N/R
Vehicle Number :	N/R
Trailer Number :	N/R

Facility Address :	1925 PIER D STREET, LONG BEACH, CA 90802
County :	LOS ANGELES

Incident Information

Incident Date Time :	1999-10-08 07:45:00
Type of Incident :	VESSEL
Incident Cause :	OTHER
Incident DTG :	OCCURRED
Incident Location :	N/R
Sequence Number :	501629
Potential Flag :	N/R
Description of Incident :	CRANE ON BARGE SS NO12 / FITTING WAS SNAGGED ON A WIRE AS THE CRANE WASSWINGING
Last Date in Agency List :	2015-12-23

Map Id: BM314
Direction: SW
Distance: 0.631 mi., 3333 ft.
Elevation: 8 ft.
Relative: Lower

Site Name : CONNOLLY-PACIFIC CO | CONNOLLY-PACIFIC | BERTH D40, PORT OF LONG BEACH
1925 PIER D STREET | 1925 PIER D BERTH 40 | 1925 PIER D STEET
LONG BEACH | Long Beach, CA

Database(s) : [BRS, CALEPA SITES - CA, CIWQS - CA, CIWQS 2 - CA, ECHO, EPA LUST, ERNS, FRS, HAZNET - CA, HIST CHMIRS - CA, HWG - CA, ICIS, INACTIVE PCS, LUST REG 4 - CA, MANIFEST EPA, NPDES - CA, PCS FACILITY, RCRA_NONGEN, RCRA_SQG, RFR - CA, STORMWATER] ***(cont.)***

Envirosite ID: 449787
EPA ID: N/R

ERNS ***(cont.)***

Incident Response Summary

Date Time Received :	1999-10-08 10:58:00
Date Time Completed :	1999-10-08 11:03:00
Call Type :	Incident
Source :	UNAVAILABLE
Responsible Company :	CONNOLLY-PACIFIC CO.
Responsible Org Type :	PRIVATE ENTERPRISE
Responsible City :	LONG BEACH
Responsible State :	CA
Responsible Zip :	90802

Incident Details Summary

Remedial Action :	ABSORBENTS HAVE BEEN PLACED IN THE WATER / ENVIRONMENTAL CLEAN UPCONTRACTOR HAS BEEN CALLED
Medium :	MAIN CHANNEL
Medium Description :	WATER
Body of Water :	N/R
Weather Conditions :	N/R
Water Temperature :	N/R
Water Supply Contaminated :	U
Waterway Closed :	N
Waterway Description :	N/R

Additional Incident Details Summary

Actual Amount :	N/R
Actual Amount Units :	N/R
Capacity of Tank :	N/R
Capacity of Tank Units :	N/R
Continuous Release Begin Date :	N/R
Continuous Release End Date :	N/R
Continuous Release Change Date :	N/R
Continuous Release Permit :	N/R
Continuous Release Type :	N/R
Description of Tank :	N/R
Device Operational :	Y
DOT Crossing Number :	N/R
DOT Regulated :	U
NPDES :	N/R
NPDES Compliance :	U
Pipeline Aboveground :	ABOVE
Pipeline Covered :	U

Map Id: BM314
Direction: SW
Distance: 0.631 mi., 3333 ft.
Elevation: 8 ft.
Relative: Lower

Site Name : CONNOLLY-PACIFIC CO | CONNOLLY-PACIFIC | BERTH D40, PORT OF LONG BEACH
1925 PIER D STREET | 1925 PIER D BERTH 40 | 1925 PIER D STEET
LONG BEACH | Long Beach, CA

Database(s) : [BRS, CALEPA SITES - CA, CIWQS - CA, CIWQS 2 - CA, ECHO, EPA LUST, ERNS, FRS, HAZNET - CA, HIST CHMIRS - CA, HWG - CA, ICIS, INACTIVE PCS, LUST REG 4 - CA, MANIFEST EPA, NPDES - CA, PCS FACILITY, RCRA_NONGEN, RCRA_SQG, RFR - CA, STORMWATER] ***(cont.)***

Envirosite ID: 449787
EPA ID: N/R

ERNS ***(cont.)***

Pipeline Type :	UNKNOWN
Tank ID :	N/R
Tank Regulated :	U
Tank Regulated by :	N/R

Materials Involved Summary

Name of Material :	OIL, MISC: LUBRICATING
CAS Number :	N/R
Amount of Material :	0
Unit of Measure :	UNKNOWN AMOUNT
UN Number :	N/R
CHRIS Code :	OLB
Reached Water :	YES
Amount in Water :	0
Unit of Measure (Reach Water) :	UNKNOWN AMOUNT

Additional Materials Involved Summary

Name of Material :	N/R
CAS Number :	N/R
CHRIS Code :	N/R
Upper Bounds :	N/R
Upper Bounds Unit :	N/R
Upper Bounds Rate :	N/R

Trains Details

Train Name Number :	N/R
Train Type :	N/R
Train Speed :	N/R
Train Direction :	N/R
Number Locomotives :	N/R
Number Cars :	N/R
Number Derailed :	N/R
Track Speed :	N/R
Railroad Name :	N/R
Non Compliance with Hazmat :	N/R

Derailed Units Summary

Train Name Number :	N/R
Car Number :	N/R

Map Id: BM314
Direction: SW
Distance: 0.631 mi., 3333 ft.
Elevation: 8 ft.
Relative: Lower

Site Name : CONNOLLY-PACIFIC CO | CONNOLLY-PACIFIC | BERTH D40, PORT OF LONG BEACH
1925 PIER D STREET | 1925 PIER D BERTH 40 | 1925 PIER D STEET
LONG BEACH | Long Beach, CA

Database(s) : [BRS, CALEPA SITES - CA, CIWQS - CA, CIWQS 2 - CA, ECHO, EPA LUST, ERNS, FRS, HAZNET - CA, HIST CHMIRS - CA, HWG - CA, ICIS, INACTIVE PCS, LUST REG 4 - CA, MANIFEST EPA, NPDES - CA, PCS FACILITY, RCRA_NONGEN, RCRA_SQG, RFR - CA, STORMWATER] ***(cont.)***

Envirosite ID: 449787
EPA ID: N/R

ERNS ***(cont.)***

Car Content :	N/R
Position in Train :	N/R
Derailed Type :	N/R

Vessels Details

Vessel Name :	UNKNOWN NAME1
Vessel Type :	UNKNOWN
Vessel Length :	N/R
Hull Construction :	N/R
Fuel Capacity :	N/R
Fuel on Board :	N/R
Cargo Capacity :	N/R
Cargo on Board :	N/R
Is Vessel Aground :	N
Flag :	N/R
Breadth :	N/R
Draught :	N/R
Fuel Capacity Units :	N/R
Fuel on Board Units :	N/R
Cargo Capacity Units :	N/R
Cargo on Board Units :	N/R

Mobile Details

Vehicle Own Fuel Capacity :	N/R
Cargo Capacity :	N/R
Amount of Cargo on Board :	N/R
Hazmat Carrier :	N/R
Carrier Licensed :	N/R
Noncompliance with Hazmat :	N/R
Mobile Type :	N/R
Cargo Capacity Units :	N/R
Amount of Cargo on Board Units :	N/R
Vehicle Year :	N/R
Vehicle Make :	N/R
Vehicle Model :	N/R
Vehicle Number :	N/R
Trailer Number :	N/R

Facility Address :	1925 PIER D STREET PIER 39, LONG BEACH, CA 90802
County :	LOS ANGELES

Map Id: BM314
Direction: SW
Distance: 0.631 mi., 3333 ft.
Elevation: 8 ft.
Relative: Lower

Site Name : CONNOLLY-PACIFIC CO | CONNOLLY-PACIFIC | BERTH D40, PORT OF LONG BEACH
1925 PIER D STREET | 1925 PIER D BERTH 40 | 1925 PIER D STEET
LONG BEACH | Long Beach, CA

Database(s) : [BRS, CALEPA SITES - CA, CIWQS - CA, CIWQS 2 - CA, ECHO, EPA LUST, ERNS, FRS, HAZNET - CA, HIST CHMIRS - CA, HWG - CA, ICIS, INACTIVE PCS, LUST REG 4 - CA, MANIFEST EPA, NPDES - CA, PCS FACILITY, RCRA_NONGEN, RCRA_SQG, RFR - CA, STORMWATER] ***(cont.)***

Envirosite ID: 449787
EPA ID: N/R

ERNS ***(cont.)***

Incident Information

Incident Date Time :	1999-10-08 07:00:00
Type of Incident :	VESSEL
Incident Cause :	OTHER
Incident DTG :	DISCOVERED
Incident Location :	N/R
Sequence Number :	501630
Potential Flag :	N/R
Description of Incident :	DERRICK CRANE ON THE BARGE SS12 / A DRAIN PLUG WAS KNOCKED OUT BY ALASHING CAUSING A SPILL
Last Date in Agency List :	2015-12-23

Incident Response Summary

Date Time Received :	1999-10-08 11:00:00
Date Time Completed :	1999-10-08 11:04:00
Call Type :	Incident
Source :	UNAVAILABLE
Responsible Company :	CONNOLLY-PACIFIC CO.
Responsible Org Type :	PRIVATE ENTERPRISE
Responsible City :	LONG BEACH
Responsible State :	CA
Responsible Zip :	90802

Incident Details Summary

Remedial Action :	25-30 GALLONS SPILLED / THE OIL WAS CONTAINED / A CONTRACTOR IS ENROUTE
Medium :	LONG BEACH HARBOR MAIN CHANNEL
Medium Description :	WATER
Body of Water :	N/R
Weather Conditions :	N/R
Water Temperature :	N/R
Water Supply Contaminated :	U
Waterway Closed :	N
Waterway Description :	N/R

Additional Incident Details Summary

Actual Amount :	N/R
Actual Amount Units :	N/R
Capacity of Tank :	N/R

Map Id: BM314
Direction: SW
Distance: 0.631 mi., 3333 ft.
Elevation: 8 ft.
Relative: Lower

Site Name : CONNOLLY-PACIFIC CO | CONNOLLY-PACIFIC | BERTH D40, PORT OF LONG BEACH
1925 PIER D STREET | 1925 PIER D BERTH 40 | 1925 PIER D STEET
LONG BEACH | Long Beach, CA

Database(s) : [BRS, CALEPA SITES - CA, CIWQS - CA, CIWQS 2 - CA, ECHO, EPA LUST, ERNS, FRS, HAZNET - CA, HIST CHMIRS - CA, HWG - CA, ICIS, INACTIVE PCS, LUST REG 4 - CA, MANIFEST EPA, NPDES - CA, PCS FACILITY, RCRA_NONGEN, RCRA_SQG, RFR - CA, STORMWATER] ***(cont.)***

Envirosite ID: 449787
EPA ID: N/R

ERNS ***(cont.)***

Capacity of Tank Units :	N/R
Continuous Release Begin Date :	N/R
Continuous Release End Date :	N/R
Continuous Release Change Date :	N/R
Continuous Release Permit :	N/R
Continuous Release Type :	N/R
Description of Tank :	N/R
Device Operational :	Y
DOT Crossing Number :	N/R
DOT Regulated :	U
NPDES :	N/R
NPDES Compliance :	U
Pipeline Aboveground :	ABOVE
Pipeline Covered :	U
Pipeline Type :	UNKNOWN
Tank ID :	N/R
Tank Regulated :	U
Tank Regulated by :	N/R

Materials Involved Summary

Name of Material :	OIL, MISC: LUBRICATING
CAS Number :	N/R
Amount of Material :	30
Unit of Measure :	GALLON(S)
UN Number :	N/R
CHRIS Code :	OLB
Reached Water :	YES
Amount in Water :	30
Unit of Measure (Reach Water) :	GALLON(S)

Additional Materials Involved Summary

Name of Material :	N/R
CAS Number :	N/R
CHRIS Code :	N/R
Upper Bounds :	N/R
Upper Bounds Unit :	N/R
Upper Bounds Rate :	N/R

Trains Details

Train Name Number :	N/R
Train Type :	N/R

Map Id: BM314
Direction: SW
Distance: 0.631 mi., 3333 ft.
Elevation: 8 ft.
Relative: Lower

Site Name : CONNOLLY-PACIFIC CO | CONNOLLY-PACIFIC | BERTH D40, PORT OF LONG BEACH
1925 PIER D STREET | 1925 PIER D BERTH 40 | 1925 PIER D STEET
LONG BEACH | Long Beach, CA

Database(s) : [BRS, CALEPA SITES - CA, CIWQS - CA, CIWQS 2 - CA, ECHO, EPA LUST, ERNS, FRS, HAZNET - CA, HIST CHMIRS - CA, HWG - CA, ICIS, INACTIVE PCS, LUST REG 4 - CA, MANIFEST EPA, NPDES - CA, PCS FACILITY, RCRA_NONGEN, RCRA_SQG, RFR - CA, STORMWATER] ***(cont.)***

Envirosite ID: 449787
EPA ID: N/R

ERNS ***(cont.)***

Train Speed :	N/R
Train Direction :	N/R
Number Locomotives :	N/R
Number Cars :	N/R
Number Derailed :	N/R
Track Speed :	N/R
Railroad Name :	N/R
Non Compliance with Hazmat :	N/R

Derailed Units Summary

Train Name Number :	N/R
Car Number :	N/R
Car Content :	N/R
Position in Train :	N/R
Derailed Type :	N/R

Vessels Details

Vessel Name :	UNKNOWN NAME1
Vessel Type :	UNKNOWN
Vessel Length :	N/R
Hull Construction :	N/R
Fuel Capacity :	N/R
Fuel on Board :	N/R
Cargo Capacity :	N/R
Cargo on Board :	N/R
Is Vessel Aground :	N
Flag :	N/R
Breadth :	N/R
Draught :	N/R
Fuel Capacity Units :	N/R
Fuel on Board Units :	N/R
Cargo Capacity Units :	N/R
Cargo on Board Units :	N/R

Mobile Details

Vehicle Own Fuel Capacity :	N/R
Cargo Capacity :	N/R
Amount of Cargo on Board :	N/R
Hazmat Carrier :	N/R
Carrier Licensed :	N/R
Noncompliance with Hazmat :	N/R

Map Id: BM314
Direction: SW
Distance: 0.631 mi., 3333 ft.
Elevation: 8 ft.
Relative: Lower

Site Name : CONNOLLY-PACIFIC CO | CONNOLLY-PACIFIC | BERTH D40, PORT OF LONG BEACH
1925 PIER D STREET | 1925 PIER D BERTH 40 | 1925 PIER D STEET
LONG BEACH | Long Beach, CA

Database(s) : [BRS, CALEPA SITES - CA, CIWQS - CA, CIWQS 2 - CA, ECHO, EPA LUST, ERNS, FRS, HAZNET - CA, HIST CHMIRS - CA, HWG - CA, ICIS, INACTIVE PCS, LUST REG 4 - CA, MANIFEST EPA, NPDES - CA, PCS FACILITY, RCRA_NONGEN, RCRA_SQG, RFR - CA, STORMWATER] ***(cont.)***

Envirosite ID: 449787
EPA ID: N/R

ERNS ***(cont.)***

Mobile Type :	N/R
Cargo Capacity Units :	N/R
Amount of Cargo on Board Units :	N/R
Vehicle Year :	N/R
Vehicle Make :	N/R
Vehicle Model :	N/R
Vehicle Number :	N/R
Trailer Number :	N/R
Facility Address :	BERTH 39 1925 PIER D ST, LONG BEACH, CA
County :	LOS ANGELES

Incident Information

Incident Date Time :	2004-12-29 12:00:00
Type of Incident :	VESSEL
Incident Cause :	VESSEL SINKING
Incident DTG :	OCCURRED
Incident Location :	N/R
Sequence Number :	745678
Potential Flag :	N/R
Description of Incident :	THE CALLER IS REPORTING THE DISCOVERY OF A BILGE WATER SHEEN IN THE LONG BEACH HARBOR COMING FROM A SINKING TUG VESSEL.
Last Date in Agency List :	2015-12-23

Incident Response Summary

Date Time Received :	2004-12-29 16:22:19
Date Time Completed :	2004-12-29 16:27:27
Call Type :	Incident
Source :	TELEPHONE
Responsible Company :	CONNOLY PACIFIC COMPANY
Responsible Org Type :	PRIVATE ENTERPRISE
Responsible City :	LONG BEACH
Responsible State :	CA
Responsible Zip :	N/R

Incident Details Summary

Remedial Action :	BOOMS APPLIED
Medium :	LONG BEACH HARBOR

Map Id: BM314
Direction: SW
Distance: 0.631 mi., 3333 ft.
Elevation: 8 ft.
Relative: Lower

Site Name : CONNOLLY-PACIFIC CO | CONNOLLY-PACIFIC | BERTH D40, PORT OF LONG BEACH
1925 PIER D STREET | 1925 PIER D
BERTH 40 | 1925 PIER D STEET
LONG BEACH | Long Beach, CA

Database(s) : [BRS, CALEPA SITES - CA, CIWQS - CA, CIWQS 2 - CA, ECHO, EPA LUST, ERNS, FRS, HAZNET - CA, HIST CHMIRS - CA, HWG - CA, ICIS, INACTIVE PCS, LUST REG 4 - CA, MANIFEST EPA, NPDES - CA, PCS FACILITY, RCRA_NONGEN, RCRA_SQG, RFR - CA, STORMWATER] ***(cont.)***

Envirosite ID: 449787
EPA ID: N/R

ERNS ***(cont.)***

Medium Description :	WATER
Body of Water :	LONG BEACH HARBOR
Weather Conditions :	CLEAR
Water Temperature :	N/R
Water Supply Contaminated :	N
Waterway Closed :	N
Waterway Description :	N/R

Additional Incident Details Summary

Actual Amount :	N/R
Actual Amount Units :	N/R
Capacity of Tank :	N/R
Capacity of Tank Units :	N/R
Continuous Release Begin Date :	N/R
Continuous Release End Date :	N/R
Continuous Release Change Date :	N/R
Continuous Release Permit :	N/R
Continuous Release Type :	N/R
Description of Tank :	N/R
Device Operational :	Y
DOT Crossing Number :	N/R
DOT Regulated :	U
NPDES :	N/R
NPDES Compliance :	U
Pipeline Aboveground :	ABOVE
Pipeline Covered :	U
Pipeline Type :	N/R
Tank ID :	N/R
Tank Regulated :	U
Tank Regulated by :	N/R

Materials Involved Summary

Name of Material :	BILGE SLOPS
CAS Number :	000000-00-0
Amount of Material :	0
Unit of Measure :	UNKNOWN AMOUNT
UN Number :	N/R
CHRIS Code :	BSS
Reached Water :	YES
Amount in Water :	0
Unit of Measure (Reach Water) :	UNKNOWN AMOUNT

Map Id: BM314
Direction: SW
Distance: 0.631 mi., 3333 ft.
Elevation: 8 ft.
Relative: Lower

Site Name : CONNOLLY-PACIFIC CO | CONNOLLY-PACIFIC | BERTH D40, PORT OF LONG BEACH
1925 PIER D STREET | 1925 PIER D BERTH 40 | 1925 PIER D STEET
LONG BEACH | Long Beach, CA

Database(s) : [BRS, CALEPA SITES - CA, CIWQS - CA, CIWQS 2 - CA, ECHO, EPA LUST, ERNS, FRS, HAZNET - CA, HIST CHMIRS - CA, HWG - CA, ICIS, INACTIVE PCS, LUST REG 4 - CA, MANIFEST EPA, NPDES - CA, PCS FACILITY, RCRA_NONGEN, RCRA_SQG, RFR - CA, STORMWATER] ***(cont.)***

Envirosite ID: 449787
EPA ID: N/R

ERNS ***(cont.)***

Additional Materials Involved Summary

Name of Material :	N/R
CAS Number :	N/R
CHRIS Code :	N/R
Upper Bounds :	N/R
Upper Bounds Unit :	N/R
Upper Bounds Rate :	N/R

Trains Details

Train Name Number :	N/R
Train Type :	N/R
Train Speed :	N/R
Train Direction :	N/R
Number Locomotives :	N/R
Number Cars :	N/R
Number Derailed :	N/R
Track Speed :	N/R
Railroad Name :	N/R
Non Compliance with Hazmat :	N/R

Derailed Units Summary

Train Name Number :	N/R
Car Number :	N/R
Car Content :	N/R
Position in Train :	N/R
Derailed Type :	N/R

Vessels Details

Vessel Name :	LARCONA
Vessel Type :	TUG
Vessel Length :	N/R
Hull Construction :	N/R
Fuel Capacity :	N/R
Fuel on Board :	N/R
Cargo Capacity :	N/R
Cargo on Board :	N/R
Is Vessel Aground :	N
Flag :	N/R
Breadth :	N/R
Draught :	N/R
Fuel Capacity Units :	N/R

Map Id: BM314
Direction: SW
Distance: 0.631 mi., 3333 ft.
Elevation: 8 ft.
Relative: Lower

Site Name :	CONNOLLY-PACIFIC CO | CONNOLLY-PACIFIC | BERTH D40, PORT OF LONG BEACH 1925 PIER D STREET | 1925 PIER D BERTH 40 | 1925 PIER D STEET LONG BEACH | Long Beach, CA
Database(s) :	[BRS, CALEPA SITES - CA, CIWQS - CA, CIWQS 2 - CA, ECHO, EPA LUST, ERNS, FRS, HAZNET - CA, HIST CHMIRS - CA, HWG - CA, ICIS, INACTIVE PCS, LUST REG 4 - CA, MANIFEST EPA, NPDES - CA, PCS FACILITY, RCRA_NONGEN, RCRA_SQG, RFR - CA, STORMWATER] ***(cont.)***

Envirosite ID: 449787
EPA ID: N/R

ERNS ***(cont.)***

Fuel on Board Units :	N/R
Cargo Capacity Units :	N/R
Cargo on Board Units :	N/R

Mobile Details

Vehicle Own Fuel Capacity :	N/R
Cargo Capacity :	N/R
Amount of Cargo on Board :	N/R
Hazmat Carrier :	N/R
Carrier Licensed :	N/R
Noncompliance with Hazmat :	N/R
Mobile Type :	N/R
Cargo Capacity Units :	N/R
Amount of Cargo on Board Units :	N/R
Vehicle Year :	N/R
Vehicle Make :	N/R
Vehicle Model :	N/R
Vehicle Number :	N/R
Trailer Number :	N/R

FRS

Facility Name :	BERTH D40NA PORT OF LONG BEACH
Facility Address :	1925 PIER D, LONG BEACH, CA 90802
County :	LOS ANGELES COUNTY

Site Details

Registry ID :	110065770384
FRS Facility URL :	Click here for hyperlink provided by the agency.
Last Date in Agency List :	2021-07-17

Source Description

Source Description :

The California Environmental Protection Agency (CalEPA) has recently implemented a new data warehouse system (nSite). This data warehouse combines and merges facility and site information from five different systems managed within CalEPA. The five systems are: California Environmental Reporting System (CERS), EnviroStor, GeoTracker, California Integrated Water Quality System (CIWQS), and Toxic Release Inventory (TRI).

Map Id: BM314
Direction: SW
Distance: 0.631 mi., 3333 ft.
Elevation: 8 ft.
Relative: Lower

Site Name : CONNOLLY-PACIFIC CO | CONNOLLY-PACIFIC | BERTH D40, PORT OF LONG BEACH
1925 PIER D STREET | 1925 PIER D BERTH 40 | 1925 PIER D STEET
LONG BEACH | Long Beach, CA

Database(s) : [BRS, CALEPA SITES - CA, CIWQS - CA, CIWQS 2 - CA, ECHO, EPA LUST, ERNS, FRS, HAZNET - CA, HIST CHMIRS - CA, HWG - CA, ICIS, INACTIVE PCS, LUST REG 4 - CA, MANIFEST EPA, NPDES - CA, PCS FACILITY, RCRA_NONGEN, RCRA_SQG, RFR - CA, STORMWATER] ***(cont.)***

Envirosite ID: 449787
EPA ID: N/R

FRS ***(cont.)***

FRS Environmental Interest

Source and System ID :	CA-ENVIROVIEW - 345726
Facility Name :	CONNOLLY-PACIFIC CO
Facility Address :	1925 PIER D ST, LONG BEACH, CA 90802-1089
County :	LOS ANGELES

Site Details

Registry ID :	110012203506
FRS Facility URL :	Click here for hyperlink provided by the agency.
Last Date in Agency List :	2021-07-17

Source Description

Source Description :	All generators and treatment, storage, and disposal (TSD) facilities who handle hazardous waste are required to report to the EPA Administrator at least once every two years. The data collected is used to create the National Biennial Resource Conservation and Recovery Act (RCRA) Hazardous Waste Report. This data is processed within the RCRA Information (RCRAInfo) database. The California Environmental Protection Agency (CalEPA) has recently implemented a new data warehouse system (nSite). This data warehouse combines and merges facility and site information from five different systems managed within CalEPA. The five systems are: California Environmental Reporting System (CERS), EnviroStor, GeoTracker, California Integrated Water Quality System (CIWQS), and Toxic Release Inventory (TRI).
Source Description :	The Emission Inventory System (EIS) maintains an inventory of large stationary sources and voluntarily-reported smaller sources of air point pollution emitters. It contains information about facility sites and their physical location, emission units, emission processes, release points, control approaches, and regulations. Facility inventory data are kept separate from the emissions data and have stable identifiers to improve continuity from year to year and to help identify duplicate or missing facilities. The NPDES module of the Compliance Information System (ICIS) tracks surface water permits issued under the Clean Water Act. Under NPDES, all facilities that discharge pollutants from any point source into waters of the United States are required to obtain a permit. The permit will likely contain limits on what can be discharged, impose monitoring and reporting requirements, and include other provisions to ensure that the discharge does not adversely affect water quality.

Map Id: BM314
Direction: SW
Distance: 0.631 mi., 3333 ft.
Elevation: 8 ft.
Relative: Lower

Site Name : CONNOLLY-PACIFIC CO | CONNOLLY-PACIFIC | BERTH D40, PORT OF LONG BEACH
1925 PIER D STREET | 1925 PIER D BERTH 40 | 1925 PIER D STEET
LONG BEACH | Long Beach, CA

Database(s) : [BRS, CALEPA SITES - CA, CIWQS - CA, CIWQS 2 - CA, ECHO, EPA LUST, ERNS, FRS, HAZNET - CA, HIST CHMIRS - CA, HWG - CA, ICIS, INACTIVE PCS, LUST REG 4 - CA, MANIFEST EPA, NPDES - CA, PCS FACILITY, RCRA_NONGEN, RCRA_SQG, RFR - CA, STORMWATER] ***(cont.)***

Envirosite ID: 449787
EPA ID: N/R

FRS ***(cont.)***

Source Description :

RCRAInfo is EPA's comprehensive information system that supports the Resource Conservation and Recovery Act (RCRA) of 1976 and the Hazardous and Solid Waste Amendments (HSWA) of 1984 through the tracking of events and activities related to facilities that generate, transport, and treat, store, or dispose of hazardous waste. RCRAInfo allows RCRA program staff to track the notification, permit, compliance, and corrective action activities required under RCRA. RCRAInfo also supports generation of the National Hazardous Waste Biennial Report. All generators and treatment, storage, and disposal facilities who handle hazardous waste are required to report to the EPA Administrator at least once every two years to support creation of the Biennial Report.

FRS Environmental Interest

Source and System ID :	CA-ENVIROVIEW - 218464 EIS - 13491511 ICIS - CAZ453768 RCRAINFO - CAL000205280 RCRAINFO - CAR000097204

HAZNET - CA

Facility Name :	Connolly Pacific
Facility Address :	1925 Pier D St, Long Beach, CA 90802
County :	LOS ANGELES

Site Details

Generator EPA ID :	CAR000097204
Active :	Inactive
Category :	FEDERAL
Facility Types :	N/R
Type :	PERMANENT
Contact Name :	N/R
Contact Phone :	N/R
Facility Mailing Address :	1925 PIER D ST, LONG BEACH, CA 90802
Latitude :	33.77133900
Longitude :	-118.21470750
Agency Hyperlink :	Click here for hyperlink provided by the agency.
Last Date in Agency List :	2021-07-08

Facility Name :	CONNOLLY-PACIFIC CO
Facility Address :	1925 PIER D STEET, LONG BEACH, CA 90802
County :	LOS ANGELES

Map Id: BM314
Direction: SW
Distance: 0.631 mi., 3333 ft.
Elevation: 8 ft.
Relative: Lower

Site Name : CONNOLLY-PACIFIC CO | CONNOLLY-PACIFIC | BERTH D40, PORT OF LONG BEACH
1925 PIER D STREET | 1925 PIER D BERTH 40 | 1925 PIER D STEET
LONG BEACH | Long Beach, CA

Database(s) : [BRS, CALEPA SITES - CA, CIWQS - CA, CIWQS 2 - CA, ECHO, EPA LUST, ERNS, FRS, HAZNET - CA, HIST CHMIRS - CA, HWG - CA, ICIS, INACTIVE PCS, LUST REG 4 - CA, MANIFEST EPA, NPDES - CA, PCS FACILITY, RCRA_NONGEN, RCRA_SQG, RFR - CA, STORMWATER] ***(cont.)***

Envirosite ID: 449787
EPA ID: N/R

HAZNET - CA ***(cont.)***

Site Details

Generator EPA ID :	CAL000038561
Active :	Inactive
Category :	STATE
Facility Types :	N/R
Type :	PERMANENT
Contact Name :	N/R
Contact Phone :	N/R
Facility Mailing Address :	1925 PIER D ST, LONG BEACH, CA 908021035
Latitude :	33.76584138
Longitude :	-118.21926361
Agency Hyperlink :	Click here for hyperlink provided by the agency.
Last Date in Agency List :	2021-07-08

Waste Generator Details

Details for this site have been truncated due to the large number of available details for this site within this dataset. For the complete details for this site, contact your Envirosite account representative for a complimentary site report containing all of the details available.

State Waste :

2003: 221 - Waste oil and mixed oil, 1.938 tons to CAD099452708
2000: 352 - Other organic solids, 3.7 tons to CAT080033681
2000: 221 - Waste oil and mixed oil, 7.41 tons to CAD099452708
2000: 261 - Polychlorinated biphenyls and material containing PCBs, 0.221 tons to AZD983473539
2000: 212 - Oxygenated solvents (acetone, butanol, ethyl acetate, etc.), 0.5445 tons to CAD008302903
2000: 261 - Polychlorinated biphenyls and material containing PCBs, 0.6061 tons to AZD983473539
2000: 343 - Unspecified organic liquid mixture, 0.187 tons to CAD099452708
2000: 223 - Unspecified oil-containing waste, 6.255 tons to CAD028409019
1999: 223 - Unspecified oil-containing waste, 0.5875 tons to CAD982444481
1999: 223 - Unspecified oil-containing waste, 0.075 tons to CAD028409019
1999: 212 - Oxygenated solvents (acetone, butanol, ethyl acetate, etc.), 0.165 tons to CAD008302903
1999: 221 - Waste oil and mixed oil, 0.418 tons to CAD099452708
1999: 223 - Unspecified oil-containing waste, 7.506 tons to CAD028409019
1999: N/R - Blank or unknown, 7.7145 tons to CAD028409019
1999: 352 - Other organic solids, 2.215 tons to CAT080033681

Map Id: BM314
Direction: SW
Distance: 0.631 mi., 3333 ft.
Elevation: 8 ft.
Relative: Lower

Site Name : CONNOLLY-PACIFIC CO | CONNOLLY-PACIFIC | BERTH D40, PORT OF LONG BEACH
1925 PIER D STREET | 1925 PIER D BERTH 40 | 1925 PIER D STEET
LONG BEACH | Long Beach, CA

Database(s) : [BRS, CALEPA SITES - CA, CIWQS - CA, CIWQS 2 - CA, ECHO, EPA LUST, ERNS, FRS, HAZNET - CA, HIST CHMIRS - CA, HWG - CA, ICIS, INACTIVE PCS, LUST REG 4 - CA, MANIFEST EPA, NPDES - CA, PCS FACILITY, RCRA_NONGEN, RCRA_SQG, RFR - CA, STORMWATER] ***(cont.)***

Envirosite ID: 449787
EPA ID: N/R

HAZNET - CA ***(cont.)***

1999: 513 - Empty containers less than 30 gallons, 0.05 tons to AZD009015389
1999: 212 - Oxygenated solvents (acetone, butanol, ethyl acetate, etc.), 0.1815 tons to CAD008302903
1998: 133 - Aqueous solution with total organic residues 10 percent or more, 0.2085 tons to CAD099452708
1998: 222 - Oil/water separation sludge, 11.259 tons to CAD028409019
1998: 221 - Waste oil and mixed oil, 0.247 tons to CAD002840919
1998: 135 - Unspecified aqueous solution, 29.82 tons to CAT080013352
1998: 223 - Unspecified oil-containing waste, 2.825 tons to CAD982444481
1998: 221 - Waste oil and mixed oil, 0.175 tons to CAD982444481
1998: 221 - Waste oil and mixed oil, 3.8 tons to CAD028409019
1998: 135 - Unspecified aqueous solution, 0.035 tons to CAD028409019
1998: 221 - Waste oil and mixed oil, 1.14 tons to CAT080013352
1998: 223 - Unspecified oil-containing waste, 3.336 tons to CAD028409019
1998: 123 - Unspecified alkaline solution, 0.065 tons to CAD028409019
1998: 223 - Unspecified oil-containing waste, 18.765 tons to CAD028409019
1998: 223 - Unspecified oil-containing waste, 1.3375 tons to CAD028409019

Site Details

Generator EPA ID :	CAL000205280
Active :	Active
Category :	STATE
Facility Types :	N/R
Type :	PERMANENT
Contact Name :	N/R
Contact Phone :	N/R
Facility Mailing Address :	1925 PIER D ST, LONG BEACH, CA 908021035
Latitude :	33.76584138
Longitude :	-118.21926361
Agency Hyperlink :	Click here for hyperlink provided by the agency.
Last Date in Agency List :	2021-07-08

Waste Generator Details

State Waste :

2019: 223 - Unspecified oil-containing waste, 4.58600 tons to CAD097030993
2019: 331 - Off-specification, aged or surplus organics, 0.66000 tons to CAD097030993
2019: 352 - Other organic solids, 0.00500 tons to CAD097030993

Map Id: BM314
Direction: SW
Distance: 0.631 mi., 3333 ft.
Elevation: 8 ft.
Relative: Lower

Site Name : CONNOLLY-PACIFIC CO | CONNOLLY-PACIFIC | BERTH D40, PORT OF LONG BEACH
1925 PIER D STREET | 1925 PIER D BERTH 40 | 1925 PIER D STEET
LONG BEACH | Long Beach, CA

Database(s) : [BRS, CALEPA SITES - CA, CIWQS - CA, CIWQS 2 - CA, ECHO, EPA LUST, ERNS, FRS, HAZNET - CA, HIST CHMIRS - CA, HWG - CA, ICIS, INACTIVE PCS, LUST REG 4 - CA, MANIFEST EPA, NPDES - CA, PCS FACILITY, RCRA_NONGEN, RCRA_SQG, RFR - CA, STORMWATER] ***(cont.)***

Envirosite ID: 449787
EPA ID: N/R

HAZNET - CA ***(cont.)***

2019: 223 - Unspecified oil-containing waste, 11.67600 tons to CAT080013352
2019: 213 - Hydrocarbon solvents (benzene, hexane, Stoddard, Etc.), 0.35000 tons to CAD028409019
2019: 223 - Unspecified oil-containing waste, 3.04870 tons to CAD028409019
2019: 331 - Off-specification, aged or surplus organics, 1.65000 tons to CAD028409019
2018: 223 - Unspecified oil-containing waste, 0.33360 tons to CAT080013352
2018: 221 - Waste oil and mixed oil, 0.90000 tons to CAD028409019
2018: 352 - Other organic solids, 0.01750 tons to CAD028409019
2018: 223 - Unspecified oil-containing waste, 0.62550 tons to CAT080013352
2018: 223 - Unspecified oil-containing waste, 0.82250 tons to CAD028409019
2018: 343 - Unspecified organic liquid mixture, 0.25500 tons to CAD028409019
2017: 352 - Other organic solids, 0.7 tons to CAD028409019
2017: 223 - Unspecified oil-containing waste, 2.085 tons to CAD028409019
2017: 221 - Waste oil and mixed oil, 0.152 tons to CAD028409019
2016: 331 - Off-specification, aged or surplus organics, 0.33 tons to CAD028409019
2016: 223 - Unspecified oil-containing waste, 0.43785 tons to CAD028409019
2016: 352 - Other organic solids, 0.2 tons to CAD028409019
2015: 181 - Other inorganic solid waste, 0.15 tons to NVT330010000
2015: 461 - Paint sludge, 0.68805 tons to ARD981057870
2015: 352 - Other organic solids, 0.9225 tons to CAD028409019
2015: 352 - Other organic solids, 3.225 tons to NVT330010000
2015: 343 - Unspecified organic liquid mixture, 2.21 tons to CAT080013352
2015: 181 - Other inorganic solid waste, 0.16 tons to CAD028409019
2015: 223 - Unspecified oil-containing waste, 0.9174 tons to CAD028409019
2015: 331 - Off-specification, aged or surplus organics, 1.5 tons to CAD028409019
2015: 223 - Unspecified oil-containing waste, 12.093 tons to CAT080013352
2015: 331 - Off-specification, aged or surplus organics, 0.338 tons to CAD028409019
2015: 141 - Off-specification, aged or surplus inorganics, 0.06 tons to CAD028409019

Map Id: BM314
Direction: SW
Distance: 0.631 mi., 3333 ft.
Elevation: 8 ft.
Relative: Lower

Site Name : CONNOLLY-PACIFIC CO | CONNOLLY-PACIFIC | BERTH D40, PORT OF LONG BEACH
1925 PIER D STREET | 1925 PIER D BERTH 40 | 1925 PIER D STEET
LONG BEACH | Long Beach, CA

Database(s) : [BRS, CALEPA SITES - CA, CIWQS - CA, CIWQS 2 - CA, ECHO, EPA LUST, ERNS, FRS, HAZNET - CA, HIST CHMIRS - CA, HWG - CA, ICIS, INACTIVE PCS, LUST REG 4 - CA, MANIFEST EPA, NPDES - CA, PCS FACILITY, RCRA_NONGEN, RCRA_SQG, RFR - CA, STORMWATER] ***(cont.)***

Envirosite ID: 449787
EPA ID: N/R

HAZNET - CA ***(cont.)***

Facility Name :	NEW HORIZON CF# 598611
Facility Address :	1925 PIER D BERTH 40, LONG BEACH, CA 90802
County :	LOS ANGELES

Site Details

Generator EPA ID :	CAC002586833
Active :	Inactive
Category :	STATE
Facility Types :	N/R
Type :	TEMPORARY
Contact Name :	N/R
Contact Phone :	N/R
Facility Mailing Address :	1250 SANTA BARBARA AVE, SAN DIEGO, CA 92016
Latitude :	33.76584138
Longitude :	-118.21926361
Agency Hyperlink :	Click here for hyperlink provided by the agency.
Last Date in Agency List :	2021-07-08

Waste Generator Details

State Waste :	2005: 352 - Other organic solids, 1.05 tons to CAD028409019 2005: 135 - Unspecified aqueous solution, 8.4 tons to CAD028409019

HIST CHMIRS - CA

Facility Address :	1925 Pier D St., Long Beach
County :	Los Angeles County
Notified Date :	2005-05-24 14:11:00
Control Number :	05-3089
Substance 1 :	Diesel
Quantity 1 :	1
Measure 1 :	N/R
Type 1 :	N/R
Pipeline 1 :	N/R
Vessel 1 (300 Tons) :	N/R
Substance 2 :	N/R
Quantity 2 :	N/R
Measure 2 :	N/R
Type 2 :	N/R
Pipeline 2 :	N/R
Vessel 2 (300 Tons) :	N/R
Substance 3 :	N/R

Map Id: BM314
Direction: SW
Distance: 0.631 mi., 3333 ft.
Elevation: 8 ft.
Relative: Lower

Site Name : CONNOLLY-PACIFIC CO | CONNOLLY-PACIFIC | BERTH D40, PORT OF LONG BEACH
1925 PIER D STREET | 1925 PIER D BERTH 40 | 1925 PIER D STEET
LONG BEACH | Long Beach, CA

Database(s) : [BRS, CALEPA SITES - CA, CIWQS - CA, CIWQS 2 - CA, ECHO, EPA LUST, ERNS, FRS, HAZNET - CA, HIST CHMIRS - CA, HWG - CA, ICIS, INACTIVE PCS, LUST REG 4 - CA, MANIFEST EPA, NPDES - CA, PCS FACILITY, RCRA_NONGEN, RCRA_SQG, RFR - CA, STORMWATER] ***(cont.)***

Envirosite ID: 449787
EPA ID: N/R

HIST CHMIRS - CA ***(cont.)***

Quantity 3 :	N/R
Measure 3 :	N/R
Type 3 :	N/R
Pipeline 3 :	N/R
Vessel 3 (300 Tons) :	N/R
Description :	A crack occurred in the hull of a barge resulting in a diesel fuel release.
Contained :	Unknown
Water? :	N/R
Water Way :	Long Beach Harbor
Incident Date :	2005-05-24
Time :	N/R
Spill Site :	Waterways
Site :	N/R
Cause :	N/R
Other Causes :	N/R
Injuries (Y/N) :	N/R
Injuries Number :	0
Fatal (Y/N) :	N/R
Fatal Number :	0
Evacs (Y/N) :	N/R
Evacs Number :	0
Cleanup :	Unknown
Admin Agency :	Long Beach Fire Department
Facility Address :	1925 Pier D St Berth 39, Long Beach
County :	Los Angeles County
Notified Date :	2004-12-29 13:27:38
Control Number :	04-6869
Substance 1 :	Bilge water
Quantity 1 :	0.000000
Measure 1 :	N/R
Type 1 :	N/R
Pipeline 1 :	N/R
Vessel 1 (300 Tons) :	N/R
Substance 2 :	N/R
Quantity 2 :	N/R
Measure 2 :	N/R
Type 2 :	N/R
Pipeline 2 :	N/R
Vessel 2 (300 Tons) :	N/R
Substance 3 :	N/R
Quantity 3 :	N/R
Measure 3 :	N/R
Type 3 :	N/R

Map Id: BM314
Direction: SW
Distance: 0.631 mi., 3333 ft.
Elevation: 8 ft.
Relative: Lower

Site Name : CONNOLLY-PACIFIC CO | CONNOLLY-PACIFIC | BERTH D40, PORT OF LONG BEACH
1925 PIER D STREET | 1925 PIER D BERTH 40 | 1925 PIER D STEET
LONG BEACH | Long Beach, CA

Database(s) : [BRS, CALEPA SITES - CA, CIWQS - CA, CIWQS 2 - CA, ECHO, EPA LUST, ERNS, FRS, HAZNET - CA, HIST CHMIRS - CA, HWG - CA, ICIS, INACTIVE PCS, LUST REG 4 - CA, MANIFEST EPA, NPDES - CA, PCS FACILITY, RCRA_NONGEN, RCRA_SQG, RFR - CA, STORMWATER] ***(cont.)***

Envirosite ID: 449787
EPA ID: N/R

HIST CHMIRS - CA ***(cont.)***

Pipeline 3 :	N/R
Vessel 3 (300 Tons) :	N/R
Description :	Per caller, a vessel was taking on water and was pumped into the water.
Contained :	Yes
Water? :	N/R
Water Way :	Long Beach Harbor
Incident Date :	2004-12-29
Time :	N/R
Spill Site :	Ship/Harbor/Port
Site :	N/R
Cause :	N/R
Other Causes :	N/R
Injuries (Y/N) :	N/R
Injuries Number :	0
Fatal (Y/N) :	N/R
Fatal Number :	0
Evacs (Y/N) :	N/R
Evacs Number :	0
Cleanup :	Unknown
Admin Agency :	Long Beach Fire Department

HWG - CA

Facility Name :	Connolly Pacific
Facility Address :	1925 Pier D St, Long Beach, CA 90802
County :	LOS ANGELES

EPA ID :	CAR000097204
Status :	Inactive
Category :	FEDERAL
Type :	PERMANENT
Facility Type :	N/R
Mailing Address :	1925 PIER D ST, LONG BEACH, CA 90802
Owner Name :	CONNOLLY PACIFIC
Owner Address :	1925 PIER D ST, LONG BEACH, CA 90802
Operator Name :	OLLIE SCHERGAT
Operator Address :	1925 PIER D ST, LONG BEACH, CA 90802
Latitude :	33.765838
Longitude :	-118.219116

Facility Name :	CONNOLLY-PACIFIC CO
Facility Address :	1925 PIER D STEET, LONG BEACH, CA 90802
County :	LOS ANGELES

Map Id: BM314
Direction: SW
Distance: 0.631 mi., 3333 ft.
Elevation: 8 ft.
Relative: Lower

Site Name : CONNOLLY-PACIFIC CO | CONNOLLY-PACIFIC | BERTH D40, PORT OF LONG BEACH
1925 PIER D STREET | 1925 PIER D BERTH 40 | 1925 PIER D STEET
LONG BEACH | Long Beach, CA

Database(s) : [BRS, CALEPA SITES - CA, CIWQS - CA, CIWQS 2 - CA, ECHO, EPA LUST, ERNS, FRS, HAZNET - CA, HIST CHMIRS - CA, HWG - CA, ICIS, INACTIVE PCS, LUST REG 4 - CA, MANIFEST EPA, NPDES - CA, PCS FACILITY, RCRA_NONGEN, RCRA_SQG, RFR - CA, STORMWATER] ***(cont.)***

Envirosite ID: 449787
EPA ID: N/R

HWG - CA ***(cont.)***

EPA ID :	CAL000205280
Status :	Active
Category :	STATE
Type :	PERMANENT
Facility Type :	N/R
Mailing Address :	1925 PIER D ST, LONG BEACH, CA 908021035
Owner Name :	KNIFE RIVER CORP
Owner Address :	1150 WEST CENTURY AVE, BISMARK, ND 585030000
Operator Name :	DAVID SCOTT
Operator Address :	1925 PIER D ST, LONG BEACH, CA 90802
Latitude :	33.765838
Longitude :	-118.219116

EPA ID :	CAL000038561
Status :	Inactive
Category :	STATE
Type :	PERMANENT
Facility Type :	N/R
Mailing Address :	1925 PIER D ST, LONG BEACH, CA 908021035
Owner Name :	LG EVERIST INC
Owner Address :	PO BOX 5829, SIOUX FALLS, SD 571170000
Operator Name :	ROBIN ROSE
Operator Address :	INACTIVE PER VQ01 - BMI, LONG BEACH, CA 908020000
Latitude :	33.765838
Longitude :	-118.219116

Facility Name :	NEW HORIZON CF# 598611
Facility Address :	1925 PIER D BERTH 40, LONG BEACH, CA 90802
County :	LOS ANGELES

EPA ID :	CAC002586833
Status :	Inactive
Category :	STATE
Type :	TEMPORARY
Facility Type :	N/R
Mailing Address :	1250 SANTA BARBARA AVE, SAN DIEGO, CA 92016
Owner Name :	JOHN GIBBS
Owner Address :	1250 SANTA BARBARA AVE, SAN DIEGO, CA 92016
Operator Name :	JOHN GIBBS
Operator Address :	1250 SANTA BARBARA AVE, SAN DIEGO, CA 92016
Latitude :	33.765782
Longitude :	-118.219209

Map Id: BM314
Direction: SW
Distance: 0.631 mi., 3333 ft.
Elevation: 8 ft.
Relative: Lower

Site Name : CONNOLLY-PACIFIC CO | CONNOLLY-PACIFIC | BERTH D40, PORT OF LONG BEACH
1925 PIER D STREET | 1925 PIER D BERTH 40 | 1925 PIER D STEET
LONG BEACH | Long Beach, CA

Database(s) : [BRS, CALEPA SITES - CA, CIWQS - CA, CIWQS 2 - CA, ECHO, EPA LUST, ERNS, FRS, HAZNET - CA, HIST CHMIRS - CA, HWG - CA, ICIS, INACTIVE PCS, LUST REG 4 - CA, MANIFEST EPA, NPDES - CA, PCS FACILITY, RCRA_NONGEN, RCRA_SQG, RFR - CA, STORMWATER] ***(cont.)***

Envirosite ID: 449787
EPA ID: N/R

ICIS

Facility Name :	CONNOLLY PACIFIC CO
Facility Address :	1925 PIER D STREET, LONG BEACH, CA 90802

Site Details

NPDES ID :	CAZ453768
ICIS Facility Interest ID :	3600732054
Facility UIN :	110012203506
Facility Type Code :	Privately Owned Facility
Impaired Waters :	N/R
Latitude :	33.76391
Longitude :	-118.21956
Last Date in Agency List :	2021-08-17

Facility NAICS

NAICS Code :	N/R
NAICS Description :	N/R

Facility SIC

SIC Code :	1499
SIC Description :	Miscellaneous Nonmetallic Minerals

INACTIVE PCS

Issue Date :	2015-07-01
Original Issue Date :	2015-07-01
Effective Date :	2015-07-01
Expiration Date :	2020-06-30
Retirement Date :	N/R
Termination Date :	N/R
Issuing Agency :	CA Waterboards
Agency Type :	State
Activity ID :	3601111425
External Permit Number :	CAZ453768
Facility Type Indicator :	NON-POTW
Permit Type :	General Permit Covered Facility-NPDES)
Major Minor Status :	N
Permit Status :	Expired
Total Design Flow Number :	N/R
Actual Average Flow Number :	N/R
State Water Body :	N/R
State Water Body Name :	N/R

Map Id: BM314
Direction: SW
Distance: 0.631 mi., 3333 ft.
Elevation: 8 ft.
Relative: Lower

Site Name : CONNOLLY-PACIFIC CO | CONNOLLY-PACIFIC | BERTH D40, PORT OF LONG BEACH
1925 PIER D STREET | 1925 PIER D BERTH 40 | 1925 PIER D STEET
LONG BEACH | Long Beach, CA

Database(s) : [BRS, CALEPA SITES - CA, CIWQS - CA, CIWQS 2 - CA, ECHO, EPA LUST, ERNS, FRS, HAZNET - CA, HIST CHMIRS - CA, HWG - CA, ICIS, INACTIVE PCS, LUST REG 4 - CA, MANIFEST EPA, NPDES - CA, PCS FACILITY, RCRA_NONGEN, RCRA_SQG, RFR - CA, STORMWATER] ***(cont.)***

Envirosite ID: 449787
EPA ID: N/R

INACTIVE PCS ***(cont.)***

Permit Name :	Connolly Pacific Company
Permit Comp Status :	Y
RNC Tracking :	Y
Master External Permit Number :	CAS000001
TMDL Interface :	N/R
EDMR Authorization :	N
Pretreatment Indicator :	N/R
Last Date in Agency List :	2021-08-19

LUST REG 4 - CA

Facility Name :	CONNOLLY-PACIFIC
Facility Address :	1925 PIER D ST, LONG BEACH, CA 90802
County :	Los Angeles

Site Details

Status Date :	2003-01-07
Status :	Completed - Case Closed
Begin Date :	1998-06-01
Global ID :	T0603793068
Region :	REGION 4
Site History :	N/R
RB Case Number :	908020343
Potential Media Affected :	Aquifer used for drinking water supply
Potential Contaminants of Concern :	Diesel
Local Agency :	LONG BEACH, CITY OF
Local Case Number :	N/R
Lead Agency :	LOS ANGELES RWQCB (REGION 4)
File Location :	N/R
CUF Case :	NO
Caseworker :	N/R
Case Type :	LUST Cleanup Site
How Discovered :	* TR
How Discovered Description :	N/R
Stop Method :	N/R
Stop Description :	N/R
Calwater Watershed Name :	Dominguez Channel (411.01)
DWR Groundwater Subbasin Name :	Coastal Plain Of Los Angeles - West Coast (4-011.03)
Disadvantaged Community :	N/R
Latitude :	33.763923
Longitude :	-118.21955
Agency URL :	Click here for hyperlink provided by the agency.
Last Date in Agency List :	2021-09-08

Map Id: BM314
Direction: SW
Distance: 0.631 mi., 3333 ft.
Elevation: 8 ft.
Relative: Lower

Site Name : CONNOLLY-PACIFIC CO | CONNOLLY-PACIFIC | BERTH D40, PORT OF LONG BEACH
1925 PIER D STREET | 1925 PIER D BERTH 40 | 1925 PIER D STEET
LONG BEACH | Long Beach, CA

Database(s) : [BRS, CALEPA SITES - CA, CIWQS - CA, CIWQS 2 - CA, ECHO, EPA LUST, ERNS, FRS, HAZNET - CA, HIST CHMIRS - CA, HWG - CA, ICIS, INACTIVE PCS, LUST REG 4 - CA, MANIFEST EPA, NPDES - CA, PCS FACILITY, RCRA_NONGEN, RCRA_SQG, RFR - CA, STORMWATER] ***(cont.)***

Envirosite ID: 449787
EPA ID: N/R

LUST REG 4 - CA ***(cont.)***

Contacts Summary

Global ID :	T0603793068
Contact Name :	CARMEN PIRO
Contact Type :	Local Agency Caseworker
Organization Name :	LONG BEACH, CITY OF
Address :	2525 GRAND AVE.
City :	LONG BEACH
Phone Number :	5625704137
Email :	carmen.piro@longbeach.gov

Regulatory Activities

Date :	2003-01-07
Global ID :	T0603793068
Action Type :	ENFORCEMENT
Action :	Closure/No Further Action Letter
Date :	2002-12-09
Global ID :	T0603793068
Action Type :	ENFORCEMENT
Action :	Staff Letter
Date :	2002-11-06
Global ID :	T0603793068
Action Type :	ENFORCEMENT
Action :	Site Visit / Inspection / Sampling
Date :	2000-12-08
Global ID :	T0603793068
Action Type :	ENFORCEMENT
Action :	Staff Letter
Date :	2000-09-07
Global ID :	T0603793068
Action Type :	Other
Action :	Leak Reported
Date :	1998-06-01
Global ID :	T0603793068
Action Type :	Other
Action :	Leak Discovery

Map Id: BM314
Direction: SW
Distance: 0.631 mi., 3333 ft.
Elevation: 8 ft.
Relative: Lower

Site Name : CONNOLLY-PACIFIC CO | CONNOLLY-PACIFIC | BERTH D40, PORT OF LONG BEACH
1925 PIER D STREET | 1925 PIER D BERTH 40 | 1925 PIER D STEET
LONG BEACH | Long Beach, CA

Database(s) : [BRS, CALEPA SITES - CA, CIWQS - CA, CIWQS 2 - CA, ECHO, EPA LUST, ERNS, FRS, HAZNET - CA, HIST CHMIRS - CA, HWG - CA, ICIS, INACTIVE PCS, LUST REG 4 - CA, MANIFEST EPA, NPDES - CA, PCS FACILITY, RCRA_NONGEN, RCRA_SQG, RFR - CA, STORMWATER] ***(cont.)***

Envirosite ID: 449787
EPA ID: N/R

LUST REG 4 - CA ***(cont.)***

Status History

Status Date :	2003-01-07
Global ID :	T0603793068
Status :	Completed - Case Closed
Status Date :	2000-12-08
Global ID :	T0603793068
Status :	Open - Site Assessment
Status Date :	2000-09-07
Global ID :	T0603793068
Status :	Open - Verification Monitoring
Status Date :	1998-06-15
Global ID :	T0603793068
Status :	Open - Site Assessment
Status Date :	1998-06-01
Global ID :	T0603793068
Status :	Open - Case Begin Date

MANIFEST EPA

Manifest Details

Details for this site have been truncated due to the large number of available details for this site within this dataset. For the complete details for this site, contact your Envirosite account representative for a complimentary site report containing all of the details available.

Manifest Number :	021721065JJK
Shipped Date :	2021-04-27
Updated Date :	2021-05-27
Received Date :	2021-04-30
Status :	Signed
Generator ID :	CAL000205280
Generator Name :	CONNOLLY PACIFIC CO.
Generator Address :	1925 PIER D ST., LONG BEACH, CA 90802
Generator Mailing :	1925 PIER D ST., LONG BEACH, CA 90802
Generator Contact :	N/R
Destination ID :	CAD097030993
Destination Name :	US ECOLOGY VERNON INC.
Destination Mailing :	5375 S BOYLE AVE, LOS ANGELES, CA 90058
Destination Address :	5375 S BOYLE AVE, LOS ANGELES, CA 90058

Map Id: BM314
Direction: SW
Distance: 0.631 mi., 3333 ft.
Elevation: 8 ft.
Relative: Lower

Site Name : CONNOLLY-PACIFIC CO | CONNOLLY-PACIFIC | BERTH D40, PORT OF LONG BEACH
1925 PIER D STREET | 1925 PIER D BERTH 40 | 1925 PIER D STEET
LONG BEACH | Long Beach, CA

Database(s) : [BRS, CALEPA SITES - CA, CIWQS - CA, CIWQS 2 - CA, ECHO, EPA LUST, ERNS, FRS, HAZNET - CA, HIST CHMIRS - CA, HWG - CA, ICIS, INACTIVE PCS, LUST REG 4 - CA, MANIFEST EPA, NPDES - CA, PCS FACILITY, RCRA_NONGEN, RCRA_SQG, RFR - CA, STORMWATER] ***(cont.)***

Envirosite ID: 449787
EPA ID: N/R

MANIFEST EPA ***(cont.)***

Destination Contact :	N/R
Submission Type :	DataImage5Copy
Origin Type :	Service
Manifest Residue :	N
Rejection :	N
Last Date in Agency List :	2021-09-04

Waste Details

Waste Line Number :	1
Is DOT Hazardous :	N
DOT ID Number :	N/R
DOT Information :	N/R
Non Waste Description :	Non Hazardous Liquid
Quantity :	60 Gallons
Quantity Tons, Acute, Non-Acute :	0.2502085, 0, 0.2502085
Quantity Kg, Acute, Non-Acute :	0, 226.94662
Management Method :	H141 - STORAGE, BULKING AND/OR TRANSFER OFF SITE
Is EPA Waste :	N
Federal Code :	N/R
State Code :	CA - 223

Manifest Details

Manifest Number :	022276019JJK
Shipped Date :	2021-03-24
Updated Date :	2021-05-27
Received Date :	2021-03-26
Status :	Signed
Generator ID :	CAL000205280
Generator Name :	CONNOLLY PACIFIC CO.
Generator Address :	1925 PIER D ST., LONG BEACH, CA 90802
Generator Mailing :	1925 PIER D ST., LONG BEACH, CA 90802
Generator Contact :	N/R
Destination ID :	CAD097030993
Destination Name :	US ECOLOGY VERNON INC.
Destination Mailing :	5375 S BOYLE AVE, LOS ANGELES, CA 90058
Destination Address :	5375 S BOYLE AVE, LOS ANGELES, CA 90058
Destination Contact :	N/R
Submission Type :	DataImage5Copy
Origin Type :	Service
Manifest Residue :	N
Rejection :	N
Last Date in Agency List :	2021-09-04

Map Id: BM314
Direction: SW
Distance: 0.631 mi., 3333 ft.
Elevation: 8 ft.
Relative: Lower

Site Name : CONNOLLY-PACIFIC CO | CONNOLLY-PACIFIC | BERTH D40, PORT OF LONG BEACH
1925 PIER D STREET | 1925 PIER D BERTH 40 | 1925 PIER D STEET
LONG BEACH | Long Beach, CA

Database(s) : [BRS, CALEPA SITES - CA, CIWQS - CA, CIWQS 2 - CA, ECHO, EPA LUST, ERNS, FRS, HAZNET - CA, HIST CHMIRS - CA, HWG - CA, ICIS, INACTIVE PCS, LUST REG 4 - CA, MANIFEST EPA, NPDES - CA, PCS FACILITY, RCRA_NONGEN, RCRA_SQG, RFR - CA, STORMWATER] ***(cont.)***

Envirosite ID: 449787
EPA ID: N/R

MANIFEST EPA ***(cont.)***

Waste Details

Waste Line Number :	1
Is DOT Hazardous :	N
DOT ID Number :	N/R
DOT Information :	N/R
Non Waste Description :	Non Hazardous Liquid
Quantity :	220 Gallons
Quantity Tons, Acute, Non-Acute :	0.9174312, 0, 0.9174312
Quantity Kg, Acute, Non-Acute :	0, 832.13763
Management Method :	H141 - STORAGE, BULKING AND/OR TRANSFER OFF SITE
Is EPA Waste :	N
Federal Code :	N/R
State Code :	CA - 223

Waste Line Number :	2
Is DOT Hazardous :	N
DOT ID Number :	N/R
DOT Information :	N/R
Non Waste Description :	Non Hazardous Solid
Quantity :	80 Pounds
Quantity Tons, Acute, Non-Acute :	0.04, 0, 0.04
Quantity Kg, Acute, Non-Acute :	0, 36.2812
Management Method :	H141 - STORAGE, BULKING AND/OR TRANSFER OFF SITE
Is EPA Waste :	N
Federal Code :	N/R
State Code :	CA - 223

Waste Line Number :	3
Is DOT Hazardous :	N
DOT ID Number :	N/R
DOT Information :	N/R
Non Waste Description :	Non Hazardous Solid
Quantity :	80 Pounds
Quantity Tons, Acute, Non-Acute :	0.04, 0, 0.04
Quantity Kg, Acute, Non-Acute :	0, 36.2812
Management Method :	H141 - STORAGE, BULKING AND/OR TRANSFER OFF SITE
Is EPA Waste :	N
Federal Code :	N/R
State Code :	CA - 352

Waste Line Number :	4
Is DOT Hazardous :	Y
DOT ID Number :	UN1993
DOT Information :	UN1993, Waste, Flammable liquids, n.o.s., 3, PGII, ERG#128

Map Id: BM314
Direction: SW
Distance: 0.631 mi., 3333 ft.
Elevation: 8 ft.
Relative: Lower

Site Name : CONNOLLY-PACIFIC CO | CONNOLLY-PACIFIC | BERTH D40, PORT OF LONG BEACH
1925 PIER D STREET | 1925 PIER D BERTH 40 | 1925 PIER D STEET
LONG BEACH | Long Beach, CA

Database(s) : [BRS, CALEPA SITES - CA, CIWQS - CA, CIWQS 2 - CA, ECHO, EPA LUST, ERNS, FRS, HAZNET - CA, HIST CHMIRS - CA, HWG - CA, ICIS, INACTIVE PCS, LUST REG 4 - CA, MANIFEST EPA, NPDES - CA, PCS FACILITY, RCRA_NONGEN, RCRA_SQG, RFR - CA, STORMWATER] ***(cont.)***

Envirosite ID: 449787
EPA ID: N/R

MANIFEST EPA ***(cont.)***

Non Waste Description :	N/R
Quantity :	30 Gallons
Quantity Tons, Acute, Non-Acute :	0.12510425, 0, 0.12510425
Quantity Kg, Acute, Non-Acute :	0, 113.47331
Management Method :	H141 - STORAGE, BULKING AND/OR TRANSFER OFF SITE
Is EPA Waste :	Y
Federal Code :	D001, D018
State Code :	CA - 331

Waste Line Number :	5
Is DOT Hazardous :	N
DOT ID Number :	N/R
DOT Information :	N/R
Non Waste Description :	Non Hazardous Solid
Quantity :	75 Pounds
Quantity Tons, Acute, Non-Acute :	0.0375, 0, 0.0375
Quantity Kg, Acute, Non-Acute :	0, 34.013626
Management Method :	H141 - STORAGE, BULKING AND/OR TRANSFER OFF SITE
Is EPA Waste :	N
Federal Code :	N/R
State Code :	CA - 512

Manifest Details

Manifest Number :	021721156JJK
Shipped Date :	2020-10-21
Updated Date :	2020-11-14
Received Date :	2020-10-23
Status :	Signed
Generator ID :	CAL000205280
Generator Name :	CONNOLLY-PACIFIC CO
Generator Address :	1925 PIER D STREET, LONG BEACH, CA 90802
Generator Mailing :	1925 PIER D STREET, LONG BEACH, CA 90802
Generator Contact :	N/R
Destination ID :	CAD097030993
Destination Name :	US ECOLOGY VERNON INC
Destination Mailing :	5375 SOUTH BOYLE AVENUE CA90058 CA037US 5375, VERNON, CA 90058
Destination Address :	5375 SOUTH BOYLE AVENUE, LOS ANGELES, CA 90058-0000
Destination Contact :	N/R
Submission Type :	DataImage5Copy
Origin Type :	Service
Manifest Residue :	N
Rejection :	N
Last Date in Agency List :	2021-09-04

Map Id: BM314
Direction: SW
Distance: 0.631 mi., 3333 ft.
Elevation: 8 ft.
Relative: Lower

Site Name : CONNOLLY-PACIFIC CO | CONNOLLY-PACIFIC | BERTH D40, PORT OF LONG BEACH
1925 PIER D STREET | 1925 PIER D BERTH 40 | 1925 PIER D STEET
LONG BEACH | Long Beach, CA

Database(s) : [BRS, CALEPA SITES - CA, CIWQS - CA, CIWQS 2 - CA, ECHO, EPA LUST, ERNS, FRS, HAZNET - CA, HIST CHMIRS - CA, HWG - CA, ICIS, INACTIVE PCS, LUST REG 4 - CA, MANIFEST EPA, NPDES - CA, PCS FACILITY, RCRA_NONGEN, RCRA_SQG, RFR - CA, STORMWATER] ***(cont.)***

Envirosite ID: 449787
EPA ID: N/R

MANIFEST EPA ***(cont.)***

Waste Details

Waste Line Number :	1
Is DOT Hazardous :	N
DOT ID Number :	N/R
DOT Information :	N/R
Non Waste Description :	Non Hazardous Liquid
Quantity :	200 Gallons
Quantity Tons, Acute, Non-Acute :	0.83402836, 0, 0.83402836
Quantity Kg, Acute, Non-Acute :	0, 756.4888
Management Method :	H141 - STORAGE, BULKING AND/OR TRANSFER OFF SITE
Is EPA Waste :	N
Federal Code :	N/R
State Code :	CA - 223

Waste Line Number :	2
Is DOT Hazardous :	N
DOT ID Number :	N/R
DOT Information :	N/R
Non Waste Description :	Non Hazardous Solid
Quantity :	215 Pounds
Quantity Tons, Acute, Non-Acute :	0.1075, 0, 0.1075
Quantity Kg, Acute, Non-Acute :	0, 97.50573
Management Method :	H141 - STORAGE, BULKING AND/OR TRANSFER OFF SITE
Is EPA Waste :	N
Federal Code :	N/R
State Code :	CA - 223

Waste Line Number :	3
Is DOT Hazardous :	N
DOT ID Number :	N/R
DOT Information :	N/R
Non Waste Description :	Non Hazardous Solid
Quantity :	415 Pounds
Quantity Tons, Acute, Non-Acute :	0.2075, 0, 0.2075
Quantity Kg, Acute, Non-Acute :	0, 188.20872
Management Method :	H141 - STORAGE, BULKING AND/OR TRANSFER OFF SITE
Is EPA Waste :	N
Federal Code :	N/R
State Code :	CA - 352

Manifest Details

Manifest Number :	021721163JJK
Shipped Date :	2020-10-21

Map Id: BM314
Direction: SW
Distance: 0.631 mi., 3333 ft.
Elevation: 8 ft.
Relative: Lower

Site Name : CONNOLLY-PACIFIC CO | CONNOLLY-PACIFIC | BERTH D40, PORT OF LONG BEACH
1925 PIER D STREET | 1925 PIER D BERTH 40 | 1925 PIER D STEET
LONG BEACH | Long Beach, CA

Database(s) : [BRS, CALEPA SITES - CA, CIWQS - CA, CIWQS 2 - CA, ECHO, EPA LUST, ERNS, FRS, HAZNET - CA, HIST CHMIRS - CA, HWG - CA, ICIS, INACTIVE PCS, LUST REG 4 - CA, MANIFEST EPA, NPDES - CA, PCS FACILITY, RCRA_NONGEN, RCRA_SQG, RFR - CA, STORMWATER] ***(cont.)***

Envirosite ID: 449787
EPA ID: N/R

MANIFEST EPA ***(cont.)***

Updated Date :	2020-11-25
Received Date :	2020-10-26
Status :	Signed
Generator ID :	CAL000205280
Generator Name :	CONNOLLY-PACIFIC CO
Generator Address :	1925 PIER D STREET, LONG BEACH, CA 90802
Generator Mailing :	1925 PIER D STREET, LONG BEACH, CA 90802
Generator Contact :	N/R
Destination ID :	CAD028409019
Destination Name :	CROSBY & OVERTON
Destination Mailing :	1630 W. 17TH STREET CA90813 CA037US 1630, LONG BEACH, CA 90813
Destination Address :	1630 W. 17TH STREET, LONG BEACH, CA 90813-0000
Destination Contact :	N/R
Submission Type :	DataImage5Copy
Origin Type :	Web
Manifest Residue :	N
Rejection :	N
Last Date in Agency List :	2021-09-04

Waste Details

Waste Line Number :	1
Is DOT Hazardous :	Y
DOT ID Number :	UN1263
DOT Information :	UN1263, Waste Paint related material, 3, II
Non Waste Description :	N/R
Quantity :	30 Pounds
Quantity Tons, Acute, Non-Acute :	0.015, 0, 0.015
Quantity Kg, Acute, Non-Acute :	0, 13.60545
Management Method :	H141 - STORAGE, BULKING AND/OR TRANSFER OFF SITE
Is EPA Waste :	Y
Federal Code :	D001
State Code :	CA - 331

Waste Line Number :	2
Is DOT Hazardous :	Y
DOT ID Number :	UN3266
DOT Information :	UN3266, Waste Corrosive liquid, basic, inorganic n.o.s, 8, II
Non Waste Description :	N/R
Quantity :	15 Pounds
Quantity Tons, Acute, Non-Acute :	0.0075, 0, 0.0075
Quantity Kg, Acute, Non-Acute :	0, 6.802725
Management Method :	H141 - STORAGE, BULKING AND/OR TRANSFER OFF SITE
Is EPA Waste :	Y
Federal Code :	D002

Map Id: BM314
Direction: SW
Distance: 0.631 mi., 3333 ft.
Elevation: 8 ft.
Relative: Lower

Site Name : CONNOLLY-PACIFIC CO | CONNOLLY-PACIFIC | BERTH D40, PORT OF LONG BEACH
1925 PIER D STREET | 1925 PIER D BERTH 40 | 1925 PIER D STEET
LONG BEACH | Long Beach, CA

Database(s) : [BRS, CALEPA SITES - CA, CIWQS - CA, CIWQS 2 - CA, ECHO, EPA LUST, ERNS, FRS, HAZNET - CA, HIST CHMIRS - CA, HWG - CA, ICIS, INACTIVE PCS, LUST REG 4 - CA, MANIFEST EPA, NPDES - CA, PCS FACILITY, RCRA_NONGEN, RCRA_SQG, RFR - CA, STORMWATER] ***(cont.)***

Envirosite ID: 449787
EPA ID: N/R

MANIFEST EPA ***(cont.)***

State Code : CA - 141

Waste Line Number : 3
Is DOT Hazardous : Y
DOT ID Number : UN1760
DOT Information : UN1760, Waste Corrosive liquids n.o.s, 8, II
Non Waste Description : N/R
Quantity : 18 Pounds
Quantity Tons, Acute, Non-Acute : 0.009, 0, 0.009
Quantity Kg, Acute, Non-Acute : 0, 8.16327
Management Method : H141 - STORAGE, BULKING AND/OR TRANSFER OFF SITE
Is EPA Waste : Y
Federal Code : D002
State Code : CA - 331

Waste Line Number : 4
Is DOT Hazardous : N
DOT ID Number : N/R
DOT Information : N/R
Non Waste Description : NON RCRA HAZARDOUS WASTE LIQUID
Quantity : 80 Pounds
Quantity Tons, Acute, Non-Acute : 0.04, 0, 0.04
Quantity Kg, Acute, Non-Acute : 0, 36.2812
Management Method : H141 - STORAGE, BULKING AND/OR TRANSFER OFF SITE
Is EPA Waste : N
Federal Code : N/R
State Code : CA - 331

Manifest Details
Manifest Number : 020769455JJK
Shipped Date : 2020-07-28
Updated Date : 2020-09-03
Received Date : 2020-08-14
Status : Signed
Generator ID : CAL000205280
Generator Name : CONNOLLY-PACIFIC CO
Generator Address : 1925 PIER D STREET, LONG BEACH, CA 90802
Generator Mailing : 1925 PIER D STREET, LONG BEACH, CA 90802
Generator Contact : N/R
Destination ID : CAD097030993
Destination Name : US ECOLOGY VERNON INC
Destination Mailing : 5375 SOUTH BOYLE AVENUE CA90058 CA037US 5375, VERNON, CA 90058

Map Id: BM314
Direction: SW
Distance: 0.631 mi., 3333 ft.
Elevation: 8 ft.
Relative: Lower

Site Name : CONNOLLY-PACIFIC CO | CONNOLLY-PACIFIC | BERTH D40, PORT OF LONG BEACH
1925 PIER D STREET | 1925 PIER D BERTH 40 | 1925 PIER D STEET
LONG BEACH | Long Beach, CA

Database(s) : [BRS, CALEPA SITES - CA, CIWQS - CA, CIWQS 2 - CA, ECHO, EPA LUST, ERNS, FRS, HAZNET - CA, HIST CHMIRS - CA, HWG - CA, ICIS, INACTIVE PCS, LUST REG 4 - CA, MANIFEST EPA, NPDES - CA, PCS FACILITY, RCRA_NONGEN, RCRA_SQG, RFR - CA, STORMWATER] ***(cont.)***

Envirosite ID: 449787
EPA ID: N/R

MANIFEST EPA ***(cont.)***

Destination Address :	5375 SOUTH BOYLE AVENUE, LOS ANGELES, CA 90058-0000
Destination Contact :	N/R
Submission Type :	DataImage5Copy
Origin Type :	Service
Manifest Residue :	N
Rejection :	N
Last Date in Agency List :	2021-09-04

Waste Details

Waste Line Number :	1
Is DOT Hazardous :	Y
DOT ID Number :	UN1202
DOT Information :	UN1202, Waste, Diesel fuel, 3, PGIII, ERG#128
Non Waste Description :	N/R
Quantity :	45 Gallons
Quantity Tons, Acute, Non-Acute :	0.18765637, 0, 0.18765637
Quantity Kg, Acute, Non-Acute :	0, 170.20996
Management Method :	H141 - STORAGE, BULKING AND/OR TRANSFER OFF SITE
Is EPA Waste :	Y
Federal Code :	D001
State Code :	CA - 331

Waste Line Number :	2
Is DOT Hazardous :	N
DOT ID Number :	N/R
DOT Information :	N/R
Non Waste Description :	Non Hazardous Liquid
Quantity :	500 Gallons
Quantity Tons, Acute, Non-Acute :	2.0850708, 0, 2.0850708
Quantity Kg, Acute, Non-Acute :	0, 1891.2219
Management Method :	H141 - STORAGE, BULKING AND/OR TRANSFER OFF SITE
Is EPA Waste :	N
Federal Code :	N/R
State Code :	CA - 223

Waste Line Number :	3
Is DOT Hazardous :	N
DOT ID Number :	N/R
DOT Information :	N/R
Non Waste Description :	Non Hazardous Liquid
Quantity :	155 Gallons
Quantity Tons, Acute, Non-Acute :	0.64637196, 0, 0.64637196
Quantity Kg, Acute, Non-Acute :	0, 586.2788

Map Id: BM314
Direction: SW
Distance: 0.631 mi., 3333 ft.
Elevation: 8 ft.
Relative: Lower

Site Name : CONNOLLY-PACIFIC CO | CONNOLLY-PACIFIC | BERTH D40, PORT OF LONG BEACH
1925 PIER D STREET | 1925 PIER D BERTH 40 | 1925 PIER D STEET
LONG BEACH | Long Beach, CA

Database(s) : [BRS, CALEPA SITES - CA, CIWQS - CA, CIWQS 2 - CA, ECHO, EPA LUST, ERNS, FRS, HAZNET - CA, HIST CHMIRS - CA, HWG - CA, ICIS, INACTIVE PCS, LUST REG 4 - CA, MANIFEST EPA, NPDES - CA, PCS FACILITY, RCRA_NONGEN, RCRA_SQG, RFR - CA, STORMWATER] ***(cont.)***

Envirosite ID: 449787
EPA ID: N/R

MANIFEST EPA ***(cont.)***

Management Method :	H070 - CHEMICAL TREATMENT
Is EPA Waste :	N
Federal Code :	N/R
State Code :	CA - 223
Waste Line Number :	4
Is DOT Hazardous :	N
DOT ID Number :	N/R
DOT Information :	N/R
Non Waste Description :	Non Hazardous Solid
Quantity :	450 Pounds
Quantity Tons, Acute, Non-Acute :	0.225, 0, 0.225
Quantity Kg, Acute, Non-Acute :	0, 204.08176
Management Method :	H141 - STORAGE, BULKING AND/OR TRANSFER OFF SITE
Is EPA Waste :	N
Federal Code :	N/R
State Code :	CA - 223
Waste Line Number :	5
Is DOT Hazardous :	N
DOT ID Number :	N/R
DOT Information :	N/R
Non Waste Description :	Non Hazardous Solid
Quantity :	75 Pounds
Quantity Tons, Acute, Non-Acute :	0.0375, 0, 0.0375
Quantity Kg, Acute, Non-Acute :	0, 34.013626
Management Method :	H141 - STORAGE, BULKING AND/OR TRANSFER OFF SITE
Is EPA Waste :	N
Federal Code :	N/R
State Code :	CA - 352

NPDES - CA

Facility Name :	Connolly Pacific Co
Facility Address :	1925 Pier D Street, Long Beach, 90802
County :	Los Angeles
Effective Date :	2015-03-23
Adoption Date :	N/R
Expiration Date :	N/R
Termination Date :	N/R
Order Number :	97-03-DWQ
NPDES Number :	CAS000001
WDID :	4 19I025366

Map Id: BM314
Direction: SW
Distance: 0.631 mi., 3333 ft.
Elevation: 8 ft.
Relative: Lower

Site Name : CONNOLLY-PACIFIC CO | CONNOLLY-PACIFIC | BERTH D40, PORT OF LONG BEACH
1925 PIER D STREET | 1925 PIER D BERTH 40 | 1925 PIER D STEET
LONG BEACH | Long Beach, CA

Database(s) : [BRS, CALEPA SITES - CA, CIWQS - CA, CIWQS 2 - CA, ECHO, EPA LUST, ERNS, FRS, HAZNET - CA, HIST CHMIRS - CA, HWG - CA, ICIS, INACTIVE PCS, LUST REG 4 - CA, MANIFEST EPA, NPDES - CA, PCS FACILITY, RCRA_NONGEN, RCRA_SQG, RFR - CA, STORMWATER] ***(cont.)***

Envirosite ID: 449787
EPA ID: N/R

NPDES - CA ***(cont.)***

RM Status :	Active
Reg Meas ID :	453768
Reg Meas Type :	Enrollee
Program :	Industrial
Facility Place ID :	N/R
Region Code :	4
Discharger ID :	0
Discharger :	Connolly Pacific Company
Discharger Address :	1925 Pier D Street, Long Beach, California 90802
Last Date in Agency List :	2021-09-03
Facility Name :	Eagle Rock Aggregates
Facility Address :	1925 Pier D Street, Long Beach, 90802
County :	Los Angeles
Effective Date :	2014-09-05
Adoption Date :	N/R
Expiration Date :	N/R
Termination Date :	2016-09-21
Order Number :	2009-0009-DWQ
NPDES Number :	CAS000002
WDID :	4 19C370790
RM Status :	Terminated
Reg Meas ID :	445482
Reg Meas Type :	Enrollee
Program :	Construction
Facility Place ID :	N/R
Region Code :	4
Discharger ID :	0
Discharger :	Eagle Rock Aggregates Inc
Discharger Address :	700 Wright Ave, Richmond, California 94804
Last Date in Agency List :	2019-09-05

PCS FACILITY

Issue Date :	2015-07-01
Original Issue Date :	2015-07-01
Effective Date :	2015-07-01
Expiration Date :	2020-06-30
Retirement Date :	N/R
Termination Date :	N/R
Issuing Agency :	CA Waterboards
Agency Type :	State
Activity ID :	3601111425
External Permit Number :	CAZ453768

Map Id: BM314
Direction: SW
Distance: 0.631 mi., 3333 ft.
Elevation: 8 ft.
Relative: Lower

Site Name : CONNOLLY-PACIFIC CO | CONNOLLY-PACIFIC | BERTH D40, PORT OF LONG BEACH
1925 PIER D STREET | 1925 PIER D BERTH 40 | 1925 PIER D STEET
LONG BEACH | Long Beach, CA

Database(s) : [BRS, CALEPA SITES - CA, CIWQS - CA, CIWQS 2 - CA, ECHO, EPA LUST, ERNS, FRS, HAZNET - CA, HIST CHMIRS - CA, HWG - CA, ICIS, INACTIVE PCS, LUST REG 4 - CA, MANIFEST EPA, NPDES - CA, PCS FACILITY, RCRA_NONGEN, RCRA_SQG, RFR - CA, STORMWATER] ***(cont.)***

Envirosite ID: 449787
EPA ID: N/R

PCS FACILITY ***(cont.)***

Facility Type Indicator :	NON-POTW
Permit Type :	General Permit Covered Facility-NPDES)
Major Minor Status :	N
Permit Status :	Effective
Total Design Flow Number :	N/R
Actual Average Flow Number :	N/R
State Water Body :	N/R
State Water Body Name :	N/R
Permit Name :	Connolly Pacific Company
Permit Comp Status :	Y
RNC Tracking :	Y
Master External Permit Number :	CAS000001
TMDL Interface :	N/R
EDMR Authorization :	N
Pretreatment Indicator :	N/R
Last Date in Agency List :	2020-02-11

RCRA_NONGEN

Facility Name :	CONNOLLY-PACIFIC CO
Facility Address :	1925 PIER D STREET, LONG BEACH, CA 90802
County :	LOS ANGELES
Date Form Received by Agency :	2016-02-05
EPA ID :	CAL000205280
Mailing Address :	1925 PIER D STREET, LONG BEACH, CA 90802
Contact :	DAVID SCOTT
Contact Address :	1925 PIER D STREET, LONG BEACH, CA 90802
Contact Country :	US
Contact Telephone :	562-257-5511
Contact Email :	DAVID.SCOTT@CONPACO.COM
EPA Region :	09
Land Type :	Private
Source Type :	Annual/Biennial Report updated with Notification
Classification :	Not a generator, verified
Description :	Not a generator, verified
Last Date in Agency List :	2021-09-03

Owner/Operator Summary

Owner/Operator Name :	CONNOLLY-PACIFIC CO
Owner/Operator Address :	1925 PIER D STREET, LONG BEACH, CA 90802
Owner/Operator Country :	US
Owner/Operator Telephone :	562-437-2831
Owner/Operator Email :	N/R

Map Id: BM314
Direction: SW
Distance: 0.631 mi., 3333 ft.
Elevation: 8 ft.
Relative: Lower

Site Name : CONNOLLY-PACIFIC CO | CONNOLLY-PACIFIC | BERTH D40, PORT OF LONG BEACH
1925 PIER D STREET | 1925 PIER D BERTH 40 | 1925 PIER D STEET
LONG BEACH | Long Beach, CA

Database(s) : [BRS, CALEPA SITES - CA, CIWQS - CA, CIWQS 2 - CA, ECHO, EPA LUST, ERNS, FRS, HAZNET - CA, HIST CHMIRS - CA, HWG - CA, ICIS, INACTIVE PCS, LUST REG 4 - CA, MANIFEST EPA, NPDES - CA, PCS FACILITY, RCRA_NONGEN, RCRA_SQG, RFR - CA, STORMWATER] ***(cont.)***

Envirosite ID: 449787
EPA ID: N/R

RCRA_NONGEN ***(cont.)***

Owner/Operator Fax :	N/R
Legal Status :	Private
Owner/Operator Type :	Owner
Owner/Operator Start Date :	1978-01-19
Owner/Operator End Date :	N/R

Owner/Operator Name :	CONNOLLY-PACIFIC CO
Owner/Operator Address :	N/R
Owner/Operator Country :	N/R
Owner/Operator Telephone :	N/R
Owner/Operator Email :	N/R
Owner/Operator Fax :	N/R
Legal Status :	Private
Owner/Operator Type :	Operator
Owner/Operator Start Date :	1978-01-19
Owner/Operator End Date :	N/R

Handler Activities Summary

U.S. Importer of Hazardous Waste :	N
Mixed Waste (Haz. and Radioactive) :	N
Recycler of Hazardous Waste :	N
Transporter of Hazardous Waste :	N
Treater, Storer or Disposer of HW :	N
Underground Injection Activity :	N
On-site Burner Exemption :	N
Furnace Exemption :	N
Used Oil Fuel Burner :	N
Used Oil Processor :	N
Used Oil Refiner :	N
Used Oil Fuel Marketer to Burner :	N
Used Oil Specification Marketer :	N
Used Oil Transfer Facility :	N
Used Oil Transporter :	N

Hazardous Waste Summary

Waste Code / Name :	141 - Off-specification, aged, or surplus inorganics 181 - Other inorganic solid waste 331 - Off-specification, aged, or surplus organics 352 - Other organic solids 461 - Degreasing sludge D001 - IGNITABLE WASTE D002 - CORROSIVE WASTE

Map Id: BM314
Direction: SW
Distance: 0.631 mi., 3333 ft.
Elevation: 8 ft.
Relative: Lower

Site Name : CONNOLLY-PACIFIC CO | CONNOLLY-PACIFIC | BERTH D40, PORT OF LONG BEACH
1925 PIER D STREET | 1925 PIER D BERTH 40 | 1925 PIER D STEET
LONG BEACH | Long Beach, CA

Database(s) : [BRS, CALEPA SITES - CA, CIWQS - CA, CIWQS 2 - CA, ECHO, EPA LUST, ERNS, FRS, HAZNET - CA, HIST CHMIRS - CA, HWG - CA, ICIS, INACTIVE PCS, LUST REG 4 - CA, MANIFEST EPA, NPDES - CA, PCS FACILITY, RCRA_NONGEN, RCRA_SQG, RFR - CA, STORMWATER] ***(cont.)***

Envirosite ID: 449787
EPA ID: N/R

RCRA_NONGEN ***(cont.)***

D005 - BARIUM
D018 - BENZENE

Notices of Violations Summary
Regulation Violated : N

RCRA_SQG

Facility Name :	CONNOLLY PACIFIC
Facility Address :	1925 PIER D ST, LONG BEACH, CA 90802
County :	LOS ANGELES
Date Form Received by Agency :	2001-05-21
EPA ID :	CAR000097204
Mailing Address :	1925 PIER D ST, LONG BEACH, CA 90802
Contact :	OLLIE SCHERGAT
Contact Address :	1925 PIER D ST, LONG BEACH, CA 90802
Contact Country :	US
Contact Telephone :	562-437-2831
Contact Email :	N/R
EPA Region :	09
Land Type :	Private
Source Type :	Notification
Classification :	Small Quantity Generator
Description :	Handlers that generate more than 100 and less than 1000 kilograms of hazardous waste during any calendar month and accumulate less than 6000 kg of hazardous waste at any time; or generate 100 kg or less of hazardous waste during any calendar month, and accumulate more than 1000 kg of hazardous waste at any time.
Last Date in Agency List :	2021-09-03

Owner/Operator Summary

Owner/Operator Name :	CONNOLLY PACIFIC
Owner/Operator Address :	1925 PIER D ST, LONG BEACH, CA 90802
Owner/Operator Country :	N/R
Owner/Operator Telephone :	562-437-2831
Owner/Operator Email :	N/R
Owner/Operator Fax :	N/R
Legal Status :	Private
Owner/Operator Type :	Owner

Map Id: BM314
Direction: SW
Distance: 0.631 mi., 3333 ft.
Elevation: 8 ft.
Relative: Lower

Site Name : CONNOLLY-PACIFIC CO | CONNOLLY-PACIFIC | BERTH D40, PORT OF LONG BEACH
1925 PIER D STREET | 1925 PIER D BERTH 40 | 1925 PIER D STEET
LONG BEACH | Long Beach, CA

Database(s) : [BRS, CALEPA SITES - CA, CIWQS - CA, CIWQS 2 - CA, ECHO, EPA LUST, ERNS, FRS, HAZNET - CA, HIST CHMIRS - CA, HWG - CA, ICIS, INACTIVE PCS, LUST REG 4 - CA, MANIFEST EPA, NPDES - CA, PCS FACILITY, RCRA_NONGEN, RCRA_SQG, RFR - CA, STORMWATER] ***(cont.)***

Envirosite ID: 449787
EPA ID: N/R

RCRA_SQG ***(cont.)***

Owner/Operator Start Date :	N/R
Owner/Operator End Date :	N/R

Handler Activities Summary

U.S. Importer of Hazardous Waste :	N
Mixed Waste (Haz. and Radioactive) :	N
Recycler of Hazardous Waste :	N
Transporter of Hazardous Waste :	N
Treater, Storer or Disposer of HW :	N
Underground Injection Activity :	N
On-site Burner Exemption :	N
Furnace Exemption :	N
Used Oil Fuel Burner :	N
Used Oil Processor :	N
Used Oil Refiner :	N
Used Oil Fuel Marketer to Burner :	N
Used Oil Specification Marketer :	N
Used Oil Transfer Facility :	N
Used Oil Transporter :	N

Hazardous Waste Summary

Waste Code / Name :	D001 - IGNITABLE WASTE D039 - TETRACHLOROETHYLENE

Notices of Violations Summary

Regulation Violated :	N

RFR - CA

Facility Name :	Connolly Pacific Co
Facility Address :	1925 Pier D Street, Long Beach, CA 90802
County :	Los Angeles
Effective Date :	2015-03-23
Adoption Date :	N/R
Termination Date :	N/R
Expiration/Review Date :	N/R
NPDES Number :	CAS000001
Order Number :	2014-0057-DWQ
WDID :	4 19I025366

Map Id: BM314
Direction: SW
Distance: 0.631 mi., 3333 ft.
Elevation: 8 ft.
Relative: Lower

Site Name : CONNOLLY-PACIFIC CO | CONNOLLY-PACIFIC | BERTH D40, PORT OF LONG BEACH
1925 PIER D STREET | 1925 PIER D BERTH 40 | 1925 PIER D STEET
LONG BEACH | Long Beach, CA

Database(s) : [BRS, CALEPA SITES - CA, CIWQS - CA, CIWQS 2 - CA, ECHO, EPA LUST, ERNS, FRS, HAZNET - CA, HIST CHMIRS - CA, HWG - CA, ICIS, INACTIVE PCS, LUST REG 4 - CA, MANIFEST EPA, NPDES - CA, PCS FACILITY, RCRA_NONGEN, RCRA_SQG, RFR - CA, STORMWATER] ***(cont.)***

Envirosite ID: 449787
EPA ID: N/R

RFR - CA ***(cont.)***

SIC/NAICS :	1499
Program :	INDSTW
Regulatory Measure Status :	Active
Regulatory Measure Type :	Storm water industrial
Place/Project Type :	Industrial - Miscellaneous Nonmetallic Minerals, Except Fuels
Region :	4
Design Flow :	N/R
Major/Minor :	N/R
Complexity :	N/R
TTWQ :	N/R
Number of Enforcement Actions within Five Years:	N/R
Number of Violations within Five Years:	N/R
Agency :	Connolly Pacific Company
Agency Address :	1925 Pier D Street, Long Beach, CA 90802
Latitude :	33.76391
Longitude :	-118.21956
Last Date in Agency List :	2021-07-24

STORMWATER

Facility Name :	CONNOLLY PACIFIC CO
Facility Address :	1925 PIER D STREET, LONG BEACH, CA 90802
NPDES ID :	CAZ453768
Permittee Name :	Connolly Pacific Company
Permit Status :	Expired
Permit Issuing Name :	State
Issued Date :	2015-07-01
Termination Date :	N/R
Effective Date :	2015-07-01 2020-06-30
EPA Region :	09
SIC Code :	1499
NAICS Code :	N/R
EJ Indexes Above 80th Percentile :	Y
Significant Noncompliance Status :	N/R
Quarters with Noncompliance :	0
Industrial Stormwater Formal Enforcement Actions:	0
Facility Map Flag :	Y
DRF URL :	Click here for hyperlink provided by the agency.
Latitude :	33.76578
Longitude :	-118.219249
Last Date in Agency List :	2021-09-24

Map Id: 315
Direction: WSW
Distance: 0.635 mi., 3355 ft.
Elevation: 9 ft.
Relative: Lower

Site Name : TWO STARS AUTO SALES DISMANTLER | TWO STARS AUTO SALES DISMANTLING | CAZ190190
902 NICHOLSON AVE | 902 NICHOLSON AVE (X-AVE I & 9TH ST)
WILMINGTON | Wilmington, CA 90744

Database(s) : [CDL - CA, CIWQS - CA, DOCKET, ECHO, FRS, HAZNET - CA, HWG - CA, ICIS, INACTIVE PCS, NPDES - CA, PCS ENF, PCS FACILITY, STORMWATER]

Envirosite ID: 621549
EPA ID: N/R

CDL - CA

Facility Address :	902 NICHOLSON AVE (X-AVE I & 9TH ST), WILMINGTON, 90744
County :	LOS ANGELES
Date :	2001-09-06
CLUE Number :	2001-09-027
Laboratory Type :	Abandoned Drug Lab Waste
Last Date in Agency List :	2020-07-30

CIWQS - CA

Facility Name :	TWO STARS AUTO SALES DISMANTLER
Facility Address :	902 NICHOLSON AVE, WILMINGTON, CA 90744
County :	LOS ANGELES
Place ID :	S266839
Agency Name :	DAVID ROMERO
Last Date in Agency List :	2021-09-10

DOCKET

Facility Name :	TWO STARS AUTO SALES DISMANTLER
Facility Address :	902 NICHOLSON AVE, WILMINGTON, CA 90744

Standard Industrial Classification(SIC) Summary

Enforcement Action Name :	TWO STARS AUTO SALES DISMANTLER
Registry ID :	110070088218
Primary SIC :	5015 - MOTOR VEHICLE PARTS, USED
Primary NAICS :	N/R
Last Date in Agency List :	2018-12-17
Enforcement Action Case Number :	N/R
Activity ID :	N/R
Final Ordr Iss/Final Order Enter Date:	N/R
Final Order Name :	N/R
Settlement FRS ICIS Facility ID :	N/R
Final Order FRS Name :	N/R
SEP Category :	N/R
SEP Description :	N/R

Map Id: 315
Direction: WSW
Distance: 0.635 mi., 3355 ft.
Elevation: 9 ft.
Relative: Lower

Site Name : TWO STARS AUTO SALES DISMANTLER | TWO STARS AUTO SALES DISMANTLING | CAZ190190
902 NICHOLSON AVE | 902 NICHOLSON AVE (X-AVE I & 9TH ST)
WILMINGTON | Wilmington, CA 90744

Database(s) : [CDL - CA, CIWQS - CA, DOCKET, ECHO, FRS, HAZNET - CA, HWG - CA, ICIS, INACTIVE PCS, NPDES - CA, PCS ENF, PCS FACILITY, STORMWATER] ***(cont.)***

Envirosite ID: 621549
EPA ID: N/R

DOCKET ***(cont.)***

Complaint Summary

Respondent/Defendant Name :	N/R
Named in Complaint :	N/R
Named in Final Order :	N/R

Pollutant Summary

Pollutants (SRS) :	N/R

Violation and Enforcement Action Summary

Court Docket Number :	N/R
Complaint/Proposed Order Actual Date:	N/R
Final Order Issued Actual Date :	N/R
Admin EA Closed Actual Date :	11/29/2017
Enforcement Action Name :	N/R
Enforcement Action Resolution :	N/R
Violation Type :	N/R
Statute Code :	CWA
Law Section Code :	OTHER
Law Section Description :	Violations not covered elsewhere

Violation Penalties and Compliance Summary

Compliance Action Cost :	N/R
EPA Penalty Assessed Amount :	N/R
Cost Recovery Required :	N/R
Cost of SEP :	N/R
Cost of Complying Actions :	N/R

Standard Industrial Classification(SIC) Summary

Enforcement Action Name :	TWO STARS AUTO SALES DISMANTLER
Registry ID :	110070088218
Primary SIC :	5015 - MOTOR VEHICLE PARTS, USED
Primary NAICS :	N/R
Last Date in Agency List :	2018-12-17

Map Id: 315
Direction: WSW
Distance: 0.635 mi., 3355 ft.
Elevation: 9 ft.
Relative: Lower

Site Name : TWO STARS AUTO SALES DISMANTLER | TWO STARS AUTO SALES DISMANTLING | CAZ190190
902 NICHOLSON AVE | 902 NICHOLSON AVE (X-AVE I & 9TH ST)
WILMINGTON | Wilmington, CA 90744

Database(s) : [CDL - CA, CIWQS - CA, DOCKET, ECHO, FRS, HAZNET - CA, HWG - CA, ICIS, INACTIVE PCS, NPDES - CA, PCS ENF, PCS FACILITY, STORMWATER] ***(cont.)***

Envirosite ID: 621549
EPA ID: N/R

DOCKET ***(cont.)***

Enforcement Action Case Number :	N/R
Activity ID :	N/R
Final Ordr Iss/Final Order Enter Date:	N/R
Final Order Name :	N/R
Settlement FRS ICIS Facility ID :	N/R
Final Order FRS Name :	N/R
SEP Category :	N/R
SEP Description :	N/R

Complaint Summary

Respondent/Defendant Name :	N/R
Named in Complaint :	N/R
Named in Final Order :	N/R

Pollutant Summary

Pollutants (SRS) :	N/R

Violation and Enforcement Action Summary

Court Docket Number :	N/R
Complaint/Proposed Order Actual Date:	N/R
Final Order Issued Actual Date :	N/R
Admin EA Closed Actual Date :	11/15/2017
Enforcement Action Name :	N/R
Enforcement Action Resolution :	N/R
Violation Type :	N/R
Statute Code :	CWA
Law Section Code :	OTHER
Law Section Description :	Violations not covered elsewhere

Map Id: 315
Direction: WSW
Distance: 0.635 mi., 3355 ft.
Elevation: 9 ft.
Relative: Lower

Site Name : TWO STARS AUTO SALES DISMANTLER | TWO STARS AUTO SALES DISMANTLING | CAZ190190
902 NICHOLSON AVE | 902 NICHOLSON AVE (X-AVE I & 9TH ST)
WILMINGTON | Wilmington, CA 90744

Database(s) : [CDL - CA, CIWQS - CA, DOCKET, ECHO, FRS, HAZNET - CA, HWG - CA, ICIS, INACTIVE PCS, NPDES - CA, PCS ENF, PCS FACILITY, STORMWATER] ***(cont.)***

Envirosite ID: 621549
EPA ID: N/R

DOCKET ***(cont.)***

Violation Penalties and Compliance Summary

Compliance Action Cost :	N/R
EPA Penalty Assessed Amount :	N/R
Cost Recovery Required :	N/R
Cost of SEP :	N/R
Cost of Complying Actions :	N/R

ECHO

Facility Name :	TWO STARS AUTO SALES DISMANTLER
Facility Address :	902 NICHOLSON AVE, WILMINGTON, CA 90744
County :	LOS ANGELES COUNTY
Last Inspection Date :	N/R
Registry ID :	110070088218
FIPS Code :	06037
EPA Region :	09
Inspection Count :	0
Last Inspection Days :	N/R
Informal Count :	2
Last Informal Action Date :	2017-11-29
Formal Action Count :	0
Last Formal Action Date :	N/R
Total Penalties :	0
Penalty Count :	N/R
Last Penalty Date :	N/R
Last Penalty Amount :	N/R
QTRS IN NC :	0
Programs IN SNC :	0
Current Compliance Status :	N/R
Three-Year Compliance Status :	N/R
Collection Method :	N/R
Reference Point :	N/R
Accuracy Meters :	17531
Derived Tribes :	N/R
Derived HUC :	18070104
Derived WBD :	N/R
Derived STCTY FIPS :	06037
Derived Zip :	90744
Derived CD113 :	44
Derived CB2010 :	060379800141089
MYRTK Universe :	NNN
NPDES IDs :	CAZ190190
CWA Permit Types :	Minor
CWA Compliance Tracking :	Off
CWA NAICS :	N/R
CWA SICS :	5015
CWA Inspection Count :	N/R
CWA Last Inspection Days :	N/R

Map Id: 315
Direction: WSW
Distance: 0.635 mi., 3355 ft.
Elevation: 9 ft.
Relative: Lower

Site Name : TWO STARS AUTO SALES DISMANTLER | TWO STARS AUTO SALES DISMANTLING | CAZ190190
902 NICHOLSON AVE | 902 NICHOLSON AVE (X-AVE I & 9TH ST)
WILMINGTON | Wilmington, CA 90744

Database(s) : [CDL - CA, CIWQS - CA, DOCKET, ECHO, FRS, HAZNET - CA, HWG - CA, ICIS, INACTIVE PCS, NPDES - CA, PCS ENF, PCS FACILITY, STORMWATER] ***(cont.)***

Envirosite ID: 621549
EPA ID: N/R

ECHO ***(cont.)***

CWA Informal Count :	2
CWA Formal Action Count :	N/R
CWA Last Formal Action Date :	N/R
CWA Penalties :	N/R
CWA Last Penalty Date :	N/R
CWA Last Penalty Amount :	N/R
CWA Quarters IN NC :	0
CWA Current Compliance Status :	Terminated Permit
CWA Current SNC Flag :	N
CWA 13 Quarters Compliance Status :	N/R
CWA 13 Quarters Effluent Exceedances:	N/R
CWA Three-Year QNCR Codes :	N/R
DFR URL :	Click here for hyperlink provided by the agency.
Facility SIC :	5015
Facility NAICS :	N/R
Facility Last Inspection EPA Date :	N/R
Facility Last Inspection State Date :	N/R
Facility Last Formal Act EPA Date :	N/R
Facility Last Formal Act State Date :	N/R
Facility Last Informal Act EPA Date :	N/R
Facility Last Informal Act State Date:	2017-11-29
Facility Federal Agency :	N/R
TRI Reporter :	N/R
Facility Imp Water Flag :	N/R
Current SNC Flag :	N
Indian County Flag :	N
Federal Flag :	N/R
US Mexico Border Flag :	N
Chesapeak Bay Flag :	N/R
AIR Flag :	N
NPDES Flag :	Y
SDWIS Flag :	N
RCRA Flag :	N
TRI Flag :	N
GHG Flag :	N
Major Flag :	N/R
Active Flag :	N/R
NAA Flag :	Y
Latitude :	33.784
Longitude :	-118.22244
Last Date in Agency List :	2021-08-20

FRS

Facility Name :	TWO STARS AUTO SALES DISMANTLER
Facility Address :	902 NICHOLSON AVE, WILMINGTON, CA 90744
County :	LOS ANGELES COUNTY

Map Id: 315
Direction: WSW
Distance: 0.635 mi., 3355 ft.
Elevation: 9 ft.
Relative: Lower

Site Name : TWO STARS AUTO SALES DISMANTLER | TWO STARS AUTO SALES DISMANTLING | CAZ190190
902 NICHOLSON AVE | 902 NICHOLSON AVE (X-AVE I & 9TH ST)
WILMINGTON | Wilmington, CA 90744

Database(s) : [CDL - CA, CIWQS - CA, DOCKET, ECHO, FRS, HAZNET - CA, HWG - CA, ICIS, INACTIVE PCS, NPDES - CA, PCS ENF, PCS FACILITY, STORMWATER] ***(cont.)***

Envirosite ID: 621549
EPA ID: N/R

FRS ***(cont.)***

Site Details

Registry ID :	110070088218
FRS Facility URL :	Click here for hyperlink provided by the agency.
Last Date in Agency List :	2021-07-17

Source Description

Source Description :

The NPDES module of the Compliance Information System (ICIS) tracks surface water permits issued under the Clean Water Act. Under NPDES, all facilities that discharge pollutants from any point source into waters of the United States are required to obtain a permit. The permit will likely contain limits on what can be discharged, impose monitoring and reporting requirements, and include other provisions to ensure that the discharge does not adversely affect water quality.

FRS Environmental Interest

Source and System ID :	ICIS - CAZ190190

HAZNET - CA

Facility Name :	TWO STARS AUTO SALES DISMANTLING
Facility Address :	902 NICHOLSON AVE, WILMINGTON, CA 90744
County :	LOS ANGELES

Site Details

Generator EPA ID :	CAL000265419
Active :	Inactive
Category :	STATE
Facility Types :	N/R
Type :	PERMANENT
Contact Name :	N/R
Contact Phone :	N/R
Facility Mailing Address :	902 NICHOLSON AVE, WILMINGTON, CA 907440000
Latitude :	33.78413405
Longitude :	-118.22235267
Agency Hyperlink :	Click here for hyperlink provided by the agency.
Last Date in Agency List :	2021-07-08

HWG - CA

Facility Name :	TWO STARS AUTO SALES DISMANTLING
Facility Address :	902 NICHOLSON AVE, WILMINGTON, CA 90744
County :	LOS ANGELES

Map Id: 315
Direction: WSW
Distance: 0.635 mi., 3355 ft.
Elevation: 9 ft.
Relative: Lower

Site Name : TWO STARS AUTO SALES DISMANTLER | TWO STARS AUTO SALES DISMANTLING | CAZ190190
902 NICHOLSON AVE | 902 NICHOLSON AVE (X-AVE I & 9TH ST)
WILMINGTON | Wilmington, CA 90744

Database(s) : [CDL - CA, CIWQS - CA, DOCKET, ECHO, FRS, HAZNET - CA, HWG - CA, ICIS, INACTIVE PCS, NPDES - CA, PCS ENF, PCS FACILITY, STORMWATER] ***(cont.)***

Envirosite ID: 621549
EPA ID: N/R

HWG - CA ***(cont.)***

EPA ID :	CAL000265419
Status :	Inactive
Category :	STATE
Type :	PERMANENT
Facility Type :	N/R
Mailing Address :	902 NICHOLSON AVE, WILMINGTON, CA 907440000
Owner Name :	TWO STARS AUTO SALES, INC.
Owner Address :	TWO STARS AUTO SALES, INC., WILMINGTON, CA 907440000
Operator Name :	DAVID ROMERO/OWNER
Operator Address :	902 NICHOLSON AVE, WILMINGTON, CA 907440000
Latitude :	33.783767
Longitude :	-118.222377

ICIS

Facility Name :	TWO STARS AUTO SALES DISMANTLER
Facility Address :	902 NICHOLSON AVE, WILMINGTON, CA 90744

Site Details

NPDES ID :	CAZ190190
ICIS Facility Interest ID :	3600723818
Facility UIN :	110070088218
Facility Type Code :	Privately Owned Facility
Impaired Waters :	N/R
Latitude :	33.784
Longitude :	-118.22244
Last Date in Agency List :	2021-08-17

Facility NAICS

NAICS Code :	N/R
NAICS Description :	N/R

Facility SIC

SIC Code :	5015
SIC Description :	Motor Vehicle Parts, Used

INACTIVE PCS

Issue Date :	2015-07-01
Original Issue Date :	2015-07-01
Effective Date :	2015-07-01
Expiration Date :	2020-06-30
Retirement Date :	N/R
Termination Date :	2017-11-30

Map Id: 315
Direction: WSW
Distance: 0.635 mi., 3355 ft.
Elevation: 9 ft.
Relative: Lower

Site Name : TWO STARS AUTO SALES DISMANTLER | TWO STARS AUTO SALES DISMANTLING | CAZ190190
902 NICHOLSON AVE | 902 NICHOLSON AVE (X-AVE I & 9TH ST)
WILMINGTON | Wilmington, CA 90744

Database(s) : [CDL - CA, CIWQS - CA, DOCKET, ECHO, FRS, HAZNET - CA, HWG - CA, ICIS, INACTIVE PCS, NPDES - CA, PCS ENF, PCS FACILITY, STORMWATER] ***(cont.)***

Envirosite ID: 621549
EPA ID: N/R

INACTIVE PCS ***(cont.)***

Issuing Agency :	CA Waterboards
Agency Type :	State
Activity ID :	3601103187
External Permit Number :	CAZ190190
Facility Type Indicator :	NON-POTW
Permit Type :	General Permit Covered Facility-NPDES)
Major Minor Status :	N
Permit Status :	Terminated
Total Design Flow Number :	N/R
Actual Average Flow Number :	N/R
State Water Body :	N/R
State Water Body Name :	N/R
Permit Name :	David Romero
Permit Comp Status :	Y
RNC Tracking :	Y
Master External Permit Number :	CAS000001
TMDL Interface :	N/R
EDMR Authorization :	N
Pretreatment Indicator :	N/R
Last Date in Agency List :	2021-08-19

NPDES - CA

Facility Name :	Two Stars Auto Sales Dismantler
Facility Address :	902 Nicholson Ave, Wilmington, 90744
County :	Los Angeles
Effective Date :	1995-06-16
Adoption Date :	N/R
Expiration Date :	N/R
Termination Date :	2017-11-30
Order Number :	97-03-DWQ
NPDES Number :	CAS000001
WDID :	4 19I011667
RM Status :	Terminated
Reg Meas ID :	190190
Reg Meas Type :	Enrollee
Program :	Industrial
Facility Place ID :	N/R
Region Code :	4
Discharger ID :	0
Discharger :	David Romero
Discharger Address :	902 Nicholson Ave, Wilmington, California 90744
Last Date in Agency List :	2020-09-21

PCS ENF

Site Details

NPDES ID :	CAZ190190

Map Id: 315
Direction: WSW
Distance: 0.635 mi., 3355 ft.
Elevation: 9 ft.
Relative: Lower

Site Name : TWO STARS AUTO SALES DISMANTLER | TWO STARS AUTO SALES DISMANTLING | CAZ190190
902 NICHOLSON AVE | 902 NICHOLSON AVE (X-AVE I & 9TH ST)
WILMINGTON | Wilmington, CA 90744

Database(s) : [CDL - CA, CIWQS - CA, DOCKET, ECHO, FRS, HAZNET - CA, HWG - CA, ICIS, INACTIVE PCS, NPDES - CA, PCS ENF, PCS FACILITY, STORMWATER] ***(cont.)***

Envirosite ID: 621549
EPA ID: N/R

PCS ENF ***(cont.)***

Last Date in Agency List :	2021-08-17

Formal Enforcement Actions

Settlement Entered Date :	N/R
ENF Identifier :	N/R
Activity ID :	N/R
Activity Type :	N/R
ENF Type :	N/R
Agency :	N/R
Fed Penalty Assessed Amount :	N/R
State Local Penalty Amount :	N/R

Informal Enforcement Actions

Achieved Date :	11/29/2017
Registry ID :	110070088218
ENF Identifier :	CA-ZIEA427984
Activity ID :	3601293454
Activity Type :	Administrative - Informal
ENF Type :	Notice of Violation
Agency :	State

Achieved Date :	11/15/2017
Registry ID :	110070088218
ENF Identifier :	CA-ZIEA427916
Activity ID :	3601281713
Activity Type :	Administrative - Informal
ENF Type :	Notice of Violation
Agency :	State

PCS FACILITY

Issue Date :	2015-07-01
Original Issue Date :	2015-07-01
Effective Date :	2015-07-01
Expiration Date :	2020-06-30
Retirement Date :	N/R
Termination Date :	N/R
Issuing Agency :	CA Waterboards
Agency Type :	State
Activity ID :	3601103187
External Permit Number :	CAZ190190
Facility Type Indicator :	NON-POTW
Permit Type :	General Permit Covered Facility-NPDES)
Major Minor Status :	N
Permit Status :	Effective

Map Id: 315
Direction: WSW
Distance: 0.635 mi., 3355 ft.
Elevation: 9 ft.
Relative: Lower

Site Name : TWO STARS AUTO SALES DISMANTLER | TWO STARS AUTO SALES DISMANTLING | CAZ190190
902 NICHOLSON AVE | 902 NICHOLSON AVE (X-AVE I & 9TH ST)
WILMINGTON | Wilmington, CA 90744

Database(s) : [CDL - CA, CIWQS - CA, DOCKET, ECHO, FRS, HAZNET - CA, HWG - CA, ICIS, INACTIVE PCS, NPDES - CA, PCS ENF, PCS FACILITY, STORMWATER] ***(cont.)***

Envirosite ID: 621549
EPA ID: N/R

PCS FACILITY ***(cont.)***

Total Design Flow Number :	N/R
Actual Average Flow Number :	N/R
State Water Body :	N/R
State Water Body Name :	N/R
Permit Name :	David Romero
Permit Comp Status :	Y
RNC Tracking :	Y
Master External Permit Number :	CAS000001
TMDL Interface :	N/R
EDMR Authorization :	N
Pretreatment Indicator :	N/R
Last Date in Agency List :	2018-03-13

STORMWATER

Facility Name :	TWO STARS AUTO SALES DISMANTLER
Facility Address :	902 NICHOLSON AVE, WILMINGTON, CA 90744
NPDES ID :	CAZ190190
Permittee Name :	David Romero
Permit Status :	Terminated
Permit Issuing Name :	State
Issued Date :	2015-07-01
Termination Date :	2017-11-30
Effective Date :	2015-07-01
	2020-06-30
EPA Region :	09
SIC Code :	5015
NAICS Code :	N/R
EJ Indexes Above 80th Percentile :	N
Significant Noncompliance Status :	N/R
Quarters with Noncompliance :	0
Industrial Stormwater Formal Enforcement Actions:	2
Facility Map Flag :	Y
DRF URL :	Click here for hyperlink provided by the agency.
Latitude :	33.784
Longitude :	-118.22244
Last Date in Agency List :	2021-09-24

Map Id: BO316
Direction: SSW
Distance: 0.637 mi., 3362 ft.
Elevation: 9 ft.
Relative: Lower

Site Name : MARINE TERMINALS M&R
1725 PIER D ST. BERTH 41S
LONG BEACH, CA 90813

Database(s) : [ECHO, FRS, HIST PCS ENF, HIST PCS FACILITY, ICIS, INACTIVE PCS, STORMWATER]

Envirosite ID: 496156
EPA ID: N/R

ECHO

Facility Name :	MARINE TERMINALS M&R
Facility Address :	1725 PIER D ST. BERTH 41S, LONG BEACH, CA 90813
County :	LOS ANGELES
Last Inspection Date :	2007-05-15
Registry ID :	110030758240
FIPS Code :	06037
EPA Region :	09
Inspection Count :	0
Last Inspection Days :	5206
Informal Count :	0
Last Informal Action Date :	N/R
Formal Action Count :	0
Last Formal Action Date :	N/R
Total Penalties :	0
Penalty Count :	N/R
Last Penalty Date :	N/R
Last Penalty Amount :	N/R
QTRS IN NC :	0
Programs IN SNC :	0
Current Compliance Status :	No Violation Identified
Three-Year Compliance Status :	_____
Collection Method :	N/R
Reference Point :	N/R
Accuracy Meters :	17531
Derived Tribes :	N/R
Derived HUC :	18070104
Derived WBD :	180701060701
Derived STCTY FIPS :	06037
Derived Zip :	90802
Derived CD113 :	47
Derived CB2010 :	060379800331043
MYRTK Universe :	NNN
NPDES IDs :	CAF001030
CWA Permit Types :	Minor
CWA Compliance Tracking :	On
CWA NAICS :	N/R
CWA SICS :	9999
CWA Inspection Count :	N/R
CWA Last Inspection Days :	5205
CWA Informal Count :	N/R
CWA Formal Action Count :	N/R
CWA Last Formal Action Date :	N/R
CWA Penalties :	N/R
CWA Last Penalty Date :	N/R
CWA Last Penalty Amount :	N/R
CWA Quarters IN NC :	0
CWA Current Compliance Status :	No Violation Identified
CWA Current SNC Flag :	N
CWA 13 Quarters Compliance Status :	_____
CWA 13 Quarters Effluent Exceedances:	N/R
CWA Three-Year QNCR Codes :	N/R
DFR URL :	Click here for hyperlink provided by the agency.
Facility SIC :	9999

Map Id: BO316
Direction: SSW
Distance: 0.637 mi., 3362 ft.
Elevation: 9 ft.
Relative: Lower

Site Name : MARINE TERMINALS M&R
1725 PIER D ST. BERTH 41S
LONG BEACH, CA 90813

Database(s) : [ECHO, FRS, HIST PCS ENF, HIST PCS FACILITY, ICIS, INACTIVE PCS, STORMWATER] ***(cont.)***

Envirosite ID: 496156
EPA ID: N/R

ECHO ***(cont.)***

Facility NAICS :	N/R
Facility Last Inspection EPA Date :	N/R
Facility Last Inspection State Date :	2007-05-15
Facility Last Formal Act EPA Date :	N/R
Facility Last Formal Act State Date :	N/R
Facility Last Informal Act EPA Date :	N/R
Facility Last Informal Act State Date:	N/R
Facility Federal Agency :	N/R
TRI Reporter :	N/R
Facility Imp Water Flag :	N/R
Current SNC Flag :	N
Indian County Flag :	N
Federal Flag :	N/R
US Mexico Border Flag :	N
Chesapeak Bay Flag :	N/R
AIR Flag :	N
NPDES Flag :	Y
SDWIS Flag :	N
RCRA Flag :	N
TRI Flag :	N
GHG Flag :	N
Major Flag :	N/R
Active Flag :	Y
NAA Flag :	Y
Latitude :	33.766982
Longitude :	-118.216425
Last Date in Agency List :	2021-08-20

FRS

Facility Name :	MARINE TERMINALS M&R
Facility Address :	1725 PIER D ST. BERTH 41S, LONG BEACH, CA 90813
County :	LOS ANGELES

Site Details

Registry ID :	110030758240
FRS Facility URL :	Click here for hyperlink provided by the agency.
Last Date in Agency List :	2021-07-17

Source Description

Source Description :

The NPDES module of the Compliance Information System (ICIS) tracks surface water permits issued under the Clean Water Act. Under NPDES, all facilities that discharge pollutants from any point source into waters of the United States are required to obtain a permit. The permit will likely contain limits on what can be discharged, impose monitoring and reporting requirements, and include other provisions to ensure that the discharge does not adversely affect water quality.

Map Id: BO316
Direction: SSW
Distance: 0.637 mi., 3362 ft.
Elevation: 9 ft.
Relative: Lower

Site Name : MARINE TERMINALS M&R
1725 PIER D ST. BERTH 41S
LONG BEACH, CA 90813

Database(s) : [ECHO, FRS, HIST PCS ENF, HIST PCS FACILITY, ICIS, INACTIVE PCS, STORMWATER] ***(cont.)***

Envirosite ID: 496156
EPA ID: N/R

FRS ***(cont.)***

FRS Environmental Interest

Source and System ID :	ICIS - CAF001030

HIST PCS ENF

Facility Name :	MARINE TERMINALS M&R
Facility Address :	1725 PIER D ST. BERTH 41S, LONG BEACH, CA 90813
Effective Date :	1997-04-17
Expiration Date :	2002-04-17
NPDES ID :	CAF001030
FRS Facility Site ID :	600763473
Primary Facility SIC Code :	9999
Primary Facility SIC Description :	Nonclassifiable Establishments
Current Major/Minor Status :	Minor
Facility Type Description :	N/R
Facility Non-Government Contact Name:	N/R
Facility Non-Gov Addresses :	1725 PIER D ST. BERTH 41S, LONG BEACH, CA 90813
Total Actual Average Flow (MGD) :	N/R
Total App. Design Flow (MGD) :	N/R
Pretreat Program Required Indicator :	N/R
State Water Body :	N/R
State Water Body Name :	N/R
Tribal Land Code :	N/R
Tribal Land Name :	N/R
Contact Office Telephone Number :	N/R
Permit Non-Gov Addresses :	1725 PIER D ST. BERTH 41S
Permit Non-Government Contact Name :	N/R
Permit Type Description :	General Permit Covered Facility
Last Date in Agency List :	2015-01-15

HIST PCS FACILITY

Facility Name :	MARINE TERMINALS M&R
Facility Address :	1725 PIER D ST. BERTH 41S, LONG BEACH, CA 90813
County :	N/R
FRS Facility Site ID :	600763473
NPDES ID :	CAF001030
Current Major/Minor Status :	Minor
Facility Type Description :	N/R
Permit Type :	General Permit Covered Facility
Primary Facility SIC Code :	9999
Primary Facility SIC Description :	Nonclassifiable Establishments
Total Actual Average Flow (MGD) :	N/R
Total App. Design Flow (MGD) :	N/R
Pretreat Prog Req'd Indicator Description:	N/R
State Water Body Number :	N/R
State Water Body Name :	N/R
Effective Date :	1997-04-17 00:00:00
Expiration Date :	2002-04-17 00:00:00
Tribal Land Code :	N/R

Map Id: BO316
Direction: SSW
Distance: 0.637 mi., 3362 ft.
Elevation: 9 ft.
Relative: Lower

Site Name : MARINE TERMINALS M&R
1725 PIER D ST. BERTH 41S
LONG BEACH, CA 90813

Database(s) : [ECHO, FRS, HIST PCS ENF, HIST PCS FACILITY, ICIS, INACTIVE PCS, STORMWATER] ***(cont.)***

Envirosite ID: 496156
EPA ID: N/R

HIST PCS FACILITY ***(cont.)***

Tribal Land Name :	N/R
Facility Contact Name :	N/R
Contact Number :	N/R
Contact Address :	1725 PIER D ST. BERTH 41S, LONG BEACH, CA 90813
Permit Contact Name :	N/R
Permit Contact Address :	1725 PIER D ST. BERTH 41S, LONG BEACH, CA 90813
Latitude :	33.766982
Longitude :	-118.216425
Last Date in Agency list :	2014-12-10

ICIS

Facility Name :	MARINE TERMINALS M&R
Facility Address :	1725 PIER D ST. BERTH 41S, LONG BEACH, CA 90813

Site Details

NPDES ID :	CAF001030
ICIS Facility Interest ID :	1200003865
Facility UIN :	110030758240
Facility Type Code :	N/R
Impaired Waters :	N/R
Latitude :	33.766982
Longitude :	-118.216425
Last Date in Agency List :	2021-08-17

Facility NAICS

NAICS Code :	N/R
NAICS Description :	N/R

Facility SIC

SIC Code :	9999
SIC Description :	Nonclassifiable Establishments

INACTIVE PCS

Issue Date :	1997-04-17
Original Issue Date :	1997-04-17
Effective Date :	1997-04-17
Expiration Date :	2002-04-17
Retirement Date :	N/R
Termination Date :	N/R
Issuing Agency :	N/R
Agency Type :	State
Activity ID :	1200016449
External Permit Number :	CAF001030
Facility Type Indicator :	NON-POTW
Permit Type :	General Permit Covered Facility-NPDES)
Major Minor Status :	N
Permit Status :	Expired

Map Id: BO316
Direction: SSW
Distance: 0.637 mi., 3362 ft.
Elevation: 9 ft.
Relative: Lower

Site Name : MARINE TERMINALS M&R
1725 PIER D ST. BERTH 41S
LONG BEACH, CA 90813

Database(s) : [ECHO, FRS, HIST PCS ENF, HIST PCS FACILITY, ICIS, INACTIVE PCS, STORMWATER] ***(cont.)***

Envirosite ID: 496156
EPA ID: N/R

INACTIVE PCS ***(cont.)***

Total Design Flow Number :	N/R
Actual Average Flow Number :	N/R
State Water Body :	N/R
State Water Body Name :	N/R
Permit Name :	MARINE TERMINAL M&R
Permit Comp Status :	Y
RNC Tracking :	Y
Master External Permit Number :	CAS000001
TMDL Interface :	N/R
EDMR Authorization :	N
Pretreatment Indicator :	N/R
Last Date in Agency List :	2021-08-19

STORMWATER

Facility Name :	MARINE TERMINALS M&R
Facility Address :	1725 PIER D ST. BERTH 41S, LONG BEACH, CA 90813
NPDES ID :	CAF001030
Permittee Name :	MARINE TERMINAL M&R
Permit Status :	Expired
Permit Issuing Name :	State
Issued Date :	1997-04-17
Termination Date :	N/R
Effective Date :	1997-04-17
	2002-04-17
EPA Region :	09
SIC Code :	9999
NAICS Code :	N/R
EJ Indexes Above 80th Percentile :	Y
Significant Noncompliance Status :	N/R
Quarters with Noncompliance :	0
Industrial Stormwater Formal Enforcement Actions:	0
Facility Map Flag :	Y
DRF URL :	Click here for hyperlink provided by the agency.
Latitude :	33.766982
Longitude :	-118.216425
Last Date in Agency List :	2021-09-24

Map Id: BO317
Direction: SSW
Distance: 0.640 mi., 3382 ft.
Elevation: 8 ft.
Relative: Lower

Site Name : Baker Cold Storage, Inc. (Former JH Baxter Site) | Baker Cold Storage, Inc. (fka JH Baxter Site)
1710 PIER B STREET
LONG BEACH | Long Beach, CA 90802

Database(s) : [ENVIROSTOR - CA, ERNS, FA - CA, HIST CHMIRS - CA, LIENS - CA, VCP - CA]

Envirosite ID: 269610
EPA ID: N/R

ENVIROSTOR - CA

Facility Name :	Baker Cold Storage, Inc. (Former JH Baxter Site)
Facility Address :	1710 PIER B STREET, LONG BEACH, CA 90802
County :	LOS ANGELES

Site Details

Cleanup Date :	2012-02-08
Cleanup Status :	Active
Site Type :	Voluntary Cleanup
Site Type Detailed :	Voluntary Cleanup
Acreage :	15
APN :	NONE SPECIFIED
National Priorities List :	NO
Regulatory Agencies Involved :	DTSC - Site Cleanup Program
Lead Agency :	DTSC - Site Cleanup Program
Project Manager :	Joseph Cully
Supervisor :	Patrick Hsieh
Office :	Cleanup Cypress
Envirostor ID :	19290290
Site Code :	401633
Assembly :	70
Senate :	33
Congressional District :	47
Special Program :	CLRRA Liability Immunity (AB 389)
Past Uses :	MANUFACTURING - CHEMICALS, PORT, RAILROAD RIGHT OF WAY, MANUFACTURING - LUMBER/WOOD PRODUCTS, MANUFACTURING - LUMBER/WOOD PRODUCTS
Potential COC :	Pentachlorophenol; Dioxin (as 2,3,7,8-TCDD TEQ); Copper and compounds; Cadmium and compounds; Furan; 2,3,7,8-TCDD (dioxin); Arsenic; Zinc; * CONTAMINATED SOIL; Ammonia; Chromium VI
Confirmed COC :	Pentachlorophenol; Dioxin (as 2,3,7,8-TCDD TEQ); Copper and compounds; Furan; Cadmium and compounds; 2,3,7,8-TCDD (dioxin); Arsenic; * CONTAMINATED SOIL-NO; Zinc; Ammonia
Potential Media Affected :	Other Groundwater affected (uses other than drinking water); Soil; Surface water affected
Restricted Use :	YES
Site Management Req :	N/R
Funding :	Responsible Party
Latitude :	33.777422
Longitude :	-118.216644
Agency Hyperlink :	Click here for hyperlink provided by the agency.
Last Date in Agency List :	2021-08-11

Map Id: BO317
Direction: SSW
Distance: 0.640 mi., 3382 ft.
Elevation: 8 ft.
Relative: Lower

Site Name : Baker Cold Storage, Inc. (Former JH Baxter Site) | Baker Cold Storage, Inc. (fka JH Baxter Site)
1710 PIER B STREET
LONG BEACH | Long Beach, CA 90802

Database(s) : [ENVIROSTOR - CA, ERNS, FA - CA, HIST CHMIRS - CA, LIENS - CA, VCP - CA] ***(cont.)***

Envirosite ID: 269610
EPA ID: N/R

ENVIROSTOR - CA ***(cont.)***

Alias Details

Alias :	110033612810
Alias Type :	EPA (FRS #)
Alias :	19290290
Alias Type :	Envirostor ID Number
Alias :	400269
Alias Type :	Project Code (Site Code)
Alias :	401387
Alias Type :	Project Code (Site Code)
Alias :	401487
Alias Type :	Project Code (Site Code)
Alias :	401617
Alias Type :	Project Code (Site Code)
Alias :	401633
Alias Type :	Project Code (Site Code)
Alias :	BAXTER J H
Alias Type :	Alternate Name
Alias :	CAD008480204
Alias Type :	EPA Identification Number
Alias :	Cemera Long Beach Aggregate Terminal (Former JH Baxter Site)
Alias Type :	Alternate Name
Alias :	Oakmont Baxter LLC
Alias Type :	Alternate Name
Alias :	Oakmont Industrial Group
Alias Type :	Alternate Name

Map Id: BO317
Direction: SSW
Distance: 0.640 mi., 3382 ft.
Elevation: 8 ft.
Relative: Lower

Site Name : Baker Cold Storage, Inc. (Former JH Baxter Site) | Baker Cold Storage, Inc. (fka JH Baxter Site)
1710 PIER B STREET
LONG BEACH | Long Beach, CA 90802

Database(s) : [ENVIROSTOR - CA, ERNS, FA - CA, HIST CHMIRS - CA, LIENS - CA, VCP - CA] ***(cont.)***

Envirosite ID: 269610
EPA ID: N/R

ENVIROSTOR - CA ***(cont.)***

Completed Activities

Completed Date : 2021-04-29
Area Name : PROJECT WIDE
Sub Area Name : N/R
Document Type : Operation and Maintenance Report
Comments : N/R

Completed Date : 2021-04-29
Area Name : Groundwater OU
Sub Area Name : N/R
Document Type : Monitoring Report
Comments : N/R

Completed Date : 2020-10-19
Area Name : PROJECT WIDE
Sub Area Name : N/R
Document Type : Other Report
Comments : completed

Completed Date : 2020-09-29
Area Name : Baker Cold Storage
Sub Area Name : N/R
Document Type : Operation and Maintenance Report
Comments : complete

Completed Date : 2020-09-29
Area Name : Groundwater OU
Sub Area Name : N/R
Document Type : Monitoring Report
Comments : complete

Completed Date : 2020-09-11
Area Name : PROJECT WIDE
Sub Area Name : N/R
Document Type : Other Report
Comments : N/R

Completed Date : 2020-05-21
Area Name : PROJECT WIDE
Sub Area Name : N/R
Document Type : Monitoring Report
Comments : completed

Completed Date : 2020-05-20
Area Name : Baker Cold Storage

Map Id: BO317
Direction: SSW
Distance: 0.640 mi., 3382 ft.
Elevation: 8 ft.
Relative: Lower

Site Name : Baker Cold Storage, Inc. (Former JH Baxter Site) | Baker Cold Storage, Inc. (fka JH Baxter Site)
1710 PIER B STREET
LONG BEACH | Long Beach, CA 90802

Database(s) : [ENVIROSTOR - CA, ERNS, FA - CA, HIST CHMIRS - CA, LIENS - CA, VCP - CA] ***(cont.)***

Envirosite ID: 269610
EPA ID: N/R

ENVIROSTOR - CA ***(cont.)***

Sub Area Name :	N/R
Document Type :	Operation and Maintenance Report
Comments :	completed
Completed Date :	2020-03-27
Area Name :	Baker Cold Storage
Sub Area Name :	N/R
Document Type :	Certification
Comments :	completed
Completed Date :	2020-02-25
Area Name :	Baker Cold Storage
Sub Area Name :	N/R
Document Type :	Land Use Restriction
Comments :	N/R
Completed Date :	2020-02-25
Area Name :	PROJECT WIDE
Sub Area Name :	N/R
Document Type :	Operation & Maintenance Order/Agreement
Comments :	completed
Completed Date :	2020-02-06
Area Name :	PROJECT WIDE
Sub Area Name :	N/R
Document Type :	Monitoring Report
Comments :	completed
Completed Date :	2020-02-06
Area Name :	PROJECT WIDE
Sub Area Name :	N/R
Document Type :	Operation and Maintenance Report
Comments :	completed
Completed Date :	2020-01-30
Area Name :	Baker Cold Storage
Sub Area Name :	N/R
Document Type :	Soils Management Plan
Comments :	Completed
Completed Date :	2019-12-10
Area Name :	PROJECT WIDE
Sub Area Name :	N/R
Document Type :	Fieldwork
Comments :	Site visit completed

Map Id: BO317
Direction: SSW
Distance: 0.640 mi., 3382 ft.
Elevation: 8 ft.
Relative: Lower

Site Name : Baker Cold Storage, Inc. (Former JH Baxter Site) | Baker Cold Storage, Inc. (fka JH Baxter Site)
1710 PIER B STREET
LONG BEACH | Long Beach, CA 90802

Database(s) : [ENVIROSTOR - CA, ERNS, FA - CA, HIST CHMIRS - CA, LIENS - CA, VCP - CA] ***(cont.)***

Envirosite ID: 269610
EPA ID: N/R

ENVIROSTOR - CA ***(cont.)***

Completed Date : 2019-10-30
Area Name : PROJECT WIDE
Sub Area Name : N/R
Document Type : Other Report
Comments : completed

Completed Date : 2019-08-22
Area Name : PROJECT WIDE
Sub Area Name : N/R
Document Type : Operation and Maintenance Report
Comments : completed

Completed Date : 2019-08-22
Area Name : PROJECT WIDE
Sub Area Name : N/R
Document Type : Monitoring Report
Comments : completed

Completed Date : 2019-04-20
Area Name : Baker Cold Storage
Sub Area Name : N/R
Document Type : Other Report
Comments : no letter requred

Completed Date : 2019-03-15
Area Name : Baker Cold Storage
Sub Area Name : N/R
Document Type : Financial Assurance Documentation
Comments : completed

Completed Date : 2019-01-15
Area Name : Baker Cold Storage
Sub Area Name : N/R
Document Type : Operation and Maintenance Plan
Comments : completed

Completed Date : 2018-12-04
Area Name : Groundwater OU
Sub Area Name : N/R
Document Type : Monitoring Report
Comments : completed

Completed Date : 2018-11-21
Area Name : PROJECT WIDE
Sub Area Name : N/R

Map Id: BO317
Direction: SSW
Distance: 0.640 mi., 3382 ft.
Elevation: 8 ft.
Relative: Lower

Site Name : Baker Cold Storage, Inc. (Former JH Baxter Site) | Baker Cold Storage, Inc. (fka JH Baxter Site)
1710 PIER B STREET
LONG BEACH | Long Beach, CA 90802

Database(s) : [ENVIROSTOR - CA, ERNS, FA - CA, HIST CHMIRS - CA, LIENS - CA, VCP - CA] ***(cont.)***

Envirosite ID: 269610
EPA ID: N/R

ENVIROSTOR - CA ***(cont.)***

Document Type : Other Report
Comments : N/R

Completed Date : 2018-08-07
Area Name : Groundwater OU
Sub Area Name : N/R
Document Type : Remedial Action Completion Report
Comments : completed

Completed Date : 2018-05-15
Area Name : Groundwater OU
Sub Area Name : N/R
Document Type : Monitoring Report
Comments : completed

Completed Date : 2017-11-16
Area Name : Groundwater OU
Sub Area Name : Baker Cold Storage
Document Type : Monitoring Report
Comments : completed

Completed Date : 2017-11-08
Area Name : PROJECT WIDE
Sub Area Name : N/R
Document Type : Other Report
Comments : completed

Completed Date : 2017-06-28
Area Name : Baker Cold Storage
Sub Area Name : N/R
Document Type : Correspondence
Comments : completed this letter

Completed Date : 2017-02-08
Area Name : Groundwater OU
Sub Area Name : Baker Cold Storage
Document Type : Well Installation Workplan
Comments : completed

Completed Date : 2016-10-11
Area Name : Baker Cold Storage
Sub Area Name : N/R
Document Type : Other Report
Comments : Completed

Map Id: BO317
Direction: SSW
Distance: 0.640 mi., 3382 ft.
Elevation: 8 ft.
Relative: Lower

Site Name : Baker Cold Storage, Inc. (Former JH Baxter Site) | Baker Cold Storage, Inc. (fka JH Baxter Site)
1710 PIER B STREET
LONG BEACH | Long Beach, CA 90802

Database(s) : [ENVIROSTOR - CA, ERNS, FA - CA, HIST CHMIRS - CA, LIENS - CA, VCP - CA] ***(cont.)***

Envirosite ID: 269610
EPA ID: N/R

ENVIROSTOR - CA ***(cont.)***

Completed Date :	2016-02-22
Area Name :	Baker Cold Storage
Sub Area Name :	N/R
Document Type :	Tank Removal Report
Comments :	completed

Completed Date :	2015-10-05
Area Name :	Baker Cold Storage
Sub Area Name :	N/R
Document Type :	Other Report
Comments :	Completed

Completed Date :	2015-08-12
Area Name :	Baker Cold Storage
Sub Area Name :	N/R
Document Type :	Design/Implementation Workplan
Comments :	Completed

Completed Date :	2014-12-01
Area Name :	Baker Cold Storage
Sub Area Name :	N/R
Document Type :	Other Report
Comments :	N/R

Completed Date :	2014-11-19
Area Name :	PROJECT WIDE
Sub Area Name :	N/R
Document Type :	Annual Oversight Cost Estimate
Comments :	.

Completed Date :	2014-08-14
Area Name :	Baker Cold Storage
Sub Area Name :	N/R
Document Type :	Well Decommissioning Report
Comments :	N/R

Completed Date :	2014-07-24
Area Name :	Soils Operable Unit
Sub Area Name :	N/R
Document Type :	Soils Management Plan
Comments :	done

Completed Date :	2014-07-03
Area Name :	Baker Cold Storage
Sub Area Name :	N/R

Map Id: BO317
Direction: SSW
Distance: 0.640 mi., 3382 ft.
Elevation: 8 ft.
Relative: Lower

Site Name : Baker Cold Storage, Inc. (Former JH Baxter Site) | Baker Cold Storage, Inc. (fka JH Baxter Site)
1710 PIER B STREET
LONG BEACH | Long Beach, CA 90802

Database(s) : [ENVIROSTOR - CA, ERNS, FA - CA, HIST CHMIRS - CA, LIENS - CA, VCP - CA] ***(cont.)***

Envirosite ID: 269610
EPA ID: N/R

ENVIROSTOR - CA ***(cont.)***

Document Type : Soils Management Plan
Comments : N/R

Completed Date : 2014-06-16
Area Name : Soils Operable Unit
Sub Area Name : N/R
Document Type : Site Characterization Workplan
Comments : N/R

Completed Date : 2014-06-05
Area Name : Baker Cold Storage
Sub Area Name : N/R
Document Type : Tank Removal Workplan

Comments : Not sent . Not reviewed the document. IT is loaded as information document at the Site

Completed Date : 2014-04-23
Area Name : Soils Operable Unit
Sub Area Name : N/R
Document Type : Soils Management Plan
Comments : Completed

Completed Date : 2014-04-23
Area Name : Soils Operable Unit
Sub Area Name : N/R
Document Type : Soils Management Plan
Comments : N/R

Completed Date : 2014-04-17
Area Name : Baker Cold Storage
Sub Area Name : N/R
Document Type : Well Decommissioning Workplan
Comments : completed

Completed Date : 2014-03-20
Area Name : Baker Cold Storage
Sub Area Name : N/R
Document Type : Monitoring Plan
Comments : N/R

Completed Date : 2014-03-20
Area Name : PROJECT WIDE
Sub Area Name : N/R
Document Type : Monitoring Report

Map Id: BO317
Direction: SSW
Distance: 0.640 mi., 3382 ft.
Elevation: 8 ft.
Relative: Lower

Site Name : Baker Cold Storage, Inc. (Former JH Baxter Site) | Baker Cold Storage, Inc. (fka JH Baxter Site)
1710 PIER B STREET
LONG BEACH | Long Beach, CA 90802

Database(s) : [ENVIROSTOR - CA, ERNS, FA - CA, HIST CHMIRS - CA, LIENS - CA, VCP - CA] ***(cont.)***

Envirosite ID: 269610
EPA ID: N/R

ENVIROSTOR - CA ***(cont.)***

Comments :	completed
Completed Date :	2014-03-13
Area Name :	Baker Cold Storage
Sub Area Name :	N/R
Document Type :	Other Report
Comments :	.
Completed Date :	2013-12-02
Area Name :	Baker Cold Storage
Sub Area Name :	N/R
Document Type :	AB 389 Response Plan
Comments :	N/R
Completed Date :	2013-11-15
Area Name :	Baker Cold Storage
Sub Area Name :	N/R
Document Type :	Annual Oversight Cost Estimate
Comments :	N/R
Completed Date :	2013-11-14
Area Name :	Baker Cold Storage
Sub Area Name :	N/R
Document Type :	CEQA - Initial Study/ Mitigated Neg. Dec. (MND)
Comments :	completed the comments
Completed Date :	2013-10-18
Area Name :	Groundwater OU
Sub Area Name :	Baker Cold Storage
Document Type :	Monitoring Report
Comments :	Completed
Completed Date :	2013-06-30
Area Name :	PROJECT WIDE
Sub Area Name :	N/R
Document Type :	Cost Recovery Closeout Memo
Comments :	Contract Expired and Close-Out Memo issued.
Completed Date :	2013-05-20
Area Name :	Baker Cold Storage
Sub Area Name :	N/R
Document Type :	Site Screening
Comments :	completed. Field work will start

Map Id: BO317
Direction: SSW
Distance: 0.640 mi., 3382 ft.
Elevation: 8 ft.
Relative: Lower

Site Name : Baker Cold Storage, Inc. (Former JH Baxter Site) | Baker Cold Storage, Inc. (fka JH Baxter Site)
1710 PIER B STREET
LONG BEACH | Long Beach, CA 90802

Database(s) : [ENVIROSTOR - CA, ERNS, FA - CA, HIST CHMIRS - CA, LIENS - CA, VCP - CA] ***(cont.)***

Envirosite ID: 269610
EPA ID: N/R

ENVIROSTOR - CA ***(cont.)***

Completed Date :	2013-01-08
Area Name :	Groundwater OU
Sub Area Name :	Baker Cold Storage
Document Type :	Monitoring Plan
Comments :	Completed

Completed Date :	2013-01-04
Area Name :	PROJECT WIDE
Sub Area Name :	N/R
Document Type :	Reimbursement Agreement
Comments :	N/R

Completed Date :	2012-12-14
Area Name :	Baker Cold Storage
Sub Area Name :	N/R
Document Type :	California Land Reuse and Revitalization Agreement
Comments :	N/R

Completed Date :	2012-11-16
Area Name :	PROJECT WIDE
Sub Area Name :	N/R
Document Type :	Cost Recovery Closeout Memo
Comments :	Completion of activities related to Cemera Long Beach LLC and Closeout of its site code in the CRBS.

Completed Date :	2012-10-18
Area Name :	Soils Operable Unit
Sub Area Name :	Baker Cold Storage
Document Type :	Site Characterization Workplan
Comments :	DTSC sent concurrance with the methane survey workplan.

Completed Date :	2012-10-18
Area Name :	Baker Cold Storage
Sub Area Name :	N/R
Document Type :	Phase 1
Comments :	N/R

Completed Date :	2012-09-13
Area Name :	Groundwater OU
Sub Area Name :	N/R
Document Type :	Monitoring Report
Comments :	No letter was sent. THis document was uploaded for records only

Map Id: BO317
Direction: SSW
Distance: 0.640 mi., 3382 ft.
Elevation: 8 ft.
Relative: Lower

Site Name : Baker Cold Storage, Inc. (Former JH Baxter Site) | Baker Cold Storage, Inc. (fka JH Baxter Site)
1710 PIER B STREET
LONG BEACH | Long Beach, CA 90802

Database(s) : [ENVIROSTOR - CA, ERNS, FA - CA, HIST CHMIRS - CA, LIENS - CA, VCP - CA] ***(cont.)***

Envirosite ID: 269610
EPA ID: N/R

ENVIROSTOR - CA ***(cont.)***

Completed Date : 2012-08-30
Area Name : Groundwater OU
Sub Area Name : N/R
Document Type : Monitoring Report
Comments : N/R

Completed Date : 2012-08-13
Area Name : PROJECT WIDE
Sub Area Name : N/R
Document Type : Letter - Demand

Comments : 1st Collection reminder letter for site code 401387, sent to Cemera Long Beach LLC, attention to Bill Terry.

Completed Date : 2012-08-13
Area Name : PROJECT WIDE
Sub Area Name : N/R
Document Type : Letter - Demand

Comments : 1st Collection reminder letter sent for site code 401487 to Cemera Long Beach LLC, attention Bill Terry.

Completed Date : 2012-08-10
Area Name : PROJECT WIDE
Sub Area Name : N/R
Document Type : Letter - Demand
Comments : Collection letter sent to Oakmont Industrial Group.

Completed Date : 2012-07-10
Area Name : PROJECT WIDE
Sub Area Name : N/R
Document Type : Reimbursement Agreement
Comments : Contract Executed. Contract term 6/20/2012 through 06/30/2013.

Completed Date : 2012-02-29
Area Name : Groundwater OU
Sub Area Name : N/R
Document Type : Monitoring Report
Comments : ..

Completed Date : 2012-02-28
Area Name : Groundwater OU
Sub Area Name : N/R
Document Type : Monitoring Report

Map Id: BO317
Direction: SSW
Distance: 0.640 mi., 3382 ft.
Elevation: 8 ft.
Relative: Lower

Site Name : Baker Cold Storage, Inc. (Former JH Baxter Site) | Baker Cold Storage, Inc. (fka JH Baxter Site)
1710 PIER B STREET
LONG BEACH | Long Beach, CA 90802

Database(s) : [ENVIROSTOR - CA, ERNS, FA - CA, HIST CHMIRS - CA, LIENS - CA, VCP - CA] ***(cont.)***

Envirosite ID: 269610
EPA ID: N/R

ENVIROSTOR - CA ***(cont.)***

Comments : Geological Support Unit Memo from Dave Murchison on the First and Second Semi-Annual Groundwater Monitoring Report was finalized on 2/28/2012

Completed Date : 2011-10-31
Area Name : PROJECT WIDE
Sub Area Name : N/R
Document Type : Annual Oversight Cost Estimate
Comments : Annual cost estimate letter completed on 10/31/2011

Completed Date : 2010-12-14
Area Name : Groundwater OU
Sub Area Name : N/R
Document Type : Technical Report
Comments : DTSC conditionally approves the document.

Completed Date : 2009-09-21
Area Name : PROJECT WIDE
Sub Area Name : N/R
Document Type : Annual Oversight Cost Estimate
Comments : Annual Cost Estimate letter sent for calendar year 2010.

Completed Date : 2009-06-29
Area Name : Soils Operable Unit
Sub Area Name : N/R
Document Type : AB 389 Response Plan

Comments : Approval Letter for Revised Draft AB 389 Plan for Soil OU was sent to proponent on 6/29/2009

Completed Date : 2009-06-25
Area Name : PROJECT WIDE
Sub Area Name : N/R
Document Type : CEQA - Responsible Agency Review

Comments : Port of Long Beach is Lead Agency for CEQA related activities releated to preparation of the Environmental Impact Report (EIR). DTSC provided comments on the Notice of Preparation of an EIR for the Cemera redevlopment project via the State clearinghouse review process.

Completed Date : 2008-08-13
Area Name : PROJECT WIDE
Sub Area Name : N/R
Document Type : California Land Reuse and Revitalization Agreement

Map Id: BO317
Direction: SSW
Distance: 0.640 mi., 3382 ft.
Elevation: 8 ft.
Relative: Lower

Site Name : Baker Cold Storage, Inc. (Former JH Baxter Site) | Baker Cold Storage, Inc. (fka JH Baxter Site)
1710 PIER B STREET
LONG BEACH | Long Beach, CA 90802

Database(s) : [ENVIROSTOR - CA, ERNS, FA - CA, HIST CHMIRS - CA, LIENS - CA, VCP - CA] ***(cont.)***

Envirosite ID: 269610
EPA ID: N/R

ENVIROSTOR - CA ***(cont.)***

Comments :	This Amendment was executed with Oakmont Baxter LLC, the current owner of the property to make changes in the terms and conditions to facilitate sale of the property and assignment of responsibility for actvities required under the original AB 389 Agreement to prospective purchase Cemara LLC
Completed Date :	2008-04-06
Area Name :	PROJECT WIDE
Sub Area Name :	N/R
Document Type :	Community Profile
Comments :	Final Community Profile completed and sent to proponent and repository at Long Beach City Library on 4/2/2008
Completed Date :	2007-12-17
Area Name :	Groundwater OU
Sub Area Name :	N/R
Document Type :	Monitoring Plan
Comments :	Workplan addendum addresses DTSC comments.
Completed Date :	2007-12-17
Area Name :	Soils Operable Unit
Sub Area Name :	N/R
Document Type :	Remedial Investigation Report
Comments :	On March 10, 2007, DTSC issued the approval letter for the October 16, 2006 Remedial Investigation/ Feasibility Report (RI/FS).
Completed Date :	2007-11-27
Area Name :	Soils Operable Unit
Sub Area Name :	N/R
Document Type :	Remedial Action Plan
Comments :	N/R
Completed Date :	2007-08-22
Area Name :	PROJECT WIDE
Sub Area Name :	N/R
Document Type :	California Land Reuse and Revitalization Agreement
Comments :	An AB 389 CLRRA agreement was fully executed for this site on 8/22/07.
Completed Date :	2007-01-30
Area Name :	Groundwater OU
Sub Area Name :	N/R
Document Type :	Monitoring Report

Map Id: BO317
Direction: SSW
Distance: 0.640 mi., 3382 ft.
Elevation: 8 ft.
Relative: Lower

Site Name : Baker Cold Storage, Inc. (Former JH Baxter Site) | Baker Cold Storage, Inc. (fka JH Baxter Site)
1710 PIER B STREET
LONG BEACH | Long Beach, CA 90802

Database(s) : [ENVIROSTOR - CA, ERNS, FA - CA, HIST CHMIRS - CA, LIENS - CA, VCP - CA] ***(cont.)***

Envirosite ID: 269610
EPA ID: N/R

ENVIROSTOR - CA ***(cont.)***

Comments : Cone Penetrometer Report was interim document summarizing groundwater data from earlier stages of the investigation. It was not a formal milestone document for this project. DTSC provided comments on this document to the J.H. Baxter/Oakmont Team on 1/30/2007

Completed Date : 2002-07-08
Area Name : PROJECT WIDE
Sub Area Name : N/R
Document Type : Standard Voluntary Agreement

Comments : A Voluntary Cleanup Agreement (VCA) for a Remedial Investigation through Operation and Maintanance (O & M) was signed on on July 8, 2002.

Completed Date : 1995-04-25
Area Name : PROJECT WIDE
Sub Area Name : N/R
Document Type : Site Screening
Comments : N/R

Completed Date : 1989-06-13
Area Name : PROJECT WIDE
Sub Area Name : N/R
Document Type : Site Screening
Comments : Initial Site Screening conducted.

Future Activities
Area Name : Baker Cold Storage
Sub Area Name : N/R
Document Type : 5 Year Review Reports
Due Date : 2023

Scheduled Activites
Due Date : N/R
Revised Date : N/R
Area Name : N/R
Sub Area Name : N/R
Document Type : N/R

ERNS

Facility Address : 1710 PIER B STREET, LONG BEACH, CA
County : LOS ANGELES

Map Id: BO317
Direction: SSW
Distance: 0.640 mi., 3382 ft.
Elevation: 8 ft.
Relative: Lower

Site Name : Baker Cold Storage, Inc. (Former JH Baxter Site) | Baker Cold Storage, Inc. (fka JH Baxter Site)
1710 PIER B STREET
LONG BEACH | Long Beach, CA 90802

Database(s) : [ENVIROSTOR - CA, ERNS, FA - CA, HIST CHMIRS - CA, LIENS - CA, VCP - CA] ***(cont.)***

Envirosite ID: 269610
EPA ID: N/R

ERNS ***(cont.)***

Incident Information

Incident Date Time :	1999-01-14 16:23:00
Type of Incident :	FIXED
Incident Cause :	OPERATOR ERROR
Incident DTG :	OCCURRED
Incident Location :	N/R
Sequence Number :	470630
Potential Flag :	N/R
Description of Incident :	STORAGE TANK / WHILE BLLOWING AIR INTO THE TANK SOME MATERIAL WASRELEASED FROM A VENT
Last Date in Agency List :	2015-12-23

Incident Response Summary

Date Time Received :	1999-01-14 19:45:00
Date Time Completed :	1999-01-14 19:58:00
Call Type :	Incident
Source :	UNAVAILABLE
Responsible Company :	J H BAXTER INC
Responsible Org Type :	PRIVATE ENTERPRISE
Responsible City :	SAN MATEO
Responsible State :	CA
Responsible Zip :	N/R

Incident Details Summary

Remedial Action :	RELEASE WAS SECURED / CONTAMINATED GRAVEL WAS RECOVERED
Medium :	GRAVEL
Medium Description :	LAND
Body of Water :	N/R
Weather Conditions :	N/R
Water Temperature :	N/R
Water Supply Contaminated :	U
Waterway Closed :	N
Waterway Description :	N/R

Additional Incident Details Summary

Actual Amount :	N/R
Actual Amount Units :	N/R
Capacity of Tank :	N/R
Capacity of Tank Units :	N/R
Continuous Release Begin Date :	N/R
Continuous Release End Date :	N/R
Continuous Release Change Date :	N/R
Continuous Release Permit :	N/R
Continuous Release Type :	N/R

Map Id: BO317
Direction: SSW
Distance: 0.640 mi., 3382 ft.
Elevation: 8 ft.
Relative: Lower

Site Name : Baker Cold Storage, Inc. (Former JH Baxter Site) | Baker Cold Storage, Inc. (fka JH Baxter Site)
1710 PIER B STREET
LONG BEACH | Long Beach, CA 90802

Database(s) : [ENVIROSTOR - CA, ERNS, FA - CA, HIST CHMIRS - CA, LIENS - CA, VCP - CA] ***(cont.)***

Envirosite ID: 269610
EPA ID: N/R

ERNS ***(cont.)***

Description of Tank :	N/R
Device Operational :	Y
DOT Crossing Number :	N/R
DOT Regulated :	U
NPDES :	N/R
NPDES Compliance :	U
Pipeline Aboveground :	ABOVE
Pipeline Covered :	U
Pipeline Type :	UNKNOWN
Tank ID :	N/R
Tank Regulated :	U
Tank Regulated by :	N/R

Materials Involved Summary

Name of Material :	CREOSOTE & FUEL OIL MIXTURE
CAS Number :	N/R
Amount of Material :	50
Unit of Measure :	GALLON(S)
UN Number :	N/R
CHRIS Code :	NCC
Reached Water :	YES
Amount in Water :	0
Unit of Measure (Reach Water) :	NONE

Additional Materials Involved Summary

Name of Material :	N/R
CAS Number :	N/R
CHRIS Code :	N/R
Upper Bounds :	N/R
Upper Bounds Unit :	N/R
Upper Bounds Rate :	N/R

Trains Details

Train Name Number :	N/R
Train Type :	N/R
Train Speed :	N/R
Train Direction :	N/R
Number Locomotives :	N/R
Number Cars :	N/R
Number Derailed :	N/R
Track Speed :	N/R
Railroad Name :	N/R
Non Compliance with Hazmat :	N/R

Map Id: BO317
Direction: SSW
Distance: 0.640 mi., 3382 ft.
Elevation: 8 ft.
Relative: Lower

Site Name : Baker Cold Storage, Inc. (Former JH Baxter Site) | Baker Cold Storage, Inc. (fka JH Baxter Site)
1710 PIER B STREET
LONG BEACH | Long Beach, CA 90802

Database(s) : [ENVIROSTOR - CA, ERNS, FA - CA, HIST CHMIRS - CA, LIENS - CA, VCP - CA] ***(cont.)***

Envirosite ID: 269610
EPA ID: N/R

ERNS ***(cont.)***

Derailed Units Summary

Train Name Number :	N/R
Car Number :	N/R
Car Content :	N/R
Position in Train :	N/R
Derailed Type :	N/R

Vessels Details

Vessel Name :	N/R
Vessel Type :	N/R
Vessel Length :	N/R
Hull Construction :	N/R
Fuel Capacity :	N/R
Fuel on Board :	N/R
Cargo Capacity :	N/R
Cargo on Board :	N/R
Is Vessel Aground :	N/R
Flag :	N/R
Breadth :	N/R
Draught :	N/R
Fuel Capacity Units :	N/R
Fuel on Board Units :	N/R
Cargo Capacity Units :	N/R
Cargo on Board Units :	N/R

Mobile Details

Vehicle Own Fuel Capacity :	N/R
Cargo Capacity :	N/R
Amount of Cargo on Board :	N/R
Hazmat Carrier :	N/R
Carrier Licensed :	N/R
Noncompliance with Hazmat :	N/R
Mobile Type :	N/R
Cargo Capacity Units :	N/R
Amount of Cargo on Board Units :	N/R
Vehicle Year :	N/R
Vehicle Make :	N/R
Vehicle Model :	N/R
Vehicle Number :	N/R
Trailer Number :	N/R

FA - CA

Facility Name :	Baker Cold Storage, Inc. (fka JH Baxter Site)
Facility Address :	1710 PIER B STREET, LONG BEACH, CA 90802
County :	LOS ANGELES

Map Id: BO317
Direction: SSW
Distance: 0.640 mi., 3382 ft.
Elevation: 8 ft.
Relative: Lower

Site Name : Baker Cold Storage, Inc. (Former JH Baxter Site) | Baker Cold Storage, Inc. (fka JH Baxter Site)
1710 PIER B STREET
LONG BEACH | Long Beach, CA 90802

Database(s) : [ENVIROSTOR - CA, ERNS, FA - CA, HIST CHMIRS - CA, LIENS - CA, VCP - CA] ***(cont.)***

Envirosite ID: 269610
EPA ID: N/R

FA - CA ***(cont.)***

Site Details

Date Entered :	2019-02-08
Envirostor ID Number :	19290290
EPA ID :	N/R
Authorization Type :	O&M
Closure Mechanism Type :	N/R
Closure Mechanism Date :	N/R
Closure Mechanism Renewal Date :	N/R
Closure Mechanism Provider :	N/R
Closure Amount :	N/R
Postclosure Mechanism Type :	N/R
Postclosure Date of Mechanism :	N/R
Postclosure Renewal Date :	N/R
Postclosure Mechanism Provider :	N/R
Postclosure Amount :	N/R
O&M Mechanism Type :	Cert. of Insurance
O&M Mechanism Date :	2020-02-15
O&M Mechanism Renewal Date :	N/R
O&M Mechanism Provider :	Great American E&S Insurance Co.
O&M Amount :	$2,014,129.00
Corrective Action Mechanism Type :	N/R
Corrective Action Mechanism Date :	N/R
Corrective Action Mechanism Renewal Date:	N/R
Corrective Action Mechanism Provider:	N/R
Corrective Action Amount :	N/R
Sudden Mechanism Type :	N/R
Sudden Mechanism Date :	N/R
Sudden Mechanism Renewal Date :	N/R
Sudden Mechanism Provider :	N/R
Sudden Amount :	N/R
Non-Sudden Mechanism Type :	N/R
Non-Sudden Mechanism Date :	N/R
Non-Sudden Mechanism Renewal Date :	N/R
Non-Sudden Mechanism Provider :	N/R
Non-Sudden Amount :	N/R
Comments :	N/R
Last Date in Agency List :	2021-09-02

HIST CHMIRS - CA

Facility Address :	1710 Pier B St., Long Beach
County :	Los Angeles County
Notified Date :	1999-01-14 17:08:04
Control Number :	99-0189
Substance 1 :	cresote and fuel oil mix, 50/50
Quantity 1 :	50
Measure 1 :	N/R
Type 1 :	N/R
Pipeline 1 :	N/R
Vessel 1 (300 Tons) :	N/R

Map Id: BO317
Direction: SSW
Distance: 0.640 mi., 3382 ft.
Elevation: 8 ft.
Relative: Lower

Site Name : Baker Cold Storage, Inc. (Former JH Baxter Site) | Baker Cold Storage, Inc. (fka JH Baxter Site)
1710 PIER B STREET
LONG BEACH | Long Beach, CA 90802

Database(s) : [ENVIROSTOR - CA, ERNS, FA - CA, HIST CHMIRS - CA, LIENS - CA, VCP - CA] ***(cont.)***

Envirosite ID: 269610
EPA ID: N/R

HIST CHMIRS - CA ***(cont.)***

Substance 2 :	N/R
Quantity 2 :	N/R
Measure 2 :	N/R
Type 2 :	N/R
Pipeline 2 :	N/R
Vessel 2 (300 Tons) :	N/R
Substance 3 :	N/R
Quantity 3 :	N/R
Measure 3 :	N/R
Type 3 :	N/R
Pipeline 3 :	N/R
Vessel 3 (300 Tons) :	N/R
Description :	operator error caused a unit ro vent,all contained
Contained :	Yes
Water? :	No
Water Way :	N/R
Incident Date :	1999-01-14
Time :	N/R
Spill Site :	Industrial Plant
Site :	N/R
Cause :	N/R
Other Causes :	N/R
Injuries (Y/N) :	N/R
Injuries Number :	0
Fatal (Y/N) :	N/R
Fatal Number :	0
Evacs (Y/N) :	N/R
Evacs Number :	0
Cleanup :	Reporting Party
Admin Agency :	Long Beach Fire Department

LIENS - CA

Facility Name :	BAKER COLD STORAGE, INC. (FORMER JH BAXTER SITE)
Facility Address :	1710 PIER B STREET, LONG BEACH, 90802
County :	LOS ANGELES
Date Completed :	43886
Envirostor ID :	19290290
Area :	BAKER COLD STORAGE
Sub - Area :	N/R
Site Type :	VOLUNTARY CLEANUP
Status :	ACTIVE
Last Date in Agency List :	2021-09-20

VCP - CA

Facility Name :	Baker Cold Storage, Inc. (Former JH Baxter Site)
Facility Address :	1710 PIER B STREET, LONG BEACH, CA 90802
County :	LOS ANGELES

Map Id: BO317
Direction: SSW
Distance: 0.640 mi., 3382 ft.
Elevation: 8 ft.
Relative: Lower

Site Name : Baker Cold Storage, Inc. (Former JH Baxter Site) | Baker Cold Storage, Inc. (fka JH Baxter Site)
1710 PIER B STREET
LONG BEACH | Long Beach, CA 90802

Database(s) : [ENVIROSTOR - CA, ERNS, FA - CA, HIST CHMIRS - CA, LIENS - CA, VCP - CA] ***(cont.)***

Envirosite ID: 269610
EPA ID: N/R

VCP - CA ***(cont.)***

Cleanup Date :	2012-02-08
Cleanup Status :	Active
Site Type :	Voluntary Cleanup
Site Type Detailed :	Voluntary Cleanup
Acreage :	15
APN :	NONE SPECIFIED
National Priorities List :	NO
Regulatory Agencies Involved :	DTSC - Site Cleanup Program
Lead Agency :	DTSC - Site Cleanup Program
Project Manager :	Joseph Cully
Supervisor :	Patrick Hsieh
Office :	Cleanup Cypress
Envirostor ID :	19290290
Site Code :	401633
Assembly :	70
Senate :	33
Congressional District :	47
Special Program :	CLRRA Liability Immunity (AB 389)
Past Uses :	MANUFACTURING - CHEMICALS, PORT, RAILROAD RIGHT OF WAY, MANUFACTURING - LUMBER/WOOD PRODUCTS, MANUFACTURING - LUMBER/WOOD PRODUCTS
Potential COC :	Furan; Arsenic; Cadmium and compounds; Zinc; 2,3,7,8-TCDD (dioxin); Chromium VI; Pentachlorophenol; Dioxin (as 2,3,7,8-TCDD TEQ); Copper and compounds; Ammonia; * CONTAMINATED SOIL
Confirmed COC :	Furan; * CONTAMINATED SOIL-NO; Arsenic; 2,3,7,8-TCDD (dioxin); Zinc; Cadmium and compounds; Pentachlorophenol; Dioxin (as 2,3,7,8-TCDD TEQ); Copper and compounds; Ammonia
Potential Media Affected :	Surface water affected; Soil; Other Groundwater affected (uses other than drinking water)
Restricted Use :	YES
Site Management Req :	N/R
Funding :	Responsible Party
Latitude :	33.77742219
Longitude :	-118.21664403
Agency Hyperlink :	Click here for hyperlink provided by the agency.
Last Date in Agency List :	2021-08-11

Map Id: BO318
Direction: SSW
Distance: 0.641 mi., 3383 ft.
Elevation: 9 ft.
Relative: Lower

Site Name : Lineage Logistics | BAKER COLD STORAGE DBA LINEAGE LOGISTICS | 1710 PIER B STREET 1710 PIER B ST LONG BEACH | Long Beach, CA 90813

Database(s) : [BRS, CALEPA SITES - CA, CIWQS - CA, DOCKET, ECHO, FRS, HAZNET - CA, HIST PCS ENF, HIST PCS FACILITY, HWG - CA, ICIS, INACTIVE PCS, MANIFEST EPA, NPDES - CA, PCS ENF, PCS FACILITY, RCRA_NONGEN, RCRA_SQG, RFR - CA, STORMWATER]

Envirosite ID: 451263
EPA ID: N/R

BRS

Facility Name :	J. H. BAXTER
Facility Address :	1710 PIER B STREET, LONG BEACH, CA 90813
County :	LOS ANGELES

Site Details

Date Form Received by Agency :	2007-03-01
EPA ID :	CAD008480204
Mailing Address :	P. O. BOX 5902, SAN MATEO, CA 94402
Contact :	GEORGIA BAXTER
Contact Address :	N/R
Contact Country :	US
Contact Telephone :	650-349-0201
Contact Email :	GBAXTER@JHBAXTER.COM
EPA Region :	09
Land Type :	Private
Source Type :	Annual/Biennial Report
Classification :	Large Quantity Generator

Description :

Handlers that generate 1,000 kg or more of hazardous waste during any calendar month; or generate more than 1 kg of acutely hazardous waste during any calendar month; or generate more than 100 kg of any residue or contaminated soil, waste or other debris resulting from the cleanup of a spill, into or on any land or water, of acutely hazardous waste during any calendar month; or generate 1 kg or less of acutely hazardous waste during any calendar month, and accumulate more than 1 kg of acutely hazardous waste at any time; or generate 100 kg or less of any residue or contaminated soil, waste or other debris resulting from the cleanup of a spill, into or on any land or water, of acutely hazardous waste during any calendar month, and accumulated more than 100 kg of that material at any time.

Last Date in Agency List :	2021-09-03

Owner/Operator Summary

Owner/Operator Name :	J. H. BAXTER
Owner/Operator Address :	P. O. BOX 5902, SAN MATEO, CA 94402
Owner/Operator Country :	US
Owner/Operator Telephone :	N/R
Owner/Operator Email :	N/R
Owner/Operator Fax :	N/R
Legal Status :	Private
Owner/Operator Type :	Owner
Owner/Operator Start Date :	1920-01-01
Owner/Operator End Date :	N/R

Map Id: BO318
Direction: SSW
Distance: 0.641 mi., 3383 ft.
Elevation: 9 ft.
Relative: Lower

Site Name : Lineage Logistics | BAKER COLD STORAGE DBA LINEAGE LOGISTICS | 1710 PIER B STREET
1710 PIER B ST
LONG BEACH | Long Beach, CA 90813

Database(s) : [BRS, CALEPA SITES - CA, CIWQS - CA, DOCKET, ECHO, FRS, HAZNET - CA, HIST PCS ENF, HIST PCS FACILITY, HWG - CA, ICIS, INACTIVE PCS, MANIFEST EPA, NPDES - CA, PCS ENF, PCS FACILITY, RCRA_NONGEN, RCRA_SQG, RFR - CA, STORMWATER] ***(cont.)***

Envirosite ID: 451263
EPA ID: N/R

BRS ***(cont.)***

Owner/Operator Name :	J. H. BAXTER
Owner/Operator Address :	N/R
Owner/Operator Country :	US
Owner/Operator Telephone :	N/R
Owner/Operator Email :	N/R
Owner/Operator Fax :	N/R
Legal Status :	Private
Owner/Operator Type :	Operator
Owner/Operator Start Date :	1920-01-01
Owner/Operator End Date :	N/R

Waste Activity Monitoring

Details for this site have been truncated due to the large number of available details for this site within this dataset. For the complete details for this site, contact your Envirosite account representative for a complimentary site report containing all of the details available.

Report Cycle :	2007
Hazardous Waste Page Number :	1
Hazardous Waste Sub-Page Number :	1
BR Form :	GM
Waste Description :	CONTAMINATED SOIL
Primary NAICS :	321114 - Wood Preservation
Source Code :	G32 - Cleanup of spill residues (infrequent, not routine)
Form Code :	W301 - Contaminated soil (usually from spill clean up, demolition, or remediation); see also W512
Management Method :	H132 - Landfill or surface impoundment that will be closed as landfill (to include prior treatment and/or stabilization)
Generation Tons :	19.4
Managed Tons :	0
Shipped Tons :	19.4
Received Tons :	0
Receiver ID :	NVT330010000
Receiver State :	NV
Shipper ID :	CAD008480204
Shipper State :	CA
Waste Minimization :	N/R
Waste Code List :	F032, F034, F035
Waste Code Group :	F30S - F032-F035 combinations
Waste Generation Type :	N/R

Map Id: BO318
Direction: SSW
Distance: 0.641 mi., 3383 ft.
Elevation: 9 ft.
Relative: Lower

Site Name : Lineage Logistics | BAKER COLD STORAGE DBA LINEAGE LOGISTICS | 1710 PIER B STREET 1710 PIER B ST LONG BEACH | Long Beach, CA 90813

Database(s) : [BRS, CALEPA SITES - CA, CIWQS - CA, DOCKET, ECHO, FRS, HAZNET - CA, HIST PCS ENF, HIST PCS FACILITY, HWG - CA, ICIS, INACTIVE PCS, MANIFEST EPA, NPDES - CA, PCS ENF, PCS FACILITY, RCRA_NONGEN, RCRA_SQG, RFR - CA, STORMWATER] ***(cont.)***

Envirosite ID: 451263
EPA ID: N/R

BRS ***(cont.)***

Report Cycle :	2007
Hazardous Waste Page Number :	10
Hazardous Waste Sub-Page Number :	1
BR Form :	GM
Waste Description :	WASTE MERCURY
Primary NAICS :	321114 - Wood Preservation
Source Code :	G11 - Discarding off-specification, out-of-date, and/or unused chemicals or products
Form Code :	W004 - Lab packs from any source containing acute hazardous waste
Management Method :	H040 - Incineration - thermal destruction other than use as a fuel (includes any preparation prior to burning)
Generation Tons :	0.005
Managed Tons :	0
Shipped Tons :	0.005
Received Tons :	0
Receiver ID :	CAD008302903
Receiver State :	CA
Shipper ID :	CAD008480204
Shipper State :	CA
Waste Minimization :	N/R
Waste Code List :	D009
Waste Code Group :	D009 - MERCURY
Waste Generation Type :	N/R

Report Cycle :	2007
Hazardous Waste Page Number :	11
Hazardous Waste Sub-Page Number :	1
BR Form :	GM
Waste Description :	HAZARDOUS WASTE LIQUID
Primary NAICS :	321114 - Wood Preservation
Source Code :	G11 - Discarding off-specification, out-of-date, and/or unused chemicals or products
Form Code :	W004 - Lab packs from any source containing acute hazardous waste
Management Method :	H040 - Incineration - thermal destruction other than use as a fuel (includes any preparation prior to burning)
Generation Tons :	0.005
Managed Tons :	0
Shipped Tons :	0.005
Received Tons :	0

Map Id: BO318
Direction: SSW
Distance: 0.641 mi., 3383 ft.
Elevation: 9 ft.
Relative: Lower

Site Name : Lineage Logistics | BAKER COLD STORAGE DBA LINEAGE LOGISTICS | 1710 PIER B STREET 1710 PIER B ST LONG BEACH | Long Beach, CA 90813

Database(s) : [BRS, CALEPA SITES - CA, CIWQS - CA, DOCKET, ECHO, FRS, HAZNET - CA, HIST PCS ENF, HIST PCS FACILITY, HWG - CA, ICIS, INACTIVE PCS, MANIFEST EPA, NPDES - CA, PCS ENF, PCS FACILITY, RCRA_NONGEN, RCRA_SQG, RFR - CA, STORMWATER] ***(cont.)***

Envirosite ID: 451263
EPA ID: N/R

BRS ***(cont.)***

Receiver ID :	WID003967148
Receiver State :	WI
Shipper ID :	CAD008480204
Shipper State :	CA
Waste Minimization :	N/R
Waste Code List :	D001
Waste Code Group :	D001 - IGNITABLE WASTE
Waste Generation Type :	N/R
Report Cycle :	2007
Hazardous Waste Page Number :	12
Hazardous Waste Sub-Page Number :	1
BR Form :	GM
Waste Description :	CAUSTIC ALKALI LIQUID
Primary NAICS :	321114 - Wood Preservation
Source Code :	G11 - Discarding off-specification, out-of-date, and/or unused chemicals or products
Form Code :	W004 - Lab packs from any source containing acute hazardous waste
Management Method :	H040 - Incineration - thermal destruction other than use as a fuel (includes any preparation prior to burning)
Generation Tons :	0.125
Managed Tons :	0
Shipped Tons :	0.125
Received Tons :	0
Receiver ID :	CAD008302903
Receiver State :	CA
Shipper ID :	CAD008480204
Shipper State :	CA
Waste Minimization :	N/R
Waste Code List :	D002
Waste Code Group :	D002 - CORROSIVE WASTE
Waste Generation Type :	N/R
Report Cycle :	2007
Hazardous Waste Page Number :	15
Hazardous Waste Sub-Page Number :	1
BR Form :	GM
Waste Description :	OILY DEBRIS
Primary NAICS :	321114 - Wood Preservation
Source Code :	G39 - Other cleanup of current contamination (specify in comments)
Form Code :	W603 - Oily sludge (not contaminated muds - W512)

Map Id: BO318
Direction: SSW
Distance: 0.641 mi., 3383 ft.
Elevation: 9 ft.
Relative: Lower

Site Name : Lineage Logistics | BAKER COLD STORAGE DBA LINEAGE LOGISTICS | 1710 PIER B STREET 1710 PIER B ST LONG BEACH | Long Beach, CA 90813

Database(s) : [BRS, CALEPA SITES - CA, CIWQS - CA, DOCKET, ECHO, FRS, HAZNET - CA, HIST PCS ENF, HIST PCS FACILITY, HWG - CA, ICIS, INACTIVE PCS, MANIFEST EPA, NPDES - CA, PCS ENF, PCS FACILITY, RCRA_NONGEN, RCRA_SQG, RFR - CA, STORMWATER] ***(cont.)***

Envirosite ID: 451263
EPA ID: N/R

BRS ***(cont.)***

Management Method :	H040 - Incineration - thermal destruction other than use as a fuel (includes any preparation prior to burning)
Generation Tons :	0.2
Managed Tons :	0
Shipped Tons :	0.2
Received Tons :	0
Receiver ID :	CAD008302903
Receiver State :	CA
Shipper ID :	CAD008480204
Shipper State :	CA
Waste Minimization :	N/R
Waste Code List :	D001
Waste Code Group :	D001 - IGNITABLE WASTE
Waste Generation Type :	N/R
Report Cycle :	2007
Hazardous Waste Page Number :	16
Hazardous Waste Sub-Page Number :	1
BR Form :	GM
Waste Description :	OIL FILTERS & OILY WATER
Primary NAICS :	321114 - Wood Preservation
Source Code :	G16 - Oil changes and filter or battery replacement (automotive, machinery, etc)
Form Code :	W205 - Oil-water emulsion or mixture (fluid but not sludge)
Management Method :	H040 - Incineration - thermal destruction other than use as a fuel (includes any preparation prior to burning)
Generation Tons :	0.1
Managed Tons :	0
Shipped Tons :	0.1
Received Tons :	0
Receiver ID :	CAD008302903
Receiver State :	CA
Shipper ID :	CAD008480204
Shipper State :	CA
Waste Minimization :	N/R
Waste Code List :	D001
Waste Code Group :	D001 - IGNITABLE WASTE
Waste Generation Type :	N/R
Report Cycle :	2007
Hazardous Waste Page Number :	16

Map Id: BO318
Direction: SSW
Distance: 0.641 mi., 3383 ft.
Elevation: 9 ft.
Relative: Lower

Site Name : Lineage Logistics | BAKER COLD STORAGE DBA LINEAGE LOGISTICS | 1710 PIER B STREET 1710 PIER B ST LONG BEACH | Long Beach, CA 90813

Database(s) : [BRS, CALEPA SITES - CA, CIWQS - CA, DOCKET, ECHO, FRS, HAZNET - CA, HIST PCS ENF, HIST PCS FACILITY, HWG - CA, ICIS, INACTIVE PCS, MANIFEST EPA, NPDES - CA, PCS ENF, PCS FACILITY, RCRA_NONGEN, RCRA_SQG, RFR - CA, STORMWATER] ***(cont.)***

Envirosite ID: 451263
EPA ID: N/R

BRS ***(cont.)***

Hazardous Waste Sub-Page Number :	2
BR Form :	GM
Waste Description :	OIL FILTERS & OILY WATER
Primary NAICS :	321114 - Wood Preservation
Source Code :	G16 - Oil changes and filter or battery replacement (automotive, machinery, etc)
Form Code :	W205 - Oil-water emulsion or mixture (fluid but not sludge)
Management Method :	H039 - Other recovery or reclamation for reuse including acid regeneration, organics recovery, etc. (specify in comments)
Generation Tons :	0.2
Managed Tons :	0
Shipped Tons :	0.2
Received Tons :	0
Receiver ID :	CAD008302903
Receiver State :	CA
Shipper ID :	CAD008480204
Shipper State :	CA
Waste Minimization :	N/R
Waste Code List :	D001
Waste Code Group :	D001 - IGNITABLE WASTE
Waste Generation Type :	N/R
Report Cycle :	2007
Hazardous Waste Page Number :	2
Hazardous Waste Sub-Page Number :	1
BR Form :	GM
Waste Description :	WOOD DEBRIS CONTAMINATED WITH PENTACHLOROPHENOL AND CRESOTE
Primary NAICS :	321114 - Wood Preservation
Source Code :	G32 - Cleanup of spill residues (infrequent, not routine)
Form Code :	W409 - Other organic solids (specify in comments)
Management Method :	H132 - Landfill or surface impoundment that will be closed as landfill (to include prior treatment and/or stabilization)
Generation Tons :	63.99
Managed Tons :	0
Shipped Tons :	63.99
Received Tons :	0
Receiver ID :	NVT330010000
Receiver State :	NV
Shipper ID :	CAD008480204
Shipper State :	CA

Map Id: BO318
Direction: SSW
Distance: 0.641 mi., 3383 ft.
Elevation: 9 ft.
Relative: Lower

Site Name : Lineage Logistics | BAKER COLD STORAGE DBA LINEAGE LOGISTICS | 1710 PIER B STREET 1710 PIER B ST LONG BEACH | Long Beach, CA 90813

Database(s) : [BRS, CALEPA SITES - CA, CIWQS - CA, DOCKET, ECHO, FRS, HAZNET - CA, HIST PCS ENF, HIST PCS FACILITY, HWG - CA, ICIS, INACTIVE PCS, MANIFEST EPA, NPDES - CA, PCS ENF, PCS FACILITY, RCRA_NONGEN, RCRA_SQG, RFR - CA, STORMWATER] ***(cont.)***

Envirosite ID: 451263
EPA ID: N/R

BRS ***(cont.)***

Waste Minimization :	N/R
Waste Code List :	F032, F034, F035
Waste Code Group :	F30S - F032-F035 combinations
Waste Generation Type :	N/R
Report Cycle :	2007
Hazardous Waste Page Number :	3
Hazardous Waste Sub-Page Number :	1
BR Form :	GM
Waste Description :	PENTACHLOROPHENOL
Primary NAICS :	321114 - Wood Preservation
Source Code :	G11 - Discarding off-specification, out-of-date, and/or unused chemicals or products
Form Code :	W004 - Lab packs from any source containing acute hazardous waste
Management Method :	H040 - Incineration - thermal destruction other than use as a fuel (includes any preparation prior to burning)
Generation Tons :	0.005
Managed Tons :	0
Shipped Tons :	0.005
Received Tons :	0
Receiver ID :	WID003967148
Receiver State :	WI
Shipper ID :	CAD008480204
Shipper State :	CA
Waste Minimization :	N/R
Waste Code List :	F027
Waste Code Group :	F027 - DISCARDED UNUSED FORMULATIONS CONTAINING TRI-, TETRA-, OR PENTACHLOROPHENOL OR DISCARDED UNUSED FORMULATIONS CONTAINING COMPOUNDS DERIVED FROM THESE C
Waste Generation Type :	N/R
Report Cycle :	2007
Hazardous Waste Page Number :	4
Hazardous Waste Sub-Page Number :	1
BR Form :	GM
Waste Description :	FLAMMABLE LIQUIDS
Primary NAICS :	321114 - Wood Preservation

Map Id: BO318
Direction: SSW
Distance: 0.641 mi., 3383 ft.
Elevation: 9 ft.
Relative: Lower

Site Name : Lineage Logistics | BAKER COLD STORAGE DBA LINEAGE LOGISTICS | 1710 PIER B STREET
1710 PIER B ST
LONG BEACH | Long Beach, CA 90813

Database(s) : [BRS, CALEPA SITES - CA, CIWQS - CA, DOCKET, ECHO, FRS, HAZNET - CA, HIST PCS ENF, HIST PCS FACILITY, HWG - CA, ICIS, INACTIVE PCS, MANIFEST EPA, NPDES - CA, PCS ENF, PCS FACILITY, RCRA_NONGEN, RCRA_SQG, RFR - CA, STORMWATER] ***(cont.)***

Envirosite ID: 451263
EPA ID: N/R

BRS ***(cont.)***

Source Code :	G11 - Discarding off-specification, out-of-date, and/or unused chemicals or products
Form Code :	W001 - Lab packs from any source not containing acute hazardous waste
Management Method :	H061 - Fuel blending prior to energy recovery at another site (waste generated either on-site or received from off-site)
Generation Tons :	0.09
Managed Tons :	0
Shipped Tons :	0.09
Received Tons :	0
Receiver ID :	CAD008302903
Receiver State :	CA
Shipper ID :	CAD008480204
Shipper State :	CA
Waste Minimization :	N/R
Waste Code List :	D001
Waste Code Group :	D001 - IGNITABLE WASTE
Waste Generation Type :	N/R

CALEPA SITES - CA

Facility Name :	Baker Cold Storage Inc, DBA Lineage Logistics
Facility Address :	1710 PIER B ST, LONG BEACH, 90813
Site ID :	434559
EI ID :	10757368
EI Description :	Hazardous Waste Generator
Latitude :	33.777424
Longitude :	-118.216644
Agency Hyperlink :	Click here for hyperlink provided by the agency.
Last Date in Agency List :	2021-08-26

Site ID :	434559
EI ID :	10757368
EI Description :	Chemical Storage Facilities
Latitude :	33.777424
Longitude :	-118.216644
Agency Hyperlink :	Click here for hyperlink provided by the agency.
Last Date in Agency List :	2021-08-26

Facility Name :	Lineage Logistics
Facility Address :	1710 PIER B STREET, LONG BEACH, 90813

Map Id: BO318
Direction: SSW
Distance: 0.641 mi., 3383 ft.
Elevation: 9 ft.
Relative: Lower

Site Name : Lineage Logistics | BAKER COLD STORAGE DBA LINEAGE LOGISTICS | 1710 PIER B STREET 1710 PIER B ST LONG BEACH | Long Beach, CA 90813

Database(s) : [BRS, CALEPA SITES - CA, CIWQS - CA, DOCKET, ECHO, FRS, HAZNET - CA, HIST PCS ENF, HIST PCS FACILITY, HWG - CA, ICIS, INACTIVE PCS, MANIFEST EPA, NPDES - CA, PCS ENF, PCS FACILITY, RCRA_NONGEN, RCRA_SQG, RFR - CA, STORMWATER] ***(cont.)***

Envirosite ID: 451263
EPA ID: N/R

CALEPA SITES - CA ***(cont.)***

Site ID :	535750
EI ID :	855614
EI Description :	Industrial Facility Storm Water
Latitude :	33.777490
Longitude :	-118.216650
Agency Hyperlink :	Click here for hyperlink provided by the agency.
Last Date in Agency List :	2021-08-26

CIWQS - CA

Facility Name :	1710 PIER B STREET
Facility Address :	1710 PIER B STREET, LONG BEACH, CA 90813
County :	LOS ANGELES
Place ID :	S827059
Agency Name :	BAKER COMMODITIES INCORPORATED
Last Date in Agency List :	2021-09-10
Facility Name :	CEMERA LONG BEACH
Facility Address :	1710 PIER B ST, LONG BEACH, CA 90813
County :	LOS ANGELES
Place ID :	S726769
Agency Name :	CEMERA LONG BEACH LLC
Last Date in Agency List :	2021-09-10
Facility Name :	J H BAXTER & CO
Facility Address :	1710 PIER B ST, LONG BEACH, CA 90813
County :	LOS ANGELES
Place ID :	S233277
Agency Name :	JH BAXTER & CO
Last Date in Agency List :	2021-09-10
Facility Name :	LINEAGE LOGISTICS
Facility Address :	1710 PIER B STREET, LONG BEACH, CA 90813
County :	LOS ANGELES
Place ID :	S855614
Agency Name :	LINEAGE LOGISTICS
Last Date in Agency List :	2021-09-10

Map Id: BO318
Direction: SSW
Distance: 0.641 mi., 3383 ft.
Elevation: 9 ft.
Relative: Lower

Site Name : Lineage Logistics | BAKER COLD STORAGE DBA LINEAGE LOGISTICS | 1710 PIER B STREET
1710 PIER B ST
LONG BEACH | Long Beach, CA 90813

Database(s) : [BRS, CALEPA SITES - CA, CIWQS - CA, DOCKET, ECHO, FRS, HAZNET - CA, HIST PCS ENF, HIST PCS FACILITY, HWG - CA, ICIS, INACTIVE PCS, MANIFEST EPA, NPDES - CA, PCS ENF, PCS FACILITY, RCRA_NONGEN, RCRA_SQG, RFR - CA, STORMWATER] ***(cont.)***

Envirosite ID: 451263
EPA ID: N/R

CIWQS - CA ***(cont.)***

Facility Name :	OAKMONT LONG BEACH BAXTER
Facility Address :	1710 PIER B ST, LONG BEACH, CA 90813
County :	LOS ANGELES
Place ID :	S656867
Agency Name :	OAKMONT LONG BEACH BAXTER LLC
Last Date in Agency List :	2021-09-10

DOCKET

Facility Name :	JH BAXTER CO
Facility Address :	1710 PIER B ST., LONG BEACH, CA 90813

Standard Industrial Classification(SIC) Summary

Enforcement Action Name :	JH BAXTER CO
Registry ID :	110000476495
Primary SIC :	9999 - NONCLASSIFIABLE ESTABLISHMENTS
Primary NAICS :	N/R
Last Date in Agency List :	2019-02-25
Enforcement Action Case Number :	CA-N00000022
Activity ID :	1200084320
Final Ordr Iss/Final Order Enter Date:	12/01/1988
Final Order Name :	JH BAXTER CO (Permit CAU000030) Administrative Order
Settlement FRS ICIS Facility ID :	1200004157
Final Order FRS Name :	JH BAXTER CO
SEP Category :	N/R
SEP Description :	N/R

Complaint Summary

Respondent/Defendant Name :	N/R
Named in Complaint :	N/R
Named in Final Order :	N/R

Map Id: BO318
Direction: SSW
Distance: 0.641 mi., 3383 ft.
Elevation: 9 ft.
Relative: Lower

Site Name : Lineage Logistics | BAKER COLD STORAGE DBA LINEAGE LOGISTICS |
1710 PIER B STREET
1710 PIER B ST
LONG BEACH | Long Beach, CA 90813

Database(s) : [BRS, CALEPA SITES - CA, CIWQS - CA, DOCKET, ECHO, FRS, HAZNET - CA, HIST PCS ENF, HIST PCS FACILITY, HWG - CA, ICIS, INACTIVE PCS, MANIFEST EPA, NPDES - CA, PCS ENF, PCS FACILITY, RCRA_NONGEN, RCRA_SQG, RFR - CA, STORMWATER] ***(cont.)***

Envirosite ID: 451263
EPA ID: N/R

DOCKET ***(cont.)***

Pollutant Summary
Pollutants (SRS) : N/R

Violation and Enforcement Action Summary
Court Docket Number : CA-1-88-151

Complaint/Proposed Order Actual Date: N/R
Final Order Issued Actual Date : 12/01/1988

Admin EA Closed Actual Date : N/R
Enforcement Action Name : N/R
Enforcement Action Resolution : N/R

Violation Type : N/R

Statute Code : CWA
Law Section Code : CWA
Law Section Description : Clean Water Act

Violation Penalties and Compliance Summary
Compliance Action Cost : 0
EPA Penalty Assessed Amount : 0
Cost Recovery Required : N/R
Cost of SEP : 0
Cost of Complying Actions : N/R

Standard Industrial Classification(SIC) Summary
Enforcement Action Name : JH BAXTER CO
Registry ID : 110000476495
Primary SIC : 9999 - NONCLASSIFIABLE ESTABLISHMENTS
Primary NAICS : N/R
Last Date in Agency List : 2019-02-25

Enforcement Action Case Number : CA-N00000226
Activity ID : 1200084319
Final Ordr Iss/Final Order Enter Date: 12/07/1990
Final Order Name : JH BAXTER CO (Permit CAU000030) Administrative Order

Map Id: BO318
Direction: SSW
Distance: 0.641 mi., 3383 ft.
Elevation: 9 ft.
Relative: Lower

Site Name : Lineage Logistics | BAKER COLD STORAGE DBA LINEAGE LOGISTICS | 1710 PIER B STREET 1710 PIER B ST LONG BEACH | Long Beach, CA 90813

Database(s) : [BRS, CALEPA SITES - CA, CIWQS - CA, DOCKET, ECHO, FRS, HAZNET - CA, HIST PCS ENF, HIST PCS FACILITY, HWG - CA, ICIS, INACTIVE PCS, MANIFEST EPA, NPDES - CA, PCS ENF, PCS FACILITY, RCRA_NONGEN, RCRA_SQG, RFR - CA, STORMWATER] ***(cont.)***

Envirosite ID: 451263
EPA ID: N/R

DOCKET ***(cont.)***

Settlement FRS ICIS Facility ID : 1200004157
Final Order FRS Name : JH BAXTER CO

SEP Category : N/R
SEP Description : N/R

Complaint Summary
Respondent/Defendant Name : N/R
Named in Complaint : N/R
Named in Final Order : N/R

Pollutant Summary
Pollutants (SRS) : N/R

Violation and Enforcement Action Summary
Court Docket Number : CA-1-90-233

Complaint/Proposed Order Actual Date: N/R
Final Order Issued Actual Date : 12/07/1990

Admin EA Closed Actual Date : N/R
Enforcement Action Name : N/R
Enforcement Action Resolution : N/R

Violation Type : N/R

Statute Code : CWA
Law Section Code : CWA
Law Section Description : Clean Water Act

Violation Penalties and Compliance Summary
Compliance Action Cost : 0
EPA Penalty Assessed Amount : 0
Cost Recovery Required : N/R
Cost of SEP : 0

Map Id: BO318
Direction: SSW
Distance: 0.641 mi., 3383 ft.
Elevation: 9 ft.
Relative: Lower

Site Name : Lineage Logistics | BAKER COLD STORAGE DBA LINEAGE LOGISTICS | 1710 PIER B STREET
1710 PIER B ST
LONG BEACH | Long Beach, CA 90813

Database(s) : [BRS, CALEPA SITES - CA, CIWQS - CA, DOCKET, ECHO, FRS, HAZNET - CA, HIST PCS ENF, HIST PCS FACILITY, HWG - CA, ICIS, INACTIVE PCS, MANIFEST EPA, NPDES - CA, PCS ENF, PCS FACILITY, RCRA_NONGEN, RCRA_SQG, RFR - CA, STORMWATER] ***(cont.)***

Envirosite ID: 451263
EPA ID: N/R

DOCKET ***(cont.)***

Cost of Complying Actions :	N/R

ECHO

Facility Name :	1710 PIER B STREET
Facility Address :	1710 PIER B STREET, LONG BEACH, CA 90813
County :	N/R
Last Inspection Date :	N/R
Registry ID :	110070093169
FIPS Code :	06037
EPA Region :	09
Inspection Count :	0
Last Inspection Days :	N/R
Informal Count :	0
Last Informal Action Date :	N/R
Formal Action Count :	0
Last Formal Action Date :	N/R
Total Penalties :	0
Penalty Count :	0
Last Penalty Date :	N/R
Last Penalty Amount :	N/R
QTRS IN NC :	0
Programs IN SNC :	0
Current Compliance Status :	No Violation
Three-Year Compliance Status :	_____
Collection Method :	N/R
Reference Point :	N/R
Accuracy Meters :	17531
Derived Tribes :	N/R
Derived HUC :	18070104
Derived WBD :	N/R
Derived STCTY FIPS :	06037
Derived Zip :	90813
Derived CD113 :	47
Derived CB2010 :	060379800331043
MYRTK Universe :	NNN
NPDES IDs :	CAZ443261
CWA Permit Types :	Minor
CWA Compliance Tracking :	On
CWA NAICS :	N/R
CWA SICS :	N/R
CWA Inspection Count :	N/R
CWA Last Inspection Days :	N/R
CWA Informal Count :	N/R
CWA Formal Action Count :	N/R
CWA Last Formal Action Date :	N/R

Map Id: BO318
Direction: SSW
Distance: 0.641 mi., 3383 ft.
Elevation: 9 ft.
Relative: Lower

Site Name : Lineage Logistics | BAKER COLD STORAGE DBA LINEAGE LOGISTICS | 1710 PIER B STREET 1710 PIER B ST LONG BEACH | Long Beach, CA 90813

Database(s) : [BRS, CALEPA SITES - CA, CIWQS - CA, DOCKET, ECHO, FRS, HAZNET - CA, HIST PCS ENF, HIST PCS FACILITY, HWG - CA, ICIS, INACTIVE PCS, MANIFEST EPA, NPDES - CA, PCS ENF, PCS FACILITY, RCRA_NONGEN, RCRA_SQG, RFR - CA, STORMWATER] ***(cont.)***

Envirosite ID: 451263
EPA ID: N/R

ECHO ***(cont.)***

CWA Penalties :	N/R
CWA Last Penalty Date :	N/R
CWA Last Penalty Amount :	N/R
CWA Quarters IN NC :	0
CWA Current Compliance Status :	No Violation
CWA Current SNC Flag :	N
CWA 13 Quarters Compliance Status :	_____
CWA 13 Quarters Effluent Exceedances:	N/R
CWA Three-Year QNCR Codes :	N/R
DFR URL :	Click here for hyperlink provided by the agency.
Facility SIC :	N/R
Facility NAICS :	N/R
Facility Last Inspection EPA Date :	N/R
Facility Last Inspection State Date :	N/R
Facility Last Formal Act EPA Date :	N/R
Facility Last Formal Act State Date :	N/R
Facility Last Informal Act EPA Date :	N/R
Facility Last Informal Act State Date:	N/R
Facility Federal Agency :	N/R
TRI Reporter :	N/R
Facility Imp Water Flag :	N/R
Current SNC Flag :	N
Indian County Flag :	N
Federal Flag :	N/R
US Mexico Border Flag :	N
Chesapeak Bay Flag :	N/R
AIR Flag :	N
NPDES Flag :	Y
SDWIS Flag :	N
RCRA Flag :	N
TRI Flag :	N
GHG Flag :	N
Major Flag :	N/R
Active Flag :	Y
NAA Flag :	Y
Latitude :	33.77749
Longitude :	-118.21665
Last Date in Agency List :	2017-10-23
Facility Name :	BAKER COLD STORAGE DBA LINEAGE LOGISTICS
Facility Address :	1710 PIER B ST, LONG BEACH, CA 90813
County :	LOS ANGELES
Last Inspection Date :	N/R
Registry ID :	110070426268
FIPS Code :	N/R

Map Id: BO318
Direction: SSW
Distance: 0.641 mi., 3383 ft.
Elevation: 9 ft.
Relative: Lower

Site Name : Lineage Logistics | BAKER COLD STORAGE DBA LINEAGE LOGISTICS |
1710 PIER B STREET
1710 PIER B ST
LONG BEACH | Long Beach, CA 90813

Database(s) : [BRS, CALEPA SITES - CA, CIWQS - CA, DOCKET, ECHO, FRS, HAZNET - CA, HIST PCS ENF, HIST PCS FACILITY, HWG - CA, ICIS, INACTIVE PCS, MANIFEST EPA, NPDES - CA, PCS ENF, PCS FACILITY, RCRA_NONGEN, RCRA_SQG, RFR - CA, STORMWATER] ***(cont.)***

Envirosite ID: 451263
EPA ID: N/R

ECHO ***(cont.)***

EPA Region :	09
Inspection Count :	0
Last Inspection Days :	N/R
Informal Count :	0
Last Informal Action Date :	N/R
Formal Action Count :	0
Last Formal Action Date :	N/R
Total Penalties :	0
Penalty Count :	N/R
Last Penalty Date :	N/R
Last Penalty Amount :	N/R
QTRS IN NC :	0
Programs IN SNC :	0
Current Compliance Status :	No Violation Identified
Three-Year Compliance Status :	_____
Collection Method :	Zip Code Centroid
Reference Point :	N/R
Accuracy Meters :	10000
Derived Tribes :	N/R
Derived HUC :	N/R
Derived WBD :	N/R
Derived STCTY FIPS :	N/R
Derived Zip :	N/R
Derived CD113 :	N/R
Derived CB2010 :	N/R
MYRTK Universe :	NNN
NPDES IDs :	N/R
CWA Permit Types :	N/R
CWA Compliance Tracking :	N/R
CWA NAICS :	N/R
CWA SICS :	N/R
CWA Inspection Count :	N/R
CWA Last Inspection Days :	N/R
CWA Informal Count :	N/R
CWA Formal Action Count :	N/R
CWA Last Formal Action Date :	N/R
CWA Penalties :	N/R
CWA Last Penalty Date :	N/R
CWA Last Penalty Amount :	N/R
CWA Quarters IN NC :	N/R
CWA Current Compliance Status :	N/R
CWA Current SNC Flag :	N
CWA 13 Quarters Compliance Status :	N/R
CWA 13 Quarters Effluent Exceedances:	N/R
CWA Three-Year QNCR Codes :	N/R
DFR URL :	Click here for hyperlink provided by the agency.
Facility SIC :	N/R
Facility NAICS :	493120 - Refrigerated Warehousing and Storage

Map Id: BO318
Direction: SSW
Distance: 0.641 mi., 3383 ft.
Elevation: 9 ft.
Relative: Lower

Site Name : Lineage Logistics | BAKER COLD STORAGE DBA LINEAGE LOGISTICS | 1710 PIER B STREET
1710 PIER B ST
LONG BEACH | Long Beach, CA 90813

Database(s) : [BRS, CALEPA SITES - CA, CIWQS - CA, DOCKET, ECHO, FRS, HAZNET - CA, HIST PCS ENF, HIST PCS FACILITY, HWG - CA, ICIS, INACTIVE PCS, MANIFEST EPA, NPDES - CA, PCS ENF, PCS FACILITY, RCRA_NONGEN, RCRA_SQG, RFR - CA, STORMWATER] ***(cont.)***

Envirosite ID: 451263
EPA ID: N/R

ECHO ***(cont.)***

Facility Last Inspection EPA Date :	N/R
Facility Last Inspection State Date :	N/R
Facility Last Formal Act EPA Date :	N/R
Facility Last Formal Act State Date :	N/R
Facility Last Informal Act EPA Date :	N/R
Facility Last Informal Act State Date:	N/R
Facility Federal Agency :	N/R
TRI Reporter :	N/R
Facility Imp Water Flag :	N/R
Current SNC Flag :	N
Indian County Flag :	N
Federal Flag :	N/R
US Mexico Border Flag :	N/R
Chesapeak Bay Flag :	N/R
AIR Flag :	N
NPDES Flag :	N
SDWIS Flag :	N
RCRA Flag :	Y
TRI Flag :	N
GHG Flag :	N
Major Flag :	N/R
Active Flag :	Y
NAA Flag :	N
Latitude :	33.780911
Longitude :	-118.196312
Last Date in Agency List :	2021-08-20

Facility Name :	BAKER COLD STORAGE FAC
Facility Address :	1710 PIER B ST., LONG BEACH, CA 90813
County :	LOS ANGELES

Last Inspection Date :	2007-05-15
Registry ID :	110000476495
FIPS Code :	06037
EPA Region :	09
Inspection Count :	0
Last Inspection Days :	5206
Informal Count :	0
Last Informal Action Date :	1996-02-09
Formal Action Count :	0
Last Formal Action Date :	1990-12-07
Total Penalties :	0
Penalty Count :	N/R
Last Penalty Date :	N/R
Last Penalty Amount :	N/R
QTRS IN NC :	0

Map Id: BO318
Direction: SSW
Distance: 0.641 mi., 3383 ft.
Elevation: 9 ft.
Relative: Lower

Site Name : Lineage Logistics | BAKER COLD STORAGE DBA LINEAGE LOGISTICS | 1710 PIER B STREET 1710 PIER B ST LONG BEACH | Long Beach, CA 90813

Database(s) : [BRS, CALEPA SITES - CA, CIWQS - CA, DOCKET, ECHO, FRS, HAZNET - CA, HIST PCS ENF, HIST PCS FACILITY, HWG - CA, ICIS, INACTIVE PCS, MANIFEST EPA, NPDES - CA, PCS ENF, PCS FACILITY, RCRA_NONGEN, RCRA_SQG, RFR - CA, STORMWATER] ***(cont.)***

Envirosite ID: 451263
EPA ID: N/R

ECHO ***(cont.)***

Programs IN SNC :	0
Current Compliance Status :	No Violation Identified
Three-Year Compliance Status :	_____
Collection Method :	ADDRESS MATCHING-HOUSE NUMBER
Reference Point :	CENTER OF A FACILITY OR STATION
Accuracy Meters :	30
Derived Tribes :	N/R
Derived HUC :	18070104
Derived WBD :	N/R
Derived STCTY FIPS :	06037
Derived Zip :	90813
Derived CD113 :	47
Derived CB2010 :	060379800331012
MYRTK Universe :	NNN
NPDES IDs :	CAF001029 CAU000030
CWA Permit Types :	Minor
CWA Compliance Tracking :	On
CWA NAICS :	N/R
CWA SICS :	9999
CWA Inspection Count :	N/R
CWA Last Inspection Days :	5205
CWA Informal Count :	N/R
CWA Formal Action Count :	N/R
CWA Last Formal Action Date :	1990-12-07
CWA Penalties :	N/R
CWA Last Penalty Date :	N/R
CWA Last Penalty Amount :	N/R
CWA Quarters IN NC :	0
CWA Current Compliance Status :	No Violation Identified
CWA Current SNC Flag :	N
CWA 13 Quarters Compliance Status :	_____
CWA 13 Quarters Effluent Exceedances:	N/R
CWA Three-Year QNCR Codes :	N/R
DFR URL :	Click here for hyperlink provided by the agency.
Facility SIC :	2491 9999
Facility NAICS :	321114 - Wood Preservation
Facility Last Inspection EPA Date :	2007-05-15
Facility Last Inspection State Date :	2003-11-10
Facility Last Formal Act EPA Date :	N/R
Facility Last Formal Act State Date :	1990-12-07
Facility Last Informal Act EPA Date :	1996-02-09
Facility Last Informal Act State Date:	N/R
Facility Federal Agency :	N/R
TRI Reporter :	N/R
Facility Imp Water Flag :	N/R
Current SNC Flag :	N
Indian County Flag :	N
Federal Flag :	N/R

Map Id: BO318
Direction: SSW
Distance: 0.641 mi., 3383 ft.
Elevation: 9 ft.
Relative: Lower

Site Name : Lineage Logistics | BAKER COLD STORAGE DBA LINEAGE LOGISTICS | 1710 PIER B STREET
1710 PIER B ST
LONG BEACH | Long Beach, CA 90813

Database(s) : [BRS, CALEPA SITES - CA, CIWQS - CA, DOCKET, ECHO, FRS, HAZNET - CA, HIST PCS ENF, HIST PCS FACILITY, HWG - CA, ICIS, INACTIVE PCS, MANIFEST EPA, NPDES - CA, PCS ENF, PCS FACILITY, RCRA_NONGEN, RCRA_SQG, RFR - CA, STORMWATER] ***(cont.)***

Envirosite ID: 451263
EPA ID: N/R

ECHO ***(cont.)***

US Mexico Border Flag :	N
Chesapeak Bay Flag :	N/R
AIR Flag :	N
NPDES Flag :	Y
SDWIS Flag :	N
RCRA Flag :	Y
TRI Flag :	N
GHG Flag :	N
Major Flag :	N/R
Active Flag :	Y
NAA Flag :	Y
Latitude :	33.77939
Longitude :	-118.2159
Last Date in Agency List :	2021-08-20
Facility Name :	JH BAXTER CO
Facility Address :	1710 PIER B ST., LONG BEACH, CA 90813
County :	LOS ANGELES
Last Inspection Date :	2007-05-15
Registry ID :	110000476495
FIPS Code :	06037
EPA Region :	09
Inspection Count :	0
Last Inspection Days :	3806
Informal Count :	0
Last Informal Action Date :	1996-02-09
Formal Action Count :	0
Last Formal Action Date :	1990-12-07
Total Penalties :	0
Penalty Count :	0
Last Penalty Date :	N/R
Last Penalty Amount :	N/R
QTRS IN NC :	0
Programs IN SNC :	0
Current Compliance Status :	No Violation
Three-Year Compliance Status :	_____
Collection Method :	ADDRESS MATCHING-HOUSE NUMBER
Reference Point :	CENTER OF A FACILITY OR STATION
Accuracy Meters :	30
Derived Tribes :	N/R
Derived HUC :	18070104
Derived WBD :	N/R
Derived STCTY FIPS :	06037
Derived Zip :	90813
Derived CD113 :	47

Map Id: BO318
Direction: SSW
Distance: 0.641 mi., 3383 ft.
Elevation: 9 ft.
Relative: Lower

Site Name : Lineage Logistics | BAKER COLD STORAGE DBA LINEAGE LOGISTICS | 1710 PIER B STREET 1710 PIER B ST LONG BEACH | Long Beach, CA 90813

Database(s) : [BRS, CALEPA SITES - CA, CIWQS - CA, DOCKET, ECHO, FRS, HAZNET - CA, HIST PCS ENF, HIST PCS FACILITY, HWG - CA, ICIS, INACTIVE PCS, MANIFEST EPA, NPDES - CA, PCS ENF, PCS FACILITY, RCRA_NONGEN, RCRA_SQG, RFR - CA, STORMWATER] ***(cont.)***

Envirosite ID: 451263
EPA ID: N/R

ECHO ***(cont.)***

Derived CB2010 :	060379800331012
MYRTK Universe :	NNN
NPDES IDs :	CAF001029 CAU000030
CWA Permit Types :	Minor
CWA Compliance Tracking :	On
CWA NAICS :	N/R
CWA SICS :	9999
CWA Inspection Count :	N/R
CWA Last Inspection Days :	3806
CWA Informal Count :	N/R
CWA Formal Action Count :	N/R
CWA Last Formal Action Date :	1990-12-07
CWA Penalties :	N/R
CWA Last Penalty Date :	N/R
CWA Last Penalty Amount :	N/R
CWA Quarters IN NC :	0
CWA Current Compliance Status :	No Violation
CWA Current SNC Flag :	N
CWA 13 Quarters Compliance Status :	_____
CWA 13 Quarters Effluent Exceedances:	N/R
CWA Three-Year QNCR Codes :	N/R
DFR URL :	Click here for hyperlink provided by the agency.
Facility SIC :	2491 9999
Facility NAICS :	321114 - Wood Preservation
Facility Last Inspection EPA Date :	2007-05-15
Facility Last Inspection State Date :	2003-11-10
Facility Last Formal Act EPA Date :	N/R
Facility Last Formal Act State Date :	1990-12-07
Facility Last Informal Act EPA Date :	1996-02-09
Facility Last Informal Act State Date:	N/R
Facility Federal Agency :	N/R
TRI Reporter :	N/R
Facility Imp Water Flag :	Y
Current SNC Flag :	N
Indian County Flag :	N
Federal Flag :	N/R
US Mexico Border Flag :	N
Chesapeak Bay Flag :	N/R
AIR Flag :	N
NPDES Flag :	Y
SDWIS Flag :	N
RCRA Flag :	Y
TRI Flag :	N
GHG Flag :	N
Major Flag :	N/R
Active Flag :	Y
NAA Flag :	Y
Latitude :	33.77939

Map Id: BO318
Direction: SSW
Distance: 0.641 mi., 3383 ft.
Elevation: 9 ft.
Relative: Lower

Site Name : Lineage Logistics | BAKER COLD STORAGE DBA LINEAGE LOGISTICS | 1710 PIER B STREET 1710 PIER B ST LONG BEACH | Long Beach, CA 90813

Database(s) : [BRS, CALEPA SITES - CA, CIWQS - CA, DOCKET, ECHO, FRS, HAZNET - CA, HIST PCS ENF, HIST PCS FACILITY, HWG - CA, ICIS, INACTIVE PCS, MANIFEST EPA, NPDES - CA, PCS ENF, PCS FACILITY, RCRA_NONGEN, RCRA_SQG, RFR - CA, STORMWATER] ***(cont.)***

Envirosite ID: 451263
EPA ID: N/R

ECHO ***(cont.)***

Longitude :	-118.2159
Last Date in Agency List :	2017-10-23
Facility Name :	LINEAGE LOGISTICS
Facility Address :	1710 PIER B STREET, LONG BEACH, CA 90813
County :	N/R
Last Inspection Date :	2018-06-21
Registry ID :	110070116238
FIPS Code :	06037
EPA Region :	09
Inspection Count :	1
Last Inspection Days :	1151
Informal Count :	0
Last Informal Action Date :	N/R
Formal Action Count :	0
Last Formal Action Date :	N/R
Total Penalties :	0
Penalty Count :	N/R
Last Penalty Date :	N/R
Last Penalty Amount :	N/R
QTRS IN NC :	0
Programs IN SNC :	0
Current Compliance Status :	No Violation Identified
Three-Year Compliance Status :	_____
Collection Method :	N/R
Reference Point :	N/R
Accuracy Meters :	17531
Derived Tribes :	N/R
Derived HUC :	18070104
Derived WBD :	N/R
Derived STCTY FIPS :	06037
Derived Zip :	90813
Derived CD113 :	47
Derived CB2010 :	060379800331043
MYRTK Universe :	NNN
NPDES IDs :	CAZ486744
CWA Permit Types :	Minor
CWA Compliance Tracking :	On
CWA NAICS :	N/R
CWA SICS :	4222
CWA Inspection Count :	1
CWA Last Inspection Days :	1150
CWA Informal Count :	N/R
CWA Formal Action Count :	N/R
CWA Last Formal Action Date :	N/R

Map Id: BO318
Direction: SSW
Distance: 0.641 mi., 3383 ft.
Elevation: 9 ft.
Relative: Lower

Site Name : Lineage Logistics | BAKER COLD STORAGE DBA LINEAGE LOGISTICS | 1710 PIER B STREET
1710 PIER B ST
LONG BEACH | Long Beach, CA 90813

Database(s) : [BRS, CALEPA SITES - CA, CIWQS - CA, DOCKET, ECHO, FRS, HAZNET - CA, HIST PCS ENF, HIST PCS FACILITY, HWG - CA, ICIS, INACTIVE PCS, MANIFEST EPA, NPDES - CA, PCS ENF, PCS FACILITY, RCRA_NONGEN, RCRA_SQG, RFR - CA, STORMWATER] ***(cont.)***

Envirosite ID: 451263
EPA ID: N/R

ECHO ***(cont.)***

CWA Penalties :	N/R
CWA Last Penalty Date :	N/R
CWA Last Penalty Amount :	N/R
CWA Quarters IN NC :	0
CWA Current Compliance Status :	No Violation Identified
CWA Current SNC Flag :	N
CWA 13 Quarters Compliance Status :	_____
CWA 13 Quarters Effluent Exceedances:	N/R
CWA Three-Year QNCR Codes :	N/R
DFR URL :	Click here for hyperlink provided by the agency.
Facility SIC :	4222
Facility NAICS :	N/R
Facility Last Inspection EPA Date :	N/R
Facility Last Inspection State Date :	2018-06-21
Facility Last Formal Act EPA Date :	N/R
Facility Last Formal Act State Date :	N/R
Facility Last Informal Act EPA Date :	N/R
Facility Last Informal Act State Date:	N/R
Facility Federal Agency :	N/R
TRI Reporter :	N/R
Facility Imp Water Flag :	N/R
Current SNC Flag :	N
Indian County Flag :	N
Federal Flag :	N/R
US Mexico Border Flag :	N
Chesapeak Bay Flag :	N/R
AIR Flag :	N
NPDES Flag :	Y
SDWIS Flag :	N
RCRA Flag :	N
TRI Flag :	N
GHG Flag :	N
Major Flag :	N/R
Active Flag :	Y
NAA Flag :	Y
Latitude :	33.77749
Longitude :	-118.21665
Last Date in Agency List :	2021-08-20

FRS

Facility Name :	1710 PIER B STREET
Facility Address :	1710 PIER B STREET, LONG BEACH, CA 90813
County :	N/R

Map Id: BO318
Direction: SSW
Distance: 0.641 mi., 3383 ft.
Elevation: 9 ft.
Relative: Lower

Site Name : Lineage Logistics | BAKER COLD STORAGE DBA LINEAGE LOGISTICS | 1710 PIER B STREET 1710 PIER B ST LONG BEACH | Long Beach, CA 90813

Database(s) : [BRS, CALEPA SITES - CA, CIWQS - CA, DOCKET, ECHO, FRS, HAZNET - CA, HIST PCS ENF, HIST PCS FACILITY, HWG - CA, ICIS, INACTIVE PCS, MANIFEST EPA, NPDES - CA, PCS ENF, PCS FACILITY, RCRA_NONGEN, RCRA_SQG, RFR - CA, STORMWATER] ***(cont.)***

Envirosite ID: 451263
EPA ID: N/R

FRS ***(cont.)***

Site Details
Registry ID : 110070093169
FRS Facility URL : Click here for hyperlink provided by the agency.
Last Date in Agency List : 2017-12-07

Source Description

Source Description :

The NPDES module of the Compliance Information System (ICIS) tracks surface water permits issued under the Clean Water Act. Under NPDES, all facilities that discharge pollutants from any point source into waters of the United States are required to obtain a permit. The permit will likely contain limits on what can be discharged, impose monitoring and reporting requirements, and include other provisions to ensure that the discharge does not adversely affect water quality.

FRS Environmental Interest
Source and System ID : ICIS - CAZ443261

Facility Name : BAKER COLD STORAGE DBA LINEAGE LOGISTICS
Facility Address : 1710 PIER B ST, LONG BEACH, CA 90813
County : LOS ANGELES

Site Details
Registry ID : 110070426268
FRS Facility URL : Click here for hyperlink provided by the agency.
Last Date in Agency List : 2021-07-17

Source Description

Source Description :

RCRAInfo is EPA's comprehensive information system that supports the Resource Conservation and Recovery Act (RCRA) of 1976 and the Hazardous and Solid Waste Amendments (HSWA) of 1984 through the tracking of events and activities related to facilities that generate, transport, and treat, store, or dispose of hazardous waste. RCRAInfo allows RCRA program staff to track the notification, permit, compliance, and corrective action activities required under RCRA. RCRAInfo also supports generation of the National Hazardous Waste Biennial Report. All generators and treatment, storage, and disposal facilities who handle hazardous waste are required to report to the EPA Administrator at least once every two years to support creation of the Biennial Report.

Map Id: BO318
Direction: SSW
Distance: 0.641 mi., 3383 ft.
Elevation: 9 ft.
Relative: Lower

Site Name : Lineage Logistics | BAKER COLD STORAGE DBA LINEAGE LOGISTICS | 1710 PIER B STREET
1710 PIER B ST
LONG BEACH | Long Beach, CA 90813

Database(s) : [BRS, CALEPA SITES - CA, CIWQS - CA, DOCKET, ECHO, FRS, HAZNET - CA, HIST PCS ENF, HIST PCS FACILITY, HWG - CA, ICIS, INACTIVE PCS, MANIFEST EPA, NPDES - CA, PCS ENF, PCS FACILITY, RCRA_NONGEN, RCRA_SQG, RFR - CA, STORMWATER] ***(cont.)***

Envirosite ID: 451263
EPA ID: N/R

FRS ***(cont.)***

FRS Environmental Interest

Source and System ID :	RCRAINFO - CAL000431406
Facility Name :	BAKER COLD STORAGE FAC
Facility Address :	1710 PIER B ST., LONG BEACH, CA 90813
County :	LOS ANGELES

Site Details

Registry ID :	110000476495
FRS Facility URL :	Click here for hyperlink provided by the agency.
Last Date in Agency List :	2021-07-17

Source Description

Source Description :	All generators and treatment, storage, and disposal (TSD) facilities who handle hazardous waste are required to report to the EPA Administrator at least once every two years. The data collected is used to create the National Biennial Resource Conservation and Recovery Act (RCRA) Hazardous Waste Report. This data is processed within the RCRA Information (RCRAInfo) database. HWTS-DATAMART provides California with information on hazardous waste shipments for generators, transporters, and treatment, storage, and disposal facilities. The NPDES module of the Compliance Information System (ICIS) tracks surface water permits issued under the Clean Water Act. Under NPDES, all facilities that discharge pollutants from any point source into waters of the United States are required to obtain a permit. The permit will likely contain limits on what can be discharged, impose monitoring and reporting requirements, and include other provisions to ensure that the discharge does not adversely affect water quality.
Source Description :	RCRAInfo is EPA's comprehensive information system that supports the Resource Conservation and Recovery Act (RCRA) of 1976 and the Hazardous and Solid Waste Amendments (HSWA) of 1984 through the tracking of events and activities related to facilities that generate, transport, and treat, store, or dispose of hazardous waste. RCRAInfo allows RCRA program staff to track the notification, permit, compliance, and corrective action activities required under RCRA. RCRAInfo also supports generation of the National Hazardous Waste Biennial Report. All generators and treatment, storage, and disposal facilities who handle hazardous waste are required to report to the EPA Administrator at least once every two years to support creation of the Biennial Report.

Map Id: BO318
Direction: SSW
Distance: 0.641 mi., 3383 ft.
Elevation: 9 ft.
Relative: Lower

Site Name : Lineage Logistics | BAKER COLD STORAGE DBA LINEAGE LOGISTICS | 1710 PIER B STREET
1710 PIER B ST
LONG BEACH | Long Beach, CA 90813

Database(s) : [BRS, CALEPA SITES - CA, CIWQS - CA, DOCKET, ECHO, FRS, HAZNET - CA, HIST PCS ENF, HIST PCS FACILITY, HWG - CA, ICIS, INACTIVE PCS, MANIFEST EPA, NPDES - CA, PCS ENF, PCS FACILITY, RCRA_NONGEN, RCRA_SQG, RFR - CA, STORMWATER] ***(cont.)***

Envirosite ID: 451263
EPA ID: N/R

FRS ***(cont.)***

TRIS is a publicly available EPA database reported annually by certain covered industry groups, as well as federal facilities. It contains information about more than 650 toxic chemicals that are being used, manufactured, treated, transported, or released into the environment, and includes information about waste management and pollution prevention activities.

FRS Environmental Interest

Source and System ID :	HWTS-DATAMART - CAD008480204 ICIS - CAF001029 ICIS - CAU000030 RCRAINFO - CAD008480204 TRIS - 90813JHBXT1710W
Facility Name :	JH BAXTER CO
Facility Address :	1710 PIER B ST., LONG BEACH, CA 90813
County :	LOS ANGELES

Site Details

Registry ID :	110000476495
FRS Facility URL :	Click here for hyperlink provided by the agency.
Last Date in Agency List :	2018-02-15

Source Description

Source Description :

All generators and treatment, storage, and disposal (TSD) facilities who handle hazardous waste are required to report to the EPA Administrator at least once every two years. The data collected is used to create the National Biennial Resource Conservation and Recovery Act (RCRA) Hazardous Waste Report. This data is processed within the RCRA Information (RCRAInfo) database.
HWTS-DATAMART provides California with information on hazardous waste shipments for generators, transporters, and treatment, storage, and disposal facilities.
The NPDES module of the Compliance Information System (ICIS) tracks surface water permits issued under the Clean Water Act. Under NPDES, all facilities that discharge pollutants from any point source into waters of the United States are required to obtain a permit. The permit will likely contain limits on what can be discharged, impose monitoring and reporting requirements, and include other provisions to ensure that the discharge does not adversely affect water quality.

Map Id: BO318
Direction: SSW
Distance: 0.641 mi., 3383 ft.
Elevation: 9 ft.
Relative: Lower

Site Name : Lineage Logistics | BAKER COLD STORAGE DBA LINEAGE LOGISTICS | 1710 PIER B STREET
1710 PIER B ST
LONG BEACH | Long Beach, CA 90813

Database(s) : [BRS, CALEPA SITES - CA, CIWQS - CA, DOCKET, ECHO, FRS, HAZNET - CA, HIST PCS ENF, HIST PCS FACILITY, HWG - CA, ICIS, INACTIVE PCS, MANIFEST EPA, NPDES - CA, PCS ENF, PCS FACILITY, RCRA_NONGEN, RCRA_SQG, RFR - CA, STORMWATER] ***(cont.)***

Envirosite ID: 451263
EPA ID: N/R

FRS ***(cont.)***

Source Description : RCRAInfo is EPA's comprehensive information system that supports the Resource Conservation and Recovery Act (RCRA) of 1976 and the Hazardous and Solid Waste Amendments (HSWA) of 1984 through the tracking of events and activities related to facilities that generate, transport, and treat, store, or dispose of hazardous waste. RCRAInfo allows RCRA program staff to track the notification, permit, compliance, and corrective action activities required under RCRA. RCRAInfo also supports generation of the National Hazardous Waste Biennial Report. All generators and treatment, storage, and disposal facilities who handle hazardous waste are required to report to the EPA Administrator at least once every two years to support creation of the Biennial Report.
TRIS is a publicly available EPA database reported annually by certain covered industry groups, as well as federal facilities. It contains information about more than 650 toxic chemicals that are being used, manufactured, treated, transported, or released into the environment, and includes information about waste management and pollution prevention activities.

FRS Environmental Interest
Source and System ID : HWTS-DATAMART - CAD008480204
ICIS - CAF001029
ICIS - CAU000030
RCRAINFO - CAD008480204
TRIS - 90813JHBXT1710W

Facility Name : LINEAGE LOGISTICS
Facility Address : 1710 PIER B STREET, LONG BEACH, CA 90813
County : N/R

Site Details
Registry ID : 110070116238
FRS Facility URL : Click here for hyperlink provided by the agency.
Last Date in Agency List : 2021-07-17

Source Description

Map Id: BO318
Direction: SSW
Distance: 0.641 mi., 3383 ft.
Elevation: 9 ft.
Relative: Lower

Site Name : Lineage Logistics | BAKER COLD STORAGE DBA LINEAGE LOGISTICS | 1710 PIER B STREET 1710 PIER B ST LONG BEACH | Long Beach, CA 90813

Database(s) : [BRS, CALEPA SITES - CA, CIWQS - CA, DOCKET, ECHO, FRS, HAZNET - CA, HIST PCS ENF, HIST PCS FACILITY, HWG - CA, ICIS, INACTIVE PCS, MANIFEST EPA, NPDES - CA, PCS ENF, PCS FACILITY, RCRA_NONGEN, RCRA_SQG, RFR - CA, STORMWATER] ***(cont.)***

Envirosite ID: 451263
EPA ID: N/R

FRS ***(cont.)***

Source Description :

The NPDES module of the Compliance Information System (ICIS) tracks surface water permits issued under the Clean Water Act. Under NPDES, all facilities that discharge pollutants from any point source into waters of the United States are required to obtain a permit. The permit will likely contain limits on what can be discharged, impose monitoring and reporting requirements, and include other provisions to ensure that the discharge does not adversely affect water quality.

FRS Environmental Interest

Source and System ID :	ICIS - CAZ486744

HAZNET - CA

Facility Name :	BAKER COLD STORAGE
Facility Address :	1710 Pier B St, Long Beach, CA 90813
County :	LOS ANGELES

Site Details

Generator EPA ID :	CAC002760596
Active :	Inactive
Category :	STATE
Facility Types :	N/R
Type :	TEMPORARY
Contact Name :	N/R
Contact Phone :	N/R
Facility Mailing Address :	1710 PIER B ST, LONG BEACH, CA 908132603
Latitude :	33.77932569
Longitude :	-118.21592133
Agency Hyperlink :	Click here for hyperlink provided by the agency.
Last Date in Agency List :	2021-07-08

Facility Name :	BAKER COLD STORAGE DBA LINEAGE LOGISTICS
Facility Address :	1710 PIER B ST, LONG BEACH, CA 90813
County :	LOS ANGELES

Site Details

Generator EPA ID :	CAL000431406
Active :	Active
Category :	STATE
Facility Types :	N/R
Type :	PERMANENT

Map Id: BO318
Direction: SSW
Distance: 0.641 mi., 3383 ft.
Elevation: 9 ft.
Relative: Lower

Site Name : Lineage Logistics | BAKER COLD STORAGE DBA LINEAGE LOGISTICS | 1710 PIER B STREET 1710 PIER B ST LONG BEACH | Long Beach, CA 90813

Database(s) : [BRS, CALEPA SITES - CA, CIWQS - CA, DOCKET, ECHO, FRS, HAZNET - CA, HIST PCS ENF, HIST PCS FACILITY, HWG - CA, ICIS, INACTIVE PCS, MANIFEST EPA, NPDES - CA, PCS ENF, PCS FACILITY, RCRA_NONGEN, RCRA_SQG, RFR - CA, STORMWATER] ***(cont.)***

Envirosite ID: 451263
EPA ID: N/R

HAZNET - CA ***(cont.)***

Contact Name :	N/R
Contact Phone :	N/R
Facility Mailing Address :	1710 PIER B ST, LONG BEACH, CA 908130400
Latitude :	33.77664900
Longitude :	-118.21688550
Agency Hyperlink :	Click here for hyperlink provided by the agency.
Last Date in Agency List :	2021-07-08

Waste Generator Details

State Waste :	2019: 221 - Waste oil and mixed oil, 0.00000 tons to CAD028409019

Facility Name :	BAKER COLD STORAGE FACILITY
Facility Address :	1710 PIER B ST, LONG BEACH, CA 90813
County :	LOS ANGELES

Site Details

Generator EPA ID :	CAD008480204
Active :	Active
Category :	FEDERAL
Facility Types :	N/R
Type :	PERMANENT
Contact Name :	N/R
Contact Phone :	N/R
Facility Mailing Address :	4020 BANDINI BLVD, VERNON, CA 900584205
Latitude :	33.77932569
Longitude :	-118.21592133
Agency Hyperlink :	Click here for hyperlink provided by the agency.
Last Date in Agency List :	2021-07-08

Waste Generator Details

Details for this site have been truncated due to the large number of available details for this site within this dataset. For the complete details for this site, contact your Envirosite account representative for a complimentary site report containing all of the details available.

State Waste :	2015: 134 - Aqueous solution with total organic residues less than 10 percent, 0.147 tons to NED981723513 2014: 134 - Aqueous solution with total organic residues less than 10 percent, 0.69426 tons to UTD981552177 2007: 213 - Hydrocarbon solvents (benzene, hexane, Stoddard, Etc.), 0.0475 tons to CAD008302903

Map Id: BO318
Direction: SSW
Distance: 0.641 mi., 3383 ft.
Elevation: 9 ft.
Relative: Lower

Site Name : Lineage Logistics | BAKER COLD STORAGE DBA LINEAGE LOGISTICS | 1710 PIER B STREET
1710 PIER B ST
LONG BEACH | Long Beach, CA 90813

Database(s) : [BRS, CALEPA SITES - CA, CIWQS - CA, DOCKET, ECHO, FRS, HAZNET - CA, HIST PCS ENF, HIST PCS FACILITY, HWG - CA, ICIS, INACTIVE PCS, MANIFEST EPA, NPDES - CA, PCS ENF, PCS FACILITY, RCRA_NONGEN, RCRA_SQG, RFR - CA, STORMWATER] ***(cont.)***

Envirosite ID: 451263
EPA ID: N/R

HAZNET - CA ***(cont.)***

2007: 352 - Other organic solids, 33.712 tons to NVT330010000
2007: 122 - Alkaline solution without metals pH >= 12.5, 0.125 tons to CAD008302903
2007: 352 - Other organic solids, 331.2204 tons to NVT330010000
2007: 221 - Waste oil and mixed oil, 0.2 tons to CAD008302903
2007: 223 - Unspecified oil-containing waste, 0.15 tons to CAD008302903
2005: 135 - Unspecified aqueous solution, 3.36 tons to CAT080013352
2003: 491 - Unspecified sludge waste, 0.1251 tons to CAT080033681
2003: 352 - Other organic solids, 67.424 tons to NVT330010000
2002: 352 - Other organic solids, 2.66415 tons to NVT330010000
2002: 181 - Other inorganic solid waste, 0.525 tons to CAD044429835
2002: 141 - Off-specification, aged or surplus inorganics, 0.22935 tons to CAD044429835
2002: 343 - Unspecified organic liquid mixture, 4.62 tons to OHD000816629
2002: 141 - Off-specification, aged or surplus inorganics, 72.1007 tons to NVT330010000
2002: 331 - Off-specification, aged or surplus organics, 0.125 tons to CAD044429835
2002: 352 - Other organic solids, 10 tons to CAT000646117
2002: 181 - Other inorganic solid waste, 0.225 tons to CAT000646117
2002: 352 - Other organic solids, 33.712 tons to NVT330010000
2002: 352 - Other organic solids, 67.424 tons to NVT330010000
2002: 352 - Other organic solids, 34.037 tons to CAT000646117
2002: 181 - Other inorganic solid waste, 33.712 tons to CAT000646117
2002: 721 - Liquids with arsenic >= 500 Mg./L, 0.66 tons to CAT000646117
2002: 491 - Unspecified sludge waste, 9.75 tons to NVT330010000
2002: 791 - Liquids with pH <= 2, 0.22935 tons to CAD044429835
2002: 141 - Off-specification, aged or surplus inorganics, 17.58385 tons to NVT330010000
2001: 721 - Liquids with arsenic >= 500 Mg./L, 0.7587 tons to CAD050806850
2001: 352 - Other organic solids, 0.8 tons to CAD050806850
2001: 352 - Other organic solids, 33.712 tons to CAT000646117

Facility Name : CEMERA LONG BEACH LLC
Facility Address : 1710 PIER B ST, LONG BEACH, CA 90813
County : LOS ANGELES

Site Details
Generator EPA ID : CAL000337475
Active : Inactive
Category : STATE

Map Id: BO318
Direction: SSW
Distance: 0.641 mi., 3383 ft.
Elevation: 9 ft.
Relative: Lower

Site Name : Lineage Logistics | BAKER COLD STORAGE DBA LINEAGE LOGISTICS | 1710 PIER B STREET 1710 PIER B ST LONG BEACH | Long Beach, CA 90813

Database(s) : [BRS, CALEPA SITES - CA, CIWQS - CA, DOCKET, ECHO, FRS, HAZNET - CA, HIST PCS ENF, HIST PCS FACILITY, HWG - CA, ICIS, INACTIVE PCS, MANIFEST EPA, NPDES - CA, PCS ENF, PCS FACILITY, RCRA_NONGEN, RCRA_SQG, RFR - CA, STORMWATER] ***(cont.)***

Envirosite ID: 451263
EPA ID: N/R

HAZNET - CA ***(cont.)***

Facility Types :	N/R
Type :	PERMANENT
Contact Name :	N/R
Contact Phone :	N/R
Facility Mailing Address :	700 WRIGHT AVE, RICHMOND, CA 948043503
Latitude :	33.77932569
Longitude :	-118.21592133
Agency Hyperlink :	Click here for hyperlink provided by the agency.
Last Date in Agency List :	2021-07-08
Facility Name :	OAKMONT BAXTER LLC
Facility Address :	1710 PIER B ST, LONG BEACH, CA 90813
County :	LOS ANGELES

Site Details

Generator EPA ID :	CAC002617589
Active :	Inactive
Category :	STATE
Facility Types :	N/R
Type :	TEMPORARY
Contact Name :	N/R
Contact Phone :	N/R
Facility Mailing Address :	18201 W MCDURMOTT STE E, IRVINE, CA 926144748
Latitude :	33.77932569
Longitude :	-118.21592133
Agency Hyperlink :	Click here for hyperlink provided by the agency.
Last Date in Agency List :	2021-07-08

Waste Generator Details

State Waste :
2008: 611 - Contaminated soil from site clean-up, 5.5 tons to CAT000646117
2007: 611 - Contaminated soil from site clean-up, 24.85 tons to CAT000646117

HIST PCS ENF

Facility Name :	J H BAXTER
Facility Address :	1710 PIER B STREET, LONG BEACH, CA 90813
Effective Date :	1997-04-17
Expiration Date :	2002-04-17
NPDES ID :	CAF001029

Map Id: BO318
Direction: SSW
Distance: 0.641 mi., 3383 ft.
Elevation: 9 ft.
Relative: Lower

Site Name : Lineage Logistics | BAKER COLD STORAGE DBA LINEAGE LOGISTICS | 1710 PIER B STREET 1710 PIER B ST LONG BEACH | Long Beach, CA 90813

Database(s) : [BRS, CALEPA SITES - CA, CIWQS - CA, DOCKET, ECHO, FRS, HAZNET - CA, HIST PCS ENF, HIST PCS FACILITY, HWG - CA, ICIS, INACTIVE PCS, MANIFEST EPA, NPDES - CA, PCS ENF, PCS FACILITY, RCRA_NONGEN, RCRA_SQG, RFR - CA, STORMWATER] ***(cont.)***

Envirosite ID: 451263
EPA ID: N/R

HIST PCS ENF ***(cont.)***

FRS Facility Site ID :	1031350
Primary Facility SIC Code :	9999
Primary Facility SIC Description :	Nonclassifiable Establishments
Current Major/Minor Status :	Minor
Facility Type Description :	N/R
Facility Non-Government Contact Name:	N/R
Facility Non-Gov Addresses :	1710 PIER B STREET, LONG BEACH, CA 90813
Total Actual Average Flow (MGD) :	N/R
Total App. Design Flow (MGD) :	N/R
Pretreat Program Required Indicator :	N/R
State Water Body :	N/R
State Water Body Name :	N/R
Tribal Land Code :	N/R
Tribal Land Name :	N/R
Contact Office Telephone Number :	N/R
Permit Non-Gov Addresses :	1710 PIER B STREET
Permit Non-Government Contact Name :	N/R
Permit Type Description :	General Permit Covered Facility
Last Date in Agency List :	2015-01-15

HIST PCS FACILITY

Facility Name :	J H BAXTER
Facility Address :	1710 PIER B STREET, LONG BEACH, CA 90813
County :	N/R

FRS Facility Site ID :	1031350
NPDES ID :	CAF001029
Current Major/Minor Status :	Minor
Facility Type Description :	N/R
Permit Type :	General Permit Covered Facility
Primary Facility SIC Code :	9999
Primary Facility SIC Description :	Nonclassifiable Establishments
Total Actual Average Flow (MGD) :	N/R
Total App. Design Flow (MGD) :	N/R
Pretreat Prog Req'd Indicator Description:	N/R
State Water Body Number :	N/R
State Water Body Name :	N/R
Effective Date :	1997-04-17 00:00:00
Expiration Date :	2002-04-17 00:00:00
Tribal Land Code :	N/R
Tribal Land Name :	N/R
Facility Contact Name :	N/R
Contact Number :	N/R
Contact Address :	1710 PIER B STREET, LONG BEACH, CA 90813
Permit Contact Name :	N/R

Map Id: BO318
Direction: SSW
Distance: 0.641 mi., 3383 ft.
Elevation: 9 ft.
Relative: Lower

Site Name : Lineage Logistics | BAKER COLD STORAGE DBA LINEAGE LOGISTICS | 1710 PIER B STREET
1710 PIER B ST
LONG BEACH | Long Beach, CA 90813

Database(s) : [BRS, CALEPA SITES - CA, CIWQS - CA, DOCKET, ECHO, FRS, HAZNET - CA, HIST PCS ENF, HIST PCS FACILITY, HWG - CA, ICIS, INACTIVE PCS, MANIFEST EPA, NPDES - CA, PCS ENF, PCS FACILITY, RCRA_NONGEN, RCRA_SQG, RFR - CA, STORMWATER] ***(cont.)***

Envirosite ID: 451263
EPA ID: N/R

HIST PCS FACILITY ***(cont.)***

Permit Contact Address :	1710 PIER B STREET, LONG BEACH, CA 90813
Latitude :	33.779421
Longitude :	-118.216015
Last Date in Agency list :	2014-12-10

HWG - CA

Facility Name :	BAKER COLD STORAGE
Facility Address :	1710 Pier B St, Long Beach, CA 90813
County :	LOS ANGELES
EPA ID :	CAC002760596
Status :	Inactive
Category :	STATE
Type :	TEMPORARY
Facility Type :	N/R
Mailing Address :	1710 PIER B ST, LONG BEACH, CA 908132603
Owner Name :	BAKER COLD STORAGE INC.
Owner Address :	4020 BANDINI BLVD, VERNON, CA 90058
Operator Name :	MITCH EBRIGHT
Operator Address :	4020 BANDINI BLVD., VERNON, CA 90058
Latitude :	33.779326
Longitude :	-118.215921
Facility Name :	BAKER COLD STORAGE DBA LINEAGE LOGISTICS
Facility Address :	1710 PIER B ST, LONG BEACH, CA 90813
County :	LOS ANGELES
EPA ID :	CAL000431406
Status :	Active
Category :	STATE
Type :	PERMANENT
Facility Type :	N/R
Mailing Address :	1710 PIER B ST, LONG BEACH, CA 908130400
Owner Name :	BAKER COLD STORAGE DBA LINEAGE LOGI
Owner Address :	1710 PIER B ST, LONG BEACH, CA 90813
Operator Name :	RYAN ANDERSON
Operator Address :	1710 PIER B ST, LONG BEACH, CA 90813
Latitude :	33.776649
Longitude :	-118.216886
Facility Name :	BAKER COLD STORAGE FACILITY
Facility Address :	1710 PIER B ST, LONG BEACH, CA 90813
County :	LOS ANGELES

Map Id: BO318
Direction: SSW
Distance: 0.641 mi., 3383 ft.
Elevation: 9 ft.
Relative: Lower

Site Name : Lineage Logistics | BAKER COLD STORAGE DBA LINEAGE LOGISTICS | 1710 PIER B STREET 1710 PIER B ST LONG BEACH | Long Beach, CA 90813

Database(s) : [BRS, CALEPA SITES - CA, CIWQS - CA, DOCKET, ECHO, FRS, HAZNET - CA, HIST PCS ENF, HIST PCS FACILITY, HWG - CA, ICIS, INACTIVE PCS, MANIFEST EPA, NPDES - CA, PCS ENF, PCS FACILITY, RCRA_NONGEN, RCRA_SQG, RFR - CA, STORMWATER] ***(cont.)***

Envirosite ID: 451263
EPA ID: N/R

HWG - CA ***(cont.)***

EPA ID :	CAD008480204
Status :	Active
Category :	FEDERAL
Type :	PERMANENT
Facility Type :	N/R
Mailing Address :	4020 BANDINI BLVD, VERNON, CA 900584205
Owner Name :	BAKER COLD STORAGE INC
Owner Address :	4020 BANDINI BLVD, VERNON, CA 90058
Operator Name :	DERRICK WILLIS
Operator Address :	24411 RIDGE ROUTE DRIVE, SUITE 130, LAGUNA HILLS, CA 926531698
Latitude :	33.777053
Longitude :	-118.170613
Facility Name :	CEMERA LONG BEACH LLC
Facility Address :	1710 PIER B ST, LONG BEACH, CA 90813
County :	LOS ANGELES
EPA ID :	CAL000337475
Status :	Inactive
Category :	STATE
Type :	PERMANENT
Facility Type :	N/R
Mailing Address :	700 WRIGHT AVE, RICHMOND, CA 948043503
Owner Name :	CEMERA LONG BEACH LLC
Owner Address :	700 WRIGHT AVE, RICHMOND, CA 948043503
Operator Name :	BILL TERRY
Operator Address :	700 WRIGHT AVE, RICHMOND, CA 948043503
Latitude :	33.780401
Longitude :	-118.21832
Facility Name :	OAKMONT BAXTER LLC
Facility Address :	1710 PIER B ST, LONG BEACH, CA 90813
County :	LOS ANGELES
EPA ID :	CAC002617589
Status :	Inactive
Category :	STATE
Type :	TEMPORARY
Facility Type :	N/R
Mailing Address :	18201 W MCDURMOTT STE E, IRVINE, CA 926144748
Owner Name :	OAKMONT BAXTER LLC
Owner Address :	18201 W MCDURMOTT STE E, IRVINE, CA 926144748
Operator Name :	TIM HOWARD
Operator Address :	18201 W MCDURMOTT STE E, IRVINE, CA 926144748

Map Id: BO318
Direction: SSW
Distance: 0.641 mi., 3383 ft.
Elevation: 9 ft.
Relative: Lower

Site Name : Lineage Logistics | BAKER COLD STORAGE DBA LINEAGE LOGISTICS | 1710 PIER B STREET
1710 PIER B ST
LONG BEACH | Long Beach, CA 90813

Database(s) : [BRS, CALEPA SITES - CA, CIWQS - CA, DOCKET, ECHO, FRS, HAZNET - CA, HIST PCS ENF, HIST PCS FACILITY, HWG - CA, ICIS, INACTIVE PCS, MANIFEST EPA, NPDES - CA, PCS ENF, PCS FACILITY, RCRA_NONGEN, RCRA_SQG, RFR - CA, STORMWATER] ***(cont.)***

Envirosite ID: 451263
EPA ID: N/R

HWG - CA ***(cont.)***

Latitude :	33.780491
Longitude :	-118.218269

ICIS

Facility Name :	1710 PIER B STREET
Facility Address :	1710 PIER B STREET, LONG BEACH, CA 90813

Site Details

NPDES ID :	CAZ443261
ICIS Facility Interest ID :	3600730878
Facility UIN :	110070093169
Facility Type Code :	Privately Owned Facility
Impaired Waters :	N/R
Latitude :	33.7775
Longitude :	-118.217
Last Date in Agency List :	2017-10-24

Facility NAICS

NAICS Code :	N/R
NAICS Description :	N/R

Facility SIC

SIC Code :	N/R
SIC Description :	N/R

Facility Name :	J H BAXTER
Facility Address :	1710 PIER B STREET, LONG BEACH, CA 90813

Site Details

NPDES ID :	CAF001029
ICIS Facility Interest ID :	1200003864
Facility UIN :	110000476495
Facility Type Code :	N/R
Impaired Waters :	N/R
Latitude :	33.779421
Longitude :	-118.216015
Last Date in Agency List :	2021-08-17

Map Id: BO318
Direction: SSW
Distance: 0.641 mi., 3383 ft.
Elevation: 9 ft.
Relative: Lower

Site Name : Lineage Logistics | BAKER COLD STORAGE DBA LINEAGE LOGISTICS | 1710 PIER B STREET
1710 PIER B ST
LONG BEACH | Long Beach, CA 90813

Database(s) : [BRS, CALEPA SITES - CA, CIWQS - CA, DOCKET, ECHO, FRS, HAZNET - CA, HIST PCS ENF, HIST PCS FACILITY, HWG - CA, ICIS, INACTIVE PCS, MANIFEST EPA, NPDES - CA, PCS ENF, PCS FACILITY, RCRA_NONGEN, RCRA_SQG, RFR - CA, STORMWATER] ***(cont.)***

Envirosite ID: 451263
EPA ID: N/R

ICIS ***(cont.)***

Facility NAICS
NAICS Code : N/R
NAICS Description : N/R

Facility SIC
SIC Code : 9999
SIC Description : Nonclassifiable Establishments

Facility Name : JH BAXTER CO
Facility Address : 1710 PIER B ST., LONG BEACH, CA 90813

Site Details
NPDES ID : CAU000030
ICIS Facility Interest ID : 1200004157
Facility UIN : 110000476495
Facility Type Code : N/R
Impaired Waters : N/R
Latitude : 33.779421
Longitude : -118.216015
Last Date in Agency List : 2021-08-17

Facility NAICS
NAICS Code : N/R
NAICS Description : N/R

Facility SIC
SIC Code : N/R
SIC Description : N/R

Facility Name : LINEAGE LOGISTICS
Facility Address : 1710 PIER B STREET, LONG BEACH, CA 90813

Site Details
NPDES ID : CAZ486744
ICIS Facility Interest ID : 3600773325
Facility UIN : 110070116238

Map Id: BO318
Direction: SSW
Distance: 0.641 mi., 3383 ft.
Elevation: 9 ft.
Relative: Lower

Site Name : Lineage Logistics | BAKER COLD STORAGE DBA LINEAGE LOGISTICS | 1710 PIER B STREET
1710 PIER B ST
LONG BEACH | Long Beach, CA 90813

Database(s) : [BRS, CALEPA SITES - CA, CIWQS - CA, DOCKET, ECHO, FRS, HAZNET - CA, HIST PCS ENF, HIST PCS FACILITY, HWG - CA, ICIS, INACTIVE PCS, MANIFEST EPA, NPDES - CA, PCS ENF, PCS FACILITY, RCRA_NONGEN, RCRA_SQG, RFR - CA, STORMWATER] ***(cont.)***

Envirosite ID: 451263
EPA ID: N/R

ICIS ***(cont.)***

Facility Type Code :	Privately Owned Facility
Impaired Waters :	N/R
Latitude :	33.77749
Longitude :	-118.21665
Last Date in Agency List :	2021-08-17

Facility NAICS

NAICS Code :	N/R
NAICS Description :	N/R

Facility SIC

SIC Code :	4222
SIC Description :	Refrigerated Warehousing And Storage

INACTIVE PCS

Issue Date :	2013-12-17
Original Issue Date :	2013-12-17
Effective Date :	2013-12-17
Expiration Date :	2014-09-02
Retirement Date :	N/R
Termination Date :	N/R
Issuing Agency :	CA Waterboards
Agency Type :	State
Activity ID :	3601110248
External Permit Number :	CAZ443261
Facility Type Indicator :	NON-POTW
Permit Type :	General Permit Covered Facility-NPDES)
Major Minor Status :	N
Permit Status :	Expired
Total Design Flow Number :	N/R
Actual Average Flow Number :	N/R
State Water Body :	N/R
State Water Body Name :	N/R
Permit Name :	Baker Commodities Incorporated
Permit Comp Status :	Y
RNC Tracking :	Y
Master External Permit Number :	CAS000002
TMDL Interface :	N/R
EDMR Authorization :	N
Pretreatment Indicator :	N/R
Last Date in Agency List :	2017-10-24

Map Id: BO318
Direction: SSW
Distance: 0.641 mi., 3383 ft.
Elevation: 9 ft.
Relative: Lower

Site Name : Lineage Logistics | BAKER COLD STORAGE DBA LINEAGE LOGISTICS | 1710 PIER B STREET 1710 PIER B ST LONG BEACH | Long Beach, CA 90813

Database(s) : [BRS, CALEPA SITES - CA, CIWQS - CA, DOCKET, ECHO, FRS, HAZNET - CA, HIST PCS ENF, HIST PCS FACILITY, HWG - CA, ICIS, INACTIVE PCS, MANIFEST EPA, NPDES - CA, PCS ENF, PCS FACILITY, RCRA_NONGEN, RCRA_SQG, RFR - CA, STORMWATER] ***(cont.)***

Envirosite ID: 451263
EPA ID: N/R

INACTIVE PCS ***(cont.)***

Issue Date :	2017-09-26
Original Issue Date :	2017-09-26
Effective Date :	2017-09-26
Expiration Date :	2020-06-30
Retirement Date :	N/R
Termination Date :	N/R
Issuing Agency :	CA Waterboards
Agency Type :	State
Activity ID :	3601189429
External Permit Number :	CAZ486744
Facility Type Indicator :	NON-POTW
Permit Type :	General Permit Covered Facility-NPDES)
Major Minor Status :	N
Permit Status :	Expired
Total Design Flow Number :	N/R
Actual Average Flow Number :	N/R
State Water Body :	N/R
State Water Body Name :	N/R
Permit Name :	Lineage Logistics
Permit Comp Status :	Y
RNC Tracking :	Y
Master External Permit Number :	CAS000001
TMDL Interface :	N/R
EDMR Authorization :	N
Pretreatment Indicator :	N/R
Last Date in Agency List :	2021-08-19

Issue Date :	1997-04-17
Original Issue Date :	1997-04-17
Effective Date :	1997-04-17
Expiration Date :	2002-04-17
Retirement Date :	N/R
Termination Date :	N/R
Issuing Agency :	N/R
Agency Type :	State
Activity ID :	1200016447
External Permit Number :	CAF001029
Facility Type Indicator :	NON-POTW
Permit Type :	General Permit Covered Facility-NPDES)
Major Minor Status :	N
Permit Status :	Expired
Total Design Flow Number :	N/R
Actual Average Flow Number :	N/R
State Water Body :	N/R
State Water Body Name :	N/R
Permit Name :	JH BAXTER
Permit Comp Status :	Y

Map Id: BO318
Direction: SSW
Distance: 0.641 mi., 3383 ft.
Elevation: 9 ft.
Relative: Lower

Site Name : Lineage Logistics | BAKER COLD STORAGE DBA LINEAGE LOGISTICS | 1710 PIER B STREET 1710 PIER B ST LONG BEACH | Long Beach, CA 90813

Database(s) : [BRS, CALEPA SITES - CA, CIWQS - CA, DOCKET, ECHO, FRS, HAZNET - CA, HIST PCS ENF, HIST PCS FACILITY, HWG - CA, ICIS, INACTIVE PCS, MANIFEST EPA, NPDES - CA, PCS ENF, PCS FACILITY, RCRA_NONGEN, RCRA_SQG, RFR - CA, STORMWATER] ***(cont.)***

Envirosite ID: 451263
EPA ID: N/R

INACTIVE PCS ***(cont.)***

RNC Tracking :	Y
Master External Permit Number :	CAS000001
TMDL Interface :	N/R
EDMR Authorization :	N
Pretreatment Indicator :	N/R
Last Date in Agency List :	2021-08-19

MANIFEST EPA

Manifest Details

Manifest Number :	015012338FLE
Shipped Date :	2021-01-05
Updated Date :	2021-02-23
Received Date :	2021-02-03
Status :	Signed
Generator ID :	CAD008480204
Generator Name :	Baker Cold Storage, Inc.
Generator Address :	1710 Pier B Street, Long Beach, CA 90813
Generator Mailing :	1710 Pier B Street, Long Beach, CA 90813
Generator Contact :	Baker Cold Storage, Inc.
Destination ID :	NED981723513
Destination Name :	Clean Harbors Environmental Services, Inc.
Destination Mailing :	2247 South Highway 71, Kimball, NE 69145
Destination Address :	2247 South Highway 71, Kimball, NE 69145
Destination Contact :	N/R
Submission Type :	DataImage5Copy
Origin Type :	Service
Manifest Residue :	N
Rejection :	N
Last Date in Agency List :	2021-09-04

Waste Details

Waste Line Number :	1
Is DOT Hazardous :	Y
DOT ID Number :	NA3082
DOT Information :	NA3082, HAZARDOUS WASTE, LIQUID, N.O.S. (PENTACHLOROPHENOL), 9, PG III
Non Waste Description :	N/R
Quantity :	40 Gallons
Quantity Tons, Acute, Non-Acute :	0.16680567, 0, 0.16680567
Quantity Kg, Acute, Non-Acute :	0, 151.29774
Management Method :	H040 - INCINERATION
Is EPA Waste :	N
Federal Code :	N/R
State Code :	CA - 134

Map Id: BO318
Direction: SSW
Distance: 0.641 mi., 3383 ft.
Elevation: 9 ft.
Relative: Lower

Site Name : Lineage Logistics | BAKER COLD STORAGE DBA LINEAGE LOGISTICS | 1710 PIER B STREET 1710 PIER B ST LONG BEACH | Long Beach, CA 90813

Database(s) : [BRS, CALEPA SITES - CA, CIWQS - CA, DOCKET, ECHO, FRS, HAZNET - CA, HIST PCS ENF, HIST PCS FACILITY, HWG - CA, ICIS, INACTIVE PCS, MANIFEST EPA, NPDES - CA, PCS ENF, PCS FACILITY, RCRA_NONGEN, RCRA_SQG, RFR - CA, STORMWATER] ***(cont.)***

Envirosite ID: 451263
EPA ID: N/R

MANIFEST EPA ***(cont.)***

Manifest Details

Manifest Number :	015019513FLE
Shipped Date :	2020-08-11
Updated Date :	2020-09-22
Received Date :	2020-09-03
Status :	Signed
Generator ID :	CAD008480204
Generator Name :	Baker Cold Storage, Inc.
Generator Address :	1710 Pier B Street, Long Beach, CA 90813
Generator Mailing :	1710 Pier B Street, Long Beach, CA 90813
Generator Contact :	Baker Cold Storage, Inc.
Destination ID :	NED981723513
Destination Name :	Clean Harbors Environmental Services, Inc.
Destination Mailing :	2247 South Highway 71, Kimball, NE 69145
Destination Address :	2247 South Highway 71, Kimball, NE 69145
Destination Contact :	N/R
Submission Type :	DataImage5Copy
Origin Type :	Service
Manifest Residue :	N
Rejection :	N
Last Date in Agency List :	2021-09-04

Waste Details

Waste Line Number :	1
Is DOT Hazardous :	Y
DOT ID Number :	NA3077
DOT Information :	NA3077, HAZARDOUS WASTE, SOLID, N.O.S. (PENTACHLOROPHENOL), 9, PG III
Non Waste Description :	N/R
Quantity :	10 Pounds
Quantity Tons, Acute, Non-Acute :	0.005, 0, 0.005
Quantity Kg, Acute, Non-Acute :	0, 4.53515
Management Method :	H040 - INCINERATION
Is EPA Waste :	N
Federal Code :	N/R
State Code :	CA - 352

Manifest Details

Manifest Number :	015019515FLE
Shipped Date :	2020-08-11
Updated Date :	2020-09-22
Received Date :	2020-09-03
Status :	Signed
Generator ID :	CAD008480204

Map Id: BO318
Direction: SSW
Distance: 0.641 mi., 3383 ft.
Elevation: 9 ft.
Relative: Lower

Site Name : Lineage Logistics | BAKER COLD STORAGE DBA LINEAGE LOGISTICS | 1710 PIER B STREET 1710 PIER B ST LONG BEACH | Long Beach, CA 90813

Database(s) : [BRS, CALEPA SITES - CA, CIWQS - CA, DOCKET, ECHO, FRS, HAZNET - CA, HIST PCS ENF, HIST PCS FACILITY, HWG - CA, ICIS, INACTIVE PCS, MANIFEST EPA, NPDES - CA, PCS ENF, PCS FACILITY, RCRA_NONGEN, RCRA_SQG, RFR - CA, STORMWATER] ***(cont.)***

Envirosite ID: 451263
EPA ID: N/R

MANIFEST EPA ***(cont.)***

Generator Name :	Baker Cold Storage, Inc.
Generator Address :	1710 Pier B Street, Long Beach, CA 90813
Generator Mailing :	1710 Pier B Street, Long Beach, CA 90813
Generator Contact :	Baker Cold Storage, Inc.
Destination ID :	NED981723513
Destination Name :	Clean Harbors Environmental Services, Inc.
Destination Mailing :	2247 South Highway 71, Kimball, NE 69145
Destination Address :	2247 South Highway 71, Kimball, NE 69145
Destination Contact :	N/R
Submission Type :	DataImage5Copy
Origin Type :	Service
Manifest Residue :	N
Rejection :	N
Last Date in Agency List :	2021-09-04

Waste Details

Waste Line Number :	1
Is DOT Hazardous :	Y
DOT ID Number :	NA3082
DOT Information :	NA3082, HAZARDOUS WASTE, LIQUID, N.O.S. (PENTACHLOROPHENOL), 9, PG III
Non Waste Description :	N/R
Quantity :	300 Gallons
Quantity Tons, Acute, Non-Acute :	1.2510425, 0, 1.2510425
Quantity Kg, Acute, Non-Acute :	0, 1134.7332
Management Method :	H040 - INCINERATION
Is EPA Waste :	N
Federal Code :	N/R
State Code :	CA - 134

Manifest Details

Manifest Number :	019146978JJK
Shipped Date :	2020-05-27
Updated Date :	2020-06-26
Received Date :	2020-06-02
Status :	Signed
Generator ID :	CAL000431406
Generator Name :	BAKER COLD STORAGE DBA LINEAGE LOGISTICS
Generator Address :	1710 PIER B ST, LONG BEACH, CA 90813
Generator Mailing :	1710 PIER B ST, LONG BEACH, CA 90813
Generator Contact :	N/R
Destination ID :	CAD028409019
Destination Name :	CROSBY & OVERTON
Destination Mailing :	1630 W. 17TH STREET CA90813 CA037US 1630, LONG BEACH, CA 90813

Map Id: BO318
Direction: SSW
Distance: 0.641 mi., 3383 ft.
Elevation: 9 ft.
Relative: Lower

Site Name : Lineage Logistics | BAKER COLD STORAGE DBA LINEAGE LOGISTICS | 1710 PIER B STREET 1710 PIER B ST LONG BEACH | Long Beach, CA 90813

Database(s) : [BRS, CALEPA SITES - CA, CIWQS - CA, DOCKET, ECHO, FRS, HAZNET - CA, HIST PCS ENF, HIST PCS FACILITY, HWG - CA, ICIS, INACTIVE PCS, MANIFEST EPA, NPDES - CA, PCS ENF, PCS FACILITY, RCRA_NONGEN, RCRA_SQG, RFR - CA, STORMWATER] ***(cont.)***

Envirosite ID: 451263
EPA ID: N/R

MANIFEST EPA ***(cont.)***

Destination Address :	1630 W. 17TH STREET, LONG BEACH, CA 90813-0000
Destination Contact :	N/R
Submission Type :	DataImage5Copy
Origin Type :	Web
Manifest Residue :	N
Rejection :	N
Last Date in Agency List :	2021-09-04

Waste Details

Waste Line Number :	1
Is DOT Hazardous :	N
DOT ID Number :	N/R
DOT Information :	N/R
Non Waste Description :	NON RCRA HAZARDOUS WASTE LIQUID
Quantity :	220 Gallons
Quantity Tons, Acute, Non-Acute :	0.9174312, 0, 0.9174312
Quantity Kg, Acute, Non-Acute :	0, 832.13763
Management Method :	H141 - STORAGE, BULKING AND/OR TRANSFER OFF SITE
Is EPA Waste :	N
Federal Code :	N/R
State Code :	CA - 221

Manifest Details

Manifest Number :	019138488JJK
Shipped Date :	2019-02-14
Updated Date :	2019-07-12
Received Date :	2019-02-19
Status :	Signed
Generator ID :	CAL000431406
Generator Name :	BAKER COLD STORAGE DBA LINEAGE LOGISTICS
Generator Address :	1710 PIER B ST, LONG BEACH, CA 90813
Generator Mailing :	1710 PIER B ST, LONG BEACH, CA 90813
Generator Contact :	N/R
Destination ID :	CAD028409019
Destination Name :	CROSBY & OVERTON
Destination Mailing :	1630 W. 17TH STREET CA90813 CA037US 1630, LONG BEACH, CA 90813
Destination Address :	1630 W. 17TH STREET, LONG BEACH, CA 90813-0000
Destination Contact :	N/R
Submission Type :	DataImage5Copy
Origin Type :	Mail
Manifest Residue :	N
Rejection :	N
Last Date in Agency List :	2021-09-04

Map Id: BO318
Direction: SSW
Distance: 0.641 mi., 3383 ft.
Elevation: 9 ft.
Relative: Lower

Site Name : Lineage Logistics | BAKER COLD STORAGE DBA LINEAGE LOGISTICS | 1710 PIER B STREET
1710 PIER B ST
LONG BEACH | Long Beach, CA 90813

Database(s) : [BRS, CALEPA SITES - CA, CIWQS - CA, DOCKET, ECHO, FRS, HAZNET - CA, HIST PCS ENF, HIST PCS FACILITY, HWG - CA, ICIS, INACTIVE PCS, MANIFEST EPA, NPDES - CA, PCS ENF, PCS FACILITY, RCRA_NONGEN, RCRA_SQG, RFR - CA, STORMWATER] ***(cont.)***

Envirosite ID: 451263
EPA ID: N/R

MANIFEST EPA ***(cont.)***

Waste Details

Waste Line Number :	1
Is DOT Hazardous :	N
DOT ID Number :	N/R
DOT Information :	N/R
Non Waste Description :	NON RCRA HAZARDOUS WASTE LIQUID (WASTE OIL)
Quantity :	42 Gallons
Quantity Tons, Acute, Non-Acute :	0.17514595, 0, 0.17514595
Quantity Kg, Acute, Non-Acute :	0, 158.86264
Management Method :	H141 - STORAGE, BULKING AND/OR TRANSFER OFF SITE
Is EPA Waste :	N
Federal Code :	N/R
State Code :	CA - 221

NPDES - CA

Facility Name :	1710 Pier B Street
Facility Address :	1710 Pier B Street, Long Beach, 90813
County :	Los Angeles
Effective Date :	2013-12-17
Adoption Date :	N/R
Expiration Date :	N/R
Termination Date :	2017-04-20
Order Number :	2009-0009-DWQ
NPDES Number :	CAS000002
WDID :	4 19C368508
RM Status :	Terminated
Reg Meas ID :	443261
Reg Meas Type :	Enrollee
Program :	Construction
Facility Place ID :	N/R
Region Code :	4
Discharger ID :	0
Discharger :	Baker Commodities Incorporated
Discharger Address :	4020 Bandini Blvd, Vernon, California 90058
Last Date in Agency List :	2020-04-02
Facility Name :	Cemera Long Beach
Facility Address :	1710 Pier B St, Long Beach, 90813
County :	Los Angeles
Effective Date :	2008-09-25
Adoption Date :	N/R
Expiration Date :	N/R

Map Id: BO318
Direction: SSW
Distance: 0.641 mi., 3383 ft.
Elevation: 9 ft.
Relative: Lower

Site Name : Lineage Logistics | BAKER COLD STORAGE DBA LINEAGE LOGISTICS | 1710 PIER B STREET 1710 PIER B ST LONG BEACH | Long Beach, CA 90813

Database(s) : [BRS, CALEPA SITES - CA, CIWQS - CA, DOCKET, ECHO, FRS, HAZNET - CA, HIST PCS ENF, HIST PCS FACILITY, HWG - CA, ICIS, INACTIVE PCS, MANIFEST EPA, NPDES - CA, PCS ENF, PCS FACILITY, RCRA_NONGEN, RCRA_SQG, RFR - CA, STORMWATER] ***(cont.)***

Envirosite ID: 451263
EPA ID: N/R

NPDES - CA ***(cont.)***

Termination Date :	2013-04-18
Order Number :	97-03-DWQ
NPDES Number :	CAS000001
WDID :	4 19I021826
RM Status :	Terminated
Reg Meas ID :	352558
Reg Meas Type :	Enrollee
Program :	Industrial
Facility Place ID :	N/R
Region Code :	4
Discharger ID :	0
Discharger :	Cemera Long Beach LLC
Discharger Address :	700 Wright Ave, Richmond, California 94804
Last Date in Agency List :	2016-04-05

Facility Name :	Lineage Logistics
Facility Address :	1710 Pier B Street, Long Beach, 90813
County :	Los Angeles

Effective Date :	2017-09-26
Adoption Date :	N/R
Expiration Date :	N/R
Termination Date :	N/R
Order Number :	97-03-DWQ
NPDES Number :	CAS000001
WDID :	4 19NEC003613
RM Status :	Active
Reg Meas ID :	486744
Reg Meas Type :	Enrollee
Program :	Industrial
Facility Place ID :	N/R
Region Code :	4
Discharger ID :	0
Discharger :	Lineage Logistics
Discharger Address :	1710 Pier B Street, Long Beach, California 90813
Last Date in Agency List :	2021-09-03

PCS ENF

Site Details

NPDES ID :	CAU000030
Last Date in Agency List :	2021-08-17

Map Id: BO318
Direction: SSW
Distance: 0.641 mi., 3383 ft.
Elevation: 9 ft.
Relative: Lower

Site Name : Lineage Logistics | BAKER COLD STORAGE DBA LINEAGE LOGISTICS | 1710 PIER B STREET
1710 PIER B ST
LONG BEACH | Long Beach, CA 90813

Database(s) : [BRS, CALEPA SITES - CA, CIWQS - CA, DOCKET, ECHO, FRS, HAZNET - CA, HIST PCS ENF, HIST PCS FACILITY, HWG - CA, ICIS, INACTIVE PCS, MANIFEST EPA, NPDES - CA, PCS ENF, PCS FACILITY, RCRA_NONGEN, RCRA_SQG, RFR - CA, STORMWATER] ***(cont.)***

Envirosite ID: 451263
EPA ID: N/R

PCS ENF ***(cont.)***

Formal Enforcement Actions

Settlement Entered Date :	12/07/1990
ENF Identifier :	CA-N00000226
Activity ID :	1200084319
Activity Type :	Administrative, Formal
ENF Type :	State CWA Non Penalty AO
Agency :	State
Fed Penalty Assessed Amount :	N/R
State Local Penalty Amount :	N/R

Settlement Entered Date :	12/01/1988
ENF Identifier :	CA-N00000022
Activity ID :	1200084320
Activity Type :	Administrative, Formal
ENF Type :	State CWA Non Penalty AO
Agency :	State
Fed Penalty Assessed Amount :	N/R
State Local Penalty Amount :	N/R

Informal Enforcement Actions

Achieved Date :	N/R
Registry ID :	N/R
ENF Identifier :	N/R
Activity ID :	N/R
Activity Type :	N/R
ENF Type :	N/R
Agency :	N/R

PCS FACILITY

Issue Date :	2017-09-26
Original Issue Date :	2017-09-26
Effective Date :	2017-09-26
Expiration Date :	2020-06-30
Retirement Date :	N/R
Termination Date :	N/R
Issuing Agency :	CA Waterboards
Agency Type :	State
Activity ID :	3601189429
External Permit Number :	CAZ486744
Facility Type Indicator :	NON-POTW
Permit Type :	General Permit Covered Facility-NPDES)
Major Minor Status :	N
Permit Status :	Effective
Total Design Flow Number :	N/R

Map Id: BO318
Direction: SSW
Distance: 0.641 mi., 3383 ft.
Elevation: 9 ft.
Relative: Lower

Site Name : Lineage Logistics | BAKER COLD STORAGE DBA LINEAGE LOGISTICS | 1710 PIER B STREET
1710 PIER B ST
LONG BEACH | Long Beach, CA 90813

Database(s) : [BRS, CALEPA SITES - CA, CIWQS - CA, DOCKET, ECHO, FRS, HAZNET - CA, HIST PCS ENF, HIST PCS FACILITY, HWG - CA, ICIS, INACTIVE PCS, MANIFEST EPA, NPDES - CA, PCS ENF, PCS FACILITY, RCRA_NONGEN, RCRA_SQG, RFR - CA, STORMWATER] ***(cont.)***

Envirosite ID: 451263
EPA ID: N/R

PCS FACILITY ***(cont.)***

Actual Average Flow Number :	N/R
State Water Body :	N/R
State Water Body Name :	N/R
Permit Name :	Lineage Logistics
Permit Comp Status :	Y
RNC Tracking :	Y
Master External Permit Number :	CAS000001
TMDL Interface :	N/R
EDMR Authorization :	N
Pretreatment Indicator :	N/R
Last Date in Agency List :	2020-02-11

RCRA_NONGEN

Facility Name :	BAKER COLD STORAGE DBA LINEAGE LOGISTICS
Facility Address :	1710 PIER B ST, LONG BEACH, CA 90813
County :	LOS ANGELES
Date Form Received by Agency :	2017-10-10
EPA ID :	CAL000431406
Mailing Address :	1710 PIER B ST, LONG BEACH, CA 90813
Contact :	JOHN DAHMEN
Contact Address :	1710 PIER B ST, LONG BEACH, CA 90813
Contact Country :	N/R
Contact Telephone :	562-637-7730
Contact Email :	JDAHMEN@LINEAGELOGISTICS.COM
EPA Region :	09
Land Type :	Not Reported
Source Type :	Implementer
Classification :	Not a generator, verified
Description :	Not a generator, verified
Last Date in Agency List :	2021-09-03

Owner/Operator Summary

Owner/Operator Name :	BAKER COLD STORAGE DBA LINEAGE LOGI
Owner/Operator Address :	1710 PIER B ST, LONG BEACH, CA 90813
Owner/Operator Country :	N/R
Owner/Operator Telephone :	562-637-7730
Owner/Operator Email :	N/R
Owner/Operator Fax :	N/R
Legal Status :	Other land type
Owner/Operator Type :	Owner
Owner/Operator Start Date :	N/R
Owner/Operator End Date :	N/R

Map Id: BO318
Direction: SSW
Distance: 0.641 mi., 3383 ft.
Elevation: 9 ft.
Relative: Lower

Site Name : Lineage Logistics | BAKER COLD STORAGE DBA LINEAGE LOGISTICS | 1710 PIER B STREET
1710 PIER B ST
LONG BEACH | Long Beach, CA 90813

Database(s) : [BRS, CALEPA SITES - CA, CIWQS - CA, DOCKET, ECHO, FRS, HAZNET - CA, HIST PCS ENF, HIST PCS FACILITY, HWG - CA, ICIS, INACTIVE PCS, MANIFEST EPA, NPDES - CA, PCS ENF, PCS FACILITY, RCRA_NONGEN, RCRA_SQG, RFR - CA, STORMWATER] ***(cont.)***

Envirosite ID: 451263
EPA ID: N/R

RCRA_NONGEN ***(cont.)***

Owner/Operator Name :	JOHN DAHMEN
Owner/Operator Address :	1710 PIER B ST, LONG BEACH, CA 90813
Owner/Operator Country :	N/R
Owner/Operator Telephone :	562-637-7730
Owner/Operator Email :	N/R
Owner/Operator Fax :	N/R
Legal Status :	Other land type
Owner/Operator Type :	Operator
Owner/Operator Start Date :	N/R
Owner/Operator End Date :	N/R

Handler Activities Summary

U.S. Importer of Hazardous Waste :	N
Mixed Waste (Haz. and Radioactive) :	N
Recycler of Hazardous Waste :	N
Transporter of Hazardous Waste :	N
Treater, Storer or Disposer of HW :	N
Underground Injection Activity :	N
On-site Burner Exemption :	N
Furnace Exemption :	N
Used Oil Fuel Burner :	N
Used Oil Processor :	N
Used Oil Refiner :	N
Used Oil Fuel Marketer to Burner :	N
Used Oil Specification Marketer :	N
Used Oil Transfer Facility :	N
Used Oil Transporter :	N

Notices of Violations Summary

Regulation Violated :	N

RCRA_SQG

Facility Name :	BAKER COLD STORAGE FAC
Facility Address :	1710 PIER B STREET, LONG BEACH, CA 90813
County :	LOS ANGELES
Date Form Received by Agency :	2014-07-25
EPA ID :	CAD008480204
Mailing Address :	1710 PIER B STREET, LONG BEACH, CA 90813
Contact :	GARY GUESMAN
Contact Address :	1542 EDINGER AVE STE E, TUSTIN, CA 92780
Contact Country :	US

Map Id: BO318
Direction: SSW
Distance: 0.641 mi., 3383 ft.
Elevation: 9 ft.
Relative: Lower

Site Name : Lineage Logistics | BAKER COLD STORAGE DBA LINEAGE LOGISTICS |
1710 PIER B STREET
1710 PIER B ST
LONG BEACH | Long Beach, CA 90813

Database(s) : [BRS, CALEPA SITES - CA, CIWQS - CA, DOCKET, ECHO, FRS, HAZNET - CA, HIST PCS ENF, HIST PCS FACILITY, HWG - CA, ICIS, INACTIVE PCS, MANIFEST EPA, NPDES - CA, PCS ENF, PCS FACILITY, RCRA_NONGEN, RCRA_SQG, RFR - CA, STORMWATER] ***(cont.)***

Envirosite ID: 451263
EPA ID: N/R

RCRA_SQG ***(cont.)***

Contact Telephone :	714-566-9090
Contact Email :	GGUESMAN@CONTROLLEDENVIRONMENTS.COM
EPA Region :	09
Land Type :	Private
Source Type :	Notification
Classification :	Small Quantity Generator
Description :	Handlers that generate more than 100 and less than 1000 kilograms of hazardous waste during any calendar month and accumulate less than 6000 kg of hazardous waste at any time; or generate 100 kg or less of hazardous waste during any calendar month, and accumulate more than 1000 kg of hazardous waste at any time.
Last Date in Agency List :	2021-09-03

Owner/Operator Summary

Owner/Operator Name :	BAKER COLD STORAGE INC
Owner/Operator Address :	4020 BANDINI BLVD, VERNON, CA 90058
Owner/Operator Country :	US
Owner/Operator Telephone :	323-268-2801
Owner/Operator Email :	N/R
Owner/Operator Fax :	N/R
Legal Status :	Private
Owner/Operator Type :	Owner
Owner/Operator Start Date :	2012-11-16
Owner/Operator End Date :	N/R

Owner/Operator Name :	BAKER COLD STORAGE INC
Owner/Operator Address :	N/R
Owner/Operator Country :	US
Owner/Operator Telephone :	N/R
Owner/Operator Email :	N/R
Owner/Operator Fax :	N/R
Legal Status :	Private
Owner/Operator Type :	Operator
Owner/Operator Start Date :	2012-11-16
Owner/Operator End Date :	N/R

Handler Activities Summary

U.S. Importer of Hazardous Waste :	N
Mixed Waste (Haz. and Radioactive) :	N
Recycler of Hazardous Waste :	N
Transporter of Hazardous Waste :	N

Map Id: BO318
Direction: SSW
Distance: 0.641 mi., 3383 ft.
Elevation: 9 ft.
Relative: Lower

Site Name : Lineage Logistics | BAKER COLD STORAGE DBA LINEAGE LOGISTICS | 1710 PIER B STREET 1710 PIER B ST LONG BEACH | Long Beach, CA 90813

Database(s) : [BRS, CALEPA SITES - CA, CIWQS - CA, DOCKET, ECHO, FRS, HAZNET - CA, HIST PCS ENF, HIST PCS FACILITY, HWG - CA, ICIS, INACTIVE PCS, MANIFEST EPA, NPDES - CA, PCS ENF, PCS FACILITY, RCRA_NONGEN, RCRA_SQG, RFR - CA, STORMWATER] ***(cont.)***

Envirosite ID: 451263
EPA ID: N/R

RCRA_SQG ***(cont.)***

Treater, Storer or Disposer of HW :	N
Underground Injection Activity :	N
On-site Burner Exemption :	N
Furnace Exemption :	N
Used Oil Fuel Burner :	N
Used Oil Processor :	N
Used Oil Refiner :	N
Used Oil Fuel Marketer to Burner :	N
Used Oil Specification Marketer :	N
Used Oil Transfer Facility :	N
Used Oil Transporter :	N

Historical Generators

Details for this site have been truncated due to the large number of available details for this site within this dataset. For the complete details for this site, contact your Envirosite account representative for a complimentary site report containing all of the details available.

Date Form Received by Agency :	2007-03-01
Facility Name :	J. H. BAXTER
Classification :	Large Quantity Generator
Date Form Received by Agency :	2004-02-27
Facility Name :	J.H. BAXTER & COMPANY
Classification :	Large Quantity Generator
Date Form Received by Agency :	2004-02-27
Facility Name :	J.H. BAXTER & COMPANY
Classification :	Small Quantity Generator
Date Form Received by Agency :	2002-02-25
Facility Name :	J H BAXTER & CO - LONGBEACH
Classification :	Large Quantity Generator
Date Form Received by Agency :	2000-10-12
Facility Name :	J.H. BAXTER & CO. - LONG BEACH PLANT
Classification :	Large Quantity Generator
Date Form Received by Agency :	1999-03-04
Facility Name :	J.H. BAXTER & CO. - LONG BEACH PLANT
Classification :	Large Quantity Generator

Map Id: BO318
Direction: SSW
Distance: 0.641 mi., 3383 ft.
Elevation: 9 ft.
Relative: Lower

Site Name : Lineage Logistics | BAKER COLD STORAGE DBA LINEAGE LOGISTICS | 1710 PIER B STREET 1710 PIER B ST LONG BEACH | Long Beach, CA 90813

Database(s) : [BRS, CALEPA SITES - CA, CIWQS - CA, DOCKET, ECHO, FRS, HAZNET - CA, HIST PCS ENF, HIST PCS FACILITY, HWG - CA, ICIS, INACTIVE PCS, MANIFEST EPA, NPDES - CA, PCS ENF, PCS FACILITY, RCRA_NONGEN, RCRA_SQG, RFR - CA, STORMWATER] ***(cont.)***

Envirosite ID: 451263
EPA ID: N/R

RCRA_SQG ***(cont.)***

Date Form Received by Agency : 1998-01-29
Facility Name : BAXTER J H & CO LONG BEACH TREATING PLT
Classification : Large Quantity Generator

Date Form Received by Agency : 1996-09-01
Facility Name : BAXTER J H & CO LONG BEACH TREATING PLT
Classification : Large Quantity Generator

Date Form Received by Agency : 1996-03-25
Facility Name : J. H. BAXTER & CO.-LONG BEACH
Classification : Large Quantity Generator

Date Form Received by Agency : 1994-03-21
Facility Name : JH BAXTER & CO
Classification : Large Quantity Generator

Hazardous Waste Summary

Waste Code / Name :

F032 - WASTEWATERS, PROCESS RESIDUALS, PRESERVATIVE DRIPPAGE, AND SPENT FORMULATIONS FROM WOOD PRESERVING PROCESSES GENERATED AT PLANTS THAT CURRENTLY USE, OR HAVE PREVIOUSLY USED, CHLOROPHENOLIC FORMULATIONS [EXCEPT POTENTIALLY CROSS-CONTAMINATED WASTES THAT HAVE HAD THE F032 WASTE CODE DELETED IN ACCORDANCE WITH SECTION 261.35 (I.E., THE NEWLY PROMULGATED EQUIPMENT CLEANING OR REPLACEMENT STANDARDS), AND WHERE THE GENERATOR DOES NOT RESUME OR INITIATE USE OF CHLOROPHENOLIC FORMULATIONS]. (THIS LISTING DOES NOT INCLUDE K001 BOTTOM SEDIMENT SLUDGE FROM THE TREATMENT OF WASTEWATER FROM WOOD PRESERVING PROCESSES THAT USE CREOSOTE AND/OR PENTACHLOROPHENOL.)

Notices of Violations Summary

Date of Violation : 1995-07-10
Date Achieved Compliance : 1996-03-22
Regulation Violated : Y
Area of Violation : Generators - General
Enforcement Action : WRITTEN INFORMAL
Enforcement Action Date : 1996-02-09
Enf. Disposition Status : N/R
Enf. Disp. Status Date : N/R
Violation Lead Agency : EPA
Enforcement Lead Agency : EPA
Proposed Penalty Amount : N/R

Map Id: BO318
Direction: SSW
Distance: 0.641 mi., 3383 ft.
Elevation: 9 ft.
Relative: Lower

Site Name : Lineage Logistics | BAKER COLD STORAGE DBA LINEAGE LOGISTICS | 1710 PIER B STREET
1710 PIER B ST
LONG BEACH | Long Beach, CA 90813

Database(s) : [BRS, CALEPA SITES - CA, CIWQS - CA, DOCKET, ECHO, FRS, HAZNET - CA, HIST PCS ENF, HIST PCS FACILITY, HWG - CA, ICIS, INACTIVE PCS, MANIFEST EPA, NPDES - CA, PCS ENF, PCS FACILITY, RCRA_NONGEN, RCRA_SQG, RFR - CA, STORMWATER] ***(cont.)***

Envirosite ID: 451263
EPA ID: N/R

RCRA_SQG ***(cont.)***

Final Penalty Amount :	N/R
Paid Penalty Amount :	N/R
Date of Violation :	1990-06-25
Date Achieved Compliance :	1990-11-20
Regulation Violated :	Y
Area of Violation :	Generators - General
Enforcement Action :	WRITTEN INFORMAL
Enforcement Action Date :	1990-09-25
Enf. Disposition Status :	N/R
Enf. Disp. Status Date :	N/R
Violation Lead Agency :	EPA
Enforcement Lead Agency :	EPA
Proposed Penalty Amount :	N/R
Final Penalty Amount :	N/R
Paid Penalty Amount :	N/R
Date of Violation :	1990-06-25
Date Achieved Compliance :	1990-11-20
Regulation Violated :	Y
Area of Violation :	Transporters - General
Enforcement Action :	WRITTEN INFORMAL
Enforcement Action Date :	1990-09-25
Enf. Disposition Status :	N/R
Enf. Disp. Status Date :	N/R
Violation Lead Agency :	EPA
Enforcement Lead Agency :	EPA
Proposed Penalty Amount :	N/R
Final Penalty Amount :	N/R
Paid Penalty Amount :	N/R

Evaluation Action Summary

Evaluation Date :	2003-11-20
Evaluation :	COMPLIANCE EVALUATION INSPECTION ON-SITE
Area of Violation :	N/R
Date Achieved Compliance :	N/R
Evaluation Lead Agency :	EPA
Evaluation Date :	2003-11-10
Evaluation :	COMPLIANCE EVALUATION INSPECTION ON-SITE
Area of Violation :	N/R
Date Achieved Compliance :	N/R
Evaluation Lead Agency :	State Contractor/Grantee

Map Id: BO318
Direction: SSW
Distance: 0.641 mi., 3383 ft.
Elevation: 9 ft.
Relative: Lower

Site Name : Lineage Logistics | BAKER COLD STORAGE DBA LINEAGE LOGISTICS | 1710 PIER B STREET 1710 PIER B ST LONG BEACH | Long Beach, CA 90813

Database(s) : [BRS, CALEPA SITES - CA, CIWQS - CA, DOCKET, ECHO, FRS, HAZNET - CA, HIST PCS ENF, HIST PCS FACILITY, HWG - CA, ICIS, INACTIVE PCS, MANIFEST EPA, NPDES - CA, PCS ENF, PCS FACILITY, RCRA_NONGEN, RCRA_SQG, RFR - CA, STORMWATER] ***(cont.)***

Envirosite ID: 451263
EPA ID: N/R

RCRA_SQG ***(cont.)***

Evaluation Date :	1995-07-10
Evaluation :	COMPLIANCE EVALUATION INSPECTION ON-SITE
Area of Violation :	Generators - General
Date Achieved Compliance :	1996-03-22
Evaluation Lead Agency :	EPA

Evaluation Date :	1990-06-25
Evaluation :	COMPLIANCE EVALUATION INSPECTION ON-SITE
Area of Violation :	Generators - General
Date Achieved Compliance :	1990-11-20
Evaluation Lead Agency :	EPA

Evaluation Date :	1990-06-25
Evaluation :	COMPLIANCE EVALUATION INSPECTION ON-SITE
Area of Violation :	Transporters - General
Date Achieved Compliance :	1990-11-20
Evaluation Lead Agency :	EPA

RFR - CA

Facility Name :	Lineage Logistics
Facility Address :	1710 Pier B Street, Long Beach, CA 90813
County :	Los Angeles

Effective Date :	2017-09-26
Adoption Date :	N/R
Termination Date :	N/R
Expiration/Review Date :	N/R
NPDES Number :	CAS000001
Order Number :	2014-0057-DWQ
WDID :	4 19NEC003613
SIC/NAICS :	4222
Program :	INDSTW
Regulatory Measure Status :	Active
Regulatory Measure Type :	Storm water industrial
Place/Project Type :	Industrial - Refrigerated Warehousing and Storage
Region :	4
Design Flow :	N/R
Major/Minor :	N/R
Complexity :	N/R
TTWQ :	N/R
Number of Enforcement Actions within Five Years:	N/R
Number of Violations within Five Years:	N/R
Agency :	Lineage Logistics

Map Id: BO318
Direction: SSW
Distance: 0.641 mi., 3383 ft.
Elevation: 9 ft.
Relative: Lower

Site Name : Lineage Logistics | BAKER COLD STORAGE DBA LINEAGE LOGISTICS | 1710 PIER B STREET 1710 PIER B ST LONG BEACH | Long Beach, CA 90813

Database(s) : [BRS, CALEPA SITES - CA, CIWQS - CA, DOCKET, ECHO, FRS, HAZNET - CA, HIST PCS ENF, HIST PCS FACILITY, HWG - CA, ICIS, INACTIVE PCS, MANIFEST EPA, NPDES - CA, PCS ENF, PCS FACILITY, RCRA_NONGEN, RCRA_SQG, RFR - CA, STORMWATER] ***(cont.)***

Envirosite ID: 451263
EPA ID: N/R

RFR - CA ***(cont.)***

Agency Address :	1710 Pier B Street, Long Beach, CA 90813
Latitude :	33.77749
Longitude :	-118.21665
Last Date in Agency List :	2021-07-24

STORMWATER

Facility Name :	J H BAXTER
Facility Address :	1710 PIER B STREET, LONG BEACH, CA 90813
NPDES ID :	CAF001029
Permittee Name :	JH BAXTER
Permit Status :	Expired
Permit Issuing Name :	State
Issued Date :	1997-04-17
Termination Date :	N/R
Effective Date :	1997-04-17
	2002-04-17
EPA Region :	09
SIC Code :	9999
NAICS Code :	N/R
EJ Indexes Above 80th Percentile :	Y
Significant Noncompliance Status :	N/R
Quarters with Noncompliance :	0
Industrial Stormwater Formal Enforcement Actions:	0
Facility Map Flag :	Y
DRF URL :	Click here for hyperlink provided by the agency.
Latitude :	33.77939
Longitude :	-118.2159
Last Date in Agency List :	2021-09-24
Facility Name :	LINEAGE LOGISTICS
Facility Address :	1710 PIER B STREET, LONG BEACH, CA 90813
NPDES ID :	CAZ486744
Permittee Name :	Lineage Logistics
Permit Status :	Expired
Permit Issuing Name :	State
Issued Date :	2017-09-26
Termination Date :	N/R
Effective Date :	2017-09-26
	2020-06-30
EPA Region :	09
SIC Code :	4222

Map Id: BO318
Direction: SSW
Distance: 0.641 mi., 3383 ft.
Elevation: 9 ft.
Relative: Lower

Site Name : Lineage Logistics | BAKER COLD STORAGE DBA LINEAGE LOGISTICS | 1710 PIER B STREET
1710 PIER B ST
LONG BEACH | Long Beach, CA 90813

Database(s) : [BRS, CALEPA SITES - CA, CIWQS - CA, DOCKET, ECHO, FRS, HAZNET - CA, HIST PCS ENF, HIST PCS FACILITY, HWG - CA, ICIS, INACTIVE PCS, MANIFEST EPA, NPDES - CA, PCS ENF, PCS FACILITY, RCRA_NONGEN, RCRA_SQG, RFR - CA, STORMWATER] ***(cont.)***

Envirosite ID: 451263
EPA ID: N/R

STORMWATER ***(cont.)***

NAICS Code :	N/R
EJ Indexes Above 80th Percentile :	Y
Significant Noncompliance Status :	N/R
Quarters with Noncompliance :	0
Industrial Stormwater Formal Enforcement Actions:	0
Facility Map Flag :	Y
DRF URL :	Click here for hyperlink provided by the agency.
Latitude :	33.77749
Longitude :	-118.21665
Last Date in Agency List :	2021-09-24

Map Id: 319
Direction: E
Distance: 0.648 mi., 3425 ft.
Elevation: 10 ft.
Relative: Lower

Site Name : FINE QUALITY METAL FINISHING INC | FINE QUALITY METAL
1640 DAISY AVENUE
LONG BEACH | Long Beach | LONB BEACH, CA

Database(s) : [BRS, CALEPA SITES - CA, CIWQS - CA, ECHO, FRS, HAZNET - CA, HWG - CA, ICIS, INACTIVE PCS, MANIFEST EPA, NPDES - CA, PCS FACILITY, RCRA_LQG, RFR - CA, STORMWATER, SWRCB NON_CASE - CA]

Envirosite ID: 300382
EPA ID: CAR000197533

BRS

Facility Name :	FINE QUALITY METAL FINISHING INC
Facility Address :	1640 DAISY AVENUE, LONG BEACH, CA 90813-1525
County :	LOS ANGELES

Site Details

Date Form Received by Agency :	2020-03-06
EPA ID :	CAR000197533
Mailing Address :	1640 DAISY AVENUE, LONG BEACH, CA 90813-1525
Contact :	JOHN ESFANDI
Contact Address :	1640 DAISY AVENUE, LONG BEACH, CA 90813-1525
Contact Country :	US
Contact Telephone :	562-432-2248

Map Id: 319
Direction: E
Distance: 0.648 mi., 3425 ft.
Elevation: 10 ft.
Relative: Lower

Site Name : FINE QUALITY METAL FINISHING INC | FINE QUALITY METAL
1640 DAISY AVENUE
LONG BEACH | Long Beach | LONB BEACH, CA

Database(s) : [BRS, CALEPA SITES - CA, CIWQS - CA, ECHO, FRS, HAZNET - CA, HWG - CA, ICIS, INACTIVE PCS, MANIFEST EPA, NPDES - CA, PCS FACILITY, RCRA_LQG, RFR - CA, STORMWATER, SWRCB NON_CASE - CA] ***(cont.)***

Envirosite ID: 300382
EPA ID: CAR000197533

BRS ***(cont.)***

Contact Email :	JOHN@FINEQUALITYMETALFINISHING.COM
EPA Region :	09
Land Type :	Private
Source Type :	Annual/Biennial Report updated with Notification
Classification :	Large Quantity Generator

Description :

Handlers that generate 1,000 kg or more of hazardous waste during any calendar month; or generate more than 1 kg of acutely hazardous waste during any calendar month; or generate more than 100 kg of any residue or contaminated soil, waste or other debris resulting from the cleanup of a spill, into or on any land or water, of acutely hazardous waste during any calendar month; or generate 1 kg or less of acutely hazardous waste during any calendar month, and accumulate more than 1 kg of acutely hazardous waste at any time; or generate 100 kg or less of any residue or contaminated soil, waste or other debris resulting from the cleanup of a spill, into or on any land or water, of acutely hazardous waste during any calendar month, and accumulated more than 100 kg of that material at any time.

Last Date in Agency List : 2021-09-03

Owner/Operator Summary

Owner/Operator Name :	FINE QUALITY METAL FINISHING INC
Owner/Operator Address :	1640 DAISY AVENUE, LONG BEACH, CA 90813-1525
Owner/Operator Country :	US
Owner/Operator Telephone :	562-432-2248
Owner/Operator Email :	JOHN@FINEQUALITYMETALFINISHING.COM
Owner/Operator Fax :	N/R
Legal Status :	Private
Owner/Operator Type :	Owner
Owner/Operator Start Date :	1983-03-01
Owner/Operator End Date :	N/R

Owner/Operator Name :	FINE QUALITY METAL FINISHING INC
Owner/Operator Address :	1640 DAISY AVENUE, LONG BEACH, CA 90813-1525
Owner/Operator Country :	US
Owner/Operator Telephone :	562-432-2248
Owner/Operator Email :	JOHN@FINEQUALITYMETALFINISHING.COM
Owner/Operator Fax :	562-432-7146
Legal Status :	Private
Owner/Operator Type :	Operator
Owner/Operator Start Date :	1984-03-01
Owner/Operator End Date :	N/R

Map Id: 319
Direction: E
Distance: 0.648 mi., 3425 ft.
Elevation: 10 ft.
Relative: Lower

Site Name : FINE QUALITY METAL FINISHING INC | FINE QUALITY METAL
1640 DAISY AVENUE
LONG BEACH | Long Beach | LONB BEACH, CA

Database(s) : [BRS, CALEPA SITES - CA, CIWQS - CA, ECHO, FRS, HAZNET - CA, HWG - CA, ICIS, INACTIVE PCS, MANIFEST EPA, NPDES - CA, PCS FACILITY, RCRA_LQG, RFR - CA, STORMWATER, SWRCB NON_CASE - CA] ***(cont.)***

Envirosite ID: 300382
EPA ID: CAR000197533

BRS ***(cont.)***

Waste Activity Monitoring

Report Cycle :	2019
Hazardous Waste Page Number :	1
Hazardous Waste Sub-Page Number :	1
BR Form :	GM
Waste Description :	TOXIC HAZARDOUS WASTE, SOLID, FILTER CAKE GENERATED FROM WASTEWATER TREATMENT SLUDGE, CONTAINS CYANIDE
Primary NAICS :	332813 - Electroplating, Plating, Polishing, Anodizing, and Coloring
Source Code :	G23 - Wastewater treatment (sludge, filter cake, etc., including wastes from treatment before discharge by NPDES or POTW or by UIC disposal)
Form Code :	W506 - Cyanide-bearing sludges (not contaminated soils - W512)
Management Method :	H132 - Landfill or surface impoundment that will be closed as landfill (to include prior treatment and/or stabilization)
Generation Tons :	1.25
Managed Tons :	0
Shipped Tons :	1.25
Received Tons :	0
Receiver ID :	NVT330010000
Receiver State :	NV
Shipper ID :	CAR000197533
Shipper State :	CA
Waste Minimization :	A - Cont. initiative to reduce qty and/or toxicity
Waste Code List :	F006
Waste Code Group :	F006 - WASTEWATER TREATMENT SLUDGES FROM ELECTROPLATING OPERATIONS, EXCEPT FROM THE FOLLOWING PROCESSES: (1) SULFURIC ACID ANODIZING OF ALUMINUM; (2) TIN PLA
Waste Generation Type :	N/R
Report Cycle :	2019
Hazardous Waste Page Number :	2
Hazardous Waste Sub-Page Number :	1
BR Form :	GM
Waste Description :	TOXIC HAZARDOUS WASTE, SOLID, CONTAMINATED PAINT FILTERS GENERATED FROM PAINT BOOTH, CONTAINS ACETONE AND CHROMIUM
Primary NAICS :	332813 - Electroplating, Plating, Polishing, Anodizing, and Coloring
Source Code :	G06 - Painting and coating (manufacturing, building, or maintenance)
Form Code :	W406 - Dried paint (paint chips, filters, air filters, other)

Map Id: 319
Direction: E
Distance: 0.648 mi., 3425 ft.
Elevation: 10 ft.
Relative: Lower

Site Name : FINE QUALITY METAL FINISHING INC | FINE QUALITY METAL
1640 DAISY AVENUE
LONG BEACH | Long Beach | LONB BEACH, CA

Database(s) : [BRS, CALEPA SITES - CA, CIWQS - CA, ECHO, FRS, HAZNET - CA, HWG - CA, ICIS, INACTIVE PCS, MANIFEST EPA, NPDES - CA, PCS FACILITY, RCRA_LQG, RFR - CA, STORMWATER, SWRCB NON_CASE - CA] ***(cont.)***

Envirosite ID: 300382
EPA ID: CAR000197533

BRS ***(cont.)***

Management Method :	H132 - Landfill or surface impoundment that will be closed as landfill (to include prior treatment and/or stabilization)
Generation Tons :	5.47
Managed Tons :	0
Shipped Tons :	5.47
Received Tons :	0
Receiver ID :	NVT330010000
Receiver State :	NV
Shipper ID :	CAR000197533
Shipper State :	CA
Waste Minimization :	A - Cont. initiative to reduce qty and/or toxicity
Waste Code List :	D007
Waste Code Group :	D007 - CHROMIUM
Waste Generation Type :	N/R
Report Cycle :	2019
Hazardous Waste Page Number :	3
Hazardous Waste Sub-Page Number :	1
BR Form :	GM
Waste Description :	TOXIC, CORROSIVE HAZARDOUS WASTE, RINSE WATER CONTAINING CYANIDE
Primary NAICS :	332813 - Electroplating, Plating, Polishing, Anodizing, and Coloring
Source Code :	G01 - Dip, flush or spray rinsing (using solvents to clean or prepare parts or assemblies for further processing - i.e. painting or assembly)
Form Code :	W107 - Aqueous waste containing cyanides (generally caustic)
Management Method :	H070 - Chemical treatment (reduction / destruction / oxidation / precipitation)
Generation Tons :	300.24
Managed Tons :	300.24
Shipped Tons :	0
Received Tons :	0
Receiver ID :	N/R
Receiver State :	N/R
Shipper ID :	N/R
Shipper State :	N/R
Waste Minimization :	A - Cont. initiative to reduce qty and/or toxicity
Waste Code List :	D002
Waste Code Group :	D002 - CORROSIVE WASTE
Waste Generation Type :	N/R
Report Cycle :	2019
Hazardous Waste Page Number :	4

Map Id: 319
Direction: E
Distance: 0.648 mi., 3425 ft.
Elevation: 10 ft.
Relative: Lower

Site Name : FINE QUALITY METAL FINISHING INC | FINE QUALITY METAL
1640 DAISY AVENUE
LONG BEACH | Long Beach | LONB BEACH, CA

Database(s) : [BRS, CALEPA SITES - CA, CIWQS - CA, ECHO, FRS, HAZNET - CA, HWG - CA, ICIS, INACTIVE PCS, MANIFEST EPA, NPDES - CA, PCS FACILITY, RCRA_LQG, RFR - CA, STORMWATER, SWRCB NON_CASE - CA] ***(cont.)***

Envirosite ID: 300382
EPA ID: CAR000197533

BRS ***(cont.)***

Hazardous Waste Sub-Page Number :	1
BR Form :	GM
Waste Description :	TOXIC, FLAMMABLE HAZARDOUS WASTE LIQUID, DISPOSING OF OUT OF DATE AND UNUSED PAINT, CONTAINS CHROMIUM
Primary NAICS :	332813 - Electroplating, Plating, Polishing, Anodizing, and Coloring
Source Code :	G11 - Discarding off-specification, out-of-date, and/or unused chemicals or products
Form Code :	W209 - Paint, ink, lacquer, or varnish (fluid - not dried out or sludge)
Management Method :	H020 - Solvents recovery (distillation, extraction, etc)
Generation Tons :	0.22935
Managed Tons :	0
Shipped Tons :	0.22935
Received Tons :	0
Receiver ID :	FCMEXICO
Receiver State :	FC
Shipper ID :	CAR000197533
Shipper State :	CA
Waste Minimization :	A - Cont. initiative to reduce qty and/or toxicity
Waste Code List :	D001, D007, F003
Waste Code Group :	F003 - THE FOLLOWING SPENT NONHALOGENATED SOLVENTS: XYLENE, ACETONE, ETHYL ACETATE, ETHYL BENZENE, ETHYL ETHER, METHYL ISOBUTYL KETONE, N-BUTYL ALCOHOL, CYCL
Waste Generation Type :	N/R
Report Cycle :	2019
Hazardous Waste Page Number :	4
Hazardous Waste Sub-Page Number :	2
BR Form :	GM
Waste Description :	TOXIC, FLAMMABLE HAZARDOUS WASTE LIQUID, DISPOSING OF OUT OF DATE AND UNUSED PAINT, CONTAINS CHROMIUM
Primary NAICS :	332813 - Electroplating, Plating, Polishing, Anodizing, and Coloring
Source Code :	G11 - Discarding off-specification, out-of-date, and/or unused chemicals or products
Form Code :	W209 - Paint, ink, lacquer, or varnish (fluid - not dried out or sludge)
Management Method :	H061 - Fuel blending prior to energy recovery at another site (waste generated either on-site or received from off-site)

Map Id: 319
Direction: E
Distance: 0.648 mi., 3425 ft.
Elevation: 10 ft.
Relative: Lower

Site Name : FINE QUALITY METAL FINISHING INC | FINE QUALITY METAL
1640 DAISY AVENUE
LONG BEACH | Long Beach | LONB BEACH, CA

Database(s) : [BRS, CALEPA SITES - CA, CIWQS - CA, ECHO, FRS, HAZNET - CA, HWG - CA, ICIS, INACTIVE PCS, MANIFEST EPA, NPDES - CA, PCS FACILITY, RCRA_LQG, RFR - CA, STORMWATER, SWRCB NON_CASE - CA] ***(cont.)***

Envirosite ID: 300382
EPA ID: CAR000197533

BRS ***(cont.)***

Generation Tons :	0.52125
Managed Tons :	0
Shipped Tons :	0.52125
Received Tons :	0
Receiver ID :	ARD981057870
Receiver State :	AR
Shipper ID :	CAR000197533
Shipper State :	CA
Waste Minimization :	A - Cont. initiative to reduce qty and/or toxicity
Waste Code List :	D001, D007, F003
Waste Code Group :	F003 - THE FOLLOWING SPENT NONHALOGENATED SOLVENTS: XYLENE, ACETONE, ETHYL ACETATE, ETHYL BENZENE, ETHYL ETHER, METHYL ISOBUTYL KETONE, N-BUTYL ALCOHOL, CYCL
Waste Generation Type :	N/R
Report Cycle :	2019
Hazardous Waste Page Number :	5
Hazardous Waste Sub-Page Number :	1
BR Form :	GM
Waste Description :	TOXIC, FLAMMABLE HAZARDOUS WASTE, LIQUID. DISPOSING OF OUT OF DATE AND UNUSED PAINT, CONTAINS ACETONE AND CHROMIUM
Primary NAICS :	332813 - Electroplating, Plating, Polishing, Anodizing, and Coloring
Source Code :	G11 - Discarding off-specification, out-of-date, and/or unused chemicals or products
Form Code :	W209 - Paint, ink, lacquer, or varnish (fluid - not dried out or sludge)
Management Method :	H020 - Solvents recovery (distillation, extraction, etc)
Generation Tons :	3.06495
Managed Tons :	0
Shipped Tons :	3.06495
Received Tons :	0
Receiver ID :	FCMEXICO
Receiver State :	FC
Shipper ID :	CAR000197533
Shipper State :	CA
Waste Minimization :	A - Cont. initiative to reduce qty and/or toxicity
Waste Code List :	D001, F003
Waste Code Group :	F003 - THE FOLLOWING SPENT NONHALOGENATED SOLVENTS: XYLENE, ACETONE, ETHYL ACETATE, ETHYL BENZENE, ETHYL ETHER, METHYL ISOBUTYL KETONE, N-BUTYL ALCOHOL, CYCL
Waste Generation Type :	N/R

Map Id: 319
Direction: E
Distance: 0.648 mi., 3425 ft.
Elevation: 10 ft.
Relative: Lower

Site Name : FINE QUALITY METAL FINISHING INC | FINE QUALITY METAL
1640 DAISY AVENUE
LONG BEACH | Long Beach | LONB BEACH, CA

Database(s) : [BRS, CALEPA SITES - CA, CIWQS - CA, ECHO, FRS, HAZNET - CA, HWG - CA, ICIS, INACTIVE PCS, MANIFEST EPA, NPDES - CA, PCS FACILITY, RCRA_LQG, RFR - CA, STORMWATER, SWRCB NON_CASE - CA] ***(cont.)***

Envirosite ID: 300382
EPA ID: CAR000197533

BRS ***(cont.)***

Report Cycle :	2017
Hazardous Waste Page Number :	1
Hazardous Waste Sub-Page Number :	1
BR Form :	GM
Waste Description :	HAZARDOUS WASTE LIQUID CONTAINING EXPIRED CHROMIUM BASE PAINT. FLAMMABLE.
Primary NAICS :	332813 - Electroplating, Plating, Polishing, Anodizing, and Coloring
Source Code :	G11 - Discarding off-specification, out-of-date, and/or unused chemicals or products
Form Code :	W209 - Paint, ink, lacquer, or varnish (fluid - not dried out or sludge)
Management Method :	H061 - Fuel blending prior to energy recovery at another site (waste generated either on-site or received from off-site)
Generation Tons :	0.89655
Managed Tons :	0
Shipped Tons :	0.89655
Received Tons :	0
Receiver ID :	ARD981057870
Receiver State :	AR
Shipper ID :	CAR000197533
Shipper State :	CA
Waste Minimization :	A - Cont. initiative to reduce qty and/or toxicity
Waste Code List :	D001, D007, F003
Waste Code Group :	F003 - THE FOLLOWING SPENT NONHALOGENATED SOLVENTS: XYLENE, ACETONE, ETHYL ACETATE, ETHYL BENZENE, ETHYL ETHER, METHYL ISOBUTYL KETONE, N-BUTYL ALCOHOL, CYCL
Waste Generation Type :	N/R

Report Cycle :	2017
Hazardous Waste Page Number :	2
Hazardous Waste Sub-Page Number :	1
BR Form :	GM
Waste Description :	HAZARDOUS WASTE SOLID TOXIC FILTER CAKE GENERATED FROM ELECTROPLATING OPERATIONS.
Primary NAICS :	332813 - Electroplating, Plating, Polishing, Anodizing, and Coloring
Source Code :	G03 - Plating and phosphating (electro- or non-electroplating or phosphating)

Map Id: 319
Direction: E
Distance: 0.648 mi., 3425 ft.
Elevation: 10 ft.
Relative: Lower

Site Name : FINE QUALITY METAL FINISHING INC | FINE QUALITY METAL
1640 DAISY AVENUE
LONG BEACH | Long Beach | LONB BEACH, CA

Database(s) : [BRS, CALEPA SITES - CA, CIWQS - CA, ECHO, FRS, HAZNET - CA, HWG - CA, ICIS, INACTIVE PCS, MANIFEST EPA, NPDES - CA, PCS FACILITY, RCRA_LQG, RFR - CA, STORMWATER, SWRCB NON_CASE - CA] ***(cont.)***

Envirosite ID: 300382
EPA ID: CAR000197533

BRS ***(cont.)***

Form Code :	W505 - Metal bearing sludges (including plating sludge) not containing cyanides
Management Method :	H132 - Landfill or surface impoundment that will be closed as landfill (to include prior treatment and/or stabilization)
Generation Tons :	1.725
Managed Tons :	0
Shipped Tons :	1.725
Received Tons :	0
Receiver ID :	NVT330010000
Receiver State :	NV
Shipper ID :	CAR000197533
Shipper State :	CA
Waste Minimization :	A - Cont. initiative to reduce qty and/or toxicity
Waste Code List :	F006
Waste Code Group :	F006 - WASTEWATER TREATMENT SLUDGES FROM ELECTROPLATING OPERATIONS, EXCEPT FROM THE FOLLOWING PROCESSES: (1) SULFURIC ACID ANODIZING OF ALUMINUM; (2) TIN PLA
Waste Generation Type :	N/R
Report Cycle :	2017
Hazardous Waste Page Number :	3
Hazardous Waste Sub-Page Number :	1
BR Form :	GM
Waste Description :	HAZARDOUS WASTE SOLID CONTAINING FILTER CAKE GENERATED FROM WASTEWATER TREATMENT SLUDGE TOXIC CONTAINS CHROMIUM.
Primary NAICS :	332813 - Electroplating, Plating, Polishing, Anodizing, and Coloring
Source Code :	G03 - Plating and phosphating (electro- or non-electroplating or phosphating)
Form Code :	W505 - Metal bearing sludges (including plating sludge) not containing cyanides
Management Method :	H132 - Landfill or surface impoundment that will be closed as landfill (to include prior treatment and/or stabilization)
Generation Tons :	4.84
Managed Tons :	0
Shipped Tons :	4.84

Map Id: 319
Direction: E
Distance: 0.648 mi., 3425 ft.
Elevation: 10 ft.
Relative: Lower

Site Name : FINE QUALITY METAL FINISHING INC | FINE QUALITY METAL
1640 DAISY AVENUE
LONG BEACH | Long Beach | LONB BEACH, CA

Database(s) : [BRS, CALEPA SITES - CA, CIWQS - CA, ECHO, FRS, HAZNET - CA, HWG - CA, ICIS, INACTIVE PCS, MANIFEST EPA, NPDES - CA, PCS FACILITY, RCRA_LQG, RFR - CA, STORMWATER, SWRCB NON_CASE - CA] ***(cont.)***

Envirosite ID: 300382
EPA ID: CAR000197533

BRS ***(cont.)***

Received Tons :	0
Receiver ID :	NVT330010000
Receiver State :	NV
Shipper ID :	CAR000197533
Shipper State :	CA
Waste Minimization :	A - Cont. initiative to reduce qty and/or toxicity
Waste Code List :	D007
Waste Code Group :	D007 - CHROMIUM
Waste Generation Type :	N/R

Facility Name :	FINE QUALITY METAL FINISHING, INC.
Facility Address :	1640 DAISY AVENUE, LONG BEACH, CA 90813
County :	LOS ANGELES

Site Details

Date Form Received by Agency :	2010-08-17
EPA ID :	CAL000096550
Mailing Address :	1640 DAISY AVENUE, LONG BEACH, CA 90813
Contact :	JOHN ESFANDI
Contact Address :	1640 DAISY AVENUE, LONG BEACH, CA 90813
Contact Country :	US
Contact Telephone :	562-432-2248
Contact Email :	N/R
EPA Region :	09
Land Type :	Private
Source Type :	Annual/Biennial Report updated with Notification
Classification :	Large Quantity Generator

Description :

Handlers that generate 1,000 kg or more of hazardous waste during any calendar month; or generate more than 1 kg of acutely hazardous waste during any calendar month; or generate more than 100 kg of any residue or contaminated soil, waste or other debris resulting from the cleanup of a spill, into or on any land or water, of acutely hazardous waste during any calendar month; or generate 1 kg or less of acutely hazardous waste during any calendar month, and accumulate more than 1 kg of acutely hazardous waste at any time; or generate 100 kg or less of any residue or contaminated soil, waste or other debris resulting from the cleanup of a spill, into or on any land or water, of acutely hazardous waste during any calendar month, and accumulated more than 100 kg of that material at any time.

Last Date in Agency List : 2021-09-03

Owner/Operator Summary

Owner/Operator Name :	FINE QUALITY METAL FINISHING, INC.
Owner/Operator Address :	N/R

Map Id: 319
Direction: E
Distance: 0.648 mi., 3425 ft.
Elevation: 10 ft.
Relative: Lower

Site Name : FINE QUALITY METAL FINISHING INC | FINE QUALITY METAL
1640 DAISY AVENUE
LONG BEACH | Long Beach | LONB BEACH, CA

Database(s) : [BRS, CALEPA SITES - CA, CIWQS - CA, ECHO, FRS, HAZNET - CA, HWG - CA, ICIS, INACTIVE PCS, MANIFEST EPA, NPDES - CA, PCS FACILITY, RCRA_LQG, RFR - CA, STORMWATER, SWRCB NON_CASE - CA] ***(cont.)***

Envirosite ID: 300382
EPA ID: CAR000197533

BRS ***(cont.)***

Owner/Operator Country :	N/R
Owner/Operator Telephone :	N/R
Owner/Operator Email :	N/R
Owner/Operator Fax :	N/R
Legal Status :	Private
Owner/Operator Type :	Operator
Owner/Operator Start Date :	1984-01-01
Owner/Operator End Date :	N/R

Owner/Operator Name :	FINE QUALITY METAL FINISHING, INC.
Owner/Operator Address :	1640 DAISY AVENUE, LONG BEACH, CA 90813
Owner/Operator Country :	US
Owner/Operator Telephone :	562-432-2248
Owner/Operator Email :	N/R
Owner/Operator Fax :	N/R
Legal Status :	Private
Owner/Operator Type :	Owner
Owner/Operator Start Date :	1983-01-01
Owner/Operator End Date :	N/R

Waste Activity Monitoring

Report Cycle :	2009
Hazardous Waste Page Number :	1
Hazardous Waste Sub-Page Number :	1
BR Form :	GM
Waste Description :	SPENT SOLVENTS FROM PARTS AND MACHINERY CLEANING; IGNITABLE; CONTAINS ACETONE AND XYLENE.
Primary NAICS :	332813 - Electroplating, Plating, Polishing, Anodizing, and Coloring
Source Code :	G09 - Other production or service-related processes from which the waste is a direct outflow or result (specify in comments)
Form Code :	W203 - Concentrated non-halogenated (e.g., non-chlorinated) solvent
Management Method :	H061 - Fuel blending prior to energy recovery at another site (waste generated either on-site or received from off-site)
Generation Tons :	0.6085
Managed Tons :	0
Shipped Tons :	0.6085
Received Tons :	0
Receiver ID :	ARD981057870
Receiver State :	AR
Shipper ID :	CAL000096550

Map Id: 319
Direction: E
Distance: 0.648 mi., 3425 ft.
Elevation: 10 ft.
Relative: Lower

Site Name : FINE QUALITY METAL FINISHING INC | FINE QUALITY METAL
1640 DAISY AVENUE
LONG BEACH | Long Beach | LONB BEACH, CA

Database(s) : [BRS, CALEPA SITES - CA, CIWQS - CA, ECHO, FRS, HAZNET - CA, HWG - CA, ICIS, INACTIVE PCS, MANIFEST EPA, NPDES - CA, PCS FACILITY, RCRA_LQG, RFR - CA, STORMWATER, SWRCB NON_CASE - CA] ***(cont.)***

Envirosite ID: 300382
EPA ID: CAR000197533

BRS ***(cont.)***

Shipper State :	CA
Waste Minimization :	X - No waste minimization efforts were implemented for this waste
Waste Code List :	D001, F003
Waste Code Group :	F003 - THE FOLLOWING SPENT NONHALOGENATED SOLVENTS: XYLENE, ACETONE, ETHYL ACETATE, ETHYL BENZENE, ETHYL ETHER, METHYL ISOBUTYL KETONE, N-BUTYL ALCOHOL, CYCL
Waste Generation Type :	N/R
Report Cycle :	2009
Hazardous Waste Page Number :	2
Hazardous Waste Sub-Page Number :	1
BR Form :	GM
Waste Description :	FILTERCAKE FROM WASTE WATER TREATMENT OF ELECTROPLATING OPERATIONS; TOXIC; CONTAINS CHROMIUM.
Primary NAICS :	332813 - Electroplating, Plating, Polishing, Anodizing, and Coloring
Source Code :	G23 - Wastewater treatment (sludge, filter cake, etc., including wastes from treatment before discharge by NPDES or POTW or by UIC disposal)
Form Code :	W505 - Metal bearing sludges (including plating sludge) not containing cyanides
Management Method :	H132 - Landfill or surface impoundment that will be closed as landfill (to include prior treatment and/or stabilization)
Generation Tons :	3
Managed Tons :	0
Shipped Tons :	3
Received Tons :	0
Receiver ID :	NVT330010000
Receiver State :	NV
Shipper ID :	CAL000096550
Shipper State :	CA
Waste Minimization :	X - No waste minimization efforts were implemented for this waste
Waste Code List :	D007, F006
Waste Code Group :	F006 - WASTEWATER TREATMENT SLUDGES FROM ELECTROPLATING OPERATIONS, EXCEPT FROM THE FOLLOWING PROCESSES: (1) SULFURIC ACID ANODIZING OF ALUMINUM; (2) TIN PLA
Waste Generation Type :	N/R

Map Id: 319
Direction: E
Distance: 0.648 mi., 3425 ft.
Elevation: 10 ft.
Relative: Lower

Site Name : FINE QUALITY METAL FINISHING INC | FINE QUALITY METAL
1640 DAISY AVENUE
LONG BEACH | Long Beach | LONB BEACH, CA

Database(s) : [BRS, CALEPA SITES - CA, CIWQS - CA, ECHO, FRS, HAZNET - CA, HWG - CA, ICIS, INACTIVE PCS, MANIFEST EPA, NPDES - CA, PCS FACILITY, RCRA_LQG, RFR - CA, STORMWATER, SWRCB NON_CASE - CA] ***(cont.)***

Envirosite ID: 300382
EPA ID: CAR000197533

BRS ***(cont.)***

Report Cycle :	2003
Hazardous Waste Page Number :	1
Hazardous Waste Sub-Page Number :	1
BR Form :	GM
Waste Description :	WASTE CORROSIVE LIQUID. HYDROCHLORIC ACID AND WATER. GENERATED FROM PLATING OPERATIONS.
Primary NAICS :	332813 - Electroplating, Plating, Polishing, Anodizing, and Coloring
Source Code :	G03 - Plating and phosphating (electro- or non-electroplating or phosphating)
Form Code :	N/R
Management Method :	N/R
Generation Tons :	20.02
Managed Tons :	0
Shipped Tons :	20.02
Received Tons :	0
Receiver ID :	CAD008488025
Receiver State :	CA
Shipper ID :	CAL000096550
Shipper State :	CA
Waste Minimization :	N/R
Waste Code List :	D002
Waste Code Group :	D002 - CORROSIVE WASTE
Waste Generation Type :	N/R

Report Cycle :	2003
Hazardous Waste Page Number :	2
Hazardous Waste Sub-Page Number :	1
BR Form :	GM
Waste Description :	HAZARDOUS WASTE SOLID. CHROME. FILTERCAKE GENERATED FROM TREATMENT OF WASTEWATER FROM ELECTROPLATING OPERATIONS.
Primary NAICS :	332813 - Electroplating, Plating, Polishing, Anodizing, and Coloring
Source Code :	G23 - Wastewater treatment (sludge, filter cake, etc., including wastes from treatment before discharge by NPDES or POTW or by UIC disposal)
Form Code :	N/R
Management Method :	N/R
Generation Tons :	14.25
Managed Tons :	0
Shipped Tons :	14.25
Received Tons :	0
Receiver ID :	NVT330010000

Map Id: 319
Direction: E
Distance: 0.648 mi., 3425 ft.
Elevation: 10 ft.
Relative: Lower

Site Name : FINE QUALITY METAL FINISHING INC | FINE QUALITY METAL
1640 DAISY AVENUE
LONG BEACH | Long Beach | LONB BEACH, CA

Database(s) : [BRS, CALEPA SITES - CA, CIWQS - CA, ECHO, FRS, HAZNET - CA, HWG - CA, ICIS, INACTIVE PCS, MANIFEST EPA, NPDES - CA, PCS FACILITY, RCRA_LQG, RFR - CA, STORMWATER, SWRCB NON_CASE - CA] ***(cont.)***

Envirosite ID: 300382
EPA ID: CAR000197533

BRS ***(cont.)***

Receiver State :	NV
Shipper ID :	CAL000096550
Shipper State :	CA
Waste Minimization :	N/R
Waste Code List :	D007, F006
Waste Code Group :	F006 - WASTEWATER TREATMENT SLUDGES FROM ELECTROPLATING OPERATIONS, EXCEPT FROM THE FOLLOWING PROCESSES: (1) SULFURIC ACID ANODIZING OF ALUMINUM; (2) TIN PLA
Waste Generation Type :	N/R
Report Cycle :	2001
Hazardous Waste Page Number :	1
Hazardous Waste Sub-Page Number :	1
BR Form :	GM
Waste Description :	WASTEWATER TREATMENT SLUDGES FROM ELECTROPLATING OPERATIONS
Primary NAICS :	332813 - Electroplating, Plating, Polishing, Anodizing, and Coloring
Source Code :	G23 - Wastewater treatment (sludge, filter cake, etc., including wastes from treatment before discharge by NPDES or POTW or by UIC disposal)
Form Code :	W501 - Lime and/or metal hydroxide sludges and solids with no cyanides (not contaminated muds - W512)
Management Method :	H111 - Stabilization or chemical fixation prior to disposal at another site (as the major component of treatment; not H071-H075, H077, or H082)
Generation Tons :	4.8
Managed Tons :	0
Shipped Tons :	4.8
Received Tons :	0
Receiver ID :	CAT080033681
Receiver State :	CA
Shipper ID :	CAL000096550
Shipper State :	CA
Waste Minimization :	N/R
Waste Code List :	D006, D007, F006
Waste Code Group :	F006 - WASTEWATER TREATMENT SLUDGES FROM ELECTROPLATING OPERATIONS, EXCEPT FROM THE FOLLOWING PROCESSES: (1) SULFURIC ACID ANODIZING OF ALUMINUM; (2) TIN PLA
Waste Generation Type :	N/R

Map Id: 319
Direction: E
Distance: 0.648 mi., 3425 ft.
Elevation: 10 ft.
Relative: Lower

Site Name : FINE QUALITY METAL FINISHING INC | FINE QUALITY METAL
1640 DAISY AVENUE
LONG BEACH | Long Beach | LONB BEACH, CA

Database(s) : [BRS, CALEPA SITES - CA, CIWQS - CA, ECHO, FRS, HAZNET - CA, HWG - CA, ICIS, INACTIVE PCS, MANIFEST EPA, NPDES - CA, PCS FACILITY, RCRA_LQG, RFR - CA, STORMWATER, SWRCB NON_CASE - CA] ***(cont.)***

Envirosite ID: 300382
EPA ID: CAR000197533

BRS ***(cont.)***

Report Cycle :	2001
Hazardous Waste Page Number :	1
Hazardous Waste Sub-Page Number :	2
BR Form :	GM
Waste Description :	WASTEWATER TREATMENT SLUDGES FROM ELECTROPLATING OPERATIONS
Primary NAICS :	332813 - Electroplating, Plating, Polishing, Anodizing, and Coloring
Source Code :	G23 - Wastewater treatment (sludge, filter cake, etc., including wastes from treatment before discharge by NPDES or POTW or by UIC disposal)
Form Code :	W501 - Lime and/or metal hydroxide sludges and solids with no cyanides (not contaminated muds - W512)
Management Method :	H111 - Stabilization or chemical fixation prior to disposal at another site (as the major component of treatment; not H071-H075, H077, or H082)
Generation Tons :	3.2
Managed Tons :	0
Shipped Tons :	3.2
Received Tons :	0
Receiver ID :	NVT330010000
Receiver State :	NV
Shipper ID :	CAL000096550
Shipper State :	CA
Waste Minimization :	N/R
Waste Code List :	D006, D007, F006
Waste Code Group :	F006 - WASTEWATER TREATMENT SLUDGES FROM ELECTROPLATING OPERATIONS, EXCEPT FROM THE FOLLOWING PROCESSES: (1) SULFURIC ACID ANODIZING OF ALUMINUM; (2) TIN PLA
Waste Generation Type :	N/R

CALEPA SITES - CA

Facility Name :	FINE QUALITY METAL FINISHING
Facility Address :	1640 DAISY AVE, LONG BEACH, 90813
Site ID :	392689
EI ID :	10152249
EI Description :	Hazardous Waste Onsite Treatment
Latitude :	33.787598
Longitude :	-118.199181
Agency Hyperlink :	Click here for hyperlink provided by the agency.
Last Date in Agency List :	2021-08-26

Map Id: 319
Direction: E
Distance: 0.648 mi., 3425 ft.
Elevation: 10 ft.
Relative: Lower

Site Name : FINE QUALITY METAL FINISHING INC | FINE QUALITY METAL
1640 DAISY AVENUE
LONG BEACH | Long Beach | LONB BEACH, CA

Database(s) : [BRS, CALEPA SITES - CA, CIWQS - CA, ECHO, FRS, HAZNET - CA, HWG - CA, ICIS, INACTIVE PCS, MANIFEST EPA, NPDES - CA, PCS FACILITY, RCRA_LQG, RFR - CA, STORMWATER, SWRCB NON_CASE - CA] ***(cont.)***

Envirosite ID: 300382
EPA ID: CAR000197533

CALEPA SITES - CA ***(cont.)***

Site ID :	392689
EI ID :	10152249
EI Description :	Hazardous Waste Generator
Latitude :	33.787598
Longitude :	-118.199181
Agency Hyperlink :	Click here for hyperlink provided by the agency.
Last Date in Agency List :	2021-08-26

Site ID :	392689
EI ID :	10152249
EI Description :	Hazardous Chemical Management
Latitude :	33.787598
Longitude :	-118.199181
Agency Hyperlink :	Click here for hyperlink provided by the agency.
Last Date in Agency List :	2021-08-26

Site ID :	392689
EI ID :	10152249
EI Description :	Chemical Storage Facilities
Latitude :	33.787598
Longitude :	-118.199181
Agency Hyperlink :	Click here for hyperlink provided by the agency.
Last Date in Agency List :	2021-08-26

Facility Name :	Fine Quality Metal Finishing Inc
Facility Address :	1640 DAISY AVENUE, LONG BEACH, 90813

Site ID :	531986
EI ID :	841581
EI Description :	Industrial Facility Storm Water
Latitude :	33.787596
Longitude :	-118.199182
Agency Hyperlink :	Click here for hyperlink provided by the agency.
Last Date in Agency List :	2021-08-26

Facility Name :	FINE QUALITY METAL FINISHING INC
Facility Address :	1640 DAISY AVE, LONG BEACH, 90813

Site ID :	467986
EI ID :	110055718656
EI Description :	US EPA Air Emission Inventory System (EIS)
Latitude :	33.787590
Longitude :	-118.199180

Map Id: 319
Direction: E
Distance: 0.648 mi., 3425 ft.
Elevation: 10 ft.
Relative: Lower

Site Name : FINE QUALITY METAL FINISHING INC | FINE QUALITY METAL
1640 DAISY AVENUE
LONG BEACH | Long Beach | LONB BEACH, CA

Database(s) : [BRS, CALEPA SITES - CA, CIWQS - CA, ECHO, FRS, HAZNET - CA, HWG - CA, ICIS, INACTIVE PCS, MANIFEST EPA, NPDES - CA, PCS FACILITY, RCRA_LQG, RFR - CA, STORMWATER, SWRCB NON_CASE - CA] ***(cont.)***

Envirosite ID: 300382
EPA ID: CAR000197533

CALEPA SITES - CA ***(cont.)***

Agency Hyperlink :	Click here for hyperlink provided by the agency.
Last Date in Agency List :	2021-08-26

CIWQS - CA

Facility Name :	FINE QUALITY METAL FINISHING INC
Facility Address :	1640 DAISY AVENUE, LONG BEACH, CA 90813
County :	LOS ANGELES
Place ID :	S841581
Agency Name :	FINE QUALITY METAL FINISHING INC
Last Date in Agency List :	2021-09-10

ECHO

Facility Name :	FINE QUALITY METAL FINISHING CO
Facility Address :	1640 DAISY AVE, LONG BEACH, CA 90813
County :	LOS ANGELES
Last Inspection Date :	N/R
Registry ID :	110055718656
FIPS Code :	06037
EPA Region :	09
Inspection Count :	0
Last Inspection Days :	N/R
Informal Count :	0
Last Informal Action Date :	N/R
Formal Action Count :	0
Last Formal Action Date :	N/R
Total Penalties :	0
Penalty Count :	N/R
Last Penalty Date :	N/R
Last Penalty Amount :	N/R
QTRS IN NC :	0
Programs IN SNC :	0
Current Compliance Status :	No Violation Identified
Three-Year Compliance Status :	_____
Collection Method :	ADDRESS MATCHING-HOUSE NUMBER
Reference Point :	CENTER OF A FACILITY OR STATION
Accuracy Meters :	30
Derived Tribes :	N/R
Derived HUC :	18070105
Derived WBD :	N/R
Derived STCTY FIPS :	06037
Derived Zip :	90813
Derived CD113 :	47
Derived CB2010 :	060375754013011

Map Id: 319
Direction: E
Distance: 0.648 mi., 3425 ft.
Elevation: 10 ft.
Relative: Lower

Site Name : FINE QUALITY METAL FINISHING INC | FINE QUALITY METAL
1640 DAISY AVENUE
LONG BEACH | Long Beach | LONB BEACH, CA

Database(s) : [BRS, CALEPA SITES - CA, CIWQS - CA, ECHO, FRS, HAZNET - CA, HWG - CA, ICIS, INACTIVE PCS, MANIFEST EPA, NPDES - CA, PCS FACILITY, RCRA_LQG, RFR - CA, STORMWATER, SWRCB NON_CASE - CA] ***(cont.)***

Envirosite ID: 300382
EPA ID: CAR000197533

ECHO ***(cont.)***

MYRTK Universe :	NNN
NPDES IDs :	CAZ464985
CWA Permit Types :	Minor
CWA Compliance Tracking :	On
CWA NAICS :	N/R
CWA SICS :	3471
CWA Inspection Count :	N/R
CWA Last Inspection Days :	N/R
CWA Informal Count :	N/R
CWA Formal Action Count :	N/R
CWA Last Formal Action Date :	N/R
CWA Penalties :	N/R
CWA Last Penalty Date :	N/R
CWA Last Penalty Amount :	N/R
CWA Quarters IN NC :	0
CWA Current Compliance Status :	No Violation Identified
CWA Current SNC Flag :	N
CWA 13 Quarters Compliance Status :	_____
CWA 13 Quarters Effluent Exceedances:	N/R
CWA Three-Year QNCR Codes :	N/R
DFR URL :	Click here for hyperlink provided by the agency.
Facility SIC :	3471
Facility NAICS :	332813 - Electroplating, Plating, Polishing, Anodizing, and Coloring
Facility Last Inspection EPA Date :	N/R
Facility Last Inspection State Date :	N/R
Facility Last Formal Act EPA Date :	N/R
Facility Last Formal Act State Date :	N/R
Facility Last Informal Act EPA Date :	N/R
Facility Last Informal Act State Date:	N/R
Facility Federal Agency :	N/R
TRI Reporter :	N/R
Facility Imp Water Flag :	Y
Current SNC Flag :	N
Indian County Flag :	N
Federal Flag :	N/R
US Mexico Border Flag :	N
Chesapeak Bay Flag :	N/R
AIR Flag :	N
NPDES Flag :	Y
SDWIS Flag :	N
RCRA Flag :	N
TRI Flag :	N
GHG Flag :	N
Major Flag :	N/R
Active Flag :	Y
NAA Flag :	Y
Latitude :	33.78759
Longitude :	-118.19918
Last Date in Agency List :	2021-08-20

Map Id: 319
Direction: E
Distance: 0.648 mi., 3425 ft.
Elevation: 10 ft.
Relative: Lower

Site Name : FINE QUALITY METAL FINISHING INC | FINE QUALITY METAL
1640 DAISY AVENUE
LONG BEACH | Long Beach | LONB BEACH, CA

Database(s) : [BRS, CALEPA SITES - CA, CIWQS - CA, ECHO, FRS, HAZNET - CA, HWG - CA, ICIS, INACTIVE PCS, MANIFEST EPA, NPDES - CA, PCS FACILITY, RCRA_LQG, RFR - CA, STORMWATER, SWRCB NON_CASE - CA] ***(cont.)***

Envirosite ID: 300382
EPA ID: CAR000197533

ECHO ***(cont.)***

Facility Name :	FINE QUALITY METAL FINISHING INC
Facility Address :	1640 DAISY AVE, LONG BEACH, CA 90813
County :	LOS ANGELES
Last Inspection Date :	N/R
Registry ID :	110055718656
FIPS Code :	06037
EPA Region :	09
Inspection Count :	0
Last Inspection Days :	N/R
Informal Count :	0
Last Informal Action Date :	N/R
Formal Action Count :	0
Last Formal Action Date :	N/R
Total Penalties :	0
Penalty Count :	N/R
Last Penalty Date :	N/R
Last Penalty Amount :	N/R
QTRS IN NC :	0
Programs IN SNC :	0
Current Compliance Status :	No Violation Identified
Three-Year Compliance Status :	_____
Collection Method :	ADDRESS MATCHING-HOUSE NUMBER
Reference Point :	CENTER OF A FACILITY OR STATION
Accuracy Meters :	30
Derived Tribes :	N/R
Derived HUC :	18070105
Derived WBD :	N/R
Derived STCTY FIPS :	06037
Derived Zip :	90813
Derived CD113 :	47
Derived CB2010 :	060375754013011
MYRTK Universe :	NNN
NPDES IDs :	CAZ464985
CWA Permit Types :	Minor
CWA Compliance Tracking :	On
CWA NAICS :	N/R
CWA SICS :	3471
CWA Inspection Count :	N/R
CWA Last Inspection Days :	N/R
CWA Informal Count :	N/R
CWA Formal Action Count :	N/R
CWA Last Formal Action Date :	N/R
CWA Penalties :	N/R
CWA Last Penalty Date :	N/R
CWA Last Penalty Amount :	N/R
CWA Quarters IN NC :	0
CWA Current Compliance Status :	No Violation Identified

Map Id: 319
Direction: E
Distance: 0.648 mi., 3425 ft.
Elevation: 10 ft.
Relative: Lower

Site Name : FINE QUALITY METAL FINISHING INC | FINE QUALITY METAL
1640 DAISY AVENUE
LONG BEACH | Long Beach | LONB BEACH, CA

Database(s) : [BRS, CALEPA SITES - CA, CIWQS - CA, ECHO, FRS, HAZNET - CA, HWG - CA, ICIS, INACTIVE PCS, MANIFEST EPA, NPDES - CA, PCS FACILITY, RCRA_LQG, RFR - CA, STORMWATER, SWRCB NON_CASE - CA] ***(cont.)***

Envirosite ID: 300382
EPA ID: CAR000197533

ECHO ***(cont.)***

CWA Current SNC Flag :	N
CWA 13 Quarters Compliance Status :	_____
CWA 13 Quarters Effluent Exceedances:	N/R
CWA Three-Year QNCR Codes :	N/R
DFR URL :	Click here for hyperlink provided by the agency.
Facility SIC :	3471
Facility NAICS :	332813 - Electroplating, Plating, Polishing, Anodizing, and Coloring
Facility Last Inspection EPA Date :	N/R
Facility Last Inspection State Date :	N/R
Facility Last Formal Act EPA Date :	N/R
Facility Last Formal Act State Date :	N/R
Facility Last Informal Act EPA Date :	N/R
Facility Last Informal Act State Date:	N/R
Facility Federal Agency :	N/R
TRI Reporter :	N/R
Facility Imp Water Flag :	Y
Current SNC Flag :	N
Indian County Flag :	N
Federal Flag :	N/R
US Mexico Border Flag :	N
Chesapeak Bay Flag :	N/R
AIR Flag :	N
NPDES Flag :	Y
SDWIS Flag :	N
RCRA Flag :	N
TRI Flag :	N
GHG Flag :	N
Major Flag :	N/R
Active Flag :	Y
NAA Flag :	Y
Latitude :	33.78759
Longitude :	-118.19918
Last Date in Agency List :	2021-04-16

FRS

Facility Name :	FINE QUALITY METAL
Facility Address :	1640 DAISY AVE, LONG BEACH, CA 90813
County :	N/R

Site Details

Registry ID :	110070291721
FRS Facility URL :	Click here for hyperlink provided by the agency.
Last Date in Agency List :	2021-07-17

Map Id: 319
Direction: E
Distance: 0.648 mi., 3425 ft.
Elevation: 10 ft.
Relative: Lower

Site Name : FINE QUALITY METAL FINISHING INC | FINE QUALITY METAL
1640 DAISY AVENUE
LONG BEACH | Long Beach | LONB BEACH, CA

Database(s) : [BRS, CALEPA SITES - CA, CIWQS - CA, ECHO, FRS, HAZNET - CA, HWG - CA, ICIS, INACTIVE PCS, MANIFEST EPA, NPDES - CA, PCS FACILITY, RCRA_LQG, RFR - CA, STORMWATER, SWRCB NON_CASE - CA] ***(cont.)***

Envirosite ID: 300382
EPA ID: CAR000197533

FRS ***(cont.)***

Source Description
Source Description : OSHA-OIS

FRS Environmental Interest
Source and System ID : OSHA-OIS - 342146917

Facility Name : FINE QUALITY METAL FINISHING INC
Facility Address : 1640 DAISY AVE, LONG BEACH, CA 90813
County : LOS ANGELES

Site Details
Registry ID : 110055718656
FRS Facility URL : Click here for hyperlink provided by the agency.
Last Date in Agency List : 2021-07-17

Source Description
Source Description : The California Environmental Reporting System (CERS) is a statewide web-based user and information exchange system to support over 140,000 regulated businesses and over 130 local agencies in electronically collecting and reporting significant hazardous materials, hazardous waste and compliance and enforcement data as mandated by California law. Under oversight by Cal/EPA, certified local governing agencies (Unified Program Agencies - UPAs) consolidate, coordinate and provide consistent regulatory activities for six state and federal environmental programs.
The California Environmental Protection Agency (CalEPA) has recently implemented a new data warehouse system (nSite). This data warehouse combines and merges facility and site information from five different systems managed within CalEPA. The five systems are: California Environmental Reporting System (CERS), EnviroStor, GeoTracker, California Integrated Water Quality System (CIWQS), and Toxic Release Inventory (TRI).
CEDRI is the EPA Compliance and Emissions Data Reporting Interface and combines data about emissions source tests, continuous emissions monitoring, and compliance and emissions reports.

Map Id: 319
Direction: E
Distance: 0.648 mi., 3425 ft.
Elevation: 10 ft.
Relative: Lower

Site Name : FINE QUALITY METAL FINISHING INC | FINE QUALITY METAL
1640 DAISY AVENUE
LONG BEACH | Long Beach | LONB BEACH, CA

Database(s) : [BRS, CALEPA SITES - CA, CIWQS - CA, ECHO, FRS, HAZNET - CA, HWG - CA, ICIS, INACTIVE PCS, MANIFEST EPA, NPDES - CA, PCS FACILITY, RCRA_LQG, RFR - CA, STORMWATER, SWRCB NON_CASE - CA] ***(cont.)***

Envirosite ID: 300382
EPA ID: CAR000197533

FRS ***(cont.)***

Source Description :

The Emission Inventory System (EIS) maintains an inventory of large stationary sources and voluntarily-reported smaller sources of air point pollution emitters. It contains information about facility sites and their physical location, emission units, emission processes, release points, control approaches, and regulations. Facility inventory data are kept separate from the emissions data and have stable identifiers to improve continuity from year to year and to help identify duplicate or missing facilities.
The NPDES module of the Compliance Information System (ICIS) tracks surface water permits issued under the Clean Water Act. Under NPDES, all facilities that discharge pollutants from any point source into waters of the United States are required to obtain a permit. The permit will likely contain limits on what can be discharged, impose monitoring and reporting requirements, and include other provisions to ensure that the discharge does not adversely affect water quality.
OSHA-OIS

Source Description :

All generators and treatment, storage, and disposal (TSD) facilities who handle hazardous waste are required to report to the EPA Administrator at least once every two years. The data collected is used to create the National Biennial Resource Conservation and Recovery Act (RCRA) Hazardous Waste Report. This data is processed within the RCRA Information (RCRAInfo) database.

FRS Environmental Interest

Source and System ID :

CA-CERS - 10152249
CA-ENVIROVIEW - 116466
EIS - 15767511
ICIS - CAZ464985
OSHA-OIS - 317187680
OSHA-OIS - 340885813
RCRAINFO - CAL000096550
RCRAINFO - CAR000197533
RTR - CEDRI124102

HAZNET - CA

Facility Name : FINE QUALITY METAL FINISHING
Facility Address : 1640 DAISY AVE, LONG BEACH, CA 90813
County : LOS ANGELES

Site Details

Generator EPA ID : CAL000096550
Active : Inactive
Category : STATE

Map Id: 319
Direction: E
Distance: 0.648 mi., 3425 ft.
Elevation: 10 ft.
Relative: Lower

Site Name : FINE QUALITY METAL FINISHING INC | FINE QUALITY METAL
1640 DAISY AVENUE
LONG BEACH | Long Beach | LONB BEACH, CA

Database(s) : [BRS, CALEPA SITES - CA, CIWQS - CA, ECHO, FRS, HAZNET - CA, HWG - CA, ICIS, INACTIVE PCS, MANIFEST EPA, NPDES - CA, PCS FACILITY, RCRA_LQG, RFR - CA, STORMWATER, SWRCB NON_CASE - CA] ***(cont.)***

Envirosite ID: 300382
EPA ID: CAR000197533

HAZNET - CA ***(cont.)***

Facility Types :	N/R
Type :	PERMANENT
Contact Name :	N/R
Contact Phone :	N/R
Facility Mailing Address :	1640 DAISY AVE, LONG BEACH, CA 908130000
Latitude :	33.78730398
Longitude :	-118.19931406
Agency Hyperlink :	Click here for hyperlink provided by the agency.
Last Date in Agency List :	2021-07-08

Waste Generator Details

Details for this site have been truncated due to the large number of available details for this site within this dataset. For the complete details for this site, contact your Envirosite account representative for a complimentary site report containing all of the details available.

State Waste :

2011: 181 - Other inorganic solid waste, 0.025 tons to AZR000501510
2011: 214 - Unspecified solvent mixture, 0.198 tons to ARD981057870
2011: 181 - Other inorganic solid waste, 0.6 tons to NVT330010000
2010: 352 - Other organic solids, 0.045 tons to NVT330010000
2010: 212 - Oxygenated solvents (acetone, butanol, ethyl acetate, etc.), 0.4 tons to ARD981057870
2010: 181 - Other inorganic solid waste, 3.475 tons to NVT330010000
2009: 352 - Other organic solids, 0.025 tons to NVT330010000
2009: 181 - Other inorganic solid waste, 2.95 tons to NVT330010000
2009: 212 - Oxygenated solvents (acetone, butanol, ethyl acetate, etc.), 0.513 tons to ARD981057870
2008: 212 - Oxygenated solvents (acetone, butanol, ethyl acetate, etc.), 0.165 tons to ARD981057870
2008: 352 - Other organic solids, 0.2 tons to NVT330010000
2008: 181 - Other inorganic solid waste, 8.7435 tons to NVT330010000
2007: 343 - Unspecified organic liquid mixture, 0.17 tons to CAD980884183
2007: 181 - Other inorganic solid waste, 6.535 tons to NVT330010000
2006: 181 - Other inorganic solid waste, 2.434 tons to NVT330010000
2006: 181 - Other inorganic solid waste, 1.3 tons to NVT330010000
2005: 181 - Other inorganic solid waste, 2.61 tons to NVT330010000
2005: 181 - Other inorganic solid waste, 4.5 tons to NVT330010000
2004: 181 - Other inorganic solid waste, 6 tons to NVT330010000
2004: 181 - Other inorganic solid waste, 6.75 tons to NVT330010000
2004: 181 - Other inorganic solid waste, 2 tons to NVT330010000
2003: 181 - Other inorganic solid waste, 7.5 tons to NVT330010000
2003: 181 - Other inorganic solid waste, 6.25 tons to NVT330010000
2003: 791 - Liquids with pH <= 2, 20.016 tons to CAD008488025
2002: 181 - Other inorganic solid waste, 3.75 tons to NVT330010000
2002: 181 - Other inorganic solid waste, 1 tons to NVT330010000
2001: 181 - Other inorganic solid waste, 1 tons to NVT330010000

Map Id: 319
Direction: E
Distance: 0.648 mi., 3425 ft.
Elevation: 10 ft.
Relative: Lower

Site Name : FINE QUALITY METAL FINISHING INC | FINE QUALITY METAL
1640 DAISY AVENUE
LONG BEACH | Long Beach | LONB BEACH, CA

Database(s) : [BRS, CALEPA SITES - CA, CIWQS - CA, ECHO, FRS, HAZNET - CA, HWG - CA, ICIS, INACTIVE PCS, MANIFEST EPA, NPDES - CA, PCS FACILITY, RCRA_LQG, RFR - CA, STORMWATER, SWRCB NON_CASE - CA] ***(cont.)***

Envirosite ID: 300382
EPA ID: CAR000197533

HAZNET - CA ***(cont.)***

2001: 171 - Metal sludge (see 121), 4.75 tons to CAT080033681
2001: 181 - Other inorganic solid waste, 2.25 tons to NVT330010000
2000: 171 - Metal sludge (see 121), 12.05 tons to CAT080033681

Facility Name : FINE QUALITY METAL FINISHING INC
Facility Address : 1640 DAISY AVE, LONG BEACH, CA 90813
County : LOS ANGELES

Site Details

Generator EPA ID : CAR000197533
Active : Active
Category : FEDERAL
Facility Types : N/R
Type : PERMANENT
Contact Name : N/R
Contact Phone : N/R
Facility Mailing Address : 1640 DAISY AVE, LONG BEACH, CA 908131525
Latitude : 33.78759300
Longitude : -118.19918250
Agency Hyperlink : Click here for hyperlink provided by the agency.
Last Date in Agency List : 2021-07-08

Waste Generator Details

State Waste :

2019: 181 - Other inorganic solid waste, 1.10000 tons to AZR000520304
2019: 221 - Waste oil and mixed oil, 0.00000 tons to CAT080013352
2019: 291 - Latex waste, 1.12590 tons to AZR000515924
2019: 181 - Other inorganic solid waste, 100.22600 tons to NVT330010000
2019: 214 - Unspecified solvent mixture, 0.45000 tons to ARD981057870
2018: 214 - Unspecified solvent mixture, 1.58400 tons to CAD008364432
2018: 181 - Other inorganic solid waste, 11.84750 tons to NVT330010000
2018: 214 - Unspecified solvent mixture, 1.58400 tons to ARD981057870
2017: 181 - Other inorganic solid waste, 0.4 tons to AZR000515924
2017: 181 - Other inorganic solid waste, 4.915 tons to NVT330010000
2017: 214 - Unspecified solvent mixture, 0.18 tons to ARD981057870
2017: 181 - Other inorganic solid waste, 3.053 tons to AZR000515924
2016: 181 - Other inorganic solid waste, 1.125 tons to AZR000515924
2016: 223 - Unspecified oil-containing waste, 0.1251 tons to AZR000515924
2016: 214 - Unspecified solvent mixture, 0.198 tons to CAD008302903
2016: 214 - Unspecified solvent mixture, 0.198 tons to ARD981057870
2016: 181 - Other inorganic solid waste, 1.45 tons to NVT330010000
2015: 214 - Unspecified solvent mixture, 0.198 tons to ARD981057870

Map Id: 319
Direction: E
Distance: 0.648 mi., 3425 ft.
Elevation: 10 ft.
Relative: Lower

Site Name : FINE QUALITY METAL FINISHING INC | FINE QUALITY METAL
1640 DAISY AVENUE
LONG BEACH | Long Beach | LONB BEACH, CA

Database(s) : [BRS, CALEPA SITES - CA, CIWQS - CA, ECHO, FRS, HAZNET - CA, HWG - CA, ICIS, INACTIVE PCS, MANIFEST EPA, NPDES - CA, PCS FACILITY, RCRA_LQG, RFR - CA, STORMWATER, SWRCB NON_CASE - CA] ***(cont.)***

Envirosite ID: 300382
EPA ID: CAR000197533

HAZNET - CA ***(cont.)***

2015: 212 - Oxygenated solvents (acetone, butanol, ethyl acetate, etc.), 0.5016 tons to CAD008302903
2015: 181 - Other inorganic solid waste, 1.4 tons to AZR000515924
2015: 181 - Other inorganic solid waste, 1.075 tons to NVT330010000
2014: 214 - Unspecified solvent mixture, 0.198 tons to ARD981057870
2014: 212 - Oxygenated solvents (acetone, butanol, ethyl acetate, etc.), 0.9075 tons to ARD981057870
2014: 352 - Other organic solids, 0.139 tons to NVT330010000
2014: 181 - Other inorganic solid waste, 2.91 tons to NVT330010000
2013: 181 - Other inorganic solid waste, 2.3975 tons to NVT330010000
2013: 352 - Other organic solids, 0.291 tons to NVT330010000
2013: 212 - Oxygenated solvents (acetone, butanol, ethyl acetate, etc.), 1.056 tons to ARD981057870
2012: 352 - Other organic solids, 0.23 tons to NVT330010000
2012: 212 - Oxygenated solvents (acetone, butanol, ethyl acetate, etc.), 0.7856 tons to ARD981057870

HWG - CA

Facility Name :	FINE QUALITY METAL FINISHING
Facility Address :	1640 DAISY AVE, LONG BEACH, CA 90813
County :	LOS ANGELES
EPA ID :	CAL000096550
Status :	Inactive
Category :	STATE
Type :	PERMANENT
Facility Type :	N/R
Mailing Address :	1640 DAISY AVE, LONG BEACH, CA 908130000
Owner Name :	FINE QLTY METAL FINISHING INC
Owner Address :	1640 DAISY AVE, LONG BEACH, CA 908131523
Operator Name :	JOHN ESFANDI / GM
Operator Address :	1640 DAISY AVE, LONG BEACH, CA 90813
Latitude :	33.7876
Longitude :	-118.19918

Facility Name :	FINE QUALITY METAL FINISHING INC
Facility Address :	1640 DAISY AVE, LONG BEACH, CA 90813
County :	LOS ANGELES
EPA ID :	CAR000197533
Status :	Active
Category :	FEDERAL
Type :	PERMANENT
Facility Type :	N/R
Mailing Address :	1640 DAISY AVE, LONG BEACH, CA 908131525

Map Id: 319
Direction: E
Distance: 0.648 mi., 3425 ft.
Elevation: 10 ft.
Relative: Lower

Site Name : FINE QUALITY METAL FINISHING INC | FINE QUALITY METAL
1640 DAISY AVENUE
LONG BEACH | Long Beach | LONB BEACH, CA

Database(s) : [BRS, CALEPA SITES - CA, CIWQS - CA, ECHO, FRS, HAZNET - CA, HWG - CA, ICIS, INACTIVE PCS, MANIFEST EPA, NPDES - CA, PCS FACILITY, RCRA_LQG, RFR - CA, STORMWATER, SWRCB NON_CASE - CA] ***(cont.)***

Envirosite ID: 300382
EPA ID: CAR000197533

HWG - CA ***(cont.)***

Owner Name :	FINE QUALITY METAL FINISHING, INC.
Owner Address :	1640 DAISY AVE, LONG BEACH, CA 908131525
Operator Name :	JOHN J ESFANDI
Operator Address :	1640 DAISY AVE, LONG BEACH, CA 908131525
Latitude :	33.787502
Longitude :	-118.199246

ICIS

Facility Name :	FINE QUALITY METAL FINISHING INC
Facility Address :	1640 DAISY AVENUE, LONG BEACH, CA 90813

Site Details

NPDES ID :	CAZ464985
ICIS Facility Interest ID :	3600734265
Facility UIN :	110055718656
Facility Type Code :	Privately Owned Facility
Impaired Waters :	303(D) Listed
Latitude :	33.787596
Longitude :	-118.199182
Last Date in Agency List :	2021-08-17

Facility NAICS

NAICS Code :	N/R
NAICS Description :	N/R

Facility SIC

SIC Code :	3471
SIC Description :	Plating And Polishing

INACTIVE PCS

Issue Date :	2015-11-18
Original Issue Date :	2015-11-18
Effective Date :	2015-11-18
Expiration Date :	2020-06-30
Retirement Date :	N/R
Termination Date :	N/R
Issuing Agency :	CA Waterboards
Agency Type :	State
Activity ID :	3601113640
External Permit Number :	CAZ464985
Facility Type Indicator :	NON-POTW

Map Id: 319
Direction: E
Distance: 0.648 mi., 3425 ft.
Elevation: 10 ft.
Relative: Lower

Site Name : FINE QUALITY METAL FINISHING INC | FINE QUALITY METAL
1640 DAISY AVENUE
LONG BEACH | Long Beach | LONB BEACH, CA

Database(s) : [BRS, CALEPA SITES - CA, CIWQS - CA, ECHO, FRS, HAZNET - CA, HWG - CA, ICIS, INACTIVE PCS, MANIFEST EPA, NPDES - CA, PCS FACILITY, RCRA_LQG, RFR - CA, STORMWATER, SWRCB NON_CASE - CA] ***(cont.)***

Envirosite ID: 300382
EPA ID: CAR000197533

INACTIVE PCS ***(cont.)***

Permit Type :	General Permit Covered Facility-NPDES)
Major Minor Status :	N
Permit Status :	Expired
Total Design Flow Number :	N/R
Actual Average Flow Number :	N/R
State Water Body :	N/R
State Water Body Name :	N/R
Permit Name :	Fine Quality Metal Finishing Inc
Permit Comp Status :	Y
RNC Tracking :	Y
Master External Permit Number :	CAS000001
TMDL Interface :	N/R
EDMR Authorization :	N
Pretreatment Indicator :	N/R
Last Date in Agency List :	2021-08-19

MANIFEST EPA

Manifest Details

Details for this site have been truncated due to the large number of available details for this site within this dataset. For the complete details for this site, contact your Envirosite account representative for a complimentary site report containing all of the details available.

Manifest Number :	015694133FLE
Shipped Date :	2021-03-30
Updated Date :	2021-04-16
Received Date :	2021-03-31
Status :	Signed
Generator ID :	CAR000197533
Generator Name :	FINE QUALITY METAL
Generator Address :	1640 DAISY AVE, LONB BEACH, CA 90813
Generator Mailing :	1640 DAISY AVE, LONB BEACH, CA 90813
Generator Contact :	N/R
Destination ID :	CAD097030993
Destination Name :	US ECOLOGY VERNON INC.
Destination Mailing :	5375 S BOYLE AVE, LOS ANGELES, CA 90058
Destination Address :	5375 S BOYLE AVE, LOS ANGELES, CA 90058
Destination Contact :	N/R
Submission Type :	DataImage5Copy
Origin Type :	Service
Manifest Residue :	N
Rejection :	N
Last Date in Agency List :	2021-09-04

Map Id: 319
Direction: E
Distance: 0.648 mi., 3425 ft.
Elevation: 10 ft.
Relative: Lower

Site Name : FINE QUALITY METAL FINISHING INC | FINE QUALITY METAL
1640 DAISY AVENUE
LONG BEACH | Long Beach | LONB BEACH, CA

Database(s) : [BRS, CALEPA SITES - CA, CIWQS - CA, ECHO, FRS, HAZNET - CA, HWG - CA, ICIS, INACTIVE PCS, MANIFEST EPA, NPDES - CA, PCS FACILITY, RCRA_LQG, RFR - CA, STORMWATER, SWRCB NON_CASE - CA] ***(cont.)***

Envirosite ID: 300382
EPA ID: CAR000197533

MANIFEST EPA ***(cont.)***

Waste Details

Waste Line Number :	1
Is DOT Hazardous :	Y
DOT ID Number :	NA3077
DOT Information :	NA3077, Hazardous waste, solid, n.o.s., 9, PGIII, ERG#171
Non Waste Description :	N/R
Quantity :	1200 Pounds
Quantity Tons, Acute, Non-Acute :	0.6, 0, 0.6
Quantity Kg, Acute, Non-Acute :	0, 544.218
Management Method :	H141 - STORAGE, BULKING AND/OR TRANSFER OFF SITE
Is EPA Waste :	Y
Federal Code :	F006
State Code :	CA - 181

Manifest Details

Manifest Number :	022121294JJK
Shipped Date :	2021-03-03
Updated Date :	2021-03-10
Received Date :	2021-03-08
Status :	Signed
Generator ID :	CAR000197533
Generator Name :	FINE QUALITY METAL FINISHING
Generator Address :	1640 DAISY AVE., LONG BEACH, CA 90813
Generator Mailing :	1640 DAISY AVE., LONG BEACH, CA 90813
Generator Contact :	N/R
Destination ID :	NVT330010000
Destination Name :	US ECOLOGY NEVADA, INC.
Destination Mailing :	HWY 95 11 MILES S. OF BEATTY, BEATTY, NV 89003
Destination Address :	HWY 95 11 MILES S. OF BEATTY, BEATTY, NV 89003
Destination Contact :	N/R
Submission Type :	DataImage5Copy
Origin Type :	Service
Manifest Residue :	N
Rejection :	N
Last Date in Agency List :	2021-09-04

Waste Details

Waste Line Number :	1
Is DOT Hazardous :	Y
DOT ID Number :	NA3077
DOT Information :	NA3077, HAZARDOUS WASTE, SOLID, N.O.S., 9, PG III
Non Waste Description :	N/R
Quantity :	30 Cubic Yards
Quantity Tons, Acute, Non-Acute :	25.199999, 0, 25.199999
Quantity Kg, Acute, Non-Acute :	0, 22857.156

Map Id: 319
Direction: E
Distance: 0.648 mi., 3425 ft.
Elevation: 10 ft.
Relative: Lower

Site Name : FINE QUALITY METAL FINISHING INC | FINE QUALITY METAL
1640 DAISY AVENUE
LONG BEACH | Long Beach | LONB BEACH, CA

Database(s) : [BRS, CALEPA SITES - CA, CIWQS - CA, ECHO, FRS, HAZNET - CA, HWG - CA, ICIS, INACTIVE PCS, MANIFEST EPA, NPDES - CA, PCS FACILITY, RCRA_LQG, RFR - CA, STORMWATER, SWRCB NON_CASE - CA] ***(cont.)***

Envirosite ID: 300382
EPA ID: CAR000197533

MANIFEST EPA ***(cont.)***

Management Method :	H132 - LANDFILL (WITH PRIOR TREATMENT AND/OR STABILIZATION)
Is EPA Waste :	Y
Federal Code :	D005, D007
State Code :	CA - 181

Manifest Details

Manifest Number :	015693916FLE
Shipped Date :	2020-12-23
Updated Date :	2021-01-24
Received Date :	2020-12-30
Status :	Signed
Generator ID :	CAR000197533
Generator Name :	FINE QUALITY METAL FINISHING INC
Generator Address :	1640 DAISY AVENUE, LONG BEACH, CA 90813-1525
Generator Mailing :	1640 DAISY AVENUE, LONG BEACH, CA 90813-1525
Generator Contact :	N/R
Destination ID :	CAD097030993
Destination Name :	US ECOLOGY VERNON INC
Destination Mailing :	5375 SOUTH BOYLE AVENUE CA90058 CA037US 5375, VERNON, CA 90058
Destination Address :	5375 SOUTH BOYLE AVENUE, LOS ANGELES, CA 90058-0000
Destination Contact :	N/R
Submission Type :	DataImage5Copy
Origin Type :	Service
Manifest Residue :	N
Rejection :	N
Last Date in Agency List :	2021-09-04

Waste Details

Waste Line Number :	1
Is DOT Hazardous :	Y
DOT ID Number :	NA3077
DOT Information :	NA3077, Hazardous waste, solid, n.o.s., 9, PGIII, ERG#171
Non Waste Description :	N/R
Quantity :	1000 Pounds
Quantity Tons, Acute, Non-Acute :	0.5, 0, 0.5
Quantity Kg, Acute, Non-Acute :	0, 453.515
Management Method :	H141 - STORAGE, BULKING AND/OR TRANSFER OFF SITE
Is EPA Waste :	Y
Federal Code :	F006
State Code :	CA - 181

Map Id: 319
Direction: E
Distance: 0.648 mi., 3425 ft.
Elevation: 10 ft.
Relative: Lower

Site Name : FINE QUALITY METAL FINISHING INC | FINE QUALITY METAL
1640 DAISY AVENUE
LONG BEACH | Long Beach | LONB BEACH, CA

Database(s) : [BRS, CALEPA SITES - CA, CIWQS - CA, ECHO, FRS, HAZNET - CA, HWG - CA, ICIS, INACTIVE PCS, MANIFEST EPA, NPDES - CA, PCS FACILITY, RCRA_LQG, RFR - CA, STORMWATER, SWRCB NON_CASE - CA] ***(cont.)***

Envirosite ID: 300382
EPA ID: CAR000197533

MANIFEST EPA ***(cont.)***

Manifest Details

Manifest Number :	014869830FLE
Shipped Date :	2020-11-19
Updated Date :	2020-12-19
Received Date :	2020-11-23
Status :	Signed
Generator ID :	CAR000197533
Generator Name :	FINE QUALITY METAL FINISHING INC
Generator Address :	1640 DAISY AVENUE, LONG BEACH, CA 90813-1525
Generator Mailing :	1640 DAISY AVENUE, LONG BEACH, CA 90813-1525
Generator Contact :	N/R
Destination ID :	CAD097030993
Destination Name :	US ECOLOGY VERNON INC
Destination Mailing :	5375 SOUTH BOYLE AVENUE CA90058 CA037US 5375, VERNON, CA 90058
Destination Address :	5375 SOUTH BOYLE AVENUE, LOS ANGELES, CA 90058-0000
Destination Contact :	N/R
Submission Type :	DataImage5Copy
Origin Type :	Service
Manifest Residue :	N
Rejection :	N
Last Date in Agency List :	2021-09-04

Waste Details

Waste Line Number :	1
Is DOT Hazardous :	Y
DOT ID Number :	NA3077
DOT Information :	NA3077, Hazardous waste, solid, n.o.s., 9, PGIII, ERG#171
Non Waste Description :	N/R
Quantity :	1500 Pounds
Quantity Tons, Acute, Non-Acute :	0.75, 0, 0.75
Quantity Kg, Acute, Non-Acute :	0, 680.2725
Management Method :	H141 - STORAGE, BULKING AND/OR TRANSFER OFF SITE
Is EPA Waste :	Y
Federal Code :	F006
State Code :	CA - 181

Manifest Details

Manifest Number :	014869718FLE
Shipped Date :	2020-10-07
Updated Date :	2020-10-29
Received Date :	2020-10-13
Status :	Signed
Generator ID :	CAR000197533
Generator Name :	FINE QUALITY METAL FINISHING INC

Map Id: 319
Direction: E
Distance: 0.648 mi., 3425 ft.
Elevation: 10 ft.
Relative: Lower

Site Name : FINE QUALITY METAL FINISHING INC | FINE QUALITY METAL
1640 DAISY AVENUE
LONG BEACH | Long Beach | LONB BEACH, CA

Database(s) : [BRS, CALEPA SITES - CA, CIWQS - CA, ECHO, FRS, HAZNET - CA, HWG - CA, ICIS, INACTIVE PCS, MANIFEST EPA, NPDES - CA, PCS FACILITY, RCRA_LQG, RFR - CA, STORMWATER, SWRCB NON_CASE - CA] ***(cont.)***

Envirosite ID: 300382
EPA ID: CAR000197533

MANIFEST EPA ***(cont.)***

Generator Address :	1640 DAISY AVENUE, LONG BEACH, CA 90813-1525
Generator Mailing :	1640 DAISY AVENUE, LONG BEACH, CA 90813-1525
Generator Contact :	N/R
Destination ID :	CAD097030993
Destination Name :	US ECOLOGY VERNON INC
Destination Mailing :	5375 SOUTH BOYLE AVENUE CA90058 CA037US 5375, VERNON, CA 90058
Destination Address :	5375 SOUTH BOYLE AVENUE, LOS ANGELES, CA 90058-0000
Destination Contact :	N/R
Submission Type :	DataImage5Copy
Origin Type :	Service
Manifest Residue :	N
Rejection :	N
Last Date in Agency List :	2021-09-04

Waste Details

Waste Line Number :	1
Is DOT Hazardous :	Y
DOT ID Number :	NA3077
DOT Information :	NA3077, Hazardous waste, solid, n.o.s., 9, PGIII, ERG#171
Non Waste Description :	N/R
Quantity :	400 Pounds
Quantity Tons, Acute, Non-Acute :	0.2, 0, 0.2
Quantity Kg, Acute, Non-Acute :	0, 181.406
Management Method :	H141 - STORAGE, BULKING AND/OR TRANSFER OFF SITE
Is EPA Waste :	Y
Federal Code :	F006
State Code :	CA - 181

NPDES - CA

Facility Name :	Fine Quality Metal Finishing Inc
Facility Address :	1640 Daisy Avenue, Long Beach, 90813
County :	Los Angeles
Effective Date :	2015-11-18
Adoption Date :	N/R
Expiration Date :	N/R
Termination Date :	N/R
Order Number :	97-03-DWQ
NPDES Number :	CAS000001
WDID :	4 19NEC001534
RM Status :	Active
Reg Meas ID :	464985
Reg Meas Type :	Enrollee
Program :	Industrial

Map Id: 319
Direction: E
Distance: 0.648 mi., 3425 ft.
Elevation: 10 ft.
Relative: Lower

Site Name : FINE QUALITY METAL FINISHING INC | FINE QUALITY METAL
1640 DAISY AVENUE
LONG BEACH | Long Beach | LONB BEACH, CA

Database(s) : [BRS, CALEPA SITES - CA, CIWQS - CA, ECHO, FRS, HAZNET - CA, HWG - CA, ICIS, INACTIVE PCS, MANIFEST EPA, NPDES - CA, PCS FACILITY, RCRA_LQG, RFR - CA, STORMWATER, SWRCB NON_CASE - CA] ***(cont.)***

Envirosite ID: 300382
EPA ID: CAR000197533

NPDES - CA ***(cont.)***

Facility Place ID :	N/R
Region Code :	4
Discharger ID :	0
Discharger :	Fine Quality Metal Finishing Inc
Discharger Address :	1640 Daisy Avenue, Long Beach, California 90813
Last Date in Agency List :	2021-09-03

PCS FACILITY

Issue Date :	2015-11-18
Original Issue Date :	2015-11-18
Effective Date :	2015-11-18
Expiration Date :	2020-06-30
Retirement Date :	N/R
Termination Date :	N/R
Issuing Agency :	CA Waterboards
Agency Type :	State
Activity ID :	3601113640
External Permit Number :	CAZ464985
Facility Type Indicator :	NON-POTW
Permit Type :	General Permit Covered Facility-NPDES)
Major Minor Status :	N
Permit Status :	Effective
Total Design Flow Number :	N/R
Actual Average Flow Number :	N/R
State Water Body :	N/R
State Water Body Name :	N/R
Permit Name :	Fine Quality Metal Finishing Inc
Permit Comp Status :	Y
RNC Tracking :	Y
Master External Permit Number :	CAS000001
TMDL Interface :	N/R
EDMR Authorization :	N
Pretreatment Indicator :	N/R
Last Date in Agency List :	2020-02-11

RCRA_LQG

Facility Name :	FINE QUALITY METAL FINISHING INC
Facility Address :	1640 DAISY AVENUE, LONG BEACH, CA 90813-1525
County :	LOS ANGELES
Date Form Received by Agency :	2020-03-06
EPA ID :	CAR000197533
Mailing Address :	1640 DAISY AVENUE, LONG BEACH, CA 90813-1525
Contact :	JOHN ESFANDI
Contact Address :	1640 DAISY AVENUE, LONG BEACH, CA 90813-1525
Contact Country :	US

Map Id: 319
Direction: E
Distance: 0.648 mi., 3425 ft.
Elevation: 10 ft.
Relative: Lower

Site Name : FINE QUALITY METAL FINISHING INC | FINE QUALITY METAL
1640 DAISY AVENUE
LONG BEACH | Long Beach | LONB BEACH, CA

Database(s) : [BRS, CALEPA SITES - CA, CIWQS - CA, ECHO, FRS, HAZNET - CA, HWG - CA, ICIS, INACTIVE PCS, MANIFEST EPA, NPDES - CA, PCS FACILITY, RCRA_LQG, RFR - CA, STORMWATER, SWRCB NON_CASE - CA] ***(cont.)***

Envirosite ID: 300382
EPA ID: CAR000197533

RCRA_LQG ***(cont.)***

Contact Telephone :	562-432-2248
Contact Email :	JOHN@FINEQUALITYMETALFINISHING.COM
EPA Region :	09
Land Type :	Private
Source Type :	Annual/Biennial Report updated with Notification
Classification :	Large Quantity Generator

Description :

Handlers that generate 1,000 kg or more of hazardous waste during any calendar month; or generate more than 1 kg of acutely hazardous waste during any calendar month; or generate more than 100 kg of any residue or contaminated soil, waste or other debris resulting from the cleanup of a spill, into or on any land or water, of acutely hazardous waste during any calendar month; or generate 1 kg or less of acutely hazardous waste during any calendar month, and accumulate more than 1 kg of acutely hazardous waste at any time; or generate 100 kg or less of any residue or contaminated soil, waste or other debris resulting from the cleanup of a spill, into or on any land or water, of acutely hazardous waste during any calendar month, and accumulated more than 100 kg of that material at any time.

Last Date in Agency List : 2021-09-03

Owner/Operator Summary

Owner/Operator Name :	FINE QUALITY METAL FINISHING INC
Owner/Operator Address :	1640 DAISY AVENUE, LONG BEACH, CA 90813-1525
Owner/Operator Country :	US
Owner/Operator Telephone :	562-432-2248
Owner/Operator Email :	JOHN@FINEQUALITYMETALFINISHING.COM
Owner/Operator Fax :	N/R
Legal Status :	Private
Owner/Operator Type :	Owner
Owner/Operator Start Date :	1983-03-01
Owner/Operator End Date :	N/R

Owner/Operator Name :	FINE QUALITY METAL FINISHING INC
Owner/Operator Address :	1640 DAISY AVENUE, LONG BEACH, CA 90813-1525
Owner/Operator Country :	US
Owner/Operator Telephone :	562-432-2248
Owner/Operator Email :	JOHN@FINEQUALITYMETALFINISHING.COM
Owner/Operator Fax :	562-432-7146
Legal Status :	Private
Owner/Operator Type :	Operator
Owner/Operator Start Date :	1984-03-01
Owner/Operator End Date :	N/R

Map Id: 319
Direction: E
Distance: 0.648 mi., 3425 ft.
Elevation: 10 ft.
Relative: Lower

Site Name : FINE QUALITY METAL FINISHING INC | FINE QUALITY METAL
1640 DAISY AVENUE
LONG BEACH | Long Beach | LONB BEACH, CA

Database(s) : [BRS, CALEPA SITES - CA, CIWQS - CA, ECHO, FRS, HAZNET - CA, HWG - CA, ICIS, INACTIVE PCS, MANIFEST EPA, NPDES - CA, PCS FACILITY, RCRA_LQG, RFR - CA, STORMWATER, SWRCB NON_CASE - CA] ***(cont.)***

Envirosite ID: 300382
EPA ID: CAR000197533

RCRA_LQG ***(cont.)***

Handler Activities Summary

U.S. Importer of Hazardous Waste :	N
Mixed Waste (Haz. and Radioactive) :	N/R
Recycler of Hazardous Waste :	N
Transporter of Hazardous Waste :	N
Treater, Storer or Disposer of HW :	N
Underground Injection Activity :	N
On-site Burner Exemption :	N
Furnace Exemption :	N
Used Oil Fuel Burner :	N
Used Oil Processor :	N
Used Oil Refiner :	N
Used Oil Fuel Marketer to Burner :	N
Used Oil Specification Marketer :	N
Used Oil Transfer Facility :	N
Used Oil Transporter :	N

Historical Generators

Date Form Received by Agency :	2018-02-27
Facility Name :	FINE QUALITY METAL FINISHING INC
Classification :	Large Quantity Generator
Date Form Received by Agency :	2009-01-06
Facility Name :	FINE QUALITY METAL FINISHING, INC.
Classification :	Large Quantity Generator

Hazardous Waste Summary

Waste Code / Name :	181 - Other inorganic solid waste 214 - Unspecified solvent mixture 711 - Liquids with cyanides > 1000 mg/l D001 - IGNITABLE WASTE D002 - CORROSIVE WASTE D007 - CHROMIUM
Waste Code / Name :	F003 - THE FOLLOWING SPENT NONHALOGENATED SOLVENTS: XYLENE, ACETONE, ETHYL ACETATE, ETHYL BENZENE, ETHYL ETHER, METHYL ISOBUTYL KETONE, N-BUTYL ALCOHOL, CYCLOHEXANONE, AND METHANOL; ALL SPENT SOLVENT MIXTURES/BLENDS CONTAINING, BEFORE USE, ONLY THE ABOVE SPENT NONHALOGENATED SOLVENTS; AND ALL SPENT SOLVENT MIXTURES/BLENDS CONTAINING, BEFORE USE, ONE OR MORE OF THE ABOVE NONHALOGENATED SOLVENTS, AND A TOTAL OF TEN PERCENT OR MORE (BY VOLUME) OF ONE OR MORE OF THOSE SOLVENTS LISTED IN F001, F002, F004, AND F005; AND STILL BOTTOMS FROM THE RECOVERY OF THESE SPENT SOLVENTS AND SPENT SOLVENT MIXTURES.

Map Id: 319
Direction: E
Distance: 0.648 mi., 3425 ft.
Elevation: 10 ft.
Relative: Lower

Site Name : FINE QUALITY METAL FINISHING INC | FINE QUALITY METAL
1640 DAISY AVENUE
LONG BEACH | Long Beach | LONB BEACH, CA

Database(s) : [BRS, CALEPA SITES - CA, CIWQS - CA, ECHO, FRS, HAZNET - CA, HWG - CA, ICIS, INACTIVE PCS, MANIFEST EPA, NPDES - CA, PCS FACILITY, RCRA_LQG, RFR - CA, STORMWATER, SWRCB NON_CASE - CA] ***(cont.)***

Envirosite ID: 300382
EPA ID: CAR000197533

RCRA_LQG ***(cont.)***

F006 - WASTEWATER TREATMENT SLUDGES FROM ELECTROPLATING OPERATIONS, EXCEPT FROM THE FOLLOWING PROCESSES: (1) SULFURIC ACID ANODIZING OF ALUMINUM; (2) TIN PLATING ON CARBON STEEL; (3) ZINC PLATING (SEGREGATED BASIS) ON CARBON STEEL; (4) ALUMINUM OR ZINC-ALUMINUM PLATING ON CARBON STEEL; (5) CLEANING/STRIPPING ASSOCIATED WITH TIN, ZINC, AND ALUMINUM PLATING ON CARBON STEEL; AND (6) CHEMICAL ETCHING AND MILLING OF ALUMINUM.

Notices of Violations Summary
Regulation Violated : N

Facility Name : FINE QUALITY METAL FINISHING, INC.
Facility Address : 1640 DAISY AVENUE, LONG BEACH, CA 90813
County : LOS ANGELES

Date Form Received by Agency : 2010-08-17
EPA ID : CAL000096550
Mailing Address : 1640 DAISY AVENUE, LONG BEACH, CA 90813
Contact : JOHN ESFANDI
Contact Address : 1640 DAISY AVENUE, LONG BEACH, CA 90813
Contact Country : US
Contact Telephone : 562-432-2248
Contact Email : N/R
EPA Region : 09
Land Type : Private
Source Type : Annual/Biennial Report updated with Notification
Classification : Large Quantity Generator

Description :

Handlers that generate 1,000 kg or more of hazardous waste during any calendar month; or generate more than 1 kg of acutely hazardous waste during any calendar month; or generate more than 100 kg of any residue or contaminated soil, waste or other debris resulting from the cleanup of a spill, into or on any land or water, of acutely hazardous waste during any calendar month; or generate 1 kg or less of acutely hazardous waste during any calendar month, and accumulate more than 1 kg of acutely hazardous waste at any time; or generate 100 kg or less of any residue or contaminated soil, waste or other debris resulting from the cleanup of a spill, into or on any land or water, of acutely hazardous waste during any calendar month, and accumulated more than 100 kg of that material at any time.

Last Date in Agency List : 2021-09-03

Map Id: 319
Direction: E
Distance: 0.648 mi., 3425 ft.
Elevation: 10 ft.
Relative: Lower

Site Name : FINE QUALITY METAL FINISHING INC | FINE QUALITY METAL
1640 DAISY AVENUE
LONG BEACH | Long Beach | LONB BEACH, CA

Database(s) : [BRS, CALEPA SITES - CA, CIWQS - CA, ECHO, FRS, HAZNET - CA, HWG - CA, ICIS, INACTIVE PCS, MANIFEST EPA, NPDES - CA, PCS FACILITY, RCRA_LQG, RFR - CA, STORMWATER, SWRCB NON_CASE - CA] ***(cont.)***

Envirosite ID: 300382
EPA ID: CAR000197533

RCRA_LQG ***(cont.)***

Owner/Operator Summary

Owner/Operator Name :	FINE QUALITY METAL FINISHING, INC.
Owner/Operator Address :	N/R
Owner/Operator Country :	N/R
Owner/Operator Telephone :	N/R
Owner/Operator Email :	N/R
Owner/Operator Fax :	N/R
Legal Status :	Private
Owner/Operator Type :	Operator
Owner/Operator Start Date :	1984-01-01
Owner/Operator End Date :	N/R

Owner/Operator Name :	FINE QUALITY METAL FINISHING, INC.
Owner/Operator Address :	1640 DAISY AVENUE, LONG BEACH, CA 90813
Owner/Operator Country :	US
Owner/Operator Telephone :	562-432-2248
Owner/Operator Email :	N/R
Owner/Operator Fax :	N/R
Legal Status :	Private
Owner/Operator Type :	Owner
Owner/Operator Start Date :	1983-01-01
Owner/Operator End Date :	N/R

Handler Activities Summary

U.S. Importer of Hazardous Waste :	N
Mixed Waste (Haz. and Radioactive) :	N
Recycler of Hazardous Waste :	N
Transporter of Hazardous Waste :	N
Treater, Storer or Disposer of HW :	N
Underground Injection Activity :	N
On-site Burner Exemption :	N
Furnace Exemption :	N
Used Oil Fuel Burner :	N
Used Oil Processor :	N
Used Oil Refiner :	N
Used Oil Fuel Marketer to Burner :	N
Used Oil Specification Marketer :	N
Used Oil Transfer Facility :	N
Used Oil Transporter :	N

Historical Generators

Date Form Received by Agency :	2004-02-26
Facility Name :	FINE QUALITY METAL FINISHING
Classification :	Large Quantity Generator

Map Id: 319
Direction: E
Distance: 0.648 mi., 3425 ft.
Elevation: 10 ft.
Relative: Lower

Site Name : FINE QUALITY METAL FINISHING INC | FINE QUALITY METAL
1640 DAISY AVENUE
LONG BEACH | Long Beach | LONB BEACH, CA

Database(s) : [BRS, CALEPA SITES - CA, CIWQS - CA, ECHO, FRS, HAZNET - CA, HWG - CA, ICIS, INACTIVE PCS, MANIFEST EPA, NPDES - CA, PCS FACILITY, RCRA_LQG, RFR - CA, STORMWATER, SWRCB NON_CASE - CA] ***(cont.)***

Envirosite ID: 300382
EPA ID: CAR000197533

RCRA_LQG ***(cont.)***

Date Form Received by Agency :	2004-02-26
Facility Name :	FINE QUALITY METAL FINISHING
Classification :	Small Quantity Generator

Date Form Received by Agency :	2002-02-20
Facility Name :	FINE QUALITY METAL FINISHING
Classification :	Large Quantity Generator

Hazardous Waste Summary

Waste Code / Name :	D001 - IGNITABLE WASTE D007 - CHROMIUM
Waste Code / Name :	F003 - THE FOLLOWING SPENT NONHALOGENATED SOLVENTS: XYLENE, ACETONE, ETHYL ACETATE, ETHYL BENZENE, ETHYL ETHER, METHYL ISOBUTYL KETONE, N-BUTYL ALCOHOL, CYCLOHEXANONE, AND METHANOL; ALL SPENT SOLVENT MIXTURES/BLENDS CONTAINING, BEFORE USE, ONLY THE ABOVE SPENT NONHALOGENATED SOLVENTS; AND ALL SPENT SOLVENT MIXTURES/BLENDS CONTAINING, BEFORE USE, ONE OR MORE OF THE ABOVE NONHALOGENATED SOLVENTS, AND A TOTAL OF TEN PERCENT OR MORE (BY VOLUME) OF ONE OR MORE OF THOSE SOLVENTS LISTED IN F001, F002, F004, AND F005; AND STILL BOTTOMS FROM THE RECOVERY OF THESE SPENT SOLVENTS AND SPENT SOLVENT MIXTURES. F006 - WASTEWATER TREATMENT SLUDGES FROM ELECTROPLATING OPERATIONS, EXCEPT FROM THE FOLLOWING PROCESSES: (1) SULFURIC ACID ANODIZING OF ALUMINUM; (2) TIN PLATING ON CARBON STEEL; (3) ZINC PLATING (SEGREGATED BASIS) ON CARBON STEEL; (4) ALUMINUM OR ZINC-ALUMINUM PLATING ON CARBON STEEL; (5) CLEANING/STRIPPING ASSOCIATED WITH TIN, ZINC, AND ALUMINUM PLATING ON CARBON STEEL; AND (6) CHEMICAL ETCHING AND MILLING OF ALUMINUM.

Notices of Violations Summary

Date of Violation :	2008-10-27
Date Achieved Compliance :	2009-12-30
Regulation Violated :	Y
Area of Violation :	Generators - Pre-transport
Enforcement Action :	WRITTEN INFORMAL
Enforcement Action Date :	2008-12-08
Enf. Disposition Status :	N/R
Enf. Disp. Status Date :	N/R
Violation Lead Agency :	EPA
Enforcement Lead Agency :	EPA
Proposed Penalty Amount :	N/R
Final Penalty Amount :	N/R

Map Id: 319
Direction: E
Distance: 0.648 mi., 3425 ft.
Elevation: 10 ft.
Relative: Lower

Site Name : FINE QUALITY METAL FINISHING INC | FINE QUALITY METAL
1640 DAISY AVENUE
LONG BEACH | Long Beach | LONB BEACH, CA

Database(s) : [BRS, CALEPA SITES - CA, CIWQS - CA, ECHO, FRS, HAZNET - CA, HWG - CA, ICIS, INACTIVE PCS, MANIFEST EPA, NPDES - CA, PCS FACILITY, RCRA_LQG, RFR - CA, STORMWATER, SWRCB NON_CASE - CA] ***(cont.)***

Envirosite ID: 300382
EPA ID: CAR000197533

RCRA_LQG ***(cont.)***

Paid Penalty Amount :	N/R
Date of Violation :	2008-10-27
Date Achieved Compliance :	2009-12-30
Regulation Violated :	Y
Area of Violation :	Generators - Pre-transport
Enforcement Action :	N/R
Enforcement Action Date :	2008-11-17
Enf. Disposition Status :	N/R
Enf. Disp. Status Date :	N/R
Violation Lead Agency :	EPA
Enforcement Lead Agency :	EPA
Proposed Penalty Amount :	N/R
Final Penalty Amount :	N/R
Paid Penalty Amount :	N/R
Date of Violation :	2004-05-12
Date Achieved Compliance :	2005-06-01
Regulation Violated :	Y
Area of Violation :	Generators - General
Enforcement Action :	WRITTEN INFORMAL
Enforcement Action Date :	2004-05-12
Enf. Disposition Status :	N/R
Enf. Disp. Status Date :	N/R
Violation Lead Agency :	State
Enforcement Lead Agency :	State
Proposed Penalty Amount :	N/R
Final Penalty Amount :	N/R
Paid Penalty Amount :	N/R

Evaluation Action Summary

Evaluation Date :	2008-10-27
Evaluation :	COMPLIANCE EVALUATION INSPECTION ON-SITE
Area of Violation :	Generators - Pre-transport
Date Achieved Compliance :	2009-12-30
Evaluation Lead Agency :	EPA
Evaluation Date :	2004-05-12
Evaluation :	COMPLIANCE EVALUATION INSPECTION ON-SITE
Area of Violation :	Generators - General
Date Achieved Compliance :	2005-06-01
Evaluation Lead Agency :	State Contractor/Grantee

Map Id: 319
Direction: E
Distance: 0.648 mi., 3425 ft.
Elevation: 10 ft.
Relative: Lower

Site Name : FINE QUALITY METAL FINISHING INC | FINE QUALITY METAL
1640 DAISY AVENUE
LONG BEACH | Long Beach | LONB BEACH, CA

Database(s) : [BRS, CALEPA SITES - CA, CIWQS - CA, ECHO, FRS, HAZNET - CA, HWG - CA, ICIS, INACTIVE PCS, MANIFEST EPA, NPDES - CA, PCS FACILITY, RCRA_LQG, RFR - CA, STORMWATER, SWRCB NON_CASE - CA] ***(cont.)***

Envirosite ID: 300382
EPA ID: CAR000197533

RFR - CA

Facility Name :	Fine Quality Metal Finishing Inc
Facility Address :	1640 Daisy Avenue, Long Beach, CA 90813
County :	Los Angeles
Effective Date :	2015-11-18
Adoption Date :	N/R
Termination Date :	N/R
Expiration/Review Date :	N/R
NPDES Number :	CAS000001
Order Number :	2014-0057-DWQ
WDID :	4 19NEC001534
SIC/NAICS :	3471
Program :	INDSTW
Regulatory Measure Status :	Active
Regulatory Measure Type :	Storm water industrial
Place/Project Type :	Industrial - Electroplating, Plating, Polishing, Anodizing, and Coloring
Region :	4
Design Flow :	N/R
Major/Minor :	N/R
Complexity :	N/R
TTWQ :	N/R
Number of Enforcement Actions within Five Years:	N/R
Number of Violations within Five Years:	N/R
Agency :	Fine Quality Metal Finishing Inc
Agency Address :	1640 Daisy Avenue, Long Beach, CA 90813
Latitude :	33.787596
Longitude :	-118.199182
Last Date in Agency List :	2021-07-24

STORMWATER

Facility Name :	FINE QUALITY METAL FINISHING INC
Facility Address :	1640 DAISY AVENUE, LONG BEACH, CA 90813
NPDES ID :	CAZ464985
Permittee Name :	Fine Quality Metal Finishing Inc
Permit Status :	Expired
Permit Issuing Name :	State
Issued Date :	2015-11-18
Termination Date :	N/R
Effective Date :	2015-11-18 2020-06-30
EPA Region :	09
SIC Code :	3471
NAICS Code :	N/R
EJ Indexes Above 80th Percentile :	Y

Map Id: 319
Direction: E
Distance: 0.648 mi., 3425 ft.
Elevation: 10 ft.
Relative: Lower

Site Name : FINE QUALITY METAL FINISHING INC | FINE QUALITY METAL
1640 DAISY AVENUE
LONG BEACH | Long Beach | LONB BEACH, CA

Database(s) : [BRS, CALEPA SITES - CA, CIWQS - CA, ECHO, FRS, HAZNET - CA, HWG - CA, ICIS, INACTIVE PCS, MANIFEST EPA, NPDES - CA, PCS FACILITY, RCRA_LQG, RFR - CA, STORMWATER, SWRCB NON_CASE - CA] ***(cont.)***

Envirosite ID: 300382
EPA ID: CAR000197533

STORMWATER ***(cont.)***

Significant Noncompliance Status :	N/R
Quarters with Noncompliance :	0
Industrial Stormwater Formal Enforcement Actions:	0
Facility Map Flag :	Y
DRF URL :	Click here for hyperlink provided by the agency.
Latitude :	33.78759
Longitude :	-118.19918
Last Date in Agency List :	2021-09-24

SWRCB NON_CASE - CA

Facility Name :	Fine Quality Metal Finishing Co
Facility Address :	1640 Daisy Ave, Long Beach, CA 90813
County :	Los Angeles

Site Details

Status Date :	2019-09-23
Status :	Pending Review
Begin Date :	2019-09-23
Global ID :	T10000013478
Site History :	N/R
RB Case Number :	N/R
Potential Media Affected :	N/R
Potential Contaminants of Concern :	N/R
Local Agency :	N/R
Local Case Number :	N/R
Lead Agency :	LOS ANGELES RWQCB (REGION 4)
File Location :	N/R
CUF Case :	NO
Caseworker :	EHW
Case Type :	Non-Case Information
How Discovered :	N/R
How Discovered Description :	N/R
Stop Method :	N/R
Stop Description :	N/R
Calwater Watershed Name :	Los Angeles River - Los Angeles (412.10)
DWR Groundwater Subbasin Name :	Coastal Plain Of Los Angeles - West Coast (4-011.03)
Disadvantaged Community :	Severely Disadvantaged Community
Latitude :	33.78759
Longitude :	-118.19918
Agency URL :	Click here for hyperlink provided by the agency.
Last Date in Agency List :	2021-09-08

Map Id: 319
Direction: E
Distance: 0.648 mi., 3425 ft.
Elevation: 10 ft.
Relative: Lower

Site Name : FINE QUALITY METAL FINISHING INC | FINE QUALITY METAL
1640 DAISY AVENUE
LONG BEACH | Long Beach | LONB BEACH, CA

Database(s) : [BRS, CALEPA SITES - CA, CIWQS - CA, ECHO, FRS, HAZNET - CA, HWG - CA, ICIS, INACTIVE PCS, MANIFEST EPA, NPDES - CA, PCS FACILITY, RCRA_LQG, RFR - CA, STORMWATER, SWRCB NON_CASE - CA] ***(cont.)***

Envirosite ID: 300382
EPA ID: CAR000197533

SWRCB NON_CASE - CA ***(cont.)***

Contacts Summary

Global ID :	T10000013478
Contact Name :	EMILY WONG
Contact Type :	Regional Board Caseworker
Organization Name :	LOS ANGELES RWQCB (REGION 4)
Address :	320 W. 4TH ST., SUITE 200
City :	LOS ANGELES
Phone Number :	N/R
Email :	emily.wong@waterboards.ca.gov

Regulatory Activities

Date :	2020-11-20
Global ID :	T10000013478
Action Type :	RESPONSE
Action :	Preliminary Site Assessment Workplan
Date :	2020-10-06
Global ID :	T10000013478
Action Type :	ENFORCEMENT
Action :	13267 Requirement
Date :	2020-08-31
Global ID :	T10000013478
Action Type :	RESPONSE
Action :	Preliminary Site Assessment Workplan
Date :	2020-06-24
Global ID :	T10000013478
Action Type :	ENFORCEMENT
Action :	13267 Requirement
Date :	2020-06-01
Global ID :	T10000013478
Action Type :	RESPONSE
Action :	Soil and Water Investigation Workplan
Date :	2020-03-31
Global ID :	T10000013478
Action Type :	RESPONSE
Action :	Questionnaire Response

Map Id: 319
Direction: E
Distance: 0.648 mi., 3425 ft.
Elevation: 10 ft.
Relative: Lower

Site Name : FINE QUALITY METAL FINISHING INC | FINE QUALITY METAL
1640 DAISY AVENUE
LONG BEACH | Long Beach | LONB BEACH, CA

Database(s) : [BRS, CALEPA SITES - CA, CIWQS - CA, ECHO, FRS, HAZNET - CA, HWG - CA, ICIS, INACTIVE PCS, MANIFEST EPA, NPDES - CA, PCS FACILITY, RCRA_LQG, RFR - CA, STORMWATER, SWRCB NON_CASE - CA] ***(cont.)***

Envirosite ID: 300382
EPA ID: CAR000197533

SWRCB NON_CASE - CA ***(cont.)***

Date :	2019-10-25
Global ID :	T10000013478
Action Type :	ENFORCEMENT
Action :	PFAS Order - #WQ 2019-0045-DWQ

Status History

Status Date :	2019-09-23
Global ID :	T10000013478
Status :	Pending Review

Status Date :	2019-09-23
Global ID :	T10000013478
Status :	Open - Case Begin Date

Map Id: BO320
Direction: SSW
Distance: 0.655 mi., 3461 ft.
Elevation: 13 ft.
Relative: Higher

Site Name : EDISON/LONG BEACH III MGP | Southern Caliornia Edison - SCE- Long Beach MGP III
LG BCH HARBOR AREA, 8TH ST INT. W/EDISON | LG BCH HARBOR AREA
LONG BEACH, CA 90802

Database(s) : [ENVIROSTOR - CA, FA - CA, FRS, VCP - CA]

Envirosite ID: 253233
EPA ID: N/R

ENVIROSTOR - CA

Facility Name :	EDISON/LONG BEACH III MGP
Facility Address :	LG BCH HARBOR AREA, 8TH ST INT.W/EDISON, LONG BEACH, CA 90802
County :	LOS ANGELES

Site Details

Cleanup Date :	2004-09-23
Cleanup Status :	Certified / Operation & Maintenance
Site Type :	Voluntary Cleanup
Site Type Detailed :	Voluntary Cleanup
Acreage :	5
APN :	NONE SPECIFIED
National Priorities List :	NO

Map Id: BO320
Direction: SSW
Distance: 0.655 mi., 3461 ft.
Elevation: 13 ft.
Relative: Higher

Site Name : EDISON/LONG BEACH III MGP | Southern Caliornia Edison - SCE- Long Beach MGP III
LG BCH HARBOR AREA, 8TH ST INT. W/EDISON | LG BCH HARBOR AREA
LONG BEACH, CA 90802

Database(s) : [ENVIROSTOR - CA, FA - CA, FRS, VCP - CA] ***(cont.)***

Envirosite ID: 253233
EPA ID: N/R

ENVIROSTOR - CA ***(cont.)***

Regulatory Agencies Involved :	DTSC - Site Cleanup Program
Lead Agency :	DTSC - Site Cleanup Program
Project Manager :	Chand Sultana
Supervisor :	Allan Plaza
Office :	Cleanup Chatsworth
Envirostor ID :	19490233
Site Code :	400448
Assembly :	70
Senate :	33
Congressional District :	47
Special Program :	Voluntary Cleanup Program
Past Uses :	MANUFACTURED GAS PLANT
Potential COC :	Lead; TPH-MOTOR OIL; Arsenic
Confirmed COC :	Lead; TPH-MOTOR OIL; Arsenic
Potential Media Affected :	Soil
Restricted Use :	NO
Site Management Req :	N/R
Funding :	Responsible Party
Latitude :	33.779444
Longitude :	-118.216944
Agency Hyperlink :	Click here for hyperlink provided by the agency.
Last Date in Agency List :	2021-08-11

Alias Details

Alias :	110033618832
Alias Type :	EPA (FRS #)
Alias :	19490233
Alias Type :	Envirostor ID Number
Alias :	400448
Alias Type :	Project Code (Site Code)
Alias :	BOOK 7436, PAGE 15, PACEL 900, L.A.
Alias Type :	Alternate Name
Alias :	SO. CAL EDISON LONG BEACH TOWN GAS PLANT
Alias Type :	Alternate Name
Alias :	TOWN GAS PLANT LONG BEACH III
Alias Type :	Alternate Name

Map Id: BO320
Direction: SSW
Distance: 0.655 mi., 3461 ft.
Elevation: 13 ft.
Relative: Higher

Site Name : EDISON/LONG BEACH III MGP | Southern Caliornia Edison - SCE- Long Beach MGP III
LG BCH HARBOR AREA, 8TH ST INT. W/EDISON | LG BCH HARBOR AREA
LONG BEACH, CA 90802

Database(s) : [ENVIROSTOR - CA, FA - CA, FRS, VCP - CA] ***(cont.)***

Envirosite ID: 253233
EPA ID: N/R

ENVIROSTOR - CA ***(cont.)***

Completed Activities

Completed Date :	2021-06-07
Area Name :	PROJECT WIDE
Sub Area Name :	N/R
Document Type :	Land Use Restriction Monitoring Report
Comments :	N/R
Completed Date :	2019-12-02
Area Name :	PROJECT WIDE
Sub Area Name :	N/R
Document Type :	* Land Use Restriction Monitoring Report
Comments :	N/R
Completed Date :	2018-07-05
Area Name :	PROJECT WIDE
Sub Area Name :	N/R
Document Type :	* Land Use Restriction Monitoring Report
Comments :	completed
Completed Date :	2018-01-04
Area Name :	PROJECT WIDE
Sub Area Name :	N/R
Document Type :	5 Year Review Reports
Comments :	Long Beach III MGP 5 Year Review conducted
Completed Date :	2017-06-15
Area Name :	PROJECT WIDE
Sub Area Name :	N/R
Document Type :	* Land Use Restriction Monitoring Report
Comments :	Annual Inspection Report Received and Approved. No changes in land use.
Completed Date :	2016-10-31
Area Name :	PROJECT WIDE
Sub Area Name :	N/R
Document Type :	Correspondence
Comments :	Annual Cost Estimate Letter FY 16-17
Completed Date :	2016-05-18
Area Name :	PROJECT WIDE
Sub Area Name :	N/R
Document Type :	* Land Use Restriction Monitoring Report
Comments :	Annual Status Report reviewed and approved

Map Id: BO320
Direction: SSW
Distance: 0.655 mi., 3461 ft.
Elevation: 13 ft.
Relative: Higher

Site Name : EDISON/LONG BEACH III MGP | Southern Caliornia Edison - SCE- Long Beach MGP III
LG BCH HARBOR AREA, 8TH ST INT. W/EDISON | LG BCH HARBOR AREA
LONG BEACH, CA 90802

Database(s) : [ENVIROSTOR - CA, FA - CA, FRS, VCP - CA] ***(cont.)***

Envirosite ID: 253233
EPA ID: N/R

ENVIROSTOR - CA ***(cont.)***

Completed Date : 2015-10-20
Area Name : PROJECT WIDE
Sub Area Name : N/R
Document Type : Annual Oversight Cost Estimate
Comments : Annual Cost Estimate Letter

Completed Date : 2015-06-25
Area Name : PROJECT WIDE
Sub Area Name : N/R
Document Type : * Land Use Restriction Monitoring Report
Comments : Annual status report submitted and approved

Completed Date : 2014-09-09
Area Name : PROJECT WIDE
Sub Area Name : N/R
Document Type : Correspondence
Comments : N/R

Completed Date : 2014-08-21
Area Name : PROJECT WIDE
Sub Area Name : N/R
Document Type : * Land Use Restriction Monitoring Report
Comments : N/R

Completed Date : 2013-11-04
Area Name : PROJECT WIDE
Sub Area Name : N/R
Document Type : Correspondence
Comments : N/R

Completed Date : 2013-06-17
Area Name : PROJECT WIDE
Sub Area Name : N/R
Document Type : 5 Year Review Reports
Comments : Long Beach III MGP 5 Year Review conducted

Completed Date : 2013-05-07
Area Name : PROJECT WIDE
Sub Area Name : N/R
Document Type : * Land Use Restriction Monitoring Report
Comments : N/R

Completed Date : 2012-05-24
Area Name : PROJECT WIDE
Sub Area Name : N/R

Map Id: BO320
Direction: SSW
Distance: 0.655 mi., 3461 ft.
Elevation: 13 ft.
Relative: Higher

Site Name : EDISON/LONG BEACH III MGP | Southern Caliornia Edison - SCE- Long Beach MGP III
LG BCH HARBOR AREA, 8TH ST INT. W/EDISON | LG BCH HARBOR AREA
LONG BEACH, CA 90802

Database(s) : [ENVIROSTOR - CA, FA - CA, FRS, VCP - CA] ***(cont.)***

Envirosite ID: 253233
EPA ID: N/R

ENVIROSTOR - CA ***(cont.)***

Document Type : * Land Use Restriction Monitoring Report
Comments : Annual inspection report reviewed and approved

Completed Date : 2011-05-23
Area Name : PROJECT WIDE
Sub Area Name : N/R
Document Type : * Land Use Restriction Monitoring Report
Comments : N/R

Completed Date : 2010-05-25
Area Name : PROJECT WIDE
Sub Area Name : N/R
Document Type : * Land Use Restriction Monitoring Report
Comments : Annual Inspection report submitted and approved

Completed Date : 2009-05-04
Area Name : PROJECT WIDE
Sub Area Name : N/R
Document Type : Operation and Maintenance Report

Comments : Annual Status Report for the Former Long Beach III MGP site submitted and approved by DTSC.

Completed Date : 2008-06-06
Area Name : PROJECT WIDE
Sub Area Name : N/R
Document Type : Operation and Maintenance Report

Comments : Annual status report submitted indicates that there was no change in land use and that the ashphalt cover remains intact.

Completed Date : 2007-05-09
Area Name : PROJECT WIDE
Sub Area Name : N/R
Document Type : Operation and Maintenance Report

Comments : Annual Status report submitted to DTSC. Annual report indicates that the end land use has not changed and that the asphalt cap has been well maintained.

Completed Date : 2006-05-07
Area Name : PROJECT WIDE
Sub Area Name : N/R
Document Type : Operation and Maintenance Report

Map Id: BO320
Direction: SSW
Distance: 0.655 mi., 3461 ft.
Elevation: 13 ft.
Relative: Higher

Site Name : EDISON/LONG BEACH III MGP | Southern Caliornia Edison - SCE- Long Beach MGP III
LG BCH HARBOR AREA, 8TH ST INT. W/EDISON | LG BCH HARBOR AREA
LONG BEACH, CA 90802

Database(s) : [ENVIROSTOR - CA, FA - CA, FRS, VCP - CA] ***(cont.)***

Envirosite ID: 253233
EPA ID: N/R

ENVIROSTOR - CA ***(cont.)***

Comments : Annual Status report submitted to DTSC. Report indicates that there has been no change in land use and asphalt cap is well maintained.

Completed Date : 2005-05-06
Area Name : PROJECT WIDE
Sub Area Name : N/R
Document Type : Operation and Maintenance Report

Comments : Annual Status report submitted to DTSC indicating that there has been no change in land use and asphalt cap has been maintained.

Completed Date : 2004-09-23
Area Name : PROJECT WIDE
Sub Area Name : N/R
Document Type : Deed/LUR Enforcement & Implementation Plan
Comments : Signed Deed Restriction lodged with county.

Completed Date : 2002-12-30
Area Name : PROJECT WIDE
Sub Area Name : N/R
Document Type : CEQA - Notice of Exemption

Comments : Public Comment Period completed. Notice of Exemption finalized and submitted to the State Clearinghouse. DTSC issues concurrence letter for the remedy which is to deed restrict the property. CEQA Notice of Exemption finalized and sent to State Clearinghouse.

Completed Date : 2002-12-27
Area Name : PROJECT WIDE
Sub Area Name : N/R
Document Type : Removal Action Workplan
Comments : N/R

Completed Date : 2001-12-19
Area Name : PROJECT WIDE
Sub Area Name : N/R
Document Type : Site Characterization Workplan
Comments : Additional Soil Sampling Workplan finalized

Completed Date : 2000-06-30
Area Name : PROJECT WIDE
Sub Area Name : N/R
Document Type : Remedial Investigation / Feasibility Study

Map Id: BO320
Direction: SSW
Distance: 0.655 mi., 3461 ft.
Elevation: 13 ft.
Relative: Higher

Site Name : EDISON/LONG BEACH III MGP | Southern Caliornia Edison - SCE- Long Beach MGP III
LG BCH HARBOR AREA, 8TH ST INT. W/EDISON | LG BCH HARBOR AREA
LONG BEACH, CA 90802

Database(s) : [ENVIROSTOR - CA, FA - CA, FRS, VCP - CA] ***(cont.)***

Envirosite ID: 253233
EPA ID: N/R

ENVIROSTOR - CA ***(cont.)***

Comments : DTSC approves the Feasibility Study for the site. DTSC issues comments on the revised Health Risk Assessment.

Completed Date : 1999-01-04
Area Name : PROJECT WIDE
Sub Area Name : N/R
Document Type : Amendment - Order/Agreement

Comments : Transition to Chapter 6.5 - Amendment to the Existing Consent Order, Docket No. HSA 95/96-047 signed by RPs. John Fielder: 12/11/98 & Robert G. Vogel: 12/21/98.

Completed Date : 1996-05-20
Area Name : PROJECT WIDE
Sub Area Name : N/R
Document Type : Amendment - Order/Agreement

Comments : DTSC executes a Consent Order with Southern California Edison and Southern California Gas to complete an RI/FS for the site.

Completed Date : 1995-02-02
Area Name : PROJECT WIDE
Sub Area Name : N/R
Document Type : Preliminary Endangerment Assessment Report

Comments : DTSC reviewed and approved the PEA Report prepared for the Long Beach III site. DTSC recommended that further action is required on the site.

Completed Date : 1994-05-10
Area Name : PROJECT WIDE
Sub Area Name : N/R
Document Type : Standard Voluntary Agreement

Comments : DTSC enters into a Voluntary Cleanup Agreement with Southern California Edison to conduct a Preliminary Endangerment Assessment.

Future Activities
Area Name : PROJECT WIDE
Sub Area Name : N/R
Document Type : 5 Year Review Reports
Due Date : 2028

Area Name : PROJECT WIDE
Sub Area Name : N/R

Map Id: BO320
Direction: SSW
Distance: 0.655 mi., 3461 ft.
Elevation: 13 ft.
Relative: Higher

Site Name : EDISON/LONG BEACH III MGP | Southern Caliornia Edison - SCE- Long Beach MGP III
LG BCH HARBOR AREA, 8TH ST INT. W/EDISON | LG BCH HARBOR AREA
LONG BEACH, CA 90802

Database(s) : [ENVIROSTOR - CA, FA - CA, FRS, VCP - CA] ***(cont.)***

Envirosite ID: 253233
EPA ID: N/R

ENVIROSTOR - CA ***(cont.)***

Document Type :	5 Year Review Reports
Due Date :	2023

Scheduled Activites

Due Date :	N/R
Revised Date :	N/R
Area Name :	N/R
Sub Area Name :	N/R
Document Type :	N/R

FA - CA

Facility Name :	Southern Caliornia Edison - SCE- Long Beach MGP III
Facility Address :	LG BCH HARBOR AREA, 8TH ST INT.W/EDISON, LONG BEACH, CA 90802
County :	LOS ANGELES

Site Details

Date Entered :	2019-04-05
Envirostor ID Number :	19490233
EPA ID :	N/R
Authorization Type :	Cleanup
Closure Mechanism Type :	N/R
Closure Mechanism Date :	N/R
Closure Mechanism Renewal Date :	N/R
Closure Mechanism Provider :	N/R
Closure Amount :	N/R
Postclosure Mechanism Type :	N/R
Postclosure Date of Mechanism :	N/R
Postclosure Renewal Date :	N/R
Postclosure Mechanism Provider :	N/R
Postclosure Amount :	N/R
O&M Mechanism Type :	Financial Test
O&M Mechanism Date :	2021-03-18
O&M Mechanism Renewal Date :	2022-03-30
O&M Mechanism Provider :	Southern California Edison Co.
O&M Amount :	$58,013.00
Corrective Action Mechanism Type :	N/R
Corrective Action Mechanism Date :	N/R
Corrective Action Mechanism Renewal Date:	N/R
Corrective Action Mechanism Provider:	N/R
Corrective Action Amount :	N/R
Sudden Mechanism Type :	N/R
Sudden Mechanism Date :	N/R
Sudden Mechanism Renewal Date :	N/R
Sudden Mechanism Provider :	N/R
Sudden Amount :	N/R
Non-Sudden Mechanism Type :	N/R

Map Id: BO320
Direction: SSW
Distance: 0.655 mi., 3461 ft.
Elevation: 13 ft.
Relative: Higher

Site Name : EDISON/LONG BEACH III MGP | Southern Caliornia Edison - SCE- Long Beach MGP III
LG BCH HARBOR AREA, 8TH ST INT. W/EDISON | LG BCH HARBOR AREA
LONG BEACH, CA 90802

Database(s) : [ENVIROSTOR - CA, FA - CA, FRS, VCP - CA] ***(cont.)***

Envirosite ID: 253233
EPA ID: N/R

FA - CA ***(cont.)***

Non-Sudden Mechanism Date :	N/R
Non-Sudden Mechanism Renewal Date :	N/R
Non-Sudden Mechanism Provider :	N/R
Non-Sudden Amount :	N/R
Comments :	N/R
Last Date in Agency List :	2021-09-02

FRS

Facility Name :	EDISON/LONG BEACH III MGP
Facility Address :	LG BCH HARBOR AREA, LONG BEACH, CA 90802
County :	LOS ANGELES

Site Details

Registry ID :	110033618832
FRS Facility URL :	Click here for hyperlink provided by the agency.
Last Date in Agency List :	2021-07-17

Source Description

Source Description :

DTSC EnviroStor is an online search and Geographic Information System (GIS) tool for identifying sites that have known contamination or sites for which there may be reasons to investigate further. The EnviroStor database includes the following site types: Federal Superfund sites (National Priorities List (NPL)); State Response, including Military Facilities and State Superfund; Voluntary Cleanup; and School sites.

FRS Environmental Interest

Source and System ID :	CA-ENVIROSTOR - 19490233

VCP - CA

Facility Name :	EDISON/LONG BEACH III MGP
Facility Address :	LG BCH HARBOR AREA, 8TH ST INT.W/EDISON, LONG BEACH, CA 90802
County :	LOS ANGELES
Cleanup Date :	2004-09-23
Cleanup Status :	Certified / Operation & Maintenance
Site Type :	Voluntary Cleanup
Site Type Detailed :	Voluntary Cleanup
Acreage :	5
APN :	NONE SPECIFIED
National Priorities List :	NO
Regulatory Agencies Involved :	DTSC - Site Cleanup Program
Lead Agency :	DTSC - Site Cleanup Program

Map Id: BO320
Direction: SSW
Distance: 0.655 mi., 3461 ft.
Elevation: 13 ft.
Relative: Higher

Site Name : EDISON/LONG BEACH III MGP | Southern Caliornia Edison - SCE- Long Beach MGP III
LG BCH HARBOR AREA, 8TH ST INT. W/EDISON | LG BCH HARBOR AREA
LONG BEACH, CA 90802

Database(s) : [ENVIROSTOR - CA, FA - CA, FRS, VCP - CA] ***(cont.)***

Envirosite ID: 253233
EPA ID: N/R

VCP - CA ***(cont.)***

Project Manager :	Chand Sultana
Supervisor :	Allan Plaza
Office :	Cleanup Chatsworth
Envirostor ID :	19490233
Site Code :	400448
Assembly :	70
Senate :	33
Congressional District :	47
Special Program :	Voluntary Cleanup Program
Past Uses :	MANUFACTURED GAS PLANT
Potential COC :	Arsenic; TPH-MOTOR OIL; Lead
Confirmed COC :	Arsenic; TPH-MOTOR OIL; Lead
Potential Media Affected :	Soil
Restricted Use :	NO
Site Management Req :	N/R
Funding :	Responsible Party
Latitude :	33.77944444
Longitude :	-118.21694444
Agency Hyperlink :	Click here for hyperlink provided by the agency.
Last Date in Agency List :	2021-08-11

Map Id: 321
Direction: ESE
Distance: 0.663 mi., 3502 ft.
Elevation: 10 ft.
Relative: Lower

Site Name : JEFF GREENEMEIER | INDUSTRIAL FILTRATION INC
1500 DAISY AVE | 1500 DAISY AVE 1513 W LORANE WAY
LONG BEACH | Long Beach, CA 90813

Database(s) : [CIWQS - CA, ECHO, FRS, ICIS, NPDES - CA, PCS ENF, PCS FACILITY, RFR - CA, STORMWATER]

Envirosite ID: 1131603
EPA ID: N/R

CIWQS - CA

Facility Name :	INDUSTRIAL FILTRATION INC
Facility Address :	1500 DAISY AVE, LONG BEACH, CA 90813
County :	LOS ANGELES
Place ID :	S874988
Agency Name :	JEFF GREENEMEIER
Last Date in Agency List :	2021-09-10
Facility Name :	JEFF GREENEMEIER
Facility Address :	1500 DAISY AVE 1513 W LORANE WAY, LONG BEACH, CA 90813
County :	LOS ANGELES

Map Id: 321
Direction: ESE
Distance: 0.663 mi., 3502 ft.
Elevation: 10 ft.
Relative: Lower

Site Name : JEFF GREENEMEIER | INDUSTRIAL FILTRATION INC
1500 DAISY AVE | 1500 DAISY AVE 1513 W LORANE WAY
LONG BEACH | Long Beach, CA 90813

Database(s) : [CIWQS - CA, ECHO, FRS, ICIS, NPDES - CA, PCS ENF, PCS FACILITY, RFR - CA, STORMWATER] ***(cont.)***

Envirosite ID: 1131603
EPA ID: N/R

CIWQS - CA ***(cont.)***

Place ID :	S877898
Agency Name :	JEFF GREENEMEIER
Last Date in Agency List :	2021-09-10

ECHO

Facility Name :	INDUSTRIAL FILTRATION INC
Facility Address :	1500 DAISY AVE, LONG BEACH, CA 90813
County :	N/R
Last Inspection Date :	2019-08-13
Registry ID :	110070621913
FIPS Code :	N/R
EPA Region :	09
Inspection Count :	1
Last Inspection Days :	733
Informal Count :	1
Last Informal Action Date :	2019-10-18
Formal Action Count :	0
Last Formal Action Date :	N/R
Total Penalties :	0
Penalty Count :	N/R
Last Penalty Date :	N/R
Last Penalty Amount :	N/R
QTRS IN NC :	0
Programs IN SNC :	0
Current Compliance Status :	N/R
Three-Year Compliance Status :	N/R
Collection Method :	Zip Code Centroid
Reference Point :	N/R
Accuracy Meters :	10000
Derived Tribes :	N/R
Derived HUC :	N/R
Derived WBD :	N/R
Derived STCTY FIPS :	N/R
Derived Zip :	N/R
Derived CD113 :	N/R
Derived CB2010 :	N/R
MYRTK Universe :	NNN
NPDES IDs :	CAW511872
CWA Permit Types :	Minor
CWA Compliance Tracking :	N/R
CWA NAICS :	N/R
CWA SICS :	N/R
CWA Inspection Count :	1
CWA Last Inspection Days :	732
CWA Informal Count :	1
CWA Formal Action Count :	N/R
CWA Last Formal Action Date :	N/R
CWA Penalties :	N/R
CWA Last Penalty Date :	N/R
CWA Last Penalty Amount :	N/R

Map Id: 321
Direction: ESE
Distance: 0.663 mi., 3502 ft.
Elevation: 10 ft.
Relative: Lower

Site Name : JEFF GREENEMEIER | INDUSTRIAL FILTRATION INC
1500 DAISY AVE | 1500 DAISY AVE 1513 W LORANE WAY
LONG BEACH | Long Beach, CA 90813

Database(s) : [CIWQS - CA, ECHO, FRS, ICIS, NPDES - CA, PCS ENF, PCS FACILITY, RFR - CA, STORMWATER] ***(cont.)***

Envirosite ID: 1131603
EPA ID: N/R

ECHO ***(cont.)***

CWA Quarters IN NC :	0
CWA Current Compliance Status :	Not Applicable
CWA Current SNC Flag :	N
CWA 13 Quarters Compliance Status :	N/R
CWA 13 Quarters Effluent Exceedances:	N/R
CWA Three-Year QNCR Codes :	N/R
DFR URL :	Click here for hyperlink provided by the agency.
Facility SIC :	N/R
Facility NAICS :	N/R
Facility Last Inspection EPA Date :	N/R
Facility Last Inspection State Date :	2019-08-13
Facility Last Formal Act EPA Date :	N/R
Facility Last Formal Act State Date :	N/R
Facility Last Informal Act EPA Date :	N/R
Facility Last Informal Act State Date:	2019-10-18
Facility Federal Agency :	N/R
TRI Reporter :	N/R
Facility Imp Water Flag :	N/R
Current SNC Flag :	N
Indian County Flag :	N
Federal Flag :	N/R
US Mexico Border Flag :	N/R
Chesapeak Bay Flag :	N/R
AIR Flag :	N
NPDES Flag :	Y
SDWIS Flag :	N
RCRA Flag :	N
TRI Flag :	N
GHG Flag :	N
Major Flag :	N/R
Active Flag :	N/R
NAA Flag :	N
Latitude :	33.780911
Longitude :	-118.196312
Last Date in Agency List :	2021-08-20

Last Inspection Date :	2019-08-13
Registry ID :	N/R
FIPS Code :	N/R
EPA Region :	09
Inspection Count :	1
Last Inspection Days :	40
Informal Count :	0
Last Informal Action Date :	N/R
Formal Action Count :	0
Last Formal Action Date :	N/R
Total Penalties :	0
Penalty Count :	N/R
Last Penalty Date :	N/R
Last Penalty Amount :	N/R
QTRS IN NC :	0
Programs IN SNC :	0

Map Id: 321
Direction: ESE
Distance: 0.663 mi., 3502 ft.
Elevation: 10 ft.
Relative: Lower

Site Name : JEFF GREENEMEIER | INDUSTRIAL FILTRATION INC
1500 DAISY AVE | 1500 DAISY AVE 1513 W LORANE WAY
LONG BEACH | Long Beach, CA 90813

Database(s) : [CIWQS - CA, ECHO, FRS, ICIS, NPDES - CA, PCS ENF, PCS FACILITY, RFR - CA, STORMWATER] ***(cont.)***

Envirosite ID: 1131603
EPA ID: N/R

ECHO ***(cont.)***

Current Compliance Status :	N/R
Three-Year Compliance Status :	N/R
Collection Method :	Zip Code Centroid
Reference Point :	N/R
Accuracy Meters :	10000
Derived Tribes :	N/R
Derived HUC :	N/R
Derived WBD :	N/R
Derived STCTY FIPS :	N/R
Derived Zip :	N/R
Derived CD113 :	N/R
Derived CB2010 :	N/R
MYRTK Universe :	NNN
NPDES IDs :	CAW511872
CWA Permit Types :	Minor
CWA Compliance Tracking :	N/R
CWA NAICS :	N/R
CWA SICS :	N/R
CWA Inspection Count :	1
CWA Last Inspection Days :	40
CWA Informal Count :	N/R
CWA Formal Action Count :	N/R
CWA Last Formal Action Date :	N/R
CWA Penalties :	N/R
CWA Last Penalty Date :	N/R
CWA Last Penalty Amount :	N/R
CWA Quarters IN NC :	0
CWA Current Compliance Status :	Not Applicable
CWA Current SNC Flag :	N
CWA 13 Quarters Compliance Status :	N/R
CWA 13 Quarters Effluent Exceedances:	N/R
CWA Three-Year QNCR Codes :	N/R
DFR URL :	Click here for hyperlink provided by the agency.
Facility SIC :	N/R
Facility NAICS :	N/R
Facility Last Inspection EPA Date :	N/R
Facility Last Inspection State Date :	2019-08-13
Facility Last Formal Act EPA Date :	N/R
Facility Last Formal Act State Date :	N/R
Facility Last Informal Act EPA Date :	N/R
Facility Last Informal Act State Date:	N/R
Facility Federal Agency :	N/R
TRI Reporter :	N/R
Facility Imp Water Flag :	N/R
Current SNC Flag :	N
Indian County Flag :	N
Federal Flag :	N/R
US Mexico Border Flag :	N/R
Chesapeak Bay Flag :	N/R
AIR Flag :	N
NPDES Flag :	Y
SDWIS Flag :	N
RCRA Flag :	N

Map Id: 321
Direction: ESE
Distance: 0.663 mi., 3502 ft.
Elevation: 10 ft.
Relative: Lower

Site Name : JEFF GREENEMEIER | INDUSTRIAL FILTRATION INC
1500 DAISY AVE | 1500 DAISY AVE 1513 W LORANE WAY
LONG BEACH | Long Beach, CA 90813

Database(s) : [CIWQS - CA, ECHO, FRS, ICIS, NPDES - CA, PCS ENF, PCS FACILITY, RFR - CA, STORMWATER] ***(cont.)***

Envirosite ID: 1131603
EPA ID: N/R

ECHO ***(cont.)***

TRI Flag :	N
GHG Flag :	N
Major Flag :	N/R
Active Flag :	N/R
NAA Flag :	N/R
Latitude :	33.780911
Longitude :	-118.196312
Last Date in Agency List :	2019-09-23
Facility Name :	JEFF GREENEMEIER
Facility Address :	1500 DAISY AVE, LONG BEACH, CA 90813
County :	N/R
Last Inspection Date :	N/R
Registry ID :	110070694610
FIPS Code :	06037
EPA Region :	09
Inspection Count :	0
Last Inspection Days :	N/R
Informal Count :	0
Last Informal Action Date :	N/R
Formal Action Count :	0
Last Formal Action Date :	N/R
Total Penalties :	0
Penalty Count :	N/R
Last Penalty Date :	N/R
Last Penalty Amount :	N/R
QTRS IN NC :	0
Programs IN SNC :	0
Current Compliance Status :	No Violation Identified
Three-Year Compliance Status :	_____
Collection Method :	N/R
Reference Point :	N/R
Accuracy Meters :	17531
Derived Tribes :	N/R
Derived HUC :	18070105
Derived WBD :	180701050402
Derived STCTY FIPS :	06037
Derived Zip :	90813
Derived CD113 :	47
Derived CB2010 :	060375754012002
MYRTK Universe :	NNN
NPDES IDs :	CAZ515573
CWA Permit Types :	Minor
CWA Compliance Tracking :	On
CWA NAICS :	N/R
CWA SICS :	2284
CWA Inspection Count :	N/R
CWA Last Inspection Days :	N/R
CWA Informal Count :	N/R
CWA Formal Action Count :	N/R

Map Id: 321
Direction: ESE
Distance: 0.663 mi., 3502 ft.
Elevation: 10 ft.
Relative: Lower

Site Name : JEFF GREENEMEIER | INDUSTRIAL FILTRATION INC
1500 DAISY AVE | 1500 DAISY AVE 1513 W LORANE WAY
LONG BEACH | Long Beach, CA 90813

Database(s) : [CIWQS - CA, ECHO, FRS, ICIS, NPDES - CA, PCS ENF, PCS FACILITY, RFR - CA, STORMWATER] ***(cont.)***

Envirosite ID: 1131603
EPA ID: N/R

ECHO ***(cont.)***

CWA Last Formal Action Date :	N/R
CWA Penalties :	N/R
CWA Last Penalty Date :	N/R
CWA Last Penalty Amount :	N/R
CWA Quarters IN NC :	0
CWA Current Compliance Status :	No Violation Identified
CWA Current SNC Flag :	N
CWA 13 Quarters Compliance Status :	_____
CWA 13 Quarters Effluent Exceedances:	N/R
CWA Three-Year QNCR Codes :	N/R
DFR URL :	Click here for hyperlink provided by the agency.
Facility SIC :	2284
Facility NAICS :	N/R
Facility Last Inspection EPA Date :	N/R
Facility Last Inspection State Date :	N/R
Facility Last Formal Act EPA Date :	N/R
Facility Last Formal Act State Date :	N/R
Facility Last Informal Act EPA Date :	N/R
Facility Last Informal Act State Date:	N/R
Facility Federal Agency :	N/R
TRI Reporter :	N/R
Facility Imp Water Flag :	Y
Current SNC Flag :	N
Indian County Flag :	N
Federal Flag :	N/R
US Mexico Border Flag :	N
Chesapeak Bay Flag :	N/R
AIR Flag :	N
NPDES Flag :	Y
SDWIS Flag :	N
RCRA Flag :	N
TRI Flag :	N
GHG Flag :	N
Major Flag :	N/R
Active Flag :	Y
NAA Flag :	Y
Latitude :	33.78612
Longitude :	-118.19916
Last Date in Agency List :	2021-08-20

FRS

Facility Name :	INDUSTRIAL FILTRATION INC
Facility Address :	1500 DAISY AVE, LONG BEACH, CA 90813
County :	N/R

Site Details

Registry ID :	110070621913
FRS Facility URL :	Click here for hyperlink provided by the agency.
Last Date in Agency List :	2021-07-17

Map Id: 321
Direction: ESE
Distance: 0.663 mi., 3502 ft.
Elevation: 10 ft.
Relative: Lower

Site Name : JEFF GREENEMEIER | INDUSTRIAL FILTRATION INC
1500 DAISY AVE | 1500 DAISY AVE 1513 W LORANE WAY
LONG BEACH | Long Beach, CA 90813

Database(s) : [CIWQS - CA, ECHO, FRS, ICIS, NPDES - CA, PCS ENF, PCS FACILITY, RFR - CA, STORMWATER] ***(cont.)***

Envirosite ID: 1131603
EPA ID: N/R

FRS ***(cont.)***

Source Description

Source Description :

The NPDES module of the Compliance Information System (ICIS) tracks surface water permits issued under the Clean Water Act. Under NPDES, all facilities that discharge pollutants from any point source into waters of the United States are required to obtain a permit. The permit will likely contain limits on what can be discharged, impose monitoring and reporting requirements, and include other provisions to ensure that the discharge does not adversely affect water quality.

FRS Environmental Interest

Source and System ID : ICIS - CAW511872

Facility Name : JEFF GREENEMEIER
Facility Address : 1500 DAISY AVE, LONG BEACH, CA 90813
County : N/R

Site Details

Registry ID : 110070694610
FRS Facility URL : Click here for hyperlink provided by the agency.
Last Date in Agency List : 2021-07-17

Source Description

Source Description :

The NPDES module of the Compliance Information System (ICIS) tracks surface water permits issued under the Clean Water Act. Under NPDES, all facilities that discharge pollutants from any point source into waters of the United States are required to obtain a permit. The permit will likely contain limits on what can be discharged, impose monitoring and reporting requirements, and include other provisions to ensure that the discharge does not adversely affect water quality.

FRS Environmental Interest

Source and System ID : ICIS - CAZ515573

ICIS

Facility Name : INDUSTRIAL FILTRATION INC
Facility Address : 1500 DAISY AVE, LONG BEACH, CA 90813

Map Id: 321
Direction: ESE
Distance: 0.663 mi., 3502 ft.
Elevation: 10 ft.
Relative: Lower

Site Name : JEFF GREENEMEIER | INDUSTRIAL FILTRATION INC
1500 DAISY AVE | 1500 DAISY AVE 1513 W LORANE WAY
LONG BEACH | Long Beach, CA 90813

Database(s) : [CIWQS - CA, ECHO, FRS, ICIS, NPDES - CA, PCS ENF, PCS FACILITY, RFR - CA, STORMWATER] ***(cont.)***

Envirosite ID: 1131603
EPA ID: N/R

ICIS ***(cont.)***

Site Details

NPDES ID :	CAW511872
ICIS Facility Interest ID :	3601123834
Facility UIN :	110070621913
Facility Type Code :	N/R
Impaired Waters :	N/R
Latitude :	N/R
Longitude :	N/R
Last Date in Agency List :	2021-08-17

Facility NAICS

NAICS Code :	N/R
NAICS Description :	N/R

Facility SIC

SIC Code :	N/R
SIC Description :	N/R

Facility Name :	JEFF GREENEMEIER
Facility Address :	1500 DAISY AVE, LONG BEACH, CA 90813

Site Details

NPDES ID :	CAZ515573
ICIS Facility Interest ID :	3601167382
Facility UIN :	110070694610
Facility Type Code :	Privately Owned Facility
Impaired Waters :	303(D) Listed
Latitude :	33.78612
Longitude :	-118.19916
Last Date in Agency List :	2021-08-17

Facility NAICS

NAICS Code :	N/R
NAICS Description :	N/R

Facility SIC

SIC Code :	2284
SIC Description :	Thread Mills

Map Id: 321
Direction: ESE
Distance: 0.663 mi., 3502 ft.
Elevation: 10 ft.
Relative: Lower

Site Name : JEFF GREENEMEIER | INDUSTRIAL FILTRATION INC
1500 DAISY AVE | 1500 DAISY AVE 1513 W LORANE WAY
LONG BEACH | Long Beach, CA 90813

Database(s) : [CIWQS - CA, ECHO, FRS, ICIS, NPDES - CA, PCS ENF, PCS FACILITY, RFR - CA, STORMWATER] ***(cont.)***

Envirosite ID: 1131603
EPA ID: N/R

NPDES - CA

Facility Name :	Jeff Greenemeier
Facility Address :	1500 Daisy Ave, Long Beach, 90813
County :	Los Angeles
Effective Date :	2020-02-12
Adoption Date :	N/R
Expiration Date :	N/R
Termination Date :	N/R
Order Number :	97-03-DWQ
NPDES Number :	CAS000001
WDID :	4 19NEC006077
RM Status :	Active
Reg Meas ID :	515573
Reg Meas Type :	Enrollee
Program :	Industrial
Facility Place ID :	N/R
Region Code :	4
Discharger ID :	0
Discharger :	Jeff Greenemeier
Discharger Address :	1500 Daisy Ave, Long Beach, California 90813
Last Date in Agency List :	2021-09-03

PCS ENF

Site Details

NPDES ID :	CAW511872
Last Date in Agency List :	2021-08-17

Formal Enforcement Actions

Settlement Entered Date :	N/R
ENF Identifier :	N/R
Activity ID :	N/R
Activity Type :	N/R
ENF Type :	N/R
Agency :	N/R
Fed Penalty Assessed Amount :	N/R
State Local Penalty Amount :	N/R

Informal Enforcement Actions

Achieved Date :	10/18/2019
Registry ID :	110070621913
ENF Identifier :	CA-ZIEA435454
Activity ID :	3602177060
Activity Type :	Administrative - Informal
ENF Type :	Notice of Noncompliance Issued
Agency :	State

Map Id: 321
Direction: ESE
Distance: 0.663 mi., 3502 ft.
Elevation: 10 ft.
Relative: Lower

Site Name : JEFF GREENEMEIER | INDUSTRIAL FILTRATION INC
1500 DAISY AVE | 1500 DAISY AVE 1513 W LORANE WAY
LONG BEACH | Long Beach, CA 90813

Database(s) : [CIWQS - CA, ECHO, FRS, ICIS, NPDES - CA, PCS ENF, PCS FACILITY, RFR - CA, STORMWATER] ***(cont.)***

Envirosite ID: 1131603
EPA ID: N/R

PCS FACILITY

Issue Date :	2020-02-12
Original Issue Date :	2020-02-12
Effective Date :	2020-02-12
Expiration Date :	2020-06-30
Retirement Date :	N/R
Termination Date :	N/R
Issuing Agency :	CA Waterboards
Agency Type :	State
Activity ID :	3602111732
External Permit Number :	N/R
Facility Type Indicator :	NON-POTW
Permit Type :	General Permit Covered Facility-NPDES)
Major Minor Status :	N
Permit Status :	Administratively Continued
Total Design Flow Number :	N/R
Actual Average Flow Number :	N/R
State Water Body :	N/R
State Water Body Name :	N/R
Permit Name :	UNDEFINED
Permit Comp Status :	Y
RNC Tracking :	Y
Master External Permit Number :	CAS000001
TMDL Interface :	N/R
EDMR Authorization :	N
Pretreatment Indicator :	N/R
Last Date in Agency List :	2021-08-19

RFR - CA

Facility Name :	Jeff Greenemeier
Facility Address :	1500 Daisy Ave 1513 W Lorane Way, Long Beach, CA 90813
County :	Los Angeles
Effective Date :	2020-02-12
Adoption Date :	N/R
Termination Date :	N/R
Expiration/Review Date :	N/R
NPDES Number :	CAS000001
Order Number :	2014-0057-DWQ
WDID :	4 19NEC006077
SIC/NAICS :	2284
Program :	INDSTW
Regulatory Measure Status :	Active
Regulatory Measure Type :	Storm water industrial
Place/Project Type :	Industrial - Thread Mills
Region :	4
Design Flow :	N/R
Major/Minor :	N/R
Complexity :	N/R
TTWQ :	N/R
Number of Enforcement Actions within Five Years:	N/R

Map Id: 321
Direction: ESE
Distance: 0.663 mi., 3502 ft.
Elevation: 10 ft.
Relative: Lower

Site Name : JEFF GREENEMEIER | INDUSTRIAL FILTRATION INC
1500 DAISY AVE | 1500 DAISY AVE 1513 W LORANE WAY
LONG BEACH | Long Beach, CA 90813

Database(s) : [CIWQS - CA, ECHO, FRS, ICIS, NPDES - CA, PCS ENF, PCS FACILITY, RFR - CA, STORMWATER] ***(cont.)***

Envirosite ID: 1131603
EPA ID: N/R

RFR - CA ***(cont.)***

Number of Violations within Five Years:	N/R
Agency :	Jeff Greenemeier
Agency Address :	1500 Daisy Ave, Long Beach , CA 90813
Latitude :	33.78612
Longitude :	-118.19916
Last Date in Agency List :	2021-07-24

STORMWATER

Facility Name :	JEFF GREENEMEIER
Facility Address :	1500 DAISY AVE, LONG BEACH, CA 90813
NPDES ID :	CAZ515573
Permittee Name :	UNDEFINED
Permit Status :	Admin Continued
Permit Issuing Name :	State
Issued Date :	2020-02-12
Termination Date :	N/R
Effective Date :	2020-02-12 2020-06-30
EPA Region :	09
SIC Code :	2284
NAICS Code :	N/R
EJ Indexes Above 80th Percentile :	Y
Significant Noncompliance Status :	N/R
Quarters with Noncompliance :	0
Industrial Stormwater Formal Enforcement Actions:	0
Facility Map Flag :	Y
DRF URL :	Click here for hyperlink provided by the agency.
Latitude :	33.78612
Longitude :	-118.19916
Last Date in Agency List :	2021-09-24

Map Id: 322
Direction: S
Distance: 0.671 mi., 3543 ft.
Elevation: 12 ft.
Relative: Lower

Site Name : Eagle Rock Aggregates
1501 PIER D STREET
LONG BEACH | Long Beach, CA 90802

Database(s) : [CALEPA SITES - CA, CIWQS - CA, DOCKET, ECHO, ERNS, FRS, ICIS, INACTIVE PCS, NPDES - CA, PCS ENF, PCS FACILITY, RFR - CA, STORMWATER]

Envirosite ID: 734088
EPA ID: N/R

CALEPA SITES - CA

Facility Name :	Eagle Rock Aggregates
Facility Address :	1501 PIER D STREET, LONG BEACH, 90802
Site ID :	530979
EI ID :	834813
EI Description :	Industrial Facility Storm Water
Latitude :	33.768220
Longitude :	-118.213640
Agency Hyperlink :	Click here for hyperlink provided by the agency.
Last Date in Agency List :	2021-08-26

CIWQS - CA

Facility Name :	EAGLE ROCK AGGREGATES
Facility Address :	1501 PIER D STREET, LONG BEACH, CA 90802
County :	LOS ANGELES
Place ID :	S834813
Agency Name :	EAGLE ROCK AGGREGATES
Last Date in Agency List :	2021-09-10

DOCKET

Facility Name :	EAGLE ROCK AGGREGATES
Facility Address :	1501 PIER D STREET, LONG BEACH, CA 90802

Standard Industrial Classification(SIC) Summary

Enforcement Action Name :	EAGLE ROCK AGGREGATES
Registry ID :	110070094197
Primary SIC :	3271 - CONCRETE BLOCK AND BRICK
Primary NAICS :	N/R
Last Date in Agency List :	2018-12-17
Enforcement Action Case Number :	N/R
Activity ID :	N/R
Final Ordr Iss/Final Order Enter Date:	N/R
Final Order Name :	N/R
Settlement FRS ICIS Facility ID :	N/R
Final Order FRS Name :	N/R
SEP Category :	N/R
SEP Description :	N/R

Map Id: 322
Direction: S
Distance: 0.671 mi., 3543 ft.
Elevation: 12 ft.
Relative: Lower

Site Name : Eagle Rock Aggregates
1501 PIER D STREET
LONG BEACH | Long Beach, CA 90802

Database(s) : [CALEPA SITES - CA, CIWQS - CA, DOCKET, ECHO, ERNS, FRS, ICIS, INACTIVE PCS, NPDES - CA, PCS ENF, PCS FACILITY, RFR - CA, STORMWATER] ***(cont.)***

Envirosite ID: 734088
EPA ID: N/R

DOCKET ***(cont.)***

Complaint Summary

Respondent/Defendant Name :	N/R
Named in Complaint :	N/R
Named in Final Order :	N/R

Pollutant Summary

Pollutants (SRS) :	N/R

Violation and Enforcement Action Summary

Court Docket Number :	N/R
Complaint/Proposed Order Actual Date:	N/R
Final Order Issued Actual Date :	N/R
Admin EA Closed Actual Date :	11/15/2017
Enforcement Action Name :	N/R
Enforcement Action Resolution :	N/R
Violation Type :	N/R
Statute Code :	CWA
Law Section Code :	OTHER
Law Section Description :	Violations not covered elsewhere

Violation Penalties and Compliance Summary

Compliance Action Cost :	N/R
EPA Penalty Assessed Amount :	N/R
Cost Recovery Required :	N/R
Cost of SEP :	N/R
Cost of Complying Actions :	N/R

ECHO

Facility Name :	EAGLE ROCK AGGREGATES
Facility Address :	1501 PIER D STREET, LONG BEACH, CA 90802
County :	LOS ANGELES COUNTY
Last Inspection Date :	N/R
Registry ID :	110070094197
FIPS Code :	06037
EPA Region :	09

Map Id: 322
Direction: S
Distance: 0.671 mi., 3543 ft.
Elevation: 12 ft.
Relative: Lower

Site Name : Eagle Rock Aggregates
1501 PIER D STREET
LONG BEACH | Long Beach, CA 90802

Database(s) : [CALEPA SITES - CA, CIWQS - CA, DOCKET, ECHO, ERNS, FRS, ICIS, INACTIVE PCS, NPDES - CA, PCS ENF, PCS FACILITY, RFR - CA, STORMWATER] ***(cont.)***

Envirosite ID: 734088
EPA ID: N/R

ECHO ***(cont.)***

Inspection Count :	0
Last Inspection Days :	N/R
Informal Count :	3
Last Informal Action Date :	2020-08-13
Formal Action Count :	0
Last Formal Action Date :	N/R
Total Penalties :	0
Penalty Count :	N/R
Last Penalty Date :	N/R
Last Penalty Amount :	N/R
QTRS IN NC :	12
Programs IN SNC :	0
Current Compliance Status :	Violation Identified
Three-Year Compliance Status :	VVVVVVVVVVVV
Collection Method :	N/R
Reference Point :	N/R
Accuracy Meters :	17531
Derived Tribes :	N/R
Derived HUC :	18070104
Derived WBD :	N/R
Derived STCTY FIPS :	06037
Derived Zip :	90802
Derived CD113 :	47
Derived CB2010 :	060379800331043
MYRTK Universe :	NNN
NPDES IDs :	CAZ454250
CWA Permit Types :	Minor
CWA Compliance Tracking :	On
CWA NAICS :	N/R
CWA SICS :	3271
CWA Inspection Count :	N/R
CWA Last Inspection Days :	N/R
CWA Informal Count :	3
CWA Formal Action Count :	N/R
CWA Last Formal Action Date :	N/R
CWA Penalties :	N/R
CWA Last Penalty Date :	N/R
CWA Last Penalty Amount :	N/R
CWA Quarters IN NC :	12
CWA Current Compliance Status :	Violation Identified
CWA Current SNC Flag :	N
CWA 13 Quarters Compliance Status :	VVVVVVVVVVVVV
CWA 13 Quarters Effluent Exceedances:	N/R
CWA Three-Year QNCR Codes :	N/R
DFR URL :	Click here for hyperlink provided by the agency.
Facility SIC :	3271
Facility NAICS :	N/R
Facility Last Inspection EPA Date :	N/R
Facility Last Inspection State Date :	N/R
Facility Last Formal Act EPA Date :	N/R
Facility Last Formal Act State Date :	N/R
Facility Last Informal Act EPA Date :	N/R
Facility Last Informal Act State Date:	2020-08-13

Map Id: 322
Direction: S
Distance: 0.671 mi., 3543 ft.
Elevation: 12 ft.
Relative: Lower

Site Name : Eagle Rock Aggregates
1501 PIER D STREET
LONG BEACH | Long Beach, CA 90802

Database(s) : [CALEPA SITES - CA, CIWQS - CA, DOCKET, ECHO, ERNS, FRS, ICIS, INACTIVE PCS, NPDES - CA, PCS ENF, PCS FACILITY, RFR - CA, STORMWATER] ***(cont.)***

Envirosite ID: 734088
EPA ID: N/R

ECHO ***(cont.)***

Facility Federal Agency :	N/R
TRI Reporter :	N/R
Facility Imp Water Flag :	N/R
Current SNC Flag :	N
Indian County Flag :	N
Federal Flag :	N/R
US Mexico Border Flag :	N
Chesapeak Bay Flag :	N/R
AIR Flag :	N
NPDES Flag :	Y
SDWIS Flag :	N
RCRA Flag :	N
TRI Flag :	N
GHG Flag :	N
Major Flag :	N/R
Active Flag :	Y
NAA Flag :	Y
Latitude :	33.76822
Longitude :	-118.21364
Last Date in Agency List :	2021-08-20

ERNS

Facility Address :	1501 PIER D ST, LONG BEACH, CA
County :	LOS ANGELES

Incident Information

Incident Date Time :	2016-12-12 09:54:00
Type of Incident :	FIXED
Incident Cause :	UNKNOWN
Incident DTG :	DISCOVERED
Incident Location :	N/R
Sequence Number :	1166191
Potential Flag :	N
Description of Incident :	CALLER IS REPORTING THE DISCOVERY OF AN UNKNOWN DIESEL SPILL ON THE ROADWAY, SPILL IS VISIBLE FOR APPROXIMATELY A HALF MILE BEFORE IT STOPS. UPON INVESTIGATION IT WAS DETERMINED THAT AN UNKNOWN AMOUNT OF THE SPILLED FUEL IMPACTED A STORM DRAIN.
Last Date in Agency List :	2017-02-22

Incident Response Summary

Date Time Received :	2016-12-12 13:53:00
Date Time Completed :	2016-12-12 13:59:00
Call Type :	Incident
Source :	TELEPHONE
Responsible Company :	N/R

Map Id: 322
Direction: S
Distance: 0.671 mi., 3543 ft.
Elevation: 12 ft.
Relative: Lower

Site Name : Eagle Rock Aggregates
1501 PIER D STREET
LONG BEACH | Long Beach, CA 90802

Database(s) : [CALEPA SITES - CA, CIWQS - CA, DOCKET, ECHO, ERNS, FRS, ICIS, INACTIVE PCS, NPDES - CA, PCS ENF, PCS FACILITY, RFR - CA, STORMWATER] ***(cont.)***

Envirosite ID: 734088
EPA ID: N/R

ERNS ***(cont.)***

Responsible Org Type :	UNKNOWN
Responsible City :	N/R
Responsible State :	XX
Responsible Zip :	N/R

Incident Details Summary

Remedial Action :	OCEAN BLUE RESPONDING FOR CLEANUP.
Medium :	STORM DRAIN IMPACT.
Medium Description :	WATER
Body of Water :	STORM DRAIN
Weather Conditions :	OVERCAST
Water Temperature :	N/R
Water Supply Contaminated :	U
Waterway Closed :	N
Waterway Description :	N/R

Additional Incident Details Summary

Actual Amount :	N/R
Actual Amount Units :	N/R
Capacity of Tank :	N/R
Capacity of Tank Units :	N/R
Continuous Release Begin Date :	N/R
Continuous Release End Date :	N/R
Continuous Release Change Date :	N/R
Continuous Release Permit :	N/R
Continuous Release Type :	N/R
Description of Tank :	N/R
Device Operational :	U
DOT Crossing Number :	N/R
DOT Regulated :	U
NPDES :	N/R
NPDES Compliance :	U
Pipeline Aboveground :	ABOVE
Pipeline Covered :	U
Pipeline Type :	N/R
Tank ID :	N/R
Tank Regulated :	U
Tank Regulated by :	N/R

Materials Involved Summary

Name of Material :	OIL: DIESEL
CAS Number :	000000-00-0
Amount of Material :	0
Unit of Measure :	UNKNOWN AMOUNT
UN Number :	N/R
CHRIS Code :	ODS

Map Id: 322
Direction: S
Distance: 0.671 mi., 3543 ft.
Elevation: 12 ft.
Relative: Lower

Site Name : Eagle Rock Aggregates
1501 PIER D STREET
LONG BEACH | Long Beach, CA 90802

Database(s) : [CALEPA SITES - CA, CIWQS - CA, DOCKET, ECHO, ERNS, FRS, ICIS, INACTIVE PCS, NPDES - CA, PCS ENF, PCS FACILITY, RFR - CA, STORMWATER] ***(cont.)***

Envirosite ID: 734088
EPA ID: N/R

ERNS ***(cont.)***

Reached Water :	YES
Amount in Water :	0
Unit of Measure (Reach Water) :	UNKNOWN AMOUNT

Additional Materials Involved Summary

Name of Material :	N/R
CAS Number :	N/R
CHRIS Code :	N/R
Upper Bounds :	N/R
Upper Bounds Unit :	N/R
Upper Bounds Rate :	N/R

Trains Details

Train Name Number :	N/R
Train Type :	N/R
Train Speed :	N/R
Train Direction :	N/R
Number Locomotives :	N/R
Number Cars :	N/R
Number Derailed :	N/R
Track Speed :	N/R
Railroad Name :	N/R
Non Compliance with Hazmat :	N/R

Derailed Units Summary

Train Name Number :	N/R
Car Number :	N/R
Car Content :	N/R
Position in Train :	N/R
Derailed Type :	N/R

Vessels Details

Vessel Name :	N/R
Vessel Type :	N/R
Vessel Length :	N/R
Hull Construction :	N/R
Fuel Capacity :	N/R
Fuel on Board :	N/R
Cargo Capacity :	N/R
Cargo on Board :	N/R
Is Vessel Aground :	N/R
Flag :	N/R
Breadth :	N/R
Draught :	N/R

Map Id: 322
Direction: S
Distance: 0.671 mi., 3543 ft.
Elevation: 12 ft.
Relative: Lower

Site Name : Eagle Rock Aggregates
1501 PIER D STREET
LONG BEACH | Long Beach, CA 90802

Database(s) : [CALEPA SITES - CA, CIWQS - CA, DOCKET, ECHO, ERNS, FRS, ICIS, INACTIVE PCS, NPDES - CA, PCS ENF, PCS FACILITY, RFR - CA, STORMWATER] ***(cont.)***

Envirosite ID: 734088
EPA ID: N/R

ERNS ***(cont.)***

Fuel Capacity Units :	N/R
Fuel on Board Units :	N/R
Cargo Capacity Units :	N/R
Cargo on Board Units :	N/R

Mobile Details

Vehicle Own Fuel Capacity :	N/R
Cargo Capacity :	N/R
Amount of Cargo on Board :	N/R
Hazmat Carrier :	N/R
Carrier Licensed :	N/R
Noncompliance with Hazmat :	N/R
Mobile Type :	N/R
Cargo Capacity Units :	N/R
Amount of Cargo on Board Units :	N/R
Vehicle Year :	N/R
Vehicle Make :	N/R
Vehicle Model :	N/R
Vehicle Number :	N/R
Trailer Number :	N/R

FRS

Facility Name :	EAGLE ROCK AGGREGATES
Facility Address :	1501 PIER D STREET, LONG BEACH, CA 90802
County :	LOS ANGELES COUNTY

Site Details

Registry ID :	110070094197
FRS Facility URL :	Click here for hyperlink provided by the agency.
Last Date in Agency List :	2021-07-17

Source Description

Source Description :

The NPDES module of the Compliance Information System (ICIS) tracks surface water permits issued under the Clean Water Act. Under NPDES, all facilities that discharge pollutants from any point source into waters of the United States are required to obtain a permit. The permit will likely contain limits on what can be discharged, impose monitoring and reporting requirements, and include other provisions to ensure that the discharge does not adversely affect water quality.

Map Id: 322
Direction: S
Distance: 0.671 mi., 3543 ft.
Elevation: 12 ft.
Relative: Lower

Site Name : Eagle Rock Aggregates
1501 PIER D STREET
LONG BEACH | Long Beach, CA 90802

Database(s) : [CALEPA SITES - CA, CIWQS - CA, DOCKET, ECHO, ERNS, FRS, ICIS, INACTIVE PCS, NPDES - CA, PCS ENF, PCS FACILITY, RFR - CA, STORMWATER] ***(cont.)***

Envirosite ID: 734088
EPA ID: N/R

FRS ***(cont.)***

FRS Environmental Interest
Source and System ID : ICIS - CAZ454250

ICIS

Facility Name : EAGLE ROCK AGGREGATES
Facility Address : 1501 PIER D STREET, LONG BEACH, CA 90802

Site Details
NPDES ID : CAZ454250
ICIS Facility Interest ID : 3600732078
Facility UIN : 110070094197
Facility Type Code : Privately Owned Facility
Impaired Waters : N/R
Latitude : 33.76822
Longitude : -118.21364
Last Date in Agency List : 2021-08-17

Facility NAICS
NAICS Code : N/R
NAICS Description : N/R

Facility SIC
SIC Code : 3271
SIC Description : Concrete Block And Brick

INACTIVE PCS

Issue Date : 2015-07-01
Original Issue Date : 2015-07-01
Effective Date : 2015-07-01
Expiration Date : 2020-06-30
Retirement Date : N/R
Termination Date : N/R
Issuing Agency : CA Waterboards
Agency Type : State
Activity ID : 3601111451
External Permit Number : CAZ454250
Facility Type Indicator : NON-POTW
Permit Type : General Permit Covered Facility-NPDES)
Major Minor Status : N
Permit Status : Expired
Total Design Flow Number : N/R
Actual Average Flow Number : N/R
State Water Body : N/R
State Water Body Name : N/R

Map Id: 322
Direction: S
Distance: 0.671 mi., 3543 ft.
Elevation: 12 ft.
Relative: Lower

Site Name : Eagle Rock Aggregates
1501 PIER D STREET
LONG BEACH | Long Beach, CA 90802

Database(s) : [CALEPA SITES - CA, CIWQS - CA, DOCKET, ECHO, ERNS, FRS, ICIS, INACTIVE PCS, NPDES - CA, PCS ENF, PCS FACILITY, RFR - CA, STORMWATER] ***(cont.)***

Envirosite ID: 734088
EPA ID: N/R

INACTIVE PCS ***(cont.)***

Permit Name :	Eagle Rock Aggregates
Permit Comp Status :	Y
RNC Tracking :	Y
Master External Permit Number :	CAS000001
TMDL Interface :	N/R
EDMR Authorization :	N
Pretreatment Indicator :	N/R
Last Date in Agency List :	2021-08-19

NPDES - CA

Facility Name :	Eagle Rock Aggregates
Facility Address :	1501 Pier D Street, Long Beach, 90802
County :	Los Angeles
Effective Date :	2015-04-10
Adoption Date :	N/R
Expiration Date :	N/R
Termination Date :	N/R
Order Number :	97-03-DWQ
NPDES Number :	CAS000001
WDID :	4 19I025395
RM Status :	Active
Reg Meas ID :	454250
Reg Meas Type :	Enrollee
Program :	Industrial
Facility Place ID :	N/R
Region Code :	4
Discharger ID :	0
Discharger :	Eagle Rock Aggregates
Discharger Address :	700 Wright Avenue, Richmond, California 94804
Last Date in Agency List :	2021-09-03

PCS ENF

Site Details

NPDES ID :	CAZ454250
Last Date in Agency List :	2021-08-17

Formal Enforcement Actions

Settlement Entered Date :	N/R
ENF Identifier :	N/R
Activity ID :	N/R
Activity Type :	N/R
ENF Type :	N/R
Agency :	N/R
Fed Penalty Assessed Amount :	N/R
State Local Penalty Amount :	N/R

Map Id: 322
Direction: S
Distance: 0.671 mi., 3543 ft.
Elevation: 12 ft.
Relative: Lower

Site Name : Eagle Rock Aggregates
1501 PIER D STREET
LONG BEACH | Long Beach, CA 90802

Database(s) : [CALEPA SITES - CA, CIWQS - CA, DOCKET, ECHO, ERNS, FRS, ICIS, INACTIVE PCS, NPDES - CA, PCS ENF, PCS FACILITY, RFR - CA, STORMWATER] ***(cont.)***

Envirosite ID: 734088
EPA ID: N/R

PCS ENF ***(cont.)***

Informal Enforcement Actions

Achieved Date :	11/15/2017
Registry ID :	110070094197
ENF Identifier :	CA-ZIEA427922
Activity ID :	3601281732
Activity Type :	Administrative - Informal
ENF Type :	Notice of Violation
Agency :	State

Achieved Date :	08/13/2020
Registry ID :	110070094197
ENF Identifier :	CA-ZIEA437244
Activity ID :	3602260329
Activity Type :	Administrative - Informal
ENF Type :	Notice of Violation
Agency :	State

Achieved Date :	02/25/2019
Registry ID :	110070094197
ENF Identifier :	CA-ZIEA432504
Activity ID :	3601758612
Activity Type :	Administrative - Informal
ENF Type :	Notice of Violation
Agency :	State

PCS FACILITY

Issue Date :	2015-07-01
Original Issue Date :	2015-07-01
Effective Date :	2015-07-01
Expiration Date :	2020-06-30
Retirement Date :	N/R
Termination Date :	N/R
Issuing Agency :	CA Waterboards
Agency Type :	State
Activity ID :	3601111451
External Permit Number :	CAZ454250
Facility Type Indicator :	NON-POTW
Permit Type :	General Permit Covered Facility-NPDES)
Major Minor Status :	N
Permit Status :	Effective
Total Design Flow Number :	N/R
Actual Average Flow Number :	N/R
State Water Body :	N/R
State Water Body Name :	N/R
Permit Name :	Eagle Rock Aggregates
Permit Comp Status :	Y
RNC Tracking :	Y
Master External Permit Number :	CAS000001
TMDL Interface :	N/R
EDMR Authorization :	N

Map Id: 322
Direction: S
Distance: 0.671 mi., 3543 ft.
Elevation: 12 ft.
Relative: Lower

Site Name : Eagle Rock Aggregates
1501 PIER D STREET
LONG BEACH | Long Beach, CA 90802

Database(s) : [CALEPA SITES - CA, CIWQS - CA, DOCKET, ECHO, ERNS, FRS, ICIS, INACTIVE PCS, NPDES - CA, PCS ENF, PCS FACILITY, RFR - CA, STORMWATER] ***(cont.)***

Envirosite ID: 734088
EPA ID: N/R

PCS FACILITY ***(cont.)***

Pretreatment Indicator :	N/R
Last Date in Agency List :	2020-02-11

RFR - CA

Facility Name :	Eagle Rock Aggregates
Facility Address :	1501 Pier D Street, Long Beach, CA 90802
County :	Los Angeles
Effective Date :	2015-04-10
Adoption Date :	N/R
Termination Date :	N/R
Expiration/Review Date :	N/R
NPDES Number :	CAS000001
Order Number :	2014-0057-DWQ
WDID :	4 19I025395
SIC/NAICS :	3271
Program :	INDSTW
Regulatory Measure Status :	Active
Regulatory Measure Type :	Storm water industrial
Place/Project Type :	Industrial - Concrete Block and Brick
Region :	4
Design Flow :	N/R
Major/Minor :	N/R
Complexity :	N/R
TTWQ :	N/R
Number of Enforcement Actions within Five Years:	3
Number of Violations within Five Years:	3
Agency :	Eagle Rock Aggregates
Agency Address :	700 Wright Avenue, Richmond, CA 94804
Latitude :	33.76822
Longitude :	-118.21364
Last Date in Agency List :	2021-07-24

STORMWATER

Facility Name :	EAGLE ROCK AGGREGATES
Facility Address :	1501 PIER D STREET, LONG BEACH, CA 90802
NPDES ID :	CAZ454250
Permittee Name :	Eagle Rock Aggregates
Permit Status :	Expired
Permit Issuing Name :	State
Issued Date :	2015-07-01
Termination Date :	N/R
Effective Date :	2015-07-01 2020-06-30
EPA Region :	09
SIC Code :	3271

Map Id: 322
Direction: S
Distance: 0.671 mi., 3543 ft.
Elevation: 12 ft.
Relative: Lower

Site Name : Eagle Rock Aggregates
1501 PIER D STREET
LONG BEACH | Long Beach, CA 90802

Database(s) : [CALEPA SITES - CA, CIWQS - CA, DOCKET, ECHO, ERNS, FRS, ICIS, INACTIVE PCS, NPDES - CA, PCS ENF, PCS FACILITY, RFR - CA, STORMWATER] ***(cont.)***

Envirosite ID: 734088
EPA ID: N/R

STORMWATER ***(cont.)***

NAICS Code :	N/R
EJ Indexes Above 80th Percentile :	Y
Significant Noncompliance Status :	N/R
Quarters with Noncompliance :	12
Industrial Stormwater Formal Enforcement Actions:	3
Facility Map Flag :	Y
DRF URL :	Click here for hyperlink provided by the agency.
Latitude :	33.76822
Longitude :	-118.21364
Last Date in Agency List :	2021-09-24

Map Id: BP323
Direction: S
Distance: 0.698 mi., 3684 ft.
Elevation: 10 ft.
Relative: Lower

Site Name : Thums Long Beach Company Power Plant and BM | THUMS LONG BEACH CO | THUMS
1411 PIER D STREET
LONG BEACH | Long Beach, CA

Database(s) : [CALEPA SITES - CA, CIWQS - CA, DOCKET, ECHO, EMI - CA, ERNS, FRS, ICIS, INACTIVE PCS, NPDES - CA, PCS ENF, PCS FACILITY, RFR - CA, STORMWATER]

Envirosite ID: 635264
EPA ID: N/R

CALEPA SITES - CA

Facility Name :	THUMS
Facility Address :	1411 PIER D ST, LONG BEACH, 90802-1025
Site ID :	499098
EI ID :	110038014751
EI Description :	US EPA Air Emission Inventory System (EIS)
Latitude :	33.768668
Longitude :	-118.212530
Agency Hyperlink :	Click here for hyperlink provided by the agency.
Last Date in Agency List :	2021-08-26
Facility Name :	THUMS LONG BEACH CO
Facility Address :	1411 PIER D ST, LONG BEACH, 90802-1025
Site ID :	499098
EI ID :	110038014751
EI Description :	US EPA Air Emission Inventory System (EIS)

Map Id: BP323
Direction: S
Distance: 0.698 mi., 3684 ft.
Elevation: 10 ft.
Relative: Lower

Site Name : Thums Long Beach Company Power Plant and BM | THUMS LONG BEACH CO | THUMS
1411 PIER D STREET
LONG BEACH | Long Beach, CA

Database(s) : [CALEPA SITES - CA, CIWQS - CA, DOCKET, ECHO, EMI - CA, ERNS, FRS, ICIS, INACTIVE PCS, NPDES - CA, PCS ENF, PCS FACILITY, RFR - CA, STORMWATER] ***(cont.)***

Envirosite ID: 635264
EPA ID: N/R

CALEPA SITES - CA ***(cont.)***

Latitude :	33.768668
Longitude :	-118.212530
Agency Hyperlink :	Click here for hyperlink provided by the agency.
Last Date in Agency List :	2020-02-19
Facility Name :	Thums Long Beach Company Power Plant and BM
Facility Address :	1411 PIER D STREET, LONG BEACH, 90802
Site ID :	544440
EI ID :	836081
EI Description :	Industrial Facility Storm Water
Latitude :	33.768720
Longitude :	-118.212470
Agency Hyperlink :	Click here for hyperlink provided by the agency.
Last Date in Agency List :	2021-08-26

CIWQS - CA

Facility Name :	THUMS LONG BEACH COMPANY POWER PLANT AND BM
Facility Address :	1411 PIER D STREET, LONG BEACH, CA 90802
County :	LOS ANGELES
Place ID :	S836081
Agency Name :	THUMS LONG BEACH COMPANY POWER PLANT BM
Last Date in Agency List :	2021-09-10

DOCKET

Facility Name :	THUMS LONG BEACH COMPANY POWER PLANT AND BM
Facility Address :	1411 PIER D STREET, LONG BEACH, CA 90802

Standard Industrial Classification(SIC) Summary

Enforcement Action Name :	THUMS LONG BEACH COMPANY POWER PLANT AND BM
Registry ID :	110070094326
Primary SIC :	4911 - ELECTRIC SERVICES
Primary NAICS :	N/R
Last Date in Agency List :	2018-12-17
Enforcement Action Case Number :	N/R
Activity ID :	N/R
Final Ordr Iss/Final Order Enter Date:	N/R
Final Order Name :	N/R

Map Id: BP323
Direction: S
Distance: 0.698 mi., 3684 ft.
Elevation: 10 ft.
Relative: Lower

Site Name : Thums Long Beach Company Power Plant and BM | THUMS LONG BEACH CO | THUMS
1411 PIER D STREET
LONG BEACH | Long Beach, CA

Database(s) : [CALEPA SITES - CA, CIWQS - CA, DOCKET, ECHO, EMI - CA, ERNS, FRS, ICIS, INACTIVE PCS, NPDES - CA, PCS ENF, PCS FACILITY, RFR - CA, STORMWATER] ***(cont.)***

Envirosite ID: 635264
EPA ID: N/R

DOCKET ***(cont.)***

Settlement FRS ICIS Facility ID :	N/R
Final Order FRS Name :	N/R
SEP Category :	N/R
SEP Description :	N/R

Complaint Summary

Respondent/Defendant Name :	N/R
Named in Complaint :	N/R
Named in Final Order :	N/R

Pollutant Summary

Pollutants (SRS) :	N/R

Violation and Enforcement Action Summary

Court Docket Number :	N/R
Complaint/Proposed Order Actual Date:	N/R
Final Order Issued Actual Date :	N/R
Admin EA Closed Actual Date :	11/15/2017
Enforcement Action Name :	N/R
Enforcement Action Resolution :	N/R
Violation Type :	N/R
Statute Code :	CWA
Law Section Code :	OTHER
Law Section Description :	Violations not covered elsewhere

Violation Penalties and Compliance Summary

Compliance Action Cost :	N/R
EPA Penalty Assessed Amount :	N/R
Cost Recovery Required :	N/R
Cost of SEP :	N/R
Cost of Complying Actions :	N/R

Map Id: BP323
Direction: S
Distance: 0.698 mi., 3684 ft.
Elevation: 10 ft.
Relative: Lower

Site Name : Thums Long Beach Company Power Plant and BM | THUMS LONG BEACH CO | THUMS
1411 PIER D STREET
LONG BEACH | Long Beach, CA

Database(s) : [CALEPA SITES - CA, CIWQS - CA, DOCKET, ECHO, EMI - CA, ERNS, FRS, ICIS, INACTIVE PCS, NPDES - CA, PCS ENF, PCS FACILITY, RFR - CA, STORMWATER] ***(cont.)***

Envirosite ID: 635264
EPA ID: N/R

DOCKET ***(cont.)***

Standard Industrial Classification(SIC) Summary

Enforcement Action Name :	THUMS LONG BEACH COMPANY POWER PLANT AND BM
Registry ID :	110070094326
Primary SIC :	4911 - ELECTRIC SERVICES
Primary NAICS :	N/R
Last Date in Agency List :	2018-12-17
Enforcement Action Case Number :	N/R
Activity ID :	N/R
Final Ordr Iss/Final Order Enter Date:	N/R
Final Order Name :	N/R
Settlement FRS ICIS Facility ID :	N/R
Final Order FRS Name :	N/R
SEP Category :	N/R
SEP Description :	N/R

Complaint Summary

Respondent/Defendant Name :	N/R
Named in Complaint :	N/R
Named in Final Order :	N/R

Pollutant Summary

Pollutants (SRS) :	N/R

Violation and Enforcement Action Summary

Court Docket Number :	N/R
Complaint/Proposed Order Actual Date:	N/R
Final Order Issued Actual Date :	N/R
Admin EA Closed Actual Date :	02/20/2018
Enforcement Action Name :	N/R
Enforcement Action Resolution :	N/R
Violation Type :	N/R

Map Id: BP323
Direction: S
Distance: 0.698 mi., 3684 ft.
Elevation: 10 ft.
Relative: Lower

Site Name : Thums Long Beach Company Power Plant and BM | THUMS LONG BEACH CO | THUMS
1411 PIER D STREET
LONG BEACH | Long Beach, CA

Database(s) : [CALEPA SITES - CA, CIWQS - CA, DOCKET, ECHO, EMI - CA, ERNS, FRS, ICIS, INACTIVE PCS, NPDES - CA, PCS ENF, PCS FACILITY, RFR - CA, STORMWATER] ***(cont.)***

Envirosite ID: 635264
EPA ID: N/R

DOCKET ***(cont.)***

Statute Code :	CWA
Law Section Code :	OTHER
Law Section Description :	Violations not covered elsewhere

Violation Penalties and Compliance Summary

Compliance Action Cost :	N/R
EPA Penalty Assessed Amount :	N/R
Cost Recovery Required :	N/R
Cost of SEP :	N/R
Cost of Complying Actions :	N/R

ECHO

Facility Name :	THUMS LONG BEACH COMPANY POWER PLANT AND BM
Facility Address :	1411 PIER D STREET, LONG BEACH, CA 90802
County :	LOS ANGELES COUNTY
Last Inspection Date :	N/R
Registry ID :	110070094326
FIPS Code :	06037
EPA Region :	09
Inspection Count :	0
Last Inspection Days :	N/R
Informal Count :	2
Last Informal Action Date :	2018-02-20
Formal Action Count :	0
Last Formal Action Date :	N/R
Total Penalties :	0
Penalty Count :	N/R
Last Penalty Date :	N/R
Last Penalty Amount :	N/R
QTRS IN NC :	12
Programs IN SNC :	0
Current Compliance Status :	Violation Identified
Three-Year Compliance Status :	VVVVVVVVVVVV
Collection Method :	N/R
Reference Point :	N/R
Accuracy Meters :	17531
Derived Tribes :	N/R
Derived HUC :	18070104
Derived WBD :	N/R
Derived STCTY FIPS :	06037
Derived Zip :	90802
Derived CD113 :	47
Derived CB2010 :	060379800331043
MYRTK Universe :	NNN
NPDES IDs :	CAZ456252

Map Id: BP323
Direction: S
Distance: 0.698 mi., 3684 ft.
Elevation: 10 ft.
Relative: Lower

Site Name : Thums Long Beach Company Power Plant and BM | THUMS LONG BEACH CO | THUMS
1411 PIER D STREET
LONG BEACH | Long Beach, CA

Database(s) : [CALEPA SITES - CA, CIWQS - CA, DOCKET, ECHO, EMI - CA, ERNS, FRS, ICIS, INACTIVE PCS, NPDES - CA, PCS ENF, PCS FACILITY, RFR - CA, STORMWATER] ***(cont.)***

Envirosite ID: 635264
EPA ID: N/R

ECHO ***(cont.)***

CWA Permit Types :	Minor
CWA Compliance Tracking :	On
CWA NAICS :	N/R
CWA SICS :	4911
CWA Inspection Count :	N/R
CWA Last Inspection Days :	N/R
CWA Informal Count :	2
CWA Formal Action Count :	N/R
CWA Last Formal Action Date :	N/R
CWA Penalties :	N/R
CWA Last Penalty Date :	N/R
CWA Last Penalty Amount :	N/R
CWA Quarters IN NC :	12
CWA Current Compliance Status :	Violation Identified
CWA Current SNC Flag :	N
CWA 13 Quarters Compliance Status :	VVVVVVVVVVVVV
CWA 13 Quarters Effluent Exceedances:	N/R
CWA Three-Year QNCR Codes :	N/R
DFR URL :	Click here for hyperlink provided by the agency.
Facility SIC :	4911
Facility NAICS :	N/R
Facility Last Inspection EPA Date :	N/R
Facility Last Inspection State Date :	N/R
Facility Last Formal Act EPA Date :	N/R
Facility Last Formal Act State Date :	N/R
Facility Last Informal Act EPA Date :	N/R
Facility Last Informal Act State Date:	2018-02-20
Facility Federal Agency :	N/R
TRI Reporter :	N/R
Facility Imp Water Flag :	N/R
Current SNC Flag :	N
Indian County Flag :	N
Federal Flag :	N/R
US Mexico Border Flag :	N
Chesapeak Bay Flag :	N/R
AIR Flag :	N
NPDES Flag :	Y
SDWIS Flag :	N
RCRA Flag :	N
TRI Flag :	N
GHG Flag :	N
Major Flag :	N/R
Active Flag :	Y
NAA Flag :	Y
Latitude :	33.76872
Longitude :	-118.21247
Last Date in Agency List :	2021-08-20

Map Id: BP323
Direction: S
Distance: 0.698 mi., 3684 ft.
Elevation: 10 ft.
Relative: Lower

Site Name : Thums Long Beach Company Power Plant and BM | THUMS LONG BEACH CO | THUMS
1411 PIER D STREET
LONG BEACH | Long Beach, CA

Database(s) : [CALEPA SITES - CA, CIWQS - CA, DOCKET, ECHO, EMI - CA, ERNS, FRS, ICIS, INACTIVE PCS, NPDES - CA, PCS ENF, PCS FACILITY, RFR - CA, STORMWATER] ***(cont.)***

Envirosite ID: 635264
EPA ID: N/R

EMI - CA

Facility Name :	THUMS LONG BEACH CO
Facility Address :	1411 PIER D ST, LONG BEACH, 90802
County :	Los Angeles
Facility ID :	129497
Air Basin Code :	South Coast
District :	SOUTH COAST AQMD
County ID :	LA
SIC Code :	1311
CHAPIS :	N/R
CERR Code :	N/R
Last Date in Agency List :	2021-09-14

Additional Details

Year :	2018
Total Organic Gases (Tons/Year) :	43.501342642320085929108485499462943071 97
Reactive Organic Gases (Tons/Year) :	4.049975
Carbon Monoxide (Tons/Year) :	10.3699
Nitrogen Oxides (Tons/Year) :	25.7793
Sulfur Oxides (Tons/Year) :	2.144985
Particulate Matter (Tons/Year) :	10.72164
Fine Particulate Matter (Tons/Year) :	10.5376212

ERNS

Facility Address :	1411 PIER D ST., LONG BEACH, CA
County :	LOS ANGELES

Incident Information

Incident Date Time :	2010-02-11 11:45:00
Type of Incident :	FIXED
Incident Cause :	UNKNOWN
Incident DTG :	DISCOVERED
Incident Location :	N/R
Sequence Number :	931055
Potential Flag :	N
Description of Incident :	CALLER IS REPORTING A DISCHARGE OF RAW SEWAGE FROM A MANHOLE DUE TO UNKNOWN CAUSES.
Last Date in Agency List :	2015-12-23

Map Id: BP323
Direction: S
Distance: 0.698 mi., 3684 ft.
Elevation: 10 ft.
Relative: Lower

Site Name : Thums Long Beach Company Power Plant and BM | THUMS LONG BEACH CO | THUMS
1411 PIER D STREET
LONG BEACH | Long Beach, CA

Database(s) : [CALEPA SITES - CA, CIWQS - CA, DOCKET, ECHO, EMI - CA, ERNS, FRS, ICIS, INACTIVE PCS, NPDES - CA, PCS ENF, PCS FACILITY, RFR - CA, STORMWATER] ***(cont.)***

Envirosite ID: 635264
EPA ID: N/R

ERNS ***(cont.)***

Incident Response Summary

Date Time Received :	2010-02-11 15:38:07
Date Time Completed :	2010-02-11 15:43:13
Call Type :	Incident
Source :	TELEPHONE
Responsible Company :	N/R
Responsible Org Type :	UNKNOWN
Responsible City :	N/R
Responsible State :	XX
Responsible Zip :	N/R

Incident Details Summary

Remedial Action :	CONTRACTOR IS ONSCENE.
Medium :	/ PUMP STATION
Medium Description :	OTHER
Body of Water :	N/R
Weather Conditions :	CLEAR
Water Temperature :	N/R
Water Supply Contaminated :	U
Waterway Closed :	N
Waterway Description :	N/R

Additional Incident Details Summary

Actual Amount :	N/R
Actual Amount Units :	N/R
Capacity of Tank :	N/R
Capacity of Tank Units :	N/R
Continuous Release Begin Date :	N/R
Continuous Release End Date :	N/R
Continuous Release Change Date :	N/R
Continuous Release Permit :	N/R
Continuous Release Type :	N/R
Description of Tank :	N/R
Device Operational :	U
DOT Crossing Number :	N/R
DOT Regulated :	U
NPDES :	N/R
NPDES Compliance :	U
Pipeline Aboveground :	ABOVE
Pipeline Covered :	U
Pipeline Type :	N/R
Tank ID :	N/R
Tank Regulated :	U
Tank Regulated by :	N/R

Map Id: BP323
Direction: S
Distance: 0.698 mi., 3684 ft.
Elevation: 10 ft.
Relative: Lower

Site Name : Thums Long Beach Company Power Plant and BM | THUMS LONG BEACH CO | THUMS
1411 PIER D STREET
LONG BEACH | Long Beach, CA

Database(s) : [CALEPA SITES - CA, CIWQS - CA, DOCKET, ECHO, EMI - CA, ERNS, FRS, ICIS, INACTIVE PCS, NPDES - CA, PCS ENF, PCS FACILITY, RFR - CA, STORMWATER] ***(cont.)***

Envirosite ID: 635264
EPA ID: N/R

ERNS ***(cont.)***

Materials Involved Summary

Name of Material :	RAW SEWAGE
CAS Number :	000000-00-0
Amount of Material :	200
Unit of Measure :	GALLON(S)
UN Number :	N/R
CHRIS Code :	NCC
Reached Water :	NO
Amount in Water :	N/R
Unit of Measure (Reach Water) :	N/R

Additional Materials Involved Summary

Name of Material :	N/R
CAS Number :	N/R
CHRIS Code :	N/R
Upper Bounds :	N/R
Upper Bounds Unit :	N/R
Upper Bounds Rate :	N/R

Trains Details

Train Name Number :	N/R
Train Type :	N/R
Train Speed :	N/R
Train Direction :	N/R
Number Locomotives :	N/R
Number Cars :	N/R
Number Derailed :	N/R
Track Speed :	N/R
Railroad Name :	N/R
Non Compliance with Hazmat :	N/R

Derailed Units Summary

Train Name Number :	N/R
Car Number :	N/R
Car Content :	N/R
Position in Train :	N/R
Derailed Type :	N/R

Vessels Details

Vessel Name :	N/R
Vessel Type :	N/R
Vessel Length :	N/R

Map Id: BP323
Direction: S
Distance: 0.698 mi., 3684 ft.
Elevation: 10 ft.
Relative: Lower

Site Name : Thums Long Beach Company Power Plant and BM | THUMS LONG BEACH CO | THUMS
1411 PIER D STREET
LONG BEACH | Long Beach, CA

Database(s) : [CALEPA SITES - CA, CIWQS - CA, DOCKET, ECHO, EMI - CA, ERNS, FRS, ICIS, INACTIVE PCS, NPDES - CA, PCS ENF, PCS FACILITY, RFR - CA, STORMWATER] ***(cont.)***

Envirosite ID: 635264
EPA ID: N/R

ERNS ***(cont.)***

Hull Construction :	N/R
Fuel Capacity :	N/R
Fuel on Board :	N/R
Cargo Capacity :	N/R
Cargo on Board :	N/R
Is Vessel Aground :	N/R
Flag :	N/R
Breadth :	N/R
Draught :	N/R
Fuel Capacity Units :	N/R
Fuel on Board Units :	N/R
Cargo Capacity Units :	N/R
Cargo on Board Units :	N/R

Mobile Details

Vehicle Own Fuel Capacity :	N/R
Cargo Capacity :	N/R
Amount of Cargo on Board :	N/R
Hazmat Carrier :	N/R
Carrier Licensed :	N/R
Noncompliance with Hazmat :	N/R
Mobile Type :	N/R
Cargo Capacity Units :	N/R
Amount of Cargo on Board Units :	N/R
Vehicle Year :	N/R
Vehicle Make :	N/R
Vehicle Model :	N/R
Vehicle Number :	N/R
Trailer Number :	N/R

FRS

Facility Name :	THUMS
Facility Address :	1411 PIER D ST, LONG BEACH, CA 90802-1025
County :	LOS ANGELES

Site Details

Registry ID :	110038014751
FRS Facility URL :	Click here for hyperlink provided by the agency.
Last Date in Agency List :	2021-07-17

Source Description

Map Id: BP323
Direction: S
Distance: 0.698 mi., 3684 ft.
Elevation: 10 ft.
Relative: Lower

Site Name :	Thums Long Beach Company Power Plant and BM | THUMS LONG BEACH CO | THUMS 1411 PIER D STREET LONG BEACH | Long Beach, CA
Database(s) :	[CALEPA SITES - CA, CIWQS - CA, DOCKET, ECHO, EMI - CA, ERNS, FRS, ICIS, INACTIVE PCS, NPDES - CA, PCS ENF, PCS FACILITY, RFR - CA, STORMWATER] ***(cont.)***

Envirosite ID: 635264
EPA ID: N/R

FRS ***(cont.)***

Source Description :

The EGRID contains data on emissions and resource mix for virtually every power plant and company that generates electricity in the United States.
The Energy Information Administration (EIA) is an independent agency within U.S. Department of Energy that develops surveys, collects energy data, and analyzes and models energy issues. The EIA-860 database supports the annual electric generator report and contains electric utility and non-utility (including independent power producers, combined heat and power producers, and other industrials) generator-specific plant data, including county and state location and ownership information.

Source Description :

The Emission Inventory System (EIS) maintains an inventory of large stationary sources and voluntarily-reported smaller sources of air point pollution emitters. It contains information about facility sites and their physical location, emission units, emission processes, release points, control approaches, and regulations. Facility inventory data are kept separate from the emissions data and have stable identifiers to improve continuity from year to year and to help identify duplicate or missing facilities.

FRS Environmental Interest

Source and System ID :
EGRID - 56051
EIA-860 - 56051
EIS - 10226411

Facility Name : THUMS LONG BEACH CO
Facility Address : 1411 PIER D ST, LONG BEACH, CA 90802-1025
County : LOS ANGELES

Site Details

Registry ID : 110038014751
FRS Facility URL : Click here for hyperlink provided by the agency.
Last Date in Agency List : 2021-05-03

Source Description

Source Description :
The EGRID contains data on emissions and resource mix for virtually every power plant and company that generates electricity in the United States.

Map Id: BP323
Direction: S
Distance: 0.698 mi., 3684 ft.
Elevation: 10 ft.
Relative: Lower

Site Name : Thums Long Beach Company Power Plant and BM | THUMS LONG BEACH CO | THUMS
1411 PIER D STREET
LONG BEACH | Long Beach, CA

Database(s) : [CALEPA SITES - CA, CIWQS - CA, DOCKET, ECHO, EMI - CA, ERNS, FRS, ICIS, INACTIVE PCS, NPDES - CA, PCS ENF, PCS FACILITY, RFR - CA, STORMWATER] ***(cont.)***

Envirosite ID: 635264
EPA ID: N/R

FRS ***(cont.)***

The Energy Information Administration (EIA) is an independent agency within U.S. Department of Energy that develops surveys, collects energy data, and analyzes and models energy issues. The EIA-860 database supports the annual electric generator report and contains electric utility and non-utility (including independent power producers, combined heat and power producers, and other industrials) generator-specific plant data, including county and state location and ownership information.

Source Description :

The Emission Inventory System (EIS) maintains an inventory of large stationary sources and voluntarily-reported smaller sources of air point pollution emitters. It contains information about facility sites and their physical location, emission units, emission processes, release points, control approaches, and regulations. Facility inventory data are kept separate from the emissions data and have stable identifiers to improve continuity from year to year and to help identify duplicate or missing facilities.

FRS Environmental Interest

Source and System ID :	EGRID - 56051 EIA-860 - 56051 EIS - 10226411
Facility Name :	THUMS LONG BEACH COMPANY POWER PLANT AND BM
Facility Address :	1411 PIER D STREET, LONG BEACH, CA 90802
County :	LOS ANGELES COUNTY

Site Details

Registry ID :	110070094326
FRS Facility URL :	Click here for hyperlink provided by the agency.
Last Date in Agency List :	2021-07-17

Source Description

Source Description :

The NPDES module of the Compliance Information System (ICIS) tracks surface water permits issued under the Clean Water Act. Under NPDES, all facilities that discharge pollutants from any point source into waters of the United States are required to obtain a permit. The permit will likely contain limits on what can be discharged, impose monitoring and reporting requirements, and include other provisions to ensure that the discharge does not adversely affect water quality.

Map Id: BP323
Direction: S
Distance: 0.698 mi., 3684 ft.
Elevation: 10 ft.
Relative: Lower

Site Name : Thums Long Beach Company Power Plant and BM | THUMS LONG BEACH CO | THUMS
1411 PIER D STREET
LONG BEACH | Long Beach, CA

Database(s) : [CALEPA SITES - CA, CIWQS - CA, DOCKET, ECHO, EMI - CA, ERNS, FRS, ICIS, INACTIVE PCS, NPDES - CA, PCS ENF, PCS FACILITY, RFR - CA, STORMWATER] ***(cont.)***

Envirosite ID: 635264
EPA ID: N/R

FRS ***(cont.)***

FRS Environmental Interest
Source and System ID : ICIS - CAZ456252

ICIS

Facility Name : THUMS LONG BEACH COMPANY POWER PLANT AND BM
Facility Address : 1411 PIER D STREET, LONG BEACH, CA 90802

Site Details
NPDES ID : CAZ456252
ICIS Facility Interest ID : 3600732243
Facility UIN : 110070094326
Facility Type Code : Privately Owned Facility
Impaired Waters : N/R
Latitude : 33.76872
Longitude : -118.21247
Last Date in Agency List : 2021-08-17

Facility NAICS
NAICS Code : N/R
NAICS Description : N/R

Facility SIC
SIC Code : 4911
SIC Description : Electric Services

INACTIVE PCS

Issue Date : 2015-07-01
Original Issue Date : 2015-07-01
Effective Date : 2015-07-01
Expiration Date : 2020-06-30
Retirement Date : N/R
Termination Date : N/R
Issuing Agency : CA Waterboards
Agency Type : State
Activity ID : 3601111616
External Permit Number : CAZ456252
Facility Type Indicator : NON-POTW
Permit Type : General Permit Covered Facility-NPDES)
Major Minor Status : N
Permit Status : Expired
Total Design Flow Number : N/R
Actual Average Flow Number : N/R

Map Id: BP323
Direction: S
Distance: 0.698 mi., 3684 ft.
Elevation: 10 ft.
Relative: Lower

Site Name : Thums Long Beach Company Power Plant and BM | THUMS LONG BEACH CO | THUMS
1411 PIER D STREET
LONG BEACH | Long Beach, CA

Database(s) : [CALEPA SITES - CA, CIWQS - CA, DOCKET, ECHO, EMI - CA, ERNS, FRS, ICIS, INACTIVE PCS, NPDES - CA, PCS ENF, PCS FACILITY, RFR - CA, STORMWATER] ***(cont.)***

Envirosite ID: 635264
EPA ID: N/R

INACTIVE PCS ***(cont.)***

State Water Body :	N/R
State Water Body Name :	N/R
Permit Name :	Thums Long Beach Company Power Plant BM
Permit Comp Status :	Y
RNC Tracking :	Y
Master External Permit Number :	CAS000001
TMDL Interface :	N/R
EDMR Authorization :	N
Pretreatment Indicator :	N/R
Last Date in Agency List :	2021-08-19

NPDES - CA

Facility Name :	Thums Long Beach Company Power Plant and BM
Facility Address :	1411 Pier D Street, Long Beach, 90802
County :	Los Angeles
Effective Date :	2015-06-16
Adoption Date :	N/R
Expiration Date :	N/R
Termination Date :	N/R
Order Number :	97-03-DWQ
NPDES Number :	CAS000001
WDID :	4 19I025600
RM Status :	Active
Reg Meas ID :	456252
Reg Meas Type :	Enrollee
Program :	Industrial
Facility Place ID :	N/R
Region Code :	4
Discharger ID :	0
Discharger :	Thums Long Beach Company Power Plant BM
Discharger Address :	1 World Trade Center Suite 1500, Long Beach, California 90831
Last Date in Agency List :	2021-09-03

PCS ENF

Site Details

NPDES ID :	CAZ456252
Last Date in Agency List :	2021-08-17

Formal Enforcement Actions

Settlement Entered Date :	N/R
ENF Identifier :	N/R
Activity ID :	N/R
Activity Type :	N/R
ENF Type :	N/R

Map Id: BP323
Direction: S
Distance: 0.698 mi., 3684 ft.
Elevation: 10 ft.
Relative: Lower

Site Name : Thums Long Beach Company Power Plant and BM | THUMS LONG BEACH CO | THUMS
1411 PIER D STREET
LONG BEACH | Long Beach, CA

Database(s) : [CALEPA SITES - CA, CIWQS - CA, DOCKET, ECHO, EMI - CA, ERNS, FRS, ICIS, INACTIVE PCS, NPDES - CA, PCS ENF, PCS FACILITY, RFR - CA, STORMWATER] ***(cont.)***

Envirosite ID: 635264
EPA ID: N/R

PCS ENF ***(cont.)***

Agency :	N/R
Fed Penalty Assessed Amount :	N/R
State Local Penalty Amount :	N/R

Informal Enforcement Actions

Achieved Date :	11/15/2017
Registry ID :	110070094326
ENF Identifier :	CA-ZIEA427918
Activity ID :	3601281722
Activity Type :	Administrative - Informal
ENF Type :	Notice of Violation
Agency :	State

Achieved Date :	02/20/2018
Registry ID :	110070094326
ENF Identifier :	CA-ZIEA429222
Activity ID :	3601347850
Activity Type :	Administrative - Informal
ENF Type :	Notice of Violation
Agency :	State

PCS FACILITY

Issue Date :	2015-07-01
Original Issue Date :	2015-07-01
Effective Date :	2015-07-01
Expiration Date :	2020-06-30
Retirement Date :	N/R
Termination Date :	N/R
Issuing Agency :	CA Waterboards
Agency Type :	State
Activity ID :	3601111616
External Permit Number :	CAZ456252
Facility Type Indicator :	NON-POTW
Permit Type :	General Permit Covered Facility-NPDES)
Major Minor Status :	N
Permit Status :	Effective
Total Design Flow Number :	N/R
Actual Average Flow Number :	N/R
State Water Body :	N/R
State Water Body Name :	N/R
Permit Name :	Thums Long Beach Company Power Plant BM
Permit Comp Status :	Y
RNC Tracking :	Y
Master External Permit Number :	CAS000001
TMDL Interface :	N/R
EDMR Authorization :	N

Map Id: BP323
Direction: S
Distance: 0.698 mi., 3684 ft.
Elevation: 10 ft.
Relative: Lower

Site Name : Thums Long Beach Company Power Plant and BM | THUMS LONG BEACH CO | THUMS
1411 PIER D STREET
LONG BEACH | Long Beach, CA

Database(s) : [CALEPA SITES - CA, CIWQS - CA, DOCKET, ECHO, EMI - CA, ERNS, FRS, ICIS, INACTIVE PCS, NPDES - CA, PCS ENF, PCS FACILITY, RFR - CA, STORMWATER] ***(cont.)***

Envirosite ID: 635264
EPA ID: N/R

PCS FACILITY ***(cont.)***

Pretreatment Indicator :	N/R
Last Date in Agency List :	2020-02-11

RFR - CA

Facility Name :	Thums Long Beach Company Power Plant and BM
Facility Address :	1411 Pier D Street, Long Beach, CA 90802
County :	Los Angeles
Effective Date :	2015-06-16
Adoption Date :	N/R
Termination Date :	N/R
Expiration/Review Date :	N/R
NPDES Number :	CAS000001
Order Number :	2014-0057-DWQ
WDID :	4 19I025600
SIC/NAICS :	4911
Program :	INDSTW
Regulatory Measure Status :	Active
Regulatory Measure Type :	Storm water industrial
Place/Project Type :	Industrial - Electric Services
Region :	4
Design Flow :	N/R
Major/Minor :	N/R
Complexity :	N/R
TTWQ :	N/R
Number of Enforcement Actions within Five Years:	2
Number of Violations within Five Years:	1
Agency :	Thums Long Beach Company Power Plant BM
Agency Address :	1 World Trade Center Suite 1500, Long Beach, CA 90831
Latitude :	33.76872
Longitude :	-118.21247
Last Date in Agency List :	2021-07-24

STORMWATER

Facility Name :	THUMS LONG BEACH COMPANY POWER PLANT AND BM
Facility Address :	1411 PIER D STREET, LONG BEACH, CA 90802
NPDES ID :	CAZ456252
Permittee Name :	Thums Long Beach Company Power Plant BM
Permit Status :	Expired
Permit Issuing Name :	State
Issued Date :	2015-07-01
Termination Date :	N/R
Effective Date :	2015-07-01 2020-06-30

Map Id: BP323
Direction: S
Distance: 0.698 mi., 3684 ft.
Elevation: 10 ft.
Relative: Lower

Site Name : Thums Long Beach Company Power Plant and BM | THUMS LONG BEACH CO | THUMS
1411 PIER D STREET
LONG BEACH | Long Beach, CA

Database(s) : [CALEPA SITES - CA, CIWQS - CA, DOCKET, ECHO, EMI - CA, ERNS, FRS, ICIS, INACTIVE PCS, NPDES - CA, PCS ENF, PCS FACILITY, RFR - CA, STORMWATER] ***(cont.)***

Envirosite ID: 635264
EPA ID: N/R

STORMWATER ***(cont.)***

EPA Region :	09
SIC Code :	4911
NAICS Code :	N/R
EJ Indexes Above 80th Percentile :	Y
Significant Noncompliance Status :	N/R
Quarters with Noncompliance :	12
Industrial Stormwater Formal Enforcement Actions:	2
Facility Map Flag :	Y
DRF URL :	Click here for hyperlink provided by the agency.
Latitude :	33.76872
Longitude :	-118.21247
Last Date in Agency List :	2021-09-24

Map Id: BP324
Direction: S
Distance: 0.698 mi., 3685 ft.
Elevation: 10 ft.
Relative: Lower

Site Name : GEORGIA-PACIFIC GYPSUM LLC | THUMS LONG BEACH CO | G-P GYPSUM, INC.
1401 PIER D ST
LONG BEACH | Long Beach, CA

Database(s) : [AFS, BRS, CALEPA SITES - CA, CIWQS - CA, DOCKET, ECHO, EMI - CA, FRS, HIST AFS 2, HIST AST - CA, HIST CHMIRS - CA, HIST PCS ENF, HIST PCS FACILITY, ICIS, INACTIVE PCS, NPDES - CA, RCRA_LQG, RFR - CA, STORMWATER]

Envirosite ID: 763599
EPA ID: N/R

AFS

Facility Name :	GEORGIA-PACIFIC GYPSUM LLC
Facility Address :	1401 PIER D ST, LONG BEACH, CA 90802
County :	Los Angeles

Facility Summary

Program System ID :	CASCA0000603700692
Facility Registry ID :	110001188330
EPA Region :	EPA Region 9 - AZ, CA, HI, NV, AS, GU
SIC :	3275 - GYPSUM PRODUCTS
NAICS :	327420 - Gypsum Product Manufacturing
Facility Type :	Privately Owned Facility
Air Pollutant Class :	Major Emissions
Air Operating Status :	Permanently Closed
Current High Priority Violation (HPV):	No Violation Identified

Map Id: BP324
Direction: S
Distance: 0.698 mi., 3685 ft.
Elevation: 10 ft.
Relative: Lower

Site Name : GEORGIA-PACIFIC GYPSUM LLC | THUMS LONG BEACH CO | G-P GYPSUM, INC.
1401 PIER D ST
LONG BEACH | Long Beach, CA

Database(s) : [AFS, BRS, CALEPA SITES - CA, CIWQS - CA, DOCKET, ECHO, EMI - CA, FRS, HIST AFS 2, HIST AST - CA, HIST CHMIRS - CA, HIST PCS ENF, HIST PCS FACILITY, ICIS, INACTIVE PCS, NPDES - CA, RCRA_LQG, RFR - CA, STORMWATER] ***(cont.)***

Envirosite ID: 763599
EPA ID: N/R

AFS ***(cont.)***

Local Control Region Name : South Coast Air Quality Management District (Grantee)
Last Date in Agency List : 2021-08-18

Air Pollutant Details
Program System ID : CASCA0000603700692
Pollutant : Carbon monoxide
Substance Registry Services ID (SRS): 65052
Chemical Abstract Service Number : 630080
Air Pollutant Class : Major Emissions

Air Violation History Details
HPV Day Zero Date : 2002-11-19
HPV Resolved Date : 2003-09-04
Program System ID : CASCA0000603700692
Activity ID : 3400404666
Agency Type : Local
State Code : CA
Air Local Control Region Code (LCON): SCA
Comp Determination UID : CASCAA0000060370069200045
Enforcement Response Policy : High Priority Violation
Program : Title V Permits
Pollutant : FACIL
Earliest Determination Date of Federally Reportable Violation (FRV): N/R

HPV Day Zero Date : 2002-04-10
HPV Resolved Date : 2002-08-28
Program System ID : CASCA0000603700692
Activity ID : 3400404663
Agency Type : Local
State Code : CA
Air Local Control Region Code (LCON): SCA
Comp Determination UID : CASCAA0000060370069200035
Enforcement Response Policy : High Priority Violation
Program : Title V Permits
Pollutant : FACIL
Earliest Determination Date of Federally Reportable Violation (FRV): N/R

HPV Day Zero Date : 1996-02-15
HPV Resolved Date : 1998-10-06
Program System ID : CASCA0000603700692
Activity ID : 3400404660
Agency Type : Local

Map Id: BP324
Direction: S
Distance: 0.698 mi., 3685 ft.
Elevation: 10 ft.
Relative: Lower

Site Name : GEORGIA-PACIFIC GYPSUM LLC | THUMS LONG BEACH CO | G-P GYPSUM, INC.
1401 PIER D ST
LONG BEACH | Long Beach, CA

Database(s) : [AFS, BRS, CALEPA SITES - CA, CIWQS - CA, DOCKET, ECHO, EMI - CA, FRS, HIST AFS 2, HIST AST - CA, HIST CHMIRS - CA, HIST PCS ENF, HIST PCS FACILITY, ICIS, INACTIVE PCS, NPDES - CA, RCRA_LQG, RFR - CA, STORMWATER] ***(cont.)***

Envirosite ID: 763599
EPA ID: N/R

AFS ***(cont.)***

State Code :	CA
Air Local Control Region Code (LCON):	SCA
Comp Determination UID :	CASCAA0000060370069200027
Enforcement Response Policy :	High Priority Violation
Program :	State Implementation Plan for National Primary and Secondary Ambient Air Quality Standards
Pollutant :	NITROGEN OXIDES NO2
Earliest Determination Date of Federally Reportable Violation (FRV):	N/R
Facility Name :	THUMS LONG BEACH CO
Facility Address :	1401 PIER D ST, LONG BEACH, CA 90802
County :	Los Angeles

Facility Summary

Program System ID :	CASCA00006037CJ622
Facility Registry ID :	110043674066
EPA Region :	EPA Region 9 - AZ, CA, HI, NV, AS, GU
SIC :	1311 - CRUDE PETROLEUM AND NATURAL GAS
NAICS :	211111 - Crude Petroleum and Natural Gas Extraction
Facility Type :	Privately Owned Facility
Air Pollutant Class :	Major Emissions
Air Operating Status :	Operating
Current High Priority Violation (HPV):	Local agency is lead enforcement agency, High Priority Violation has been addressed by a formal enforcement action, but violation is not resolved
Local Control Region Name :	South Coast Air Quality Management District (Grantee)
Last Date in Agency List :	2021-08-18

Air Pollutant Details

Program System ID :	CASCA00006037CJ622
Pollutant :	ADMIN
Substance Registry Services ID (SRS):	N/R
Chemical Abstract Service Number :	N/R
Air Pollutant Class :	Major Emissions
Program System ID :	CASCA00006037CJ622
Pollutant :	FACIL
Substance Registry Services ID (SRS):	N/R
Chemical Abstract Service Number :	N/R

Map Id: BP324
Direction: S
Distance: 0.698 mi., 3685 ft.
Elevation: 10 ft.
Relative: Lower

Site Name : GEORGIA-PACIFIC GYPSUM LLC | THUMS LONG BEACH CO | G-P GYPSUM, INC.
1401 PIER D ST
LONG BEACH | Long Beach, CA

Database(s) : [AFS, BRS, CALEPA SITES - CA, CIWQS - CA, DOCKET, ECHO, EMI - CA, FRS, HIST AFS 2, HIST AST - CA, HIST CHMIRS - CA, HIST PCS ENF, HIST PCS FACILITY, ICIS, INACTIVE PCS, NPDES - CA, RCRA_LQG, RFR - CA, STORMWATER] ***(cont.)***

Envirosite ID: 763599
EPA ID: N/R

AFS ***(cont.)***

Air Pollutant Class :	Major Emissions

Air Violation History Details

HPV Day Zero Date :	2009-07-22
HPV Resolved Date :	2009-09-25
Program System ID :	CASCA00006037CJ622
Activity ID :	3400407868
Agency Type :	Local
State Code :	CA
Air Local Control Region Code (LCON):	SCA
Comp Determination UID :	CASCAA000006037CJ62200049
Enforcement Response Policy :	High Priority Violation
Program :	State Implementation Plan for National Primary and Secondary Ambient Air Quality Standards Title V Permits
Pollutant :	FACIL
Earliest Determination Date of Federally Reportable Violation (FRV):	N/R

HPV Day Zero Date :	2008-01-18
HPV Resolved Date :	N/R
Program System ID :	CASCA00006037CJ622
Activity ID :	3400407864
Agency Type :	Local
State Code :	CA
Air Local Control Region Code (LCON):	SCA
Comp Determination UID :	CASCAA000006037CJ62200027
Enforcement Response Policy :	High Priority Violation
Program :	State Implementation Plan for National Primary and Secondary Ambient Air Quality Standards Title V Permits
Pollutant :	FACIL
Earliest Determination Date of Federally Reportable Violation (FRV):	N/R

HPV Day Zero Date :	2004-01-22
HPV Resolved Date :	2004-03-30
Program System ID :	CASCA00006037CJ622
Activity ID :	3400407860
Agency Type :	Local
State Code :	CA
Air Local Control Region Code (LCON):	SCA
Comp Determination UID :	CASCAA000006037CJ62200007
Enforcement Response Policy :	High Priority Violation

Map Id: BP324
Direction: S
Distance: 0.698 mi., 3685 ft.
Elevation: 10 ft.
Relative: Lower

Site Name : GEORGIA-PACIFIC GYPSUM LLC | THUMS LONG BEACH CO | G-P GYPSUM, INC.
1401 PIER D ST
LONG BEACH | Long Beach, CA

Database(s) : [AFS, BRS, CALEPA SITES - CA, CIWQS - CA, DOCKET, ECHO, EMI - CA, FRS, HIST AFS 2, HIST AST - CA, HIST CHMIRS - CA, HIST PCS ENF, HIST PCS FACILITY, ICIS, INACTIVE PCS, NPDES - CA, RCRA_LQG, RFR - CA, STORMWATER] ***(cont.)***

Envirosite ID: 763599
EPA ID: N/R

AFS ***(cont.)***

Program :	State Implementation Plan for National Primary and Secondary Ambient Air Quality Standards
Pollutant :	OTHER
Earliest Determination Date of Federally Reportable Violation (FRV):	N/R

BRS

Facility Name :	GEORGIA-PACIFIC GYPSUM LLC
Facility Address :	1401 PIER D STREET, LONG BEACH, CA 90802
County :	LOS ANGELES

Site Details

Date Form Received by Agency :	2010-06-03
EPA ID :	CAD089863641
Mailing Address :	1401 PIER D STREET, LONG BEACH, CA 90802
Contact :	ROBERT A CYPHERS
Contact Address :	1401 PIER D STREET, LONG BEACH, CA 90802
Contact Country :	US
Contact Telephone :	562-435-7711
Contact Email :	RACYPHER@GAPAC.COM
EPA Region :	09
Land Type :	Private
Source Type :	Annual/Biennial Report updated with Notification
Classification :	Large Quantity Generator

Description :

Handlers that generate 1,000 kg or more of hazardous waste during any calendar month; or generate more than 1 kg of acutely hazardous waste during any calendar month; or generate more than 100 kg of any residue or contaminated soil, waste or other debris resulting from the cleanup of a spill, into or on any land or water, of acutely hazardous waste during any calendar month; or generate 1 kg or less of acutely hazardous waste during any calendar month, and accumulate more than 1 kg of acutely hazardous waste at any time; or generate 100 kg or less of any residue or contaminated soil, waste or other debris resulting from the cleanup of a spill, into or on any land or water, of acutely hazardous waste during any calendar month, and accumulated more than 100 kg of that material at any time.

Last Date in Agency List : 2021-09-03

Owner/Operator Summary

Owner/Operator Name :	GEORGIA-PACIFIC BUILDING PRODUCTS LLC
Owner/Operator Address :	133 PEACHTREE ST NE, ATLANTA, GA 30303
Owner/Operator Country :	N/R
Owner/Operator Telephone :	800-225-6119
Owner/Operator Email :	N/R

Map Id: BP324
Direction: S
Distance: 0.698 mi., 3685 ft.
Elevation: 10 ft.
Relative: Lower

Site Name : GEORGIA-PACIFIC GYPSUM LLC | THUMS LONG BEACH CO | G-P GYPSUM, INC.
1401 PIER D ST
LONG BEACH | Long Beach, CA

Database(s) : [AFS, BRS, CALEPA SITES - CA, CIWQS - CA, DOCKET, ECHO, EMI - CA, FRS, HIST AFS 2, HIST AST - CA, HIST CHMIRS - CA, HIST PCS ENF, HIST PCS FACILITY, ICIS, INACTIVE PCS, NPDES - CA, RCRA_LQG, RFR - CA, STORMWATER] ***(cont.)***

Envirosite ID: 763599
EPA ID: N/R

BRS ***(cont.)***

Owner/Operator Fax :	N/R
Legal Status :	Private
Owner/Operator Type :	Owner
Owner/Operator Start Date :	2007-01-01
Owner/Operator End Date :	N/R
Owner/Operator Name :	GEORGIA-PACIFIC GYPSUM LLC
Owner/Operator Address :	N/R
Owner/Operator Country :	N/R
Owner/Operator Telephone :	N/R
Owner/Operator Email :	N/R
Owner/Operator Fax :	N/R
Legal Status :	Private
Owner/Operator Type :	Operator
Owner/Operator Start Date :	2007-01-01
Owner/Operator End Date :	N/R

Waste Activity Monitoring

Report Cycle :	2009
Hazardous Waste Page Number :	1
Hazardous Waste Sub-Page Number :	1
BR Form :	GM
Waste Description :	RESIDUAL FUNGICIDE (VANCIDE) RESULTING FROM FACILTY CLEANUP ACTIVITIES IN 2008
Primary NAICS :	32742 - Gypsum Product Manufacturing
Source Code :	G13 - Cleaning out process equipment (periodic sludge or residual removal from enclosed processes including internal scrubbing or cleaning)
Form Code :	W219 - Other organic liquid (specify in comments)
Management Method :	H141 - The site receiving this waste stored/bulked and transferred the waste with no treatment or recovery (H010-H129), fuel blending (H061), or disposal (H131-H135) at that receiving site.
Generation Tons :	0.3909508
Managed Tons :	0
Shipped Tons :	0.3909508
Received Tons :	0
Receiver ID :	CAD980884183
Receiver State :	CA
Shipper ID :	CAD089863641
Shipper State :	CA
Waste Minimization :	X - No waste minimization efforts were implemented for this waste

Map Id: BP324
Direction: S
Distance: 0.698 mi., 3685 ft.
Elevation: 10 ft.
Relative: Lower

Site Name : GEORGIA-PACIFIC GYPSUM LLC | THUMS LONG BEACH CO | G-P GYPSUM, INC.
1401 PIER D ST
LONG BEACH | Long Beach, CA

Database(s) : [AFS, BRS, CALEPA SITES - CA, CIWQS - CA, DOCKET, ECHO, EMI - CA, FRS, HIST AFS 2, HIST AST - CA, HIST CHMIRS - CA, HIST PCS ENF, HIST PCS FACILITY, ICIS, INACTIVE PCS, NPDES - CA, RCRA_LQG, RFR - CA, STORMWATER] ***(cont.)***

Envirosite ID: 763599
EPA ID: N/R

BRS ***(cont.)***

Waste Code List :	P205
Waste Code Group :	P205 - ZINC, BIS(DIMETHYLCARBAMODITHIOATO-S,S')-, (OR) ZIRAM
Waste Generation Type :	N/R

CALEPA SITES - CA

Facility Name :	GEORGIA-PACIFIC GYPSUM LLC
Facility Address :	1401 PIER D ST, LONG BEACH, 90802-1025
Site ID :	469931
EI ID :	110001188330
EI Description :	US EPA Air Emission Inventory System (EIS)
Latitude :	33.768720
Longitude :	-118.212410
Agency Hyperlink :	Click here for hyperlink provided by the agency.
Last Date in Agency List :	2021-08-26
Facility Name :	THUMS LONG BEACH CO
Facility Address :	1401 PIER D ST, LONG BEACH, 90802
Site ID :	499099
EI ID :	110043674066
EI Description :	US EPA Air Emission Inventory System (EIS)
Latitude :	33.768720
Longitude :	-118.212410
Agency Hyperlink :	Click here for hyperlink provided by the agency.
Last Date in Agency List :	2021-08-26

CIWQS - CA

Facility Name :	GEORGIA PACIFIC GYPSUM LLC
Facility Address :	1401 PIER D STREET, LONG BEACH, CA 90802
County :	LOS ANGELES
Place ID :	S837201
Agency Name :	GEORGIA PACIFIC GYPSUM LLC
Last Date in Agency List :	2021-09-10

DOCKET

Facility Name :	GEORGIA PACIFIC - GYPSUM INCORPORATED
Facility Address :	1401 PIER D STREET, LONG BEACH, CA 90802

Map Id: BP324
Direction: S
Distance: 0.698 mi., 3685 ft.
Elevation: 10 ft.
Relative: Lower

Site Name : GEORGIA-PACIFIC GYPSUM LLC | THUMS LONG BEACH CO | G-P GYPSUM, INC.
1401 PIER D ST
LONG BEACH | Long Beach, CA

Database(s) : [AFS, BRS, CALEPA SITES - CA, CIWQS - CA, DOCKET, ECHO, EMI - CA, FRS, HIST AFS 2, HIST AST - CA, HIST CHMIRS - CA, HIST PCS ENF, HIST PCS FACILITY, ICIS, INACTIVE PCS, NPDES - CA, RCRA_LQG, RFR - CA, STORMWATER] ***(cont.)***

Envirosite ID: 763599
EPA ID: N/R

DOCKET ***(cont.)***

Standard Industrial Classification(SIC) Summary

Enforcement Action Name :	GEORGIA PACIFIC - GYPSUM INCORPORATED
Registry ID :	110001188330
Primary SIC :	3275 - GYPSUM PRODUCTS
Primary NAICS :	327420 - Gypsum Product Manufacturing
Last Date in Agency List :	2021-08-12
Enforcement Action Name :	GEORGIA PACIFIC - GYPSUM INCORPORATED
Registry ID :	110001188330
Primary SIC :	9999 - NONCLASSIFIABLE ESTABLISHMENTS
Primary NAICS :	327420 - Gypsum Product Manufacturing
Last Date in Agency List :	2021-08-12
Enforcement Action Case Number :	09-2008-0022
Activity ID :	600084569
Final Ordr Iss/Final Order Enter Date:	11/09/2007
Final Order Name :	Port of Long Beach - Georgia Pacific Gypsum
Settlement FRS ICIS Facility ID :	600042571
Final Order FRS Name :	GEORGIA PACIFIC - GYPSUM INCORPORATED
SEP Category :	N/R
SEP Description :	N/R

Complaint Summary

Respondent/Defendant Name :	Georgia Pacific Gypsum LLC
Named in Complaint :	Y
Named in Final Order :	Y

Pollutant Summary

Pollutants (SRS) :	N/R

Violation and Enforcement Action Summary

Court Docket Number :	N/R
Complaint/Proposed Order Actual Date:	N/R
Final Order Issued Actual Date :	11/09/2007

Map Id: BP324
Direction: S
Distance: 0.698 mi., 3685 ft.
Elevation: 10 ft.
Relative: Lower

Site Name : GEORGIA-PACIFIC GYPSUM LLC | THUMS LONG BEACH CO | G-P GYPSUM, INC.
1401 PIER D ST
LONG BEACH | Long Beach, CA

Database(s) : [AFS, BRS, CALEPA SITES - CA, CIWQS - CA, DOCKET, ECHO, EMI - CA, FRS, HIST AFS 2, HIST AST - CA, HIST CHMIRS - CA, HIST PCS ENF, HIST PCS FACILITY, ICIS, INACTIVE PCS, NPDES - CA, RCRA_LQG, RFR - CA, STORMWATER] ***(cont.)***

Envirosite ID: 763599
EPA ID: N/R

DOCKET ***(cont.)***

Admin EA Closed Actual Date :	11/09/2007
Enforcement Action Name :	Port of Long Beach - Georgia Pacific Gypsum
Enforcement Action Resolution :	Unilateral Administrative Order Without Adjudication
Violation Type :	N/R
Statute Code :	CWA
Law Section Code :	301/402
Law Section Description :	NPDES Permit Violations

Violation Penalties and Compliance Summary

Compliance Action Cost :	18157
EPA Penalty Assessed Amount :	0
Cost Recovery Required :	N/R
Cost of SEP :	0
Cost of Complying Actions :	N/R
Facility Name :	THUMS LONG BEACH CO
Facility Address :	1401 PIER D ST, LONG BEACH, CA 90802

Standard Industrial Classification(SIC) Summary

Enforcement Action Name :	THUMS LONG BEACH CO
Registry ID :	110043674066
Primary SIC :	1311 - CRUDE PETROLEUM AND NATURAL GAS
Primary NAICS :	211111 - Crude Petroleum and Natural Gas Extraction
Last Date in Agency List :	2018-12-17
Enforcement Action Case Number :	N/R
Activity ID :	N/R
Final Ordr Iss/Final Order Enter Date:	N/R
Final Order Name :	N/R
Settlement FRS ICIS Facility ID :	N/R
Final Order FRS Name :	N/R
SEP Category :	N/R
SEP Description :	N/R

Map Id: BP324
Direction: S
Distance: 0.698 mi., 3685 ft.
Elevation: 10 ft.
Relative: Lower

Site Name : GEORGIA-PACIFIC GYPSUM LLC | THUMS LONG BEACH CO | G-P GYPSUM, INC.
1401 PIER D ST
LONG BEACH | Long Beach, CA

Database(s) : [AFS, BRS, CALEPA SITES - CA, CIWQS - CA, DOCKET, ECHO, EMI - CA, FRS, HIST AFS 2, HIST AST - CA, HIST CHMIRS - CA, HIST PCS ENF, HIST PCS FACILITY, ICIS, INACTIVE PCS, NPDES - CA, RCRA_LQG, RFR - CA, STORMWATER] ***(cont.)***

Envirosite ID: 763599
EPA ID: N/R

DOCKET ***(cont.)***

Complaint Summary
- Respondent/Defendant Name : N/R
- Named in Complaint : N/R
- Named in Final Order : N/R

Pollutant Summary
- Pollutants (SRS) : N/R

Violation and Enforcement Action Summary
- Court Docket Number : N/R
- Complaint/Proposed Order Actual Date: N/R
- Final Order Issued Actual Date : N/R
- Admin EA Closed Actual Date : 07/07/2009
- Enforcement Action Name : THUMS LONG BEACH CO 06037CJ62200050
- Enforcement Action Resolution : N/R
- Violation Type : N/R
- Statute Code : CAA
- Law Section Code : OTHER
- Law Section Description : Violations not covered elsewhere

Violation Penalties and Compliance Summary
- Compliance Action Cost : N/R
- EPA Penalty Assessed Amount : N/R
- Cost Recovery Required : N/R
- Cost of SEP : N/R
- Cost of Complying Actions : N/R

Standard Industrial Classification(SIC) Summary
- Enforcement Action Name : THUMS LONG BEACH CO
- Registry ID : 110043674066
- Primary SIC : 1311 - CRUDE PETROLEUM AND NATURAL GAS
- Primary NAICS : 211111 - Crude Petroleum and Natural Gas Extraction
- Last Date in Agency List : 2019-02-25

Map Id: BP324
Direction: S
Distance: 0.698 mi., 3685 ft.
Elevation: 10 ft.
Relative: Lower

Site Name : GEORGIA-PACIFIC GYPSUM LLC | THUMS LONG BEACH CO | G-P GYPSUM, INC.
1401 PIER D ST
LONG BEACH | Long Beach, CA

Database(s) : [AFS, BRS, CALEPA SITES - CA, CIWQS - CA, DOCKET, ECHO, EMI - CA, FRS, HIST AFS 2, HIST AST - CA, HIST CHMIRS - CA, HIST PCS ENF, HIST PCS FACILITY, ICIS, INACTIVE PCS, NPDES - CA, RCRA_LQG, RFR - CA, STORMWATER] ***(cont.)***

Envirosite ID: 763599
EPA ID: N/R

DOCKET ***(cont.)***

Enforcement Action Case Number :	CASCAA000006037CJ62200009
Activity ID :	3400806153
Final Ordr Iss/Final Order Enter Date:	02/27/2004
Final Order Name :	THUMS LONG BEACH CO 06037CJ62200009
Settlement FRS ICIS Facility ID :	3400184562
Final Order FRS Name :	THUMS LONG BEACH CO
SEP Category :	N/R
SEP Description :	N/R

Complaint Summary

Respondent/Defendant Name :	N/R
Named in Complaint :	N/R
Named in Final Order :	N/R

Pollutant Summary

Pollutants (SRS) :	N/R

Violation and Enforcement Action Summary

Court Docket Number :	N/R
Complaint/Proposed Order Actual Date:	N/R
Final Order Issued Actual Date :	02/27/2004
Admin EA Closed Actual Date :	N/R
Enforcement Action Name :	N/R
Enforcement Action Resolution :	N/R
Violation Type :	N/R
Statute Code :	CAA
Law Section Code :	OTHER
Law Section Description :	Violations not covered elsewhere

Map Id: BP324
Direction: S
Distance: 0.698 mi., 3685 ft.
Elevation: 10 ft.
Relative: Lower

Site Name : GEORGIA-PACIFIC GYPSUM LLC | THUMS LONG BEACH CO | G-P GYPSUM, INC.
1401 PIER D ST
LONG BEACH | Long Beach, CA

Database(s) : [AFS, BRS, CALEPA SITES - CA, CIWQS - CA, DOCKET, ECHO, EMI - CA, FRS, HIST AFS 2, HIST AST - CA, HIST CHMIRS - CA, HIST PCS ENF, HIST PCS FACILITY, ICIS, INACTIVE PCS, NPDES - CA, RCRA_LQG, RFR - CA, STORMWATER] ***(cont.)***

Envirosite ID: 763599
EPA ID: N/R

DOCKET ***(cont.)***

Violation Penalties and Compliance Summary

Compliance Action Cost :	0
EPA Penalty Assessed Amount :	0
Cost Recovery Required :	N/R
Cost of SEP :	0
Cost of Complying Actions :	N/R

Standard Industrial Classification(SIC) Summary

Enforcement Action Name :	THUMS LONG BEACH CO
Registry ID :	110043674066
Primary SIC :	1311 - CRUDE PETROLEUM AND NATURAL GAS
Primary NAICS :	211111 - Crude Petroleum and Natural Gas Extraction
Last Date in Agency List :	2018-12-17
Enforcement Action Case Number :	N/R
Activity ID :	N/R
Final Ordr Iss/Final Order Enter Date:	N/R
Final Order Name :	N/R
Settlement FRS ICIS Facility ID :	N/R
Final Order FRS Name :	N/R
SEP Category :	N/R
SEP Description :	N/R

Complaint Summary

Respondent/Defendant Name :	N/R
Named in Complaint :	N/R
Named in Final Order :	N/R

Pollutant Summary

Pollutants (SRS) :	N/R

Violation and Enforcement Action Summary

Court Docket Number :	N/R
Complaint/Proposed Order Actual Date:	N/R
Final Order Issued Actual Date :	N/R

Map Id: BP324
Direction: S
Distance: 0.698 mi., 3685 ft.
Elevation: 10 ft.
Relative: Lower

Site Name : GEORGIA-PACIFIC GYPSUM LLC | THUMS LONG BEACH CO | G-P GYPSUM, INC.
1401 PIER D ST
LONG BEACH | Long Beach, CA

Database(s) : [AFS, BRS, CALEPA SITES - CA, CIWQS - CA, DOCKET, ECHO, EMI - CA, FRS, HIST AFS 2, HIST AST - CA, HIST CHMIRS - CA, HIST PCS ENF, HIST PCS FACILITY, ICIS, INACTIVE PCS, NPDES - CA, RCRA_LQG, RFR - CA, STORMWATER] ***(cont.)***

Envirosite ID: 763599
EPA ID: N/R

DOCKET ***(cont.)***

Admin EA Closed Actual Date :	12/05/2007
Enforcement Action Name :	THUMS LONG BEACH CO 06037CJ62200028
Enforcement Action Resolution :	N/R
Violation Type :	N/R
Statute Code :	CAA
Law Section Code :	OTHER
Law Section Description :	Violations not covered elsewhere

Violation Penalties and Compliance Summary

Compliance Action Cost :	N/R
EPA Penalty Assessed Amount :	N/R
Cost Recovery Required :	N/R
Cost of SEP :	N/R
Cost of Complying Actions :	N/R

Standard Industrial Classification(SIC) Summary

Enforcement Action Name :	THUMS LONG BEACH CO
Registry ID :	110043674066
Primary SIC :	1311 - CRUDE PETROLEUM AND NATURAL GAS
Primary NAICS :	211111 - Crude Petroleum and Natural Gas Extraction
Last Date in Agency List :	2018-12-17
Enforcement Action Case Number :	N/R
Activity ID :	N/R
Final Ordr Iss/Final Order Enter Date:	N/R
Final Order Name :	N/R
Settlement FRS ICIS Facility ID :	N/R
Final Order FRS Name :	N/R
SEP Category :	N/R
SEP Description :	N/R

Complaint Summary

Respondent/Defendant Name :	N/R
Named in Complaint :	N/R
Named in Final Order :	N/R

Map Id: BP324
Direction: S
Distance: 0.698 mi., 3685 ft.
Elevation: 10 ft.
Relative: Lower

Site Name : GEORGIA-PACIFIC GYPSUM LLC | THUMS LONG BEACH CO | G-P GYPSUM, INC.
1401 PIER D ST
LONG BEACH | Long Beach, CA

Database(s) : [AFS, BRS, CALEPA SITES - CA, CIWQS - CA, DOCKET, ECHO, EMI - CA, FRS, HIST AFS 2, HIST AST - CA, HIST CHMIRS - CA, HIST PCS ENF, HIST PCS FACILITY, ICIS, INACTIVE PCS, NPDES - CA, RCRA_LQG, RFR - CA, STORMWATER] ***(cont.)***

Envirosite ID: 763599
EPA ID: N/R

DOCKET ***(cont.)***

Pollutant Summary
Pollutants (SRS) : N/R

Violation and Enforcement Action Summary
Court Docket Number : N/R

Complaint/Proposed Order Actual Date: N/R
Final Order Issued Actual Date : N/R

Admin EA Closed Actual Date : 08/07/2003
Enforcement Action Name : THUMS LONG BEACH CO 06037CJ62200008
Enforcement Action Resolution : N/R

Violation Type : N/R

Statute Code : CAA
Law Section Code : OTHER
Law Section Description : Violations not covered elsewhere

Violation Penalties and Compliance Summary
Compliance Action Cost : N/R
EPA Penalty Assessed Amount : N/R
Cost Recovery Required : N/R
Cost of SEP : N/R
Cost of Complying Actions : N/R

Standard Industrial Classification(SIC) Summary
Enforcement Action Name : THUMS LONG BEACH CO
Registry ID : 110043674066
Primary SIC : 1311 - CRUDE PETROLEUM AND NATURAL GAS
Primary NAICS : 211111 - Crude Petroleum and Natural Gas Extraction
Last Date in Agency List : 2019-02-25

Enforcement Action Case Number : CASCAA000006037CJ62200029
Activity ID : 3400806151
Final Ordr Iss/Final Order Enter Date: 01/23/2008
Final Order Name : THUMS LONG BEACH CO 06037CJ62200029

Map Id: BP324
Direction: S
Distance: 0.698 mi., 3685 ft.
Elevation: 10 ft.
Relative: Lower

Site Name : GEORGIA-PACIFIC GYPSUM LLC | THUMS LONG BEACH CO | G-P GYPSUM, INC.
1401 PIER D ST
LONG BEACH | Long Beach, CA

Database(s) : [AFS, BRS, CALEPA SITES - CA, CIWQS - CA, DOCKET, ECHO, EMI - CA, FRS, HIST AFS 2, HIST AST - CA, HIST CHMIRS - CA, HIST PCS ENF, HIST PCS FACILITY, ICIS, INACTIVE PCS, NPDES - CA, RCRA_LQG, RFR - CA, STORMWATER] ***(cont.)***

Envirosite ID: 763599
EPA ID: N/R

DOCKET ***(cont.)***

Settlement FRS ICIS Facility ID :	3400184562
Final Order FRS Name :	THUMS LONG BEACH CO
SEP Category :	N/R
SEP Description :	N/R

Complaint Summary

Respondent/Defendant Name :	N/R
Named in Complaint :	N/R
Named in Final Order :	N/R

Pollutant Summary

Pollutants (SRS) :	N/R

Violation and Enforcement Action Summary

Court Docket Number :	N/R
Complaint/Proposed Order Actual Date:	N/R
Final Order Issued Actual Date :	01/23/2008
Admin EA Closed Actual Date :	N/R
Enforcement Action Name :	N/R
Enforcement Action Resolution :	N/R
Violation Type :	N/R
Statute Code :	CAA
Law Section Code :	OTHER
Law Section Description :	Violations not covered elsewhere

Violation Penalties and Compliance Summary

Compliance Action Cost :	0
EPA Penalty Assessed Amount :	0
Cost Recovery Required :	N/R
Cost of SEP :	0
Cost of Complying Actions :	N/R

Map Id: BP324
Direction: S
Distance: 0.698 mi., 3685 ft.
Elevation: 10 ft.
Relative: Lower

Site Name : GEORGIA-PACIFIC GYPSUM LLC | THUMS LONG BEACH CO | G-P GYPSUM, INC.
1401 PIER D ST
LONG BEACH | Long Beach, CA

Database(s) : [AFS, BRS, CALEPA SITES - CA, CIWQS - CA, DOCKET, ECHO, EMI - CA, FRS, HIST AFS 2, HIST AST - CA, HIST CHMIRS - CA, HIST PCS ENF, HIST PCS FACILITY, ICIS, INACTIVE PCS, NPDES - CA, RCRA_LQG, RFR - CA, STORMWATER] ***(cont.)***

Envirosite ID: 763599
EPA ID: N/R

DOCKET ***(cont.)***

Standard Industrial Classification(SIC) Summary

Enforcement Action Name :	THUMS LONG BEACH CO
Registry ID :	110043674066
Primary SIC :	1311 - CRUDE PETROLEUM AND NATURAL GAS
Primary NAICS :	211111 - Crude Petroleum and Natural Gas Extraction
Last Date in Agency List :	2019-02-25
Enforcement Action Case Number :	CASCAA000006037CJ62200051
Activity ID :	3400806148
Final Ordr Iss/Final Order Enter Date:	08/07/2009
Final Order Name :	THUMS LONG BEACH CO 06037CJ62200051
Settlement FRS ICIS Facility ID :	3400184562
Final Order FRS Name :	THUMS LONG BEACH CO
SEP Category :	N/R
SEP Description :	N/R

Complaint Summary

Respondent/Defendant Name :	N/R
Named in Complaint :	N/R
Named in Final Order :	N/R

Pollutant Summary

Pollutants (SRS) :	N/R

Violation and Enforcement Action Summary

Court Docket Number :	N/R
Complaint/Proposed Order Actual Date:	N/R
Final Order Issued Actual Date :	08/07/2009
Admin EA Closed Actual Date :	N/R
Enforcement Action Name :	N/R
Enforcement Action Resolution :	N/R
Violation Type :	N/R

Map Id: BP324
Direction: S
Distance: 0.698 mi., 3685 ft.
Elevation: 10 ft.
Relative: Lower

Site Name : GEORGIA-PACIFIC GYPSUM LLC | THUMS LONG BEACH CO | G-P GYPSUM, INC.
1401 PIER D ST
LONG BEACH | Long Beach, CA

Database(s) : [AFS, BRS, CALEPA SITES - CA, CIWQS - CA, DOCKET, ECHO, EMI - CA, FRS, HIST AFS 2, HIST AST - CA, HIST CHMIRS - CA, HIST PCS ENF, HIST PCS FACILITY, ICIS, INACTIVE PCS, NPDES - CA, RCRA_LQG, RFR - CA, STORMWATER] ***(cont.)***

Envirosite ID: 763599
EPA ID: N/R

DOCKET ***(cont.)***

Statute Code :	CAA
Law Section Code :	OTHER
Law Section Description :	Violations not covered elsewhere

Violation Penalties and Compliance Summary

Compliance Action Cost :	0
EPA Penalty Assessed Amount :	0
Cost Recovery Required :	N/R
Cost of SEP :	0
Cost of Complying Actions :	N/R

ECHO

Facility Name :	DOMTAR INC GYPSUM INC
Facility Address :	1401 PIER D ST, LONG BEACH, CA 90802
County :	LOS ANGELES
Last Inspection Date :	2014-10-28
Registry ID :	110001188330
FIPS Code :	06037
EPA Region :	09
Inspection Count :	2
Last Inspection Days :	817
Informal Count :	0
Last Informal Action Date :	2002-09-27
Formal Action Count :	0
Last Formal Action Date :	2007-11-09
Total Penalties :	0
Penalty Count :	0
Last Penalty Date :	2002-12-20
Last Penalty Amount :	7500
QTRS IN NC :	0
Programs IN SNC :	0
Current Compliance Status :	No Violation
Three-Year Compliance Status :	N/R
Collection Method :	ADDRESS MATCHING-HOUSE NUMBER
Reference Point :	ENTRANCE POINT OF A FACILITY OR STATION
Accuracy Meters :	99999999
Derived Tribes :	N/R
Derived HUC :	18070104
Derived WBD :	N/R
Derived STCTY FIPS :	06037
Derived Zip :	90802
Derived CD113 :	47
Derived CB2010 :	060379800331043
MYRTK Universe :	NNY
NPDES IDs :	CAF001016

Map Id: BP324
Direction: S
Distance: 0.698 mi., 3685 ft.
Elevation: 10 ft.
Relative: Lower

Site Name : GEORGIA-PACIFIC GYPSUM LLC | THUMS LONG BEACH CO | G-P GYPSUM, INC.
1401 PIER D ST
LONG BEACH | Long Beach, CA

Database(s) : [AFS, BRS, CALEPA SITES - CA, CIWQS - CA, DOCKET, ECHO, EMI - CA, FRS, HIST AFS 2, HIST AST - CA, HIST CHMIRS - CA, HIST PCS ENF, HIST PCS FACILITY, ICIS, INACTIVE PCS, NPDES - CA, RCRA_LQG, RFR - CA, STORMWATER] ***(cont.)***

Envirosite ID: 763599
EPA ID: N/R

ECHO ***(cont.)***

CWA Permit Types :	Minor
CWA Compliance Tracking :	On
CWA NAICS :	N/R
CWA SICS :	9999
CWA Inspection Count :	N/R
CWA Last Inspection Days :	3541
CWA Informal Count :	N/R
CWA Formal Action Count :	N/R
CWA Last Formal Action Date :	N/R
CWA Penalties :	N/R
CWA Last Penalty Date :	N/R
CWA Last Penalty Amount :	N/R
CWA Quarters IN NC :	0
CWA Current Compliance Status :	No Violation
CWA Current SNC Flag :	N
CWA 13 Quarters Compliance Status :	N/R
CWA 13 Quarters Effluent Exceedances:	N/R
CWA Three-Year QNCR Codes :	N/R
DFR URL :	Click here for hyperlink provided by the agency.
Facility SIC :	3275 9999
Facility NAICS :	327420 - Gypsum Product Manufacturing, 32742 - Gypsum Product Manufacturing
Facility Last Inspection EPA Date :	2007-05-14
Facility Last Inspection State Date :	2010-04-26
Facility Last Formal Act EPA Date :	2007-11-09
Facility Last Formal Act State Date :	2002-12-20
Facility Last Informal Act EPA Date :	N/R
Facility Last Informal Act State Date:	2002-09-27
Facility Federal Agency :	N/R
TRI Reporter :	N/R
Facility Imp Water Flag :	Y
Current SNC Flag :	N
Indian County Flag :	N
Federal Flag :	N
US Mexico Border Flag :	N
Chesapeak Bay Flag :	N/R
AIR Flag :	Y
NPDES Flag :	Y
SDWIS Flag :	N
RCRA Flag :	Y
TRI Flag :	N
GHG Flag :	N
Major Flag :	Y
Active Flag :	Y
NAA Flag :	Y
Latitude :	33.76872
Longitude :	-118.21241
Last Date in Agency List :	2017-01-27

Map Id: BP324
Direction: S
Distance: 0.698 mi., 3685 ft.
Elevation: 10 ft.
Relative: Lower

Site Name : GEORGIA-PACIFIC GYPSUM LLC | THUMS LONG BEACH CO | G-P GYPSUM, INC.
1401 PIER D ST
LONG BEACH | Long Beach, CA

Database(s) : [AFS, BRS, CALEPA SITES - CA, CIWQS - CA, DOCKET, ECHO, EMI - CA, FRS, HIST AFS 2, HIST AST - CA, HIST CHMIRS - CA, HIST PCS ENF, HIST PCS FACILITY, ICIS, INACTIVE PCS, NPDES - CA, RCRA_LQG, RFR - CA, STORMWATER] ***(cont.)***

Envirosite ID: 763599
EPA ID: N/R

ECHO ***(cont.)***

Facility Name :	GEORGIA-PACIFIC GYPSUM LLC
Facility Address :	1401 PIER D ST, LONG BEACH, CA 90802
County :	LOS ANGELES
Last Inspection Date :	2014-10-28
Registry ID :	110001188330
FIPS Code :	06037
EPA Region :	09
Inspection Count :	0
Last Inspection Days :	2483
Informal Count :	0
Last Informal Action Date :	2002-09-27
Formal Action Count :	0
Last Formal Action Date :	2007-11-09
Total Penalties :	0
Penalty Count :	N/R
Last Penalty Date :	2002-12-20
Last Penalty Amount :	7500
QTRS IN NC :	0
Programs IN SNC :	0
Current Compliance Status :	No Violation Identified
Three-Year Compliance Status :	_____
Collection Method :	ADDRESS MATCHING-HOUSE NUMBER
Reference Point :	ENTRANCE POINT OF A FACILITY OR STATION
Accuracy Meters :	50
Derived Tribes :	N/R
Derived HUC :	18070104
Derived WBD :	N/R
Derived STCTY FIPS :	06037
Derived Zip :	90802
Derived CD113 :	47
Derived CB2010 :	060379800331043
MYRTK Universe :	NNY
NPDES IDs :	CAF001016
CWA Permit Types :	Minor
CWA Compliance Tracking :	On
CWA NAICS :	N/R
CWA SICS :	9999
CWA Inspection Count :	N/R
CWA Last Inspection Days :	5206
CWA Informal Count :	N/R
CWA Formal Action Count :	N/R
CWA Last Formal Action Date :	N/R
CWA Penalties :	N/R
CWA Last Penalty Date :	N/R
CWA Last Penalty Amount :	N/R
CWA Quarters IN NC :	0
CWA Current Compliance Status :	No Violation Identified
CWA Current SNC Flag :	N

Map Id: BP324
Direction: S
Distance: 0.698 mi., 3685 ft.
Elevation: 10 ft.
Relative: Lower

Site Name : GEORGIA-PACIFIC GYPSUM LLC | THUMS LONG BEACH CO | G-P GYPSUM, INC.
1401 PIER D ST
LONG BEACH | Long Beach, CA

Database(s) : [AFS, BRS, CALEPA SITES - CA, CIWQS - CA, DOCKET, ECHO, EMI - CA, FRS, HIST AFS 2, HIST AST - CA, HIST CHMIRS - CA, HIST PCS ENF, HIST PCS FACILITY, ICIS, INACTIVE PCS, NPDES - CA, RCRA_LQG, RFR - CA, STORMWATER] ***(cont.)***

Envirosite ID: 763599
EPA ID: N/R

ECHO ***(cont.)***

CWA 13 Quarters Compliance Status :	_____
CWA 13 Quarters Effluent Exceedances:	N/R
CWA Three-Year QNCR Codes :	N/R
DFR URL :	Click here for hyperlink provided by the agency.
Facility SIC :	3275 9999
Facility NAICS :	327420 - Gypsum Product Manufacturing, 32742 - Gypsum Product Manufacturing
Facility Last Inspection EPA Date :	2007-05-14
Facility Last Inspection State Date :	2014-10-28
Facility Last Formal Act EPA Date :	2007-11-09
Facility Last Formal Act State Date :	2002-12-20
Facility Last Informal Act EPA Date :	N/R
Facility Last Informal Act State Date:	2002-09-27
Facility Federal Agency :	N/R
TRI Reporter :	N/R
Facility Imp Water Flag :	N/R
Current SNC Flag :	N
Indian County Flag :	N
Federal Flag :	N/R
US Mexico Border Flag :	N
Chesapeak Bay Flag :	N/R
AIR Flag :	Y
NPDES Flag :	Y
SDWIS Flag :	N
RCRA Flag :	Y
TRI Flag :	N
GHG Flag :	N
Major Flag :	Y
Active Flag :	Y
NAA Flag :	Y
Latitude :	33.76872
Longitude :	-118.21241
Last Date in Agency List :	2021-08-20
Facility Name :	G-P GYPSUM CORP
Facility Address :	1401 PIER D ST, LONG BEACH, CA 90802
County :	LOS ANGELES
Last Inspection Date :	2014-10-28
Registry ID :	110001188330
FIPS Code :	06037
EPA Region :	09
Inspection Count :	2
Last Inspection Days :	1300
Informal Count :	0
Last Informal Action Date :	2002-09-27
Formal Action Count :	0
Last Formal Action Date :	2007-11-09

Map Id: BP324
Direction: S
Distance: 0.698 mi., 3685 ft.
Elevation: 10 ft.
Relative: Lower

Site Name : GEORGIA-PACIFIC GYPSUM LLC | THUMS LONG BEACH CO | G-P GYPSUM, INC.
1401 PIER D ST
LONG BEACH | Long Beach, CA

Database(s) : [AFS, BRS, CALEPA SITES - CA, CIWQS - CA, DOCKET, ECHO, EMI - CA, FRS, HIST AFS 2, HIST AST - CA, HIST CHMIRS - CA, HIST PCS ENF, HIST PCS FACILITY, ICIS, INACTIVE PCS, NPDES - CA, RCRA_LQG, RFR - CA, STORMWATER] ***(cont.)***

Envirosite ID: 763599
EPA ID: N/R

ECHO ***(cont.)***

Total Penalties :	0
Penalty Count :	N/R
Last Penalty Date :	2002-12-20
Last Penalty Amount :	7500
QTRS IN NC :	0
Programs IN SNC :	0
Current Compliance Status :	No Violation
Three-Year Compliance Status :	_____
Collection Method :	ADDRESS MATCHING-HOUSE NUMBER
Reference Point :	ENTRANCE POINT OF A FACILITY OR STATION
Accuracy Meters :	99999999
Derived Tribes :	N/R
Derived HUC :	18070104
Derived WBD :	N/R
Derived STCTY FIPS :	06037
Derived Zip :	90802
Derived CD113 :	47
Derived CB2010 :	060379800331043
MYRTK Universe :	NNY
NPDES IDs :	CAF001016
CWA Permit Types :	Minor
CWA Compliance Tracking :	On
CWA NAICS :	N/R
CWA SICS :	9999
CWA Inspection Count :	N/R
CWA Last Inspection Days :	4024
CWA Informal Count :	N/R
CWA Formal Action Count :	N/R
CWA Last Formal Action Date :	N/R
CWA Penalties :	N/R
CWA Last Penalty Date :	N/R
CWA Last Penalty Amount :	N/R
CWA Quarters IN NC :	0
CWA Current Compliance Status :	No Violation
CWA Current SNC Flag :	N
CWA 13 Quarters Compliance Status :	_____
CWA 13 Quarters Effluent Exceedances:	N/R
CWA Three-Year QNCR Codes :	N/R
DFR URL :	Click here for hyperlink provided by the agency.
Facility SIC :	3275 9999
Facility NAICS :	327420 - Gypsum Product Manufacturing, 32742 - Gypsum Product Manufacturing
Facility Last Inspection EPA Date :	2007-05-14
Facility Last Inspection State Date :	2010-04-26
Facility Last Formal Act EPA Date :	2007-11-09
Facility Last Formal Act State Date :	2002-12-20
Facility Last Informal Act EPA Date :	N/R
Facility Last Informal Act State Date:	2002-09-27
Facility Federal Agency :	N/R
TRI Reporter :	N/R

Map Id: BP324
Direction: S
Distance: 0.698 mi., 3685 ft.
Elevation: 10 ft.
Relative: Lower

Site Name : GEORGIA-PACIFIC GYPSUM LLC | THUMS LONG BEACH CO | G-P GYPSUM, INC.
1401 PIER D ST
LONG BEACH | Long Beach, CA

Database(s) : [AFS, BRS, CALEPA SITES - CA, CIWQS - CA, DOCKET, ECHO, EMI - CA, FRS, HIST AFS 2, HIST AST - CA, HIST CHMIRS - CA, HIST PCS ENF, HIST PCS FACILITY, ICIS, INACTIVE PCS, NPDES - CA, RCRA_LQG, RFR - CA, STORMWATER] ***(cont.)***

Envirosite ID: 763599
EPA ID: N/R

ECHO ***(cont.)***

Facility Imp Water Flag :	Y
Current SNC Flag :	N
Indian County Flag :	N
Federal Flag :	N/R
US Mexico Border Flag :	N
Chesapeak Bay Flag :	N/R
AIR Flag :	Y
NPDES Flag :	Y
SDWIS Flag :	N
RCRA Flag :	Y
TRI Flag :	N
GHG Flag :	N
Major Flag :	Y
Active Flag :	Y
NAA Flag :	Y
Latitude :	33.76872
Longitude :	-118.21241
Last Date in Agency List :	2018-05-21

Facility Name :	THUMS LONG BEACH CO
Facility Address :	1401 PIER D ST, LONG BEACH, CA 90802
County :	LOS ANGELES

Last Inspection Date :	2020-01-31
Registry ID :	110043674066
FIPS Code :	06037
EPA Region :	09
Inspection Count :	5
Last Inspection Days :	562
Informal Count :	0
Last Informal Action Date :	2009-07-07
Formal Action Count :	0
Last Formal Action Date :	2009-08-07
Total Penalties :	0
Penalty Count :	N/R
Last Penalty Date :	2009-08-07
Last Penalty Amount :	4000
QTRS IN NC :	12
Programs IN SNC :	1
Current Compliance Status :	Significant Violation
Three-Year Compliance Status :	SSSSSSSSSSS
Collection Method :	ADDRESS MATCHING-HOUSE NUMBER
Reference Point :	ENTRANCE POINT OF A FACILITY OR STATION
Accuracy Meters :	50
Derived Tribes :	N/R
Derived HUC :	18070104
Derived WBD :	N/R
Derived STCTY FIPS :	06037

Map Id: BP324
Direction: S
Distance: 0.698 mi., 3685 ft.
Elevation: 10 ft.
Relative: Lower

Site Name : GEORGIA-PACIFIC GYPSUM LLC | THUMS LONG BEACH CO | G-P GYPSUM, INC.
1401 PIER D ST
LONG BEACH | Long Beach, CA

Database(s) : [AFS, BRS, CALEPA SITES - CA, CIWQS - CA, DOCKET, ECHO, EMI - CA, FRS, HIST AFS 2, HIST AST - CA, HIST CHMIRS - CA, HIST PCS ENF, HIST PCS FACILITY, ICIS, INACTIVE PCS, NPDES - CA, RCRA_LQG, RFR - CA, STORMWATER] ***(cont.)***

Envirosite ID: 763599
EPA ID: N/R

ECHO ***(cont.)***

Derived Zip :	90802
Derived CD113 :	47
Derived CB2010 :	060379800331043
MYRTK Universe :	NNN
NPDES IDs :	N/R
CWA Permit Types :	N/R
CWA Compliance Tracking :	N/R
CWA NAICS :	N/R
CWA SICS :	N/R
CWA Inspection Count :	N/R
CWA Last Inspection Days :	N/R
CWA Informal Count :	N/R
CWA Formal Action Count :	N/R
CWA Last Formal Action Date :	N/R
CWA Penalties :	N/R
CWA Last Penalty Date :	N/R
CWA Last Penalty Amount :	N/R
CWA Quarters IN NC :	N/R
CWA Current Compliance Status :	N/R
CWA Current SNC Flag :	N
CWA 13 Quarters Compliance Status :	N/R
CWA 13 Quarters Effluent Exceedances:	N/R
CWA Three-Year QNCR Codes :	N/R
DFR URL :	Click here for hyperlink provided by the agency.
Facility SIC :	1311
Facility NAICS :	211111 - Crude Petroleum and Natural Gas Extraction
Facility Last Inspection EPA Date :	N/R
Facility Last Inspection State Date :	2020-01-31
Facility Last Formal Act EPA Date :	N/R
Facility Last Formal Act State Date :	2009-08-07
Facility Last Informal Act EPA Date :	N/R
Facility Last Informal Act State Date:	2009-07-07
Facility Federal Agency :	N/R
TRI Reporter :	N/R
Facility Imp Water Flag :	N/R
Current SNC Flag :	N
Indian County Flag :	N
Federal Flag :	N/R
US Mexico Border Flag :	N
Chesapeak Bay Flag :	N/R
AIR Flag :	Y
NPDES Flag :	N
SDWIS Flag :	N
RCRA Flag :	N
TRI Flag :	N
GHG Flag :	N
Major Flag :	Y
Active Flag :	Y
NAA Flag :	Y
Latitude :	33.76872

Map Id: BP324
Direction: S
Distance: 0.698 mi., 3685 ft.
Elevation: 10 ft.
Relative: Lower

Site Name : GEORGIA-PACIFIC GYPSUM LLC | THUMS LONG BEACH CO | G-P GYPSUM, INC.
1401 PIER D ST
LONG BEACH | Long Beach, CA

Database(s) : [AFS, BRS, CALEPA SITES - CA, CIWQS - CA, DOCKET, ECHO, EMI - CA, FRS, HIST AFS 2, HIST AST - CA, HIST CHMIRS - CA, HIST PCS ENF, HIST PCS FACILITY, ICIS, INACTIVE PCS, NPDES - CA, RCRA_LQG, RFR - CA, STORMWATER] ***(cont.)***

Envirosite ID: 763599
EPA ID: N/R

ECHO ***(cont.)***

Longitude :	-118.21241
Last Date in Agency List :	2021-08-20

EMI - CA

Facility Name :	GEORGIA-PACIFIC GYPSUM LLC
Facility Address :	1401 PIER D ST, LONG BEACH, 90802
County :	Los Angeles
Facility ID :	152857
Air Basin Code :	South Coast
District :	SOUTH COAST AQMD
County ID :	LA
SIC Code :	3275
CHAPIS :	N/R
CERR Code :	N/R
Last Date in Agency List :	2019-02-18

Additional Details

Year :	2010
Total Organic Gases (Tons/Year) :	3.22400886152188420997974890611253531 76
Reactive Organic Gases (Tons/Year) :	2.3810707
Carbon Monoxide (Tons/Year) :	2.4745135
Nitrogen Oxides (Tons/Year) :	2.58997366332784541363
Sulfur Oxides (Tons/Year) :	.04025006
Particulate Matter (Tons/Year) :	10.49468075
Fine Particulate Matter (Tons/Year) :	2.3689523125

FRS

Facility Name :	GEORGIA-PACIFIC GYPSUM LLC
Facility Address :	1401 PIER D ST, LONG BEACH, CA 90802-1025
County :	LOS ANGELES

Site Details

Registry ID :	110001188330
FRS Facility URL :	Click here for hyperlink provided by the agency.
Last Date in Agency List :	2021-07-17

Source Description

Source Description :	AIR contains compliance and permit data for stationary sources of air pollution regulated by the EPA, State, and Local air pollution agencies.

Map Id: BP324
Direction: S
Distance: 0.698 mi., 3685 ft.
Elevation: 10 ft.
Relative: Lower

Site Name : GEORGIA-PACIFIC GYPSUM LLC | THUMS LONG BEACH CO | G-P GYPSUM, INC.
1401 PIER D ST
LONG BEACH | Long Beach, CA

Database(s) : [AFS, BRS, CALEPA SITES - CA, CIWQS - CA, DOCKET, ECHO, EMI - CA, FRS, HIST AFS 2, HIST AST - CA, HIST CHMIRS - CA, HIST PCS ENF, HIST PCS FACILITY, ICIS, INACTIVE PCS, NPDES - CA, RCRA_LQG, RFR - CA, STORMWATER] ***(cont.)***

Envirosite ID: 763599
EPA ID: N/R

FRS ***(cont.)***

Source Description :	AFS contains compliance and permit data for stationary sources of air pollution regulated by the EPA, State, and Local air pollution agencies. All generators and treatment, storage, and disposal (TSD) facilities who handle hazardous waste are required to report to the EPA Administrator at least once every two years. The data collected is used to create the National Biennial Resource Conservation and Recovery Act (RCRA) Hazardous Waste Report. This data is processed within the RCRA Information (RCRAInfo) database. The California Environmental Protection Agency (CalEPA) has recently implemented a new data warehouse system (nSite). This data warehouse combines and merges facility and site information from five different systems managed within CalEPA. The five systems are: California Environmental Reporting System (CERS), EnviroStor, GeoTracker, California Integrated Water Quality System (CIWQS), and Toxic Release Inventory (TRI). The Emission Inventory System (EIS) maintains an inventory of large stationary sources and voluntarily-reported smaller sources of air point pollution emitters. It contains information about facility sites and their physical location, emission units, emission processes, release points, control approaches, and regulations. Facility inventory data are kept separate from the emissions data and have stable identifiers to improve continuity from year to year and to help identify duplicate or missing facilities. HWTS-DATAMART provides California with information on hazardous waste shipments for generators, transporters, and treatment, storage, and disposal facilities.
Source Description :	ICIS provides a database that, when complete, will contain enforcement and compliance information across most of EPA's programs. The vision for ICIS is to replace EPA's independent databases that contain enforcement data with a single repository for that information. Currently, ICIS contains all Federal Administrative and Judicial enforcement actions and a subset of the Permit Compliance System (PCS), which supports the National Pollutant Discharge Elimination System (NPDES). This information is maintained in ICIS by EPA in the Regional offices and at Headquarters. A future release of ICIS will completely replace PCS and will integrate that information with Federal actions already in the system. ICIS also has the capability to track other activities that support compliance and enforcement programs, including incident tracking, compliance assistance, and compliance monitoring. The NPDES module of the Compliance Information System (ICIS) tracks surface water permits issued under the Clean Water Act. Under NPDES, all facilities that discharge pollutants from any point source into waters of the United States are required to obtain a permit. The permit will likely contain limits on what can be discharged, impose monitoring and reporting requirements, and include other provisions to ensure that the discharge does not adversely affect water quality.

Map Id: BP324
Direction: S
Distance: 0.698 mi., 3685 ft.
Elevation: 10 ft.
Relative: Lower

Site Name : GEORGIA-PACIFIC GYPSUM LLC | THUMS LONG BEACH CO | G-P GYPSUM, INC.
1401 PIER D ST
LONG BEACH | Long Beach, CA

Database(s) : [AFS, BRS, CALEPA SITES - CA, CIWQS - CA, DOCKET, ECHO, EMI - CA, FRS, HIST AFS 2, HIST AST - CA, HIST CHMIRS - CA, HIST PCS ENF, HIST PCS FACILITY, ICIS, INACTIVE PCS, NPDES - CA, RCRA_LQG, RFR - CA, STORMWATER] ***(cont.)***

Envirosite ID: 763599
EPA ID: N/R

FRS ***(cont.)***

Source Description :

RCRAInfo is EPA's comprehensive information system that supports the Resource Conservation and Recovery Act (RCRA) of 1976 and the Hazardous and Solid Waste Amendments (HSWA) of 1984 through the tracking of events and activities related to facilities that generate, transport, and treat, store, or dispose of hazardous waste. RCRAInfo allows RCRA program staff to track the notification, permit, compliance, and corrective action activities required under RCRA. RCRAInfo also supports generation of the National Hazardous Waste Biennial Report. All generators and treatment, storage, and disposal facilities who handle hazardous waste are required to report to the EPA Administrator at least once every two years to support creation of the Biennial Report.
TRIS is a publicly available EPA database reported annually by certain covered industry groups, as well as federal facilities. It contains information about more than 650 toxic chemicals that are being used, manufactured, treated, transported, or released into the environment, and includes information about waste management and pollution prevention activities.

FRS Environmental Interest

Source and System ID :

AIRS/AFS - 0603700692
CA-ENVIROVIEW - 118585
EIS - 14080011
EIS - 162911
HWTS-DATAMART - CAD089863641
ICIS - 600042571
ICIS - CAF001016
ICIS - CASCA0000603700692
RCRAINFO - CAD089863641
TRIS - 90802GRGPC141PI

Facility Name : G-P GYPSUM CORP
Facility Address : 1401 PIER D ST, LONG BEACH, CA 90802-1025
County : LOS ANGELES

Site Details

Registry ID : 110001188330
FRS Facility URL : Click here for hyperlink provided by the agency.
Last Date in Agency List : 2019-04-11

Source Description

Source Description :

AIR contains compliance and permit data for stationary sources of air pollution regulated by the EPA, State, and Local air pollution agencies.

Map Id: BP324
Direction: S
Distance: 0.698 mi., 3685 ft.
Elevation: 10 ft.
Relative: Lower

Site Name : GEORGIA-PACIFIC GYPSUM LLC | THUMS LONG BEACH CO | G-P GYPSUM, INC.
1401 PIER D ST
LONG BEACH | Long Beach, CA

Database(s) : [AFS, BRS, CALEPA SITES - CA, CIWQS - CA, DOCKET, ECHO, EMI - CA, FRS, HIST AFS 2, HIST AST - CA, HIST CHMIRS - CA, HIST PCS ENF, HIST PCS FACILITY, ICIS, INACTIVE PCS, NPDES - CA, RCRA_LQG, RFR - CA, STORMWATER] ***(cont.)***

Envirosite ID: 763599
EPA ID: N/R

FRS ***(cont.)***

AFS contains compliance and permit data for stationary sources of air pollution regulated by the EPA, State, and Local air pollution agencies. All generators and treatment, storage, and disposal (TSD) facilities who handle hazardous waste are required to report to the EPA Administrator at least once every two years. The data collected is used to create the National Biennial Resource Conservation and Recovery Act (RCRA) Hazardous Waste Report. This data is processed within the RCRA Information (RCRAInfo) database.
The California Environmental Protection Agency (CalEPA) has recently implemented a new data warehouse system (nSite). This data warehouse combines and merges facility and site information from five different systems managed within CalEPA. The five systems are: California Environmental Reporting System (CERS), EnviroStor, GeoTracker, California Integrated Water Quality System (CIWQS), and Toxic Release Inventory (TRI).

Source Description :

The Emission Inventory System (EIS) maintains an inventory of large stationary sources and voluntarily-reported smaller sources of air point pollution emitters. It contains information about facility sites and their physical location, emission units, emission processes, release points, control approaches, and regulations. Facility inventory data are kept separate from the emissions data and have stable identifiers to improve continuity from year to year and to help identify duplicate or missing facilities.
HWTS-DATAMART provides California with information on hazardous waste shipments for generators, transporters, and treatment, storage, and disposal facilities.

Source Description :

ICIS provides a database that, when complete, will contain enforcement and compliance information across most of EPA's programs. The vision for ICIS is to replace EPA's independent databases that contain enforcement data with a single repository for that information. Currently, ICIS contains all Federal Administrative and Judicial enforcement actions and a subset of the Permit Compliance System (PCS), which supports the National Pollutant Discharge Elimination System (NPDES). This information is maintained in ICIS by EPA in the Regional offices and at Headquarters. A future release of ICIS will completely replace PCS and will integrate that information with Federal actions already in the system. ICIS also has the capability to track other activities that support compliance and enforcement programs, including incident tracking, compliance assistance, and compliance monitoring.
The NPDES module of the Compliance Information System (ICIS) tracks surface water permits issued under the Clean Water Act. Under NPDES, all facilities that discharge pollutants from any point source into waters of the United States are required to obtain a permit. The permit will likely contain limits on what can be discharged, impose monitoring and reporting requirements, and include other provisions to ensure that the discharge does not adversely affect water quality.

Map Id: BP324
Direction: S
Distance: 0.698 mi., 3685 ft.
Elevation: 10 ft.
Relative: Lower

Site Name : GEORGIA-PACIFIC GYPSUM LLC | THUMS LONG BEACH CO | G-P GYPSUM, INC.
1401 PIER D ST
LONG BEACH | Long Beach, CA

Database(s) : [AFS, BRS, CALEPA SITES - CA, CIWQS - CA, DOCKET, ECHO, EMI - CA, FRS, HIST AFS 2, HIST AST - CA, HIST CHMIRS - CA, HIST PCS ENF, HIST PCS FACILITY, ICIS, INACTIVE PCS, NPDES - CA, RCRA_LQG, RFR - CA, STORMWATER] ***(cont.)***

Envirosite ID: 763599
EPA ID: N/R

FRS ***(cont.)***

Source Description :

RCRAInfo is EPA's comprehensive information system that supports the Resource Conservation and Recovery Act (RCRA) of 1976 and the Hazardous and Solid Waste Amendments (HSWA) of 1984 through the tracking of events and activities related to facilities that generate, transport, and treat, store, or dispose of hazardous waste. RCRAInfo allows RCRA program staff to track the notification, permit, compliance, and corrective action activities required under RCRA. RCRAInfo also supports generation of the National Hazardous Waste Biennial Report. All generators and treatment, storage, and disposal facilities who handle hazardous waste are required to report to the EPA Administrator at least once every two years to support creation of the Biennial Report.
TRIS is a publicly available EPA database reported annually by certain covered industry groups, as well as federal facilities. It contains information about more than 650 toxic chemicals that are being used, manufactured, treated, transported, or released into the environment, and includes information about waste management and pollution prevention activities.

FRS Environmental Interest

Source and System ID :

AIRS/AFS - 0603700692
CA-ENVIROVIEW - 118585
EIS - 14080011
EIS - 162911
HWTS-DATAMART - CAD089863641
ICIS - 600042571
ICIS - CAF001016
ICIS - CASCA0000603700692
RCRAINFO - CAD089863641
TRIS - 90802GRGPC141PI

Facility Name : THUMS LONG BEACH CO
Facility Address : 1401 PIER D ST, LONG BEACH, CA 90802
County : LOS ANGELES

Site Details

Registry ID : 110043674066
FRS Facility URL : Click here for hyperlink provided by the agency.
Last Date in Agency List : 2021-07-17

Source Description

Source Description :

AIR contains compliance and permit data for stationary sources of air pollution regulated by the EPA, State, and Local air pollution agencies.

Map Id: BP324
Direction: S
Distance: 0.698 mi., 3685 ft.
Elevation: 10 ft.
Relative: Lower

Site Name : GEORGIA-PACIFIC GYPSUM LLC | THUMS LONG BEACH CO | G-P GYPSUM, INC.
1401 PIER D ST
LONG BEACH | Long Beach, CA

Database(s) : [AFS, BRS, CALEPA SITES - CA, CIWQS - CA, DOCKET, ECHO, EMI - CA, FRS, HIST AFS 2, HIST AST - CA, HIST CHMIRS - CA, HIST PCS ENF, HIST PCS FACILITY, ICIS, INACTIVE PCS, NPDES - CA, RCRA_LQG, RFR - CA, STORMWATER] ***(cont.)***

Envirosite ID: 763599
EPA ID: N/R

FRS ***(cont.)***

AFS contains compliance and permit data for stationary sources of air pollution regulated by the EPA, State, and Local air pollution agencies.

FRS Environmental Interest

Source and System ID :	AIRS/AFS - 06037CJ622 ICIS - CASCA00006037CJ622

HIST AFS 2

Facility Name :	GEORGIA-PACIFIC GYPSUM LLC
Facility Address :	1401 PIER D ST, LONG BEACH, CA 90802
County :	LOS ANGELES

Site Details

PEPA :	110001188330
Region :	09
STTE :	06
County Code :	037
PCDS :	00692
DB Number :	089863641
AQCR :	024
SIC Code :	3275
NIC Code :	327420
DCS :	3
DCL :	A
Government :	0
CMSC :	A
HP1F :	N/R
Last Date in Agency List :	2015-01-14

Air Program Pollutant Data

Region :	09
STTE :	06
County Code :	037
PCDS :	00692
APC :	0
PLAP :	ADMIN
DCAP :	3
DCLP :	A
DATT :	N/R

Region :	09
STTE :	06

Map Id: BP324
Direction: S
Distance: 0.698 mi., 3685 ft.
Elevation: 10 ft.
Relative: Lower

Site Name : GEORGIA-PACIFIC GYPSUM LLC | THUMS LONG BEACH CO | G-P GYPSUM, INC.
1401 PIER D ST
LONG BEACH | Long Beach, CA

Database(s) : [AFS, BRS, CALEPA SITES - CA, CIWQS - CA, DOCKET, ECHO, EMI - CA, FRS, HIST AFS 2, HIST AST - CA, HIST CHMIRS - CA, HIST PCS ENF, HIST PCS FACILITY, ICIS, INACTIVE PCS, NPDES - CA, RCRA_LQG, RFR - CA, STORMWATER] ***(cont.)***

Envirosite ID: 763599
EPA ID: N/R

HIST AFS 2 ***(cont.)***

County Code :	037
PCDS :	00692
APC :	0
PLAP :	P1
DCAP :	3
DCLP :	A
DATT :	N

Region :	09
STTE :	06
County Code :	037
PCDS :	00692
APC :	0
PLAP :	FACIL
DCAP :	P
DCLP :	N/R
DATT :	N/R

Region :	09
STTE :	06
County Code :	037
PCDS :	00692
APC :	0
PLAP :	VOC
DCAP :	3
DCLP :	A
DATT :	X

Region :	09
STTE :	06
County Code :	037
PCDS :	00692
APC :	0
PLAP :	HC
DCAP :	3
DCLP :	A
DATT :	N

Region :	09
STTE :	06
County Code :	037
PCDS :	00692
APC :	0
PLAP :	PT
DCAP :	3
DCLP :	A

Map Id: BP324
Direction: S
Distance: 0.698 mi., 3685 ft.
Elevation: 10 ft.
Relative: Lower

Site Name : GEORGIA-PACIFIC GYPSUM LLC | THUMS LONG BEACH CO | G-P GYPSUM, INC.
1401 PIER D ST
LONG BEACH | Long Beach, CA

Database(s) : [AFS, BRS, CALEPA SITES - CA, CIWQS - CA, DOCKET, ECHO, EMI - CA, FRS, HIST AFS 2, HIST AST - CA, HIST CHMIRS - CA, HIST PCS ENF, HIST PCS FACILITY, ICIS, INACTIVE PCS, NPDES - CA, RCRA_LQG, RFR - CA, STORMWATER] ***(cont.)***

Envirosite ID: 763599
EPA ID: N/R

HIST AFS 2 ***(cont.)***

DATT :	N

Region :	09
STTE :	06
County Code :	037
PCDS :	00692
APC :	V
PLAP :	FACIL
DCAP :	3
DCLP :	A
DATT :	N/R

Region :	09
STTE :	06
County Code :	037
PCDS :	00692
APC :	0
PLAP :	SO2
DCAP :	3
DCLP :	A
DATT :	A

Region :	09
STTE :	06
County Code :	037
PCDS :	00692
APC :	0
PLAP :	CO
DCAP :	3
DCLP :	A
DATT :	A

Region :	09
STTE :	06
County Code :	037
PCDS :	00692
APC :	0
PLAP :	NO2
DCAP :	3
DCLP :	A
DATT :	A

Map Id: BP324
Direction: S
Distance: 0.698 mi., 3685 ft.
Elevation: 10 ft.
Relative: Lower

Site Name : GEORGIA-PACIFIC GYPSUM LLC | THUMS LONG BEACH CO | G-P GYPSUM, INC.
1401 PIER D ST
LONG BEACH | Long Beach, CA

Database(s) : [AFS, BRS, CALEPA SITES - CA, CIWQS - CA, DOCKET, ECHO, EMI - CA, FRS, HIST AFS 2, HIST AST - CA, HIST CHMIRS - CA, HIST PCS ENF, HIST PCS FACILITY, ICIS, INACTIVE PCS, NPDES - CA, RCRA_LQG, RFR - CA, STORMWATER] ***(cont.)***

Envirosite ID: 763599
EPA ID: N/R

HIST AFS 2 ***(cont.)***

Facilities with Issued Permits

Region :	09
STTE :	06
County Code :	037
PCDS :	00692
PNME :	GEORGIA-PACIFIC GYPSUM LLC
Street :	1401 PIER D ST, LONG BEACH, CA 90802

General Permit Information

Region :	09
STTE :	06
County Code :	037
PCDS :	00692
ASPN :	10055
PMTC :	V
PMTD :	TITLE V PERMIT - PLANT SP

Region :	09
STTE :	06
County Code :	037
PCDS :	00692
ASPN :	152857
PMTC :	V
PMTD :	TITLE V PERMIT - PLANT SP

Historical Quarterly 4

Details for this site have been truncated due to the large number of available details for this site within this dataset. For the complete details for this site, contact your Envirosite account representative for a complimentary site report containing all of the details available.

Region :	09
STTE :	06
County Code :	037
PCDS :	00692
SCH :	3
HDT :	1104
APH :	0

Region :	09
STTE :	06
County Code :	037
PCDS :	00692
SCH :	3

Map Id: BP324
Direction: S
Distance: 0.698 mi., 3685 ft.
Elevation: 10 ft.
Relative: Lower

Site Name : GEORGIA-PACIFIC GYPSUM LLC | THUMS LONG BEACH CO | G-P GYPSUM, INC.
1401 PIER D ST
LONG BEACH | Long Beach, CA

Database(s) : [AFS, BRS, CALEPA SITES - CA, CIWQS - CA, DOCKET, ECHO, EMI - CA, FRS, HIST AFS 2, HIST AST - CA, HIST CHMIRS - CA, HIST PCS ENF, HIST PCS FACILITY, ICIS, INACTIVE PCS, NPDES - CA, RCRA_LQG, RFR - CA, STORMWATER] ***(cont.)***

Envirosite ID: 763599
EPA ID: N/R

HIST AFS 2 ***(cont.)***

HDT :	1301
APH :	0
Region :	09
STTE :	06
County Code :	037
PCDS :	00692
SCH :	3
HDT :	1203
APH :	0
Region :	09
STTE :	06
County Code :	037
PCDS :	00692
SCH :	3
HDT :	1201
APH :	0
Region :	09
STTE :	06
County Code :	037
PCDS :	00692
SCH :	3
HDT :	1203
APH :	V
Region :	09
STTE :	06
County Code :	037
PCDS :	00692
SCH :	3
HDT :	1401
APH :	V
Region :	09
STTE :	06
County Code :	037
PCDS :	00692
SCH :	3
HDT :	1304
APH :	V

Map Id: BP324
Direction: S
Distance: 0.698 mi., 3685 ft.
Elevation: 10 ft.
Relative: Lower

Site Name : GEORGIA-PACIFIC GYPSUM LLC | THUMS LONG BEACH CO | G-P GYPSUM, INC.
1401 PIER D ST
LONG BEACH | Long Beach, CA

Database(s) : [AFS, BRS, CALEPA SITES - CA, CIWQS - CA, DOCKET, ECHO, EMI - CA, FRS, HIST AFS 2, HIST AST - CA, HIST CHMIRS - CA, HIST PCS ENF, HIST PCS FACILITY, ICIS, INACTIVE PCS, NPDES - CA, RCRA_LQG, RFR - CA, STORMWATER] ***(cont.)***

Envirosite ID: 763599
EPA ID: N/R

HIST AFS 2 ***(cont.)***

Region :	09
STTE :	06
County Code :	037
PCDS :	00692
SCH :	3
HDT :	1204
APH :	0

Region :	09
STTE :	06
County Code :	037
PCDS :	00692
SCH :	3
HDT :	1402
APH :	V

Region :	09
STTE :	06
County Code :	037
PCDS :	00692
SCH :	3
HDT :	1301
APH :	V

Permit Events

Region :	09
STTE :	06
County Code :	037
PCDS :	00692
PAPN :	10055
PATY :	IF
PADL :	*PERMIT AUTHORITY ISSUES FINAL PERMIT
PACN :	001
PDEA :	20061208

Region :	09
STTE :	06
County Code :	037
PCDS :	00692
PAPN :	152857
PATY :	IF
PADL :	*PERMIT AUTHORITY ISSUES FINAL PERMIT
PACN :	001
PDEA :	20071218

Map Id: BP324
Direction: S
Distance: 0.698 mi., 3685 ft.
Elevation: 10 ft.
Relative: Lower

Site Name : GEORGIA-PACIFIC GYPSUM LLC | THUMS LONG BEACH CO | G-P GYPSUM, INC.
1401 PIER D ST
LONG BEACH | Long Beach, CA

Database(s) : [AFS, BRS, CALEPA SITES - CA, CIWQS - CA, DOCKET, ECHO, EMI - CA, FRS, HIST AFS 2, HIST AST - CA, HIST CHMIRS - CA, HIST PCS ENF, HIST PCS FACILITY, ICIS, INACTIVE PCS, NPDES - CA, RCRA_LQG, RFR - CA, STORMWATER] ***(cont.)***

Envirosite ID: 763599
EPA ID: N/R

HIST AFS 2 ***(cont.)***

Facility Name :	THUMS LONG BEACH CO
Facility Address :	1401 PIER D ST, LONG BEACH, CA 90802
County :	LOS ANGELES

Site Details

PEPA :	110043674066
Region :	09
STTE :	06
County Code :	037
PCDS :	CJ622
DB Number :	N/R
AQCR :	024
SIC Code :	1311
NIC Code :	211111
DCS :	3
DCL :	A
Government :	0
CMSC :	A
HP1F :	T
Last Date in Agency List :	2015-01-14

Air Program Pollutant Data

Region :	09
STTE :	06
County Code :	037
PCDS :	CJ622
APC :	0
PLAP :	ADMIN
DCAP :	3
DCLP :	A
DATT :	N/R

Region :	09
STTE :	06
County Code :	037
PCDS :	CJ622
APC :	0
PLAP :	FACIL
DCAP :	P
DCLP :	N/R
DATT :	N/R

Region :	09
STTE :	06

Map Id: BP324
Direction: S
Distance: 0.698 mi., 3685 ft.
Elevation: 10 ft.
Relative: Lower

Site Name : GEORGIA-PACIFIC GYPSUM LLC | THUMS LONG BEACH CO | G-P GYPSUM, INC.
1401 PIER D ST
LONG BEACH | Long Beach, CA

Database(s) : [AFS, BRS, CALEPA SITES - CA, CIWQS - CA, DOCKET, ECHO, EMI - CA, FRS, HIST AFS 2, HIST AST - CA, HIST CHMIRS - CA, HIST PCS ENF, HIST PCS FACILITY, ICIS, INACTIVE PCS, NPDES - CA, RCRA_LQG, RFR - CA, STORMWATER] ***(cont.)***

Envirosite ID: 763599
EPA ID: N/R

HIST AFS 2 ***(cont.)***

County Code :	037
PCDS :	CJ622
APC :	V
PLAP :	FACIL
DCAP :	3
DCLP :	A
DATT :	X

Class A Sources - Actions 4

Region :	09
STTE :	06
County Code :	037
PCDS :	CJ622
APC :	0
ANTI :	7C
DTA :	071205
PAM :	N/R

Region :	09
STTE :	06
County Code :	037
PCDS :	CJ622
APC :	0
ANTI :	PS
DTA :	110624
PAM :	N/R

Region :	09
STTE :	06
County Code :	037
PCDS :	CJ622
APC :	V
ANTI :	FS
DTA :	110624
PAM :	N/R

Region :	09
STTE :	06
County Code :	037
PCDS :	CJ622
APC :	V
ANTI :	FS
DTA :	090716
PAM :	N/R

Map Id: BP324
Direction: S
Distance: 0.698 mi., 3685 ft.
Elevation: 10 ft.
Relative: Lower

Site Name : GEORGIA-PACIFIC GYPSUM LLC | THUMS LONG BEACH CO | G-P GYPSUM, INC.
1401 PIER D ST
LONG BEACH | Long Beach, CA

Database(s) : [AFS, BRS, CALEPA SITES - CA, CIWQS - CA, DOCKET, ECHO, EMI - CA, FRS, HIST AFS 2, HIST AST - CA, HIST CHMIRS - CA, HIST PCS ENF, HIST PCS FACILITY, ICIS, INACTIVE PCS, NPDES - CA, RCRA_LQG, RFR - CA, STORMWATER] ***(cont.)***

Envirosite ID: 763599
EPA ID: N/R

HIST AFS 2 ***(cont.)***

Region :	09
STTE :	06
County Code :	037
PCDS :	CJ622
APC :	V
ANTI :	SR
DTA :	110624
PAM :	N/R

Region :	09
STTE :	06
County Code :	037
PCDS :	CJ622
APC :	0
ANTI :	TR
DTA :	120705
PAM :	N/R

Region :	09
STTE :	06
County Code :	037
PCDS :	CJ622
APC :	V
ANTI :	TR
DTA :	030305
PAM :	N/R

Region :	09
STTE :	06
County Code :	037
PCDS :	CJ622
APC :	V
ANTI :	FS
DTA :	030924
PAM :	N/R

Region :	09
STTE :	06
County Code :	037
PCDS :	CJ622
APC :	V
ANTI :	TR
DTA :	120724
PAM :	N/R

Map Id: BP324
Direction: S
Distance: 0.698 mi., 3685 ft.
Elevation: 10 ft.
Relative: Lower

Site Name : GEORGIA-PACIFIC GYPSUM LLC | THUMS LONG BEACH CO | G-P GYPSUM, INC.
1401 PIER D ST
LONG BEACH | Long Beach, CA

Database(s) : [AFS, BRS, CALEPA SITES - CA, CIWQS - CA, DOCKET, ECHO, EMI - CA, FRS, HIST AFS 2, HIST AST - CA, HIST CHMIRS - CA, HIST PCS ENF, HIST PCS FACILITY, ICIS, INACTIVE PCS, NPDES - CA, RCRA_LQG, RFR - CA, STORMWATER] ***(cont.)***

Envirosite ID: 763599
EPA ID: N/R

HIST AFS 2 ***(cont.)***

Region :	09
STTE :	06
County Code :	037
PCDS :	CJ622
APC :	0
ANTI :	SR
DTA :	140317
PAM :	N/R

Facilities with Issued Permits

Region :	09
STTE :	06
County Code :	037
PCDS :	CJ622
PNME :	THUMS LONG BEACH CO
Street :	1401 PIER D ST, LONG BEACH, CA 90802

General Permit Information

Region :	09
STTE :	06
County Code :	037
PCDS :	CJ622
ASPN :	129497
PMTC :	V
PMTD :	TITLE V PERMIT - PLANT SP

Historical Quarterly 4

Region :	09
STTE :	06
County Code :	037
PCDS :	CJ622
SCH :	3
HDT :	1203
APH :	0

Region :	09
STTE :	06
County Code :	037
PCDS :	CJ622
SCH :	3
HDT :	1104
APH :	0

Map Id: BP324
Direction: S
Distance: 0.698 mi., 3685 ft.
Elevation: 10 ft.
Relative: Lower

Site Name : GEORGIA-PACIFIC GYPSUM LLC | THUMS LONG BEACH CO | G-P GYPSUM, INC.
1401 PIER D ST
LONG BEACH | Long Beach, CA

Database(s) : [AFS, BRS, CALEPA SITES - CA, CIWQS - CA, DOCKET, ECHO, EMI - CA, FRS, HIST AFS 2, HIST AST - CA, HIST CHMIRS - CA, HIST PCS ENF, HIST PCS FACILITY, ICIS, INACTIVE PCS, NPDES - CA, RCRA_LQG, RFR - CA, STORMWATER] ***(cont.)***

Envirosite ID: 763599
EPA ID: N/R

HIST AFS 2 ***(cont.)***

Region :	09
STTE :	06
County Code :	037
PCDS :	CJ622
SCH :	3
HDT :	1304
APH :	V

Region :	09
STTE :	06
County Code :	037
PCDS :	CJ622
SCH :	3
HDT :	1202
APH :	0

Region :	09
STTE :	06
County Code :	037
PCDS :	CJ622
SCH :	3
HDT :	1301
APH :	V

Region :	09
STTE :	06
County Code :	037
PCDS :	CJ622
SCH :	3
HDT :	1304
APH :	0

Region :	09
STTE :	06
County Code :	037
PCDS :	CJ622
SCH :	3
HDT :	1203
APH :	V

Region :	09
STTE :	06
County Code :	037
PCDS :	CJ622
SCH :	3

Map Id: BP324
Direction: S
Distance: 0.698 mi., 3685 ft.
Elevation: 10 ft.
Relative: Lower

Site Name : GEORGIA-PACIFIC GYPSUM LLC | THUMS LONG BEACH CO | G-P GYPSUM, INC.
1401 PIER D ST
LONG BEACH | Long Beach, CA

Database(s) : [AFS, BRS, CALEPA SITES - CA, CIWQS - CA, DOCKET, ECHO, EMI - CA, FRS, HIST AFS 2, HIST AST - CA, HIST CHMIRS - CA, HIST PCS ENF, HIST PCS FACILITY, ICIS, INACTIVE PCS, NPDES - CA, RCRA_LQG, RFR - CA, STORMWATER] ***(cont.)***

Envirosite ID: 763599
EPA ID: N/R

HIST AFS 2 ***(cont.)***

HDT :	1104
APH :	V

Region :	09
STTE :	06
County Code :	037
PCDS :	CJ622
SCH :	3
HDT :	1403
APH :	V

Region :	09
STTE :	06
County Code :	037
PCDS :	CJ622
SCH :	3
HDT :	1302
APH :	0

Permit Events

Region :	09
STTE :	06
County Code :	037
PCDS :	CJ622
PAPN :	129497
PATY :	IF
PADL :	*PERMIT AUTHORITY ISSUES FINAL PERMIT
PACN :	001
PDEA :	20020510

HIST AST - CA

Facility Name :	G-P GYPSUM
Facility Address :	1401 PIER D STREET, LONG BEACH, CA 90802
County :	Los Angeles

Site Details

CUPA :	Long Beach
Owner Name :	G P GYPSUM CORPORATION
Total Gallons :	2,800
Last Date in Agency List :	2012-10-01

Map Id: BP324
Direction: S
Distance: 0.698 mi., 3685 ft.
Elevation: 10 ft.
Relative: Lower

Site Name : GEORGIA-PACIFIC GYPSUM LLC | THUMS LONG BEACH CO | G-P GYPSUM, INC.
1401 PIER D ST
LONG BEACH | Long Beach, CA

Database(s) : [AFS, BRS, CALEPA SITES - CA, CIWQS - CA, DOCKET, ECHO, EMI - CA, FRS, HIST AFS 2, HIST AST - CA, HIST CHMIRS - CA, HIST PCS ENF, HIST PCS FACILITY, ICIS, INACTIVE PCS, NPDES - CA, RCRA_LQG, RFR - CA, STORMWATER] ***(cont.)***

Envirosite ID: 763599
EPA ID: N/R

HIST CHMIRS - CA

Facility Address :	1401 Pier D St., Long Beach
County :	Los Angeles County
Notified Date :	2006-02-27 16:41:00
Control Number :	06-1212
Substance 1 :	Glue
Quantity 1 :	10
Measure 1 :	Gal(s)
Type 1 :	CHEMICAL
Pipeline 1 :	N/R
Vessel 1 (300 Tons) :	N/R
Substance 2 :	N/R
Quantity 2 :	N/R
Measure 2 :	N/R
Type 2 :	N/R
Pipeline 2 :	N/R
Vessel 2 (300 Tons) :	N/R
Substance 3 :	N/R
Quantity 3 :	N/R
Measure 3 :	N/R
Type 3 :	N/R
Pipeline 3 :	N/R
Vessel 3 (300 Tons) :	N/R
Description :	A box of glue fell and glue spilled from internal bag.
Contained :	Yes
Water? :	No
Water Way :	N/R
Incident Date :	2006-02-27
Time :	1520
Spill Site :	Other
Site :	N/R
Cause :	N/R
Other Causes :	N/R
Injuries (Y/N) :	N/R
Injuries Number :	0
Fatal (Y/N) :	N/R
Fatal Number :	0
Evacs (Y/N) :	N/R
Evacs Number :	0
Cleanup :	Reporting Party
Admin Agency :	Long Beach Fire Department

HIST PCS ENF

Facility Name :	G-P GYPSUM, INC.
Facility Address :	1401 PIER D STREET, LONG BEACH, CA 90802

Map Id: BP324
Direction: S
Distance: 0.698 mi., 3685 ft.
Elevation: 10 ft.
Relative: Lower

Site Name : GEORGIA-PACIFIC GYPSUM LLC | THUMS LONG BEACH CO | G-P GYPSUM, INC.
1401 PIER D ST
LONG BEACH | Long Beach, CA

Database(s) : [AFS, BRS, CALEPA SITES - CA, CIWQS - CA, DOCKET, ECHO, EMI - CA, FRS, HIST AFS 2, HIST AST - CA, HIST CHMIRS - CA, HIST PCS ENF, HIST PCS FACILITY, ICIS, INACTIVE PCS, NPDES - CA, RCRA_LQG, RFR - CA, STORMWATER] ***(cont.)***

Envirosite ID: 763599
EPA ID: N/R

HIST PCS ENF ***(cont.)***

Effective Date :	1997-04-17
Expiration Date :	2002-04-17
NPDES ID :	CAF001016
FRS Facility Site ID :	57274
Primary Facility SIC Code :	9999
Primary Facility SIC Description :	Nonclassifiable Establishments
Current Major/Minor Status :	Minor
Facility Type Description :	N/R
Facility Non-Government Contact Name:	N/R
Facility Non-Gov Addresses :	1401 PIER D STREET, LONG BEACH, CA 90802
Total Actual Average Flow (MGD) :	N/R
Total App. Design Flow (MGD) :	N/R
Pretreat Program Required Indicator :	N/R
State Water Body :	N/R
State Water Body Name :	N/R
Tribal Land Code :	N/R
Tribal Land Name :	N/R
Contact Office Telephone Number :	N/R
Permit Non-Gov Addresses :	1401 PIER D STREET
Permit Non-Government Contact Name :	N/R
Permit Type Description :	General Permit Covered Facility
Last Date in Agency List :	2015-01-15

HIST PCS FACILITY

Facility Name :	G-P GYPSUM, INC.
Facility Address :	1401 PIER D STREET, LONG BEACH, CA 90802
County :	N/R

FRS Facility Site ID :	57274
NPDES ID :	CAF001016
Current Major/Minor Status :	Minor
Facility Type Description :	N/R
Permit Type :	General Permit Covered Facility
Primary Facility SIC Code :	9999
Primary Facility SIC Description :	Nonclassifiable Establishments
Total Actual Average Flow (MGD) :	N/R
Total App. Design Flow (MGD) :	N/R
Pretreat Prog Req'd Indicator Description:	N/R
State Water Body Number :	N/R
State Water Body Name :	N/R
Effective Date :	1997-04-17 00:00:00
Expiration Date :	2002-04-17 00:00:00
Tribal Land Code :	N/R
Tribal Land Name :	N/R
Facility Contact Name :	N/R
Contact Number :	N/R
Contact Address :	1401 PIER D STREET, LONG BEACH, CA 90802

Map Id: BP324
Direction: S
Distance: 0.698 mi., 3685 ft.
Elevation: 10 ft.
Relative: Lower

Site Name : GEORGIA-PACIFIC GYPSUM LLC | THUMS LONG BEACH CO | G-P GYPSUM, INC.
1401 PIER D ST
LONG BEACH | Long Beach, CA

Database(s) : [AFS, BRS, CALEPA SITES - CA, CIWQS - CA, DOCKET, ECHO, EMI - CA, FRS, HIST AFS 2, HIST AST - CA, HIST CHMIRS - CA, HIST PCS ENF, HIST PCS FACILITY, ICIS, INACTIVE PCS, NPDES - CA, RCRA_LQG, RFR - CA, STORMWATER] ***(cont.)***

Envirosite ID: 763599
EPA ID: N/R

HIST PCS FACILITY ***(cont.)***

Permit Contact Name :	N/R
Permit Contact Address :	1401 PIER D STREET, LONG BEACH, CA 90802
Latitude :	33.768739
Longitude :	-118.212368
Last Date in Agency list :	2014-12-10

ICIS

Facility Name :	G-P GYPSUM, INC.
Facility Address :	1401 PIER D STREET, LONG BEACH, CA 90802

Site Details

NPDES ID :	CAF001016
ICIS Facility Interest ID :	1200003851
Facility UIN :	110001188330
Facility Type Code :	N/R
Impaired Waters :	N/R
Latitude :	33.768739
Longitude :	-118.212368
Last Date in Agency List :	2021-08-17

Facility NAICS

NAICS Code :	N/R
NAICS Description :	N/R

Facility SIC

SIC Code :	9999
SIC Description :	Nonclassifiable Establishments

INACTIVE PCS

Issue Date :	1997-04-17
Original Issue Date :	1997-04-17
Effective Date :	1997-04-17
Expiration Date :	2002-04-17
Retirement Date :	N/R
Termination Date :	N/R
Issuing Agency :	N/R
Agency Type :	State
Activity ID :	1200016421
External Permit Number :	CAF001016
Facility Type Indicator :	NON-POTW
Permit Type :	General Permit Covered Facility-NPDES)
Major Minor Status :	N

Map Id: BP324
Direction: S
Distance: 0.698 mi., 3685 ft.
Elevation: 10 ft.
Relative: Lower

Site Name : GEORGIA-PACIFIC GYPSUM LLC | THUMS LONG BEACH CO | G-P GYPSUM, INC.
1401 PIER D ST
LONG BEACH | Long Beach, CA

Database(s) : [AFS, BRS, CALEPA SITES - CA, CIWQS - CA, DOCKET, ECHO, EMI - CA, FRS, HIST AFS 2, HIST AST - CA, HIST CHMIRS - CA, HIST PCS ENF, HIST PCS FACILITY, ICIS, INACTIVE PCS, NPDES - CA, RCRA_LQG, RFR - CA, STORMWATER] ***(cont.)***

Envirosite ID: 763599
EPA ID: N/R

INACTIVE PCS ***(cont.)***

Permit Status :	Expired
Total Design Flow Number :	N/R
Actual Average Flow Number :	N/R
State Water Body :	N/R
State Water Body Name :	N/R
Permit Name :	G - P GYPSUM, INC.
Permit Comp Status :	Y
RNC Tracking :	Y
Master External Permit Number :	CAS000001
TMDL Interface :	N/R
EDMR Authorization :	N
Pretreatment Indicator :	N/R
Last Date in Agency List :	2021-08-19

NPDES - CA

Facility Name :	Georgia Pacific Gypsum LLC
Facility Address :	1401 Pier D Street, Long Beach, 90802
County :	Los Angeles
Effective Date :	2015-07-06
Adoption Date :	N/R
Expiration Date :	N/R
Termination Date :	2015-12-04
Order Number :	97-03-DWQ
NPDES Number :	CAS000001
WDID :	4 19I025778
RM Status :	Terminated
Reg Meas ID :	457946
Reg Meas Type :	Enrollee
Program :	Industrial
Facility Place ID :	N/R
Region Code :	4
Discharger ID :	0
Discharger :	Georgia Pacific Gypsum LLC
Discharger Address :	1401 Pier D Street, Long Beach, California 90802
Last Date in Agency List :	2018-09-20

RCRA_LQG

Facility Name :	GEORGIA-PACIFIC GYPSUM LLC
Facility Address :	1401 PIER D STREET, LONG BEACH, CA 90802
County :	LOS ANGELES
Date Form Received by Agency :	2010-06-03
EPA ID :	CAD089863641
Mailing Address :	1401 PIER D STREET, LONG BEACH, CA 90802
Contact :	ROBERT A CYPHERS

Map Id: BP324
Direction: S
Distance: 0.698 mi., 3685 ft.
Elevation: 10 ft.
Relative: Lower

Site Name : GEORGIA-PACIFIC GYPSUM LLC | THUMS LONG BEACH CO | G-P GYPSUM, INC.
1401 PIER D ST
LONG BEACH | Long Beach, CA

Database(s) : [AFS, BRS, CALEPA SITES - CA, CIWQS - CA, DOCKET, ECHO, EMI - CA, FRS, HIST AFS 2, HIST AST - CA, HIST CHMIRS - CA, HIST PCS ENF, HIST PCS FACILITY, ICIS, INACTIVE PCS, NPDES - CA, RCRA_LQG, RFR - CA, STORMWATER] ***(cont.)***

Envirosite ID: 763599
EPA ID: N/R

RCRA_LQG ***(cont.)***

Contact Address :	1401 PIER D STREET, LONG BEACH, CA 90802
Contact Country :	US
Contact Telephone :	562-435-7711
Contact Email :	RACYPHER@GAPAC.COM
EPA Region :	09
Land Type :	Private
Source Type :	Annual/Biennial Report updated with Notification
Classification :	Large Quantity Generator

Description :

Handlers that generate 1,000 kg or more of hazardous waste during any calendar month; or generate more than 1 kg of acutely hazardous waste during any calendar month; or generate more than 100 kg of any residue or contaminated soil, waste or other debris resulting from the cleanup of a spill, into or on any land or water, of acutely hazardous waste during any calendar month; or generate 1 kg or less of acutely hazardous waste during any calendar month, and accumulate more than 1 kg of acutely hazardous waste at any time; or generate 100 kg or less of any residue or contaminated soil, waste or other debris resulting from the cleanup of a spill, into or on any land or water, of acutely hazardous waste during any calendar month, and accumulated more than 100 kg of that material at any time.

Last Date in Agency List : 2021-09-03

Owner/Operator Summary

Owner/Operator Name :	GEORGIA-PACIFIC BUILDING PRODUCTS LLC
Owner/Operator Address :	133 PEACHTREE ST NE, ATLANTA, GA 30303
Owner/Operator Country :	N/R
Owner/Operator Telephone :	800-225-6119
Owner/Operator Email :	N/R
Owner/Operator Fax :	N/R
Legal Status :	Private
Owner/Operator Type :	Owner
Owner/Operator Start Date :	2007-01-01
Owner/Operator End Date :	N/R

Owner/Operator Name :	GEORGIA-PACIFIC GYPSUM LLC
Owner/Operator Address :	N/R
Owner/Operator Country :	N/R
Owner/Operator Telephone :	N/R
Owner/Operator Email :	N/R
Owner/Operator Fax :	N/R
Legal Status :	Private
Owner/Operator Type :	Operator
Owner/Operator Start Date :	2007-01-01
Owner/Operator End Date :	N/R

Map Id: BP324
Direction: S
Distance: 0.698 mi., 3685 ft.
Elevation: 10 ft.
Relative: Lower

Site Name : GEORGIA-PACIFIC GYPSUM LLC | THUMS LONG BEACH CO | G-P GYPSUM, INC.
1401 PIER D ST
LONG BEACH | Long Beach, CA

Database(s) : [AFS, BRS, CALEPA SITES - CA, CIWQS - CA, DOCKET, ECHO, EMI - CA, FRS, HIST AFS 2, HIST AST - CA, HIST CHMIRS - CA, HIST PCS ENF, HIST PCS FACILITY, ICIS, INACTIVE PCS, NPDES - CA, RCRA_LQG, RFR - CA, STORMWATER] ***(cont.)***

Envirosite ID: 763599
EPA ID: N/R

RCRA_LQG ***(cont.)***

Handler Activities Summary

U.S. Importer of Hazardous Waste :	N
Mixed Waste (Haz. and Radioactive) :	N
Recycler of Hazardous Waste :	N
Transporter of Hazardous Waste :	N
Treater, Storer or Disposer of HW :	N
Underground Injection Activity :	N
On-site Burner Exemption :	N
Furnace Exemption :	N
Used Oil Fuel Burner :	N
Used Oil Processor :	N
Used Oil Refiner :	N
Used Oil Fuel Marketer to Burner :	N
Used Oil Specification Marketer :	N
Used Oil Transfer Facility :	N
Used Oil Transporter :	N

Historical Generators

Date Form Received by Agency :	2009-09-30
Facility Name :	GEORGIA PACIFIC GYPSUM LLC
Classification :	Small Quantity Generator
Date Form Received by Agency :	2008-02-26
Facility Name :	GEORGIA PACIFIC GYPSUM LLC
Classification :	Large Quantity Generator
Date Form Received by Agency :	2007-01-23
Facility Name :	GEORGIA PACIFIC GYPSUM LLC
Classification :	Small Quantity Generator
Date Form Received by Agency :	1997-03-14
Facility Name :	GEORGIA PACIFIC GYPSUM
Classification :	Small Quantity Generator
Date Form Received by Agency :	1992-03-02
Facility Name :	DOMTAR GYMSUM
Classification :	Large Quantity Generator

Hazardous Waste Summary

Map Id: BP324
Direction: S
Distance: 0.698 mi., 3685 ft.
Elevation: 10 ft.
Relative: Lower

Site Name : GEORGIA-PACIFIC GYPSUM LLC | THUMS LONG BEACH CO | G-P GYPSUM, INC.
1401 PIER D ST
LONG BEACH | Long Beach, CA

Database(s) : [AFS, BRS, CALEPA SITES - CA, CIWQS - CA, DOCKET, ECHO, EMI - CA, FRS, HIST AFS 2, HIST AST - CA, HIST CHMIRS - CA, HIST PCS ENF, HIST PCS FACILITY, ICIS, INACTIVE PCS, NPDES - CA, RCRA_LQG, RFR - CA, STORMWATER] ***(cont.)***

Envirosite ID: 763599
EPA ID: N/R

RCRA_LQG ***(cont.)***

Details for this site have been truncated due to the large number of available details for this site within this dataset. For the complete details for this site, contact your Envirosite account representative for a complimentary site report containing all of the details available.

Waste Code / Name :
134 - Aqueous solution with <10% total organic residues
141 - Off-specification, aged, or surplus inorganics
151 - Asbestos-containing waste
181 - Other inorganic solid waste
211 - Halogenated solvents (chloroform, methyl chloride, perchloroethylene, etc.)
281 - Adhesives
331 - Off-specification, aged, or surplus organics
343 - Unspecified organic liquid mixture
352 - Other organic solids
551 - Laboratory waste chemicals

Notices of Violations Summary

Date of Violation :	2010-03-10
Date Achieved Compliance :	2010-04-13
Regulation Violated :	Y
Area of Violation :	Generators - General
Enforcement Action :	N/R
Enforcement Action Date :	N/R
Enf. Disposition Status :	N/R
Enf. Disp. Status Date :	N/R
Violation Lead Agency :	State
Enforcement Lead Agency :	N/R
Proposed Penalty Amount :	N/R
Final Penalty Amount :	N/R
Paid Penalty Amount :	N/R

Evaluation Action Summary

Evaluation Date :	2010-04-26
Evaluation :	COMPLIANCE EVALUATION INSPECTION ON-SITE
Area of Violation :	N/R
Date Achieved Compliance :	N/R
Evaluation Lead Agency :	State

Evaluation Date :	2010-03-10
Evaluation :	COMPLIANCE EVALUATION INSPECTION ON-SITE
Area of Violation :	Generators - General
Date Achieved Compliance :	2010-04-13
Evaluation Lead Agency :	State

Map Id: BP324
Direction: S
Distance: 0.698 mi., 3685 ft.
Elevation: 10 ft.
Relative: Lower

Site Name : GEORGIA-PACIFIC GYPSUM LLC | THUMS LONG BEACH CO | G-P GYPSUM, INC.
1401 PIER D ST
LONG BEACH | Long Beach, CA

Database(s) : [AFS, BRS, CALEPA SITES - CA, CIWQS - CA, DOCKET, ECHO, EMI - CA, FRS, HIST AFS 2, HIST AST - CA, HIST CHMIRS - CA, HIST PCS ENF, HIST PCS FACILITY, ICIS, INACTIVE PCS, NPDES - CA, RCRA_LQG, RFR - CA, STORMWATER] ***(cont.)***

Envirosite ID: 763599
EPA ID: N/R

RCRA_LQG ***(cont.)***

Evaluation Date :	2004-09-21
Evaluation :	COMPLIANCE EVALUATION INSPECTION ON-SITE
Area of Violation :	N/R
Date Achieved Compliance :	N/R
Evaluation Lead Agency :	State Contractor/Grantee

RFR - CA

Facility Name :	Georgia Pacific Gypsum LLC
Facility Address :	1401 Pier D Street, Long Beach, CA 90802
County :	Los Angeles
Effective Date :	2015-07-06
Adoption Date :	N/R
Termination Date :	N/R
Expiration/Review Date :	N/R
NPDES Number :	CAS000001
Order Number :	97-03DW
WDID :	4 19I025778
SIC/NAICS :	3275
Program :	INDSTW
Regulatory Measure Status :	Active
Regulatory Measure Type :	Storm water industrial
Place/Project Type :	Industrial - Gypsum Products
Region :	4
Design Flow :	N/R
Major/Minor :	N/R
Complexity :	N/R
TTWQ :	N/R
Number of Enforcement Actions within Five Years:	1
Number of Violations within Five Years:	1
Agency :	Georgia Pacific Gypsum LLC
Agency Address :	1401 Pier D Street, Long Beach, CA 90802
Latitude :	33.76876
Longitude :	-118.21237
Last Date in Agency List :	2015-12-25

STORMWATER

Facility Name :	G-P GYPSUM, INC.
Facility Address :	1401 PIER D STREET, LONG BEACH, CA 90802
NPDES ID :	CAF001016
Permittee Name :	G - P GYPSUM, INC.
Permit Status :	Expired
Permit Issuing Name :	State
Issued Date :	1997-04-17

Map Id: BP324
Direction: S
Distance: 0.698 mi., 3685 ft.
Elevation: 10 ft.
Relative: Lower

Site Name : GEORGIA-PACIFIC GYPSUM LLC | THUMS LONG BEACH CO | G-P GYPSUM, INC.
1401 PIER D ST
LONG BEACH | Long Beach, CA

Database(s) : [AFS, BRS, CALEPA SITES - CA, CIWQS - CA, DOCKET, ECHO, EMI - CA, FRS, HIST AFS 2, HIST AST - CA, HIST CHMIRS - CA, HIST PCS ENF, HIST PCS FACILITY, ICIS, INACTIVE PCS, NPDES - CA, RCRA_LQG, RFR - CA, STORMWATER] ***(cont.)***

Envirosite ID: 763599
EPA ID: N/R

STORMWATER ***(cont.)***

Termination Date :	N/R
Effective Date :	1997-04-17
	2002-04-17
EPA Region :	09
SIC Code :	9999
NAICS Code :	N/R
EJ Indexes Above 80th Percentile :	Y
Significant Noncompliance Status :	N/R
Quarters with Noncompliance :	0
Industrial Stormwater Formal Enforcement Actions:	0
Facility Map Flag :	Y
DRF URL :	Click here for hyperlink provided by the agency.
Latitude :	33.76872
Longitude :	-118.21241
Last Date in Agency List :	2021-09-24

Map Id: BQ325
Direction: WSW
Distance: 0.719 mi., 3798 ft.
Elevation: 11 ft.
Relative: Lower

Site Name : GRANT STREET LIQUID DISPOSAL COMPANY
CORNER OF PAUL JONES & GRANT AVENUE
WILMINGTON, CA 90744

Database(s) : [BOND EXPENDITURE PLAN - CA, ENVIROSTOR - CA, HIST CORTESE - CA, NFA - CA]

Envirosite ID: 270752
EPA ID: N/R

BOND EXPENDITURE PLAN - CA

Facility Name :	GRANT STREET LIQUID DISPOSAL COMPANY
Facility Address :	CORNER OF PAUL JONES & GRANT AVENUE, WILMINGTON, CA 90744
County :	LOS ANGELES
Cleanup Date :	1995-06-01
Cleanup Status :	No Further Action
Site Type :	Historical
Site Type Detailed :	* Historical
Acreage :	N/R
APN :	NONE SPECIFIED
National Priorities List :	NO
Regulatory Agencies Involved :	N/R
Lead Agency :	N/R
Project Manager :	N/R

Map Id: BQ325
Direction: WSW
Distance: 0.719 mi., 3798 ft.
Elevation: 11 ft.
Relative: Lower

Site Name : GRANT STREET LIQUID DISPOSAL COMPANY
CORNER OF PAUL JONES & GRANT AVENUE
WILMINGTON, CA 90744

Database(s) : [BOND EXPENDITURE PLAN - CA, ENVIROSTOR - CA, HIST CORTESE - CA, NFA - CA] ***(cont.)***

Envirosite ID: 270752
EPA ID: N/R

BOND EXPENDITURE PLAN - CA ***(cont.)***

Supervisor :	Thomas Cota
Office :	Cleanup Cypress
Envirostor ID :	19490200
Site Code :	N/R
Assembly :	64
Senate :	35
Congressional District :	44
Special Program :	N/R
Past Uses :	WASTE WATER PONDS
Potential COC :	Barium and compounds; Titanium; Aluminum; Cadmium and compounds; Tin; Nickel; Zinc
Confirmed COC :	Cadmium and compounds-NO; Nickel-NO; Tin-NO; Zinc-NO; Aluminum-NO; Titanium-NO
Potential Media Affected :	Soil
Restricted Use :	NO
Site Management Req :	N/R
Funding :	N/R
Latitude :	33.7845759
Longitude :	-118.224375
Link to Agency Data :	Click here for hyperlink provided by the agency.
Last Date in Agency List :	2021-08-11

Completed Activities

Completed Date :	1987-06-25
Area Name :	PROJECT WIDE
Sub Area Name :	N/R
Document Type :	Preliminary Assessment Report
Comments :	PRELIM ASSESS DONE CO MAY ALSO HAVE BEEN LOC AT 1705 E GRANT ST. RWQCB BELIEVS 1705 LOC WAS PARKING & OFFICE, DISP TOOK PLACE AT BASIN BY PRODUCTS SITE GRANT ST LIQUID DISP CO IS DESIGNATED FOR MITIGATION ACTION IN BEP UNDER BASIN BY PRODUCTS SEE #19490109

ENVIROSTOR - CA

Facility Name :	GRANT STREET LIQUID DISPOSAL COMPANY
Facility Address :	CORNER OF PAUL JONES & GRANT AVENUE, WILMINGTON, CA 90744
County :	LOS ANGELES

Site Details

Cleanup Date :	1995-06-01
Cleanup Status :	No Further Action

Map Id: BQ325
Direction: WSW
Distance: 0.719 mi., 3798 ft.
Elevation: 11 ft.
Relative: Lower

Site Name : GRANT STREET LIQUID DISPOSAL COMPANY
CORNER OF PAUL JONES & GRANT AVENUE
WILMINGTON, CA 90744

Database(s) : [BOND EXPENDITURE PLAN - CA, ENVIROSTOR - CA, HIST CORTESE - CA, NFA - CA] ***(cont.)***

Envirosite ID: 270752
EPA ID: N/R

ENVIROSTOR - CA ***(cont.)***

Site Type :	Historical
Site Type Detailed :	* Historical
Acreage :	N/R
APN :	NONE SPECIFIED
National Priorities List :	NO
Regulatory Agencies Involved :	N/R
Lead Agency :	N/R
Project Manager :	N/R
Supervisor :	Thomas Cota
Office :	Cleanup Cypress
Envirostor ID :	19490200
Site Code :	N/R
Assembly :	64
Senate :	35
Congressional District :	44
Special Program :	N/R
Past Uses :	WASTE WATER PONDS
Potential COC :	Titanium; Cadmium and compounds; Tin; Barium and compounds; Zinc; Aluminum; Nickel
Confirmed COC :	Titanium-NO; Zinc-NO; Cadmium and compounds-NO; Tin-NO; Aluminum-NO; Nickel-NO
Potential Media Affected :	Soil
Restricted Use :	NO
Site Management Req :	N/R
Funding :	N/R
Latitude :	33.784576
Longitude :	-118.224375
Agency Hyperlink :	Click here for hyperlink provided by the agency.
Last Date in Agency List :	2021-08-11

Alias Details

Alias :	19490200
Alias Type :	Envirostor ID Number
Alias :	BASIN-BY-PRODUCTS
Alias Type :	Alternate Name

Completed Activities

Completed Date :	1987-06-25
Area Name :	PROJECT WIDE
Sub Area Name :	N/R
Document Type :	Preliminary Assessment Report

Map Id: BQ325
Direction: WSW
Distance: 0.719 mi., 3798 ft.
Elevation: 11 ft.
Relative: Lower

Site Name : GRANT STREET LIQUID DISPOSAL COMPANY
CORNER OF PAUL JONES & GRANT AVENUE
WILMINGTON, CA 90744

Database(s) : [BOND EXPENDITURE PLAN - CA, ENVIROSTOR - CA, HIST CORTESE - CA, NFA - CA] ***(cont.)***

Envirosite ID: 270752
EPA ID: N/R

ENVIROSTOR - CA ***(cont.)***

Comments : PRELIM ASSESS DONE CO MAY ALSO HAVE BEEN LOC AT 1705 E GRANT ST. RWQCB BELIEVS 1705 LOC WAS PARKING & OFFICE, DISP TOOK PLACE AT BASIN BY PRODUCTS SITE GRANT ST LIQUID DISP CO IS DESIGNATED FOR MITIGATION ACTION IN BEP UNDER BASIN BY PRODUCTS SEE #19490109

Completed Date : 1986-11-05
Area Name : PROJECT WIDE
Sub Area Name : N/R
Document Type : Site Screening
Comments : SITE SCREENING DONE ACID INJECTION WELL ON-SITE MAY BE LEACHING THROUGH SOIL

Completed Date : 1986-02-15
Area Name : PROJECT WIDE
Sub Area Name : N/R
Document Type : * Discovery
Comments : FACILITY IDENTIFIED REFERRED BY SEU

Future Activities
Area Name : N/R
Sub Area Name : N/R
Document Type : N/R
Due Date : N/R

Scheduled Activites
Due Date : N/R
Revised Date : N/R
Area Name : N/R
Sub Area Name : N/R
Document Type : N/R

HIST CORTESE - CA

Facility Name : GRANT STREET LIQUID DISPOSAL COMPANY
Facility Address : CORNER OF PAUL JONES & GRANT AVENUE, WILMINGTON, 90744
County : LOS ANGELES

Status Date : 1995-06-01
Status : NO FURTHER ACTION
Envirostor ID : 19490200
Program Type : HISTORICAL
Site Code : N/R
CalEnviroScreen Score : NA
Latitude : 33.784576

Map Id: BQ325
Direction: WSW
Distance: 0.719 mi., 3798 ft.
Elevation: 11 ft.
Relative: Lower

Site Name : GRANT STREET LIQUID DISPOSAL COMPANY
CORNER OF PAUL JONES & GRANT AVENUE
WILMINGTON, CA 90744

Database(s) : [BOND EXPENDITURE PLAN - CA, ENVIROSTOR - CA, HIST CORTESE - CA, NFA - CA] ***(cont.)***

Envirosite ID: 270752
EPA ID: N/R

HIST CORTESE - CA ***(cont.)***

Longitude :	-118.224375
Last Date in Agency List :	2021-09-23

NFA - CA

Facility Name :	GRANT STREET LIQUID DISPOSAL COMPANY
Facility Address :	CORNER OF PAUL JONES & GRANT AVENUE, WILMINGTON, CA 90744
County :	LOS ANGELES
Cleanup Date :	1995-06-01
Cleanup Status :	No Further Action
Site Type :	Historical
Site Type Detailed :	* Historical
Acreage :	N/R
APN :	NONE SPECIFIED
National Priorities List :	NO
Regulatory Agencies Involved :	N/R
Lead Agency :	N/R
Project Manager :	N/R
Supervisor :	Thomas Cota
Office :	Cleanup Cypress
Envirostor ID :	19490200
Site Code :	N/R
Assembly :	64
Senate :	35
Congressional District :	44
Special Program :	N/R
Past Uses :	WASTE WATER PONDS
Potential COC :	Cadmium and compounds; Titanium; Tin; Zinc; Nickel; Barium and compounds; Aluminum
Confirmed COC :	Tin-NO; Aluminum-NO; Nickel-NO; Zinc-NO; Titanium-NO; Cadmium and compounds-NO
Potential Media Affected :	Soil
Restricted Use :	NO
Site Management Req :	N/R
Funding :	N/R
Latitude :	33.7845759
Longitude :	-118.224375
Agency Hyperlink :	Click here for hyperlink provided by the agency.
Last Date in Agency List :	2021-08-11

Map Id: BQ326
Direction: WSW
Distance: 0.719 mi., 3798 ft.
Elevation: 10 ft.
Relative: Lower

Site Name : PACIFIC OCEAN DISPOSAL CO (PODCO) | PACIFIC OCEAN DISPOSAL CO
914 PAUL JONES AVENUE
WILMINGTON | Wilmington, CA 90744

Database(s) : [BOND EXPENDITURE PLAN - CA, CERCLIS NFRAP, ENVIROSTOR - CA, HIST CORTESE - CA, LDS - CA, NFA - CA, SEMS_8R_ARCHIVED SITES]

Envirosite ID: 222651
EPA ID: CAD981423387

BOND EXPENDITURE PLAN - CA

Facility Name :	PACIFIC OCEAN DISPOSAL CO (PODCO)
Facility Address :	914 PAUL JONES AVENUE, WILMINGTON, CA 90744
County :	LOS ANGELES
Cleanup Date :	1995-06-01
Cleanup Status :	No Further Action
Site Type :	Historical
Site Type Detailed :	* Historical
Acreage :	N/R
APN :	NONE SPECIFIED
National Priorities List :	NO
Regulatory Agencies Involved :	DTSC - Site Cleanup Program
Lead Agency :	DTSC - Site Cleanup Program
Project Manager :	N/R
Supervisor :	N/R
Office :	Cleanup Cypress
Envirostor ID :	19490109
Site Code :	N/R
Assembly :	64
Senate :	35
Congressional District :	44
Special Program :	N/R
Past Uses :	NONE SPECIFIED
Potential COC :	* UNSPECIFIED ACID SOLUTION
Confirmed COC :	N/R
Potential Media Affected :	N/R
Restricted Use :	NO
Site Management Req :	N/R
Funding :	N/R
Latitude :	33.78416667
Longitude :	-118.22388889
Link to Agency Data :	Click here for hyperlink provided by the agency.
Last Date in Agency List :	2021-08-11

Completed Activities

Completed Date :	1987-04-16
Area Name :	PROJECT WIDE
Sub Area Name :	N/R
Document Type :	Site Screening
Comments :	SITE SCREENING DONE PART OF BASIN-BY-PRODUCTS (BEP SITE). SEE ASPIS #19490200

CERCLIS NFRAP

Facility Name :	PACIFIC OCEAN DISPOSAL CO
Facility Address :	914 PAUL JONES AVE, WILMINGTON, CA 90744
County :	LOS ANGELES

Map Id: BQ326
Direction: WSW
Distance: 0.719 mi., 3798 ft.
Elevation: 10 ft.
Relative: Lower

Site Name : PACIFIC OCEAN DISPOSAL CO (PODCO) | PACIFIC OCEAN DISPOSAL CO
914 PAUL JONES AVENUE
WILMINGTON | Wilmington, CA 90744

Database(s) : [BOND EXPENDITURE PLAN - CA, CERCLIS NFRAP, ENVIROSTOR - CA, HIST CORTESE - CA, LDS - CA, NFA - CA, SEMS_8R_ARCHIVED SITES] ***(cont.)***

Envirosite ID: 222651
EPA ID: CAD981423387

CERCLIS NFRAP ***(cont.)***

Site ID :	0902422
Epa ID :	CAD981423387
Short Name :	PACIFIC OCEAN DISPOSAL CO
Congressional District :	32
IFMS ID :	N/R
SMSA Number :	4480
USGC Hydro Unit :	18070104
Federal Facility :	N
DMNSN Number :	N/R
Site Orphan Flag :	N
RCRA ID :	N/R
USGS Quadrangle :	N/R
Site Init by Prog :	N/R
NFRAP Flag :	NFA
Parent ID :	N/R
RST Code :	N/R
EPA Region :	09
Classification :	N/R
Site Settings Code :	N/R
NPL Status :	Not on the NPL
DMNSN Unit Code :	N/R
RBRAC Code :	N/R
RResp Fed Agency Code :	N/R
Non NPL Status :	NFRAP-Site does not qualify for the NPL based on existing information
Non NPL Status Date :	1992-11-02
Site Fips Code :	06037
CC Concurrence Date :	N/R
CC Concurrence FY :	N/R
Alias EPA ID :	N/R
Site FUDS Flag :	N/R

CERCLIS Site Contact Name(s)

Contact ID :	13003854
Contact Title :	Site Assessment Manager (SAM)
Contact ID :	13003858
Contact Title :	Site Assessment Manager (SAM)
Contact ID :	13004003
Contact Title :	Site Assessment Manager (SAM)
Alias Comments :	PACIFIC OCEAN DISPOSAL CO
Site Description :	N/R
Alias Comments :	PODCO
Site Description :	N/R

Map Id: BQ326
Direction: WSW
Distance: 0.719 mi., 3798 ft.
Elevation: 10 ft.
Relative: Lower

Site Name : PACIFIC OCEAN DISPOSAL CO (PODCO) | PACIFIC OCEAN DISPOSAL CO
914 PAUL JONES AVENUE
WILMINGTON | Wilmington, CA 90744

Database(s) : [BOND EXPENDITURE PLAN - CA, CERCLIS NFRAP, ENVIROSTOR - CA, HIST CORTESE - CA, LDS - CA, NFA - CA, SEMS_8R_ARCHIVED SITES] ***(cont.)***

Envirosite ID: 222651
EPA ID: CAD981423387

CERCLIS NFRAP ***(cont.)***

CERCLIS Assessment History

Action Code :	001
Action :	DISCOVERY
Date Started :	N/R
Date Completed :	1986-07-01
Priority Level :	1
Operational Unit :	00
Primary Responsibility :	EPA Fund-Financed
Planning Status :	N/R
Urgency Indicator :	N/R
Action Anomaly :	N/R

Action Code :	001
Action :	SITE INSPECTION
Date Started :	N/R
Date Completed :	1990-08-08
Priority Level :	1
Operational Unit :	00
Primary Responsibility :	EPA Fund-Financed
Planning Status :	N/R
Urgency Indicator :	N/R
Action Anomaly :	N/R

Action Code :	001
Action :	PRELIMINARY ASSESSMENT
Date Started :	N/R
Date Completed :	1986-10-01
Priority Level :	1
Operational Unit :	00
Primary Responsibility :	EPA Fund-Financed
Planning Status :	N/R
Urgency Indicator :	N/R
Action Anomaly :	N/R

Action Code :	001
Action :	ARCHIVE SITE
Date Started :	N/R
Date Completed :	1992-11-02
Priority Level :	1
Operational Unit :	00
Primary Responsibility :	EPA In-House
Planning Status :	N/R
Urgency Indicator :	N/R
Action Anomaly :	N/R

Action Code :	002
Action :	PRELIMINARY ASSESSMENT
Date Started :	N/R
Date Completed :	1988-12-21

Map Id: BQ326
Direction: WSW
Distance: 0.719 mi., 3798 ft.
Elevation: 10 ft.
Relative: Lower

Site Name : PACIFIC OCEAN DISPOSAL CO (PODCO) | PACIFIC OCEAN DISPOSAL CO
914 PAUL JONES AVENUE
WILMINGTON | Wilmington, CA 90744

Database(s) : [BOND EXPENDITURE PLAN - CA, CERCLIS NFRAP, ENVIROSTOR - CA, HIST CORTESE - CA, LDS - CA, NFA - CA, SEMS_8R_ARCHIVED SITES] ***(cont.)***

Envirosite ID: 222651
EPA ID: CAD981423387

CERCLIS NFRAP ***(cont.)***

Priority Level :	1
Operational Unit :	00
Primary Responsibility :	EPA Fund-Financed
Planning Status :	N/R
Urgency Indicator :	N/R
Action Anomaly :	N/R

ENVIROSTOR - CA

Facility Name :	PACIFIC OCEAN DISPOSAL CO (PODCO)
Facility Address :	914 PAUL JONES AVENUE, WILMINGTON, CA 90744
County :	LOS ANGELES

Site Details

Cleanup Date :	1995-06-01
Cleanup Status :	No Further Action
Site Type :	Historical
Site Type Detailed :	* Historical
Acreage :	N/R
APN :	NONE SPECIFIED
National Priorities List :	NO
Regulatory Agencies Involved :	DTSC - Site Cleanup Program
Lead Agency :	DTSC - Site Cleanup Program
Project Manager :	N/R
Supervisor :	N/R
Office :	Cleanup Cypress
Envirostor ID :	19490109
Site Code :	N/R
Assembly :	64
Senate :	35
Congressional District :	44
Special Program :	N/R
Past Uses :	NONE SPECIFIED
Potential COC :	* UNSPECIFIED ACID SOLUTION
Confirmed COC :	N/R
Potential Media Affected :	N/R
Restricted Use :	NO
Site Management Req :	N/R
Funding :	N/R
Latitude :	33.784167
Longitude :	-118.223889
Agency Hyperlink :	Click here for hyperlink provided by the agency.
Last Date in Agency List :	2021-08-11

Alias Details

Alias :	19490109
Alias Type :	Envirostor ID Number

Map Id: BQ326
Direction: WSW
Distance: 0.719 mi., 3798 ft.
Elevation: 10 ft.
Relative: Lower

Site Name : PACIFIC OCEAN DISPOSAL CO (PODCO) | PACIFIC OCEAN DISPOSAL CO
914 PAUL JONES AVENUE
WILMINGTON | Wilmington, CA 90744

Database(s) : [BOND EXPENDITURE PLAN - CA, CERCLIS NFRAP, ENVIROSTOR - CA, HIST CORTESE - CA, LDS - CA, NFA - CA, SEMS_8R_ARCHIVED SITES] ***(cont.)***

Envirosite ID: 222651
EPA ID: CAD981423387

ENVIROSTOR - CA ***(cont.)***

Alias : BASIN-BY-PRODUCTS
Alias Type : Alternate Name

Alias : CHANCELLOR & OGDEN (PART OF SITE)
Alias Type : Alternate Name

Completed Activities
Completed Date : 1987-04-16
Area Name : PROJECT WIDE
Sub Area Name : N/R
Document Type : Site Screening

Comments : SITE SCREENING DONE PART OF BASIN-BY-PRODUCTS (BEP SITE). SEE ASPIS #19490200

Completed Date : 1982-02-01
Area Name : PROJECT WIDE
Sub Area Name : N/R
Document Type : * Discovery
Comments : FACILITY IDENTIFIED CALL FROM ASP SACTO. INJECTION WELLS

Future Activities
Area Name : N/R
Sub Area Name : N/R
Document Type : N/R
Due Date : N/R

Scheduled Activites
Due Date : N/R
Revised Date : N/R
Area Name : N/R
Sub Area Name : N/R
Document Type : N/R

HIST CORTESE - CA

Facility Name : PACIFIC OCEAN DISPOSAL CO (PODCO)
Facility Address : 914 PAUL JONES AVENUE, WILMINGTON, 90744
County : LOS ANGELES

Status Date : 1995-06-01
Status : NO FURTHER ACTION
Envirostor ID : 19490109

Map Id: BQ326
Direction: WSW
Distance: 0.719 mi., 3798 ft.
Elevation: 10 ft.
Relative: Lower

Site Name : PACIFIC OCEAN DISPOSAL CO (PODCO) | PACIFIC OCEAN DISPOSAL CO
914 PAUL JONES AVENUE
WILMINGTON | Wilmington, CA 90744

Database(s) : [BOND EXPENDITURE PLAN - CA, CERCLIS NFRAP, ENVIROSTOR - CA, HIST CORTESE - CA, LDS - CA, NFA - CA, SEMS_8R_ARCHIVED SITES] ***(cont.)***

Envirosite ID: 222651
EPA ID: CAD981423387

HIST CORTESE - CA ***(cont.)***

Program Type :	HISTORICAL
Site Code :	N/R
CalEnviroScreen Score :	NA
Latitude :	33.784167
Longitude :	-118.223889
Last Date in Agency List :	2021-09-23

LDS - CA

Facility Name :	Pacific Ocean Disposal Company
Facility Address :	914 Paul Jones Avenue, Wilmington, CA 90744
County :	Los Angeles

Site Details

Status Date :	2020-10-27
Status :	Pre-Title 27 CAI - Completed - Case Closed/No Monitoring
Begin Date :	2020-10-27
Global ID :	T10000016346
Site History :	N/R
RB Case Number :	63-103
Potential Media Affected :	N/R
Potential Contaminants of Concern :	N/R
Local Agency :	N/R
Local Case Number :	N/R
Lead Agency :	N/R
File Location :	N/R
CUF Case :	NO
Caseworker :	N/R
Case Type :	Land Disposal Site
How Discovered :	N/R
How Discovered Description :	N/R
Stop Method :	N/R
Stop Description :	N/R
Calwater Watershed Name :	N/R
DWR Groundwater Subbasin Name :	N/R
Disadvantaged Community :	Severely Disadvantaged Community
Latitude :	33.78407
Longitude :	-118.224059
Agency URL :	Click here for hyperlink provided by the agency.
Last Date in Agency List :	2021-09-08

Contacts Summary

Global ID :	T10000016346
Contact Name :	Wen Yang
Contact Type :	Regional Board Caseworker
Organization Name :	LOS ANGELES RWQCB (REGION 4)
Address :	320 W. 4TH ST., SUITE 200
City :	LOS ANGELES

Map Id: BQ326
Direction: WSW
Distance: 0.719 mi., 3798 ft.
Elevation: 10 ft.
Relative: Lower

Site Name : PACIFIC OCEAN DISPOSAL CO (PODCO) | PACIFIC OCEAN DISPOSAL CO
914 PAUL JONES AVENUE
WILMINGTON | Wilmington, CA 90744

Database(s) : [BOND EXPENDITURE PLAN - CA, CERCLIS NFRAP, ENVIROSTOR - CA, HIST CORTESE - CA, LDS - CA, NFA - CA, SEMS_8R_ARCHIVED SITES] ***(cont.)***

Envirosite ID: 222651
EPA ID: CAD981423387

LDS - CA ***(cont.)***

Phone Number :	2136202253
Email :	wyang@waterboards.ca.gov

Regulatory Activities

Date :	1963-07-09
Global ID :	T10000016346
Action Type :	ENFORCEMENT
Action :	File review

Status History

Status Date :	2020-10-27
Global ID :	T10000016346
Status :	Open - Case Begin Date

Status Date :	2020-10-27
Global ID :	T10000016346
Status :	Pre-Title 27 CAI - Completed - Case Closed/No Monitoring

NFA - CA

Facility Name :	PACIFIC OCEAN DISPOSAL CO (PODCO)
Facility Address :	914 PAUL JONES AVENUE, WILMINGTON, CA 90744
County :	LOS ANGELES
Cleanup Date :	1995-06-01
Cleanup Status :	No Further Action
Site Type :	Historical
Site Type Detailed :	* Historical
Acreage :	N/R
APN :	NONE SPECIFIED
National Priorities List :	NO
Regulatory Agencies Involved :	DTSC - Site Cleanup Program
Lead Agency :	DTSC - Site Cleanup Program
Project Manager :	N/R
Supervisor :	N/R
Office :	Cleanup Cypress
Envirostor ID :	19490109
Site Code :	N/R
Assembly :	64
Senate :	35
Congressional District :	44
Special Program :	N/R
Past Uses :	NONE SPECIFIED
Potential COC :	* UNSPECIFIED ACID SOLUTION
Confirmed COC :	N/R
Potential Media Affected :	N/R

Map Id: BQ326
Direction: WSW
Distance: 0.719 mi., 3798 ft.
Elevation: 10 ft.
Relative: Lower

Site Name : PACIFIC OCEAN DISPOSAL CO (PODCO) | PACIFIC OCEAN DISPOSAL CO
914 PAUL JONES AVENUE
WILMINGTON | Wilmington, CA 90744

Database(s) : [BOND EXPENDITURE PLAN - CA, CERCLIS NFRAP, ENVIROSTOR - CA, HIST CORTESE - CA, LDS - CA, NFA - CA, SEMS_8R_ARCHIVED SITES] ***(cont.)***

Envirosite ID: 222651
EPA ID: CAD981423387

NFA - CA ***(cont.)***

Restricted Use :	NO
Site Management Req :	N/R
Funding :	N/R
Latitude :	33.78416667
Longitude :	-118.22388889
Agency Hyperlink :	Click here for hyperlink provided by the agency.
Last Date in Agency List :	2021-08-11

SEMS_8R_ARCHIVED SITES

Facility Name :	PACIFIC OCEAN DISPOSAL CO
Facility Address :	914 PAUL JONES AVE, WILMINGTON, CA 90744
County :	LOS ANGELES

Site Details

Site ID :	0902422
EPA ID :	CAD981423387
Region :	09
Congressional District :	32
Federal Facility :	N
Federal Facility Docket :	N
NPL Status :	Not on the NPL
Non NPL Status :	NFRAP-Site does not qualify for the NPL based on existing information
FIPS Code :	06037
Superfund Alternative Agreement :	N
Last Date in Agency List :	2021-08-10

Additional Information

Start Date :	1986-07-01
Finish Date :	1986-07-01
OU :	00
Action Code :	DS
Action Name :	DISCVRY
Sequence :	1
Quality :	N/R
Current Action Lead :	EPA Perf

Start Date :	N/R
Finish Date :	1992-11-02
OU :	00
Action Code :	VS
Action Name :	ARCH SITE
Sequence :	1
Quality :	N/R
Current Action Lead :	EPA Perf In-Hse

Map Id: BQ326
Direction: WSW
Distance: 0.719 mi., 3798 ft.
Elevation: 10 ft.
Relative: Lower

Site Name : PACIFIC OCEAN DISPOSAL CO (PODCO) | PACIFIC OCEAN DISPOSAL CO
914 PAUL JONES AVENUE
WILMINGTON | Wilmington, CA 90744

Database(s) : [BOND EXPENDITURE PLAN - CA, CERCLIS NFRAP, ENVIROSTOR - CA, HIST CORTESE - CA, LDS - CA, NFA - CA, SEMS_8R_ARCHIVED SITES] ***(cont.)***

Envirosite ID: 222651
EPA ID: CAD981423387

SEMS_8R_ARCHIVED SITES ***(cont.)***

Start Date :	N/R
Finish Date :	1990-08-08
OU :	00
Action Code :	SI
Action Name :	SI
Sequence :	1
Quality :	N
Current Action Lead :	EPA Perf

Start Date :	N/R
Finish Date :	1986-10-01
OU :	00
Action Code :	PA
Action Name :	PA
Sequence :	1
Quality :	L
Current Action Lead :	EPA Perf

Start Date :	N/R
Finish Date :	1988-12-21
OU :	00
Action Code :	PA
Action Name :	PA
Sequence :	2
Quality :	L
Current Action Lead :	EPA Perf

Map Id: 327
Direction: S
Distance: 0.731 mi., 3858 ft.
Elevation: 9 ft.
Relative: Lower

Site Name : MARINE TERMINAL 2 | TESORO LOGISTICS MARINE TERMINAL 2 | TESORO MARINE TERMINAL 2
1300 PIER B ST | 1300 PIER B ST LONG BEACH MARINE TERMINAL 2 | 1300 W PIER B ST
LONG BEACH | Long Beach, CA

Database(s) : [AST - CA, CALEPA SITES - CA, CHMIRS - CA, CIWQS - CA, CIWQS 2 - CA, DOCKET, ECHO, EMI - CA, EPA FUELS, ERNS, FRS, HAZNET - CA, HIST AST - CA, HIST CHMIRS - CA, HIST PCS ENF, HIST UST - CA, HWG - CA, ICIS, INACTIVE PCS, MANIFEST EPA, NPDES - CA, PCS ENF, PCS FACILITY, RFR - CA, TRIS]

Envirosite ID: 348504
EPA ID: N/R

AST - CA

Facility Name :	Tesoro Logistic Operations, LLC (TSO) - Marine Terminal 2
Facility Address :	1300 PIER B ST, LONG BEACH, CA 90813
County :	Los Angeles County
Site ID :	132925
Facility Identifer :	N/R
EPA Identifier :	CAD075332882
Facility Explorer ID :	132925
Dun and Bradsheet Number :	274151836
Regulatory Programs :	Hazardous Waste Generator, Aboveground Petroleum Storage, Chemical Storage Facilities, RCRA LQ HW Generator
SIC :	N/R
NAICS :	N/R
Latitude :	33.777008
Longitude :	-118.210945
Hyperlink :	Click here for hyperlink provided by the agency.
Last Date in Agency List :	2021-09-30

Violations

Violation Date :	2020-02-18
Citation :	22 CCR 12 66262.20 - California Code of Regulations, Title 22, Chapter 12, Section(s) 66262.20
Description :	Failure to prepare a Uniform Hazardous Waste Manifest and, if necessary, a Continuation Sheet, before the transport of a hazardous waste off-site for transfer, treatment, storage, or disposal.
Notes :	PROVIDE CURRENT MANIFESTS FOR 2018 AND 2019.
Division :	Long Beach Environmental Heath
Program :	HW
Source :	CERS
Violation Date :	2018-05-16

Map Id: 327
Direction: S
Distance: 0.731 mi., 3858 ft.
Elevation: 9 ft.
Relative: Lower

Site Name : MARINE TERMINAL 2 | TESORO LOGISTICS MARINE TERMINAL 2 | TESORO MARINE TERMINAL 2
1300 PIER B ST | 1300 PIER B ST LONG BEACH MARINE TERMINAL 2 | 1300 W PIER B ST
LONG BEACH | Long Beach, CA

Database(s) : [AST - CA, CALEPA SITES - CA, CHMIRS - CA, CIWQS - CA, CIWQS 2 - CA, DOCKET, ECHO, EMI - CA, EPA FUELS, ERNS, FRS, HAZNET - CA, HIST AST - CA, HIST CHMIRS - CA, HIST PCS ENF, HIST UST - CA, HWG - CA, ICIS, INACTIVE PCS, MANIFEST EPA, NPDES - CA, PCS ENF, PCS FACILITY, RFR - CA, TRIS] ***(cont.)***

Envirosite ID: 348504
EPA ID: N/R

AST - CA ***(cont.)***

Citation : HSC 6.95 25508(a)(1) - California Health and Safety Code, Chapter 6.95, Section(s) 25508(a)(1)

Description : Failure to complete and electronically submit a business plan when storing/handling a hazardous material at or above reportable quantities.

Notes : OBSERVATION: Failure to annually review and electronically certify that the business plan is complete, accurate, and up-to-date. CORRECTIVE ACTION: Annually review and electronically certify that the business plan is complete, accurate, and up-to-date.

Division : Long Beach Environmental Heath
Program : HMRRP
Source : CERS

Violation Date : 2016-04-13

Citation : HSC 6.95 25508(a)(1) - California Health and Safety Code, Chapter 6.95, Section(s) 25508(a)(1)

Description : Failure to complete and electronically submit hazardous material inventory information for all reportable hazardous materials on site at or above reportable quantities.

Notes : Returned to compliance on 05/19/2016. UPDATE CHEMICAL INVENTORY. REMOVE CHEMICALS NOT IN USE AND ADD N2 TANK.

Division : Long Beach Environmental Heath
Program : HMRRP
Source : CERS

Violation Date : 2016-04-13

Citation : HSC 6.95 Multiple - California Health and Safety Code, Chapter 6.95, Section(s) Multiple

Description : Business Plan Program - Administration/Documentation - General

Map Id: 327
Direction: S
Distance: 0.731 mi., 3858 ft.
Elevation: 9 ft.
Relative: Lower

Site Name : MARINE TERMINAL 2 | TESORO LOGISTICS MARINE TERMINAL 2 | TESORO MARINE TERMINAL 2
1300 PIER B ST | 1300 PIER B ST LONG BEACH MARINE TERMINAL 2 | 1300 W PIER B ST
LONG BEACH | Long Beach, CA

Database(s) : [AST - CA, CALEPA SITES - CA, CHMIRS - CA, CIWQS - CA, CIWQS 2 - CA, DOCKET, ECHO, EMI - CA, EPA FUELS, ERNS, FRS, HAZNET - CA, HIST AST - CA, HIST CHMIRS - CA, HIST PCS ENF, HIST UST - CA, HWG - CA, ICIS, INACTIVE PCS, MANIFEST EPA, NPDES - CA, PCS ENF, PCS FACILITY, RFR - CA, TRIS] ***(cont.)***

Envirosite ID: 348504
EPA ID: N/R

AST - CA ***(cont.)***

Notes :	Returned to compliance on 05/19/2016. OBTAIN FIRE PERMIT FOR COMPRESSED GASES (N2).
Division :	Long Beach Environmental Heath
Program :	HMRRP
Source :	CERS

Enforcements

Enforcement Action Date :	N/R
Type :	N/R
Description :	N/R
Notes :	N/R
Division :	N/R
Program :	N/R
Source :	N/R

Chemicals

Details for this site have been truncated due to the large number of available details for this site within this dataset. For the complete details for this site, contact your Envirosite account representative for a complimentary site report containing all of the details available.

Chemical Name :	Activated Carbon
CAS Number :	7440-44-0
Hazard Type(s) :	N/R
Max Daily Amount / Unit :	25000-49999 Pounds
Average Daily Amount / Unit :	5000-9999 Pounds
Days Onsite :	365
Physical State(s) :	Solid, Pure

Chemical Name :	Air, Compressed
CAS Number :	132259-10-0
Hazard Type(s) :	N/R
Max Daily Amount / Unit :	0-2599 Cubic Feet
Average Daily Amount / Unit :	0-2599 Cubic Feet
Days Onsite :	365
Physical State(s) :	Gas, Pure

Map Id: 327
Direction: S
Distance: 0.731 mi., 3858 ft.
Elevation: 9 ft.
Relative: Lower

Site Name : MARINE TERMINAL 2 | TESORO LOGISTICS MARINE TERMINAL 2 | TESORO MARINE TERMINAL 2
1300 PIER B ST | 1300 PIER B ST LONG BEACH MARINE TERMINAL 2 | 1300 W PIER B ST
LONG BEACH | Long Beach, CA

Database(s) : [AST - CA, CALEPA SITES - CA, CHMIRS - CA, CIWQS - CA, CIWQS 2 - CA, DOCKET, ECHO, EMI - CA, EPA FUELS, ERNS, FRS, HAZNET - CA, HIST AST - CA, HIST CHMIRS - CA, HIST PCS ENF, HIST UST - CA, HWG - CA, ICIS, INACTIVE PCS, MANIFEST EPA, NPDES - CA, PCS ENF, PCS FACILITY, RFR - CA, TRIS] ***(cont.)***

Envirosite ID: 348504
EPA ID: N/R

AST - CA ***(cont.)***

Chemical Name :	Ansulite 3X6
CAS Number :	7440-37-1
Hazard Type(s) :	N/R
Max Daily Amount / Unit :	600-1199 Gallons
Average Daily Amount / Unit :	600-1199 Gallons
Days Onsite :	365
Physical State(s) :	Liquid, Mix

Chemical Name :	BIOC16579A
CAS Number :	N/R
Hazard Type(s) :	N/R
Max Daily Amount / Unit :	3000-5999 Gallons
Average Daily Amount / Unit :	120-599 Gallons
Days Onsite :	365
Physical State(s) :	Liquid, Mix

Chemical Name :	Baker Petrolite Desalting Aid BPR 27140
CAS Number :	N/R
Hazard Type(s) :	N/R
Max Daily Amount / Unit :	120-599 Gallons
Average Daily Amount / Unit :	120-599 Gallons
Days Onsite :	365
Physical State(s) :	Liquid, Mix

Chemical Name :	Crude Oil
CAS Number :	8002-05-9
Hazard Type(s) :	N/R
Max Daily Amount / Unit :	>1200000 Gallons
Average Daily Amount / Unit :	>1200000 Gallons
Days Onsite :	365
Physical State(s) :	Liquid, Mix

Chemical Name :	Crude Oil (Non-RCRA)
CAS Number :	N/R
Hazard Type(s) :	N/R
Max Daily Amount / Unit :	10000-24999 Pounds
Average Daily Amount / Unit :	10000-24999 Pounds
Days Onsite :	365
Physical State(s) :	Solid

Map Id: 327
Direction: S
Distance: 0.731 mi., 3858 ft.
Elevation: 9 ft.
Relative: Lower

Site Name : MARINE TERMINAL 2 | TESORO LOGISTICS MARINE TERMINAL 2 | TESORO MARINE TERMINAL 2
1300 PIER B ST | 1300 PIER B ST LONG BEACH MARINE TERMINAL 2 | 1300 W PIER B ST
LONG BEACH | Long Beach, CA

Database(s) : [AST - CA, CALEPA SITES - CA, CHMIRS - CA, CIWQS - CA, CIWQS 2 - CA, DOCKET, ECHO, EMI - CA, EPA FUELS, ERNS, FRS, HAZNET - CA, HIST AST - CA, HIST CHMIRS - CA, HIST PCS ENF, HIST UST - CA, HWG - CA, ICIS, INACTIVE PCS, MANIFEST EPA, NPDES - CA, PCS ENF, PCS FACILITY, RFR - CA, TRIS] ***(cont.)***

Envirosite ID: 348504
EPA ID: N/R

AST - CA ***(cont.)***

Chemical Name :	Crude Oil Debris (RCRA)
CAS Number :	N/R
Hazard Type(s) :	N/R
Max Daily Amount / Unit :	5000-9999 Pounds
Average Daily Amount / Unit :	1000-4999 Pounds
Days Onsite :	0
Physical State(s) :	Solid

Chemical Name :	Dark Transmix
CAS Number :	N/R
Hazard Type(s) :	N/R
Max Daily Amount / Unit :	9000-11999 Gallons
Average Daily Amount / Unit :	1200-2999 Gallons
Days Onsite :	0
Physical State(s) :	Liquid, Mix

Chemical Name :	Diesel Fuel #2
CAS Number :	68476-34-6
Hazard Type(s) :	N/R
Max Daily Amount / Unit :	>1200000 Gallons
Average Daily Amount / Unit :	>1200000 Gallons
Days Onsite :	365
Physical State(s) :	Liquid, Mix

CALEPA SITES - CA

Facility Name :	MARINE TERMINAL T-2
Facility Address :	1300 PIER B STREET, LONG BEACH, 90813-2705

Site ID :	498211
EI ID :	110000476510
EI Description :	US EPA Air Emission Inventory System (EIS)
Latitude :	33.777701
Longitude :	-118.209530
Agency Hyperlink :	Click here for hyperlink provided by the agency.
Last Date in Agency List :	2021-08-26

Facility Name :	Tesoro Logistic Operations, LLC (TSO) - Marine Terminal 2
Facility Address :	1300 PIER B ST, LONG BEACH, 90813

Map Id: 327
Direction: S
Distance: 0.731 mi., 3858 ft.
Elevation: 9 ft.
Relative: Lower

Site Name : MARINE TERMINAL 2 | TESORO LOGISTICS MARINE TERMINAL 2 | TESORO MARINE TERMINAL 2
1300 PIER B ST | 1300 PIER B ST LONG BEACH MARINE TERMINAL 2 | 1300 W PIER B ST
LONG BEACH | Long Beach, CA

Database(s) : [AST - CA, CALEPA SITES - CA, CHMIRS - CA, CIWQS - CA, CIWQS 2 - CA, DOCKET, ECHO, EMI - CA, EPA FUELS, ERNS, FRS, HAZNET - CA, HIST AST - CA, HIST CHMIRS - CA, HIST PCS ENF, HIST UST - CA, HWG - CA, ICIS, INACTIVE PCS, MANIFEST EPA, NPDES - CA, PCS ENF, PCS FACILITY, RFR - CA, TRIS] ***(cont.)***

Envirosite ID: 348504
EPA ID: N/R

CALEPA SITES - CA ***(cont.)***

Site ID : 132925
EI ID : 10450984
EI Description : Hazardous Waste Generator
Latitude : 33.777008
Longitude : -118.210945
Agency Hyperlink : Click here for hyperlink provided by the agency.
Last Date in Agency List : 2021-08-26

Site ID : 132925
EI ID : 10450984
EI Description : RCRA LQ HW Generator
Latitude : 33.777008
Longitude : -118.210945
Agency Hyperlink : Click here for hyperlink provided by the agency.
Last Date in Agency List : 2021-08-26

Site ID : 132925
EI ID : 10450984
EI Description : Chemical Storage Facilities
Latitude : 33.777008
Longitude : -118.210945
Agency Hyperlink : Click here for hyperlink provided by the agency.
Last Date in Agency List : 2021-08-26

Site ID : 132925
EI ID : 10450984
EI Description : Aboveground Petroleum Storage
Latitude : 33.777008
Longitude : -118.210945
Agency Hyperlink : Click here for hyperlink provided by the agency.
Last Date in Agency List : 2021-08-26

Facility Name : TESORO LOGISTICS MARINE TERMINAL 2
Facility Address : 1300 PIER B STREET, LONG BEACH, 90813-2705

Site ID : 498211
EI ID : 110000476510
EI Description : US EPA Air Emission Inventory System (EIS)
Latitude : 33.777711
Longitude : -118.209570

Map Id: 327
Direction: S
Distance: 0.731 mi., 3858 ft.
Elevation: 9 ft.
Relative: Lower

Site Name : MARINE TERMINAL 2 | TESORO LOGISTICS MARINE TERMINAL 2 | TESORO MARINE TERMINAL 2
1300 PIER B ST | 1300 PIER B ST LONG BEACH MARINE TERMINAL 2 | 1300 W PIER B ST
LONG BEACH | Long Beach, CA

Database(s) : [AST - CA, CALEPA SITES - CA, CHMIRS - CA, CIWQS - CA, CIWQS 2 - CA, DOCKET, ECHO, EMI - CA, EPA FUELS, ERNS, FRS, HAZNET - CA, HIST AST - CA, HIST CHMIRS - CA, HIST PCS ENF, HIST UST - CA, HWG - CA, ICIS, INACTIVE PCS, MANIFEST EPA, NPDES - CA, PCS ENF, PCS FACILITY, RFR - CA, TRIS] ***(cont.)***

Envirosite ID: 348504
EPA ID: N/R

CALEPA SITES - CA ***(cont.)***

Agency Hyperlink :	Click here for hyperlink provided by the agency.
Last Date in Agency List :	2020-02-19
Facility Name :	TESORO MARINE TERMINAL 2
Facility Address :	1300 PIER B ST, LONG BEACH, 90813
Site ID :	13253
EI ID :	90813RCPRD1300P
EI Description :	Toxic Release Inventory
Latitude :	33.777008
Longitude :	-118.210945
Agency Hyperlink :	Click here for hyperlink provided by the agency.
Last Date in Agency List :	2021-08-26
Facility Name :	TESORO MARINE TERMINAL 2
Facility Address :	1300 W PIER B ST, LONG BEACH, 90813
Site ID :	13253
EI ID :	90813RCPRD1300P
EI Description :	Toxic Release Inventory
Latitude :	33.776873
Longitude :	-118.208461
Agency Hyperlink :	Click here for hyperlink provided by the agency.
Last Date in Agency List :	2019-05-15

CHMIRS - CA

Facility Address :	1300 Pier B St, Long Beach, 90813
County :	Los Angeles County
Notified Date :	2014-04-15 21:01:00
Spill Representative :	Tesoro
Control Number :	14-2210
Substance 1 :	Oil Diesel
Quantity 1 :	7
Measure 1 :	Bbl.(s)
Type 1 :	PETROLEUM
Pipeline 1 :	No
Vessel 1 (300 Tons) :	No
Substance 2 :	N/R

Map Id: 327
Direction: S
Distance: 0.731 mi., 3858 ft.
Elevation: 9 ft.
Relative: Lower

Site Name : MARINE TERMINAL 2 | TESORO LOGISTICS MARINE TERMINAL 2 | TESORO MARINE TERMINAL 2
1300 PIER B ST | 1300 PIER B ST LONG BEACH MARINE TERMINAL 2 | 1300 W PIER B ST
LONG BEACH | Long Beach, CA

Database(s) : [AST - CA, CALEPA SITES - CA, CHMIRS - CA, CIWQS - CA, CIWQS 2 - CA, DOCKET, ECHO, EMI - CA, EPA FUELS, ERNS, FRS, HAZNET - CA, HIST AST - CA, HIST CHMIRS - CA, HIST PCS ENF, HIST UST - CA, HWG - CA, ICIS, INACTIVE PCS, MANIFEST EPA, NPDES - CA, PCS ENF, PCS FACILITY, RFR - CA, TRIS] ***(cont.)***

Envirosite ID: 348504
EPA ID: N/R

CHMIRS - CA ***(cont.)***

Quantity 2 :	N/R
Measure 2 :	N/R
Type 2 :	N/R
Pipeline 2 :	No
Vessel 2 (300 Tons) :	No
Substance 3 :	N/R
Quantity 3 :	N/R
Measure 3 :	N/R
Type 3 :	N/R
Pipeline 3 :	No
Vessel 3 (300 Tons) :	No
Description :	The caller reported that less than 7 barrels of unrefined diesel discharged from a hose in containment inside of the tank farm. This was due to a failure in the line. RP states they are in process of responding with contractor for cleanup. Release secured at 1935.
Contained :	Yes
Water? :	No
Water Way :	N/R
Drinking Water Impacted :	N/R
Known Impact :	N/R
Incident Date :	2014-04-15
Time :	19:35:00
Spill Site :	Other
Site :	N/R
Cause :	Mechanical
Other Causes :	N/R
Injuries (Y/N) :	No
Injuries Number :	N/R
Fatal (Y/N) :	No
Fatal Number :	N/R
Evacs (Y/N) :	No
Evacs Number :	N/R
Cleanup :	Contractor
Admin Agency :	Long Beach Fire Department
Last Date in Agency List :	2017-04-04
Facility Address :	1300 Pier B St., Long Beach, 90813
County :	Los Angeles County
Notified Date :	2013-08-20 10:57:00
Spill Representative :	Tesoro

Map Id: 327
Direction: S
Distance: 0.731 mi., 3858 ft.
Elevation: 9 ft.
Relative: Lower

Site Name : MARINE TERMINAL 2 | TESORO LOGISTICS MARINE TERMINAL 2 | TESORO MARINE TERMINAL 2
1300 PIER B ST | 1300 PIER B ST LONG BEACH MARINE TERMINAL 2 | 1300 W PIER B ST
LONG BEACH | Long Beach, CA

Database(s) : [AST - CA, CALEPA SITES - CA, CHMIRS - CA, CIWQS - CA, CIWQS 2 - CA, DOCKET, ECHO, EMI - CA, EPA FUELS, ERNS, FRS, HAZNET - CA, HIST AST - CA, HIST CHMIRS - CA, HIST PCS ENF, HIST UST - CA, HWG - CA, ICIS, INACTIVE PCS, MANIFEST EPA, NPDES - CA, PCS ENF, PCS FACILITY, RFR - CA, TRIS] ***(cont.)***

Envirosite ID: 348504
EPA ID: N/R

CHMIRS - CA ***(cont.)***

Control Number :	13-5155
Substance 1 :	Diesel Oil
Quantity 1 :	10
Measure 1 :	Gal(s)
Type 1 :	PETROLEUM
Pipeline 1 :	No
Vessel 1 (300 Tons) :	No
Substance 2 :	N/R
Quantity 2 :	N/R
Measure 2 :	N/R
Type 2 :	N/R
Pipeline 2 :	No
Vessel 2 (300 Tons) :	No
Substance 3 :	N/R
Quantity 3 :	N/R
Measure 3 :	N/R
Type 3 :	N/R
Pipeline 3 :	No
Vessel 3 (300 Tons) :	No

Description : RP states while stripping out Tank 223 the discharge hose from the pump came loose and released about 10 gallons of diesel oil onto the soil. The release was contained within the containment wall. No waterways and/or drains were effected. Cleanup is in progress. Per NRC: "Soil has been excavated and properly disposed of offsite."

Contained :	Yes
Water? :	No
Water Way :	N/R
Drinking Water Impacted :	N/R
Known Impact :	N/R
Incident Date :	2013-08-14
Time :	20:30:00
Spill Site :	Merchant/Business
Site :	N/R
Cause :	Mechanical
Other Causes :	N/R
Injuries (Y/N) :	No
Injuries Number :	N/R
Fatal (Y/N) :	No
Fatal Number :	N/R
Evacs (Y/N) :	No
Evacs Number :	N/R
Cleanup :	Contractor
Admin Agency :	Long Beach Fire Department

Map Id: 327
Direction: S
Distance: 0.731 mi., 3858 ft.
Elevation: 9 ft.
Relative: Lower

Site Name : MARINE TERMINAL 2 | TESORO LOGISTICS MARINE TERMINAL 2 | TESORO MARINE TERMINAL 2
1300 PIER B ST | 1300 PIER B ST LONG BEACH MARINE TERMINAL 2 | 1300 W PIER B ST
LONG BEACH | Long Beach, CA

Database(s) : [AST - CA, CALEPA SITES - CA, CHMIRS - CA, CIWQS - CA, CIWQS 2 - CA, DOCKET, ECHO, EMI - CA, EPA FUELS, ERNS, FRS, HAZNET - CA, HIST AST - CA, HIST CHMIRS - CA, HIST PCS ENF, HIST UST - CA, HWG - CA, ICIS, INACTIVE PCS, MANIFEST EPA, NPDES - CA, PCS ENF, PCS FACILITY, RFR - CA, TRIS] ***(cont.)***

Envirosite ID: 348504
EPA ID: N/R

CHMIRS - CA ***(cont.)***

Last Date in Agency List :	2017-04-04
Facility Address :	1300 Pier B Street, Long Beach, 90813
County :	Los Angeles County
Notified Date :	2020-07-02 21:39:00
Spill Representative :	Marathon Pipeline
Control Number :	20-3525
Substance 1 :	Crude Oil
Quantity 1 :	4
Measure 1 :	Bbl.(s)
Type 1 :	PETROLEUM
Pipeline 1 :	No
Vessel 1 (300 Tons) :	No
Substance 2 :	N/R
Quantity 2 :	N/R
Measure 2 :	N/R
Type 2 :	N/R
Pipeline 2 :	No
Vessel 2 (300 Tons) :	No
Substance 3 :	N/R
Quantity 3 :	N/R
Measure 3 :	N/R
Type 3 :	N/R
Pipeline 3 :	No
Vessel 3 (300 Tons) :	No
Description :	Per Caller, A line discharged between tank movement due to a small hole, releasing 4 barrels of crude oil to the surrounding ground, soil and is enclosed by cement walls. No waterways or stormdrains impacted. Contractor is responsible for cleanup.
Contained :	Stopped,Contained
Water? :	No
Water Way :	No
Drinking Water Impacted :	No
Known Impact :	None
Incident Date :	2020-07-02
Time :	19:15:00
Spill Site :	Other
Site :	No
Cause :	Other
Other Causes :	Pinhole leak due to corrosion

Map Id: 327
Direction: S
Distance: 0.731 mi., 3858 ft.
Elevation: 9 ft.
Relative: Lower

Site Name : MARINE TERMINAL 2 | TESORO LOGISTICS MARINE TERMINAL 2 | TESORO MARINE TERMINAL 2
1300 PIER B ST | 1300 PIER B ST LONG BEACH MARINE TERMINAL 2 | 1300 W PIER B ST
LONG BEACH | Long Beach, CA

Database(s) : [AST - CA, CALEPA SITES - CA, CHMIRS - CA, CIWQS - CA, CIWQS 2 - CA, DOCKET, ECHO, EMI - CA, EPA FUELS, ERNS, FRS, HAZNET - CA, HIST AST - CA, HIST CHMIRS - CA, HIST PCS ENF, HIST UST - CA, HWG - CA, ICIS, INACTIVE PCS, MANIFEST EPA, NPDES - CA, PCS ENF, PCS FACILITY, RFR - CA, TRIS] ***(cont.)***

Envirosite ID: 348504
EPA ID: N/R

CHMIRS - CA ***(cont.)***

Injuries (Y/N) :	No
Injuries Number :	N/R
Fatal (Y/N) :	No
Fatal Number :	N/R
Evacs (Y/N) :	No
Evacs Number :	N/R
Cleanup :	Contractor
Admin Agency :	Long Beach Fire Department
Last Date in Agency List :	2021-03-20

CIWQS - CA

Facility Name :	MARINE TERMINAL 2
Facility Address :	1300 PIER B, LONG BEACH, CA 90813
County :	LOS ANGELES
Place ID :	238553
Agency Name :	ANDEAVOR LOGISTICS
Last Date in Agency List :	2021-09-10

CIWQS 2 - CA

Facility Name :	Marine Terminal 2
Facility Address :	1300 Pier B Street, Long Beach, 90813
County :	Los Angeles
Facility ID :	238553
WDID :	4B192010018
Facility Type :	Industrial
Region :	4
Place Type :	Industrial and Commercial Services
Place Subtype :	Tank Farm
Ageny Name :	BP West Coast Product LLC
Agency Type :	Privately-Owned Business
Number of Agencies :	1
Status Date :	2010-05-19
Status :	Historical
Status Enrollee :	N
Individual/General :	I
Fee Code :	N/R
Staff Assigned :	N/R
Number of Staff Assigned :	N/R
Supervisor :	N/R

Map Id: 327
Direction: S
Distance: 0.731 mi., 3858 ft.
Elevation: 9 ft.
Relative: Lower

Site Name : MARINE TERMINAL 2 | TESORO LOGISTICS MARINE TERMINAL 2 | TESORO MARINE TERMINAL 2
1300 PIER B ST | 1300 PIER B ST LONG BEACH MARINE TERMINAL 2 | 1300 W PIER B ST
LONG BEACH | Long Beach, CA

Database(s) : [AST - CA, CALEPA SITES - CA, CHMIRS - CA, CIWQS - CA, CIWQS 2 - CA, DOCKET, ECHO, EMI - CA, EPA FUELS, ERNS, FRS, HAZNET - CA, HIST AST - CA, HIST CHMIRS - CA, HIST PCS ENF, HIST UST - CA, HWG - CA, ICIS, INACTIVE PCS, MANIFEST EPA, NPDES - CA, PCS ENF, PCS FACILITY, RFR - CA, TRIS] ***(cont.)***

Envirosite ID: 348504
EPA ID: N/R

CIWQS 2 - CA ***(cont.)***

Number of Supervisor :	N/R
Number of Amendments :	0
Number of Reg Measures :	3
Baseline Flow :	2.069
Population (MS4)/Acres :	N/R
Reclamation :	N - No
CAFO Type :	N/R
CAFO Subtype :	N/R
CAFO Population :	N/R
Onsite :	N/R
Quality Assurance :	N/R
RCRA Flag :	N
Total MMP Violations Number :	0
Total Number of Violations :	1
Total Number of Inspections :	3
Date of Most Recent Completed Inspection:	2000-06-09
Date of Most Recent Received Report :	N/R
Total Number of Final (A+H) Enforcement Actions:	1
Most Recent Effective Date of Enf Action (A+H):	2000-07-13
Program :	NPDESWW
Program Category :	NPDESWW
Number of Programs :	1
Complexity :	B
Pretreatment :	X - Facility is not a POTW
Facility Waste Type :	Stormwater runoff
Reg Measure ID :	136123
Reg Measure Type :	NPDES Permits
Reg Measure Title :	NPDES Permit 97-006 for BP West Coast Product LLC
Reg Measure Description :	N/R
SIC 1 :	5171 - Petroleum Bulk Stations and Terminals
SIC 2 :	-
SIC 3 :	-
Latitude :	33.777871
Longitude :	-118.210479
Last Date in Agency List :	2021-08-25
Facility ID :	238553
WDID :	4B192010018
Facility Type :	Industrial
Region :	4
Place Type :	Industrial and Commercial Services

Map Id: 327
Direction: S
Distance: 0.731 mi., 3858 ft.
Elevation: 9 ft.
Relative: Lower

Site Name : MARINE TERMINAL 2 | TESORO LOGISTICS MARINE TERMINAL 2 | TESORO MARINE TERMINAL 2
1300 PIER B ST | 1300 PIER B ST LONG BEACH MARINE TERMINAL 2 | 1300 W PIER B ST
LONG BEACH | Long Beach, CA

Database(s) : [AST - CA, CALEPA SITES - CA, CHMIRS - CA, CIWQS - CA, CIWQS 2 - CA, DOCKET, ECHO, EMI - CA, EPA FUELS, ERNS, FRS, HAZNET - CA, HIST AST - CA, HIST CHMIRS - CA, HIST PCS ENF, HIST UST - CA, HWG - CA, ICIS, INACTIVE PCS, MANIFEST EPA, NPDES - CA, PCS ENF, PCS FACILITY, RFR - CA, TRIS] ***(cont.)***

Envirosite ID: 348504
EPA ID: N/R

CIWQS 2 - CA ***(cont.)***

Place Subtype :	Tank Farm
Ageny Name :	Andeavor Logistics
Agency Type :	Privately-Owned Business
Number of Agencies :	1
Status Date :	2015-10-19
Status :	Active
Status Enrollee :	N
Individual/General :	I
Fee Code :	66 - NPDES Based on Flow
Staff Assigned :	N/R
Number of Staff Assigned :	N/R
Supervisor :	N/R
Number of Supervisor :	N/R
Number of Amendments :	0
Number of Reg Measures :	4
Baseline Flow :	1.5
Population (MS4)/Acres :	N/R
Reclamation :	N - No
CAFO Type :	N/R
CAFO Subtype :	N/R
CAFO Population :	N/R
Onsite :	N/R
Quality Assurance :	N/R
RCRA Flag :	N
Total MMP Violations Number :	0
Total Number of Violations :	1
Total Number of Inspections :	6
Date of Most Recent Completed Inspection:	2020-10-22
Date of Most Recent Received Report :	2021-07-30
Total Number of Final (A+H) Enforcement Actions:	0
Most Recent Effective Date of Enf Action (A+H):	N/R
Program :	NPDNONMUNIPRCS
Program Category :	NPDESWW
Number of Programs :	1
Complexity :	C
Pretreatment :	X - Facility is not a POTW
Facility Waste Type :	Stormwater runoff
Reg Measure ID :	396218
Reg Measure Type :	NPDES Permits
Reg Measure Title :	NPDES R4-2015-0200 for Andeavor Logistics
Reg Measure Description :	N/R
SIC 1 :	5171 - Petroleum Bulk Stations and Terminals

Map Id: 327
Direction: S
Distance: 0.731 mi., 3858 ft.
Elevation: 9 ft.
Relative: Lower

Site Name : MARINE TERMINAL 2 | TESORO LOGISTICS MARINE TERMINAL 2 | TESORO MARINE TERMINAL 2
1300 PIER B ST | 1300 PIER B ST LONG BEACH MARINE TERMINAL 2 | 1300 W PIER B ST
LONG BEACH | Long Beach, CA

Database(s) : [AST - CA, CALEPA SITES - CA, CHMIRS - CA, CIWQS - CA, CIWQS 2 - CA, DOCKET, ECHO, EMI - CA, EPA FUELS, ERNS, FRS, HAZNET - CA, HIST AST - CA, HIST CHMIRS - CA, HIST PCS ENF, HIST UST - CA, HWG - CA, ICIS, INACTIVE PCS, MANIFEST EPA, NPDES - CA, PCS ENF, PCS FACILITY, RFR - CA, TRIS] ***(cont.)***

Envirosite ID: 348504
EPA ID: N/R

CIWQS 2 - CA ***(cont.)***

SIC 2 :	-
SIC 3 :	-
Latitude :	33.777871
Longitude :	-118.210479
Last Date in Agency List :	2021-08-25
Facility Name :	Marine Terminal 2 - Line 79
Facility Address :	1300 Pier B Street, Long Beach
County :	Los Angeles
Facility ID :	646551
WDID :	4B197500206
Facility Type :	All other facilities
Region :	4
Place Type :	Facility
Place Subtype :	N/R
Ageny Name :	BP Pipelines (North America), Inc.
Agency Type :	Privately-Owned Business
Number of Agencies :	1
Status Date :	2007-05-07
Status :	Historical
Status Enrollee :	Y
Individual/General :	I
Fee Code :	62 - Treatment system to meet priority pollutant limit Category 1
Staff Assigned :	N/R
Number of Staff Assigned :	N/R
Supervisor :	N/R
Number of Supervisor :	N/R
Number of Amendments :	0
Number of Reg Measures :	1
Baseline Flow :	0
Population (MS4)/Acres :	N/R
Reclamation :	N - No
CAFO Type :	N/R
CAFO Subtype :	N/R
CAFO Population :	N/R
Onsite :	N/R
Quality Assurance :	N/R
RCRA Flag :	N
Total MMP Violations Number :	0
Total Number of Violations :	0
Total Number of Inspections :	2

Map Id: 327
Direction: S
Distance: 0.731 mi., 3858 ft.
Elevation: 9 ft.
Relative: Lower

Site Name : MARINE TERMINAL 2 | TESORO LOGISTICS MARINE TERMINAL 2 | TESORO MARINE TERMINAL 2
1300 PIER B ST | 1300 PIER B ST LONG BEACH MARINE TERMINAL 2 | 1300 W PIER B ST
LONG BEACH | Long Beach, CA

Database(s) : [AST - CA, CALEPA SITES - CA, CHMIRS - CA, CIWQS - CA, CIWQS 2 - CA, DOCKET, ECHO, EMI - CA, EPA FUELS, ERNS, FRS, HAZNET - CA, HIST AST - CA, HIST CHMIRS - CA, HIST PCS ENF, HIST UST - CA, HWG - CA, ICIS, INACTIVE PCS, MANIFEST EPA, NPDES - CA, PCS ENF, PCS FACILITY, RFR - CA, TRIS] ***(cont.)***

Envirosite ID: 348504
EPA ID: N/R

CIWQS 2 - CA ***(cont.)***

Date of Most Recent Completed Inspection:	2007-03-07
Date of Most Recent Received Report :	N/R
Total Number of Final (A+H) Enforcement Actions:	0
Most Recent Effective Date of Enf Action (A+H):	N/R
Program :	NPDNONMUNIPRCS
Program Category :	NPDESWW
Number of Programs :	1
Complexity :	N/R
Pretreatment :	X - Facility is not a POTW
Facility Waste Type :	Miscellaneous
Reg Measure ID :	314369
Reg Measure Type :	Enrollee
Reg Measure Title :	Enrollee-GW from Const Dewat for BP Pipelines NA
Reg Measure Description :	N/R
SIC 1 :	-
SIC 2 :	-
SIC 3 :	-
Latitude :	N/R
Longitude :	N/R
Last Date in Agency List :	2021-08-25

DOCKET

Facility Name :	TESORO LOGISTICS MARINE TERMINAL 2
Facility Address :	1300 PIER B ST, LONG BEACH, CA 90813

Standard Industrial Classification(SIC) Summary

Enforcement Action Name :	TESORO LOGISTICS MARINE TERMINAL 2
Registry ID :	110000476510
Primary SIC :	5171 - PETROLEUM BULK STATIONS AND TERMINALS
Primary NAICS :	424710 - Petroleum Bulk Stations and Terminals
Last Date in Agency List :	2018-12-17

Enforcement Action Case Number :	N/R
Activity ID :	N/R
Final Ordr Iss/Final Order Enter Date:	N/R
Final Order Name :	N/R

Map Id: 327
Direction: S
Distance: 0.731 mi., 3858 ft.
Elevation: 9 ft.
Relative: Lower

Site Name : MARINE TERMINAL 2 | TESORO LOGISTICS MARINE TERMINAL 2 | TESORO MARINE TERMINAL 2
1300 PIER B ST | 1300 PIER B ST LONG BEACH MARINE TERMINAL 2 | 1300 W PIER B ST
LONG BEACH | Long Beach, CA

Database(s) : [AST - CA, CALEPA SITES - CA, CHMIRS - CA, CIWQS - CA, CIWQS 2 - CA, DOCKET, ECHO, EMI - CA, EPA FUELS, ERNS, FRS, HAZNET - CA, HIST AST - CA, HIST CHMIRS - CA, HIST PCS ENF, HIST UST - CA, HWG - CA, ICIS, INACTIVE PCS, MANIFEST EPA, NPDES - CA, PCS ENF, PCS FACILITY, RFR - CA, TRIS] ***(cont.)***

Envirosite ID: 348504
EPA ID: N/R

DOCKET ***(cont.)***

Settlement FRS ICIS Facility ID : N/R
Final Order FRS Name : N/R

SEP Category : N/R
SEP Description : N/R

Complaint Summary
Respondent/Defendant Name : N/R
Named in Complaint : N/R
Named in Final Order : N/R

Pollutant Summary
Pollutants (SRS) : N/R

Violation and Enforcement Action Summary
Court Docket Number : N/R

Complaint/Proposed Order Actual Date: N/R
Final Order Issued Actual Date : N/R

Admin EA Closed Actual Date : 07/13/2000

Enforcement Action Name : LONG BEACH MARINE TERMINAL 2 (Permit CA0000442) Oral Notification of Violation

Enforcement Action Resolution : N/R

Violation Type : N/R

Statute Code : CWA
Law Section Code : CWA
Law Section Description : Clean Water Act

Map Id: 327
Direction: S
Distance: 0.731 mi., 3858 ft.
Elevation: 9 ft.
Relative: Lower

Site Name : MARINE TERMINAL 2 | TESORO LOGISTICS MARINE TERMINAL 2 | TESORO MARINE TERMINAL 2
1300 PIER B ST | 1300 PIER B ST LONG BEACH MARINE TERMINAL 2 | 1300 W PIER B ST
LONG BEACH | Long Beach, CA

Database(s) : [AST - CA, CALEPA SITES - CA, CHMIRS - CA, CIWQS - CA, CIWQS 2 - CA, DOCKET, ECHO, EMI - CA, EPA FUELS, ERNS, FRS, HAZNET - CA, HIST AST - CA, HIST CHMIRS - CA, HIST PCS ENF, HIST UST - CA, HWG - CA, ICIS, INACTIVE PCS, MANIFEST EPA, NPDES - CA, PCS ENF, PCS FACILITY, RFR - CA, TRIS] ***(cont.)***

Envirosite ID: 348504
EPA ID: N/R

DOCKET ***(cont.)***

Violation Penalties and Compliance Summary

Compliance Action Cost :	N/R
EPA Penalty Assessed Amount :	N/R
Cost Recovery Required :	N/R
Cost of SEP :	N/R
Cost of Complying Actions :	N/R

ECHO

Facility Name :	MARINE TERMINAL 2
Facility Address :	1300 PIER B, LONG BEACH, CA 90813
County :	LOS ANGELES
Last Inspection Date :	N/R
Registry ID :	110065563269
FIPS Code :	06037
EPA Region :	09
Inspection Count :	0
Last Inspection Days :	N/R
Informal Count :	0
Last Informal Action Date :	N/R
Formal Action Count :	0
Last Formal Action Date :	N/R
Total Penalties :	0
Penalty Count :	N/R
Last Penalty Date :	N/R
Last Penalty Amount :	N/R
QTRS IN NC :	0
Programs IN SNC :	0
Current Compliance Status :	No Violation Identified
Three-Year Compliance Status :	_____
Collection Method :	N/R
Reference Point :	N/R
Accuracy Meters :	17531
Derived Tribes :	N/R
Derived HUC :	18070104
Derived WBD :	N/R
Derived STCTY FIPS :	06037
Derived Zip :	90813
Derived CD113 :	47
Derived CB2010 :	060379800331012
MYRTK Universe :	NNN
NPDES IDs :	CAC370064
CWA Permit Types :	Minor

Map Id: 327
Direction: S
Distance: 0.731 mi., 3858 ft.
Elevation: 9 ft.
Relative: Lower

Site Name : MARINE TERMINAL 2 | TESORO LOGISTICS MARINE TERMINAL 2 | TESORO MARINE TERMINAL 2
1300 PIER B ST | 1300 PIER B ST LONG BEACH MARINE TERMINAL 2 | 1300 W PIER B ST
LONG BEACH | Long Beach, CA

Database(s) : [AST - CA, CALEPA SITES - CA, CHMIRS - CA, CIWQS - CA, CIWQS 2 - CA, DOCKET, ECHO, EMI - CA, EPA FUELS, ERNS, FRS, HAZNET - CA, HIST AST - CA, HIST CHMIRS - CA, HIST PCS ENF, HIST UST - CA, HWG - CA, ICIS, INACTIVE PCS, MANIFEST EPA, NPDES - CA, PCS ENF, PCS FACILITY, RFR - CA, TRIS] ***(cont.)***

Envirosite ID: 348504
EPA ID: N/R

ECHO ***(cont.)***

CWA Compliance Tracking :	On
CWA NAICS :	N/R
CWA SICS :	5171
CWA Inspection Count :	N/R
CWA Last Inspection Days :	N/R
CWA Informal Count :	N/R
CWA Formal Action Count :	N/R
CWA Last Formal Action Date :	N/R
CWA Penalties :	N/R
CWA Last Penalty Date :	N/R
CWA Last Penalty Amount :	N/R
CWA Quarters IN NC :	0
CWA Current Compliance Status :	No Violation Identified
CWA Current SNC Flag :	N
CWA 13 Quarters Compliance Status :	_____
CWA 13 Quarters Effluent Exceedances:	N/R
CWA Three-Year QNCR Codes :	N/R
DFR URL :	Click here for hyperlink provided by the agency.
Facility SIC :	5171
Facility NAICS :	N/R
Facility Last Inspection EPA Date :	N/R
Facility Last Inspection State Date :	N/R
Facility Last Formal Act EPA Date :	N/R
Facility Last Formal Act State Date :	N/R
Facility Last Informal Act EPA Date :	N/R
Facility Last Informal Act State Date:	N/R
Facility Federal Agency :	N/R
TRI Reporter :	N/R
Facility Imp Water Flag :	N/R
Current SNC Flag :	N
Indian County Flag :	N
Federal Flag :	N/R
US Mexico Border Flag :	N
Chesapeak Bay Flag :	N/R
AIR Flag :	N
NPDES Flag :	Y
SDWIS Flag :	N
RCRA Flag :	N
TRI Flag :	N
GHG Flag :	N
Major Flag :	N/R
Active Flag :	Y
NAA Flag :	Y
Latitude :	33.777871
Longitude :	-118.210479

Map Id: 327
Direction: S
Distance: 0.731 mi., 3858 ft.
Elevation: 9 ft.
Relative: Lower

Site Name : MARINE TERMINAL 2 | TESORO LOGISTICS MARINE TERMINAL 2 | TESORO MARINE TERMINAL 2
1300 PIER B ST | 1300 PIER B ST LONG BEACH MARINE TERMINAL 2 | 1300 W PIER B ST
LONG BEACH | Long Beach, CA

Database(s) : [AST - CA, CALEPA SITES - CA, CHMIRS - CA, CIWQS - CA, CIWQS 2 - CA, DOCKET, ECHO, EMI - CA, EPA FUELS, ERNS, FRS, HAZNET - CA, HIST AST - CA, HIST CHMIRS - CA, HIST PCS ENF, HIST UST - CA, HWG - CA, ICIS, INACTIVE PCS, MANIFEST EPA, NPDES - CA, PCS ENF, PCS FACILITY, RFR - CA, TRIS] ***(cont.)***

Envirosite ID: 348504
EPA ID: N/R

ECHO ***(cont.)***

Last Date in Agency List :	2021-08-20
Facility Name :	MARINE TERMINAL T-2
Facility Address :	1300 PIER B STREET, LONG BEACH, CA 90813
County :	LOS ANGELES
Last Inspection Date :	2020-08-21
Registry ID :	110000476510
FIPS Code :	06037
EPA Region :	09
Inspection Count :	5
Last Inspection Days :	359
Informal Count :	0
Last Informal Action Date :	2015-05-20
Formal Action Count :	0
Last Formal Action Date :	2012-01-17
Total Penalties :	0
Penalty Count :	N/R
Last Penalty Date :	2010-06-24
Last Penalty Amount :	5000
QTRS IN NC :	12
Programs IN SNC :	1
Current Compliance Status :	Significant Violation
Three-Year Compliance Status :	SSSSSSSSSSS
Collection Method :	ADDRESS MATCHING-HOUSE NUMBER
Reference Point :	ENTRANCE POINT OF A FACILITY OR STATION
Accuracy Meters :	50
Derived Tribes :	N/R
Derived HUC :	18070104
Derived WBD :	180701060701
Derived STCTY FIPS :	06037
Derived Zip :	90813
Derived CD113 :	47
Derived CB2010 :	060379800331012
MYRTK Universe :	NNY
NPDES IDs :	CA0000442
CWA Permit Types :	Minor
CWA Compliance Tracking :	On
CWA NAICS :	N/R
CWA SICS :	5171 2999
CWA Inspection Count :	N/R
CWA Last Inspection Days :	3015
CWA Informal Count :	N/R

Map Id: 327
Direction: S
Distance: 0.731 mi., 3858 ft.
Elevation: 9 ft.
Relative: Lower

Site Name : MARINE TERMINAL 2 | TESORO LOGISTICS MARINE TERMINAL 2 | TESORO MARINE TERMINAL 2
1300 PIER B ST | 1300 PIER B ST LONG BEACH MARINE TERMINAL 2 | 1300 W PIER B ST
LONG BEACH | Long Beach, CA

Database(s) : [AST - CA, CALEPA SITES - CA, CHMIRS - CA, CIWQS - CA, CIWQS 2 - CA, DOCKET, ECHO, EMI - CA, EPA FUELS, ERNS, FRS, HAZNET - CA, HIST AST - CA, HIST CHMIRS - CA, HIST PCS ENF, HIST UST - CA, HWG - CA, ICIS, INACTIVE PCS, MANIFEST EPA, NPDES - CA, PCS ENF, PCS FACILITY, RFR - CA, TRIS] ***(cont.)***

Envirosite ID: 348504
EPA ID: N/R

ECHO ***(cont.)***

CWA Formal Action Count :	N/R
CWA Last Formal Action Date :	N/R
CWA Penalties :	N/R
CWA Last Penalty Date :	N/R
CWA Last Penalty Amount :	N/R
CWA Quarters IN NC :	0
CWA Current Compliance Status :	No Violation Identified
CWA Current SNC Flag :	N
CWA 13 Quarters Compliance Status :	_____
CWA 13 Quarters Effluent Exceedances:	N/R
CWA Three-Year QNCR Codes :	N/R
DFR URL :	Click here for hyperlink provided by the agency.
Facility SIC :	5171 2999
Facility NAICS :	424710 - Petroleum Bulk Stations and Terminals
Facility Last Inspection EPA Date :	N/R
Facility Last Inspection State Date :	2020-08-21
Facility Last Formal Act EPA Date :	2005-12-07
Facility Last Formal Act State Date :	2012-01-17
Facility Last Informal Act EPA Date :	N/R
Facility Last Informal Act State Date:	2015-05-20
Facility Federal Agency :	N/R
TRI Reporter :	Y
Facility Imp Water Flag :	N/R
Current SNC Flag :	N
Indian County Flag :	N
Federal Flag :	N/R
US Mexico Border Flag :	N
Chesapeak Bay Flag :	N/R
AIR Flag :	Y
NPDES Flag :	Y
SDWIS Flag :	N
RCRA Flag :	Y
TRI Flag :	Y
GHG Flag :	N
Major Flag :	Y
Active Flag :	Y
NAA Flag :	Y
Latitude :	33.777711
Longitude :	-118.209574
Last Date in Agency List :	2021-08-20

Facility Name :	TESORO LOGISTICS MARINE TERMINAL 2
Facility Address :	1300 PIER B STREET, LONG BEACH, CA 90813
County :	LOS ANGELES

Map Id: 327
Direction: S
Distance: 0.731 mi., 3858 ft.
Elevation: 9 ft.
Relative: Lower

Site Name : MARINE TERMINAL 2 | TESORO LOGISTICS MARINE TERMINAL 2 | TESORO MARINE TERMINAL 2
1300 PIER B ST | 1300 PIER B ST LONG BEACH MARINE TERMINAL 2 | 1300 W PIER B ST
LONG BEACH | Long Beach, CA

Database(s) : [AST - CA, CALEPA SITES - CA, CHMIRS - CA, CIWQS - CA, CIWQS 2 - CA, DOCKET, ECHO, EMI - CA, EPA FUELS, ERNS, FRS, HAZNET - CA, HIST AST - CA, HIST CHMIRS - CA, HIST PCS ENF, HIST UST - CA, HWG - CA, ICIS, INACTIVE PCS, MANIFEST EPA, NPDES - CA, PCS ENF, PCS FACILITY, RFR - CA, TRIS] ***(cont.)***

Envirosite ID: 348504
EPA ID: N/R

ECHO ***(cont.)***

Last Inspection Date :	2018-09-14
Registry ID :	110000476510
FIPS Code :	06037
EPA Region :	09
Inspection Count :	4
Last Inspection Days :	373
Informal Count :	1
Last Informal Action Date :	2015-05-20
Formal Action Count :	0
Last Formal Action Date :	2012-01-17
Total Penalties :	0
Penalty Count :	N/R
Last Penalty Date :	2010-06-24
Last Penalty Amount :	5000
QTRS IN NC :	12
Programs IN SNC :	1
Current Compliance Status :	Significant Violation
Three-Year Compliance Status :	SSSSSSSSSSS
Collection Method :	ADDRESS MATCHING-HOUSE NUMBER
Reference Point :	ENTRANCE POINT OF A FACILITY OR STATION
Accuracy Meters :	50
Derived Tribes :	N/R
Derived HUC :	18070104
Derived WBD :	180701060701
Derived STCTY FIPS :	06037
Derived Zip :	90813
Derived CD113 :	47
Derived CB2010 :	060379800331012
MYRTK Universe :	NNY
NPDES IDs :	CA0000442
CWA Permit Types :	Minor
CWA Compliance Tracking :	On
CWA NAICS :	N/R
CWA SICS :	5171 2999
CWA Inspection Count :	N/R
CWA Last Inspection Days :	2323
CWA Informal Count :	N/R
CWA Formal Action Count :	N/R
CWA Last Formal Action Date :	N/R
CWA Penalties :	N/R
CWA Last Penalty Date :	N/R
CWA Last Penalty Amount :	N/R
CWA Quarters IN NC :	2
CWA Current Compliance Status :	No Violation Identified
CWA Current SNC Flag :	N

Map Id: 327
Direction: S
Distance: 0.731 mi., 3858 ft.
Elevation: 9 ft.
Relative: Lower

Site Name : MARINE TERMINAL 2 | TESORO LOGISTICS MARINE TERMINAL 2 | TESORO MARINE TERMINAL 2
1300 PIER B ST | 1300 PIER B ST LONG BEACH MARINE TERMINAL 2 | 1300 W PIER B ST
LONG BEACH | Long Beach, CA

Database(s) : [AST - CA, CALEPA SITES - CA, CHMIRS - CA, CIWQS - CA, CIWQS 2 - CA, DOCKET, ECHO, EMI - CA, EPA FUELS, ERNS, FRS, HAZNET - CA, HIST AST - CA, HIST CHMIRS - CA, HIST PCS ENF, HIST UST - CA, HWG - CA, ICIS, INACTIVE PCS, MANIFEST EPA, NPDES - CA, PCS ENF, PCS FACILITY, RFR - CA, TRIS] ***(cont.)***

Envirosite ID: 348504
EPA ID: N/R

ECHO ***(cont.)***

CWA 13 Quarters Compliance Status :	UU__VS_____
CWA 13 Quarters Effluent Exceedances:	N/R
CWA Three-Year QNCR Codes :	N/R
DFR URL :	Click here for hyperlink provided by the agency.
Facility SIC :	5171 2999
Facility NAICS :	424710 - Petroleum Bulk Stations and Terminals
Facility Last Inspection EPA Date :	N/R
Facility Last Inspection State Date :	2018-09-14
Facility Last Formal Act EPA Date :	2005-12-07
Facility Last Formal Act State Date :	2012-01-17
Facility Last Informal Act EPA Date :	N/R
Facility Last Informal Act State Date:	2015-05-20
Facility Federal Agency :	N/R
TRI Reporter :	Y
Facility Imp Water Flag :	Y
Current SNC Flag :	N
Indian County Flag :	N
Federal Flag :	N/R
US Mexico Border Flag :	N
Chesapeak Bay Flag :	N/R
AIR Flag :	Y
NPDES Flag :	Y
SDWIS Flag :	N
RCRA Flag :	Y
TRI Flag :	Y
GHG Flag :	N
Major Flag :	Y
Active Flag :	Y
NAA Flag :	Y
Latitude :	33.777701
Longitude :	-118.209535
Last Date in Agency List :	2019-09-23

EMI - CA

Facility Name :	ARCO PRODUCTS CO. MARINE TERMI
Facility Address :	1300 PIER B ST, LONG BEACH, 90813
County :	Los Angeles
Facility ID :	800052
Air Basin Code :	South Coast
District :	SOUTH COAST AQMD
County ID :	LA
SIC Code :	5551

Map Id: 327
Direction: S
Distance: 0.731 mi., 3858 ft.
Elevation: 9 ft.
Relative: Lower

Site Name : MARINE TERMINAL 2 | TESORO LOGISTICS MARINE TERMINAL 2 | TESORO MARINE TERMINAL 2
1300 PIER B ST | 1300 PIER B ST LONG BEACH MARINE TERMINAL 2 | 1300 W PIER B ST
LONG BEACH | Long Beach, CA

Database(s) : [AST - CA, CALEPA SITES - CA, CHMIRS - CA, CIWQS - CA, CIWQS 2 - CA, DOCKET, ECHO, EMI - CA, EPA FUELS, ERNS, FRS, HAZNET - CA, HIST AST - CA, HIST CHMIRS - CA, HIST PCS ENF, HIST UST - CA, HWG - CA, ICIS, INACTIVE PCS, MANIFEST EPA, NPDES - CA, PCS ENF, PCS FACILITY, RFR - CA, TRIS] ***(cont.)***

Envirosite ID: 348504
EPA ID: N/R

EMI - CA ***(cont.)***

CHAPIS :	N/R
CERR Code :	N/R
Last Date in Agency List :	2019-02-18

Additional Details

Year :	2011
Total Organic Gases (Tons/Year) :	24.67441349773135550991928969946897552366
Reactive Organic Gases (Tons/Year) :	22.68029
Carbon Monoxide (Tons/Year) :	1.05242
Nitrogen Oxides (Tons/Year) :	2.97698
Sulfur Oxides (Tons/Year) :	.01393
Particulate Matter (Tons/Year) :	.16997
Fine Particulate Matter (Tons/Year) :	.16321778

Year :	2010
Total Organic Gases (Tons/Year) :	23.776311857879238014574013395323274396 61
Reactive Organic Gases (Tons/Year) :	21.543603210532
Carbon Monoxide (Tons/Year) :	.63106
Nitrogen Oxides (Tons/Year) :	2.08299
Sulfur Oxides (Tons/Year) :	.00955
Particulate Matter (Tons/Year) :	.11639
Fine Particulate Matter (Tons/Year) :	.06747626

EPA FUELS

Facility Name :	BP PIPELINES NA - BLEND
Facility Address :	1300 PIER B ST, LONG BEACH, CA 90813

Facility ID :	20833
Company ID :	3052
Company Name :	VITOL INC
Company Address :	2925 RICHMOND AVENUE, HOUSTON, TX 77098
Company Address 2 :	11TH FLOOR
Program Types :	Diesel, Renewable Fuel Standard, Gasoline
Business Activities :	Mobile Facility, Non-Renewable Fuels Importer, PADD Importer, Pipeline/Pass-Through Terminal, Refiner, Transmix, Truck Loading Terminal/Locomotive Marker Facility, PADD Importer (Renewable Fuel Importer), Renewable Fuels Exporter, Renewable Fuels Importer, Oxygenate Blender

Map Id: 327
Direction: S
Distance: 0.731 mi., 3858 ft.
Elevation: 9 ft.
Relative: Lower

Site Name : MARINE TERMINAL 2 | TESORO LOGISTICS MARINE TERMINAL 2 | TESORO MARINE TERMINAL 2
1300 PIER B ST | 1300 PIER B ST LONG BEACH MARINE TERMINAL 2 | 1300 W PIER B ST
LONG BEACH | Long Beach, CA

Database(s) : [AST - CA, CALEPA SITES - CA, CHMIRS - CA, CIWQS - CA, CIWQS 2 - CA, DOCKET, ECHO, EMI - CA, EPA FUELS, ERNS, FRS, HAZNET - CA, HIST AST - CA, HIST CHMIRS - CA, HIST PCS ENF, HIST UST - CA, HWG - CA, ICIS, INACTIVE PCS, MANIFEST EPA, NPDES - CA, PCS ENF, PCS FACILITY, RFR - CA, TRIS] ***(cont.)***

Envirosite ID: 348504
EPA ID: N/R

EPA FUELS ***(cont.)***

Facility Type :	Gas/Ethanol
OTAQ Program ID :	OTAQREG10024040
Facility Activities :	Oxygenate Blender
Fuel for 80.1403 :	N/R
Fuel Only Sold for Off Road Use :	Y
Fuel Created Code :	N/R
D Code :	N/R
Last Date in Agency List :	2021-09-22
Facility Name :	BP PIPELINES NORTH AMERICA
Facility Address :	1300 PIER B ST, LONG BEACH, CA 90813
Facility ID :	81583
Company ID :	3052
Company Name :	VITOL INC
Company Address :	2925 RICHMOND AVENUE, HOUSTON, TX 77098
Company Address 2 :	11TH FLOOR
Program Types :	Diesel, Renewable Fuel Standard, Gasoline
Business Activities :	Mobile Facility, Non-Renewable Fuels Importer, PADD Importer, Pipeline/Pass-Through Terminal, Refiner, Transmix, Truck Loading Terminal/Locomotive Marker Facility, PADD Importer (Renewable Fuel Importer), Renewable Fuels Exporter, Renewable Fuels Importer, Oxygenate Blender
Facility Type :	Diesel/Biodiesel
OTAQ Program ID :	OTAQREG10024025
Facility Activities :	Refinery
Fuel for 80.1403 :	N/R
Fuel Only Sold for Off Road Use :	Y
Fuel Created Code :	N/R
D Code :	N/R
Last Date in Agency List :	2021-09-22
Facility Name :	LONG BEACH MARINE TERMINAL #2
Facility Address :	1300 PIER B ST BERTH 78, LONG BEACH, CA 90813
Facility ID :	21351
Company ID :	4320
Company Name :	BP Products North America
Company Address :	150 W WARRENVILLE RD, NAPERVILLE, IL 60563

Map Id: 327
Direction: S
Distance: 0.731 mi., 3858 ft.
Elevation: 9 ft.
Relative: Lower

Site Name : MARINE TERMINAL 2 | TESORO LOGISTICS MARINE TERMINAL 2 | TESORO MARINE TERMINAL 2
1300 PIER B ST | 1300 PIER B ST LONG BEACH MARINE TERMINAL 2 | 1300 W PIER B ST
LONG BEACH | Long Beach, CA

Database(s) : [AST - CA, CALEPA SITES - CA, CHMIRS - CA, CIWQS - CA, CIWQS 2 - CA, DOCKET, ECHO, EMI - CA, EPA FUELS, ERNS, FRS, HAZNET - CA, HIST AST - CA, HIST CHMIRS - CA, HIST PCS ENF, HIST UST - CA, HWG - CA, ICIS, INACTIVE PCS, MANIFEST EPA, NPDES - CA, PCS ENF, PCS FACILITY, RFR - CA, TRIS] ***(cont.)***

Envirosite ID: 348504
EPA ID: N/R

EPA FUELS ***(cont.)***

Company Address 2 : N/R
Program Types : Part79, Gasoline, Diesel, Renewable Fuel Standard

Business Activities :

Part79, Non-Renewable Fuels Importer, Oxygenate Blender, Oxygenate Producers and Importers, PADD Importer, Refiner, ECA Marine Fuel Terminal, Importer - ECA Marine Fuel, Mobile Facility, Pipeline/Pass-Through Terminal, Refiner - ECA Marine Fuel, Truck Loading Terminal/Locomotive Marker Facility, PADD Importer (Renewable Fuel Importer), Renewable Fuel Producer, Renewable Fuels Exporter, Renewable Fuels Importer

Facility Type : Gas/Ethanol
OTAQ Program ID : OTAQREG10026530
Facility Activities : Oxygenate Blender
Fuel for 80.1403 : N/R
Fuel Only Sold for Off Road Use : Y
Fuel Created Code : N/R
D Code : N/R
Last Date in Agency List : 2021-09-22

Facility ID : 11682
Company ID : 4249
Company Name : Tesoro Logistics Operations LLC
Company Address : 19100 Ridgewood Parkway, San Antonio, TX 78259
Company Address 2 : N/R
Program Types : Diesel, Renewable Fuel Standard, Gasoline

Business Activities : Truck Loading Terminal/Locomotive Marker Facility, Non-Renewable Fuels Importer, Pipeline/Pass-Through Terminal, Renewable Fuel Producer, Refiner, Oxygenate Blender

Facility Type : Gas/Ethanol
OTAQ Program ID : OTAQREG10030095
Facility Activities : Non Renewable Fuels Importer
Fuel for 80.1403 : N/R
Fuel Only Sold for Off Road Use : Y
Fuel Created Code : N/R
D Code : N/R
Last Date in Agency List : 2021-09-22

Facility ID : 21136
Company ID : 5672
Company Name : WESTERN REFINING SOUTHWEST LLC
Company Address : 3800 North Central Ave, Phoenix, AZ 85012

Map Id: 327
Direction: S
Distance: 0.731 mi., 3858 ft.
Elevation: 9 ft.
Relative: Lower

Site Name : MARINE TERMINAL 2 | TESORO LOGISTICS MARINE TERMINAL 2 | TESORO MARINE TERMINAL 2
1300 PIER B ST | 1300 PIER B ST LONG BEACH MARINE TERMINAL 2 | 1300 W PIER B ST
LONG BEACH | Long Beach, CA

Database(s) : [AST - CA, CALEPA SITES - CA, CHMIRS - CA, CIWQS - CA, CIWQS 2 - CA, DOCKET, ECHO, EMI - CA, EPA FUELS, ERNS, FRS, HAZNET - CA, HIST AST - CA, HIST CHMIRS - CA, HIST PCS ENF, HIST UST - CA, HWG - CA, ICIS, INACTIVE PCS, MANIFEST EPA, NPDES - CA, PCS ENF, PCS FACILITY, RFR - CA, TRIS] ***(cont.)***

Envirosite ID: 348504
EPA ID: N/R

EPA FUELS ***(cont.)***

Company Address 2 :	SUITE 460
Program Types :	Gasoline, Diesel, Renewable Fuel Standard
Business Activities :	Non-Renewable Fuels Importer, Oxygenate Blender, Oxygenate Producers and Importers, PADD Importer, Refiner, Mobile Facility, Pipeline/Pass-Through Terminal, Refiner (Biodiesel and Renewable Diesel), Truck Loading Terminal/Locomotive Marker Facility, PADD Importer (Renewable Fuel Importer), Renewable Fuel Producer, Renewable Fuels Exporter
Facility Type :	Gas/Ethanol, Diesel/Biodiesel
OTAQ Program ID :	OTAQREG10030092
Facility Activities :	Oxygenate Blender, Refinery, Truck Loading Terminal/Locomotive Marker Facility
Fuel for 80.1403 :	N/R
Fuel Only Sold for Off Road Use :	N
Fuel Created Code :	N/R
D Code :	N/R
Last Date in Agency List :	2021-09-22
Facility ID :	21351
Company ID :	4249
Company Name :	Tesoro Logistics Operations LLC
Company Address :	19100 Ridgewood Parkway, San Antonio, TX 78259
Company Address 2 :	N/R
Program Types :	Diesel, Renewable Fuel Standard, Gasoline
Business Activities :	Truck Loading Terminal/Locomotive Marker Facility, Non-Renewable Fuels Importer, Pipeline/Pass-Through Terminal, Renewable Fuel Producer, Refiner, Oxygenate Blender
Facility Type :	Gas/Ethanol
OTAQ Program ID :	OTAQREG10030092
Facility Activities :	Oxygenate Blender
Fuel for 80.1403 :	N/R
Fuel Only Sold for Off Road Use :	Y
Fuel Created Code :	N/R
D Code :	N/R
Last Date in Agency List :	2021-09-22

Map Id: 327
Direction: S
Distance: 0.731 mi., 3858 ft.
Elevation: 9 ft.
Relative: Lower

Site Name : MARINE TERMINAL 2 | TESORO LOGISTICS MARINE TERMINAL 2 | TESORO MARINE TERMINAL 2
1300 PIER B ST | 1300 PIER B ST LONG BEACH MARINE TERMINAL 2 | 1300 W PIER B ST
LONG BEACH | Long Beach, CA

Database(s) : [AST - CA, CALEPA SITES - CA, CHMIRS - CA, CIWQS - CA, CIWQS 2 - CA, DOCKET, ECHO, EMI - CA, EPA FUELS, ERNS, FRS, HAZNET - CA, HIST AST - CA, HIST CHMIRS - CA, HIST PCS ENF, HIST UST - CA, HWG - CA, ICIS, INACTIVE PCS, MANIFEST EPA, NPDES - CA, PCS ENF, PCS FACILITY, RFR - CA, TRIS] ***(cont.)***

Envirosite ID: 348504
EPA ID: N/R

EPA FUELS ***(cont.)***

Facility ID :	08841
Company ID :	4249
Company Name :	Tesoro Logistics Operations LLC
Company Address :	19100 Ridgewood Parkway, San Antonio, TX 78259
Company Address 2 :	N/R
Program Types :	Diesel, Renewable Fuel Standard, Gasoline
Business Activities :	Truck Loading Terminal/Locomotive Marker Facility, Non-Renewable Fuels Importer, Pipeline/Pass-Through Terminal, Renewable Fuel Producer, Refiner, Oxygenate Blender
Facility Type :	Gas/Ethanol
OTAQ Program ID :	OTAQREG10030094
Facility Activities :	Refinery
Fuel for 80.1403 :	N/R
Fuel Only Sold for Off Road Use :	Y
Fuel Created Code :	N/R
D Code :	N/R
Last Date in Agency List :	2021-09-22

Facility ID :	21351
Company ID :	6434
Company Name :	Gunvor USA LLC
Company Address :	600 Travis Street, Houston, TX 77002
Company Address 2 :	Suite 6500
Program Types :	Gasoline, Diesel, Renewable Fuel Standard
Business Activities :	Oxygenate Blender, Oxygenate Producers and Importers, PADD Importer, Refiner, Non-Renewable Fuels Importer, PADD Importer (Renewable Fuel Importer), Renewable Fuels Exporter, Renewable Fuels Importer
Facility Type :	Gas/Ethanol
OTAQ Program ID :	OTAQREG10031230
Facility Activities :	Oxygenate Blender
Fuel for 80.1403 :	N/R
Fuel Only Sold for Off Road Use :	Y
Fuel Created Code :	N/R
D Code :	N/R
Last Date in Agency List :	2021-09-22

Facility ID :	08841
Company ID :	4320

Map Id: 327
Direction: S
Distance: 0.731 mi., 3858 ft.
Elevation: 9 ft.
Relative: Lower

Site Name : MARINE TERMINAL 2 | TESORO LOGISTICS MARINE TERMINAL 2 | TESORO MARINE TERMINAL 2
1300 PIER B ST | 1300 PIER B ST LONG BEACH MARINE TERMINAL 2 | 1300 W PIER B ST
LONG BEACH | Long Beach, CA

Database(s) : [AST - CA, CALEPA SITES - CA, CHMIRS - CA, CIWQS - CA, CIWQS 2 - CA, DOCKET, ECHO, EMI - CA, EPA FUELS, ERNS, FRS, HAZNET - CA, HIST AST - CA, HIST CHMIRS - CA, HIST PCS ENF, HIST UST - CA, HWG - CA, ICIS, INACTIVE PCS, MANIFEST EPA, NPDES - CA, PCS ENF, PCS FACILITY, RFR - CA, TRIS] ***(cont.)***

Envirosite ID: 348504
EPA ID: N/R

EPA FUELS ***(cont.)***

Company Name : BP Products North America
Company Address : 150 W WARRENVILLE RD, NAPERVILLE, IL 60563
Company Address 2 : N/R
Program Types : Part79, Gasoline, Diesel, Renewable Fuel Standard

Business Activities :

Part79, Non-Renewable Fuels Importer, Oxygenate Blender, Oxygenate Producers and Importers, PADD Importer, Refiner, ECA Marine Fuel Terminal, Importer - ECA Marine Fuel, Mobile Facility, Pipeline/Pass-Through Terminal, Refiner - ECA Marine Fuel, Truck Loading Terminal/Locomotive Marker Facility, PADD Importer (Renewable Fuel Importer), Renewable Fuel Producer, Renewable Fuels Exporter, Renewable Fuels Importer

Facility Type : Gas/Ethanol
OTAQ Program ID : OTAQREG10026572
Facility Activities : Refinery
Fuel for 80.1403 : N/R
Fuel Only Sold for Off Road Use : Y
Fuel Created Code : N/R
D Code : N/R
Last Date in Agency List : 2021-09-22

Facility ID : 11682
Company ID : 4320
Company Name : BP Products North America
Company Address : 150 W WARRENVILLE RD, NAPERVILLE, IL 60563
Company Address 2 : N/R
Program Types : Part79, Gasoline, Diesel, Renewable Fuel Standard

Business Activities :

Part79, Non-Renewable Fuels Importer, Oxygenate Blender, Oxygenate Producers and Importers, PADD Importer, Refiner, ECA Marine Fuel Terminal, Importer - ECA Marine Fuel, Mobile Facility, Pipeline/Pass-Through Terminal, Refiner - ECA Marine Fuel, Truck Loading Terminal/Locomotive Marker Facility, PADD Importer (Renewable Fuel Importer), Renewable Fuel Producer, Renewable Fuels Exporter, Renewable Fuels Importer

Facility Type : Gas/Ethanol
OTAQ Program ID : OTAQREG10026589
Facility Activities : Non Renewable Fuels Importer
Fuel for 80.1403 : N/R
Fuel Only Sold for Off Road Use : Y
Fuel Created Code : N/R
D Code : N/R
Last Date in Agency List : 2021-09-22

Map Id: 327
Direction: S
Distance: 0.731 mi., 3858 ft.
Elevation: 9 ft.
Relative: Lower

Site Name : MARINE TERMINAL 2 | TESORO LOGISTICS MARINE TERMINAL 2 | TESORO MARINE TERMINAL 2
1300 PIER B ST | 1300 PIER B ST LONG BEACH MARINE TERMINAL 2 | 1300 W PIER B ST
LONG BEACH | Long Beach, CA

Database(s) : [AST - CA, CALEPA SITES - CA, CHMIRS - CA, CIWQS - CA, CIWQS 2 - CA, DOCKET, ECHO, EMI - CA, EPA FUELS, ERNS, FRS, HAZNET - CA, HIST AST - CA, HIST CHMIRS - CA, HIST PCS ENF, HIST UST - CA, HWG - CA, ICIS, INACTIVE PCS, MANIFEST EPA, NPDES - CA, PCS ENF, PCS FACILITY, RFR - CA, TRIS] ***(cont.)***

Envirosite ID: 348504
EPA ID: N/R

EPA FUELS ***(cont.)***

Facility Name :	LONG BEACH TERMINAL
Facility Address :	1300 PIER B ST, LONG BEACH, CA 90813
Facility ID :	07776, 22121
Company ID :	6434
Company Name :	Gunvor USA LLC
Company Address :	600 Travis Street, Houston, TX 77002
Company Address 2 :	Suite 6500
Program Types :	Gasoline, Diesel, Renewable Fuel Standard
Business Activities :	Oxygenate Blender, Oxygenate Producers and Importers, PADD Importer, Refiner, Non-Renewable Fuels Importer, PADD Importer (Renewable Fuel Importer), Renewable Fuels Exporter, Renewable Fuels Importer
Facility Type :	Gas/Ethanol
OTAQ Program ID :	OTAQREG10030333
Facility Activities :	Refinery, Oxygenate Blender
Fuel for 80.1403 :	N/R
Fuel Only Sold for Off Road Use :	Y
Fuel Created Code :	N/R
D Code :	N/R
Last Date in Agency List :	2021-09-22
Facility ID :	07776
Company ID :	3052
Company Name :	VITOL INC
Company Address :	2925 RICHMOND AVENUE, HOUSTON, TX 77098
Company Address 2 :	11TH FLOOR
Program Types :	Diesel, Renewable Fuel Standard, Gasoline
Business Activities :	Mobile Facility, Non-Renewable Fuels Importer, PADD Importer, Pipeline/Pass-Through Terminal, Refiner, Transmix, Truck Loading Terminal/Locomotive Marker Facility, PADD Importer (Renewable Fuel Importer), Renewable Fuels Exporter, Renewable Fuels Importer, Oxygenate Blender
Facility Type :	Gas/Ethanol
OTAQ Program ID :	OTAQREG10023989
Facility Activities :	Refinery
Fuel for 80.1403 :	N/R
Fuel Only Sold for Off Road Use :	Y
Fuel Created Code :	N/R

Map Id: 327
Direction: S
Distance: 0.731 mi., 3858 ft.
Elevation: 9 ft.
Relative: Lower

Site Name : MARINE TERMINAL 2 | TESORO LOGISTICS MARINE TERMINAL 2 | TESORO MARINE TERMINAL 2
1300 PIER B ST | 1300 PIER B ST LONG BEACH MARINE TERMINAL 2 | 1300 W PIER B ST
LONG BEACH | Long Beach, CA

Database(s) : [AST - CA, CALEPA SITES - CA, CHMIRS - CA, CIWQS - CA, CIWQS 2 - CA, DOCKET, ECHO, EMI - CA, EPA FUELS, ERNS, FRS, HAZNET - CA, HIST AST - CA, HIST CHMIRS - CA, HIST PCS ENF, HIST UST - CA, HWG - CA, ICIS, INACTIVE PCS, MANIFEST EPA, NPDES - CA, PCS ENF, PCS FACILITY, RFR - CA, TRIS] ***(cont.)***

Envirosite ID: 348504
EPA ID: N/R

EPA FUELS ***(cont.)***

D Code :	N/R
Last Date in Agency List :	2021-09-22
Facility Name :	MARINE TERMINAL 2
Facility Address :	1300 PEIR B ST, LONG BEACH, CA 90813
Facility ID :	20099
Company ID :	3029
Company Name :	ARCO TERMINAL SERVICES CORP
Company Address :	5900 Cherry Ave, Long Beach, CA 90805
Company Address 2 :	N/R
Program Types :	Gasoline
Business Activities :	Oxygenate Blender
Facility Type :	Gas/Ethanol
OTAQ Program ID :	OTAQREG10023834
Facility Activities :	Oxygenate Blender
Fuel for 80.1403 :	N/R
Fuel Only Sold for Off Road Use :	Y
Fuel Created Code :	N/R
D Code :	N/R
Last Date in Agency List :	2021-09-22
Facility Name :	MARINE TERMINAL 2
Facility Address :	1300 PIER B ST, LONG BEACH, CA 90813
Facility ID :	11278
Company ID :	3029
Company Name :	ARCO TERMINAL SERVICES CORP
Company Address :	5900 Cherry Ave, Long Beach, CA 90805
Company Address 2 :	N/R
Program Types :	Gasoline
Business Activities :	Oxygenate Blender
Facility Type :	Gas/Ethanol
OTAQ Program ID :	OTAQREG10023831
Facility Activities :	Non Renewable Fuels Importer
Fuel for 80.1403 :	N/R
Fuel Only Sold for Off Road Use :	Y
Fuel Created Code :	N/R
D Code :	N/R
Last Date in Agency List :	2021-09-22

Map Id: 327
Direction: S
Distance: 0.731 mi., 3858 ft.
Elevation: 9 ft.
Relative: Lower

Site Name : MARINE TERMINAL 2 | TESORO LOGISTICS MARINE TERMINAL 2 | TESORO MARINE TERMINAL 2
1300 PIER B ST | 1300 PIER B ST LONG BEACH MARINE TERMINAL 2 | 1300 W PIER B ST
LONG BEACH | Long Beach, CA

Database(s) : [AST - CA, CALEPA SITES - CA, CHMIRS - CA, CIWQS - CA, CIWQS 2 - CA, DOCKET, ECHO, EMI - CA, EPA FUELS, ERNS, FRS, HAZNET - CA, HIST AST - CA, HIST CHMIRS - CA, HIST PCS ENF, HIST UST - CA, HWG - CA, ICIS, INACTIVE PCS, MANIFEST EPA, NPDES - CA, PCS ENF, PCS FACILITY, RFR - CA, TRIS] ***(cont.)***

Envirosite ID: 348504
EPA ID: N/R

EPA FUELS ***(cont.)***

Facility ID :	08028
Company ID :	3029
Company Name :	ARCO TERMINAL SERVICES CORP
Company Address :	5900 Cherry Ave, Long Beach, CA 90805
Company Address 2 :	N/R
Program Types :	Gasoline
Business Activities :	Oxygenate Blender
Facility Type :	Gas/Ethanol
OTAQ Program ID :	OTAQREG10023827
Facility Activities :	Refinery
Fuel for 80.1403 :	N/R
Fuel Only Sold for Off Road Use :	Y
Fuel Created Code :	N/R
D Code :	N/R
Last Date in Agency List :	2021-09-22

ERNS

Facility Address :	1300 PIER B, LONG BEACH, CA
County :	LOS ANGELES

Incident Information

Details for this site have been truncated due to the large number of available details for this site within this dataset. For the complete details for this site, contact your Envirosite account representative for a complimentary site report containing all of the details available.

Incident Date Time :	2009-07-27 15:25:00
Type of Incident :	MOBILE
Incident Cause :	OPERATOR ERROR
Incident DTG :	DISCOVERED
Incident Location :	N/R
Sequence Number :	912929
Potential Flag :	N
Description of Incident :	CALLER STATED THAT A TRUCK WAS BACKING ONTO THE LOT AND TIPPED A BARREL OF CRUDE OIL OVER DISCHARGING 42 GALLONS OF CRUDE ONTO THE PARKING LOT.
Last Date in Agency List :	2015-12-23

Map Id: 327
Direction: S
Distance: 0.731 mi., 3858 ft.
Elevation: 9 ft.
Relative: Lower

Site Name : MARINE TERMINAL 2 | TESORO LOGISTICS MARINE TERMINAL 2 | TESORO MARINE TERMINAL 2
1300 PIER B ST | 1300 PIER B ST LONG BEACH MARINE TERMINAL 2 | 1300 W PIER B ST
LONG BEACH | Long Beach, CA

Database(s) : [AST - CA, CALEPA SITES - CA, CHMIRS - CA, CIWQS - CA, CIWQS 2 - CA, DOCKET, ECHO, EMI - CA, EPA FUELS, ERNS, FRS, HAZNET - CA, HIST AST - CA, HIST CHMIRS - CA, HIST PCS ENF, HIST UST - CA, HWG - CA, ICIS, INACTIVE PCS, MANIFEST EPA, NPDES - CA, PCS ENF, PCS FACILITY, RFR - CA, TRIS] ***(cont.)***

Envirosite ID: 348504
EPA ID: N/R

ERNS ***(cont.)***

Incident Response Summary

Date Time Received :	2009-07-27 19:05:05
Date Time Completed :	2009-07-27 19:14:53
Call Type :	Incident
Source :	TELEPHONE
Responsible Company :	ANCON MARINE INC
Responsible Org Type :	PRIVATE ENTERPRISE
Responsible City :	LONG BEACH
Responsible State :	CA
Responsible Zip :	N/R

Incident Details Summary

Remedial Action :	CLEAN UP CREW ON-SITE
Medium :	PAVED LOT
Medium Description :	LAND
Body of Water :	NONE
Weather Conditions :	UNKNOWN
Water Temperature :	N/R
Water Supply Contaminated :	U
Waterway Closed :	N
Waterway Description :	N/R

Additional Incident Details Summary

Actual Amount :	N/R
Actual Amount Units :	N/R
Capacity of Tank :	N/R
Capacity of Tank Units :	N/R
Continuous Release Begin Date :	N/R
Continuous Release End Date :	N/R
Continuous Release Change Date :	N/R
Continuous Release Permit :	N/R
Continuous Release Type :	N/R
Description of Tank :	N/R
Device Operational :	U
DOT Crossing Number :	N/R
DOT Regulated :	U
NPDES :	N/R
NPDES Compliance :	U
Pipeline Aboveground :	ABOVE
Pipeline Covered :	U
Pipeline Type :	N/R

Map Id: 327
Direction: S
Distance: 0.731 mi., 3858 ft.
Elevation: 9 ft.
Relative: Lower

Site Name : MARINE TERMINAL 2 | TESORO LOGISTICS MARINE TERMINAL 2 | TESORO MARINE TERMINAL 2
1300 PIER B ST | 1300 PIER B ST LONG BEACH MARINE TERMINAL 2 | 1300 W PIER B ST
LONG BEACH | Long Beach, CA

Database(s) : [AST - CA, CALEPA SITES - CA, CHMIRS - CA, CIWQS - CA, CIWQS 2 - CA, DOCKET, ECHO, EMI - CA, EPA FUELS, ERNS, FRS, HAZNET - CA, HIST AST - CA, HIST CHMIRS - CA, HIST PCS ENF, HIST UST - CA, HWG - CA, ICIS, INACTIVE PCS, MANIFEST EPA, NPDES - CA, PCS ENF, PCS FACILITY, RFR - CA, TRIS] ***(cont.)***

Envirosite ID: 348504
EPA ID: N/R

ERNS ***(cont.)***

Tank ID :	N/R
Tank Regulated :	U
Tank Regulated by :	N/R

Materials Involved Summary

Name of Material :	OIL: CRUDE
CAS Number :	000000-00-0
Amount of Material :	42
Unit of Measure :	GALLON(S)
UN Number :	N/R
CHRIS Code :	OIL
Reached Water :	NO
Amount in Water :	N/R
Unit of Measure (Reach Water) :	N/R

Additional Materials Involved Summary

Name of Material :	N/R
CAS Number :	N/R
CHRIS Code :	N/R
Upper Bounds :	N/R
Upper Bounds Unit :	N/R
Upper Bounds Rate :	N/R

Trains Details

Train Name Number :	N/R
Train Type :	N/R
Train Speed :	N/R
Train Direction :	N/R
Number Locomotives :	N/R
Number Cars :	N/R
Number Derailed :	N/R
Track Speed :	N/R
Railroad Name :	N/R
Non Compliance with Hazmat :	N/R

Map Id: 327
Direction: S
Distance: 0.731 mi., 3858 ft.
Elevation: 9 ft.
Relative: Lower

Site Name : MARINE TERMINAL 2 | TESORO LOGISTICS MARINE TERMINAL 2 | TESORO MARINE TERMINAL 2
1300 PIER B ST | 1300 PIER B ST LONG BEACH MARINE TERMINAL 2 | 1300 W PIER B ST
LONG BEACH | Long Beach, CA

Database(s) : [AST - CA, CALEPA SITES - CA, CHMIRS - CA, CIWQS - CA, CIWQS 2 - CA, DOCKET, ECHO, EMI - CA, EPA FUELS, ERNS, FRS, HAZNET - CA, HIST AST - CA, HIST CHMIRS - CA, HIST PCS ENF, HIST UST - CA, HWG - CA, ICIS, INACTIVE PCS, MANIFEST EPA, NPDES - CA, PCS ENF, PCS FACILITY, RFR - CA, TRIS] ***(cont.)***

Envirosite ID: 348504
EPA ID: N/R

ERNS ***(cont.)***

Derailed Units Summary

Train Name Number :	N/R
Car Number :	N/R
Car Content :	N/R
Position in Train :	N/R
Derailed Type :	N/R

Vessels Details

Vessel Name :	N/R
Vessel Type :	N/R
Vessel Length :	N/R
Hull Construction :	N/R
Fuel Capacity :	N/R
Fuel on Board :	N/R
Cargo Capacity :	N/R
Cargo on Board :	N/R
Is Vessel Aground :	N/R
Flag :	N/R
Breadth :	N/R
Draught :	N/R
Fuel Capacity Units :	N/R
Fuel on Board Units :	N/R
Cargo Capacity Units :	N/R
Cargo on Board Units :	N/R

Mobile Details

Vehicle Own Fuel Capacity :	N/R
Cargo Capacity :	N/R
Amount of Cargo on Board :	N/R
Hazmat Carrier :	U
Carrier Licensed :	U
Noncompliance with Hazmat :	U
Mobile Type :	UNKNOWN
Cargo Capacity Units :	N/R
Amount of Cargo on Board Units :	N/R
Vehicle Year :	N/R
Vehicle Make :	N/R
Vehicle Model :	N/R
Vehicle Number :	UNSPECIFIED TRUCK
Trailer Number :	N/R

Map Id: 327
Direction: S
Distance: 0.731 mi., 3858 ft.
Elevation: 9 ft.
Relative: Lower

Site Name : MARINE TERMINAL 2 | TESORO LOGISTICS MARINE TERMINAL 2 | TESORO MARINE TERMINAL 2
1300 PIER B ST | 1300 PIER B ST LONG BEACH MARINE TERMINAL 2 | 1300 W PIER B ST
LONG BEACH | Long Beach, CA

Database(s) : [AST - CA, CALEPA SITES - CA, CHMIRS - CA, CIWQS - CA, CIWQS 2 - CA, DOCKET, ECHO, EMI - CA, EPA FUELS, ERNS, FRS, HAZNET - CA, HIST AST - CA, HIST CHMIRS - CA, HIST PCS ENF, HIST UST - CA, HWG - CA, ICIS, INACTIVE PCS, MANIFEST EPA, NPDES - CA, PCS ENF, PCS FACILITY, RFR - CA, TRIS] ***(cont.)***

Envirosite ID: 348504
EPA ID: N/R

ERNS ***(cont.)***

Facility Address :	1300 PIER B ARCO FACILITY, LONG BEACH, CA
County :	LOS ANGELES

Incident Information

Incident Date Time :	1998-09-10 14:00:00
Type of Incident :	VESSEL
Incident Cause :	OTHER
Incident DTG :	OCCURRED
Incident Location :	N/R
Sequence Number :	454754
Potential Flag :	N/R
Description of Incident :	M/V NILE / 6 * 5 GALLON CONTAINERS FELL OVERBOARD DURING LOADING
Last Date in Agency List :	2015-12-23

Incident Response Summary

Date Time Received :	1998-09-10 19:53:00
Date Time Completed :	1998-09-10 19:58:00
Call Type :	Incident
Source :	UNAVAILABLE
Responsible Company :	M/V NILE
Responsible Org Type :	UNKNOWN
Responsible City :	N/R
Responsible State :	XX
Responsible Zip :	N/R

Incident Details Summary

Remedial Action :	NONE
Medium :	LONG BEACH HARBOR
Medium Description :	WATER
Body of Water :	N/R
Weather Conditions :	N/R
Water Temperature :	N/R
Water Supply Contaminated :	U
Waterway Closed :	N
Waterway Description :	N/R

Map Id: 327
Direction: S
Distance: 0.731 mi., 3858 ft.
Elevation: 9 ft.
Relative: Lower

Site Name : MARINE TERMINAL 2 | TESORO LOGISTICS MARINE TERMINAL 2 | TESORO MARINE TERMINAL 2
1300 PIER B ST | 1300 PIER B ST LONG BEACH MARINE TERMINAL 2 | 1300 W PIER B ST
LONG BEACH | Long Beach, CA

Database(s) : [AST - CA, CALEPA SITES - CA, CHMIRS - CA, CIWQS - CA, CIWQS 2 - CA, DOCKET, ECHO, EMI - CA, EPA FUELS, ERNS, FRS, HAZNET - CA, HIST AST - CA, HIST CHMIRS - CA, HIST PCS ENF, HIST UST - CA, HWG - CA, ICIS, INACTIVE PCS, MANIFEST EPA, NPDES - CA, PCS ENF, PCS FACILITY, RFR - CA, TRIS] ***(cont.)***

Envirosite ID: 348504
EPA ID: N/R

ERNS ***(cont.)***

Additional Incident Details Summary

Actual Amount :	N/R
Actual Amount Units :	N/R
Capacity of Tank :	N/R
Capacity of Tank Units :	N/R
Continuous Release Begin Date :	N/R
Continuous Release End Date :	N/R
Continuous Release Change Date :	N/R
Continuous Release Permit :	N/R
Continuous Release Type :	N/R
Description of Tank :	N/R
Device Operational :	Y
DOT Crossing Number :	N/R
DOT Regulated :	U
NPDES :	N/R
NPDES Compliance :	U
Pipeline Aboveground :	ABOVE
Pipeline Covered :	U
Pipeline Type :	UNKNOWN
Tank ID :	N/R
Tank Regulated :	U
Tank Regulated by :	N/R

Materials Involved Summary

Name of Material :	CLEANING AGENTS
CAS Number :	N/R
Amount of Material :	0
Unit of Measure :	UNKNOWN AMOUNT
UN Number :	N/R
CHRIS Code :	NCC
Reached Water :	YES
Amount in Water :	0
Unit of Measure (Reach Water) :	UNKNOWN AMOUNT

Additional Materials Involved Summary

Name of Material :	N/R
CAS Number :	N/R
CHRIS Code :	N/R
Upper Bounds :	N/R
Upper Bounds Unit :	N/R
Upper Bounds Rate :	N/R

Map Id: 327
Direction: S
Distance: 0.731 mi., 3858 ft.
Elevation: 9 ft.
Relative: Lower

Site Name : MARINE TERMINAL 2 | TESORO LOGISTICS MARINE TERMINAL 2 | TESORO MARINE TERMINAL 2
1300 PIER B ST | 1300 PIER B ST LONG BEACH MARINE TERMINAL 2 | 1300 W PIER B ST
LONG BEACH | Long Beach, CA

Database(s) : [AST - CA, CALEPA SITES - CA, CHMIRS - CA, CIWQS - CA, CIWQS 2 - CA, DOCKET, ECHO, EMI - CA, EPA FUELS, ERNS, FRS, HAZNET - CA, HIST AST - CA, HIST CHMIRS - CA, HIST PCS ENF, HIST UST - CA, HWG - CA, ICIS, INACTIVE PCS, MANIFEST EPA, NPDES - CA, PCS ENF, PCS FACILITY, RFR - CA, TRIS] ***(cont.)***

Envirosite ID: 348504
EPA ID: N/R

ERNS ***(cont.)***

Trains Details

Train Name Number :	N/R
Train Type :	N/R
Train Speed :	N/R
Train Direction :	N/R
Number Locomotives :	N/R
Number Cars :	N/R
Number Derailed :	N/R
Track Speed :	N/R
Railroad Name :	N/R
Non Compliance with Hazmat :	N/R

Derailed Units Summary

Train Name Number :	N/R
Car Number :	N/R
Car Content :	N/R
Position in Train :	N/R
Derailed Type :	N/R

Vessels Details

Vessel Name :	UNKNOWN NAME1
Vessel Type :	UNKNOWN
Vessel Length :	N/R
Hull Construction :	N/R
Fuel Capacity :	N/R
Fuel on Board :	N/R
Cargo Capacity :	N/R
Cargo on Board :	N/R
Is Vessel Aground :	N
Flag :	N/R
Breadth :	N/R
Draught :	N/R
Fuel Capacity Units :	N/R
Fuel on Board Units :	N/R
Cargo Capacity Units :	N/R
Cargo on Board Units :	N/R

Map Id: 327
Direction: S
Distance: 0.731 mi., 3858 ft.
Elevation: 9 ft.
Relative: Lower

Site Name : MARINE TERMINAL 2 | TESORO LOGISTICS MARINE TERMINAL 2 | TESORO MARINE TERMINAL 2
1300 PIER B ST | 1300 PIER B ST LONG BEACH MARINE TERMINAL 2 | 1300 W PIER B ST
LONG BEACH | Long Beach, CA

Database(s) : [AST - CA, CALEPA SITES - CA, CHMIRS - CA, CIWQS - CA, CIWQS 2 - CA, DOCKET, ECHO, EMI - CA, EPA FUELS, ERNS, FRS, HAZNET - CA, HIST AST - CA, HIST CHMIRS - CA, HIST PCS ENF, HIST UST - CA, HWG - CA, ICIS, INACTIVE PCS, MANIFEST EPA, NPDES - CA, PCS ENF, PCS FACILITY, RFR - CA, TRIS] ***(cont.)***

Envirosite ID: 348504
EPA ID: N/R

ERNS ***(cont.)***

Mobile Details

Vehicle Own Fuel Capacity :	N/R
Cargo Capacity :	N/R
Amount of Cargo on Board :	N/R
Hazmat Carrier :	N/R
Carrier Licensed :	N/R
Noncompliance with Hazmat :	N/R
Mobile Type :	N/R
Cargo Capacity Units :	N/R
Amount of Cargo on Board Units :	N/R
Vehicle Year :	N/R
Vehicle Make :	N/R
Vehicle Model :	N/R
Vehicle Number :	N/R
Trailer Number :	N/R

Facility Address :	1300 PIER B ST., LONG BEACH, CA
County :	LOS ANGELES

Incident Information

Incident Date Time :	2005-08-30 11:27:00
Type of Incident :	FIXED
Incident Cause :	EQUIPMENT FAILURE
Incident DTG :	OCCURRED
Incident Location :	MARINE PETROLEUM TERMINAL
Sequence Number :	770913
Potential Flag :	N/R
Description of Incident :	THE MATERIAL RELEASED FROM A LOADING ARM ON THE DOCK DUE TO AN EQUIPMENT FAILURE.
Last Date in Agency List :	2015-12-23

Incident Response Summary

Date Time Received :	2005-08-30 16:28:00
Date Time Completed :	2005-08-30 16:30:00
Call Type :	Incident
Source :	TELEPHONE
Responsible Company :	BP PIPELINE
Responsible Org Type :	PRIVATE ENTERPRISE

Map Id: 327
Direction: S
Distance: 0.731 mi., 3858 ft.
Elevation: 9 ft.
Relative: Lower

Site Name : MARINE TERMINAL 2 | TESORO LOGISTICS MARINE TERMINAL 2 | TESORO MARINE TERMINAL 2
1300 PIER B ST | 1300 PIER B ST LONG BEACH MARINE TERMINAL 2 | 1300 W PIER B ST
LONG BEACH | Long Beach, CA

Database(s) : [AST - CA, CALEPA SITES - CA, CHMIRS - CA, CIWQS - CA, CIWQS 2 - CA, DOCKET, ECHO, EMI - CA, EPA FUELS, ERNS, FRS, HAZNET - CA, HIST AST - CA, HIST CHMIRS - CA, HIST PCS ENF, HIST UST - CA, HWG - CA, ICIS, INACTIVE PCS, MANIFEST EPA, NPDES - CA, PCS ENF, PCS FACILITY, RFR - CA, TRIS] ***(cont.)***

Envirosite ID: 348504
EPA ID: N/R

ERNS ***(cont.)***

Responsible City :	LONG BEACH
Responsible State :	CA
Responsible Zip :	N/R

Incident Details Summary

Remedial Action :	SPILL RESPONSE IS UNDERWAY, CONTRACTOR HAS BEEN HIRED
Medium :	LONG BEACH HARBOR
Medium Description :	WATER
Body of Water :	LONG BEACH HARBOR
Weather Conditions :	CLEAR
Water Temperature :	N/R
Water Supply Contaminated :	N
Waterway Closed :	N
Waterway Description :	N/R

Additional Incident Details Summary

Actual Amount :	N/R
Actual Amount Units :	N/R
Capacity of Tank :	N/R
Capacity of Tank Units :	N/R
Continuous Release Begin Date :	N/R
Continuous Release End Date :	N/R
Continuous Release Change Date :	N/R
Continuous Release Permit :	N/R
Continuous Release Type :	N/R
Description of Tank :	N/R
Device Operational :	Y
DOT Crossing Number :	N/R
DOT Regulated :	U
NPDES :	N/R
NPDES Compliance :	U
Pipeline Aboveground :	ABOVE
Pipeline Covered :	U
Pipeline Type :	N/R
Tank ID :	N/R
Tank Regulated :	U
Tank Regulated by :	N/R

Map Id: 327
Direction: S
Distance: 0.731 mi., 3858 ft.
Elevation: 9 ft.
Relative: Lower

Site Name : MARINE TERMINAL 2 | TESORO LOGISTICS MARINE TERMINAL 2 | TESORO MARINE TERMINAL 2
1300 PIER B ST | 1300 PIER B ST LONG BEACH MARINE TERMINAL 2 | 1300 W PIER B ST
LONG BEACH | Long Beach, CA

Database(s) : [AST - CA, CALEPA SITES - CA, CHMIRS - CA, CIWQS - CA, CIWQS 2 - CA, DOCKET, ECHO, EMI - CA, EPA FUELS, ERNS, FRS, HAZNET - CA, HIST AST - CA, HIST CHMIRS - CA, HIST PCS ENF, HIST UST - CA, HWG - CA, ICIS, INACTIVE PCS, MANIFEST EPA, NPDES - CA, PCS ENF, PCS FACILITY, RFR - CA, TRIS] ***(cont.)***

Envirosite ID: 348504
EPA ID: N/R

ERNS ***(cont.)***

Materials Involved Summary

Name of Material :	HYDRAULIC OIL
CAS Number :	000000-00-0
Amount of Material :	1
Unit of Measure :	GALLON(S)
UN Number :	N/R
CHRIS Code :	OHY
Reached Water :	YES
Amount in Water :	1
Unit of Measure (Reach Water) :	GALLON(S)

Additional Materials Involved Summary

Name of Material :	N/R
CAS Number :	N/R
CHRIS Code :	N/R
Upper Bounds :	N/R
Upper Bounds Unit :	N/R
Upper Bounds Rate :	N/R

Trains Details

Train Name Number :	N/R
Train Type :	N/R
Train Speed :	N/R
Train Direction :	N/R
Number Locomotives :	N/R
Number Cars :	N/R
Number Derailed :	N/R
Track Speed :	N/R
Railroad Name :	N/R
Non Compliance with Hazmat :	N/R

Derailed Units Summary

Train Name Number :	N/R
Car Number :	N/R
Car Content :	N/R
Position in Train :	N/R
Derailed Type :	N/R

Map Id: 327
Direction: S
Distance: 0.731 mi., 3858 ft.
Elevation: 9 ft.
Relative: Lower

Site Name : MARINE TERMINAL 2 | TESORO LOGISTICS MARINE TERMINAL 2 | TESORO MARINE TERMINAL 2
1300 PIER B ST | 1300 PIER B ST LONG BEACH MARINE TERMINAL 2 | 1300 W PIER B ST
LONG BEACH | Long Beach, CA

Database(s) : [AST - CA, CALEPA SITES - CA, CHMIRS - CA, CIWQS - CA, CIWQS 2 - CA, DOCKET, ECHO, EMI - CA, EPA FUELS, ERNS, FRS, HAZNET - CA, HIST AST - CA, HIST CHMIRS - CA, HIST PCS ENF, HIST UST - CA, HWG - CA, ICIS, INACTIVE PCS, MANIFEST EPA, NPDES - CA, PCS ENF, PCS FACILITY, RFR - CA, TRIS] ***(cont.)***

Envirosite ID: 348504
EPA ID: N/R

ERNS ***(cont.)***

Vessels Details

Vessel Name :	N/R
Vessel Type :	N/R
Vessel Length :	N/R
Hull Construction :	N/R
Fuel Capacity :	N/R
Fuel on Board :	N/R
Cargo Capacity :	N/R
Cargo on Board :	N/R
Is Vessel Aground :	N/R
Flag :	N/R
Breadth :	N/R
Draught :	N/R
Fuel Capacity Units :	N/R
Fuel on Board Units :	N/R
Cargo Capacity Units :	N/R
Cargo on Board Units :	N/R

Mobile Details

Vehicle Own Fuel Capacity :	N/R
Cargo Capacity :	N/R
Amount of Cargo on Board :	N/R
Hazmat Carrier :	N/R
Carrier Licensed :	N/R
Noncompliance with Hazmat :	N/R
Mobile Type :	N/R
Cargo Capacity Units :	N/R
Amount of Cargo on Board Units :	N/R
Vehicle Year :	N/R
Vehicle Make :	N/R
Vehicle Model :	N/R
Vehicle Number :	N/R
Trailer Number :	N/R

Facility Address :	1300 PIER B ST., LONG BEACH, CA 90813
County :	LOS ANGELES

Incident Information

Incident Date Time :	2014-04-15 19:35:00
Type of Incident :	FIXED

Map Id: 327
Direction: S
Distance: 0.731 mi., 3858 ft.
Elevation: 9 ft.
Relative: Lower

Site Name : MARINE TERMINAL 2 | TESORO LOGISTICS MARINE TERMINAL 2 | TESORO MARINE TERMINAL 2
1300 PIER B ST | 1300 PIER B ST LONG BEACH MARINE TERMINAL 2 | 1300 W PIER B ST
LONG BEACH | Long Beach, CA

Database(s) : [AST - CA, CALEPA SITES - CA, CHMIRS - CA, CIWQS - CA, CIWQS 2 - CA, DOCKET, ECHO, EMI - CA, EPA FUELS, ERNS, FRS, HAZNET - CA, HIST AST - CA, HIST CHMIRS - CA, HIST PCS ENF, HIST UST - CA, HWG - CA, ICIS, INACTIVE PCS, MANIFEST EPA, NPDES - CA, PCS ENF, PCS FACILITY, RFR - CA, TRIS] ***(cont.)***

Envirosite ID: 348504
EPA ID: N/R

ERNS ***(cont.)***

Incident Cause :	EQUIPMENT FAILURE
Incident DTG :	OCCURRED
Incident Location :	N/R
Sequence Number :	1079859
Potential Flag :	N
Description of Incident :	THE CALLER REPORTED THAT LESS THAN 7 BARRELS OF UNREFINED DIESEL DISCHARGED FROM A HOSE IN CONTAINMENT INSIDE OF THE TANK FARM. THIS WAS DUE TO A FAILURE IN THE LINE.
Last Date in Agency List :	2015-12-23

Incident Response Summary

Date Time Received :	2014-04-15 23:53:50
Date Time Completed :	2014-04-15 23:58:40
Call Type :	Incident
Source :	TELEPHONE
Responsible Company :	TESORO
Responsible Org Type :	PRIVATE ENTERPRISE
Responsible City :	LONG BEACH
Responsible State :	CA
Responsible Zip :	90813

Incident Details Summary

Remedial Action :	IN PROCESS OF RESPONDING; SECURED AT 1930
Medium :	/ NO OFF SITE IMPACT
Medium Description :	SOIL
Body of Water :	N/R
Weather Conditions :	CLEAR
Water Temperature :	N/R
Water Supply Contaminated :	U
Waterway Closed :	N
Waterway Description :	N/R

Additional Incident Details Summary

Actual Amount :	N/R
Actual Amount Units :	N/R
Capacity of Tank :	N/R
Capacity of Tank Units :	N/R

Map Id: 327
Direction: S
Distance: 0.731 mi., 3858 ft.
Elevation: 9 ft.
Relative: Lower

Site Name : MARINE TERMINAL 2 | TESORO LOGISTICS MARINE TERMINAL 2 | TESORO MARINE TERMINAL 2
1300 PIER B ST | 1300 PIER B ST LONG BEACH MARINE TERMINAL 2 | 1300 W PIER B ST
LONG BEACH | Long Beach, CA

Database(s) : [AST - CA, CALEPA SITES - CA, CHMIRS - CA, CIWQS - CA, CIWQS 2 - CA, DOCKET, ECHO, EMI - CA, EPA FUELS, ERNS, FRS, HAZNET - CA, HIST AST - CA, HIST CHMIRS - CA, HIST PCS ENF, HIST UST - CA, HWG - CA, ICIS, INACTIVE PCS, MANIFEST EPA, NPDES - CA, PCS ENF, PCS FACILITY, RFR - CA, TRIS] ***(cont.)***

Envirosite ID: 348504
EPA ID: N/R

ERNS ***(cont.)***

Continuous Release Begin Date :	N/R
Continuous Release End Date :	N/R
Continuous Release Change Date :	N/R
Continuous Release Permit :	N/R
Continuous Release Type :	N/R
Description of Tank :	N/R
Device Operational :	U
DOT Crossing Number :	N/R
DOT Regulated :	U
NPDES :	N/R
NPDES Compliance :	U
Pipeline Aboveground :	ABOVE
Pipeline Covered :	U
Pipeline Type :	N/R
Tank ID :	N/R
Tank Regulated :	U
Tank Regulated by :	N/R

Materials Involved Summary

Name of Material :	OIL: DIESEL
CAS Number :	000000-00-0
Amount of Material :	7
Unit of Measure :	BARREL(S)
UN Number :	N/R
CHRIS Code :	ODS
Reached Water :	NO
Amount in Water :	N/R
Unit of Measure (Reach Water) :	N/R

Additional Materials Involved Summary

Name of Material :	N/R
CAS Number :	N/R
CHRIS Code :	N/R
Upper Bounds :	N/R
Upper Bounds Unit :	N/R
Upper Bounds Rate :	N/R

Map Id: 327
Direction: S
Distance: 0.731 mi., 3858 ft.
Elevation: 9 ft.
Relative: Lower

Site Name : MARINE TERMINAL 2 | TESORO LOGISTICS MARINE TERMINAL 2 | TESORO MARINE TERMINAL 2
1300 PIER B ST | 1300 PIER B ST LONG BEACH MARINE TERMINAL 2 | 1300 W PIER B ST
LONG BEACH | Long Beach, CA

Database(s) : [AST - CA, CALEPA SITES - CA, CHMIRS - CA, CIWQS - CA, CIWQS 2 - CA, DOCKET, ECHO, EMI - CA, EPA FUELS, ERNS, FRS, HAZNET - CA, HIST AST - CA, HIST CHMIRS - CA, HIST PCS ENF, HIST UST - CA, HWG - CA, ICIS, INACTIVE PCS, MANIFEST EPA, NPDES - CA, PCS ENF, PCS FACILITY, RFR - CA, TRIS] ***(cont.)***

Envirosite ID: 348504
EPA ID: N/R

ERNS ***(cont.)***

Trains Details

Train Name Number :	N/R
Train Type :	N/R
Train Speed :	N/R
Train Direction :	N/R
Number Locomotives :	N/R
Number Cars :	N/R
Number Derailed :	N/R
Track Speed :	N/R
Railroad Name :	N/R
Non Compliance with Hazmat :	N/R

Derailed Units Summary

Train Name Number :	N/R
Car Number :	N/R
Car Content :	N/R
Position in Train :	N/R
Derailed Type :	N/R

Vessels Details

Vessel Name :	N/R
Vessel Type :	N/R
Vessel Length :	N/R
Hull Construction :	N/R
Fuel Capacity :	N/R
Fuel on Board :	N/R
Cargo Capacity :	N/R
Cargo on Board :	N/R
Is Vessel Aground :	N/R
Flag :	N/R
Breadth :	N/R
Draught :	N/R
Fuel Capacity Units :	N/R
Fuel on Board Units :	N/R
Cargo Capacity Units :	N/R
Cargo on Board Units :	N/R

Map Id: 327
Direction: S
Distance: 0.731 mi., 3858 ft.
Elevation: 9 ft.
Relative: Lower

Site Name : MARINE TERMINAL 2 | TESORO LOGISTICS MARINE TERMINAL 2 | TESORO MARINE TERMINAL 2
1300 PIER B ST | 1300 PIER B ST LONG BEACH MARINE TERMINAL 2 | 1300 W PIER B ST
LONG BEACH | Long Beach, CA

Database(s) : [AST - CA, CALEPA SITES - CA, CHMIRS - CA, CIWQS - CA, CIWQS 2 - CA, DOCKET, ECHO, EMI - CA, EPA FUELS, ERNS, FRS, HAZNET - CA, HIST AST - CA, HIST CHMIRS - CA, HIST PCS ENF, HIST UST - CA, HWG - CA, ICIS, INACTIVE PCS, MANIFEST EPA, NPDES - CA, PCS ENF, PCS FACILITY, RFR - CA, TRIS] ***(cont.)***

Envirosite ID: 348504
EPA ID: N/R

ERNS ***(cont.)***

Mobile Details

Vehicle Own Fuel Capacity :	N/R
Cargo Capacity :	N/R
Amount of Cargo on Board :	N/R
Hazmat Carrier :	N/R
Carrier Licensed :	N/R
Noncompliance with Hazmat :	N/R
Mobile Type :	N/R
Cargo Capacity Units :	N/R
Amount of Cargo on Board Units :	N/R
Vehicle Year :	N/R
Vehicle Make :	N/R
Vehicle Model :	N/R
Vehicle Number :	N/R
Trailer Number :	N/R

Incident Information

Incident Date Time :	2011-04-11 08:40:00
Type of Incident :	UNKNOWN SHEEN
Incident Cause :	UNKNOWN
Incident DTG :	DISCOVERED
Incident Location :	UNKNOWN SHEEN INCIDENT TERMINAL 2
Sequence Number :	972584
Potential Flag :	N
Description of Incident :	CALLER IS REPORTING AN UNKNOWN SHEEN FROM AN UNKNOWN SOURCE.
Last Date in Agency List :	2015-12-23

Incident Response Summary

Date Time Received :	2011-04-11 11:52:49
Date Time Completed :	2011-04-11 11:56:18
Call Type :	Incident
Source :	TELEPHONE
Responsible Company :	N/R
Responsible Org Type :	UNKNOWN
Responsible City :	N/R
Responsible State :	XX
Responsible Zip :	N/R

Map Id: 327
Direction: S
Distance: 0.731 mi., 3858 ft.
Elevation: 9 ft.
Relative: Lower

Site Name : MARINE TERMINAL 2 | TESORO LOGISTICS MARINE TERMINAL 2 | TESORO MARINE TERMINAL 2
1300 PIER B ST | 1300 PIER B ST LONG BEACH MARINE TERMINAL 2 | 1300 W PIER B ST
LONG BEACH | Long Beach, CA

Database(s) : [AST - CA, CALEPA SITES - CA, CHMIRS - CA, CIWQS - CA, CIWQS 2 - CA, DOCKET, ECHO, EMI - CA, EPA FUELS, ERNS, FRS, HAZNET - CA, HIST AST - CA, HIST CHMIRS - CA, HIST PCS ENF, HIST UST - CA, HWG - CA, ICIS, INACTIVE PCS, MANIFEST EPA, NPDES - CA, PCS ENF, PCS FACILITY, RFR - CA, TRIS] ***(cont.)***

Envirosite ID: 348504
EPA ID: N/R

ERNS ***(cont.)***

Incident Details Summary

Remedial Action :	NONE
Medium :	/ LONG BEACH CHANNEL
Medium Description :	WATER
Body of Water :	LONG BEACH CHANNEL
Weather Conditions :	CLEAR
Water Temperature :	N/R
Water Supply Contaminated :	N
Waterway Closed :	N
Waterway Description :	N/R

Additional Incident Details Summary

Actual Amount :	N/R
Actual Amount Units :	N/R
Capacity of Tank :	N/R
Capacity of Tank Units :	N/R
Continuous Release Begin Date :	N/R
Continuous Release End Date :	N/R
Continuous Release Change Date :	N/R
Continuous Release Permit :	N/R
Continuous Release Type :	N/R
Description of Tank :	N/R
Device Operational :	U
DOT Crossing Number :	N/R
DOT Regulated :	U
NPDES :	N/R
NPDES Compliance :	U
Pipeline Aboveground :	ABOVE
Pipeline Covered :	U
Pipeline Type :	N/R
Tank ID :	N/R
Tank Regulated :	U
Tank Regulated by :	N/R

Materials Involved Summary

Name of Material :	UNKNOWN OIL
CAS Number :	000000-00-0
Amount of Material :	0
Unit of Measure :	UNKNOWN AMOUNT
UN Number :	N/R
CHRIS Code :	OUN

Map Id: 327
Direction: S
Distance: 0.731 mi., 3858 ft.
Elevation: 9 ft.
Relative: Lower

Site Name : MARINE TERMINAL 2 | TESORO LOGISTICS MARINE TERMINAL 2 | TESORO MARINE TERMINAL 2
1300 PIER B ST | 1300 PIER B ST LONG BEACH MARINE TERMINAL 2 | 1300 W PIER B ST
LONG BEACH | Long Beach, CA

Database(s) : [AST - CA, CALEPA SITES - CA, CHMIRS - CA, CIWQS - CA, CIWQS 2 - CA, DOCKET, ECHO, EMI - CA, EPA FUELS, ERNS, FRS, HAZNET - CA, HIST AST - CA, HIST CHMIRS - CA, HIST PCS ENF, HIST UST - CA, HWG - CA, ICIS, INACTIVE PCS, MANIFEST EPA, NPDES - CA, PCS ENF, PCS FACILITY, RFR - CA, TRIS] ***(cont.)***

Envirosite ID: 348504
EPA ID: N/R

ERNS ***(cont.)***

Reached Water :	YES
Amount in Water :	0
Unit of Measure (Reach Water) :	UNKNOWN AMOUNT

Additional Materials Involved Summary

Name of Material :	N/R
CAS Number :	N/R
CHRIS Code :	N/R
Upper Bounds :	N/R
Upper Bounds Unit :	N/R
Upper Bounds Rate :	N/R

Trains Details

Train Name Number :	N/R
Train Type :	N/R
Train Speed :	N/R
Train Direction :	N/R
Number Locomotives :	N/R
Number Cars :	N/R
Number Derailed :	N/R
Track Speed :	N/R
Railroad Name :	N/R
Non Compliance with Hazmat :	N/R

Derailed Units Summary

Train Name Number :	N/R
Car Number :	N/R
Car Content :	N/R
Position in Train :	N/R
Derailed Type :	N/R

Vessels Details

Vessel Name :	N/R
Vessel Type :	N/R
Vessel Length :	N/R
Hull Construction :	N/R
Fuel Capacity :	N/R

Map Id: 327
Direction: S
Distance: 0.731 mi., 3858 ft.
Elevation: 9 ft.
Relative: Lower

Site Name : MARINE TERMINAL 2 | TESORO LOGISTICS MARINE TERMINAL 2 | TESORO MARINE TERMINAL 2
1300 PIER B ST | 1300 PIER B ST LONG BEACH MARINE TERMINAL 2 | 1300 W PIER B ST
LONG BEACH | Long Beach, CA

Database(s) : [AST - CA, CALEPA SITES - CA, CHMIRS - CA, CIWQS - CA, CIWQS 2 - CA, DOCKET, ECHO, EMI - CA, EPA FUELS, ERNS, FRS, HAZNET - CA, HIST AST - CA, HIST CHMIRS - CA, HIST PCS ENF, HIST UST - CA, HWG - CA, ICIS, INACTIVE PCS, MANIFEST EPA, NPDES - CA, PCS ENF, PCS FACILITY, RFR - CA, TRIS] ***(cont.)***

Envirosite ID: 348504
EPA ID: N/R

ERNS ***(cont.)***

Fuel on Board :	N/R
Cargo Capacity :	N/R
Cargo on Board :	N/R
Is Vessel Aground :	N/R
Flag :	N/R
Breadth :	N/R
Draught :	N/R
Fuel Capacity Units :	N/R
Fuel on Board Units :	N/R
Cargo Capacity Units :	N/R
Cargo on Board Units :	N/R

Mobile Details

Vehicle Own Fuel Capacity :	N/R
Cargo Capacity :	N/R
Amount of Cargo on Board :	N/R
Hazmat Carrier :	N/R
Carrier Licensed :	N/R
Noncompliance with Hazmat :	N/R
Mobile Type :	N/R
Cargo Capacity Units :	N/R
Amount of Cargo on Board Units :	N/R
Vehicle Year :	N/R
Vehicle Make :	N/R
Vehicle Model :	N/R
Vehicle Number :	N/R
Trailer Number :	N/R

FRS

Facility Name :	BP PIPELINES NA - BLEND
Facility Address :	1300 PIER B ST, LONG BEACH, CA 90813
County :	NA

Site Details

Registry ID :	110070244136
FRS Facility URL :	Click here for hyperlink provided by the agency.
Last Date in Agency List :	2021-07-17

Map Id: 327
Direction: S
Distance: 0.731 mi., 3858 ft.
Elevation: 9 ft.
Relative: Lower

Site Name : MARINE TERMINAL 2 | TESORO LOGISTICS MARINE TERMINAL 2 | TESORO MARINE TERMINAL 2
1300 PIER B ST | 1300 PIER B ST LONG BEACH MARINE TERMINAL 2 | 1300 W PIER B ST
LONG BEACH | Long Beach, CA

Database(s) : [AST - CA, CALEPA SITES - CA, CHMIRS - CA, CIWQS - CA, CIWQS 2 - CA, DOCKET, ECHO, EMI - CA, EPA FUELS, ERNS, FRS, HAZNET - CA, HIST AST - CA, HIST CHMIRS - CA, HIST PCS ENF, HIST UST - CA, HWG - CA, ICIS, INACTIVE PCS, MANIFEST EPA, NPDES - CA, PCS ENF, PCS FACILITY, RFR - CA, TRIS] ***(cont.)***

Envirosite ID: 348504
EPA ID: N/R

FRS ***(cont.)***

Source Description

Source Description :

In accordance with the federal Clean Air Act (CAA), EPA establishes fuel quality standards to help protect public health and the environment from harmful gas and particulate matter emissions from motor vehicles and engines. The Office of Transportation and Air Quality (OTAQ) has developed the registration and DC fuels online applications, implemented through EPA's Central Data Exchange (CDX), which provides online applications to assist the fuel manufacturing community with registration and compliance with reporting requirements.

FRS Environmental Interest

Source and System ID :	OTAQREG - OTAQREG10024040 OTAQREG - OTAQREG10033648
Facility Name :	BP PIPELINES NORTH AMERICA
Facility Address :	1300 PIER B ST, LONG BEACH, CA 90813
County :	NA

Site Details

Registry ID :	110070244009
FRS Facility URL :	Click here for hyperlink provided by the agency.
Last Date in Agency List :	2021-07-17

Source Description

Source Description :

In accordance with the federal Clean Air Act (CAA), EPA establishes fuel quality standards to help protect public health and the environment from harmful gas and particulate matter emissions from motor vehicles and engines. The Office of Transportation and Air Quality (OTAQ) has developed the registration and DC fuels online applications, implemented through EPA's Central Data Exchange (CDX), which provides online applications to assist the fuel manufacturing community with registration and compliance with reporting requirements.

Map Id: 327
Direction: S
Distance: 0.731 mi., 3858 ft.
Elevation: 9 ft.
Relative: Lower

Site Name : MARINE TERMINAL 2 | TESORO LOGISTICS MARINE TERMINAL 2 | TESORO MARINE TERMINAL 2
1300 PIER B ST | 1300 PIER B ST LONG BEACH MARINE TERMINAL 2 | 1300 W PIER B ST
LONG BEACH | Long Beach, CA

Database(s) : [AST - CA, CALEPA SITES - CA, CHMIRS - CA, CIWQS - CA, CIWQS 2 - CA, DOCKET, ECHO, EMI - CA, EPA FUELS, ERNS, FRS, HAZNET - CA, HIST AST - CA, HIST CHMIRS - CA, HIST PCS ENF, HIST UST - CA, HWG - CA, ICIS, INACTIVE PCS, MANIFEST EPA, NPDES - CA, PCS ENF, PCS FACILITY, RFR - CA, TRIS] ***(cont.)***

Envirosite ID: 348504
EPA ID: N/R

FRS ***(cont.)***

FRS Environmental Interest
Source and System ID : OTAQREG - OTAQREG10024025
OTAQREG - OTAQREG10033786

Facility Name : MARINE TERMINAL 2
Facility Address : 1300 PIER B, LONG BEACH, CA 90813
County : LOS ANGELES

Site Details
Registry ID : 110065563269
FRS Facility URL : Click here for hyperlink provided by the agency.
Last Date in Agency List : 2021-07-17

Source Description
Source Description : The California Environmental Protection Agency (CalEPA) has recently implemented a new data warehouse system (nSite). This data warehouse combines and merges facility and site information from five different systems managed within CalEPA. The five systems are: California Environmental Reporting System (CERS), EnviroStor, GeoTracker, California Integrated Water Quality System (CIWQS), and Toxic Release Inventory (TRI).
The NPDES module of the Compliance Information System (ICIS) tracks surface water permits issued under the Clean Water Act. Under NPDES, all facilities that discharge pollutants from any point source into waters of the United States are required to obtain a permit. The permit will likely contain limits on what can be discharged, impose monitoring and reporting requirements, and include other provisions to ensure that the discharge does not adversely affect water quality.

FRS Environmental Interest
Source and System ID : CA-ENVIROVIEW - 351807
ICIS - CAC370064

Facility Name : MARINE TERMINAL 2
Facility Address : 1300 PIER B ST, LONG BEACH, CA 90813
County : LOS ANGELES

Map Id: 327
Direction: S
Distance: 0.731 mi., 3858 ft.
Elevation: 9 ft.
Relative: Lower

Site Name : MARINE TERMINAL 2 | TESORO LOGISTICS MARINE TERMINAL 2 | TESORO MARINE TERMINAL 2
1300 PIER B ST | 1300 PIER B ST LONG BEACH MARINE TERMINAL 2 | 1300 W PIER B ST
LONG BEACH | Long Beach, CA

Database(s) : [AST - CA, CALEPA SITES - CA, CHMIRS - CA, CIWQS - CA, CIWQS 2 - CA, DOCKET, ECHO, EMI - CA, EPA FUELS, ERNS, FRS, HAZNET - CA, HIST AST - CA, HIST CHMIRS - CA, HIST PCS ENF, HIST UST - CA, HWG - CA, ICIS, INACTIVE PCS, MANIFEST EPA, NPDES - CA, PCS ENF, PCS FACILITY, RFR - CA, TRIS] ***(cont.)***

Envirosite ID: 348504
EPA ID: N/R

FRS ***(cont.)***

Site Details
Registry ID : 110055826664
FRS Facility URL : Click here for hyperlink provided by the agency.
Last Date in Agency List : 2015-01-20

Source Description

Source Description :

The California Environmental Reporting System (CERS) is a statewide web-based user and information exchange system to support over 140,000 regulated businesses and over 130 local agencies in electronically collecting and reporting significant hazardous materials, hazardous waste and compliance and enforcement data as mandated by California law. Under oversight by Cal/EPA, certified local governing agencies (Unified Program Agencies - UPAs) consolidate, coordinate and provide consistent regulatory activities for six state and federal environmental programs.

FRS Environmental Interest
Source and System ID : CA-CERS - 10450984

Facility Name : MARINE TERMINAL T-2
Facility Address : 1300 PIER B STREET, LONG BEACH, CA 90813-2705
County : LOS ANGELES

Site Details
Registry ID : 110000476510
FRS Facility URL : Click here for hyperlink provided by the agency.
Last Date in Agency List : 2021-07-17

Source Description
Source Description : AIR contains compliance and permit data for stationary sources of air pollution regulated by the EPA, State, and Local air pollution agencies. AFS contains compliance and permit data for stationary sources of air pollution regulated by the EPA, State, and Local air pollution agencies.

Map Id: 327
Direction: S
Distance: 0.731 mi., 3858 ft.
Elevation: 9 ft.
Relative: Lower

Site Name : MARINE TERMINAL 2 | TESORO LOGISTICS MARINE TERMINAL 2 | TESORO MARINE TERMINAL 2
1300 PIER B ST | 1300 PIER B ST LONG BEACH MARINE TERMINAL 2 | 1300 W PIER B ST
LONG BEACH | Long Beach, CA

Database(s) : [AST - CA, CALEPA SITES - CA, CHMIRS - CA, CIWQS - CA, CIWQS 2 - CA, DOCKET, ECHO, EMI - CA, EPA FUELS, ERNS, FRS, HAZNET - CA, HIST AST - CA, HIST CHMIRS - CA, HIST PCS ENF, HIST UST - CA, HWG - CA, ICIS, INACTIVE PCS, MANIFEST EPA, NPDES - CA, PCS ENF, PCS FACILITY, RFR - CA, TRIS] ***(cont.)***

Envirosite ID: 348504
EPA ID: N/R

FRS ***(cont.)***

Source Description : The California Environmental Reporting System (CERS) is a statewide web-based user and information exchange system to support over 140,000 regulated businesses and over 130 local agencies in electronically collecting and reporting significant hazardous materials, hazardous waste and compliance and enforcement data as mandated by California law. Under oversight by Cal/EPA, certified local governing agencies (Unified Program Agencies - UPAs) consolidate, coordinate and provide consistent regulatory activities for six state and federal environmental programs.
The California Environmental Protection Agency (CalEPA) has recently implemented a new data warehouse system (nSite). This data warehouse combines and merges facility and site information from five different systems managed within CalEPA. The five systems are: California Environmental Reporting System (CERS), EnviroStor, GeoTracker, California Integrated Water Quality System (CIWQS), and Toxic Release Inventory (TRI).

Source Description : ICIS provides a database that, when complete, will contain enforcement and compliance information across most of EPA's programs. The vision for ICIS is to replace EPA's independent databases that contain enforcement data with a single repository for that information. Currently, ICIS contains all Federal Administrative and Judicial enforcement actions and a subset of the Permit Compliance System (PCS), which supports the National Pollutant Discharge Elimination System (NPDES). This information is maintained in ICIS by EPA in the Regional offices and at Headquarters. A future release of ICIS will completely replace PCS and will integrate that information with Federal actions already in the system. ICIS also has the capability to track other activities that support compliance and enforcement programs, including incident tracking, compliance assistance, and compliance monitoring.
The NPDES module of the Compliance Information System (ICIS) tracks surface water permits issued under the Clean Water Act. Under NPDES, all facilities that discharge pollutants from any point source into waters of the United States are required to obtain a permit. The permit will likely contain limits on what can be discharged, impose monitoring and reporting requirements, and include other provisions to ensure that the discharge does not adversely affect water quality.

Map Id: 327
Direction: S
Distance: 0.731 mi., 3858 ft.
Elevation: 9 ft.
Relative: Lower

Site Name : MARINE TERMINAL 2 | TESORO LOGISTICS MARINE TERMINAL 2 | TESORO MARINE TERMINAL 2
1300 PIER B ST | 1300 PIER B ST LONG BEACH MARINE TERMINAL 2 | 1300 W PIER B ST
LONG BEACH | Long Beach, CA

Database(s) : [AST - CA, CALEPA SITES - CA, CHMIRS - CA, CIWQS - CA, CIWQS 2 - CA, DOCKET, ECHO, EMI - CA, EPA FUELS, ERNS, FRS, HAZNET - CA, HIST AST - CA, HIST CHMIRS - CA, HIST PCS ENF, HIST UST - CA, HWG - CA, ICIS, INACTIVE PCS, MANIFEST EPA, NPDES - CA, PCS ENF, PCS FACILITY, RFR - CA, TRIS] ***(cont.)***

Envirosite ID: 348504
EPA ID: N/R

FRS ***(cont.)***

Source Description :

The RFS Program encourages the blending of renewable fuels into our nation's motor vehicle fuel by establishing annual renewable fuel standards, responsibilities of refiners and other fuel producers, a trading system and other compliance mechanisms, and recordkeeping and reporting requirements. In addition to the rule, EPA has published a Regulatory Impact Analysis (RIA), which contains analyses of the economic and environmental impacts of the expanded use of renewable fuels under this program. A renewable fuel is defined as a motor vehicle fuel that is produced from plant or animal products or wastes, as opposed to fossil fuel sources. Renewable fuels include ethanol, biodiesel and other motor vehicle fuels made from renewable sources. Currently, FRS only includes facilities using ethanol fuels from the RFS registered facility list.
TRIS is a publicly available EPA database reported annually by certain covered industry groups, as well as federal facilities. It contains information about more than 650 toxic chemicals that are being used, manufactured, treated, transported, or released into the environment, and includes information about waste management and pollution prevention activities.

Source Description :

In accordance with the federal Clean Air Act (CAA), EPA establishes fuel quality standards to help protect public health and the environment from harmful gas and particulate matter emissions from motor vehicles and engines. The Office of Transportation and Air Quality (OTAQ) has developed the registration and DC fuels online applications, implemented through EPA's Central Data Exchange (CDX), which provides online applications to assist the fuel manufacturing community with registration and compliance with reporting requirements.

Source Description :

RCRAInfo is EPA’s comprehensive information system that supports the Resource Conservation and Recovery Act (RCRA) of 1976 and the Hazardous and Solid Waste Amendments (HSWA) of 1984 through the tracking of events and activities related to facilities that generate, transport, and treat, store, or dispose of hazardous waste. RCRAInfo allows RCRA program staff to track the notification, permit, compliance, and corrective action activities required under RCRA. RCRAInfo also supports generation of the National Hazardous Waste Biennial Report. All generators and treatment, storage, and disposal facilities who handle hazardous waste are required to report to the EPA Administrator at least once every two years to support creation of the Biennial Report.

FRS Environmental Interest

Map Id: 327
Direction: S
Distance: 0.731 mi., 3858 ft.
Elevation: 9 ft.
Relative: Lower

Site Name :	MARINE TERMINAL 2 | TESORO LOGISTICS MARINE TERMINAL 2 | TESORO MARINE TERMINAL 2 1300 PIER B ST | 1300 PIER B ST LONG BEACH MARINE TERMINAL 2 | 1300 W PIER B ST LONG BEACH | Long Beach, CA
Database(s) :	[AST - CA, CALEPA SITES - CA, CHMIRS - CA, CIWQS - CA, CIWQS 2 - CA, DOCKET, ECHO, EMI - CA, EPA FUELS, ERNS, FRS, HAZNET - CA, HIST AST - CA, HIST CHMIRS - CA, HIST PCS ENF, HIST UST - CA, HWG - CA, ICIS, INACTIVE PCS, MANIFEST EPA, NPDES - CA, PCS ENF, PCS FACILITY, RFR - CA, TRIS] ***(cont.)***

Envirosite ID: 348504
EPA ID: N/R

FRS ***(cont.)***

Details for this site have been truncated due to the large number of available details for this site within this dataset. For the complete details for this site, contact your Envirosite account representative for a complimentary site report containing all of the details available.

Source and System ID :

AIRS/AFS - 0603700925
API - OTAQREG10030092
CA-CERS - 10450984
CA-ENVIROVIEW - 13253
CA-ENVIROVIEW - 132925
CA-ENVIROVIEW - 254901
ICIS - 38890
ICIS - 600006625
ICIS - CA0000442
ICIS - CASCA0000603700925
OTAQREG - OTAQREG10023827
OTAQREG - OTAQREG10023831
OTAQREG - OTAQREG10023834
OTAQREG - OTAQREG10023989
OTAQREG - OTAQREG10026530
OTAQREG - OTAQREG10026572
OTAQREG - OTAQREG10026589
OTAQREG - OTAQREG10028585
OTAQREG - OTAQREG10029821
OTAQREG - OTAQREG10030092
OTAQREG - OTAQREG10030094
OTAQREG - OTAQREG10030095
OTAQREG - OTAQREG10030333
OTAQREG - OTAQREG10031230
OTAQREG - OTAQREG10031620
OTAQREG - OTAQREG10031625
OTAQREG - OTAQREG10031628
OTAQREG - OTAQREG10033679
RCRAINFO - CAD075332882
RFS PROGRAM REGISTRATION - 07776

HAZNET - CA

Facility Name :	SITACAMILLA IMO # 8615552
Facility Address :	1300 PIER B AVE, LONG BEACH, CA 90813
County :	LOS ANGELES

Map Id: 327
Direction: S
Distance: 0.731 mi., 3858 ft.
Elevation: 9 ft.
Relative: Lower

Site Name : MARINE TERMINAL 2 | TESORO LOGISTICS MARINE TERMINAL 2 | TESORO MARINE TERMINAL 2
1300 PIER B ST | 1300 PIER B ST LONG BEACH MARINE TERMINAL 2 | 1300 W PIER B ST
LONG BEACH | Long Beach, CA

Database(s) : [AST - CA, CALEPA SITES - CA, CHMIRS - CA, CIWQS - CA, CIWQS 2 - CA, DOCKET, ECHO, EMI - CA, EPA FUELS, ERNS, FRS, HAZNET - CA, HIST AST - CA, HIST CHMIRS - CA, HIST PCS ENF, HIST UST - CA, HWG - CA, ICIS, INACTIVE PCS, MANIFEST EPA, NPDES - CA, PCS ENF, PCS FACILITY, RFR - CA, TRIS] ***(cont.)***

Envirosite ID: 348504
EPA ID: N/R

HAZNET - CA ***(cont.)***

Site Details

Generator EPA ID :	CAC001447488
Active :	Inactive
Category :	STATE
Facility Types :	N/R
Type :	TEMPORARY
Contact Name :	N/R
Contact Phone :	N/R
Facility Mailing Address :	2951 MARINA BAY DR STE 130-331, LEAGUE CITY, TX 775730000
Latitude :	33.77765193
Longitude :	-118.20960163
Agency Hyperlink :	Click here for hyperlink provided by the agency.
Last Date in Agency List :	2021-07-08

Waste Generator Details

State Waste :	2001: 223 - Unspecified oil-containing waste, 16.856 tons to CAD980675276 2001: 223 - Unspecified oil-containing waste, 58.5885 tons to CAT080013352
Facility Name :	TAME VENUS C/O ROBIN MARITAME AGNCY
Facility Address :	1300 PIER B AVE, LONG BEACH, CA 90813
County :	LOS ANGELES

Site Details

Generator EPA ID :	CAC002292625
Active :	Inactive
Category :	STATE
Facility Types :	N/R
Type :	TEMPORARY
Contact Name :	N/R
Contact Phone :	N/R
Facility Mailing Address :	302 W 5TH ST_STE100B, SAN PEDRO, CA 907310000
Latitude :	33.77765193
Longitude :	-118.20960163
Agency Hyperlink :	Click here for hyperlink provided by the agency.
Last Date in Agency List :	2021-07-08

Map Id: 327
Direction: S
Distance: 0.731 mi., 3858 ft.
Elevation: 9 ft.
Relative: Lower

Site Name : MARINE TERMINAL 2 | TESORO LOGISTICS MARINE TERMINAL 2 | TESORO MARINE TERMINAL 2
1300 PIER B ST | 1300 PIER B ST LONG BEACH MARINE TERMINAL 2 | 1300 W PIER B ST
LONG BEACH | Long Beach, CA

Database(s) : [AST - CA, CALEPA SITES - CA, CHMIRS - CA, CIWQS - CA, CIWQS 2 - CA, DOCKET, ECHO, EMI - CA, EPA FUELS, ERNS, FRS, HAZNET - CA, HIST AST - CA, HIST CHMIRS - CA, HIST PCS ENF, HIST UST - CA, HWG - CA, ICIS, INACTIVE PCS, MANIFEST EPA, NPDES - CA, PCS ENF, PCS FACILITY, RFR - CA, TRIS] ***(cont.)***

Envirosite ID: 348504
EPA ID: N/R

HAZNET - CA ***(cont.)***

Waste Generator Details
State Waste : 2000: 223 - Unspecified oil-containing waste, 0.4 tons to CAD028019409

HIST AST - CA

Facility Name : MARINE TERMINAL II
Facility Address : 1300 PIER B STREET, LONG BEACH, CA 90813
County : Los Angeles

Site Details
CUPA : Long Beach
Owner Name : BP WEST COAST PRODUCTS
Total Gallons : 58,601,400
Last Date in Agency List : 2012-10-01

Facility Name : Tesoro Logistic Operations, LLC (TSO) - Marine Terminal 2
Facility Address : 1300 Pier B St, Long Beach, CA 90813
County : Los Angeles

Site Details
CERS ID : 10450984
Facility ID : N/R
EPA ID : CAD075332882
Business Name : Tesoro Logistics Operations LLC (T2, T3)
Phone : (562)499-2200
Fax : N/R
Mailing Address : 1300 Pier B St, Long Beach, CA 90813
Owner Name : Tesoro Logistics Operations, LLC (TLO)
Owner Phone : (562)499-2200
Owner Mailing Address : 1300 Pier B St, Long Beach, CA 90813
Property Owner Name : N/R
Property Owner Phone : N/R
Property Owner Mailing Address : N/R
Operator Name : Tesoro Logistics Operations, LLC
Operator Phone : (562)499-2200
CUPA : N/R
Total Gallons : N/R
Facility Latitude Measure : 33.77768
Facility Longitude Measure : -118.20966
Last Date in Agency List : 2018-01-31

Map Id: 327
Direction: S
Distance: 0.731 mi., 3858 ft.
Elevation: 9 ft.
Relative: Lower

Site Name : MARINE TERMINAL 2 | TESORO LOGISTICS MARINE TERMINAL 2 | TESORO MARINE TERMINAL 2
1300 PIER B ST | 1300 PIER B ST LONG BEACH MARINE TERMINAL 2 | 1300 W PIER B ST
LONG BEACH | Long Beach, CA

Database(s) : [AST - CA, CALEPA SITES - CA, CHMIRS - CA, CIWQS - CA, CIWQS 2 - CA, DOCKET, ECHO, EMI - CA, EPA FUELS, ERNS, FRS, HAZNET - CA, HIST AST - CA, HIST CHMIRS - CA, HIST PCS ENF, HIST UST - CA, HWG - CA, ICIS, INACTIVE PCS, MANIFEST EPA, NPDES - CA, PCS ENF, PCS FACILITY, RFR - CA, TRIS] ***(cont.)***

Envirosite ID: 348504
EPA ID: N/R

HIST CHMIRS - CA

Facility Address :	1300 Pier B, Long Beach
County :	Los Angeles County
Notified Date :	2007-03-09 21:22:00
Control Number :	07-1530
Substance 1 :	Crude Oil
Quantity 1 :	unknown
Measure 1 :	Bbl.(s)
Type 1 :	PETROLEUM
Pipeline 1 :	N/R
Vessel 1 (300 Tons) :	N/R
Substance 2 :	N/R
Quantity 2 :	N/R
Measure 2 :	N/R
Type 2 :	N/R
Pipeline 2 :	N/R
Vessel 2 (300 Tons) :	N/R
Substance 3 :	N/R
Quantity 3 :	N/R
Measure 3 :	N/R
Type 3 :	N/R
Pipeline 3 :	N/R
Vessel 3 (300 Tons) :	N/R

Description :

****POTENTIAL RELEASE**** BP pressures up their pipelines before they flow product in them. A pumping movement went to a blocked in valve and they had a pressure spike. BP immediately shut down the pipeline, Line #71 which originates at the BP refinery in Carson and terminates at Marine Terminal 2 in Long Beach. BP has walked the line from start to finish and have found no leaks. BP performed an integrity test before restarting and the line did not hold the pressure. Decant oil was sent out and the flow was reversed back to the refinery to keep the product from becoming solid. The inventory check is a pretty good match (meaning the same amout came back as was sent out). BP is performing one more integrity check tonight. If the pressure does not hold BP will survey the line in the morning. BP will recontact OES with updates as needed.

Contained :	Unknown
Water? :	Unknown
Water Way :	Unknown
Incident Date :	2007-03-09
Time :	1136
Spill Site :	Pipe Line
Site :	Unknown
Cause :	N/R
Other Causes :	N/R

Map Id: 327
Direction: S
Distance: 0.731 mi., 3858 ft.
Elevation: 9 ft.
Relative: Lower

Site Name : MARINE TERMINAL 2 | TESORO LOGISTICS MARINE TERMINAL 2 | TESORO MARINE TERMINAL 2
1300 PIER B ST | 1300 PIER B ST LONG BEACH MARINE TERMINAL 2 | 1300 W PIER B ST
LONG BEACH | Long Beach, CA

Database(s) : [AST - CA, CALEPA SITES - CA, CHMIRS - CA, CIWQS - CA, CIWQS 2 - CA, DOCKET, ECHO, EMI - CA, EPA FUELS, ERNS, FRS, HAZNET - CA, HIST AST - CA, HIST CHMIRS - CA, HIST PCS ENF, HIST UST - CA, HWG - CA, ICIS, INACTIVE PCS, MANIFEST EPA, NPDES - CA, PCS ENF, PCS FACILITY, RFR - CA, TRIS] ***(cont.)***

Envirosite ID: 348504
EPA ID: N/R

HIST CHMIRS - CA ***(cont.)***

Injuries (Y/N) :	N/R
Injuries Number :	0
Fatal (Y/N) :	N/R
Fatal Number :	0
Evacs (Y/N) :	N/R
Evacs Number :	0
Cleanup :	Unknown
Admin Agency :	Long Beach Fire Department
Facility Address :	1300 Pier B St, Long Beach
County :	Los Angeles County
Notified Date :	2006-04-11 11:15:00
Control Number :	06-2175
Substance 1 :	Crude Oil
Quantity 1 :	150
Measure 1 :	Bbl.(s)
Type 1 :	PETROLEUM
Pipeline 1 :	N/R
Vessel 1 (300 Tons) :	N/R
Substance 2 :	N/R
Quantity 2 :	N/R
Measure 2 :	N/R
Type 2 :	N/R
Pipeline 2 :	N/R
Vessel 2 (300 Tons) :	N/R
Substance 3 :	N/R
Quantity 3 :	N/R
Measure 3 :	N/R
Type 3 :	N/R
Pipeline 3 :	N/R
Vessel 3 (300 Tons) :	N/R
Description :	This is a training drill only. Due to the loading arm coupling device breaking a release occured.
Contained :	No
Water? :	Yes
Water Way :	Long Beach Harbor
Incident Date :	2006-04-11
Time :	930
Spill Site :	Ship/Harbor/Port
Site :	Long Beach Harbor

Map Id: 327
Direction: S
Distance: 0.731 mi., 3858 ft.
Elevation: 9 ft.
Relative: Lower

Site Name : MARINE TERMINAL 2 | TESORO LOGISTICS MARINE TERMINAL 2 | TESORO MARINE TERMINAL 2
1300 PIER B ST | 1300 PIER B ST LONG BEACH MARINE TERMINAL 2 | 1300 W PIER B ST
LONG BEACH | Long Beach, CA

Database(s) : [AST - CA, CALEPA SITES - CA, CHMIRS - CA, CIWQS - CA, CIWQS 2 - CA, DOCKET, ECHO, EMI - CA, EPA FUELS, ERNS, FRS, HAZNET - CA, HIST AST - CA, HIST CHMIRS - CA, HIST PCS ENF, HIST UST - CA, HWG - CA, ICIS, INACTIVE PCS, MANIFEST EPA, NPDES - CA, PCS ENF, PCS FACILITY, RFR - CA, TRIS] ***(cont.)***

Envirosite ID: 348504
EPA ID: N/R

HIST CHMIRS - CA ***(cont.)***

Cause :	N/R
Other Causes :	N/R
Injuries (Y/N) :	N/R
Injuries Number :	0
Fatal (Y/N) :	N/R
Fatal Number :	0
Evacs (Y/N) :	N/R
Evacs Number :	0
Cleanup :	Contractor
Admin Agency :	N/R
Notified Date :	2011-04-11 09:35:00
Control Number :	11-2294
Substance 1 :	Oil
Quantity 1 :	UNK
Measure 1 :	Gal(s)
Type 1 :	PETROLEUM
Pipeline 1 :	N/R
Vessel 1 (300 Tons) :	No
Substance 2 :	N/R
Quantity 2 :	N/R
Measure 2 :	N/R
Type 2 :	N/R
Pipeline 2 :	N/R
Vessel 2 (300 Tons) :	No
Substance 3 :	N/R
Quantity 3 :	N/R
Measure 3 :	N/R
Type 3 :	N/R
Pipeline 3 :	N/R
Vessel 3 (300 Tons) :	No
Description :	PER THE NRC REPORT # 972584, CALLER IS REPORTING AN UNKNOWN SHEEN FROM AN UNKNOWN SOURCE.
Contained :	Unknown
Water? :	Yes
Water Way :	Long Beach Harbor
Incident Date :	2011-04-11
Time :	840
Spill Site :	Waterways
Site :	Long Beach Harbor
Cause :	Unknown
Other Causes :	N/R

Map Id: 327
Direction: S
Distance: 0.731 mi., 3858 ft.
Elevation: 9 ft.
Relative: Lower

Site Name : MARINE TERMINAL 2 | TESORO LOGISTICS MARINE TERMINAL 2 | TESORO MARINE TERMINAL 2
1300 PIER B ST | 1300 PIER B ST LONG BEACH MARINE TERMINAL 2 | 1300 W PIER B ST
LONG BEACH | Long Beach, CA

Database(s) : [AST - CA, CALEPA SITES - CA, CHMIRS - CA, CIWQS - CA, CIWQS 2 - CA, DOCKET, ECHO, EMI - CA, EPA FUELS, ERNS, FRS, HAZNET - CA, HIST AST - CA, HIST CHMIRS - CA, HIST PCS ENF, HIST UST - CA, HWG - CA, ICIS, INACTIVE PCS, MANIFEST EPA, NPDES - CA, PCS ENF, PCS FACILITY, RFR - CA, TRIS] ***(cont.)***

Envirosite ID: 348504
EPA ID: N/R

HIST CHMIRS - CA ***(cont.)***

Injuries (Y/N) :	No
Injuries Number :	N/R
Fatal (Y/N) :	No
Fatal Number :	N/R
Evacs (Y/N) :	No
Evacs Number :	N/R
Cleanup :	Unknown
Admin Agency :	Long Beach Fire Department
Facility Address :	1300 Pier B St, Long Beach, 90802
County :	Los Angeles County
Notified Date :	1999-09-28 13:21:43
Control Number :	99-4109
Substance 1 :	Crude Oil
Quantity 1 :	2
Measure 1 :	N/R
Type 1 :	N/R
Pipeline 1 :	N/R
Vessel 1 (300 Tons) :	N/R
Substance 2 :	N/R
Quantity 2 :	N/R
Measure 2 :	N/R
Type 2 :	N/R
Pipeline 2 :	N/R
Vessel 2 (300 Tons) :	N/R
Substance 3 :	N/R
Quantity 3 :	N/R
Measure 3 :	N/R
Type 3 :	N/R
Pipeline 3 :	N/R
Vessel 3 (300 Tons) :	N/R
Description :	Flange leak on an insulating kit. Line 73 inside the Marine Terminal. Did not enter a waterway
Contained :	Yes
Water? :	No
Water Way :	N/R
Incident Date :	1999-09-28
Time :	N/R
Spill Site :	Other
Site :	N/R

Map Id: 327
Direction: S
Distance: 0.731 mi., 3858 ft.
Elevation: 9 ft.
Relative: Lower

Site Name : MARINE TERMINAL 2 | TESORO LOGISTICS MARINE TERMINAL 2 | TESORO MARINE TERMINAL 2
1300 PIER B ST | 1300 PIER B ST LONG BEACH MARINE TERMINAL 2 | 1300 W PIER B ST
LONG BEACH | Long Beach, CA

Database(s) : [AST - CA, CALEPA SITES - CA, CHMIRS - CA, CIWQS - CA, CIWQS 2 - CA, DOCKET, ECHO, EMI - CA, EPA FUELS, ERNS, FRS, HAZNET - CA, HIST AST - CA, HIST CHMIRS - CA, HIST PCS ENF, HIST UST - CA, HWG - CA, ICIS, INACTIVE PCS, MANIFEST EPA, NPDES - CA, PCS ENF, PCS FACILITY, RFR - CA, TRIS] ***(cont.)***

Envirosite ID: 348504
EPA ID: N/R

HIST CHMIRS - CA ***(cont.)***

Cause :	N/R
Other Causes :	N/R
Injuries (Y/N) :	N/R
Injuries Number :	0
Fatal (Y/N) :	N/R
Fatal Number :	0
Evacs (Y/N) :	N/R
Evacs Number :	0
Cleanup :	Reporting Party
Admin Agency :	Long Beach Fire Department
Facility Address :	1300 Pier B St, Long Beach, 90813
County :	Los Angeles County
Notified Date :	2001-05-09 10:43:53
Control Number :	01-2683
Substance 1 :	Gasoline;;;
Quantity 1 :	0
Measure 1 :	N/R
Type 1 :	N/R
Pipeline 1 :	N/R
Vessel 1 (300 Tons) :	N/R
Substance 2 :	N/R
Quantity 2 :	N/R
Measure 2 :	N/R
Type 2 :	N/R
Pipeline 2 :	N/R
Vessel 2 (300 Tons) :	N/R
Substance 3 :	N/R
Quantity 3 :	N/R
Measure 3 :	N/R
Type 3 :	N/R
Pipeline 3 :	N/R
Vessel 3 (300 Tons) :	N/R
Description :	Maintenance workers were working on a relief valve and a nipple broke off causing the release into a containment area.
Contained :	Yes
Water? :	No
Water Way :	N/R
Incident Date :	2001-05-09
Time :	N/R

Map Id: 327
Direction: S
Distance: 0.731 mi., 3858 ft.
Elevation: 9 ft.
Relative: Lower

Site Name : MARINE TERMINAL 2 | TESORO LOGISTICS MARINE TERMINAL 2 | TESORO MARINE TERMINAL 2
1300 PIER B ST | 1300 PIER B ST LONG BEACH MARINE TERMINAL 2 | 1300 W PIER B ST
LONG BEACH | Long Beach, CA

Database(s) : [AST - CA, CALEPA SITES - CA, CHMIRS - CA, CIWQS - CA, CIWQS 2 - CA, DOCKET, ECHO, EMI - CA, EPA FUELS, ERNS, FRS, HAZNET - CA, HIST AST - CA, HIST CHMIRS - CA, HIST PCS ENF, HIST UST - CA, HWG - CA, ICIS, INACTIVE PCS, MANIFEST EPA, NPDES - CA, PCS ENF, PCS FACILITY, RFR - CA, TRIS] ***(cont.)***

Envirosite ID: 348504
EPA ID: N/R

HIST CHMIRS - CA ***(cont.)***

Spill Site :	Other
Site :	N/R
Cause :	N/R
Other Causes :	N/R
Injuries (Y/N) :	N/R
Injuries Number :	0
Fatal (Y/N) :	N/R
Fatal Number :	0
Evacs (Y/N) :	N/R
Evacs Number :	0
Cleanup :	Reporting Party
Admin Agency :	Long Beach Fire Department
Facility Address :	1300 Pier B St., Long Beach
County :	Los Angeles County
Notified Date :	2006-09-01 09:10:00
Control Number :	06-5227
Substance 1 :	Injection Water
Quantity 1 :	UNK
Measure 1 :	Unknown
Type 1 :	OTHER
Pipeline 1 :	N/R
Vessel 1 (300 Tons) :	N/R
Substance 2 :	N/R
Quantity 2 :	N/R
Measure 2 :	N/R
Type 2 :	N/R
Pipeline 2 :	N/R
Vessel 2 (300 Tons) :	N/R
Substance 3 :	N/R
Quantity 3 :	N/R
Measure 3 :	N/R
Type 3 :	N/R
Pipeline 3 :	N/R
Vessel 3 (300 Tons) :	N/R
Description :	The water was leaking from a ruptured line for unknown reason. The spill has been contained in the storm drain. There is a vacuum truck en route to recover the water.
Contained :	Yes
Water? :	Yes

Map Id: 327
Direction: S
Distance: 0.731 mi., 3858 ft.
Elevation: 9 ft.
Relative: Lower

Site Name : MARINE TERMINAL 2 | TESORO LOGISTICS MARINE TERMINAL 2 | TESORO MARINE TERMINAL 2
1300 PIER B ST | 1300 PIER B ST LONG BEACH MARINE TERMINAL 2 | 1300 W PIER B ST
LONG BEACH | Long Beach, CA

Database(s) : [AST - CA, CALEPA SITES - CA, CHMIRS - CA, CIWQS - CA, CIWQS 2 - CA, DOCKET, ECHO, EMI - CA, EPA FUELS, ERNS, FRS, HAZNET - CA, HIST AST - CA, HIST CHMIRS - CA, HIST PCS ENF, HIST UST - CA, HWG - CA, ICIS, INACTIVE PCS, MANIFEST EPA, NPDES - CA, PCS ENF, PCS FACILITY, RFR - CA, TRIS] ***(cont.)***

Envirosite ID: 348504
EPA ID: N/R

HIST CHMIRS - CA ***(cont.)***

Water Way :	storm drain
Incident Date :	2006-09-01
Time :	845
Spill Site :	Other
Site :	storm drain
Cause :	N/R
Other Causes :	N/R
Injuries (Y/N) :	N/R
Injuries Number :	0
Fatal (Y/N) :	N/R
Fatal Number :	0
Evacs (Y/N) :	N/R
Evacs Number :	0
Cleanup :	Reporting Party
Admin Agency :	Long Beach Fire Department
Facility Address :	1300 Pier B St., Long Beach, 90813
County :	Los Angeles County
Notified Date :	2003-12-12 10:16:44
Control Number :	03-6399
Substance 1 :	Water
Quantity 1 :	0.000000
Measure 1 :	N/R
Type 1 :	N/R
Pipeline 1 :	N/R
Vessel 1 (300 Tons) :	N/R
Substance 2 :	N/R
Quantity 2 :	N/R
Measure 2 :	N/R
Type 2 :	N/R
Pipeline 2 :	N/R
Vessel 2 (300 Tons) :	N/R
Substance 3 :	N/R
Quantity 3 :	N/R
Measure 3 :	N/R
Type 3 :	N/R
Pipeline 3 :	N/R
Vessel 3 (300 Tons) :	N/R

Map Id: 327
Direction: S
Distance: 0.731 mi., 3858 ft.
Elevation: 9 ft.
Relative: Lower

Site Name : MARINE TERMINAL 2 | TESORO LOGISTICS MARINE TERMINAL 2 | TESORO MARINE TERMINAL 2
1300 PIER B ST | 1300 PIER B ST LONG BEACH MARINE TERMINAL 2 | 1300 W PIER B ST
LONG BEACH | Long Beach, CA

Database(s) : [AST - CA, CALEPA SITES - CA, CHMIRS - CA, CIWQS - CA, CIWQS 2 - CA, DOCKET, ECHO, EMI - CA, EPA FUELS, ERNS, FRS, HAZNET - CA, HIST AST - CA, HIST CHMIRS - CA, HIST PCS ENF, HIST UST - CA, HWG - CA, ICIS, INACTIVE PCS, MANIFEST EPA, NPDES - CA, PCS ENF, PCS FACILITY, RFR - CA, TRIS] ***(cont.)***

Envirosite ID: 348504
EPA ID: N/R

HIST CHMIRS - CA ***(cont.)***

Description :	Via NRC report, the caller reported release of water from line due to hydro pressure test failure. It is unknown if the line is above or below ground. It is unknown what type of water was released or what the water contained.
Contained :	Yes
Water? :	N/R
Water Way :	N/R
Incident Date :	2003-12-12
Time :	N/R
Spill Site :	Ship/Harbor/Port
Site :	N/R
Cause :	N/R
Other Causes :	N/R
Injuries (Y/N) :	N/R
Injuries Number :	0
Fatal (Y/N) :	N/R
Fatal Number :	0
Evacs (Y/N) :	N/R
Evacs Number :	0
Cleanup :	Unknown
Admin Agency :	Long Beach Fire Department
Facility Address :	1300 Pier B St, Marine Petroleum Terminal., Long Beach
County :	Los Angeles County
Notified Date :	2005-08-30 13:40:14
Control Number :	05-5076
Substance 1 :	Hydraulic Oil
Quantity 1 :	1
Measure 1 :	N/R
Type 1 :	N/R
Pipeline 1 :	N/R
Vessel 1 (300 Tons) :	N/R
Substance 2 :	N/R
Quantity 2 :	N/R
Measure 2 :	N/R
Type 2 :	N/R
Pipeline 2 :	N/R
Vessel 2 (300 Tons) :	N/R
Substance 3 :	N/R
Quantity 3 :	N/R
Measure 3 :	N/R

Map Id: 327
Direction: S
Distance: 0.731 mi., 3858 ft.
Elevation: 9 ft.
Relative: Lower

Site Name : MARINE TERMINAL 2 | TESORO LOGISTICS MARINE TERMINAL 2 | TESORO MARINE TERMINAL 2
1300 PIER B ST | 1300 PIER B ST LONG BEACH MARINE TERMINAL 2 | 1300 W PIER B ST
LONG BEACH | Long Beach, CA

Database(s) : [AST - CA, CALEPA SITES - CA, CHMIRS - CA, CIWQS - CA, CIWQS 2 - CA, DOCKET, ECHO, EMI - CA, EPA FUELS, ERNS, FRS, HAZNET - CA, HIST AST - CA, HIST CHMIRS - CA, HIST PCS ENF, HIST UST - CA, HWG - CA, ICIS, INACTIVE PCS, MANIFEST EPA, NPDES - CA, PCS ENF, PCS FACILITY, RFR - CA, TRIS] ***(cont.)***

Envirosite ID: 348504
EPA ID: N/R

HIST CHMIRS - CA ***(cont.)***

Type 3 :	N/R
Pipeline 3 :	N/R
Vessel 3 (300 Tons) :	N/R
Description :	Per NRC Faxed report: The material released from a loading arm on the dock due to equipment failure. Remedial Actions, Spill response is underway. Contractor has been hired.
Contained :	Yes
Water? :	N/R
Water Way :	Long beach Harbor
Incident Date :	2005-08-30
Time :	N/R
Spill Site :	Ship/Harbor/Port
Site :	N/R
Cause :	N/R
Other Causes :	N/R
Injuries (Y/N) :	N/R
Injuries Number :	0
Fatal (Y/N) :	N/R
Fatal Number :	0
Evacs (Y/N) :	N/R
Evacs Number :	0
Cleanup :	Unknown
Admin Agency :	Long Beach Fire Department
Facility Address :	1300 Pier B Street, Long Beach, 90813
County :	Los Angeles County
Notified Date :	2007-10-12 21:42:00
Control Number :	07-6223
Substance 1 :	Gasoline
Quantity 1 :	22
Measure 1 :	Bbl.(s)
Type 1 :	PETROLEUM
Pipeline 1 :	N/R
Vessel 1 (300 Tons) :	N/R
Substance 2 :	N/R
Quantity 2 :	N/R
Measure 2 :	N/R
Type 2 :	N/R
Pipeline 2 :	N/R
Vessel 2 (300 Tons) :	N/R

Map Id: 327
Direction: S
Distance: 0.731 mi., 3858 ft.
Elevation: 9 ft.
Relative: Lower

Site Name : MARINE TERMINAL 2 | TESORO LOGISTICS MARINE TERMINAL 2 | TESORO MARINE TERMINAL 2
1300 PIER B ST | 1300 PIER B ST LONG BEACH MARINE TERMINAL 2 | 1300 W PIER B ST
LONG BEACH | Long Beach, CA

Database(s) : [AST - CA, CALEPA SITES - CA, CHMIRS - CA, CIWQS - CA, CIWQS 2 - CA, DOCKET, ECHO, EMI - CA, EPA FUELS, ERNS, FRS, HAZNET - CA, HIST AST - CA, HIST CHMIRS - CA, HIST PCS ENF, HIST UST - CA, HWG - CA, ICIS, INACTIVE PCS, MANIFEST EPA, NPDES - CA, PCS ENF, PCS FACILITY, RFR - CA, TRIS] ***(cont.)***

Envirosite ID: 348504
EPA ID: N/R

HIST CHMIRS - CA ***(cont.)***

Substance 3 :	N/R
Quantity 3 :	N/R
Measure 3 :	N/R
Type 3 :	N/R
Pipeline 3 :	N/R
Vessel 3 (300 Tons) :	N/R
Description :	While pumping on a pipeline, a drain was opened that caused a spill that went into the containment area - which eventually overflowed. The release was completely recovered and mitigated. Caller states that they are back to normal operation.
Contained :	Yes
Water? :	No
Water Way :	N/R
Incident Date :	2007-10-12
Time :	330
Spill Site :	Ship/Harbor/Port
Site :	N/R
Cause :	N/R
Other Causes :	N/R
Injuries (Y/N) :	N/R
Injuries Number :	0
Fatal (Y/N) :	N/R
Fatal Number :	0
Evacs (Y/N) :	N/R
Evacs Number :	0
Cleanup :	Reporting Party
Admin Agency :	Long Beach Fire Department
Notified Date :	2010-12-20 09:22:00
Control Number :	10-7657
Substance 1 :	Trans Mix Oil
Quantity 1 :	3
Measure 1 :	Gal(s)
Type 1 :	PETROLEUM
Pipeline 1 :	N/R
Vessel 1 (300 Tons) :	N/R
Substance 2 :	N/R
Quantity 2 :	N/R
Measure 2 :	N/R
Type 2 :	N/R
Pipeline 2 :	N/R
Vessel 2 (300 Tons) :	N/R

Map Id: 327
Direction: S
Distance: 0.731 mi., 3858 ft.
Elevation: 9 ft.
Relative: Lower

Site Name : MARINE TERMINAL 2 | TESORO LOGISTICS MARINE TERMINAL 2 | TESORO MARINE TERMINAL 2
1300 PIER B ST | 1300 PIER B ST LONG BEACH MARINE TERMINAL 2 | 1300 W PIER B ST
LONG BEACH | Long Beach, CA

Database(s) : [AST - CA, CALEPA SITES - CA, CHMIRS - CA, CIWQS - CA, CIWQS 2 - CA, DOCKET, ECHO, EMI - CA, EPA FUELS, ERNS, FRS, HAZNET - CA, HIST AST - CA, HIST CHMIRS - CA, HIST PCS ENF, HIST UST - CA, HWG - CA, ICIS, INACTIVE PCS, MANIFEST EPA, NPDES - CA, PCS ENF, PCS FACILITY, RFR - CA, TRIS] ***(cont.)***

Envirosite ID: 348504
EPA ID: N/R

HIST CHMIRS - CA ***(cont.)***

Substance 3 :	N/R
Quantity 3 :	N/R
Measure 3 :	N/R
Type 3 :	N/R
Pipeline 3 :	N/R
Vessel 3 (300 Tons) :	N/R
Description :	Caller states that a sump pump has failed and sump pit has backed up into a secondary containment.
Contained :	Yes
Water? :	No
Water Way :	N/R
Incident Date :	2010-12-20
Time :	815
Spill Site :	Other
Site :	N/R
Cause :	Mechanical
Other Causes :	N/R
Injuries (Y/N) :	No
Injuries Number :	N/R
Fatal (Y/N) :	No
Fatal Number :	N/R
Evacs (Y/N) :	No
Evacs Number :	N/R
Cleanup :	Contractor
Admin Agency :	Long Beach Fire Department
Facility Address :	1300 Pier B Street, BP Marine Terminal Facility T2, Long Beach, 90813
County :	Los Angeles County
Notified Date :	2008-12-29 11:05:00
Control Number :	08-9210
Substance 1 :	Gas Oil
Quantity 1 :	21
Measure 1 :	Gal(s)
Type 1 :	PETROLEUM
Pipeline 1 :	N/R
Vessel 1 (300 Tons) :	N/R
Substance 2 :	N/R
Quantity 2 :	N/R
Measure 2 :	N/R
Type 2 :	N/R

Map Id: 327
Direction: S
Distance: 0.731 mi., 3858 ft.
Elevation: 9 ft.
Relative: Lower

Site Name : MARINE TERMINAL 2 | TESORO LOGISTICS MARINE TERMINAL 2 | TESORO MARINE TERMINAL 2
1300 PIER B ST | 1300 PIER B ST LONG BEACH MARINE TERMINAL 2 | 1300 W PIER B ST
LONG BEACH | Long Beach, CA

Database(s) : [AST - CA, CALEPA SITES - CA, CHMIRS - CA, CIWQS - CA, CIWQS 2 - CA, DOCKET, ECHO, EMI - CA, EPA FUELS, ERNS, FRS, HAZNET - CA, HIST AST - CA, HIST CHMIRS - CA, HIST PCS ENF, HIST UST - CA, HWG - CA, ICIS, INACTIVE PCS, MANIFEST EPA, NPDES - CA, PCS ENF, PCS FACILITY, RFR - CA, TRIS] ***(cont.)***

Envirosite ID: 348504
EPA ID: N/R

HIST CHMIRS - CA ***(cont.)***

Pipeline 2 :	N/R
Vessel 2 (300 Tons) :	N/R
Substance 3 :	N/R
Quantity 3 :	N/R
Measure 3 :	N/R
Type 3 :	N/R
Pipeline 3 :	N/R
Vessel 3 (300 Tons) :	N/R
Description :	Caller states an operator observed the expansion joint on Pump 21 failed causing the release of substance into secondary containment. The release was from a pump, not from a pipeline. All of the substance released has been cleaned up.
Contained :	Yes
Water? :	No
Water Way :	N/R
Incident Date :	2008-12-29
Time :	30
Spill Site :	Other
Site :	N/R
Cause :	N/R
Other Causes :	N/R
Injuries (Y/N) :	N/R
Injuries Number :	0
Fatal (Y/N) :	N/R
Fatal Number :	0
Evacs (Y/N) :	N/R
Evacs Number :	0
Cleanup :	ANCON Contractor
Admin Agency :	Long Beach Fire Department

HIST PCS ENF

Facility Name :	LONG BEACH MARINE TERMINAL 2
Facility Address :	1300 PIER B ST, LONG BEACH, CA 90813
Effective Date :	2010-01-10
Expiration Date :	2014-11-10
NPDES ID :	CA0000442
FRS Facility Site ID :	1031351
Primary Facility SIC Code :	5171
Primary Facility SIC Description :	Petroleum Bulk Stations & Terminals
Current Major/Minor Status :	Minor

Map Id: 327
Direction: S
Distance: 0.731 mi., 3858 ft.
Elevation: 9 ft.
Relative: Lower

Site Name : MARINE TERMINAL 2 | TESORO LOGISTICS MARINE TERMINAL 2 | TESORO MARINE TERMINAL 2
1300 PIER B ST | 1300 PIER B ST LONG BEACH MARINE TERMINAL 2 | 1300 W PIER B ST
LONG BEACH | Long Beach, CA

Database(s) : [AST - CA, CALEPA SITES - CA, CHMIRS - CA, CIWQS - CA, CIWQS 2 - CA, DOCKET, ECHO, EMI - CA, EPA FUELS, ERNS, FRS, HAZNET - CA, HIST AST - CA, HIST CHMIRS - CA, HIST PCS ENF, HIST UST - CA, HWG - CA, ICIS, INACTIVE PCS, MANIFEST EPA, NPDES - CA, PCS ENF, PCS FACILITY, RFR - CA, TRIS] ***(cont.)***

Envirosite ID: 348504
EPA ID: N/R

HIST PCS ENF ***(cont.)***

Facility Type Description :	Privately Owned Facility
Facility Non-Government Contact Name:	N/R
Facility Non-Gov Addresses :	LONG BEACH MARINE TERMINAL 2, 1300 PIER B STREET, LONG BEACH, CA 90813
Total Actual Average Flow (MGD) :	N/R
Total App. Design Flow (MGD) :	1.5
Pretreat Program Required Indicator :	N/R
State Water Body :	N/R
State Water Body Name :	LONG BEACH INNER HARBOR
Tribal Land Code :	N/R
Tribal Land Name :	N/R
Contact Office Telephone Number :	N/R
Permit Non-Gov Addresses :	1300 Pier B St
Permit Non-Government Contact Name :	N/R
Permit Type Description :	NPDES Individual Permit
Last Date in Agency List :	2015-01-15

HIST UST - CA

Facility Name :	MARINE TERMINAL 2
Facility Address :	LONG BEACH, 90813
County :	Los Angeles
PDF Link :	Click here for hyperlink provided by the agency.

HWG - CA

Facility Name :	SITACAMILLA IMO # 8615552
Facility Address :	1300 PIER B AVE, LONG BEACH, CA 90813
County :	LOS ANGELES
EPA ID :	CAC001447488
Status :	Inactive
Category :	STATE
Type :	TEMPORARY
Facility Type :	N/R
Mailing Address :	2951 MARINA BAY DR STE 130-331, LEAGUE CITY, TX 775730000
Owner Name :	NORWEGIAN MARINE SERVICE
Owner Address :	2951 MARINA BAY DR STE 130-331, LEAGUE CITY, TX 775730000
Operator Name :	DALE STREETER/FOSS
Operator Address :	PIER D BERTH 47, LONG BEACH, CA 908020000
Latitude :	33.777801
Longitude :	-118.210246

Map Id: 327
Direction: S
Distance: 0.731 mi., 3858 ft.
Elevation: 9 ft.
Relative: Lower

Site Name : MARINE TERMINAL 2 | TESORO LOGISTICS MARINE TERMINAL 2 | TESORO MARINE TERMINAL 2
1300 PIER B ST | 1300 PIER B ST LONG BEACH MARINE TERMINAL 2 | 1300 W PIER B ST
LONG BEACH | Long Beach, CA

Database(s) : [AST - CA, CALEPA SITES - CA, CHMIRS - CA, CIWQS - CA, CIWQS 2 - CA, DOCKET, ECHO, EMI - CA, EPA FUELS, ERNS, FRS, HAZNET - CA, HIST AST - CA, HIST CHMIRS - CA, HIST PCS ENF, HIST UST - CA, HWG - CA, ICIS, INACTIVE PCS, MANIFEST EPA, NPDES - CA, PCS ENF, PCS FACILITY, RFR - CA, TRIS] ***(cont.)***

Envirosite ID: 348504
EPA ID: N/R

HWG - CA ***(cont.)***

Facility Name :	TAME VENUS C/O ROBIN MARITAME AGNCY
Facility Address :	1300 PIER B AVE, LONG BEACH, CA 90813
County :	LOS ANGELES
EPA ID :	CAC002292625
Status :	Inactive
Category :	STATE
Type :	TEMPORARY
Facility Type :	N/R
Mailing Address :	302 W 5TH ST_STE100B, SAN PEDRO, CA 907310000
Owner Name :	ROBIN MARITAME AGNCY
Owner Address :	302 W 5TH ST_STE100B, SAN PEDRO, CA 907310000
Operator Name :	JOE HURST
Operator Address :	302 W 5TH ST_STE100B, SAN PEDRO, CA 907310000
Latitude :	33.777801
Longitude :	-118.210246

ICIS

Facility Name :	MARINE TERMINAL 2
Facility Address :	1300 PIER B, LONG BEACH, CA 90813

Site Details

NPDES ID :	CAC370064
ICIS Facility Interest ID :	3600933650
Facility UIN :	110065563269
Facility Type Code :	Privately Owned Facility
Impaired Waters :	N/R
Latitude :	33.777871
Longitude :	-118.210479
Last Date in Agency List :	2021-08-17

Facility NAICS

NAICS Code :	N/R
NAICS Description :	N/R

Map Id: 327
Direction: S
Distance: 0.731 mi., 3858 ft.
Elevation: 9 ft.
Relative: Lower

Site Name : MARINE TERMINAL 2 | TESORO LOGISTICS MARINE TERMINAL 2 | TESORO MARINE TERMINAL 2
1300 PIER B ST | 1300 PIER B ST LONG BEACH MARINE TERMINAL 2 | 1300 W PIER B ST
LONG BEACH | Long Beach, CA

Database(s) : [AST - CA, CALEPA SITES - CA, CHMIRS - CA, CIWQS - CA, CIWQS 2 - CA, DOCKET, ECHO, EMI - CA, EPA FUELS, ERNS, FRS, HAZNET - CA, HIST AST - CA, HIST CHMIRS - CA, HIST PCS ENF, HIST UST - CA, HWG - CA, ICIS, INACTIVE PCS, MANIFEST EPA, NPDES - CA, PCS ENF, PCS FACILITY, RFR - CA, TRIS] ***(cont.)***

Envirosite ID: 348504
EPA ID: N/R

ICIS ***(cont.)***

Facility SIC
SIC Code : 5171
SIC Description : Petroleum Bulk Stations & Terminals

Facility Name : TESORO LOGISTICS MARINE TERMINAL 2
Facility Address : 1300 PIER B ST LONG BEACH MARINE TERMINAL 2, LONG BEACH, CA 90813

Site Details
NPDES ID : CA0000442
ICIS Facility Interest ID : 1200003059
Facility UIN : 110000476510
Facility Type Code : Privately Owned Facility
Impaired Waters : N/R
Latitude : 33.777472
Longitude : -118.208722
Last Date in Agency List : 2021-08-17

Facility NAICS
NAICS Code : N/R
NAICS Description : N/R

Facility SIC
SIC Code : 5171
SIC Description : Petroleum Bulk Stations & Terminals

SIC Code : 2999
SIC Description : Petroleum And Coal Products

INACTIVE PCS

Issue Date : 2015-10-08
Original Issue Date : 2004-08-05
Effective Date : 2015-12-01
Expiration Date : 2020-11-30
Retirement Date : N/R

Map Id: 327
Direction: S
Distance: 0.731 mi., 3858 ft.
Elevation: 9 ft.
Relative: Lower

Site Name : MARINE TERMINAL 2 | TESORO LOGISTICS MARINE TERMINAL 2 | TESORO MARINE TERMINAL 2
1300 PIER B ST | 1300 PIER B ST LONG BEACH MARINE TERMINAL 2 | 1300 W PIER B ST
LONG BEACH | Long Beach, CA

Database(s) : [AST - CA, CALEPA SITES - CA, CHMIRS - CA, CIWQS - CA, CIWQS 2 - CA, DOCKET, ECHO, EMI - CA, EPA FUELS, ERNS, FRS, HAZNET - CA, HIST AST - CA, HIST CHMIRS - CA, HIST PCS ENF, HIST UST - CA, HWG - CA, ICIS, INACTIVE PCS, MANIFEST EPA, NPDES - CA, PCS ENF, PCS FACILITY, RFR - CA, TRIS] ***(cont.)***

Envirosite ID: 348504
EPA ID: N/R

INACTIVE PCS ***(cont.)***

Termination Date :	N/R
Issuing Agency :	N/R
Agency Type :	State
Activity ID :	3600406633
External Permit Number :	CA0000442
Facility Type Indicator :	NON-POTW
Permit Type :	NPDES Individual Permit
Major Minor Status :	N
Permit Status :	Expired
Total Design Flow Number :	1.5
Actual Average Flow Number :	N/R
State Water Body :	N/R
State Water Body Name :	Long Beach Inner Harbor
Permit Name :	Tesoro Logistics Operations, LLC
Permit Comp Status :	N/R
RNC Tracking :	Y
Master External Permit Number :	N/R
TMDL Interface :	N/R
EDMR Authorization :	Y
Pretreatment Indicator :	N/R
Last Date in Agency List :	2021-08-19

MANIFEST EPA

Manifest Details

Details for this site have been truncated due to the large number of available details for this site within this dataset. For the complete details for this site, contact your Envirosite account representative for a complimentary site report containing all of the details available.

Manifest Number :	021161095JJK
Shipped Date :	2021-05-10
Updated Date :	2021-06-07
Received Date :	2021-05-10
Status :	Signed
Generator ID :	CAD075332882
Generator Name :	TESORO LOGISTIC OPERATIONS, LLC / ATT: ENVIRONMENTAL SPECIALISTS
Generator Address :	1300 PIER B STREET, LONG BEACH, CA 90813
Generator Mailing :	1300 PIER B STREET, LONG BEACH, CA 90813-0000
Generator Contact :	N/R
Destination ID :	CAD028409019
Destination Name :	CROSBY & OVERTON
Destination Mailing :	1630 W. 17TH STREET CA90813 CA037US 1630, LONG BEACH, CA 90813
Destination Address :	1630 W. 17TH STREET, LONG BEACH, CA 90813-0000

Map Id: 327
Direction: S
Distance: 0.731 mi., 3858 ft.
Elevation: 9 ft.
Relative: Lower

Site Name : MARINE TERMINAL 2 | TESORO LOGISTICS MARINE TERMINAL 2 | TESORO MARINE TERMINAL 2
1300 PIER B ST | 1300 PIER B ST LONG BEACH MARINE TERMINAL 2 | 1300 W PIER B ST
LONG BEACH | Long Beach, CA

Database(s) : [AST - CA, CALEPA SITES - CA, CHMIRS - CA, CIWQS - CA, CIWQS 2 - CA, DOCKET, ECHO, EMI - CA, EPA FUELS, ERNS, FRS, HAZNET - CA, HIST AST - CA, HIST CHMIRS - CA, HIST PCS ENF, HIST UST - CA, HWG - CA, ICIS, INACTIVE PCS, MANIFEST EPA, NPDES - CA, PCS ENF, PCS FACILITY, RFR - CA, TRIS] ***(cont.)***

Envirosite ID: 348504
EPA ID: N/R

MANIFEST EPA ***(cont.)***

Destination Contact :	N/R
Submission Type :	DataImage5Copy
Origin Type :	Web
Manifest Residue :	N
Rejection :	N
Last Date in Agency List :	2021-09-04

Waste Details

Waste Line Number :	1
Is DOT Hazardous :	N
DOT ID Number :	N/R
DOT Information :	N/R
Non Waste Description :	NON RCRA HAZARDOUS WASTE SOLID
Quantity :	600 Pounds
Quantity Tons, Acute, Non-Acute :	0.3, 0, 0.3
Quantity Kg, Acute, Non-Acute :	0, 272.109
Management Method :	H141 - STORAGE, BULKING AND/OR TRANSFER OFF SITE
Is EPA Waste :	N
Federal Code :	N/R
State Code :	CA - 352

Manifest Details

Manifest Number :	021161100JJK
Shipped Date :	2021-04-01
Updated Date :	2021-04-27
Received Date :	2021-04-01
Status :	Signed
Generator ID :	CAD075332882
Generator Name :	TESORO LOGISTIC OPERATIONS LLC / ATT: ENVIRONMENTAL SPECIALISTS
Generator Address :	1300 PIER B STREET, LONG BEACH, CA 90813
Generator Mailing :	1300 PIER B STREET, LONG BEACH, CA 90813-0000
Generator Contact :	N/R
Destination ID :	CAD028409019
Destination Name :	CROSBY & OVERTON
Destination Mailing :	1630 W. 17TH STREET CA90813 CA037US 1630, LONG BEACH, CA 90813
Destination Address :	1630 W. 17TH STREET, LONG BEACH, CA 90813-0000
Destination Contact :	N/R
Submission Type :	DataImage5Copy
Origin Type :	Web
Manifest Residue :	N
Rejection :	N

Map Id: 327
Direction: S
Distance: 0.731 mi., 3858 ft.
Elevation: 9 ft.
Relative: Lower

Site Name : MARINE TERMINAL 2 | TESORO LOGISTICS MARINE TERMINAL 2 | TESORO MARINE TERMINAL 2
1300 PIER B ST | 1300 PIER B ST LONG BEACH MARINE TERMINAL 2 | 1300 W PIER B ST
LONG BEACH | Long Beach, CA

Database(s) : [AST - CA, CALEPA SITES - CA, CHMIRS - CA, CIWQS - CA, CIWQS 2 - CA, DOCKET, ECHO, EMI - CA, EPA FUELS, ERNS, FRS, HAZNET - CA, HIST AST - CA, HIST CHMIRS - CA, HIST PCS ENF, HIST UST - CA, HWG - CA, ICIS, INACTIVE PCS, MANIFEST EPA, NPDES - CA, PCS ENF, PCS FACILITY, RFR - CA, TRIS] ***(cont.)***

Envirosite ID: 348504
EPA ID: N/R

MANIFEST EPA ***(cont.)***

Last Date in Agency List : 2021-09-04

Waste Details

Waste Line Number :	1
Is DOT Hazardous :	N
DOT ID Number :	N/R
DOT Information :	N/R
Non Waste Description :	NON RCRA HAZARDOUS WASTE SOLID
Quantity :	200 Pounds
Quantity Tons, Acute, Non-Acute :	0.1, 0, 0.1
Quantity Kg, Acute, Non-Acute :	0, 90.703
Management Method :	H141 - STORAGE, BULKING AND/OR TRANSFER OFF SITE
Is EPA Waste :	N
Federal Code :	N/R
State Code :	CA - 352

Manifest Details

Manifest Number :	021161098JJK
Shipped Date :	2021-03-22
Updated Date :	2021-04-12
Received Date :	2021-03-23
Status :	Signed
Generator ID :	CAD075332882
Generator Name :	Tesoro - Marine Terminal T-2
Generator Address :	1300 PIER B ST, LONG BEACH, CA 90813
Generator Mailing :	1300 PIER B ST, LONG BEACH, CA 90813
Generator Contact :	Tesoro - Marine Terminal T-2
Destination ID :	UTD981552177
Destination Name :	Clean Harbors Aragonite LLC
Destination Mailing :	PO Box 1339, Grantsville, UT 84029
Destination Address :	11600 North Aptus Road, Grantsville, UT 84029
Destination Contact :	N/R
Submission Type :	DataImage5Copy
Origin Type :	Service
Manifest Residue :	N
Rejection :	N
Last Date in Agency List :	2021-09-04

Map Id: 327
Direction: S
Distance: 0.731 mi., 3858 ft.
Elevation: 9 ft.
Relative: Lower

Site Name : MARINE TERMINAL 2 | TESORO LOGISTICS MARINE TERMINAL 2 | TESORO MARINE TERMINAL 2
1300 PIER B ST | 1300 PIER B ST LONG BEACH MARINE TERMINAL 2 | 1300 W PIER B ST
LONG BEACH | Long Beach, CA

Database(s) : [AST - CA, CALEPA SITES - CA, CHMIRS - CA, CIWQS - CA, CIWQS 2 - CA, DOCKET, ECHO, EMI - CA, EPA FUELS, ERNS, FRS, HAZNET - CA, HIST AST - CA, HIST CHMIRS - CA, HIST PCS ENF, HIST UST - CA, HWG - CA, ICIS, INACTIVE PCS, MANIFEST EPA, NPDES - CA, PCS ENF, PCS FACILITY, RFR - CA, TRIS] ***(cont.)***

Envirosite ID: 348504
EPA ID: N/R

MANIFEST EPA ***(cont.)***

Waste Details

Waste Line Number :	1
Is DOT Hazardous :	Y
DOT ID Number :	NA3077
DOT Information :	RQ, NA3077, HAZARDOUS WASTE, SOLID, N.O.S. (BENZENE), 9, PG III (D018)
Non Waste Description :	N/R
Quantity :	8 Cubic Yards
Quantity Tons, Acute, Non-Acute :	6.72, 0, 6.72
Quantity Kg, Acute, Non-Acute :	0, 6095.2417
Management Method :	H040 - INCINERATION
Is EPA Waste :	Y
Federal Code :	D018
State Code :	CA - 491

Manifest Details

Manifest Number :	021161104JJK
Shipped Date :	2021-03-17
Updated Date :	2021-03-24
Received Date :	2021-03-17
Status :	Signed
Generator ID :	CAD075332882
Generator Name :	TESORO MARINE TERMINAL 2
Generator Address :	1300 PIER B STREET, LONG BEACH, CA 90813
Generator Mailing :	1300 PIER B STREET, LONG BEACH, CA 90813
Generator Contact :	N/R
Destination ID :	NVT330010000
Destination Name :	US ECOLOGY NEVADA, INC.
Destination Mailing :	HWY 95 11 MILES S. OF BEATTY, BEATTY, NV 89003
Destination Address :	HWY 95 11 MILES S. OF BEATTY, BEATTY, NV 89003
Destination Contact :	N/R
Submission Type :	DataImage5Copy
Origin Type :	Service
Manifest Residue :	N
Rejection :	N
Last Date in Agency List :	2021-09-04

Waste Details

Waste Line Number :	1
Is DOT Hazardous :	N
DOT ID Number :	N/R

Map Id: 327
Direction: S
Distance: 0.731 mi., 3858 ft.
Elevation: 9 ft.
Relative: Lower

Site Name : MARINE TERMINAL 2 | TESORO LOGISTICS MARINE TERMINAL 2 | TESORO MARINE TERMINAL 2
1300 PIER B ST | 1300 PIER B ST LONG BEACH MARINE TERMINAL 2 | 1300 W PIER B ST
LONG BEACH | Long Beach, CA

Database(s) : [AST - CA, CALEPA SITES - CA, CHMIRS - CA, CIWQS - CA, CIWQS 2 - CA, DOCKET, ECHO, EMI - CA, EPA FUELS, ERNS, FRS, HAZNET - CA, HIST AST - CA, HIST CHMIRS - CA, HIST PCS ENF, HIST UST - CA, HWG - CA, ICIS, INACTIVE PCS, MANIFEST EPA, NPDES - CA, PCS ENF, PCS FACILITY, RFR - CA, TRIS] ***(cont.)***

Envirosite ID: 348504
EPA ID: N/R

MANIFEST EPA ***(cont.)***

DOT Information :	N/R
Non Waste Description :	CRUDE OIL DEBRIS (NON RCRA)
Quantity :	40 Cubic Yards
Quantity Tons, Acute, Non-Acute :	33.6, 0, 33.6
Quantity Kg, Acute, Non-Acute :	0, 30476.207
Management Method :	H132 - LANDFILL (WITH PRIOR TREATMENT AND/OR STABILIZATION)
Is EPA Waste :	N
Federal Code :	N/R
State Code :	CA - 352

Manifest Details

Manifest Number :	021161090JJK
Shipped Date :	2021-03-04
Updated Date :	2021-03-12
Received Date :	2021-03-04
Status :	Signed
Generator ID :	CAD075332882
Generator Name :	TESORO MARINE TERMINAL 2
Generator Address :	1300 PIER B STREET, LONG BEACH, CA 90813
Generator Mailing :	1300 PIER B STREET, LONG BEACH, CA 90813
Generator Contact :	N/R
Destination ID :	NVT330010000
Destination Name :	US ECOLOGY NEVADA, INC.
Destination Mailing :	HWY 95 11 MILES S. OF BEATTY, BEATTY, NV 89003
Destination Address :	HWY 95 11 MILES S. OF BEATTY, BEATTY, NV 89003
Destination Contact :	N/R
Submission Type :	DataImage5Copy
Origin Type :	Service
Manifest Residue :	N
Rejection :	N
Last Date in Agency List :	2021-09-04

Waste Details

Waste Line Number :	1
Is DOT Hazardous :	N
DOT ID Number :	N/R
DOT Information :	N/R
Non Waste Description :	SANDBLAST GRIT SPENT (NON RCRA)
Quantity :	16 Cubic Yards
Quantity Tons, Acute, Non-Acute :	13.44, 0, 13.44
Quantity Kg, Acute, Non-Acute :	0, 12190.483

Map Id: 327
Direction: S
Distance: 0.731 mi., 3858 ft.
Elevation: 9 ft.
Relative: Lower

Site Name : MARINE TERMINAL 2 | TESORO LOGISTICS MARINE TERMINAL 2 | TESORO MARINE TERMINAL 2
1300 PIER B ST | 1300 PIER B ST LONG BEACH MARINE TERMINAL 2 | 1300 W PIER B ST
LONG BEACH | Long Beach, CA

Database(s) : [AST - CA, CALEPA SITES - CA, CHMIRS - CA, CIWQS - CA, CIWQS 2 - CA, DOCKET, ECHO, EMI - CA, EPA FUELS, ERNS, FRS, HAZNET - CA, HIST AST - CA, HIST CHMIRS - CA, HIST PCS ENF, HIST UST - CA, HWG - CA, ICIS, INACTIVE PCS, MANIFEST EPA, NPDES - CA, PCS ENF, PCS FACILITY, RFR - CA, TRIS] ***(cont.)***

Envirosite ID: 348504
EPA ID: N/R

MANIFEST EPA ***(cont.)***

Management Method :	H039 - OTHER RECOVERY OR RECLAMATION FOR REUSE
Is EPA Waste :	N
Federal Code :	N/R
State Code :	CA - 181

NPDES - CA

Facility Name :	Marine Terminal 2
Facility Address :	1300 Pier B Street, Long Beach, 90813
County :	Los Angeles
Effective Date :	2009-10-22
Adoption Date :	N/R
Expiration Date :	2024-07-09
Termination Date :	N/R
Order Number :	R4-2019-0052
NPDES Number :	CAG674001
WDID :	4B199400002
RM Status :	Active
Reg Meas ID :	370064
Reg Meas Type :	Enrollee - NPDES
Program :	NPDES Non-Municipal and Non-Process Wastewater
Facility Place ID :	238553
Region Code :	4
Discharger ID :	544113
Discharger :	Andeavor Logistics
Discharger Address :	1300 Pier B Street, Long Beach, CA 90813
Last Date in Agency List :	2021-09-03
Effective Date :	2015-12-01
Adoption Date :	2015-10-08
Expiration Date :	2020-11-30
Termination Date :	N/R
Order Number :	R4-2015-0200
NPDES Number :	CA0000442
WDID :	4B192010018
RM Status :	Active
Reg Meas ID :	396218
Reg Meas Type :	NPDES Permits
Program :	NPDES Non-Municipal and Non-Process Wastewater
Facility Place ID :	238553
Region Code :	4
Discharger ID :	544113

Map Id: 327
Direction: S
Distance: 0.731 mi., 3858 ft.
Elevation: 9 ft.
Relative: Lower

Site Name : MARINE TERMINAL 2 | TESORO LOGISTICS MARINE TERMINAL 2 | TESORO MARINE TERMINAL 2
1300 PIER B ST | 1300 PIER B ST LONG BEACH MARINE TERMINAL 2 | 1300 W PIER B ST
LONG BEACH | Long Beach, CA

Database(s) : [AST - CA, CALEPA SITES - CA, CHMIRS - CA, CIWQS - CA, CIWQS 2 - CA, DOCKET, ECHO, EMI - CA, EPA FUELS, ERNS, FRS, HAZNET - CA, HIST AST - CA, HIST CHMIRS - CA, HIST PCS ENF, HIST UST - CA, HWG - CA, ICIS, INACTIVE PCS, MANIFEST EPA, NPDES - CA, PCS ENF, PCS FACILITY, RFR - CA, TRIS] ***(cont.)***

Envirosite ID: 348504
EPA ID: N/R

NPDES - CA ***(cont.)***

Discharger :	Andeavor Logistics
Discharger Address :	1300 Pier B Street, Long Beach, CA 90813
Last Date in Agency List :	2021-09-03

PCS ENF

Site Details

NPDES ID :	CA0000442
Last Date in Agency List :	2021-08-17

Formal Enforcement Actions

Settlement Entered Date :	N/R
ENF Identifier :	N/R
Activity ID :	N/R
Activity Type :	N/R
ENF Type :	N/R
Agency :	N/R
Fed Penalty Assessed Amount :	N/R
State Local Penalty Amount :	N/R

Informal Enforcement Actions

Achieved Date :	07/13/2000
Registry ID :	110000476510
ENF Identifier :	CA-N00002686
Activity ID :	1200081703
Activity Type :	Administrative - Informal
ENF Type :	Phone Call/ EMAIL
Agency :	State

PCS FACILITY

Issue Date :	2009-10-22
Original Issue Date :	2009-10-22
Effective Date :	2009-10-22
Expiration Date :	2014-06-04
Retirement Date :	N/R
Termination Date :	N/R
Issuing Agency :	CA Waterboards
Agency Type :	State
Activity ID :	3601538290
External Permit Number :	N/R

Map Id: 327
Direction: S
Distance: 0.731 mi., 3858 ft.
Elevation: 9 ft.
Relative: Lower

Site Name : MARINE TERMINAL 2 | TESORO LOGISTICS MARINE TERMINAL 2 | TESORO MARINE TERMINAL 2
1300 PIER B ST | 1300 PIER B ST LONG BEACH MARINE TERMINAL 2 | 1300 W PIER B ST
LONG BEACH | Long Beach, CA

Database(s) : [AST - CA, CALEPA SITES - CA, CHMIRS - CA, CIWQS - CA, CIWQS 2 - CA, DOCKET, ECHO, EMI - CA, EPA FUELS, ERNS, FRS, HAZNET - CA, HIST AST - CA, HIST CHMIRS - CA, HIST PCS ENF, HIST UST - CA, HWG - CA, ICIS, INACTIVE PCS, MANIFEST EPA, NPDES - CA, PCS ENF, PCS FACILITY, RFR - CA, TRIS] ***(cont.)***

Envirosite ID: 348504
EPA ID: N/R

PCS FACILITY ***(cont.)***

Facility Type Indicator :	NON-POTW
Permit Type :	General Permit Covered Facility-NPDES)
Major Minor Status :	N
Permit Status :	Administratively Continued
Total Design Flow Number :	1
Actual Average Flow Number :	N/R
State Water Body :	N/R
State Water Body Name :	N/R
Permit Name :	Andeavor Logistics
Permit Comp Status :	Y
RNC Tracking :	Y
Master External Permit Number :	CAG674001
TMDL Interface :	N/R
EDMR Authorization :	N
Pretreatment Indicator :	N/R
Last Date in Agency List :	2021-08-19

Issue Date :	2009-12-10
Original Issue Date :	2004-08-05
Effective Date :	2010-01-10
Expiration Date :	2014-11-10
Retirement Date :	2015-11-30
Termination Date :	N/R
Issuing Agency :	N/R
Agency Type :	State
Activity ID :	1800067210
External Permit Number :	N/R
Facility Type Indicator :	NON-POTW
Permit Type :	NPDES Individual Permit
Major Minor Status :	N
Permit Status :	Administratively Continued
Total Design Flow Number :	1.5
Actual Average Flow Number :	N/R
State Water Body :	N/R
State Water Body Name :	LONG BEACH INNER HARBOR
Permit Name :	BP Pipelines (North America) Inc.
Permit Comp Status :	N/R
RNC Tracking :	Y
Master External Permit Number :	N/R
TMDL Interface :	N/R
EDMR Authorization :	N
Pretreatment Indicator :	N/R
Last Date in Agency List :	2021-08-19

Map Id: 327
Direction: S
Distance: 0.731 mi., 3858 ft.
Elevation: 9 ft.
Relative: Lower

Site Name : MARINE TERMINAL 2 | TESORO LOGISTICS MARINE TERMINAL 2 | TESORO MARINE TERMINAL 2
1300 PIER B ST | 1300 PIER B ST LONG BEACH MARINE TERMINAL 2 | 1300 W PIER B ST
LONG BEACH | Long Beach, CA

Database(s) : [AST - CA, CALEPA SITES - CA, CHMIRS - CA, CIWQS - CA, CIWQS 2 - CA, DOCKET, ECHO, EMI - CA, EPA FUELS, ERNS, FRS, HAZNET - CA, HIST AST - CA, HIST CHMIRS - CA, HIST PCS ENF, HIST UST - CA, HWG - CA, ICIS, INACTIVE PCS, MANIFEST EPA, NPDES - CA, PCS ENF, PCS FACILITY, RFR - CA, TRIS] ***(cont.)***

Envirosite ID: 348504
EPA ID: N/R

PCS FACILITY ***(cont.)***

Issue Date :	2004-08-05
Original Issue Date :	2004-08-05
Effective Date :	2004-08-05
Expiration Date :	2009-07-10
Retirement Date :	2010-01-09
Termination Date :	N/R
Issuing Agency :	N/R
Agency Type :	State
Activity ID :	1200014691
External Permit Number :	N/R
Facility Type Indicator :	NON-POTW
Permit Type :	NPDES Individual Permit
Major Minor Status :	N
Permit Status :	Administratively Continued
Total Design Flow Number :	N/R
Actual Average Flow Number :	2.069
State Water Body :	N/R
State Water Body Name :	LONG BEACH INNER HARBOR
Permit Name :	BP WEST COAST PRODUCTS LLC
Permit Comp Status :	Y
RNC Tracking :	Y
Master External Permit Number :	N/R
TMDL Interface :	N/R
EDMR Authorization :	N
Pretreatment Indicator :	N/R
Last Date in Agency List :	2021-08-19

RFR - CA

Facility Name :	Marine Terminal 2
Facility Address :	1300 Pier B Street, Long Beach, CA 90813
County :	Los Angeles
Effective Date :	2015-12-01
Adoption Date :	2015-10-08
Termination Date :	N/R
Expiration/Review Date :	2020-11-30
NPDES Number :	CA0000442
Order Number :	R4-2015-0200
WDID :	4B192010018
SIC/NAICS :	5171
Program :	NPDNONMUNIPRCS
Regulatory Measure Status :	Active
Regulatory Measure Type :	NPDES Permit

Map Id: 327
Direction: S
Distance: 0.731 mi., 3858 ft.
Elevation: 9 ft.
Relative: Lower

Site Name : MARINE TERMINAL 2 | TESORO LOGISTICS MARINE TERMINAL 2 | TESORO MARINE TERMINAL 2
1300 PIER B ST | 1300 PIER B ST LONG BEACH MARINE TERMINAL 2 | 1300 W PIER B ST
LONG BEACH | Long Beach, CA

Database(s) : [AST - CA, CALEPA SITES - CA, CHMIRS - CA, CIWQS - CA, CIWQS 2 - CA, DOCKET, ECHO, EMI - CA, EPA FUELS, ERNS, FRS, HAZNET - CA, HIST AST - CA, HIST CHMIRS - CA, HIST PCS ENF, HIST UST - CA, HWG - CA, ICIS, INACTIVE PCS, MANIFEST EPA, NPDES - CA, PCS ENF, PCS FACILITY, RFR - CA, TRIS] ***(cont.)***

Envirosite ID: 348504
EPA ID: N/R

RFR - CA ***(cont.)***

Place/Project Type :	Tank Farm
Region :	4
Design Flow :	1.5
Major/Minor :	Minor
Complexity :	C
TTWQ :	3
Number of Enforcement Actions within Five Years:	N/R
Number of Violations within Five Years:	N/R
Agency :	Andeavor Logistics
Agency Address :	1300 Pier B Street, Long Beach, CA 90813
Latitude :	33.777871
Longitude :	-118.210479
Last Date in Agency List :	2021-07-24

TRIS

Facility Name :	TESORO MARINE TERMINAL 2
Facility Address :	1300 PIER B ST, LONG BEACH, CA 90813
County :	LOS ANGELES

Facility Details

TRIF ID :	90813RCPRD1300P
Federal Facility Flag :	NO
Public Contact Name :	DONNA DIROCCO
Public Contact Email :	DMDIROCCO@MARATHONPETROLEUM.COM
Public Contact Phone :	5624992202
Public Contact Phone Ext :	N/R
Parent Company Name :	MARATHON PETROLEUM CORP
Parent Company DB NR :	968393996
Primary NAICS :	424710 - Petroleum Bulk Stations and Terminals
NAICS 2 :	N/R
NAICS 3 :	N/R
NAICS 4 :	N/R
NAICS 5 :	N/R
NAICS 6 :	N/R
Agency Hyperlink :	Click here for hyperlink provided by the agency.
Last Date in Agency List :	2021-08-16

Map Id: 327
Direction: S
Distance: 0.731 mi., 3858 ft.
Elevation: 9 ft.
Relative: Lower

Site Name : MARINE TERMINAL 2 | TESORO LOGISTICS MARINE TERMINAL 2 | TESORO MARINE TERMINAL 2
1300 PIER B ST | 1300 PIER B ST LONG BEACH MARINE TERMINAL 2 | 1300 W PIER B ST
LONG BEACH | Long Beach, CA

Database(s) : [AST - CA, CALEPA SITES - CA, CHMIRS - CA, CIWQS - CA, CIWQS 2 - CA, DOCKET, ECHO, EMI - CA, EPA FUELS, ERNS, FRS, HAZNET - CA, HIST AST - CA, HIST CHMIRS - CA, HIST PCS ENF, HIST UST - CA, HWG - CA, ICIS, INACTIVE PCS, MANIFEST EPA, NPDES - CA, PCS ENF, PCS FACILITY, RFR - CA, TRIS] ***(cont.)***

Envirosite ID: 348504
EPA ID: N/R

TRIS ***(cont.)***

Reported Chemical Information

Reporting Year :	2019
Document Control Number :	1319218306280
CAS Number :	0000191242
Chemical Name :	Benzo[g,h,i]perylene
Unit of Measure :	Pounds
Maximum Amount Onsite :	03

Reporting Year :	2019
Document Control Number :	1319218306379
CAS Number :	0000108883
Chemical Name :	Toluene
Unit of Measure :	Pounds
Maximum Amount Onsite :	07

Reporting Year :	2019
Document Control Number :	1319218306304
CAS Number :	0000110827
Chemical Name :	Cyclohexane
Unit of Measure :	Pounds
Maximum Amount Onsite :	06

Reporting Year :	2019
Document Control Number :	1319218306355
CAS Number :	0000091203
Chemical Name :	Naphthalene
Unit of Measure :	Pounds
Maximum Amount Onsite :	06

Reporting Year :	2019
Document Control Number :	1319218306367
CAS Number :	N590
Chemical Name :	Polycyclic aromatic compounds
Unit of Measure :	Pounds
Maximum Amount Onsite :	04

Reporting Year :	2019
Document Control Number :	1319218306330
CAS Number :	N458
Chemical Name :	Mercury compounds

Map Id: 327
Direction: S
Distance: 0.731 mi., 3858 ft.
Elevation: 9 ft.
Relative: Lower

Site Name : MARINE TERMINAL 2 | TESORO LOGISTICS MARINE TERMINAL 2 | TESORO MARINE TERMINAL 2
1300 PIER B ST | 1300 PIER B ST LONG BEACH MARINE TERMINAL 2 | 1300 W PIER B ST
LONG BEACH | Long Beach, CA

Database(s) : [AST - CA, CALEPA SITES - CA, CHMIRS - CA, CIWQS - CA, CIWQS 2 - CA, DOCKET, ECHO, EMI - CA, EPA FUELS, ERNS, FRS, HAZNET - CA, HIST AST - CA, HIST CHMIRS - CA, HIST PCS ENF, HIST UST - CA, HWG - CA, ICIS, INACTIVE PCS, MANIFEST EPA, NPDES - CA, PCS ENF, PCS FACILITY, RFR - CA, TRIS] ***(cont.)***

Envirosite ID: 348504
EPA ID: N/R

TRIS ***(cont.)***

Unit of Measure : Pounds
Maximum Amount Onsite : 01

Reporting Year : 2019
Document Control Number : 1319218306266
CAS Number : 0000095636
Chemical Name : 1,2,4-Trimethylbenzene
Unit of Measure : Pounds
Maximum Amount Onsite : 06

Reporting Year : 2019
Document Control Number : 1319218306292
CAS Number : 0000098828
Chemical Name : Cumene
Unit of Measure : Pounds
Maximum Amount Onsite : 05

Reporting Year : 2019
Document Control Number : 1319218306381
CAS Number : 0001330207
Chemical Name : Xylene (mixed isomers)
Unit of Measure : Pounds
Maximum Amount Onsite : 07

Reporting Year : 2019
Document Control Number : 1319218306278
CAS Number : 0000071432
Chemical Name : Benzene
Unit of Measure : Pounds
Maximum Amount Onsite : 06

Reporting Year : 2019
Document Control Number : 1319218306342
CAS Number : 0000110543
Chemical Name : n-Hexane
Unit of Measure : Pounds
Maximum Amount Onsite : 07

Map Id: 327
Direction: S
Distance: 0.731 mi., 3858 ft.
Elevation: 9 ft.
Relative: Lower

Site Name : MARINE TERMINAL 2 | TESORO LOGISTICS MARINE TERMINAL 2 | TESORO MARINE TERMINAL 2
1300 PIER B ST | 1300 PIER B ST LONG BEACH MARINE TERMINAL 2 | 1300 W PIER B ST
LONG BEACH | Long Beach, CA

Database(s) : [AST - CA, CALEPA SITES - CA, CHMIRS - CA, CIWQS - CA, CIWQS 2 - CA, DOCKET, ECHO, EMI - CA, EPA FUELS, ERNS, FRS, HAZNET - CA, HIST AST - CA, HIST CHMIRS - CA, HIST PCS ENF, HIST UST - CA, HWG - CA, ICIS, INACTIVE PCS, MANIFEST EPA, NPDES - CA, PCS ENF, PCS FACILITY, RFR - CA, TRIS] ***(cont.)***

Envirosite ID: 348504
EPA ID: N/R

TRIS ***(cont.)***

Reporting Year :	2019
Document Control Number :	1319218306328
CAS Number :	N420
Chemical Name :	Lead compounds
Unit of Measure :	Pounds
Maximum Amount Onsite :	02

Reporting Year :	2019
Document Control Number :	1319218306316
CAS Number :	0000100414
Chemical Name :	Ethylbenzene
Unit of Measure :	Pounds
Maximum Amount Onsite :	06

Onsite Release Summary

Total Fugitive Air Emissions :	0
Total Stack Air Emissions :	0
Total Air Emissions :	0
Total Number of Receiving Streams :	0
Total Surface Water Discharge :	0
Total Underground Injection Onsite to Class I Wells - Pounds:	0
Total Underground Injection Onsite to Class II-V Wells - Pounds:	0
Total Underground Injection :	0
Total RCRA Subtitle C Landfills :	0
Total Other On-Site Land Releases :	0
Total Land Treatment :	0
Total Surface Impoundments :	N/R
Total Other Disposal :	0
Total On-Site Land Releases :	0

Total Fugitive Air Emissions :	0
Total Stack Air Emissions :	0
Total Air Emissions :	0
Total Number of Receiving Streams :	1
Total Surface Water Discharge :	0
Total Underground Injection Onsite to Class I Wells - Pounds:	0
Total Underground Injection Onsite to Class II-V Wells - Pounds:	0

Map Id: 327
Direction: S
Distance: 0.731 mi., 3858 ft.
Elevation: 9 ft.
Relative: Lower

Site Name : MARINE TERMINAL 2 | TESORO LOGISTICS MARINE TERMINAL 2 | TESORO MARINE TERMINAL 2
1300 PIER B ST | 1300 PIER B ST LONG BEACH MARINE TERMINAL 2 | 1300 W PIER B ST
LONG BEACH | Long Beach, CA

Database(s) : [AST - CA, CALEPA SITES - CA, CHMIRS - CA, CIWQS - CA, CIWQS 2 - CA, DOCKET, ECHO, EMI - CA, EPA FUELS, ERNS, FRS, HAZNET - CA, HIST AST - CA, HIST CHMIRS - CA, HIST PCS ENF, HIST UST - CA, HWG - CA, ICIS, INACTIVE PCS, MANIFEST EPA, NPDES - CA, PCS ENF, PCS FACILITY, RFR - CA, TRIS] ***(cont.)***

Envirosite ID: 348504
EPA ID: N/R

TRIS ***(cont.)***

Total Underground Injection :	0
Total RCRA Subtitle C Landfills :	0
Total Other On-Site Land Releases :	0
Total Land Treatment :	0
Total Surface Impoundments :	N/R
Total Other Disposal :	0
Total On-Site Land Releases :	0

Total Fugitive Air Emissions :	2
Total Stack Air Emissions :	1
Total Air Emissions :	3
Total Number of Receiving Streams :	0
Total Surface Water Discharge :	0
Total Underground Injection Onsite to Class I Wells - Pounds:	0
Total Underground Injection Onsite to Class II-V Wells - Pounds:	0
Total Underground Injection :	0
Total RCRA Subtitle C Landfills :	0
Total Other On-Site Land Releases :	0
Total Land Treatment :	0
Total Surface Impoundments :	N/R
Total Other Disposal :	0
Total On-Site Land Releases :	0

Total Fugitive Air Emissions :	280
Total Stack Air Emissions :	150
Total Air Emissions :	430
Total Number of Receiving Streams :	1
Total Surface Water Discharge :	1
Total Underground Injection Onsite to Class I Wells - Pounds:	0
Total Underground Injection Onsite to Class II-V Wells - Pounds:	0
Total Underground Injection :	0
Total RCRA Subtitle C Landfills :	0
Total Other On-Site Land Releases :	0
Total Land Treatment :	0
Total Surface Impoundments :	N/R
Total Other Disposal :	0
Total On-Site Land Releases :	0

Map Id: 327
Direction: S
Distance: 0.731 mi., 3858 ft.
Elevation: 9 ft.
Relative: Lower

Site Name : MARINE TERMINAL 2 | TESORO LOGISTICS MARINE TERMINAL 2 | TESORO MARINE TERMINAL 2
1300 PIER B ST | 1300 PIER B ST LONG BEACH MARINE TERMINAL 2 | 1300 W PIER B ST
LONG BEACH | Long Beach, CA

Database(s) : [AST - CA, CALEPA SITES - CA, CHMIRS - CA, CIWQS - CA, CIWQS 2 - CA, DOCKET, ECHO, EMI - CA, EPA FUELS, ERNS, FRS, HAZNET - CA, HIST AST - CA, HIST CHMIRS - CA, HIST PCS ENF, HIST UST - CA, HWG - CA, ICIS, INACTIVE PCS, MANIFEST EPA, NPDES - CA, PCS ENF, PCS FACILITY, RFR - CA, TRIS] ***(cont.)***

Envirosite ID: 348504
EPA ID: N/R

TRIS ***(cont.)***

Total Fugitive Air Emissions :	38
Total Stack Air Emissions :	100
Total Air Emissions :	138
Total Number of Receiving Streams :	1
Total Surface Water Discharge :	0
Total Underground Injection Onsite to Class I Wells - Pounds:	0
Total Underground Injection Onsite to Class II-V Wells - Pounds:	0
Total Underground Injection :	0
Total RCRA Subtitle C Landfills :	0
Total Other On-Site Land Releases :	0
Total Land Treatment :	0
Total Surface Impoundments :	N/R
Total Other Disposal :	0
Total On-Site Land Releases :	0

Total Fugitive Air Emissions :	43
Total Stack Air Emissions :	66
Total Air Emissions :	109
Total Number of Receiving Streams :	1
Total Surface Water Discharge :	0
Total Underground Injection Onsite to Class I Wells - Pounds:	0
Total Underground Injection Onsite to Class II-V Wells - Pounds:	0
Total Underground Injection :	0
Total RCRA Subtitle C Landfills :	0
Total Other On-Site Land Releases :	0
Total Land Treatment :	0
Total Surface Impoundments :	N/R
Total Other Disposal :	0
Total On-Site Land Releases :	0

Total Fugitive Air Emissions :	53
Total Stack Air Emissions :	17
Total Air Emissions :	70
Total Number of Receiving Streams :	1
Total Surface Water Discharge :	0
Total Underground Injection Onsite to Class I Wells - Pounds:	0
Total Underground Injection Onsite to Class II-V Wells - Pounds:	0

Map Id: 327
Direction: S
Distance: 0.731 mi., 3858 ft.
Elevation: 9 ft.
Relative: Lower

Site Name : MARINE TERMINAL 2 | TESORO LOGISTICS MARINE TERMINAL 2 | TESORO MARINE TERMINAL 2
1300 PIER B ST | 1300 PIER B ST LONG BEACH MARINE TERMINAL 2 | 1300 W PIER B ST
LONG BEACH | Long Beach, CA

Database(s) : [AST - CA, CALEPA SITES - CA, CHMIRS - CA, CIWQS - CA, CIWQS 2 - CA, DOCKET, ECHO, EMI - CA, EPA FUELS, ERNS, FRS, HAZNET - CA, HIST AST - CA, HIST CHMIRS - CA, HIST PCS ENF, HIST UST - CA, HWG - CA, ICIS, INACTIVE PCS, MANIFEST EPA, NPDES - CA, PCS ENF, PCS FACILITY, RFR - CA, TRIS] ***(cont.)***

Envirosite ID: 348504
EPA ID: N/R

TRIS ***(cont.)***

Total Underground Injection :	0
Total RCRA Subtitle C Landfills :	0
Total Other On-Site Land Releases :	0
Total Land Treatment :	0
Total Surface Impoundments :	N/R
Total Other Disposal :	0
Total On-Site Land Releases :	0

Total Fugitive Air Emissions :	600
Total Stack Air Emissions :	67
Total Air Emissions :	667
Total Number of Receiving Streams :	1
Total Surface Water Discharge :	1
Total Underground Injection Onsite to Class I Wells - Pounds:	0
Total Underground Injection Onsite to Class II-V Wells - Pounds:	0
Total Underground Injection :	0
Total RCRA Subtitle C Landfills :	0
Total Other On-Site Land Releases :	0
Total Land Treatment :	0
Total Surface Impoundments :	N/R
Total Other Disposal :	0
Total On-Site Land Releases :	0

Total Fugitive Air Emissions :	61
Total Stack Air Emissions :	9
Total Air Emissions :	70
Total Number of Receiving Streams :	1
Total Surface Water Discharge :	0
Total Underground Injection Onsite to Class I Wells - Pounds:	0
Total Underground Injection Onsite to Class II-V Wells - Pounds:	0
Total Underground Injection :	0
Total RCRA Subtitle C Landfills :	0
Total Other On-Site Land Releases :	0
Total Land Treatment :	0
Total Surface Impoundments :	N/R
Total Other Disposal :	0
Total On-Site Land Releases :	0

Map Id: 327
Direction: S
Distance: 0.731 mi., 3858 ft.
Elevation: 9 ft.
Relative: Lower

Site Name : MARINE TERMINAL 2 | TESORO LOGISTICS MARINE TERMINAL 2 | TESORO MARINE TERMINAL 2
1300 PIER B ST | 1300 PIER B ST LONG BEACH MARINE TERMINAL 2 | 1300 W PIER B ST
LONG BEACH | Long Beach, CA

Database(s) : [AST - CA, CALEPA SITES - CA, CHMIRS - CA, CIWQS - CA, CIWQS 2 - CA, DOCKET, ECHO, EMI - CA, EPA FUELS, ERNS, FRS, HAZNET - CA, HIST AST - CA, HIST CHMIRS - CA, HIST PCS ENF, HIST UST - CA, HWG - CA, ICIS, INACTIVE PCS, MANIFEST EPA, NPDES - CA, PCS ENF, PCS FACILITY, RFR - CA, TRIS] ***(cont.)***

Envirosite ID: 348504
EPA ID: N/R

TRIS ***(cont.)***

Total Fugitive Air Emissions :	67
Total Stack Air Emissions :	270
Total Air Emissions :	337
Total Number of Receiving Streams :	1
Total Surface Water Discharge :	1
Total Underground Injection Onsite to Class I Wells - Pounds:	0
Total Underground Injection Onsite to Class II-V Wells - Pounds:	0
Total Underground Injection :	0
Total RCRA Subtitle C Landfills :	0
Total Other On-Site Land Releases :	0
Total Land Treatment :	0
Total Surface Impoundments :	N/R
Total Other Disposal :	0
Total On-Site Land Releases :	0

Total Fugitive Air Emissions :	9
Total Stack Air Emissions :	1
Total Air Emissions :	10
Total Number of Receiving Streams :	1
Total Surface Water Discharge :	0
Total Underground Injection Onsite to Class I Wells - Pounds:	0
Total Underground Injection Onsite to Class II-V Wells - Pounds:	0
Total Underground Injection :	0
Total RCRA Subtitle C Landfills :	0
Total Other On-Site Land Releases :	0
Total Land Treatment :	0
Total Surface Impoundments :	N/R
Total Other Disposal :	0
Total On-Site Land Releases :	0

Offsite Release Summary

Total Transferred Off-Site to Disposal:	0
Total Transferred Off-Site for Further Waste Management:	0
Total RCRA C Surface Impoundments :	0
Total Other Surface Impoundments :	0

Map Id: 327
Direction: S
Distance: 0.731 mi., 3858 ft.
Elevation: 9 ft.
Relative: Lower

Site Name : MARINE TERMINAL 2 | TESORO LOGISTICS MARINE TERMINAL 2 | TESORO MARINE TERMINAL 2
1300 PIER B ST | 1300 PIER B ST LONG BEACH MARINE TERMINAL 2 | 1300 W PIER B ST
LONG BEACH | Long Beach, CA

Database(s) : [AST - CA, CALEPA SITES - CA, CHMIRS - CA, CIWQS - CA, CIWQS 2 - CA, DOCKET, ECHO, EMI - CA, EPA FUELS, ERNS, FRS, HAZNET - CA, HIST AST - CA, HIST CHMIRS - CA, HIST PCS ENF, HIST UST - CA, HWG - CA, ICIS, INACTIVE PCS, MANIFEST EPA, NPDES - CA, PCS ENF, PCS FACILITY, RFR - CA, TRIS] ***(cont.)***

Envirosite ID: 348504
EPA ID: N/R

TRIS ***(cont.)***

Total Transferred Off-Site to Disposal:	13
Total Transferred Off-Site for Further Waste Management:	15
Total RCRA C Surface Impoundments :	0
Total Other Surface Impoundments :	0

Total Transferred Off-Site to Disposal:	171
Total Transferred Off-Site for Further Waste Management:	215
Total RCRA C Surface Impoundments :	0
Total Other Surface Impoundments :	0

Total Transferred Off-Site to Disposal:	28.6
Total Transferred Off-Site for Further Waste Management:	28.6
Total RCRA C Surface Impoundments :	0
Total Other Surface Impoundments :	0

Total Transferred Off-Site to Disposal:	288
Total Transferred Off-Site for Further Waste Management:	331
Total RCRA C Surface Impoundments :	0
Total Other Surface Impoundments :	0

Total Transferred Off-Site to Disposal:	4
Total Transferred Off-Site for Further Waste Management:	5
Total RCRA C Surface Impoundments :	0
Total Other Surface Impoundments :	0

Total Transferred Off-Site to Disposal:	47
Total Transferred Off-Site for Further Waste Management:	57
Total RCRA C Surface Impoundments :	0
Total Other Surface Impoundments :	0

Total Transferred Off-Site to Disposal:	56
Total Transferred Off-Site for Further Waste Management:	65

Map Id: 327
Direction: S
Distance: 0.731 mi., 3858 ft.
Elevation: 9 ft.
Relative: Lower

Site Name : MARINE TERMINAL 2 | TESORO LOGISTICS MARINE TERMINAL 2 | TESORO MARINE TERMINAL 2
1300 PIER B ST | 1300 PIER B ST LONG BEACH MARINE TERMINAL 2 | 1300 W PIER B ST
LONG BEACH | Long Beach, CA

Database(s) : [AST - CA, CALEPA SITES - CA, CHMIRS - CA, CIWQS - CA, CIWQS 2 - CA, DOCKET, ECHO, EMI - CA, EPA FUELS, ERNS, FRS, HAZNET - CA, HIST AST - CA, HIST CHMIRS - CA, HIST PCS ENF, HIST UST - CA, HWG - CA, ICIS, INACTIVE PCS, MANIFEST EPA, NPDES - CA, PCS ENF, PCS FACILITY, RFR - CA, TRIS] ***(cont.)***

Envirosite ID: 348504
EPA ID: N/R

TRIS ***(cont.)***

Total RCRA C Surface Impoundments :	0
Total Other Surface Impoundments :	0
Total Transferred Off-Site to Disposal:	78
Total Transferred Off-Site for Further Waste Management:	99
Total RCRA C Surface Impoundments :	0
Total Other Surface Impoundments :	0
Total Transferred Off-Site to Disposal:	954
Total Transferred Off-Site for Further Waste Management:	996
Total RCRA C Surface Impoundments :	0
Total Other Surface Impoundments :	0
Total Transferred Off-Site to Disposal:	96
Total Transferred Off-Site for Further Waste Management:	108
Total RCRA C Surface Impoundments :	0
Total Other Surface Impoundments :	0
Facility Name :	TESORO MARINE TERMINAL 2
Facility Address :	1300 W PIER B ST, LONG BEACH, CA 90813
County :	LOS ANGELES

Facility Details

TRIF ID :	90813RCPRD1300P
Federal Facility Flag :	NO
Public Contact Name :	DONNA DIROCCO
Public Contact Email :	DMDIROCCO@MARATHONPETROLEUM.COM
Public Contact Phone :	5624992202
Public Contact Phone Ext :	N/R
Parent Company Name :	MARATHON PETROLEUM CORP
Parent Company DB NR :	968393996
Primary NAICS :	424710 - Petroleum Bulk Stations and Terminals
NAICS 2 :	N/R
NAICS 3 :	N/R
NAICS 4 :	N/R
NAICS 5 :	N/R

Map Id: 327
Direction: S
Distance: 0.731 mi., 3858 ft.
Elevation: 9 ft.
Relative: Lower

Site Name : MARINE TERMINAL 2 | TESORO LOGISTICS MARINE TERMINAL 2 | TESORO MARINE TERMINAL 2
1300 PIER B ST | 1300 PIER B ST LONG BEACH MARINE TERMINAL 2 | 1300 W PIER B ST
LONG BEACH | Long Beach, CA

Database(s) : [AST - CA, CALEPA SITES - CA, CHMIRS - CA, CIWQS - CA, CIWQS 2 - CA, DOCKET, ECHO, EMI - CA, EPA FUELS, ERNS, FRS, HAZNET - CA, HIST AST - CA, HIST CHMIRS - CA, HIST PCS ENF, HIST UST - CA, HWG - CA, ICIS, INACTIVE PCS, MANIFEST EPA, NPDES - CA, PCS ENF, PCS FACILITY, RFR - CA, TRIS] ***(cont.)***

Envirosite ID: 348504
EPA ID: N/R

TRIS ***(cont.)***

NAICS 6 :	N/R
Agency Hyperlink :	Click here for hyperlink provided by the agency.
Last Date in Agency List :	2018-03-12

TRIF ID :	90813RCPRD1300P
Federal Facility Flag :	NO
Public Contact Name :	DONNA DIROCCO
Public Contact Email :	DONNA.M.DIROCCO@TSOCORP.COM
Public Contact Phone :	5624992202
Public Contact Phone Ext :	N/R
Parent Company Name :	TESORO CORP
Parent Company DB NR :	008133480
Primary NAICS :	424710 - Petroleum Bulk Stations and Terminals
NAICS 2 :	N/R
NAICS 3 :	N/R
NAICS 4 :	N/R
NAICS 5 :	N/R
NAICS 6 :	N/R
Agency Hyperlink :	Click here for hyperlink provided by the agency.
Last Date in Agency List :	2018-03-12

Reported Chemical Information

Reporting Year :	2019
Document Control Number :	1319218306330
CAS Number :	N458
Chemical Name :	MERCURY COMPOUNDS
Unit of Measure :	Pounds
Maximum Amount Onsite :	01

Reporting Year :	2019
Document Control Number :	1319218306266
CAS Number :	000095636
Chemical Name :	1,2,4-TRIMETHYLBENZENE
Unit of Measure :	Pounds
Maximum Amount Onsite :	06

Reporting Year :	2019
Document Control Number :	1319218306304
CAS Number :	000110827
Chemical Name :	CYCLOHEXANE

Map Id: 327
Direction: S
Distance: 0.731 mi., 3858 ft.
Elevation: 9 ft.
Relative: Lower

Site Name : MARINE TERMINAL 2 | TESORO LOGISTICS MARINE TERMINAL 2 | TESORO MARINE TERMINAL 2
1300 PIER B ST | 1300 PIER B ST LONG BEACH MARINE TERMINAL 2 | 1300 W PIER B ST
LONG BEACH | Long Beach, CA

Database(s) : [AST - CA, CALEPA SITES - CA, CHMIRS - CA, CIWQS - CA, CIWQS 2 - CA, DOCKET, ECHO, EMI - CA, EPA FUELS, ERNS, FRS, HAZNET - CA, HIST AST - CA, HIST CHMIRS - CA, HIST PCS ENF, HIST UST - CA, HWG - CA, ICIS, INACTIVE PCS, MANIFEST EPA, NPDES - CA, PCS ENF, PCS FACILITY, RFR - CA, TRIS] ***(cont.)***

Envirosite ID: 348504
EPA ID: N/R

TRIS ***(cont.)***

Unit of Measure : Pounds
Maximum Amount Onsite : 06

Reporting Year : 2019
Document Control Number : 1319218306328
CAS Number : N420
Chemical Name : LEAD COMPOUNDS
Unit of Measure : Pounds
Maximum Amount Onsite : 02

Reporting Year : 2019
Document Control Number : 1319218306367
CAS Number : N590
Chemical Name : POLYCYCLIC AROMATIC COMPOUNDS
Unit of Measure : Pounds
Maximum Amount Onsite : 04

Reporting Year : 2019
Document Control Number : 1319218306355
CAS Number : 000091203
Chemical Name : NAPHTHALENE
Unit of Measure : Pounds
Maximum Amount Onsite : 06

Reporting Year : 2019
Document Control Number : 1319218306278
CAS Number : 000071432
Chemical Name : BENZENE
Unit of Measure : Pounds
Maximum Amount Onsite : 06

Reporting Year : 2019
Document Control Number : 1319218306316
CAS Number : 000100414
Chemical Name : ETHYLBENZENE
Unit of Measure : Pounds
Maximum Amount Onsite : 06

Map Id: 327
Direction: S
Distance: 0.731 mi., 3858 ft.
Elevation: 9 ft.
Relative: Lower

Site Name : MARINE TERMINAL 2 | TESORO LOGISTICS MARINE TERMINAL 2 | TESORO MARINE TERMINAL 2
1300 PIER B ST | 1300 PIER B ST LONG BEACH MARINE TERMINAL 2 | 1300 W PIER B ST
LONG BEACH | Long Beach, CA

Database(s) : [AST - CA, CALEPA SITES - CA, CHMIRS - CA, CIWQS - CA, CIWQS 2 - CA, DOCKET, ECHO, EMI - CA, EPA FUELS, ERNS, FRS, HAZNET - CA, HIST AST - CA, HIST CHMIRS - CA, HIST PCS ENF, HIST UST - CA, HWG - CA, ICIS, INACTIVE PCS, MANIFEST EPA, NPDES - CA, PCS ENF, PCS FACILITY, RFR - CA, TRIS] ***(cont.)***

Envirosite ID: 348504
EPA ID: N/R

TRIS ***(cont.)***

Reporting Year : 2019
Document Control Number : 1319218306381
CAS Number : 001330207
Chemical Name : XYLENE (MIXED ISOMERS)
Unit of Measure : Pounds
Maximum Amount Onsite : 07

Reporting Year : 2019
Document Control Number : 1319218306292
CAS Number : 000098828
Chemical Name : CUMENE
Unit of Measure : Pounds
Maximum Amount Onsite : 05

Reporting Year : 2019
Document Control Number : 1319218306342
CAS Number : 000110543
Chemical Name : N-HEXANE
Unit of Measure : Pounds
Maximum Amount Onsite : 07

Reporting Year : 2019
Document Control Number : 1319218306379
CAS Number : 000108883
Chemical Name : TOLUENE
Unit of Measure : Pounds
Maximum Amount Onsite : 07

Reporting Year : 2019
Document Control Number : 1319218306280
CAS Number : 000191242
Chemical Name : BENZO(G,H,I)PERYLENE
Unit of Measure : Pounds
Maximum Amount Onsite : 03

Reporting Year : 2016
Document Control Number : 1316215279290
CAS Number : 000110543
Chemical Name : N-HEXANE
Unit of Measure : Pounds

Map Id: 327
Direction: S
Distance: 0.731 mi., 3858 ft.
Elevation: 9 ft.
Relative: Lower

Site Name : MARINE TERMINAL 2 | TESORO LOGISTICS MARINE TERMINAL 2 | TESORO MARINE TERMINAL 2
1300 PIER B ST | 1300 PIER B ST LONG BEACH MARINE TERMINAL 2 | 1300 W PIER B ST
LONG BEACH | Long Beach, CA

Database(s) : [AST - CA, CALEPA SITES - CA, CHMIRS - CA, CIWQS - CA, CIWQS 2 - CA, DOCKET, ECHO, EMI - CA, EPA FUELS, ERNS, FRS, HAZNET - CA, HIST AST - CA, HIST CHMIRS - CA, HIST PCS ENF, HIST UST - CA, HWG - CA, ICIS, INACTIVE PCS, MANIFEST EPA, NPDES - CA, PCS ENF, PCS FACILITY, RFR - CA, TRIS] ***(cont.)***

Envirosite ID: 348504
EPA ID: N/R

TRIS ***(cont.)***

Maximum Amount Onsite : 07

Reporting Year : 2016
Document Control Number : 1316215279264
CAS Number : 000100414
Chemical Name : ETHYLBENZENE
Unit of Measure : Pounds
Maximum Amount Onsite : 06

Reporting Year : 2016
Document Control Number : 1316215279252
CAS Number : 000110827
Chemical Name : CYCLOHEXANE
Unit of Measure : Pounds
Maximum Amount Onsite : 06

Reporting Year : 2016
Document Control Number : 1316215279249
CAS Number : 000191242
Chemical Name : BENZO(G,H,I)PERYLENE
Unit of Measure : Pounds
Maximum Amount Onsite : 03

Reporting Year : 2016
Document Control Number : 1316215279326
CAS Number : 000108883
Chemical Name : TOLUENE
Unit of Measure : Pounds
Maximum Amount Onsite : 07

Reporting Year : 2016
Document Control Number : 1316215279237
CAS Number : 000071432
Chemical Name : BENZENE
Unit of Measure : Pounds
Maximum Amount Onsite : 06

Reporting Year : 2016
Document Control Number : 1316215279314

Map Id: 327
Direction: S
Distance: 0.731 mi., 3858 ft.
Elevation: 9 ft.
Relative: Lower

Site Name : MARINE TERMINAL 2 | TESORO LOGISTICS MARINE TERMINAL 2 | TESORO MARINE TERMINAL 2
1300 PIER B ST | 1300 PIER B ST LONG BEACH MARINE TERMINAL 2 | 1300 W PIER B ST
LONG BEACH | Long Beach, CA

Database(s) : [AST - CA, CALEPA SITES - CA, CHMIRS - CA, CIWQS - CA, CIWQS 2 - CA, DOCKET, ECHO, EMI - CA, EPA FUELS, ERNS, FRS, HAZNET - CA, HIST AST - CA, HIST CHMIRS - CA, HIST PCS ENF, HIST UST - CA, HWG - CA, ICIS, INACTIVE PCS, MANIFEST EPA, NPDES - CA, PCS ENF, PCS FACILITY, RFR - CA, TRIS] ***(cont.)***

Envirosite ID: 348504
EPA ID: N/R

TRIS ***(cont.)***

CAS Number : N590
Chemical Name : POLYCYCLIC AROMATIC COMPOUNDS
Unit of Measure : Pounds
Maximum Amount Onsite : 04

Reporting Year : 2016
Document Control Number : 1316215279288
CAS Number : N458
Chemical Name : MERCURY COMPOUNDS
Unit of Measure : Pounds
Maximum Amount Onsite : 01

Reporting Year : 2016
Document Control Number : 1316215279338
CAS Number : 001330207
Chemical Name : XYLENE (MIXED ISOMERS)
Unit of Measure : Pounds
Maximum Amount Onsite : 07

Reporting Year : 2016
Document Control Number : 1316215279302
CAS Number : 000091203
Chemical Name : NAPHTHALENE
Unit of Measure : Pounds
Maximum Amount Onsite : 06

Reporting Year : 2016
Document Control Number : 1316215279276
CAS Number : N420
Chemical Name : LEAD COMPOUNDS
Unit of Measure : Pounds
Maximum Amount Onsite : 03

Reporting Year : 2016
Document Control Number : 1316215279225
CAS Number : 000095636
Chemical Name : 1,2,4-TRIMETHYLBENZENE
Unit of Measure : Pounds
Maximum Amount Onsite : 06

Map Id: 327
Direction: S
Distance: 0.731 mi., 3858 ft.
Elevation: 9 ft.
Relative: Lower

Site Name : MARINE TERMINAL 2 | TESORO LOGISTICS MARINE TERMINAL 2 | TESORO MARINE TERMINAL 2
1300 PIER B ST | 1300 PIER B ST LONG BEACH MARINE TERMINAL 2 | 1300 W PIER B ST
LONG BEACH | Long Beach, CA

Database(s) : [AST - CA, CALEPA SITES - CA, CHMIRS - CA, CIWQS - CA, CIWQS 2 - CA, DOCKET, ECHO, EMI - CA, EPA FUELS, ERNS, FRS, HAZNET - CA, HIST AST - CA, HIST CHMIRS - CA, HIST PCS ENF, HIST UST - CA, HWG - CA, ICIS, INACTIVE PCS, MANIFEST EPA, NPDES - CA, PCS ENF, PCS FACILITY, RFR - CA, TRIS] ***(cont.)***

Envirosite ID: 348504
EPA ID: N/R

TRIS ***(cont.)***

Onsite Release Summary

Details for this site have been truncated due to the large number of available details for this site within this dataset. For the complete details for this site, contact your Envirosite account representative for a complimentary site report containing all of the details available.

Total Fugitive Air Emissions :	.1
Total Stack Air Emissions :	0
Total Air Emissions :	.1
Total Number of Receiving Streams :	0
Total Surface Water Discharge :	0
Total Underground Injection Onsite to Class I Wells - Pounds:	0
Total Underground Injection Onsite to Class II-V Wells - Pounds:	0
Total Underground Injection :	0
Total RCRA Subtitle C Landfills :	0
Total Other On-Site Land Releases :	0
Total Land Treatment :	0
Total Surface Impoundments :	0
Total Other Disposal :	0
Total On-Site Land Releases :	0

Total Fugitive Air Emissions :	0
Total Stack Air Emissions :	0
Total Air Emissions :	0
Total Number of Receiving Streams :	1
Total Surface Water Discharge :	0
Total Underground Injection Onsite to Class I Wells - Pounds:	0
Total Underground Injection Onsite to Class II-V Wells - Pounds:	0
Total Underground Injection :	0
Total RCRA Subtitle C Landfills :	0
Total Other On-Site Land Releases :	0
Total Land Treatment :	0
Total Surface Impoundments :	N/R
Total Other Disposal :	0
Total On-Site Land Releases :	0

Total Fugitive Air Emissions :	0
Total Stack Air Emissions :	0
Total Air Emissions :	0

Map Id: 327
Direction: S
Distance: 0.731 mi., 3858 ft.
Elevation: 9 ft.
Relative: Lower

Site Name : MARINE TERMINAL 2 | TESORO LOGISTICS MARINE TERMINAL 2 | TESORO MARINE TERMINAL 2
1300 PIER B ST | 1300 PIER B ST LONG BEACH MARINE TERMINAL 2 | 1300 W PIER B ST
LONG BEACH | Long Beach, CA

Database(s) : [AST - CA, CALEPA SITES - CA, CHMIRS - CA, CIWQS - CA, CIWQS 2 - CA, DOCKET, ECHO, EMI - CA, EPA FUELS, ERNS, FRS, HAZNET - CA, HIST AST - CA, HIST CHMIRS - CA, HIST PCS ENF, HIST UST - CA, HWG - CA, ICIS, INACTIVE PCS, MANIFEST EPA, NPDES - CA, PCS ENF, PCS FACILITY, RFR - CA, TRIS] ***(cont.)***

Envirosite ID: 348504
EPA ID: N/R

TRIS ***(cont.)***

Total Number of Receiving Streams :	0
Total Surface Water Discharge :	0
Total Underground Injection Onsite to Class I Wells - Pounds:	0
Total Underground Injection Onsite to Class II-V Wells - Pounds:	0
Total Underground Injection :	0
Total RCRA Subtitle C Landfills :	0
Total Other On-Site Land Releases :	0
Total Land Treatment :	0
Total Surface Impoundments :	N/R
Total Other Disposal :	0
Total On-Site Land Releases :	0

Total Fugitive Air Emissions :	0
Total Stack Air Emissions :	0
Total Air Emissions :	0
Total Number of Receiving Streams :	0
Total Surface Water Discharge :	0
Total Underground Injection Onsite to Class I Wells - Pounds:	0
Total Underground Injection Onsite to Class II-V Wells - Pounds:	0
Total Underground Injection :	0
Total RCRA Subtitle C Landfills :	0
Total Other On-Site Land Releases :	0
Total Land Treatment :	0
Total Surface Impoundments :	0
Total Other Disposal :	0
Total On-Site Land Releases :	0

Total Fugitive Air Emissions :	0
Total Stack Air Emissions :	0
Total Air Emissions :	0
Total Number of Receiving Streams :	1
Total Surface Water Discharge :	0
Total Underground Injection Onsite to Class I Wells - Pounds:	0
Total Underground Injection Onsite to Class II-V Wells - Pounds:	0
Total Underground Injection :	0
Total RCRA Subtitle C Landfills :	0
Total Other On-Site Land Releases :	0

Map Id: 327
Direction: S
Distance: 0.731 mi., 3858 ft.
Elevation: 9 ft.
Relative: Lower

Site Name : MARINE TERMINAL 2 | TESORO LOGISTICS MARINE TERMINAL 2 | TESORO MARINE TERMINAL 2
1300 PIER B ST | 1300 PIER B ST LONG BEACH MARINE TERMINAL 2 | 1300 W PIER B ST
LONG BEACH | Long Beach, CA

Database(s) : [AST - CA, CALEPA SITES - CA, CHMIRS - CA, CIWQS - CA, CIWQS 2 - CA, DOCKET, ECHO, EMI - CA, EPA FUELS, ERNS, FRS, HAZNET - CA, HIST AST - CA, HIST CHMIRS - CA, HIST PCS ENF, HIST UST - CA, HWG - CA, ICIS, INACTIVE PCS, MANIFEST EPA, NPDES - CA, PCS ENF, PCS FACILITY, RFR - CA, TRIS] ***(cont.)***

Envirosite ID: 348504
EPA ID: N/R

TRIS ***(cont.)***

Total Land Treatment :	0
Total Surface Impoundments :	0
Total Other Disposal :	0
Total On-Site Land Releases :	0
Total Fugitive Air Emissions :	120
Total Stack Air Emissions :	12
Total Air Emissions :	132
Total Number of Receiving Streams :	1
Total Surface Water Discharge :	0
Total Underground Injection Onsite to Class I Wells - Pounds:	0
Total Underground Injection Onsite to Class II-V Wells - Pounds:	0
Total Underground Injection :	0
Total RCRA Subtitle C Landfills :	0
Total Other On-Site Land Releases :	0
Total Land Treatment :	0
Total Surface Impoundments :	0
Total Other Disposal :	0
Total On-Site Land Releases :	0
Total Fugitive Air Emissions :	2
Total Stack Air Emissions :	1
Total Air Emissions :	3
Total Number of Receiving Streams :	0
Total Surface Water Discharge :	0
Total Underground Injection Onsite to Class I Wells - Pounds:	0
Total Underground Injection Onsite to Class II-V Wells - Pounds:	0
Total Underground Injection :	0
Total RCRA Subtitle C Landfills :	0
Total Other On-Site Land Releases :	0
Total Land Treatment :	0
Total Surface Impoundments :	N/R
Total Other Disposal :	0
Total On-Site Land Releases :	0
Total Fugitive Air Emissions :	280
Total Stack Air Emissions :	150
Total Air Emissions :	430

Map Id: 327
Direction: S
Distance: 0.731 mi., 3858 ft.
Elevation: 9 ft.
Relative: Lower

Site Name : MARINE TERMINAL 2 | TESORO LOGISTICS MARINE TERMINAL 2 | TESORO MARINE TERMINAL 2
1300 PIER B ST | 1300 PIER B ST LONG BEACH MARINE TERMINAL 2 | 1300 W PIER B ST
LONG BEACH | Long Beach, CA

Database(s) : [AST - CA, CALEPA SITES - CA, CHMIRS - CA, CIWQS - CA, CIWQS 2 - CA, DOCKET, ECHO, EMI - CA, EPA FUELS, ERNS, FRS, HAZNET - CA, HIST AST - CA, HIST CHMIRS - CA, HIST PCS ENF, HIST UST - CA, HWG - CA, ICIS, INACTIVE PCS, MANIFEST EPA, NPDES - CA, PCS ENF, PCS FACILITY, RFR - CA, TRIS] ***(cont.)***

Envirosite ID: 348504
EPA ID: N/R

TRIS ***(cont.)***

Total Number of Receiving Streams :	1
Total Surface Water Discharge :	1
Total Underground Injection Onsite to Class I Wells - Pounds:	0
Total Underground Injection Onsite to Class II-V Wells - Pounds:	0
Total Underground Injection :	0
Total RCRA Subtitle C Landfills :	0
Total Other On-Site Land Releases :	0
Total Land Treatment :	0
Total Surface Impoundments :	N/R
Total Other Disposal :	0
Total On-Site Land Releases :	0

Total Fugitive Air Emissions :	38
Total Stack Air Emissions :	100
Total Air Emissions :	138
Total Number of Receiving Streams :	1
Total Surface Water Discharge :	0
Total Underground Injection Onsite to Class I Wells - Pounds:	0
Total Underground Injection Onsite to Class II-V Wells - Pounds:	0
Total Underground Injection :	0
Total RCRA Subtitle C Landfills :	0
Total Other On-Site Land Releases :	0
Total Land Treatment :	0
Total Surface Impoundments :	N/R
Total Other Disposal :	0
Total On-Site Land Releases :	0

Total Fugitive Air Emissions :	390
Total Stack Air Emissions :	54
Total Air Emissions :	444
Total Number of Receiving Streams :	1
Total Surface Water Discharge :	1
Total Underground Injection Onsite to Class I Wells - Pounds:	0
Total Underground Injection Onsite to Class II-V Wells - Pounds:	0
Total Underground Injection :	0
Total RCRA Subtitle C Landfills :	0
Total Other On-Site Land Releases :	0

Map Id: 327
Direction: S
Distance: 0.731 mi., 3858 ft.
Elevation: 9 ft.
Relative: Lower

Site Name : MARINE TERMINAL 2 | TESORO LOGISTICS MARINE TERMINAL 2 | TESORO MARINE TERMINAL 2
1300 PIER B ST | 1300 PIER B ST LONG BEACH MARINE TERMINAL 2 | 1300 W PIER B ST
LONG BEACH | Long Beach, CA

Database(s) : [AST - CA, CALEPA SITES - CA, CHMIRS - CA, CIWQS - CA, CIWQS 2 - CA, DOCKET, ECHO, EMI - CA, EPA FUELS, ERNS, FRS, HAZNET - CA, HIST AST - CA, HIST CHMIRS - CA, HIST PCS ENF, HIST UST - CA, HWG - CA, ICIS, INACTIVE PCS, MANIFEST EPA, NPDES - CA, PCS ENF, PCS FACILITY, RFR - CA, TRIS] ***(cont.)***

Envirosite ID: 348504
EPA ID: N/R

TRIS ***(cont.)***

Total Land Treatment :	0
Total Surface Impoundments :	0
Total Other Disposal :	0
Total On-Site Land Releases :	0
Total Fugitive Air Emissions :	42
Total Stack Air Emissions :	110
Total Air Emissions :	152
Total Number of Receiving Streams :	1
Total Surface Water Discharge :	0
Total Underground Injection Onsite to Class I Wells - Pounds:	0
Total Underground Injection Onsite to Class II-V Wells - Pounds:	0
Total Underground Injection :	0
Total RCRA Subtitle C Landfills :	0
Total Other On-Site Land Releases :	0
Total Land Treatment :	0
Total Surface Impoundments :	0
Total Other Disposal :	0
Total On-Site Land Releases :	0
Total Fugitive Air Emissions :	43
Total Stack Air Emissions :	66
Total Air Emissions :	109
Total Number of Receiving Streams :	1
Total Surface Water Discharge :	0
Total Underground Injection Onsite to Class I Wells - Pounds:	0
Total Underground Injection Onsite to Class II-V Wells - Pounds:	0
Total Underground Injection :	0
Total RCRA Subtitle C Landfills :	0
Total Other On-Site Land Releases :	0
Total Land Treatment :	0
Total Surface Impoundments :	N/R
Total Other Disposal :	0
Total On-Site Land Releases :	0
Total Fugitive Air Emissions :	47
Total Stack Air Emissions :	51
Total Air Emissions :	98

Map Id: 327
Direction: S
Distance: 0.731 mi., 3858 ft.
Elevation: 9 ft.
Relative: Lower

Site Name : MARINE TERMINAL 2 | TESORO LOGISTICS MARINE TERMINAL 2 | TESORO MARINE TERMINAL 2
1300 PIER B ST | 1300 PIER B ST LONG BEACH MARINE TERMINAL 2 | 1300 W PIER B ST
LONG BEACH | Long Beach, CA

Database(s) : [AST - CA, CALEPA SITES - CA, CHMIRS - CA, CIWQS - CA, CIWQS 2 - CA, DOCKET, ECHO, EMI - CA, EPA FUELS, ERNS, FRS, HAZNET - CA, HIST AST - CA, HIST CHMIRS - CA, HIST PCS ENF, HIST UST - CA, HWG - CA, ICIS, INACTIVE PCS, MANIFEST EPA, NPDES - CA, PCS ENF, PCS FACILITY, RFR - CA, TRIS] ***(cont.)***

Envirosite ID: 348504
EPA ID: N/R

TRIS ***(cont.)***

Total Number of Receiving Streams :	1
Total Surface Water Discharge :	0
Total Underground Injection Onsite to Class I Wells - Pounds:	0
Total Underground Injection Onsite to Class II-V Wells - Pounds:	0
Total Underground Injection :	0
Total RCRA Subtitle C Landfills :	0
Total Other On-Site Land Releases :	0
Total Land Treatment :	0
Total Surface Impoundments :	0
Total Other Disposal :	0
Total On-Site Land Releases :	0

Total Fugitive Air Emissions :	510
Total Stack Air Emissions :	46
Total Air Emissions :	556
Total Number of Receiving Streams :	1
Total Surface Water Discharge :	1
Total Underground Injection Onsite to Class I Wells - Pounds:	0
Total Underground Injection Onsite to Class II-V Wells - Pounds:	0
Total Underground Injection :	0
Total RCRA Subtitle C Landfills :	0
Total Other On-Site Land Releases :	0
Total Land Treatment :	0
Total Surface Impoundments :	0
Total Other Disposal :	0
Total On-Site Land Releases :	0

Total Fugitive Air Emissions :	53
Total Stack Air Emissions :	17
Total Air Emissions :	70
Total Number of Receiving Streams :	1
Total Surface Water Discharge :	0
Total Underground Injection Onsite to Class I Wells - Pounds:	0
Total Underground Injection Onsite to Class II-V Wells - Pounds:	0
Total Underground Injection :	0
Total RCRA Subtitle C Landfills :	0
Total Other On-Site Land Releases :	0

Map Id: 327
Direction: S
Distance: 0.731 mi., 3858 ft.
Elevation: 9 ft.
Relative: Lower

Site Name : MARINE TERMINAL 2 | TESORO LOGISTICS MARINE TERMINAL 2 | TESORO MARINE TERMINAL 2
1300 PIER B ST | 1300 PIER B ST LONG BEACH MARINE TERMINAL 2 | 1300 W PIER B ST
LONG BEACH | Long Beach, CA

Database(s) : [AST - CA, CALEPA SITES - CA, CHMIRS - CA, CIWQS - CA, CIWQS 2 - CA, DOCKET, ECHO, EMI - CA, EPA FUELS, ERNS, FRS, HAZNET - CA, HIST AST - CA, HIST CHMIRS - CA, HIST PCS ENF, HIST UST - CA, HWG - CA, ICIS, INACTIVE PCS, MANIFEST EPA, NPDES - CA, PCS ENF, PCS FACILITY, RFR - CA, TRIS] ***(cont.)***

Envirosite ID: 348504
EPA ID: N/R

TRIS ***(cont.)***

Total Land Treatment :	0
Total Surface Impoundments :	N/R
Total Other Disposal :	0
Total On-Site Land Releases :	0
Total Fugitive Air Emissions :	600
Total Stack Air Emissions :	67
Total Air Emissions :	667
Total Number of Receiving Streams :	1
Total Surface Water Discharge :	1
Total Underground Injection Onsite to Class I Wells - Pounds:	0
Total Underground Injection Onsite to Class II-V Wells - Pounds:	0
Total Underground Injection :	0
Total RCRA Subtitle C Landfills :	0
Total Other On-Site Land Releases :	0
Total Land Treatment :	0
Total Surface Impoundments :	N/R
Total Other Disposal :	0
Total On-Site Land Releases :	0
Total Fugitive Air Emissions :	61
Total Stack Air Emissions :	9
Total Air Emissions :	70
Total Number of Receiving Streams :	1
Total Surface Water Discharge :	0
Total Underground Injection Onsite to Class I Wells - Pounds:	0
Total Underground Injection Onsite to Class II-V Wells - Pounds:	0
Total Underground Injection :	0
Total RCRA Subtitle C Landfills :	0
Total Other On-Site Land Releases :	0
Total Land Treatment :	0
Total Surface Impoundments :	N/R
Total Other Disposal :	0
Total On-Site Land Releases :	0
Total Fugitive Air Emissions :	67
Total Stack Air Emissions :	270
Total Air Emissions :	337

Map Id: 327
Direction: S
Distance: 0.731 mi., 3858 ft.
Elevation: 9 ft.
Relative: Lower

Site Name : MARINE TERMINAL 2 | TESORO LOGISTICS MARINE TERMINAL 2 | TESORO MARINE TERMINAL 2
1300 PIER B ST | 1300 PIER B ST LONG BEACH MARINE TERMINAL 2 | 1300 W PIER B ST
LONG BEACH | Long Beach, CA

Database(s) : [AST - CA, CALEPA SITES - CA, CHMIRS - CA, CIWQS - CA, CIWQS 2 - CA, DOCKET, ECHO, EMI - CA, EPA FUELS, ERNS, FRS, HAZNET - CA, HIST AST - CA, HIST CHMIRS - CA, HIST PCS ENF, HIST UST - CA, HWG - CA, ICIS, INACTIVE PCS, MANIFEST EPA, NPDES - CA, PCS ENF, PCS FACILITY, RFR - CA, TRIS] ***(cont.)***

Envirosite ID: 348504
EPA ID: N/R

TRIS ***(cont.)***

Total Number of Receiving Streams :	1
Total Surface Water Discharge :	1
Total Underground Injection Onsite to Class I Wells - Pounds:	0
Total Underground Injection Onsite to Class II-V Wells - Pounds:	0
Total Underground Injection :	0
Total RCRA Subtitle C Landfills :	0
Total Other On-Site Land Releases :	0
Total Land Treatment :	0
Total Surface Impoundments :	N/R
Total Other Disposal :	0
Total On-Site Land Releases :	0

Total Fugitive Air Emissions :	68
Total Stack Air Emissions :	12
Total Air Emissions :	80
Total Number of Receiving Streams :	1
Total Surface Water Discharge :	0
Total Underground Injection Onsite to Class I Wells - Pounds:	0
Total Underground Injection Onsite to Class II-V Wells - Pounds:	0
Total Underground Injection :	0
Total RCRA Subtitle C Landfills :	0
Total Other On-Site Land Releases :	0
Total Land Treatment :	0
Total Surface Impoundments :	0
Total Other Disposal :	0
Total On-Site Land Releases :	0

Total Fugitive Air Emissions :	76
Total Stack Air Emissions :	270
Total Air Emissions :	346
Total Number of Receiving Streams :	1
Total Surface Water Discharge :	1
Total Underground Injection Onsite to Class I Wells - Pounds:	0
Total Underground Injection Onsite to Class II-V Wells - Pounds:	0
Total Underground Injection :	0
Total RCRA Subtitle C Landfills :	0
Total Other On-Site Land Releases :	0

Map Id: 327
Direction: S
Distance: 0.731 mi., 3858 ft.
Elevation: 9 ft.
Relative: Lower

Site Name : MARINE TERMINAL 2 | TESORO LOGISTICS MARINE TERMINAL 2 | TESORO MARINE TERMINAL 2
1300 PIER B ST | 1300 PIER B ST LONG BEACH MARINE TERMINAL 2 | 1300 W PIER B ST
LONG BEACH | Long Beach, CA

Database(s) : [AST - CA, CALEPA SITES - CA, CHMIRS - CA, CIWQS - CA, CIWQS 2 - CA, DOCKET, ECHO, EMI - CA, EPA FUELS, ERNS, FRS, HAZNET - CA, HIST AST - CA, HIST CHMIRS - CA, HIST PCS ENF, HIST UST - CA, HWG - CA, ICIS, INACTIVE PCS, MANIFEST EPA, NPDES - CA, PCS ENF, PCS FACILITY, RFR - CA, TRIS] ***(cont.)***

Envirosite ID: 348504
EPA ID: N/R

TRIS ***(cont.)***

Total Land Treatment :	0
Total Surface Impoundments :	0
Total Other Disposal :	0
Total On-Site Land Releases :	0

Offsite Release Summary

Total Transferred Off-Site to Disposal:	.6
Total Transferred Off-Site for Further Waste Management:	0
Total RCRA C Surface Impoundments :	0
Total Other Surface Impoundments :	0

Total Transferred Off-Site to Disposal:	0
Total Transferred Off-Site for Further Waste Management:	0
Total RCRA C Surface Impoundments :	0
Total Other Surface Impoundments :	0

Total Transferred Off-Site to Disposal:	105
Total Transferred Off-Site for Further Waste Management:	91
Total RCRA C Surface Impoundments :	0
Total Other Surface Impoundments :	0

Total Transferred Off-Site to Disposal:	1125
Total Transferred Off-Site for Further Waste Management:	1034
Total RCRA C Surface Impoundments :	0
Total Other Surface Impoundments :	0

Total Transferred Off-Site to Disposal:	13
Total Transferred Off-Site for Further Waste Management:	15
Total RCRA C Surface Impoundments :	0
Total Other Surface Impoundments :	0

Total Transferred Off-Site to Disposal:	171

Map Id: 327
Direction: S
Distance: 0.731 mi., 3858 ft.
Elevation: 9 ft.
Relative: Lower

Site Name : MARINE TERMINAL 2 | TESORO LOGISTICS MARINE TERMINAL 2 | TESORO MARINE TERMINAL 2
1300 PIER B ST | 1300 PIER B ST LONG BEACH MARINE TERMINAL 2 | 1300 W PIER B ST
LONG BEACH | Long Beach, CA

Database(s) : [AST - CA, CALEPA SITES - CA, CHMIRS - CA, CIWQS - CA, CIWQS 2 - CA, DOCKET, ECHO, EMI - CA, EPA FUELS, ERNS, FRS, HAZNET - CA, HIST AST - CA, HIST CHMIRS - CA, HIST PCS ENF, HIST UST - CA, HWG - CA, ICIS, INACTIVE PCS, MANIFEST EPA, NPDES - CA, PCS ENF, PCS FACILITY, RFR - CA, TRIS] ***(cont.)***

Envirosite ID: 348504
EPA ID: N/R

TRIS ***(cont.)***

Total Transferred Off-Site for Further Waste Management:	215
Total RCRA C Surface Impoundments :	0
Total Other Surface Impoundments :	0
Total Transferred Off-Site to Disposal:	172
Total Transferred Off-Site for Further Waste Management:	148
Total RCRA C Surface Impoundments :	0
Total Other Surface Impoundments :	0
Total Transferred Off-Site to Disposal:	177
Total Transferred Off-Site for Further Waste Management:	134
Total RCRA C Surface Impoundments :	0
Total Other Surface Impoundments :	0
Total Transferred Off-Site to Disposal:	218
Total Transferred Off-Site for Further Waste Management:	192
Total RCRA C Surface Impoundments :	0
Total Other Surface Impoundments :	0
Total Transferred Off-Site to Disposal:	28.6
Total Transferred Off-Site for Further Waste Management:	28.6
Total RCRA C Surface Impoundments :	0
Total Other Surface Impoundments :	0
Total Transferred Off-Site to Disposal:	288
Total Transferred Off-Site for Further Waste Management:	331
Total RCRA C Surface Impoundments :	0
Total Other Surface Impoundments :	0
Total Transferred Off-Site to Disposal:	337
Total Transferred Off-Site for Further Waste Management:	294
Total RCRA C Surface Impoundments :	0

Map Id: 327
Direction: S
Distance: 0.731 mi., 3858 ft.
Elevation: 9 ft.
Relative: Lower

Site Name : MARINE TERMINAL 2 | TESORO LOGISTICS MARINE TERMINAL 2 | TESORO MARINE TERMINAL 2
1300 PIER B ST | 1300 PIER B ST LONG BEACH MARINE TERMINAL 2 | 1300 W PIER B ST
LONG BEACH | Long Beach, CA

Database(s) : [AST - CA, CALEPA SITES - CA, CHMIRS - CA, CIWQS - CA, CIWQS 2 - CA, DOCKET, ECHO, EMI - CA, EPA FUELS, ERNS, FRS, HAZNET - CA, HIST AST - CA, HIST CHMIRS - CA, HIST PCS ENF, HIST UST - CA, HWG - CA, ICIS, INACTIVE PCS, MANIFEST EPA, NPDES - CA, PCS ENF, PCS FACILITY, RFR - CA, TRIS] ***(cont.)***

Envirosite ID: 348504
EPA ID: N/R

TRIS ***(cont.)***

Total Other Surface Impoundments :	0
Total Transferred Off-Site to Disposal:	4
Total Transferred Off-Site for Further Waste Management:	5
Total RCRA C Surface Impoundments :	0
Total Other Surface Impoundments :	0
Total Transferred Off-Site to Disposal:	47
Total Transferred Off-Site for Further Waste Management:	57
Total RCRA C Surface Impoundments :	0
Total Other Surface Impoundments :	0
Total Transferred Off-Site to Disposal:	56
Total Transferred Off-Site for Further Waste Management:	65
Total RCRA C Surface Impoundments :	0
Total Other Surface Impoundments :	0
Total Transferred Off-Site to Disposal:	729
Total Transferred Off-Site for Further Waste Management:	594
Total RCRA C Surface Impoundments :	0
Total Other Surface Impoundments :	0
Total Transferred Off-Site to Disposal:	760
Total Transferred Off-Site for Further Waste Management:	531
Total RCRA C Surface Impoundments :	0
Total Other Surface Impoundments :	0
Total Transferred Off-Site to Disposal:	78
Total Transferred Off-Site for Further Waste Management:	99
Total RCRA C Surface Impoundments :	0
Total Other Surface Impoundments :	0

Map Id: 327
Direction: S
Distance: 0.731 mi., 3858 ft.
Elevation: 9 ft.
Relative: Lower

Site Name : MARINE TERMINAL 2 | TESORO LOGISTICS MARINE TERMINAL 2 | TESORO MARINE TERMINAL 2
1300 PIER B ST | 1300 PIER B ST LONG BEACH MARINE TERMINAL 2 | 1300 W PIER B ST
LONG BEACH | Long Beach, CA

Database(s) : [AST - CA, CALEPA SITES - CA, CHMIRS - CA, CIWQS - CA, CIWQS 2 - CA, DOCKET, ECHO, EMI - CA, EPA FUELS, ERNS, FRS, HAZNET - CA, HIST AST - CA, HIST CHMIRS - CA, HIST PCS ENF, HIST UST - CA, HWG - CA, ICIS, INACTIVE PCS, MANIFEST EPA, NPDES - CA, PCS ENF, PCS FACILITY, RFR - CA, TRIS] ***(cont.)***

Envirosite ID: 348504
EPA ID: N/R

TRIS ***(cont.)***

Total Transferred Off-Site to Disposal:	84.1
Total Transferred Off-Site for Further Waste Management:	123.9
Total RCRA C Surface Impoundments :	0
Total Other Surface Impoundments :	0

Total Transferred Off-Site to Disposal:	954
Total Transferred Off-Site for Further Waste Management:	996
Total RCRA C Surface Impoundments :	0
Total Other Surface Impoundments :	0

Map Id: 328
Direction: SSE
Distance: 0.795 mi., 4197 ft.
Elevation: 13 ft.
Relative: Higher

Site Name : HARBOR COGENERATION
505 PIER B ST. LB
LONG BEACH, CA 90744

Database(s) : [HIST PCS ENF, HIST PCS FACILITY, ICIS, INACTIVE PCS, STORMWATER]

Envirosite ID: 1068504
EPA ID: N/R

HIST PCS ENF

Facility Name :	HARBOR COGENERATION
Facility Address :	505 PIER B ST. LB, LONG BEACH, CA 90744

Effective Date :	1997-04-17
Expiration Date :	2002-04-17
NPDES ID :	CAF001028
FRS Facility Site ID :	600129159
Primary Facility SIC Code :	9999
Primary Facility SIC Description :	Nonclassifiable Establishments
Current Major/Minor Status :	Minor
Facility Type Description :	N/R
Facility Non-Government Contact Name:	N/R
Facility Non-Gov Addresses :	505 PIER B ST. LB, LONG BEACH, CA 90744
Total Actual Average Flow (MGD) :	N/R
Total App. Design Flow (MGD) :	N/R
Pretreat Program Required Indicator :	N/R

Map Id: 328
Direction: SSE
Distance: 0.795 mi., 4197 ft.
Elevation: 13 ft.
Relative: Higher

Site Name : HARBOR COGENERATION
505 PIER B ST. LB
LONG BEACH, CA 90744

Database(s) : [HIST PCS ENF, HIST PCS FACILITY, ICIS, INACTIVE PCS, STORMWATER] ***(cont.)***

Envirosite ID: 1068504
EPA ID: N/R

HIST PCS ENF ***(cont.)***

State Water Body :	N/R
State Water Body Name :	N/R
Tribal Land Code :	N/R
Tribal Land Name :	N/R
Contact Office Telephone Number :	N/R
Permit Non-Gov Addresses :	505 PIER B ST. LB
Permit Non-Government Contact Name :	N/R
Permit Type Description :	General Permit Covered Facility
Last Date in Agency List :	2015-01-15

HIST PCS FACILITY

Facility Name :	HARBOR COGENERATION
Facility Address :	505 PIER B ST. LB, LONG BEACH, CA 90744
County :	N/R
FRS Facility Site ID :	600129159
NPDES ID :	CAF001028
Current Major/Minor Status :	Minor
Facility Type Description :	N/R
Permit Type :	General Permit Covered Facility
Primary Facility SIC Code :	9999
Primary Facility SIC Description :	Nonclassifiable Establishments
Total Actual Average Flow (MGD) :	N/R
Total App. Design Flow (MGD) :	N/R
Pretreat Prog Req'd Indicator Description:	N/R
State Water Body Number :	N/R
State Water Body Name :	N/R
Effective Date :	1997-04-17 00:00:00
Expiration Date :	2002-04-17 00:00:00
Tribal Land Code :	N/R
Tribal Land Name :	N/R
Facility Contact Name :	N/R
Contact Number :	N/R
Contact Address :	505 PIER B ST. LB, LONG BEACH, CA 90744
Permit Contact Name :	N/R
Permit Contact Address :	505 PIER B ST. LB, LONG BEACH, CA 90744
Latitude :	33.7769
Longitude :	-118.2083
Last Date in Agency list :	2014-12-10

ICIS

Facility Name :	HARBOR COGENERATION
Facility Address :	505 PIER B ST. LB, LONG BEACH, CA 90744

Site Details

NPDES ID :	CAF001028
ICIS Facility Interest ID :	1200003863
Facility UIN :	110028033125
Facility Type Code :	N/R
Impaired Waters :	N/R

Map Id: 328
Direction: SSE
Distance: 0.795 mi., 4197 ft.
Elevation: 13 ft.
Relative: Higher

Site Name : HARBOR COGENERATION
505 PIER B ST. LB
LONG BEACH, CA 90744

Database(s) : [HIST PCS ENF, HIST PCS FACILITY, ICIS, INACTIVE PCS, STORMWATER] ***(cont.)***

Envirosite ID: 1068504
EPA ID: N/R

ICIS ***(cont.)***

Latitude :	33.7769
Longitude :	-118.2083
Last Date in Agency List :	2021-08-17

Facility NAICS

NAICS Code :	N/R
NAICS Description :	N/R

Facility SIC

SIC Code :	9999
SIC Description :	Nonclassifiable Establishments

INACTIVE PCS

Issue Date :	1997-04-17
Original Issue Date :	1997-04-17
Effective Date :	1997-04-17
Expiration Date :	2002-04-17
Retirement Date :	N/R
Termination Date :	N/R
Issuing Agency :	N/R
Agency Type :	State
Activity ID :	1200016445
External Permit Number :	CAF001028
Facility Type Indicator :	NON-POTW
Permit Type :	General Permit Covered Facility-NPDES)
Major Minor Status :	N
Permit Status :	Expired
Total Design Flow Number :	N/R
Actual Average Flow Number :	N/R
State Water Body :	N/R
State Water Body Name :	N/R
Permit Name :	HARBOR COGENERATION
Permit Comp Status :	Y
RNC Tracking :	Y
Master External Permit Number :	CAS000001
TMDL Interface :	N/R
EDMR Authorization :	N
Pretreatment Indicator :	N/R
Last Date in Agency List :	2021-08-19

STORMWATER

Facility Name :	HARBOR COGENERATION
Facility Address :	505 PIER B ST. LB, LONG BEACH, CA 90744
NPDES ID :	CAF001028
Permittee Name :	HARBOR COGENERATION
Permit Status :	Expired
Permit Issuing Name :	State
Issued Date :	1997-04-17

Map Id: 328
Direction: SSE
Distance: 0.795 mi., 4197 ft.
Elevation: 13 ft.
Relative: Higher

Site Name : HARBOR COGENERATION
505 PIER B ST. LB
LONG BEACH, CA 90744

Database(s) : [HIST PCS ENF, HIST PCS FACILITY, ICIS, INACTIVE PCS, STORMWATER] ***(cont.)***

Envirosite ID: 1068504
EPA ID: N/R

STORMWATER ***(cont.)***

Termination Date :	N/R
Effective Date :	1997-04-17
	2002-04-17
EPA Region :	09
SIC Code :	9999
NAICS Code :	N/R
EJ Indexes Above 80th Percentile :	N
Significant Noncompliance Status :	N/R
Quarters with Noncompliance :	0
Industrial Stormwater Formal Enforcement Actions:	0
Facility Map Flag :	Y
DRF URL :	Click here for hyperlink provided by the agency.
Latitude :	33.77695
Longitude :	-118.23042
Last Date in Agency List :	2021-09-24

Map Id: BR329
Direction: WSW
Distance: 0.808 mi., 4264 ft.
Elevation: 9 ft.
Relative: Lower

Site Name : FALCON REFUSE CENTER | GAUNT TRUCKING | FALCON DISPOSAL SERVICE
3031 E I ST | 3031 EAST I ST | 3031 EAST I STREET
WILMINGTON | Wilmington, CA | DE

Database(s) : [AST - CA, CALEPA SITES - CA, COMP HIST - TX, DEBRIS EPA SWRCY, ECHO, EPA UST, FID UST - CA, FRS, HAZNET - CA, HIST CHMIRS - CA, HIST CORTESE - CA, HIST IND HAZ WASTE - TX, HWG - CA, ICIS, INACTIVE PCS, IND HAZ WASTE - TX, MANIFEST EPA, NPDES - CA, PCS FACILITY, RCRA_NONGEN, RCRA_SQG, RFR - CA, STORMWATER, SWF_LOS ANGELES COUNTY - CA, UST - CA]

Envirosite ID: 221931
EPA ID: N/R

AST - CA

Facility Name :	FALCON REFUSE CENTER
Facility Address :	3031 E I ST, WILMINGTON, CA 90744
County :	N/R
Site ID :	115769
Facility Identifer :	N/R
EPA Identifier :	N/R
Facility Explorer ID :	N/R
Dun and Bradsheet Number :	N/R

Map Id: BR329
Direction: WSW
Distance: 0.808 mi., 4264 ft.
Elevation: 9 ft.
Relative: Lower

Site Name : FALCON REFUSE CENTER | GAUNT TRUCKING | FALCON DISPOSAL SERVICE
3031 E I ST | 3031 EAST I ST | 3031 EAST I STREET
WILMINGTON | Wilmington, CA | DE

Database(s) : [AST - CA, CALEPA SITES - CA, COMP HIST - TX, DEBRIS EPA SWRCY, ECHO, EPA UST, FID UST - CA, FRS, HAZNET - CA, HIST CHMIRS - CA, HIST CORTESE - CA, HIST IND HAZ WASTE - TX, HWG - CA, ICIS, INACTIVE PCS, IND HAZ WASTE - TX, MANIFEST EPA, NPDES - CA, PCS FACILITY, RCRA_NONGEN, RCRA_SQG, RFR - CA, STORMWATER, SWF_LOS ANGELES COUNTY - CA, UST - CA] ***(cont.)***

Envirosite ID: 221931
EPA ID: N/R

AST - CA ***(cont.)***

Regulatory Programs :	Leaking Underground Storage Tank Cleanup Site, Hazardous Waste Generator, Chemical Storage Facilities, Underground Storage Tank, Aboveground Petroleum Storage
SIC :	4953 Refuse systems
NAICS :	56292 Materials Recovery Facilities
Latitude :	33.784339
Longitude :	-118.225043
Hyperlink :	Click here for hyperlink provided by the agency.
Last Date in Agency List :	2021-09-23

Violations

Details for this site have been truncated due to the large number of available details for this site within this dataset. For the complete details for this site, contact your Envirosite account representative for a complimentary site report containing all of the details available.

Violation Date :	2019-04-18
Citation :	40 CFR 1 265.173 - U.S. Code of Federal Regulations, Title 40, Chapter 1, Section(s) 265.173
Description :	Failure to meet the following container management requirements: (a) A container holding hazardous waste must always be closed during storage, except when it is necessary to add or remove waste. (b) A container holding hazardous waste must not be opened, handled, or stored in a manner which may rupture the container or cause it to leak.
Notes :	Returned to compliance on 04/25/2019. OBSERVATION: One 55-gallon drum containing hazardous waste used antifreeze located inside the maintenance shop was observed open. CORRECTIVE ACTION: Submit photos to the CUPA demonstrating that the container listed above has been properly closed.
Division :	Los Angeles County Fire Department
Program :	HW
Source :	CERS

Map Id: BR329
Direction: WSW
Distance: 0.808 mi., 4264 ft.
Elevation: 9 ft.
Relative: Lower

Site Name : FALCON REFUSE CENTER | GAUNT TRUCKING | FALCON DISPOSAL SERVICE
3031 E I ST | 3031 EAST I ST | 3031 EAST I STREET
WILMINGTON | Wilmington, CA | DE

Database(s) : [AST - CA, CALEPA SITES - CA, COMP HIST - TX, DEBRIS EPA SWRCY, ECHO, EPA UST, FID UST - CA, FRS, HAZNET - CA, HIST CHMIRS - CA, HIST CORTESE - CA, HIST IND HAZ WASTE - TX, HWG - CA, ICIS, INACTIVE PCS, IND HAZ WASTE - TX, MANIFEST EPA, NPDES - CA, PCS FACILITY, RCRA_NONGEN, RCRA_SQG, RFR - CA, STORMWATER, SWF_LOS ANGELES COUNTY - CA, UST - CA] ***(cont.)***

Envirosite ID: 221931
EPA ID: N/R

AST - CA ***(cont.)***

Violation Date : 2019-04-18

Citation : 22 CCR 12 66262.40(a) - California Code of Regulations, Title 22, Chapter 12, Section(s) 66262.40(a)

Description : Failure to keep a copy of each properly signed manifest for at least three years from the date the waste was accepted by the initial transporter. The manifest signed at the time the waste was accepted for transport shall be kept until receiving a signed copy from the designated facility which received the waste.

Notes : Returned to compliance on 04/29/2019. OBSERVATION: Uniform Hazardous Waste Manifests for used oils, used antifreeze, and used and drained oil filters were not available on site for review during the inspection. CORRECTIVE ACTION: Locate a copy of all manifests for used oils, used antifreeze, and used and drained oil filters and submit copies to the CUPA.

Division : Los Angeles County Fire Department
Program : HW
Source : CERS

Violation Date : 2019-04-18

Citation : HSC 6.5 Multiple - California Health and Safety Code, Chapter 6.5, Section(s) Multiple

Description : Hazardous Waste Generator Program - Release/Leaks/Spills - General

Notes : Returned to compliance on 04/25/2019. Clean-up all releases/leaks/spills immediately. Observed minor oil spills and used absorbent left on the floor inside the maintenance shop. CORRECTIVE ACTION: Submit a photo to the CUPA demonstrating that the area listed above has been properly cleaned .

Division : Los Angeles County Fire Department
Program : HW
Source : CERS

Map Id: BR329
Direction: WSW
Distance: 0.808 mi., 4264 ft.
Elevation: 9 ft.
Relative: Lower

Site Name : FALCON REFUSE CENTER | GAUNT TRUCKING | FALCON DISPOSAL SERVICE 3031 E I ST | 3031 EAST I ST | 3031 EAST I STREET
WILMINGTON | Wilmington, CA | DE

Database(s) : [AST - CA, CALEPA SITES - CA, COMP HIST - TX, DEBRIS EPA SWRCY, ECHO, EPA UST, FID UST - CA, FRS, HAZNET - CA, HIST CHMIRS - CA, HIST CORTESE - CA, HIST IND HAZ WASTE - TX, HWG - CA, ICIS, INACTIVE PCS, IND HAZ WASTE - TX, MANIFEST EPA, NPDES - CA, PCS FACILITY, RCRA_NONGEN, RCRA_SQG, RFR - CA, STORMWATER, SWF_LOS ANGELES COUNTY - CA, UST - CA] ***(cont.)***

Envirosite ID: 221931
EPA ID: N/R

AST - CA ***(cont.)***

Violation Date : 2019-04-18

Citation : HSC 6.5 25250.22 - California Health and Safety Code, Chapter 6.5, Section(s) 25250.22

Description : Failure to properly manage used oil and/or fuel filters in accordance with the requirements.

Notes : Returned to compliance on 04/25/2019. OBSERVATION: 4 used oil filters located inside the maintenance shop were stored on the floor without a lid, label, and an accumulation start date. CORRECTIVE ACTION: Submit photos to the CUPA demonstrating that the used oil and fuel filters are being properly managed or submit a bill of lading to this department demonstrating proper disposal.

Division : Los Angeles County Fire Department
Program : HW
Source : CERS

Violation Date : 2019-04-18

Citation : 22 CCR 12 66262.34(f) - California Code of Regulations, Title 22, Chapter 12, Section(s) 66262.34(f)

Description : Failure to properly label hazardous waste accumulation containers and portable tanks with the following requirements: "Hazardous Waste", name and address of the generator, physical and chemical characteristics of the Hazardous Waste, and starting accumulation date.

Notes :

Returned to compliance on 04/29/2019. OBSERVATION: The following containers of hazardous waste were observed with incomplete or no hazardous waste (HW) labels: - 1 x 55-gallon drum containing HW used antifreeze was observed open and without a proper HW label; - 1 x 55-gallon drum containing HW used oil was observed with an incomplete HW label; CORRECTIVE ACTION: Submit a photo to the CUPA demonstrating that the container listed above has been properly labeled.

Division : Los Angeles County Fire Department
Program : HW

Map Id: BR329
Direction: WSW
Distance: 0.808 mi., 4264 ft.
Elevation: 9 ft.
Relative: Lower

Site Name : FALCON REFUSE CENTER | GAUNT TRUCKING | FALCON DISPOSAL SERVICE
3031 E I ST | 3031 EAST I ST | 3031 EAST I STREET
WILMINGTON | Wilmington, CA | DE

Database(s) : [AST - CA, CALEPA SITES - CA, COMP HIST - TX, DEBRIS EPA SWRCY, ECHO, EPA UST, FID UST - CA, FRS, HAZNET - CA, HIST CHMIRS - CA, HIST CORTESE - CA, HIST IND HAZ WASTE - TX, HWG - CA, ICIS, INACTIVE PCS, IND HAZ WASTE - TX, MANIFEST EPA, NPDES - CA, PCS FACILITY, RCRA_NONGEN, RCRA_SQG, RFR - CA, STORMWATER, SWF_LOS ANGELES COUNTY - CA, UST - CA] ***(cont.)***

Envirosite ID: 221931
EPA ID: N/R

AST - CA ***(cont.)***

Source : CERS

Enforcements
Enforcement Action Date : N/R
Type : N/R
Description : N/R
Notes : N/R
Division : N/R
Program : N/R
Source : N/R

Chemicals
Chemical Name : N/R
CAS Number : N/R
Hazard Type(s) : N/R
Max Daily Amount / Unit : N/R
Average Daily Amount / Unit : N/R
Days Onsite : N/R
Physical State(s) : N/R

CALEPA SITES - CA

Facility Name : BASIN BY-PRODUCTS
Facility Address : 3031 EAST I STREET, WILMINGTON, 90744

Site ID : 334953
EI ID : 19290278
EI Description : State Response
Latitude : 33.783955
Longitude : -118.225545
Agency Hyperlink : Click here for hyperlink provided by the agency.
Last Date in Agency List : 2021-08-26

Facility Name : Falcon Refuse Center
Facility Address : 3031 EAST I ST, WILMINGTON, 90744

Map Id: BR329
Direction: WSW
Distance: 0.808 mi., 4264 ft.
Elevation: 9 ft.
Relative: Lower

Site Name : FALCON REFUSE CENTER | GAUNT TRUCKING | FALCON DISPOSAL SERVICE
3031 E I ST | 3031 EAST I ST | 3031 EAST I STREET
WILMINGTON | Wilmington, CA | DE

Database(s) : [AST - CA, CALEPA SITES - CA, COMP HIST - TX, DEBRIS EPA SWRCY, ECHO, EPA UST, FID UST - CA, FRS, HAZNET - CA, HIST CHMIRS - CA, HIST CORTESE - CA, HIST IND HAZ WASTE - TX, HWG - CA, ICIS, INACTIVE PCS, IND HAZ WASTE - TX, MANIFEST EPA, NPDES - CA, PCS FACILITY, RCRA_NONGEN, RCRA_SQG, RFR - CA, STORMWATER, SWF_LOS ANGELES COUNTY - CA, UST - CA] ***(cont.)***

Envirosite ID: 221931
EPA ID: N/R

CALEPA SITES - CA ***(cont.)***

Site ID :	531732
EI ID :	801476
EI Description :	Industrial Facility Storm Water
Latitude :	33.783560
Longitude :	-118.225740
Agency Hyperlink :	Click here for hyperlink provided by the agency.
Last Date in Agency List :	2021-08-26
Facility Name :	FALCON REFUSE CENTER
Facility Address :	3031 E I ST, WILMINGTON, 90744
Site ID :	115769
EI ID :	10250731
EI Description :	Chemical Storage Facilities
Latitude :	33.784339
Longitude :	-118.225043
Agency Hyperlink :	Click here for hyperlink provided by the agency.
Last Date in Agency List :	2021-08-26
Site ID :	115769
EI ID :	10250731
EI Description :	Hazardous Waste Generator
Latitude :	33.784339
Longitude :	-118.225043
Agency Hyperlink :	Click here for hyperlink provided by the agency.
Last Date in Agency List :	2021-08-26
Site ID :	115769
EI ID :	10250731
EI Description :	Underground Storage Tank
Latitude :	33.784339
Longitude :	-118.225043
Agency Hyperlink :	Click here for hyperlink provided by the agency.
Last Date in Agency List :	2021-08-26
Site ID :	115769
EI ID :	T0603701671
EI Description :	Leaking Underground Storage Tank Cleanup Site
Latitude :	33.784339
Longitude :	-118.225043

Map Id: BR329
Direction: WSW
Distance: 0.808 mi., 4264 ft.
Elevation: 9 ft.
Relative: Lower

Site Name : FALCON REFUSE CENTER | GAUNT TRUCKING | FALCON DISPOSAL SERVICE 3031 E I ST | 3031 EAST I ST | 3031 EAST I STREET
WILMINGTON | Wilmington, CA | DE

Database(s) : [AST - CA, CALEPA SITES - CA, COMP HIST - TX, DEBRIS EPA SWRCY, ECHO, EPA UST, FID UST - CA, FRS, HAZNET - CA, HIST CHMIRS - CA, HIST CORTESE - CA, HIST IND HAZ WASTE - TX, HWG - CA, ICIS, INACTIVE PCS, IND HAZ WASTE - TX, MANIFEST EPA, NPDES - CA, PCS FACILITY, RCRA_NONGEN, RCRA_SQG, RFR - CA, STORMWATER, SWF_LOS ANGELES COUNTY - CA, UST - CA] ***(cont.)***

Envirosite ID: 221931
EPA ID: N/R

CALEPA SITES - CA ***(cont.)***

Agency Hyperlink :	Click here for hyperlink provided by the agency.
Last Date in Agency List :	2021-08-26

COMP HIST - TX

Facility Name :	FALCON DISPOSAL SERVICE
Facility Address :	3031 E I ST, WILMINGTON, California 90744
County :	N/R
Customer Date of Rating :	2020-09-01
Customer Date Rating Posted :	2020-11-15
Regulated Date of Rating :	2020-09-01
Regulated Date of Rating Posted :	2020-11-15
Regulated Entity Number :	RN102787504
Customer Name :	BKK CORPORATION
Customer Number :	CN602726143
Customer Overall Rating :	0
Customer Overall Classification :	UNCLASSIFIED
RN Compliance Rating :	0
RN Compliance Classification :	UNCLASSIFIED
NAICS :	484121 - General Freight Trucking, Long-Distance, Truckload
SIC :	1311 - CRUDE PETROLEUM AND NATURAL GAS
Region :	N/R
RN Facility ID Records :	41832,41832
Last Date in Agency List :	2021-08-08

Customer Date of Rating :	2020-09-01
Customer Date Rating Posted :	2020-11-15
Regulated Date of Rating :	2020-09-01
Regulated Date of Rating Posted :	2020-11-15
Regulated Entity Number :	RN102787504
Customer Name :	FALCON DISPOSAL SERVICE INC
Customer Number :	CN601416035
Customer Overall Rating :	0
Customer Overall Classification :	UNCLASSIFIED
RN Compliance Rating :	0
RN Compliance Classification :	UNCLASSIFIED
NAICS :	484121 - General Freight Trucking, Long-Distance, Truckload
SIC :	1311 - CRUDE PETROLEUM AND NATURAL GAS
Region :	N/R
RN Facility ID Records :	41832,41832
Last Date in Agency List :	2021-08-08

Map Id: BR329
Direction: WSW
Distance: 0.808 mi., 4264 ft.
Elevation: 9 ft.
Relative: Lower

Site Name : FALCON REFUSE CENTER | GAUNT TRUCKING | FALCON DISPOSAL SERVICE
3031 E I ST | 3031 EAST I ST | 3031 EAST I STREET
WILMINGTON | Wilmington, CA | DE

Database(s) : [AST - CA, CALEPA SITES - CA, COMP HIST - TX, DEBRIS EPA SWRCY, ECHO, EPA UST, FID UST - CA, FRS, HAZNET - CA, HIST CHMIRS - CA, HIST CORTESE - CA, HIST IND HAZ WASTE - TX, HWG - CA, ICIS, INACTIVE PCS, IND HAZ WASTE - TX, MANIFEST EPA, NPDES - CA, PCS FACILITY, RCRA_NONGEN, RCRA_SQG, RFR - CA, STORMWATER, SWF_LOS ANGELES COUNTY - CA, UST - CA] ***(cont.)***

Envirosite ID: 221931
EPA ID: N/R

DEBRIS EPA SWRCY

Facility Name :	Falcon Refuse Center Inc
Facility Address :	3031 E I St, Wilmington, CA 90744
Phone :	310-323-0763
Region :	9
Recovery :	Yes
Landfill :	No
C D :	No
Composting :	No
Demolition :	No
Electronic :	No
HHW :	No
Metals :	No
Tires :	No
Transfer Station :	Yes
Vehicles :	No
LF C D :	No
LF HW :	No
LF MSW :	No
Latitude :	33.783587
Longitude :	-118.225577
Last Date in Agency List :	2021-09-01

ECHO

Facility Name :	ALLIED WASTE TRANSFER SVCS OF CALIFORNIA
Facility Address :	3031 E I ST, WILMINGTON, CA 90744
County :	LOS ANGELES
Last Inspection Date :	N/R
Registry ID :	110070450094
FIPS Code :	N/R
EPA Region :	09
Inspection Count :	0
Last Inspection Days :	N/R
Informal Count :	0
Last Informal Action Date :	N/R
Formal Action Count :	0
Last Formal Action Date :	N/R
Total Penalties :	0
Penalty Count :	N/R
Last Penalty Date :	N/R
Last Penalty Amount :	N/R

Map Id: BR329
Direction: WSW
Distance: 0.808 mi., 4264 ft.
Elevation: 9 ft.
Relative: Lower

Site Name : FALCON REFUSE CENTER | GAUNT TRUCKING | FALCON DISPOSAL SERVICE
3031 E I ST | 3031 EAST I ST | 3031 EAST I STREET
WILMINGTON | Wilmington, CA | DE

Database(s) : [AST - CA, CALEPA SITES - CA, COMP HIST - TX, DEBRIS EPA SWRCY, ECHO, EPA UST, FID UST - CA, FRS, HAZNET - CA, HIST CHMIRS - CA, HIST CORTESE - CA, HIST IND HAZ WASTE - TX, HWG - CA, ICIS, INACTIVE PCS, IND HAZ WASTE - TX, MANIFEST EPA, NPDES - CA, PCS FACILITY, RCRA_NONGEN, RCRA_SQG, RFR - CA, STORMWATER, SWF_LOS ANGELES COUNTY - CA, UST - CA] ***(cont.)***

Envirosite ID: 221931
EPA ID: N/R

ECHO ***(cont.)***

QTRS IN NC :	0
Programs IN SNC :	0
Current Compliance Status :	No Violation Identified
Three-Year Compliance Status :	_____
Collection Method :	Zip Code Centroid
Reference Point :	N/R
Accuracy Meters :	10000
Derived Tribes :	N/R
Derived HUC :	N/R
Derived WBD :	N/R
Derived STCTY FIPS :	N/R
Derived Zip :	N/R
Derived CD113 :	N/R
Derived CB2010 :	N/R
MYRTK Universe :	NNN
NPDES IDs :	N/R
CWA Permit Types :	N/R
CWA Compliance Tracking :	N/R
CWA NAICS :	N/R
CWA SICS :	N/R
CWA Inspection Count :	N/R
CWA Last Inspection Days :	N/R
CWA Informal Count :	N/R
CWA Formal Action Count :	N/R
CWA Last Formal Action Date :	N/R
CWA Penalties :	N/R
CWA Last Penalty Date :	N/R
CWA Last Penalty Amount :	N/R
CWA Quarters IN NC :	N/R
CWA Current Compliance Status :	N/R
CWA Current SNC Flag :	N
CWA 13 Quarters Compliance Status :	N/R
CWA 13 Quarters Effluent Exceedances:	N/R
CWA Three-Year QNCR Codes :	N/R
DFR URL :	Click here for hyperlink provided by the agency.
Facility SIC :	N/R
Facility NAICS :	48421 - Used Household and Office Goods Moving
Facility Last Inspection EPA Date :	N/R
Facility Last Inspection State Date :	N/R
Facility Last Formal Act EPA Date :	N/R
Facility Last Formal Act State Date :	N/R
Facility Last Informal Act EPA Date :	N/R
Facility Last Informal Act State Date:	N/R
Facility Federal Agency :	N/R
TRI Reporter :	N/R

Map Id: BR329
Direction: WSW
Distance: 0.808 mi., 4264 ft.
Elevation: 9 ft.
Relative: Lower

Site Name : FALCON REFUSE CENTER | GAUNT TRUCKING | FALCON DISPOSAL SERVICE
3031 E I ST | 3031 EAST I ST | 3031 EAST I STREET
WILMINGTON | Wilmington, CA | DE

Database(s) : [AST - CA, CALEPA SITES - CA, COMP HIST - TX, DEBRIS EPA SWRCY, ECHO, EPA UST, FID UST - CA, FRS, HAZNET - CA, HIST CHMIRS - CA, HIST CORTESE - CA, HIST IND HAZ WASTE - TX, HWG - CA, ICIS, INACTIVE PCS, IND HAZ WASTE - TX, MANIFEST EPA, NPDES - CA, PCS FACILITY, RCRA_NONGEN, RCRA_SQG, RFR - CA, STORMWATER, SWF_LOS ANGELES COUNTY - CA, UST - CA] ***(cont.)***

Envirosite ID: 221931
EPA ID: N/R

ECHO ***(cont.)***

Facility Imp Water Flag :	N/R
Current SNC Flag :	N
Indian County Flag :	N
Federal Flag :	N/R
US Mexico Border Flag :	N/R
Chesapeak Bay Flag :	N/R
AIR Flag :	N
NPDES Flag :	N
SDWIS Flag :	N
RCRA Flag :	Y
TRI Flag :	N
GHG Flag :	N
Major Flag :	N/R
Active Flag :	Y
NAA Flag :	N
Latitude :	33.777012
Longitude :	-118.260988
Last Date in Agency List :	2021-08-20
Facility Name :	FALCON REFUSE CENTER
Facility Address :	3031 EAST I ST, WILMINGTON, CA 90744
County :	N/R
Last Inspection Date :	N/R
Registry ID :	110070091056
FIPS Code :	06037
EPA Region :	09
Inspection Count :	0
Last Inspection Days :	N/R
Informal Count :	0
Last Informal Action Date :	N/R
Formal Action Count :	0
Last Formal Action Date :	N/R
Total Penalties :	0
Penalty Count :	N/R
Last Penalty Date :	N/R
Last Penalty Amount :	N/R
QTRS IN NC :	0
Programs IN SNC :	0
Current Compliance Status :	No Violation Identified
Three-Year Compliance Status :	_____
Collection Method :	N/R
Reference Point :	N/R

Map Id: BR329
Direction: WSW
Distance: 0.808 mi., 4264 ft.
Elevation: 9 ft.
Relative: Lower

Site Name : FALCON REFUSE CENTER | GAUNT TRUCKING | FALCON DISPOSAL SERVICE
3031 E I ST | 3031 EAST I ST | 3031 EAST I STREET
WILMINGTON | Wilmington, CA | DE

Database(s) : [AST - CA, CALEPA SITES - CA, COMP HIST - TX, DEBRIS EPA SWRCY, ECHO, EPA UST, FID UST - CA, FRS, HAZNET - CA, HIST CHMIRS - CA, HIST CORTESE - CA, HIST IND HAZ WASTE - TX, HWG - CA, ICIS, INACTIVE PCS, IND HAZ WASTE - TX, MANIFEST EPA, NPDES - CA, PCS FACILITY, RCRA_NONGEN, RCRA_SQG, RFR - CA, STORMWATER, SWF_LOS ANGELES COUNTY - CA, UST - CA] ***(cont.)***

Envirosite ID: 221931
EPA ID: N/R

ECHO ***(cont.)***

Accuracy Meters :	17531
Derived Tribes :	N/R
Derived HUC :	18070104
Derived WBD :	N/R
Derived STCTY FIPS :	06037
Derived Zip :	90744
Derived CD113 :	44
Derived CB2010 :	060379800141087
MYRTK Universe :	NNN
NPDES IDs :	CAZ401597
CWA Permit Types :	Minor
CWA Compliance Tracking :	On
CWA NAICS :	N/R
CWA SICS :	N/R
CWA Inspection Count :	N/R
CWA Last Inspection Days :	N/R
CWA Informal Count :	N/R
CWA Formal Action Count :	N/R
CWA Last Formal Action Date :	N/R
CWA Penalties :	N/R
CWA Last Penalty Date :	N/R
CWA Last Penalty Amount :	N/R
CWA Quarters IN NC :	0
CWA Current Compliance Status :	No Violation Identified
CWA Current SNC Flag :	N
CWA 13 Quarters Compliance Status :	_____
CWA 13 Quarters Effluent Exceedances:	N/R
CWA Three-Year QNCR Codes :	N/R
DFR URL :	Click here for hyperlink provided by the agency.
Facility SIC :	N/R
Facility NAICS :	N/R
Facility Last Inspection EPA Date :	N/R
Facility Last Inspection State Date :	N/R
Facility Last Formal Act EPA Date :	N/R
Facility Last Formal Act State Date :	N/R
Facility Last Informal Act EPA Date :	N/R
Facility Last Informal Act State Date:	N/R
Facility Federal Agency :	N/R
TRI Reporter :	N/R
Facility Imp Water Flag :	N/R
Current SNC Flag :	N
Indian County Flag :	N
Federal Flag :	N/R
US Mexico Border Flag :	N
Chesapeake Bay Flag :	N/R

Map Id: BR329
Direction: WSW
Distance: 0.808 mi., 4264 ft.
Elevation: 9 ft.
Relative: Lower

Site Name : FALCON REFUSE CENTER | GAUNT TRUCKING | FALCON DISPOSAL SERVICE
3031 E I ST | 3031 EAST I ST | 3031 EAST I STREET
WILMINGTON | Wilmington, CA | DE

Database(s) : [AST - CA, CALEPA SITES - CA, COMP HIST - TX, DEBRIS EPA SWRCY, ECHO, EPA UST, FID UST - CA, FRS, HAZNET - CA, HIST CHMIRS - CA, HIST CORTESE - CA, HIST IND HAZ WASTE - TX, HWG - CA, ICIS, INACTIVE PCS, IND HAZ WASTE - TX, MANIFEST EPA, NPDES - CA, PCS FACILITY, RCRA_NONGEN, RCRA_SQG, RFR - CA, STORMWATER, SWF_LOS ANGELES COUNTY - CA, UST - CA] ***(cont.)***

Envirosite ID: 221931
EPA ID: N/R

ECHO ***(cont.)***

AIR Flag :	N
NPDES Flag :	Y
SDWIS Flag :	N
RCRA Flag :	N
TRI Flag :	N
GHG Flag :	N
Major Flag :	N/R
Active Flag :	Y
NAA Flag :	Y
Latitude :	33.78356
Longitude :	-118.22574
Last Date in Agency List :	2021-08-20
Facility Name :	GAUNT TRUCKING
Facility Address :	3031 EAST I ST GAUNT TRUCKING, WILMINGTON, CA 90744
County :	LOS ANGELES
Last Inspection Date :	N/R
Registry ID :	110002881597
FIPS Code :	06037
EPA Region :	09
Inspection Count :	0
Last Inspection Days :	N/R
Informal Count :	0
Last Informal Action Date :	N/R
Formal Action Count :	0
Last Formal Action Date :	N/R
Total Penalties :	0
Penalty Count :	N/R
Last Penalty Date :	N/R
Last Penalty Amount :	N/R
QTRS IN NC :	0
Programs IN SNC :	0
Current Compliance Status :	No Violation Identified
Three-Year Compliance Status :	_____
Collection Method :	ADDRESS MATCHING-HOUSE NUMBER
Reference Point :	CENTER OF A FACILITY OR STATION
Accuracy Meters :	30
Derived Tribes :	N/R
Derived HUC :	18070104
Derived WBD :	N/R
Derived STCTY FIPS :	06037
Derived Zip :	90744

Map Id: BR329
Direction: WSW
Distance: 0.808 mi., 4264 ft.
Elevation: 9 ft.
Relative: Lower

Site Name : FALCON REFUSE CENTER | GAUNT TRUCKING | FALCON DISPOSAL SERVICE 3031 E I ST | 3031 EAST I ST | 3031 EAST I STREET
WILMINGTON | Wilmington, CA | DE

Database(s) : [AST - CA, CALEPA SITES - CA, COMP HIST - TX, DEBRIS EPA SWRCY, ECHO, EPA UST, FID UST - CA, FRS, HAZNET - CA, HIST CHMIRS - CA, HIST CORTESE - CA, HIST IND HAZ WASTE - TX, HWG - CA, ICIS, INACTIVE PCS, IND HAZ WASTE - TX, MANIFEST EPA, NPDES - CA, PCS FACILITY, RCRA_NONGEN, RCRA_SQG, RFR - CA, STORMWATER, SWF_LOS ANGELES COUNTY - CA, UST - CA] ***(cont.)***

Envirosite ID: 221931
EPA ID: N/R

ECHO ***(cont.)***

Derived CD113 :	44
Derived CB2010 :	060379800141086
MYRTK Universe :	NNN
NPDES IDs :	N/R
CWA Permit Types :	N/R
CWA Compliance Tracking :	N/R
CWA NAICS :	N/R
CWA SICS :	N/R
CWA Inspection Count :	N/R
CWA Last Inspection Days :	N/R
CWA Informal Count :	N/R
CWA Formal Action Count :	N/R
CWA Last Formal Action Date :	N/R
CWA Penalties :	N/R
CWA Last Penalty Date :	N/R
CWA Last Penalty Amount :	N/R
CWA Quarters IN NC :	N/R
CWA Current Compliance Status :	N/R
CWA Current SNC Flag :	N
CWA 13 Quarters Compliance Status :	N/R
CWA 13 Quarters Effluent Exceedances:	N/R
CWA Three-Year QNCR Codes :	N/R
DFR URL :	Click here for hyperlink provided by the agency.
Facility SIC :	N/R
Facility NAICS :	N/R
Facility Last Inspection EPA Date :	N/R
Facility Last Inspection State Date :	N/R
Facility Last Formal Act EPA Date :	N/R
Facility Last Formal Act State Date :	N/R
Facility Last Informal Act EPA Date :	N/R
Facility Last Informal Act State Date:	N/R
Facility Federal Agency :	N/R
TRI Reporter :	N/R
Facility Imp Water Flag :	N/R
Current SNC Flag :	N
Indian County Flag :	N
Federal Flag :	N/R
US Mexico Border Flag :	N
Chesapeak Bay Flag :	N/R
AIR Flag :	N
NPDES Flag :	N
SDWIS Flag :	N
RCRA Flag :	Y
TRI Flag :	N
GHG Flag :	N

Map Id: BR329
Direction: WSW
Distance: 0.808 mi., 4264 ft.
Elevation: 9 ft.
Relative: Lower

Site Name : FALCON REFUSE CENTER | GAUNT TRUCKING | FALCON DISPOSAL SERVICE 3031 E I ST | 3031 EAST I ST | 3031 EAST I STREET
WILMINGTON | Wilmington, CA | DE

Database(s) : [AST - CA, CALEPA SITES - CA, COMP HIST - TX, DEBRIS EPA SWRCY, ECHO, EPA UST, FID UST - CA, FRS, HAZNET - CA, HIST CHMIRS - CA, HIST CORTESE - CA, HIST IND HAZ WASTE - TX, HWG - CA, ICIS, INACTIVE PCS, IND HAZ WASTE - TX, MANIFEST EPA, NPDES - CA, PCS FACILITY, RCRA_NONGEN, RCRA_SQG, RFR - CA, STORMWATER, SWF_LOS ANGELES COUNTY - CA, UST - CA] ***(cont.)***

Envirosite ID: 221931
EPA ID: N/R

ECHO ***(cont.)***

Major Flag :	N/R
Active Flag :	Y
NAA Flag :	Y
Latitude :	33.78356
Longitude :	-118.22555
Last Date in Agency List :	2021-08-20
Facility Name :	THE TJX COMPANIES, INC.
Facility Address :	3031 E I ST., WILMINGTON, CA 90744
County :	OUT-OF-STATE
Last Inspection Date :	N/R
Registry ID :	N/R
FIPS Code :	N/R
EPA Region :	09
Inspection Count :	0
Last Inspection Days :	N/R
Informal Count :	0
Last Informal Action Date :	N/R
Formal Action Count :	0
Last Formal Action Date :	N/R
Total Penalties :	0
Penalty Count :	N/R
Last Penalty Date :	N/R
Last Penalty Amount :	N/R
QTRS IN NC :	0
Programs IN SNC :	0
Current Compliance Status :	No Violation Identified
Three-Year Compliance Status :	_____
Collection Method :	Zip Code Centroid
Reference Point :	N/R
Accuracy Meters :	10000
Derived Tribes :	N/R
Derived HUC :	N/R
Derived WBD :	N/R
Derived STCTY FIPS :	N/R
Derived Zip :	N/R
Derived CD113 :	N/R
Derived CB2010 :	N/R
MYRTK Universe :	NNN
NPDES IDs :	N/R
CWA Permit Types :	N/R
CWA Compliance Tracking :	N/R

Map Id: BR329
Direction: WSW
Distance: 0.808 mi., 4264 ft.
Elevation: 9 ft.
Relative: Lower

Site Name : FALCON REFUSE CENTER | GAUNT TRUCKING | FALCON DISPOSAL SERVICE
3031 E I ST | 3031 EAST I ST | 3031 EAST I STREET
WILMINGTON | Wilmington, CA | DE

Database(s) : [AST - CA, CALEPA SITES - CA, COMP HIST - TX, DEBRIS EPA SWRCY, ECHO, EPA UST, FID UST - CA, FRS, HAZNET - CA, HIST CHMIRS - CA, HIST CORTESE - CA, HIST IND HAZ WASTE - TX, HWG - CA, ICIS, INACTIVE PCS, IND HAZ WASTE - TX, MANIFEST EPA, NPDES - CA, PCS FACILITY, RCRA_NONGEN, RCRA_SQG, RFR - CA, STORMWATER, SWF_LOS ANGELES COUNTY - CA, UST - CA] ***(cont.)***

Envirosite ID: 221931
EPA ID: N/R

ECHO ***(cont.)***

CWA NAICS :	N/R
CWA SICS :	N/R
CWA Inspection Count :	N/R
CWA Last Inspection Days :	N/R
CWA Informal Count :	N/R
CWA Formal Action Count :	N/R
CWA Last Formal Action Date :	N/R
CWA Penalties :	N/R
CWA Last Penalty Date :	N/R
CWA Last Penalty Amount :	N/R
CWA Quarters IN NC :	N/R
CWA Current Compliance Status :	N/R
CWA Current SNC Flag :	N
CWA 13 Quarters Compliance Status :	N/R
CWA 13 Quarters Effluent Exceedances:	N/R
CWA Three-Year QNCR Codes :	N/R
DFR URL :	Click here for hyperlink provided by the agency.
Facility SIC :	N/R
Facility NAICS :	452210 - Department Stores
Facility Last Inspection EPA Date :	N/R
Facility Last Inspection State Date :	N/R
Facility Last Formal Act EPA Date :	N/R
Facility Last Formal Act State Date :	N/R
Facility Last Informal Act EPA Date :	N/R
Facility Last Informal Act State Date:	N/R
Facility Federal Agency :	N/R
TRI Reporter :	N/R
Facility Imp Water Flag :	N/R
Current SNC Flag :	N
Indian County Flag :	N
Federal Flag :	N/R
US Mexico Border Flag :	N/R
Chesapeak Bay Flag :	N/R
AIR Flag :	N
NPDES Flag :	N
SDWIS Flag :	N
RCRA Flag :	Y
TRI Flag :	N
GHG Flag :	N
Major Flag :	N/R
Active Flag :	N/R
NAA Flag :	N
Latitude :	33.777012
Longitude :	-118.260988
Last Date in Agency List :	2021-08-20

Map Id: BR329
Direction: WSW
Distance: 0.808 mi., 4264 ft.
Elevation: 9 ft.
Relative: Lower

Site Name : FALCON REFUSE CENTER | GAUNT TRUCKING | FALCON DISPOSAL SERVICE
3031 E I ST | 3031 EAST I ST | 3031 EAST I STREET
WILMINGTON | Wilmington, CA | DE

Database(s) : [AST - CA, CALEPA SITES - CA, COMP HIST - TX, DEBRIS EPA SWRCY, ECHO, EPA UST, FID UST - CA, FRS, HAZNET - CA, HIST CHMIRS - CA, HIST CORTESE - CA, HIST IND HAZ WASTE - TX, HWG - CA, ICIS, INACTIVE PCS, IND HAZ WASTE - TX, MANIFEST EPA, NPDES - CA, PCS FACILITY, RCRA_NONGEN, RCRA_SQG, RFR - CA, STORMWATER, SWF_LOS ANGELES COUNTY - CA, UST - CA] ***(cont.)***

Envirosite ID: 221931
EPA ID: N/R

EPA UST

Facility Name :	FALCON REFUSE CENTER
Facility Address :	3031 E I ST, WILMINGTON, California 90744
County :	N/R
Facility ID :	CA10250731
Facility Status :	Open UST(s)
Open USTs :	2
Closed USTs :	N/R
Temporarily Out of Service USTs :	N/R
Date of Last Inspection :	N/R
EPA Region :	9
Tribe :	N/R
Facility ID 2 :	N/R
Latitude :	33.7838300055749
Longitude :	-118.22559596888
Last Date in Agency List :	2021-08-27

Tank Details

Tank ID :	CA10250731-001_A Stand-alone Tank_1
Tank Status :	Open
Installation Date :	2004-01-01
Removal Date :	N/R
Capacity :	10000
Substances :	Diesel
Tank Wall Type :	Double Wall
Tank ID :	CA10250731-002_A Stand-alone Tank_1
Tank Status :	Open
Installation Date :	2004-01-01
Removal Date :	N/R
Capacity :	10000
Substances :	Diesel
Tank Wall Type :	Double Wall

FID UST - CA

Facility Name :	FALCON REFUSE CENTER
Facility Address :	3031 E I ST, WILMINGTON, 90744
County :	Los Angeles

Map Id: BR329
Direction: WSW
Distance: 0.808 mi., 4264 ft.
Elevation: 9 ft.
Relative: Lower

Site Name : FALCON REFUSE CENTER | GAUNT TRUCKING | FALCON DISPOSAL SERVICE 3031 E I ST | 3031 EAST I ST | 3031 EAST I STREET
WILMINGTON | Wilmington, CA | DE

Database(s) : [AST - CA, CALEPA SITES - CA, COMP HIST - TX, DEBRIS EPA SWRCY, ECHO, EPA UST, FID UST - CA, FRS, HAZNET - CA, HIST CHMIRS - CA, HIST CORTESE - CA, HIST IND HAZ WASTE - TX, HWG - CA, ICIS, INACTIVE PCS, IND HAZ WASTE - TX, MANIFEST EPA, NPDES - CA, PCS FACILITY, RCRA_NONGEN, RCRA_SQG, RFR - CA, STORMWATER, SWF_LOS ANGELES COUNTY - CA, UST - CA] ***(cont.)***

Envirosite ID: 221931
EPA ID: N/R

FID UST - CA ***(cont.)***

Facility ID :	FA0026145
CERSID :	10250731
Permitting Agency :	Los Angeles City Fire Department
Latitude :	33.78395
Longitude :	-118.22555
Last Date in Agency List :	2021-09-17

FRS

Facility Name :	BASIN BY-PRODUCTS
Facility Address :	3031 EAST I STREET, WILMINGTON, CA 90744-3048
County :	LOS ANGELES

Site Details

Registry ID :	110033617129
FRS Facility URL :	Click here for hyperlink provided by the agency.
Last Date in Agency List :	2021-07-17

Source Description

Source Description :

DTSC EnviroStor is an online search and Geographic Information System (GIS) tool for identifying sites that have known contamination or sites for which there may be reasons to investigate further. The EnviroStor database includes the following site types: Federal Superfund sites (National Priorities List (NPL)); State Response, including Military Facilities and State Superfund; Voluntary Cleanup; and School sites.

FRS Environmental Interest

Source and System ID :	CA-ENVIROSTOR - 19290278

Facility Name :	FALCON DISPOSAL SERVICE
Facility Address :	3031 E I ST, WILMINGTON, CA 90744
County :	LOS ANGELES

Map Id: BR329
Direction: WSW
Distance: 0.808 mi., 4264 ft.
Elevation: 9 ft.
Relative: Lower

Site Name : FALCON REFUSE CENTER | GAUNT TRUCKING | FALCON DISPOSAL SERVICE
3031 E I ST | 3031 EAST I ST | 3031 EAST I STREET
WILMINGTON | Wilmington, CA | DE

Database(s) : [AST - CA, CALEPA SITES - CA, COMP HIST - TX, DEBRIS EPA SWRCY, ECHO, EPA UST, FID UST - CA, FRS, HAZNET - CA, HIST CHMIRS - CA, HIST CORTESE - CA, HIST IND HAZ WASTE - TX, HWG - CA, ICIS, INACTIVE PCS, IND HAZ WASTE - TX, MANIFEST EPA, NPDES - CA, PCS FACILITY, RCRA_NONGEN, RCRA_SQG, RFR - CA, STORMWATER, SWF_LOS ANGELES COUNTY - CA, UST - CA] ***(cont.)***

Envirosite ID: 221931
EPA ID: N/R

FRS ***(cont.)***

Site Details
Registry ID : 110033691208
FRS Facility URL : Click here for hyperlink provided by the agency.
Last Date in Agency List : 2014-03-25

Source Description

Source Description :

The TX-TCEQ ACR is a computer application that allows the Texas Commission on Environmental Quality (TCEQ) to use a single, centralized area to record common information, such as the company names, addresses, and telephone numbers of those the TCEQ regulates. It also contains additional IDs (permits, registrations, authorizations, etc) and their status.

FRS Environmental Interest
Source and System ID : TX-TCEQ ACR - RN102787504

Facility Name : FALCON REFUSE CENTER
Facility Address : 3031 EAST I ST, WILMINGTON, CA 90744
County : N/R

Site Details
Registry ID : 110070091056
FRS Facility URL : Click here for hyperlink provided by the agency.
Last Date in Agency List : 2021-07-17

Source Description

Source Description :

The NPDES module of the Compliance Information System (ICIS) tracks surface water permits issued under the Clean Water Act. Under NPDES, all facilities that discharge pollutants from any point source into waters of the United States are required to obtain a permit. The permit will likely contain limits on what can be discharged, impose monitoring and reporting requirements, and include other provisions to ensure that the discharge does not adversely affect water quality.

Map Id: BR329
Direction: WSW
Distance: 0.808 mi., 4264 ft.
Elevation: 9 ft.
Relative: Lower

Site Name : FALCON REFUSE CENTER | GAUNT TRUCKING | FALCON DISPOSAL SERVICE
3031 E I ST | 3031 EAST I ST | 3031 EAST I STREET
WILMINGTON | Wilmington, CA | DE

Database(s) : [AST - CA, CALEPA SITES - CA, COMP HIST - TX, DEBRIS EPA SWRCY, ECHO, EPA UST, FID UST - CA, FRS, HAZNET - CA, HIST CHMIRS - CA, HIST CORTESE - CA, HIST IND HAZ WASTE - TX, HWG - CA, ICIS, INACTIVE PCS, IND HAZ WASTE - TX, MANIFEST EPA, NPDES - CA, PCS FACILITY, RCRA_NONGEN, RCRA_SQG, RFR - CA, STORMWATER, SWF_LOS ANGELES COUNTY - CA, UST - CA] ***(cont.)***

Envirosite ID: 221931
EPA ID: N/R

FRS ***(cont.)***

FRS Environmental Interest
Source and System ID : ICIS - CAZ401597

Facility Name : FALCON REFUSE CENTER
Facility Address : 3031 E I ST, WILMINGTON, CA 90744
County : LOS ANGELES

Site Details
Registry ID : 110065747552
FRS Facility URL : Click here for hyperlink provided by the agency.
Last Date in Agency List : 2021-07-17

Source Description

Source Description :

The California Environmental Protection Agency (CalEPA) has recently implemented a new data warehouse system (nSite). This data warehouse combines and merges facility and site information from five different systems managed within CalEPA. The five systems are: California Environmental Reporting System (CERS), EnviroStor, GeoTracker, California Integrated Water Quality System (CIWQS), and Toxic Release Inventory (TRI).

FRS Environmental Interest
Source and System ID : CA-ENVIROVIEW - 115769

Facility Name : GAUNT TRUCKING
Facility Address : 3031 EAST I ST GAUNT TRUCKING, WILMINGTON, CA 90744
County : LOS ANGELES

Site Details
Registry ID : 110002881597
FRS Facility URL : Click here for hyperlink provided by the agency.
Last Date in Agency List : 2021-07-17

Map Id: BR329
Direction: WSW
Distance: 0.808 mi., 4264 ft.
Elevation: 9 ft.
Relative: Lower

Site Name : FALCON REFUSE CENTER | GAUNT TRUCKING | FALCON DISPOSAL SERVICE
3031 E I ST | 3031 EAST I ST | 3031 EAST I STREET
WILMINGTON | Wilmington, CA | DE

Database(s) : [AST - CA, CALEPA SITES - CA, COMP HIST - TX, DEBRIS EPA SWRCY, ECHO, EPA UST, FID UST - CA, FRS, HAZNET - CA, HIST CHMIRS - CA, HIST CORTESE - CA, HIST IND HAZ WASTE - TX, HWG - CA, ICIS, INACTIVE PCS, IND HAZ WASTE - TX, MANIFEST EPA, NPDES - CA, PCS FACILITY, RCRA_NONGEN, RCRA_SQG, RFR - CA, STORMWATER, SWF_LOS ANGELES COUNTY - CA, UST - CA] ***(cont.)***

Envirosite ID: 221931
EPA ID: N/R

FRS ***(cont.)***

Source Description

Source Description :

RCRAInfo is EPA's comprehensive information system that supports the Resource Conservation and Recovery Act (RCRA) of 1976 and the Hazardous and Solid Waste Amendments (HSWA) of 1984 through the tracking of events and activities related to facilities that generate, transport, and treat, store, or dispose of hazardous waste. RCRAInfo allows RCRA program staff to track the notification, permit, compliance, and corrective action activities required under RCRA. RCRAInfo also supports generation of the National Hazardous Waste Biennial Report. All generators and treatment, storage, and disposal facilities who handle hazardous waste are required to report to the EPA Administrator at least once every two years to support creation of the Biennial Report.

FRS Environmental Interest

Source and System ID :	RCRAINFO - CAD983644006

HAZNET - CA

Facility Name :	GAUNT TRUCKING
Facility Address :	3031 EAST I ST GAUNT TRUCKING, WILMINGTON, CA 90744
County :	LOS ANGELES

Site Details

Generator EPA ID :	CAD983644006
Active :	Inactive
Category :	FEDERAL
Facility Types :	N/R
Type :	PERMANENT
Contact Name :	N/R
Contact Phone :	N/R
Facility Mailing Address :	15420 MANSEL AVE, LAWNDALE, CA 902601950
Latitude :	33.78360600
Longitude :	-118.22579472
Agency Hyperlink :	Click here for hyperlink provided by the agency.
Last Date in Agency List :	2021-07-08

HIST CHMIRS - CA

Facility Address :	3031 East I st., Wilmington
County :	Los Angeles County

Map Id: BR329
Direction: WSW
Distance: 0.808 mi., 4264 ft.
Elevation: 9 ft.
Relative: Lower

Site Name : FALCON REFUSE CENTER | GAUNT TRUCKING | FALCON DISPOSAL SERVICE
3031 E I ST | 3031 EAST I ST | 3031 EAST I STREET
WILMINGTON | Wilmington, CA | DE

Database(s) : [AST - CA, CALEPA SITES - CA, COMP HIST - TX, DEBRIS EPA SWRCY, ECHO, EPA UST, FID UST - CA, FRS, HAZNET - CA, HIST CHMIRS - CA, HIST CORTESE - CA, HIST IND HAZ WASTE - TX, HWG - CA, ICIS, INACTIVE PCS, IND HAZ WASTE - TX, MANIFEST EPA, NPDES - CA, PCS FACILITY, RCRA_NONGEN, RCRA_SQG, RFR - CA, STORMWATER, SWF_LOS ANGELES COUNTY - CA, UST - CA] ***(cont.)***

Envirosite ID: 221931
EPA ID: N/R

HIST CHMIRS - CA ***(cont.)***

Notified Date :	2006-09-05 15:19:00
Control Number :	06-5304
Substance 1 :	Sewage
Quantity 1 :	25
Measure 1 :	Gal(s)
Type 1 :	SEWAGE
Pipeline 1 :	N/R
Vessel 1 (300 Tons) :	N/R
Substance 2 :	N/R
Quantity 2 :	N/R
Measure 2 :	N/R
Type 2 :	N/R
Pipeline 2 :	N/R
Vessel 2 (300 Tons) :	N/R
Substance 3 :	N/R
Quantity 3 :	N/R
Measure 3 :	N/R
Type 3 :	N/R
Pipeline 3 :	N/R
Vessel 3 (300 Tons) :	N/R
Description :	Fire crews responded to a complaint from the local police department of human waste being dumped partially into a storm drain. The storm drain is dry at this time and the waste is not traveling toward a waterway.
Contained :	Yes
Water? :	N/R
Water Way :	N/R
Incident Date :	2006-09-05
Time :	1448
Spill Site :	Residence
Site :	N/R
Cause :	N/R
Other Causes :	N/R
Injuries (Y/N) :	N/R
Injuries Number :	0
Fatal (Y/N) :	N/R
Fatal Number :	0
Evacs (Y/N) :	N/R
Evacs Number :	0
Cleanup :	Unknown
Admin Agency :	N/R

Map Id: BR329
Direction: WSW
Distance: 0.808 mi., 4264 ft.
Elevation: 9 ft.
Relative: Lower

Site Name : FALCON REFUSE CENTER | GAUNT TRUCKING | FALCON DISPOSAL SERVICE 3031 E I ST | 3031 EAST I ST | 3031 EAST I STREET
WILMINGTON | Wilmington, CA | DE

Database(s) : [AST - CA, CALEPA SITES - CA, COMP HIST - TX, DEBRIS EPA SWRCY, ECHO, EPA UST, FID UST - CA, FRS, HAZNET - CA, HIST CHMIRS - CA, HIST CORTESE - CA, HIST IND HAZ WASTE - TX, HWG - CA, ICIS, INACTIVE PCS, IND HAZ WASTE - TX, MANIFEST EPA, NPDES - CA, PCS FACILITY, RCRA_NONGEN, RCRA_SQG, RFR - CA, STORMWATER, SWF_LOS ANGELES COUNTY - CA, UST - CA] ***(cont.)***

Envirosite ID: 221931
EPA ID: N/R

HIST CHMIRS - CA ***(cont.)***

Facility Address :	3031 E. I Street, Wilmington
County :	Los Angeles County
Notified Date :	2003-01-24 11:26:51
Control Number :	03-0466
Substance 1 :	radiological material
Quantity 1 :	0.000000
Measure 1 :	N/R
Type 1 :	N/R
Pipeline 1 :	N/R
Vessel 1 (300 Tons) :	N/R
Substance 2 :	N/R
Quantity 2 :	N/R
Measure 2 :	N/R
Type 2 :	N/R
Pipeline 2 :	N/R
Vessel 2 (300 Tons) :	N/R
Substance 3 :	N/R
Quantity 3 :	N/R
Measure 3 :	N/R
Type 3 :	N/R
Pipeline 3 :	N/R
Vessel 3 (300 Tons) :	N/R
Description :	Hospital load set off the detectors.
Contained :	Yes
Water? :	No
Water Way :	N/R
Incident Date :	2003-01-24
Time :	N/R
Spill Site :	Treatment/Sewage Facility,Waterways
Site :	N/R
Cause :	N/R
Other Causes :	N/R
Injuries (Y/N) :	N/R
Injuries Number :	0
Fatal (Y/N) :	N/R
Fatal Number :	0
Evacs (Y/N) :	N/R
Evacs Number :	0
Cleanup :	Contractor
Admin Agency :	L. A. County Fire Prevention

Map Id: BR329
Direction: WSW
Distance: 0.808 mi., 4264 ft.
Elevation: 9 ft.
Relative: Lower

Site Name : FALCON REFUSE CENTER | GAUNT TRUCKING | FALCON DISPOSAL SERVICE 3031 E I ST | 3031 EAST I ST | 3031 EAST I STREET
WILMINGTON | Wilmington, CA | DE

Database(s) : [AST - CA, CALEPA SITES - CA, COMP HIST - TX, DEBRIS EPA SWRCY, ECHO, EPA UST, FID UST - CA, FRS, HAZNET - CA, HIST CHMIRS - CA, HIST CORTESE - CA, HIST IND HAZ WASTE - TX, HWG - CA, ICIS, INACTIVE PCS, IND HAZ WASTE - TX, MANIFEST EPA, NPDES - CA, PCS FACILITY, RCRA_NONGEN, RCRA_SQG, RFR - CA, STORMWATER, SWF_LOS ANGELES COUNTY - CA, UST - CA] ***(cont.)***

Envirosite ID: 221931
EPA ID: N/R

HIST CORTESE - CA

Facility Name :	BKK CORP - WILMINGTON TRANSFER STATION
Facility Address :	3031 EAST I STREET, WILMINGTON, 90744
County :	LOS ANGELES
Status Date :	1995-04-25
Status :	REFER: RWQCB
Envirostor ID :	19490006
Program Type :	HISTORICAL
Site Code :	N/R
CalEnviroScreen Score :	NA
Latitude :	33.783955
Longitude :	-118.225545
Last Date in Agency List :	2021-09-23

HIST IND HAZ WASTE - TX

Facility Name :	FALCON DISPOSAL SERVICE
Facility Address :	3031 E I ST, WILMINGTON, DE 90744-3048
County :	N/R
Regulated Entity Number :	RN102787504
Regulated Entity Name :	N/R
AIPSC Primary SIC Industry Type Code:	4213
AIPSC Primary SIC Industry Type Description:	Except Local
REPNC Primary NAICS Industry Type Code:	484121
REPNC Primary NAICS Industry Type Description:	Long-Distance
RELI Physical Location Description :	N/R
Customer Number :	CN601416035
Customer Name :	FALCON DISPOSAL SERVICE INC
Customer Legal Name :	Falcon Disposal Service Inc
PA Program Code :	IHW
PA Additional ID :	41832
PA Additional ID Status :	ACTIVE
CMA Address Mailing Label :	N/R
AR Role Code :	OWNOPR
CP Electronic Communication Full Phone Number:	N/R
Last Date in Agency List :	2014-02-04

Map Id: BR329
Direction: WSW
Distance: 0.808 mi., 4264 ft.
Elevation: 9 ft.
Relative: Lower

Site Name : FALCON REFUSE CENTER | GAUNT TRUCKING | FALCON DISPOSAL SERVICE 3031 E I ST | 3031 EAST I ST | 3031 EAST I STREET
WILMINGTON | Wilmington, CA | DE

Database(s) : [AST - CA, CALEPA SITES - CA, COMP HIST - TX, DEBRIS EPA SWRCY, ECHO, EPA UST, FID UST - CA, FRS, HAZNET - CA, HIST CHMIRS - CA, HIST CORTESE - CA, HIST IND HAZ WASTE - TX, HWG - CA, ICIS, INACTIVE PCS, IND HAZ WASTE - TX, MANIFEST EPA, NPDES - CA, PCS FACILITY, RCRA_NONGEN, RCRA_SQG, RFR - CA, STORMWATER, SWF_LOS ANGELES COUNTY - CA, UST - CA] ***(cont.)***

Envirosite ID: 221931
EPA ID: N/R

HIST IND HAZ WASTE - TX ***(cont.)***

Regulated Entity Number :	RN102787504
Regulated Entity Name :	N/R
AIPSC Primary SIC Industry Type Code:	4213
AIPSC Primary SIC Industry Type Description:	Except Local
REPNC Primary NAICS Industry Type Code:	484121
REPNC Primary NAICS Industry Type Description:	Long-Distance
RELI Physical Location Description :	N/R
Customer Number :	CN601416035
Customer Name :	FALCON DISPOSAL SERVICE INC
Customer Legal Name :	Falcon Disposal Service Inc
PA Program Code :	IHW
PA Additional ID :	40422
PA Additional ID Status :	INACTIVE
CMA Address Mailing Label :	N/R
AR Role Code :	OWNOPR
CP Electronic Communication Full Phone Number:	N/R
Last Date in Agency List :	2014-02-04

Regulated Entity Number :	RN102787504
Regulated Entity Name :	N/R
AIPSC Primary SIC Industry Type Code:	4213
AIPSC Primary SIC Industry Type Description:	Except Local
REPNC Primary NAICS Industry Type Code:	484121
REPNC Primary NAICS Industry Type Description:	Long-Distance
RELI Physical Location Description :	N/R
Customer Number :	CN602726143
Customer Name :	BKK CORPORATION
Customer Legal Name :	BKK Corporation
PA Program Code :	IHW
PA Additional ID :	41832
PA Additional ID Status :	ACTIVE
CMA Address Mailing Label :	N/R
AR Role Code :	OWNOPR
CP Electronic Communication Full Phone Number:	N/R
Last Date in Agency List :	2014-02-04

Map Id: BR329
Direction: WSW
Distance: 0.808 mi., 4264 ft.
Elevation: 9 ft.
Relative: Lower

Site Name : FALCON REFUSE CENTER | GAUNT TRUCKING | FALCON DISPOSAL SERVICE
3031 E I ST | 3031 EAST I ST | 3031 EAST I STREET
WILMINGTON | Wilmington, CA | DE

Database(s) : [AST - CA, CALEPA SITES - CA, COMP HIST - TX, DEBRIS EPA SWRCY, ECHO, EPA UST, FID UST - CA, FRS, HAZNET - CA, HIST CHMIRS - CA, HIST CORTESE - CA, HIST IND HAZ WASTE - TX, HWG - CA, ICIS, INACTIVE PCS, IND HAZ WASTE - TX, MANIFEST EPA, NPDES - CA, PCS FACILITY, RCRA_NONGEN, RCRA_SQG, RFR - CA, STORMWATER, SWF_LOS ANGELES COUNTY - CA, UST - CA] ***(cont.)***

Envirosite ID: 221931
EPA ID: N/R

HIST IND HAZ WASTE - TX ***(cont.)***

Regulated Entity Number :	RN102787504
Regulated Entity Name :	N/R
AIPSC Primary SIC Industry Type Code:	4213
AIPSC Primary SIC Industry Type Description:	Except Local
REPNC Primary NAICS Industry Type Code:	484121
REPNC Primary NAICS Industry Type Description:	Long-Distance
RELI Physical Location Description :	N/R
Customer Number :	CN602726143
Customer Name :	BKK CORPORATION
Customer Legal Name :	BKK Corporation
PA Program Code :	IHW
PA Additional ID :	40422
PA Additional ID Status :	INACTIVE
CMA Address Mailing Label :	N/R
AR Role Code :	OWNOPR
CP Electronic Communication Full Phone Number:	N/R
Last Date in Agency List :	2014-02-04

HWG - CA

Facility Name :	GAUNT TRUCKING
Facility Address :	3031 EAST I ST GAUNT TRUCKING, WILMINGTON, CA 90744
County :	LOS ANGELES
EPA ID :	CAD983644006
Status :	Inactive
Category :	FEDERAL
Type :	PERMANENT
Facility Type :	N/R
Mailing Address :	15420 MANSEL AVE, LAWNDALE, CA 902601950
Owner Name :	GARRY GAUNT
Owner Address :	15420 MANSEL AVE, LAWNDALE, CA 902601950
Operator Name :	N/R
Operator Address :	INACT PER 98VQ FINAL NOTICE, N/A 999990000
Latitude :	33.783397
Longitude :	-118.230045
Facility Name :	THE TJX COMPANIES, INC.
Facility Address :	3031 E I ST., WILMINGTON, CA 90744

Map Id: BR329
Direction: WSW
Distance: 0.808 mi., 4264 ft.
Elevation: 9 ft.
Relative: Lower

Site Name : FALCON REFUSE CENTER | GAUNT TRUCKING | FALCON DISPOSAL SERVICE
3031 E I ST | 3031 EAST I ST | 3031 EAST I STREET
WILMINGTON | Wilmington, CA | DE

Database(s) : [AST - CA, CALEPA SITES - CA, COMP HIST - TX, DEBRIS EPA SWRCY, ECHO, EPA UST, FID UST - CA, FRS, HAZNET - CA, HIST CHMIRS - CA, HIST CORTESE - CA, HIST IND HAZ WASTE - TX, HWG - CA, ICIS, INACTIVE PCS, IND HAZ WASTE - TX, MANIFEST EPA, NPDES - CA, PCS FACILITY, RCRA_NONGEN, RCRA_SQG, RFR - CA, STORMWATER, SWF_LOS ANGELES COUNTY - CA, UST - CA] ***(cont.)***

Envirosite ID: 221931
EPA ID: N/R

HWG - CA ***(cont.)***

County :	UNKNOWN
EPA ID :	CAC003117262
Status :	Active
Category :	STATE
Type :	TEMPORARY
Facility Type :	N/R
Mailing Address :	10352 PLAZA AMERICANA DR, BATON ROUGE, LA 708168174
Owner Name :	THE TJX COMPANIES, INC. [D/B/A]
Owner Address :	TJMAXX STORE # T1188, LONG BEACH, CA 90815
Operator Name :	COLLEEN CLARK
Operator Address :	THE TJX COMPANIES, INC., MARLBOROUGH, MA 01752
Latitude :	33.783829
Longitude :	-118.225596

ICIS

Facility Name :	FALCON REFUSE CENTER
Facility Address :	3031 EAST I ST, WILMINGTON, CA 90744

Site Details

NPDES ID :	CAZ401597
ICIS Facility Interest ID :	3600728213
Facility UIN :	110070091056
Facility Type Code :	Privately Owned Facility
Impaired Waters :	N/R
Latitude :	33.78356
Longitude :	-118.22574
Last Date in Agency List :	2021-08-17

Facility NAICS

NAICS Code :	N/R
NAICS Description :	N/R

Facility SIC

SIC Code :	N/R
SIC Description :	N/R

Map Id: BR329
Direction: WSW
Distance: 0.808 mi., 4264 ft.
Elevation: 9 ft.
Relative: Lower

Site Name : FALCON REFUSE CENTER | GAUNT TRUCKING | FALCON DISPOSAL SERVICE
3031 E I ST | 3031 EAST I ST | 3031 EAST I STREET
WILMINGTON | Wilmington, CA | DE

Database(s) : [AST - CA, CALEPA SITES - CA, COMP HIST - TX, DEBRIS EPA SWRCY, ECHO, EPA UST, FID UST - CA, FRS, HAZNET - CA, HIST CHMIRS - CA, HIST CORTESE - CA, HIST IND HAZ WASTE - TX, HWG - CA, ICIS, INACTIVE PCS, IND HAZ WASTE - TX, MANIFEST EPA, NPDES - CA, PCS FACILITY, RCRA_NONGEN, RCRA_SQG, RFR - CA, STORMWATER, SWF_LOS ANGELES COUNTY - CA, UST - CA] ***(cont.)***

Envirosite ID: 221931
EPA ID: N/R

INACTIVE PCS

Issue Date :	2015-07-01
Original Issue Date :	2015-07-01
Effective Date :	2015-07-01
Expiration Date :	2020-06-30
Retirement Date :	N/R
Termination Date :	N/R
Issuing Agency :	CA Waterboards
Agency Type :	State
Activity ID :	3601107587
External Permit Number :	CAZ401597
Facility Type Indicator :	NON-POTW
Permit Type :	General Permit Covered Facility-NPDES)
Major Minor Status :	N
Permit Status :	Expired
Total Design Flow Number :	N/R
Actual Average Flow Number :	N/R
State Water Body :	N/R
State Water Body Name :	N/R
Permit Name :	Allied Waste Transfer Service of California LLC
Permit Comp Status :	Y
RNC Tracking :	Y
Master External Permit Number :	CAS000001
TMDL Interface :	N/R
EDMR Authorization :	N
Pretreatment Indicator :	N/R
Last Date in Agency List :	2021-08-19

IND HAZ WASTE - TX

Facility Name :	FALCON DISPOSAL SERVICE
Facility Address :	3031 E I ST, WILMINGTON, CA 90744
County :	N/R

Site Details

Initial Date :	1991-05-31
Last Amendment Date :	2001-02-13
Solid Waste Registration Number :	41832
EPA ID :	N/R
RCRA Permit :	N/R
NAICS :	484121 - General Freight Trucking, Long-Distance, Truckload
SIC :	N/R
Facility Status :	ACTIVE
Generator Size :	N/R

Map Id: BR329
Direction: WSW
Distance: 0.808 mi., 4264 ft.
Elevation: 9 ft.
Relative: Lower

Site Name : FALCON REFUSE CENTER | GAUNT TRUCKING | FALCON DISPOSAL SERVICE 3031 E I ST | 3031 EAST I ST | 3031 EAST I STREET
WILMINGTON | Wilmington, CA | DE

Database(s) : [AST - CA, CALEPA SITES - CA, COMP HIST - TX, DEBRIS EPA SWRCY, ECHO, EPA UST, FID UST - CA, FRS, HAZNET - CA, HIST CHMIRS - CA, HIST CORTESE - CA, HIST IND HAZ WASTE - TX, HWG - CA, ICIS, INACTIVE PCS, IND HAZ WASTE - TX, MANIFEST EPA, NPDES - CA, PCS FACILITY, RCRA_NONGEN, RCRA_SQG, RFR - CA, STORMWATER, SWF_LOS ANGELES COUNTY - CA, UST - CA] ***(cont.)***

Envirosite ID: 221931
EPA ID: N/R

IND HAZ WASTE - TX ***(cont.)***

Generator Type :	N/R
County ID :	N/R
Region :	N/R
Site Physical Address :	3031 E I ST, WILMINGTON, CA 90744
Site Physical County :	N/R
Site Physical Country :	UNITED STATES
Company Name :	FALCON DISPOSAL SERVICE INC
Site Mailing Address :	3031 E I ST, WILMINGTON, CA 90744-3048
Site Mailing Building Name :	N/R
Site Mailing Country :	UNITED STATES
Contact Name :	GEBHART WILLIAM
Contact Phone :	562-5908531
Unique Facility ID :	18216
Owner Tax ID :	0
NOR Update Date :	2008-06-10
Industrial Permit :	N/R
Municipal Waste Permit :	N/R
Status Change Date :	1991-05-31
Site Land Type :	N/R
Receiver Type :	N/R
Target Unique ID :	N/R
Generator :	N
Receiver :	N
Transporter :	Y
Transfer Facility :	N
Maquiladora :	N/R
Non-Notifier :	N
STEERS :	N
Annual Waste Summary :	N
Recycler :	N
Monthly Waste Receipt Summary :	N
Transport (Hire) :	Y
Transport (Own) :	N
Transport Waste Type (Class 1) :	N/R
Transport Waste Type (Class 2) :	N/R
Transport Waste Type (Class 3) :	N/R
Transport Waste Type (Class H) :	04
Latitude :	-00.000
Longitude :	-000.000
Last Date in Agency List :	2021-07-16

Map Id: BR329
Direction: WSW
Distance: 0.808 mi., 4264 ft.
Elevation: 9 ft.
Relative: Lower

Site Name : FALCON REFUSE CENTER | GAUNT TRUCKING | FALCON DISPOSAL SERVICE
3031 E I ST | 3031 EAST I ST | 3031 EAST I STREET
WILMINGTON | Wilmington, CA | DE

Database(s) : [AST - CA, CALEPA SITES - CA, COMP HIST - TX, DEBRIS EPA SWRCY, ECHO, EPA UST, FID UST - CA, FRS, HAZNET - CA, HIST CHMIRS - CA, HIST CORTESE - CA, HIST IND HAZ WASTE - TX, HWG - CA, ICIS, INACTIVE PCS, IND HAZ WASTE - TX, MANIFEST EPA, NPDES - CA, PCS FACILITY, RCRA_NONGEN, RCRA_SQG, RFR - CA, STORMWATER, SWF_LOS ANGELES COUNTY - CA, UST - CA] ***(cont.)***

Envirosite ID: 221931
EPA ID: N/R

IND HAZ WASTE - TX ***(cont.)***

Billing Contact

Building Name :	N/R
Billing Address :	N/R
Customer AR Number :	N/R
Customer Name :	N/R
Attention Line :	N/R
Fee Code :	N/R

Contact Details

Contact Title :	N/R
Contact Role :	OPRCON
Mailing Address :	3031 E I ST, WILMINGTON, CA 90744-3048
Mailing Address 2 :	N/R
Phone :	1-562-5908531
Fax Number :	N/R
Email Address :	N/R

Contact Title :	N/R
Contact Role :	OWNCON
Mailing Address :	3031 E I ST, WILMINGTON, CA 90744-3048
Mailing Address 2 :	N/R
Phone :	1-562-5908531
Fax Number :	N/R
Email Address :	N/R

Contact Title :	ENVIRONMENTAL MANAGER
Contact Role :	PRICONT
Mailing Address :	3031 E I ST, WILMINGTON, CA 90744-3048
Mailing Address 2 :	N/R
Phone :	1-562-5908531
Fax Number :	N/R
Email Address :	N/R

EPA Waste

Waste ID :	N/R
EPA Waste Code :	N/R
EPA Waste Description :	N/R

Map Id: BR329
Direction: WSW
Distance: 0.808 mi., 4264 ft.
Elevation: 9 ft.
Relative: Lower

Site Name : FALCON REFUSE CENTER | GAUNT TRUCKING | FALCON DISPOSAL SERVICE 3031 E I ST | 3031 EAST I ST | 3031 EAST I STREET
WILMINGTON | Wilmington, CA | DE

Database(s) : [AST - CA, CALEPA SITES - CA, COMP HIST - TX, DEBRIS EPA SWRCY, ECHO, EPA UST, FID UST - CA, FRS, HAZNET - CA, HIST CHMIRS - CA, HIST CORTESE - CA, HIST IND HAZ WASTE - TX, HWG - CA, ICIS, INACTIVE PCS, IND HAZ WASTE - TX, MANIFEST EPA, NPDES - CA, PCS FACILITY, RCRA_NONGEN, RCRA_SQG, RFR - CA, STORMWATER, SWF_LOS ANGELES COUNTY - CA, UST - CA] ***(cont.)***

Envirosite ID: 221931
EPA ID: N/R

IND HAZ WASTE - TX ***(cont.)***

Operator Details

Tax ID :	N/R
Business Type :	Unknown
Operator Name :	FALCON DISPOSAL SERVICE INC
Operator's Mailing Address :	3031 E I ST, WILMINGTON, CA 90744-3048
Operator's Mailing Building Name :	N/R
Operator's Mailing Country :	UNITED STA
Phone :	1-562-5908531
Fax :	N/R
Email :	N/R

Owner Details

Tax ID :	N/R
Business Type :	Unknown
Owner Name :	FALCON DISPOSAL SERVICE INC
Owner's Mailing Address :	3031 E I ST, WILMINGTON, CA 90744-3048
Owner's Mailing Building Name :	N/R
Owner's Mailing Country :	UNITED STA
Phone :	1-562-5908531
Fax :	N/R
Email :	N/R

Unit Details

Deed Record Date :	N/R
Date of Last Change :	N/R
System Type Code (Class 1) :	N/R
System Type Code (Class 2) :	N/R
System Type Code (Class 3) :	N/R
System Type Code (Class 4) :	N/R
System Type Code (Class 5) :	N/R
Unit of Measurement of Capacity :	N/R
Handle HW from Offsite (Class H) :	N/R
Handle HW from Offsite (Class 1) :	N/R
Handle HW from Offsite (Class 2) :	N/R
Handle HW from Offsite (Class 3) :	N/R
Handle HW from Offsite (Class N) :	N/R
Unit Sequence Number :	N/R
Unit Type Code :	N/R
Unit Status :	N/R
Unit Regulatory Status :	N/R
UIC Permit :	N/R

Map Id: BR329
Direction: WSW
Distance: 0.808 mi., 4264 ft.
Elevation: 9 ft.
Relative: Lower

Site Name : FALCON REFUSE CENTER | GAUNT TRUCKING | FALCON DISPOSAL SERVICE
3031 E I ST | 3031 EAST I ST | 3031 EAST I STREET
WILMINGTON | Wilmington, CA | DE

Database(s) : [AST - CA, CALEPA SITES - CA, COMP HIST - TX, DEBRIS EPA SWRCY, ECHO, EPA UST, FID UST - CA, FRS, HAZNET - CA, HIST CHMIRS - CA, HIST CORTESE - CA, HIST IND HAZ WASTE - TX, HWG - CA, ICIS, INACTIVE PCS, IND HAZ WASTE - TX, MANIFEST EPA, NPDES - CA, PCS FACILITY, RCRA_NONGEN, RCRA_SQG, RFR - CA, STORMWATER, SWF_LOS ANGELES COUNTY - CA, UST - CA] ***(cont.)***

Envirosite ID: 221931
EPA ID: N/R

IND HAZ WASTE - TX ***(cont.)***

Unit Capacity :	N/R
Unit Number on Permit :	N/R
Unit Description :	N/R

Waste Details

System ID :	N/R
Texas Waste Code :	N/R
Status :	N/R
Status Change Date :	N/R
Texas Waste Form Code :	N/R
Waste Classification :	N/R
Radioactive :	N/R
Treated Offsite :	N/R
Generator's Description of the Waste:	N/R
SIC :	N/R
NAICS :	N/R
Primary Source Code :	N/R
Primary Origin Code :	N/R
Primary System Type Code :	N/R
New Chemical :	N/R
Waste Audit :	N/R
Company Waste ID :	N/R
EPA Waste Form Code :	N/R
Reason No Longer Generated :	N/R

Site Details

Initial Date :	1991-05-31
Last Amendment Date :	2001-02-13
Solid Waste Registration Number :	41832
EPA ID :	N/R
RCRA Permit :	N/R
NAICS :	484121 - General Freight Trucking, Long-Distance, Truckload
SIC :	N/R
Facility Status :	ACTIVE
Generator Size :	N/R
Generator Type :	N/R
County ID :	N/R
Region :	N/R
Site Physical Address :	3031 E I ST, WILMINGTON, CA 90744
Site Physical County :	N/R
Site Physical Country :	UNITED STATES

Map Id: BR329
Direction: WSW
Distance: 0.808 mi., 4264 ft.
Elevation: 9 ft.
Relative: Lower

Site Name : FALCON REFUSE CENTER | GAUNT TRUCKING | FALCON DISPOSAL SERVICE 3031 E I ST | 3031 EAST I ST | 3031 EAST I STREET
WILMINGTON | Wilmington, CA | DE

Database(s) : [AST - CA, CALEPA SITES - CA, COMP HIST - TX, DEBRIS EPA SWRCY, ECHO, EPA UST, FID UST - CA, FRS, HAZNET - CA, HIST CHMIRS - CA, HIST CORTESE - CA, HIST IND HAZ WASTE - TX, HWG - CA, ICIS, INACTIVE PCS, IND HAZ WASTE - TX, MANIFEST EPA, NPDES - CA, PCS FACILITY, RCRA_NONGEN, RCRA_SQG, RFR - CA, STORMWATER, SWF_LOS ANGELES COUNTY - CA, UST - CA] ***(cont.)***

Envirosite ID: 221931
EPA ID: N/R

IND HAZ WASTE - TX ***(cont.)***

Company Name :	FALCON DISPOSAL SERVICE INC
Site Mailing Address :	3031 E I ST, WILMINGTON, CA 90744-3048
Site Mailing Building Name :	N/R
Site Mailing Country :	UNITED STATES
Contact Name :	GEBHART WILLIAM
Contact Phone :	562-5908531
Unique Facility ID :	18216
Owner Tax ID :	0
NOR Update Date :	2008-06-10
Industrial Permit :	N/R
Municipal Waste Permit :	N/R
Status Change Date :	1991-05-31
Site Land Type :	N/R
Receiver Type :	N/R
Target Unique ID :	N/R
Generator :	N
Receiver :	N
Transporter :	Y
Transfer Facility :	N
Maquiladora :	N/R
Non-Notifier :	N
STEERS :	N
Annual Waste Summary :	N
Recycler :	N
Monthly Waste Receipt Summary :	N
Transport (Hire) :	Y
Transport (Own) :	N
Transport Waste Type (Class 1) :	N/R
Transport Waste Type (Class 2) :	N/R
Transport Waste Type (Class 3) :	N/R
Transport Waste Type (Class H) :	04
Latitude :	-00.000
Longitude :	-000.000
Last Date in Agency List :	2021-03-12

Billing Contact

Building Name :	N/R
Billing Address :	N/R
Customer AR Number :	N/R
Customer Name :	N/R
Attention Line :	N/R
Fee Code :	N/R

Map Id: BR329
Direction: WSW
Distance: 0.808 mi., 4264 ft.
Elevation: 9 ft.
Relative: Lower

Site Name : FALCON REFUSE CENTER | GAUNT TRUCKING | FALCON DISPOSAL SERVICE 3031 E I ST | 3031 EAST I ST | 3031 EAST I STREET
WILMINGTON | Wilmington, CA | DE

Database(s) : [AST - CA, CALEPA SITES - CA, COMP HIST - TX, DEBRIS EPA SWRCY, ECHO, EPA UST, FID UST - CA, FRS, HAZNET - CA, HIST CHMIRS - CA, HIST CORTESE - CA, HIST IND HAZ WASTE - TX, HWG - CA, ICIS, INACTIVE PCS, IND HAZ WASTE - TX, MANIFEST EPA, NPDES - CA, PCS FACILITY, RCRA_NONGEN, RCRA_SQG, RFR - CA, STORMWATER, SWF_LOS ANGELES COUNTY - CA, UST - CA] ***(cont.)***

Envirosite ID: 221931
EPA ID: N/R

IND HAZ WASTE - TX ***(cont.)***

Contact Details

Contact Title :	N/R
Contact Role :	OPRCON
Mailing Address :	3031 E I ST, WILMINGTON, CA 90744-3048
Mailing Address 2 :	N/R
Phone :	1-562-5908531
Fax Number :	N/R
Email Address :	N/R

Contact Title :	N/R
Contact Role :	OWNCON
Mailing Address :	3031 E I ST, WILMINGTON, CA 90744-3048
Mailing Address 2 :	N/R
Phone :	1-562-5908531
Fax Number :	N/R
Email Address :	N/R

Contact Title :	ENVIRONMENTAL MANAGER
Contact Role :	PRICONT
Mailing Address :	3031 E I ST, WILMINGTON, CA 90744-3048
Mailing Address 2 :	N/R
Phone :	1-562-5908531
Fax Number :	N/R
Email Address :	N/R

EPA Waste

Waste ID :	N/R
EPA Waste Code :	N/R
EPA Waste Description :	N/R

Operator Details

Tax ID :	N/R
Business Type :	Unknown
Operator Name :	FALCON DISPOSAL SERVICE INC
Operator's Mailing Address :	3031 E I ST, WILMINGTON, CA 90744-3048
Operator's Mailing Building Name :	N/R
Operator's Mailing Country :	UNITED STA
Phone :	1-562-5908531
Fax :	N/R

Map Id: BR329
Direction: WSW
Distance: 0.808 mi., 4264 ft.
Elevation: 9 ft.
Relative: Lower

Site Name : FALCON REFUSE CENTER | GAUNT TRUCKING | FALCON DISPOSAL SERVICE 3031 E I ST | 3031 EAST I ST | 3031 EAST I STREET
WILMINGTON | Wilmington, CA | DE

Database(s) : [AST - CA, CALEPA SITES - CA, COMP HIST - TX, DEBRIS EPA SWRCY, ECHO, EPA UST, FID UST - CA, FRS, HAZNET - CA, HIST CHMIRS - CA, HIST CORTESE - CA, HIST IND HAZ WASTE - TX, HWG - CA, ICIS, INACTIVE PCS, IND HAZ WASTE - TX, MANIFEST EPA, NPDES - CA, PCS FACILITY, RCRA_NONGEN, RCRA_SQG, RFR - CA, STORMWATER, SWF_LOS ANGELES COUNTY - CA, UST - CA] ***(cont.)***

Envirosite ID: 221931
EPA ID: N/R

IND HAZ WASTE - TX ***(cont.)***

Email :	N/R

Owner Details

Tax ID :	N/R
Business Type :	Unknown
Owner Name :	FALCON DISPOSAL SERVICE INC
Owner's Mailing Address :	3031 E I ST, WILMINGTON, CA 90744-3048
Owner's Mailing Building Name :	N/R
Owner's Mailing Country :	UNITED STA
Phone :	1-562-5908531
Fax :	N/R
Email :	N/R

Unit Details

Deed Record Date :	N/R
Date of Last Change :	N/R
System Type Code (Class 1) :	N/R
System Type Code (Class 2) :	N/R
System Type Code (Class 3) :	N/R
System Type Code (Class 4) :	N/R
System Type Code (Class 5) :	N/R
Unit of Measurement of Capacity :	N/R
Handle HW from Offsite (Class H) :	N/R
Handle HW from Offsite (Class 1) :	N/R
Handle HW from Offsite (Class 2) :	N/R
Handle HW from Offsite (Class 3) :	N/R
Handle HW from Offsite (Class N) :	N/R
Unit Sequence Number :	N/R
Unit Type Code :	N/R
Unit Status :	N/R
Unit Regulatory Status :	N/R
UIC Permit :	N/R
Unit Capacity :	N/R
Unit Number on Permit :	N/R
Unit Description :	N/R

Waste Details

System ID :	N/R
Texas Waste Code :	N/R

Map Id: BR329
Direction: WSW
Distance: 0.808 mi., 4264 ft.
Elevation: 9 ft.
Relative: Lower

Site Name : FALCON REFUSE CENTER | GAUNT TRUCKING | FALCON DISPOSAL SERVICE 3031 E I ST | 3031 EAST I ST | 3031 EAST I STREET
WILMINGTON | Wilmington, CA | DE

Database(s) : [AST - CA, CALEPA SITES - CA, COMP HIST - TX, DEBRIS EPA SWRCY, ECHO, EPA UST, FID UST - CA, FRS, HAZNET - CA, HIST CHMIRS - CA, HIST CORTESE - CA, HIST IND HAZ WASTE - TX, HWG - CA, ICIS, INACTIVE PCS, IND HAZ WASTE - TX, MANIFEST EPA, NPDES - CA, PCS FACILITY, RCRA_NONGEN, RCRA_SQG, RFR - CA, STORMWATER, SWF_LOS ANGELES COUNTY - CA, UST - CA] ***(cont.)***

Envirosite ID: 221931
EPA ID: N/R

IND HAZ WASTE - TX ***(cont.)***

Status :	N/R
Status Change Date :	N/R
Texas Waste Form Code :	N/R
Waste Classification :	N/R
Radioactive :	N/R
Treated Offsite :	N/R
Generator's Description of the Waste:	N/R
SIC :	N/R
NAICS :	N/R
Primary Source Code :	N/R
Primary Origin Code :	N/R
Primary System Type Code :	N/R
New Chemical :	N/R
Waste Audit :	N/R
Company Waste ID :	N/R
EPA Waste Form Code :	N/R
Reason No Longer Generated :	N/R

Site Details

Initial Date :	1983-05-10
Last Amendment Date :	2001-02-14
Solid Waste Registration Number :	40422
EPA ID :	N/R
RCRA Permit :	N/R
NAICS :	484121 - General Freight Trucking, Long-Distance, Truckload
SIC :	N/R
Facility Status :	INACTIVE
Generator Size :	N/R
Generator Type :	N/R
County ID :	N/R
Region :	N/R
Site Physical Address :	3031 E I ST, WILMINGTON, CA 90744
Site Physical County :	N/R
Site Physical Country :	UNITED STATES
Company Name :	BKK CORPORATION
Site Mailing Address :	3031 E I ST, WILMINGTON, CA 90744-3048
Site Mailing Building Name :	N/R
Site Mailing Country :	UNITED STATES
Contact Name :	MYERS GREG
Contact Phone :	310-5908531
Unique Facility ID :	16841
Owner Tax ID :	0
NOR Update Date :	2002-12-20

Map Id: BR329
Direction: WSW
Distance: 0.808 mi., 4264 ft.
Elevation: 9 ft.
Relative: Lower

Site Name : FALCON REFUSE CENTER | GAUNT TRUCKING | FALCON DISPOSAL SERVICE
3031 E I ST | 3031 EAST I ST | 3031 EAST I STREET
WILMINGTON | Wilmington, CA | DE

Database(s) : [AST - CA, CALEPA SITES - CA, COMP HIST - TX, DEBRIS EPA SWRCY, ECHO, EPA UST, FID UST - CA, FRS, HAZNET - CA, HIST CHMIRS - CA, HIST CORTESE - CA, HIST IND HAZ WASTE - TX, HWG - CA, ICIS, INACTIVE PCS, IND HAZ WASTE - TX, MANIFEST EPA, NPDES - CA, PCS FACILITY, RCRA_NONGEN, RCRA_SQG, RFR - CA, STORMWATER, SWF_LOS ANGELES COUNTY - CA, UST - CA] ***(cont.)***

Envirosite ID: 221931
EPA ID: N/R

IND HAZ WASTE - TX ***(cont.)***

Industrial Permit :	N/R
Municipal Waste Permit :	N/R
Status Change Date :	1983-05-10
Site Land Type :	N/R
Receiver Type :	N/R
Target Unique ID :	N/R
Generator :	N
Receiver :	N
Transporter :	Y
Transfer Facility :	N
Maquiladora :	N/R
Non-Notifier :	N
STEERS :	N
Annual Waste Summary :	N
Recycler :	N
Monthly Waste Receipt Summary :	N
Transport (Hire) :	Y
Transport (Own) :	N
Transport Waste Type (Class 1) :	N/R
Transport Waste Type (Class 2) :	N/R
Transport Waste Type (Class 3) :	N/R
Transport Waste Type (Class H) :	04
Latitude :	-00.000
Longitude :	-000.000
Last Date in Agency List :	2021-07-16

Billing Contact

Building Name :	N/R
Billing Address :	N/R
Customer AR Number :	N/R
Customer Name :	N/R
Attention Line :	N/R
Fee Code :	N/R

Contact Details

Contact Title :	N/R
Contact Role :	OWNCON
Mailing Address :	3031 E I ST, WILMINGTON, CA 90744-3048
Mailing Address 2 :	N/R
Phone :	1-213-5908531
Fax Number :	N/R

Map Id: BR329
Direction: WSW
Distance: 0.808 mi., 4264 ft.
Elevation: 9 ft.
Relative: Lower

Site Name : FALCON REFUSE CENTER | GAUNT TRUCKING | FALCON DISPOSAL SERVICE 3031 E I ST | 3031 EAST I ST | 3031 EAST I STREET
WILMINGTON | Wilmington, CA | DE

Database(s) : [AST - CA, CALEPA SITES - CA, COMP HIST - TX, DEBRIS EPA SWRCY, ECHO, EPA UST, FID UST - CA, FRS, HAZNET - CA, HIST CHMIRS - CA, HIST CORTESE - CA, HIST IND HAZ WASTE - TX, HWG - CA, ICIS, INACTIVE PCS, IND HAZ WASTE - TX, MANIFEST EPA, NPDES - CA, PCS FACILITY, RCRA_NONGEN, RCRA_SQG, RFR - CA, STORMWATER, SWF_LOS ANGELES COUNTY - CA, UST - CA] ***(cont.)***

Envirosite ID: 221931
EPA ID: N/R

IND HAZ WASTE - TX ***(cont.)***

Email Address :	N/R
Contact Title :	N/R
Contact Role :	OPRCON
Mailing Address :	3031 E I ST, WILMINGTON, CA 90744-3048
Mailing Address 2 :	N/R
Phone :	1-213-5908531
Fax Number :	N/R
Email Address :	N/R
Contact Title :	ENVIRONMENTAL MANAGER
Contact Role :	PRICONT
Mailing Address :	3031 E I ST, WILMINGTON, CA 90744-3048
Mailing Address 2 :	N/R
Phone :	1-310-5908531
Fax Number :	N/R
Email Address :	N/R

EPA Waste

Waste ID :	N/R
EPA Waste Code :	N/R
EPA Waste Description :	N/R

Operator Details

Tax ID :	17521398101
Business Type :	Unknown
Operator Name :	BKK CORPORATION
Operator's Mailing Address :	3031 E I ST, WILMINGTON, CA 90744-3048
Operator's Mailing Building Name :	N/R
Operator's Mailing Country :	UNITED STA
Phone :	1-213-5908531
Fax :	N/R
Email :	N/R

Map Id: BR329
Direction: WSW
Distance: 0.808 mi., 4264 ft.
Elevation: 9 ft.
Relative: Lower

Site Name : FALCON REFUSE CENTER | GAUNT TRUCKING | FALCON DISPOSAL SERVICE
3031 E I ST | 3031 EAST I ST | 3031 EAST I STREET
WILMINGTON | Wilmington, CA | DE

Database(s) : [AST - CA, CALEPA SITES - CA, COMP HIST - TX, DEBRIS EPA SWRCY, ECHO, EPA UST, FID UST - CA, FRS, HAZNET - CA, HIST CHMIRS - CA, HIST CORTESE - CA, HIST IND HAZ WASTE - TX, HWG - CA, ICIS, INACTIVE PCS, IND HAZ WASTE - TX, MANIFEST EPA, NPDES - CA, PCS FACILITY, RCRA_NONGEN, RCRA_SQG, RFR - CA, STORMWATER, SWF_LOS ANGELES COUNTY - CA, UST - CA] ***(cont.)***

Envirosite ID: 221931
EPA ID: N/R

IND HAZ WASTE - TX ***(cont.)***

Owner Details

Tax ID :	17521398101
Business Type :	Unknown
Owner Name :	BKK CORPORATION
Owner's Mailing Address :	3031 E I ST, WILMINGTON, CA 90744-3048
Owner's Mailing Building Name :	N/R
Owner's Mailing Country :	UNITED STA
Phone :	1-213-5908531
Fax :	N/R
Email :	N/R

Unit Details

Deed Record Date :	N/R
Date of Last Change :	N/R
System Type Code (Class 1) :	N/R
System Type Code (Class 2) :	N/R
System Type Code (Class 3) :	N/R
System Type Code (Class 4) :	N/R
System Type Code (Class 5) :	N/R
Unit of Measurement of Capacity :	N/R
Handle HW from Offsite (Class H) :	N/R
Handle HW from Offsite (Class 1) :	N/R
Handle HW from Offsite (Class 2) :	N/R
Handle HW from Offsite (Class 3) :	N/R
Handle HW from Offsite (Class N) :	N/R
Unit Sequence Number :	N/R
Unit Type Code :	N/R
Unit Status :	N/R
Unit Regulatory Status :	N/R
UIC Permit :	N/R
Unit Capacity :	N/R
Unit Number on Permit :	N/R
Unit Description :	N/R

Waste Details

System ID :	N/R
Texas Waste Code :	N/R
Status :	N/R
Status Change Date :	N/R
Texas Waste Form Code :	N/R
Waste Classification :	N/R

Map Id: BR329
Direction: WSW
Distance: 0.808 mi., 4264 ft.
Elevation: 9 ft.
Relative: Lower

Site Name : FALCON REFUSE CENTER | GAUNT TRUCKING | FALCON DISPOSAL SERVICE 3031 E I ST | 3031 EAST I ST | 3031 EAST I STREET
WILMINGTON | Wilmington, CA | DE

Database(s) : [AST - CA, CALEPA SITES - CA, COMP HIST - TX, DEBRIS EPA SWRCY, ECHO, EPA UST, FID UST - CA, FRS, HAZNET - CA, HIST CHMIRS - CA, HIST CORTESE - CA, HIST IND HAZ WASTE - TX, HWG - CA, ICIS, INACTIVE PCS, IND HAZ WASTE - TX, MANIFEST EPA, NPDES - CA, PCS FACILITY, RCRA_NONGEN, RCRA_SQG, RFR - CA, STORMWATER, SWF_LOS ANGELES COUNTY - CA, UST - CA] ***(cont.)***

Envirosite ID: 221931
EPA ID: N/R

IND HAZ WASTE - TX ***(cont.)***

Radioactive :	N/R
Treated Offsite :	N/R
Generator's Description of the Waste:	N/R
SIC :	N/R
NAICS :	N/R
Primary Source Code :	N/R
Primary Origin Code :	N/R
Primary System Type Code :	N/R
New Chemical :	N/R
Waste Audit :	N/R
Company Waste ID :	N/R
EPA Waste Form Code :	N/R
Reason No Longer Generated :	N/R

MANIFEST EPA

Manifest Details

Details for this site have been truncated due to the large number of available details for this site within this dataset. For the complete details for this site, contact your Envirosite account representative for a complimentary site report containing all of the details available.

Manifest Number :	022461119JJK
Shipped Date :	2021-02-10
Updated Date :	2021-03-16
Received Date :	2021-02-12
Status :	Signed
Generator ID :	CAL000145077
Generator Name :	ALLIED WASTE TRANSFER SVCS OF CALIFORNIA
Generator Address :	3031 E I ST, WILMINGTON, CA 90744-3048
Generator Mailing :	1449 W ROSECRANS AVENUE, GARDENA, CA 90249-0000
Generator Contact :	N/R
Destination ID :	AZR000520478
Destination Name :	ENVIRONMENTAL WASTE SOLUTIONS, INC.
Destination Mailing :	PO BOX 626, LOMA LINDA, CA 92354-0626
Destination Address :	31915 INDUSTRIAL LANE, PAKER, AZ 85344
Destination Contact :	N/R
Submission Type :	DataImage5Copy
Origin Type :	Web
Manifest Residue :	N
Rejection :	N
Last Date in Agency List :	2021-09-04

Map Id: BR329
Direction: WSW
Distance: 0.808 mi., 4264 ft.
Elevation: 9 ft.
Relative: Lower

Site Name : FALCON REFUSE CENTER | GAUNT TRUCKING | FALCON DISPOSAL SERVICE 3031 E I ST | 3031 EAST I ST | 3031 EAST I STREET
WILMINGTON | Wilmington, CA | DE

Database(s) : [AST - CA, CALEPA SITES - CA, COMP HIST - TX, DEBRIS EPA SWRCY, ECHO, EPA UST, FID UST - CA, FRS, HAZNET - CA, HIST CHMIRS - CA, HIST CORTESE - CA, HIST IND HAZ WASTE - TX, HWG - CA, ICIS, INACTIVE PCS, IND HAZ WASTE - TX, MANIFEST EPA, NPDES - CA, PCS FACILITY, RCRA_NONGEN, RCRA_SQG, RFR - CA, STORMWATER, SWF_LOS ANGELES COUNTY - CA, UST - CA] ***(cont.)***

Envirosite ID: 221931
EPA ID: N/R

MANIFEST EPA ***(cont.)***

Waste Details

Waste Line Number :	1
Is DOT Hazardous :	N
DOT ID Number :	N/R
DOT Information :	N/R
Non Waste Description :	non-rcra hazardous waste liquid (used oil)
Quantity :	50 Gallons
Quantity Tons, Acute, Non-Acute :	0.20850709, 0, 0.20850709
Quantity Kg, Acute, Non-Acute :	0, 189.1222
Management Method :	H141 - STORAGE, BULKING AND/OR TRANSFER OFF SITE
Is EPA Waste :	N
Federal Code :	N/R
State Code :	CA - 221

Manifest Details

Manifest Number :	022013636JJK
Shipped Date :	2020-08-17
Updated Date :	2020-09-02
Received Date :	2020-08-25
Status :	Signed
Generator ID :	CAL000145077
Generator Name :	ALLIED WASTE TRANSFER SVCS OF CALIFORNIA
Generator Address :	3031 E I ST, WILMINGTON, CA 90744-3048
Generator Mailing :	1449 W ROSECRANS AVENUE, GARDENA, CA 90249-0000
Generator Contact :	N/R
Destination ID :	AZR000520478
Destination Name :	ENVIRONMENTAL WASTE SOLUTIONS, INC.
Destination Mailing :	PO BOX 626, LOMA LINDA, CA 92354-0626
Destination Address :	31915 INDUSTRIAL LANE, PAKER, AZ 85344
Destination Contact :	N/R
Submission Type :	DataImage5Copy
Origin Type :	Web
Manifest Residue :	N
Rejection :	N
Last Date in Agency List :	2021-09-04

Waste Details

Waste Line Number :	1
Is DOT Hazardous :	N
DOT ID Number :	N/R
DOT Information :	N/R

Map Id: BR329
Direction: WSW
Distance: 0.808 mi., 4264 ft.
Elevation: 9 ft.
Relative: Lower

Site Name : FALCON REFUSE CENTER | GAUNT TRUCKING | FALCON DISPOSAL SERVICE 3031 E I ST | 3031 EAST I ST | 3031 EAST I STREET
WILMINGTON | Wilmington, CA | DE

Database(s) : [AST - CA, CALEPA SITES - CA, COMP HIST - TX, DEBRIS EPA SWRCY, ECHO, EPA UST, FID UST - CA, FRS, HAZNET - CA, HIST CHMIRS - CA, HIST CORTESE - CA, HIST IND HAZ WASTE - TX, HWG - CA, ICIS, INACTIVE PCS, IND HAZ WASTE - TX, MANIFEST EPA, NPDES - CA, PCS FACILITY, RCRA_NONGEN, RCRA_SQG, RFR - CA, STORMWATER, SWF_LOS ANGELES COUNTY - CA, UST - CA] ***(cont.)***

Envirosite ID: 221931
EPA ID: N/R

MANIFEST EPA ***(cont.)***

Non Waste Description :	NON-RCRA HAZARDOUS WASTE LIQUID (USED OIL)
Quantity :	80 Gallons
Quantity Tons, Acute, Non-Acute :	0.33361134, 0, 0.33361134
Quantity Kg, Acute, Non-Acute :	0, 302.5955
Management Method :	H141 - STORAGE, BULKING AND/OR TRANSFER OFF SITE
Is EPA Waste :	N
Federal Code :	N/R
State Code :	CA - 221

Waste Line Number :	2
Is DOT Hazardous :	N
DOT ID Number :	N/R
DOT Information :	N/R
Non Waste Description :	NON-RCRA HAZARDOUS WASTE LIQUID (COMMODITY PACK)
Quantity :	50 Pounds
Quantity Tons, Acute, Non-Acute :	0.025, 0, 0.025
Quantity Kg, Acute, Non-Acute :	0, 22.67575
Management Method :	H141 - STORAGE, BULKING AND/OR TRANSFER OFF SITE
Is EPA Waste :	N
Federal Code :	N/R
State Code :	CA - 291

Manifest Details

Manifest Number :	020003593JJK
Shipped Date :	2020-04-06
Updated Date :	2020-04-22
Received Date :	2020-04-09
Status :	Signed
Generator ID :	CAL000145077
Generator Name :	ALLIED WASTE TRANSFER SVCS OF CALIFORNIA
Generator Address :	3031 E I ST, WILMINGTON, CA 90744-3048
Generator Mailing :	1449 W ROSECRANS AVENUE, GARDENA, CA 90249-0000
Generator Contact :	N/R
Destination ID :	AZR000520478
Destination Name :	ENVIRONMENTAL WASTE SOLUTIONS, INC.
Destination Mailing :	PO BOX 626, LOMA LINDA, CA 92354-0626
Destination Address :	31915 INDUSTRIAL LANE, PAKER, AZ 85344
Destination Contact :	N/R
Submission Type :	DataImage5Copy
Origin Type :	Web
Manifest Residue :	N
Rejection :	N

Map Id: BR329
Direction: WSW
Distance: 0.808 mi., 4264 ft.
Elevation: 9 ft.
Relative: Lower

Site Name : FALCON REFUSE CENTER | GAUNT TRUCKING | FALCON DISPOSAL SERVICE 3031 E I ST | 3031 EAST I ST | 3031 EAST I STREET
WILMINGTON | Wilmington, CA | DE

Database(s) : [AST - CA, CALEPA SITES - CA, COMP HIST - TX, DEBRIS EPA SWRCY, ECHO, EPA UST, FID UST - CA, FRS, HAZNET - CA, HIST CHMIRS - CA, HIST CORTESE - CA, HIST IND HAZ WASTE - TX, HWG - CA, ICIS, INACTIVE PCS, IND HAZ WASTE - TX, MANIFEST EPA, NPDES - CA, PCS FACILITY, RCRA_NONGEN, RCRA_SQG, RFR - CA, STORMWATER, SWF_LOS ANGELES COUNTY - CA, UST - CA] ***(cont.)***

Envirosite ID: 221931
EPA ID: N/R

MANIFEST EPA ***(cont.)***

Last Date in Agency List : 2021-09-04

Waste Details

Waste Line Number :	1
Is DOT Hazardous :	N
DOT ID Number :	N/R
DOT Information :	N/R
Non Waste Description :	NON-RCRA HAZARDOUS WASTE LIQUID (OILY WATER)
Quantity :	100 Gallons
Quantity Tons, Acute, Non-Acute :	0.41701418, 0, 0.41701418
Quantity Kg, Acute, Non-Acute :	0, 378.2444
Management Method :	H141 - STORAGE, BULKING AND/OR TRANSFER OFF SITE
Is EPA Waste :	N
Federal Code :	N/R
State Code :	CA - 222

Waste Line Number :	2
Is DOT Hazardous :	N
DOT ID Number :	N/R
DOT Information :	N/R
Non Waste Description :	NON HAZARDOUS WASTE SOLID(OIL FILTERS)
Quantity :	75 Pounds
Quantity Tons, Acute, Non-Acute :	0.0375, 0, 0.0375
Quantity Kg, Acute, Non-Acute :	0, 34.013626
Management Method :	H141 - STORAGE, BULKING AND/OR TRANSFER OFF SITE
Is EPA Waste :	N
Federal Code :	N/R
State Code :	N/R

Manifest Details

Manifest Number :	020003594JJK
Shipped Date :	2020-04-06
Updated Date :	2020-05-01
Received Date :	2020-04-10
Status :	Signed
Generator ID :	CAL000145077
Generator Name :	REPUBLIC SERVICES-FALCON TRANSFER STATION
Generator Address :	3031 E. I STREET, WILMINGTON, CA 90744
Generator Mailing :	3031 E. I STREET, WILMINGTON, CA 90744
Generator Contact :	REPUBLIC SERVICES-FALCON TRANSFER STATION

Map Id: BR329
Direction: WSW
Distance: 0.808 mi., 4264 ft.
Elevation: 9 ft.
Relative: Lower

Site Name : FALCON REFUSE CENTER | GAUNT TRUCKING | FALCON DISPOSAL SERVICE 3031 E I ST | 3031 EAST I ST | 3031 EAST I STREET
WILMINGTON | Wilmington, CA | DE

Database(s) : [AST - CA, CALEPA SITES - CA, COMP HIST - TX, DEBRIS EPA SWRCY, ECHO, EPA UST, FID UST - CA, FRS, HAZNET - CA, HIST CHMIRS - CA, HIST CORTESE - CA, HIST IND HAZ WASTE - TX, HWG - CA, ICIS, INACTIVE PCS, IND HAZ WASTE - TX, MANIFEST EPA, NPDES - CA, PCS FACILITY, RCRA_NONGEN, RCRA_SQG, RFR - CA, STORMWATER, SWF_LOS ANGELES COUNTY - CA, UST - CA] ***(cont.)***

Envirosite ID: 221931
EPA ID: N/R

MANIFEST EPA ***(cont.)***

Destination ID :	CAD044429835
Destination Name :	Clean Harbors Wilmington LLC
Destination Mailing :	1737 East Denni Street, Wilmington, CA 90744
Destination Address :	1737 East Denni Street, Wilmington, CA 90744
Destination Contact :	N/R
Submission Type :	DataImage5Copy
Origin Type :	Service
Manifest Residue :	N
Rejection :	N
Last Date in Agency List :	2021-09-04

Waste Details

Waste Line Number :	1
Is DOT Hazardous :	Y
DOT ID Number :	UN2810
DOT Information :	UN2810, TOXIC LIQUIDS, ORGANIC, N.O.S, 6.1, PG III
Non Waste Description :	N/R
Quantity :	10 Pounds
Quantity Tons, Acute, Non-Acute :	0.005, 0, 0.005
Quantity Kg, Acute, Non-Acute :	0, 4.53515
Management Method :	H141 - STORAGE, BULKING AND/OR TRANSFER OFF SITE
Is EPA Waste :	N
Federal Code :	N/R
State Code :	CA - 331

Manifest Details

Manifest Number :	020003595JJK
Shipped Date :	2020-04-06
Updated Date :	2020-11-21
Received Date :	2020-04-13
Status :	Corrected
Generator ID :	CAL000145077
Generator Name :	ALLIED WASTE TRANSFER SVCS OF CALIFORNIA
Generator Address :	3031 E I ST, WILMINGTON, CA 90744-3048
Generator Mailing :	1449 W ROSECRANS AVENUE, GARDENA, CA 90249-0000
Generator Contact :	N/R
Destination ID :	NVT330010000
Destination Name :	US ECOLOGY NEVADA, INC
Destination Mailing :	PO BOX 578, BEATTY, NV 89003
Destination Address :	HWY 95 11 MI S OF BEATTY, BEATTY, NV 89003
Destination Contact :	N/R

Map Id: BR329
Direction: WSW
Distance: 0.808 mi., 4264 ft.
Elevation: 9 ft.
Relative: Lower

Site Name : FALCON REFUSE CENTER | GAUNT TRUCKING | FALCON DISPOSAL SERVICE
3031 E I ST | 3031 EAST I ST | 3031 EAST I STREET
WILMINGTON | Wilmington, CA | DE

Database(s) : [AST - CA, CALEPA SITES - CA, COMP HIST - TX, DEBRIS EPA SWRCY, ECHO, EPA UST, FID UST - CA, FRS, HAZNET - CA, HIST CHMIRS - CA, HIST CORTESE - CA, HIST IND HAZ WASTE - TX, HWG - CA, ICIS, INACTIVE PCS, IND HAZ WASTE - TX, MANIFEST EPA, NPDES - CA, PCS FACILITY, RCRA_NONGEN, RCRA_SQG, RFR - CA, STORMWATER, SWF_LOS ANGELES COUNTY - CA, UST - CA] ***(cont.)***

Envirosite ID: 221931
EPA ID: N/R

MANIFEST EPA ***(cont.)***

Submission Type :	DataImage5Copy
Origin Type :	Service
Manifest Residue :	N
Rejection :	N
Last Date in Agency List :	2021-09-04

Waste Details

Waste Line Number :	1
Is DOT Hazardous :	Y
DOT ID Number :	UN1263
DOT Information :	UN1263, WASTE PAINT RELATED MATERIALS, 3, PG III
Non Waste Description :	N/R
Quantity :	100 Pounds
Quantity Tons, Acute, Non-Acute :	0.05, 0, 0.05
Quantity Kg, Acute, Non-Acute :	0, 45.3515
Management Method :	H141 - STORAGE, BULKING AND/OR TRANSFER OFF SITE
Is EPA Waste :	Y
Federal Code :	D001
State Code :	CA - 331

Waste Line Number :	2
Is DOT Hazardous :	Y
DOT ID Number :	UN1950
DOT Information :	UN1950, WASTE AEROSOLS, 2.1, PG II
Non Waste Description :	N/R
Quantity :	10 Pounds
Quantity Tons, Acute, Non-Acute :	0.005, 0, 0.005
Quantity Kg, Acute, Non-Acute :	0, 4.53515
Management Method :	H141 - STORAGE, BULKING AND/OR TRANSFER OFF SITE
Is EPA Waste :	Y
Federal Code :	D001
State Code :	CA - 331

NPDES - CA

Facility Name :	Falcon Refuse Center
Facility Address :	3031 East I St, Wilmington, 90744
County :	Los Angeles
Effective Date :	2010-01-14
Adoption Date :	N/R

Map Id: BR329
Direction: WSW
Distance: 0.808 mi., 4264 ft.
Elevation: 9 ft.
Relative: Lower

Site Name : FALCON REFUSE CENTER | GAUNT TRUCKING | FALCON DISPOSAL SERVICE
3031 E I ST | 3031 EAST I ST | 3031 EAST I STREET
WILMINGTON | Wilmington, CA | DE

Database(s) : [AST - CA, CALEPA SITES - CA, COMP HIST - TX, DEBRIS EPA SWRCY, ECHO, EPA UST, FID UST - CA, FRS, HAZNET - CA, HIST CHMIRS - CA, HIST CORTESE - CA, HIST IND HAZ WASTE - TX, HWG - CA, ICIS, INACTIVE PCS, IND HAZ WASTE - TX, MANIFEST EPA, NPDES - CA, PCS FACILITY, RCRA_NONGEN, RCRA_SQG, RFR - CA, STORMWATER, SWF_LOS ANGELES COUNTY - CA, UST - CA] ***(cont.)***

Envirosite ID: 221931
EPA ID: N/R

NPDES - CA ***(cont.)***

Expiration Date :	N/R
Termination Date :	N/R
Order Number :	97-03-DWQ
NPDES Number :	CAS000001
WDID :	4 19I022478
RM Status :	Active
Reg Meas ID :	401597
Reg Meas Type :	Enrollee
Program :	Industrial
Facility Place ID :	N/R
Region Code :	4
Discharger ID :	0
Discharger :	Allied Waste Transfer Service of California LLC
Discharger Address :	3031 East I St, Wilmington, California 90744
Last Date in Agency List :	2021-09-03
Facility Name :	Falcon Refuse Ctr Inc
Facility Address :	3031 E I St, Wilmington, 90744
County :	Los Angeles
Effective Date :	1992-03-31
Adoption Date :	N/R
Expiration Date :	N/R
Termination Date :	2012-01-30
Order Number :	97-03-DWQ
NPDES Number :	CAS000001
WDID :	4 19I002467
RM Status :	Terminated
Reg Meas ID :	188972
Reg Meas Type :	Enrollee
Program :	Industrial
Facility Place ID :	N/R
Region Code :	4
Discharger ID :	0
Discharger :	Allied Waste Transfer Services of CA
Discharger Address :	3031 E I St, Wilmington, California 90744
Last Date in Agency List :	2015-01-07

PCS FACILITY

Issue Date :	2015-07-01
Original Issue Date :	2015-07-01
Effective Date :	2015-07-01

Map Id: BR329
Direction: WSW
Distance: 0.808 mi., 4264 ft.
Elevation: 9 ft.
Relative: Lower

Site Name : FALCON REFUSE CENTER | GAUNT TRUCKING | FALCON DISPOSAL SERVICE
3031 E I ST | 3031 EAST I ST | 3031 EAST I STREET
WILMINGTON | Wilmington, CA | DE

Database(s) : [AST - CA, CALEPA SITES - CA, COMP HIST - TX, DEBRIS EPA SWRCY, ECHO, EPA UST, FID UST - CA, FRS, HAZNET - CA, HIST CHMIRS - CA, HIST CORTESE - CA, HIST IND HAZ WASTE - TX, HWG - CA, ICIS, INACTIVE PCS, IND HAZ WASTE - TX, MANIFEST EPA, NPDES - CA, PCS FACILITY, RCRA_NONGEN, RCRA_SQG, RFR - CA, STORMWATER, SWF_LOS ANGELES COUNTY - CA, UST - CA] ***(cont.)***

Envirosite ID: 221931
EPA ID: N/R

PCS FACILITY ***(cont.)***

Expiration Date :	2020-06-30
Retirement Date :	N/R
Termination Date :	N/R
Issuing Agency :	CA Waterboards
Agency Type :	State
Activity ID :	3601107587
External Permit Number :	CAZ401597
Facility Type Indicator :	NON-POTW
Permit Type :	General Permit Covered Facility-NPDES)
Major Minor Status :	N
Permit Status :	Effective
Total Design Flow Number :	N/R
Actual Average Flow Number :	N/R
State Water Body :	N/R
State Water Body Name :	N/R
Permit Name :	Allied Waste Transfer Service of California LLC
Permit Comp Status :	Y
RNC Tracking :	Y
Master External Permit Number :	CAS000001
TMDL Interface :	N/R
EDMR Authorization :	N
Pretreatment Indicator :	N/R
Last Date in Agency List :	2020-02-11

RCRA_NONGEN

Facility Name :	GAUNT TRUCKING
Facility Address :	3031 EAST I ST GAUNT TRUCKING, WILMINGTON, CA 90744
County :	LOS ANGELES
Date Form Received by Agency :	1992-07-27
EPA ID :	CAD983644006
Mailing Address :	15420 MANSEL AVE, LAWNDALE, CA 90260-1950
Contact :	GARRY GAUNT
Contact Address :	15420 MANSEL AVE, LAWNDALE, CA 90260-1950
Contact Country :	US
Contact Telephone :	310-679-4893
Contact Email :	N/R
EPA Region :	09
Land Type :	Not Reported
Source Type :	Notification
Classification :	Not a generator, verified
Description :	Not a generator, verified
Last Date in Agency List :	2021-09-03

Map Id: BR329
Direction: WSW
Distance: 0.808 mi., 4264 ft.
Elevation: 9 ft.
Relative: Lower

Site Name : FALCON REFUSE CENTER | GAUNT TRUCKING | FALCON DISPOSAL SERVICE
3031 E I ST | 3031 EAST I ST | 3031 EAST I STREET
WILMINGTON | Wilmington, CA | DE

Database(s) : [AST - CA, CALEPA SITES - CA, COMP HIST - TX, DEBRIS EPA SWRCY, ECHO, EPA UST, FID UST - CA, FRS, HAZNET - CA, HIST CHMIRS - CA, HIST CORTESE - CA, HIST IND HAZ WASTE - TX, HWG - CA, ICIS, INACTIVE PCS, IND HAZ WASTE - TX, MANIFEST EPA, NPDES - CA, PCS FACILITY, RCRA_NONGEN, RCRA_SQG, RFR - CA, STORMWATER, SWF_LOS ANGELES COUNTY - CA, UST - CA] ***(cont.)***

Envirosite ID: 221931
EPA ID: N/R

RCRA_NONGEN ***(cont.)***

Owner/Operator Summary

Owner/Operator Name :	GARRY GAUNT
Owner/Operator Address :	15420 MANSEL AVE, LAWNDALE, CA 90260-1950
Owner/Operator Country :	N/R
Owner/Operator Telephone :	310-679-4893
Owner/Operator Email :	N/R
Owner/Operator Fax :	N/R
Legal Status :	Private
Owner/Operator Type :	Owner
Owner/Operator Start Date :	N/R
Owner/Operator End Date :	N/R

Handler Activities Summary

U.S. Importer of Hazardous Waste :	N
Mixed Waste (Haz. and Radioactive) :	N
Recycler of Hazardous Waste :	N
Transporter of Hazardous Waste :	Y
Treater, Storer or Disposer of HW :	N
Underground Injection Activity :	N
On-site Burner Exemption :	N
Furnace Exemption :	N
Used Oil Fuel Burner :	N
Used Oil Processor :	N
Used Oil Refiner :	N
Used Oil Fuel Marketer to Burner :	N
Used Oil Specification Marketer :	N
Used Oil Transfer Facility :	N
Used Oil Transporter :	N

Notices of Violations Summary

Regulation Violated :	N

Facility Name :	THE TJX COMPANIES, INC.
Facility Address :	3031 E I ST., WILMINGTON, CA 90744
County :	OUT-OF-STATE

Date Form Received by Agency :	2021-04-29
EPA ID :	CAC003117262

Map Id: BR329
Direction: WSW
Distance: 0.808 mi., 4264 ft.
Elevation: 9 ft.
Relative: Lower

Site Name : FALCON REFUSE CENTER | GAUNT TRUCKING | FALCON DISPOSAL SERVICE
3031 E I ST | 3031 EAST I ST | 3031 EAST I STREET
WILMINGTON | Wilmington, CA | DE

Database(s) : [AST - CA, CALEPA SITES - CA, COMP HIST - TX, DEBRIS EPA SWRCY, ECHO, EPA UST, FID UST - CA, FRS, HAZNET - CA, HIST CHMIRS - CA, HIST CORTESE - CA, HIST IND HAZ WASTE - TX, HWG - CA, ICIS, INACTIVE PCS, IND HAZ WASTE - TX, MANIFEST EPA, NPDES - CA, PCS FACILITY, RCRA_NONGEN, RCRA_SQG, RFR - CA, STORMWATER, SWF_LOS ANGELES COUNTY - CA, UST - CA] ***(cont.)***

Envirosite ID: 221931
EPA ID: N/R

RCRA_NONGEN ***(cont.)***

Mailing Address :	10352 PLAZA AMERICANA DR ARCADIS - ATTN: TIM RATCHFORD, BATON ROUGE, LA 70816-8174
Contact :	COLLEEN CLARK
Contact Address :	THE TJX COMPANIES, INC. 300 VALUE WAY, MARLBOROUGH, MA 01752
Contact Country :	N/R
Contact Telephone :	774-308-7625
Contact Email :	COLLEEN_CLARK@TJX.COM
EPA Region :	09
Land Type :	Not Reported
Source Type :	Implementer
Classification :	Not a generator, verified
Description :	Not a generator, verified
Last Date in Agency List :	2021-09-03

Owner/Operator Summary

Owner/Operator Name :	COLLEEN CLARK
Owner/Operator Address :	THE TJX COMPANIES, INC. 300 VALUE WAY, MARLBOROUGH, MA 01752
Owner/Operator Country :	N/R
Owner/Operator Telephone :	774-308-7625
Owner/Operator Email :	N/R
Owner/Operator Fax :	N/R
Legal Status :	Other land type
Owner/Operator Type :	Operator
Owner/Operator Start Date :	N/R
Owner/Operator End Date :	N/R

Owner/Operator Name :	THE TJX COMPANIES, INC. [D/B/A]
Owner/Operator Address :	TJMAXX STORE # T1188 2150 N BELLFLOWER BLVD,, LONG BEACH,, CA 90815
Owner/Operator Country :	N/R
Owner/Operator Telephone :	774-308-7625
Owner/Operator Email :	N/R
Owner/Operator Fax :	N/R
Legal Status :	Other land type
Owner/Operator Type :	Owner
Owner/Operator Start Date :	N/R
Owner/Operator End Date :	N/R

Map Id: BR329
Direction: WSW
Distance: 0.808 mi., 4264 ft.
Elevation: 9 ft.
Relative: Lower

Site Name : FALCON REFUSE CENTER | GAUNT TRUCKING | FALCON DISPOSAL SERVICE 3031 E I ST | 3031 EAST I ST | 3031 EAST I STREET
WILMINGTON | Wilmington, CA | DE

Database(s) : [AST - CA, CALEPA SITES - CA, COMP HIST - TX, DEBRIS EPA SWRCY, ECHO, EPA UST, FID UST - CA, FRS, HAZNET - CA, HIST CHMIRS - CA, HIST CORTESE - CA, HIST IND HAZ WASTE - TX, HWG - CA, ICIS, INACTIVE PCS, IND HAZ WASTE - TX, MANIFEST EPA, NPDES - CA, PCS FACILITY, RCRA_NONGEN, RCRA_SQG, RFR - CA, STORMWATER, SWF_LOS ANGELES COUNTY - CA, UST - CA] ***(cont.)***

Envirosite ID: 221931
EPA ID: N/R

RCRA_NONGEN ***(cont.)***

Handler Activities Summary

U.S. Importer of Hazardous Waste :	N
Mixed Waste (Haz. and Radioactive) :	N/R
Recycler of Hazardous Waste :	N
Transporter of Hazardous Waste :	N
Treater, Storer or Disposer of HW :	N
Underground Injection Activity :	N
On-site Burner Exemption :	N
Furnace Exemption :	N
Used Oil Fuel Burner :	N
Used Oil Processor :	N
Used Oil Refiner :	N
Used Oil Fuel Marketer to Burner :	N
Used Oil Specification Marketer :	N
Used Oil Transfer Facility :	N
Used Oil Transporter :	N

Notices of Violations Summary

Regulation Violated :	N

Facility Name :	TRIPLE TRANSPORT
Facility Address :	3031 E I ST, WILMINGTON, CA 90744
County :	LOS ANGELES
Date Form Received by Agency :	1987-03-26
EPA ID :	CAD981986326
Mailing Address :	1952 MOUNT SHASTA DR, SAN PEDRO, CA 90732
Contact :	ENVIRONMENTAL MANAGER
Contact Address :	3031 E I ST, WILMINGTON, CA 90744
Contact Country :	US
Contact Telephone :	213-590-8531
Contact Email :	N/R
EPA Region :	09
Land Type :	Federal
Source Type :	Notification
Classification :	Not a generator, verified
Description :	Not a generator, verified
Last Date in Agency List :	2021-09-03

Map Id: BR329
Direction: WSW
Distance: 0.808 mi., 4264 ft.
Elevation: 9 ft.
Relative: Lower

Site Name : FALCON REFUSE CENTER | GAUNT TRUCKING | FALCON DISPOSAL SERVICE
3031 E I ST | 3031 EAST I ST | 3031 EAST I STREET
WILMINGTON | Wilmington, CA | DE

Database(s) : [AST - CA, CALEPA SITES - CA, COMP HIST - TX, DEBRIS EPA SWRCY, ECHO, EPA UST, FID UST - CA, FRS, HAZNET - CA, HIST CHMIRS - CA, HIST CORTESE - CA, HIST IND HAZ WASTE - TX, HWG - CA, ICIS, INACTIVE PCS, IND HAZ WASTE - TX, MANIFEST EPA, NPDES - CA, PCS FACILITY, RCRA_NONGEN, RCRA_SQG, RFR - CA, STORMWATER, SWF_LOS ANGELES COUNTY - CA, UST - CA] ***(cont.)***

Envirosite ID: 221931
EPA ID: N/R

RCRA_NONGEN ***(cont.)***

Owner/Operator Summary

Owner/Operator Name :	NOT REQUIRED
Owner/Operator Address :	NOT REQUIRED, NOT REQUIRED, ME 99999
Owner/Operator Country :	N/R
Owner/Operator Telephone :	415-555-1212
Owner/Operator Email :	N/R
Owner/Operator Fax :	N/R
Legal Status :	Private
Owner/Operator Type :	Operator
Owner/Operator Start Date :	N/R
Owner/Operator End Date :	N/R

Owner/Operator Name :	TAMMY & DAN DELANA
Owner/Operator Address :	NOT REQUIRED, NOT REQUIRED, ME 99999
Owner/Operator Country :	N/R
Owner/Operator Telephone :	415-555-1212
Owner/Operator Email :	N/R
Owner/Operator Fax :	N/R
Legal Status :	Federal
Owner/Operator Type :	Owner
Owner/Operator Start Date :	N/R
Owner/Operator End Date :	N/R

Handler Activities Summary

U.S. Importer of Hazardous Waste :	N
Mixed Waste (Haz. and Radioactive) :	N
Recycler of Hazardous Waste :	N
Transporter of Hazardous Waste :	Y
Treater, Storer or Disposer of HW :	N
Underground Injection Activity :	N
On-site Burner Exemption :	N
Furnace Exemption :	N
Used Oil Fuel Burner :	N
Used Oil Processor :	N
Used Oil Refiner :	N
Used Oil Fuel Marketer to Burner :	N
Used Oil Specification Marketer :	N
Used Oil Transfer Facility :	N
Used Oil Transporter :	N

Map Id: BR329
Direction: WSW
Distance: 0.808 mi., 4264 ft.
Elevation: 9 ft.
Relative: Lower

Site Name : FALCON REFUSE CENTER | GAUNT TRUCKING | FALCON DISPOSAL SERVICE 3031 E I ST | 3031 EAST I ST | 3031 EAST I STREET
WILMINGTON | Wilmington, CA | DE

Database(s) : [AST - CA, CALEPA SITES - CA, COMP HIST - TX, DEBRIS EPA SWRCY, ECHO, EPA UST, FID UST - CA, FRS, HAZNET - CA, HIST CHMIRS - CA, HIST CORTESE - CA, HIST IND HAZ WASTE - TX, HWG - CA, ICIS, INACTIVE PCS, IND HAZ WASTE - TX, MANIFEST EPA, NPDES - CA, PCS FACILITY, RCRA_NONGEN, RCRA_SQG, RFR - CA, STORMWATER, SWF_LOS ANGELES COUNTY - CA, UST - CA] ***(cont.)***

Envirosite ID: 221931
EPA ID: N/R

RCRA_NONGEN ***(cont.)***

Notices of Violations Summary
Regulation Violated : N

RCRA_SQG

Facility Name : BKK CORP WILMINGTON TRANSFER STATION
Facility Address : 3031 EAST I STREET, WILMINGTON, CA 90744
County : LOS ANGELES

Date Form Received by Agency : 2019-05-23
EPA ID : CAD048498463
Mailing Address : 3031 EAST I STREET, WILMINGTON, CA 90744
Contact : RICARDO OLIVA
Contact Address : 3031 EAST I STREET, WILMINGTON, CA 90744
Contact Country : US
Contact Telephone : 424-296-6700
Contact Email : N/R
EPA Region : 09
Land Type : Private
Source Type : Notification
Classification : Small Quantity Generator

Description : Handlers that generate more than 100 and less than 1000 kilograms of hazardous waste during any calendar month and accumulate less than 6000 kg of hazardous waste at any time; or generate 100 kg or less of hazardous waste during any calendar month, and accumulate more than 1000 kg of hazardous waste at any time.

Last Date in Agency List : 2021-09-03

Owner/Operator Summary
Owner/Operator Name : BROWNING-FERRIS INDUSTRIES OF CALIFORNIA, INC.
Owner/Operator Address : 3031 EAST I STREET, WILMINGTON, CA 90744
Owner/Operator Country : US
Owner/Operator Telephone : N/R
Owner/Operator Email : N/R
Owner/Operator Fax : N/R
Legal Status : Private
Owner/Operator Type : Operator
Owner/Operator Start Date : N/R
Owner/Operator End Date : N/R

Map Id: BR329
Direction: WSW
Distance: 0.808 mi., 4264 ft.
Elevation: 9 ft.
Relative: Lower

Site Name : FALCON REFUSE CENTER | GAUNT TRUCKING | FALCON DISPOSAL SERVICE 3031 E I ST | 3031 EAST I ST | 3031 EAST I STREET
WILMINGTON | Wilmington, CA | DE

Database(s) : [AST - CA, CALEPA SITES - CA, COMP HIST - TX, DEBRIS EPA SWRCY, ECHO, EPA UST, FID UST - CA, FRS, HAZNET - CA, HIST CHMIRS - CA, HIST CORTESE - CA, HIST IND HAZ WASTE - TX, HWG - CA, ICIS, INACTIVE PCS, IND HAZ WASTE - TX, MANIFEST EPA, NPDES - CA, PCS FACILITY, RCRA_NONGEN, RCRA_SQG, RFR - CA, STORMWATER, SWF_LOS ANGELES COUNTY - CA, UST - CA] ***(cont.)***

Envirosite ID: 221931
EPA ID: N/R

RCRA_SQG ***(cont.)***

Owner/Operator Name :	BROWNING-FERRIS INDUSTRIES OF CALIFORNIA, INC.
Owner/Operator Address :	3031 EAST I STREET, WILMINGTON, CA 90744
Owner/Operator Country :	US
Owner/Operator Telephone :	N/R
Owner/Operator Email :	N/R
Owner/Operator Fax :	N/R
Legal Status :	Private
Owner/Operator Type :	Owner
Owner/Operator Start Date :	N/R
Owner/Operator End Date :	N/R

Handler Activities Summary

U.S. Importer of Hazardous Waste :	N
Mixed Waste (Haz. and Radioactive) :	N
Recycler of Hazardous Waste :	N
Transporter of Hazardous Waste :	N
Treater, Storer or Disposer of HW :	N
Underground Injection Activity :	N
On-site Burner Exemption :	N
Furnace Exemption :	N
Used Oil Fuel Burner :	N
Used Oil Processor :	N
Used Oil Refiner :	N
Used Oil Fuel Marketer to Burner :	N
Used Oil Specification Marketer :	N
Used Oil Transfer Facility :	N
Used Oil Transporter :	N

Historical Generators

Date Form Received by Agency :	1996-09-01
Facility Name :	BKK CORP WILMINGTON TRANSFER STA
Classification :	Small Quantity Generator
Date Form Received by Agency :	1980-08-04
Facility Name :	BKK CORP WILMINGTON TRANSFER STA
Classification :	Large Quantity Generator

Map Id: BR329
Direction: WSW
Distance: 0.808 mi., 4264 ft.
Elevation: 9 ft.
Relative: Lower

Site Name : FALCON REFUSE CENTER | GAUNT TRUCKING | FALCON DISPOSAL SERVICE
3031 E I ST | 3031 EAST I ST | 3031 EAST I STREET
WILMINGTON | Wilmington, CA | DE

Database(s) : [AST - CA, CALEPA SITES - CA, COMP HIST - TX, DEBRIS EPA SWRCY, ECHO, EPA UST, FID UST - CA, FRS, HAZNET - CA, HIST CHMIRS - CA, HIST CORTESE - CA, HIST IND HAZ WASTE - TX, HWG - CA, ICIS, INACTIVE PCS, IND HAZ WASTE - TX, MANIFEST EPA, NPDES - CA, PCS FACILITY, RCRA_NONGEN, RCRA_SQG, RFR - CA, STORMWATER, SWF_LOS ANGELES COUNTY - CA, UST - CA] ***(cont.)***

Envirosite ID: 221931
EPA ID: N/R

RCRA_SQG ***(cont.)***

Hazardous Waste Summary
Waste Code / Name : 135 - Unspecified aqueous solution
F039 - LEACHATE RESULTING FROM THE TREATMENT, STORAGE, OR DISPOSAL OF WASTES CLASSIFIED BY MORE THAN ONE WASTE CODE UNDER SUBPART D, OR FROM A MIXTURE OF WASTES CLASSIFIED UNDER SUBPARTS C AND D OF THIS PART. (LEACHATE RESULTING FROM THE MANAGEMENT OF ONE OR MORE OF THE FOLLOWING EPA HAZARDOUS WASTES AND NO OTHER HAZARDOUS WASTES RETAINS ITS HAZARDOUS WASTE CODE(S): F020, F021, F022, F023, F026, F027, AND/OR F028.)

Notices of Violations Summary
Regulation Violated : N

Evaluation Action Summary
Evaluation Date : 1985-08-01
Evaluation : FINANCIAL RECORD REVIEW
Area of Violation : N/R
Date Achieved Compliance : N/R
Evaluation Lead Agency : State

Evaluation Date : 1985-05-13
Evaluation : NON-FINANCIAL RECORD REVIEW
Area of Violation : N/R
Date Achieved Compliance : N/R
Evaluation Lead Agency : State

RFR - CA

Facility Name : Falcon Refuse Center
Facility Address : 3031 East I St, Wilmington, CA 90744
County : Los Angeles

Effective Date : 2010-01-14
Adoption Date : N/R
Termination Date : N/R
Expiration/Review Date : N/R
NPDES Number : CAS000001
Order Number : 2014-0057-DWQ

Map Id: BR329
Direction: WSW
Distance: 0.808 mi., 4264 ft.
Elevation: 9 ft.
Relative: Lower

Site Name : FALCON REFUSE CENTER | GAUNT TRUCKING | FALCON DISPOSAL SERVICE
3031 E I ST | 3031 EAST I ST | 3031 EAST I STREET
WILMINGTON | Wilmington, CA | DE

Database(s) : [AST - CA, CALEPA SITES - CA, COMP HIST - TX, DEBRIS EPA SWRCY, ECHO, EPA UST, FID UST - CA, FRS, HAZNET - CA, HIST CHMIRS - CA, HIST CORTESE - CA, HIST IND HAZ WASTE - TX, HWG - CA, ICIS, INACTIVE PCS, IND HAZ WASTE - TX, MANIFEST EPA, NPDES - CA, PCS FACILITY, RCRA_NONGEN, RCRA_SQG, RFR - CA, STORMWATER, SWF_LOS ANGELES COUNTY - CA, UST - CA] ***(cont.)***

Envirosite ID: 221931
EPA ID: N/R

RFR - CA ***(cont.)***

WDID :	4 19I022478
SIC/NAICS :	4212(+)
Program :	INDSTW
Regulatory Measure Status :	Active
Regulatory Measure Type :	Storm water industrial
Place/Project Type :	Industrial - Local Trucking Without Storage
Region :	4
Design Flow :	N/R
Major/Minor :	N/R
Complexity :	N/R
TTWQ :	N/R
Number of Enforcement Actions within Five Years:	N/R
Number of Violations within Five Years:	N/R
Agency :	Allied Waste Transfer Service of California LLC
Agency Address :	3031 East I St, Wilmington, CA 90744
Latitude :	33.78356
Longitude :	-118.22574
Last Date in Agency List :	2021-07-24

STORMWATER

Facility Name :	FALCON REFUSE CENTER
Facility Address :	3031 EAST I ST, WILMINGTON, CA 90744
NPDES ID :	CAZ401597
Permittee Name :	Allied Waste Transfer Service of California LLC
Permit Status :	Expired
Permit Issuing Name :	State
Issued Date :	2015-07-01
Termination Date :	N/R
Effective Date :	2015-07-01 2020-06-30
EPA Region :	09
SIC Code :	N/R
NAICS Code :	N/R
EJ Indexes Above 80th Percentile :	N
Significant Noncompliance Status :	N/R
Quarters with Noncompliance :	0
Industrial Stormwater Formal Enforcement Actions:	0
Facility Map Flag :	Y
DRF URL :	Click here for hyperlink provided by the agency.
Latitude :	33.78356

Map Id: BR329
Direction: WSW
Distance: 0.808 mi., 4264 ft.
Elevation: 9 ft.
Relative: Lower

Site Name : FALCON REFUSE CENTER | GAUNT TRUCKING | FALCON DISPOSAL SERVICE
3031 E I ST | 3031 EAST I ST | 3031 EAST I STREET
WILMINGTON | Wilmington, CA | DE

Database(s) : [AST - CA, CALEPA SITES - CA, COMP HIST - TX, DEBRIS EPA SWRCY, ECHO, EPA UST, FID UST - CA, FRS, HAZNET - CA, HIST CHMIRS - CA, HIST CORTESE - CA, HIST IND HAZ WASTE - TX, HWG - CA, ICIS, INACTIVE PCS, IND HAZ WASTE - TX, MANIFEST EPA, NPDES - CA, PCS FACILITY, RCRA_NONGEN, RCRA_SQG, RFR - CA, STORMWATER, SWF_LOS ANGELES COUNTY - CA, UST - CA] ***(cont.)***

Envirosite ID: 221931
EPA ID: N/R

STORMWATER ***(cont.)***

Longitude :	-118.22574
Last Date in Agency List :	2021-09-24

SWF_LOS ANGELES COUNTY - CA

Facility Name :	Allied/BFI Waste Systems, Falcon
Facility Address :	3031 East I Street, Wilmington, CA 90744
Site ID :	624
Alternative Site Name :	Falcon Woodwaste Grinding and Storage Operation
Alternative Site Address :	N/A
Site Type :	Transfer and Processing Facility
Status :	Active
Beginning Operation Date :	N/A
Ending Operation Date :	N/A
Hour of Operation :	Monday - Friday 6am - 6pm; Saturday 7am - 1pm
Waste Accepted :	Construction & Demolition;Green Materials;Household Trash;Industrial Non-Hazardous;
Disposal Area (Acre) :	N/A
Local Enforcement Agency :	City of Los Angeles Dept of Building & Safety
Max Depth of Fill (Feet) :	N/A
Permitted Capacity :	1850
Present Use :	Transfer/Processing Facility
Remaining Capacity (Millions) :	N/A
Site SWIS Number :	19-AR-0302
Site Website :	N/A
Site Contact Phone :	(562) 590-8531
Site Mailing Address :	1131 N. Blue Gum St. Anaheim, CA 92806
Site Email :	LShipp@republicservices.com
District :	4
Last Date in Agency List :	2021-09-15
Facility Name :	Falcon Refuse Center, Inc.
Facility Address :	3031 E. I Street, Wilmington, CA 90744
Site ID :	186
Alternative Site Name :	Falcon Woodwaste Grinding and Storage Operation
Alternative Site Address :	N/R
Site Type :	Transfer and Processing Facility
Status :	Closed

Map Id: BR329
Direction: WSW
Distance: 0.808 mi., 4264 ft.
Elevation: 9 ft.
Relative: Lower

Site Name : FALCON REFUSE CENTER | GAUNT TRUCKING | FALCON DISPOSAL SERVICE
3031 E I ST | 3031 EAST I ST | 3031 EAST I STREET
WILMINGTON | Wilmington, CA | DE

Database(s) : [AST - CA, CALEPA SITES - CA, COMP HIST - TX, DEBRIS EPA SWRCY, ECHO, EPA UST, FID UST - CA, FRS, HAZNET - CA, HIST CHMIRS - CA, HIST CORTESE - CA, HIST IND HAZ WASTE - TX, HWG - CA, ICIS, INACTIVE PCS, IND HAZ WASTE - TX, MANIFEST EPA, NPDES - CA, PCS FACILITY, RCRA_NONGEN, RCRA_SQG, RFR - CA, STORMWATER, SWF_LOS ANGELES COUNTY - CA, UST - CA] ***(cont.)***

Envirosite ID: 221931
EPA ID: N/R

SWF_LOS ANGELES COUNTY - CA ***(cont.)***

Beginning Operation Date :	N/R
Ending Operation Date :	N/R
Hour of Operation :	N/R
Waste Accepted :	Construction & Demolition;Household Trash;Industrial Non-Hazardous;
Disposal Area (Acre) :	N/R
Local Enforcement Agency :	N/R
Max Depth of Fill (Feet) :	N/R
Permitted Capacity :	N/R
Present Use :	N/R
Remaining Capacity (Millions) :	N/R
Site SWIS Number :	19-AR-0302
Site Website :	N/R
Site Contact Phone :	(562) 590-8531
Site Mailing Address :	1131 N. Blue Gum St. Anaheim, CA 92806
Site Email :	jvasquez@republicservices.com
District :	4
Last Date in Agency List :	2021-09-15

UST - CA

Facility Name :	FALCON REFUSE CENTER
Facility Address :	3031 E I ST, WILMINGTON, 90744
County :	Los Angeles
Facility ID :	25125
CERS ID :	N/R
Permitting Agency :	LOS ANGELES, CITY OF
Latitude :	33.785189
Longitude :	-118.22422
Last Date in Agency List :	2017-01-13
Facility ID :	FA0026145
CERS ID :	10250731
Permitting Agency :	Los Angeles City Fire Department
Latitude :	33.78395
Longitude :	-118.22555
Last Date in Agency List :	2021-09-10

Map Id: BR330
Direction: WSW
Distance: 0.812 mi., 4289 ft.
Elevation: 10 ft.
Relative: Lower

Site Name : BKK CORP WILMINGTON TRANSFER STATION | FALCON REFUSE CENTER | BASIN BY-PRODUCTS
3031 E 'I' ST | 3031 EAST I ST | 3031 EAST I STREET
WILMINGTON, CA

Database(s) : [CDL - CA, CERCLIS NFRAP, CIWQS - CA, CORTESE - CA, ECHO, ENVIROSTOR - CA, FRS, HAZNET - CA, HWG - CA, MANIFEST EPA, RCRA_NONGEN, RESPONSE - CA, SEMS_8R_ARCHIVED SITES]

Envirosite ID: 7463459
EPA ID: CAL000145077

CDL - CA

Facility Address :	3031 E I ST, WILMINGTON, 90744
County :	LOS ANGELES
Date :	2003-01-10
CLUE Number :	2003-01-055
Laboratory Type :	Abandoned Drug Lab Waste
Last Date in Agency List :	2020-07-30

CERCLIS NFRAP

Facility Name :	BKK CORP WILMINGTON TRANSFER STA
Facility Address :	3031 E 'I' ST, WILMINGTON, CA 90744
County :	LOS ANGELES
Site ID :	0901388
Epa ID :	CAD048498463
Short Name :	BKK CORP WILMINGTON TRANS
Congressional District :	32
IFMS ID :	N/R
SMSA Number :	4480
USGC Hydro Unit :	18070104
Federal Facility :	N
DMNSN Number :	N/R
Site Orphan Flag :	N
RCRA ID :	N/R
USGS Quadrangle :	N/R
Site Init by Prog :	N/R
NFRAP Flag :	NFA
Parent ID :	N/R
RST Code :	N/R
EPA Region :	09
Classification :	N/R
Site Settings Code :	N/R
NPL Status :	Not on the NPL
DMNSN Unit Code :	N/R
RBRAC Code :	N/R
RResp Fed Agency Code :	N/R
Non NPL Status :	NFRAP-Site does not qualify for the NPL based on existing information
Non NPL Status Date :	1995-10-02
Site Fips Code :	06037
CC Concurrence Date :	N/R
CC Concurrence FY :	N/R
Alias EPA ID :	N/R
Site FUDS Flag :	N/R

Map Id: BR330
Direction: WSW
Distance: 0.812 mi., 4289 ft.
Elevation: 10 ft.
Relative: Lower

Site Name : BKK CORP WILMINGTON TRANSFER STATION | FALCON REFUSE CENTER | BASIN BY-PRODUCTS
3031 E 'I' ST | 3031 EAST I ST | 3031 EAST I STREET
WILMINGTON, CA

Database(s) : [CDL - CA, CERCLIS NFRAP, CIWQS - CA, CORTESE - CA, ECHO, ENVIROSTOR - CA, FRS, HAZNET - CA, HWG - CA, MANIFEST EPA, RCRA_NONGEN, RESPONSE - CA, SEMS_8R_ARCHIVED SITES] ***(cont.)***

Envirosite ID: 7463459
EPA ID: CAL000145077

CERCLIS NFRAP ***(cont.)***

CERCLIS Site Contact Name(s)

Contact ID :	13003854
Contact Title :	Site Assessment Manager (SAM)
Contact ID :	13003858
Contact Title :	Site Assessment Manager (SAM)
Contact ID :	13004003
Contact Title :	Site Assessment Manager (SAM)
Alias Comments :	CHEROKEE LANDFILL
Site Description :	N/R

CERCLIS Assessment History

Action Code :	001
Action :	PRELIMINARY ASSESSMENT
Date Started :	N/R
Date Completed :	1980-04-01
Priority Level :	1
Operational Unit :	00
Primary Responsibility :	EPA Fund-Financed
Planning Status :	N/R
Urgency Indicator :	N/R
Action Anomaly :	N/R
Action Code :	001
Action :	ARCHIVE SITE
Date Started :	N/R
Date Completed :	1996-01-23
Priority Level :	1
Operational Unit :	00
Primary Responsibility :	EPA In-House
Planning Status :	N/R
Urgency Indicator :	N/R
Action Anomaly :	N/R
Action Code :	001
Action :	DISCOVERY
Date Started :	N/R
Date Completed :	1979-11-01
Priority Level :	1
Operational Unit :	00

Map Id: BR330
Direction: WSW
Distance: 0.812 mi., 4289 ft.
Elevation: 10 ft.
Relative: Lower

Site Name : BKK CORP WILMINGTON TRANSFER STATION | FALCON REFUSE CENTER | BASIN BY-PRODUCTS
3031 E 'I' ST | 3031 EAST I ST | 3031 EAST I STREET
WILMINGTON, CA

Database(s) : [CDL - CA, CERCLIS NFRAP, CIWQS - CA, CORTESE - CA, ECHO, ENVIROSTOR - CA, FRS, HAZNET - CA, HWG - CA, MANIFEST EPA, RCRA_NONGEN, RESPONSE - CA, SEMS_8R_ARCHIVED SITES] ***(cont.)***

Envirosite ID: 7463459
EPA ID: CAL000145077

CERCLIS NFRAP ***(cont.)***

Primary Responsibility :	EPA Fund-Financed
Planning Status :	N/R
Urgency Indicator :	N/R
Action Anomaly :	N/R

Action Code :	001
Action :	SITE INSPECTION
Date Started :	N/R
Date Completed :	1990-08-06
Priority Level :	1
Operational Unit :	00
Primary Responsibility :	EPA Fund-Financed
Planning Status :	N/R
Urgency Indicator :	N/R
Action Anomaly :	N/R

Action Code :	002
Action :	PRELIMINARY ASSESSMENT
Date Started :	N/R
Date Completed :	1988-12-21
Priority Level :	1
Operational Unit :	00
Primary Responsibility :	EPA Fund-Financed
Planning Status :	N/R
Urgency Indicator :	N/R
Action Anomaly :	N/R

CIWQS - CA

Facility Name :	FALCON REFUSE CENTER
Facility Address :	3031 EAST I ST, WILMINGTON, CA 90744
County :	LOS ANGELES

Place ID :	S801476
Agency Name :	ALLIED WASTE TRANSFER SERVICE OF CALIFORNIA LLC
Last Date in Agency List :	2021-09-10

Facility Name :	FALCON REFUSE CTR INC
Facility Address :	3031 E I ST, WILMINGTON, CA 90744
County :	LOS ANGELES

Place ID :	S224118
Agency Name :	ALLIED WASTE TRANSFER SERVICES OF CA
Last Date in Agency List :	2021-09-10

Map Id: BR330
Direction: WSW
Distance: 0.812 mi., 4289 ft.
Elevation: 10 ft.
Relative: Lower

Site Name : BKK CORP WILMINGTON TRANSFER STATION | FALCON REFUSE CENTER | BASIN BY-PRODUCTS
3031 E 'I' ST | 3031 EAST I ST | 3031 EAST I STREET
WILMINGTON, CA

Database(s) : [CDL - CA, CERCLIS NFRAP, CIWQS - CA, CORTESE - CA, ECHO, ENVIROSTOR - CA, FRS, HAZNET - CA, HWG - CA, MANIFEST EPA, RCRA_NONGEN, RESPONSE - CA, SEMS_8R_ARCHIVED SITES] ***(cont.)***

Envirosite ID: 7463459
EPA ID: CAL000145077

CORTESE - CA

Facility Name :	BASIN BY-PRODUCTS
Facility Address :	3031 EAST I STREET, WILMINGTON, 90744
County :	LOS ANGELES
Cleanup Date :	1985-01-01
Cleanup Status :	ACTIVE
Envirostor ID :	19290278
Program Type :	STATE RESPONSE
Site Code :	400015, 401674
Site Type :	STATE RESPONSE OR NPL
Project Manager :	JOSEPH CULLY
Press Contact :	N/R
School District :	N/R
Supervisor :	PATRICK HSIEH
Office :	CLEANUP CYPRESS
Public Participation Specialist :	N/R
National Priorities List :	NO
Acres :	12 ACRES
APN :	NONE SPECIFIED
Cleanup Oversight Agencies :	DTSC - SITE CLEANUP PROGRAM - LEAD AGENCY
Special Program :	N/R
Funding :	RESPONSIBLE PARTY
Assembly District :	64
Senate District :	35
Past Use(s) That Caused Contamination:	ABOVE GROUND STORAGE TANKS, ILLEGAL DUMPING, LANDFILL - HAZARDOUS WASTE
Potential Contaminants of Concern :	METALS, ORGANOCHLORINE PESTICIDES (8081 OCPS), POLYCHLORINATED BIPHENYLS (PCBS), POLYNUCLEAR AROMATIC HYDROCARBONS (PAHS), UNCATEGORIZED, VOLATILE ORGANICS (8260B VOCS)
Potential Media Affected :	OTHER GROUNDWATER AFFECTED (USES OTHER THAN DRINKING WATER), SOIL
CalEnviroScreen Score :	NA
CalEnviroScreen Percentile Score :	NA
Census Tract :	6037980014
Latitude :	33.783955
Longitude :	-118.225545
Last Date in Agency List :	2021-09-10

ECHO

Facility Name :	BKK CORP WILMINGTON TRANSFER STATION
Facility Address :	3031 E I ST, WILMINGTON, CA 90744
County :	LOS ANGELES

Map Id: BR330
Direction: WSW
Distance: 0.812 mi., 4289 ft.
Elevation: 10 ft.
Relative: Lower

Site Name : BKK CORP WILMINGTON TRANSFER STATION | FALCON REFUSE CENTER | BASIN BY-PRODUCTS
3031 E 'I' ST | 3031 EAST I ST | 3031 EAST I STREET
WILMINGTON, CA

Database(s) : [CDL - CA, CERCLIS NFRAP, CIWQS - CA, CORTESE - CA, ECHO, ENVIROSTOR - CA, FRS, HAZNET - CA, HWG - CA, MANIFEST EPA, RCRA_NONGEN, RESPONSE - CA, SEMS_8R_ARCHIVED SITES] ***(cont.)***

Envirosite ID: 7463459
EPA ID: CAL000145077

ECHO ***(cont.)***

Last Inspection Date :	N/R
Registry ID :	110002647262
FIPS Code :	06037
EPA Region :	09
Inspection Count :	0
Last Inspection Days :	N/R
Informal Count :	0
Last Informal Action Date :	N/R
Formal Action Count :	0
Last Formal Action Date :	N/R
Total Penalties :	0
Penalty Count :	N/R
Last Penalty Date :	N/R
Last Penalty Amount :	N/R
QTRS IN NC :	0
Programs IN SNC :	0
Current Compliance Status :	No Violation Identified
Three-Year Compliance Status :	_____
Collection Method :	ADDRESS MATCHING-HOUSE NUMBER
Reference Point :	CENTER OF A FACILITY OR STATION
Accuracy Meters :	30
Derived Tribes :	N/R
Derived HUC :	18070104
Derived WBD :	N/R
Derived STCTY FIPS :	06037
Derived Zip :	90744
Derived CD113 :	44
Derived CB2010 :	060379800141086
MYRTK Universe :	NNN
NPDES IDs :	N/R
CWA Permit Types :	N/R
CWA Compliance Tracking :	N/R
CWA NAICS :	N/R
CWA SICS :	N/R
CWA Inspection Count :	N/R
CWA Last Inspection Days :	N/R
CWA Informal Count :	N/R
CWA Formal Action Count :	N/R
CWA Last Formal Action Date :	N/R
CWA Penalties :	N/R
CWA Last Penalty Date :	N/R
CWA Last Penalty Amount :	N/R
CWA Quarters IN NC :	N/R
CWA Current Compliance Status :	N/R
CWA Current SNC Flag :	N
CWA 13 Quarters Compliance Status :	N/R
CWA 13 Quarters Effluent Exceedances:	N/R
CWA Three-Year QNCR Codes :	N/R
DFR URL :	Click here for hyperlink provided by the agency.

Map Id: BR330
Direction: WSW
Distance: 0.812 mi., 4289 ft.
Elevation: 10 ft.
Relative: Lower

Site Name : BKK CORP WILMINGTON TRANSFER STATION | FALCON REFUSE CENTER | BASIN BY-PRODUCTS
3031 E 'I' ST | 3031 EAST I ST | 3031 EAST I STREET
WILMINGTON, CA

Database(s) : [CDL - CA, CERCLIS NFRAP, CIWQS - CA, CORTESE - CA, ECHO, ENVIROSTOR - CA, FRS, HAZNET - CA, HWG - CA, MANIFEST EPA, RCRA_NONGEN, RESPONSE - CA, SEMS_8R_ARCHIVED SITES] ***(cont.)***

Envirosite ID: 7463459
EPA ID: CAL000145077

ECHO ***(cont.)***

Facility SIC :	N/R
Facility NAICS :	56211 - Waste Collection
Facility Last Inspection EPA Date :	N/R
Facility Last Inspection State Date :	N/R
Facility Last Formal Act EPA Date :	N/R
Facility Last Formal Act State Date :	N/R
Facility Last Informal Act EPA Date :	N/R
Facility Last Informal Act State Date:	N/R
Facility Federal Agency :	N/R
TRI Reporter :	N/R
Facility Imp Water Flag :	N/R
Current SNC Flag :	N
Indian County Flag :	N
Federal Flag :	N/R
US Mexico Border Flag :	N
Chesapeak Bay Flag :	N/R
AIR Flag :	N
NPDES Flag :	N
SDWIS Flag :	N
RCRA Flag :	Y
TRI Flag :	N
GHG Flag :	N
Major Flag :	N/R
Active Flag :	Y
NAA Flag :	Y
Latitude :	33.78356
Longitude :	-118.22555
Last Date in Agency List :	2021-08-20

Facility Name :	TRIPLE TRANSPORT
Facility Address :	3031 E I ST, WILMINGTON, CA 90744
County :	LOS ANGELES

Last Inspection Date :	N/R
Registry ID :	110009541219
FIPS Code :	06037
EPA Region :	09
Inspection Count :	0
Last Inspection Days :	N/R
Informal Count :	0
Last Informal Action Date :	N/R
Formal Action Count :	0
Last Formal Action Date :	N/R
Total Penalties :	0
Penalty Count :	N/R
Last Penalty Date :	N/R
Last Penalty Amount :	N/R

Map Id: BR330
Direction: WSW
Distance: 0.812 mi., 4289 ft.
Elevation: 10 ft.
Relative: Lower

Site Name : BKK CORP WILMINGTON TRANSFER STATION | FALCON REFUSE CENTER | BASIN BY-PRODUCTS
3031 E 'I' ST | 3031 EAST I ST | 3031 EAST I STREET
WILMINGTON, CA

Database(s) : [CDL - CA, CERCLIS NFRAP, CIWQS - CA, CORTESE - CA, ECHO, ENVIROSTOR - CA, FRS, HAZNET - CA, HWG - CA, MANIFEST EPA, RCRA_NONGEN, RESPONSE - CA, SEMS_8R_ARCHIVED SITES] ***(cont.)***

Envirosite ID: 7463459
EPA ID: CAL000145077

ECHO ***(cont.)***

QTRS IN NC :	0
Programs IN SNC :	0
Current Compliance Status :	No Violation Identified
Three-Year Compliance Status :	_____
Collection Method :	ADDRESS MATCHING-HOUSE NUMBER
Reference Point :	CENTER OF A FACILITY OR STATION
Accuracy Meters :	30
Derived Tribes :	N/R
Derived HUC :	18070104
Derived WBD :	N/R
Derived STCTY FIPS :	06037
Derived Zip :	90744
Derived CD113 :	44
Derived CB2010 :	060379800141086
MYRTK Universe :	NNN
NPDES IDs :	N/R
CWA Permit Types :	N/R
CWA Compliance Tracking :	N/R
CWA NAICS :	N/R
CWA SICS :	N/R
CWA Inspection Count :	N/R
CWA Last Inspection Days :	N/R
CWA Informal Count :	N/R
CWA Formal Action Count :	N/R
CWA Last Formal Action Date :	N/R
CWA Penalties :	N/R
CWA Last Penalty Date :	N/R
CWA Last Penalty Amount :	N/R
CWA Quarters IN NC :	N/R
CWA Current Compliance Status :	N/R
CWA Current SNC Flag :	N
CWA 13 Quarters Compliance Status :	N/R
CWA 13 Quarters Effluent Exceedances:	N/R
CWA Three-Year QNCR Codes :	N/R
DFR URL :	Click here for hyperlink provided by the agency.
Facility SIC :	N/R
Facility NAICS :	N/R
Facility Last Inspection EPA Date :	N/R
Facility Last Inspection State Date :	N/R
Facility Last Formal Act EPA Date :	N/R
Facility Last Formal Act State Date :	N/R
Facility Last Informal Act EPA Date :	N/R
Facility Last Informal Act State Date:	N/R
Facility Federal Agency :	N/R
TRI Reporter :	N/R
Facility Imp Water Flag :	N/R
Current SNC Flag :	N
Indian County Flag :	N
Federal Flag :	N/R

Map Id: BR330
Direction: WSW
Distance: 0.812 mi., 4289 ft.
Elevation: 10 ft.
Relative: Lower

Site Name : BKK CORP WILMINGTON TRANSFER STATION | FALCON REFUSE CENTER | BASIN BY-PRODUCTS
3031 E 'I' ST | 3031 EAST I ST | 3031 EAST I STREET
WILMINGTON, CA

Database(s) : [CDL - CA, CERCLIS NFRAP, CIWQS - CA, CORTESE - CA, ECHO, ENVIROSTOR - CA, FRS, HAZNET - CA, HWG - CA, MANIFEST EPA, RCRA_NONGEN, RESPONSE - CA, SEMS_8R_ARCHIVED SITES] ***(cont.)***

Envirosite ID: 7463459
EPA ID: CAL000145077

ECHO ***(cont.)***

US Mexico Border Flag :	N
Chesapeak Bay Flag :	N/R
AIR Flag :	N
NPDES Flag :	N
SDWIS Flag :	N
RCRA Flag :	Y
TRI Flag :	N
GHG Flag :	N
Major Flag :	N/R
Active Flag :	Y
NAA Flag :	Y
Latitude :	33.78356
Longitude :	-118.22555
Last Date in Agency List :	2021-08-20

ENVIROSTOR - CA

Facility Name :	BASIN BY-PRODUCTS
Facility Address :	3031 EAST I STREET, WILMINGTON, CA 90744
County :	LOS ANGELES

Site Details

Cleanup Date :	1985-01-01
Cleanup Status :	Active
Site Type :	State Response
Site Type Detailed :	State Response or NPL
Acreage :	12
APN :	NONE SPECIFIED
National Priorities List :	NO
Regulatory Agencies Involved :	DTSC - Site Cleanup Program
Lead Agency :	DTSC - Site Cleanup Program
Project Manager :	Joseph Cully
Supervisor :	Patrick Hsieh
Office :	Cleanup Cypress
Envirostor ID :	19290278
Site Code :	401674
Assembly :	64
Senate :	35
Congressional District :	44
Special Program :	N/R
Past Uses :	ABOVE GROUND STORAGE TANKS, ILLEGAL DUMPING, LANDFILL - HAZARDOUS WASTE

Map Id: BR330
Direction: WSW
Distance: 0.812 mi., 4289 ft.
Elevation: 10 ft.
Relative: Lower

Site Name : BKK CORP WILMINGTON TRANSFER STATION | FALCON REFUSE CENTER | BASIN BY-PRODUCTS
3031 E 'I' ST | 3031 EAST I ST | 3031 EAST I STREET
WILMINGTON, CA

Database(s) : [CDL - CA, CERCLIS NFRAP, CIWQS - CA, CORTESE - CA, ECHO, ENVIROSTOR - CA, FRS, HAZNET - CA, HWG - CA, MANIFEST EPA, RCRA_NONGEN, RESPONSE - CA, SEMS_8R_ARCHIVED SITES] ***(cont.)***

Envirosite ID: 7463459
EPA ID: CAL000145077

ENVIROSTOR - CA ***(cont.)***

Potential COC :

* DRILLING MUD; * ORGANIC LIQUIDS WITH METALS; DDT; Benzene; * UNSPECIFIED ACID SOLUTION; Trichloroethylene (TCE); Polychlorinated biphenyls (PCBs); Arsenic; Total Chromium (1:6 ratio Cr VI:Cr III); * UNSPECIFIED ALKALINE SOLUTIONS; Mercury (elemental); Polynuclear aromatic hydrocarbons (PAHs); 1,1,1-Trichloroethane (TCA); Chromium VI; Lead; * WASTE OIL & MIXED OIL; DDD; * UNSPECIFIED SOLVENT MIXTURES; DDE; Tetrachloroethylene (PCE); Nickel

Confirmed COC :

* UNSPECIFIED SOLVENT MIXTURES-NO; DDT; Benzene; Trichloroethylene (TCE); * ORGANIC LIQUIDS WITH METALS-NO; Polychlorinated biphenyls (PCBs); Arsenic; * DRILLING MUD-NO; Total Chromium (1:6 ratio Cr VI:Cr III); Chromium VI; Mercury (elemental); Polynuclear aromatic hydrocarbons (PAHs); 1,1,1-Trichloroethane (TCA); * WASTE OIL & MIXED OIL-NO; Lead; * UNSPECIFIED ACID SOLUTION-NO; DDD; DDE; * UNSPECIFIED ALKALINE SOLUTIONS-NO; Tetrachloroethylene (PCE); Nickel

Potential Media Affected :	Other Groundwater affected (uses other than drinking water); Soil
Restricted Use :	NO
Site Management Req :	N/R
Funding :	Responsible Party
Latitude :	33.783955
Longitude :	-118.225545
Agency Hyperlink :	Click here for hyperlink provided by the agency.
Last Date in Agency List :	2021-08-11

Alias Details

Alias :	110033617129
Alias Type :	EPA (FRS #)
Alias :	19290278
Alias Type :	Envirostor ID Number
Alias :	400015
Alias Type :	Project Code (Site Code)
Alias :	401674
Alias Type :	Project Code (Site Code)
Alias :	ANAHEIM STREET LIQUID DISPOSAL CO.
Alias Type :	Alternate Name

Map Id: BR330
Direction: WSW
Distance: 0.812 mi., 4289 ft.
Elevation: 10 ft.
Relative: Lower

Site Name : BKK CORP WILMINGTON TRANSFER STATION | FALCON REFUSE CENTER | BASIN BY-PRODUCTS
3031 E 'I' ST | 3031 EAST I ST | 3031 EAST I STREET
WILMINGTON, CA

Database(s) : [CDL - CA, CERCLIS NFRAP, CIWQS - CA, CORTESE - CA, ECHO, ENVIROSTOR - CA, FRS, HAZNET - CA, HWG - CA, MANIFEST EPA, RCRA_NONGEN, RESPONSE - CA, SEMS_8R_ARCHIVED SITES] ***(cont.)***

Envirosite ID: 7463459
EPA ID: CAL000145077

ENVIROSTOR - CA ***(cont.)***

Alias : BFI Waste Systems of North America, Inc.
Alias Type : Alternate Name

Alias : Basin By-Products Co.
Alias Type : Alternate Name

Alias : Basin By-Products Yard
Alias Type : Alternate Name

Alias : CAD980636484
Alias Type : EPA Identification Number

Alias : P41006
Alias Type : PCode

Alias : PACIFIC OCEAN DISPOSAL CO.
Alias Type : Alternate Name

Alias : SLT43257255
Alias Type : GeoTracker Global ID

Completed Activities

Completed Date : 2021-01-05
Area Name : PROJECT WIDE
Sub Area Name : N/R
Document Type : Monitoring Report
Comments : N/R

Completed Date : 2020-11-20
Area Name : PROJECT WIDE
Sub Area Name : N/R
Document Type : Monitoring Report
Comments : N/R

Completed Date : 2020-06-09
Area Name : PROJECT WIDE
Sub Area Name : N/R
Document Type : Fieldwork
Comments : N/R

Map Id: BR330
Direction: WSW
Distance: 0.812 mi., 4289 ft.
Elevation: 10 ft.
Relative: Lower

Site Name : BKK CORP WILMINGTON TRANSFER STATION | FALCON REFUSE CENTER | BASIN BY-PRODUCTS
3031 E 'I' ST | 3031 EAST I ST | 3031 EAST I STREET
WILMINGTON, CA

Database(s) : [CDL - CA, CERCLIS NFRAP, CIWQS - CA, CORTESE - CA, ECHO, ENVIROSTOR - CA, FRS, HAZNET - CA, HWG - CA, MANIFEST EPA, RCRA_NONGEN, RESPONSE - CA, SEMS_8R_ARCHIVED SITES] ***(cont.)***

Envirosite ID: 7463459
EPA ID: CAL000145077

ENVIROSTOR - CA ***(cont.)***

Completed Date :	2020-06-04
Area Name :	PROJECT WIDE
Sub Area Name :	N/R
Document Type :	Fieldwork
Comments :	N/R

Completed Date :	2020-05-01
Area Name :	PROJECT WIDE
Sub Area Name :	N/R
Document Type :	Fieldwork
Comments :	DTSC did not observe nor comment on this fieldwork.

Completed Date :	2020-04-30
Area Name :	PROJECT WIDE
Sub Area Name :	N/R
Document Type :	Fieldwork
Comments :	DTSC did not observe nor comment on this fieldwork.

Completed Date :	2020-04-27
Area Name :	PROJECT WIDE
Sub Area Name :	N/R
Document Type :	Fieldwork
Comments :	DTSC did not observe nor comment on this fieldwork activity.

Completed Date :	2020-02-13
Area Name :	PROJECT WIDE
Sub Area Name :	N/R
Document Type :	Technical Report
Comments :	N/R

Completed Date :	2019-12-19
Area Name :	PROJECT WIDE
Sub Area Name :	N/R
Document Type :	Annual Oversight Cost Estimate
Comments :	N/R

Completed Date :	2019-12-13
Area Name :	PROJECT WIDE
Sub Area Name :	N/R
Document Type :	Monitoring Report
Comments :	N/R

Map Id: BR330
Direction: WSW
Distance: 0.812 mi., 4289 ft.
Elevation: 10 ft.
Relative: Lower

Site Name : BKK CORP WILMINGTON TRANSFER STATION | FALCON REFUSE CENTER | BASIN BY-PRODUCTS
3031 E 'I' ST | 3031 EAST I ST | 3031 EAST I STREET
WILMINGTON, CA

Database(s) : [CDL - CA, CERCLIS NFRAP, CIWQS - CA, CORTESE - CA, ECHO, ENVIROSTOR - CA, FRS, HAZNET - CA, HWG - CA, MANIFEST EPA, RCRA_NONGEN, RESPONSE - CA, SEMS_8R_ARCHIVED SITES] ***(cont.)***

Envirosite ID: 7463459
EPA ID: CAL000145077

ENVIROSTOR - CA ***(cont.)***

Completed Date : 2019-11-08
Area Name : PROJECT WIDE
Sub Area Name : N/R
Document Type : Monitoring Report
Comments : N/R

Completed Date : 2019-09-20
Area Name : PROJECT WIDE
Sub Area Name : N/R
Document Type : Fieldwork
Comments : N/R

Completed Date : 2019-09-03
Area Name : PROJECT WIDE
Sub Area Name : N/R
Document Type : Pre-HARP Form
Comments : N/R

Completed Date : 2019-08-30
Area Name : PROJECT WIDE
Sub Area Name : N/R
Document Type : Fieldwork
Comments : N/R

Completed Date : 2019-06-27
Area Name : PROJECT WIDE
Sub Area Name : N/R
Document Type : Fieldwork
Comments : N/R

Completed Date : 2019-06-27
Area Name : PROJECT WIDE
Sub Area Name : N/R
Document Type : Post HARP Form
Comments : N/R

Completed Date : 2019-01-22
Area Name : PROJECT WIDE
Sub Area Name : N/R
Document Type : Monitoring Report
Comments : N/R

Map Id: BR330
Direction: WSW
Distance: 0.812 mi., 4289 ft.
Elevation: 10 ft.
Relative: Lower

Site Name : BKK CORP WILMINGTON TRANSFER STATION | FALCON REFUSE CENTER | BASIN BY-PRODUCTS
3031 E 'I' ST | 3031 EAST I ST | 3031 EAST I STREET
WILMINGTON, CA

Database(s) : [CDL - CA, CERCLIS NFRAP, CIWQS - CA, CORTESE - CA, ECHO, ENVIROSTOR - CA, FRS, HAZNET - CA, HWG - CA, MANIFEST EPA, RCRA_NONGEN, RESPONSE - CA, SEMS_8R_ARCHIVED SITES] ***(cont.)***

Envirosite ID: 7463459
EPA ID: CAL000145077

ENVIROSTOR - CA ***(cont.)***

Completed Date : 2018-05-29
Area Name : PROJECT WIDE
Sub Area Name : N/R
Document Type : Fieldwork
Comments : N/R

Completed Date : 2018-05-29
Area Name : PROJECT WIDE
Sub Area Name : N/R
Document Type : Technical Workplan
Comments : N/R

Completed Date : 2018-04-10
Area Name : PROJECT WIDE
Sub Area Name : N/R
Document Type : Technical Report
Comments : N/R

Completed Date : 2017-10-12
Area Name : PROJECT WIDE
Sub Area Name : N/R
Document Type : Fieldwork
Comments : The 2017 Cap Inspection conducted on 10/12/2017.

Completed Date : 2017-01-12
Area Name : PROJECT WIDE
Sub Area Name : N/R
Document Type : Technical Workplan
Comments : N/R

Completed Date : 2017-01-12
Area Name : PROJECT WIDE
Sub Area Name : N/R
Document Type : Monitoring Report
Comments : N/R

Completed Date : 2016-09-21
Area Name : PROJECT WIDE
Sub Area Name : N/R
Document Type : Annual Oversight Cost Estimate
Comments : N/R

Map Id: BR330
Direction: WSW
Distance: 0.812 mi., 4289 ft.
Elevation: 10 ft.
Relative: Lower

Site Name : BKK CORP WILMINGTON TRANSFER STATION | FALCON REFUSE CENTER | BASIN BY-PRODUCTS
3031 E 'I' ST | 3031 EAST I ST | 3031 EAST I STREET
WILMINGTON, CA

Database(s) : [CDL - CA, CERCLIS NFRAP, CIWQS - CA, CORTESE - CA, ECHO, ENVIROSTOR - CA, FRS, HAZNET - CA, HWG - CA, MANIFEST EPA, RCRA_NONGEN, RESPONSE - CA, SEMS_8R_ARCHIVED SITES] ***(cont.)***

Envirosite ID: 7463459
EPA ID: CAL000145077

ENVIROSTOR - CA ***(cont.)***

Completed Date : 2016-08-17
Area Name : PROJECT WIDE
Sub Area Name : N/R
Document Type : Technical Workplan
Comments : N/R

Completed Date : 2016-06-22
Area Name : PROJECT WIDE
Sub Area Name : N/R
Document Type : Fieldwork
Comments : N/R

Completed Date : 2016-06-15
Area Name : PROJECT WIDE
Sub Area Name : N/R
Document Type : Monitoring Report
Comments : N/R

Completed Date : 2016-01-11
Area Name : PROJECT WIDE
Sub Area Name : N/R
Document Type : Technical Report

Comments : BKK did not revise the Technical Memorandum per DTSC comments. The Final Technical Memorandum was submitted in January 2016 with a cover letter dated July 17, 2015. DTSC sent conditional approval on January 11, 2016.

Completed Date : 2015-11-05
Area Name : PROJECT WIDE
Sub Area Name : N/R
Document Type : Correspondence
Comments : N/R

Completed Date : 2015-10-15
Area Name : PROJECT WIDE
Sub Area Name : N/R
Document Type : Correspondence
Comments : N/R

Completed Date : 2015-10-14
Area Name : PROJECT WIDE
Sub Area Name : N/R

Map Id: BR330
Direction: WSW
Distance: 0.812 mi., 4289 ft.
Elevation: 10 ft.
Relative: Lower

Site Name : BKK CORP WILMINGTON TRANSFER STATION | FALCON REFUSE CENTER | BASIN BY-PRODUCTS
3031 E 'I' ST | 3031 EAST I ST | 3031 EAST I STREET
WILMINGTON, CA

Database(s) : [CDL - CA, CERCLIS NFRAP, CIWQS - CA, CORTESE - CA, ECHO, ENVIROSTOR - CA, FRS, HAZNET - CA, HWG - CA, MANIFEST EPA, RCRA_NONGEN, RESPONSE - CA, SEMS_8R_ARCHIVED SITES] ***(cont.)***

Envirosite ID: 7463459
EPA ID: CAL000145077

ENVIROSTOR - CA ***(cont.)***

Document Type : Consent Settlement - Administrative
Comments : N/R

Completed Date : 2015-08-11
Area Name : PROJECT WIDE
Sub Area Name : N/R
Document Type : Annual Oversight Cost Estimate
Comments : N/R

Completed Date : 2015-05-28
Area Name : PROJECT WIDE
Sub Area Name : N/R
Document Type : Monitoring Report
Comments : N/R

Completed Date : 2015-05-27
Area Name : PROJECT WIDE
Sub Area Name : N/R
Document Type : Technical Report
Comments : N/R

Completed Date : 2015-04-30
Area Name : PROJECT WIDE
Sub Area Name : N/R
Document Type : Technical Report
Comments : N/R

Completed Date : 2015-03-13
Area Name : PROJECT WIDE
Sub Area Name : N/R
Document Type : Consultative Service Agreement
Comments : N/R

Completed Date : 2014-10-20
Area Name : PROJECT WIDE
Sub Area Name : N/R
Document Type : Annual Oversight Cost Estimate
Comments : N/R

Completed Date : 2014-09-30
Area Name : PROJECT WIDE
Sub Area Name : N/R

Map Id: BR330
Direction: WSW
Distance: 0.812 mi., 4289 ft.
Elevation: 10 ft.
Relative: Lower

Site Name : BKK CORP WILMINGTON TRANSFER STATION | FALCON REFUSE CENTER | BASIN BY-PRODUCTS
3031 E 'I' ST | 3031 EAST I ST | 3031 EAST I STREET
WILMINGTON, CA

Database(s) : [CDL - CA, CERCLIS NFRAP, CIWQS - CA, CORTESE - CA, ECHO, ENVIROSTOR - CA, FRS, HAZNET - CA, HWG - CA, MANIFEST EPA, RCRA_NONGEN, RESPONSE - CA, SEMS_8R_ARCHIVED SITES] ***(cont.)***

Envirosite ID: 7463459
EPA ID: CAL000145077

ENVIROSTOR - CA ***(cont.)***

Document Type : Fieldwork
Comments : N/R

Completed Date : 2014-04-08
Area Name : PROJECT WIDE
Sub Area Name : N/R
Document Type : Technical Report
Comments : N/R

Completed Date : 2014-02-20
Area Name : PROJECT WIDE
Sub Area Name : N/R
Document Type : Technical Report
Comments : N/R

Completed Date : 2014-01-17
Area Name : PROJECT WIDE
Sub Area Name : N/R
Document Type : Correspondence
Comments : N/R

Completed Date : 2013-12-02
Area Name : PROJECT WIDE
Sub Area Name : N/R
Document Type : Monitoring Report
Comments : N/R

Completed Date : 2013-11-20
Area Name : PROJECT WIDE
Sub Area Name : N/R
Document Type : Annual Oversight Cost Estimate
Comments : N/R

Completed Date : 2013-11-05
Area Name : PROJECT WIDE
Sub Area Name : N/R
Document Type : Correspondence
Comments : N/R

Completed Date : 2013-09-26
Area Name : PROJECT WIDE
Sub Area Name : N/R

Map Id: BR330
Direction: WSW
Distance: 0.812 mi., 4289 ft.
Elevation: 10 ft.
Relative: Lower

Site Name : BKK CORP WILMINGTON TRANSFER STATION | FALCON REFUSE CENTER | BASIN BY-PRODUCTS
3031 E 'I' ST | 3031 EAST I ST | 3031 EAST I STREET
WILMINGTON, CA

Database(s) : [CDL - CA, CERCLIS NFRAP, CIWQS - CA, CORTESE - CA, ECHO, ENVIROSTOR - CA, FRS, HAZNET - CA, HWG - CA, MANIFEST EPA, RCRA_NONGEN, RESPONSE - CA, SEMS_8R_ARCHIVED SITES] ***(cont.)***

Envirosite ID: 7463459
EPA ID: CAL000145077

ENVIROSTOR - CA ***(cont.)***

Document Type : Correspondence
Comments : N/R

Completed Date : 2013-09-12
Area Name : PROJECT WIDE
Sub Area Name : N/R
Document Type : Technical Report
Comments : N/R

Completed Date : 2013-09-12
Area Name : PROJECT WIDE
Sub Area Name : N/R
Document Type : Site Characterization Report
Comments : N/R

Completed Date : 2013-08-13
Area Name : PROJECT WIDE
Sub Area Name : N/R
Document Type : Correspondence
Comments : N/R

Completed Date : 2013-07-02
Area Name : PROJECT WIDE
Sub Area Name : N/R
Document Type : Correspondence
Comments : N/R

Completed Date : 2013-03-20
Area Name : PROJECT WIDE
Sub Area Name : N/R
Document Type : Site Characterization Workplan
Comments : N/R

Completed Date : 2013-03-20
Area Name : PROJECT WIDE
Sub Area Name : N/R
Document Type : Monitoring Report
Comments : N/R

Completed Date : 2013-02-25
Area Name : PROJECT WIDE
Sub Area Name : N/R

Map Id: BR330
Direction: WSW
Distance: 0.812 mi., 4289 ft.
Elevation: 10 ft.
Relative: Lower

Site Name : BKK CORP WILMINGTON TRANSFER STATION | FALCON REFUSE CENTER | BASIN BY-PRODUCTS
3031 E 'I' ST | 3031 EAST I ST | 3031 EAST I STREET
WILMINGTON, CA

Database(s) : [CDL - CA, CERCLIS NFRAP, CIWQS - CA, CORTESE - CA, ECHO, ENVIROSTOR - CA, FRS, HAZNET - CA, HWG - CA, MANIFEST EPA, RCRA_NONGEN, RESPONSE - CA, SEMS_8R_ARCHIVED SITES] ***(cont.)***

Envirosite ID: 7463459
EPA ID: CAL000145077

ENVIROSTOR - CA ***(cont.)***

Document Type : Site Characterization Workplan
Comments : N/R

Completed Date : 2012-11-08
Area Name : PROJECT WIDE
Sub Area Name : N/R
Document Type : Technical Workplan
Comments : N/R

Completed Date : 2012-11-08
Area Name : PROJECT WIDE
Sub Area Name : N/R
Document Type : Site Characterization Report
Comments : N/R

Completed Date : 2012-11-07
Area Name : PROJECT WIDE
Sub Area Name : N/R
Document Type : Annual Oversight Cost Estimate
Comments : N/R

Completed Date : 2012-06-26
Area Name : PROJECT WIDE
Sub Area Name : N/R
Document Type : Remedial Investigation Workplan
Comments : N/R

Completed Date : 2012-05-31
Area Name : PROJECT WIDE
Sub Area Name : N/R
Document Type : Technical Report
Comments : N/R

Completed Date : 2012-02-28
Area Name : PROJECT WIDE
Sub Area Name : N/R
Document Type : Monitoring Report
Comments : N/R

Completed Date : 2012-01-17
Area Name : PROJECT WIDE
Sub Area Name : N/R

Map Id: BR330
Direction: WSW
Distance: 0.812 mi., 4289 ft.
Elevation: 10 ft.
Relative: Lower

Site Name : BKK CORP WILMINGTON TRANSFER STATION | FALCON REFUSE CENTER | BASIN BY-PRODUCTS
3031 E 'I' ST | 3031 EAST I ST | 3031 EAST I STREET
WILMINGTON, CA

Database(s) : [CDL - CA, CERCLIS NFRAP, CIWQS - CA, CORTESE - CA, ECHO, ENVIROSTOR - CA, FRS, HAZNET - CA, HWG - CA, MANIFEST EPA, RCRA_NONGEN, RESPONSE - CA, SEMS_8R_ARCHIVED SITES] ***(cont.)***

Envirosite ID: 7463459
EPA ID: CAL000145077

ENVIROSTOR - CA ***(cont.)***

Document Type : Monitoring Report
Comments : N/R

Completed Date : 2011-11-16
Area Name : PROJECT WIDE
Sub Area Name : N/R
Document Type : Monitoring Report
Comments : N/R

Completed Date : 2011-11-15
Area Name : PROJECT WIDE
Sub Area Name : N/R
Document Type : Correspondence
Comments : N/R

Completed Date : 2011-10-12
Area Name : PROJECT WIDE
Sub Area Name : N/R
Document Type : Annual Oversight Cost Estimate
Comments : N/R

Completed Date : 2011-08-23
Area Name : PROJECT WIDE
Sub Area Name : N/R
Document Type : Correspondence
Comments : N/R

Completed Date : 2011-07-14
Area Name : PROJECT WIDE
Sub Area Name : N/R
Document Type : Technical Report
Comments : N/R

Completed Date : 2011-07-06
Area Name : PROJECT WIDE
Sub Area Name : N/R
Document Type : Site Characterization Workplan
Comments : N/R

Completed Date : 2011-04-07
Area Name : PROJECT WIDE
Sub Area Name : N/R

Map Id: BR330
Direction: WSW
Distance: 0.812 mi., 4289 ft.
Elevation: 10 ft.
Relative: Lower

Site Name : BKK CORP WILMINGTON TRANSFER STATION | FALCON REFUSE CENTER | BASIN BY-PRODUCTS
3031 E 'I' ST | 3031 EAST I ST | 3031 EAST I STREET
WILMINGTON, CA

Database(s) : [CDL - CA, CERCLIS NFRAP, CIWQS - CA, CORTESE - CA, ECHO, ENVIROSTOR - CA, FRS, HAZNET - CA, HWG - CA, MANIFEST EPA, RCRA_NONGEN, RESPONSE - CA, SEMS_8R_ARCHIVED SITES] ***(cont.)***

Envirosite ID: 7463459
EPA ID: CAL000145077

ENVIROSTOR - CA ***(cont.)***

Document Type : Correspondence
Comments : N/R

Completed Date : 2011-03-29
Area Name : PROJECT WIDE
Sub Area Name : N/R
Document Type : Correspondence
Comments : N/R

Completed Date : 2011-03-23
Area Name : PROJECT WIDE
Sub Area Name : N/R
Document Type : Monitoring Report
Comments : N/R

Completed Date : 2011-03-23
Area Name : PROJECT WIDE
Sub Area Name : N/R
Document Type : Correspondence
Comments : N/R

Completed Date : 2011-03-16
Area Name : PROJECT WIDE
Sub Area Name : N/R
Document Type : Correspondence
Comments : N/R

Completed Date : 2010-10-11
Area Name : PROJECT WIDE
Sub Area Name : N/R
Document Type : Technical Workplan
Comments : N/R

Completed Date : 2010-09-29
Area Name : PROJECT WIDE
Sub Area Name : N/R
Document Type : Annual Oversight Cost Estimate
Comments : N/R

Completed Date : 2010-08-23
Area Name : PROJECT WIDE
Sub Area Name : N/R

Map Id: BR330
Direction: WSW
Distance: 0.812 mi., 4289 ft.
Elevation: 10 ft.
Relative: Lower

Site Name : BKK CORP WILMINGTON TRANSFER STATION | FALCON REFUSE CENTER | BASIN BY-PRODUCTS
3031 E 'I' ST | 3031 EAST I ST | 3031 EAST I STREET
WILMINGTON, CA

Database(s) : [CDL - CA, CERCLIS NFRAP, CIWQS - CA, CORTESE - CA, ECHO, ENVIROSTOR - CA, FRS, HAZNET - CA, HWG - CA, MANIFEST EPA, RCRA_NONGEN, RESPONSE - CA, SEMS_8R_ARCHIVED SITES] ***(cont.)***

Envirosite ID: 7463459
EPA ID: CAL000145077

ENVIROSTOR - CA ***(cont.)***

Document Type : Monitoring Plan
Comments : N/R

Completed Date : 2010-07-20
Area Name : PROJECT WIDE
Sub Area Name : N/R
Document Type : Technical Report
Comments : Report approved by DTSC.

Completed Date : 2010-07-12
Area Name : PROJECT WIDE
Sub Area Name : N/R
Document Type : Other Report
Comments : N/R

Completed Date : 2010-06-14
Area Name : PROJECT WIDE
Sub Area Name : N/R
Document Type : Correspondence
Comments : N/R

Completed Date : 2009-10-19
Area Name : PROJECT WIDE
Sub Area Name : N/R
Document Type : *Correspondence - Received
Comments : N/R

Completed Date : 2009-09-24
Area Name : PROJECT WIDE
Sub Area Name : N/R
Document Type : Technical Report

Comments :

DTSC did not provide oversight of activity. DTSC did not review or approve report and conclusion. This Indoor Air Sampling and Analysis Report dated Jan. 22, 2009 is used for background information. This was performed on the Original BBP Main Site. It is now the Main Active Transfer Station-Allied Waste. This Indoor Air Sampling and Analysis Report dated Jan. 22, 2009 was required to be performed by the present land owner BFI who sold the property as part of the Real Estate Transaction-Phase I requirements to the new land owners.

Completed Date : 2009-09-08
Area Name : PROJECT WIDE
Sub Area Name : N/R

Map Id: BR330
Direction: WSW
Distance: 0.812 mi., 4289 ft.
Elevation: 10 ft.
Relative: Lower

Site Name : BKK CORP WILMINGTON TRANSFER STATION | FALCON REFUSE CENTER | BASIN BY-PRODUCTS
3031 E 'I' ST | 3031 EAST I ST | 3031 EAST I STREET
WILMINGTON, CA

Database(s) : [CDL - CA, CERCLIS NFRAP, CIWQS - CA, CORTESE - CA, ECHO, ENVIROSTOR - CA, FRS, HAZNET - CA, HWG - CA, MANIFEST EPA, RCRA_NONGEN, RESPONSE - CA, SEMS_8R_ARCHIVED SITES] ***(cont.)***

Envirosite ID: 7463459
EPA ID: CAL000145077

ENVIROSTOR - CA ***(cont.)***

Document Type : Correspondence
Comments : N/R

Completed Date : 2009-07-29
Area Name : PROJECT WIDE
Sub Area Name : N/R
Document Type : *Correspondence - Received
Comments : DTSC did not request this document. DTSC's comments are final.

Completed Date : 2009-04-13
Area Name : PROJECT WIDE
Sub Area Name : N/R
Document Type : Well Installation Workplan

Comments : Soil gas sampling plan approved, RP plans sampling during week of 5/18/09. Will notify DTSC if any change of plans.

Completed Date : 2009-04-02
Area Name : PROJECT WIDE
Sub Area Name : N/R
Document Type : Correspondence
Comments : N/R

Completed Date : 2009-04-01
Area Name : PROJECT WIDE
Sub Area Name : N/R
Document Type : Correspondence
Comments : N/R

Completed Date : 2009-03-24
Area Name : PROJECT WIDE
Sub Area Name : N/R
Document Type : Correspondence
Comments : N/R

Completed Date : 2009-03-23
Area Name : PROJECT WIDE
Sub Area Name : N/R
Document Type : Correspondence
Comments : N/R

Map Id: BR330
Direction: WSW
Distance: 0.812 mi., 4289 ft.
Elevation: 10 ft.
Relative: Lower

Site Name : BKK CORP WILMINGTON TRANSFER STATION | FALCON REFUSE CENTER | BASIN BY-PRODUCTS
3031 E 'I' ST | 3031 EAST I ST | 3031 EAST I STREET
WILMINGTON, CA

Database(s) : [CDL - CA, CERCLIS NFRAP, CIWQS - CA, CORTESE - CA, ECHO, ENVIROSTOR - CA, FRS, HAZNET - CA, HWG - CA, MANIFEST EPA, RCRA_NONGEN, RESPONSE - CA, SEMS_8R_ARCHIVED SITES] ***(cont.)***

Envirosite ID: 7463459
EPA ID: CAL000145077

ENVIROSTOR - CA ***(cont.)***

Completed Date : 2009-03-17
Area Name : PROJECT WIDE
Sub Area Name : N/R
Document Type : Correspondence
Comments : N/R

Completed Date : 2009-02-23
Area Name : PROJECT WIDE
Sub Area Name : N/R
Document Type : Correspondence
Comments : N/R

Completed Date : 2009-01-22
Area Name : PROJECT WIDE
Sub Area Name : N/R
Document Type : Correspondence
Comments : N/R

Completed Date : 2008-12-10
Area Name : PROJECT WIDE
Sub Area Name : N/R
Document Type : Operation and Maintenance Report
Comments : N/R

Completed Date : 2008-12-02
Area Name : PROJECT WIDE
Sub Area Name : N/R
Document Type : Correspondence
Comments : N/R

Completed Date : 2008-10-15
Area Name : PROJECT WIDE
Sub Area Name : N/R
Document Type : *Correspondence - Received

Comments :

DTSC send a letter to BFI: COMMENTS ON THE LETTER FROM PAUL, HASTINGS, JANOFSKY & WALKER LLP (M. ELIZABETH DEANE) TO THE CALIFORNIA REGIONAL WATER QUALITY CONTROL BOARD (RWQCB), LOS ANGELES REGION (MR. YI LU) ON AUGUST 12, 2008 ON THE CORRECTIVE ACTION WITH RESPECT TO POTENTIAL RELEASES FROM FORMER UNDERGROUND STORAGE TANKS AND RELATED EQUIPMENT AT BFI S FALCON REFUSE CENTER, 3031 EAST I STREET, WILMINGTON, CA, BASIN BY-PRODUCTS SITE (SITE), WILMINGTON, CALIFORNIA, (LETTER).

Map Id: BR330
Direction: WSW
Distance: 0.812 mi., 4289 ft.
Elevation: 10 ft.
Relative: Lower

Site Name : BKK CORP WILMINGTON TRANSFER STATION | FALCON REFUSE CENTER | BASIN BY-PRODUCTS
3031 E 'I' ST | 3031 EAST I ST | 3031 EAST I STREET
WILMINGTON, CA

Database(s) : [CDL - CA, CERCLIS NFRAP, CIWQS - CA, CORTESE - CA, ECHO, ENVIROSTOR - CA, FRS, HAZNET - CA, HWG - CA, MANIFEST EPA, RCRA_NONGEN, RESPONSE - CA, SEMS_8R_ARCHIVED SITES] ***(cont.)***

Envirosite ID: 7463459
EPA ID: CAL000145077

ENVIROSTOR - CA ***(cont.)***

Completed Date :	2008-08-29
Area Name :	PROJECT WIDE
Sub Area Name :	N/R
Document Type :	Correspondence
Comments :	N/R

Completed Date :	2008-08-12
Area Name :	PROJECT WIDE
Sub Area Name :	N/R
Document Type :	Correspondence
Comments :	N/R

Completed Date :	2008-07-17
Area Name :	PROJECT WIDE
Sub Area Name :	N/R
Document Type :	Correspondence
Comments :	N/R

Completed Date :	2008-07-03
Area Name :	PROJECT WIDE
Sub Area Name :	N/R
Document Type :	Correspondence
Comments :	N/R

Completed Date :	2008-02-26
Area Name :	PROJECT WIDE
Sub Area Name :	N/R
Document Type :	Correspondence
Comments :	N/R

Completed Date :	2008-02-20
Area Name :	PROJECT WIDE
Sub Area Name :	N/R
Document Type :	Remedial Investigation Workplan
Comments :	N/R

Completed Date :	2008-01-22
Area Name :	PROJECT WIDE
Sub Area Name :	N/R
Document Type :	Correspondence
Comments :	N/R

Map Id: BR330
Direction: WSW
Distance: 0.812 mi., 4289 ft.
Elevation: 10 ft.
Relative: Lower

Site Name : BKK CORP WILMINGTON TRANSFER STATION | FALCON REFUSE CENTER | BASIN BY-PRODUCTS
3031 E 'I' ST | 3031 EAST I ST | 3031 EAST I STREET
WILMINGTON, CA

Database(s) : [CDL - CA, CERCLIS NFRAP, CIWQS - CA, CORTESE - CA, ECHO, ENVIROSTOR - CA, FRS, HAZNET - CA, HWG - CA, MANIFEST EPA, RCRA_NONGEN, RESPONSE - CA, SEMS_8R_ARCHIVED SITES] ***(cont.)***

Envirosite ID: 7463459
EPA ID: CAL000145077

ENVIROSTOR - CA ***(cont.)***

Completed Date :	2007-08-10
Area Name :	PROJECT WIDE
Sub Area Name :	N/R
Document Type :	Correspondence
Comments :	N/R

Completed Date :	2007-07-23
Area Name :	PROJECT WIDE
Sub Area Name :	N/R
Document Type :	Correspondence
Comments :	N/R

Completed Date :	2007-05-09
Area Name :	PROJECT WIDE
Sub Area Name :	N/R
Document Type :	Correspondence
Comments :	N/R

Completed Date :	2007-05-01
Area Name :	PROJECT WIDE
Sub Area Name :	N/R
Document Type :	Correspondence
Comments :	N/R

Completed Date :	2007-03-14
Area Name :	PROJECT WIDE
Sub Area Name :	N/R
Document Type :	Correspondence
Comments :	N/R

Completed Date :	2007-02-22
Area Name :	PROJECT WIDE
Sub Area Name :	N/R
Document Type :	Correspondence
Comments :	N/R

Completed Date :	2007-01-05
Area Name :	PROJECT WIDE
Sub Area Name :	N/R
Document Type :	Correspondence
Comments :	N/R

Map Id: BR330
Direction: WSW
Distance: 0.812 mi., 4289 ft.
Elevation: 10 ft.
Relative: Lower

Site Name : BKK CORP WILMINGTON TRANSFER STATION | FALCON REFUSE CENTER | BASIN BY-PRODUCTS
3031 E 'I' ST | 3031 EAST I ST | 3031 EAST I STREET
WILMINGTON, CA

Database(s) : [CDL - CA, CERCLIS NFRAP, CIWQS - CA, CORTESE - CA, ECHO, ENVIROSTOR - CA, FRS, HAZNET - CA, HWG - CA, MANIFEST EPA, RCRA_NONGEN, RESPONSE - CA, SEMS_8R_ARCHIVED SITES] ***(cont.)***

Envirosite ID: 7463459
EPA ID: CAL000145077

ENVIROSTOR - CA ***(cont.)***

Completed Date : 2006-12-20
Area Name : PROJECT WIDE
Sub Area Name : N/R
Document Type : Correspondence
Comments : N/R

Completed Date : 2006-11-14
Area Name : PROJECT WIDE
Sub Area Name : N/R
Document Type : Correspondence

Comments : Paul Hastings Letter Requesting that DTSC Withdraw Request for Meeting with PRPs.

Completed Date : 2006-11-14
Area Name : PROJECT WIDE
Sub Area Name : N/R
Document Type : Correspondence
Comments : N/R

Completed Date : 2006-11-07
Area Name : PROJECT WIDE
Sub Area Name : N/R
Document Type : Correspondence
Comments : N/R

Completed Date : 2006-11-07
Area Name : PROJECT WIDE
Sub Area Name : N/R
Document Type : Operation and Maintenance Report

Comments : In a letter, dated November 7, 2006, DTSC responded with no comments on the letter report, dated November 2, 2006, regarding the October 2006 inspection of the new asphalt and concrete cap. The next inspection is to occur in June 2007.

Completed Date : 2006-08-03
Area Name : PROJECT WIDE
Sub Area Name : N/R
Document Type : Correspondence
Comments : N/R

Map Id: BR330
Direction: WSW
Distance: 0.812 mi., 4289 ft.
Elevation: 10 ft.
Relative: Lower

Site Name : BKK CORP WILMINGTON TRANSFER STATION | FALCON REFUSE CENTER | BASIN BY-PRODUCTS
3031 E 'I' ST | 3031 EAST I ST | 3031 EAST I STREET
WILMINGTON, CA

Database(s) : [CDL - CA, CERCLIS NFRAP, CIWQS - CA, CORTESE - CA, ECHO, ENVIROSTOR - CA, FRS, HAZNET - CA, HWG - CA, MANIFEST EPA, RCRA_NONGEN, RESPONSE - CA, SEMS_8R_ARCHIVED SITES] ***(cont.)***

Envirosite ID: 7463459
EPA ID: CAL000145077

ENVIROSTOR - CA ***(cont.)***

Completed Date : 2006-08-02
Area Name : PROJECT WIDE
Sub Area Name : N/R
Document Type : Monitoring Plan
Comments : N/R

Completed Date : 2006-08-02
Area Name : PROJECT WIDE
Sub Area Name : N/R
Document Type : Removal Action Completion Report

Comments :

In a letter, dated August 2, 2006, DTSC determined that the primary activities of the Removal Action Workplan have been completed and that operation and maintenance activities pertaining to the asphalt and concrete paved areas are to be implemented. This removal action was an interim action in which portions of the Site were paved with asphalt and concrete to minimize potential risks to Site workers that could occur due to direct exposure to soil where chemical impacts are present.

Completed Date : 2006-08-02
Area Name : PROJECT WIDE
Sub Area Name : N/R
Document Type : Correspondence
Comments : N/R

Completed Date : 2006-06-21
Area Name : PROJECT WIDE
Sub Area Name : N/R
Document Type : Fieldwork

Comments : The RAW fieldwork activities commenced on May 23, 2006. Based on an email from BKK's contractor, dated June 21, 2006, the paving work is completed and a report is pending.

Completed Date : 2006-04-12
Area Name : PROJECT WIDE
Sub Area Name : N/R
Document Type : Correspondence
Comments : N/R

Completed Date : 2006-01-27
Area Name : PROJECT WIDE
Sub Area Name : N/R
Document Type : Correspondence

Map Id: BR330
Direction: WSW
Distance: 0.812 mi., 4289 ft.
Elevation: 10 ft.
Relative: Lower

Site Name : BKK CORP WILMINGTON TRANSFER STATION | FALCON REFUSE CENTER | BASIN BY-PRODUCTS
3031 E 'I' ST | 3031 EAST I ST | 3031 EAST I STREET
WILMINGTON, CA

Database(s) : [CDL - CA, CERCLIS NFRAP, CIWQS - CA, CORTESE - CA, ECHO, ENVIROSTOR - CA, FRS, HAZNET - CA, HWG - CA, MANIFEST EPA, RCRA_NONGEN, RESPONSE - CA, SEMS_8R_ARCHIVED SITES] ***(cont.)***

Envirosite ID: 7463459
EPA ID: CAL000145077

ENVIROSTOR - CA ***(cont.)***

Comments : N/R

Completed Date : 2006-01-13
Area Name : PROJECT WIDE
Sub Area Name : N/R
Document Type : Correspondence
Comments : N/R

Completed Date : 2005-12-06
Area Name : PROJECT WIDE
Sub Area Name : N/R
Document Type : Correspondence
Comments : N/R

Completed Date : 2005-11-10
Area Name : PROJECT WIDE
Sub Area Name : N/R
Document Type : Correspondence
Comments : N/R

Completed Date : 2005-10-27
Area Name : PROJECT WIDE
Sub Area Name : N/R
Document Type : Escrow Agreement

Comments : A second amendment to the Escrow Agreement between DTSC, BKK Corporation, and Wells Fargo Bank, National Association was signed. The amendment extends the termination date of the Escrow Agreement to December 31, 2007.

Completed Date : 2005-03-22
Area Name : PROJECT WIDE
Sub Area Name : N/R
Document Type : Removal Action Workplan

Map Id: BR330
Direction: WSW
Distance: 0.812 mi., 4289 ft.
Elevation: 10 ft.
Relative: Lower

Site Name : BKK CORP WILMINGTON TRANSFER STATION | FALCON REFUSE CENTER | BASIN BY-PRODUCTS
3031 E 'I' ST | 3031 EAST I ST | 3031 EAST I STREET
WILMINGTON, CA

Database(s) : [CDL - CA, CERCLIS NFRAP, CIWQS - CA, CORTESE - CA, ECHO, ENVIROSTOR - CA, FRS, HAZNET - CA, HWG - CA, MANIFEST EPA, RCRA_NONGEN, RESPONSE - CA, SEMS_8R_ARCHIVED SITES] ***(cont.)***

Envirosite ID: 7463459
EPA ID: CAL000145077

ENVIROSTOR - CA ***(cont.)***

Comments :

In a letter, dated March 22, 2005, the Final Removal Action Workplan (RAW), dated March 11, 2005, was approved. The RAW presents an interim action to cap approximately 127,700 square feet of unpaved areas with asphalt and concrete. This interim action will minimize potential exposure to contaminated soil. To prevent further delays to implement this removal action, DTSC approved a modification to the RAW to place asphalt on the RAW-proposed concrete portion in the same construction manner as proposed for other asphalt areas in a letter, dated January 27, 2006. DTSC determined that implementation of this modification does not significantly change the scope, performance, or cost of this interim action. On April 10, 2006, BKK proposed a different modification to the RAW; and DTSC conditionally accepted this latest proposal to modify the RAW in a letter, dated April 12, 2006. Basically, the proposal is to pave a specific area of the Site with concrete instead of asphalt. This modification does not significantly change the scope, performance, or cost of this interim action.

Completed Date : 2005-03-22
Area Name : PROJECT WIDE
Sub Area Name : N/R
Document Type : CEQA - Notice of Exemption

Comments : A Notice of Exemption under the California Environmental Quality Act regarding the Final RAW was signed and filed on March 25, 2005. Implementation activities of the Final RAW, dated March 11, 2005, will not have a significant environmental effect.

Completed Date : 2005-01-19
Area Name : PROJECT WIDE
Sub Area Name : N/R
Document Type : Public Notice

Comments : A public notice was printed in the Long Beach Press Telegram announcing that the 30-day public comment period for the Draft RAW commences on January 19, 2005 and ends on February 17, 2005. The public notice also announced the proposed Notice of Exemption under CEQA as the proposed capping actions will not have a significant environmental effect.

Completed Date : 2005-01-19
Area Name : PROJECT WIDE
Sub Area Name : N/R
Document Type : Fact Sheets

Comments : Fact Sheet #5, dated January 2005, was mailed to those on the site's mailing list. The fact sheet generally describes the proposed activities of the Draft RAW and announces the public comment period of January 19, 2005 through February 17, 2005.

Map Id: BR330
Direction: WSW
Distance: 0.812 mi., 4289 ft.
Elevation: 10 ft.
Relative: Lower

Site Name : BKK CORP WILMINGTON TRANSFER STATION | FALCON REFUSE CENTER | BASIN BY-PRODUCTS
3031 E 'I' ST | 3031 EAST I ST | 3031 EAST I STREET
WILMINGTON, CA

Database(s) : [CDL - CA, CERCLIS NFRAP, CIWQS - CA, CORTESE - CA, ECHO, ENVIROSTOR - CA, FRS, HAZNET - CA, HWG - CA, MANIFEST EPA, RCRA_NONGEN, RESPONSE - CA, SEMS_8R_ARCHIVED SITES] ***(cont.)***

Envirosite ID: 7463459
EPA ID: CAL000145077

ENVIROSTOR - CA ***(cont.)***

Completed Date : 2004-07-19
Area Name : PROJECT WIDE
Sub Area Name : N/R
Document Type : Correspondence

Comments : Memo from Dorothy Rice, Deputy Director, Site Mitigation and Reuse Program to Leslie Frye, Deputy Director, Administrative Services, requesting to delay billing for Basin By-Products Site to allow BKK to conduct the Interim Removal Action at the site.

Completed Date : 2004-04-15
Area Name : PROJECT WIDE
Sub Area Name : N/R
Document Type : Correspondence
Comments : N/R

Completed Date : 2004-02-27
Area Name : PROJECT WIDE
Sub Area Name : N/R
Document Type : Correspondence

Comments : Email from Paul Hastings (Peter Weiner) to Tom Cota Regarding Indemnity/Meeting With PRPs

Completed Date : 2003-12-16
Area Name : PROJECT WIDE
Sub Area Name : N/R
Document Type : Escrow Agreement

Comments : An Amendment to the Escrow Agreement between DTSC, BKK Corporation, and Wells Fargo Bank, National Association (effective April 19, 2000) was signed. The amendment extends the termination date of the Escrow Agreement to December 31, 2005.

Completed Date : 2001-03-28
Area Name : PROJECT WIDE
Sub Area Name : N/R
Document Type : Proposed Determination of non-compliance

Comments : DTSC issued a Proposed Determination of Non-Compliance to BKK Corporation via a letter, dated March 28, 2001.

Completed Date : 2000-04-19
Area Name : PROJECT WIDE

Map Id: BR330
Direction: WSW
Distance: 0.812 mi., 4289 ft.
Elevation: 10 ft.
Relative: Lower

Site Name : BKK CORP WILMINGTON TRANSFER STATION | FALCON REFUSE CENTER | BASIN BY-PRODUCTS
3031 E 'I' ST | 3031 EAST I ST | 3031 EAST I STREET
WILMINGTON, CA

Database(s) : [CDL - CA, CERCLIS NFRAP, CIWQS - CA, CORTESE - CA, ECHO, ENVIROSTOR - CA, FRS, HAZNET - CA, HWG - CA, MANIFEST EPA, RCRA_NONGEN, RESPONSE - CA, SEMS_8R_ARCHIVED SITES] ***(cont.)***

Envirosite ID: 7463459
EPA ID: CAL000145077

ENVIROSTOR - CA ***(cont.)***

Sub Area Name : N/R
Document Type : Escrow Agreement

Comments : A new Escrow Agreement between BKK Corporation, DTSC, and Wells Fargo Bank, National Association became effective on April 19, 2000. This agreement supersedes the 1998 escrow agreement and terminates on December 31, 2003.

Completed Date : 1998-12-29
Area Name : PROJECT WIDE
Sub Area Name : N/R
Document Type : * Cost Recovery Settlements/Decrees

Comments :

As part of a lawsuit settlement between BKK Corp. (the Responsible Party) and other Potentially Responsible Parties, an escrow account was to be established from which DTSC was to be paid all its outstanding costs through May 31, 1998. An escrow agreement between BKK Corp., DTSC, and Wilshire Escrow Company became effective on November 18, 1998; and DTSC received the settlement payment pursuant to the agreement on December 29, 1998.

Completed Date : 1998-11-18
Area Name : PROJECT WIDE
Sub Area Name : N/R
Document Type : Escrow Agreement

Comments : An Escrow Agreement between BKK Corporation, DTSC, and Wilshire Escrow Company became effective. This agreement pertains to an escrow account which was established due to a lawsuit settlement between BKK and potentially responsible parties. The escrow funds are to be used for response actions at the Site.

Completed Date : 1997-08-09
Area Name : PROJECT WIDE
Sub Area Name : N/R
Document Type : Correspondence

Comments : Declaration of Restrictions between BKK and BFI. This is from Appendix B of the Final Removal Action Work plan, dated March 11, 2005.

Completed Date : 1994-09-01
Area Name : PROJECT WIDE
Sub Area Name : N/R
Document Type : Fact Sheets
Comments : Fact Sheet #4, dated September 1994.

Map Id: BR330
Direction: WSW
Distance: 0.812 mi., 4289 ft.
Elevation: 10 ft.
Relative: Lower

Site Name : BKK CORP WILMINGTON TRANSFER STATION | FALCON REFUSE CENTER | BASIN BY-PRODUCTS
3031 E 'I' ST | 3031 EAST I ST | 3031 EAST I STREET
WILMINGTON, CA

Database(s) : [CDL - CA, CERCLIS NFRAP, CIWQS - CA, CORTESE - CA, ECHO, ENVIROSTOR - CA, FRS, HAZNET - CA, HWG - CA, MANIFEST EPA, RCRA_NONGEN, RESPONSE - CA, SEMS_8R_ARCHIVED SITES] ***(cont.)***

Envirosite ID: 7463459
EPA ID: CAL000145077

ENVIROSTOR - CA ***(cont.)***

Completed Date : 1991-09-01
Area Name : PROJECT WIDE
Sub Area Name : N/R
Document Type : Fact Sheets
Comments : Fact Sheet #3, dated September 1991.

Completed Date : 1991-04-01
Area Name : PROJECT WIDE
Sub Area Name : N/R
Document Type : Fact Sheets
Comments : Fact Sheet #2, dated April 1991.

Completed Date : 1989-05-01
Area Name : PROJECT WIDE
Sub Area Name : N/R
Document Type : Fact Sheets
Comments : Fact Sheet #1, dated May 1989.

Completed Date : 1989-04-21
Area Name : PROJECT WIDE
Sub Area Name : N/R
Document Type : Public Participation Plan / Community Relations Plan
Comments : The Community Relations Plan is dated 4/21/1989.

Completed Date : 1987-12-30
Area Name : PROJECT WIDE
Sub Area Name : N/R
Document Type : Consent Order

Comments : A Consent Order was signed with DHS (predecessor to DTSC) where BKK Corporation agreed to perform RI/FS activities and develop a RAP.

Completed Date : 1984-03-01
Area Name : PROJECT WIDE
Sub Area Name : N/R
Document Type : Preliminary Assessment Report

Comments :

Preliminary Assessment Done (RCRA 3012): Basin By-Products is a subsidiary of Chancellor & Ogden. The site is surrounded by small businesses and industries. One of three sites in the vicinity was studied in a 1982 U.S.EPA FIT report. It is recommended that the FIT report be reviewed (project #68-01-6056-1). Site operations consist of liquid waste disposal including petroleum refining. Preliminary Assessment submitted to U.S. EPA.

Map Id: BR330
Direction: WSW
Distance: 0.812 mi., 4289 ft.
Elevation: 10 ft.
Relative: Lower

Site Name : BKK CORP WILMINGTON TRANSFER STATION | FALCON REFUSE CENTER | BASIN BY-PRODUCTS
3031 E 'I' ST | 3031 EAST I ST | 3031 EAST I STREET
WILMINGTON, CA

Database(s) : [CDL - CA, CERCLIS NFRAP, CIWQS - CA, CORTESE - CA, ECHO, ENVIROSTOR - CA, FRS, HAZNET - CA, HWG - CA, MANIFEST EPA, RCRA_NONGEN, RESPONSE - CA, SEMS_8R_ARCHIVED SITES] ***(cont.)***

Envirosite ID: 7463459
EPA ID: CAL000145077

ENVIROSTOR - CA ***(cont.)***

Completed Date :	1979-04-01
Area Name :	PROJECT WIDE
Sub Area Name :	N/R
Document Type :	* Discovery
Comments :	Facility Identified: Eckhardt List. Used by Shell Oil Co.

Future Activities

Area Name :	PROJECT WIDE
Sub Area Name :	N/R
Document Type :	Certification
Due Date :	2023

Area Name :	PROJECT WIDE
Sub Area Name :	N/R
Document Type :	Remedial Action Plan
Due Date :	2022

Area Name :	PROJECT WIDE
Sub Area Name :	N/R
Document Type :	5 Year Review Reports
Due Date :	2028

Area Name :	PROJECT WIDE
Sub Area Name :	N/R
Document Type :	Removal Action Completion Report
Due Date :	2024

Area Name :	PROJECT WIDE
Sub Area Name :	N/R
Document Type :	Remedial Investigation / Feasibility Study
Due Date :	2021

Scheduled Activites

Due Date :	2019-07-30
Revised Date :	N/R
Area Name :	PROJECT WIDE
Sub Area Name :	N/R
Document Type :	Land Use Restriction

Map Id: BR330
Direction: WSW
Distance: 0.812 mi., 4289 ft.
Elevation: 10 ft.
Relative: Lower

Site Name : BKK CORP WILMINGTON TRANSFER STATION | FALCON REFUSE CENTER | BASIN BY-PRODUCTS
3031 E 'I' ST | 3031 EAST I ST | 3031 EAST I STREET
WILMINGTON, CA

Database(s) : [CDL - CA, CERCLIS NFRAP, CIWQS - CA, CORTESE - CA, ECHO, ENVIROSTOR - CA, FRS, HAZNET - CA, HWG - CA, MANIFEST EPA, RCRA_NONGEN, RESPONSE - CA, SEMS_8R_ARCHIVED SITES] ***(cont.)***

Envirosite ID: 7463459
EPA ID: CAL000145077

ENVIROSTOR - CA ***(cont.)***

Facility Name :	BKK CORP - WILMINGTON TRANSFER STATION
Facility Address :	3031 EAST I STREET, WILMINGTON, CA 90744
County :	LOS ANGELES

Site Details

Cleanup Date :	1995-04-25
Cleanup Status :	Refer: RWQCB
Site Type :	Historical
Site Type Detailed :	* Historical
Acreage :	N/R
APN :	NONE SPECIFIED
National Priorities List :	NO
Regulatory Agencies Involved :	N/R
Lead Agency :	N/R
Project Manager :	N/R
Supervisor :	* Mmonroy
Office :	Cleanup Cypress
Envirostor ID :	19490006
Site Code :	N/R
Assembly :	64
Senate :	35
Congressional District :	44
Special Program :	N/R
Past Uses :	NONE SPECIFIED
Potential COC :	* ORGANIC LIQUIDS WITH METALS; * UNSPECIFIED OIL CONTAINING WASTE; * OXYGENATED SOLVENTS; * POLYMERIC RESIN WASTE; * UNSPECIFIED ACID SOLUTION
Confirmed COC :	N/R
Potential Media Affected :	N/R
Restricted Use :	NO
Site Management Req :	N/R
Funding :	N/R
Latitude :	33.783955
Longitude :	-118.225545
Agency Hyperlink :	Click here for hyperlink provided by the agency.
Last Date in Agency List :	2021-08-11

Alias Details

Alias :	19490006
Alias Type :	Envirostor ID Number

Map Id: BR330
Direction: WSW
Distance: 0.812 mi., 4289 ft.
Elevation: 10 ft.
Relative: Lower

Site Name : BKK CORP WILMINGTON TRANSFER STATION | FALCON REFUSE CENTER | BASIN BY-PRODUCTS
3031 E 'I' ST | 3031 EAST I ST | 3031 EAST I STREET
WILMINGTON, CA

Database(s) : [CDL - CA, CERCLIS NFRAP, CIWQS - CA, CORTESE - CA, ECHO, ENVIROSTOR - CA, FRS, HAZNET - CA, HWG - CA, MANIFEST EPA, RCRA_NONGEN, RESPONSE - CA, SEMS_8R_ARCHIVED SITES] ***(cont.)***

Envirosite ID: 7463459
EPA ID: CAL000145077

ENVIROSTOR - CA ***(cont.)***

Alias : BKK CORP - REFUSE TRANSFER STATION
Alias Type : Alternate Name

Alias : CAD048498463
Alias Type : EPA Identification Number

Alias : CHEROKEE LANDFILL
Alias Type : Alternate Name

Completed Activities

Completed Date : 1995-04-25
Area Name : PROJECT WIDE
Sub Area Name : N/R
Document Type : Site Screening
Comments : NFA FOR DTSC.

Completed Date : 1994-10-27
Area Name : PROJECT WIDE
Sub Area Name : N/R
Document Type : Site Screening
Comments : Database verification program confirmed the status.

Completed Date : 1980-10-24
Area Name : PROJECT WIDE
Sub Area Name : N/R
Document Type : * Discovery
Comments : Facility identified. RWQCB & County Environmental Health records searched.

Completed Date : 1980-10-22
Area Name : PROJECT WIDE
Sub Area Name : N/R
Document Type : * Discovery

Comments : Cherokee Landfill: Facility identified - County Environmental Health. On 10/28/89, the Department conducted conducted a record search: RWQCB. On 11/19/80, a facility drive-by was conducted. No visible problems. Recommend No Further Action for Cherokee Landfill.

Map Id: BR330
Direction: WSW
Distance: 0.812 mi., 4289 ft.
Elevation: 10 ft.
Relative: Lower

Site Name : BKK CORP WILMINGTON TRANSFER STATION | FALCON REFUSE CENTER | BASIN BY-PRODUCTS
3031 E 'I' ST | 3031 EAST I ST | 3031 EAST I STREET
WILMINGTON, CA

Database(s) : [CDL - CA, CERCLIS NFRAP, CIWQS - CA, CORTESE - CA, ECHO, ENVIROSTOR - CA, FRS, HAZNET - CA, HWG - CA, MANIFEST EPA, RCRA_NONGEN, RESPONSE - CA, SEMS_8R_ARCHIVED SITES] ***(cont.)***

Envirosite ID: 7463459
EPA ID: CAL000145077

ENVIROSTOR - CA ***(cont.)***

Future Activities

Area Name :	N/R
Sub Area Name :	N/R
Document Type :	N/R
Due Date :	N/R

Scheduled Activites

Due Date :	N/R
Revised Date :	N/R
Area Name :	N/R
Sub Area Name :	N/R
Document Type :	N/R

FRS

Facility Name :	ALLIED WASTE TRANSFER SVCS OF CALIFORNIA
Facility Address :	3031 E I ST, WILMINGTON, CA 90744-3048
County :	LOS ANGELES

Site Details

Registry ID :	110070450094
FRS Facility URL :	Click here for hyperlink provided by the agency.
Last Date in Agency List :	2021-07-17

Source Description

Source Description :

RCRAInfo is EPA's comprehensive information system that supports the Resource Conservation and Recovery Act (RCRA) of 1976 and the Hazardous and Solid Waste Amendments (HSWA) of 1984 through the tracking of events and activities related to facilities that generate, transport, and treat, store, or dispose of hazardous waste. RCRAInfo allows RCRA program staff to track the notification, permit, compliance, and corrective action activities required under RCRA. RCRAInfo also supports generation of the National Hazardous Waste Biennial Report. All generators and treatment, storage, and disposal facilities who handle hazardous waste are required to report to the EPA Administrator at least once every two years to support creation of the Biennial Report.

FRS Environmental Interest

Source and System ID :	RCRAINFO - CAL000145077

Map Id: BR330
Direction: WSW
Distance: 0.812 mi., 4289 ft.
Elevation: 10 ft.
Relative: Lower

Site Name : BKK CORP WILMINGTON TRANSFER STATION | FALCON REFUSE CENTER | BASIN BY-PRODUCTS
3031 E 'I' ST | 3031 EAST I ST | 3031 EAST I STREET
WILMINGTON, CA

Database(s) : [CDL - CA, CERCLIS NFRAP, CIWQS - CA, CORTESE - CA, ECHO, ENVIROSTOR - CA, FRS, HAZNET - CA, HWG - CA, MANIFEST EPA, RCRA_NONGEN, RESPONSE - CA, SEMS_8R_ARCHIVED SITES] ***(cont.)***

Envirosite ID: 7463459
EPA ID: CAL000145077

FRS ***(cont.)***

Facility Name : BKK CORP WILMINGTON TRANSFER STATION
Facility Address : 3031 E I ST, WILMINGTON, CA 90744
County : LOS ANGELES

Site Details
Registry ID : 110002647262
FRS Facility URL : Click here for hyperlink provided by the agency.
Last Date in Agency List : 2021-07-17

Source Description

Source Description :

RCRAInfo is EPA's comprehensive information system that supports the Resource Conservation and Recovery Act (RCRA) of 1976 and the Hazardous and Solid Waste Amendments (HSWA) of 1984 through the tracking of events and activities related to facilities that generate, transport, and treat, store, or dispose of hazardous waste. RCRAInfo allows RCRA program staff to track the notification, permit, compliance, and corrective action activities required under RCRA. RCRAInfo also supports generation of the National Hazardous Waste Biennial Report. All generators and treatment, storage, and disposal facilities who handle hazardous waste are required to report to the EPA Administrator at least once every two years to support creation of the Biennial Report.

FRS Environmental Interest
Source and System ID : RCRAINFO - CAD048498463

Facility Name : TRIPLE TRANSPORT
Facility Address : 3031 E I ST, WILMINGTON, CA 90744
County : LOS ANGELES

Site Details
Registry ID : 110009541219
FRS Facility URL : Click here for hyperlink provided by the agency.
Last Date in Agency List : 2021-07-17

Source Description

Map Id: BR330
Direction: WSW
Distance: 0.812 mi., 4289 ft.
Elevation: 10 ft.
Relative: Lower

Site Name : BKK CORP WILMINGTON TRANSFER STATION | FALCON REFUSE CENTER | BASIN BY-PRODUCTS
3031 E 'I' ST | 3031 EAST I ST | 3031 EAST I STREET
WILMINGTON, CA

Database(s) : [CDL - CA, CERCLIS NFRAP, CIWQS - CA, CORTESE - CA, ECHO, ENVIROSTOR - CA, FRS, HAZNET - CA, HWG - CA, MANIFEST EPA, RCRA_NONGEN, RESPONSE - CA, SEMS_8R_ARCHIVED SITES] ***(cont.)***

Envirosite ID: 7463459
EPA ID: CAL000145077

FRS ***(cont.)***

Source Description :

RCRAInfo is EPA's comprehensive information system that supports the Resource Conservation and Recovery Act (RCRA) of 1976 and the Hazardous and Solid Waste Amendments (HSWA) of 1984 through the tracking of events and activities related to facilities that generate, transport, and treat, store, or dispose of hazardous waste. RCRAInfo allows RCRA program staff to track the notification, permit, compliance, and corrective action activities required under RCRA. RCRAInfo also supports generation of the National Hazardous Waste Biennial Report. All generators and treatment, storage, and disposal facilities who handle hazardous waste are required to report to the EPA Administrator at least once every two years to support creation of the Biennial Report.

FRS Environmental Interest

Source and System ID :	RCRAINFO - CAD981986326

HAZNET - CA

Facility Name :	ALLIED WASTE TRANSFER SERVICES OF CA, LLC
Facility Address :	3031 E I ST, WILMINGTON, CA 90744
County :	LOS ANGELES

Site Details

Generator EPA ID :	CAL000145077
Active :	Active
Category :	STATE
Facility Types :	N/R
Type :	PERMANENT
Contact Name :	N/R
Contact Phone :	N/R
Facility Mailing Address :	2495 E 68TH STREET, LONG BEACH, CA 908050000
Latitude :	33.78360600
Longitude :	-118.22579472
Agency Hyperlink :	Click here for hyperlink provided by the agency.
Last Date in Agency List :	2021-07-08

Waste Generator Details

Details for this site have been truncated due to the large number of available details for this site within this dataset. For the complete details for this site, contact your Envirosite account representative for a complimentary site report containing all of the details available.

State Waste :	2019: 343 - Unspecified organic liquid mixture, 0.17000 tons to AZR000520478 2019: 222 - Oil/water separation sludge, 0.62550 tons to AZR000520478 2018: 221 - Waste oil and mixed oil, 0.00000 tons to CAT080013352

Map Id: BR330
Direction: WSW
Distance: 0.812 mi., 4289 ft.
Elevation: 10 ft.
Relative: Lower

Site Name : BKK CORP WILMINGTON TRANSFER STATION | FALCON REFUSE CENTER | BASIN BY-PRODUCTS
3031 E 'I' ST | 3031 EAST I ST | 3031 EAST I STREET
WILMINGTON, CA

Database(s) : [CDL - CA, CERCLIS NFRAP, CIWQS - CA, CORTESE - CA, ECHO, ENVIROSTOR - CA, FRS, HAZNET - CA, HWG - CA, MANIFEST EPA, RCRA_NONGEN, RESPONSE - CA, SEMS_8R_ARCHIVED SITES] ***(cont.)***

Envirosite ID: 7463459
EPA ID: CAL000145077

HAZNET - CA ***(cont.)***

2018: 223 - Unspecified oil-containing waste, 0.07500 tons to AZR000515924
2018: 134 - Aqueous solution with total organic residues less than 10 percent, 0.31500 tons to CAT080013352
2018: 791 - Liquids with pH <= 2, 0.01500 tons to NVT330010000
2018: 222 - Oil/water separation sludge, 0.20850 tons to AZR000520478
2017: 331 - Off-specification, aged or surplus organics, 0.015 tons to CAD028409019
2017: 222 - Oil/water separation sludge, 0.5838 tons to AZR000501510
2016: 331 - Off-specification, aged or surplus organics, 0.1 tons to CAD008364432
2016: 331 - Off-specification, aged or surplus organics, 0.025 tons to CAD008302903
2016: 213 - Hydrocarbon solvents (benzene, hexane, Stoddard, Etc.), 0.04 tons to CAD008302903
2016: 222 - Oil/water separation sludge, 0.2085 tons to AZR000501510
2015: 331 - Off-specification, aged or surplus organics, 0.015 tons to NVT330010000
2015: 223 - Unspecified oil-containing waste, 0.9174 tons to AZR000515924
2015: 331 - Off-specification, aged or surplus organics, 0.15 tons to AZR000515924
2015: 331 - Off-specification, aged or surplus organics, 0.3 tons to CAD008302903
2014: 223 - Unspecified oil-containing waste, 13.5108 tons to CAD099452708
2013: 291 - Latex waste, 0.05 tons to CAD980675276
2013: 223 - Unspecified oil-containing waste, 11.9262 tons to CAD099452708
2013: 212 - Oxygenated solvents (acetone, butanol, ethyl acetate, etc.), 0.05 tons to TXD077603371
2013: 222 - Oil/water separation sludge, 12.927 tons to CAT080013352
2012: 222 - Oil/water separation sludge, 4.587 tons to CAT080013352
2012: N/R - Blank or unknown, 0.005 tons to NVD980895338
2012: 331 - Off-specification, aged or surplus organics, 0.116 tons to NVD980895338
2012: 222 - Oil/water separation sludge, 28.04325 tons to CAT080013352
2011: 291 - Latex waste, 0.4 tons to NVT330010000
2011: 223 - Unspecified oil-containing waste, 0.6 tons to TXD077603371
2011: 343 - Unspecified organic liquid mixture, 0.025 tons to TXD077603371
2011: 212 - Oxygenated solvents (acetone, butanol, ethyl acetate, etc.), 0.3 tons to TXD077603371

Facility Name : BKK CORP WILMINGTON TRANSFER STATION
Facility Address : 3031 EAST I ST, WILMINGTON, CA 90744
County : LOS ANGELES

Map Id: BR330
Direction: WSW
Distance: 0.812 mi., 4289 ft.
Elevation: 10 ft.
Relative: Lower

Site Name : BKK CORP WILMINGTON TRANSFER STATION | FALCON REFUSE CENTER | BASIN BY-PRODUCTS
3031 E 'I' ST | 3031 EAST I ST | 3031 EAST I STREET
WILMINGTON, CA

Database(s) : [CDL - CA, CERCLIS NFRAP, CIWQS - CA, CORTESE - CA, ECHO, ENVIROSTOR - CA, FRS, HAZNET - CA, HWG - CA, MANIFEST EPA, RCRA_NONGEN, RESPONSE - CA, SEMS_8R_ARCHIVED SITES] ***(cont.)***

Envirosite ID: 7463459
EPA ID: CAL000145077

HAZNET - CA ***(cont.)***

Site Details

Generator EPA ID :	CAD048498463
Active :	Inactive
Category :	FEDERAL
Facility Types :	N/R
Type :	PERMANENT
Contact Name :	N/R
Contact Phone :	N/R
Facility Mailing Address :	3031 EAST I ST, WILMINGTON, CA 907440000
Latitude :	33.78360600
Longitude :	-118.22579472
Agency Hyperlink :	Click here for hyperlink provided by the agency.
Last Date in Agency List :	2021-07-08
Facility Name :	ECOLOGY AUTO PARTS, INC
Facility Address :	3031 I STREET, WILMINGTON, CA 90744
County :	LOS ANGELES

Site Details

Generator EPA ID :	CAC003002673
Active :	Inactive
Category :	STATE
Facility Types :	N/R
Type :	TEMPORARY
Contact Name :	N/R
Contact Phone :	N/R
Facility Mailing Address :	14150 VINE PLACE, CERRITOS, CA 90703
Latitude :	33.78360600
Longitude :	-118.22579472
Agency Hyperlink :	Click here for hyperlink provided by the agency.
Last Date in Agency List :	2021-07-08

Waste Generator Details

State Waste :	2019: 134 - Aqueous solution with total organic residues less than 10 percent, 0.33600 tons to CAT080013352
Facility Name :	FALCON REFUSE CENTER
Facility Address :	3031 EAST I ST, WILMINGTON, CA 90744
County :	LOS ANGELES

Map Id: BR330
Direction: WSW
Distance: 0.812 mi., 4289 ft.
Elevation: 10 ft.
Relative: Lower

Site Name : BKK CORP WILMINGTON TRANSFER STATION | FALCON REFUSE CENTER | BASIN BY-PRODUCTS
3031 E 'I' ST | 3031 EAST I ST | 3031 EAST I STREET
WILMINGTON, CA

Database(s) : [CDL - CA, CERCLIS NFRAP, CIWQS - CA, CORTESE - CA, ECHO, ENVIROSTOR - CA, FRS, HAZNET - CA, HWG - CA, MANIFEST EPA, RCRA_NONGEN, RESPONSE - CA, SEMS_8R_ARCHIVED SITES] ***(cont.)***

Envirosite ID: 7463459
EPA ID: CAL000145077

HAZNET - CA ***(cont.)***

Site Details

Generator EPA ID :	CAC001141928
Active :	Inactive
Category :	STATE
Facility Types :	N/R
Type :	TEMPORARY
Contact Name :	N/R
Contact Phone :	N/R
Facility Mailing Address :	3031 EAST I ST, WILMINGTON, CA 907440000
Latitude :	33.78360600
Longitude :	-118.22579472
Agency Hyperlink :	Click here for hyperlink provided by the agency.
Last Date in Agency List :	2021-07-08

Waste Generator Details

State Waste :	1996: 221 - Waste oil and mixed oil, 1.52 tons to CAT080013352

Site Details

Generator EPA ID :	CAC000870888
Active :	Inactive
Category :	STATE
Facility Types :	N/R
Type :	TEMPORARY
Contact Name :	N/R
Contact Phone :	N/R
Facility Mailing Address :	3031 EAST I ST, WILMINGTON, CA 907440000
Latitude :	33.78360600
Longitude :	-118.22579472
Agency Hyperlink :	Click here for hyperlink provided by the agency.
Last Date in Agency List :	2021-07-08

Waste Generator Details

State Waste :	1994: 331 - Off-specification, aged or surplus organics, 0.2 tons to CAT080010101 1994: N/R - Blank or unknown, 0.0075 tons to CAT080010101 1994: 343 - Unspecified organic liquid mixture, 0.187 tons to CAL000113451 1994: 291 - Latex waste, 0.1 tons to CAT080010101 1993: 343 - Unspecified organic liquid mixture, 0.85 tons to CAL000113451 1993: 612 - Household waste, 0.3336 tons to CAT080010101 1993: N/R - Blank or unknown, 0 tons to CAT080010101

Map Id: BR330
Direction: WSW
Distance: 0.812 mi., 4289 ft.
Elevation: 10 ft.
Relative: Lower

Site Name : BKK CORP WILMINGTON TRANSFER STATION | FALCON REFUSE CENTER | BASIN BY-PRODUCTS
3031 E 'I' ST | 3031 EAST I ST | 3031 EAST I STREET
WILMINGTON, CA

Database(s) : [CDL - CA, CERCLIS NFRAP, CIWQS - CA, CORTESE - CA, ECHO, ENVIROSTOR - CA, FRS, HAZNET - CA, HWG - CA, MANIFEST EPA, RCRA_NONGEN, RESPONSE - CA, SEMS_8R_ARCHIVED SITES] ***(cont.)***

Envirosite ID: 7463459
EPA ID: CAL000145077

HAZNET - CA ***(cont.)***

Site Details

Generator EPA ID :	CAC001030960
Active :	Inactive
Category :	STATE
Facility Types :	N/R
Type :	TEMPORARY
Contact Name :	N/R
Contact Phone :	N/R
Facility Mailing Address :	3031 EAST I ST, WILMINGTON, CA 907440000
Latitude :	33.78360600
Longitude :	-118.22579472
Agency Hyperlink :	Click here for hyperlink provided by the agency.
Last Date in Agency List :	2021-07-08
Facility Name :	GUANT TRUCKING
Facility Address :	3031 EAST I ST, WILMINGTON, CA 90744
County :	LOS ANGELES

Site Details

Generator EPA ID :	CAL922253611
Active :	Inactive
Category :	STATE
Facility Types :	N/R
Type :	PERMANENT
Contact Name :	N/R
Contact Phone :	N/R
Facility Mailing Address :	15420 MANSEL AVE, LAWNDALE, CA 902601950
Latitude :	33.78383100
Longitude :	-118.22559750
Agency Hyperlink :	Click here for hyperlink provided by the agency.
Last Date in Agency List :	2021-07-08
Facility Name :	JWR
Facility Address :	3031 EAST I ST, WILMINGTON, CA 90744
County :	LOS ANGELES

Site Details

Generator EPA ID :	CAL000274102
Active :	Inactive
Category :	STATE
Facility Types :	N/R
Type :	PERMANENT
Contact Name :	N/R

Map Id: BR330
Direction: WSW
Distance: 0.812 mi., 4289 ft.
Elevation: 10 ft.
Relative: Lower

Site Name : BKK CORP WILMINGTON TRANSFER STATION | FALCON REFUSE CENTER | BASIN BY-PRODUCTS
3031 E 'I' ST | 3031 EAST I ST | 3031 EAST I STREET
WILMINGTON, CA

Database(s) : [CDL - CA, CERCLIS NFRAP, CIWQS - CA, CORTESE - CA, ECHO, ENVIROSTOR - CA, FRS, HAZNET - CA, HWG - CA, MANIFEST EPA, RCRA_NONGEN, RESPONSE - CA, SEMS_8R_ARCHIVED SITES] ***(cont.)***

Envirosite ID: 7463459
EPA ID: CAL000145077

HAZNET - CA ***(cont.)***

Contact Phone :	N/R
Facility Mailing Address :	9626 TANQUERAY CT, REDDING, CA 96003
Latitude :	33.78360600
Longitude :	-118.22579472
Agency Hyperlink :	Click here for hyperlink provided by the agency.
Last Date in Agency List :	2021-07-08
Facility Name :	TRIPLE D TRANSPORT
Facility Address :	3031 E "I" ST, WILMINGTON, CA 90744
County :	LOS ANGELES

Site Details

Generator EPA ID :	CAD981986326
Active :	Inactive
Category :	FEDERAL
Facility Types :	N/R
Type :	PERMANENT
Contact Name :	N/R
Contact Phone :	N/R
Facility Mailing Address :	1952 MOUNT SHASTA DR, SAN PEDRO, CA 907320000
Latitude :	33.78360600
Longitude :	-118.22579472
Agency Hyperlink :	Click here for hyperlink provided by the agency.
Last Date in Agency List :	2021-07-08

HWG - CA

Facility Name :	ALLIED WASTE TRANSFER SERVICES OF CA, LLC
Facility Address :	3031 E I ST, WILMINGTON, CA 90744
County :	LOS ANGELES
EPA ID :	CAL000145077
Status :	Active
Category :	STATE
Type :	PERMANENT
Facility Type :	N/R
Mailing Address :	2495 E 68TH STREET, LONG BEACH, CA 908050000
Owner Name :	CONSOLIDATED DISPOSAL SVC LLC
Owner Address :	1449 WEST ROSECRANS AVENUE, GARDENA, CA 902490000
Operator Name :	MISAEL RIVERA
Operator Address :	1449 WEST ROSECRANS AVE, GARDENA, CA 90249
Latitude :	33.7841
Longitude :	-118.22557

Map Id: BR330
Direction: WSW
Distance: 0.812 mi., 4289 ft.
Elevation: 10 ft.
Relative: Lower

Site Name : BKK CORP WILMINGTON TRANSFER STATION | FALCON REFUSE CENTER | BASIN BY-PRODUCTS
3031 E 'I' ST | 3031 EAST I ST | 3031 EAST I STREET
WILMINGTON, CA

Database(s) : [CDL - CA, CERCLIS NFRAP, CIWQS - CA, CORTESE - CA, ECHO, ENVIROSTOR - CA, FRS, HAZNET - CA, HWG - CA, MANIFEST EPA, RCRA_NONGEN, RESPONSE - CA, SEMS_8R_ARCHIVED SITES] ***(cont.)***

Envirosite ID: 7463459
EPA ID: CAL000145077

HWG - CA ***(cont.)***

Facility Name :	BKK CORP WILMINGTON TRANSFER STATION
Facility Address :	3031 EAST I ST, WILMINGTON, CA 90744
County :	LOS ANGELES
EPA ID :	CAD048498463
Status :	Inactive
Category :	FEDERAL
Type :	PERMANENT
Facility Type :	N/R
Mailing Address :	3031 EAST I ST, WILMINGTON, CA 907440000
Owner Name :	BROWNING-FERRIS INDUSTRIES OF CALIFORN
Owner Address :	3031 EAST I ST, WILMINGTON, CA 907440000
Operator Name :	RICARDO OLIVA
Operator Address :	3031 EAST I ST, WILMINGTON, CA 907440000
Latitude :	33.783397
Longitude :	-118.230045
Facility Name :	ECOLOGY AUTO PARTS, INC
Facility Address :	3031 I STREET, WILMINGTON, CA 90744
County :	LOS ANGELES
EPA ID :	CAC003002673
Status :	Inactive
Category :	STATE
Type :	TEMPORARY
Facility Type :	N/R
Mailing Address :	14150 VINE PLACE, CERRITOS, CA 90703
Owner Name :	CHARLES SIROONIAN
Owner Address :	14150 VINE PLACE, CERRITOS, CA 90703
Operator Name :	REGINA CORONADO
Operator Address :	14150 VINE PLACE, CERRITOS, CA 90703
Latitude :	33.783606
Longitude :	-118.225795
Facility Name :	FALCON REFUSE CENTER
Facility Address :	3031 EAST I ST, WILMINGTON, CA 90744
County :	LOS ANGELES
EPA ID :	CAC000870888
Status :	Inactive
Category :	STATE
Type :	TEMPORARY
Facility Type :	N/R
Mailing Address :	3031 EAST I ST, WILMINGTON, CA 907440000

Map Id: BR330
Direction: WSW
Distance: 0.812 mi., 4289 ft.
Elevation: 10 ft.
Relative: Lower

Site Name : BKK CORP WILMINGTON TRANSFER STATION | FALCON REFUSE CENTER | BASIN BY-PRODUCTS
3031 E 'I' ST | 3031 EAST I ST | 3031 EAST I STREET
WILMINGTON, CA

Database(s) : [CDL - CA, CERCLIS NFRAP, CIWQS - CA, CORTESE - CA, ECHO, ENVIROSTOR - CA, FRS, HAZNET - CA, HWG - CA, MANIFEST EPA, RCRA_NONGEN, RESPONSE - CA, SEMS_8R_ARCHIVED SITES] ***(cont.)***

Envirosite ID: 7463459
EPA ID: CAL000145077

HWG - CA ***(cont.)***

Owner Name :	BKK CORP
Owner Address :	N/A
Operator Name :	CLARENCE GIECK
Operator Address :	3031 EAST I ST, WILMINGTON, CA 907440000
Latitude :	33.782602
Longitude :	-118.23796

EPA ID :	CAC001141928
Status :	Inactive
Category :	STATE
Type :	TEMPORARY
Facility Type :	N/R
Mailing Address :	3031 EAST I ST, WILMINGTON, CA 907440000
Owner Name :	BKK CORP
Owner Address :	2550 WEST 237TH ST, TORRANCE, CA 905050000
Operator Name :	JOHN HAMMAN
Operator Address :	3031 EAST I ST, WILMINGTON, CA 907440000
Latitude :	33.782602
Longitude :	-118.23796

EPA ID :	CAC001030960
Status :	Inactive
Category :	STATE
Type :	TEMPORARY
Facility Type :	N/R
Mailing Address :	3031 EAST I ST, WILMINGTON, CA 907440000
Owner Name :	BKK CORP
Owner Address :	2550 WEST 237TH ST, TORRANCE, CA 905050000
Operator Name :	DIRK GARTRELL/ASSIST MGR_EXT 2
Operator Address :	3031 EAST I ST, WILMINGTON, CA 907440000
Latitude :	33.782602
Longitude :	-118.23796

Facility Name :	GUANT TRUCKING
Facility Address :	3031 EAST I ST, WILMINGTON, CA 90744
County :	LOS ANGELES

EPA ID :	CAL922253611
Status :	Inactive
Category :	STATE
Type :	PERMANENT
Facility Type :	N/R
Mailing Address :	15420 MANSEL AVE, LAWNDALE, CA 902601950
Owner Name :	GARRY GUANT
Owner Address :	15420 MANSEL AVE, LAWNDALE, CA 902601950

Map Id: BR330
Direction: WSW
Distance: 0.812 mi., 4289 ft.
Elevation: 10 ft.
Relative: Lower

Site Name : BKK CORP WILMINGTON TRANSFER STATION | FALCON REFUSE CENTER | BASIN BY-PRODUCTS
3031 E 'I' ST | 3031 EAST I ST | 3031 EAST I STREET
WILMINGTON, CA

Database(s) : [CDL - CA, CERCLIS NFRAP, CIWQS - CA, CORTESE - CA, ECHO, ENVIROSTOR - CA, FRS, HAZNET - CA, HWG - CA, MANIFEST EPA, RCRA_NONGEN, RESPONSE - CA, SEMS_8R_ARCHIVED SITES] ***(cont.)***

Envirosite ID: 7463459
EPA ID: CAL000145077

HWG - CA ***(cont.)***

Operator Name :	N/R
Operator Address :	INACT PER 98VQ FINAL NOTICE, N/A
Latitude :	33.782602
Longitude :	-118.23796

Facility Name :	JWR
Facility Address :	3031 EAST I ST, WILMINGTON, CA 90744
County :	LOS ANGELES

EPA ID :	CAL000274102
Status :	Inactive
Category :	STATE
Type :	PERMANENT
Facility Type :	N/R
Mailing Address :	9626 TANQUERAY CT, REDDING, CA 96003
Owner Name :	RE JUSTIS, INC.
Owner Address :	9626 TANQUERAY CT, REDDING, CA 96003
Operator Name :	BRANDY RIVERS
Operator Address :	9626 TANQUERAY CT, REDDING, CA 96003
Latitude :	33.78356
Longitude :	-118.225752

Facility Name :	TRIPLE D TRANSPORT
Facility Address :	3031 E "I" ST, WILMINGTON, CA 90744
County :	LOS ANGELES

EPA ID :	CAD981986326
Status :	Inactive
Category :	FEDERAL
Type :	PERMANENT
Facility Type :	N/R
Mailing Address :	1952 MOUNT SHASTA DR, SAN PEDRO, CA 907320000
Owner Name :	DANIEL D DE LANA
Owner Address :	1952 MOUNT SHASTA DR, SAN PEDRO, CA 907320000
Operator Name :	NON-DELIVERABLE 4/94 FEE FORM
Operator Address :	3031 E "I" ST, WILMINGTON, CA 907440000
Latitude :	33.783397
Longitude :	-118.230045

MANIFEST EPA

Manifest Details

Manifest Number :	018681913JJK
Shipped Date :	2019-02-26
Updated Date :	2019-03-19

Map Id: BR330
Direction: WSW
Distance: 0.812 mi., 4289 ft.
Elevation: 10 ft.
Relative: Lower

Site Name : BKK CORP WILMINGTON TRANSFER STATION | FALCON REFUSE CENTER | BASIN BY-PRODUCTS
3031 E 'I' ST | 3031 EAST I ST | 3031 EAST I STREET
WILMINGTON, CA

Database(s) : [CDL - CA, CERCLIS NFRAP, CIWQS - CA, CORTESE - CA, ECHO, ENVIROSTOR - CA, FRS, HAZNET - CA, HWG - CA, MANIFEST EPA, RCRA_NONGEN, RESPONSE - CA, SEMS_8R_ARCHIVED SITES] ***(cont.)***

Envirosite ID: 7463459
EPA ID: CAL000145077

MANIFEST EPA ***(cont.)***

Received Date :	2019-02-27
Status :	Signed
Generator ID :	CAC003002673
Generator Name :	ECOLOGY AUTO PARTS INC
Generator Address :	3031 STREET, WILMINGTON, CA 90744
Generator Mailing :	14150 VINE PLACE, CERRITOS, CA 90703
Generator Contact :	N/R
Destination ID :	CAT080013352
Destination Name :	WORLD OIL RECYCLING
Destination Mailing :	2000 2000 N. ALAMEDA STREET CA90222 CA037US 2000, COMPTON, CA 90222
Destination Address :	2000 2000 N. ALAMEDA STREET, COMPTON, CA 90222-0000
Destination Contact :	N/R
Submission Type :	DataImage5Copy
Origin Type :	Service
Manifest Residue :	N
Rejection :	N
Last Date in Agency List :	2021-09-04

Waste Details

Waste Line Number :	1
Is DOT Hazardous :	Y
DOT ID Number :	UN1993
DOT Information :	UN1993, Waste Flammable liquids n.o.s., 3, PG II (GASOLINE/DIESEL) ERG#128
Non Waste Description :	N/R
Quantity :	80 Gallons
Quantity Tons, Acute, Non-Acute :	0.33361134, 0, 0.33361134
Quantity Kg, Acute, Non-Acute :	0, 302.5955
Management Method :	H039 - OTHER RECOVERY OR RECLAMATION FOR REUSE
Is EPA Waste :	Y
Federal Code :	D001
State Code :	CA - 134

RCRA_NONGEN

Facility Name :	ALLIED WASTE TRANSFER SVCS OF CALIFORNIA
Facility Address :	3031 E I ST, WILMINGTON, CA 90744-3048
County :	LOS ANGELES
Date Form Received by Agency :	1997-02-20
EPA ID :	CAL000145077
Mailing Address :	1449 W ROSECRANS AVENUE, GARDENA, CA 90249-0000
Contact :	PEGGY ENBODY
Contact Address :	14747 SAN FERNANDO ROAD, SYLMAR, CA 91342
Contact Country :	N/R

Map Id: BR330
Direction: WSW
Distance: 0.812 mi., 4289 ft.
Elevation: 10 ft.
Relative: Lower

Site Name : BKK CORP WILMINGTON TRANSFER STATION | FALCON REFUSE CENTER | BASIN BY-PRODUCTS
3031 E 'I' ST | 3031 EAST I ST | 3031 EAST I STREET
WILMINGTON, CA

Database(s) : [CDL - CA, CERCLIS NFRAP, CIWQS - CA, CORTESE - CA, ECHO, ENVIROSTOR - CA, FRS, HAZNET - CA, HWG - CA, MANIFEST EPA, RCRA_NONGEN, RESPONSE - CA, SEMS_8R_ARCHIVED SITES] ***(cont.)***

Envirosite ID: 7463459
EPA ID: CAL000145077

RCRA_NONGEN ***(cont.)***

Contact Telephone :	818-362-2124
Contact Email :	PENBODY@REPUBLICSERVICES.COM
EPA Region :	09
Land Type :	Not Reported
Source Type :	Implementer
Classification :	Not a generator, verified
Description :	Not a generator, verified
Last Date in Agency List :	2021-09-03

Owner/Operator Summary

Owner/Operator Name :	CONSOLIDATED DISPOSAL SVC LLC
Owner/Operator Address :	18500 ALLIED WAY, PHOENIX, AZ 85054-0000
Owner/Operator Country :	N/R
Owner/Operator Telephone :	480-627-2700
Owner/Operator Email :	N/R
Owner/Operator Fax :	N/R
Legal Status :	Other land type
Owner/Operator Type :	Owner
Owner/Operator Start Date :	N/R
Owner/Operator End Date :	N/R

Owner/Operator Name :	PEGGY ENBODY
Owner/Operator Address :	14747 SAN FERNANDO ROAD, SYLMAR, CA 91342
Owner/Operator Country :	N/R
Owner/Operator Telephone :	818-362-2124
Owner/Operator Email :	N/R
Owner/Operator Fax :	N/R
Legal Status :	Other land type
Owner/Operator Type :	Operator
Owner/Operator Start Date :	N/R
Owner/Operator End Date :	N/R

Handler Activities Summary

U.S. Importer of Hazardous Waste :	N
Mixed Waste (Haz. and Radioactive) :	N
Recycler of Hazardous Waste :	N
Transporter of Hazardous Waste :	N
Treater, Storer or Disposer of HW :	N
Underground Injection Activity :	N
On-site Burner Exemption :	N
Furnace Exemption :	N
Used Oil Fuel Burner :	N
Used Oil Processor :	N
Used Oil Refiner :	N

Map Id: BR330
Direction: WSW
Distance: 0.812 mi., 4289 ft.
Elevation: 10 ft.
Relative: Lower

Site Name : BKK CORP WILMINGTON TRANSFER STATION | FALCON REFUSE CENTER | BASIN BY-PRODUCTS
3031 E 'I' ST | 3031 EAST I ST | 3031 EAST I STREET
WILMINGTON, CA

Database(s) : [CDL - CA, CERCLIS NFRAP, CIWQS - CA, CORTESE - CA, ECHO, ENVIROSTOR - CA, FRS, HAZNET - CA, HWG - CA, MANIFEST EPA, RCRA_NONGEN, RESPONSE - CA, SEMS_8R_ARCHIVED SITES] ***(cont.)***

Envirosite ID: 7463459
EPA ID: CAL000145077

RCRA_NONGEN ***(cont.)***

Used Oil Fuel Marketer to Burner :	N
Used Oil Specification Marketer :	N
Used Oil Transfer Facility :	N
Used Oil Transporter :	N

Notices of Violations Summary

Regulation Violated :	N

RESPONSE - CA

Facility Name :	BASIN BY-PRODUCTS
Facility Address :	3031 EAST I STREET, WILMINGTON, CA 90744
County :	LOS ANGELES
Cleanup Date :	1985-01-01
Cleanup Status :	Active
Site Type :	State Response
Site Type Detailed :	State Response or NPL
Acreage :	12
APN :	NONE SPECIFIED
National Priorities List :	NO
Regulatory Agencies Involved :	DTSC - Site Cleanup Program
Lead Agency :	DTSC - Site Cleanup Program
Project Manager :	Joseph Cully
Supervisor :	Patrick Hsieh
Office :	Cleanup Cypress
Envirostor ID :	19290278
Site Code :	401674
Assembly :	64
Senate :	35
Congressional District :	44
Special Program :	N/R
Past Uses :	ABOVE GROUND STORAGE TANKS, ILLEGAL DUMPING, LANDFILL - HAZARDOUS WASTE

Potential COC :

Benzene; Mercury (elemental); * DRILLING MUD; Nickel; 1,1,1-Trichloroethane (TCA); Polynuclear aromatic hydrocarbons (PAHs); DDT; * UNSPECIFIED ACID SOLUTION; * ORGANIC LIQUIDS WITH METALS; Lead; Chromium VI; Polychlorinated biphenyls (PCBs); * UNSPECIFIED ALKALINE SOLUTIONS; Arsenic; DDE; * UNSPECIFIED SOLVENT MIXTURES; * WASTE OIL & MIXED OIL; Total Chromium (1:6 ratio Cr VI:Cr III); Tetrachloroethylene (PCE); DDD; Trichloroethylene (TCE)

Map Id: BR330
Direction: WSW
Distance: 0.812 mi., 4289 ft.
Elevation: 10 ft.
Relative: Lower

Site Name : BKK CORP WILMINGTON TRANSFER STATION | FALCON REFUSE CENTER | BASIN BY-PRODUCTS
3031 E 'I' ST | 3031 EAST I ST | 3031 EAST I STREET
WILMINGTON, CA

Database(s) : [CDL - CA, CERCLIS NFRAP, CIWQS - CA, CORTESE - CA, ECHO, ENVIROSTOR - CA, FRS, HAZNET - CA, HWG - CA, MANIFEST EPA, RCRA_NONGEN, RESPONSE - CA, SEMS_8R_ARCHIVED SITES] ***(cont.)***

Envirosite ID: 7463459
EPA ID: CAL000145077

RESPONSE - CA ***(cont.)***

Confirmed COC :

* UNSPECIFIED ALKALINE SOLUTIONS-NO; * UNSPECIFIED ACID SOLUTION-NO; Benzene; Mercury (elemental); Nickel; 1,1,1-Trichloroethane (TCA); Polynuclear aromatic hydrocarbons (PAHs); DDT; * UNSPECIFIED SOLVENT MIXTURES-NO; Lead; * WASTE OIL & MIXED OIL-NO; Chromium VI; Polychlorinated biphenyls (PCBs); Arsenic; DDE; * DRILLING MUD-NO; Total Chromium (1:6 ratio Cr VI:Cr III); Tetrachloroethylene (PCE); DDD; Trichloroethylene (TCE); * ORGANIC LIQUIDS WITH METALS-NO

Potential Media Affected :	Soil; Other Groundwater affected (uses other than drinking water)
Restricted Use :	NO
Site Management Req :	N/R
Funding :	Responsible Party
Latitude :	33.78395545
Longitude :	-118.22554518
Agency Hyperlink :	Click here for hyperlink provided by the agency.
Last Date in Agency List :	2021-08-11

SEMS_8R_ARCHIVED SITES

Facility Name :	BKK CORP WILMINGTON TRANSFER STA
Facility Address :	3031 E 'I' ST, WILMINGTON, CA 90744
County :	LOS ANGELES

Site Details

Site ID :	0901388
EPA ID :	CAD048498463
Region :	09
Congressional District :	32
Federal Facility :	N
Federal Facility Docket :	N
NPL Status :	Not on the NPL
Non NPL Status :	NFRAP-Site does not qualify for the NPL based on existing information
FIPS Code :	06037
Superfund Alternative Agreement :	N
Last Date in Agency List :	2021-08-10

Additional Information

Start Date :	1979-11-01
Finish Date :	1979-11-01
OU :	00
Action Code :	DS
Action Name :	DISCVRY
Sequence :	1
Quality :	N/R
Current Action Lead :	EPA Perf

Map Id: BR330
Direction: WSW
Distance: 0.812 mi., 4289 ft.
Elevation: 10 ft.
Relative: Lower

Site Name : BKK CORP WILMINGTON TRANSFER STATION | FALCON REFUSE CENTER | BASIN BY-PRODUCTS
3031 E 'I' ST | 3031 EAST I ST | 3031 EAST I STREET
WILMINGTON, CA

Database(s) : [CDL - CA, CERCLIS NFRAP, CIWQS - CA, CORTESE - CA, ECHO, ENVIROSTOR - CA, FRS, HAZNET - CA, HWG - CA, MANIFEST EPA, RCRA_NONGEN, RESPONSE - CA, SEMS_8R_ARCHIVED SITES] ***(cont.)***

Envirosite ID: 7463459
EPA ID: CAL000145077

SEMS_8R_ARCHIVED SITES ***(cont.)***

Start Date :	N/R
Finish Date :	1990-08-06
OU :	00
Action Code :	SI
Action Name :	SI
Sequence :	1
Quality :	N
Current Action Lead :	EPA Perf

Start Date :	N/R
Finish Date :	1996-01-23
OU :	00
Action Code :	VS
Action Name :	ARCH SITE
Sequence :	1
Quality :	N/R
Current Action Lead :	EPA Perf In-Hse

Start Date :	N/R
Finish Date :	1988-12-21
OU :	00
Action Code :	PA
Action Name :	PA
Sequence :	2
Quality :	L
Current Action Lead :	EPA Perf

Start Date :	N/R
Finish Date :	1980-04-01
OU :	00
Action Code :	PA
Action Name :	PA
Sequence :	1
Quality :	L
Current Action Lead :	EPA Perf

Map Id: 331
Direction: W
Distance: 0.815 mi., 4306 ft.
Elevation: 13 ft.
Relative: Higher

Site Name : CALIFORNIA TRANSLOAD SERVICES LLC
2501 W PACIFIC COAST HIGHWAY
LONG BEACH | Long Beach, CA 90810

Database(s) : [CIWQS - CA, ECHO, FRS, ICIS, INACTIVE PCS, NPDES - CA, PCS ENF, PCS FACILITY, RFR - CA, STORMWATER]

Envirosite ID: 24234192
EPA ID: N/R

CIWQS - CA

Facility Name :	CALIFORNIA TRANSLOAD SERVICES LLC
Facility Address :	2501 W PACIFIC COAST HIGHWAY, LONG BEACH, CA 90810
County :	LOS ANGELES
Place ID :	S877012
Agency Name :	CALIFORNIA TRANSLOAD SERVICES LLC
Last Date in Agency List :	2021-09-10

ECHO

Facility Name :	CALIFORNIA TRANSLOAD SERVICES LLC
Facility Address :	2501 W PACIFIC COAST HIGHWAY, LONG BEACH, CA 90810
County :	N/R
Last Inspection Date :	N/R
Registry ID :	110070674302
FIPS Code :	06037
EPA Region :	09
Inspection Count :	0
Last Inspection Days :	N/R
Informal Count :	1
Last Informal Action Date :	2020-10-26
Formal Action Count :	0
Last Formal Action Date :	N/R
Total Penalties :	0
Penalty Count :	N/R
Last Penalty Date :	N/R
Last Penalty Amount :	N/R
QTRS IN NC :	3
Programs IN SNC :	0
Current Compliance Status :	Violation Identified
Three-Year Compliance Status :	_____VVV
Collection Method :	N/R
Reference Point :	N/R
Accuracy Meters :	17531
Derived Tribes :	N/R
Derived HUC :	18070104
Derived WBD :	180701060701
Derived STCTY FIPS :	06037
Derived Zip :	90810
Derived CD113 :	47
Derived CB2010 :	060375728001023
MYRTK Universe :	NNN
NPDES IDs :	CAZ514421
CWA Permit Types :	Minor
CWA Compliance Tracking :	On
CWA NAICS :	N/R
CWA SICS :	4226
CWA Inspection Count :	N/R
CWA Last Inspection Days :	N/R
CWA Informal Count :	1
CWA Formal Action Count :	N/R
CWA Last Formal Action Date :	N/R

Map Id: 331
Direction: W
Distance: 0.815 mi., 4306 ft.
Elevation: 13 ft.
Relative: Higher

Site Name : CALIFORNIA TRANSLOAD SERVICES LLC
2501 W PACIFIC COAST HIGHWAY
LONG BEACH | Long Beach, CA 90810

Database(s) : [CIWQS - CA, ECHO, FRS, ICIS, INACTIVE PCS, NPDES - CA, PCS ENF, PCS FACILITY, RFR - CA, STORMWATER] ***(cont.)***

Envirosite ID: 24234192
EPA ID: N/R

ECHO ***(cont.)***

CWA Penalties :	N/R
CWA Last Penalty Date :	N/R
CWA Last Penalty Amount :	N/R
CWA Quarters IN NC :	3
CWA Current Compliance Status :	Violation Identified
CWA Current SNC Flag :	N
CWA 13 Quarters Compliance Status :	_____VVV
CWA 13 Quarters Effluent Exceedances:	N/R
CWA Three-Year QNCR Codes :	N/R
DFR URL :	Click here for hyperlink provided by the agency.
Facility SIC :	4226
Facility NAICS :	N/R
Facility Last Inspection EPA Date :	N/R
Facility Last Inspection State Date :	N/R
Facility Last Formal Act EPA Date :	N/R
Facility Last Formal Act State Date :	N/R
Facility Last Informal Act EPA Date :	N/R
Facility Last Informal Act State Date:	2020-10-26
Facility Federal Agency :	N/R
TRI Reporter :	N/R
Facility Imp Water Flag :	Y
Current SNC Flag :	N
Indian County Flag :	N
Federal Flag :	N/R
US Mexico Border Flag :	N
Chesapeak Bay Flag :	N/R
AIR Flag :	N
NPDES Flag :	Y
SDWIS Flag :	N
RCRA Flag :	N
TRI Flag :	N
GHG Flag :	N
Major Flag :	N/R
Active Flag :	Y
NAA Flag :	Y
Latitude :	33.79114
Longitude :	-118.22651
Last Date in Agency List :	2021-08-20

FRS

Facility Name :	CALIFORNIA TRANSLOAD SERVICES LLC
Facility Address :	2501 W PACIFIC COAST HIGHWAY, LONG BEACH, CA 90810
County :	N/R

Site Details

Registry ID :	110070674302
FRS Facility URL :	Click here for hyperlink provided by the agency.
Last Date in Agency List :	2021-07-17

Map Id: 331
Direction: W
Distance: 0.815 mi., 4306 ft.
Elevation: 13 ft.
Relative: Higher

Site Name : CALIFORNIA TRANSLOAD SERVICES LLC
2501 W PACIFIC COAST HIGHWAY
LONG BEACH | Long Beach, CA 90810

Database(s) : [CIWQS - CA, ECHO, FRS, ICIS, INACTIVE PCS, NPDES - CA, PCS ENF, PCS FACILITY, RFR - CA, STORMWATER] ***(cont.)***

Envirosite ID: 24234192
EPA ID: N/R

FRS ***(cont.)***

Source Description

Source Description :

The NPDES module of the Compliance Information System (ICIS) tracks surface water permits issued under the Clean Water Act. Under NPDES, all facilities that discharge pollutants from any point source into waters of the United States are required to obtain a permit. The permit will likely contain limits on what can be discharged, impose monitoring and reporting requirements, and include other provisions to ensure that the discharge does not adversely affect water quality.

FRS Environmental Interest

Source and System ID :	ICIS - CAZ514421

ICIS

Facility Name :	CALIFORNIA TRANSLOAD SERVICES LLC
Facility Address :	2501 W PACIFIC COAST HIGHWAY, LONG BEACH, CA 90810

Site Details

NPDES ID :	CAZ514421
ICIS Facility Interest ID :	3601154094
Facility UIN :	110070674302
Facility Type Code :	Privately Owned Facility
Impaired Waters :	303(D) Listed
Latitude :	33.79114
Longitude :	-118.22651
Last Date in Agency List :	2021-08-17

Facility NAICS

NAICS Code :	N/R
NAICS Description :	N/R

Facility SIC

SIC Code :	4226
SIC Description :	Special Warehousing And Storage

INACTIVE PCS

Issue Date :	2019-12-17
Original Issue Date :	2019-12-17
Effective Date :	2019-12-17
Expiration Date :	2020-06-30
Retirement Date :	N/R
Termination Date :	N/R
Issuing Agency :	CA Waterboards
Agency Type :	State

Map Id: 331
Direction: W
Distance: 0.815 mi., 4306 ft.
Elevation: 13 ft.
Relative: Higher

Site Name : CALIFORNIA TRANSLOAD SERVICES LLC
2501 W PACIFIC COAST HIGHWAY
LONG BEACH | Long Beach, CA 90810

Database(s) : [CIWQS - CA, ECHO, FRS, ICIS, INACTIVE PCS, NPDES - CA, PCS ENF, PCS FACILITY, RFR - CA, STORMWATER] ***(cont.)***

Envirosite ID: 24234192
EPA ID: N/R

INACTIVE PCS ***(cont.)***

Activity ID :	3602068483
External Permit Number :	CAZ514421
Facility Type Indicator :	NON-POTW
Permit Type :	General Permit Covered Facility-NPDES)
Major Minor Status :	N
Permit Status :	Expired
Total Design Flow Number :	N/R
Actual Average Flow Number :	N/R
State Water Body :	N/R
State Water Body Name :	N/R
Permit Name :	California Transload Services LLC
Permit Comp Status :	Y
RNC Tracking :	Y
Master External Permit Number :	CAS000001
TMDL Interface :	N/R
EDMR Authorization :	N
Pretreatment Indicator :	N/R
Last Date in Agency List :	2021-08-19

NPDES - CA

Facility Name :	California Transload Services LLC
Facility Address :	2501 W Pacific Coast Highway, Long Beach, 90810
County :	Los Angeles
Effective Date :	2019-12-17
Adoption Date :	N/R
Expiration Date :	N/R
Termination Date :	N/R
Order Number :	97-03-DWQ
NPDES Number :	CAS000001
WDID :	4 19NEC005800
RM Status :	Active
Reg Meas ID :	514421
Reg Meas Type :	Enrollee
Program :	Industrial
Facility Place ID :	N/R
Region Code :	4
Discharger ID :	0
Discharger :	California Transload Services LLC
Discharger Address :	2931 Redondo Ave, Long Beach, California 90806
Last Date in Agency List :	2021-09-03

PCS ENF

Site Details

NPDES ID :	CAZ514421
Last Date in Agency List :	2021-08-17

Formal Enforcement Actions

Settlement Entered Date :	N/R
ENF Identifier :	N/R

Map Id: 331
Direction: W
Distance: 0.815 mi., 4306 ft.
Elevation: 13 ft.
Relative: Higher

Site Name : CALIFORNIA TRANSLOAD SERVICES LLC
2501 W PACIFIC COAST HIGHWAY
LONG BEACH | Long Beach, CA 90810

Database(s) : [CIWQS - CA, ECHO, FRS, ICIS, INACTIVE PCS, NPDES - CA, PCS ENF, PCS FACILITY, RFR - CA, STORMWATER] ***(cont.)***

Envirosite ID: 24234192
EPA ID: N/R

PCS ENF ***(cont.)***

Activity ID :	N/R
Activity Type :	N/R
ENF Type :	N/R
Agency :	N/R
Fed Penalty Assessed Amount :	N/R
State Local Penalty Amount :	N/R

Informal Enforcement Actions

Achieved Date :	10/26/2020
Registry ID :	110070674302
ENF Identifier :	CA-ZIEA439799
Activity ID :	3602395493
Activity Type :	Administrative - Informal
ENF Type :	Notice of Violation
Agency :	State

PCS FACILITY

Issue Date :	2019-12-17
Original Issue Date :	2019-12-17
Effective Date :	2019-12-17
Expiration Date :	2020-06-30
Retirement Date :	N/R
Termination Date :	N/R
Issuing Agency :	CA Waterboards
Agency Type :	State
Activity ID :	3602068483
External Permit Number :	CAZ514421
Facility Type Indicator :	NON-POTW
Permit Type :	General Permit Covered Facility-NPDES)
Major Minor Status :	N
Permit Status :	Effective
Total Design Flow Number :	N/R
Actual Average Flow Number :	N/R
State Water Body :	N/R
State Water Body Name :	N/R
Permit Name :	California Transload Services LLC
Permit Comp Status :	Y
RNC Tracking :	Y
Master External Permit Number :	CAS000001
TMDL Interface :	N/R
EDMR Authorization :	N
Pretreatment Indicator :	N/R
Last Date in Agency List :	2020-02-11

RFR - CA

Facility Name :	California Transload Services LLC
Facility Address :	2501 W Pacific Coast Highway, Long Beach, CA 90810
County :	Los Angeles

Map Id: 331
Direction: W
Distance: 0.815 mi., 4306 ft.
Elevation: 13 ft.
Relative: Higher

Site Name : CALIFORNIA TRANSLOAD SERVICES LLC
2501 W PACIFIC COAST HIGHWAY
LONG BEACH | Long Beach, CA 90810

Database(s) : [CIWQS - CA, ECHO, FRS, ICIS, INACTIVE PCS, NPDES - CA, PCS ENF, PCS FACILITY, RFR - CA, STORMWATER] ***(cont.)***

Envirosite ID: 24234192
EPA ID: N/R

RFR - CA ***(cont.)***

Effective Date :	2019-12-17
Adoption Date :	N/R
Termination Date :	N/R
Expiration/Review Date :	N/R
NPDES Number :	CAS000001
Order Number :	2014-0057-DWQ
WDID :	4 19NEC005800
SIC/NAICS :	4226
Program :	INDSTW
Regulatory Measure Status :	Active
Regulatory Measure Type :	Storm water industrial
Place/Project Type :	Industrial - Special Warehousing and Storage, NEC
Region :	4
Design Flow :	N/R
Major/Minor :	N/R
Complexity :	N/R
TTWQ :	N/R
Number of Enforcement Actions within Five Years:	1
Number of Violations within Five Years:	1
Agency :	California Transload Services LLC
Agency Address :	2931 Redondo Ave, Long Beach, CA 90806
Latitude :	33.79114
Longitude :	-118.22651
Last Date in Agency List :	2021-07-24

STORMWATER

Facility Name :	CALIFORNIA TRANSLOAD SERVICES LLC
Facility Address :	2501 W PACIFIC COAST HIGHWAY, LONG BEACH, CA 90810
NPDES ID :	CAZ514421
Permittee Name :	California Transload Services LLC
Permit Status :	Expired
Permit Issuing Name :	State
Issued Date :	2019-12-17
Termination Date :	N/R
Effective Date :	2019-12-17 2020-06-30
EPA Region :	09
SIC Code :	4226
NAICS Code :	N/R
EJ Indexes Above 80th Percentile :	Y
Significant Noncompliance Status :	N/R
Quarters with Noncompliance :	4
Industrial Stormwater Formal Enforcement Actions:	1
Facility Map Flag :	Y
DRF URL :	Click here for hyperlink provided by the agency.
Latitude :	33.79114
Longitude :	-118.22651
Last Date in Agency List :	2021-09-24

Map Id: 332
Direction: ENE
Distance: 0.834 mi., 4405 ft.
Elevation: 15 ft.
Relative: Higher

Site Name : TARZANA TREATMENT CENTERS INC
2101 MAGNOLIA AVE
LONG BEACH, CA 90806

Database(s) : [ECHO, ENVIROSTOR - CA, FRS, HAZNET - CA, HWG - CA, RCRA_NONGEN]

Envirosite ID: 552336
EPA ID: CAC002603939

ECHO

Facility Name :	TARZANA TREATMENT CENTERS INC
Facility Address :	2101 MAGNOLIA AVE, LONG BEACH, CA 90806
County :	LOS ANGELES
Last Inspection Date :	N/R
Registry ID :	110070414321
FIPS Code :	N/R
EPA Region :	09
Inspection Count :	0
Last Inspection Days :	N/R
Informal Count :	0
Last Informal Action Date :	N/R
Formal Action Count :	0
Last Formal Action Date :	N/R
Total Penalties :	0
Penalty Count :	N/R
Last Penalty Date :	N/R
Last Penalty Amount :	N/R
QTRS IN NC :	0
Programs IN SNC :	0
Current Compliance Status :	No Violation Identified
Three-Year Compliance Status :	_____
Collection Method :	Zip Code Centroid
Reference Point :	N/R
Accuracy Meters :	10000
Derived Tribes :	N/R
Derived HUC :	N/R
Derived WBD :	N/R
Derived STCTY FIPS :	N/R
Derived Zip :	N/R
Derived CD113 :	N/R
Derived CB2010 :	N/R
MYRTK Universe :	NNN
NPDES IDs :	N/R
CWA Permit Types :	N/R
CWA Compliance Tracking :	N/R
CWA NAICS :	N/R
CWA SICS :	N/R
CWA Inspection Count :	N/R
CWA Last Inspection Days :	N/R
CWA Informal Count :	N/R
CWA Formal Action Count :	N/R
CWA Last Formal Action Date :	N/R
CWA Penalties :	N/R
CWA Last Penalty Date :	N/R
CWA Last Penalty Amount :	N/R
CWA Quarters IN NC :	N/R
CWA Current Compliance Status :	N/R
CWA Current SNC Flag :	N
CWA 13 Quarters Compliance Status :	N/R
CWA 13 Quarters Effluent Exceedances:	N/R
CWA Three-Year QNCR Codes :	N/R
DFR URL :	Click here for hyperlink provided by the agency.
Facility SIC :	N/R
Facility NAICS :	621498 - All Other Outpatient Care Centers

Map Id: 332
Direction: ENE
Distance: 0.834 mi., 4405 ft.
Elevation: 15 ft.
Relative: Higher

Site Name : TARZANA TREATMENT CENTERS INC
2101 MAGNOLIA AVE
LONG BEACH, CA 90806

Database(s) : [ECHO, ENVIROSTOR - CA, FRS, HAZNET - CA, HWG - CA, RCRA_NONGEN] ***(cont.)***

Envirosite ID: 552336
EPA ID: CAC002603939

ECHO ***(cont.)***

Facility Last Inspection EPA Date :	N/R
Facility Last Inspection State Date :	N/R
Facility Last Formal Act EPA Date :	N/R
Facility Last Formal Act State Date :	N/R
Facility Last Informal Act EPA Date :	N/R
Facility Last Informal Act State Date:	N/R
Facility Federal Agency :	N/R
TRI Reporter :	N/R
Facility Imp Water Flag :	N/R
Current SNC Flag :	N
Indian County Flag :	N
Federal Flag :	N/R
US Mexico Border Flag :	N/R
Chesapeak Bay Flag :	N/R
AIR Flag :	N
NPDES Flag :	N
SDWIS Flag :	N
RCRA Flag :	Y
TRI Flag :	N
GHG Flag :	N
Major Flag :	N/R
Active Flag :	Y
NAA Flag :	N
Latitude :	33.807264
Longitude :	-118.189492
Last Date in Agency List :	2021-08-20

ENVIROSTOR - CA

Facility Name :	TARZANA TREATMENT CENTER, INC.
Facility Address :	2101 MAGNOLIA AVENUE, LONG BEACH, CA 90806
County :	LOS ANGELES

Site Details

Cleanup Date :	1998-11-02
Cleanup Status :	No Action Required
Site Type :	Calmortgage
Site Type Detailed :	Calmortgage
Acreage :	0
APN :	NONE SPECIFIED
National Priorities List :	NO
Regulatory Agencies Involved :	* DTSC
Lead Agency :	* DTSC
Project Manager :	N/R
Supervisor :	William Beckman
Office :	Cleanup Sacramento
Envirostor ID :	19800039
Site Code :	400696
Assembly :	70
Senate :	33
Congressional District :	47
Special Program :	N/R
Past Uses :	NONE
Potential COC :	No Contaminants found

Map Id: 332
Direction: ENE
Distance: 0.834 mi., 4405 ft.
Elevation: 15 ft.
Relative: Higher

Site Name : TARZANA TREATMENT CENTERS INC
2101 MAGNOLIA AVE
LONG BEACH, CA 90806

Database(s) : [ECHO, ENVIROSTOR - CA, FRS, HAZNET - CA, HWG - CA, RCRA_NONGEN] ***(cont.)***

Envirosite ID: 552336
EPA ID: CAC002603939

ENVIROSTOR - CA ***(cont.)***

Confirmed COC :	No Contaminants found
Potential Media Affected :	No Media Affected
Restricted Use :	NO
Site Management Req :	N/R
Funding :	CalMortgage
Latitude :	33.795663
Longitude :	-118.198412
Agency Hyperlink :	Click here for hyperlink provided by the agency.
Last Date in Agency List :	2021-08-11

Alias Details

Alias :	19800039
Alias Type :	Envirostor ID Number
Alias :	400696
Alias Type :	Project Code (Site Code)

Completed Activities

Completed Date :	N/R
Area Name :	N/R
Sub Area Name :	N/R
Document Type :	N/R
Comments :	N/R

Future Activities

Area Name :	N/R
Sub Area Name :	N/R
Document Type :	N/R
Due Date :	N/R

Scheduled Activites

Due Date :	N/R
Revised Date :	N/R
Area Name :	N/R
Sub Area Name :	N/R
Document Type :	N/R

FRS

Facility Name :	TARZANA TREATMENT CENTERS INC
Facility Address :	2101 MAGNOLIA AVE, LONG BEACH, CA 90806
County :	LOS ANGELES

Map Id: 332
Direction: ENE
Distance: 0.834 mi., 4405 ft.
Elevation: 15 ft.
Relative: Higher

Site Name : TARZANA TREATMENT CENTERS INC
2101 MAGNOLIA AVE
LONG BEACH, CA 90806

Database(s) : [ECHO, ENVIROSTOR - CA, FRS, HAZNET - CA, HWG - CA, RCRA_NONGEN] ***(cont.)***

Envirosite ID: 552336
EPA ID: CAC002603939

FRS ***(cont.)***

Site Details

Registry ID :	110070414321
FRS Facility URL :	Click here for hyperlink provided by the agency.
Last Date in Agency List :	2021-07-17

Source Description

Source Description :

RCRAInfo is EPA's comprehensive information system that supports the Resource Conservation and Recovery Act (RCRA) of 1976 and the Hazardous and Solid Waste Amendments (HSWA) of 1984 through the tracking of events and activities related to facilities that generate, transport, and treat, store, or dispose of hazardous waste. RCRAInfo allows RCRA program staff to track the notification, permit, compliance, and corrective action activities required under RCRA. RCRAInfo also supports generation of the National Hazardous Waste Biennial Report. All generators and treatment, storage, and disposal facilities who handle hazardous waste are required to report to the EPA Administrator at least once every two years to support creation of the Biennial Report.

FRS Environmental Interest

Source and System ID :	RCRAINFO - CAL000402750

HAZNET - CA

Facility Name :	TARZANA TREATMENT CENTER
Facility Address :	2101 MAGNOLIA AVE, LONG BEACH, CA 90806
County :	LOS ANGELES

Site Details

Generator EPA ID :	CAC002603939
Active :	Inactive
Category :	STATE
Facility Types :	N/R
Type :	TEMPORARY
Contact Name :	N/R
Contact Phone :	N/R
Facility Mailing Address :	2101 MAGNOLIA AVE, LONG BEACH, CA 90806
Latitude :	33.79535416
Longitude :	-118.19817822
Agency Hyperlink :	Click here for hyperlink provided by the agency.
Last Date in Agency List :	2021-07-08

Waste Generator Details

State Waste :	2008: 291 - Latex waste, 0.31275 tons to NVT330010000 2006: 291 - Latex waste, 0.22935 tons to NVT330010000
Facility Name :	TARZANA TREATMENT CENTERS INC
Facility Address :	2101 MAGNOLIA AVE, LONG BEACH, CA 90806
County :	LOS ANGELES

Map Id: 332
Direction: ENE
Distance: 0.834 mi., 4405 ft.
Elevation: 15 ft.
Relative: Higher

Site Name : TARZANA TREATMENT CENTERS INC
2101 MAGNOLIA AVE
LONG BEACH, CA 90806

Database(s) : [ECHO, ENVIROSTOR - CA, FRS, HAZNET - CA, HWG - CA, RCRA_NONGEN] ***(cont.)***

Envirosite ID: 552336
EPA ID: CAC002603939

HAZNET - CA ***(cont.)***

Site Details

Generator EPA ID :	CAL000402750
Active :	Active
Category :	STATE
Facility Types :	N/R
Type :	PERMANENT
Contact Name :	N/R
Contact Phone :	N/R
Facility Mailing Address :	18646 OXNARD ST, TARZANA, CA 91356
Latitude :	33.79566600
Longitude :	-118.19841300
Agency Hyperlink :	Click here for hyperlink provided by the agency.
Last Date in Agency List :	2021-07-08

HWG - CA

Facility Name :	TARZANA TREATMENT CENTER
Facility Address :	2101 MAGNOLIA AVE, LONG BEACH, CA 90806
County :	LOS ANGELES
EPA ID :	CAC002603939
Status :	Inactive
Category :	STATE
Type :	TEMPORARY
Facility Type :	N/R
Mailing Address :	2101 MAGNOLIA AVE, LONG BEACH, CA 90806
Owner Name :	TARZANA TREATMENT CENTER
Owner Address :	2101 MAGNOLIA AVE, LONG BEACH, CA 90806
Operator Name :	PAUL MUKAI
Operator Address :	2101 MAGNOLIA AVE, LONG BEACH, CA 90806
Latitude :	33.795301
Longitude :	-118.198069

Facility Name :	TARZANA TREATMENT CENTERS INC
Facility Address :	2101 MAGNOLIA AVE, LONG BEACH, CA 90806
County :	LOS ANGELES
EPA ID :	CAL000402750
Status :	Active
Category :	STATE
Type :	PERMANENT
Facility Type :	N/R
Mailing Address :	18646 OXNARD ST, TARZANA, CA 91356
Owner Name :	TARZANA TREATMENT CENTERS INC
Owner Address :	18646 OXNARD STREET, TARZANA, CA 913561411
Operator Name :	ALBERT SENELLA
Operator Address :	18646 OXNARD ST, TARZANA, CA 91356
Latitude :	33.795666
Longitude :	-118.198413

RCRA_NONGEN

Facility Name :	TARZANA TREATMENT CENTERS INC

Map Id: 332
Direction: ENE
Distance: 0.834 mi., 4405 ft.
Elevation: 15 ft.
Relative: Higher

Site Name : TARZANA TREATMENT CENTERS INC
2101 MAGNOLIA AVE
LONG BEACH, CA 90806

Database(s) : [ECHO, ENVIROSTOR - CA, FRS, HAZNET - CA, HWG - CA, RCRA_NONGEN] ***(cont.)***

Envirosite ID: 552336
EPA ID: CAC002603939

RCRA_NONGEN ***(cont.)***

Facility Address :	2101 MAGNOLIA AVE, LONG BEACH, CA 90806
County :	LOS ANGELES
Date Form Received by Agency :	2014-12-08
EPA ID :	CAL000402750
Mailing Address :	18646 OXNARD ST, TARZANA, CA 91356
Contact :	ALBERT SENELLA
Contact Address :	18646 OXNARD ST, TARZANA, CA 91356
Contact Country :	N/R
Contact Telephone :	818-654-3815
Contact Email :	ASENELLA@TARZANATC.ORG
EPA Region :	09
Land Type :	Not Reported
Source Type :	Implementer
Classification :	Not a generator, verified
Description :	Not a generator, verified
Last Date in Agency List :	2021-09-03

Owner/Operator Summary

Owner/Operator Name :	ALBERT SENELLA
Owner/Operator Address :	18646 OXNARD ST, TARZANA, CA 91356
Owner/Operator Country :	N/R
Owner/Operator Telephone :	818-654-3815
Owner/Operator Email :	N/R
Owner/Operator Fax :	N/R
Legal Status :	Other land type
Owner/Operator Type :	Operator
Owner/Operator Start Date :	N/R
Owner/Operator End Date :	N/R

Owner/Operator Name :	TARZANA TREATMENT CENTERS INC
Owner/Operator Address :	18646 OXNARD STREET, TARZANA, CA 91356-1411
Owner/Operator Country :	N/R
Owner/Operator Telephone :	818-654-3815
Owner/Operator Email :	N/R
Owner/Operator Fax :	N/R
Legal Status :	Other land type
Owner/Operator Type :	Owner
Owner/Operator Start Date :	N/R
Owner/Operator End Date :	N/R

Handler Activities Summary

U.S. Importer of Hazardous Waste :	N
Mixed Waste (Haz. and Radioactive) :	N
Recycler of Hazardous Waste :	N
Transporter of Hazardous Waste :	N
Treater, Storer or Disposer of HW :	N
Underground Injection Activity :	N
On-site Burner Exemption :	N
Furnace Exemption :	N

Map Id: 332
Direction: ENE
Distance: 0.834 mi., 4405 ft.
Elevation: 15 ft.
Relative: Higher

Site Name : TARZANA TREATMENT CENTERS INC
2101 MAGNOLIA AVE
LONG BEACH, CA 90806

Database(s) : [ECHO, ENVIROSTOR - CA, FRS, HAZNET - CA, HWG - CA, RCRA_NONGEN] ***(cont.)***

Envirosite ID: 552336
EPA ID: CAC002603939

RCRA_NONGEN ***(cont.)***

Used Oil Fuel Burner :	N
Used Oil Processor :	N
Used Oil Refiner :	N
Used Oil Fuel Marketer to Burner :	N
Used Oil Specification Marketer :	N
Used Oil Transfer Facility :	N
Used Oil Transporter :	N

Notices of Violations Summary

Regulation Violated :	N

Map Id: BS333
Direction: SW
Distance: 0.882 mi., 4660 ft.
Elevation: 15 ft.
Relative: Higher

Site Name : PETRODIAMOND TERMINAL CO | PETRO-DIAMOND MARINE TERMINAL | PETRO-DIAMOND TANK NO. 10
1920 LUGGER WAY | 1920 LUGGER WAY BERTH 83 | 1920 LUGGER WY
LONG BEACH | Long Beach | long beach, CA

Database(s) : [AFS, AST - CA, AST PBS, BRS, CALEPA SITES - CA, CHMIRS - CA, CIWQS - CA, CIWQS 2 - CA, DOCKET, ECHO, ENVIROSTOR - CA, EPA FUELS, EPA LUST, ERNS, FRS, HAZNET - CA, HIST AFS 2, HIST AST - CA, HIST CHMIRS - CA, HWG - CA, ICIS, INACTIVE PCS, LUST REG 4 - CA, MANIFEST EPA, NPDES - CA, PCS ENF, PCS FACILITY, PIPELINES, RCRA_LQG, RFR - CA, TRIS]

Envirosite ID: 223477
EPA ID: N/R

AFS

Facility Name :	PETRO DIAMOND TERMINAL CO
Facility Address :	1920 LUGGER WAY, BERTH 83, LONG BEACH, CA 90813
County :	Los Angeles

Facility Summary

Program System ID :	CASCA0000603700597
Facility Registry ID :	110002421246
EPA Region :	EPA Region 9 - AZ, CA, HI, NV, AS, GU
SIC :	4226 - SPECIAL WAREHOUSING AND STORAGE, NOT ELSEWHERE CLASSIFIED
NAICS :	424710 - Petroleum Bulk Stations and Terminals
Facility Type :	Privately Owned Facility

Map Id: BS333
Direction: SW
Distance: 0.882 mi., 4660 ft.
Elevation: 15 ft.
Relative: Higher

Site Name : PETRODIAMOND TERMINAL CO | PETRO-DIAMOND MARINE TERMINAL | PETRO-DIAMOND TANK NO. 10
1920 LUGGER WAY | 1920 LUGGER WAY BERTH 83 | 1920 LUGGER WY
LONG BEACH | Long Beach | long beach, CA

Database(s) : [AFS, AST - CA, AST PBS, BRS, CALEPA SITES - CA, CHMIRS - CA, CIWQS - CA, CIWQS 2 - CA, DOCKET, ECHO, ENVIROSTOR - CA, EPA FUELS, EPA LUST, ERNS, FRS, HAZNET - CA, HIST AFS 2, HIST AST - CA, HIST CHMIRS - CA, HWG - CA, ICIS, INACTIVE PCS, LUST REG 4 - CA, MANIFEST EPA, NPDES - CA, PCS ENF, PCS FACILITY, PIPELINES, RCRA_LQG, RFR - CA, TRIS] ***(cont.)***

Envirosite ID: 223477
EPA ID: N/R

AFS ***(cont.)***

Air Pollutant Class :	Major Emissions
Air Operating Status :	Operating
Current High Priority Violation (HPV):	No Violation Identified
Local Control Region Name :	South Coast Air Quality Management District (Grantee)
Last Date in Agency List :	2021-08-18

Air Pollutant Details

Program System ID :	CASCA0000603700597
Pollutant :	TOTAL HYDROCARBONS
Substance Registry Services ID (SRS):	966481
Chemical Abstract Service Number :	308067530
Air Pollutant Class :	Major Emissions

Program System ID :	CASCA0000603700597
Pollutant :	TOTAL PARTICULATE MATTER
Substance Registry Services ID (SRS):	1647643
Chemical Abstract Service Number :	N/R
Air Pollutant Class :	Major Emissions

Program System ID :	CASCA0000603700597
Pollutant :	ADMIN
Substance Registry Services ID (SRS):	N/R
Chemical Abstract Service Number :	N/R
Air Pollutant Class :	Major Emissions

Program System ID :	CASCA0000603700597
Pollutant :	VOLATILE ORGANIC COMPOUNDS (VOCS)
Substance Registry Services ID (SRS):	761346
Chemical Abstract Service Number :	N/R
Air Pollutant Class :	Major Emissions

Program System ID :	CASCA0000603700597
Pollutant :	FACIL
Substance Registry Services ID (SRS):	N/R
Chemical Abstract Service Number :	N/R
Air Pollutant Class :	Major Emissions

Map Id: BS333
Direction: SW
Distance: 0.882 mi., 4660 ft.
Elevation: 15 ft.
Relative: Higher

Site Name : PETRODIAMOND TERMINAL CO | PETRO-DIAMOND MARINE TERMINAL | PETRO-DIAMOND TANK NO. 10
1920 LUGGER WAY | 1920 LUGGER WAY BERTH 83 | 1920 LUGGER WY
LONG BEACH | Long Beach | long beach, CA

Database(s) : [AFS, AST - CA, AST PBS, BRS, CALEPA SITES - CA, CHMIRS - CA, CIWQS - CA, CIWQS 2 - CA, DOCKET, ECHO, ENVIROSTOR - CA, EPA FUELS, EPA LUST, ERNS, FRS, HAZNET - CA, HIST AFS 2, HIST AST - CA, HIST CHMIRS - CA, HWG - CA, ICIS, INACTIVE PCS, LUST REG 4 - CA, MANIFEST EPA, NPDES - CA, PCS ENF, PCS FACILITY, PIPELINES, RCRA_LQG, RFR - CA, TRIS] ***(cont.)***

Envirosite ID: 223477
EPA ID: N/R

AFS ***(cont.)***

Program System ID :	CASCA0000603700597
Pollutant :	FINE PARTICULATES: HIGH PROBABILITY OF VIOLATION
Substance Registry Services ID (SRS):	1647536
Chemical Abstract Service Number :	N/R
Air Pollutant Class :	Major Emissions

Air Violation History Details

HPV Day Zero Date :	2012-06-26
HPV Resolved Date :	2014-03-25
Program System ID :	CASCA0000603700597
Activity ID :	3400405850
Agency Type :	Local
State Code :	CA
Air Local Control Region Code (LCON):	SCA
Comp Determination UID :	CASCAA00000603700597000096
Enforcement Response Policy :	High Priority Violation
Program :	State Implementation Plan for National Primary and Secondary Ambient Air Quality Standards Title V Permits
Pollutant :	FACIL
Earliest Determination Date of Federally Reportable Violation (FRV):	N/R

HPV Day Zero Date :	2005-02-03
HPV Resolved Date :	2005-07-05
Program System ID :	CASCA0000603700597
Activity ID :	3400405847
Agency Type :	Local
State Code :	CA
Air Local Control Region Code (LCON):	SCA
Comp Determination UID :	CASCAA00000603700597000059
Enforcement Response Policy :	High Priority Violation
Program :	State Implementation Plan for National Primary and Secondary Ambient Air Quality Standards Title V Permits
Pollutant :	OTHER

Map Id: BS333
Direction: SW
Distance: 0.882 mi., 4660 ft.
Elevation: 15 ft.
Relative: Higher

Site Name : PETRODIAMOND TERMINAL CO | PETRO-DIAMOND MARINE TERMINAL | PETRO-DIAMOND TANK NO. 10
1920 LUGGER WAY | 1920 LUGGER WAY BERTH 83 | 1920 LUGGER WY
LONG BEACH | Long Beach | long beach, CA

Database(s) : [AFS, AST - CA, AST PBS, BRS, CALEPA SITES - CA, CHMIRS - CA, CIWQS - CA, CIWQS 2 - CA, DOCKET, ECHO, ENVIROSTOR - CA, EPA FUELS, EPA LUST, ERNS, FRS, HAZNET - CA, HIST AFS 2, HIST AST - CA, HIST CHMIRS - CA, HWG - CA, ICIS, INACTIVE PCS, LUST REG 4 - CA, MANIFEST EPA, NPDES - CA, PCS ENF, PCS FACILITY, PIPELINES, RCRA_LQG, RFR - CA, TRIS] ***(cont.)***

Envirosite ID: 223477
EPA ID: N/R

AFS ***(cont.)***

Earliest Determination Date of Federally Reportable Violation (FRV):	N/R
HPV Day Zero Date :	1999-02-19
HPV Resolved Date :	1999-03-03
Program System ID :	CASCA0000603700597
Activity ID :	3400405844
Agency Type :	Local
State Code :	CA
Air Local Control Region Code (LCON):	SCA
Comp Determination UID :	CASCAA00000603700597000050
Enforcement Response Policy :	High Priority Violation
Program :	State Implementation Plan for National Primary and Secondary Ambient Air Quality Standards
Pollutant :	VOLATILE ORGANIC COMPOUNDS (VOCS)
Earliest Determination Date of Federally Reportable Violation (FRV):	N/R
HPV Day Zero Date :	1996-08-08
HPV Resolved Date :	1997-02-04
Program System ID :	CASCA0000603700597
Activity ID :	3400405840
Agency Type :	Local
State Code :	CA
Air Local Control Region Code (LCON):	SCA
Comp Determination UID :	CASCAA00000603700597000044
Enforcement Response Policy :	High Priority Violation
Program :	Title V Permits
Pollutant :	VOLATILE ORGANIC COMPOUNDS (VOCS)
Earliest Determination Date of Federally Reportable Violation (FRV):	N/R

AST - CA

Facility Name :	PETRO-DIAMOND TERMINAL COMPANY
Facility Address :	1920 LUGGER WAY, LONG BEACH, CA 90813
County :	N/R

Map Id: BS333
Direction: SW
Distance: 0.882 mi., 4660 ft.
Elevation: 15 ft.
Relative: Higher

Site Name : PETRODIAMOND TERMINAL CO | PETRO-DIAMOND MARINE TERMINAL | PETRO-DIAMOND TANK NO. 10
1920 LUGGER WAY | 1920 LUGGER WAY BERTH 83 | 1920 LUGGER WY
LONG BEACH | Long Beach | long beach, CA

Database(s) : [AFS, AST - CA, AST PBS, BRS, CALEPA SITES - CA, CHMIRS - CA, CIWQS - CA, CIWQS 2 - CA, DOCKET, ECHO, ENVIROSTOR - CA, EPA FUELS, EPA LUST, ERNS, FRS, HAZNET - CA, HIST AFS 2, HIST AST - CA, HIST CHMIRS - CA, HWG - CA, ICIS, INACTIVE PCS, LUST REG 4 - CA, MANIFEST EPA, NPDES - CA, PCS ENF, PCS FACILITY, PIPELINES, RCRA_LQG, RFR - CA, TRIS] ***(cont.)***

Envirosite ID: 223477
EPA ID: N/R

AST - CA ***(cont.)***

Site ID :	56604
Facility Identifer :	N/R
EPA Identifier :	N/R
Facility Explorer ID :	N/R
Dun and Bradsheet Number :	N/R
Regulatory Programs :	Hazardous Waste Generator, Aboveground Petroleum Storage, Chemical Storage Facilities
SIC :	N/R
NAICS :	42272 Petroleum and Petroleum Products Wholesalers (except Bulk St
Latitude :	33.776787
Longitude :	-118.219293
Hyperlink :	Click here for hyperlink provided by the agency.
Last Date in Agency List :	2021-09-30

Violations

Violation Date :	2018-03-28
Citation :	HSC 6.95 25508(a)(1) - California Health and Safety Code, Chapter 6.95, Section(s) 25508(a)(1)
Description :	Failure to complete and electronically submit hazardous material inventory information for all reportable hazardous materials on site at or above reportable quantities.

Notes :

Returned to compliance on 06/11/2018. OBSERVATION: The business failed to complete and/or submit chemical inventory forms for all reportable hazardous materials on site. CORRECTIVE ACTION: Complete the chemical inventory forms for all reportable hazardous materials on site and submit a copy to the CUPA. You must update the Hazardous Materials Inventory in CERS to include the following: -NOS gas (Nitrogen / Propane) -Waste Gasoline Contaminated Solids -Fire Suppression AFFF Liquids

Division :	Long Beach Environmental Heath
Program :	HMRRP
Source :	CERS

Map Id: BS333
Direction: SW
Distance: 0.882 mi., 4660 ft.
Elevation: 15 ft.
Relative: Higher

Site Name : PETRODIAMOND TERMINAL CO | PETRO-DIAMOND MARINE TERMINAL | PETRO-DIAMOND TANK NO. 10
1920 LUGGER WAY | 1920 LUGGER WAY BERTH 83 | 1920 LUGGER WY
LONG BEACH | Long Beach | long beach, CA

Database(s) : [AFS, AST - CA, AST PBS, BRS, CALEPA SITES - CA, CHMIRS - CA, CIWQS - CA, CIWQS 2 - CA, DOCKET, ECHO, ENVIROSTOR - CA, EPA FUELS, EPA LUST, ERNS, FRS, HAZNET - CA, HIST AFS 2, HIST AST - CA, HIST CHMIRS - CA, HWG - CA, ICIS, INACTIVE PCS, LUST REG 4 - CA, MANIFEST EPA, NPDES - CA, PCS ENF, PCS FACILITY, PIPELINES, RCRA_LQG, RFR - CA, TRIS] ***(cont.)***

Envirosite ID: 223477
EPA ID: N/R

AST - CA ***(cont.)***

Enforcements

Enforcement Action Date :	N/R
Type :	N/R
Description :	N/R
Notes :	N/R
Division :	N/R
Program :	N/R
Source :	N/R

Chemicals

Chemical Name :	N/R
CAS Number :	N/R
Hazard Type(s) :	N/R
Max Daily Amount / Unit :	N/R
Average Daily Amount / Unit :	N/R
Days Onsite :	N/R
Physical State(s) :	N/R

AST PBS

Facility Name :	PETRO-DIAMOND TERMINAL COMPANY
Facility Address :	1920 LUGGER WAY, LONG BEACH, CA 90802
County :	LOS ANGELES
Terminal ID :	ANLTK06044
Type :	MARINE TERMINAL
Status :	IN SERVICE
NAICS Code :	424710
NAICS Description :	PETROLEUM BULK STATIONS AND TERMINALS
Source :	EIA
Source Date :	2015-07-27
Val Method :	OTHER
Val Date :	2018-11-28
Posrel :	WITHIN 40 FEET
Commodity :	REFINED, BIOFUEL
Capacity :	460000
Truck In :	YES
Truck Out :	YES
Pipe In :	NO

Map Id: BS333
Direction: SW
Distance: 0.882 mi., 4660 ft.
Elevation: 15 ft.
Relative: Higher

Site Name : PETRODIAMOND TERMINAL CO | PETRO-DIAMOND MARINE TERMINAL | PETRO-DIAMOND TANK NO. 10
1920 LUGGER WAY | 1920 LUGGER WAY BERTH 83 | 1920 LUGGER WY
LONG BEACH | Long Beach | long beach, CA

Database(s) : [AFS, AST - CA, AST PBS, BRS, CALEPA SITES - CA, CHMIRS - CA, CIWQS - CA, CIWQS 2 - CA, DOCKET, ECHO, ENVIROSTOR - CA, EPA FUELS, EPA LUST, ERNS, FRS, HAZNET - CA, HIST AFS 2, HIST AST - CA, HIST CHMIRS - CA, HWG - CA, ICIS, INACTIVE PCS, LUST REG 4 - CA, MANIFEST EPA, NPDES - CA, PCS ENF, PCS FACILITY, PIPELINES, RCRA_LQG, RFR - CA, TRIS] ***(cont.)***

Envirosite ID: 223477
EPA ID: N/R

AST PBS ***(cont.)***

Pipe Out :	NO
Marine In :	NO
Marine Out :	NO
Rail In :	NO
Rail Out :	NO
Asphalt :	NO
Chemicals :	NO
Propane :	NO
Butane :	NO
Refined :	YES
Ethanol :	YES
Biodiesel :	YES
Crude Oil :	NO
Jet Fuel :	YES
Gasoline :	YES
Distillate :	YES
Avgas :	NO
Telephone :	(562) 435-8364
Owner :	NOT AVAILABLE
Operator :	NOT AVAILABLE
Website :	Click here for hyperlink provided by the agency.
Latitude :	33.776146
Longitude :	-118.220461
Last Date in Agency List :	2021-10-02

BRS

Facility Name :	PETRO DIAMOND TERMINAL CO
Facility Address :	1920 LUGGER WAY, LONG BEACH, CA 90813
County :	LOS ANGELES

Site Details

Date Form Received by Agency :	2014-03-01
EPA ID :	CAD040954521
Mailing Address :	PO BOX 19617, IRVINE, CA 92623
Contact :	ERIC CONARD
Contact Address :	PO BOX 19617, IRVINE, CA 92623
Contact Country :	N/R
Contact Telephone :	949-553-0112
Contact Email :	ECONARD@PETRODIAMOND.COM

Map Id: BS333
Direction: SW
Distance: 0.882 mi., 4660 ft.
Elevation: 15 ft.
Relative: Higher

Site Name :	PETRODIAMOND TERMINAL CO | PETRO-DIAMOND MARINE TERMINAL | PETRO-DIAMOND TANK NO. 10 1920 LUGGER WAY | 1920 LUGGER WAY BERTH 83 | 1920 LUGGER WY LONG BEACH | Long Beach | long beach, CA
Database(s) :	[AFS, AST - CA, AST PBS, BRS, CALEPA SITES - CA, CHMIRS - CA, CIWQS - CA, CIWQS 2 - CA, DOCKET, ECHO, ENVIROSTOR - CA, EPA FUELS, EPA LUST, ERNS, FRS, HAZNET - CA, HIST AFS 2, HIST AST - CA, HIST CHMIRS - CA, HWG - CA, ICIS, INACTIVE PCS, LUST REG 4 - CA, MANIFEST EPA, NPDES - CA, PCS ENF, PCS FACILITY, PIPELINES, RCRA_LQG, RFR - CA, TRIS] ***(cont.)***

Envirosite ID: 223477
EPA ID: N/R

BRS ***(cont.)***

EPA Region :	09
Land Type :	Municipal
Source Type :	Annual/Biennial Report updated with Notification
Classification :	Large Quantity Generator

Description :

Handlers that generate 1,000 kg or more of hazardous waste during any calendar month; or generate more than 1 kg of acutely hazardous waste during any calendar month; or generate more than 100 kg of any residue or contaminated soil, waste or other debris resulting from the cleanup of a spill, into or on any land or water, of acutely hazardous waste during any calendar month; or generate 1 kg or less of acutely hazardous waste during any calendar month, and accumulate more than 1 kg of acutely hazardous waste at any time; or generate 100 kg or less of any residue or contaminated soil, waste or other debris resulting from the cleanup of a spill, into or on any land or water, of acutely hazardous waste during any calendar month, and accumulated more than 100 kg of that material at any time.

Last Date in Agency List :	2021-09-03

Owner/Operator Summary

Owner/Operator Name :	PORT OF LONG BEACH
Owner/Operator Address :	4801 AIRPORT PLAZA DR, LONG BEACH, CA 90815
Owner/Operator Country :	N/R
Owner/Operator Telephone :	562-283-7000
Owner/Operator Email :	N/R
Owner/Operator Fax :	N/R
Legal Status :	Municipal
Owner/Operator Type :	Owner
Owner/Operator Start Date :	1911-06-24
Owner/Operator End Date :	N/R

Owner/Operator Name :	TERMINAL CO
Owner/Operator Address :	N/R
Owner/Operator Country :	N/R
Owner/Operator Telephone :	N/R
Owner/Operator Email :	N/R
Owner/Operator Fax :	N/R
Legal Status :	Private
Owner/Operator Type :	Operator
Owner/Operator Start Date :	1983-05-01

Map Id: BS333
Direction: SW
Distance: 0.882 mi., 4660 ft.
Elevation: 15 ft.
Relative: Higher

Site Name : PETRODIAMOND TERMINAL CO | PETRO-DIAMOND MARINE TERMINAL | PETRO-DIAMOND TANK NO. 10
1920 LUGGER WAY | 1920 LUGGER WAY BERTH 83 | 1920 LUGGER WY
LONG BEACH | Long Beach | long beach, CA

Database(s) : [AFS, AST - CA, AST PBS, BRS, CALEPA SITES - CA, CHMIRS - CA, CIWQS - CA, CIWQS 2 - CA, DOCKET, ECHO, ENVIROSTOR - CA, EPA FUELS, EPA LUST, ERNS, FRS, HAZNET - CA, HIST AFS 2, HIST AST - CA, HIST CHMIRS - CA, HWG - CA, ICIS, INACTIVE PCS, LUST REG 4 - CA, MANIFEST EPA, NPDES - CA, PCS ENF, PCS FACILITY, PIPELINES, RCRA_LQG, RFR - CA, TRIS] ***(cont.)***

Envirosite ID: 223477
EPA ID: N/R

BRS ***(cont.)***

Owner/Operator End Date : N/R

Waste Activity Monitoring

Report Cycle :	2013
Hazardous Waste Page Number :	1
Hazardous Waste Sub-Page Number :	1
BR Form :	GM
Waste Description :	WASTE FLAMMABLE SOLID, ORGANIC, NOS, TANK FLOATING ROOF SEALS
Primary NAICS :	42471 - Petroleum Bulk Stations and Terminals
Source Code :	G19 - Other one-time or intermittent processes (specify in comments)
Form Code :	W409 - Other organic solids (specify in comments)
Management Method :	H141 - The site receiving this waste stored/bulked and transferred the waste with no treatment or recovery (H010-H129), fuel blending (H061), or disposal (H131-H135) at that receiving site.
Generation Tons :	1.4
Managed Tons :	0
Shipped Tons :	1.4
Received Tons :	0
Receiver ID :	CAD028409019
Receiver State :	CA
Shipper ID :	CAD040954521
Shipper State :	CA
Waste Minimization :	X - No waste minimization efforts were implemented for this waste
Waste Code List :	D001, D018
Waste Code Group :	TCORICR - One or more D018-D043 code
Waste Generation Type :	N/R

Report Cycle :	2009
Hazardous Waste Page Number :	1
Hazardous Waste Sub-Page Number :	1
BR Form :	GM
Waste Description :	HAZARDOUS WASTE LIQUID, N.O.S. (GASOLINE)
Primary NAICS :	42471 - Petroleum Bulk Stations and Terminals
Source Code :	G19 - Other one-time or intermittent processes (specify in comments)
Form Code :	W219 - Other organic liquid (specify in comments)

Map Id: BS333
Direction: SW
Distance: 0.882 mi., 4660 ft.
Elevation: 15 ft.
Relative: Higher

Site Name : PETRODIAMOND TERMINAL CO | PETRO-DIAMOND MARINE TERMINAL | PETRO-DIAMOND TANK NO. 10
1920 LUGGER WAY | 1920 LUGGER WAY BERTH 83 | 1920 LUGGER WY
LONG BEACH | Long Beach | long beach, CA

Database(s) : [AFS, AST - CA, AST PBS, BRS, CALEPA SITES - CA, CHMIRS - CA, CIWQS - CA, CIWQS 2 - CA, DOCKET, ECHO, ENVIROSTOR - CA, EPA FUELS, EPA LUST, ERNS, FRS, HAZNET - CA, HIST AFS 2, HIST AST - CA, HIST CHMIRS - CA, HWG - CA, ICIS, INACTIVE PCS, LUST REG 4 - CA, MANIFEST EPA, NPDES - CA, PCS ENF, PCS FACILITY, PIPELINES, RCRA_LQG, RFR - CA, TRIS] ***(cont.)***

Envirosite ID: 223477
EPA ID: N/R

BRS ***(cont.)***

Management Method :	H039 - Other recovery or reclamation for reuse including acid regeneration, organics recovery, etc. (specify in comments)
Generation Tons :	0.15
Managed Tons :	0
Shipped Tons :	0.15
Received Tons :	0
Receiver ID :	CAT080013352
Receiver State :	CA
Shipper ID :	CAD040954521
Shipper State :	CA
Waste Minimization :	X - No waste minimization efforts were implemented for this waste
Waste Code List :	D001
Waste Code Group :	D001 - IGNITABLE WASTE
Waste Generation Type :	N/R
Report Cycle :	2009
Hazardous Waste Page Number :	2
Hazardous Waste Sub-Page Number :	1
BR Form :	GM
Waste Description :	HAZARDOUS WASTE LIQUID, N.O.S. (GASOLINE)
Primary NAICS :	42471 - Petroleum Bulk Stations and Terminals
Source Code :	G19 - Other one-time or intermittent processes (specify in comments)
Form Code :	W219 - Other organic liquid (specify in comments)
Management Method :	H039 - Other recovery or reclamation for reuse including acid regeneration, organics recovery, etc. (specify in comments)
Generation Tons :	5.8101975
Managed Tons :	0
Shipped Tons :	5.8101975
Received Tons :	0
Receiver ID :	CAT080013352
Receiver State :	CA
Shipper ID :	CAD040954521
Shipper State :	CA
Waste Minimization :	X - No waste minimization efforts were implemented for this waste
Waste Code List :	D001
Waste Code Group :	D001 - IGNITABLE WASTE
Waste Generation Type :	N/R

Map Id: BS333
Direction: SW
Distance: 0.882 mi., 4660 ft.
Elevation: 15 ft.
Relative: Higher

Site Name : PETRODIAMOND TERMINAL CO | PETRO-DIAMOND MARINE TERMINAL | PETRO-DIAMOND TANK NO. 10
1920 LUGGER WAY | 1920 LUGGER WAY BERTH 83 | 1920 LUGGER WY
LONG BEACH | Long Beach | long beach, CA

Database(s) : [AFS, AST - CA, AST PBS, BRS, CALEPA SITES - CA, CHMIRS - CA, CIWQS - CA, CIWQS 2 - CA, DOCKET, ECHO, ENVIROSTOR - CA, EPA FUELS, EPA LUST, ERNS, FRS, HAZNET - CA, HIST AFS 2, HIST AST - CA, HIST CHMIRS - CA, HWG - CA, ICIS, INACTIVE PCS, LUST REG 4 - CA, MANIFEST EPA, NPDES - CA, PCS ENF, PCS FACILITY, PIPELINES, RCRA_LQG, RFR - CA, TRIS] ***(cont.)***

Envirosite ID: 223477
EPA ID: N/R

BRS ***(cont.)***

Report Cycle :	2009
Hazardous Waste Page Number :	3
Hazardous Waste Sub-Page Number :	1
BR Form :	GM
Waste Description :	RQ, HAZARDOUS WASTE LIQUID, N.O.S. (DIOXINS, FURANS)
Primary NAICS :	42471 - Petroleum Bulk Stations and Terminals
Source Code :	G19 - Other one-time or intermittent processes (specify in comments)
Form Code :	W512 - Sediment or lagoon dragout, drilling or other muds (wet or muddy soils); see also W301
Management Method :	H141 - The site receiving this waste stored/bulked and transferred the waste with no treatment or recovery (H010-H129), fuel blending (H061), or disposal (H131-H135) at that receiving site.
Generation Tons :	1
Managed Tons :	0
Shipped Tons :	1
Received Tons :	0
Receiver ID :	OHD000816629
Receiver State :	OH
Shipper ID :	CAD040954521
Shipper State :	CA
Waste Minimization :	X - No waste minimization efforts were implemented for this waste
Waste Code List :	F026, F027
Waste Code Group :	F20S
Waste Generation Type :	N/R

Report Cycle :	2003
Hazardous Waste Page Number :	1
Hazardous Waste Sub-Page Number :	1
BR Form :	GM
Waste Description :	WASTE LIQUID - 90% WATER- 1% FLAMMABLE HYDROCARBON
Primary NAICS :	42471 - Petroleum Bulk Stations and Terminals
Source Code :	G19 - Other one-time or intermittent processes (specify in comments)
Form Code :	W113 - Other aqueous waste or wastewaters (fluid but not sludge)
Management Method :	H020 - Solvents recovery (distillation, extraction, etc)
Generation Tons :	41.7614199
Managed Tons :	0
Shipped Tons :	41.7614199

Map Id: BS333
Direction: SW
Distance: 0.882 mi., 4660 ft.
Elevation: 15 ft.
Relative: Higher

Site Name : PETRODIAMOND TERMINAL CO | PETRO-DIAMOND MARINE TERMINAL | PETRO-DIAMOND TANK NO. 10
1920 LUGGER WAY | 1920 LUGGER WAY BERTH 83 | 1920 LUGGER WY
LONG BEACH | Long Beach | long beach, CA

Database(s) : [AFS, AST - CA, AST PBS, BRS, CALEPA SITES - CA, CHMIRS - CA, CIWQS - CA, CIWQS 2 - CA, DOCKET, ECHO, ENVIROSTOR - CA, EPA FUELS, EPA LUST, ERNS, FRS, HAZNET - CA, HIST AFS 2, HIST AST - CA, HIST CHMIRS - CA, HWG - CA, ICIS, INACTIVE PCS, LUST REG 4 - CA, MANIFEST EPA, NPDES - CA, PCS ENF, PCS FACILITY, PIPELINES, RCRA_LQG, RFR - CA, TRIS] ***(cont.)***

Envirosite ID: 223477
EPA ID: N/R

BRS ***(cont.)***

Received Tons :	0
Receiver ID :	CAD028409019
Receiver State :	CA
Shipper ID :	CAD040954521
Shipper State :	CA
Waste Minimization :	N/R
Waste Code List :	D001
Waste Code Group :	D001 - IGNITABLE WASTE
Waste Generation Type :	N/R

Report Cycle :	2003
Hazardous Waste Page Number :	1
Hazardous Waste Sub-Page Number :	2
BR Form :	GM
Waste Description :	WASTE LIQUID - 90% WATER- 1% FLAMMABLE HYDROCARBON
Primary NAICS :	42471 - Petroleum Bulk Stations and Terminals
Source Code :	G19 - Other one-time or intermittent processes (specify in comments)
Form Code :	W113 - Other aqueous waste or wastewaters (fluid but not sludge)
Management Method :	H020 - Solvents recovery (distillation, extraction, etc)
Generation Tons :	113.1038455
Managed Tons :	0
Shipped Tons :	113.1038455
Received Tons :	0
Receiver ID :	CAT080013352
Receiver State :	CA
Shipper ID :	CAD040954521
Shipper State :	CA
Waste Minimization :	N/R
Waste Code List :	D001
Waste Code Group :	D001 - IGNITABLE WASTE
Waste Generation Type :	N/R

Report Cycle :	2003
Hazardous Waste Page Number :	2
Hazardous Waste Sub-Page Number :	1
BR Form :	GM
Waste Description :	WASTE PAINT 3, UN1263 PGII
Primary NAICS :	42471 - Petroleum Bulk Stations and Terminals
Source Code :	G06 - Painting and coating (manufacturing, building, or maintenance)
Form Code :	N/R
Management Method :	N/R

Map Id: BS333
Direction: SW
Distance: 0.882 mi., 4660 ft.
Elevation: 15 ft.
Relative: Higher

Site Name : PETRODIAMOND TERMINAL CO | PETRO-DIAMOND MARINE TERMINAL | PETRO-DIAMOND TANK NO. 10
1920 LUGGER WAY | 1920 LUGGER WAY BERTH 83 | 1920 LUGGER WY
LONG BEACH | Long Beach | long beach, CA

Database(s) : [AFS, AST - CA, AST PBS, BRS, CALEPA SITES - CA, CHMIRS - CA, CIWQS - CA, CIWQS 2 - CA, DOCKET, ECHO, ENVIROSTOR - CA, EPA FUELS, EPA LUST, ERNS, FRS, HAZNET - CA, HIST AFS 2, HIST AST - CA, HIST CHMIRS - CA, HWG - CA, ICIS, INACTIVE PCS, LUST REG 4 - CA, MANIFEST EPA, NPDES - CA, PCS ENF, PCS FACILITY, PIPELINES, RCRA_LQG, RFR - CA, TRIS] ***(cont.)***

Envirosite ID: 223477
EPA ID: N/R

BRS ***(cont.)***

Generation Tons :	0.025
Managed Tons :	0
Shipped Tons :	0.025
Received Tons :	0
Receiver ID :	ARD981057870
Receiver State :	AR
Shipper ID :	CAD040954521
Shipper State :	CA
Waste Minimization :	N/R
Waste Code List :	D001
Waste Code Group :	D001 - IGNITABLE WASTE
Waste Generation Type :	N/R

Report Cycle :	2003
Hazardous Waste Page Number :	2
Hazardous Waste Sub-Page Number :	2
BR Form :	GM
Waste Description :	WASTE PAINT 3, UN1263 PGII
Primary NAICS :	42471 - Petroleum Bulk Stations and Terminals
Source Code :	G06 - Painting and coating (manufacturing, building, or maintenance)
Form Code :	N/R
Management Method :	N/R
Generation Tons :	0.055
Managed Tons :	0
Shipped Tons :	0.055
Received Tons :	0
Receiver ID :	ARD069748192
Receiver State :	AR
Shipper ID :	CAD040954521
Shipper State :	CA
Waste Minimization :	N/R
Waste Code List :	D001
Waste Code Group :	D001 - IGNITABLE WASTE
Waste Generation Type :	N/R

Report Cycle :	2003
Hazardous Waste Page Number :	3
Hazardous Waste Sub-Page Number :	1
BR Form :	GM
Waste Description :	WASTE HYDOCLORIC ACID, 8,UN1789,PGII
Primary NAICS :	42471 - Petroleum Bulk Stations and Terminals

Map Id: BS333
Direction: SW
Distance: 0.882 mi., 4660 ft.
Elevation: 15 ft.
Relative: Higher

Site Name : PETRODIAMOND TERMINAL CO | PETRO-DIAMOND MARINE TERMINAL | PETRO-DIAMOND TANK NO. 10
1920 LUGGER WAY | 1920 LUGGER WAY BERTH 83 | 1920 LUGGER WY
LONG BEACH | Long Beach | long beach, CA

Database(s) : [AFS, AST - CA, AST PBS, BRS, CALEPA SITES - CA, CHMIRS - CA, CIWQS - CA, CIWQS 2 - CA, DOCKET, ECHO, ENVIROSTOR - CA, EPA FUELS, EPA LUST, ERNS, FRS, HAZNET - CA, HIST AFS 2, HIST AST - CA, HIST CHMIRS - CA, HWG - CA, ICIS, INACTIVE PCS, LUST REG 4 - CA, MANIFEST EPA, NPDES - CA, PCS ENF, PCS FACILITY, PIPELINES, RCRA_LQG, RFR - CA, TRIS] ***(cont.)***

Envirosite ID: 223477
EPA ID: N/R

BRS ***(cont.)***

Source Code :	G23 - Wastewater treatment (sludge, filter cake, etc., including wastes from treatment before discharge by NPDES or POTW or by UIC disposal)
Form Code :	N/R
Management Method :	N/R
Generation Tons :	0.025
Managed Tons :	0
Shipped Tons :	0.025
Received Tons :	0
Receiver ID :	ARD069748192
Receiver State :	AR
Shipper ID :	CAD040954521
Shipper State :	CA
Waste Minimization :	N/R
Waste Code List :	D002
Waste Code Group :	D002 - CORROSIVE WASTE
Waste Generation Type :	N/R
Report Cycle :	2001
Hazardous Waste Page Number :	1
Hazardous Waste Sub-Page Number :	1
BR Form :	GM
Waste Description :	WATER 90%, DIESEL 10% MIXTURE, IGNITABLE, FROM TANK CLEANING
Primary NAICS :	42271 - Petroleum Bulk Stations and Terminals
Source Code :	G19 - Other one-time or intermittent processes (specify in comments)
Form Code :	W113 - Other aqueous waste or wastewaters (fluid but not sludge)
Management Method :	H124 - Phase separation (as the major component of treatment; not reportable as H071-H083)
Generation Tons :	42.1964347
Managed Tons :	0
Shipped Tons :	42.1964347
Received Tons :	0
Receiver ID :	CAD028409019
Receiver State :	CA
Shipper ID :	CAD040954521
Shipper State :	CA
Waste Minimization :	N/R
Waste Code List :	D001
Waste Code Group :	D001 - IGNITABLE WASTE

Map Id: BS333
Direction: SW
Distance: 0.882 mi., 4660 ft.
Elevation: 15 ft.
Relative: Higher

Site Name : PETRODIAMOND TERMINAL CO | PETRO-DIAMOND MARINE TERMINAL | PETRO-DIAMOND TANK NO. 10
1920 LUGGER WAY | 1920 LUGGER WAY BERTH 83 | 1920 LUGGER WY
LONG BEACH | Long Beach | long beach, CA

Database(s) : [AFS, AST - CA, AST PBS, BRS, CALEPA SITES - CA, CHMIRS - CA, CIWQS - CA, CIWQS 2 - CA, DOCKET, ECHO, ENVIROSTOR - CA, EPA FUELS, EPA LUST, ERNS, FRS, HAZNET - CA, HIST AFS 2, HIST AST - CA, HIST CHMIRS - CA, HWG - CA, ICIS, INACTIVE PCS, LUST REG 4 - CA, MANIFEST EPA, NPDES - CA, PCS ENF, PCS FACILITY, PIPELINES, RCRA_LQG, RFR - CA, TRIS] ***(cont.)***

Envirosite ID: 223477
EPA ID: N/R

BRS ***(cont.)***

Waste Generation Type : N/R

CALEPA SITES - CA

Facility Name : PETRODIAMOND TERMINAL CO
Facility Address : 1920 LUGGER WAY, LONG BEACH, 90813

Site ID : 142837
EI ID : 90813PTRDM1920L
EI Description : Toxic Release Inventory
Latitude : 33.776787
Longitude : -118.219293
Agency Hyperlink : Click here for hyperlink provided by the agency.
Last Date in Agency List : 2021-08-26

Facility Name : PETRO DIAMOND TERMINAL COMPANY
Facility Address : 1920 LUGGER WY, LONG BEACH, 90813

Site ID : 227722
EI ID : T0603701940
EI Description : Leaking Underground Storage Tank Cleanup Site
Latitude : 33.776694
Longitude : -118.219205
Agency Hyperlink : Click here for hyperlink provided by the agency.
Last Date in Agency List : 2021-08-26

Facility Name : PETRO-DIAMOND TERMINAL COMPANY
Facility Address : 1920 LUGGER WAY, LONG BEACH, 90813

Site ID : 56604
EI ID : 10153133
EI Description : Chemical Storage Facilities
Latitude : 33.776787
Longitude : -118.219293
Agency Hyperlink : Click here for hyperlink provided by the agency.
Last Date in Agency List : 2021-08-26

Map Id: BS333
Direction: SW
Distance: 0.882 mi., 4660 ft.
Elevation: 15 ft.
Relative: Higher

Site Name : PETRODIAMOND TERMINAL CO | PETRO-DIAMOND MARINE TERMINAL | PETRO-DIAMOND TANK NO. 10
1920 LUGGER WAY | 1920 LUGGER WAY BERTH 83 | 1920 LUGGER WY
LONG BEACH | Long Beach | long beach, CA

Database(s) : [AFS, AST - CA, AST PBS, BRS, CALEPA SITES - CA, CHMIRS - CA, CIWQS - CA, CIWQS 2 - CA, DOCKET, ECHO, ENVIROSTOR - CA, EPA FUELS, EPA LUST, ERNS, FRS, HAZNET - CA, HIST AFS 2, HIST AST - CA, HIST CHMIRS - CA, HWG - CA, ICIS, INACTIVE PCS, LUST REG 4 - CA, MANIFEST EPA, NPDES - CA, PCS ENF, PCS FACILITY, PIPELINES, RCRA_LQG, RFR - CA, TRIS] ***(cont.)***

Envirosite ID: 223477
EPA ID: N/R

CALEPA SITES - CA ***(cont.)***

Site ID :	56604
EI ID :	10153133
EI Description :	Hazardous Waste Generator
Latitude :	33.776787
Longitude :	-118.219293
Agency Hyperlink :	Click here for hyperlink provided by the agency.
Last Date in Agency List :	2021-08-26

Site ID :	56604
EI ID :	10153133
EI Description :	Aboveground Petroleum Storage
Latitude :	33.776787
Longitude :	-118.219293
Agency Hyperlink :	Click here for hyperlink provided by the agency.
Last Date in Agency List :	2021-08-26

CHMIRS - CA

Facility Address :	1920 Lugger Way, Long Beach
County :	Los Angeles County
Notified Date :	2021-05-15 16:02:00
Spill Representative :	National Response Center (NRC)
Control Number :	21-2601
Substance 1 :	Oil, waste
Quantity 1 :	Unknown
Measure 1 :	N/A
Type 1 :	PETROLEUM
Pipeline 1 :	No
Vessel 1 (300 Tons) :	No
Substance 2 :	N/R
Quantity 2 :	N/R
Measure 2 :	N/R
Type 2 :	N/R
Pipeline 2 :	No
Vessel 2 (300 Tons) :	No
Substance 3 :	N/R
Quantity 3 :	N/R
Measure 3 :	N/R
Type 3 :	N/R

Map Id: BS333
Direction: SW
Distance: 0.882 mi., 4660 ft.
Elevation: 15 ft.
Relative: Higher

Site Name : PETRODIAMOND TERMINAL CO | PETRO-DIAMOND MARINE TERMINAL | PETRO-DIAMOND TANK NO. 10
1920 LUGGER WAY | 1920 LUGGER WAY BERTH 83 | 1920 LUGGER WY
LONG BEACH | Long Beach | long beach, CA

Database(s) : [AFS, AST - CA, AST PBS, BRS, CALEPA SITES - CA, CHMIRS - CA, CIWQS - CA, CIWQS 2 - CA, DOCKET, ECHO, ENVIROSTOR - CA, EPA FUELS, EPA LUST, ERNS, FRS, HAZNET - CA, HIST AFS 2, HIST AST - CA, HIST CHMIRS - CA, HWG - CA, ICIS, INACTIVE PCS, LUST REG 4 - CA, MANIFEST EPA, NPDES - CA, PCS ENF, PCS FACILITY, PIPELINES, RCRA_LQG, RFR - CA, TRIS] ***(cont.)***

Envirosite ID: 223477
EPA ID: N/R

CHMIRS - CA ***(cont.)***

Pipeline 3 :	No
Vessel 3 (300 Tons) :	No
Description :	Per NRC #1305152, "The caller states and unknown amount of oil and water mixture is leaking from the facility. The material has impacted a storm drain that leads to the Pacific Ocean." TYPE OF OBJECT: Port facility REMEDIAL ACTION: Clean-up underway. Contractors en route. RELEASE SECURED: Yes
Contained :	Unknown if stopped,Unknown if contained
Water? :	Yes
Water Way :	Storm drain
Drinking Water Impacted :	No
Known Impact :	Unknown
Incident Date :	2021-05-15
Time :	15:21:00
Spill Site :	Waterways
Site :	Storm drain
Cause :	Mechanical
Other Causes :	N/R
Injuries (Y/N) :	No
Injuries Number :	N/R
Fatal (Y/N) :	No
Fatal Number :	N/R
Evacs (Y/N) :	No
Evacs Number :	N/R
Cleanup :	Contractor
Admin Agency :	Long Beach Fire Department
Last Date in Agency List :	2021-08-28

CIWQS - CA

Facility Name :	PETRO DIAMOND TERMINAL
Facility Address :	1920 LUGGER WAY, LONG BEACH, CA 90813
County :	LOS ANGELES
Place ID :	S801600
Agency Name :	NOT AVAILABLE - NONFILER ORGANIZATION
Last Date in Agency List :	2021-09-10

Map Id: BS333
Direction: SW
Distance: 0.882 mi., 4660 ft.
Elevation: 15 ft.
Relative: Higher

Site Name : PETRODIAMOND TERMINAL CO | PETRO-DIAMOND MARINE TERMINAL | PETRO-DIAMOND TANK NO. 10
1920 LUGGER WAY | 1920 LUGGER WAY BERTH 83 | 1920 LUGGER WY
LONG BEACH | Long Beach | long beach, CA

Database(s) : [AFS, AST - CA, AST PBS, BRS, CALEPA SITES - CA, CHMIRS - CA, CIWQS - CA, CIWQS 2 - CA, DOCKET, ECHO, ENVIROSTOR - CA, EPA FUELS, EPA LUST, ERNS, FRS, HAZNET - CA, HIST AFS 2, HIST AST - CA, HIST CHMIRS - CA, HWG - CA, ICIS, INACTIVE PCS, LUST REG 4 - CA, MANIFEST EPA, NPDES - CA, PCS ENF, PCS FACILITY, PIPELINES, RCRA_LQG, RFR - CA, TRIS] ***(cont.)***

Envirosite ID: 223477
EPA ID: N/R

CIWQS 2 - CA

Facility Name :	Petro-Diamond Marine Terminal
Facility Address :	1920 Lugger Way, Long Beach, 90813
County :	Los Angeles
Facility ID :	242342
WDID :	4B192197001
Facility Type :	All other facilities
Region :	4
Place Type :	Industrial and Commercial Services
Place Subtype :	Tank Farm
Ageny Name :	Petro-Diamond Terminal Company
Agency Type :	Privately-Owned Business
Number of Agencies :	1
Status Date :	2014-03-17
Status :	Historical
Status Enrollee :	N
Individual/General :	I
Fee Code :	66 - NPDES Based on Flow
Staff Assigned :	N/R
Number of Staff Assigned :	N/R
Supervisor :	N/R
Number of Supervisor :	N/R
Number of Amendments :	0
Number of Reg Measures :	4
Baseline Flow :	0.05
Population (MS4)/Acres :	N/R
Reclamation :	N - No
CAFO Type :	N/R
CAFO Subtype :	N/R
CAFO Population :	N/R
Onsite :	N/R
Quality Assurance :	N/R
RCRA Flag :	N
Total MMP Violations Number :	3
Total Number of Violations :	15
Total Number of Inspections :	3
Date of Most Recent Completed Inspection:	2007-08-16
Date of Most Recent Received Report :	N/R
Total Number of Final (A+H) Enforcement Actions:	3

Map Id: BS333
Direction: SW
Distance: 0.882 mi., 4660 ft.
Elevation: 15 ft.
Relative: Higher

Site Name : PETRODIAMOND TERMINAL CO | PETRO-DIAMOND MARINE TERMINAL | PETRO-DIAMOND TANK NO. 10
1920 LUGGER WAY | 1920 LUGGER WAY BERTH 83 | 1920 LUGGER WY
LONG BEACH | Long Beach | long beach, CA

Database(s) : [AFS, AST - CA, AST PBS, BRS, CALEPA SITES - CA, CHMIRS - CA, CIWQS - CA, CIWQS 2 - CA, DOCKET, ECHO, ENVIROSTOR - CA, EPA FUELS, EPA LUST, ERNS, FRS, HAZNET - CA, HIST AFS 2, HIST AST - CA, HIST CHMIRS - CA, HWG - CA, ICIS, INACTIVE PCS, LUST REG 4 - CA, MANIFEST EPA, NPDES - CA, PCS ENF, PCS FACILITY, PIPELINES, RCRA_LQG, RFR - CA, TRIS] ***(cont.)***

Envirosite ID: 223477
EPA ID: N/R

CIWQS 2 - CA ***(cont.)***

Most Recent Effective Date of Enf Action (A+H):	2008-09-23
Program :	NPDESWW
Program Category :	NPDESWW
Number of Programs :	1
Complexity :	B
Pretreatment :	X - Facility is not a POTW
Facility Waste Type :	Stormwater runoff
Reg Measure ID :	132049
Reg Measure Type :	NPDES Permits
Reg Measure Title :	NPDES R4-2002-0150 for PETRO DIAMOND TERMINAL COMPANY
Reg Measure Description :	Marine Terminal, Berth 83, Long Beach.
SIC 1 :	5171 - Petroleum Bulk Stations and Terminals
SIC 2 :	-
SIC 3 :	-
Latitude :	33.77664
Longitude :	-118.21978
Last Date in Agency List :	2021-08-25

Facility ID :	242342
WDID :	4B192197001
Facility Type :	All other facilities
Region :	4
Place Type :	Industrial and Commercial Services
Place Subtype :	Tank Farm
Ageny Name :	Petro-Diamond Terminal Company
Agency Type :	Privately-Owned Business
Number of Agencies :	1
Status Date :	2019-12-09
Status :	Active
Status Enrollee :	N
Individual/General :	I
Fee Code :	66 - NPDES Based on Flow
Staff Assigned :	N/R
Number of Staff Assigned :	N/R
Supervisor :	N/R
Number of Supervisor :	N/R
Number of Amendments :	0
Number of Reg Measures :	4
Baseline Flow :	N/R
Population (MS4)/Acres :	N/R
Reclamation :	N/R

Map Id: BS333
Direction: SW
Distance: 0.882 mi., 4660 ft.
Elevation: 15 ft.
Relative: Higher

Site Name : PETRODIAMOND TERMINAL CO | PETRO-DIAMOND MARINE TERMINAL | PETRO-DIAMOND TANK NO. 10
1920 LUGGER WAY | 1920 LUGGER WAY BERTH 83 | 1920 LUGGER WY
LONG BEACH | Long Beach | long beach, CA

Database(s) : [AFS, AST - CA, AST PBS, BRS, CALEPA SITES - CA, CHMIRS - CA, CIWQS - CA, CIWQS 2 - CA, DOCKET, ECHO, ENVIROSTOR - CA, EPA FUELS, EPA LUST, ERNS, FRS, HAZNET - CA, HIST AFS 2, HIST AST - CA, HIST CHMIRS - CA, HWG - CA, ICIS, INACTIVE PCS, LUST REG 4 - CA, MANIFEST EPA, NPDES - CA, PCS ENF, PCS FACILITY, PIPELINES, RCRA_LQG, RFR - CA, TRIS] ***(cont.)***

Envirosite ID: 223477
EPA ID: N/R

CIWQS 2 - CA ***(cont.)***

CAFO Type :	N/R
CAFO Subtype :	N/R
CAFO Population :	N/R
Onsite :	N/R
Quality Assurance :	N/R
RCRA Flag :	N
Total MMP Violations Number :	1
Total Number of Violations :	5
Total Number of Inspections :	7
Date of Most Recent Completed Inspection:	2019-04-08
Date of Most Recent Received Report :	2021-08-02
Total Number of Final (A+H) Enforcement Actions:	1
Most Recent Effective Date of Enf Action (A+H):	2017-08-03
Program :	NPDNONMUNIPRCS
Program Category :	NPDESWW
Number of Programs :	1
Complexity :	B
Pretreatment :	X - Facility is not a POTW
Facility Waste Type :	Stormwater runoff
Reg Measure ID :	428603
Reg Measure Type :	NPDES Permits
Reg Measure Title :	NPDES R4-2019-0074 for Petro-Diamond Terminal Company
Reg Measure Description :	N/R
SIC 1 :	5171 - Petroleum Bulk Stations and Terminals
SIC 2 :	-
SIC 3 :	-
Latitude :	33.77664
Longitude :	-118.21978
Last Date in Agency List :	2021-08-25
Facility Name :	Petro-Diamond Tank No. 10
Facility Address :	1920 Lugger Way, Long Beach, 90813
County :	Los Angeles
Facility ID :	250273
WDID :	4B196300164
Facility Type :	All other facilities
Region :	4

Map Id: BS333
Direction: SW
Distance: 0.882 mi., 4660 ft.
Elevation: 15 ft.
Relative: Higher

Site Name : PETRODIAMOND TERMINAL CO | PETRO-DIAMOND MARINE TERMINAL | PETRO-DIAMOND TANK NO. 10
1920 LUGGER WAY | 1920 LUGGER WAY BERTH 83 | 1920 LUGGER WY
LONG BEACH | Long Beach | long beach, CA

Database(s) : [AFS, AST - CA, AST PBS, BRS, CALEPA SITES - CA, CHMIRS - CA, CIWQS - CA, CIWQS 2 - CA, DOCKET, ECHO, ENVIROSTOR - CA, EPA FUELS, EPA LUST, ERNS, FRS, HAZNET - CA, HIST AFS 2, HIST AST - CA, HIST CHMIRS - CA, HWG - CA, ICIS, INACTIVE PCS, LUST REG 4 - CA, MANIFEST EPA, NPDES - CA, PCS ENF, PCS FACILITY, PIPELINES, RCRA_LQG, RFR - CA, TRIS] ***(cont.)***

Envirosite ID: 223477
EPA ID: N/R

CIWQS 2 - CA ***(cont.)***

Place Type :	Industrial and Commercial Services
Place Subtype :	Tank Farm
Ageny Name :	Petro-Diamond Terminal Company
Agency Type :	Privately-Owned Business
Number of Agencies :	1
Status Date :	2016-04-07
Status :	Active
Status Enrollee :	N
Individual/General :	I
Fee Code :	60 - Minimal or no treatment to meet limits Category 3
Staff Assigned :	N/R
Number of Staff Assigned :	N/R
Supervisor :	N/R
Number of Supervisor :	N/R
Number of Amendments :	0
Number of Reg Measures :	1
Baseline Flow :	2.1
Population (MS4)/Acres :	N/R
Reclamation :	N - No
CAFO Type :	N/R
CAFO Subtype :	N/R
CAFO Population :	N/R
Onsite :	N/R
Quality Assurance :	N/R
RCRA Flag :	N
Total MMP Violations Number :	0
Total Number of Violations :	4
Total Number of Inspections :	3
Date of Most Recent Completed Inspection:	2017-12-20
Date of Most Recent Received Report :	2021-01-28
Total Number of Final (A+H) Enforcement Actions:	0
Most Recent Effective Date of Enf Action (A+H):	N/R
Program :	NPDNONMUNIPRCS
Program Category :	NPDESWW
Number of Programs :	1
Complexity :	N/R
Pretreatment :	X - Facility is not a POTW
Facility Waste Type :	Miscellaneous
Reg Measure ID :	298655
Reg Measure Type :	Enrollee - NPDES

Map Id: BS333
Direction: SW
Distance: 0.882 mi., 4660 ft.
Elevation: 15 ft.
Relative: Higher

Site Name :	PETRODIAMOND TERMINAL CO | PETRO-DIAMOND MARINE TERMINAL | PETRO-DIAMOND TANK NO. 10 1920 LUGGER WAY | 1920 LUGGER WAY BERTH 83 | 1920 LUGGER WY LONG BEACH | Long Beach | long beach, CA
Database(s) :	[AFS, AST - CA, AST PBS, BRS, CALEPA SITES - CA, CHMIRS - CA, CIWQS - CA, CIWQS 2 - CA, DOCKET, ECHO, ENVIROSTOR - CA, EPA FUELS, EPA LUST, ERNS, FRS, HAZNET - CA, HIST AFS 2, HIST AST - CA, HIST CHMIRS - CA, HWG - CA, ICIS, INACTIVE PCS, LUST REG 4 - CA, MANIFEST EPA, NPDES - CA, PCS ENF, PCS FACILITY, PIPELINES, RCRA_LQG, RFR - CA, TRIS] ***(cont.)***

Envirosite ID: 223477
EPA ID: N/R

CIWQS 2 - CA ***(cont.)***

Reg Measure Title :	Enrollee (CI 8737)-Petro Diamond Terminal Company
Reg Measure Description :	N/R
SIC 1 :	5171 - Petroleum Bulk Stations and Terminals
SIC 2 :	-
SIC 3 :	-
Latitude :	33.776801
Longitude :	-118.219305
Last Date in Agency List :	2021-02-12

DOCKET

Facility Name :	PETRO-DIAMOND MARINE TERMINAL
Facility Address :	1920 LUGGER WAY, LONG BEACH, CA 90813

Standard Industrial Classification(SIC) Summary

Details for this site have been truncated due to the large number of available details for this site within this dataset. For the complete details for this site, contact your Envirosite account representative for a complimentary site report containing all of the details available.

Enforcement Action Name :	PETRO-DIAMOND MARINE TERMINAL
Registry ID :	110002421246
Primary SIC :	5171 - PETROLEUM BULK STATIONS AND TERMINALS
Primary NAICS :	424710 - Petroleum Bulk Stations and Terminals
Last Date in Agency List :	2019-02-25

Enforcement Action Name :	PETRO-DIAMOND MARINE TERMINAL
Registry ID :	110002421246
Primary SIC :	4226 - SPECIAL WAREHOUSING AND STORAGE, NOT ELSEWHERE CLASSIFIED
Primary NAICS :	424710 - Petroleum Bulk Stations and Terminals
Last Date in Agency List :	2019-02-25

Enforcement Action Case Number :	CA-CFEA413805
Activity ID :	3601539534
Final Ordr Iss/Final Order Enter Date:	08/03/2017
Final Order Name :	ACL R4-2017-0110 for Petro Diamond Terminal Company

Map Id: BS333
Direction: SW
Distance: 0.882 mi., 4660 ft.
Elevation: 15 ft.
Relative: Higher

Site Name : PETRODIAMOND TERMINAL CO | PETRO-DIAMOND MARINE TERMINAL | PETRO-DIAMOND TANK NO. 10
1920 LUGGER WAY | 1920 LUGGER WAY BERTH 83 | 1920 LUGGER WY
LONG BEACH | Long Beach | long beach, CA

Database(s) : [AFS, AST - CA, AST PBS, BRS, CALEPA SITES - CA, CHMIRS - CA, CIWQS - CA, CIWQS 2 - CA, DOCKET, ECHO, ENVIROSTOR - CA, EPA FUELS, EPA LUST, ERNS, FRS, HAZNET - CA, HIST AFS 2, HIST AST - CA, HIST CHMIRS - CA, HWG - CA, ICIS, INACTIVE PCS, LUST REG 4 - CA, MANIFEST EPA, NPDES - CA, PCS ENF, PCS FACILITY, PIPELINES, RCRA_LQG, RFR - CA, TRIS] ***(cont.)***

Envirosite ID: 223477
EPA ID: N/R

DOCKET ***(cont.)***

Settlement FRS ICIS Facility ID : 1200003319
Final Order FRS Name : PETRO-DIAMOND MARINE TERMINAL

SEP Category : N/R
SEP Description : N/R

Complaint Summary
Respondent/Defendant Name : N/R
Named in Complaint : N/R
Named in Final Order : N/R

Pollutant Summary
Pollutants (SRS) : N/R

Violation and Enforcement Action Summary
Court Docket Number : N/R

Complaint/Proposed Order Actual Date: N/R
Final Order Issued Actual Date : 08/03/2017

Admin EA Closed Actual Date : N/R
Enforcement Action Name : N/R
Enforcement Action Resolution : N/R

Violation Type : N/R

Statute Code : CWA
Law Section Code : OTHER
Law Section Description : Violations not covered elsewhere

Map Id: BS333
Direction: SW
Distance: 0.882 mi., 4660 ft.
Elevation: 15 ft.
Relative: Higher

Site Name : PETRODIAMOND TERMINAL CO | PETRO-DIAMOND MARINE TERMINAL | PETRO-DIAMOND TANK NO. 10
1920 LUGGER WAY | 1920 LUGGER WAY BERTH 83 | 1920 LUGGER WY
LONG BEACH | Long Beach | long beach, CA

Database(s) : [AFS, AST - CA, AST PBS, BRS, CALEPA SITES - CA, CHMIRS - CA, CIWQS - CA, CIWQS 2 - CA, DOCKET, ECHO, ENVIROSTOR - CA, EPA FUELS, EPA LUST, ERNS, FRS, HAZNET - CA, HIST AFS 2, HIST AST - CA, HIST CHMIRS - CA, HWG - CA, ICIS, INACTIVE PCS, LUST REG 4 - CA, MANIFEST EPA, NPDES - CA, PCS ENF, PCS FACILITY, PIPELINES, RCRA_LQG, RFR - CA, TRIS] ***(cont.)***

Envirosite ID: 223477
EPA ID: N/R

DOCKET ***(cont.)***

Violation Penalties and Compliance Summary

Compliance Action Cost :	0
EPA Penalty Assessed Amount :	0
Cost Recovery Required :	N/R
Cost of SEP :	0
Cost of Complying Actions :	N/R

Standard Industrial Classification(SIC) Summary

Enforcement Action Name :	PETRO-DIAMOND MARINE TERMINAL
Registry ID :	110002421246
Primary SIC :	5171 - PETROLEUM BULK STATIONS AND TERMINALS
Primary NAICS :	424710 - Petroleum Bulk Stations and Terminals
Last Date in Agency List :	2019-02-25

Enforcement Action Name :	PETRO-DIAMOND MARINE TERMINAL
Registry ID :	110002421246
Primary SIC :	4226 - SPECIAL WAREHOUSING AND STORAGE, NOT ELSEWHERE CLASSIFIED
Primary NAICS :	424710 - Petroleum Bulk Stations and Terminals
Last Date in Agency List :	2019-02-25

Enforcement Action Case Number :	CA-2008-1077
Activity ID :	1400040700
Final Ordr Iss/Final Order Enter Date:	09/23/2008
Final Order Name :	Marine Terminal, Berth 83, Long Beach - ACL

Settlement FRS ICIS Facility ID :	1200003319
Final Order FRS Name :	PETRO-DIAMOND MARINE TERMINAL

SEP Category :	N/R
SEP Description :	N/R

Map Id: BS333
Direction: SW
Distance: 0.882 mi., 4660 ft.
Elevation: 15 ft.
Relative: Higher

Site Name : PETRODIAMOND TERMINAL CO | PETRO-DIAMOND MARINE TERMINAL | PETRO-DIAMOND TANK NO. 10
1920 LUGGER WAY | 1920 LUGGER WAY BERTH 83 | 1920 LUGGER WY
LONG BEACH | Long Beach | long beach, CA

Database(s) : [AFS, AST - CA, AST PBS, BRS, CALEPA SITES - CA, CHMIRS - CA, CIWQS - CA, CIWQS 2 - CA, DOCKET, ECHO, ENVIROSTOR - CA, EPA FUELS, EPA LUST, ERNS, FRS, HAZNET - CA, HIST AFS 2, HIST AST - CA, HIST CHMIRS - CA, HWG - CA, ICIS, INACTIVE PCS, LUST REG 4 - CA, MANIFEST EPA, NPDES - CA, PCS ENF, PCS FACILITY, PIPELINES, RCRA_LQG, RFR - CA, TRIS] ***(cont.)***

Envirosite ID: 223477
EPA ID: N/R

DOCKET ***(cont.)***

Complaint Summary

Respondent/Defendant Name :	Petro Diamond Terminal Company
Named in Complaint :	Y
Named in Final Order :	Y

Pollutant Summary

Pollutants (SRS) :	N/R

Violation and Enforcement Action Summary

Court Docket Number :	R4-2008-0071-M
Complaint/Proposed Order Actual Date:	N/R
Final Order Issued Actual Date :	09/23/2008
Admin EA Closed Actual Date :	N/R
Enforcement Action Name :	N/R
Enforcement Action Resolution :	N/R
Violation Type :	N/R
Statute Code :	CWA
Law Section Code :	OTHER
Law Section Description :	Violations not covered elsewhere

Violation Penalties and Compliance Summary

Compliance Action Cost :	0
EPA Penalty Assessed Amount :	0
Cost Recovery Required :	N/R
Cost of SEP :	0
Cost of Complying Actions :	N/R

Map Id: BS333
Direction: SW
Distance: 0.882 mi., 4660 ft.
Elevation: 15 ft.
Relative: Higher

Site Name : PETRODIAMOND TERMINAL CO | PETRO-DIAMOND MARINE TERMINAL | PETRO-DIAMOND TANK NO. 10
1920 LUGGER WAY | 1920 LUGGER WAY BERTH 83 | 1920 LUGGER WY
LONG BEACH | Long Beach | long beach, CA

Database(s) : [AFS, AST - CA, AST PBS, BRS, CALEPA SITES - CA, CHMIRS - CA, CIWQS - CA, CIWQS 2 - CA, DOCKET, ECHO, ENVIROSTOR - CA, EPA FUELS, EPA LUST, ERNS, FRS, HAZNET - CA, HIST AFS 2, HIST AST - CA, HIST CHMIRS - CA, HWG - CA, ICIS, INACTIVE PCS, LUST REG 4 - CA, MANIFEST EPA, NPDES - CA, PCS ENF, PCS FACILITY, PIPELINES, RCRA_LQG, RFR - CA, TRIS] ***(cont.)***

Envirosite ID: 223477
EPA ID: N/R

DOCKET ***(cont.)***

Standard Industrial Classification(SIC) Summary

Enforcement Action Name :	PETRO-DIAMOND MARINE TERMINAL
Registry ID :	110002421246
Primary SIC :	5171 - PETROLEUM BULK STATIONS AND TERMINALS
Primary NAICS :	424710 - Petroleum Bulk Stations and Terminals
Last Date in Agency List :	2018-12-17

Enforcement Action Name :	PETRO-DIAMOND MARINE TERMINAL
Registry ID :	110002421246
Primary SIC :	4226 - SPECIAL WAREHOUSING AND STORAGE, NOT ELSEWHERE CLASSIFIED
Primary NAICS :	424710 - Petroleum Bulk Stations and Terminals
Last Date in Agency List :	2018-12-17

Enforcement Action Case Number :	N/R
Activity ID :	N/R
Final Ordr Iss/Final Order Enter Date:	N/R
Final Order Name :	N/R

Settlement FRS ICIS Facility ID :	N/R
Final Order FRS Name :	N/R

SEP Category :	N/R
SEP Description :	N/R

Complaint Summary

Respondent/Defendant Name :	N/R
Named in Complaint :	N/R
Named in Final Order :	N/R

Pollutant Summary

Pollutants (SRS) :	N/R

Map Id: BS333
Direction: SW
Distance: 0.882 mi., 4660 ft.
Elevation: 15 ft.
Relative: Higher

Site Name : PETRODIAMOND TERMINAL CO | PETRO-DIAMOND MARINE TERMINAL | PETRO-DIAMOND TANK NO. 10
1920 LUGGER WAY | 1920 LUGGER WAY BERTH 83 | 1920 LUGGER WY
LONG BEACH | Long Beach | long beach, CA

Database(s) : [AFS, AST - CA, AST PBS, BRS, CALEPA SITES - CA, CHMIRS - CA, CIWQS - CA, CIWQS 2 - CA, DOCKET, ECHO, ENVIROSTOR - CA, EPA FUELS, EPA LUST, ERNS, FRS, HAZNET - CA, HIST AFS 2, HIST AST - CA, HIST CHMIRS - CA, HWG - CA, ICIS, INACTIVE PCS, LUST REG 4 - CA, MANIFEST EPA, NPDES - CA, PCS ENF, PCS FACILITY, PIPELINES, RCRA_LQG, RFR - CA, TRIS] ***(cont.)***

Envirosite ID: 223477
EPA ID: N/R

DOCKET ***(cont.)***

Violation and Enforcement Action Summary

Court Docket Number :	N/R
Complaint/Proposed Order Actual Date:	N/R
Final Order Issued Actual Date :	N/R
Admin EA Closed Actual Date :	05/18/2004
Enforcement Action Name :	PETRO-DIAMOND, MARINE TERMINAL (Permit CA0059358) Viol. Notice To Regultd Entity
Enforcement Action Resolution :	N/R
Violation Type :	N/R
Statute Code :	CWA
Law Section Code :	CWA
Law Section Description :	Clean Water Act

Violation Penalties and Compliance Summary

Compliance Action Cost :	N/R
EPA Penalty Assessed Amount :	N/R
Cost Recovery Required :	N/R
Cost of SEP :	N/R
Cost of Complying Actions :	N/R

Standard Industrial Classification(SIC) Summary

Enforcement Action Name :	PETRO-DIAMOND MARINE TERMINAL
Registry ID :	110002421246
Primary SIC :	5171 - PETROLEUM BULK STATIONS AND TERMINALS
Primary NAICS :	424710 - Petroleum Bulk Stations and Terminals
Last Date in Agency List :	2018-07-30

Map Id: BS333
Direction: SW
Distance: 0.882 mi., 4660 ft.
Elevation: 15 ft.
Relative: Higher

Site Name : PETRODIAMOND TERMINAL CO | PETRO-DIAMOND MARINE TERMINAL | PETRO-DIAMOND TANK NO. 10
1920 LUGGER WAY | 1920 LUGGER WAY BERTH 83 | 1920 LUGGER WY
LONG BEACH | Long Beach | long beach, CA

Database(s) : [AFS, AST - CA, AST PBS, BRS, CALEPA SITES - CA, CHMIRS - CA, CIWQS - CA, CIWQS 2 - CA, DOCKET, ECHO, ENVIROSTOR - CA, EPA FUELS, EPA LUST, ERNS, FRS, HAZNET - CA, HIST AFS 2, HIST AST - CA, HIST CHMIRS - CA, HWG - CA, ICIS, INACTIVE PCS, LUST REG 4 - CA, MANIFEST EPA, NPDES - CA, PCS ENF, PCS FACILITY, PIPELINES, RCRA_LQG, RFR - CA, TRIS] ***(cont.)***

Envirosite ID: 223477
EPA ID: N/R

DOCKET ***(cont.)***

Enforcement Action Name :	PETRO-DIAMOND MARINE TERMINAL
Registry ID :	110002421246
Primary SIC :	4226 - SPECIAL WAREHOUSING AND STORAGE, NOT ELSEWHERE CLASSIFIED
Primary NAICS :	424710 - Petroleum Bulk Stations and Terminals
Last Date in Agency List :	2018-07-30
Enforcement Action Case Number :	CA-CFEA413805
Activity ID :	3601168137
Final Ordr Iss/Final Order Enter Date:	08/03/2017
Final Order Name :	ACL R4-2017-0110 for Petro Diamond Terminal Company
Settlement FRS ICIS Facility ID :	1200003319
Final Order FRS Name :	PETRO-DIAMOND MARINE TERMINAL
SEP Category :	N/R
SEP Description :	N/R

Complaint Summary

Respondent/Defendant Name :	N/R
Named in Complaint :	N/R
Named in Final Order :	N/R

Pollutant Summary

Pollutants (SRS) :	N/R

Violation and Enforcement Action Summary

Court Docket Number :	N/R
Complaint/Proposed Order Actual Date:	N/R
Final Order Issued Actual Date :	08/03/2017

Map Id: BS333
Direction: SW
Distance: 0.882 mi., 4660 ft.
Elevation: 15 ft.
Relative: Higher

Site Name : PETRODIAMOND TERMINAL CO | PETRO-DIAMOND MARINE TERMINAL | PETRO-DIAMOND TANK NO. 10
1920 LUGGER WAY | 1920 LUGGER WAY BERTH 83 | 1920 LUGGER WY
LONG BEACH | Long Beach | long beach, CA

Database(s) : [AFS, AST - CA, AST PBS, BRS, CALEPA SITES - CA, CHMIRS - CA, CIWQS - CA, CIWQS 2 - CA, DOCKET, ECHO, ENVIROSTOR - CA, EPA FUELS, EPA LUST, ERNS, FRS, HAZNET - CA, HIST AFS 2, HIST AST - CA, HIST CHMIRS - CA, HWG - CA, ICIS, INACTIVE PCS, LUST REG 4 - CA, MANIFEST EPA, NPDES - CA, PCS ENF, PCS FACILITY, PIPELINES, RCRA_LQG, RFR - CA, TRIS] ***(cont.)***

Envirosite ID: 223477
EPA ID: N/R

DOCKET ***(cont.)***

Admin EA Closed Actual Date :	08/03/2017
Enforcement Action Name :	N/R
Enforcement Action Resolution :	N/R
Violation Type :	N/R
Statute Code :	CWA
Law Section Code :	OTHER
Law Section Description :	Violations not covered elsewhere

Violation Penalties and Compliance Summary

Compliance Action Cost :	0
EPA Penalty Assessed Amount :	0
Cost Recovery Required :	N/R
Cost of SEP :	0
Cost of Complying Actions :	N/R
Facility Name :	PETRO DIAMOND TERMINAL CO
Facility Address :	1920 LUGGER WAY, BERTH 83, LONG BEACH, CA 90813

Standard Industrial Classification(SIC) Summary

Enforcement Action Name :	PETRO DIAMOND TERMINAL CO
Registry ID :	110002421246
Primary SIC :	4226 - SPECIAL WAREHOUSING AND STORAGE, NOT ELSEWHERE CLASSIFIED
Primary NAICS :	424710 - Petroleum Bulk Stations and Terminals
Last Date in Agency List :	2019-02-25
Enforcement Action Name :	PETRO DIAMOND TERMINAL CO
Registry ID :	110002421246
Primary SIC :	5171 - PETROLEUM BULK STATIONS AND TERMINALS
Primary NAICS :	424710 - Petroleum Bulk Stations and Terminals
Last Date in Agency List :	2019-02-25

Map Id: BS333
Direction: SW
Distance: 0.882 mi., 4660 ft.
Elevation: 15 ft.
Relative: Higher

Site Name : PETRODIAMOND TERMINAL CO | PETRO-DIAMOND MARINE TERMINAL | PETRO-DIAMOND TANK NO. 10
1920 LUGGER WAY | 1920 LUGGER WAY BERTH 83 | 1920 LUGGER WY
LONG BEACH | Long Beach | long beach, CA

Database(s) : [AFS, AST - CA, AST PBS, BRS, CALEPA SITES - CA, CHMIRS - CA, CIWQS - CA, CIWQS 2 - CA, DOCKET, ECHO, ENVIROSTOR - CA, EPA FUELS, EPA LUST, ERNS, FRS, HAZNET - CA, HIST AFS 2, HIST AST - CA, HIST CHMIRS - CA, HWG - CA, ICIS, INACTIVE PCS, LUST REG 4 - CA, MANIFEST EPA, NPDES - CA, PCS ENF, PCS FACILITY, PIPELINES, RCRA_LQG, RFR - CA, TRIS] ***(cont.)***

Envirosite ID: 223477
EPA ID: N/R

DOCKET ***(cont.)***

Enforcement Action Case Number : CASCAA0000060370059700051
Activity ID : 3400499267
Final Ordr Iss/Final Order Enter Date: 02/12/1999
Final Order Name : PETRO DIAMOND TERMINAL CO 060370059700051

Settlement FRS ICIS Facility ID : 3400128314
Final Order FRS Name : PETRO DIAMOND TERMINAL CO

SEP Category : N/R
SEP Description : N/R

Complaint Summary
Respondent/Defendant Name : N/R
Named in Complaint : N/R
Named in Final Order : N/R

Pollutant Summary
Pollutants (SRS) : N/R

Violation and Enforcement Action Summary
Court Docket Number : N/R

Complaint/Proposed Order Actual Date: N/R
Final Order Issued Actual Date : 02/12/1999

Admin EA Closed Actual Date : N/R
Enforcement Action Name : N/R
Enforcement Action Resolution : N/R

Violation Type : N/R

Map Id: BS333
Direction: SW
Distance: 0.882 mi., 4660 ft.
Elevation: 15 ft.
Relative: Higher

Site Name : PETRODIAMOND TERMINAL CO | PETRO-DIAMOND MARINE TERMINAL | PETRO-DIAMOND TANK NO. 10
1920 LUGGER WAY | 1920 LUGGER WAY BERTH 83 | 1920 LUGGER WY
LONG BEACH | Long Beach | long beach, CA

Database(s) : [AFS, AST - CA, AST PBS, BRS, CALEPA SITES - CA, CHMIRS - CA, CIWQS - CA, CIWQS 2 - CA, DOCKET, ECHO, ENVIROSTOR - CA, EPA FUELS, EPA LUST, ERNS, FRS, HAZNET - CA, HIST AFS 2, HIST AST - CA, HIST CHMIRS - CA, HWG - CA, ICIS, INACTIVE PCS, LUST REG 4 - CA, MANIFEST EPA, NPDES - CA, PCS ENF, PCS FACILITY, PIPELINES, RCRA_LQG, RFR - CA, TRIS] ***(cont.)***

Envirosite ID: 223477
EPA ID: N/R

DOCKET ***(cont.)***

Statute Code :	CAA
Law Section Code :	OTHER
Law Section Description :	Violations not covered elsewhere

Violation Penalties and Compliance Summary

Compliance Action Cost :	0
EPA Penalty Assessed Amount :	0
Cost Recovery Required :	N/R
Cost of SEP :	0
Cost of Complying Actions :	N/R

Standard Industrial Classification(SIC) Summary

Enforcement Action Name :	PETRO DIAMOND TERMINAL CO
Registry ID :	110002421246
Primary SIC :	5171 - PETROLEUM BULK STATIONS AND TERMINALS
Primary NAICS :	424710 - Petroleum Bulk Stations and Terminals
Last Date in Agency List :	2018-12-17

Enforcement Action Name :	PETRO DIAMOND TERMINAL CO
Registry ID :	110002421246
Primary SIC :	4226 - SPECIAL WAREHOUSING AND STORAGE, NOT ELSEWHERE CLASSIFIED
Primary NAICS :	424710 - Petroleum Bulk Stations and Terminals
Last Date in Agency List :	2018-12-17

Enforcement Action Case Number :	N/R
Activity ID :	N/R
Final Ordr Iss/Final Order Enter Date:	N/R
Final Order Name :	N/R

Settlement FRS ICIS Facility ID :	N/R
Final Order FRS Name :	N/R

Map Id: BS333
Direction: SW
Distance: 0.882 mi., 4660 ft.
Elevation: 15 ft.
Relative: Higher

Site Name : PETRODIAMOND TERMINAL CO | PETRO-DIAMOND MARINE TERMINAL | PETRO-DIAMOND TANK NO. 10
1920 LUGGER WAY | 1920 LUGGER WAY BERTH 83 | 1920 LUGGER WY
LONG BEACH | Long Beach | long beach, CA

Database(s) : [AFS, AST - CA, AST PBS, BRS, CALEPA SITES - CA, CHMIRS - CA, CIWQS - CA, CIWQS 2 - CA, DOCKET, ECHO, ENVIROSTOR - CA, EPA FUELS, EPA LUST, ERNS, FRS, HAZNET - CA, HIST AFS 2, HIST AST - CA, HIST CHMIRS - CA, HWG - CA, ICIS, INACTIVE PCS, LUST REG 4 - CA, MANIFEST EPA, NPDES - CA, PCS ENF, PCS FACILITY, PIPELINES, RCRA_LQG, RFR - CA, TRIS] ***(cont.)***

Envirosite ID: 223477
EPA ID: N/R

DOCKET ***(cont.)***

SEP Category : N/R
SEP Description : N/R

Complaint Summary
Respondent/Defendant Name : N/R
Named in Complaint : N/R
Named in Final Order : N/R

Pollutant Summary
Pollutants (SRS) : FACIL

Violation and Enforcement Action Summary
Court Docket Number : N/R

Complaint/Proposed Order Actual Date: N/R
Final Order Issued Actual Date : N/R

Admin EA Closed Actual Date : 10/22/2015
Enforcement Action Name : NOVs P61511, P61512 RULE 3002(c)(1)
Enforcement Action Resolution : N/R

Violation Type : N/R

Statute Code : CAA
Law Section Code : OTHER
Law Section Description : Violations not covered elsewhere

Violation Penalties and Compliance Summary
Compliance Action Cost : N/R
EPA Penalty Assessed Amount : N/R

Map Id: BS333
Direction: SW
Distance: 0.882 mi., 4660 ft.
Elevation: 15 ft.
Relative: Higher

Site Name : PETRODIAMOND TERMINAL CO | PETRO-DIAMOND MARINE TERMINAL | PETRO-DIAMOND TANK NO. 10
1920 LUGGER WAY | 1920 LUGGER WAY BERTH 83 | 1920 LUGGER WY
LONG BEACH | Long Beach | long beach, CA

Database(s) : [AFS, AST - CA, AST PBS, BRS, CALEPA SITES - CA, CHMIRS - CA, CIWQS - CA, CIWQS 2 - CA, DOCKET, ECHO, ENVIROSTOR - CA, EPA FUELS, EPA LUST, ERNS, FRS, HAZNET - CA, HIST AFS 2, HIST AST - CA, HIST CHMIRS - CA, HWG - CA, ICIS, INACTIVE PCS, LUST REG 4 - CA, MANIFEST EPA, NPDES - CA, PCS ENF, PCS FACILITY, PIPELINES, RCRA_LQG, RFR - CA, TRIS] ***(cont.)***

Envirosite ID: 223477
EPA ID: N/R

DOCKET ***(cont.)***

Cost Recovery Required : N/R
Cost of SEP : N/R
Cost of Complying Actions : N/R

Standard Industrial Classification(SIC) Summary

Enforcement Action Name : PETRO DIAMOND TERMINAL CO
Registry ID : 110002421246
Primary SIC : 4226 - SPECIAL WAREHOUSING AND STORAGE, NOT ELSEWHERE CLASSIFIED
Primary NAICS : 424710 - Petroleum Bulk Stations and Terminals
Last Date in Agency List : 2019-02-25

Enforcement Action Name : PETRO DIAMOND TERMINAL CO
Registry ID : 110002421246
Primary SIC : 5171 - PETROLEUM BULK STATIONS AND TERMINALS
Primary NAICS : 424710 - Petroleum Bulk Stations and Terminals
Last Date in Agency List : 2019-02-25

Enforcement Action Case Number : CASCAA0000060370059700061
Activity ID : 3400499266
Final Ordr Iss/Final Order Enter Date: 09/01/2005
Final Order Name : PETRO DIAMOND TERMINAL CO 060370059700061

Settlement FRS ICIS Facility ID : 3400128314
Final Order FRS Name : PETRO DIAMOND TERMINAL CO

SEP Category : N/R
SEP Description : N/R

Complaint Summary

Respondent/Defendant Name : N/R
Named in Complaint : N/R
Named in Final Order : N/R

Map Id: BS333
Direction: SW
Distance: 0.882 mi., 4660 ft.
Elevation: 15 ft.
Relative: Higher

Site Name : PETRODIAMOND TERMINAL CO | PETRO-DIAMOND MARINE TERMINAL | PETRO-DIAMOND TANK NO. 10
1920 LUGGER WAY | 1920 LUGGER WAY BERTH 83 | 1920 LUGGER WY
LONG BEACH | Long Beach | long beach, CA

Database(s) : [AFS, AST - CA, AST PBS, BRS, CALEPA SITES - CA, CHMIRS - CA, CIWQS - CA, CIWQS 2 - CA, DOCKET, ECHO, ENVIROSTOR - CA, EPA FUELS, EPA LUST, ERNS, FRS, HAZNET - CA, HIST AFS 2, HIST AST - CA, HIST CHMIRS - CA, HWG - CA, ICIS, INACTIVE PCS, LUST REG 4 - CA, MANIFEST EPA, NPDES - CA, PCS ENF, PCS FACILITY, PIPELINES, RCRA_LQG, RFR - CA, TRIS] ***(cont.)***

Envirosite ID: 223477
EPA ID: N/R

DOCKET ***(cont.)***

Pollutant Summary
Pollutants (SRS) : N/R

Violation and Enforcement Action Summary
Court Docket Number : N/R

Complaint/Proposed Order Actual Date: N/R
Final Order Issued Actual Date : 09/01/2005

Admin EA Closed Actual Date : N/R
Enforcement Action Name : N/R
Enforcement Action Resolution : N/R

Violation Type : N/R

Statute Code : CAA
Law Section Code : OTHER
Law Section Description : Violations not covered elsewhere

Violation Penalties and Compliance Summary
Compliance Action Cost : 0
EPA Penalty Assessed Amount : 0
Cost Recovery Required : N/R
Cost of SEP : 0
Cost of Complying Actions : N/R

Standard Industrial Classification(SIC) Summary
Enforcement Action Name : PETRO DIAMOND TERMINAL CO
Registry ID : 110002421246
Primary SIC : 5171 - PETROLEUM BULK STATIONS AND TERMINALS
Primary NAICS : 424710 - Petroleum Bulk Stations and Terminals
Last Date in Agency List : 2019-02-25

Map Id: BS333
Direction: SW
Distance: 0.882 mi., 4660 ft.
Elevation: 15 ft.
Relative: Higher

Site Name : PETRODIAMOND TERMINAL CO | PETRO-DIAMOND MARINE TERMINAL | PETRO-DIAMOND TANK NO. 10
1920 LUGGER WAY | 1920 LUGGER WAY BERTH 83 | 1920 LUGGER WY
LONG BEACH | Long Beach | long beach, CA

Database(s) : [AFS, AST - CA, AST PBS, BRS, CALEPA SITES - CA, CHMIRS - CA, CIWQS - CA, CIWQS 2 - CA, DOCKET, ECHO, ENVIROSTOR - CA, EPA FUELS, EPA LUST, ERNS, FRS, HAZNET - CA, HIST AFS 2, HIST AST - CA, HIST CHMIRS - CA, HWG - CA, ICIS, INACTIVE PCS, LUST REG 4 - CA, MANIFEST EPA, NPDES - CA, PCS ENF, PCS FACILITY, PIPELINES, RCRA_LQG, RFR - CA, TRIS] ***(cont.)***

Envirosite ID: 223477
EPA ID: N/R

DOCKET ***(cont.)***

Enforcement Action Name :	PETRO DIAMOND TERMINAL CO
Registry ID :	110002421246
Primary SIC :	4226 - SPECIAL WAREHOUSING AND STORAGE, NOT ELSEWHERE CLASSIFIED
Primary NAICS :	424710 - Petroleum Bulk Stations and Terminals
Last Date in Agency List :	2019-02-25
Enforcement Action Case Number :	CASCAA0000060370059700046
Activity ID :	3400499269
Final Ordr Iss/Final Order Enter Date:	02/04/1997
Final Order Name :	PETRO DIAMOND TERMINAL CO 060370059700046
Settlement FRS ICIS Facility ID :	3400128314
Final Order FRS Name :	PETRO DIAMOND TERMINAL CO
SEP Category :	N/R
SEP Description :	N/R

Complaint Summary

Respondent/Defendant Name :	N/R
Named in Complaint :	N/R
Named in Final Order :	N/R

Pollutant Summary

Pollutants (SRS) :	N/R

Violation and Enforcement Action Summary

Court Docket Number :	N/R
Complaint/Proposed Order Actual Date:	N/R
Final Order Issued Actual Date :	02/04/1997

Map Id: BS333
Direction: SW
Distance: 0.882 mi., 4660 ft.
Elevation: 15 ft.
Relative: Higher

Site Name : PETRODIAMOND TERMINAL CO | PETRO-DIAMOND MARINE TERMINAL | PETRO-DIAMOND TANK NO. 10
1920 LUGGER WAY | 1920 LUGGER WAY BERTH 83 | 1920 LUGGER WY
LONG BEACH | Long Beach | long beach, CA

Database(s) : [AFS, AST - CA, AST PBS, BRS, CALEPA SITES - CA, CHMIRS - CA, CIWQS - CA, CIWQS 2 - CA, DOCKET, ECHO, ENVIROSTOR - CA, EPA FUELS, EPA LUST, ERNS, FRS, HAZNET - CA, HIST AFS 2, HIST AST - CA, HIST CHMIRS - CA, HWG - CA, ICIS, INACTIVE PCS, LUST REG 4 - CA, MANIFEST EPA, NPDES - CA, PCS ENF, PCS FACILITY, PIPELINES, RCRA_LQG, RFR - CA, TRIS] ***(cont.)***

Envirosite ID: 223477
EPA ID: N/R

DOCKET ***(cont.)***

Admin EA Closed Actual Date :	N/R
Enforcement Action Name :	N/R
Enforcement Action Resolution :	N/R
Violation Type :	N/R
Statute Code :	CAA
Law Section Code :	OTHER
Law Section Description :	Violations not covered elsewhere

Violation Penalties and Compliance Summary

Compliance Action Cost :	0
EPA Penalty Assessed Amount :	0
Cost Recovery Required :	N/R
Cost of SEP :	0
Cost of Complying Actions :	N/R

Standard Industrial Classification(SIC) Summary

Enforcement Action Name :	PETRO DIAMOND TERMINAL CO
Registry ID :	110002421246
Primary SIC :	5171 - PETROLEUM BULK STATIONS AND TERMINALS
Primary NAICS :	424710 - Petroleum Bulk Stations and Terminals
Last Date in Agency List :	2018-12-17
Enforcement Action Name :	PETRO DIAMOND TERMINAL CO
Registry ID :	110002421246
Primary SIC :	4226 - SPECIAL WAREHOUSING AND STORAGE, NOT ELSEWHERE CLASSIFIED
Primary NAICS :	424710 - Petroleum Bulk Stations and Terminals
Last Date in Agency List :	2018-12-17
Enforcement Action Case Number :	N/R
Activity ID :	N/R
Final Ordr Iss/Final Order Enter Date:	N/R

Map Id: BS333
Direction: SW
Distance: 0.882 mi., 4660 ft.
Elevation: 15 ft.
Relative: Higher

Site Name : PETRODIAMOND TERMINAL CO | PETRO-DIAMOND MARINE TERMINAL | PETRO-DIAMOND TANK NO. 10
1920 LUGGER WAY | 1920 LUGGER WAY BERTH 83 | 1920 LUGGER WY
LONG BEACH | Long Beach | long beach, CA

Database(s) : [AFS, AST - CA, AST PBS, BRS, CALEPA SITES - CA, CHMIRS - CA, CIWQS - CA, CIWQS 2 - CA, DOCKET, ECHO, ENVIROSTOR - CA, EPA FUELS, EPA LUST, ERNS, FRS, HAZNET - CA, HIST AFS 2, HIST AST - CA, HIST CHMIRS - CA, HWG - CA, ICIS, INACTIVE PCS, LUST REG 4 - CA, MANIFEST EPA, NPDES - CA, PCS ENF, PCS FACILITY, PIPELINES, RCRA_LQG, RFR - CA, TRIS] ***(cont.)***

Envirosite ID: 223477
EPA ID: N/R

DOCKET ***(cont.)***

Final Order Name : N/R

Settlement FRS ICIS Facility ID : N/R
Final Order FRS Name : N/R

SEP Category : N/R
SEP Description : N/R

Complaint Summary
Respondent/Defendant Name : N/R
Named in Complaint : N/R
Named in Final Order : N/R

Pollutant Summary
Pollutants (SRS) : N/R

Violation and Enforcement Action Summary
Court Docket Number : N/R

Complaint/Proposed Order Actual Date: N/R
Final Order Issued Actual Date : N/R

Admin EA Closed Actual Date : 07/07/2004
Enforcement Action Name : PETRO DIAMOND TERMINAL CO 060370059700060
Enforcement Action Resolution : N/R

Violation Type : N/R

Statute Code : CAA
Law Section Code : OTHER

Map Id: BS333
Direction: SW
Distance: 0.882 mi., 4660 ft.
Elevation: 15 ft.
Relative: Higher

Site Name : PETRODIAMOND TERMINAL CO | PETRO-DIAMOND MARINE TERMINAL | PETRO-DIAMOND TANK NO. 10
1920 LUGGER WAY | 1920 LUGGER WAY BERTH 83 | 1920 LUGGER WY
LONG BEACH | Long Beach | long beach, CA

Database(s) : [AFS, AST - CA, AST PBS, BRS, CALEPA SITES - CA, CHMIRS - CA, CIWQS - CA, CIWQS 2 - CA, DOCKET, ECHO, ENVIROSTOR - CA, EPA FUELS, EPA LUST, ERNS, FRS, HAZNET - CA, HIST AFS 2, HIST AST - CA, HIST CHMIRS - CA, HWG - CA, ICIS, INACTIVE PCS, LUST REG 4 - CA, MANIFEST EPA, NPDES - CA, PCS ENF, PCS FACILITY, PIPELINES, RCRA_LQG, RFR - CA, TRIS] ***(cont.)***

Envirosite ID: 223477
EPA ID: N/R

DOCKET ***(cont.)***

Law Section Description : Violations not covered elsewhere

Violation Penalties and Compliance Summary
Compliance Action Cost : N/R
EPA Penalty Assessed Amount : N/R
Cost Recovery Required : N/R
Cost of SEP : N/R
Cost of Complying Actions : N/R

Standard Industrial Classification(SIC) Summary
Enforcement Action Name : PETRO DIAMOND TERMINAL CO
Registry ID : 110002421246
Primary SIC : 5171 - PETROLEUM BULK STATIONS AND TERMINALS
Primary NAICS : 424710 - Petroleum Bulk Stations and Terminals
Last Date in Agency List : 2018-12-17

Enforcement Action Name : PETRO DIAMOND TERMINAL CO
Registry ID : 110002421246
Primary SIC : 4226 - SPECIAL WAREHOUSING AND STORAGE, NOT ELSEWHERE CLASSIFIED
Primary NAICS : 424710 - Petroleum Bulk Stations and Terminals
Last Date in Agency List : 2018-12-17

Enforcement Action Case Number : N/R
Activity ID : N/R
Final Ordr Iss/Final Order Enter Date: N/R
Final Order Name : N/R

Settlement FRS ICIS Facility ID : N/R
Final Order FRS Name : N/R

SEP Category : N/R
SEP Description : N/R

Map Id: BS333
Direction: SW
Distance: 0.882 mi., 4660 ft.
Elevation: 15 ft.
Relative: Higher

Site Name : PETRODIAMOND TERMINAL CO | PETRO-DIAMOND MARINE TERMINAL | PETRO-DIAMOND TANK NO. 10
1920 LUGGER WAY | 1920 LUGGER WAY BERTH 83 | 1920 LUGGER WY
LONG BEACH | Long Beach | long beach, CA

Database(s) : [AFS, AST - CA, AST PBS, BRS, CALEPA SITES - CA, CHMIRS - CA, CIWQS - CA, CIWQS 2 - CA, DOCKET, ECHO, ENVIROSTOR - CA, EPA FUELS, EPA LUST, ERNS, FRS, HAZNET - CA, HIST AFS 2, HIST AST - CA, HIST CHMIRS - CA, HWG - CA, ICIS, INACTIVE PCS, LUST REG 4 - CA, MANIFEST EPA, NPDES - CA, PCS ENF, PCS FACILITY, PIPELINES, RCRA_LQG, RFR - CA, TRIS] ***(cont.)***

Envirosite ID: 223477
EPA ID: N/R

DOCKET ***(cont.)***

Complaint Summary
- Respondent/Defendant Name : N/R
- Named in Complaint : N/R
- Named in Final Order : N/R

Pollutant Summary
- Pollutants (SRS) : N/R

Violation and Enforcement Action Summary
- Court Docket Number : N/R
- Complaint/Proposed Order Actual Date: N/R
- Final Order Issued Actual Date : N/R
- Admin EA Closed Actual Date : 08/08/1996
- Enforcement Action Name : PETRO DIAMOND TERMINAL CO 060370059700045
- Enforcement Action Resolution : N/R
- Violation Type : N/R
- Statute Code : CAA
- Law Section Code : OTHER
- Law Section Description : Violations not covered elsewhere

Violation Penalties and Compliance Summary
- Compliance Action Cost : N/R
- EPA Penalty Assessed Amount : N/R
- Cost Recovery Required : N/R
- Cost of SEP : N/R
- Cost of Complying Actions : N/R

Map Id: BS333
Direction: SW
Distance: 0.882 mi., 4660 ft.
Elevation: 15 ft.
Relative: Higher

Site Name : PETRODIAMOND TERMINAL CO | PETRO-DIAMOND MARINE TERMINAL | PETRO-DIAMOND TANK NO. 10
1920 LUGGER WAY | 1920 LUGGER WAY BERTH 83 | 1920 LUGGER WY
LONG BEACH | Long Beach | long beach, CA

Database(s) : [AFS, AST - CA, AST PBS, BRS, CALEPA SITES - CA, CHMIRS - CA, CIWQS - CA, CIWQS 2 - CA, DOCKET, ECHO, ENVIROSTOR - CA, EPA FUELS, EPA LUST, ERNS, FRS, HAZNET - CA, HIST AFS 2, HIST AST - CA, HIST CHMIRS - CA, HWG - CA, ICIS, INACTIVE PCS, LUST REG 4 - CA, MANIFEST EPA, NPDES - CA, PCS ENF, PCS FACILITY, PIPELINES, RCRA_LQG, RFR - CA, TRIS] ***(cont.)***

Envirosite ID: 223477
EPA ID: N/R

ECHO

Facility Name :	PETRO-DIAMOND TANK NO. 10
Facility Address :	1920 LUGGER WAY, LONG BEACH, CA 90813
County :	LOS ANGELES
Last Inspection Date :	N/R
Registry ID :	110065526773
FIPS Code :	06037
EPA Region :	09
Inspection Count :	0
Last Inspection Days :	N/R
Informal Count :	0
Last Informal Action Date :	N/R
Formal Action Count :	0
Last Formal Action Date :	N/R
Total Penalties :	0
Penalty Count :	N/R
Last Penalty Date :	N/R
Last Penalty Amount :	N/R
QTRS IN NC :	0
Programs IN SNC :	0
Current Compliance Status :	No Violation Identified
Three-Year Compliance Status :	_____
Collection Method :	ADDRESS MATCHING-HOUSE NUMBER
Reference Point :	ENTRANCE POINT OF A FACILITY OR STATION
Accuracy Meters :	50
Derived Tribes :	N/R
Derived HUC :	18070104
Derived WBD :	N/R
Derived STCTY FIPS :	06037
Derived Zip :	90813
Derived CD113 :	47
Derived CB2010 :	060379800331043
MYRTK Universe :	NNN
NPDES IDs :	CAC298655
CWA Permit Types :	Minor
CWA Compliance Tracking :	On
CWA NAICS :	N/R
CWA SICS :	5171
CWA Inspection Count :	N/R
CWA Last Inspection Days :	N/R
CWA Informal Count :	N/R
CWA Formal Action Count :	N/R

Map Id: BS333
Direction: SW
Distance: 0.882 mi., 4660 ft.
Elevation: 15 ft.
Relative: Higher

Site Name : PETRODIAMOND TERMINAL CO | PETRO-DIAMOND MARINE TERMINAL | PETRO-DIAMOND TANK NO. 10
1920 LUGGER WAY | 1920 LUGGER WAY BERTH 83 | 1920 LUGGER WY
LONG BEACH | Long Beach | long beach, CA

Database(s) : [AFS, AST - CA, AST PBS, BRS, CALEPA SITES - CA, CHMIRS - CA, CIWQS - CA, CIWQS 2 - CA, DOCKET, ECHO, ENVIROSTOR - CA, EPA FUELS, EPA LUST, ERNS, FRS, HAZNET - CA, HIST AFS 2, HIST AST - CA, HIST CHMIRS - CA, HWG - CA, ICIS, INACTIVE PCS, LUST REG 4 - CA, MANIFEST EPA, NPDES - CA, PCS ENF, PCS FACILITY, PIPELINES, RCRA_LQG, RFR - CA, TRIS] ***(cont.)***

Envirosite ID: 223477
EPA ID: N/R

ECHO ***(cont.)***

CWA Last Formal Action Date :	N/R
CWA Penalties :	N/R
CWA Last Penalty Date :	N/R
CWA Last Penalty Amount :	N/R
CWA Quarters IN NC :	0
CWA Current Compliance Status :	No Violation Identified
CWA Current SNC Flag :	N
CWA 13 Quarters Compliance Status :	_____
CWA 13 Quarters Effluent Exceedances:	N/R
CWA Three-Year QNCR Codes :	N/R
DFR URL :	Click here for hyperlink provided by the agency.
Facility SIC :	5171
Facility NAICS :	N/R
Facility Last Inspection EPA Date :	N/R
Facility Last Inspection State Date :	N/R
Facility Last Formal Act EPA Date :	N/R
Facility Last Formal Act State Date :	N/R
Facility Last Informal Act EPA Date :	N/R
Facility Last Informal Act State Date:	N/R
Facility Federal Agency :	N/R
TRI Reporter :	N/R
Facility Imp Water Flag :	N/R
Current SNC Flag :	N
Indian County Flag :	N
Federal Flag :	N/R
US Mexico Border Flag :	N
Chesapeak Bay Flag :	N/R
AIR Flag :	N
NPDES Flag :	Y
SDWIS Flag :	N
RCRA Flag :	N
TRI Flag :	N
GHG Flag :	N
Major Flag :	N/R
Active Flag :	Y
NAA Flag :	Y
Latitude :	33.776841
Longitude :	-118.219483
Last Date in Agency List :	2021-08-20

ENVIROSTOR - CA

Facility Name :	Petro-Diamond Terminal Co.

Map Id: BS333
Direction: SW
Distance: 0.882 mi., 4660 ft.
Elevation: 15 ft.
Relative: Higher

Site Name : PETRODIAMOND TERMINAL CO | PETRO-DIAMOND MARINE TERMINAL | PETRO-DIAMOND TANK NO. 10
1920 LUGGER WAY | 1920 LUGGER WAY BERTH 83 | 1920 LUGGER WY
LONG BEACH | Long Beach | long beach, CA

Database(s) : [AFS, AST - CA, AST PBS, BRS, CALEPA SITES - CA, CHMIRS - CA, CIWQS - CA, CIWQS 2 - CA, DOCKET, ECHO, ENVIROSTOR - CA, EPA FUELS, EPA LUST, ERNS, FRS, HAZNET - CA, HIST AFS 2, HIST AST - CA, HIST CHMIRS - CA, HWG - CA, ICIS, INACTIVE PCS, LUST REG 4 - CA, MANIFEST EPA, NPDES - CA, PCS ENF, PCS FACILITY, PIPELINES, RCRA_LQG, RFR - CA, TRIS] ***(cont.)***

Envirosite ID: 223477
EPA ID: N/R

ENVIROSTOR - CA ***(cont.)***

Facility Address :	1920 Lugger Way, Long Beach, CA 90813
County :	LOS ANGELES

Site Details

Cleanup Date :	N/R
Cleanup Status :	Refer: Other Agency
Site Type :	Tiered Permit
Site Type Detailed :	Tiered Permit
Acreage :	N/R
APN :	NONE SPECIFIED
National Priorities List :	NO
Regulatory Agencies Involved :	N/R
Lead Agency :	N/R
Project Manager :	N/R
Supervisor :	N/R
Office :	Cleanup Chatsworth
Envirostor ID :	71002369
Site Code :	N/R
Assembly :	70
Senate :	33
Congressional District :	47
Special Program :	N/R
Past Uses :	NONE SPECIFIED
Potential COC :	N/R
Confirmed COC :	N/R
Potential Media Affected :	N/R
Restricted Use :	NO
Site Management Req :	N/R
Funding :	N/R
Latitude :	33.776795
Longitude :	-118.219287
Agency Hyperlink :	Click here for hyperlink provided by the agency.
Last Date in Agency List :	2021-08-11

Alias Details

Alias :	71002369
Alias Type :	Envirostor ID Number

Map Id: BS333
Direction: SW
Distance: 0.882 mi., 4660 ft.
Elevation: 15 ft.
Relative: Higher

Site Name : PETRODIAMOND TERMINAL CO | PETRO-DIAMOND MARINE TERMINAL | PETRO-DIAMOND TANK NO. 10
1920 LUGGER WAY | 1920 LUGGER WAY BERTH 83 | 1920 LUGGER WY
LONG BEACH | Long Beach | long beach, CA

Database(s) : [AFS, AST - CA, AST PBS, BRS, CALEPA SITES - CA, CHMIRS - CA, CIWQS - CA, CIWQS 2 - CA, DOCKET, ECHO, ENVIROSTOR - CA, EPA FUELS, EPA LUST, ERNS, FRS, HAZNET - CA, HIST AFS 2, HIST AST - CA, HIST CHMIRS - CA, HWG - CA, ICIS, INACTIVE PCS, LUST REG 4 - CA, MANIFEST EPA, NPDES - CA, PCS ENF, PCS FACILITY, PIPELINES, RCRA_LQG, RFR - CA, TRIS] ***(cont.)***

Envirosite ID: 223477
EPA ID: N/R

ENVIROSTOR - CA ***(cont.)***

Alias : CAD040954521
Alias Type : EPA Identification Number

Completed Activities
Completed Date : 1998-10-14
Area Name : PROJECT WIDE
Sub Area Name : N/R
Document Type : Phase I Verification
Comments : Inspection report sent on 10/14/1998

Future Activities
Area Name : N/R
Sub Area Name : N/R
Document Type : N/R
Due Date : N/R

Scheduled Activites
Due Date : N/R
Revised Date : N/R
Area Name : N/R
Sub Area Name : N/R
Document Type : N/R

EPA FUELS

Facility Name : PETRO-DIAMOND TERMINAL COMPANY
Facility Address : 1920 LUGGER WAY, LONG BEACH, CA 90813

Facility ID : 20273
Company ID : 4088
Company Name : PETRO-DIAMOND INCORPORATED
Company Address : 18401 Von Karman Ave, Irvine, CA 92715
Company Address 2 : Suite 300
Program Types : Gasoline, Diesel
Business Activities : Refiner, Non-Renewable Fuels Importer, Oxygenate Blender

Map Id: BS333
Direction: SW
Distance: 0.882 mi., 4660 ft.
Elevation: 15 ft.
Relative: Higher

Site Name : PETRODIAMOND TERMINAL CO | PETRO-DIAMOND MARINE TERMINAL | PETRO-DIAMOND TANK NO. 10
1920 LUGGER WAY | 1920 LUGGER WAY BERTH 83 | 1920 LUGGER WY
LONG BEACH | Long Beach | long beach, CA

Database(s) : [AFS, AST - CA, AST PBS, BRS, CALEPA SITES - CA, CHMIRS - CA, CIWQS - CA, CIWQS 2 - CA, DOCKET, ECHO, ENVIROSTOR - CA, EPA FUELS, EPA LUST, ERNS, FRS, HAZNET - CA, HIST AFS 2, HIST AST - CA, HIST CHMIRS - CA, HWG - CA, ICIS, INACTIVE PCS, LUST REG 4 - CA, MANIFEST EPA, NPDES - CA, PCS ENF, PCS FACILITY, PIPELINES, RCRA_LQG, RFR - CA, TRIS] ***(cont.)***

Envirosite ID: 223477
EPA ID: N/R

EPA FUELS ***(cont.)***

Facility Type :	Gas/Ethanol
OTAQ Program ID :	OTAQREG10022969
Facility Activities :	Oxygenate Blender
Fuel for 80.1403 :	N/R
Fuel Only Sold for Off Road Use :	Y
Fuel Created Code :	N/R
D Code :	N/R
Last Date in Agency List :	2021-09-22

Facility ID :	11230
Company ID :	8256
Company Name :	TR TRADING INC
Company Address :	One World Trade Center, Long Beach, CA 90254
Company Address 2 :	Suite 2550
Program Types :	Gasoline
Business Activities :	Non-Renewable Fuels Importer, PADD Importer
Facility Type :	Gas/Ethanol
OTAQ Program ID :	OTAQREG10025407
Facility Activities :	Non Renewable Fuels Importer
Fuel for 80.1403 :	N/R
Fuel Only Sold for Off Road Use :	Y
Fuel Created Code :	N/R
D Code :	N/R
Last Date in Agency List :	2021-09-22

Facility ID :	81505
Company ID :	4088
Company Name :	PETRO-DIAMOND INCORPORATED
Company Address :	18401 Von Karman Ave, Irvine, CA 92715
Company Address 2 :	Suite 300
Program Types :	Gasoline, Diesel
Business Activities :	Refiner, Non-Renewable Fuels Importer, Oxygenate Blender
Facility Type :	Diesel/Biodiesel
OTAQ Program ID :	OTAQREG10022970
Facility Activities :	Non Renewable Fuels Importer Facility, Truck Loading Terminal/Locomotive Marker Facility
Fuel for 80.1403 :	N/R
Fuel Only Sold for Off Road Use :	Y

Map Id: BS333
Direction: SW
Distance: 0.882 mi., 4660 ft.
Elevation: 15 ft.
Relative: Higher

Site Name : PETRODIAMOND TERMINAL CO | PETRO-DIAMOND MARINE TERMINAL | PETRO-DIAMOND TANK NO. 10
1920 LUGGER WAY | 1920 LUGGER WAY BERTH 83 | 1920 LUGGER WY
LONG BEACH | Long Beach | long beach, CA

Database(s) : [AFS, AST - CA, AST PBS, BRS, CALEPA SITES - CA, CHMIRS - CA, CIWQS - CA, CIWQS 2 - CA, DOCKET, ECHO, ENVIROSTOR - CA, EPA FUELS, EPA LUST, ERNS, FRS, HAZNET - CA, HIST AFS 2, HIST AST - CA, HIST CHMIRS - CA, HWG - CA, ICIS, INACTIVE PCS, LUST REG 4 - CA, MANIFEST EPA, NPDES - CA, PCS ENF, PCS FACILITY, PIPELINES, RCRA_LQG, RFR - CA, TRIS] ***(cont.)***

Envirosite ID: 223477
EPA ID: N/R

EPA FUELS ***(cont.)***

Fuel Created Code :	N/R
D Code :	N/R
Last Date in Agency List :	2021-09-22
Facility ID :	07444
Company ID :	4088
Company Name :	PETRO-DIAMOND INCORPORATED
Company Address :	18401 Von Karman Ave, Irvine, CA 92715
Company Address 2 :	Suite 300
Program Types :	Gasoline, Diesel
Business Activities :	Refiner, Non-Renewable Fuels Importer, Oxygenate Blender
Facility Type :	Gas/Ethanol
OTAQ Program ID :	OTAQREG10022967
Facility Activities :	Refinery
Fuel for 80.1403 :	N/R
Fuel Only Sold for Off Road Use :	Y
Fuel Created Code :	N/R
D Code :	N/R
Last Date in Agency List :	2021-09-22
Facility ID :	20823
Company ID :	3123
Company Name :	Trafigura Trading LLC
Company Address :	1401 McKinney Street, Houston, TX 77010
Company Address 2 :	Suite 1500
Program Types :	Part79, Gasoline, Diesel, Renewable Fuel Standard
Business Activities :	Part79, Non-Renewable Fuels Importer, Oxygenate Blender, Oxygenate Producers and Importers, PADD Importer, Refiner, ECA Marine Fuel Terminal, Importer - ECA Marine Fuel, Mobile Facility, Refiner - ECA Marine Fuel, Truck Loading Terminal/Locomotive Marker Facility, PADD Importer (Renewable Fuel Importer), Renewable Fuels Exporter, Renewable Fuels Importer
Facility Type :	Gas/Ethanol
OTAQ Program ID :	OTAQREG10022967
Facility Activities :	Oxygenate Blender, Refinery
Fuel for 80.1403 :	N/R
Fuel Only Sold for Off Road Use :	N
Fuel Created Code :	N/R

Map Id: BS333
Direction: SW
Distance: 0.882 mi., 4660 ft.
Elevation: 15 ft.
Relative: Higher

Site Name : PETRODIAMOND TERMINAL CO | PETRO-DIAMOND MARINE TERMINAL | PETRO-DIAMOND TANK NO. 10
1920 LUGGER WAY | 1920 LUGGER WAY BERTH 83 | 1920 LUGGER WY
LONG BEACH | Long Beach | long beach, CA

Database(s) : [AFS, AST - CA, AST PBS, BRS, CALEPA SITES - CA, CHMIRS - CA, CIWQS - CA, CIWQS 2 - CA, DOCKET, ECHO, ENVIROSTOR - CA, EPA FUELS, EPA LUST, ERNS, FRS, HAZNET - CA, HIST AFS 2, HIST AST - CA, HIST CHMIRS - CA, HWG - CA, ICIS, INACTIVE PCS, LUST REG 4 - CA, MANIFEST EPA, NPDES - CA, PCS ENF, PCS FACILITY, PIPELINES, RCRA_LQG, RFR - CA, TRIS] ***(cont.)***

Envirosite ID: 223477
EPA ID: N/R

EPA FUELS ***(cont.)***

D Code :	N/R
Last Date in Agency List :	2021-09-22
Facility ID :	11080
Company ID :	4088
Company Name :	PETRO-DIAMOND INCORPORATED
Company Address :	18401 Von Karman Ave, Irvine, CA 92715
Company Address 2 :	Suite 300
Program Types :	Gasoline, Diesel
Business Activities :	Refiner, Non-Renewable Fuels Importer, Oxygenate Blender
Facility Type :	Gas/Ethanol
OTAQ Program ID :	OTAQREG10022968
Facility Activities :	Non Renewable Fuels Importer
Fuel for 80.1403 :	N/R
Fuel Only Sold for Off Road Use :	Y
Fuel Created Code :	N/R
D Code :	N/R
Last Date in Agency List :	2021-09-22
Facility ID :	71062
Company ID :	3959
Company Name :	Mitsubishi International Corporation
Company Address :	655 Third Avenue, New York, NY 10017
Company Address 2 :	3rd Floor
Program Types :	Diesel, Renewable Fuel Standard, Green House Gas Reporting Program
Business Activities :	Non-Renewable Fuels Importer, Renewable Fuels Importer, GHGRP Importer, GHGRP Exporter
Facility Type :	Gas/Ethanol
OTAQ Program ID :	OTAQREG10032436
Facility Activities :	Renewable Fuel Importer
Fuel for 80.1403 :	N
Fuel Only Sold for Off Road Use :	N
Fuel Created Code :	N/R
D Code :	N/R
Last Date in Agency List :	2021-09-22

Map Id: BS333
Direction: SW
Distance: 0.882 mi., 4660 ft.
Elevation: 15 ft.
Relative: Higher

Site Name : PETRODIAMOND TERMINAL CO | PETRO-DIAMOND MARINE TERMINAL | PETRO-DIAMOND TANK NO. 10
1920 LUGGER WAY | 1920 LUGGER WAY BERTH 83 | 1920 LUGGER WY
LONG BEACH | Long Beach | long beach, CA

Database(s) : [AFS, AST - CA, AST PBS, BRS, CALEPA SITES - CA, CHMIRS - CA, CIWQS - CA, CIWQS 2 - CA, DOCKET, ECHO, ENVIROSTOR - CA, EPA FUELS, EPA LUST, ERNS, FRS, HAZNET - CA, HIST AFS 2, HIST AST - CA, HIST CHMIRS - CA, HWG - CA, ICIS, INACTIVE PCS, LUST REG 4 - CA, MANIFEST EPA, NPDES - CA, PCS ENF, PCS FACILITY, PIPELINES, RCRA_LQG, RFR - CA, TRIS] ***(cont.)***

Envirosite ID: 223477
EPA ID: N/R

EPA FUELS ***(cont.)***

Facility ID :	00362
Company ID :	8256
Company Name :	TR TRADING INC
Company Address :	One World Trade Center, Long Beach, CA 90254
Company Address 2 :	Suite 2550
Program Types :	Gasoline
Business Activities :	Non-Renewable Fuels Importer, PADD Importer
Facility Type :	Gas/Ethanol
OTAQ Program ID :	OTAQREG10025040
Facility Activities :	Refinery
Fuel for 80.1403 :	N/R
Fuel Only Sold for Off Road Use :	Y
Fuel Created Code :	N/R
D Code :	N/R
Last Date in Agency List :	2021-09-22

Facility ID :	20146
Company ID :	8256
Company Name :	TR TRADING INC
Company Address :	One World Trade Center, Long Beach, CA 90254
Company Address 2 :	Suite 2550
Program Types :	Gasoline
Business Activities :	Non-Renewable Fuels Importer, PADD Importer
Facility Type :	Gas/Ethanol
OTAQ Program ID :	OTAQREG10025415
Facility Activities :	Oxygenate Blender
Fuel for 80.1403 :	N/R
Fuel Only Sold for Off Road Use :	Y
Fuel Created Code :	N/R
D Code :	N/R
Last Date in Agency List :	2021-09-22

Facility Name :	PETRO-DIAMOND TERMINAL LONG BEACH
Facility Address :	1920 LUGGER WAY, LONG BEACH, CA 92612

Facility ID :	70506, 21805
Company ID :	4320
Company Name :	BP Products North America
Company Address :	150 W WARRENVILLE RD, NAPERVILLE, IL 60563

Map Id: BS333
Direction: SW
Distance: 0.882 mi., 4660 ft.
Elevation: 15 ft.
Relative: Higher

Site Name :	PETRODIAMOND TERMINAL CO | PETRO-DIAMOND MARINE TERMINAL | PETRO-DIAMOND TANK NO. 10 1920 LUGGER WAY | 1920 LUGGER WAY BERTH 83 | 1920 LUGGER WY LONG BEACH | Long Beach | long beach, CA
Database(s) :	[AFS, AST - CA, AST PBS, BRS, CALEPA SITES - CA, CHMIRS - CA, CIWQS - CA, CIWQS 2 - CA, DOCKET, ECHO, ENVIROSTOR - CA, EPA FUELS, EPA LUST, ERNS, FRS, HAZNET - CA, HIST AFS 2, HIST AST - CA, HIST CHMIRS - CA, HWG - CA, ICIS, INACTIVE PCS, LUST REG 4 - CA, MANIFEST EPA, NPDES - CA, PCS ENF, PCS FACILITY, PIPELINES, RCRA_LQG, RFR - CA, TRIS] ***(cont.)***

Envirosite ID: 223477
EPA ID: N/R

EPA FUELS ***(cont.)***

Company Address 2 : N/R
Program Types : Part79, Gasoline, Diesel, Renewable Fuel Standard

Business Activities :

Part79, Non-Renewable Fuels Importer, Oxygenate Blender, Oxygenate Producers and Importers, PADD Importer, Refiner, ECA Marine Fuel Terminal, Importer - ECA Marine Fuel, Mobile Facility, Pipeline/Pass-Through Terminal, Refiner - ECA Marine Fuel, Truck Loading Terminal/Locomotive Marker Facility, PADD Importer (Renewable Fuel Importer), Renewable Fuel Producer, Renewable Fuels Exporter, Renewable Fuels Importer

Facility Type : Gas/Ethanol
OTAQ Program ID : OTAQREG10026143
Facility Activities : Renewable Fuel Importer, Oxygenate Importer
Fuel for 80.1403 : N
Fuel Only Sold for Off Road Use : N
Fuel Created Code : N/R
D Code : N/R
Last Date in Agency List : 2021-09-22

Facility ID : 11080
Company ID : 4320
Company Name : BP Products North America
Company Address : 150 W WARRENVILLE RD, NAPERVILLE, IL 60563
Company Address 2 : N/R
Program Types : Part79, Gasoline, Diesel, Renewable Fuel Standard

Business Activities :

Part79, Non-Renewable Fuels Importer, Oxygenate Blender, Oxygenate Producers and Importers, PADD Importer, Refiner, ECA Marine Fuel Terminal, Importer - ECA Marine Fuel, Mobile Facility, Pipeline/Pass-Through Terminal, Refiner - ECA Marine Fuel, Truck Loading Terminal/Locomotive Marker Facility, PADD Importer (Renewable Fuel Importer), Renewable Fuel Producer, Renewable Fuels Exporter, Renewable Fuels Importer

Facility Type : Gas/Ethanol
OTAQ Program ID : OTAQREG10026574
Facility Activities : Non Renewable Fuels Importer
Fuel for 80.1403 : N/R
Fuel Only Sold for Off Road Use : Y
Fuel Created Code : N/R
D Code : N/R
Last Date in Agency List : 2021-09-22

Map Id: BS333
Direction: SW
Distance: 0.882 mi., 4660 ft.
Elevation: 15 ft.
Relative: Higher

Site Name : PETRODIAMOND TERMINAL CO | PETRO-DIAMOND MARINE TERMINAL | PETRO-DIAMOND TANK NO. 10
1920 LUGGER WAY | 1920 LUGGER WAY BERTH 83 | 1920 LUGGER WY
LONG BEACH | Long Beach | long beach, CA

Database(s) : [AFS, AST - CA, AST PBS, BRS, CALEPA SITES - CA, CHMIRS - CA, CIWQS - CA, CIWQS 2 - CA, DOCKET, ECHO, ENVIROSTOR - CA, EPA FUELS, EPA LUST, ERNS, FRS, HAZNET - CA, HIST AFS 2, HIST AST - CA, HIST CHMIRS - CA, HWG - CA, ICIS, INACTIVE PCS, LUST REG 4 - CA, MANIFEST EPA, NPDES - CA, PCS ENF, PCS FACILITY, PIPELINES, RCRA_LQG, RFR - CA, TRIS] ***(cont.)***

Envirosite ID: 223477
EPA ID: N/R

EPA FUELS ***(cont.)***

Facility ID :	07444
Company ID :	4320
Company Name :	BP Products North America
Company Address :	150 W WARRENVILLE RD, NAPERVILLE, IL 60563
Company Address 2 :	N/R
Program Types :	Part79, Gasoline, Diesel, Renewable Fuel Standard

Business Activities :

Part79, Non-Renewable Fuels Importer, Oxygenate Blender, Oxygenate Producers and Importers, PADD Importer, Refiner, ECA Marine Fuel Terminal, Importer - ECA Marine Fuel, Mobile Facility, Pipeline/Pass-Through Terminal, Refiner - ECA Marine Fuel, Truck Loading Terminal/Locomotive Marker Facility, PADD Importer (Renewable Fuel Importer), Renewable Fuel Producer, Renewable Fuels Exporter, Renewable Fuels Importer

Facility Type :	Gas/Ethanol
OTAQ Program ID :	OTAQREG10026557
Facility Activities :	Refinery
Fuel for 80.1403 :	N/R
Fuel Only Sold for Off Road Use :	N
Fuel Created Code :	N/R
D Code :	N/R
Last Date in Agency List :	2021-09-22

Facility ID :	20146
Company ID :	4320
Company Name :	BP Products North America
Company Address :	150 W WARRENVILLE RD, NAPERVILLE, IL 60563
Company Address 2 :	N/R
Program Types :	Part79, Gasoline, Diesel, Renewable Fuel Standard

Business Activities :

Part79, Non-Renewable Fuels Importer, Oxygenate Blender, Oxygenate Producers and Importers, PADD Importer, Refiner, ECA Marine Fuel Terminal, Importer - ECA Marine Fuel, Mobile Facility, Pipeline/Pass-Through Terminal, Refiner - ECA Marine Fuel, Truck Loading Terminal/Locomotive Marker Facility, PADD Importer (Renewable Fuel Importer), Renewable Fuel Producer, Renewable Fuels Exporter, Renewable Fuels Importer

Facility Type :	Gas/Ethanol
OTAQ Program ID :	OTAQREG10026753
Facility Activities :	Oxygenate Blender
Fuel for 80.1403 :	N/R

Map Id: BS333
Direction: SW
Distance: 0.882 mi., 4660 ft.
Elevation: 15 ft.
Relative: Higher

Site Name : PETRODIAMOND TERMINAL CO | PETRO-DIAMOND MARINE TERMINAL | PETRO-DIAMOND TANK NO. 10
1920 LUGGER WAY | 1920 LUGGER WAY BERTH 83 | 1920 LUGGER WY
LONG BEACH | Long Beach | long beach, CA

Database(s) : [AFS, AST - CA, AST PBS, BRS, CALEPA SITES - CA, CHMIRS - CA, CIWQS - CA, CIWQS 2 - CA, DOCKET, ECHO, ENVIROSTOR - CA, EPA FUELS, EPA LUST, ERNS, FRS, HAZNET - CA, HIST AFS 2, HIST AST - CA, HIST CHMIRS - CA, HWG - CA, ICIS, INACTIVE PCS, LUST REG 4 - CA, MANIFEST EPA, NPDES - CA, PCS ENF, PCS FACILITY, PIPELINES, RCRA_LQG, RFR - CA, TRIS] ***(cont.)***

Envirosite ID: 223477
EPA ID: N/R

EPA FUELS ***(cont.)***

Fuel Only Sold for Off Road Use :	Y
Fuel Created Code :	N/R
D Code :	N/R
Last Date in Agency List :	2021-09-22

EPA LUST

Facility Name :	PETRO DIAMOND TERMINAL COMPANY
Facility Address :	1920 LUGGER WY, LONG BEACH, California 90813
County :	N/R
Facility ID :	N/R
LUST ID :	CAT0603701940
Reported Date :	N/R
Status :	Open
Substance :	N/R
Closed With Residual Contamination (Tribal Only):	N/R
NFA_Letter (Tribal Only) :	N/R
Tribe (Tribal Only) :	N/R
EPA Region :	9
Estimated Population within 1500ft :	N/R
Estimated Private Domestic Wells within 1500ft:	N/R
Within Source Water Protection Area (SPA):	N/R
SPA Public Water System and Facility ID:	N/R
SPA Water Type :	N/R
SPA Facility Type :	N/R
SPA HUC12 :	N/R
Within Groundwater Wellhead Protection Area (WHPA):	N/R
WHPA Public Water System and Facility ID:	N/R
WHPA Water Type :	N/R
WHPA Facility Type :	N/R
WHPA HUC12 :	N/R
Within Estimated 100-year Floodplain:	N/R
Latitude :	33.78247
Longitude :	-118.19222
Last Date in Agency List :	2021-08-27

Map Id: BS333
Direction: SW
Distance: 0.882 mi., 4660 ft.
Elevation: 15 ft.
Relative: Higher

Site Name : PETRODIAMOND TERMINAL CO | PETRO-DIAMOND MARINE TERMINAL | PETRO-DIAMOND TANK NO. 10
1920 LUGGER WAY | 1920 LUGGER WAY BERTH 83 | 1920 LUGGER WY
LONG BEACH | Long Beach | long beach, CA

Database(s) : [AFS, AST - CA, AST PBS, BRS, CALEPA SITES - CA, CHMIRS - CA, CIWQS - CA, CIWQS 2 - CA, DOCKET, ECHO, ENVIROSTOR - CA, EPA FUELS, EPA LUST, ERNS, FRS, HAZNET - CA, HIST AFS 2, HIST AST - CA, HIST CHMIRS - CA, HWG - CA, ICIS, INACTIVE PCS, LUST REG 4 - CA, MANIFEST EPA, NPDES - CA, PCS ENF, PCS FACILITY, PIPELINES, RCRA_LQG, RFR - CA, TRIS] ***(cont.)***

Envirosite ID: 223477
EPA ID: N/R

ERNS

Facility Address :	1920 LUGGER WAY, LONG BEACH, CA
County :	LOS ANGELES

Incident Information

Incident Date Time :	2021-05-15 15:21:00
Type of Incident :	FIXED
Incident Cause :	EQUIPMENT FAILURE
Incident DTG :	OCCURRED
Incident Location :	N/R
Sequence Number :	1305152
Potential Flag :	N
Description of Incident :	THE CALLER STATES AND UNKNOWN AMOUNT OF OIL AND WATER MIXTURE IS LEAKING FROM THE FACILITY. THE MATERIAL HAS IMPACTED A STORM DRAIN THAT LEADS TO THE PACIFIC OCEAN.
Last Date in Agency List :	2021-08-07

Incident Response Summary

Date Time Received :	2021-05-15 18:37:00
Date Time Completed :	2021-05-15 18:43:00
Call Type :	Incident
Source :	TELEPHONE
Responsible Company :	PETRO DIAMOND TERMINAL
Responsible Org Type :	PRIVATE ENTERPRISE
Responsible City :	LONG BEACH
Responsible State :	CA
Responsible Zip :	N/R

Incident Details Summary

Remedial Action :	CLEAN-UP UNDERWAY, CONTRACTORS ENROUTE
Medium :	STORM DRAIN
Medium Description :	WATER
Body of Water :	STORM DRAIN
Weather Conditions :	N/R
Water Temperature :	N/R

Map Id: BS333
Direction: SW
Distance: 0.882 mi., 4660 ft.
Elevation: 15 ft.
Relative: Higher

Site Name : PETRODIAMOND TERMINAL CO | PETRO-DIAMOND MARINE TERMINAL | PETRO-DIAMOND TANK NO. 10
1920 LUGGER WAY | 1920 LUGGER WAY BERTH 83 | 1920 LUGGER WY
LONG BEACH | Long Beach | long beach, CA

Database(s) : [AFS, AST - CA, AST PBS, BRS, CALEPA SITES - CA, CHMIRS - CA, CIWQS - CA, CIWQS 2 - CA, DOCKET, ECHO, ENVIROSTOR - CA, EPA FUELS, EPA LUST, ERNS, FRS, HAZNET - CA, HIST AFS 2, HIST AST - CA, HIST CHMIRS - CA, HWG - CA, ICIS, INACTIVE PCS, LUST REG 4 - CA, MANIFEST EPA, NPDES - CA, PCS ENF, PCS FACILITY, PIPELINES, RCRA_LQG, RFR - CA, TRIS] ***(cont.)***

Envirosite ID: 223477
EPA ID: N/R

ERNS ***(cont.)***

Water Supply Contaminated :	U
Waterway Closed :	N
Waterway Description :	N/R

Additional Incident Details Summary

Actual Amount :	N/R
Actual Amount Units :	N/R
Capacity of Tank :	N/R
Capacity of Tank Units :	N/R
Continuous Release Begin Date :	N/R
Continuous Release End Date :	N/R
Continuous Release Change Date :	N/R
Continuous Release Permit :	N/R
Continuous Release Type :	N/R
Description of Tank :	N/R
Device Operational :	U
DOT Crossing Number :	N/R
DOT Regulated :	U
NPDES :	N/R
NPDES Compliance :	U
Pipeline Aboveground :	ABOVE
Pipeline Covered :	U
Pipeline Type :	N/R
Tank ID :	N/R
Tank Regulated :	U
Tank Regulated by :	N/R

Materials Involved Summary

Name of Material :	WASTE OIL
CAS Number :	000000-00-0
Amount of Material :	0
Unit of Measure :	UNKNOWN AMOUNT
UN Number :	N/R
CHRIS Code :	OWA
Reached Water :	YES
Amount in Water :	0
Unit of Measure (Reach Water) :	UNKNOWN AMOUNT

Map Id: BS333
Direction: SW
Distance: 0.882 mi., 4660 ft.
Elevation: 15 ft.
Relative: Higher

Site Name : PETRODIAMOND TERMINAL CO | PETRO-DIAMOND MARINE TERMINAL | PETRO-DIAMOND TANK NO. 10
1920 LUGGER WAY | 1920 LUGGER WAY BERTH 83 | 1920 LUGGER WY
LONG BEACH | Long Beach | long beach, CA

Database(s) : [AFS, AST - CA, AST PBS, BRS, CALEPA SITES - CA, CHMIRS - CA, CIWQS - CA, CIWQS 2 - CA, DOCKET, ECHO, ENVIROSTOR - CA, EPA FUELS, EPA LUST, ERNS, FRS, HAZNET - CA, HIST AFS 2, HIST AST - CA, HIST CHMIRS - CA, HWG - CA, ICIS, INACTIVE PCS, LUST REG 4 - CA, MANIFEST EPA, NPDES - CA, PCS ENF, PCS FACILITY, PIPELINES, RCRA_LQG, RFR - CA, TRIS] ***(cont.)***

Envirosite ID: 223477
EPA ID: N/R

ERNS ***(cont.)***

Additional Materials Involved Summary

Name of Material :	N/R
CAS Number :	N/R
CHRIS Code :	N/R
Upper Bounds :	N/R
Upper Bounds Unit :	N/R
Upper Bounds Rate :	N/R

Trains Details

Train Name Number :	N/R
Train Type :	N/R
Train Speed :	N/R
Train Direction :	N/R
Number Locomotives :	N/R
Number Cars :	N/R
Number Derailed :	N/R
Track Speed :	N/R
Railroad Name :	N/R
Non Compliance with Hazmat :	N/R

Derailed Units Summary

Train Name Number :	N/R
Car Number :	N/R
Car Content :	N/R
Position in Train :	N/R
Derailed Type :	N/R

Vessels Details

Vessel Name :	N/R
Vessel Type :	N/R
Vessel Length :	N/R
Hull Construction :	N/R
Fuel Capacity :	N/R
Fuel on Board :	N/R
Cargo Capacity :	N/R
Cargo on Board :	N/R

Map Id: BS333
Direction: SW
Distance: 0.882 mi., 4660 ft.
Elevation: 15 ft.
Relative: Higher

Site Name : PETRODIAMOND TERMINAL CO | PETRO-DIAMOND MARINE TERMINAL | PETRO-DIAMOND TANK NO. 10
1920 LUGGER WAY | 1920 LUGGER WAY BERTH 83 | 1920 LUGGER WY
LONG BEACH | Long Beach | long beach, CA

Database(s) : [AFS, AST - CA, AST PBS, BRS, CALEPA SITES - CA, CHMIRS - CA, CIWQS - CA, CIWQS 2 - CA, DOCKET, ECHO, ENVIROSTOR - CA, EPA FUELS, EPA LUST, ERNS, FRS, HAZNET - CA, HIST AFS 2, HIST AST - CA, HIST CHMIRS - CA, HWG - CA, ICIS, INACTIVE PCS, LUST REG 4 - CA, MANIFEST EPA, NPDES - CA, PCS ENF, PCS FACILITY, PIPELINES, RCRA_LQG, RFR - CA, TRIS] ***(cont.)***

Envirosite ID: 223477
EPA ID: N/R

ERNS ***(cont.)***

Is Vessel Aground :	N/R
Flag :	N/R
Breadth :	N/R
Draught :	N/R
Fuel Capacity Units :	N/R
Fuel on Board Units :	N/R
Cargo Capacity Units :	N/R
Cargo on Board Units :	N/R

Mobile Details

Vehicle Own Fuel Capacity :	N/R
Cargo Capacity :	N/R
Amount of Cargo on Board :	N/R
Hazmat Carrier :	N/R
Carrier Licensed :	N/R
Noncompliance with Hazmat :	N/R
Mobile Type :	N/R
Cargo Capacity Units :	N/R
Amount of Cargo on Board Units :	N/R
Vehicle Year :	N/R
Vehicle Make :	N/R
Vehicle Model :	N/R
Vehicle Number :	N/R
Trailer Number :	N/R

FRS

Facility Name :	PETRO-DIAMOND TANK NO. 10
Facility Address :	1920 LUGGER WAY, LONG BEACH, CA 90813
County :	LOS ANGELES

Site Details

Registry ID :	110065526773
FRS Facility URL :	Click here for hyperlink provided by the agency.
Last Date in Agency List :	2021-07-17

Map Id: BS333
Direction: SW
Distance: 0.882 mi., 4660 ft.
Elevation: 15 ft.
Relative: Higher

Site Name :	PETRODIAMOND TERMINAL CO | PETRO-DIAMOND MARINE TERMINAL | PETRO-DIAMOND TANK NO. 10 1920 LUGGER WAY | 1920 LUGGER WAY BERTH 83 | 1920 LUGGER WY LONG BEACH | Long Beach | long beach, CA
Database(s) :	[AFS, AST - CA, AST PBS, BRS, CALEPA SITES - CA, CHMIRS - CA, CIWQS - CA, CIWQS 2 - CA, DOCKET, ECHO, ENVIROSTOR - CA, EPA FUELS, EPA LUST, ERNS, FRS, HAZNET - CA, HIST AFS 2, HIST AST - CA, HIST CHMIRS - CA, HWG - CA, ICIS, INACTIVE PCS, LUST REG 4 - CA, MANIFEST EPA, NPDES - CA, PCS ENF, PCS FACILITY, PIPELINES, RCRA_LQG, RFR - CA, TRIS] ***(cont.)***

Envirosite ID: 223477
EPA ID: N/R

FRS ***(cont.)***

Source Description

Source Description :

All generators and treatment, storage, and disposal (TSD) facilities who handle hazardous waste are required to report to the EPA Administrator at least once every two years. The data collected is used to create the National Biennial Resource Conservation and Recovery Act (RCRA) Hazardous Waste Report. This data is processed within the RCRA Information (RCRAInfo) database.
The California Environmental Protection Agency (CalEPA) has recently implemented a new data warehouse system (nSite). This data warehouse combines and merges facility and site information from five different systems managed within CalEPA. The five systems are: California Environmental Reporting System (CERS), EnviroStor, GeoTracker, California Integrated Water Quality System (CIWQS), and Toxic Release Inventory (TRI).
The NPDES module of the Compliance Information System (ICIS) tracks surface water permits issued under the Clean Water Act. Under NPDES, all facilities that discharge pollutants from any point source into waters of the United States are required to obtain a permit. The permit will likely contain limits on what can be discharged, impose monitoring and reporting requirements, and include other provisions to ensure that the discharge does not adversely affect water quality.

Source Description :

In accordance with the federal Clean Air Act (CAA), EPA establishes fuel quality standards to help protect public health and the environment from harmful gas and particulate matter emissions from motor vehicles and engines. The Office of Transportation and Air Quality (OTAQ) has developed the registration and DC fuels online applications, implemented through EPA's Central Data Exchange (CDX), which provides online applications to assist the fuel manufacturing community with registration and compliance with reporting requirements.

FRS Environmental Interest

Source and System ID :

API - OTAQREG10022967
CA-ENVIROVIEW - 352403
ICIS - CAC298655
OTAQREG - OTAQREG10022967
OTAQREG - OTAQREG10022968
OTAQREG - OTAQREG10022969
OTAQREG - OTAQREG10022970
OTAQREG - OTAQREG10024304
OTAQREG - OTAQREG10025040

Map Id: BS333
Direction: SW
Distance: 0.882 mi., 4660 ft.
Elevation: 15 ft.
Relative: Higher

Site Name : PETRODIAMOND TERMINAL CO | PETRO-DIAMOND MARINE TERMINAL | PETRO-DIAMOND TANK NO. 10
1920 LUGGER WAY | 1920 LUGGER WAY BERTH 83 | 1920 LUGGER WY
LONG BEACH | Long Beach | long beach, CA

Database(s) : [AFS, AST - CA, AST PBS, BRS, CALEPA SITES - CA, CHMIRS - CA, CIWQS - CA, CIWQS 2 - CA, DOCKET, ECHO, ENVIROSTOR - CA, EPA FUELS, EPA LUST, ERNS, FRS, HAZNET - CA, HIST AFS 2, HIST AST - CA, HIST CHMIRS - CA, HWG - CA, ICIS, INACTIVE PCS, LUST REG 4 - CA, MANIFEST EPA, NPDES - CA, PCS ENF, PCS FACILITY, PIPELINES, RCRA_LQG, RFR - CA, TRIS] ***(cont.)***

Envirosite ID: 223477
EPA ID: N/R

FRS ***(cont.)***

OTAQREG - OTAQREG10025407
OTAQREG - OTAQREG10025415
OTAQREG - OTAQREG10026143
OTAQREG - OTAQREG10026557
OTAQREG - OTAQREG10026574
OTAQREG - OTAQREG10026753
OTAQREG - OTAQREG10028652
OTAQREG - OTAQREG10029195
OTAQREG - OTAQREG10031617
OTAQREG - OTAQREG10031624
OTAQREG - OTAQREG10031629
OTAQREG - OTAQREG10032436
RCRAINFO - CAD040954521

HAZNET - CA

Facility Name :	PETRO-DIAMOND TERMINAL COMPANY
Facility Address :	1920 LUGGER WAY, LONG BEACH, CA 90813
County :	LOS ANGELES

Site Details

Generator EPA ID :	CAD040954521
Active :	Active
Category :	FEDERAL
Facility Types :	N/R
Type :	PERMANENT
Contact Name :	N/R
Contact Phone :	N/R
Facility Mailing Address :	1100 MAIN ST 2ND FLR, IRVINE, CA 926140000
Latitude :	33.78217000
Longitude :	-118.18589033
Agency Hyperlink :	Click here for hyperlink provided by the agency.
Last Date in Agency List :	2021-07-08

Waste Generator Details

Map Id: BS333
Direction: SW
Distance: 0.882 mi., 4660 ft.
Elevation: 15 ft.
Relative: Higher

Site Name : PETRODIAMOND TERMINAL CO | PETRO-DIAMOND MARINE TERMINAL | PETRO-DIAMOND TANK NO. 10
1920 LUGGER WAY | 1920 LUGGER WAY BERTH 83 | 1920 LUGGER WY
LONG BEACH | Long Beach | long beach, CA

Database(s) : [AFS, AST - CA, AST PBS, BRS, CALEPA SITES - CA, CHMIRS - CA, CIWQS - CA, CIWQS 2 - CA, DOCKET, ECHO, ENVIROSTOR - CA, EPA FUELS, EPA LUST, ERNS, FRS, HAZNET - CA, HIST AFS 2, HIST AST - CA, HIST CHMIRS - CA, HWG - CA, ICIS, INACTIVE PCS, LUST REG 4 - CA, MANIFEST EPA, NPDES - CA, PCS ENF, PCS FACILITY, PIPELINES, RCRA_LQG, RFR - CA, TRIS] ***(cont.)***

Envirosite ID: 223477
EPA ID: N/R

HAZNET - CA ***(cont.)***

Details for this site have been truncated due to the large number of available details for this site within this dataset. For the complete details for this site, contact your Envirosite account representative for a complimentary site report containing all of the details available.

State Waste :

2019: 134 - Aqueous solution with total organic residues less than 10 percent, 141.12000 tons to CAT080013352
2019: 221 - Waste oil and mixed oil, 0.00000 tons to CAT080013352
2018: 352 - Other organic solids, 0.13500 tons to CAD982444481
2017: 352 - Other organic solids, 0.0875 tons to CAD982444481
2017: 352 - Other organic solids, 0.045 tons to MOD981123391
2017: 331 - Off-specification, aged or surplus organics, 0.165 tons to CAD028409019
2016: 352 - Other organic solids, 18 tons to CAD982444481
2016: 352 - Other organic solids, 0.3 tons to CAD028409019
2016: 223 - Unspecified oil-containing waste, 0.3 tons to CAD028409019
2016: 241 - Tank bottom waste, 20.85 tons to CAT080013352
2016: 134 - Aqueous solution with total organic residues less than 10 percent, 29.4 tons to CAT080013352
2015: 135 - Unspecified aqueous solution, 21 tons to CAT080013352
2015: 134 - Aqueous solution with total organic residues less than 10 percent, 18.9 tons to CAT080013352
2014: 241 - Tank bottom waste, 47.955 tons to CAT080013352
2014: 134 - Aqueous solution with total organic residues less than 10 percent, 12.6 tons to CAT080013352
2013: 134 - Aqueous solution with total organic residues less than 10 percent, 5.04 tons to CAD028409019
2013: 352 - Other organic solids, 1.4 tons to CAD028409019
2013: 241 - Tank bottom waste, 153.456 tons to CAT080013352
2012: 241 - Tank bottom waste, 34.611 tons to CAT080013352
2012: 221 - Waste oil and mixed oil, 0.209 tons to CAT080013352
2012: 135 - Unspecified aqueous solution, 1.617 tons to CAT080013352
2011: 241 - Tank bottom waste, 70.473 tons to CAT080013352
2010: 241 - Tank bottom waste, 20.016 tons to CAT080013352
2009: 343 - Unspecified organic liquid mixture, 4.91 tons to CAT080013352
2009: 241 - Tank bottom waste, 164.715 tons to CAT080013352
2008: 241 - Tank bottom waste, 53.376 tons to CAT080013352
2008: 221 - Waste oil and mixed oil, 38 tons to CAT080013352
2007: 223 - Unspecified oil-containing waste, 0.2 tons to CAD028409019
2007: 241 - Tank bottom waste, 37.53 tons to CAT080013352
2006: 135 - Unspecified aqueous solution, 0.84 tons to CAT080013352

Map Id: BS333
Direction: SW
Distance: 0.882 mi., 4660 ft.
Elevation: 15 ft.
Relative: Higher

Site Name : PETRODIAMOND TERMINAL CO | PETRO-DIAMOND MARINE TERMINAL | PETRO-DIAMOND TANK NO. 10
1920 LUGGER WAY | 1920 LUGGER WAY BERTH 83 | 1920 LUGGER WY
LONG BEACH | Long Beach | long beach, CA

Database(s) : [AFS, AST - CA, AST PBS, BRS, CALEPA SITES - CA, CHMIRS - CA, CIWQS - CA, CIWQS 2 - CA, DOCKET, ECHO, ENVIROSTOR - CA, EPA FUELS, EPA LUST, ERNS, FRS, HAZNET - CA, HIST AFS 2, HIST AST - CA, HIST CHMIRS - CA, HWG - CA, ICIS, INACTIVE PCS, LUST REG 4 - CA, MANIFEST EPA, NPDES - CA, PCS ENF, PCS FACILITY, PIPELINES, RCRA_LQG, RFR - CA, TRIS] ***(cont.)***

Envirosite ID: 223477
EPA ID: N/R

HIST AFS 2

Facility Name :	PETRO DIAMOND TERMINAL CO
Facility Address :	1920 LUGGER WAY BERTH 83, LONG BEACH, CA 90813
County :	LOS ANGELES

Site Details

PEPA :	110002421246
Region :	09
STTE :	06
County Code :	037
PCDS :	00597
DB Number :	N/R
AQCR :	024
SIC Code :	4226
NIC Code :	424710
DCS :	3
DCL :	A
Government :	0
CMSC :	A
HP1F :	N/R
Last Date in Agency List :	2015-01-14

Air Program Pollutant Data

Region :	09
STTE :	06
County Code :	037
PCDS :	00597
APC :	0
PLAP :	VOC
DCAP :	3
DCLP :	A
DATT :	X

Region :	09
STTE :	06
County Code :	037
PCDS :	00597
APC :	V

Map Id: BS333
Direction: SW
Distance: 0.882 mi., 4660 ft.
Elevation: 15 ft.
Relative: Higher

Site Name : PETRODIAMOND TERMINAL CO | PETRO-DIAMOND MARINE TERMINAL | PETRO-DIAMOND TANK NO. 10
1920 LUGGER WAY | 1920 LUGGER WAY BERTH 83 | 1920 LUGGER WY
LONG BEACH | Long Beach | long beach, CA

Database(s) : [AFS, AST - CA, AST PBS, BRS, CALEPA SITES - CA, CHMIRS - CA, CIWQS - CA, CIWQS 2 - CA, DOCKET, ECHO, ENVIROSTOR - CA, EPA FUELS, EPA LUST, ERNS, FRS, HAZNET - CA, HIST AFS 2, HIST AST - CA, HIST CHMIRS - CA, HWG - CA, ICIS, INACTIVE PCS, LUST REG 4 - CA, MANIFEST EPA, NPDES - CA, PCS ENF, PCS FACILITY, PIPELINES, RCRA_LQG, RFR - CA, TRIS] ***(cont.)***

Envirosite ID: 223477
EPA ID: N/R

HIST AFS 2 ***(cont.)***

PLAP :	FACIL
DCAP :	3
DCLP :	A
DATT :	N/R
Region :	09
STTE :	06
County Code :	037
PCDS :	00597
APC :	9
PLAP :	HC
DCAP :	3
DCLP :	A
DATT :	N
Region :	09
STTE :	06
County Code :	037
PCDS :	00597
APC :	0
PLAP :	PT
DCAP :	3
DCLP :	A
DATT :	N
Region :	09
STTE :	06
County Code :	037
PCDS :	00597
APC :	0
PLAP :	HC
DCAP :	3
DCLP :	A
DATT :	N
Region :	09
STTE :	06
County Code :	037

Map Id: BS333
Direction: SW
Distance: 0.882 mi., 4660 ft.
Elevation: 15 ft.
Relative: Higher

Site Name : PETRODIAMOND TERMINAL CO | PETRO-DIAMOND MARINE TERMINAL | PETRO-DIAMOND TANK NO. 10
1920 LUGGER WAY | 1920 LUGGER WAY BERTH 83 | 1920 LUGGER WY
LONG BEACH | Long Beach | long beach, CA

Database(s) : [AFS, AST - CA, AST PBS, BRS, CALEPA SITES - CA, CHMIRS - CA, CIWQS - CA, CIWQS 2 - CA, DOCKET, ECHO, ENVIROSTOR - CA, EPA FUELS, EPA LUST, ERNS, FRS, HAZNET - CA, HIST AFS 2, HIST AST - CA, HIST CHMIRS - CA, HWG - CA, ICIS, INACTIVE PCS, LUST REG 4 - CA, MANIFEST EPA, NPDES - CA, PCS ENF, PCS FACILITY, PIPELINES, RCRA_LQG, RFR - CA, TRIS] ***(cont.)***

Envirosite ID: 223477
EPA ID: N/R

HIST AFS 2 ***(cont.)***

PCDS :	00597
APC :	0
PLAP :	ADMIN
DCAP :	3
DCLP :	A
DATT :	N/R

Region :	09
STTE :	06
County Code :	037
PCDS :	00597
APC :	0
PLAP :	P1
DCAP :	3
DCLP :	A
DATT :	N

Region :	09
STTE :	06
County Code :	037
PCDS :	00597
APC :	9
PLAP :	VOC
DCAP :	3
DCLP :	A
DATT :	X

Region :	09
STTE :	06
County Code :	037
PCDS :	00597
APC :	0
PLAP :	FACIL
DCAP :	P
DCLP :	N/R
DATT :	N/R

Map Id: BS333
Direction: SW
Distance: 0.882 mi., 4660 ft.
Elevation: 15 ft.
Relative: Higher

Site Name :	PETRODIAMOND TERMINAL CO | PETRO-DIAMOND MARINE TERMINAL | PETRO-DIAMOND TANK NO. 10 1920 LUGGER WAY | 1920 LUGGER WAY BERTH 83 | 1920 LUGGER WY LONG BEACH | Long Beach | long beach, CA
Database(s) :	[AFS, AST - CA, AST PBS, BRS, CALEPA SITES - CA, CHMIRS - CA, CIWQS - CA, CIWQS 2 - CA, DOCKET, ECHO, ENVIROSTOR - CA, EPA FUELS, EPA LUST, ERNS, FRS, HAZNET - CA, HIST AFS 2, HIST AST - CA, HIST CHMIRS - CA, HWG - CA, ICIS, INACTIVE PCS, LUST REG 4 - CA, MANIFEST EPA, NPDES - CA, PCS ENF, PCS FACILITY, PIPELINES, RCRA_LQG, RFR - CA, TRIS] ***(cont.)***

Envirosite ID: 223477
EPA ID: N/R

HIST AFS 2 ***(cont.)***

Class A Sources - Actions 4

Details for this site have been truncated due to the large number of available details for this site within this dataset. For the complete details for this site, contact your Envirosite account representative for a complimentary site report containing all of the details available.

Region :	09
STTE :	06
County Code :	037
PCDS :	00597
APC :	0
ANTI :	5C
DTA :	010928
PAM :	000000000

Region :	09
STTE :	06
County Code :	037
PCDS :	00597
APC :	V
ANTI :	PS
DTA :	040617
PAM :	N/R

Region :	09
STTE :	06
County Code :	037
PCDS :	00597
APC :	0
ANTI :	SR
DTA :	100827
PAM :	N/R

Region :	09
STTE :	06
County Code :	037
PCDS :	00597
APC :	0
ANTI :	PS

Map Id: BS333
Direction: SW
Distance: 0.882 mi., 4660 ft.
Elevation: 15 ft.
Relative: Higher

Site Name : PETRODIAMOND TERMINAL CO | PETRO-DIAMOND MARINE TERMINAL | PETRO-DIAMOND TANK NO. 10
1920 LUGGER WAY | 1920 LUGGER WAY BERTH 83 | 1920 LUGGER WY
LONG BEACH | Long Beach | long beach, CA

Database(s) : [AFS, AST - CA, AST PBS, BRS, CALEPA SITES - CA, CHMIRS - CA, CIWQS - CA, CIWQS 2 - CA, DOCKET, ECHO, ENVIROSTOR - CA, EPA FUELS, EPA LUST, ERNS, FRS, HAZNET - CA, HIST AFS 2, HIST AST - CA, HIST CHMIRS - CA, HWG - CA, ICIS, INACTIVE PCS, LUST REG 4 - CA, MANIFEST EPA, NPDES - CA, PCS ENF, PCS FACILITY, PIPELINES, RCRA_LQG, RFR - CA, TRIS] ***(cont.)***

Envirosite ID: 223477
EPA ID: N/R

HIST AFS 2 ***(cont.)***

DTA :	070605
PAM :	N/R
Region :	09
STTE :	06
County Code :	037
PCDS :	00597
APC :	0
ANTI :	FS
DTA :	100827
PAM :	N/R
Region :	09
STTE :	06
County Code :	037
PCDS :	00597
APC :	V
ANTI :	8C
DTA :	050901
PAM :	000037500
Region :	09
STTE :	06
County Code :	037
PCDS :	00597
APC :	9
ANTI :	VR
DTA :	970204
PAM :	000000000
Region :	09
STTE :	06
County Code :	037
PCDS :	00597
APC :	0
ANTI :	8C
DTA :	120719
PAM :	N/R

Map Id: BS333
Direction: SW
Distance: 0.882 mi., 4660 ft.
Elevation: 15 ft.
Relative: Higher

Site Name : PETRODIAMOND TERMINAL CO | PETRO-DIAMOND MARINE TERMINAL | PETRO-DIAMOND TANK NO. 10
1920 LUGGER WAY | 1920 LUGGER WAY BERTH 83 | 1920 LUGGER WY
LONG BEACH | Long Beach | long beach, CA

Database(s) : [AFS, AST - CA, AST PBS, BRS, CALEPA SITES - CA, CHMIRS - CA, CIWQS - CA, CIWQS 2 - CA, DOCKET, ECHO, ENVIROSTOR - CA, EPA FUELS, EPA LUST, ERNS, FRS, HAZNET - CA, HIST AFS 2, HIST AST - CA, HIST CHMIRS - CA, HWG - CA, ICIS, INACTIVE PCS, LUST REG 4 - CA, MANIFEST EPA, NPDES - CA, PCS ENF, PCS FACILITY, PIPELINES, RCRA_LQG, RFR - CA, TRIS] ***(cont.)***

Envirosite ID: 223477
EPA ID: N/R

HIST AFS 2 ***(cont.)***

Region :	09
STTE :	06
County Code :	037
PCDS :	00597
APC :	0
ANTI :	FS
DTA :	120816
PAM :	N/R

Region :	09
STTE :	06
County Code :	037
PCDS :	00597
APC :	0
ANTI :	SR
DTA :	110920
PAM :	N/R

Facilities with Issued Permits

Region :	09
STTE :	06
County Code :	037
PCDS :	00597
PNME :	PETRO DIAMOND TERMINAL CO
Street :	1920 LUGGER WAY, BERTH 83, LONG BEACH, CA 90813

General Permit Information

Region :	09
STTE :	06
County Code :	037
PCDS :	00597
ASPN :	800079
PMTC :	V
PMTD :	TITLE V PERMIT - PLANT SP

Map Id: BS333
Direction: SW
Distance: 0.882 mi., 4660 ft.
Elevation: 15 ft.
Relative: Higher

Site Name : PETRODIAMOND TERMINAL CO | PETRO-DIAMOND MARINE TERMINAL | PETRO-DIAMOND TANK NO. 10
1920 LUGGER WAY | 1920 LUGGER WAY BERTH 83 | 1920 LUGGER WY
LONG BEACH | Long Beach | long beach, CA

Database(s) : [AFS, AST - CA, AST PBS, BRS, CALEPA SITES - CA, CHMIRS - CA, CIWQS - CA, CIWQS 2 - CA, DOCKET, ECHO, ENVIROSTOR - CA, EPA FUELS, EPA LUST, ERNS, FRS, HAZNET - CA, HIST AFS 2, HIST AST - CA, HIST CHMIRS - CA, HWG - CA, ICIS, INACTIVE PCS, LUST REG 4 - CA, MANIFEST EPA, NPDES - CA, PCS ENF, PCS FACILITY, PIPELINES, RCRA_LQG, RFR - CA, TRIS] ***(cont.)***

Envirosite ID: 223477
EPA ID: N/R

HIST AFS 2 ***(cont.)***

Historical Quarterly 4

Region :	09
STTE :	06
County Code :	037
PCDS :	00597
SCH :	3
HDT :	1304
APH :	V

Region :	09
STTE :	06
County Code :	037
PCDS :	00597
SCH :	3
HDT :	1304
APH :	9

Region :	09
STTE :	06
County Code :	037
PCDS :	00597
SCH :	3
HDT :	1301
APH :	0

Region :	09
STTE :	06
County Code :	037
PCDS :	00597
SCH :	3
HDT :	1201
APH :	9

Region :	09
STTE :	06
County Code :	037
PCDS :	00597
SCH :	3

Map Id: BS333
Direction: SW
Distance: 0.882 mi., 4660 ft.
Elevation: 15 ft.
Relative: Higher

Site Name : PETRODIAMOND TERMINAL CO | PETRO-DIAMOND MARINE TERMINAL | PETRO-DIAMOND TANK NO. 10
1920 LUGGER WAY | 1920 LUGGER WAY BERTH 83 | 1920 LUGGER WY
LONG BEACH | Long Beach | long beach, CA

Database(s) : [AFS, AST - CA, AST PBS, BRS, CALEPA SITES - CA, CHMIRS - CA, CIWQS - CA, CIWQS 2 - CA, DOCKET, ECHO, ENVIROSTOR - CA, EPA FUELS, EPA LUST, ERNS, FRS, HAZNET - CA, HIST AFS 2, HIST AST - CA, HIST CHMIRS - CA, HWG - CA, ICIS, INACTIVE PCS, LUST REG 4 - CA, MANIFEST EPA, NPDES - CA, PCS ENF, PCS FACILITY, PIPELINES, RCRA_LQG, RFR - CA, TRIS] ***(cont.)***

Envirosite ID: 223477
EPA ID: N/R

HIST AFS 2 ***(cont.)***

HDT :	1401
APH :	9
Region :	09
STTE :	06
County Code :	037
PCDS :	00597
SCH :	3
HDT :	1204
APH :	V
Region :	09
STTE :	06
County Code :	037
PCDS :	00597
SCH :	3
HDT :	1301
APH :	9
Region :	09
STTE :	06
County Code :	037
PCDS :	00597
SCH :	3
HDT :	1203
APH :	9
Region :	09
STTE :	06
County Code :	037
PCDS :	00597
SCH :	3
HDT :	1303
APH :	0
Region :	09
STTE :	06

Map Id: BS333
Direction: SW
Distance: 0.882 mi., 4660 ft.
Elevation: 15 ft.
Relative: Higher

Site Name : PETRODIAMOND TERMINAL CO | PETRO-DIAMOND MARINE TERMINAL | PETRO-DIAMOND TANK NO. 10
1920 LUGGER WAY | 1920 LUGGER WAY BERTH 83 | 1920 LUGGER WY
LONG BEACH | Long Beach | long beach, CA

Database(s) : [AFS, AST - CA, AST PBS, BRS, CALEPA SITES - CA, CHMIRS - CA, CIWQS - CA, CIWQS 2 - CA, DOCKET, ECHO, ENVIROSTOR - CA, EPA FUELS, EPA LUST, ERNS, FRS, HAZNET - CA, HIST AFS 2, HIST AST - CA, HIST CHMIRS - CA, HWG - CA, ICIS, INACTIVE PCS, LUST REG 4 - CA, MANIFEST EPA, NPDES - CA, PCS ENF, PCS FACILITY, PIPELINES, RCRA_LQG, RFR - CA, TRIS] ***(cont.)***

Envirosite ID: 223477
EPA ID: N/R

HIST AFS 2 ***(cont.)***

County Code :	037
PCDS :	00597
SCH :	3
HDT :	1104
APH :	9

Permit Events

Region :	09
STTE :	06
County Code :	037
PCDS :	00597
PAPN :	800079
PATY :	IF
PADL :	*PERMIT AUTHORITY ISSUES FINAL PERMIT
PACN :	001
PDEA :	20090323

HIST AST - CA

Facility Name :	PETRO DIAMOND TERMINAL CO.
Facility Address :	1920 LUGGER WAY, LONG BEACH, CA 90813
County :	Los Angeles

Site Details

CUPA :	Long Beach
Owner Name :	PETRO DIAMOND TERMINAL COMPANY
Total Gallons :	23,614,000
Last Date in Agency List :	2012-10-01

HIST CHMIRS - CA

Facility Address :	1920 west lugger wy, long beach, 90813
County :	LOS ANGELES
Notified Date :	1996-11-06 06:59:17
Control Number :	016372
Substance 1 :	gasoline

Map Id: BS333
Direction: SW
Distance: 0.882 mi., 4660 ft.
Elevation: 15 ft.
Relative: Higher

Site Name : PETRODIAMOND TERMINAL CO | PETRO-DIAMOND MARINE TERMINAL | PETRO-DIAMOND TANK NO. 10
1920 LUGGER WAY | 1920 LUGGER WAY BERTH 83 | 1920 LUGGER WY
LONG BEACH | Long Beach | long beach, CA

Database(s) : [AFS, AST - CA, AST PBS, BRS, CALEPA SITES - CA, CHMIRS - CA, CIWQS - CA, CIWQS 2 - CA, DOCKET, ECHO, ENVIROSTOR - CA, EPA FUELS, EPA LUST, ERNS, FRS, HAZNET - CA, HIST AFS 2, HIST AST - CA, HIST CHMIRS - CA, HWG - CA, ICIS, INACTIVE PCS, LUST REG 4 - CA, MANIFEST EPA, NPDES - CA, PCS ENF, PCS FACILITY, PIPELINES, RCRA_LQG, RFR - CA, TRIS] ***(cont.)***

Envirosite ID: 223477
EPA ID: N/R

HIST CHMIRS - CA ***(cont.)***

Quantity 1 :	30 gals
Measure 1 :	N/R
Type 1 :	PETROLEUM
Pipeline 1 :	N/R
Vessel 1 (300 Tons) :	N/R
Substance 2 :	N/R
Quantity 2 :	N/R
Measure 2 :	N/R
Type 2 :	N/R
Pipeline 2 :	N/R
Vessel 2 (300 Tons) :	N/R
Substance 3 :	N/R
Quantity 3 :	N/R
Measure 3 :	N/R
Type 3 :	N/R
Pipeline 3 :	N/R
Vessel 3 (300 Tons) :	N/R
Description :	weld broke on tank #2. approx 30 gals has leaked out. potential of 39,000 bbls inside the tank.
Contained :	NO
Water? :	YES
Water Way :	N/R
Incident Date :	0659 06NOV96
Time :	N/R
Spill Site :	OTHER
Site :	N/R
Cause :	N/R
Other Causes :	N/R
Injuries (Y/N) :	NO
Injuries Number :	N/R
Fatal (Y/N) :	NO
Fatal Number :	N/R
Evacs (Y/N) :	NO
Evacs Number :	N/R
Cleanup :	ANCON MARINE
Admin Agency :	N/R

HWG - CA

Facility Name :	PETRO-DIAMOND TERMINAL COMPANY

Map Id: BS333
Direction: SW
Distance: 0.882 mi., 4660 ft.
Elevation: 15 ft.
Relative: Higher

Site Name : PETRODIAMOND TERMINAL CO | PETRO-DIAMOND MARINE TERMINAL | PETRO-DIAMOND TANK NO. 10
1920 LUGGER WAY | 1920 LUGGER WAY BERTH 83 | 1920 LUGGER WY
LONG BEACH | Long Beach | long beach, CA

Database(s) : [AFS, AST - CA, AST PBS, BRS, CALEPA SITES - CA, CHMIRS - CA, CIWQS - CA, CIWQS 2 - CA, DOCKET, ECHO, ENVIROSTOR - CA, EPA FUELS, EPA LUST, ERNS, FRS, HAZNET - CA, HIST AFS 2, HIST AST - CA, HIST CHMIRS - CA, HWG - CA, ICIS, INACTIVE PCS, LUST REG 4 - CA, MANIFEST EPA, NPDES - CA, PCS ENF, PCS FACILITY, PIPELINES, RCRA_LQG, RFR - CA, TRIS] ***(cont.)***

Envirosite ID: 223477
EPA ID: N/R

HWG - CA ***(cont.)***

Facility Address :	1920 LUGGER WAY, LONG BEACH, CA 90813
County :	LOS ANGELES
EPA ID :	CAD040954521
Status :	Active
Category :	FEDERAL
Type :	PERMANENT
Facility Type :	N/R
Mailing Address :	1100 MAIN ST 2ND FLR, IRVINE, CA 926140000
Owner Name :	PETRO-DIAMOND TERMINAL COMPANY
Owner Address :	1920 LUGGER WAY, LONG BEACH, CA 908132634
Operator Name :	MICHAEL DOUGHERTY/V.P.
Operator Address :	1100 MAIN STREET 2ND FLOOR, IRVINE, CA 92614
Latitude :	33.776551
Longitude :	-118.220317

ICIS

Facility Name :	PETRO-DIAMOND MARINE TERMINAL
Facility Address :	1920 LUGGER WAY, LONG BEACH, CA 90813

Site Details

NPDES ID :	CA0059358
ICIS Facility Interest ID :	1200003319
Facility UIN :	110002421246
Facility Type Code :	Privately Owned Facility
Impaired Waters :	N/R
Latitude :	33.776667
Longitude :	-118.219417
Last Date in Agency List :	2021-08-17

Facility NAICS

NAICS Code :	N/R
NAICS Description :	N/R

Map Id: BS333
Direction: SW
Distance: 0.882 mi., 4660 ft.
Elevation: 15 ft.
Relative: Higher

Site Name : PETRODIAMOND TERMINAL CO | PETRO-DIAMOND MARINE TERMINAL | PETRO-DIAMOND TANK NO. 10
1920 LUGGER WAY | 1920 LUGGER WAY BERTH 83 | 1920 LUGGER WY
LONG BEACH | Long Beach | long beach, CA

Database(s) : [AFS, AST - CA, AST PBS, BRS, CALEPA SITES - CA, CHMIRS - CA, CIWQS - CA, CIWQS 2 - CA, DOCKET, ECHO, ENVIROSTOR - CA, EPA FUELS, EPA LUST, ERNS, FRS, HAZNET - CA, HIST AFS 2, HIST AST - CA, HIST CHMIRS - CA, HWG - CA, ICIS, INACTIVE PCS, LUST REG 4 - CA, MANIFEST EPA, NPDES - CA, PCS ENF, PCS FACILITY, PIPELINES, RCRA_LQG, RFR - CA, TRIS] ***(cont.)***

Envirosite ID: 223477
EPA ID: N/R

ICIS ***(cont.)***

Facility SIC

SIC Code :	5171
SIC Description :	Petroleum Bulk Stations & Terminals

INACTIVE PCS

Issue Date :	2014-03-06
Original Issue Date :	2008-04-03
Effective Date :	2014-05-01
Expiration Date :	2019-04-30
Retirement Date :	2019-07-31
Termination Date :	N/R
Issuing Agency :	N/R
Agency Type :	State
Activity ID :	3400223797
External Permit Number :	CA0059358
Facility Type Indicator :	NON-POTW
Permit Type :	NPDES Individual Permit
Major Minor Status :	N
Permit Status :	Expired
Total Design Flow Number :	.12
Actual Average Flow Number :	.12
State Water Body :	180701060210
State Water Body Name :	Long Beach Inner Harbor
Permit Name :	Petro-Diamond Terminal Company
Permit Comp Status :	N/R
RNC Tracking :	Y
Master External Permit Number :	N/R
TMDL Interface :	N/R
EDMR Authorization :	Y
Pretreatment Indicator :	N/R
Last Date in Agency List :	2021-08-19

LUST REG 4 - CA

Facility Name :	PETRO DIAMOND TERMINAL COMPANY
Facility Address :	1920 LUGGER WY, LONG BEACH, CA 90813
County :	Los Angeles

Map Id: BS333
Direction: SW
Distance: 0.882 mi., 4660 ft.
Elevation: 15 ft.
Relative: Higher

Site Name : PETRODIAMOND TERMINAL CO | PETRO-DIAMOND MARINE TERMINAL | PETRO-DIAMOND TANK NO. 10
1920 LUGGER WAY | 1920 LUGGER WAY BERTH 83 | 1920 LUGGER WY
LONG BEACH | Long Beach | long beach, CA

Database(s) : [AFS, AST - CA, AST PBS, BRS, CALEPA SITES - CA, CHMIRS - CA, CIWQS - CA, CIWQS 2 - CA, DOCKET, ECHO, ENVIROSTOR - CA, EPA FUELS, EPA LUST, ERNS, FRS, HAZNET - CA, HIST AFS 2, HIST AST - CA, HIST CHMIRS - CA, HWG - CA, ICIS, INACTIVE PCS, LUST REG 4 - CA, MANIFEST EPA, NPDES - CA, PCS ENF, PCS FACILITY, PIPELINES, RCRA_LQG, RFR - CA, TRIS] ***(cont.)***

Envirosite ID: 223477
EPA ID: N/R

LUST REG 4 - CA ***(cont.)***

Site Details

Status Date :	2002-01-21
Status :	Open - Remediation
Begin Date :	1986-01-10
Global ID :	T0603701940
Region :	REGION 4
Site History :	N/R
RB Case Number :	908130261
Potential Media Affected :	Aquifer used for drinking water supply
Potential Contaminants of Concern :	Gasoline
Local Agency :	LONG BEACH, CITY OF
Local Case Number :	N/R
Lead Agency :	LOS ANGELES RWQCB (REGION 4)
File Location :	Regional Board
CUF Case :	NO
Caseworker :	JR
Case Type :	LUST Cleanup Site
How Discovered :	N/R
How Discovered Description :	N/R
Stop Method :	N/R
Stop Description :	N/R
Calwater Watershed Name :	Dominguez Channel (411.01)
DWR Groundwater Subbasin Name :	Coastal Plain Of Los Angeles - West Coast (4-011.03)
Disadvantaged Community :	N/R
Latitude :	33.776694
Longitude :	-118.219206
Agency URL :	Click here for hyperlink provided by the agency.
Last Date in Agency List :	2021-09-08

Contacts Summary

Global ID :	T0603701940
Contact Name :	CARMEN PIRO
Contact Type :	Local Agency Caseworker
Organization Name :	LONG BEACH, CITY OF
Address :	2525 GRAND AVE.
City :	LONG BEACH
Phone Number :	5625704137
Email :	carmen.piro@longbeach.gov

Map Id: BS333
Direction: SW
Distance: 0.882 mi., 4660 ft.
Elevation: 15 ft.
Relative: Higher

Site Name : PETRODIAMOND TERMINAL CO | PETRO-DIAMOND MARINE TERMINAL | PETRO-DIAMOND TANK NO. 10
1920 LUGGER WAY | 1920 LUGGER WAY BERTH 83 | 1920 LUGGER WY
LONG BEACH | Long Beach | long beach, CA

Database(s) : [AFS, AST - CA, AST PBS, BRS, CALEPA SITES - CA, CHMIRS - CA, CIWQS - CA, CIWQS 2 - CA, DOCKET, ECHO, ENVIROSTOR - CA, EPA FUELS, EPA LUST, ERNS, FRS, HAZNET - CA, HIST AFS 2, HIST AST - CA, HIST CHMIRS - CA, HWG - CA, ICIS, INACTIVE PCS, LUST REG 4 - CA, MANIFEST EPA, NPDES - CA, PCS ENF, PCS FACILITY, PIPELINES, RCRA_LQG, RFR - CA, TRIS] ***(cont.)***

Envirosite ID: 223477
EPA ID: N/R

LUST REG 4 - CA ***(cont.)***

Global ID :	T0603701940
Contact Name :	JAMES RYAN
Contact Type :	Regional Board Caseworker
Organization Name :	LOS ANGELES RWQCB (REGION 4)
Address :	West 4th Street, Suite 200
City :	LOS ANGELES
Phone Number :	2135766711
Email :	jamesw.ryan@waterboards.ca.gov

Regulatory Activities

Details for this site have been truncated due to the large number of available details for this site within this dataset. For the complete details for this site, contact your Envirosite account representative for a complimentary site report containing all of the details available.

Date :	2021-01-15
Global ID :	T0603701940
Action Type :	RESPONSE
Action :	Monitoring Report - Semi-Annually

Date :	2020-07-15
Global ID :	T0603701940
Action Type :	RESPONSE
Action :	Monitoring Report - Semi-Annually

Date :	2020-01-15
Global ID :	T0603701940
Action Type :	RESPONSE
Action :	Pilot Study/ Treatability Report

Date :	2020-01-15
Global ID :	T0603701940
Action Type :	RESPONSE
Action :	Monitoring Report - Semi-Annually

Map Id: BS333
Direction: SW
Distance: 0.882 mi., 4660 ft.
Elevation: 15 ft.
Relative: Higher

Site Name : PETRODIAMOND TERMINAL CO | PETRO-DIAMOND MARINE TERMINAL | PETRO-DIAMOND TANK NO. 10
1920 LUGGER WAY | 1920 LUGGER WAY BERTH 83 | 1920 LUGGER WY
LONG BEACH | Long Beach | long beach, CA

Database(s) : [AFS, AST - CA, AST PBS, BRS, CALEPA SITES - CA, CHMIRS - CA, CIWQS - CA, CIWQS 2 - CA, DOCKET, ECHO, ENVIROSTOR - CA, EPA FUELS, EPA LUST, ERNS, FRS, HAZNET - CA, HIST AFS 2, HIST AST - CA, HIST CHMIRS - CA, HWG - CA, ICIS, INACTIVE PCS, LUST REG 4 - CA, MANIFEST EPA, NPDES - CA, PCS ENF, PCS FACILITY, PIPELINES, RCRA_LQG, RFR - CA, TRIS] ***(cont.)***

Envirosite ID: 223477
EPA ID: N/R

LUST REG 4 - CA ***(cont.)***

Date : 2019-12-05
Global ID : T0603701940
Action Type : ENFORCEMENT
Action : Deadline Extension

Date : 2019-11-19
Global ID : T0603701940
Action Type : REMEDIATION
Action : Dual Phase Extraction

Date : 2019-09-03
Global ID : T0603701940
Action Type : ENFORCEMENT
Action : Staff Letter

Date : 2019-07-15
Global ID : T0603701940
Action Type : RESPONSE
Action : Monitoring Report - Semi-Annually

Date : 2019-07-15
Global ID : T0603701940
Action Type : RESPONSE
Action : Corrective Action Plan / Remedial Action Plan - Regulator Responded

Date : 2019-04-10
Global ID : T0603701940
Action Type : ENFORCEMENT
Action : Staff Letter

Status History
Status Date : 2002-01-21
Global ID : T0603701940
Status : Open - Remediation

Map Id: BS333
Direction: SW
Distance: 0.882 mi., 4660 ft.
Elevation: 15 ft.
Relative: Higher

Site Name : PETRODIAMOND TERMINAL CO | PETRO-DIAMOND MARINE TERMINAL | PETRO-DIAMOND TANK NO. 10
1920 LUGGER WAY | 1920 LUGGER WAY BERTH 83 | 1920 LUGGER WY
LONG BEACH | Long Beach | long beach, CA

Database(s) : [AFS, AST - CA, AST PBS, BRS, CALEPA SITES - CA, CHMIRS - CA, CIWQS - CA, CIWQS 2 - CA, DOCKET, ECHO, ENVIROSTOR - CA, EPA FUELS, EPA LUST, ERNS, FRS, HAZNET - CA, HIST AFS 2, HIST AST - CA, HIST CHMIRS - CA, HWG - CA, ICIS, INACTIVE PCS, LUST REG 4 - CA, MANIFEST EPA, NPDES - CA, PCS ENF, PCS FACILITY, PIPELINES, RCRA_LQG, RFR - CA, TRIS] ***(cont.)***

Envirosite ID: 223477
EPA ID: N/R

LUST REG 4 - CA ***(cont.)***

Status Date :	2001-07-24
Global ID :	T0603701940
Status :	Open - Remediation
Status Date :	1999-08-12
Global ID :	T0603701940
Status :	Open - Site Assessment
Status Date :	1992-03-23
Global ID :	T0603701940
Status :	Open - Site Assessment
Status Date :	1986-01-10
Global ID :	T0603701940
Status :	Open - Case Begin Date
Status Date :	1986-01-10
Global ID :	T0603701940
Status :	Open - Site Assessment

MANIFEST EPA

Manifest Details

Details for this site have been truncated due to the large number of available details for this site within this dataset. For the complete details for this site, contact your Envirosite account representative for a complimentary site report containing all of the details available.

Manifest Number :	021542430JJK
Shipped Date :	2021-04-27
Updated Date :	2021-05-21
Received Date :	2021-04-27
Status :	Signed
Generator ID :	CAD040954521
Generator Name :	PETRO DIAMOND TERMINAL CO
Generator Address :	1920 LUGGER WAY, LONG BEACH, CA 90813
Generator Mailing :	1920 LUGGAR WAY, LONG BEACH, CA 90813
Generator Contact :	N/R

Map Id: BS333
Direction: SW
Distance: 0.882 mi., 4660 ft.
Elevation: 15 ft.
Relative: Higher

Site Name : PETRODIAMOND TERMINAL CO | PETRO-DIAMOND MARINE TERMINAL | PETRO-DIAMOND TANK NO. 10
1920 LUGGER WAY | 1920 LUGGER WAY BERTH 83 | 1920 LUGGER WY
LONG BEACH | Long Beach | long beach, CA

Database(s) : [AFS, AST - CA, AST PBS, BRS, CALEPA SITES - CA, CHMIRS - CA, CIWQS - CA, CIWQS 2 - CA, DOCKET, ECHO, ENVIROSTOR - CA, EPA FUELS, EPA LUST, ERNS, FRS, HAZNET - CA, HIST AFS 2, HIST AST - CA, HIST CHMIRS - CA, HWG - CA, ICIS, INACTIVE PCS, LUST REG 4 - CA, MANIFEST EPA, NPDES - CA, PCS ENF, PCS FACILITY, PIPELINES, RCRA_LQG, RFR - CA, TRIS] ***(cont.)***

Envirosite ID: 223477
EPA ID: N/R

MANIFEST EPA ***(cont.)***

Destination ID :	CAD028409019
Destination Name :	CROSBY & OVERTON
Destination Mailing :	1630 W. 17TH STREET CA90813 CA037US 1630, LONG BEACH, CA 90813
Destination Address :	1630 W. 17TH STREET, LONG BEACH, CA 90813-0000
Destination Contact :	N/R
Submission Type :	DataImage5Copy
Origin Type :	Web
Manifest Residue :	N
Rejection :	N
Last Date in Agency List :	2021-09-04

Waste Details

Waste Line Number :	1
Is DOT Hazardous :	N
DOT ID Number :	N/R
DOT Information :	N/R
Non Waste Description :	NON RCRA HAZARDOUS WASTE SOLID
Quantity :	300 Pounds
Quantity Tons, Acute, Non-Acute :	0.15, 0, 0.15
Quantity Kg, Acute, Non-Acute :	0, 136.0545
Management Method :	H141 - STORAGE, BULKING AND/OR TRANSFER OFF SITE
Is EPA Waste :	N
Federal Code :	N/R
State Code :	CA - 352

Manifest Details

Manifest Number :	021542432JJK
Shipped Date :	2021-04-27
Updated Date :	2021-05-21
Received Date :	2021-04-28
Status :	Signed
Generator ID :	CAD040954521
Generator Name :	PETRO DIAMOND TERMINAL CO
Generator Address :	1920 LUGGER WAY, LONG BEACH, CA 90813
Generator Mailing :	1920 LUGGER WAY, LONG BEACH, CA 90813
Generator Contact :	N/R
Destination ID :	CAT080013352
Destination Name :	WORLD OIL RECYCLING

Map Id: BS333
Direction: SW
Distance: 0.882 mi., 4660 ft.
Elevation: 15 ft.
Relative: Higher

Site Name : PETRODIAMOND TERMINAL CO | PETRO-DIAMOND MARINE TERMINAL | PETRO-DIAMOND TANK NO. 10
1920 LUGGER WAY | 1920 LUGGER WAY BERTH 83 | 1920 LUGGER WY
LONG BEACH | Long Beach | long beach, CA

Database(s) : [AFS, AST - CA, AST PBS, BRS, CALEPA SITES - CA, CHMIRS - CA, CIWQS - CA, CIWQS 2 - CA, DOCKET, ECHO, ENVIROSTOR - CA, EPA FUELS, EPA LUST, ERNS, FRS, HAZNET - CA, HIST AFS 2, HIST AST - CA, HIST CHMIRS - CA, HWG - CA, ICIS, INACTIVE PCS, LUST REG 4 - CA, MANIFEST EPA, NPDES - CA, PCS ENF, PCS FACILITY, PIPELINES, RCRA_LQG, RFR - CA, TRIS] ***(cont.)***

Envirosite ID: 223477
EPA ID: N/R

MANIFEST EPA ***(cont.)***

Destination Mailing :	2000 N. ALAMEDA STREET CA90222 CA037US 2000, COMPTON, CA 90222
Destination Address :	2000 N. ALAMEDA STREET, COMPTON, CA 90222-0000
Destination Contact :	N/R
Submission Type :	DataImage5Copy
Origin Type :	Service
Manifest Residue :	N
Rejection :	N
Last Date in Agency List :	2021-09-04

Waste Details

Waste Line Number :	1
Is DOT Hazardous :	N
DOT ID Number :	N/R
DOT Information :	N/R
Non Waste Description :	NON-RCRA Hazardous Waste Liquid
Quantity :	280 Pounds
Quantity Tons, Acute, Non-Acute :	0.14, 0, 0.14
Quantity Kg, Acute, Non-Acute :	0, 126.98421
Management Method :	H039 - OTHER RECOVERY OR RECLAMATION FOR REUSE
Is EPA Waste :	N
Federal Code :	N/R
State Code :	CA - 331

Manifest Details

Manifest Number :	021542404JJK
Shipped Date :	2021-04-17
Updated Date :	2021-05-17
Received Date :	2021-04-17
Status :	Signed
Generator ID :	CAD040954521
Generator Name :	PETRO DIAMOND TERMINAL CO
Generator Address :	1920 LUGGER WAY, LONG BEACH, CA 90813
Generator Mailing :	PO BOX 19617, IRVINE, CA 92623
Generator Contact :	N/R
Destination ID :	CAT080013352
Destination Name :	WORLD OIL RECYCLING

Map Id: BS333
Direction: SW
Distance: 0.882 mi., 4660 ft.
Elevation: 15 ft.
Relative: Higher

Site Name : PETRODIAMOND TERMINAL CO | PETRO-DIAMOND MARINE TERMINAL | PETRO-DIAMOND TANK NO. 10
1920 LUGGER WAY | 1920 LUGGER WAY BERTH 83 | 1920 LUGGER WY
LONG BEACH | Long Beach | long beach, CA

Database(s) : [AFS, AST - CA, AST PBS, BRS, CALEPA SITES - CA, CHMIRS - CA, CIWQS - CA, CIWQS 2 - CA, DOCKET, ECHO, ENVIROSTOR - CA, EPA FUELS, EPA LUST, ERNS, FRS, HAZNET - CA, HIST AFS 2, HIST AST - CA, HIST CHMIRS - CA, HWG - CA, ICIS, INACTIVE PCS, LUST REG 4 - CA, MANIFEST EPA, NPDES - CA, PCS ENF, PCS FACILITY, PIPELINES, RCRA_LQG, RFR - CA, TRIS] ***(cont.)***

Envirosite ID: 223477
EPA ID: N/R

MANIFEST EPA ***(cont.)***

Destination Mailing :	2000 N. ALAMEDA STREET CA90222 CA037US 2000, COMPTON, CA 90222
Destination Address :	2000 N. ALAMEDA STREET, COMPTON, CA 90222-0000
Destination Contact :	N/R
Submission Type :	DataImage5Copy
Origin Type :	Web
Manifest Residue :	N
Rejection :	N
Last Date in Agency List :	2021-09-04

Waste Details

Waste Line Number :	1
Is DOT Hazardous :	N
DOT ID Number :	N/R
DOT Information :	N/R
Non Waste Description :	NON RCRA HAZARDOUS WASTE, LIQUID (GAS/WASH WATER)
Quantity :	300 Gallons
Quantity Tons, Acute, Non-Acute :	1.2510425, 0, 1.2510425
Quantity Kg, Acute, Non-Acute :	0, 1134.7332
Management Method :	H039 - OTHER RECOVERY OR RECLAMATION FOR REUSE
Is EPA Waste :	N
Federal Code :	N/R
State Code :	CA - 134

Manifest Details

Manifest Number :	021542391JJK
Shipped Date :	2021-04-16
Updated Date :	2021-05-12
Received Date :	2021-04-16
Status :	Signed
Generator ID :	CAD040954521
Generator Name :	PETRO DIAMOND TERMINAL CO
Generator Address :	1920 LUGGER WAY, LONG BEACH, CA 90813
Generator Mailing :	1920 LUGGER WAY, LONG BEACH, CA 90813
Generator Contact :	N/R
Destination ID :	CAT080013352
Destination Name :	WORLD OIL RECYCLING

Map Id: BS333
Direction: SW
Distance: 0.882 mi., 4660 ft.
Elevation: 15 ft.
Relative: Higher

Site Name : PETRODIAMOND TERMINAL CO | PETRO-DIAMOND MARINE TERMINAL | PETRO-DIAMOND TANK NO. 10
1920 LUGGER WAY | 1920 LUGGER WAY BERTH 83 | 1920 LUGGER WY
LONG BEACH | Long Beach | long beach, CA

Database(s) : [AFS, AST - CA, AST PBS, BRS, CALEPA SITES - CA, CHMIRS - CA, CIWQS - CA, CIWQS 2 - CA, DOCKET, ECHO, ENVIROSTOR - CA, EPA FUELS, EPA LUST, ERNS, FRS, HAZNET - CA, HIST AFS 2, HIST AST - CA, HIST CHMIRS - CA, HWG - CA, ICIS, INACTIVE PCS, LUST REG 4 - CA, MANIFEST EPA, NPDES - CA, PCS ENF, PCS FACILITY, PIPELINES, RCRA_LQG, RFR - CA, TRIS] ***(cont.)***

Envirosite ID: 223477
EPA ID: N/R

MANIFEST EPA ***(cont.)***

Destination Mailing :	2000 N. ALAMEDA STREET CA90222 CA037US 2000, COMPTON, CA 90222
Destination Address :	2000 N. ALAMEDA STREET, COMPTON, CA 90222-0000
Destination Contact :	N/R
Submission Type :	DataImage5Copy
Origin Type :	Service
Manifest Residue :	N
Rejection :	N
Last Date in Agency List :	2021-09-04

Waste Details

Waste Line Number :	1
Is DOT Hazardous :	Y
DOT ID Number :	NA1993
DOT Information :	NA1993, Combustible liquid n.o.s. NON RCRA HAZARDOUS WASTE LIQUID GAS/WASH WATER
Non Waste Description :	N/R
Quantity :	4800 Gallons
Quantity Tons, Acute, Non-Acute :	20.01668, 0, 20.01668
Quantity Kg, Acute, Non-Acute :	0, 18155.73
Management Method :	H039 - OTHER RECOVERY OR RECLAMATION FOR REUSE
Is EPA Waste :	N
Federal Code :	N/R
State Code :	CA - 134

Manifest Details

Manifest Number :	021542221JJK
Shipped Date :	2020-10-06
Updated Date :	2020-11-05
Received Date :	2020-10-07
Status :	Signed
Generator ID :	CAD040954521
Generator Name :	PETRO DIAMOND
Generator Address :	1920 LUGGER WAY, LONG BEACH, CA 90813
Generator Mailing :	1920 lugar way, IRVINE, CA 92623
Generator Contact :	N/R

Map Id: BS333
Direction: SW
Distance: 0.882 mi., 4660 ft.
Elevation: 15 ft.
Relative: Higher

Site Name : PETRODIAMOND TERMINAL CO | PETRO-DIAMOND MARINE TERMINAL | PETRO-DIAMOND TANK NO. 10
1920 LUGGER WAY | 1920 LUGGER WAY BERTH 83 | 1920 LUGGER WY
LONG BEACH | Long Beach | long beach, CA

Database(s) : [AFS, AST - CA, AST PBS, BRS, CALEPA SITES - CA, CHMIRS - CA, CIWQS - CA, CIWQS 2 - CA, DOCKET, ECHO, ENVIROSTOR - CA, EPA FUELS, EPA LUST, ERNS, FRS, HAZNET - CA, HIST AFS 2, HIST AST - CA, HIST CHMIRS - CA, HWG - CA, ICIS, INACTIVE PCS, LUST REG 4 - CA, MANIFEST EPA, NPDES - CA, PCS ENF, PCS FACILITY, PIPELINES, RCRA_LQG, RFR - CA, TRIS] ***(cont.)***

Envirosite ID: 223477
EPA ID: N/R

MANIFEST EPA ***(cont.)***

Destination ID :	CAT080013352
Destination Name :	WORLD OIL RECYCLING
Destination Mailing :	2000 N. ALAMEDA STREET CA90222 CA037US 2000, COMPTON, CA 90222
Destination Address :	2000 N. ALAMEDA STREET, COMPTON, CA 90222-0000
Destination Contact :	N/R
Submission Type :	DataImage5Copy
Origin Type :	Service
Manifest Residue :	N
Rejection :	N
Last Date in Agency List :	2021-09-04

Waste Details

Waste Line Number :	1
Is DOT Hazardous :	Y
DOT ID Number :	UN1993
DOT Information :	UN1993, Waste Flammable liquids n.o.s. (gasoline, glycol and water), 3, PGII
Non Waste Description :	N/R
Quantity :	4900 Gallons
Quantity Tons, Acute, Non-Acute :	20.433695, 0, 20.433695
Quantity Kg, Acute, Non-Acute :	0, 18533.975
Management Method :	H039 - OTHER RECOVERY OR RECLAMATION FOR REUSE
Is EPA Waste :	Y
Federal Code :	D001, D018
State Code :	CA - 134

NPDES - CA

Facility Name :	Petro-Diamond Marine Terminal
Facility Address :	1920 Lugger Way, Long Beach, 90813-2634
County :	Los Angeles
Effective Date :	2004-05-13
Adoption Date :	N/R
Expiration Date :	2024-07-09
Termination Date :	N/R
Order Number :	R4-2019-0052
NPDES Number :	CAG674001

Map Id: BS333
Direction: SW
Distance: 0.882 mi., 4660 ft.
Elevation: 15 ft.
Relative: Higher

Site Name : PETRODIAMOND TERMINAL CO | PETRO-DIAMOND MARINE TERMINAL | PETRO-DIAMOND TANK NO. 10
1920 LUGGER WAY | 1920 LUGGER WAY BERTH 83 | 1920 LUGGER WY
LONG BEACH | Long Beach | long beach, CA

Database(s) : [AFS, AST - CA, AST PBS, BRS, CALEPA SITES - CA, CHMIRS - CA, CIWQS - CA, CIWQS 2 - CA, DOCKET, ECHO, ENVIROSTOR - CA, EPA FUELS, EPA LUST, ERNS, FRS, HAZNET - CA, HIST AFS 2, HIST AST - CA, HIST CHMIRS - CA, HWG - CA, ICIS, INACTIVE PCS, LUST REG 4 - CA, MANIFEST EPA, NPDES - CA, PCS ENF, PCS FACILITY, PIPELINES, RCRA_LQG, RFR - CA, TRIS] ***(cont.)***

Envirosite ID: 223477
EPA ID: N/R

NPDES - CA ***(cont.)***

WDID :	4B196300164
RM Status :	Active
Reg Meas ID :	298655
Reg Meas Type :	Enrollee - NPDES
Program :	NPDES Non-Municipal and Non-Process Wastewater
Facility Place ID :	242342
Region Code :	4
Discharger ID :	35752
Discharger :	Petro-Diamond Terminal Company
Discharger Address :	1100 Main Street 2nd Floor, Irvine, CA 92614-6714
Last Date in Agency List :	2021-09-03

Effective Date :	2014-05-01
Adoption Date :	2014-03-06
Expiration Date :	2019-06-30
Termination Date :	2019-07-31
Order Number :	R4-2014-0031
NPDES Number :	CA0059358
WDID :	4B192197001
RM Status :	Historical
Reg Meas ID :	387171
Reg Meas Type :	NPDES Permits
Program :	NPDES Non-Municipal and Non-Process Wastewater
Facility Place ID :	242342
Region Code :	4
Discharger ID :	35752
Discharger :	Petro-Diamond Terminal Company
Discharger Address :	1100 Main Street 2nd Floor, Irvine, CA 92614-6714
Last Date in Agency List :	2021-09-03

Effective Date :	2019-08-01
Adoption Date :	2019-06-13
Expiration Date :	2024-07-31
Termination Date :	N/R
Order Number :	R4-2019-0074
NPDES Number :	CA0059358
WDID :	4B192197001
RM Status :	Active
Reg Meas ID :	428603
Reg Meas Type :	NPDES Permits
Program :	NPDES Non-Municipal and Non-Process Wastewater

Map Id: BS333
Direction: SW
Distance: 0.882 mi., 4660 ft.
Elevation: 15 ft.
Relative: Higher

Site Name : PETRODIAMOND TERMINAL CO | PETRO-DIAMOND MARINE TERMINAL | PETRO-DIAMOND TANK NO. 10
1920 LUGGER WAY | 1920 LUGGER WAY BERTH 83 | 1920 LUGGER WY
LONG BEACH | Long Beach | long beach, CA

Database(s) : [AFS, AST - CA, AST PBS, BRS, CALEPA SITES - CA, CHMIRS - CA, CIWQS - CA, CIWQS 2 - CA, DOCKET, ECHO, ENVIROSTOR - CA, EPA FUELS, EPA LUST, ERNS, FRS, HAZNET - CA, HIST AFS 2, HIST AST - CA, HIST CHMIRS - CA, HWG - CA, ICIS, INACTIVE PCS, LUST REG 4 - CA, MANIFEST EPA, NPDES - CA, PCS ENF, PCS FACILITY, PIPELINES, RCRA_LQG, RFR - CA, TRIS] ***(cont.)***

Envirosite ID: 223477
EPA ID: N/R

NPDES - CA ***(cont.)***

Facility Place ID :	242342
Region Code :	4
Discharger ID :	35752
Discharger :	Petro-Diamond Terminal Company
Discharger Address :	1100 Main Street 2nd Floor, Irvine, CA 92614-6714
Last Date in Agency List :	2021-09-03
Facility Name :	Petro-Diamond Tank No. 10
Facility Address :	1920 Lugger Way, Long Beach, 90813
County :	Los Angeles
Effective Date :	2004-05-13
Adoption Date :	N/R
Expiration Date :	2014-06-04
Termination Date :	N/R
Order Number :	R4-2009-0068
NPDES Number :	CAG674001
WDID :	4B196300164
RM Status :	Active
Reg Meas ID :	298655
Reg Meas Type :	Enrollee - NPDES
Program :	NPDES Non-Municipal and Non-Process Wastewater
Facility Place ID :	250273
Region Code :	4
Discharger ID :	35752
Discharger :	Petro-Diamond Terminal Company
Discharger Address :	1100 Main Street 2nd Floor, Irvine, CA 92614-6714
Last Date in Agency List :	2021-03-23

PCS ENF

Site Details

NPDES ID :	CA0059358
Last Date in Agency List :	2021-08-17

Formal Enforcement Actions

Settlement Entered Date :	09/23/2008
ENF Identifier :	CA-2008-1077

Map Id: BS333
Direction: SW
Distance: 0.882 mi., 4660 ft.
Elevation: 15 ft.
Relative: Higher

Site Name : PETRODIAMOND TERMINAL CO | PETRO-DIAMOND MARINE TERMINAL | PETRO-DIAMOND TANK NO. 10
1920 LUGGER WAY | 1920 LUGGER WAY BERTH 83 | 1920 LUGGER WY
LONG BEACH | Long Beach | long beach, CA

Database(s) : [AFS, AST - CA, AST PBS, BRS, CALEPA SITES - CA, CHMIRS - CA, CIWQS - CA, CIWQS 2 - CA, DOCKET, ECHO, ENVIROSTOR - CA, EPA FUELS, EPA LUST, ERNS, FRS, HAZNET - CA, HIST AFS 2, HIST AST - CA, HIST CHMIRS - CA, HWG - CA, ICIS, INACTIVE PCS, LUST REG 4 - CA, MANIFEST EPA, NPDES - CA, PCS ENF, PCS FACILITY, PIPELINES, RCRA_LQG, RFR - CA, TRIS] ***(cont.)***

Envirosite ID: 223477
EPA ID: N/R

PCS ENF ***(cont.)***

Activity ID :	1400040700
Activity Type :	Administrative, Formal
ENF Type :	State CWA Penalty AO
Agency :	State
Fed Penalty Assessed Amount :	N/R
State Local Penalty Amount :	N/R

Settlement Entered Date :	08/03/2017
ENF Identifier :	CA-CFEA413805
Activity ID :	3601539534
Activity Type :	Administrative, Formal
ENF Type :	State CWA Penalty AO
Agency :	State
Fed Penalty Assessed Amount :	N/R
State Local Penalty Amount :	N/R

Informal Enforcement Actions

Achieved Date :	05/18/2004
Registry ID :	110002421246
ENF Identifier :	CA-N00003688
Activity ID :	1200080888
Activity Type :	Administrative - Informal
ENF Type :	Notice of Violation
Agency :	State

PCS FACILITY

Issue Date :	2019-06-13
Original Issue Date :	2008-04-03
Effective Date :	2019-08-01
Expiration Date :	2024-07-31
Retirement Date :	N/R
Termination Date :	N/R
Issuing Agency :	N/R
Agency Type :	State
Activity ID :	3601902579
External Permit Number :	N/R
Facility Type Indicator :	NON-POTW
Permit Type :	NPDES Individual Permit

Map Id: BS333
Direction: SW
Distance: 0.882 mi., 4660 ft.
Elevation: 15 ft.
Relative: Higher

Site Name : PETRODIAMOND TERMINAL CO | PETRO-DIAMOND MARINE TERMINAL | PETRO-DIAMOND TANK NO. 10
1920 LUGGER WAY | 1920 LUGGER WAY BERTH 83 | 1920 LUGGER WY
LONG BEACH | Long Beach | long beach, CA

Database(s) : [AFS, AST - CA, AST PBS, BRS, CALEPA SITES - CA, CHMIRS - CA, CIWQS - CA, CIWQS 2 - CA, DOCKET, ECHO, ENVIROSTOR - CA, EPA FUELS, EPA LUST, ERNS, FRS, HAZNET - CA, HIST AFS 2, HIST AST - CA, HIST CHMIRS - CA, HWG - CA, ICIS, INACTIVE PCS, LUST REG 4 - CA, MANIFEST EPA, NPDES - CA, PCS ENF, PCS FACILITY, PIPELINES, RCRA_LQG, RFR - CA, TRIS] ***(cont.)***

Envirosite ID: 223477
EPA ID: N/R

PCS FACILITY ***(cont.)***

Major Minor Status :	N
Permit Status :	Effective
Total Design Flow Number :	.12
Actual Average Flow Number :	.12
State Water Body :	180701060210
State Water Body Name :	Long Beach Inner Harbor (Channel No. 2)
Permit Name :	Petro-Diamond Terminal Company
Permit Comp Status :	N/R
RNC Tracking :	Y
Master External Permit Number :	N/R
TMDL Interface :	N/R
EDMR Authorization :	Y
Pretreatment Indicator :	N/R
Last Date in Agency List :	2021-08-19

Issue Date :	2008-04-03
Original Issue Date :	2008-04-03
Effective Date :	2008-05-03
Expiration Date :	2013-03-10
Retirement Date :	2014-04-30
Termination Date :	N/R
Issuing Agency :	N/R
Agency Type :	State
Activity ID :	1200013079
External Permit Number :	N/R
Facility Type Indicator :	NON-POTW
Permit Type :	NPDES Individual Permit
Major Minor Status :	N
Permit Status :	Administratively Continued
Total Design Flow Number :	N/R
Actual Average Flow Number :	.12
State Water Body :	180701060210
State Water Body Name :	LONG BEACH INNER HARBOR
Permit Name :	PETRO-DIAMOND TERMINAL COMPANY
Permit Comp Status :	Y
RNC Tracking :	Y
Master External Permit Number :	N/R
TMDL Interface :	N/R
EDMR Authorization :	N
Pretreatment Indicator :	N/R
Last Date in Agency List :	2021-08-19

Map Id: BS333
Direction: SW
Distance: 0.882 mi., 4660 ft.
Elevation: 15 ft.
Relative: Higher

Site Name : PETRODIAMOND TERMINAL CO | PETRO-DIAMOND MARINE TERMINAL | PETRO-DIAMOND TANK NO. 10
1920 LUGGER WAY | 1920 LUGGER WAY BERTH 83 | 1920 LUGGER WY
LONG BEACH | Long Beach | long beach, CA

Database(s) : [AFS, AST - CA, AST PBS, BRS, CALEPA SITES - CA, CHMIRS - CA, CIWQS - CA, CIWQS 2 - CA, DOCKET, ECHO, ENVIROSTOR - CA, EPA FUELS, EPA LUST, ERNS, FRS, HAZNET - CA, HIST AFS 2, HIST AST - CA, HIST CHMIRS - CA, HWG - CA, ICIS, INACTIVE PCS, LUST REG 4 - CA, MANIFEST EPA, NPDES - CA, PCS ENF, PCS FACILITY, PIPELINES, RCRA_LQG, RFR - CA, TRIS] ***(cont.)***

Envirosite ID: 223477
EPA ID: N/R

PIPELINES

Data file as of :	2012-12-28
Report Year :	2011
Report Number :	20120056
Supplemental Number :	11082
Operator ID :	31135
Part A5 Commodity :	Refined and/or Petroleum Product (non-HVL)

Data file as of :	2013-08-30
Report Year :	2012
Report Number :	20130417
Supplemental Number :	12226
Operator ID :	31135
Part A5 Commodity :	Refined and/or Petroleum Product (non-HVL)

RCRA_LQG

Facility Name :	PETRO DIAMOND TERMINAL CO
Facility Address :	1920 LUGGER WAY, LONG BEACH, CA 90813
County :	LOS ANGELES

Date Form Received by Agency :	2014-03-01
EPA ID :	CAD040954521
Mailing Address :	PO BOX 19617, IRVINE, CA 92623
Contact :	ERIC CONARD
Contact Address :	PO BOX 19617, IRVINE, CA 92623
Contact Country :	N/R
Contact Telephone :	949-553-0112
Contact Email :	ECONARD@PETRODIAMOND.COM
EPA Region :	09
Land Type :	Municipal
Source Type :	Annual/Biennial Report updated with Notification
Classification :	Large Quantity Generator

Map Id: BS333
Direction: SW
Distance: 0.882 mi., 4660 ft.
Elevation: 15 ft.
Relative: Higher

Site Name :	PETRODIAMOND TERMINAL CO | PETRO-DIAMOND MARINE TERMINAL | PETRO-DIAMOND TANK NO. 10 1920 LUGGER WAY | 1920 LUGGER WAY BERTH 83 | 1920 LUGGER WY LONG BEACH | Long Beach | long beach, CA
Database(s) :	[AFS, AST - CA, AST PBS, BRS, CALEPA SITES - CA, CHMIRS - CA, CIWQS - CA, CIWQS 2 - CA, DOCKET, ECHO, ENVIROSTOR - CA, EPA FUELS, EPA LUST, ERNS, FRS, HAZNET - CA, HIST AFS 2, HIST AST - CA, HIST CHMIRS - CA, HWG - CA, ICIS, INACTIVE PCS, LUST REG 4 - CA, MANIFEST EPA, NPDES - CA, PCS ENF, PCS FACILITY, PIPELINES, RCRA_LQG, RFR - CA, TRIS] ***(cont.)***

Envirosite ID: 223477
EPA ID: N/R

RCRA_LQG ***(cont.)***

Description :

Handlers that generate 1,000 kg or more of hazardous waste during any calendar month; or generate more than 1 kg of acutely hazardous waste during any calendar month; or generate more than 100 kg of any residue or contaminated soil, waste or other debris resulting from the cleanup of a spill, into or on any land or water, of acutely hazardous waste during any calendar month; or generate 1 kg or less of acutely hazardous waste during any calendar month, and accumulate more than 1 kg of acutely hazardous waste at any time; or generate 100 kg or less of any residue or contaminated soil, waste or other debris resulting from the cleanup of a spill, into or on any land or water, of acutely hazardous waste during any calendar month, and accumulated more than 100 kg of that material at any time.

Last Date in Agency List : 2021-09-03

Owner/Operator Summary

Owner/Operator Name :	PORT OF LONG BEACH
Owner/Operator Address :	4801 AIRPORT PLAZA DR, LONG BEACH, CA 90815
Owner/Operator Country :	N/R
Owner/Operator Telephone :	562-283-7000
Owner/Operator Email :	N/R
Owner/Operator Fax :	N/R
Legal Status :	Municipal
Owner/Operator Type :	Owner
Owner/Operator Start Date :	1911-06-24
Owner/Operator End Date :	N/R

Owner/Operator Name :	TERMINAL CO
Owner/Operator Address :	N/R
Owner/Operator Country :	N/R
Owner/Operator Telephone :	N/R
Owner/Operator Email :	N/R
Owner/Operator Fax :	N/R
Legal Status :	Private
Owner/Operator Type :	Operator
Owner/Operator Start Date :	1983-05-01
Owner/Operator End Date :	N/R

Map Id: BS333
Direction: SW
Distance: 0.882 mi., 4660 ft.
Elevation: 15 ft.
Relative: Higher

Site Name : PETRODIAMOND TERMINAL CO | PETRO-DIAMOND MARINE TERMINAL | PETRO-DIAMOND TANK NO. 10
1920 LUGGER WAY | 1920 LUGGER WAY BERTH 83 | 1920 LUGGER WY
LONG BEACH | Long Beach | long beach, CA

Database(s) : [AFS, AST - CA, AST PBS, BRS, CALEPA SITES - CA, CHMIRS - CA, CIWQS - CA, CIWQS 2 - CA, DOCKET, ECHO, ENVIROSTOR - CA, EPA FUELS, EPA LUST, ERNS, FRS, HAZNET - CA, HIST AFS 2, HIST AST - CA, HIST CHMIRS - CA, HWG - CA, ICIS, INACTIVE PCS, LUST REG 4 - CA, MANIFEST EPA, NPDES - CA, PCS ENF, PCS FACILITY, PIPELINES, RCRA_LQG, RFR - CA, TRIS] ***(cont.)***

Envirosite ID: 223477
EPA ID: N/R

RCRA_LQG ***(cont.)***

Handler Activities Summary

U.S. Importer of Hazardous Waste :	N
Mixed Waste (Haz. and Radioactive) :	N
Recycler of Hazardous Waste :	N
Transporter of Hazardous Waste :	N
Treater, Storer or Disposer of HW :	N
Underground Injection Activity :	N
On-site Burner Exemption :	N
Furnace Exemption :	N
Used Oil Fuel Burner :	N
Used Oil Processor :	N
Used Oil Refiner :	N
Used Oil Fuel Marketer to Burner :	N
Used Oil Specification Marketer :	N
Used Oil Transfer Facility :	N
Used Oil Transporter :	N

Historical Generators

Date Form Received by Agency :	2010-05-11
Facility Name :	PETRO DIAMOND TERMINAL COMPANY
Classification :	Large Quantity Generator
Date Form Received by Agency :	2004-02-19
Facility Name :	PETRO-DIAMOND TERMINAL COMPANY
Classification :	Large Quantity Generator
Date Form Received by Agency :	2004-02-19
Facility Name :	PETRO-DIAMOND TERMINAL COMPANY
Classification :	Small Quantity Generator
Date Form Received by Agency :	2002-03-28
Facility Name :	PETRO-DIAMOND TERMINAL COMPANY
Classification :	Large Quantity Generator
Date Form Received by Agency :	1980-09-23
Facility Name :	LONG BEACH TERMINAL COMPANY LTD.

Map Id: BS333
Direction: SW
Distance: 0.882 mi., 4660 ft.
Elevation: 15 ft.
Relative: Higher

Site Name : PETRODIAMOND TERMINAL CO | PETRO-DIAMOND MARINE TERMINAL | PETRO-DIAMOND TANK NO. 10
1920 LUGGER WAY | 1920 LUGGER WAY BERTH 83 | 1920 LUGGER WY
LONG BEACH | Long Beach | long beach, CA

Database(s) : [AFS, AST - CA, AST PBS, BRS, CALEPA SITES - CA, CHMIRS - CA, CIWQS - CA, CIWQS 2 - CA, DOCKET, ECHO, ENVIROSTOR - CA, EPA FUELS, EPA LUST, ERNS, FRS, HAZNET - CA, HIST AFS 2, HIST AST - CA, HIST CHMIRS - CA, HWG - CA, ICIS, INACTIVE PCS, LUST REG 4 - CA, MANIFEST EPA, NPDES - CA, PCS ENF, PCS FACILITY, PIPELINES, RCRA_LQG, RFR - CA, TRIS] ***(cont.)***

Envirosite ID: 223477
EPA ID: N/R

RCRA_LQG ***(cont.)***

Classification : Large Quantity Generator

Hazardous Waste Summary
Waste Code / Name : D001 - IGNITABLE WASTE
D018 - BENZENE

Notices of Violations Summary

Date of Violation :	2003-08-25
Date Achieved Compliance :	2003-08-25
Regulation Violated :	Y
Area of Violation :	Generators - Manifest
Enforcement Action :	WRITTEN INFORMAL
Enforcement Action Date :	2004-09-20
Enf. Disposition Status :	N/R
Enf. Disp. Status Date :	N/R
Violation Lead Agency :	EPA
Enforcement Lead Agency :	EPA
Proposed Penalty Amount :	N/R
Final Penalty Amount :	N/R
Paid Penalty Amount :	N/R

Date of Violation :	2003-08-25
Date Achieved Compliance :	2003-08-25
Regulation Violated :	Y
Area of Violation :	Generators - Manifest
Enforcement Action :	N/R
Enforcement Action Date :	2004-08-23
Enf. Disposition Status :	N/R
Enf. Disp. Status Date :	N/R
Violation Lead Agency :	EPA
Enforcement Lead Agency :	EPA
Proposed Penalty Amount :	N/R
Final Penalty Amount :	N/R
Paid Penalty Amount :	N/R

Map Id: BS333
Direction: SW
Distance: 0.882 mi., 4660 ft.
Elevation: 15 ft.
Relative: Higher

Site Name : PETRODIAMOND TERMINAL CO | PETRO-DIAMOND MARINE TERMINAL | PETRO-DIAMOND TANK NO. 10
1920 LUGGER WAY | 1920 LUGGER WAY BERTH 83 | 1920 LUGGER WY
LONG BEACH | Long Beach | long beach, CA

Database(s) : [AFS, AST - CA, AST PBS, BRS, CALEPA SITES - CA, CHMIRS - CA, CIWQS - CA, CIWQS 2 - CA, DOCKET, ECHO, ENVIROSTOR - CA, EPA FUELS, EPA LUST, ERNS, FRS, HAZNET - CA, HIST AFS 2, HIST AST - CA, HIST CHMIRS - CA, HWG - CA, ICIS, INACTIVE PCS, LUST REG 4 - CA, MANIFEST EPA, NPDES - CA, PCS ENF, PCS FACILITY, PIPELINES, RCRA_LQG, RFR - CA, TRIS] ***(cont.)***

Envirosite ID: 223477
EPA ID: N/R

RCRA_LQG ***(cont.)***

Evaluation Action Summary

Evaluation Date :	2010-04-08
Evaluation :	COMPLIANCE EVALUATION INSPECTION ON-SITE
Area of Violation :	N/R
Date Achieved Compliance :	N/R
Evaluation Lead Agency :	State
Evaluation Date :	2009-04-30
Evaluation :	COMPLIANCE EVALUATION INSPECTION ON-SITE
Area of Violation :	N/R
Date Achieved Compliance :	N/R
Evaluation Lead Agency :	State
Evaluation Date :	2004-11-30
Evaluation :	COMPLIANCE EVALUATION INSPECTION ON-SITE
Area of Violation :	N/R
Date Achieved Compliance :	N/R
Evaluation Lead Agency :	State Contractor/Grantee
Evaluation Date :	2003-11-20
Evaluation :	COMPLIANCE EVALUATION INSPECTION ON-SITE
Area of Violation :	N/R
Date Achieved Compliance :	N/R
Evaluation Lead Agency :	State Contractor/Grantee
Evaluation Date :	2003-08-25
Evaluation :	COMPLIANCE EVALUATION INSPECTION ON-SITE
Area of Violation :	Generators - Manifest
Date Achieved Compliance :	2003-08-25
Evaluation Lead Agency :	EPA
Evaluation Date :	1993-09-29
Evaluation :	COMPLIANCE EVALUATION INSPECTION ON-SITE
Area of Violation :	N/R
Date Achieved Compliance :	N/R
Evaluation Lead Agency :	State Contractor/Grantee

Map Id: BS333
Direction: SW
Distance: 0.882 mi., 4660 ft.
Elevation: 15 ft.
Relative: Higher

Site Name : PETRODIAMOND TERMINAL CO | PETRO-DIAMOND MARINE TERMINAL | PETRO-DIAMOND TANK NO. 10
1920 LUGGER WAY | 1920 LUGGER WAY BERTH 83 | 1920 LUGGER WY
LONG BEACH | Long Beach | long beach, CA

Database(s) : [AFS, AST - CA, AST PBS, BRS, CALEPA SITES - CA, CHMIRS - CA, CIWQS - CA, CIWQS 2 - CA, DOCKET, ECHO, ENVIROSTOR - CA, EPA FUELS, EPA LUST, ERNS, FRS, HAZNET - CA, HIST AFS 2, HIST AST - CA, HIST CHMIRS - CA, HWG - CA, ICIS, INACTIVE PCS, LUST REG 4 - CA, MANIFEST EPA, NPDES - CA, PCS ENF, PCS FACILITY, PIPELINES, RCRA_LQG, RFR - CA, TRIS] ***(cont.)***

Envirosite ID: 223477
EPA ID: N/R

RFR - CA

Facility Name :	Petro-Diamond Marine Terminal
Facility Address :	1920 Lugger Way, Long Beach, CA 90813
County :	Los Angeles
Effective Date :	2019-08-01
Adoption Date :	2019-06-13
Termination Date :	N/R
Expiration/Review Date :	2024-07-31
NPDES Number :	CA0059358
Order Number :	R4-2019-0074
WDID :	4B192197001
SIC/NAICS :	5171
Program :	NPDESWW, NPDNONMUNIPRCS
Regulatory Measure Status :	Active
Regulatory Measure Type :	NPDES Permit
Place/Project Type :	Tank Farm
Region :	4
Design Flow :	.12
Major/Minor :	Minor
Complexity :	B
TTWQ :	3
Number of Enforcement Actions within Five Years:	1
Number of Violations within Five Years:	1
Agency :	Petro-Diamond Terminal Company
Agency Address :	1100 Main Street 2nd Floor, Irvine, CA 92614-6714
Latitude :	33.77664
Longitude :	-118.21978
Last Date in Agency List :	2021-07-24
Facility Name :	Petro-Diamond Tank No. 10
Facility Address :	1920 Lugger Way, Long Beach, CA 90813
County :	Los Angeles
Effective Date :	2004-05-13
Adoption Date :	N/R
Termination Date :	N/R
Expiration/Review Date :	2014-06-04
NPDES Number :	CAG674001

Map Id: BS333
Direction: SW
Distance: 0.882 mi., 4660 ft.
Elevation: 15 ft.
Relative: Higher

Site Name : PETRODIAMOND TERMINAL CO | PETRO-DIAMOND MARINE TERMINAL | PETRO-DIAMOND TANK NO. 10
1920 LUGGER WAY | 1920 LUGGER WAY BERTH 83 | 1920 LUGGER WY
LONG BEACH | Long Beach | long beach, CA

Database(s) : [AFS, AST - CA, AST PBS, BRS, CALEPA SITES - CA, CHMIRS - CA, CIWQS - CA, CIWQS 2 - CA, DOCKET, ECHO, ENVIROSTOR - CA, EPA FUELS, EPA LUST, ERNS, FRS, HAZNET - CA, HIST AFS 2, HIST AST - CA, HIST CHMIRS - CA, HWG - CA, ICIS, INACTIVE PCS, LUST REG 4 - CA, MANIFEST EPA, NPDES - CA, PCS ENF, PCS FACILITY, PIPELINES, RCRA_LQG, RFR - CA, TRIS] ***(cont.)***

Envirosite ID: 223477
EPA ID: N/R

RFR - CA ***(cont.)***

Order Number :	R4-2009-0068
WDID :	4B196300164
SIC/NAICS :	5171
Program :	NPDNONMUNIPRCS
Regulatory Measure Status :	Active
Regulatory Measure Type :	Enrollee - NPDES
Place/Project Type :	Tank Farm
Region :	4
Design Flow :	.72
Major/Minor :	Minor
Complexity :	N/R
TTWQ :	N/R
Number of Enforcement Actions within Five Years:	N/R
Number of Violations within Five Years:	N/R
Agency :	Petro-Diamond Terminal Company
Agency Address :	1100 Main Street 2nd Floor, Irvine, CA 92614-6714
Latitude :	33.776801
Longitude :	-118.219305
Last Date in Agency List :	2021-03-30

TRIS

Facility Name :	PETRODIAMOND TERMINAL CO
Facility Address :	1920 LUGGER WAY, LONG BEACH, CA 90813
County :	LOS ANGELES

Facility Details

TRIF ID :	90813PTRDM1920L
Federal Facility Flag :	NO
Public Contact Name :	ERIC CONARD
Public Contact Email :	ECONARD@PETRODIAMOND.COM
Public Contact Phone :	9495530112
Public Contact Phone Ext :	N/R
Parent Company Name :	N/R
Parent Company DB NR :	N/R
Primary NAICS :	424710 - Petroleum Bulk Stations and Terminals
NAICS 2 :	N/R
NAICS 3 :	N/R
NAICS 4 :	N/R

Map Id: BS333
Direction: SW
Distance: 0.882 mi., 4660 ft.
Elevation: 15 ft.
Relative: Higher

Site Name : PETRODIAMOND TERMINAL CO | PETRO-DIAMOND MARINE TERMINAL | PETRO-DIAMOND TANK NO. 10
1920 LUGGER WAY | 1920 LUGGER WAY BERTH 83 | 1920 LUGGER WY
LONG BEACH | Long Beach | long beach, CA

Database(s) : [AFS, AST - CA, AST PBS, BRS, CALEPA SITES - CA, CHMIRS - CA, CIWQS - CA, CIWQS 2 - CA, DOCKET, ECHO, ENVIROSTOR - CA, EPA FUELS, EPA LUST, ERNS, FRS, HAZNET - CA, HIST AFS 2, HIST AST - CA, HIST CHMIRS - CA, HWG - CA, ICIS, INACTIVE PCS, LUST REG 4 - CA, MANIFEST EPA, NPDES - CA, PCS ENF, PCS FACILITY, PIPELINES, RCRA_LQG, RFR - CA, TRIS] ***(cont.)***

Envirosite ID: 223477
EPA ID: N/R

TRIS ***(cont.)***

NAICS 5 :	N/R
NAICS 6 :	N/R
Agency Hyperlink :	Click here for hyperlink provided by the agency.
Last Date in Agency List :	2021-08-16

Reported Chemical Information

Reporting Year :	2019
Document Control Number :	1319218356741
CAS Number :	0001330207
Chemical Name :	Xylene (mixed isomers)
Unit of Measure :	Pounds
Maximum Amount Onsite :	05

Reporting Year :	2019
Document Control Number :	1319218356727
CAS Number :	0000110543
Chemical Name :	n-Hexane
Unit of Measure :	Pounds
Maximum Amount Onsite :	07

Reporting Year :	2019
Document Control Number :	1319218356739
CAS Number :	0000108883
Chemical Name :	Toluene
Unit of Measure :	Pounds
Maximum Amount Onsite :	05

Reporting Year :	2019
Document Control Number :	1319218356715
CAS Number :	0000091203
Chemical Name :	Naphthalene
Unit of Measure :	Pounds
Maximum Amount Onsite :	04

Reporting Year :	2019
Document Control Number :	1319218356754

Map Id: BS333
Direction: SW
Distance: 0.882 mi., 4660 ft.
Elevation: 15 ft.
Relative: Higher

Site Name : PETRODIAMOND TERMINAL CO | PETRO-DIAMOND MARINE TERMINAL | PETRO-DIAMOND TANK NO. 10
1920 LUGGER WAY | 1920 LUGGER WAY BERTH 83 | 1920 LUGGER WY
LONG BEACH | Long Beach | long beach, CA

Database(s) : [AFS, AST - CA, AST PBS, BRS, CALEPA SITES - CA, CHMIRS - CA, CIWQS - CA, CIWQS 2 - CA, DOCKET, ECHO, ENVIROSTOR - CA, EPA FUELS, EPA LUST, ERNS, FRS, HAZNET - CA, HIST AFS 2, HIST AST - CA, HIST CHMIRS - CA, HWG - CA, ICIS, INACTIVE PCS, LUST REG 4 - CA, MANIFEST EPA, NPDES - CA, PCS ENF, PCS FACILITY, PIPELINES, RCRA_LQG, RFR - CA, TRIS] ***(cont.)***

Envirosite ID: 223477
EPA ID: N/R

TRIS ***(cont.)***

CAS Number :	0000071432
Chemical Name :	Benzene
Unit of Measure :	Pounds
Maximum Amount Onsite :	04
Reporting Year :	2019
Document Control Number :	1319218356766
CAS Number :	0000095636
Chemical Name :	1,2,4-Trimethylbenzene
Unit of Measure :	Pounds
Maximum Amount Onsite :	05
Reporting Year :	2019
Document Control Number :	1319218356778
CAS Number :	0000100414
Chemical Name :	Ethylbenzene
Unit of Measure :	Pounds
Maximum Amount Onsite :	04

Onsite Release Summary

Total Fugitive Air Emissions :	1.37
Total Stack Air Emissions :	12.53
Total Air Emissions :	13.9
Total Number of Receiving Streams :	0
Total Surface Water Discharge :	0
Total Underground Injection Onsite to Class I Wells - Pounds:	0
Total Underground Injection Onsite to Class II-V Wells - Pounds:	0
Total Underground Injection :	0
Total RCRA Subtitle C Landfills :	0
Total Other On-Site Land Releases :	0
Total Land Treatment :	0
Total Surface Impoundments :	N/R
Total Other Disposal :	0
Total On-Site Land Releases :	0

Map Id: BS333
Direction: SW
Distance: 0.882 mi., 4660 ft.
Elevation: 15 ft.
Relative: Higher

Site Name : PETRODIAMOND TERMINAL CO | PETRO-DIAMOND MARINE TERMINAL | PETRO-DIAMOND TANK NO. 10
1920 LUGGER WAY | 1920 LUGGER WAY BERTH 83 | 1920 LUGGER WY
LONG BEACH | Long Beach | long beach, CA

Database(s) : [AFS, AST - CA, AST PBS, BRS, CALEPA SITES - CA, CHMIRS - CA, CIWQS - CA, CIWQS 2 - CA, DOCKET, ECHO, ENVIROSTOR - CA, EPA FUELS, EPA LUST, ERNS, FRS, HAZNET - CA, HIST AFS 2, HIST AST - CA, HIST CHMIRS - CA, HWG - CA, ICIS, INACTIVE PCS, LUST REG 4 - CA, MANIFEST EPA, NPDES - CA, PCS ENF, PCS FACILITY, PIPELINES, RCRA_LQG, RFR - CA, TRIS] ***(cont.)***

Envirosite ID: 223477
EPA ID: N/R

TRIS ***(cont.)***

Total Fugitive Air Emissions :	20.73
Total Stack Air Emissions :	26.5
Total Air Emissions :	47.23
Total Number of Receiving Streams :	0
Total Surface Water Discharge :	0
Total Underground Injection Onsite to Class I Wells - Pounds:	0
Total Underground Injection Onsite to Class II-V Wells - Pounds:	0
Total Underground Injection :	0
Total RCRA Subtitle C Landfills :	0
Total Other On-Site Land Releases :	0
Total Land Treatment :	0
Total Surface Impoundments :	N/R
Total Other Disposal :	0
Total On-Site Land Releases :	0

Total Fugitive Air Emissions :	30.63
Total Stack Air Emissions :	100.51
Total Air Emissions :	131.14
Total Number of Receiving Streams :	0
Total Surface Water Discharge :	0
Total Underground Injection Onsite to Class I Wells - Pounds:	0
Total Underground Injection Onsite to Class II-V Wells - Pounds:	0
Total Underground Injection :	0
Total RCRA Subtitle C Landfills :	0
Total Other On-Site Land Releases :	0
Total Land Treatment :	0
Total Surface Impoundments :	N/R
Total Other Disposal :	0
Total On-Site Land Releases :	0

Total Fugitive Air Emissions :	30.81
Total Stack Air Emissions :	58.84
Total Air Emissions :	89.65
Total Number of Receiving Streams :	0
Total Surface Water Discharge :	0
Total Underground Injection Onsite to Class I Wells - Pounds:	0

Map Id: BS333
Direction: SW
Distance: 0.882 mi., 4660 ft.
Elevation: 15 ft.
Relative: Higher

Site Name : PETRODIAMOND TERMINAL CO | PETRO-DIAMOND MARINE TERMINAL | PETRO-DIAMOND TANK NO. 10
1920 LUGGER WAY | 1920 LUGGER WAY BERTH 83 | 1920 LUGGER WY
LONG BEACH | Long Beach | long beach, CA

Database(s) : [AFS, AST - CA, AST PBS, BRS, CALEPA SITES - CA, CHMIRS - CA, CIWQS - CA, CIWQS 2 - CA, DOCKET, ECHO, ENVIROSTOR - CA, EPA FUELS, EPA LUST, ERNS, FRS, HAZNET - CA, HIST AFS 2, HIST AST - CA, HIST CHMIRS - CA, HWG - CA, ICIS, INACTIVE PCS, LUST REG 4 - CA, MANIFEST EPA, NPDES - CA, PCS ENF, PCS FACILITY, PIPELINES, RCRA_LQG, RFR - CA, TRIS] ***(cont.)***

Envirosite ID: 223477
EPA ID: N/R

TRIS ***(cont.)***

Total Underground Injection Onsite to Class II-V Wells - Pounds:	0
Total Underground Injection :	0
Total RCRA Subtitle C Landfills :	0
Total Other On-Site Land Releases :	0
Total Land Treatment :	0
Total Surface Impoundments :	N/R
Total Other Disposal :	0
Total On-Site Land Releases :	0

Total Fugitive Air Emissions :	4.36
Total Stack Air Emissions :	54.43
Total Air Emissions :	58.79
Total Number of Receiving Streams :	0
Total Surface Water Discharge :	0
Total Underground Injection Onsite to Class I Wells - Pounds:	0
Total Underground Injection Onsite to Class II-V Wells - Pounds:	0
Total Underground Injection :	0
Total RCRA Subtitle C Landfills :	0
Total Other On-Site Land Releases :	0
Total Land Treatment :	0
Total Surface Impoundments :	N/R
Total Other Disposal :	0
Total On-Site Land Releases :	0

Total Fugitive Air Emissions :	5
Total Stack Air Emissions :	5
Total Air Emissions :	10
Total Number of Receiving Streams :	0
Total Surface Water Discharge :	0
Total Underground Injection Onsite to Class I Wells - Pounds:	0
Total Underground Injection Onsite to Class II-V Wells - Pounds:	0
Total Underground Injection :	0
Total RCRA Subtitle C Landfills :	0
Total Other On-Site Land Releases :	0
Total Land Treatment :	0
Total Surface Impoundments :	N/R

Map Id: BS333
Direction: SW
Distance: 0.882 mi., 4660 ft.
Elevation: 15 ft.
Relative: Higher

Site Name : PETRODIAMOND TERMINAL CO | PETRO-DIAMOND MARINE TERMINAL | PETRO-DIAMOND TANK NO. 10
1920 LUGGER WAY | 1920 LUGGER WAY BERTH 83 | 1920 LUGGER WY
LONG BEACH | Long Beach | long beach, CA

Database(s) : [AFS, AST - CA, AST PBS, BRS, CALEPA SITES - CA, CHMIRS - CA, CIWQS - CA, CIWQS 2 - CA, DOCKET, ECHO, ENVIROSTOR - CA, EPA FUELS, EPA LUST, ERNS, FRS, HAZNET - CA, HIST AFS 2, HIST AST - CA, HIST CHMIRS - CA, HWG - CA, ICIS, INACTIVE PCS, LUST REG 4 - CA, MANIFEST EPA, NPDES - CA, PCS ENF, PCS FACILITY, PIPELINES, RCRA_LQG, RFR - CA, TRIS] ***(cont.)***

Envirosite ID: 223477
EPA ID: N/R

TRIS ***(cont.)***

Total Other Disposal :	0
Total On-Site Land Releases :	0
Total Fugitive Air Emissions :	7.87
Total Stack Air Emissions :	63.17
Total Air Emissions :	71.04
Total Number of Receiving Streams :	0
Total Surface Water Discharge :	0
Total Underground Injection Onsite to Class I Wells - Pounds:	0
Total Underground Injection Onsite to Class II-V Wells - Pounds:	0
Total Underground Injection :	0
Total RCRA Subtitle C Landfills :	0
Total Other On-Site Land Releases :	0
Total Land Treatment :	0
Total Surface Impoundments :	N/R
Total Other Disposal :	0
Total On-Site Land Releases :	0

Offsite Release Summary

Total Transferred Off-Site to Disposal:	0
Total Transferred Off-Site for Further Waste Management:	604.28
Total RCRA C Surface Impoundments :	0
Total Other Surface Impoundments :	0
Total Transferred Off-Site to Disposal:	0
Total Transferred Off-Site for Further Waste Management:	147.01
Total RCRA C Surface Impoundments :	0
Total Other Surface Impoundments :	0
Total Transferred Off-Site to Disposal:	0
Total Transferred Off-Site for Further Waste Management:	323.1
Total RCRA C Surface Impoundments :	0

Map Id: BS333
Direction: SW
Distance: 0.882 mi., 4660 ft.
Elevation: 15 ft.
Relative: Higher

Site Name : PETRODIAMOND TERMINAL CO | PETRO-DIAMOND MARINE TERMINAL | PETRO-DIAMOND TANK NO. 10
1920 LUGGER WAY | 1920 LUGGER WAY BERTH 83 | 1920 LUGGER WY
LONG BEACH | Long Beach | long beach, CA

Database(s) : [AFS, AST - CA, AST PBS, BRS, CALEPA SITES - CA, CHMIRS - CA, CIWQS - CA, CIWQS 2 - CA, DOCKET, ECHO, ENVIROSTOR - CA, EPA FUELS, EPA LUST, ERNS, FRS, HAZNET - CA, HIST AFS 2, HIST AST - CA, HIST CHMIRS - CA, HWG - CA, ICIS, INACTIVE PCS, LUST REG 4 - CA, MANIFEST EPA, NPDES - CA, PCS ENF, PCS FACILITY, PIPELINES, RCRA_LQG, RFR - CA, TRIS] ***(cont.)***

Envirosite ID: 223477
EPA ID: N/R

TRIS ***(cont.)***

Total Other Surface Impoundments :	0
Total Transferred Off-Site to Disposal:	0
Total Transferred Off-Site for Further Waste Management:	30.69
Total RCRA C Surface Impoundments :	0
Total Other Surface Impoundments :	0
Total Transferred Off-Site to Disposal:	0
Total Transferred Off-Site for Further Waste Management:	210.93
Total RCRA C Surface Impoundments :	0
Total Other Surface Impoundments :	0
Total Transferred Off-Site to Disposal:	0
Total Transferred Off-Site for Further Waste Management:	234.39
Total RCRA C Surface Impoundments :	0
Total Other Surface Impoundments :	0
Total Transferred Off-Site to Disposal:	0
Total Transferred Off-Site for Further Waste Management:	139.29
Total RCRA C Surface Impoundments :	0
Total Other Surface Impoundments :	0

Map Id: 334
Direction: SE
Distance: 0.887 mi., 4686 ft.
Elevation: 13 ft.
Relative: Higher

Site Name : Metro Division 12 | S.C.R.T.D. DIV. 12 LONG BEACH | MTA DIVISION 12 BUS MAINTENANCE FACILITY (FORMER)
970 W CHESTER PL | 970 W. CHESTER PLACE | 970 WEST CHESTER PLACE LONG BEACH | Long Beach, CA

Database(s) : [ARCHIVED RCRA TSDF, CALEPA SITES - CA, CIWQS - CA, DOCKET, ECHO, FRS, HAZNET - CA, HWG - CA, ICIS, INACTIVE PCS, NPDES - CA, PCS ENF, PCS FACILITY, RCRA_NONGEN, RFR - CA, SLIC REG 4 - CA, STORMWATER]

Envirosite ID: 232550
EPA ID: N/R

ARCHIVED RCRA TSDF

Facility Name :	S.C.R.T.D. DIV. 12 LONG BEACH
Facility Address :	970 W. CHESTER PLACE, LONG BEACH, CA 90813
County :	LOS ANGELES
Date Form Received by Agency :	1992-02-27
EPA ID :	CAD980814339
Mailing Address :	425 S. MAIN STREET, LOS ANGELES, CA 90013
Contact :	UGBU KALU
Contact Address :	N/R
Contact Country :	US
Contact Telephone :	213-972-4970
Contact Email :	N/R
EPA Region :	N/R
Land Type :	Not Reported
Source Type :	Annual/Biennial Report
Classification :	Not a generator, verified
Description :	Not a generator, verified
Last Date in Agency List :	2019-09-27

Owner/Operator Summary

Owner/Operator Name :	N/R
Owner/Operator Address :	N/R
Owner/Operator Country :	N/R
Owner/Operator Telephone :	N/R
Owner/Operator Email :	N/R
Owner/Operator Fax :	N/R
Legal Status :	N/R
Owner/Operator Type :	N/R
Owner/Operator Start Date :	N/R
Owner/Operator End Date :	N/R

CALEPA SITES - CA

Facility Name :	LA CO METROPOLITAN TRANS AUT
Facility Address :	970 W. CHESTER PLACE, LONG BEACH, 90813-2857
Site ID :	476385
EI ID :	110017208109
EI Description :	US EPA Air Emission Inventory System (EIS)
Latitude :	33.776952
Longitude :	-118.203300
Agency Hyperlink :	Click here for hyperlink provided by the agency.
Last Date in Agency List :	2021-08-26

Map Id: 334
Direction: SE
Distance: 0.887 mi., 4686 ft.
Elevation: 13 ft.
Relative: Higher

Site Name : Metro Division 12 | S.C.R.T.D. DIV. 12 LONG BEACH | MTA DIVISION 12 BUS MAINTENANCE FACILITY (FORMER) 970 W CHESTER PL | 970 W. CHESTER PLACE | 970 WEST CHESTER PLACE LONG BEACH | Long Beach, CA

Database(s) : [ARCHIVED RCRA TSDF, CALEPA SITES - CA, CIWQS - CA, DOCKET, ECHO, FRS, HAZNET - CA, HWG - CA, ICIS, INACTIVE PCS, NPDES - CA, PCS ENF, PCS FACILITY, RCRA_NONGEN, RFR - CA, SLIC REG 4 - CA, STORMWATER] ***(cont.)***

Envirosite ID: 232550
EPA ID: N/R

CALEPA SITES - CA ***(cont.)***

Facility Name :	Metro Division 12
Facility Address :	970 W CHESTER PL, LONG BEACH, 90813
Site ID :	536844
EI ID :	235783
EI Description :	Industrial Facility Storm Water
Latitude :	33.776920
Longitude :	-118.203300
Agency Hyperlink :	Click here for hyperlink provided by the agency.
Last Date in Agency List :	2021-08-26
Facility Name :	MTA DIVISION 12 BUS MAINTENANCE FACILITY (FORMER)
Facility Address :	970 W. CHESTER PLACE, LONG BEACH, 90813
Site ID :	260188
EI ID :	T0603757656
EI Description :	Cleanup Program Site
Latitude :	33.776135
Longitude :	-118.202556
Agency Hyperlink :	Click here for hyperlink provided by the agency.
Last Date in Agency List :	2021-08-26

CIWQS - CA

Facility Name :	METRO DIVISION 12
Facility Address :	970 W CHESTER PL, LONG BEACH, CA 90813
County :	LOS ANGELES
Place ID :	S235783
Agency Name :	LOS ANGELES COUNTY METROPOLITAN TRANSPORTATION AUTHORITY
Last Date in Agency List :	2021-09-10

DOCKET

Facility Name :	METRO DIVISION 12
Facility Address :	970 W CHESTER PL, LONG BEACH, CA 90813

Standard Industrial Classification(SIC) Summary

Enforcement Action Name :	METRO DIVISION 12
Registry ID :	110070087881
Primary SIC :	4111 - LOCAL AND SUBURBAN TRANSIT
Primary NAICS :	N/R

Map Id: 334
Direction: SE
Distance: 0.887 mi., 4686 ft.
Elevation: 13 ft.
Relative: Higher

Site Name : Metro Division 12 | S.C.R.T.D. DIV. 12 LONG BEACH | MTA DIVISION 12 BUS MAINTENANCE FACILITY (FORMER) 970 W CHESTER PL | 970 W. CHESTER PLACE | 970 WEST CHESTER PLACE LONG BEACH | Long Beach, CA

Database(s) : [ARCHIVED RCRA TSDF, CALEPA SITES - CA, CIWQS - CA, DOCKET, ECHO, FRS, HAZNET - CA, HWG - CA, ICIS, INACTIVE PCS, NPDES - CA, PCS ENF, PCS FACILITY, RCRA_NONGEN, RFR - CA, SLIC REG 4 - CA, STORMWATER] ***(cont.)***

Envirosite ID: 232550
EPA ID: N/R

DOCKET ***(cont.)***

Last Date in Agency List :	2018-12-17
Enforcement Action Case Number :	N/R
Activity ID :	N/R
Final Ordr Iss/Final Order Enter Date:	N/R
Final Order Name :	N/R
Settlement FRS ICIS Facility ID :	N/R
Final Order FRS Name :	N/R
SEP Category :	N/R
SEP Description :	N/R

Complaint Summary

Respondent/Defendant Name :	N/R
Named in Complaint :	N/R
Named in Final Order :	N/R

Pollutant Summary

Pollutants (SRS) :	N/R

Violation and Enforcement Action Summary

Court Docket Number :	N/R
Complaint/Proposed Order Actual Date:	N/R
Final Order Issued Actual Date :	N/R
Admin EA Closed Actual Date :	10/06/2017
Enforcement Action Name :	N/R
Enforcement Action Resolution :	N/R
Violation Type :	N/R
Statute Code :	CWA
Law Section Code :	OTHER

Map Id: 334
Direction: SE
Distance: 0.887 mi., 4686 ft.
Elevation: 13 ft.
Relative: Higher

Site Name : Metro Division 12 | S.C.R.T.D. DIV. 12 LONG BEACH | MTA DIVISION 12 BUS MAINTENANCE FACILITY (FORMER) 970 W CHESTER PL | 970 W. CHESTER PLACE | 970 WEST CHESTER PLACE LONG BEACH | Long Beach, CA

Database(s) : [ARCHIVED RCRA TSDF, CALEPA SITES - CA, CIWQS - CA, DOCKET, ECHO, FRS, HAZNET - CA, HWG - CA, ICIS, INACTIVE PCS, NPDES - CA, PCS ENF, PCS FACILITY, RCRA_NONGEN, RFR - CA, SLIC REG 4 - CA, STORMWATER] ***(cont.)***

Envirosite ID: 232550
EPA ID: N/R

DOCKET ***(cont.)***

Law Section Description :	Violations not covered elsewhere

Violation Penalties and Compliance Summary

Compliance Action Cost :	N/R
EPA Penalty Assessed Amount :	N/R
Cost Recovery Required :	N/R
Cost of SEP :	N/R
Cost of Complying Actions :	N/R

ECHO

Facility Name :	CITY OF LONG BEACH PARKS & REC
Facility Address :	970 WEST CHESTER PLACE, LONG BEACH, CA 90813
County :	LOS ANGELES
Last Inspection Date :	N/R
Registry ID :	N/R
FIPS Code :	N/R
EPA Region :	09
Inspection Count :	0
Last Inspection Days :	N/R
Informal Count :	0
Last Informal Action Date :	N/R
Formal Action Count :	0
Last Formal Action Date :	N/R
Total Penalties :	0
Penalty Count :	N/R
Last Penalty Date :	N/R
Last Penalty Amount :	N/R
QTRS IN NC :	0
Programs IN SNC :	0
Current Compliance Status :	No Violation Identified
Three-Year Compliance Status :	_____
Collection Method :	Zip Code Centroid
Reference Point :	N/R
Accuracy Meters :	10000
Derived Tribes :	N/R
Derived HUC :	N/R
Derived WBD :	N/R
Derived STCTY FIPS :	N/R
Derived Zip :	N/R
Derived CD113 :	N/R
Derived CB2010 :	N/R
MYRTK Universe :	NNN
NPDES IDs :	N/R

Map Id: 334
Direction: SE
Distance: 0.887 mi., 4686 ft.
Elevation: 13 ft.
Relative: Higher

Site Name : Metro Division 12 | S.C.R.T.D. DIV. 12 LONG BEACH | MTA DIVISION 12 BUS MAINTENANCE FACILITY (FORMER) 970 W CHESTER PL | 970 W. CHESTER PLACE | 970 WEST CHESTER PLACE LONG BEACH | Long Beach, CA

Database(s) : [ARCHIVED RCRA TSDF, CALEPA SITES - CA, CIWQS - CA, DOCKET, ECHO, FRS, HAZNET - CA, HWG - CA, ICIS, INACTIVE PCS, NPDES - CA, PCS ENF, PCS FACILITY, RCRA_NONGEN, RFR - CA, SLIC REG 4 - CA, STORMWATER] ***(cont.)***

Envirosite ID: 232550
EPA ID: N/R

ECHO ***(cont.)***

CWA Permit Types :	N/R
CWA Compliance Tracking :	N/R
CWA NAICS :	N/R
CWA SICS :	N/R
CWA Inspection Count :	N/R
CWA Last Inspection Days :	N/R
CWA Informal Count :	N/R
CWA Formal Action Count :	N/R
CWA Last Formal Action Date :	N/R
CWA Penalties :	N/R
CWA Last Penalty Date :	N/R
CWA Last Penalty Amount :	N/R
CWA Quarters IN NC :	N/R
CWA Current Compliance Status :	N/R
CWA Current SNC Flag :	N
CWA 13 Quarters Compliance Status :	N/R
CWA 13 Quarters Effluent Exceedances:	N/R
CWA Three-Year QNCR Codes :	N/R
DFR URL :	Click here for hyperlink provided by the agency.
Facility SIC :	N/R
Facility NAICS :	921190 - Other General Government Support
Facility Last Inspection EPA Date :	N/R
Facility Last Inspection State Date :	N/R
Facility Last Formal Act EPA Date :	N/R
Facility Last Formal Act State Date :	N/R
Facility Last Informal Act EPA Date :	N/R
Facility Last Informal Act State Date:	N/R
Facility Federal Agency :	N/R
TRI Reporter :	N/R
Facility Imp Water Flag :	N/R
Current SNC Flag :	N
Indian County Flag :	N
Federal Flag :	N/R
US Mexico Border Flag :	N/R
Chesapeak Bay Flag :	N/R
AIR Flag :	N
NPDES Flag :	N
SDWIS Flag :	N
RCRA Flag :	Y
TRI Flag :	N
GHG Flag :	N
Major Flag :	N/R
Active Flag :	N/R
NAA Flag :	N
Latitude :	33.780911
Longitude :	-118.196312
Last Date in Agency List :	2021-08-20

Map Id: 334
Direction: SE
Distance: 0.887 mi., 4686 ft.
Elevation: 13 ft.
Relative: Higher

Site Name : Metro Division 12 | S.C.R.T.D. DIV. 12 LONG BEACH | MTA DIVISION 12 BUS MAINTENANCE FACILITY (FORMER) 970 W CHESTER PL | 970 W. CHESTER PLACE | 970 WEST CHESTER PLACE LONG BEACH | Long Beach, CA

Database(s) : [ARCHIVED RCRA TSDF, CALEPA SITES - CA, CIWQS - CA, DOCKET, ECHO, FRS, HAZNET - CA, HWG - CA, ICIS, INACTIVE PCS, NPDES - CA, PCS ENF, PCS FACILITY, RCRA_NONGEN, RFR - CA, SLIC REG 4 - CA, STORMWATER] ***(cont.)***

Envirosite ID: 232550
EPA ID: N/R

ECHO ***(cont.)***

Facility Name :	METRO DIVISION 12
Facility Address :	970 W CHESTER PL, LONG BEACH, CA 90813
County :	N/R
Last Inspection Date :	N/R
Registry ID :	110070087881
FIPS Code :	06037
EPA Region :	09
Inspection Count :	0
Last Inspection Days :	N/R
Informal Count :	1
Last Informal Action Date :	2017-10-06
Formal Action Count :	0
Last Formal Action Date :	N/R
Total Penalties :	0
Penalty Count :	N/R
Last Penalty Date :	N/R
Last Penalty Amount :	N/R
QTRS IN NC :	12
Programs IN SNC :	0
Current Compliance Status :	Violation Identified
Three-Year Compliance Status :	VVVVVVVVVVVV
Collection Method :	N/R
Reference Point :	N/R
Accuracy Meters :	34911
Derived Tribes :	N/R
Derived HUC :	18070105
Derived WBD :	N/R
Derived STCTY FIPS :	06037
Derived Zip :	90802
Derived CD113 :	47
Derived CB2010 :	060375758011000
MYRTK Universe :	NNN
NPDES IDs :	CAZ188628
CWA Permit Types :	Minor
CWA Compliance Tracking :	On
CWA NAICS :	N/R
CWA SICS :	4111
CWA Inspection Count :	N/R
CWA Last Inspection Days :	N/R
CWA Informal Count :	1
CWA Formal Action Count :	N/R
CWA Last Formal Action Date :	N/R
CWA Penalties :	N/R
CWA Last Penalty Date :	N/R
CWA Last Penalty Amount :	N/R
CWA Quarters IN NC :	12

Map Id: 334
Direction: SE
Distance: 0.887 mi., 4686 ft.
Elevation: 13 ft.
Relative: Higher

Site Name : Metro Division 12 | S.C.R.T.D. DIV. 12 LONG BEACH | MTA DIVISION 12 BUS MAINTENANCE FACILITY (FORMER) 970 W CHESTER PL | 970 W. CHESTER PLACE | 970 WEST CHESTER PLACE LONG BEACH | Long Beach, CA

Database(s) : [ARCHIVED RCRA TSDF, CALEPA SITES - CA, CIWQS - CA, DOCKET, ECHO, FRS, HAZNET - CA, HWG - CA, ICIS, INACTIVE PCS, NPDES - CA, PCS ENF, PCS FACILITY, RCRA_NONGEN, RFR - CA, SLIC REG 4 - CA, STORMWATER] ***(cont.)***

Envirosite ID: 232550
EPA ID: N/R

ECHO ***(cont.)***

CWA Current Compliance Status :	Violation Identified
CWA Current SNC Flag :	N
CWA 13 Quarters Compliance Status :	VVVVVVVVVVVVV
CWA 13 Quarters Effluent Exceedances:	N/R
CWA Three-Year QNCR Codes :	N/R
DFR URL :	Click here for hyperlink provided by the agency.
Facility SIC :	4111
Facility NAICS :	N/R
Facility Last Inspection EPA Date :	N/R
Facility Last Inspection State Date :	N/R
Facility Last Formal Act EPA Date :	N/R
Facility Last Formal Act State Date :	N/R
Facility Last Informal Act EPA Date :	N/R
Facility Last Informal Act State Date:	2017-10-06
Facility Federal Agency :	N/R
TRI Reporter :	N/R
Facility Imp Water Flag :	Y
Current SNC Flag :	N
Indian County Flag :	N
Federal Flag :	N/R
US Mexico Border Flag :	N
Chesapeak Bay Flag :	N/R
AIR Flag :	N
NPDES Flag :	Y
SDWIS Flag :	N
RCRA Flag :	N
TRI Flag :	N
GHG Flag :	N
Major Flag :	N/R
Active Flag :	Y
NAA Flag :	Y
Latitude :	33.77692
Longitude :	-118.2033
Last Date in Agency List :	2021-08-20

Facility Name :	S.C.R.T.D. DIV. 12 LONG BEACH
Facility Address :	970 W. CHESTER PLACE, LONG BEACH, CA 90813
County :	LOS ANGELES

Last Inspection Date :	N/R
Registry ID :	110070588983
FIPS Code :	N/R
EPA Region :	09
Inspection Count :	0
Last Inspection Days :	N/R
Informal Count :	0

Map Id: 334
Direction: SE
Distance: 0.887 mi., 4686 ft.
Elevation: 13 ft.
Relative: Higher

Site Name : Metro Division 12 | S.C.R.T.D. DIV. 12 LONG BEACH | MTA DIVISION 12 BUS MAINTENANCE FACILITY (FORMER) 970 W CHESTER PL | 970 W. CHESTER PLACE | 970 WEST CHESTER PLACE LONG BEACH | Long Beach, CA

Database(s) : [ARCHIVED RCRA TSDF, CALEPA SITES - CA, CIWQS - CA, DOCKET, ECHO, FRS, HAZNET - CA, HWG - CA, ICIS, INACTIVE PCS, NPDES - CA, PCS ENF, PCS FACILITY, RCRA_NONGEN, RFR - CA, SLIC REG 4 - CA, STORMWATER] ***(cont.)***

Envirosite ID: 232550
EPA ID: N/R

ECHO ***(cont.)***

Last Informal Action Date :	N/R
Formal Action Count :	0
Last Formal Action Date :	N/R
Total Penalties :	0
Penalty Count :	N/R
Last Penalty Date :	N/R
Last Penalty Amount :	N/R
QTRS IN NC :	0
Programs IN SNC :	0
Current Compliance Status :	No Violation Identified
Three-Year Compliance Status :	_____
Collection Method :	Zip Code Centroid
Reference Point :	N/R
Accuracy Meters :	10000
Derived Tribes :	N/R
Derived HUC :	N/R
Derived WBD :	N/R
Derived STCTY FIPS :	N/R
Derived Zip :	N/R
Derived CD113 :	N/R
Derived CB2010 :	N/R
MYRTK Universe :	NNN
NPDES IDs :	N/R
CWA Permit Types :	N/R
CWA Compliance Tracking :	N/R
CWA NAICS :	N/R
CWA SICS :	N/R
CWA Inspection Count :	N/R
CWA Last Inspection Days :	N/R
CWA Informal Count :	N/R
CWA Formal Action Count :	N/R
CWA Last Formal Action Date :	N/R
CWA Penalties :	N/R
CWA Last Penalty Date :	N/R
CWA Last Penalty Amount :	N/R
CWA Quarters IN NC :	N/R
CWA Current Compliance Status :	N/R
CWA Current SNC Flag :	N
CWA 13 Quarters Compliance Status :	N/R
CWA 13 Quarters Effluent Exceedances:	N/R
CWA Three-Year QNCR Codes :	N/R
DFR URL :	Click here for hyperlink provided by the agency.
Facility SIC :	N/R
Facility NAICS :	485999 - All Other Transit and Ground Passenger Transportation
Facility Last Inspection EPA Date :	N/R
Facility Last Inspection State Date :	N/R
Facility Last Formal Act EPA Date :	N/R
Facility Last Formal Act State Date :	N/R

Map Id: 334
Direction: SE
Distance: 0.887 mi., 4686 ft.
Elevation: 13 ft.
Relative: Higher

Site Name : Metro Division 12 | S.C.R.T.D. DIV. 12 LONG BEACH | MTA DIVISION 12 BUS MAINTENANCE FACILITY (FORMER) 970 W CHESTER PL | 970 W. CHESTER PLACE | 970 WEST CHESTER PLACE LONG BEACH | Long Beach, CA

Database(s) : [ARCHIVED RCRA TSDF, CALEPA SITES - CA, CIWQS - CA, DOCKET, ECHO, FRS, HAZNET - CA, HWG - CA, ICIS, INACTIVE PCS, NPDES - CA, PCS ENF, PCS FACILITY, RCRA_NONGEN, RFR - CA, SLIC REG 4 - CA, STORMWATER] ***(cont.)***

Envirosite ID: 232550
EPA ID: N/R

ECHO ***(cont.)***

Facility Last Informal Act EPA Date :	N/R
Facility Last Informal Act State Date:	N/R
Facility Federal Agency :	N/R
TRI Reporter :	N/R
Facility Imp Water Flag :	N/R
Current SNC Flag :	N
Indian County Flag :	N
Federal Flag :	N/R
US Mexico Border Flag :	N/R
Chesapeak Bay Flag :	N/R
AIR Flag :	N
NPDES Flag :	N
SDWIS Flag :	N
RCRA Flag :	Y
TRI Flag :	N
GHG Flag :	N
Major Flag :	N/R
Active Flag :	N/R
NAA Flag :	N
Latitude :	33.780911
Longitude :	-118.196312
Last Date in Agency List :	2021-08-20

FRS

Facility Name :	LA CO METROPOLITAN TRANS AUT
Facility Address :	970 W. CHESTER PLACE, LONG BEACH, CA 90813-2857
County :	LOS ANGELES

Site Details

Registry ID :	110017208109
FRS Facility URL :	Click here for hyperlink provided by the agency.
Last Date in Agency List :	2021-07-17

Source Description

Source Description :

The Emission Inventory System (EIS) maintains an inventory of large stationary sources and voluntarily-reported smaller sources of air point pollution emitters. It contains information about facility sites and their physical location, emission units, emission processes, release points, control approaches, and regulations. Facility inventory data are kept separate from the emissions data and have stable identifiers to improve continuity from year to year and to help identify duplicate or missing facilities.

Map Id: 334
Direction: SE
Distance: 0.887 mi., 4686 ft.
Elevation: 13 ft.
Relative: Higher

Site Name : Metro Division 12 | S.C.R.T.D. DIV. 12 LONG BEACH | MTA DIVISION 12 BUS MAINTENANCE FACILITY (FORMER) 970 W CHESTER PL | 970 W. CHESTER PLACE | 970 WEST CHESTER PLACE LONG BEACH | Long Beach, CA

Database(s) : [ARCHIVED RCRA TSDF, CALEPA SITES - CA, CIWQS - CA, DOCKET, ECHO, FRS, HAZNET - CA, HWG - CA, ICIS, INACTIVE PCS, NPDES - CA, PCS ENF, PCS FACILITY, RCRA_NONGEN, RFR - CA, SLIC REG 4 - CA, STORMWATER] ***(cont.)***

Envirosite ID: 232550
EPA ID: N/R

FRS ***(cont.)***

FRS Environmental Interest
Source and System ID : EIS - 83611

Facility Name : METRO DIVISION 12
Facility Address : 970 W CHESTER PL, LONG BEACH, CA 90813
County : N/R

Site Details
Registry ID : 110070087881
FRS Facility URL : Click here for hyperlink provided by the agency.
Last Date in Agency List : 2021-07-17

Source Description

Source Description :

The NPDES module of the Compliance Information System (ICIS) tracks surface water permits issued under the Clean Water Act. Under NPDES, all facilities that discharge pollutants from any point source into waters of the United States are required to obtain a permit. The permit will likely contain limits on what can be discharged, impose monitoring and reporting requirements, and include other provisions to ensure that the discharge does not adversely affect water quality.

FRS Environmental Interest
Source and System ID : ICIS - CAZ188628

Facility Name : MTA DIVISION 12 BUS MAINTENANCE FACILITY (FORMER)
Facility Address : 970 W. CHESTER PLACE, LONG BEACH, CA 90813
County : LOS ANGELES

Site Details
Registry ID : 110065689053
FRS Facility URL : Click here for hyperlink provided by the agency.
Last Date in Agency List : 2021-07-17

Map Id: 334
Direction: SE
Distance: 0.887 mi., 4686 ft.
Elevation: 13 ft.
Relative: Higher

Site Name : Metro Division 12 | S.C.R.T.D. DIV. 12 LONG BEACH | MTA DIVISION 12 BUS MAINTENANCE FACILITY (FORMER) 970 W CHESTER PL | 970 W. CHESTER PLACE | 970 WEST CHESTER PLACE LONG BEACH | Long Beach, CA

Database(s) : [ARCHIVED RCRA TSDF, CALEPA SITES - CA, CIWQS - CA, DOCKET, ECHO, FRS, HAZNET - CA, HWG - CA, ICIS, INACTIVE PCS, NPDES - CA, PCS ENF, PCS FACILITY, RCRA_NONGEN, RFR - CA, SLIC REG 4 - CA, STORMWATER] ***(cont.)***

Envirosite ID: 232550
EPA ID: N/R

FRS ***(cont.)***

Source Description

Source Description :

The California Environmental Protection Agency (CalEPA) has recently implemented a new data warehouse system (nSite). This data warehouse combines and merges facility and site information from five different systems managed within CalEPA. The five systems are: California Environmental Reporting System (CERS), EnviroStor, GeoTracker, California Integrated Water Quality System (CIWQS), and Toxic Release Inventory (TRI).

FRS Environmental Interest

Source and System ID : CA-ENVIROVIEW - 260188

Facility Name : S.C.R.T.D. DIV. 12 LONG BEACH
Facility Address : 970 W. CHESTER PLACE, LONG BEACH, CA 90813
County : LOS ANGELES

Site Details

Registry ID : 110070588983
FRS Facility URL : Click here for hyperlink provided by the agency.
Last Date in Agency List : 2021-07-17

Source Description

Source Description :

RCRAInfo is EPA’s comprehensive information system that supports the Resource Conservation and Recovery Act (RCRA) of 1976 and the Hazardous and Solid Waste Amendments (HSWA) of 1984 through the tracking of events and activities related to facilities that generate, transport, and treat, store, or dispose of hazardous waste. RCRAInfo allows RCRA program staff to track the notification, permit, compliance, and corrective action activities required under RCRA. RCRAInfo also supports generation of the National Hazardous Waste Biennial Report. All generators and treatment, storage, and disposal facilities who handle hazardous waste are required to report to the EPA Administrator at least once every two years to support creation of the Biennial Report.

FRS Environmental Interest

Source and System ID : RCRAINFO - CAD980814339

HAZNET - CA

Facility Name : MTA

Map Id: 334
Direction: SE
Distance: 0.887 mi., 4686 ft.
Elevation: 13 ft.
Relative: Higher

Site Name : Metro Division 12 | S.C.R.T.D. DIV. 12 LONG BEACH | MTA DIVISION 12 BUS MAINTENANCE FACILITY (FORMER) 970 W CHESTER PL | 970 W. CHESTER PLACE | 970 WEST CHESTER PLACE LONG BEACH | Long Beach, CA

Database(s) : [ARCHIVED RCRA TSDF, CALEPA SITES - CA, CIWQS - CA, DOCKET, ECHO, FRS, HAZNET - CA, HWG - CA, ICIS, INACTIVE PCS, NPDES - CA, PCS ENF, PCS FACILITY, RCRA_NONGEN, RFR - CA, SLIC REG 4 - CA, STORMWATER] ***(cont.)***

Envirosite ID: 232550
EPA ID: N/R

HAZNET - CA ***(cont.)***

Facility Address :	970 WEST CHESTER PLACE, LONG BEACH, CA 90813
County :	LOS ANGELES

Site Details

Generator EPA ID :	CAC001135056
Active :	Inactive
Category :	STATE
Facility Types :	N/R
Type :	TEMPORARY
Contact Name :	N/R
Contact Phone :	N/R
Facility Mailing Address :	970 WEST CHESTER PLACE, LONG BEACH, CA 908130000
Latitude :	33.77691331
Longitude :	-118.20324592
Agency Hyperlink :	Click here for hyperlink provided by the agency.
Last Date in Agency List :	2021-07-08

Waste Generator Details

State Waste :	1996: 241 - Tank bottom waste, 0.834 tons to CAT080013352

HWG - CA

Facility Name :	CITY OF LONG BEACH PARKS & REC
Facility Address :	970 WEST CHESTER PLACE, LONG BEACH, CA 90813
County :	LOS ANGELES

EPA ID :	CAC003126480
Status :	Active
Category :	STATE
Type :	TEMPORARY
Facility Type :	N/R
Mailing Address :	411 WEST OCEAN BOULEVARD 10TH FLOOR, LONG BEACH, CA 90802
Owner Name :	MARY TORRES
Owner Address :	411 WEST OCEAN BOULEVARD 10TH FLOOR, LONG BEACH, CA 90802
Operator Name :	MARY TORRES
Operator Address :	411 WEST OCEAN BOULEVARD 10TH FLOOR, LONG BEACH, CA 90802
Latitude :	33.776833
Longitude :	-118.204035

Facility Name :	MTA
Facility Address :	970 WEST CHESTER PLACE, LONG BEACH, CA 90813
County :	LOS ANGELES

Map Id: 334
Direction: SE
Distance: 0.887 mi., 4686 ft.
Elevation: 13 ft.
Relative: Higher

Site Name : Metro Division 12 | S.C.R.T.D. DIV. 12 LONG BEACH | MTA DIVISION 12 BUS MAINTENANCE FACILITY (FORMER) 970 W CHESTER PL | 970 W. CHESTER PLACE | 970 WEST CHESTER PLACE LONG BEACH | Long Beach, CA

Database(s) : [ARCHIVED RCRA TSDF, CALEPA SITES - CA, CIWQS - CA, DOCKET, ECHO, FRS, HAZNET - CA, HWG - CA, ICIS, INACTIVE PCS, NPDES - CA, PCS ENF, PCS FACILITY, RCRA_NONGEN, RFR - CA, SLIC REG 4 - CA, STORMWATER] ***(cont.)***

Envirosite ID: 232550
EPA ID: N/R

HWG - CA ***(cont.)***

EPA ID :	CAC001135056
Status :	Inactive
Category :	STATE
Type :	TEMPORARY
Facility Type :	N/R
Mailing Address :	970 WEST CHESTER PLACE, LONG BEACH, CA 908130000
Owner Name :	MTA
Owner Address :	970 WEST CHESTER PLACE, LONG BEACH, CA 908130000
Operator Name :	JAMES YOON
Operator Address :	970 WEST CHESTER PLACE, LB, CA 908130000
Latitude :	33.776906
Longitude :	-118.203377

ICIS

Facility Name :	METRO DIVISION 12
Facility Address :	970 W CHESTER PL, LONG BEACH, CA 90813

Site Details

NPDES ID :	CAZ188628
ICIS Facility Interest ID :	3600723211
Facility UIN :	110070087881
Facility Type Code :	Municipal or Water District
Impaired Waters :	303(D) Listed
Latitude :	33.77692
Longitude :	-118.2033
Last Date in Agency List :	2021-08-17

Facility NAICS

NAICS Code :	N/R
NAICS Description :	N/R

Facility SIC

SIC Code :	4111
SIC Description :	Local And Suburban Transit

INACTIVE PCS

Issue Date :	2015-07-01
Original Issue Date :	2015-07-01
Effective Date :	2015-07-01
Expiration Date :	2020-06-30

Map Id: 334
Direction: SE
Distance: 0.887 mi., 4686 ft.
Elevation: 13 ft.
Relative: Higher

Site Name : Metro Division 12 | S.C.R.T.D. DIV. 12 LONG BEACH | MTA DIVISION 12 BUS MAINTENANCE FACILITY (FORMER)
970 W CHESTER PL | 970 W. CHESTER PLACE | 970 WEST CHESTER PLACE
LONG BEACH | Long Beach, CA

Database(s) : [ARCHIVED RCRA TSDF, CALEPA SITES - CA, CIWQS - CA, DOCKET, ECHO, FRS, HAZNET - CA, HWG - CA, ICIS, INACTIVE PCS, NPDES - CA, PCS ENF, PCS FACILITY, RCRA_NONGEN, RFR - CA, SLIC REG 4 - CA, STORMWATER] ***(cont.)***

Envirosite ID: 232550
EPA ID: N/R

INACTIVE PCS ***(cont.)***

Retirement Date :	N/R
Termination Date :	N/R
Issuing Agency :	CA Waterboards
Agency Type :	State
Activity ID :	3601102565
External Permit Number :	CAZ188628
Facility Type Indicator :	NON-POTW
Permit Type :	General Permit Covered Facility-NPDES)
Major Minor Status :	N
Permit Status :	Expired
Total Design Flow Number :	N/R
Actual Average Flow Number :	N/R
State Water Body :	N/R
State Water Body Name :	N/R
Permit Name :	Los Angeles County Metropolitan Transportation Authority
Permit Comp Status :	Y
RNC Tracking :	Y
Master External Permit Number :	CAS000001
TMDL Interface :	N/R
EDMR Authorization :	N
Pretreatment Indicator :	N/R
Last Date in Agency List :	2021-08-19

NPDES - CA

Facility Name :	Metro Division 12
Facility Address :	970 W Chester Pl, Long Beach, 90813
County :	Los Angeles
Effective Date :	1992-03-13
Adoption Date :	N/R
Expiration Date :	N/R
Termination Date :	N/R
Order Number :	97-03-DWQ
NPDES Number :	CAS000001
WDID :	4 19I000497
RM Status :	Active
Reg Meas ID :	188628
Reg Meas Type :	Enrollee
Program :	Industrial
Facility Place ID :	N/R
Region Code :	4
Discharger ID :	0
Discharger :	Los Angeles County Metropolitan Transportation Authority
Discharger Address :	One Gateway Plaza MS 99 16 52, Los Angeles, California 90012
Last Date in Agency List :	2021-09-03

Map Id: 334
Direction: SE
Distance: 0.887 mi., 4686 ft.
Elevation: 13 ft.
Relative: Higher

Site Name : Metro Division 12 | S.C.R.T.D. DIV. 12 LONG BEACH | MTA DIVISION 12 BUS MAINTENANCE FACILITY (FORMER)
970 W CHESTER PL | 970 W. CHESTER PLACE | 970 WEST CHESTER PLACE LONG BEACH | Long Beach, CA

Database(s) : [ARCHIVED RCRA TSDF, CALEPA SITES - CA, CIWQS - CA, DOCKET, ECHO, FRS, HAZNET - CA, HWG - CA, ICIS, INACTIVE PCS, NPDES - CA, PCS ENF, PCS FACILITY, RCRA_NONGEN, RFR - CA, SLIC REG 4 - CA, STORMWATER] ***(cont.)***

Envirosite ID: 232550
EPA ID: N/R

PCS ENF

Site Details

NPDES ID :	CAZ188628
Last Date in Agency List :	2021-08-17

Formal Enforcement Actions

Settlement Entered Date :	N/R
ENF Identifier :	N/R
Activity ID :	N/R
Activity Type :	N/R
ENF Type :	N/R
Agency :	N/R
Fed Penalty Assessed Amount :	N/R
State Local Penalty Amount :	N/R

Informal Enforcement Actions

Achieved Date :	10/06/2017
Registry ID :	110070087881
ENF Identifier :	CA-ZIEA427679
Activity ID :	3601264563
Activity Type :	Administrative - Informal
ENF Type :	Notice of Violation
Agency :	State

PCS FACILITY

Issue Date :	2015-07-01
Original Issue Date :	2015-07-01
Effective Date :	2015-07-01
Expiration Date :	2020-06-30
Retirement Date :	N/R
Termination Date :	N/R
Issuing Agency :	CA Waterboards
Agency Type :	State
Activity ID :	3601102565
External Permit Number :	CAZ188628
Facility Type Indicator :	NON-POTW
Permit Type :	General Permit Covered Facility-NPDES)
Major Minor Status :	N
Permit Status :	Effective
Total Design Flow Number :	N/R
Actual Average Flow Number :	N/R
State Water Body :	N/R
State Water Body Name :	N/R
Permit Name :	Los Angeles County Metropolitan Transportation Authority

Map Id: 334
Direction: SE
Distance: 0.887 mi., 4686 ft.
Elevation: 13 ft.
Relative: Higher

Site Name : Metro Division 12 | S.C.R.T.D. DIV. 12 LONG BEACH | MTA DIVISION 12 BUS MAINTENANCE FACILITY (FORMER) 970 W CHESTER PL | 970 W. CHESTER PLACE | 970 WEST CHESTER PLACE LONG BEACH | Long Beach, CA

Database(s) : [ARCHIVED RCRA TSDF, CALEPA SITES - CA, CIWQS - CA, DOCKET, ECHO, FRS, HAZNET - CA, HWG - CA, ICIS, INACTIVE PCS, NPDES - CA, PCS ENF, PCS FACILITY, RCRA_NONGEN, RFR - CA, SLIC REG 4 - CA, STORMWATER] ***(cont.)***

Envirosite ID: 232550
EPA ID: N/R

PCS FACILITY ***(cont.)***

Permit Comp Status :	Y
RNC Tracking :	Y
Master External Permit Number :	CAS000001
TMDL Interface :	N/R
EDMR Authorization :	N
Pretreatment Indicator :	N/R
Last Date in Agency List :	2020-02-11

RCRA_NONGEN

Facility Name :	CITY OF LONG BEACH PARKS & REC
Facility Address :	970 WEST CHESTER PLACE, LONG BEACH, CA 90813
County :	LOS ANGELES
Date Form Received by Agency :	2021-06-25
EPA ID :	CAC003126480
Mailing Address :	411 WEST OCEAN BOULEVARD 10TH FLOOR, LONG BEACH, CA 90802
Contact :	MARY TORRES
Contact Address :	411 WEST OCEAN BOULEVARD 10TH FLOOR, LONG BEACH, CA 90802
Contact Country :	N/R
Contact Telephone :	562-570-6846
Contact Email :	MARY.TORRES@LONGBEACH.GOV
EPA Region :	09
Land Type :	Not Reported
Source Type :	Implementer
Classification :	Not a generator, verified
Description :	Not a generator, verified
Last Date in Agency List :	2021-09-03

Owner/Operator Summary

Owner/Operator Name :	MARY TORRES
Owner/Operator Address :	411 WEST OCEAN BOULEVARD 10TH FLOOR, LONG BEACH, CA 90802
Owner/Operator Country :	N/R
Owner/Operator Telephone :	562-570-6846
Owner/Operator Email :	N/R
Owner/Operator Fax :	N/R
Legal Status :	Other land type
Owner/Operator Type :	Owner
Owner/Operator Start Date :	N/R
Owner/Operator End Date :	N/R
Owner/Operator Name :	MARY TORRES
Owner/Operator Address :	411 WEST OCEAN BOULEVARD 10TH FLOOR, LONG BEACH, CA 90802
Owner/Operator Country :	N/R

Map Id: 334
Direction: SE
Distance: 0.887 mi., 4686 ft.
Elevation: 13 ft.
Relative: Higher

Site Name : Metro Division 12 | S.C.R.T.D. DIV. 12 LONG BEACH | MTA DIVISION 12 BUS MAINTENANCE FACILITY (FORMER) 970 W CHESTER PL | 970 W. CHESTER PLACE | 970 WEST CHESTER PLACE LONG BEACH | Long Beach, CA

Database(s) : [ARCHIVED RCRA TSDF, CALEPA SITES - CA, CIWQS - CA, DOCKET, ECHO, FRS, HAZNET - CA, HWG - CA, ICIS, INACTIVE PCS, NPDES - CA, PCS ENF, PCS FACILITY, RCRA_NONGEN, RFR - CA, SLIC REG 4 - CA, STORMWATER] ***(cont.)***

Envirosite ID: 232550
EPA ID: N/R

RCRA_NONGEN ***(cont.)***

Owner/Operator Telephone :	562-570-6846
Owner/Operator Email :	N/R
Owner/Operator Fax :	N/R
Legal Status :	Other land type
Owner/Operator Type :	Operator
Owner/Operator Start Date :	N/R
Owner/Operator End Date :	N/R

Handler Activities Summary

U.S. Importer of Hazardous Waste :	N
Mixed Waste (Haz. and Radioactive) :	N/R
Recycler of Hazardous Waste :	N
Transporter of Hazardous Waste :	N
Treater, Storer or Disposer of HW :	N
Underground Injection Activity :	N
On-site Burner Exemption :	N
Furnace Exemption :	N
Used Oil Fuel Burner :	N
Used Oil Processor :	N
Used Oil Refiner :	N
Used Oil Fuel Marketer to Burner :	N
Used Oil Specification Marketer :	N
Used Oil Transfer Facility :	N
Used Oil Transporter :	N

Notices of Violations Summary

Regulation Violated :	N

Facility Name :	S.C.R.T.D. DIV. 12 LONG BEACH
Facility Address :	970 W. CHESTER PLACE, LONG BEACH, CA 90813
County :	LOS ANGELES

Date Form Received by Agency :	1992-02-27
EPA ID :	CAD980814339
Mailing Address :	425 S. MAIN STREET, LOS ANGELES, CA 90013
Contact :	UGBU KALU
Contact Address :	N/R
Contact Country :	US
Contact Telephone :	213-972-4970
Contact Email :	N/R
EPA Region :	09
Land Type :	Not Reported

Map Id: 334
Direction: SE
Distance: 0.887 mi., 4686 ft.
Elevation: 13 ft.
Relative: Higher

Site Name : Metro Division 12 | S.C.R.T.D. DIV. 12 LONG BEACH | MTA DIVISION 12 BUS MAINTENANCE FACILITY (FORMER) 970 W CHESTER PL | 970 W. CHESTER PLACE | 970 WEST CHESTER PLACE LONG BEACH | Long Beach, CA

Database(s) : [ARCHIVED RCRA TSDF, CALEPA SITES - CA, CIWQS - CA, DOCKET, ECHO, FRS, HAZNET - CA, HWG - CA, ICIS, INACTIVE PCS, NPDES - CA, PCS ENF, PCS FACILITY, RCRA_NONGEN, RFR - CA, SLIC REG 4 - CA, STORMWATER] ***(cont.)***

Envirosite ID: 232550
EPA ID: N/R

RCRA_NONGEN ***(cont.)***

Source Type :	Annual/Biennial Report
Classification :	Not a generator, verified
Description :	Not a generator, verified
Last Date in Agency List :	2021-09-03

Owner/Operator Summary

Owner/Operator Name :	N/R
Owner/Operator Address :	N/R
Owner/Operator Country :	N/R
Owner/Operator Telephone :	N/R
Owner/Operator Email :	N/R
Owner/Operator Fax :	N/R
Legal Status :	N/R
Owner/Operator Type :	N/R
Owner/Operator Start Date :	N/R
Owner/Operator End Date :	N/R

Handler Activities Summary

U.S. Importer of Hazardous Waste :	N
Mixed Waste (Haz. and Radioactive) :	N
Recycler of Hazardous Waste :	N
Transporter of Hazardous Waste :	N
Treater, Storer or Disposer of HW :	Y
Underground Injection Activity :	N
On-site Burner Exemption :	N
Furnace Exemption :	N
Used Oil Fuel Burner :	N
Used Oil Processor :	N
Used Oil Refiner :	N
Used Oil Fuel Marketer to Burner :	N
Used Oil Specification Marketer :	N
Used Oil Transfer Facility :	N
Used Oil Transporter :	N

Notices of Violations Summary

Regulation Violated :	N

RFR - CA

Facility Name :	Metro Division 12
Facility Address :	970 W Chester Pl, Long Beach, CA 90813
County :	Los Angeles

Map Id: 334
Direction: SE
Distance: 0.887 mi., 4686 ft.
Elevation: 13 ft.
Relative: Higher

Site Name : Metro Division 12 | S.C.R.T.D. DIV. 12 LONG BEACH | MTA DIVISION 12 BUS MAINTENANCE FACILITY (FORMER) 970 W CHESTER PL | 970 W. CHESTER PLACE | 970 WEST CHESTER PLACE LONG BEACH | Long Beach, CA

Database(s) : [ARCHIVED RCRA TSDF, CALEPA SITES - CA, CIWQS - CA, DOCKET, ECHO, FRS, HAZNET - CA, HWG - CA, ICIS, INACTIVE PCS, NPDES - CA, PCS ENF, PCS FACILITY, RCRA_NONGEN, RFR - CA, SLIC REG 4 - CA, STORMWATER] ***(cont.)***

Envirosite ID: 232550
EPA ID: N/R

RFR - CA ***(cont.)***

Effective Date :	1992-03-13
Adoption Date :	N/R
Termination Date :	N/R
Expiration/Review Date :	N/R
NPDES Number :	CAS000001
Order Number :	2014-0057-DWQ
WDID :	4 19I000497
SIC/NAICS :	4111
Program :	INDSTW
Regulatory Measure Status :	Active
Regulatory Measure Type :	Storm water industrial
Place/Project Type :	Industrial - Local and Suburban Transit
Region :	4
Design Flow :	N/R
Major/Minor :	N/R
Complexity :	N/R
TTWQ :	N/R
Number of Enforcement Actions within Five Years:	1
Number of Violations within Five Years:	1
Agency :	Los Angeles County Metropolitan Transportation Authority
Agency Address :	One Gateway Plaza MS 99 16 52, Los Angeles, CA 90012
Latitude :	33.77692
Longitude :	-118.2033
Last Date in Agency List :	2021-07-24

SLIC REG 4 - CA

Facility Name :	MTA DIVISION 12 BUS MAINTENANCE FACILITY (FORMER)
Facility Address :	970 W. CHESTER PLACE, LONG BEACH, CA 90813
County :	Los Angeles

Site Details

Status Date :	2015-10-28
Status :	Open - Site Assessment
Begin Date :	2002-08-26
Global ID :	T0603757656
Region :	REGION 4

Map Id: 334
Direction: SE
Distance: 0.887 mi., 4686 ft.
Elevation: 13 ft.
Relative: Higher

Site Name : Metro Division 12 | S.C.R.T.D. DIV. 12 LONG BEACH | MTA DIVISION 12 BUS MAINTENANCE FACILITY (FORMER) 970 W CHESTER PL | 970 W. CHESTER PLACE | 970 WEST CHESTER PLACE LONG BEACH | Long Beach, CA

Database(s) : [ARCHIVED RCRA TSDF, CALEPA SITES - CA, CIWQS - CA, DOCKET, ECHO, FRS, HAZNET - CA, HWG - CA, ICIS, INACTIVE PCS, NPDES - CA, PCS ENF, PCS FACILITY, RCRA_NONGEN, RFR - CA, SLIC REG 4 - CA, STORMWATER] ***(cont.)***

Envirosite ID: 232550
EPA ID: N/R

SLIC REG 4 - CA ***(cont.)***

Site History :

The site was used as the MTA Bus Division 12 facility. The site included several gasoline and diesel USTs, and associated product piping and dispensers. The site has been mainly impacted with TPH and MTBE. Soil matrix concentrations are up to 75.7 mg/kg of TPH as gasoline, 133,000 mg/kg of TPH as diesel, 27,000 mg/kg of TPH as heavy hydrocarbons. Groundwater contaminant concentrations are up to 2,300 µg/L of TPH as gasoline and 2,300 µg/L of MTBE. Depth to groundwater is approximately 12 feet bgs. Human Health Risk Assessment was submitted to OEHHA which suggested obtaining soil vapor samples for estimating vapor intrusion risk and hazard instead of groundwater concentrations.

RB Case Number :	1256
Potential Media Affected :	Other Groundwater (uses other than drinking water), Soil
Potential Contaminants of Concern :	Diesel, Gasoline, MTBE / TBA / Other Fuel Oxygenates
Local Agency :	N/R
Local Case Number :	N/R
Lead Agency :	LOS ANGELES RWQCB (REGION 4)
File Location :	Regional Board
CUF Case :	NO
Caseworker :	MPG
Case Type :	Cleanup Program Site
How Discovered :	Other Means
How Discovered Description :	TANK REMOVE
Stop Method :	Close and Remove Tank
Stop Description :	N/R
Calwater Watershed Name :	Los Angeles River - Los Angeles (412.10)
DWR Groundwater Subbasin Name :	Coastal Plain Of Los Angeles - West Coast (4-011.03)
Disadvantaged Community :	Severely Disadvantaged Community
Latitude :	33.776135
Longitude :	-118.202557
Agency URL :	Click here for hyperlink provided by the agency.
Last Date in Agency List :	2021-09-09

Contacts Summary

Global ID :	T0603757656
Contact Name :	MONAL GAJJAR
Contact Type :	Regional Board Caseworker
Organization Name :	LOS ANGELES RWQCB (REGION 4)
Address :	320 W 4th Street
City :	LOS ANGELES
Phone Number :	2135766745
Email :	monal.gajjar@waterboards.ca.gov

Map Id: 334
Direction: SE
Distance: 0.887 mi., 4686 ft.
Elevation: 13 ft.
Relative: Higher

Site Name : Metro Division 12 | S.C.R.T.D. DIV. 12 LONG BEACH | MTA DIVISION 12 BUS MAINTENANCE FACILITY (FORMER) 970 W CHESTER PL | 970 W. CHESTER PLACE | 970 WEST CHESTER PLACE LONG BEACH | Long Beach, CA

Database(s) : [ARCHIVED RCRA TSDF, CALEPA SITES - CA, CIWQS - CA, DOCKET, ECHO, FRS, HAZNET - CA, HWG - CA, ICIS, INACTIVE PCS, NPDES - CA, PCS ENF, PCS FACILITY, RCRA_NONGEN, RFR - CA, SLIC REG 4 - CA, STORMWATER] ***(cont.)***

Envirosite ID: 232550
EPA ID: N/R

SLIC REG 4 - CA ***(cont.)***

Regulatory Activities

Details for this site have been truncated due to the large number of available details for this site within this dataset. For the complete details for this site, contact your Envirosite account representative for a complimentary site report containing all of the details available.

Date :	2022-04-15
Global ID :	T0603757656
Action Type :	RESPONSE
Action :	Monitoring Report - Quarterly

Date :	2022-01-15
Global ID :	T0603757656
Action Type :	RESPONSE
Action :	Monitoring Report - Quarterly

Date :	2021-10-15
Global ID :	T0603757656
Action Type :	RESPONSE
Action :	Monitoring Report - Quarterly

Date :	2021-07-15
Global ID :	T0603757656
Action Type :	RESPONSE
Action :	Monitoring Report - Quarterly

Date :	2021-06-09
Global ID :	T0603757656
Action Type :	ENFORCEMENT
Action :	13267 Requirement

Date :	2021-04-23
Global ID :	T0603757656
Action Type :	RESPONSE
Action :	Correspondence

Date :	2021-04-15
Global ID :	T0603757656
Action Type :	RESPONSE
Action :	Monitoring Report - Quarterly

Map Id: 334
Direction: SE
Distance: 0.887 mi., 4686 ft.
Elevation: 13 ft.
Relative: Higher

Site Name : Metro Division 12 | S.C.R.T.D. DIV. 12 LONG BEACH | MTA DIVISION 12 BUS MAINTENANCE FACILITY (FORMER) 970 W CHESTER PL | 970 W. CHESTER PLACE | 970 WEST CHESTER PLACE LONG BEACH | Long Beach, CA

Database(s) : [ARCHIVED RCRA TSDF, CALEPA SITES - CA, CIWQS - CA, DOCKET, ECHO, FRS, HAZNET - CA, HWG - CA, ICIS, INACTIVE PCS, NPDES - CA, PCS ENF, PCS FACILITY, RCRA_NONGEN, RFR - CA, SLIC REG 4 - CA, STORMWATER] ***(cont.)***

Envirosite ID: 232550
EPA ID: N/R

SLIC REG 4 - CA ***(cont.)***

Date : 2021-04-14
Global ID : T0603757656
Action Type : ENFORCEMENT
Action : Email Correspondence

Date : 2021-04-06
Global ID : T0603757656
Action Type : RESPONSE
Action : Correspondence

Date : 2021-03-29
Global ID : T0603757656
Action Type : ENFORCEMENT
Action : 13267 Requirement

Status History

Status Date : 2015-10-28
Global ID : T0603757656
Status : Open - Site Assessment

Status Date : 2014-05-21
Global ID : T0603757656
Status : Open - Site Assessment

Status Date : 2003-05-28
Global ID : T0603757656
Status : Open - Site Assessment

Status Date : 2002-11-06
Global ID : T0603757656
Status : Open - Site Assessment

Status Date : 2002-08-26
Global ID : T0603757656
Status : Open - Case Begin Date

STORMWATER

Facility Name : METRO DIVISION 12
Facility Address : 970 W CHESTER PL, LONG BEACH, CA 90813

Map Id: 334
Direction: SE
Distance: 0.887 mi., 4686 ft.
Elevation: 13 ft.
Relative: Higher

Site Name : Metro Division 12 | S.C.R.T.D. DIV. 12
LONG BEACH | MTA DIVISION 12 BUS MAINTENANCE FACILITY (FORMER)
970 W CHESTER PL | 970 W. CHESTER PLACE | 970 WEST CHESTER PLACE
LONG BEACH | Long Beach, CA

Database(s) : [ARCHIVED RCRA TSDF, CALEPA SITES - CA, CIWQS - CA, DOCKET, ECHO, FRS, HAZNET - CA, HWG - CA, ICIS, INACTIVE PCS, NPDES - CA, PCS ENF, PCS FACILITY, RCRA_NONGEN, RFR - CA, SLIC REG 4 - CA, STORMWATER] ***(cont.)***

Envirosite ID: 232550
EPA ID: N/R

STORMWATER ***(cont.)***

NPDES ID :	CAZ188628
Permittee Name :	Los Angeles County Metropolitan Transportation Authority
Permit Status :	Expired
Permit Issuing Name :	State
Issued Date :	2015-07-01
Termination Date :	N/R
Effective Date :	2015-07-01 2020-06-30
EPA Region :	09
SIC Code :	4111
NAICS Code :	N/R
EJ Indexes Above 80th Percentile :	Y
Significant Noncompliance Status :	N/R
Quarters with Noncompliance :	12
Industrial Stormwater Formal Enforcement Actions:	1
Facility Map Flag :	Y
DRF URL :	Click here for hyperlink provided by the agency.
Latitude :	33.77692
Longitude :	-118.2033
Last Date in Agency List :	2021-09-24

Map Id: BS335
Direction: SW
Distance: 0.899 mi., 4749 ft.
Elevation: 15 ft.
Relative: Higher

Site Name : Petro-Diamond Tank No. 10 | Petro-Diamond Marine Terminal
1920 LUGGER
LONG BEACH | Long Beach, CA

Database(s) : [CALEPA SITES - CA, CIWQS - CA, ECHO, ICIS, PCS FACILITY]

Envirosite ID: 1025463
EPA ID: N/R

CALEPA SITES - CA

Facility Name :	Petro-Diamond Marine Terminal
Facility Address :	1920 LUGGER, LONG BEACH, 90813
Site ID :	352402
EI ID :	242342
EI Description :	NPDES Wastewater and Stormwater
Latitude :	33.776667
Longitude :	-118.220000
Agency Hyperlink :	Click here for hyperlink provided by the agency.

Map Id: BS335
Direction: SW
Distance: 0.899 mi., 4749 ft.
Elevation: 15 ft.
Relative: Higher

Site Name : Petro-Diamond Tank No. 10 | Petro-Diamond Marine Terminal
1920 LUGGER
LONG BEACH | Long Beach, CA

Database(s) : [CALEPA SITES - CA, CIWQS - CA, ECHO, ICIS, PCS FACILITY] ***(cont.)***

Envirosite ID: 1025463
EPA ID: N/R

CALEPA SITES - CA ***(cont.)***

Last Date in Agency List : 2021-08-26

Facility Name : Petro-Diamond Tank No. 10
Facility Address : 1920 LUGGER, LONG BEACH, 90813

Site ID : 352403
EI ID : 250273
EI Description : NPDES Wastewater and Stormwater
Latitude : 33.775556
Longitude : -118.231667
Agency Hyperlink : Click here for hyperlink provided by the agency.
Last Date in Agency List : 2021-08-26

CIWQS - CA

Facility Name : PETRO-DIAMOND MARINE TERMINAL
Facility Address : 1920 LUGGER, LONG BEACH, CA 90813-2634
County : LOS ANGELES

Place ID : 242342
Agency Name : PETRO-DIAMOND TERMINAL COMPANY
Last Date in Agency List : 2021-09-10

Facility Name : Petro-Diamond Tank No. 10
Facility Address : 1920 Lugger, Long Beach, CA 90813
County : Los Angeles

Place ID : 250273
Agency Name : Petro-Diamond Terminal Company
Last Date in Agency List : 2021-06-15

ECHO

Facility Name : PETRO-DIAMOND TANK NO. 10
Facility Address : 1920 LUGGER, LONG BEACH, CA 90813
County : LOS ANGELES

Last Inspection Date : 2017-12-20
Registry ID : 110065526773
FIPS Code : 06037
EPA Region : 09
Inspection Count : 1
Last Inspection Days : 781
Informal Count : 0
Last Informal Action Date : N/R
Formal Action Count : 0
Last Formal Action Date : N/R
Total Penalties : 0
Penalty Count : N/R

Map Id: BS335
Direction: SW
Distance: 0.899 mi., 4749 ft.
Elevation: 15 ft.
Relative: Higher

Site Name : Petro-Diamond Tank No. 10 | Petro-Diamond Marine Terminal
1920 LUGGER
LONG BEACH | Long Beach, CA

Database(s) : [CALEPA SITES - CA, CIWQS - CA, ECHO, ICIS, PCS FACILITY] ***(cont.)***

Envirosite ID: 1025463
EPA ID: N/R

ECHO ***(cont.)***

Last Penalty Date :	N/R
Last Penalty Amount :	N/R
QTRS IN NC :	0
Programs IN SNC :	0
Current Compliance Status :	No Violation Identified
Three-Year Compliance Status :	_____
Collection Method :	ADDRESS MATCHING-HOUSE NUMBER
Reference Point :	ENTRANCE POINT OF A FACILITY OR STATION
Accuracy Meters :	50
Derived Tribes :	N/R
Derived HUC :	18070104
Derived WBD :	N/R
Derived STCTY FIPS :	06037
Derived Zip :	90813
Derived CD113 :	47
Derived CB2010 :	060379800331043
MYRTK Universe :	NNN
NPDES IDs :	CAC298655
CWA Permit Types :	Minor
CWA Compliance Tracking :	On
CWA NAICS :	N/R
CWA SICS :	5171
CWA Inspection Count :	1
CWA Last Inspection Days :	781
CWA Informal Count :	N/R
CWA Formal Action Count :	N/R
CWA Last Formal Action Date :	N/R
CWA Penalties :	N/R
CWA Last Penalty Date :	N/R
CWA Last Penalty Amount :	N/R
CWA Quarters IN NC :	0
CWA Current Compliance Status :	No Violation Identified
CWA Current SNC Flag :	N
CWA 13 Quarters Compliance Status :	_____
CWA 13 Quarters Effluent Exceedances:	N/R
CWA Three-Year QNCR Codes :	N/R
DFR URL :	Click here for hyperlink provided by the agency.
Facility SIC :	5171
Facility NAICS :	N/R
Facility Last Inspection EPA Date :	N/R
Facility Last Inspection State Date :	2017-12-20
Facility Last Formal Act EPA Date :	N/R
Facility Last Formal Act State Date :	N/R
Facility Last Informal Act EPA Date :	N/R
Facility Last Informal Act State Date:	N/R
Facility Federal Agency :	N/R
TRI Reporter :	N/R
Facility Imp Water Flag :	Y
Current SNC Flag :	N
Indian County Flag :	N
Federal Flag :	N/R
US Mexico Border Flag :	N
Chesapeak Bay Flag :	N/R
AIR Flag :	N
NPDES Flag :	Y

Map Id: BS335
Direction: SW
Distance: 0.899 mi., 4749 ft.
Elevation: 15 ft.
Relative: Higher

Site Name : Petro-Diamond Tank No. 10 | Petro-Diamond Marine Terminal
1920 LUGGER
LONG BEACH | Long Beach, CA

Database(s) : [CALEPA SITES - CA, CIWQS - CA, ECHO, ICIS, PCS FACILITY] ***(cont.)***

Envirosite ID: 1025463
EPA ID: N/R

ECHO ***(cont.)***

SDWIS Flag :	N
RCRA Flag :	N
TRI Flag :	N
GHG Flag :	N
Major Flag :	N/R
Active Flag :	Y
NAA Flag :	Y
Latitude :	33.776841
Longitude :	-118.219483
Last Date in Agency List :	2020-02-10

ICIS

Facility Name :	PETRO-DIAMOND TANK NO. 10
Facility Address :	1920 LUGGER, LONG BEACH, CA 90813

Site Details

NPDES ID :	CAC298655
ICIS Facility Interest ID :	3600933571
Facility UIN :	110065526773
Facility Type Code :	Privately Owned Facility
Impaired Waters :	N/R
Latitude :	33.776801
Longitude :	-118.219305
Last Date in Agency List :	2021-08-17

Facility NAICS

NAICS Code :	N/R
NAICS Description :	N/R

Facility SIC

SIC Code :	5171
SIC Description :	Petroleum Bulk Stations & Terminals

PCS FACILITY

Issue Date :	2004-05-13
Original Issue Date :	2004-05-13
Effective Date :	2004-05-13
Expiration Date :	2014-06-04
Retirement Date :	N/R
Termination Date :	N/R
Issuing Agency :	CA Waterboards
Agency Type :	State
Activity ID :	3601538221
External Permit Number :	N/R
Facility Type Indicator :	NON-POTW
Permit Type :	General Permit Covered Facility-NPDES)
Major Minor Status :	N

Map Id: BS335
Direction: SW
Distance: 0.899 mi., 4749 ft.
Elevation: 15 ft.
Relative: Higher

Site Name : Petro-Diamond Tank No. 10 | Petro-Diamond Marine Terminal
1920 LUGGER
LONG BEACH | Long Beach, CA

Database(s) : [CALEPA SITES - CA, CIWQS - CA, ECHO, ICIS, PCS FACILITY] ***(cont.)***

Envirosite ID: 1025463
EPA ID: N/R

PCS FACILITY ***(cont.)***

Permit Status :	Administratively Continued
Total Design Flow Number :	1
Actual Average Flow Number :	N/R
State Water Body :	N/R
State Water Body Name :	N/R
Permit Name :	Petro-Diamond Terminal Company
Permit Comp Status :	Y
RNC Tracking :	Y
Master External Permit Number :	CAG674001
TMDL Interface :	N/R
EDMR Authorization :	N
Pretreatment Indicator :	N/R
Last Date in Agency List :	2021-08-19

Map Id: BT336
Direction: W
Distance: 0.903 mi., 4768 ft.
Elevation: 11 ft.
Relative: Lower

Site Name : FAST LANE TRANSPORTATION INC | 2400 E PAC COAST HWY | 2400 EAST PAC COAST HWY
2400 E PACIFIC COAST HWY | 2400 EAST PACIFIC COAST HIGHWAY
WILMINGTON | Wilmington | LOS ANGELES, CA 90744

Database(s) : [CALEPA SITES - CA, CIWQS - CA, ECHO, EMI - CA, FRS, HAZNET - CA, HIST AST - CA, HWG - CA, ICIS, INACTIVE PCS, MANIFEST EPA, NPDES - CA, RCRA_NONGEN, RFR - CA, STORMWATER]

Envirosite ID: 300833
EPA ID: N/R

CALEPA SITES - CA

Facility Name :	FAST LANE TRANSPORTATION
Facility Address :	2400 E PACIFIC COAST HWY, LOS ANGELES, 90744
Site ID :	29771
EI ID :	10252921
EI Description :	Chemical Storage Facilities
Latitude :	33.790325
Longitude :	-118.228403
Agency Hyperlink :	Click here for hyperlink provided by the agency.
Last Date in Agency List :	2021-08-26
Site ID :	29771
EI ID :	10252921
EI Description :	Hazardous Waste Generator
Latitude :	33.790325

Map Id: BT336
Direction: W
Distance: 0.903 mi., 4768 ft.
Elevation: 11 ft.
Relative: Lower

Site Name : FAST LANE TRANSPORTATION INC | 2400 E PAC COAST HWY | 2400 EAST PAC COAST HWY
2400 E PACIFIC COAST HWY | 2400 EAST PACIFIC COAST HIGHWAY
WILMINGTON | Wilmington | LOS ANGELES, CA 90744

Database(s) : [CALEPA SITES - CA, CIWQS - CA, ECHO, EMI - CA, FRS, HAZNET - CA, HIST AST - CA, HWG - CA, ICIS, INACTIVE PCS, MANIFEST EPA, NPDES - CA, RCRA_NONGEN, RFR - CA, STORMWATER] ***(cont.)***

Envirosite ID: 300833
EPA ID: N/R

CALEPA SITES - CA ***(cont.)***

Longitude :	-118.228403
Agency Hyperlink :	Click here for hyperlink provided by the agency.
Last Date in Agency List :	2021-08-26

Site ID :	29771
EI ID :	10252921
EI Description :	Chemical Storage Facilities
Latitude :	33.790325
Longitude :	-118.228403
Agency Hyperlink :	Click here for hyperlink provided by the agency.
Last Date in Agency List :	2021-02-13

Site ID :	29771
EI ID :	10252921
EI Description :	Hazardous Waste Generator
Latitude :	33.790325
Longitude :	-118.228403
Agency Hyperlink :	Click here for hyperlink provided by the agency.
Last Date in Agency List :	2021-02-13

CIWQS - CA

Facility Name :	2400 EAST PAC COAST HWY
Facility Address :	2400 E PACIFIC COAST HWY, WILMINGTON, CA 90744
County :	LOS ANGELES

Place ID :	S608587
Agency Name :	WILMINGTON LIQUID BULK TERMINAL
Last Date in Agency List :	2021-09-10

Facility Name :	2400 E PAC COAST HWY
Facility Address :	2400 E PACIFIC COAST HWY, WILMINGTON, CA 90744
County :	LOS ANGELES

Place ID :	S602839
Agency Name :	WILMINGTON LIQUID BULK TERMINAL
Last Date in Agency List :	2021-09-10

Facility Name :	BLUE DIAMOND RECYCLED MATERIAL
Facility Address :	2400 E PACIFIC COAST HWY, WILMINGTON, CA 90744
County :	LOS ANGELES

Map Id: BT336
Direction: W
Distance: 0.903 mi., 4768 ft.
Elevation: 11 ft.
Relative: Lower

Site Name : FAST LANE TRANSPORTATION INC | 2400 E PAC COAST HWY | 2400 EAST PAC COAST HWY
2400 E PACIFIC COAST HWY | 2400 EAST PACIFIC COAST HIGHWAY
WILMINGTON | Wilmington | LOS ANGELES, CA 90744

Database(s) : [CALEPA SITES - CA, CIWQS - CA, ECHO, EMI - CA, FRS, HAZNET - CA, HIST AST - CA, HWG - CA, ICIS, INACTIVE PCS, MANIFEST EPA, NPDES - CA, RCRA_NONGEN, RFR - CA, STORMWATER] ***(cont.)***

Envirosite ID: 300833
EPA ID: N/R

CIWQS - CA ***(cont.)***

Place ID :	S609198
Agency Name :	SULLY MILLER BLUE DIAMOND MATERIALS
Last Date in Agency List :	2021-09-10
Facility Name :	Fast Lane Transportation Inc.
Facility Address :	2400 East Pacific Coast Highway, Wilmington, CA 90744
County :	Los Angeles
Place ID :	S877032
Agency Name :	Fast Lane Transportation Inc.
Last Date in Agency List :	2020-02-04
Facility Name :	FAST LANE TRANSPORTATION INC
Facility Address :	2400 EAST PACIFIC COAST HIGHWAY, WILMINGTON, CA 90744
County :	LOS ANGELES
Place ID :	S877032
Agency Name :	FAST LANE TRANSPORTATION INC
Last Date in Agency List :	2021-09-10
Facility Name :	FAST LANE TRANSPORTATION INC
Facility Address :	2400 E PACIFIC COAST HWY, WILMINGTON, CA 90744
County :	LOS ANGELES
Place ID :	S881980
Agency Name :	FAST LANE TRANSPORTATION INC
Last Date in Agency List :	2021-09-10

ECHO

Facility Name :	FAST LANE TRANSPORTATION
Facility Address :	2400 E PACIFIC COAST HWY, LOS ANGELES, CA 90744
County :	LOS ANGELES
Last Inspection Date :	N/R
Registry ID :	110066534370
FIPS Code :	06037
EPA Region :	09
Inspection Count :	0
Last Inspection Days :	N/R

Map Id: BT336
Direction: W
Distance: 0.903 mi., 4768 ft.
Elevation: 11 ft.
Relative: Lower

Site Name : FAST LANE TRANSPORTATION INC | 2400 E PAC COAST HWY | 2400 EAST PAC COAST HWY
2400 E PACIFIC COAST HWY | 2400 EAST PACIFIC COAST HIGHWAY
WILMINGTON | Wilmington | LOS ANGELES, CA 90744

Database(s) : [CALEPA SITES - CA, CIWQS - CA, ECHO, EMI - CA, FRS, HAZNET - CA, HIST AST - CA, HWG - CA, ICIS, INACTIVE PCS, MANIFEST EPA, NPDES - CA, RCRA_NONGEN, RFR - CA, STORMWATER] ***(cont.)***

Envirosite ID: 300833
EPA ID: N/R

ECHO ***(cont.)***

Informal Count :	0
Last Informal Action Date :	N/R
Formal Action Count :	0
Last Formal Action Date :	N/R
Total Penalties :	0
Penalty Count :	N/R
Last Penalty Date :	N/R
Last Penalty Amount :	N/R
QTRS IN NC :	0
Programs IN SNC :	0
Current Compliance Status :	No Violation Identified
Three-Year Compliance Status :	_____
Collection Method :	THE GEOGRAPHIC COORDINATE DETERMINATION METHOD BASED ON ADDRESS MATCHING
Reference Point :	N/R
Accuracy Meters :	183
Derived Tribes :	N/R
Derived HUC :	18070104
Derived WBD :	N/R
Derived STCTY FIPS :	06037
Derived Zip :	90744
Derived CD113 :	44
Derived CB2010 :	060379800141065
MYRTK Universe :	NNN
NPDES IDs :	N/R
CWA Permit Types :	N/R
CWA Compliance Tracking :	N/R
CWA NAICS :	N/R
CWA SICS :	N/R
CWA Inspection Count :	N/R
CWA Last Inspection Days :	N/R
CWA Informal Count :	N/R
CWA Formal Action Count :	N/R
CWA Last Formal Action Date :	N/R
CWA Penalties :	N/R
CWA Last Penalty Date :	N/R
CWA Last Penalty Amount :	N/R
CWA Quarters IN NC :	N/R
CWA Current Compliance Status :	N/R
CWA Current SNC Flag :	N
CWA 13 Quarters Compliance Status :	N/R
CWA 13 Quarters Effluent Exceedances:	N/R
CWA Three-Year QNCR Codes :	N/R
DFR URL :	Click here for hyperlink provided by the agency.
Facility SIC :	N/R
Facility NAICS :	81149 - Other Personal and Household Goods Repair and Maintenance
Facility Last Inspection EPA Date :	N/R

Map Id: BT336
Direction: W
Distance: 0.903 mi., 4768 ft.
Elevation: 11 ft.
Relative: Lower

Site Name : FAST LANE TRANSPORTATION INC | 2400 E PAC COAST HWY | 2400 EAST PAC COAST HWY
2400 E PACIFIC COAST HWY | 2400 EAST PACIFIC COAST HIGHWAY
WILMINGTON | Wilmington | LOS ANGELES, CA 90744

Database(s) : [CALEPA SITES - CA, CIWQS - CA, ECHO, EMI - CA, FRS, HAZNET - CA, HIST AST - CA, HWG - CA, ICIS, INACTIVE PCS, MANIFEST EPA, NPDES - CA, RCRA_NONGEN, RFR - CA, STORMWATER] ***(cont.)***

Envirosite ID: 300833
EPA ID: N/R

ECHO ***(cont.)***

Facility Last Inspection State Date :	N/R
Facility Last Formal Act EPA Date :	N/R
Facility Last Formal Act State Date :	N/R
Facility Last Informal Act EPA Date :	N/R
Facility Last Informal Act State Date:	N/R
Facility Federal Agency :	N/R
TRI Reporter :	N/R
Facility Imp Water Flag :	N/R
Current SNC Flag :	N
Indian County Flag :	N
Federal Flag :	N/R
US Mexico Border Flag :	N
Chesapeak Bay Flag :	N/R
AIR Flag :	N
NPDES Flag :	N
SDWIS Flag :	N
RCRA Flag :	Y
TRI Flag :	N
GHG Flag :	N
Major Flag :	N/R
Active Flag :	Y
NAA Flag :	Y
Latitude :	33.79052
Longitude :	-118.22904
Last Date in Agency List :	2019-09-23

Facility Name :	FAST LANE TRANSPORTATION INC
Facility Address :	2400 E PACIFIC COAST HWY, WILMINGTON, CA 90744
County :	LOS ANGELES

Last Inspection Date :	2021-06-01
Registry ID :	110066534370
FIPS Code :	06037
EPA Region :	09
Inspection Count :	1
Last Inspection Days :	75
Informal Count :	0
Last Informal Action Date :	N/R
Formal Action Count :	0
Last Formal Action Date :	N/R
Total Penalties :	0
Penalty Count :	N/R
Last Penalty Date :	N/R
Last Penalty Amount :	N/R
QTRS IN NC :	0

Map Id: BT336
Direction: W
Distance: 0.903 mi., 4768 ft.
Elevation: 11 ft.
Relative: Lower

Site Name : FAST LANE TRANSPORTATION INC | 2400 E PAC COAST HWY | 2400 EAST PAC COAST HWY
2400 E PACIFIC COAST HWY | 2400 EAST PACIFIC COAST HIGHWAY
WILMINGTON | Wilmington | LOS ANGELES, CA 90744

Database(s) : [CALEPA SITES - CA, CIWQS - CA, ECHO, EMI - CA, FRS, HAZNET - CA, HIST AST - CA, HWG - CA, ICIS, INACTIVE PCS, MANIFEST EPA, NPDES - CA, RCRA_NONGEN, RFR - CA, STORMWATER] ***(cont.)***

Envirosite ID: 300833
EPA ID: N/R

ECHO ***(cont.)***

Programs IN SNC :	0
Current Compliance Status :	No Violation Identified
Three-Year Compliance Status :	_____
Collection Method :	THE GEOGRAPHIC COORDINATE DETERMINATION METHOD BASED ON ADDRESS MATCHING
Reference Point :	N/R
Accuracy Meters :	183
Derived Tribes :	N/R
Derived HUC :	18070104
Derived WBD :	N/R
Derived STCTY FIPS :	06037
Derived Zip :	90744
Derived CD113 :	44
Derived CB2010 :	060379800141065
MYRTK Universe :	NNN
NPDES IDs :	CAZ520927
CWA Permit Types :	Minor
CWA Compliance Tracking :	On
CWA NAICS :	N/R
CWA SICS :	4212
CWA Inspection Count :	1
CWA Last Inspection Days :	74
CWA Informal Count :	N/R
CWA Formal Action Count :	N/R
CWA Last Formal Action Date :	N/R
CWA Penalties :	N/R
CWA Last Penalty Date :	N/R
CWA Last Penalty Amount :	N/R
CWA Quarters IN NC :	0
CWA Current Compliance Status :	No Violation Identified
CWA Current SNC Flag :	N
CWA 13 Quarters Compliance Status :	_____
CWA 13 Quarters Effluent Exceedances:	N/R
CWA Three-Year QNCR Codes :	N/R
DFR URL :	Click here for hyperlink provided by the agency.
Facility SIC :	4212
Facility NAICS :	81149 - Other Personal and Household Goods Repair and Maintenance
Facility Last Inspection EPA Date :	N/R
Facility Last Inspection State Date :	2021-06-01
Facility Last Formal Act EPA Date :	N/R
Facility Last Formal Act State Date :	N/R
Facility Last Informal Act EPA Date :	N/R
Facility Last Informal Act State Date:	N/R
Facility Federal Agency :	N/R
TRI Reporter :	N/R
Facility Imp Water Flag :	N/R
Current SNC Flag :	N

Map Id: BT336
Direction: W
Distance: 0.903 mi., 4768 ft.
Elevation: 11 ft.
Relative: Lower

Site Name : FAST LANE TRANSPORTATION INC | 2400 E PAC COAST HWY | 2400 EAST PAC COAST HWY
2400 E PACIFIC COAST HWY | 2400 EAST PACIFIC COAST HIGHWAY
WILMINGTON | Wilmington | LOS ANGELES, CA 90744

Database(s) : [CALEPA SITES - CA, CIWQS - CA, ECHO, EMI - CA, FRS, HAZNET - CA, HIST AST - CA, HWG - CA, ICIS, INACTIVE PCS, MANIFEST EPA, NPDES - CA, RCRA_NONGEN, RFR - CA, STORMWATER] ***(cont.)***

Envirosite ID: 300833
EPA ID: N/R

ECHO ***(cont.)***

Indian County Flag :	N
Federal Flag :	N/R
US Mexico Border Flag :	N
Chesapeak Bay Flag :	N/R
AIR Flag :	N
NPDES Flag :	Y
SDWIS Flag :	N
RCRA Flag :	Y
TRI Flag :	N
GHG Flag :	N
Major Flag :	N/R
Active Flag :	Y
NAA Flag :	Y
Latitude :	33.79052
Longitude :	-118.22904
Last Date in Agency List :	2021-08-20

Facility Name :	FAST LANE TRANSPORTATION INC
Facility Address :	2400 E PACIFIC COAST HWY, WILMINGTON, CA 90744-0000
County :	LOS ANGELES

Last Inspection Date :	N/R
Registry ID :	N/R
FIPS Code :	N/R
EPA Region :	09
Inspection Count :	0
Last Inspection Days :	N/R
Informal Count :	0
Last Informal Action Date :	N/R
Formal Action Count :	0
Last Formal Action Date :	N/R
Total Penalties :	0
Penalty Count :	N/R
Last Penalty Date :	N/R
Last Penalty Amount :	N/R
QTRS IN NC :	0
Programs IN SNC :	0
Current Compliance Status :	No Violation
Three-Year Compliance Status :	_____
Collection Method :	Zip Code Centroid
Reference Point :	N/R
Accuracy Meters :	10000
Derived Tribes :	N/R
Derived HUC :	N/R
Derived WBD :	N/R

Map Id: BT336
Direction: W
Distance: 0.903 mi., 4768 ft.
Elevation: 11 ft.
Relative: Lower

Site Name : FAST LANE TRANSPORTATION INC | 2400 E PAC COAST HWY | 2400 EAST PAC COAST HWY
2400 E PACIFIC COAST HWY | 2400 EAST PACIFIC COAST HIGHWAY
WILMINGTON | Wilmington | LOS ANGELES, CA 90744

Database(s) : [CALEPA SITES - CA, CIWQS - CA, ECHO, EMI - CA, FRS, HAZNET - CA, HIST AST - CA, HWG - CA, ICIS, INACTIVE PCS, MANIFEST EPA, NPDES - CA, RCRA_NONGEN, RFR - CA, STORMWATER] ***(cont.)***

Envirosite ID: 300833
EPA ID: N/R

ECHO ***(cont.)***

Derived STCTY FIPS :	N/R
Derived Zip :	N/R
Derived CD113 :	N/R
Derived CB2010 :	N/R
MYRTK Universe :	NNN
NPDES IDs :	N/R
CWA Permit Types :	N/R
CWA Compliance Tracking :	N/R
CWA NAICS :	N/R
CWA SICS :	N/R
CWA Inspection Count :	N/R
CWA Last Inspection Days :	N/R
CWA Informal Count :	N/R
CWA Formal Action Count :	N/R
CWA Last Formal Action Date :	N/R
CWA Penalties :	N/R
CWA Last Penalty Date :	N/R
CWA Last Penalty Amount :	N/R
CWA Quarters IN NC :	N/R
CWA Current Compliance Status :	N/R
CWA Current SNC Flag :	N
CWA 13 Quarters Compliance Status :	N/R
CWA 13 Quarters Effluent Exceedances:	N/R
CWA Three-Year QNCR Codes :	N/R
DFR URL :	Click here for hyperlink provided by the agency.
Facility SIC :	N/R
Facility NAICS :	81149 - Other Personal and Household Goods Repair and Maintenance
Facility Last Inspection EPA Date :	N/R
Facility Last Inspection State Date :	N/R
Facility Last Formal Act EPA Date :	N/R
Facility Last Formal Act State Date :	N/R
Facility Last Informal Act EPA Date :	N/R
Facility Last Informal Act State Date:	N/R
Facility Federal Agency :	N/R
TRI Reporter :	N/R
Facility Imp Water Flag :	N/R
Current SNC Flag :	N
Indian County Flag :	N
Federal Flag :	N/R
US Mexico Border Flag :	N/R
Chesapeak Bay Flag :	N/R
AIR Flag :	N
NPDES Flag :	N
SDWIS Flag :	N
RCRA Flag :	Y
TRI Flag :	N
GHG Flag :	N

Map Id: BT336
Direction: W
Distance: 0.903 mi., 4768 ft.
Elevation: 11 ft.
Relative: Lower

Site Name : FAST LANE TRANSPORTATION INC | 2400 E PAC COAST HWY | 2400 EAST PAC COAST HWY
2400 E PACIFIC COAST HWY | 2400 EAST PACIFIC COAST HIGHWAY
WILMINGTON | Wilmington | LOS ANGELES, CA 90744

Database(s) : [CALEPA SITES - CA, CIWQS - CA, ECHO, EMI - CA, FRS, HAZNET - CA, HIST AST - CA, HWG - CA, ICIS, INACTIVE PCS, MANIFEST EPA, NPDES - CA, RCRA_NONGEN, RFR - CA, STORMWATER] ***(cont.)***

Envirosite ID: 300833
EPA ID: N/R

ECHO ***(cont.)***

Major Flag :	N/R
Active Flag :	Y
NAA Flag :	N/R
Latitude :	33.777012
Longitude :	-118.260988
Last Date in Agency List :	2018-12-17
Facility Name :	FAST LANE TRANSPORTATION INC
Facility Address :	2400 EAST PACIFIC COAST HIGHWAY, WILMINGTON, CA 90744
County :	LOS ANGELES COUNTY
Last Inspection Date :	N/R
Registry ID :	110070667866
FIPS Code :	N/R
EPA Region :	09
Inspection Count :	0
Last Inspection Days :	N/R
Informal Count :	0
Last Informal Action Date :	N/R
Formal Action Count :	0
Last Formal Action Date :	N/R
Total Penalties :	0
Penalty Count :	N/R
Last Penalty Date :	N/R
Last Penalty Amount :	N/R
QTRS IN NC :	0
Programs IN SNC :	0
Current Compliance Status :	N/R
Three-Year Compliance Status :	N/R
Collection Method :	Zip Code Centroid
Reference Point :	N/R
Accuracy Meters :	10000
Derived Tribes :	N/R
Derived HUC :	N/R
Derived WBD :	N/R
Derived STCTY FIPS :	N/R
Derived Zip :	N/R
Derived CD113 :	N/R
Derived CB2010 :	N/R
MYRTK Universe :	NNN
NPDES IDs :	CAW514448
CWA Permit Types :	Minor
CWA Compliance Tracking :	N/R
CWA NAICS :	N/R
CWA SICS :	N/R

Map Id: BT336
Direction: W
Distance: 0.903 mi., 4768 ft.
Elevation: 11 ft.
Relative: Lower

Site Name : FAST LANE TRANSPORTATION INC | 2400 E PAC COAST HWY | 2400 EAST PAC COAST HWY
2400 E PACIFIC COAST HWY | 2400 EAST PACIFIC COAST HIGHWAY
WILMINGTON | Wilmington | LOS ANGELES, CA 90744

Database(s) : [CALEPA SITES - CA, CIWQS - CA, ECHO, EMI - CA, FRS, HAZNET - CA, HIST AST - CA, HWG - CA, ICIS, INACTIVE PCS, MANIFEST EPA, NPDES - CA, RCRA_NONGEN, RFR - CA, STORMWATER] ***(cont.)***

Envirosite ID: 300833
EPA ID: N/R

ECHO ***(cont.)***

CWA Inspection Count :	N/R
CWA Last Inspection Days :	N/R
CWA Informal Count :	N/R
CWA Formal Action Count :	N/R
CWA Last Formal Action Date :	N/R
CWA Penalties :	N/R
CWA Last Penalty Date :	N/R
CWA Last Penalty Amount :	N/R
CWA Quarters IN NC :	0
CWA Current Compliance Status :	Not Applicable
CWA Current SNC Flag :	N
CWA 13 Quarters Compliance Status :	N/R
CWA 13 Quarters Effluent Exceedances:	N/R
CWA Three-Year QNCR Codes :	N/R
DFR URL :	Click here for hyperlink provided by the agency.
Facility SIC :	N/R
Facility NAICS :	N/R
Facility Last Inspection EPA Date :	N/R
Facility Last Inspection State Date :	N/R
Facility Last Formal Act EPA Date :	N/R
Facility Last Formal Act State Date :	N/R
Facility Last Informal Act EPA Date :	N/R
Facility Last Informal Act State Date:	N/R
Facility Federal Agency :	N/R
TRI Reporter :	N/R
Facility Imp Water Flag :	N/R
Current SNC Flag :	N
Indian County Flag :	N
Federal Flag :	N/R
US Mexico Border Flag :	N/R
Chesapeak Bay Flag :	N/R
AIR Flag :	N
NPDES Flag :	Y
SDWIS Flag :	N
RCRA Flag :	N
TRI Flag :	N
GHG Flag :	N
Major Flag :	N/R
Active Flag :	N/R
NAA Flag :	N
Latitude :	33.777012
Longitude :	-118.260988
Last Date in Agency List :	2021-08-20

Facility Name :	FAST LANE TRANSPORTATION INC.
Facility Address :	2400 EAST PACIFIC COAST HIGHWAY, WILMINGTON, CA 90744

Map Id: BT336
Direction: W
Distance: 0.903 mi., 4768 ft.
Elevation: 11 ft.
Relative: Lower

Site Name : FAST LANE TRANSPORTATION INC | 2400 E PAC COAST HWY | 2400 EAST PAC COAST HWY
2400 E PACIFIC COAST HWY | 2400 EAST PACIFIC COAST HIGHWAY
WILMINGTON | Wilmington | LOS ANGELES, CA 90744

Database(s) : [CALEPA SITES - CA, CIWQS - CA, ECHO, EMI - CA, FRS, HAZNET - CA, HIST AST - CA, HWG - CA, ICIS, INACTIVE PCS, MANIFEST EPA, NPDES - CA, RCRA_NONGEN, RFR - CA, STORMWATER] ***(cont.)***

Envirosite ID: 300833
EPA ID: N/R

ECHO ***(cont.)***

County :	N/R
Last Inspection Date :	N/R
Registry ID :	110070667866
FIPS Code :	06037
EPA Region :	09
Inspection Count :	0
Last Inspection Days :	N/R
Informal Count :	0
Last Informal Action Date :	N/R
Formal Action Count :	0
Last Formal Action Date :	N/R
Total Penalties :	0
Penalty Count :	N/R
Last Penalty Date :	N/R
Last Penalty Amount :	N/R
QTRS IN NC :	0
Programs IN SNC :	0
Current Compliance Status :	N/R
Three-Year Compliance Status :	N/R
Collection Method :	Zip Code Centroid
Reference Point :	N/R
Accuracy Meters :	10000
Derived Tribes :	N/R
Derived HUC :	N/R
Derived WBD :	N/R
Derived STCTY FIPS :	N/R
Derived Zip :	N/R
Derived CD113 :	N/R
Derived CB2010 :	N/R
MYRTK Universe :	NNN
NPDES IDs :	CAW514448
CWA Permit Types :	Minor
CWA Compliance Tracking :	N/R
CWA NAICS :	N/R
CWA SICS :	N/R
CWA Inspection Count :	N/R
CWA Last Inspection Days :	N/R
CWA Informal Count :	N/R
CWA Formal Action Count :	N/R
CWA Last Formal Action Date :	N/R
CWA Penalties :	N/R
CWA Last Penalty Date :	N/R
CWA Last Penalty Amount :	N/R
CWA Quarters IN NC :	0
CWA Current Compliance Status :	Not Applicable

Map Id: BT336
Direction: W
Distance: 0.903 mi., 4768 ft.
Elevation: 11 ft.
Relative: Lower

Site Name : FAST LANE TRANSPORTATION INC | 2400 E PAC COAST HWY | 2400 EAST PAC COAST HWY
2400 E PACIFIC COAST HWY | 2400 EAST PACIFIC COAST HIGHWAY
WILMINGTON | Wilmington | LOS ANGELES, CA 90744

Database(s) : [CALEPA SITES - CA, CIWQS - CA, ECHO, EMI - CA, FRS, HAZNET - CA, HIST AST - CA, HWG - CA, ICIS, INACTIVE PCS, MANIFEST EPA, NPDES - CA, RCRA_NONGEN, RFR - CA, STORMWATER] ***(cont.)***

Envirosite ID: 300833
EPA ID: N/R

ECHO ***(cont.)***

CWA Current SNC Flag :	N
CWA 13 Quarters Compliance Status :	N/R
CWA 13 Quarters Effluent Exceedances:	N/R
CWA Three-Year QNCR Codes :	N/R
DFR URL :	Click here for hyperlink provided by the agency.
Facility SIC :	N/R
Facility NAICS :	N/R
Facility Last Inspection EPA Date :	N/R
Facility Last Inspection State Date :	N/R
Facility Last Formal Act EPA Date :	N/R
Facility Last Formal Act State Date :	N/R
Facility Last Informal Act EPA Date :	N/R
Facility Last Informal Act State Date:	N/R
Facility Federal Agency :	N/R
TRI Reporter :	N/R
Facility Imp Water Flag :	N/R
Current SNC Flag :	N
Indian County Flag :	N
Federal Flag :	N/R
US Mexico Border Flag :	N/R
Chesapeak Bay Flag :	N/R
AIR Flag :	N
NPDES Flag :	Y
SDWIS Flag :	N
RCRA Flag :	N
TRI Flag :	N
GHG Flag :	N
Major Flag :	N/R
Active Flag :	N/R
NAA Flag :	N/R
Latitude :	33.777012
Longitude :	-118.260988
Last Date in Agency List :	2020-02-10

Last Inspection Date :	N/R
Registry ID :	N/R
FIPS Code :	N/R
EPA Region :	09
Inspection Count :	0
Last Inspection Days :	N/R
Informal Count :	0
Last Informal Action Date :	N/R
Formal Action Count :	0
Last Formal Action Date :	N/R
Total Penalties :	0
Penalty Count :	N/R

Map Id: BT336
Direction: W
Distance: 0.903 mi., 4768 ft.
Elevation: 11 ft.
Relative: Lower

Site Name : FAST LANE TRANSPORTATION INC | 2400 E PAC COAST HWY | 2400 EAST PAC COAST HWY
2400 E PACIFIC COAST HWY | 2400 EAST PACIFIC COAST HIGHWAY
WILMINGTON | Wilmington | LOS ANGELES, CA 90744

Database(s) : [CALEPA SITES - CA, CIWQS - CA, ECHO, EMI - CA, FRS, HAZNET - CA, HIST AST - CA, HWG - CA, ICIS, INACTIVE PCS, MANIFEST EPA, NPDES - CA, RCRA_NONGEN, RFR - CA, STORMWATER] ***(cont.)***

Envirosite ID: 300833
EPA ID: N/R

ECHO ***(cont.)***

Last Penalty Date :	N/R
Last Penalty Amount :	N/R
QTRS IN NC :	0
Programs IN SNC :	0
Current Compliance Status :	N/R
Three-Year Compliance Status :	N/R
Collection Method :	Zip Code Centroid
Reference Point :	N/R
Accuracy Meters :	10000
Derived Tribes :	N/R
Derived HUC :	N/R
Derived WBD :	N/R
Derived STCTY FIPS :	N/R
Derived Zip :	N/R
Derived CD113 :	N/R
Derived CB2010 :	N/R
MYRTK Universe :	NNN
NPDES IDs :	CAW514448
CWA Permit Types :	Minor
CWA Compliance Tracking :	N/R
CWA NAICS :	N/R
CWA SICS :	N/R
CWA Inspection Count :	N/R
CWA Last Inspection Days :	N/R
CWA Informal Count :	N/R
CWA Formal Action Count :	N/R
CWA Last Formal Action Date :	N/R
CWA Penalties :	N/R
CWA Last Penalty Date :	N/R
CWA Last Penalty Amount :	N/R
CWA Quarters IN NC :	0
CWA Current Compliance Status :	Not Applicable
CWA Current SNC Flag :	N
CWA 13 Quarters Compliance Status :	N/R
CWA 13 Quarters Effluent Exceedances:	N/R
CWA Three-Year QNCR Codes :	N/R
DFR URL :	Click here for hyperlink provided by the agency.
Facility SIC :	N/R
Facility NAICS :	N/R
Facility Last Inspection EPA Date :	N/R
Facility Last Inspection State Date :	N/R
Facility Last Formal Act EPA Date :	N/R
Facility Last Formal Act State Date :	N/R
Facility Last Informal Act EPA Date :	N/R
Facility Last Informal Act State Date:	N/R
Facility Federal Agency :	N/R
TRI Reporter :	N/R

Map Id: BT336
Direction: W
Distance: 0.903 mi., 4768 ft.
Elevation: 11 ft.
Relative: Lower

Site Name : FAST LANE TRANSPORTATION INC | 2400 E PAC COAST HWY | 2400 EAST PAC COAST HWY
2400 E PACIFIC COAST HWY | 2400 EAST PACIFIC COAST HIGHWAY
WILMINGTON | Wilmington | LOS ANGELES, CA 90744

Database(s) : [CALEPA SITES - CA, CIWQS - CA, ECHO, EMI - CA, FRS, HAZNET - CA, HIST AST - CA, HWG - CA, ICIS, INACTIVE PCS, MANIFEST EPA, NPDES - CA, RCRA_NONGEN, RFR - CA, STORMWATER] ***(cont.)***

Envirosite ID: 300833
EPA ID: N/R

ECHO ***(cont.)***

Facility Imp Water Flag :	N/R
Current SNC Flag :	N
Indian County Flag :	N
Federal Flag :	N/R
US Mexico Border Flag :	N/R
Chesapeak Bay Flag :	N/R
AIR Flag :	N
NPDES Flag :	Y
SDWIS Flag :	N
RCRA Flag :	N
TRI Flag :	N
GHG Flag :	N
Major Flag :	N/R
Active Flag :	N/R
NAA Flag :	N/R
Latitude :	33.777012
Longitude :	-118.260988
Last Date in Agency List :	2019-12-02

EMI - CA

Facility Name :	FASTLANE TRANSPORTATION
Facility Address :	2400 E PACIFIC COAST HWY, WILMINGTON, 90744
County :	Los Angeles
Facility ID :	148893
Air Basin Code :	South Coast
District :	SOUTH COAST AQMD
County ID :	LA
SIC Code :	4213
CHAPIS :	N/R
CERR Code :	N/R
Last Date in Agency List :	2021-09-14

Additional Details

Year :	2018
Total Organic Gases (Tons/Year) :	.450077943111650976819516145358841988055 4
Reactive Organic Gases (Tons/Year) :	.444632
Carbon Monoxide (Tons/Year) :	N/R
Nitrogen Oxides (Tons/Year) :	N/R
Sulfur Oxides (Tons/Year) :	N/R
Particulate Matter (Tons/Year) :	.530499
Fine Particulate Matter (Tons/Year) :	.50927904

Map Id: BT336
Direction: W
Distance: 0.903 mi., 4768 ft.
Elevation: 11 ft.
Relative: Lower

Site Name : FAST LANE TRANSPORTATION INC | 2400 E PAC COAST HWY | 2400 EAST PAC COAST HWY
2400 E PACIFIC COAST HWY | 2400 EAST PACIFIC COAST HIGHWAY
WILMINGTON | Wilmington | LOS ANGELES, CA 90744

Database(s) : [CALEPA SITES - CA, CIWQS - CA, ECHO, EMI - CA, FRS, HAZNET - CA, HIST AST - CA, HWG - CA, ICIS, INACTIVE PCS, MANIFEST EPA, NPDES - CA, RCRA_NONGEN, RFR - CA, STORMWATER] ***(cont.)***

Envirosite ID: 300833
EPA ID: N/R

FRS

Facility Name :	FAST LANE TRANSPORTATION INC
Facility Address :	2400 E PACIFIC COAST HWY, WILMINGTON, CA 90744-0000
County :	LOS ANGELES

Site Details

Registry ID :	110066534370
FRS Facility URL :	Click here for hyperlink provided by the agency.
Last Date in Agency List :	2021-07-17

Source Description

Source Description :

The California Environmental Protection Agency (CalEPA) has recently implemented a new data warehouse system (nSite). This data warehouse combines and merges facility and site information from five different systems managed within CalEPA. The five systems are: California Environmental Reporting System (CERS), EnviroStor, GeoTracker, California Integrated Water Quality System (CIWQS), and Toxic Release Inventory (TRI).
The NPDES module of the Compliance Information System (ICIS) tracks surface water permits issued under the Clean Water Act. Under NPDES, all facilities that discharge pollutants from any point source into waters of the United States are required to obtain a permit. The permit will likely contain limits on what can be discharged, impose monitoring and reporting requirements, and include other provisions to ensure that the discharge does not adversely affect water quality.

Source Description :

RCRAInfo is EPA's comprehensive information system that supports the Resource Conservation and Recovery Act (RCRA) of 1976 and the Hazardous and Solid Waste Amendments (HSWA) of 1984 through the tracking of events and activities related to facilities that generate, transport, and treat, store, or dispose of hazardous waste. RCRAInfo allows RCRA program staff to track the notification, permit, compliance, and corrective action activities required under RCRA. RCRAInfo also supports generation of the National Hazardous Waste Biennial Report. All generators and treatment, storage, and disposal facilities who handle hazardous waste are required to report to the EPA Administrator at least once every two years to support creation of the Biennial Report.

FRS Environmental Interest

Source and System ID :	CA-ENVIROVIEW - 29771 ICIS - CAZ520927 RCRAINFO - CAL000061922

Map Id: BT336
Direction: W
Distance: 0.903 mi., 4768 ft.
Elevation: 11 ft.
Relative: Lower

Site Name : FAST LANE TRANSPORTATION INC | 2400 E PAC COAST HWY | 2400 EAST PAC COAST HWY
2400 E PACIFIC COAST HWY | 2400 EAST PACIFIC COAST HIGHWAY
WILMINGTON | Wilmington | LOS ANGELES, CA 90744

Database(s) : [CALEPA SITES - CA, CIWQS - CA, ECHO, EMI - CA, FRS, HAZNET - CA, HIST AST - CA, HWG - CA, ICIS, INACTIVE PCS, MANIFEST EPA, NPDES - CA, RCRA_NONGEN, RFR - CA, STORMWATER] ***(cont.)***

Envirosite ID: 300833
EPA ID: N/R

FRS ***(cont.)***

Facility Name : FAST LANE TRANSPORTATION INC
Facility Address : 2400 EAST PACIFIC COAST HIGHWAY, WILMINGTON, CA 90744
County : LOS ANGELES COUNTY

Site Details
Registry ID : 110070667866
FRS Facility URL : Click here for hyperlink provided by the agency.
Last Date in Agency List : 2021-07-17

Source Description

Source Description :

The NPDES module of the Compliance Information System (ICIS) tracks surface water permits issued under the Clean Water Act. Under NPDES, all facilities that discharge pollutants from any point source into waters of the United States are required to obtain a permit. The permit will likely contain limits on what can be discharged, impose monitoring and reporting requirements, and include other provisions to ensure that the discharge does not adversely affect water quality.

FRS Environmental Interest
Source and System ID : ICIS - CAW514448

Facility Name : FAST LANE TRANSPORTATION INC.
Facility Address : 2400 EAST PACIFIC COAST HIGHWAY, WILMINGTON, CA 90744
County : N/R

Site Details
Registry ID : 110070667866
FRS Facility URL : Click here for hyperlink provided by the agency.
Last Date in Agency List : 2020-03-26

Source Description
Source Description : N/R

Map Id: BT336
Direction: W
Distance: 0.903 mi., 4768 ft.
Elevation: 11 ft.
Relative: Lower

Site Name : FAST LANE TRANSPORTATION INC | 2400 E PAC COAST HWY | 2400 EAST PAC COAST HWY
2400 E PACIFIC COAST HWY | 2400 EAST PACIFIC COAST HIGHWAY
WILMINGTON | Wilmington | LOS ANGELES, CA 90744

Database(s) : [CALEPA SITES - CA, CIWQS - CA, ECHO, EMI - CA, FRS, HAZNET - CA, HIST AST - CA, HWG - CA, ICIS, INACTIVE PCS, MANIFEST EPA, NPDES - CA, RCRA_NONGEN, RFR - CA, STORMWATER] ***(cont.)***

Envirosite ID: 300833
EPA ID: N/R

FRS ***(cont.)***

FRS Environmental Interest
Source and System ID : N/R - N/R

HAZNET - CA

Facility Name : FAST LANE TRANSPORTATION INC
Facility Address : 2400 E PACIFIC COAST HWY, WILMINGTON, CA 90744
County : LOS ANGELES

Site Details
Generator EPA ID : CAL000061922
Active : Inactive
Category : STATE
Facility Types : N/R
Type : PERMANENT
Contact Name : N/R
Contact Phone : N/R
Facility Mailing Address : 2400 E PACIFIC COAST HWY, WILMINGTON, CA 907440000
Latitude : 33.79048602
Longitude : -118.22903975
Agency Hyperlink : Click here for hyperlink provided by the agency.
Last Date in Agency List : 2021-07-08

Waste Generator Details
State Waste :
2018: 331 - Off-specification, aged or surplus organics, 0.05000 tons to CAD044429835
2018: 352 - Other organic solids, 0.25000 tons to CAD044429835
2018: 352 - Other organic solids, 0.30000 tons to CAD980675276
2017: 352 - Other organic solids, 0.25 tons to CAD044429835
2016: 223 - Unspecified oil-containing waste, 0.15 tons to AZD049318009
2016: 331 - Off-specification, aged or surplus organics, 0.1 tons to CAD044429835
2016: 352 - Other organic solids, 0.15 tons to NED981723513
2015: 331 - Off-specification, aged or surplus organics, 0.1 tons to CAD044429835
2013: 352 - Other organic solids, 0.1 tons to CAD981696420
2012: 352 - Other organic solids, 0.225 tons to CAD981696420
2010: 135 - Unspecified aqueous solution, 0.147 tons to CAD097030993
2010: 352 - Other organic solids, 0.6 tons to CAT000646117
2010: 223 - Unspecified oil-containing waste, 0.28356 tons to CAD981696420
2010: 352 - Other organic solids, 0.2 tons to CAD981696420

Map Id: BT336
Direction: W
Distance: 0.903 mi., 4768 ft.
Elevation: 11 ft.
Relative: Lower

Site Name : FAST LANE TRANSPORTATION INC | 2400 E PAC COAST HWY | 2400 EAST PAC COAST HWY
2400 E PACIFIC COAST HWY | 2400 EAST PACIFIC COAST HIGHWAY
WILMINGTON | Wilmington | LOS ANGELES, CA 90744

Database(s) : [CALEPA SITES - CA, CIWQS - CA, ECHO, EMI - CA, FRS, HAZNET - CA, HIST AST - CA, HWG - CA, ICIS, INACTIVE PCS, MANIFEST EPA, NPDES - CA, RCRA_NONGEN, RFR - CA, STORMWATER] ***(cont.)***

Envirosite ID: 300833
EPA ID: N/R

HAZNET - CA ***(cont.)***

2008: 214 - Unspecified solvent mixture, 0.2916 tons to CAD008252405
2008: 223 - Unspecified oil-containing waste, 0.15 tons to CAD097030993
2006: 352 - Other organic solids, 166 tons to NVT330010000
2006: N/R - Blank or unknown, 18 tons to NVT330010000
2005: 223 - Unspecified oil-containing waste, 1.65 tons to CAT080033681
2005: 352 - Other organic solids, 0.65 tons to CAT080033681
1998: 134 - Aqueous solution with total organic residues less than 10 percent, 0.126 tons to CAT000613893

HIST AST - CA

Facility Name : N/R
Facility Address : 2400 E PACIFIC COAST HWY, WILMINGTON, CA 90744
County : Los Angeles

Site Details

CUPA : City of Los Angeles
Owner Name : PAKTANK CORPORATION
Total Gallons : 504,000
Last Date in Agency List : 2012-10-01

CUPA : City of Los Angeles
Owner Name : PAKTANK CORPORATION
Total Gallons : 2,000,000
Last Date in Agency List : 2012-10-01

CUPA : City of Los Angeles
Owner Name : PAKTANK CORPORATION
Total Gallons : 4,000,000
Last Date in Agency List : 2012-10-01

HWG - CA

Facility Name : FAST LANE TRANSPORTATION INC
Facility Address : 2400 E PACIFIC COAST HWY, WILMINGTON, CA 90744
County : LOS ANGELES

EPA ID : CAL000061922
Status : Active
Category : STATE

Map Id: BT336
Direction: W
Distance: 0.903 mi., 4768 ft.
Elevation: 11 ft.
Relative: Lower

Site Name : FAST LANE TRANSPORTATION INC | 2400 E PAC COAST HWY | 2400 EAST PAC COAST HWY
2400 E PACIFIC COAST HWY | 2400 EAST PACIFIC COAST HIGHWAY
WILMINGTON | Wilmington | LOS ANGELES, CA 90744

Database(s) : [CALEPA SITES - CA, CIWQS - CA, ECHO, EMI - CA, FRS, HAZNET - CA, HIST AST - CA, HWG - CA, ICIS, INACTIVE PCS, MANIFEST EPA, NPDES - CA, RCRA_NONGEN, RFR - CA, STORMWATER] ***(cont.)***

Envirosite ID: 300833
EPA ID: N/R

HWG - CA ***(cont.)***

Type :	PERMANENT
Facility Type :	N/R
Mailing Address :	2400 E PACIFIC COAST HWY, WILMINGTON, CA 907440000
Owner Name :	FAST LANE TRANSPORTATION INC
Owner Address :	2400 E PACIFIC COAST HWY, WILMINGTON, CA 907440000
Operator Name :	PATRICK WILSON
Operator Address :	2400 E PACIFIC COAST HWY, WILMINGTON, CA 90744
Latitude :	33.790585
Longitude :	-118.22805

ICIS

Facility Name :	FAST LANE TRANSPORTATION INC
Facility Address :	2400 EAST PACIFIC COAST HIGHWAY, WILMINGTON, CA 90744

Site Details

NPDES ID :	CAW514448
ICIS Facility Interest ID :	3601142602
Facility UIN :	110070667866
Facility Type Code :	N/R
Impaired Waters :	N/R
Latitude :	N/R
Longitude :	N/R
Last Date in Agency List :	2021-08-17

Facility NAICS

NAICS Code :	N/R
NAICS Description :	N/R

Facility SIC

SIC Code :	N/R
SIC Description :	N/R

Facility Name :	FAST LANE TRANSPORTATION INC
Facility Address :	2400 E PACIFIC COAST HWY, WILMINGTON, CA 90744

Map Id: BT336
Direction: W
Distance: 0.903 mi., 4768 ft.
Elevation: 11 ft.
Relative: Lower

Site Name : FAST LANE TRANSPORTATION INC | 2400 E PAC COAST HWY | 2400 EAST PAC COAST HWY
2400 E PACIFIC COAST HWY | 2400 EAST PACIFIC COAST HIGHWAY
WILMINGTON | Wilmington | LOS ANGELES, CA 90744

Database(s) : [CALEPA SITES - CA, CIWQS - CA, ECHO, EMI - CA, FRS, HAZNET - CA, HIST AST - CA, HWG - CA, ICIS, INACTIVE PCS, MANIFEST EPA, NPDES - CA, RCRA_NONGEN, RFR - CA, STORMWATER] ***(cont.)***

Envirosite ID: 300833
EPA ID: N/R

ICIS ***(cont.)***

Site Details

NPDES ID :	CAZ520927
ICIS Facility Interest ID :	3601204159
Facility UIN :	110066534370
Facility Type Code :	Privately Owned Facility
Impaired Waters :	N/R
Latitude :	33.78771
Longitude :	-118.22756
Last Date in Agency List :	2021-08-17

Facility NAICS

NAICS Code :	N/R
NAICS Description :	N/R

Facility SIC

SIC Code :	4212
SIC Description :	Local Trucking, Without Storage

INACTIVE PCS

Issue Date :	2020-06-01
Original Issue Date :	2020-06-01
Effective Date :	2020-06-01
Expiration Date :	2020-06-30
Retirement Date :	N/R
Termination Date :	N/R
Issuing Agency :	CA Waterboards
Agency Type :	State
Activity ID :	3602209526
External Permit Number :	CAZ520927
Facility Type Indicator :	NON-POTW
Permit Type :	General Permit Covered Facility-NPDES)
Major Minor Status :	N
Permit Status :	Expired
Total Design Flow Number :	N/R
Actual Average Flow Number :	N/R
State Water Body :	N/R
State Water Body Name :	N/R
Permit Name :	Fast Lane Transportation Inc
Permit Comp Status :	Y
RNC Tracking :	Y
Master External Permit Number :	CAS000001
TMDL Interface :	N/R

Map Id: BT336
Direction: W
Distance: 0.903 mi., 4768 ft.
Elevation: 11 ft.
Relative: Lower

Site Name : FAST LANE TRANSPORTATION INC | 2400 E PAC COAST HWY | 2400 EAST PAC COAST HWY
2400 E PACIFIC COAST HWY | 2400 EAST PACIFIC COAST HIGHWAY
WILMINGTON | Wilmington | LOS ANGELES, CA 90744

Database(s) : [CALEPA SITES - CA, CIWQS - CA, ECHO, EMI - CA, FRS, HAZNET - CA, HIST AST - CA, HWG - CA, ICIS, INACTIVE PCS, MANIFEST EPA, NPDES - CA, RCRA_NONGEN, RFR - CA, STORMWATER] ***(cont.)***

Envirosite ID: 300833
EPA ID: N/R

INACTIVE PCS ***(cont.)***

EDMR Authorization :	N
Pretreatment Indicator :	N/R
Last Date in Agency List :	2021-08-19

MANIFEST EPA

Manifest Details

Details for this site have been truncated due to the large number of available details for this site within this dataset. For the complete details for this site, contact your Envirosite account representative for a complimentary site report containing all of the details available.

Manifest Number :	018221822JJK
Shipped Date :	2021-04-27
Updated Date :	2021-05-27
Received Date :	2021-05-03
Status :	Signed
Generator ID :	CAL000061922
Generator Name :	FAST LANE TRANSPORTATION INC
Generator Address :	2400 E PACIFIC COAST HWY, WILMINGTON, CA 90744
Generator Mailing :	2400 E PACIFIC COAST HWY, WILMINGTON, CA 90744-0000
Generator Contact :	N/R
Destination ID :	CAT080013352
Destination Name :	WORLD OIL RECYCLING
Destination Mailing :	2000 N. ALAMEDA STREET CA90222 CA037US 2000, COMPTON, CA 90222
Destination Address :	2000 N. ALAMEDA STREET, COMPTON, CA 90222-0000
Destination Contact :	N/R
Submission Type :	DataImage5Copy
Origin Type :	Service
Manifest Residue :	N
Rejection :	N
Last Date in Agency List :	2021-09-04

Waste Details

Waste Line Number :	1
Is DOT Hazardous :	Y
DOT ID Number :	NA1993
DOT Information :	NA1993, Combustible liquid n.o.s., PG III (Diesel)
Non Waste Description :	N/R
Quantity :	5 Gallons
Quantity Tons, Acute, Non-Acute :	0.020850709, 0, 0.020850709
Quantity Kg, Acute, Non-Acute :	0, 18.912218
Management Method :	H039 - OTHER RECOVERY OR RECLAMATION FOR REUSE
Is EPA Waste :	N

Map Id: BT336
Direction: W
Distance: 0.903 mi., 4768 ft.
Elevation: 11 ft.
Relative: Lower

Site Name : FAST LANE TRANSPORTATION INC | 2400 E PAC COAST HWY | 2400 EAST PAC COAST HWY
2400 E PACIFIC COAST HWY | 2400 EAST PACIFIC COAST HIGHWAY
WILMINGTON | Wilmington | LOS ANGELES, CA 90744

Database(s) : [CALEPA SITES - CA, CIWQS - CA, ECHO, EMI - CA, FRS, HAZNET - CA, HIST AST - CA, HWG - CA, ICIS, INACTIVE PCS, MANIFEST EPA, NPDES - CA, RCRA_NONGEN, RFR - CA, STORMWATER] ***(cont.)***

Envirosite ID: 300833
EPA ID: N/R

MANIFEST EPA ***(cont.)***

Federal Code :	N/R
State Code :	CA - 223

Manifest Details

Manifest Number :	018221823JJK
Shipped Date :	2021-04-27
Updated Date :	2021-05-27
Received Date :	2021-05-03
Status :	Signed
Generator ID :	CAL000061922
Generator Name :	FAST LANE TRANSPORTATION INC
Generator Address :	2400 E PACIFIC COAST HWY, WILMINGTON, CA 90744
Generator Mailing :	2400 E PACIFIC COAST HWY, WILMINGTON, CA 90744
Generator Contact :	N/R
Destination ID :	CAD097030993
Destination Name :	US ECOLOGY VERNON INC.
Destination Mailing :	5375 S BOYLE AVE, LOS ANGELES, CA 90058
Destination Address :	5375 S BOYLE AVE, LOS ANGELES, CA 90058
Destination Contact :	N/R
Submission Type :	DataImage5Copy
Origin Type :	Service
Manifest Residue :	N
Rejection :	N
Last Date in Agency List :	2021-09-04

Waste Details

Waste Line Number :	1
Is DOT Hazardous :	N
DOT ID Number :	N/R
DOT Information :	N/R
Non Waste Description :	Non Hazardous Liquid
Quantity :	30 Gallons
Quantity Tons, Acute, Non-Acute :	0.12510425, 0, 0.12510425
Quantity Kg, Acute, Non-Acute :	0, 113.47331
Management Method :	H141 - STORAGE, BULKING AND/OR TRANSFER OFF SITE
Is EPA Waste :	N
Federal Code :	N/R
State Code :	CA - 491

Map Id: BT336
Direction: W
Distance: 0.903 mi., 4768 ft.
Elevation: 11 ft.
Relative: Lower

Site Name : FAST LANE TRANSPORTATION INC | 2400 E PAC COAST HWY | 2400 EAST PAC COAST HWY
2400 E PACIFIC COAST HWY | 2400 EAST PACIFIC COAST HIGHWAY
WILMINGTON | Wilmington | LOS ANGELES, CA 90744

Database(s) : [CALEPA SITES - CA, CIWQS - CA, ECHO, EMI - CA, FRS, HAZNET - CA, HIST AST - CA, HWG - CA, ICIS, INACTIVE PCS, MANIFEST EPA, NPDES - CA, RCRA_NONGEN, RFR - CA, STORMWATER] ***(cont.)***

Envirosite ID: 300833
EPA ID: N/R

MANIFEST EPA ***(cont.)***

Manifest Details

Manifest Number :	021700291JJK
Shipped Date :	2020-12-01
Updated Date :	2021-01-19
Received Date :	2020-12-14
Status :	Signed
Generator ID :	CAL000061922
Generator Name :	FAST LANE TRANSPORTATION INC
Generator Address :	2400 E PACIFIC COAST HWY, WILMINGTON, CA 90744
Generator Mailing :	2400 E PACIFIC COAST HWY, WILMINGTON, CA 90744-0000
Generator Contact :	N/R
Destination ID :	AZR000521146
Destination Name :	YUMA YES 2 WASTE TRANSFER STATION
Destination Mailing :	2621 GREEN RIVER RD STE 105, CORONA, CA 92882
Destination Address :	6500 S US HIGHWAY 95, YUMA, AZ 85365
Destination Contact :	N/R
Submission Type :	DataImage5Copy
Origin Type :	Service
Manifest Residue :	N
Rejection :	N
Last Date in Agency List :	2021-09-04

Waste Details

Waste Line Number :	1
Is DOT Hazardous :	N
DOT ID Number :	N/R
DOT Information :	N/R
Non Waste Description :	Non-RCRA hazardous waste, solids (Oily absorbent)
Quantity :	200 Pounds
Quantity Tons, Acute, Non-Acute :	0.1, 0, 0.1
Quantity Kg, Acute, Non-Acute :	0, 90.703
Management Method :	H141 - STORAGE, BULKING AND/OR TRANSFER OFF SITE
Is EPA Waste :	N
Federal Code :	N/R
State Code :	CA - 352

Manifest Details

Manifest Number :	018219783JJK
Shipped Date :	2020-01-03
Updated Date :	2020-01-31
Received Date :	2020-01-10
Status :	Signed
Generator ID :	CAL000061922

Map Id: BT336
Direction: W
Distance: 0.903 mi., 4768 ft.
Elevation: 11 ft.
Relative: Lower

Site Name : FAST LANE TRANSPORTATION INC | 2400 E PAC COAST HWY | 2400 EAST PAC COAST HWY
2400 E PACIFIC COAST HWY | 2400 EAST PACIFIC COAST HIGHWAY
WILMINGTON | Wilmington | LOS ANGELES, CA 90744

Database(s) : [CALEPA SITES - CA, CIWQS - CA, ECHO, EMI - CA, FRS, HAZNET - CA, HIST AST - CA, HWG - CA, ICIS, INACTIVE PCS, MANIFEST EPA, NPDES - CA, RCRA_NONGEN, RFR - CA, STORMWATER] ***(cont.)***

Envirosite ID: 300833
EPA ID: N/R

MANIFEST EPA ***(cont.)***

Generator Name :	FAST LANE TRANSPORTATION INC
Generator Address :	2400 E PACIFIC COAST HWY, WILMINGTON, CA 90744
Generator Mailing :	2400 E PACIFIC COAST HWY, WILMINGTON, CA 90744
Generator Contact :	N/R
Destination ID :	AZR000521146
Destination Name :	YUMA YES 2 WASTE TRANSFER STATION
Destination Mailing :	2621 GREEN RIVER RD STE 105, CORONA, CA 92882
Destination Address :	6500 S US HIGHWAY 95, YUMA, AZ 85365
Destination Contact :	N/R
Submission Type :	DataImage5Copy
Origin Type :	Service
Manifest Residue :	N
Rejection :	N
Last Date in Agency List :	2021-09-04

Waste Details

Waste Line Number :	1
Is DOT Hazardous :	N
DOT ID Number :	N/R
DOT Information :	N/R
Non Waste Description :	NON-RCRA HAZARDOUS WASTE, SOLIDS (OILY SOLIDS)
Quantity :	400 Pounds
Quantity Tons, Acute, Non-Acute :	0.2, 0, 0.2
Quantity Kg, Acute, Non-Acute :	0, 181.406
Management Method :	H141 - STORAGE, BULKING AND/OR TRANSFER OFF SITE
Is EPA Waste :	N
Federal Code :	N/R
State Code :	CA - 352

Waste Line Number :	2
Is DOT Hazardous :	N
DOT ID Number :	N/R
DOT Information :	N/R
Non Waste Description :	NON-RCRA HAZARDOUS WASTE, SOLID (OILY DEBRIS)
Quantity :	1000 Pounds
Quantity Tons, Acute, Non-Acute :	0.5, 0, 0.5
Quantity Kg, Acute, Non-Acute :	0, 453.515
Management Method :	H141 - STORAGE, BULKING AND/OR TRANSFER OFF SITE
Is EPA Waste :	N
Federal Code :	N/R
State Code :	CA - 352

Map Id: BT336
Direction: W
Distance: 0.903 mi., 4768 ft.
Elevation: 11 ft.
Relative: Lower

Site Name : FAST LANE TRANSPORTATION INC | 2400 E PAC COAST HWY | 2400 EAST PAC COAST HWY
2400 E PACIFIC COAST HWY | 2400 EAST PACIFIC COAST HIGHWAY
WILMINGTON | Wilmington | LOS ANGELES, CA 90744

Database(s) : [CALEPA SITES - CA, CIWQS - CA, ECHO, EMI - CA, FRS, HAZNET - CA, HIST AST - CA, HWG - CA, ICIS, INACTIVE PCS, MANIFEST EPA, NPDES - CA, RCRA_NONGEN, RFR - CA, STORMWATER] ***(cont.)***

Envirosite ID: 300833
EPA ID: N/R

MANIFEST EPA ***(cont.)***

Manifest Details

Manifest Number :	018219784JJK
Shipped Date :	2020-01-03
Updated Date :	2020-01-21
Received Date :	2020-01-08
Status :	Signed
Generator ID :	CAL000061922
Generator Name :	FAST LANE TRANSPORTATION INC.
Generator Address :	2400 E. PACIFIC COAST HIGHWAY, WILMINGTON, CA 90744
Generator Mailing :	2400 E. PACIFIC COAST HIGHWAY, WILMINGTON, CA 90744
Generator Contact :	N/R
Destination ID :	CAT080013352
Destination Name :	WORLD OIL RECYCLING
Destination Mailing :	2000 N. ALAMEDA STREET CA90222 CA037US 2000, COMPTON, CA 90222
Destination Address :	2000 N. ALAMEDA STREET, COMPTON, CA 90222-0000
Destination Contact :	N/R
Submission Type :	DataImage5Copy
Origin Type :	Service
Manifest Residue :	N
Rejection :	N
Last Date in Agency List :	2021-09-04

Waste Details

Waste Line Number :	1
Is DOT Hazardous :	Y
DOT ID Number :	UN1263
DOT Information :	UN1263, Waste Paint, 3, PG II
Non Waste Description :	N/R
Quantity :	15 Gallons
Quantity Tons, Acute, Non-Acute :	0.062552124, 0, 0.062552124
Quantity Kg, Acute, Non-Acute :	0, 56.736656
Management Method :	H061 - FUEL BLENDING
Is EPA Waste :	Y
Federal Code :	D001, F003, F005
State Code :	CA - 343

NPDES - CA

Facility Name :	Fast Lane Transportation Inc
Facility Address :	2400 E Pacific Coast Hwy, Wilmington, 90744
County :	Los Angeles

Map Id: BT336
Direction: W
Distance: 0.903 mi., 4768 ft.
Elevation: 11 ft.
Relative: Lower

Site Name : FAST LANE TRANSPORTATION INC | 2400 E PAC COAST HWY | 2400 EAST PAC COAST HWY
2400 E PACIFIC COAST HWY | 2400 EAST PACIFIC COAST HIGHWAY
WILMINGTON | Wilmington | LOS ANGELES, CA 90744

Database(s) : [CALEPA SITES - CA, CIWQS - CA, ECHO, EMI - CA, FRS, HAZNET - CA, HIST AST - CA, HWG - CA, ICIS, INACTIVE PCS, MANIFEST EPA, NPDES - CA, RCRA_NONGEN, RFR - CA, STORMWATER] ***(cont.)***

Envirosite ID: 300833
EPA ID: N/R

NPDES - CA ***(cont.)***

Effective Date :	2020-06-01
Adoption Date :	N/R
Expiration Date :	N/R
Termination Date :	N/R
Order Number :	97-03-DWQ
NPDES Number :	CAS000001
WDID :	4 19I028676
RM Status :	Active
Reg Meas ID :	520927
Reg Meas Type :	Enrollee
Program :	Industrial
Facility Place ID :	N/R
Region Code :	4
Discharger ID :	0
Discharger :	Fast Lane Transportation Inc
Discharger Address :	2400 E Pacific Coast Hwy, Wilmington, California 90744
Last Date in Agency List :	2021-09-03

RCRA_NONGEN

Facility Name :	FAST LANE TRANSPORTATION INC
Facility Address :	2400 E PACIFIC COAST HWY, WILMINGTON, CA 90744-0000
County :	LOS ANGELES
Date Form Received by Agency :	1992-03-11
EPA ID :	CAL000061922
Mailing Address :	2400 E PACIFIC COAST HWY, WILMINGTON, CA 90744-0000
Contact :	PATRICK WILSON
Contact Address :	2400 E PACIFIC COAST HWY, WILMINGTON, CA 90744
Contact Country :	N/R
Contact Telephone :	562-435-3000
Contact Email :	PWILSON@FASTLANETRANS.COM
EPA Region :	09
Land Type :	Not Reported
Source Type :	Implementer
Classification :	Not a generator, verified
Description :	Not a generator, verified
Last Date in Agency List :	2021-09-03

Owner/Operator Summary

Owner/Operator Name :	FAST LANE TRANSPORTATION INC
Owner/Operator Address :	2400 E PACIFIC COAST HWY, WILMINGTON, CA 90744-0000
Owner/Operator Country :	N/R
Owner/Operator Telephone :	562-435-3000

Map Id: BT336
Direction: W
Distance: 0.903 mi., 4768 ft.
Elevation: 11 ft.
Relative: Lower

Site Name : FAST LANE TRANSPORTATION INC | 2400 E PAC COAST HWY | 2400 EAST PAC COAST HWY
2400 E PACIFIC COAST HWY | 2400 EAST PACIFIC COAST HIGHWAY
WILMINGTON | Wilmington | LOS ANGELES, CA 90744

Database(s) : [CALEPA SITES - CA, CIWQS - CA, ECHO, EMI - CA, FRS, HAZNET - CA, HIST AST - CA, HWG - CA, ICIS, INACTIVE PCS, MANIFEST EPA, NPDES - CA, RCRA_NONGEN, RFR - CA, STORMWATER] ***(cont.)***

Envirosite ID: 300833
EPA ID: N/R

RCRA_NONGEN ***(cont.)***

Owner/Operator Email :	N/R
Owner/Operator Fax :	N/R
Legal Status :	Other land type
Owner/Operator Type :	Owner
Owner/Operator Start Date :	N/R
Owner/Operator End Date :	N/R

Owner/Operator Name :	PATRICK WILSON
Owner/Operator Address :	2400 E PACIFIC COAST HWY, WILMINGTON, CA 90744
Owner/Operator Country :	N/R
Owner/Operator Telephone :	562-435-3000
Owner/Operator Email :	N/R
Owner/Operator Fax :	N/R
Legal Status :	Other land type
Owner/Operator Type :	Operator
Owner/Operator Start Date :	N/R
Owner/Operator End Date :	N/R

Handler Activities Summary

U.S. Importer of Hazardous Waste :	N
Mixed Waste (Haz. and Radioactive) :	N
Recycler of Hazardous Waste :	N
Transporter of Hazardous Waste :	N
Treater, Storer or Disposer of HW :	N
Underground Injection Activity :	N
On-site Burner Exemption :	N
Furnace Exemption :	N
Used Oil Fuel Burner :	N
Used Oil Processor :	N
Used Oil Refiner :	N
Used Oil Fuel Marketer to Burner :	N
Used Oil Specification Marketer :	N
Used Oil Transfer Facility :	N
Used Oil Transporter :	N

Notices of Violations Summary

Regulation Violated :	N

RFR - CA

Facility Name :	Fast Lane Transportation Inc
Facility Address :	2400 E Pacific Coast Hwy, Wilmington, CA 90744

Map Id: BT336
Direction: W
Distance: 0.903 mi., 4768 ft.
Elevation: 11 ft.
Relative: Lower

Site Name : FAST LANE TRANSPORTATION INC | 2400 E PAC COAST HWY | 2400 EAST PAC COAST HWY
2400 E PACIFIC COAST HWY | 2400 EAST PACIFIC COAST HIGHWAY
WILMINGTON | Wilmington | LOS ANGELES, CA 90744

Database(s) : [CALEPA SITES - CA, CIWQS - CA, ECHO, EMI - CA, FRS, HAZNET - CA, HIST AST - CA, HWG - CA, ICIS, INACTIVE PCS, MANIFEST EPA, NPDES - CA, RCRA_NONGEN, RFR - CA, STORMWATER] ***(cont.)***

Envirosite ID: 300833
EPA ID: N/R

RFR - CA ***(cont.)***

County :	Los Angeles
Effective Date :	2020-06-01
Adoption Date :	N/R
Termination Date :	N/R
Expiration/Review Date :	N/R
NPDES Number :	CAS000001
Order Number :	2014-0057-DWQ
WDID :	4 19I028676
SIC/NAICS :	4212
Program :	INDSTW
Regulatory Measure Status :	Active
Regulatory Measure Type :	Storm water industrial
Place/Project Type :	Industrial - Local Trucking Without Storage
Region :	4
Design Flow :	N/R
Major/Minor :	N/R
Complexity :	N/R
TTWQ :	N/R
Number of Enforcement Actions within Five Years:	N/R
Number of Violations within Five Years:	N/R
Agency :	Fast Lane Transportation Inc
Agency Address :	2400 E Pacific Coast Hwy, Wilmington, CA 90744
Latitude :	33.78771
Longitude :	-118.22756
Last Date in Agency List :	2021-07-24

STORMWATER

Facility Name :	FAST LANE TRANSPORTATION INC
Facility Address :	2400 E PACIFIC COAST HWY, WILMINGTON, CA 90744
NPDES ID :	CAZ520927
Permittee Name :	Fast Lane Transportation Inc
Permit Status :	Expired
Permit Issuing Name :	State
Issued Date :	2020-06-01
Termination Date :	N/R
Effective Date :	2020-06-01 2020-06-30
EPA Region :	09
SIC Code :	4212
NAICS Code :	N/R
EJ Indexes Above 80th Percentile :	N

Map Id: BT336
Direction: W
Distance: 0.903 mi., 4768 ft.
Elevation: 11 ft.
Relative: Lower

Site Name : FAST LANE TRANSPORTATION INC | 2400 E PAC COAST HWY | 2400 EAST PAC COAST HWY
2400 E PACIFIC COAST HWY | 2400 EAST PACIFIC COAST HIGHWAY
WILMINGTON | Wilmington | LOS ANGELES, CA 90744

Database(s) : [CALEPA SITES - CA, CIWQS - CA, ECHO, EMI - CA, FRS, HAZNET - CA, HIST AST - CA, HWG - CA, ICIS, INACTIVE PCS, MANIFEST EPA, NPDES - CA, RCRA_NONGEN, RFR - CA, STORMWATER] ***(cont.)***

Envirosite ID: 300833
EPA ID: N/R

STORMWATER ***(cont.)***

Significant Noncompliance Status :	N/R
Quarters with Noncompliance :	0
Industrial Stormwater Formal Enforcement Actions:	0
Facility Map Flag :	Y
DRF URL :	Click here for hyperlink provided by the agency.
Latitude :	33.79052
Longitude :	-118.22904
Last Date in Agency List :	2021-09-24

Map Id: BT337
Direction: W
Distance: 0.947 mi., 4999 ft.
Elevation: 13 ft.
Relative: Higher

Site Name : LINDE INC | Praxair Inc | Praxair, Inc - 861
2300 E PACIFIC COAST HWY | 2300 EAST PACIFIC COAST HWY | 2300 E PACIFIC COAST HWY # B
WILMINGTON | Wilmington | Los Angeles, CA

Database(s) : [AST - CA, BRS, CALEPA SITES - CA, CERCLIS NFRAP, CIWQS - CA, DOCKET, ECHO, EMI - CA, EPA UST, ERNS, FID UST - CA, FRS, HAZNET - CA, HIST AST - CA, HIST CHMIRS - CA, HWG - CA, ICIS, INACTIVE PCS, MANIFEST EPA, NPDES - CA, PCS ENF, PCS FACILITY, RCRA_NONGEN, RCRA_SQG, RFR - CA, RMP, SEMS_8R_ARCHIVED SITES, STORMWATER, UST - CA]

Envirosite ID: 221902
EPA ID: N/R

AST - CA

Facility Name :	Praxair, Inc - 861
Facility Address :	2300 E PACIFIC COAST HWY, WILMINGTON, CA 90744
County :	Los Angeles County
Site ID :	399851
Facility Identifer :	FA0001158
EPA Identifier :	CAD043542109
Facility Explorer ID :	399851
Dun and Bradsheet Number :	N/R

Map Id: BT337
Direction: W
Distance: 0.947 mi., 4999 ft.
Elevation: 13 ft.
Relative: Higher

Site Name : LINDE INC | Praxair Inc | Praxair, Inc - 861
2300 E PACIFIC COAST HWY | 2300 EAST PACIFIC COAST HWY | 2300 E PACIFIC COAST HWY # B
WILMINGTON | Wilmington | Los Angeles, CA

Database(s) : [AST - CA, BRS, CALEPA SITES - CA, CERCLIS NFRAP, CIWQS - CA, DOCKET, ECHO, EMI - CA, EPA UST, ERNS, FID UST - CA, FRS, HAZNET - CA, HIST AST - CA, HIST CHMIRS - CA, HWG - CA, ICIS, INACTIVE PCS, MANIFEST EPA, NPDES - CA, PCS ENF, PCS FACILITY, RCRA_NONGEN, RCRA_SQG, RFR - CA, RMP, SEMS_8R_ARCHIVED SITES, STORMWATER, UST - CA] ***(cont.)***

Envirosite ID: 221902
EPA ID: N/R

AST - CA ***(cont.)***

Regulatory Programs : Aboveground Petroleum Storage, Chemical Storage Facilities, Hazardous Waste Generator, Underground Storage Tank

SIC : 2813 Industrial gases
NAICS : 325120 Industrial Gas Manufacturing
Latitude : 33.790808
Longitude : -118.229644
Hyperlink : Click here for hyperlink provided by the agency.
Last Date in Agency List : 2021-09-30

Violations

Violation Date : 2020-08-20

Citation : HSC 6.67 25270.4.5(a) - California Health and Safety Code, Chapter 6.67, Section(s) 25270.4.5(a)

Description : Failure to promptly correct visible discharges and promptly remove any accumulations of oil in diked areas.

Notes : Returned to compliance on 09/03/2020. Identification of oil leak at Area 2 is identified on the inspection redords but there is no follow up. Please provide an update with resolution and photos of area been cleaned up.

Division : Los Angeles City Fire Department
Program : APSA
Source : CERS

Violation Date : 2020-05-21

Citation : 23 CCR 16 2641(h) - California Code of Regulations, Title 23, Chapter 16, Section(s) 2641(h)

Description : Failure to have an approved UST Monitoring Plan.

Map Id: BT337
Direction: W
Distance: 0.947 mi., 4999 ft.
Elevation: 13 ft.
Relative: Higher

Site Name :	LINDE INC | Praxair Inc | Praxair, Inc - 861 2300 E PACIFIC COAST HWY | 2300 EAST PACIFIC COAST HWY | 2300 E PACIFIC COAST HWY # B WILMINGTON | Wilmington | Los Angeles, CA
Database(s) :	[AST - CA, BRS, CALEPA SITES - CA, CERCLIS NFRAP, CIWQS - CA, DOCKET, ECHO, EMI - CA, EPA UST, ERNS, FID UST - CA, FRS, HAZNET - CA, HIST AST - CA, HIST CHMIRS - CA, HWG - CA, ICIS, INACTIVE PCS, MANIFEST EPA, NPDES - CA, PCS ENF, PCS FACILITY, RCRA_NONGEN, RCRA_SQG, RFR - CA, RMP, SEMS_8R_ARCHIVED SITES, STORMWATER, UST - CA] ***(cont.)***

Envirosite ID: 221902
EPA ID: N/R

AST - CA ***(cont.)***

Notes :

Returned to compliance on 05/21/2020. OBSERVATION: Tank Monitoring Plan Under Dispenser Containment (UDC) Monitoring in CERS indicates "NO" to "UDC Leak Alarm Triggers Automatic Pump Shutdown" AND "NO" to "Failure/Disconnection of UDC Monitoring System Triggers Automatic Pump Shutdown CORRECTIVE ACTION: Update Tank Monitoring Plan in CERS to indicate "YES" to "UDC Leak Alarm Triggers Automatic Pump Shutdown" AND "YES" to "Failure/Disconnection of UDC Monitoring System Triggers Automatic Pump Shutdown. Emailed Environmental Specialist Laura Markman to request CERS update. Reviewed updated 05/21/2020 UST Submittal later same date and confirmed corrections were completed. CORRECTED ON SITE.

Division : Los Angeles City Fire Department
Program : UST
Source : CERS

Violation Date : 2020-05-21

Citation : HSC 6.7 25284.2 - California Health and Safety Code, Chapter 6.7, Section(s) 25284.2

Description :

"Failure to meet one or more of the following requirements: Install or maintain a liquid-tight spill container. Have a minimum capacity of five gallons. Have a functional drain valve or other method for the removal of liquid from the spill container. Be resistant to galvanic corrosion. Perform a tightness test at installation, every 12 months thereafter, or within 30 days after a repair to the spill container. Tested using applicable manufacturer guidelines, industry codes, engineering standards, or a method approved by a professional engineer. Tested by a certified UST service technician. Maintain records of spill containment testing for 36 months. "

Notes :

Returned to compliance on 05/21/2020. OBSERVATION: Approximately 1/2 gallon of Diesel was observed in the Diesel Spill Bucket Container preventing the container from meeting the requirement to hold a minimum capacity of five gallons. CORRECTIVE ACTION: Diesel was removed from Bucket by Andre Grenier with CE Thomas. Make haz Waste Determination and handle liquid accordingly. Ensure Spill Container is maintained to hold a minimum capacity of five gallons. CORRECTED ON SITE.

Division : Los Angeles City Fire Department
Program : UST
Source : CERS

Map Id: BT337
Direction: W
Distance: 0.947 mi., 4999 ft.
Elevation: 13 ft.
Relative: Higher

Site Name : LINDE INC | Praxair Inc | Praxair, Inc - 861
2300 E PACIFIC COAST HWY | 2300 EAST PACIFIC COAST HWY | 2300 E PACIFIC COAST HWY # B
WILMINGTON | Wilmington | Los Angeles, CA

Database(s) : [AST - CA, BRS, CALEPA SITES - CA, CERCLIS NFRAP, CIWQS - CA, DOCKET, ECHO, EMI - CA, EPA UST, ERNS, FID UST - CA, FRS, HAZNET - CA, HIST AST - CA, HIST CHMIRS - CA, HWG - CA, ICIS, INACTIVE PCS, MANIFEST EPA, NPDES - CA, PCS ENF, PCS FACILITY, RCRA_NONGEN, RCRA_SQG, RFR - CA, RMP, SEMS_8R_ARCHIVED SITES, STORMWATER, UST - CA] ***(cont.)***

Envirosite ID: 221902
EPA ID: N/R

AST - CA ***(cont.)***

Violation Date :	2015-06-17
Citation :	40 CFR 1 265.173 - U.S. Code of Federal Regulations, Title 40, Chapter 1, Section(s) 265.173
Description :	Failure to properly close hazardous waste containers when not in active use.
Notes :	Returned to compliance on 06/17/2015. OBSERVATION: All hazardous waste containers shall be closed at all times except when adding or removing waste. Observed one container of used antifreeze with an open bung. Operator corrected on site. CORRECTIVE ACTION: Immediately close these containers and ensure all hazardous waste containers are closed when not adding or removing waste.
Division :	Los Angeles County Fire Department
Program :	HW
Source :	CERS

Enforcements

Enforcement Action Date :	N/R
Type :	N/R
Description :	N/R
Notes :	N/R
Division :	N/R
Program :	N/R
Source :	N/R

Chemicals

Details for this site have been truncated due to the large number of available details for this site within this dataset. For the complete details for this site, contact your Envirosite account representative for a complimentary site report containing all of the details available.

Chemical Name :	ACETYLENE COMPRESSED GAS
CAS Number :	74-86-2
Hazard Type(s) :	N/R
Max Daily Amount / Unit :	0-2599 Cubic Feet
Average Daily Amount / Unit :	0-2599 Cubic Feet

Map Id: BT337
Direction: W
Distance: 0.947 mi., 4999 ft.
Elevation: 13 ft.
Relative: Higher

Site Name : LINDE INC | Praxair Inc | Praxair, Inc - 861
2300 E PACIFIC COAST HWY | 2300 EAST PACIFIC COAST HWY | 2300 E PACIFIC COAST HWY # B
WILMINGTON | Wilmington | Los Angeles, CA

Database(s) : [AST - CA, BRS, CALEPA SITES - CA, CERCLIS NFRAP, CIWQS - CA, DOCKET, ECHO, EMI - CA, EPA UST, ERNS, FID UST - CA, FRS, HAZNET - CA, HIST AST - CA, HIST CHMIRS - CA, HWG - CA, ICIS, INACTIVE PCS, MANIFEST EPA, NPDES - CA, PCS ENF, PCS FACILITY, RCRA_NONGEN, RCRA_SQG, RFR - CA, RMP, SEMS_8R_ARCHIVED SITES, STORMWATER, UST - CA] ***(cont.)***

Envirosite ID: 221902
EPA ID: N/R

AST - CA ***(cont.)***

Days Onsite : 365
Physical State(s) : Gas, Pure

Chemical Name : ARGON COMPRESSED GAS
CAS Number : 7440-37-1
Hazard Type(s) : N/R
Max Daily Amount / Unit : 0-2599 Cubic Feet
Average Daily Amount / Unit : 0-2599 Cubic Feet
Days Onsite : 365
Physical State(s) : Gas, Pure

Chemical Name : ARGON COMRESSED GAS
CAS Number : 7440-37-1
Hazard Type(s) : N/R
Max Daily Amount / Unit : 0-2599 Cubic Feet
Average Daily Amount / Unit : 0-2599 Cubic Feet
Days Onsite : 365
Physical State(s) : Gas, Pure

Chemical Name : Acetylene
CAS Number : 74-86-2
Hazard Type(s) : N/R
Max Daily Amount / Unit : 2600-12999 Cubic Feet
Average Daily Amount / Unit : 0-2599 Cubic Feet
Days Onsite : 365
Physical State(s) : Gas, Pure

Chemical Name : Acetylene
CAS Number : 74-86-2
Hazard Type(s) : N/R
Max Daily Amount / Unit : 0-2599 Cubic Feet
Average Daily Amount / Unit : 0-2599 Cubic Feet
Days Onsite : 365
Physical State(s) : Gas, Pure

Chemical Name : Air
CAS Number : N/R
Hazard Type(s) : N/R
Max Daily Amount / Unit : 0-2599 Cubic Feet

Map Id: BT337
Direction: W
Distance: 0.947 mi., 4999 ft.
Elevation: 13 ft.
Relative: Higher

Site Name : LINDE INC | Praxair Inc | Praxair, Inc - 861
2300 E PACIFIC COAST HWY | 2300 EAST PACIFIC COAST HWY | 2300 E PACIFIC COAST HWY # B
WILMINGTON | Wilmington | Los Angeles, CA

Database(s) : [AST - CA, BRS, CALEPA SITES - CA, CERCLIS NFRAP, CIWQS - CA, DOCKET, ECHO, EMI - CA, EPA UST, ERNS, FID UST - CA, FRS, HAZNET - CA, HIST AST - CA, HIST CHMIRS - CA, HWG - CA, ICIS, INACTIVE PCS, MANIFEST EPA, NPDES - CA, PCS ENF, PCS FACILITY, RCRA_NONGEN, RCRA_SQG, RFR - CA, RMP, SEMS_8R_ARCHIVED SITES, STORMWATER, UST - CA] ***(cont.)***

Envirosite ID: 221902
EPA ID: N/R

AST - CA ***(cont.)***

Average Daily Amount / Unit :	0-2599 Cubic Feet
Days Onsite :	365
Physical State(s) :	Gas, Mix

Chemical Name :	Argon
CAS Number :	7440-37-1
Hazard Type(s) :	N/R
Max Daily Amount / Unit :	0-2599 Cubic Feet
Average Daily Amount / Unit :	0-2599 Cubic Feet
Days Onsite :	365
Physical State(s) :	Gas, Mix

Chemical Name :	Argon, Liquid
CAS Number :	7440-37-1
Hazard Type(s) :	N/R
Max Daily Amount / Unit :	6000-8999 Gallons
Average Daily Amount / Unit :	6000-8999 Gallons
Days Onsite :	365
Physical State(s) :	Gas, Pure

Chemical Name :	Argon/ Nitrogen Mixture
CAS Number :	7440-37-1
Hazard Type(s) :	N/R
Max Daily Amount / Unit :	0-2599 Cubic Feet
Average Daily Amount / Unit :	0-2599 Cubic Feet
Days Onsite :	365
Physical State(s) :	Gas, Mix

Chemical Name :	COMPRESSOR LUBE OIL
CAS Number :	N/R
Hazard Type(s) :	N/R
Max Daily Amount / Unit :	1200-2999 Gallons
Average Daily Amount / Unit :	1200-2999 Gallons
Days Onsite :	365
Physical State(s) :	Liquid, Pure

BRS

Facility Name :	PRAXAIR, INC.

Map Id: BT337
Direction: W
Distance: 0.947 mi., 4999 ft.
Elevation: 13 ft.
Relative: Higher

Site Name : LINDE INC | Praxair Inc | Praxair, Inc - 861
2300 E PACIFIC COAST HWY | 2300 EAST PACIFIC COAST HWY | 2300 E PACIFIC COAST HWY # B
WILMINGTON | Wilmington | Los Angeles, CA

Database(s) : [AST - CA, BRS, CALEPA SITES - CA, CERCLIS NFRAP, CIWQS - CA, DOCKET, ECHO, EMI - CA, EPA UST, ERNS, FID UST - CA, FRS, HAZNET - CA, HIST AST - CA, HIST CHMIRS - CA, HWG - CA, ICIS, INACTIVE PCS, MANIFEST EPA, NPDES - CA, PCS ENF, PCS FACILITY, RCRA_NONGEN, RCRA_SQG, RFR - CA, RMP, SEMS_8R_ARCHIVED SITES, STORMWATER, UST - CA] ***(cont.)***

Envirosite ID: 221902
EPA ID: N/R

BRS ***(cont.)***

Facility Address : 2300 E. PACIFIC COAST HWY, WILMINGTON, CA 90744
County : LOS ANGELES

Site Details

Date Form Received by Agency : 2002-02-25
EPA ID : CAD043542109
Mailing Address : 2300 E. PACIFIC COAST HWY., WILMINGTON, CA 90744
Contact : DONALD E MCMACKIN
Contact Address : N/R
Contact Country : US
Contact Telephone : 562-983-2178
Contact Email : N/R
EPA Region : 09
Land Type : Municipal
Source Type : Annual/Biennial Report
Classification : Large Quantity Generator

Description :

Handlers that generate 1,000 kg or more of hazardous waste during any calendar month; or generate more than 1 kg of acutely hazardous waste during any calendar month; or generate more than 100 kg of any residue or contaminated soil, waste or other debris resulting from the cleanup of a spill, into or on any land or water, of acutely hazardous waste during any calendar month; or generate 1 kg or less of acutely hazardous waste during any calendar month, and accumulate more than 1 kg of acutely hazardous waste at any time; or generate 100 kg or less of any residue or contaminated soil, waste or other debris resulting from the cleanup of a spill, into or on any land or water, of acutely hazardous waste during any calendar month, and accumulated more than 100 kg of that material at any time.

Last Date in Agency List : 2021-09-03

Owner/Operator Summary

Owner/Operator Name : PORT OF LOS ANGELES
Owner/Operator Address : N/R
Owner/Operator Country : US
Owner/Operator Telephone : N/R
Owner/Operator Email : N/R
Owner/Operator Fax : N/R
Legal Status : Municipal
Owner/Operator Type : Owner

Map Id: BT337
Direction: W
Distance: 0.947 mi., 4999 ft.
Elevation: 13 ft.
Relative: Higher

Site Name : LINDE INC | Praxair Inc | Praxair, Inc - 861
2300 E PACIFIC COAST HWY | 2300 EAST PACIFIC COAST HWY | 2300 E PACIFIC COAST HWY # B
WILMINGTON | Wilmington | Los Angeles, CA

Database(s) : [AST - CA, BRS, CALEPA SITES - CA, CERCLIS NFRAP, CIWQS - CA, DOCKET, ECHO, EMI - CA, EPA UST, ERNS, FID UST - CA, FRS, HAZNET - CA, HIST AST - CA, HIST CHMIRS - CA, HWG - CA, ICIS, INACTIVE PCS, MANIFEST EPA, NPDES - CA, PCS ENF, PCS FACILITY, RCRA_NONGEN, RCRA_SQG, RFR - CA, RMP, SEMS_8R_ARCHIVED SITES, STORMWATER, UST - CA] ***(cont.)***

Envirosite ID: 221902
EPA ID: N/R

BRS ***(cont.)***

Owner/Operator Start Date :	2002-05-31
Owner/Operator End Date :	N/R
Owner/Operator Name :	PRAXAIR, INC.
Owner/Operator Address :	N/R
Owner/Operator Country :	US
Owner/Operator Telephone :	N/R
Owner/Operator Email :	N/R
Owner/Operator Fax :	N/R
Legal Status :	Private
Owner/Operator Type :	Operator
Owner/Operator Start Date :	1967-01-01
Owner/Operator End Date :	N/R

Waste Activity Monitoring

Report Cycle :	2001
Hazardous Waste Page Number :	1
Hazardous Waste Sub-Page Number :	1
BR Form :	GM
Waste Description :	WASTE CORROSIVE LIQUID FROM GAS COMPRESSOR COOLER CLEANING OPERATION.
Primary NAICS :	32512 - Industrial Gas Manufacturing
Source Code :	G19 - Other one-time or intermittent processes (specify in comments)
Form Code :	W119 - Other inorganic liquid (specify in comments)
Management Method :	H039 - Other recovery or reclamation for reuse including acid regeneration, organics recovery, etc. (specify in comments)
Generation Tons :	2.384
Managed Tons :	0
Shipped Tons :	2.384
Received Tons :	0
Receiver ID :	CAD097030993
Receiver State :	CA
Shipper ID :	CAD043542109
Shipper State :	CA
Waste Minimization :	N/R
Waste Code List :	D002
Waste Code Group :	D002 - CORROSIVE WASTE
Waste Generation Type :	N/R

Map Id: BT337
Direction: W
Distance: 0.947 mi., 4999 ft.
Elevation: 13 ft.
Relative: Higher

Site Name : LINDE INC | Praxair Inc | Praxair, Inc - 861
2300 E PACIFIC COAST HWY | 2300 EAST PACIFIC COAST HWY | 2300 E PACIFIC COAST HWY # B
WILMINGTON | Wilmington | Los Angeles, CA

Database(s) : [AST - CA, BRS, CALEPA SITES - CA, CERCLIS NFRAP, CIWQS - CA, DOCKET, ECHO, EMI - CA, EPA UST, ERNS, FID UST - CA, FRS, HAZNET - CA, HIST AST - CA, HIST CHMIRS - CA, HWG - CA, ICIS, INACTIVE PCS, MANIFEST EPA, NPDES - CA, PCS ENF, PCS FACILITY, RCRA_NONGEN, RCRA_SQG, RFR - CA, RMP, SEMS_8R_ARCHIVED SITES, STORMWATER, UST - CA] ***(cont.)***

Envirosite ID: 221902
EPA ID: N/R

BRS ***(cont.)***

Report Cycle :	2001
Hazardous Waste Page Number :	2
Hazardous Waste Sub-Page Number :	1
BR Form :	GM
Waste Description :	WASTE SOLVENTS FROM CLEANING OF OXYGEN HANDLING EQUIPMENT
Primary NAICS :	32512 - Industrial Gas Manufacturing
Source Code :	G09 - Other production or service-related processes from which the waste is a direct outflow or result (specify in comments)
Form Code :	W219 - Other organic liquid (specify in comments)
Management Method :	H020 - Solvents recovery (distillation, extraction, etc)
Generation Tons :	0.021
Managed Tons :	0
Shipped Tons :	0.021
Received Tons :	0
Receiver ID :	CAD008302903
Receiver State :	CA
Shipper ID :	CAD043542109
Shipper State :	CA
Waste Minimization :	N/R
Waste Code List :	D001, F002, F003
Waste Code Group :	F1_5 - F001-F005 combinations
Waste Generation Type :	N/R

CALEPA SITES - CA

Facility Name :	Jack B Kelley, LLC
Facility Address :	2300 E PACIFIC COAST HWY, WILMINGTON, 90744
Site ID :	358547
EI ID :	10643746
EI Description :	Chemical Storage Facilities
Latitude :	33.790808
Longitude :	-118.229644
Agency Hyperlink :	Click here for hyperlink provided by the agency.
Last Date in Agency List :	2020-02-19
Site ID :	358547
EI ID :	10643746
EI Description :	Hazardous Waste Generator

Map Id: BT337
Direction: W
Distance: 0.947 mi., 4999 ft.
Elevation: 13 ft.
Relative: Higher

Site Name : LINDE INC | Praxair Inc | Praxair, Inc - 861
2300 E PACIFIC COAST HWY | 2300 EAST PACIFIC COAST HWY | 2300 E PACIFIC COAST HWY # B
WILMINGTON | Wilmington | Los Angeles, CA

Database(s) : [AST - CA, BRS, CALEPA SITES - CA, CERCLIS NFRAP, CIWQS - CA, DOCKET, ECHO, EMI - CA, EPA UST, ERNS, FID UST - CA, FRS, HAZNET - CA, HIST AST - CA, HIST CHMIRS - CA, HWG - CA, ICIS, INACTIVE PCS, MANIFEST EPA, NPDES - CA, PCS ENF, PCS FACILITY, RCRA_NONGEN, RCRA_SQG, RFR - CA, RMP, SEMS_8R_ARCHIVED SITES, STORMWATER, UST - CA] ***(cont.)***

Envirosite ID: 221902
EPA ID: N/R

CALEPA SITES - CA ***(cont.)***

Latitude : 33.790808
Longitude : -118.229644
Agency Hyperlink : Click here for hyperlink provided by the agency.
Last Date in Agency List : 2020-02-19

Site ID : 574054
EI ID : 10643746
EI Description : Hazardous Waste Generator
Latitude : 33.790808
Longitude : -118.229644
Agency Hyperlink : Click here for hyperlink provided by the agency.
Last Date in Agency List : 2021-08-26

Site ID : 574054
EI ID : 10643746
EI Description : Chemical Storage Facilities
Latitude : 33.790808
Longitude : -118.229644
Agency Hyperlink : Click here for hyperlink provided by the agency.
Last Date in Agency List : 2021-08-26

Facility Name : Praxair Inc
Facility Address : 2300 E PACIFIC COAST HWY, WILMINGTON, 90744

Site ID : 539850
EI ID : 249055
EI Description : Industrial Facility Storm Water
Latitude : 33.791680
Longitude : -118.231270
Agency Hyperlink : Click here for hyperlink provided by the agency.
Last Date in Agency List : 2021-08-26

Facility Name : Praxair, Inc - 861
Facility Address : 2300 E PACIFIC COAST HWY, WILMINGTON, 90744

Site ID : 399851
EI ID : 10240117

Map Id: BT337
Direction: W
Distance: 0.947 mi., 4999 ft.
Elevation: 13 ft.
Relative: Higher

Site Name : LINDE INC | Praxair Inc | Praxair, Inc - 861
2300 E PACIFIC COAST HWY | 2300 EAST PACIFIC COAST HWY | 2300 E PACIFIC COAST HWY # B
WILMINGTON | Wilmington | Los Angeles, CA

Database(s) : [AST - CA, BRS, CALEPA SITES - CA, CERCLIS NFRAP, CIWQS - CA, DOCKET, ECHO, EMI - CA, EPA UST, ERNS, FID UST - CA, FRS, HAZNET - CA, HIST AST - CA, HIST CHMIRS - CA, HWG - CA, ICIS, INACTIVE PCS, MANIFEST EPA, NPDES - CA, PCS ENF, PCS FACILITY, RCRA_NONGEN, RCRA_SQG, RFR - CA, RMP, SEMS_8R_ARCHIVED SITES, STORMWATER, UST - CA] ***(cont.)***

Envirosite ID: 221902
EPA ID: N/R

CALEPA SITES - CA ***(cont.)***

EI Description : Hazardous Waste Generator
Latitude : 33.790808
Longitude : -118.229644
Agency Hyperlink : Click here for hyperlink provided by the agency.
Last Date in Agency List : 2021-08-26

Site ID : 399851
EI ID : 10240117
EI Description : Aboveground Petroleum Storage
Latitude : 33.790808
Longitude : -118.229644
Agency Hyperlink : Click here for hyperlink provided by the agency.
Last Date in Agency List : 2021-08-26

Site ID : 399851
EI ID : 10240117
EI Description : Underground Storage Tank
Latitude : 33.790808
Longitude : -118.229644
Agency Hyperlink : Click here for hyperlink provided by the agency.
Last Date in Agency List : 2021-08-26

Site ID : 399851
EI ID : 10240117
EI Description : Chemical Storage Facilities
Latitude : 33.790808
Longitude : -118.229644
Agency Hyperlink : Click here for hyperlink provided by the agency.
Last Date in Agency List : 2021-08-26

Facility Name : PRAXAIR INCORPORATED
Facility Address : 2300 EAST PACIFIC COAST HIGHWAY, WILMINGTON, 90744-2919

Site ID : 487882
EI ID : 110002645282
EI Description : US EPA Air Emission Inventory System (EIS)
Latitude : 33.790540
Longitude : -118.228960
Agency Hyperlink : Click here for hyperlink provided by the agency.

Map Id: BT337
Direction: W
Distance: 0.947 mi., 4999 ft.
Elevation: 13 ft.
Relative: Higher

Site Name : LINDE INC | Praxair Inc | Praxair, Inc - 861
2300 E PACIFIC COAST HWY | 2300 EAST PACIFIC COAST HWY | 2300 E PACIFIC COAST HWY # B
WILMINGTON | Wilmington | Los Angeles, CA

Database(s) : [AST - CA, BRS, CALEPA SITES - CA, CERCLIS NFRAP, CIWQS - CA, DOCKET, ECHO, EMI - CA, EPA UST, ERNS, FID UST - CA, FRS, HAZNET - CA, HIST AST - CA, HIST CHMIRS - CA, HWG - CA, ICIS, INACTIVE PCS, MANIFEST EPA, NPDES - CA, PCS ENF, PCS FACILITY, RCRA_NONGEN, RCRA_SQG, RFR - CA, RMP, SEMS_8R_ARCHIVED SITES, STORMWATER, UST - CA] ***(cont.)***

Envirosite ID: 221902
EPA ID: N/R

CALEPA SITES - CA ***(cont.)***

Last Date in Agency List :	2021-08-26

CERCLIS NFRAP

Facility Name :	UNION CARBIDE CORP # 1 LINDE DIV
Facility Address :	2300 E PACIFIC COAST HWY, WILMINGTON, CA 90744
County :	LOS ANGELES
Site ID :	0901351
Epa ID :	CAD043542109
Short Name :	UNION CARBIDE CORP # 1 LI
Congressional District :	32
IFMS ID :	N/R
SMSA Number :	4480
USGC Hydro Unit :	18070104
Federal Facility :	N
DMNSN Number :	N/R
Site Orphan Flag :	N
RCRA ID :	N/R
USGS Quadrangle :	N/R
Site Init by Prog :	N/R
NFRAP Flag :	NFA
Parent ID :	N/R
RST Code :	N/R
EPA Region :	09
Classification :	N/R
Site Settings Code :	N/R
NPL Status :	Not on the NPL
DMNSN Unit Code :	N/R
RBRAC Code :	N/R
RResp Fed Agency Code :	N/R
Non NPL Status :	NFRAP-Site does not qualify for the NPL based on existing information
Non NPL Status Date :	1986-04-01
Site Fips Code :	06037
CC Concurrence Date :	N/R
CC Concurrence FY :	N/R
Alias EPA ID :	N/R
Site FUDS Flag :	N/R

Map Id: BT337
Direction: W
Distance: 0.947 mi., 4999 ft.
Elevation: 13 ft.
Relative: Higher

Site Name : LINDE INC | Praxair Inc | Praxair, Inc - 861
2300 E PACIFIC COAST HWY | 2300 EAST PACIFIC COAST HWY | 2300 E PACIFIC COAST HWY # B
WILMINGTON | Wilmington | Los Angeles, CA

Database(s) : [AST - CA, BRS, CALEPA SITES - CA, CERCLIS NFRAP, CIWQS - CA, DOCKET, ECHO, EMI - CA, EPA UST, ERNS, FID UST - CA, FRS, HAZNET - CA, HIST AST - CA, HIST CHMIRS - CA, HWG - CA, ICIS, INACTIVE PCS, MANIFEST EPA, NPDES - CA, PCS ENF, PCS FACILITY, RCRA_NONGEN, RCRA_SQG, RFR - CA, RMP, SEMS_8R_ARCHIVED SITES, STORMWATER, UST - CA] ***(cont.)***

Envirosite ID: 221902
EPA ID: N/R

CERCLIS NFRAP ***(cont.)***

CERCLIS Site Contact Name(s)

Contact ID :	13003854
Contact Title :	Site Assessment Manager (SAM)
Contact ID :	13003858
Contact Title :	Site Assessment Manager (SAM)
Contact ID :	13004003
Contact Title :	Site Assessment Manager (SAM)
Alias Comments :	LOS ANGELES CITY HARBOR DEPT (OWNER)
Site Description :	N/R

CERCLIS Assessment History

Action Code :	001
Action :	ARCHIVE SITE
Date Started :	N/R
Date Completed :	1986-04-01
Priority Level :	1
Operational Unit :	00
Primary Responsibility :	EPA In-House
Planning Status :	N/R
Urgency Indicator :	N/R
Action Anomaly :	N/R
Action Code :	001
Action :	PRELIMINARY ASSESSMENT
Date Started :	1985-09-01
Date Completed :	1986-04-01
Priority Level :	1
Operational Unit :	00
Primary Responsibility :	State, Fund Financed
Planning Status :	N/R
Urgency Indicator :	N/R
Action Anomaly :	N/R

Map Id: BT337
Direction: W
Distance: 0.947 mi., 4999 ft.
Elevation: 13 ft.
Relative: Higher

Site Name : LINDE INC | Praxair Inc | Praxair, Inc - 861
2300 E PACIFIC COAST HWY | 2300 EAST PACIFIC COAST HWY | 2300 E PACIFIC COAST HWY # B
WILMINGTON | Wilmington | Los Angeles, CA

Database(s) : [AST - CA, BRS, CALEPA SITES - CA, CERCLIS NFRAP, CIWQS - CA, DOCKET, ECHO, EMI - CA, EPA UST, ERNS, FID UST - CA, FRS, HAZNET - CA, HIST AST - CA, HIST CHMIRS - CA, HWG - CA, ICIS, INACTIVE PCS, MANIFEST EPA, NPDES - CA, PCS ENF, PCS FACILITY, RCRA_NONGEN, RCRA_SQG, RFR - CA, RMP, SEMS_8R_ARCHIVED SITES, STORMWATER, UST - CA] ***(cont.)***

Envirosite ID: 221902
EPA ID: N/R

CERCLIS NFRAP ***(cont.)***

Action Code :	001
Action :	DISCOVERY
Date Started :	N/R
Date Completed :	1985-11-01
Priority Level :	1
Operational Unit :	00
Primary Responsibility :	State, Fund Financed
Planning Status :	N/R
Urgency Indicator :	N/R
Action Anomaly :	N/R

CIWQS - CA

Facility Name :	LINDE INC
Facility Address :	2300 E PACIFIC COAST HWY, WILMINGTON, CA 90744
County :	LOS ANGELES
Place ID :	S249055
Agency Name :	LINDE INC
Last Date in Agency List :	2021-09-10
Facility Name :	LOS ANGELES HARBOR
Facility Address :	2300 E PACIFIC COAST HWY, WILMINGTON, CA 90744
County :	LOS ANGELES
Place ID :	S801572
Agency Name :	NOT AVAILABLE - NONFILER ORGANIZATION
Last Date in Agency List :	2021-09-10
Facility Name :	Praxair Inc
Facility Address :	2300 E Pacific Coast Hwy, Wilmington, CA 90744
County :	Los Angeles
Place ID :	S249055
Agency Name :	Praxair Inc
Last Date in Agency List :	2020-02-04

Map Id: BT337
Direction: W
Distance: 0.947 mi., 4999 ft.
Elevation: 13 ft.
Relative: Higher

Site Name : LINDE INC | Praxair Inc | Praxair, Inc - 861
2300 E PACIFIC COAST HWY | 2300 EAST PACIFIC COAST HWY | 2300 E PACIFIC COAST HWY # B
WILMINGTON | Wilmington | Los Angeles, CA

Database(s) : [AST - CA, BRS, CALEPA SITES - CA, CERCLIS NFRAP, CIWQS - CA, DOCKET, ECHO, EMI - CA, EPA UST, ERNS, FID UST - CA, FRS, HAZNET - CA, HIST AST - CA, HIST CHMIRS - CA, HWG - CA, ICIS, INACTIVE PCS, MANIFEST EPA, NPDES - CA, PCS ENF, PCS FACILITY, RCRA_NONGEN, RCRA_SQG, RFR - CA, RMP, SEMS_8R_ARCHIVED SITES, STORMWATER, UST - CA] ***(cont.)***

Envirosite ID: 221902
EPA ID: N/R

DOCKET

Facility Name :	LINDE DIVISION, WILMINGTON
Facility Address :	2300 EAST PACIFIC COAST HWY, WILMINGTON, CA 90744

Standard Industrial Classification(SIC) Summary

Enforcement Action Name :	LINDE DIVISION, WILMINGTON
Registry ID :	110037255476
Primary SIC :	2813 - INDUSTRIAL GASES
Primary NAICS :	N/R
Last Date in Agency List :	2018-12-17

Enforcement Action Case Number :	N/R
Activity ID :	N/R
Final Ordr Iss/Final Order Enter Date:	N/R
Final Order Name :	N/R

Settlement FRS ICIS Facility ID :	N/R
Final Order FRS Name :	N/R

SEP Category :	N/R
SEP Description :	N/R

Complaint Summary

Respondent/Defendant Name :	N/R
Named in Complaint :	N/R
Named in Final Order :	N/R

Pollutant Summary

Pollutants (SRS) :	N/R

Violation and Enforcement Action Summary

Court Docket Number :	N/R

Map Id: BT337
Direction: W
Distance: 0.947 mi., 4999 ft.
Elevation: 13 ft.
Relative: Higher

Site Name : LINDE INC | Praxair Inc | Praxair, Inc - 861
2300 E PACIFIC COAST HWY | 2300 EAST PACIFIC COAST HWY | 2300 E PACIFIC COAST HWY # B
WILMINGTON | Wilmington | Los Angeles, CA

Database(s) : [AST - CA, BRS, CALEPA SITES - CA, CERCLIS NFRAP, CIWQS - CA, DOCKET, ECHO, EMI - CA, EPA UST, ERNS, FID UST - CA, FRS, HAZNET - CA, HIST AST - CA, HIST CHMIRS - CA, HWG - CA, ICIS, INACTIVE PCS, MANIFEST EPA, NPDES - CA, PCS ENF, PCS FACILITY, RCRA_NONGEN, RCRA_SQG, RFR - CA, RMP, SEMS_8R_ARCHIVED SITES, STORMWATER, UST - CA] ***(cont.)***

Envirosite ID: 221902
EPA ID: N/R

DOCKET ***(cont.)***

Complaint/Proposed Order Actual Date:	N/R
Final Order Issued Actual Date :	N/R
Admin EA Closed Actual Date :	12/09/2008
Enforcement Action Name :	Praxair, Wilmington - Expedited Payment Letter
Enforcement Action Resolution :	N/R
Violation Type :	N/R
Statute Code :	CWA
Law Section Code :	OTHER
Law Section Description :	Violations not covered elsewhere

Violation Penalties and Compliance Summary

Compliance Action Cost :	N/R
EPA Penalty Assessed Amount :	N/R
Cost Recovery Required :	N/R
Cost of SEP :	N/R
Cost of Complying Actions :	N/R

Standard Industrial Classification(SIC) Summary

Enforcement Action Name :	LINDE DIVISION, WILMINGTON
Registry ID :	110037255476
Primary SIC :	2813 - INDUSTRIAL GASES
Primary NAICS :	N/R
Last Date in Agency List :	2019-02-25
Enforcement Action Case Number :	CA-N00000847
Activity ID :	1200081622
Final Ordr Iss/Final Order Enter Date:	09/14/2001
Final Order Name :	LINDE DIVISION, WILMINGTON (Permit CA0001848) Penalty Ao Issued By State

Map Id: BT337
Direction: W
Distance: 0.947 mi., 4999 ft.
Elevation: 13 ft.
Relative: Higher

Site Name : LINDE INC | Praxair Inc | Praxair, Inc - 861
2300 E PACIFIC COAST HWY | 2300 EAST PACIFIC COAST HWY | 2300 E PACIFIC COAST HWY # B
WILMINGTON | Wilmington | Los Angeles, CA

Database(s) : [AST - CA, BRS, CALEPA SITES - CA, CERCLIS NFRAP, CIWQS - CA, DOCKET, ECHO, EMI - CA, EPA UST, ERNS, FID UST - CA, FRS, HAZNET - CA, HIST AST - CA, HIST CHMIRS - CA, HWG - CA, ICIS, INACTIVE PCS, MANIFEST EPA, NPDES - CA, PCS ENF, PCS FACILITY, RCRA_NONGEN, RCRA_SQG, RFR - CA, RMP, SEMS_8R_ARCHIVED SITES, STORMWATER, UST - CA] ***(cont.)***

Envirosite ID: 221902
EPA ID: N/R

DOCKET ***(cont.)***

Settlement FRS ICIS Facility ID : 1200018546
Final Order FRS Name : LINDE DIVISION, WILMINGTON

SEP Category : N/R
SEP Description : N/R

Complaint Summary
Respondent/Defendant Name : N/R
Named in Complaint : N/R
Named in Final Order : N/R

Pollutant Summary
Pollutants (SRS) : N/R

Violation and Enforcement Action Summary
Court Docket Number : 4-01-0095

Complaint/Proposed Order Actual Date: N/R
Final Order Issued Actual Date : 09/14/2001

Admin EA Closed Actual Date : N/R
Enforcement Action Name : N/R
Enforcement Action Resolution : N/R

Violation Type : N/R

Statute Code : CWA
Law Section Code : CWA
Law Section Description : Clean Water Act

Map Id: BT337
Direction: W
Distance: 0.947 mi., 4999 ft.
Elevation: 13 ft.
Relative: Higher

Site Name : LINDE INC | Praxair Inc | Praxair, Inc - 861
2300 E PACIFIC COAST HWY | 2300 EAST PACIFIC COAST HWY | 2300 E PACIFIC COAST HWY # B
WILMINGTON | Wilmington | Los Angeles, CA

Database(s) : [AST - CA, BRS, CALEPA SITES - CA, CERCLIS NFRAP, CIWQS - CA, DOCKET, ECHO, EMI - CA, EPA UST, ERNS, FID UST - CA, FRS, HAZNET - CA, HIST AST - CA, HIST CHMIRS - CA, HWG - CA, ICIS, INACTIVE PCS, MANIFEST EPA, NPDES - CA, PCS ENF, PCS FACILITY, RCRA_NONGEN, RCRA_SQG, RFR - CA, RMP, SEMS_8R_ARCHIVED SITES, STORMWATER, UST - CA] ***(cont.)***

Envirosite ID: 221902
EPA ID: N/R

DOCKET ***(cont.)***

Violation Penalties and Compliance Summary

Compliance Action Cost :	0
EPA Penalty Assessed Amount :	0
Cost Recovery Required :	N/R
Cost of SEP :	0
Cost of Complying Actions :	N/R

Standard Industrial Classification(SIC) Summary

Enforcement Action Name :	LINDE DIVISION, WILMINGTON
Registry ID :	110037255476
Primary SIC :	2813 - INDUSTRIAL GASES
Primary NAICS :	N/R
Last Date in Agency List :	2018-12-17
Enforcement Action Case Number :	N/R
Activity ID :	N/R
Final Ordr Iss/Final Order Enter Date:	N/R
Final Order Name :	N/R
Settlement FRS ICIS Facility ID :	N/R
Final Order FRS Name :	N/R
SEP Category :	N/R
SEP Description :	N/R

Complaint Summary

Respondent/Defendant Name :	N/R
Named in Complaint :	N/R
Named in Final Order :	N/R

Pollutant Summary

Pollutants (SRS) :	N/R

Map Id: BT337
Direction: W
Distance: 0.947 mi., 4999 ft.
Elevation: 13 ft.
Relative: Higher

Site Name : LINDE INC | Praxair Inc | Praxair, Inc - 861
2300 E PACIFIC COAST HWY | 2300 EAST PACIFIC COAST HWY | 2300 E PACIFIC COAST HWY # B
WILMINGTON | Wilmington | Los Angeles, CA

Database(s) : [AST - CA, BRS, CALEPA SITES - CA, CERCLIS NFRAP, CIWQS - CA, DOCKET, ECHO, EMI - CA, EPA UST, ERNS, FID UST - CA, FRS, HAZNET - CA, HIST AST - CA, HIST CHMIRS - CA, HWG - CA, ICIS, INACTIVE PCS, MANIFEST EPA, NPDES - CA, PCS ENF, PCS FACILITY, RCRA_NONGEN, RCRA_SQG, RFR - CA, RMP, SEMS_8R_ARCHIVED SITES, STORMWATER, UST - CA] ***(cont.)***

Envirosite ID: 221902
EPA ID: N/R

DOCKET ***(cont.)***

Violation and Enforcement Action Summary

Court Docket Number :	N/R
Complaint/Proposed Order Actual Date:	N/R
Final Order Issued Actual Date :	N/R
Admin EA Closed Actual Date :	03/23/2005
Enforcement Action Name :	LINDE DIVISION, WILMINGTON (Permit CA0001848) Citizen Suit Consent Decree
Enforcement Action Resolution :	N/R
Violation Type :	N/R
Statute Code :	CWA
Law Section Code :	CWA
Law Section Description :	Clean Water Act

Violation Penalties and Compliance Summary

Compliance Action Cost :	N/R
EPA Penalty Assessed Amount :	N/R
Cost Recovery Required :	N/R
Cost of SEP :	N/R
Cost of Complying Actions :	N/R

Standard Industrial Classification(SIC) Summary

Enforcement Action Name :	LINDE DIVISION, WILMINGTON
Registry ID :	110037255476
Primary SIC :	2813 - INDUSTRIAL GASES
Primary NAICS :	N/R
Last Date in Agency List :	2018-12-17
Enforcement Action Case Number :	N/R
Activity ID :	N/R
Final Ordr Iss/Final Order Enter Date:	N/R

Map Id: BT337
Direction: W
Distance: 0.947 mi., 4999 ft.
Elevation: 13 ft.
Relative: Higher

Site Name : LINDE INC | Praxair Inc | Praxair, Inc - 861
2300 E PACIFIC COAST HWY | 2300 EAST PACIFIC COAST HWY | 2300 E PACIFIC COAST HWY # B
WILMINGTON | Wilmington | Los Angeles, CA

Database(s) : [AST - CA, BRS, CALEPA SITES - CA, CERCLIS NFRAP, CIWQS - CA, DOCKET, ECHO, EMI - CA, EPA UST, ERNS, FID UST - CA, FRS, HAZNET - CA, HIST AST - CA, HIST CHMIRS - CA, HWG - CA, ICIS, INACTIVE PCS, MANIFEST EPA, NPDES - CA, PCS ENF, PCS FACILITY, RCRA_NONGEN, RCRA_SQG, RFR - CA, RMP, SEMS_8R_ARCHIVED SITES, STORMWATER, UST - CA] ***(cont.)***

Envirosite ID: 221902
EPA ID: N/R

DOCKET ***(cont.)***

Final Order Name : N/R

Settlement FRS ICIS Facility ID : N/R
Final Order FRS Name : N/R

SEP Category : N/R
SEP Description : N/R

Complaint Summary
Respondent/Defendant Name : N/R
Named in Complaint : N/R
Named in Final Order : N/R

Pollutant Summary
Pollutants (SRS) : N/R

Violation and Enforcement Action Summary
Court Docket Number : N/R

Complaint/Proposed Order Actual Date: N/R
Final Order Issued Actual Date : N/R

Admin EA Closed Actual Date : 05/29/2001
Enforcement Action Name : LINDE DIVISION, WILMINGTON (Permit CA0001848) Viol. Notice To Regultd Entity
Enforcement Action Resolution : N/R

Violation Type : N/R

Statute Code : CWA
Law Section Code : CWA

Map Id: BT337
Direction: W
Distance: 0.947 mi., 4999 ft.
Elevation: 13 ft.
Relative: Higher

Site Name : LINDE INC | Praxair Inc | Praxair, Inc - 861
2300 E PACIFIC COAST HWY | 2300 EAST PACIFIC COAST HWY | 2300 E PACIFIC COAST HWY # B
WILMINGTON | Wilmington | Los Angeles, CA

Database(s) : [AST - CA, BRS, CALEPA SITES - CA, CERCLIS NFRAP, CIWQS - CA, DOCKET, ECHO, EMI - CA, EPA UST, ERNS, FID UST - CA, FRS, HAZNET - CA, HIST AST - CA, HIST CHMIRS - CA, HWG - CA, ICIS, INACTIVE PCS, MANIFEST EPA, NPDES - CA, PCS ENF, PCS FACILITY, RCRA_NONGEN, RCRA_SQG, RFR - CA, RMP, SEMS_8R_ARCHIVED SITES, STORMWATER, UST - CA] ***(cont.)***

Envirosite ID: 221902
EPA ID: N/R

DOCKET ***(cont.)***

Law Section Description : Clean Water Act

Violation Penalties and Compliance Summary
Compliance Action Cost : N/R
EPA Penalty Assessed Amount : N/R
Cost Recovery Required : N/R
Cost of SEP : N/R
Cost of Complying Actions : N/R

Standard Industrial Classification(SIC) Summary
Enforcement Action Name : LINDE DIVISION, WILMINGTON
Registry ID : 110037255476
Primary SIC : 2813 - INDUSTRIAL GASES
Primary NAICS : N/R
Last Date in Agency List : 2018-12-17

Enforcement Action Case Number : N/R
Activity ID : N/R
Final Ordr Iss/Final Order Enter Date: N/R
Final Order Name : N/R

Settlement FRS ICIS Facility ID : N/R
Final Order FRS Name : N/R

SEP Category : N/R
SEP Description : N/R

Complaint Summary
Respondent/Defendant Name : N/R
Named in Complaint : N/R
Named in Final Order : N/R

Map Id: BT337
Direction: W
Distance: 0.947 mi., 4999 ft.
Elevation: 13 ft.
Relative: Higher

Site Name : LINDE INC | Praxair Inc | Praxair, Inc - 861
2300 E PACIFIC COAST HWY | 2300 EAST PACIFIC COAST HWY | 2300 E PACIFIC COAST HWY # B
WILMINGTON | Wilmington | Los Angeles, CA

Database(s) : [AST - CA, BRS, CALEPA SITES - CA, CERCLIS NFRAP, CIWQS - CA, DOCKET, ECHO, EMI - CA, EPA UST, ERNS, FID UST - CA, FRS, HAZNET - CA, HIST AST - CA, HIST CHMIRS - CA, HWG - CA, ICIS, INACTIVE PCS, MANIFEST EPA, NPDES - CA, PCS ENF, PCS FACILITY, RCRA_NONGEN, RCRA_SQG, RFR - CA, RMP, SEMS_8R_ARCHIVED SITES, STORMWATER, UST - CA] ***(cont.)***

Envirosite ID: 221902
EPA ID: N/R

DOCKET ***(cont.)***

Pollutant Summary
Pollutants (SRS) : N/R

Violation and Enforcement Action Summary
Court Docket Number : N/R

Complaint/Proposed Order Actual Date: N/R
Final Order Issued Actual Date : N/R

Admin EA Closed Actual Date : 02/20/2004
Enforcement Action Name : LINDE DIVISION, WILMINGTON (Permit CA0001848) Viol. Notice To Regultd Entity
Enforcement Action Resolution : N/R

Violation Type : N/R

Statute Code : CWA
Law Section Code : CWA
Law Section Description : Clean Water Act

Violation Penalties and Compliance Summary
Compliance Action Cost : N/R
EPA Penalty Assessed Amount : N/R
Cost Recovery Required : N/R
Cost of SEP : N/R
Cost of Complying Actions : N/R

Standard Industrial Classification(SIC) Summary
Enforcement Action Name : LINDE DIVISION, WILMINGTON
Registry ID : 110037255476
Primary SIC : 2813 - INDUSTRIAL GASES
Primary NAICS : N/R
Last Date in Agency List : 2018-12-17

Map Id: BT337
Direction: W
Distance: 0.947 mi., 4999 ft.
Elevation: 13 ft.
Relative: Higher

Site Name : LINDE INC | Praxair Inc | Praxair, Inc - 861
2300 E PACIFIC COAST HWY | 2300 EAST PACIFIC COAST HWY | 2300 E PACIFIC COAST HWY # B
WILMINGTON | Wilmington | Los Angeles, CA

Database(s) : [AST - CA, BRS, CALEPA SITES - CA, CERCLIS NFRAP, CIWQS - CA, DOCKET, ECHO, EMI - CA, EPA UST, ERNS, FID UST - CA, FRS, HAZNET - CA, HIST AST - CA, HIST CHMIRS - CA, HWG - CA, ICIS, INACTIVE PCS, MANIFEST EPA, NPDES - CA, PCS ENF, PCS FACILITY, RCRA_NONGEN, RCRA_SQG, RFR - CA, RMP, SEMS_8R_ARCHIVED SITES, STORMWATER, UST - CA] ***(cont.)***

Envirosite ID: 221902
EPA ID: N/R

DOCKET ***(cont.)***

Enforcement Action Case Number :	N/R
Activity ID :	N/R
Final Ordr Iss/Final Order Enter Date:	N/R
Final Order Name :	N/R
Settlement FRS ICIS Facility ID :	N/R
Final Order FRS Name :	N/R
SEP Category :	N/R
SEP Description :	N/R

Complaint Summary

Respondent/Defendant Name :	N/R
Named in Complaint :	N/R
Named in Final Order :	N/R

Pollutant Summary

Pollutants (SRS) :	N/R

Violation and Enforcement Action Summary

Court Docket Number :	N/R
Complaint/Proposed Order Actual Date:	N/R
Final Order Issued Actual Date :	N/R
Admin EA Closed Actual Date :	08/01/2001
Enforcement Action Name :	LINDE DIVISION, WILMINGTON (Permit CA0001848) Viol. Notice To Regultd Entity
Enforcement Action Resolution :	N/R
Violation Type :	N/R

Map Id: BT337
Direction: W
Distance: 0.947 mi., 4999 ft.
Elevation: 13 ft.
Relative: Higher

Site Name : LINDE INC | Praxair Inc | Praxair, Inc - 861
2300 E PACIFIC COAST HWY | 2300 EAST PACIFIC COAST HWY | 2300 E PACIFIC COAST HWY # B
WILMINGTON | Wilmington | Los Angeles, CA

Database(s) : [AST - CA, BRS, CALEPA SITES - CA, CERCLIS NFRAP, CIWQS - CA, DOCKET, ECHO, EMI - CA, EPA UST, ERNS, FID UST - CA, FRS, HAZNET - CA, HIST AST - CA, HIST CHMIRS - CA, HWG - CA, ICIS, INACTIVE PCS, MANIFEST EPA, NPDES - CA, PCS ENF, PCS FACILITY, RCRA_NONGEN, RCRA_SQG, RFR - CA, RMP, SEMS_8R_ARCHIVED SITES, STORMWATER, UST - CA] ***(cont.)***

Envirosite ID: 221902
EPA ID: N/R

DOCKET ***(cont.)***

Statute Code :	CWA
Law Section Code :	CWA
Law Section Description :	Clean Water Act

Violation Penalties and Compliance Summary

Compliance Action Cost :	N/R
EPA Penalty Assessed Amount :	N/R
Cost Recovery Required :	N/R
Cost of SEP :	N/R
Cost of Complying Actions :	N/R

Standard Industrial Classification(SIC) Summary

Enforcement Action Name :	LINDE DIVISION, WILMINGTON
Registry ID :	110037255476
Primary SIC :	2813 - INDUSTRIAL GASES
Primary NAICS :	N/R
Last Date in Agency List :	2018-12-17

Enforcement Action Case Number :	N/R
Activity ID :	N/R
Final Ordr Iss/Final Order Enter Date:	N/R
Final Order Name :	N/R

Settlement FRS ICIS Facility ID :	N/R
Final Order FRS Name :	N/R

SEP Category :	N/R
SEP Description :	N/R

Complaint Summary

Respondent/Defendant Name :	N/R
Named in Complaint :	N/R
Named in Final Order :	N/R

Map Id: BT337
Direction: W
Distance: 0.947 mi., 4999 ft.
Elevation: 13 ft.
Relative: Higher

Site Name : LINDE INC | Praxair Inc | Praxair, Inc - 861
2300 E PACIFIC COAST HWY | 2300 EAST PACIFIC COAST HWY | 2300 E PACIFIC COAST HWY # B
WILMINGTON | Wilmington | Los Angeles, CA

Database(s) : [AST - CA, BRS, CALEPA SITES - CA, CERCLIS NFRAP, CIWQS - CA, DOCKET, ECHO, EMI - CA, EPA UST, ERNS, FID UST - CA, FRS, HAZNET - CA, HIST AST - CA, HIST CHMIRS - CA, HWG - CA, ICIS, INACTIVE PCS, MANIFEST EPA, NPDES - CA, PCS ENF, PCS FACILITY, RCRA_NONGEN, RCRA_SQG, RFR - CA, RMP, SEMS_8R_ARCHIVED SITES, STORMWATER, UST - CA] ***(cont.)***

Envirosite ID: 221902
EPA ID: N/R

DOCKET ***(cont.)***

Pollutant Summary
Pollutants (SRS) : N/R

Violation and Enforcement Action Summary
Court Docket Number : N/R

Complaint/Proposed Order Actual Date: N/R
Final Order Issued Actual Date : N/R

Admin EA Closed Actual Date : 03/23/2005
Enforcement Action Name : LINDE DIVISION, WILMINGTON (Permit CA0001848) Agency Enforcement Review
Enforcement Action Resolution : N/R

Violation Type : N/R

Statute Code : CWA
Law Section Code : CWA
Law Section Description : Clean Water Act

Violation Penalties and Compliance Summary
Compliance Action Cost : N/R
EPA Penalty Assessed Amount : N/R
Cost Recovery Required : N/R
Cost of SEP : N/R
Cost of Complying Actions : N/R

Standard Industrial Classification(SIC) Summary
Enforcement Action Name : LINDE DIVISION, WILMINGTON
Registry ID : 110037255476
Primary SIC : 2813 - INDUSTRIAL GASES
Primary NAICS : N/R
Last Date in Agency List : 2018-12-17

Map Id: BT337
Direction: W
Distance: 0.947 mi., 4999 ft.
Elevation: 13 ft.
Relative: Higher

Site Name : LINDE INC | Praxair Inc | Praxair, Inc - 861
2300 E PACIFIC COAST HWY | 2300 EAST PACIFIC COAST HWY | 2300 E PACIFIC COAST HWY # B
WILMINGTON | Wilmington | Los Angeles, CA

Database(s) : [AST - CA, BRS, CALEPA SITES - CA, CERCLIS NFRAP, CIWQS - CA, DOCKET, ECHO, EMI - CA, EPA UST, ERNS, FID UST - CA, FRS, HAZNET - CA, HIST AST - CA, HIST CHMIRS - CA, HWG - CA, ICIS, INACTIVE PCS, MANIFEST EPA, NPDES - CA, PCS ENF, PCS FACILITY, RCRA_NONGEN, RCRA_SQG, RFR - CA, RMP, SEMS_8R_ARCHIVED SITES, STORMWATER, UST - CA] ***(cont.)***

Envirosite ID: 221902
EPA ID: N/R

DOCKET ***(cont.)***

Enforcement Action Case Number :	N/R
Activity ID :	N/R
Final Ordr Iss/Final Order Enter Date:	N/R
Final Order Name :	N/R
Settlement FRS ICIS Facility ID :	N/R
Final Order FRS Name :	N/R
SEP Category :	N/R
SEP Description :	N/R

Complaint Summary

Respondent/Defendant Name :	N/R
Named in Complaint :	N/R
Named in Final Order :	N/R

Pollutant Summary

Pollutants (SRS) :	N/R

Violation and Enforcement Action Summary

Court Docket Number :	N/R
Complaint/Proposed Order Actual Date:	N/R
Final Order Issued Actual Date :	N/R
Admin EA Closed Actual Date :	08/27/2004
Enforcement Action Name :	LINDE DIVISION, WILMINGTON (Permit CA0001848) Viol. Notice To Regultd Entity
Enforcement Action Resolution :	N/R
Violation Type :	N/R

Map Id: BT337
Direction: W
Distance: 0.947 mi., 4999 ft.
Elevation: 13 ft.
Relative: Higher

Site Name : LINDE INC | Praxair Inc | Praxair, Inc - 861
2300 E PACIFIC COAST HWY | 2300 EAST PACIFIC COAST HWY | 2300 E PACIFIC COAST HWY # B
WILMINGTON | Wilmington | Los Angeles, CA

Database(s) : [AST - CA, BRS, CALEPA SITES - CA, CERCLIS NFRAP, CIWQS - CA, DOCKET, ECHO, EMI - CA, EPA UST, ERNS, FID UST - CA, FRS, HAZNET - CA, HIST AST - CA, HIST CHMIRS - CA, HWG - CA, ICIS, INACTIVE PCS, MANIFEST EPA, NPDES - CA, PCS ENF, PCS FACILITY, RCRA_NONGEN, RCRA_SQG, RFR - CA, RMP, SEMS_8R_ARCHIVED SITES, STORMWATER, UST - CA] ***(cont.)***

Envirosite ID: 221902
EPA ID: N/R

DOCKET ***(cont.)***

Statute Code :	CWA
Law Section Code :	CWA
Law Section Description :	Clean Water Act

Violation Penalties and Compliance Summary

Compliance Action Cost :	N/R
EPA Penalty Assessed Amount :	N/R
Cost Recovery Required :	N/R
Cost of SEP :	N/R
Cost of Complying Actions :	N/R

ECHO

Facility Name :	KENAN ADVANTAGE GROUP INC DBA JACK B KELLEY/WILMINGTON
Facility Address :	2300 E PACIFIC COAST HWY, WILMINGTON, CA 90744
County :	LOS ANGELES
Last Inspection Date :	N/R
Registry ID :	110070480073
FIPS Code :	N/R
EPA Region :	09
Inspection Count :	0
Last Inspection Days :	N/R
Informal Count :	0
Last Informal Action Date :	N/R
Formal Action Count :	0
Last Formal Action Date :	N/R
Total Penalties :	0
Penalty Count :	N/R
Last Penalty Date :	N/R
Last Penalty Amount :	N/R
QTRS IN NC :	0
Programs IN SNC :	0
Current Compliance Status :	No Violation Identified
Three-Year Compliance Status :	_____
Collection Method :	Zip Code Centroid
Reference Point :	N/R
Accuracy Meters :	10000
Derived Tribes :	N/R
Derived HUC :	N/R
Derived WBD :	N/R

Map Id: BT337
Direction: W
Distance: 0.947 mi., 4999 ft.
Elevation: 13 ft.
Relative: Higher

Site Name : LINDE INC | Praxair Inc | Praxair, Inc - 861
2300 E PACIFIC COAST HWY | 2300 EAST PACIFIC COAST HWY | 2300 E PACIFIC COAST HWY # B
WILMINGTON | Wilmington | Los Angeles, CA

Database(s) : [AST - CA, BRS, CALEPA SITES - CA, CERCLIS NFRAP, CIWQS - CA, DOCKET, ECHO, EMI - CA, EPA UST, ERNS, FID UST - CA, FRS, HAZNET - CA, HIST AST - CA, HIST CHMIRS - CA, HWG - CA, ICIS, INACTIVE PCS, MANIFEST EPA, NPDES - CA, PCS ENF, PCS FACILITY, RCRA_NONGEN, RCRA_SQG, RFR - CA, RMP, SEMS_8R_ARCHIVED SITES, STORMWATER, UST - CA] ***(cont.)***

Envirosite ID: 221902
EPA ID: N/R

ECHO ***(cont.)***

Derived STCTY FIPS :	N/R
Derived Zip :	N/R
Derived CD113 :	N/R
Derived CB2010 :	N/R
MYRTK Universe :	NNN
NPDES IDs :	N/R
CWA Permit Types :	N/R
CWA Compliance Tracking :	N/R
CWA NAICS :	N/R
CWA SICS :	N/R
CWA Inspection Count :	N/R
CWA Last Inspection Days :	N/R
CWA Informal Count :	N/R
CWA Formal Action Count :	N/R
CWA Last Formal Action Date :	N/R
CWA Penalties :	N/R
CWA Last Penalty Date :	N/R
CWA Last Penalty Amount :	N/R
CWA Quarters IN NC :	N/R
CWA Current Compliance Status :	N/R
CWA Current SNC Flag :	N
CWA 13 Quarters Compliance Status :	N/R
CWA 13 Quarters Effluent Exceedances:	N/R
CWA Three-Year QNCR Codes :	N/R
DFR URL :	Click here for hyperlink provided by the agency.
Facility SIC :	N/R
Facility NAICS :	48849 - Other Support Activities for Road Transportation
Facility Last Inspection EPA Date :	N/R
Facility Last Inspection State Date :	N/R
Facility Last Formal Act EPA Date :	N/R
Facility Last Formal Act State Date :	N/R
Facility Last Informal Act EPA Date :	N/R
Facility Last Informal Act State Date:	N/R
Facility Federal Agency :	N/R
TRI Reporter :	N/R
Facility Imp Water Flag :	N/R
Current SNC Flag :	N
Indian County Flag :	N
Federal Flag :	N/R
US Mexico Border Flag :	N/R
Chesapeak Bay Flag :	N/R
AIR Flag :	N
NPDES Flag :	N
SDWIS Flag :	N

Map Id: BT337
Direction: W
Distance: 0.947 mi., 4999 ft.
Elevation: 13 ft.
Relative: Higher

Site Name : LINDE INC | Praxair Inc | Praxair, Inc - 861
2300 E PACIFIC COAST HWY | 2300 EAST PACIFIC COAST HWY | 2300 E PACIFIC COAST HWY # B
WILMINGTON | Wilmington | Los Angeles, CA

Database(s) : [AST - CA, BRS, CALEPA SITES - CA, CERCLIS NFRAP, CIWQS - CA, DOCKET, ECHO, EMI - CA, EPA UST, ERNS, FID UST - CA, FRS, HAZNET - CA, HIST AST - CA, HIST CHMIRS - CA, HWG - CA, ICIS, INACTIVE PCS, MANIFEST EPA, NPDES - CA, PCS ENF, PCS FACILITY, RCRA_NONGEN, RCRA_SQG, RFR - CA, RMP, SEMS_8R_ARCHIVED SITES, STORMWATER, UST - CA] ***(cont.)***

Envirosite ID: 221902
EPA ID: N/R

ECHO ***(cont.)***

RCRA Flag :	Y
TRI Flag :	N
GHG Flag :	N
Major Flag :	N/R
Active Flag :	Y
NAA Flag :	N
Latitude :	33.777012
Longitude :	-118.260988
Last Date in Agency List :	2021-08-20
Facility Name :	LINDE DIVISION, WILMINGTON
Facility Address :	2300 EAST PACIFIC COAST HWY, WILMINGTON, CA 90744
County :	LOS ANGELES
Last Inspection Date :	2005-09-30
Registry ID :	110037255476
FIPS Code :	06037
EPA Region :	09
Inspection Count :	0
Last Inspection Days :	5798
Informal Count :	0
Last Informal Action Date :	2004-08-27
Formal Action Count :	0
Last Formal Action Date :	2001-09-14
Total Penalties :	0
Penalty Count :	N/R
Last Penalty Date :	N/R
Last Penalty Amount :	N/R
QTRS IN NC :	0
Programs IN SNC :	0
Current Compliance Status :	N/R
Three-Year Compliance Status :	N/R
Collection Method :	UNKNOWN
Reference Point :	N/R
Accuracy Meters :	37131
Derived Tribes :	N/R
Derived HUC :	18070104
Derived WBD :	N/R
Derived STCTY FIPS :	06037
Derived Zip :	90810
Derived CD113 :	44
Derived CB2010 :	060379800141065

Map Id: BT337
Direction: W
Distance: 0.947 mi., 4999 ft.
Elevation: 13 ft.
Relative: Higher

Site Name : LINDE INC | Praxair Inc | Praxair, Inc - 861 2300 E PACIFIC COAST HWY | 2300 EAST PACIFIC COAST HWY | 2300 E PACIFIC COAST HWY # B
WILMINGTON | Wilmington | Los Angeles, CA

Database(s) : [AST - CA, BRS, CALEPA SITES - CA, CERCLIS NFRAP, CIWQS - CA, DOCKET, ECHO, EMI - CA, EPA UST, ERNS, FID UST - CA, FRS, HAZNET - CA, HIST AST - CA, HIST CHMIRS - CA, HWG - CA, ICIS, INACTIVE PCS, MANIFEST EPA, NPDES - CA, PCS ENF, PCS FACILITY, RCRA_NONGEN, RCRA_SQG, RFR - CA, RMP, SEMS_8R_ARCHIVED SITES, STORMWATER, UST - CA] ***(cont.)***

Envirosite ID: 221902
EPA ID: N/R

ECHO ***(cont.)***

MYRTK Universe :	NNN
NPDES IDs :	CA0001848
CWA Permit Types :	Minor
CWA Compliance Tracking :	Off
CWA NAICS :	N/R
CWA SICS :	2813
CWA Inspection Count :	N/R
CWA Last Inspection Days :	5797
CWA Informal Count :	N/R
CWA Formal Action Count :	N/R
CWA Last Formal Action Date :	2001-09-14
CWA Penalties :	N/R
CWA Last Penalty Date :	N/R
CWA Last Penalty Amount :	N/R
CWA Quarters IN NC :	0
CWA Current Compliance Status :	Terminated Permit
CWA Current SNC Flag :	N
CWA 13 Quarters Compliance Status :	N/R
CWA 13 Quarters Effluent Exceedances:	N/R
CWA Three-Year QNCR Codes :	N/R
DFR URL :	Click here for hyperlink provided by the agency.
Facility SIC :	2813
Facility NAICS :	N/R
Facility Last Inspection EPA Date :	N/R
Facility Last Inspection State Date :	2005-09-30
Facility Last Formal Act EPA Date :	N/R
Facility Last Formal Act State Date :	2001-09-14
Facility Last Informal Act EPA Date :	N/R
Facility Last Informal Act State Date:	2004-08-27
Facility Federal Agency :	N/R
TRI Reporter :	N/R
Facility Imp Water Flag :	Y
Current SNC Flag :	N
Indian County Flag :	N
Federal Flag :	N/R
US Mexico Border Flag :	N
Chesapeak Bay Flag :	N/R
AIR Flag :	N
NPDES Flag :	Y
SDWIS Flag :	N
RCRA Flag :	N
TRI Flag :	N
GHG Flag :	N
Major Flag :	N/R

Map Id: BT337
Direction: W
Distance: 0.947 mi., 4999 ft.
Elevation: 13 ft.
Relative: Higher

Site Name : LINDE INC | Praxair Inc | Praxair, Inc - 861
2300 E PACIFIC COAST HWY | 2300 EAST PACIFIC COAST HWY | 2300 E PACIFIC COAST HWY # B
WILMINGTON | Wilmington | Los Angeles, CA

Database(s) : [AST - CA, BRS, CALEPA SITES - CA, CERCLIS NFRAP, CIWQS - CA, DOCKET, ECHO, EMI - CA, EPA UST, ERNS, FID UST - CA, FRS, HAZNET - CA, HIST AST - CA, HIST CHMIRS - CA, HWG - CA, ICIS, INACTIVE PCS, MANIFEST EPA, NPDES - CA, PCS ENF, PCS FACILITY, RCRA_NONGEN, RCRA_SQG, RFR - CA, RMP, SEMS_8R_ARCHIVED SITES, STORMWATER, UST - CA] ***(cont.)***

Envirosite ID: 221902
EPA ID: N/R

ECHO ***(cont.)***

Active Flag :	N/R
NAA Flag :	Y
Latitude :	33.790306
Longitude :	-118.227806
Last Date in Agency List :	2021-08-20
Facility Name :	LINDE INC
Facility Address :	2300 E PACIFIC COAST HWY, WILMINGTON, CA 90744
County :	LOS ANGELES COUNTY
Last Inspection Date :	N/R
Registry ID :	110070087916
FIPS Code :	06037
EPA Region :	09
Inspection Count :	0
Last Inspection Days :	N/R
Informal Count :	0
Last Informal Action Date :	N/R
Formal Action Count :	0
Last Formal Action Date :	N/R
Total Penalties :	0
Penalty Count :	N/R
Last Penalty Date :	N/R
Last Penalty Amount :	N/R
QTRS IN NC :	0
Programs IN SNC :	0
Current Compliance Status :	No Violation Identified
Three-Year Compliance Status :	_____
Collection Method :	N/R
Reference Point :	N/R
Accuracy Meters :	17531
Derived Tribes :	N/R
Derived HUC :	18070104
Derived WBD :	N/R
Derived STCTY FIPS :	06037
Derived Zip :	90744
Derived CD113 :	44
Derived CB2010 :	060379800141044
MYRTK Universe :	NNN
NPDES IDs :	CAZ188733
CWA Permit Types :	Minor
CWA Compliance Tracking :	On

Map Id: BT337
Direction: W
Distance: 0.947 mi., 4999 ft.
Elevation: 13 ft.
Relative: Higher

Site Name : LINDE INC | Praxair Inc | Praxair, Inc - 861
2300 E PACIFIC COAST HWY | 2300 EAST PACIFIC COAST HWY | 2300 E PACIFIC COAST HWY # B
WILMINGTON | Wilmington | Los Angeles, CA

Database(s) : [AST - CA, BRS, CALEPA SITES - CA, CERCLIS NFRAP, CIWQS - CA, DOCKET, ECHO, EMI - CA, EPA UST, ERNS, FID UST - CA, FRS, HAZNET - CA, HIST AST - CA, HIST CHMIRS - CA, HWG - CA, ICIS, INACTIVE PCS, MANIFEST EPA, NPDES - CA, PCS ENF, PCS FACILITY, RCRA_NONGEN, RCRA_SQG, RFR - CA, RMP, SEMS_8R_ARCHIVED SITES, STORMWATER, UST - CA] ***(cont.)***

Envirosite ID: 221902
EPA ID: N/R

ECHO ***(cont.)***

CWA NAICS :	N/R
CWA SICS :	2813
CWA Inspection Count :	N/R
CWA Last Inspection Days :	N/R
CWA Informal Count :	N/R
CWA Formal Action Count :	N/R
CWA Last Formal Action Date :	N/R
CWA Penalties :	N/R
CWA Last Penalty Date :	N/R
CWA Last Penalty Amount :	N/R
CWA Quarters IN NC :	0
CWA Current Compliance Status :	No Violation Identified
CWA Current SNC Flag :	N
CWA 13 Quarters Compliance Status :	_____
CWA 13 Quarters Effluent Exceedances:	N/R
CWA Three-Year QNCR Codes :	N/R
DFR URL :	Click here for hyperlink provided by the agency.
Facility SIC :	2813
Facility NAICS :	N/R
Facility Last Inspection EPA Date :	N/R
Facility Last Inspection State Date :	N/R
Facility Last Formal Act EPA Date :	N/R
Facility Last Formal Act State Date :	N/R
Facility Last Informal Act EPA Date :	N/R
Facility Last Informal Act State Date:	N/R
Facility Federal Agency :	N/R
TRI Reporter :	N/R
Facility Imp Water Flag :	Y
Current SNC Flag :	N
Indian County Flag :	N
Federal Flag :	N/R
US Mexico Border Flag :	N
Chesapeak Bay Flag :	N/R
AIR Flag :	N
NPDES Flag :	Y
SDWIS Flag :	N
RCRA Flag :	N
TRI Flag :	N
GHG Flag :	N
Major Flag :	N/R
Active Flag :	Y
NAA Flag :	Y
Latitude :	33.79168
Longitude :	-118.23127

Map Id: BT337
Direction: W
Distance: 0.947 mi., 4999 ft.
Elevation: 13 ft.
Relative: Higher

Site Name : LINDE INC | Praxair Inc | Praxair, Inc - 861
2300 E PACIFIC COAST HWY | 2300 EAST PACIFIC COAST HWY | 2300 E PACIFIC COAST HWY # B
WILMINGTON | Wilmington | Los Angeles, CA

Database(s) : [AST - CA, BRS, CALEPA SITES - CA, CERCLIS NFRAP, CIWQS - CA, DOCKET, ECHO, EMI - CA, EPA UST, ERNS, FID UST - CA, FRS, HAZNET - CA, HIST AST - CA, HIST CHMIRS - CA, HWG - CA, ICIS, INACTIVE PCS, MANIFEST EPA, NPDES - CA, PCS ENF, PCS FACILITY, RCRA_NONGEN, RCRA_SQG, RFR - CA, RMP, SEMS_8R_ARCHIVED SITES, STORMWATER, UST - CA] ***(cont.)***

Envirosite ID: 221902
EPA ID: N/R

ECHO ***(cont.)***

Last Date in Agency List :	2021-08-20
Facility Name :	PRAXAIR INC
Facility Address :	2300 E PACIFIC COAST HWY, WILMINGTON, CA 90744
County :	LOS ANGELES COUNTY
Last Inspection Date :	N/R
Registry ID :	110070087916
FIPS Code :	06037
EPA Region :	09
Inspection Count :	0
Last Inspection Days :	N/R
Informal Count :	0
Last Informal Action Date :	N/R
Formal Action Count :	0
Last Formal Action Date :	N/R
Total Penalties :	0
Penalty Count :	N/R
Last Penalty Date :	N/R
Last Penalty Amount :	N/R
QTRS IN NC :	0
Programs IN SNC :	0
Current Compliance Status :	No Violation Identified
Three-Year Compliance Status :	_____
Collection Method :	N/R
Reference Point :	N/R
Accuracy Meters :	17531
Derived Tribes :	N/R
Derived HUC :	18070104
Derived WBD :	N/R
Derived STCTY FIPS :	06037
Derived Zip :	90744
Derived CD113 :	44
Derived CB2010 :	060379800141044
MYRTK Universe :	NNN
NPDES IDs :	CAZ188733
CWA Permit Types :	Minor
CWA Compliance Tracking :	On
CWA NAICS :	N/R
CWA SICS :	N/R
CWA Inspection Count :	N/R
CWA Last Inspection Days :	N/R

Map Id: BT337
Direction: W
Distance: 0.947 mi., 4999 ft.
Elevation: 13 ft.
Relative: Higher

Site Name : LINDE INC | Praxair Inc | Praxair, Inc - 861
2300 E PACIFIC COAST HWY | 2300 EAST PACIFIC COAST HWY | 2300 E PACIFIC COAST HWY # B
WILMINGTON | Wilmington | Los Angeles, CA

Database(s) : [AST - CA, BRS, CALEPA SITES - CA, CERCLIS NFRAP, CIWQS - CA, DOCKET, ECHO, EMI - CA, EPA UST, ERNS, FID UST - CA, FRS, HAZNET - CA, HIST AST - CA, HIST CHMIRS - CA, HWG - CA, ICIS, INACTIVE PCS, MANIFEST EPA, NPDES - CA, PCS ENF, PCS FACILITY, RCRA_NONGEN, RCRA_SQG, RFR - CA, RMP, SEMS_8R_ARCHIVED SITES, STORMWATER, UST - CA] ***(cont.)***

Envirosite ID: 221902
EPA ID: N/R

ECHO ***(cont.)***

CWA Informal Count :	N/R
CWA Formal Action Count :	N/R
CWA Last Formal Action Date :	N/R
CWA Penalties :	N/R
CWA Last Penalty Date :	N/R
CWA Last Penalty Amount :	N/R
CWA Quarters IN NC :	0
CWA Current Compliance Status :	No Violation Identified
CWA Current SNC Flag :	N
CWA 13 Quarters Compliance Status :	_____
CWA 13 Quarters Effluent Exceedances:	N/R
CWA Three-Year QNCR Codes :	N/R
DFR URL :	Click here for hyperlink provided by the agency.
Facility SIC :	N/R
Facility NAICS :	N/R
Facility Last Inspection EPA Date :	N/R
Facility Last Inspection State Date :	N/R
Facility Last Formal Act EPA Date :	N/R
Facility Last Formal Act State Date :	N/R
Facility Last Informal Act EPA Date :	N/R
Facility Last Informal Act State Date:	N/R
Facility Federal Agency :	N/R
TRI Reporter :	N/R
Facility Imp Water Flag :	Y
Current SNC Flag :	N
Indian County Flag :	N
Federal Flag :	N/R
US Mexico Border Flag :	N
Chesapeak Bay Flag :	N/R
AIR Flag :	N
NPDES Flag :	Y
SDWIS Flag :	N
RCRA Flag :	N
TRI Flag :	N
GHG Flag :	N
Major Flag :	N/R
Active Flag :	Y
NAA Flag :	Y
Latitude :	33.79168
Longitude :	-118.23127
Last Date in Agency List :	2020-02-10

Map Id: BT337
Direction: W
Distance: 0.947 mi., 4999 ft.
Elevation: 13 ft.
Relative: Higher

Site Name : LINDE INC | Praxair Inc | Praxair, Inc - 861
2300 E PACIFIC COAST HWY | 2300 EAST PACIFIC COAST HWY | 2300 E PACIFIC COAST HWY # B
WILMINGTON | Wilmington | Los Angeles, CA

Database(s) : [AST - CA, BRS, CALEPA SITES - CA, CERCLIS NFRAP, CIWQS - CA, DOCKET, ECHO, EMI - CA, EPA UST, ERNS, FID UST - CA, FRS, HAZNET - CA, HIST AST - CA, HIST CHMIRS - CA, HWG - CA, ICIS, INACTIVE PCS, MANIFEST EPA, NPDES - CA, PCS ENF, PCS FACILITY, RCRA_NONGEN, RCRA_SQG, RFR - CA, RMP, SEMS_8R_ARCHIVED SITES, STORMWATER, UST - CA] ***(cont.)***

Envirosite ID: 221902
EPA ID: N/R

ECHO ***(cont.)***

Facility Name :	PRAXAIR INCORPORATED
Facility Address :	2300 EAST PACIFIC COAST HIGHWAY, WILMINGTON, CA 90744
County :	LOS ANGELES
Last Inspection Date :	2020-01-28
Registry ID :	110002645282
FIPS Code :	06037
EPA Region :	09
Inspection Count :	2
Last Inspection Days :	565
Informal Count :	0
Last Informal Action Date :	2005-05-27
Formal Action Count :	0
Last Formal Action Date :	2005-08-17
Total Penalties :	0
Penalty Count :	N/R
Last Penalty Date :	2005-08-17
Last Penalty Amount :	25000
QTRS IN NC :	0
Programs IN SNC :	0
Current Compliance Status :	No Violation Identified
Three-Year Compliance Status :	_____
Collection Method :	ADDRESS MATCHING-HOUSE NUMBER
Reference Point :	CENTER OF A FACILITY OR STATION
Accuracy Meters :	30
Derived Tribes :	N/R
Derived HUC :	18070104
Derived WBD :	N/R
Derived STCTY FIPS :	06037
Derived Zip :	90744
Derived CD113 :	44
Derived CB2010 :	060379800141065
MYRTK Universe :	NNN
NPDES IDs :	N/R
CWA Permit Types :	N/R
CWA Compliance Tracking :	N/R
CWA NAICS :	N/R
CWA SICS :	N/R
CWA Inspection Count :	N/R
CWA Last Inspection Days :	N/R
CWA Informal Count :	N/R
CWA Formal Action Count :	N/R
CWA Last Formal Action Date :	N/R

Map Id: BT337
Direction: W
Distance: 0.947 mi., 4999 ft.
Elevation: 13 ft.
Relative: Higher

Site Name : LINDE INC | Praxair Inc | Praxair, Inc - 861
2300 E PACIFIC COAST HWY | 2300 EAST PACIFIC COAST HWY | 2300 E PACIFIC COAST HWY # B
WILMINGTON | Wilmington | Los Angeles, CA

Database(s) : [AST - CA, BRS, CALEPA SITES - CA, CERCLIS NFRAP, CIWQS - CA, DOCKET, ECHO, EMI - CA, EPA UST, ERNS, FID UST - CA, FRS, HAZNET - CA, HIST AST - CA, HIST CHMIRS - CA, HWG - CA, ICIS, INACTIVE PCS, MANIFEST EPA, NPDES - CA, PCS ENF, PCS FACILITY, RCRA_NONGEN, RCRA_SQG, RFR - CA, RMP, SEMS_8R_ARCHIVED SITES, STORMWATER, UST - CA] ***(cont.)***

Envirosite ID: 221902
EPA ID: N/R

ECHO ***(cont.)***

CWA Penalties :	N/R
CWA Last Penalty Date :	N/R
CWA Last Penalty Amount :	N/R
CWA Quarters IN NC :	N/R
CWA Current Compliance Status :	N/R
CWA Current SNC Flag :	N
CWA 13 Quarters Compliance Status :	N/R
CWA 13 Quarters Effluent Exceedances:	N/R
CWA Three-Year QNCR Codes :	N/R
DFR URL :	Click here for hyperlink provided by the agency.
Facility SIC :	2813
Facility NAICS :	325120 - Industrial Gas Manufacturing, 32512 - Industrial Gas Manufacturing, 221112 - Fossil Fuel Electric Power Generation
Facility Last Inspection EPA Date :	N/R
Facility Last Inspection State Date :	2020-01-28
Facility Last Formal Act EPA Date :	N/R
Facility Last Formal Act State Date :	2005-08-17
Facility Last Informal Act EPA Date :	N/R
Facility Last Informal Act State Date:	2005-05-27
Facility Federal Agency :	N/R
TRI Reporter :	N/R
Facility Imp Water Flag :	N/R
Current SNC Flag :	N
Indian County Flag :	N
Federal Flag :	N/R
US Mexico Border Flag :	N
Chesapeak Bay Flag :	N/R
AIR Flag :	Y
NPDES Flag :	N
SDWIS Flag :	N
RCRA Flag :	Y
TRI Flag :	N
GHG Flag :	N
Major Flag :	Y
Active Flag :	Y
NAA Flag :	Y
Latitude :	33.79054
Longitude :	-118.22896
Last Date in Agency List :	2021-08-20

Map Id: BT337
Direction: W
Distance: 0.947 mi., 4999 ft.
Elevation: 13 ft.
Relative: Higher

Site Name : LINDE INC | Praxair Inc | Praxair, Inc - 861
2300 E PACIFIC COAST HWY | 2300 EAST PACIFIC COAST HWY | 2300 E PACIFIC COAST HWY # B
WILMINGTON | Wilmington | Los Angeles, CA

Database(s) : [AST - CA, BRS, CALEPA SITES - CA, CERCLIS NFRAP, CIWQS - CA, DOCKET, ECHO, EMI - CA, EPA UST, ERNS, FID UST - CA, FRS, HAZNET - CA, HIST AST - CA, HIST CHMIRS - CA, HWG - CA, ICIS, INACTIVE PCS, MANIFEST EPA, NPDES - CA, PCS ENF, PCS FACILITY, RCRA_NONGEN, RCRA_SQG, RFR - CA, RMP, SEMS_8R_ARCHIVED SITES, STORMWATER, UST - CA] ***(cont.)***

Envirosite ID: 221902
EPA ID: N/R

EMI - CA

Facility Name :	PRAXAIR INC
Facility Address :	2300 E PACIFIC COAST HWY, WILMINGTON, 90744
County :	Los Angeles
Facility ID :	7416
Air Basin Code :	South Coast
District :	SOUTH COAST AQMD
County ID :	LA
SIC Code :	5169
CHAPIS :	N/R
CERR Code :	N/R
Last Date in Agency List :	2021-09-14

Additional Details

Year :	2018
Total Organic Gases (Tons/Year) :	.128069786202391529245252270756562270902 9
Reactive Organic Gases (Tons/Year) :	.103410043
Carbon Monoxide (Tons/Year) :	.322198115
Nitrogen Oxides (Tons/Year) :	.11559742
Sulfur Oxides (Tons/Year) :	.0136095894
Particulate Matter (Tons/Year) :	2.9892578325
Fine Particulate Matter (Tons/Year) :	2.08833747056

EPA UST

Facility Name :	Praxair, Inc - 861
Facility Address :	2300 E PACIFIC COAST HWY, WILMINGTON, California 90744
County :	N/R
Facility ID :	CA10240117
Facility Status :	Open UST(s)
Open USTs :	1
Closed USTs :	N/R
Temporarily Out of Service USTs :	N/R
Date of Last Inspection :	N/R
EPA Region :	9
Tribe :	N/R
Facility ID 2 :	N/R
Latitude :	33.7904339813583

Map Id: BT337
Direction: W
Distance: 0.947 mi., 4999 ft.
Elevation: 13 ft.
Relative: Higher

Site Name : LINDE INC | Praxair Inc | Praxair, Inc - 861
2300 E PACIFIC COAST HWY | 2300 EAST PACIFIC COAST HWY | 2300 E PACIFIC COAST HWY # B
WILMINGTON | Wilmington | Los Angeles, CA

Database(s) : [AST - CA, BRS, CALEPA SITES - CA, CERCLIS NFRAP, CIWQS - CA, DOCKET, ECHO, EMI - CA, EPA UST, ERNS, FID UST - CA, FRS, HAZNET - CA, HIST AST - CA, HIST CHMIRS - CA, HWG - CA, ICIS, INACTIVE PCS, MANIFEST EPA, NPDES - CA, PCS ENF, PCS FACILITY, RCRA_NONGEN, RCRA_SQG, RFR - CA, RMP, SEMS_8R_ARCHIVED SITES, STORMWATER, UST - CA] ***(cont.)***

Envirosite ID: 221902
EPA ID: N/R

EPA UST ***(cont.)***

Longitude : -118.22852896444
Last Date in Agency List : 2021-08-27

Tank Details
Tank ID : CA10240117-001_A Stand-alone Tank_1
Tank Status : Open
Installation Date : 1991-07-13
Removal Date : N/R
Capacity : 20000
Substances : Diesel
Tank Wall Type : Double Wall

ERNS

Facility Address : 2300 EAST PACIFIC COAST HIGHWAY, WILMINGTON, CA
County : LOS ANGELES

Incident Information
Incident Date Time : 2008-12-19 05:00:00
Type of Incident : FIXED
Incident Cause : EQUIPMENT FAILURE
Incident DTG : OCCURRED
Incident Location : N/R
Sequence Number : 892971
Potential Flag : N

Description of Incident : CALLER IS REPORTING A DISCHARGE OF TRANSFORMER OIL ONTO THE GROUND FROM A TRANSFORMER. THIS DISCHARGE OCCURRED DURING A POWER OUTAGE AND THE SAFETY VALVE ON THE TRANSFORMER OPENED.

Last Date in Agency List : 2015-12-23

Incident Response Summary
Date Time Received : 2008-12-19 14:39:07
Date Time Completed : 2008-12-19 14:43:39
Call Type : Incident

Map Id: BT337
Direction: W
Distance: 0.947 mi., 4999 ft.
Elevation: 13 ft.
Relative: Higher

Site Name : LINDE INC | Praxair Inc | Praxair, Inc - 861
2300 E PACIFIC COAST HWY | 2300 EAST PACIFIC COAST HWY | 2300 E PACIFIC COAST HWY # B
WILMINGTON | Wilmington | Los Angeles, CA

Database(s) : [AST - CA, BRS, CALEPA SITES - CA, CERCLIS NFRAP, CIWQS - CA, DOCKET, ECHO, EMI - CA, EPA UST, ERNS, FID UST - CA, FRS, HAZNET - CA, HIST AST - CA, HIST CHMIRS - CA, HWG - CA, ICIS, INACTIVE PCS, MANIFEST EPA, NPDES - CA, PCS ENF, PCS FACILITY, RCRA_NONGEN, RCRA_SQG, RFR - CA, RMP, SEMS_8R_ARCHIVED SITES, STORMWATER, UST - CA] ***(cont.)***

Envirosite ID: 221902
EPA ID: N/R

ERNS ***(cont.)***

Source :	TELEPHONE
Responsible Company :	PRAXAIR INC.
Responsible Org Type :	PRIVATE ENTERPRISE
Responsible City :	WILMINGTON
Responsible State :	CA
Responsible Zip :	N/R

Incident Details Summary

Remedial Action :	SPILL WAS CONTAINED, AND CONTRACTOR HIRED FOR CLEANUP.
Medium :	GROUND
Medium Description :	LAND
Body of Water :	N/R
Weather Conditions :	CLEAR
Water Temperature :	N/R
Water Supply Contaminated :	U
Waterway Closed :	N
Waterway Description :	N/R

Additional Incident Details Summary

Actual Amount :	N/R
Actual Amount Units :	N/R
Capacity of Tank :	N/R
Capacity of Tank Units :	N/R
Continuous Release Begin Date :	N/R
Continuous Release End Date :	N/R
Continuous Release Change Date :	N/R
Continuous Release Permit :	N/R
Continuous Release Type :	N/R
Description of Tank :	N/R
Device Operational :	Y
DOT Crossing Number :	N/R
DOT Regulated :	U
NPDES :	N/R
NPDES Compliance :	U
Pipeline Aboveground :	ABOVE
Pipeline Covered :	U
Pipeline Type :	N/R
Tank ID :	N/R
Tank Regulated :	U
Tank Regulated by :	N/R

Map Id: BT337
Direction: W
Distance: 0.947 mi., 4999 ft.
Elevation: 13 ft.
Relative: Higher

Site Name : LINDE INC | Praxair Inc | Praxair, Inc - 861
2300 E PACIFIC COAST HWY | 2300 EAST PACIFIC COAST HWY | 2300 E PACIFIC COAST HWY # B
WILMINGTON | Wilmington | Los Angeles, CA

Database(s) : [AST - CA, BRS, CALEPA SITES - CA, CERCLIS NFRAP, CIWQS - CA, DOCKET, ECHO, EMI - CA, EPA UST, ERNS, FID UST - CA, FRS, HAZNET - CA, HIST AST - CA, HIST CHMIRS - CA, HWG - CA, ICIS, INACTIVE PCS, MANIFEST EPA, NPDES - CA, PCS ENF, PCS FACILITY, RCRA_NONGEN, RCRA_SQG, RFR - CA, RMP, SEMS_8R_ARCHIVED SITES, STORMWATER, UST - CA] ***(cont.)***

Envirosite ID: 221902
EPA ID: N/R

ERNS ***(cont.)***

Materials Involved Summary

Name of Material :	OIL, MISC: TRANSFORMER
CAS Number :	000000-00-0
Amount of Material :	10
Unit of Measure :	GALLON(S)
UN Number :	N/R
CHRIS Code :	OTF
Reached Water :	NO
Amount in Water :	N/R
Unit of Measure (Reach Water) :	N/R

Additional Materials Involved Summary

Name of Material :	N/R
CAS Number :	N/R
CHRIS Code :	N/R
Upper Bounds :	N/R
Upper Bounds Unit :	N/R
Upper Bounds Rate :	N/R

Trains Details

Train Name Number :	N/R
Train Type :	N/R
Train Speed :	N/R
Train Direction :	N/R
Number Locomotives :	N/R
Number Cars :	N/R
Number Derailed :	N/R
Track Speed :	N/R
Railroad Name :	N/R
Non Compliance with Hazmat :	N/R

Derailed Units Summary

Train Name Number :	N/R
Car Number :	N/R
Car Content :	N/R
Position in Train :	N/R
Derailed Type :	N/R

Map Id: BT337
Direction: W
Distance: 0.947 mi., 4999 ft.
Elevation: 13 ft.
Relative: Higher

Site Name : LINDE INC | Praxair Inc | Praxair, Inc - 861
2300 E PACIFIC COAST HWY | 2300 EAST PACIFIC COAST HWY | 2300 E PACIFIC COAST HWY # B
WILMINGTON | Wilmington | Los Angeles, CA

Database(s) : [AST - CA, BRS, CALEPA SITES - CA, CERCLIS NFRAP, CIWQS - CA, DOCKET, ECHO, EMI - CA, EPA UST, ERNS, FID UST - CA, FRS, HAZNET - CA, HIST AST - CA, HIST CHMIRS - CA, HWG - CA, ICIS, INACTIVE PCS, MANIFEST EPA, NPDES - CA, PCS ENF, PCS FACILITY, RCRA_NONGEN, RCRA_SQG, RFR - CA, RMP, SEMS_8R_ARCHIVED SITES, STORMWATER, UST - CA] ***(cont.)***

Envirosite ID: 221902
EPA ID: N/R

ERNS ***(cont.)***

Vessels Details

Vessel Name :	N/R
Vessel Type :	N/R
Vessel Length :	N/R
Hull Construction :	N/R
Fuel Capacity :	N/R
Fuel on Board :	N/R
Cargo Capacity :	N/R
Cargo on Board :	N/R
Is Vessel Aground :	N/R
Flag :	N/R
Breadth :	N/R
Draught :	N/R
Fuel Capacity Units :	N/R
Fuel on Board Units :	N/R
Cargo Capacity Units :	N/R
Cargo on Board Units :	N/R

Mobile Details

Vehicle Own Fuel Capacity :	N/R
Cargo Capacity :	N/R
Amount of Cargo on Board :	N/R
Hazmat Carrier :	N/R
Carrier Licensed :	N/R
Noncompliance with Hazmat :	N/R
Mobile Type :	N/R
Cargo Capacity Units :	N/R
Amount of Cargo on Board Units :	N/R
Vehicle Year :	N/R
Vehicle Make :	N/R
Vehicle Model :	N/R
Vehicle Number :	N/R
Trailer Number :	N/R

Facility Address :	2300 EAST PACIFIC COAST HWY, WILMINGTON, CA
County :	LOS ANGELES

Map Id: BT337
Direction: W
Distance: 0.947 mi., 4999 ft.
Elevation: 13 ft.
Relative: Higher

Site Name : LINDE INC | Praxair Inc | Praxair, Inc - 861
2300 E PACIFIC COAST HWY | 2300 EAST PACIFIC COAST HWY | 2300 E PACIFIC COAST HWY # B
WILMINGTON | Wilmington | Los Angeles, CA

Database(s) : [AST - CA, BRS, CALEPA SITES - CA, CERCLIS NFRAP, CIWQS - CA, DOCKET, ECHO, EMI - CA, EPA UST, ERNS, FID UST - CA, FRS, HAZNET - CA, HIST AST - CA, HIST CHMIRS - CA, HWG - CA, ICIS, INACTIVE PCS, MANIFEST EPA, NPDES - CA, PCS ENF, PCS FACILITY, RCRA_NONGEN, RCRA_SQG, RFR - CA, RMP, SEMS_8R_ARCHIVED SITES, STORMWATER, UST - CA] ***(cont.)***

Envirosite ID: 221902
EPA ID: N/R

ERNS ***(cont.)***

Incident Information

Incident Date Time :	2007-02-24 00:20:00
Type of Incident :	STORAGE TANK
Incident Cause :	EQUIPMENT FAILURE
Incident DTG :	OCCURRED
Incident Location :	N/R
Sequence Number :	827396
Potential Flag :	N
Description of Incident :	CALLER REPORTED A STORAGE TANK ON THE FACILITY GROUNDS WAS FOUND LEAKING MATERIAL ONTO THE GROUND. IT IS UNKNOWN WHY THE MATERIAL IS SPILLING OUT. INVESTIGATION IS UNDERWAY. ALL THE TANKS CONTENTS HAVE BEEN SPILLED INTO THE CONTAINMENT AREA.
Last Date in Agency List :	2015-12-23

Incident Response Summary

Date Time Received :	2007-02-24 11:32:00
Date Time Completed :	2007-02-24 11:37:00
Call Type :	Incident
Source :	TELEPHONE
Responsible Company :	N/R
Responsible Org Type :	UNKNOWN
Responsible City :	N/R
Responsible State :	XX
Responsible Zip :	N/R

Incident Details Summary

Remedial Action :	CONTRACTOR IS ENROUTE TO CLEAN UP THE MATERIAL.
Medium :	SECONDARY CONTAINMENT
Medium Description :	OTHER
Body of Water :	N/R
Weather Conditions :	SUNNY
Water Temperature :	N/R
Water Supply Contaminated :	U
Waterway Closed :	N
Waterway Description :	N/R

Map Id: BT337
Direction: W
Distance: 0.947 mi., 4999 ft.
Elevation: 13 ft.
Relative: Higher

Site Name : LINDE INC | Praxair Inc | Praxair, Inc - 861
2300 E PACIFIC COAST HWY | 2300 EAST PACIFIC COAST HWY | 2300 E PACIFIC COAST HWY # B
WILMINGTON | Wilmington | Los Angeles, CA

Database(s) : [AST - CA, BRS, CALEPA SITES - CA, CERCLIS NFRAP, CIWQS - CA, DOCKET, ECHO, EMI - CA, EPA UST, ERNS, FID UST - CA, FRS, HAZNET - CA, HIST AST - CA, HIST CHMIRS - CA, HWG - CA, ICIS, INACTIVE PCS, MANIFEST EPA, NPDES - CA, PCS ENF, PCS FACILITY, RCRA_NONGEN, RCRA_SQG, RFR - CA, RMP, SEMS_8R_ARCHIVED SITES, STORMWATER, UST - CA] ***(cont.)***

Envirosite ID: 221902
EPA ID: N/R

ERNS ***(cont.)***

Additional Incident Details Summary

Actual Amount :	700
Actual Amount Units :	GALLON(S)
Capacity of Tank :	800
Capacity of Tank Units :	GALLON(S)
Continuous Release Begin Date :	N/R
Continuous Release End Date :	N/R
Continuous Release Change Date :	N/R
Continuous Release Permit :	N/R
Continuous Release Type :	N/R
Description of Tank :	SODIUM HYPOCHLORITE TANK
Device Operational :	Y
DOT Crossing Number :	N/R
DOT Regulated :	U
NPDES :	N/R
NPDES Compliance :	U
Pipeline Aboveground :	ABOVE
Pipeline Covered :	U
Pipeline Type :	N/R
Tank ID :	N/R
Tank Regulated :	U
Tank Regulated by :	N/R

Materials Involved Summary

Name of Material :	SODIUM HYPOCHLORITE
CAS Number :	007681-52-9
Amount of Material :	700
Unit of Measure :	GALLON(S)
UN Number :	N/R
CHRIS Code :	SHC
Reached Water :	NO
Amount in Water :	N/R
Unit of Measure (Reach Water) :	N/R

Additional Materials Involved Summary

Name of Material :	N/R
CAS Number :	N/R
CHRIS Code :	N/R
Upper Bounds :	N/R
Upper Bounds Unit :	N/R

Map Id: BT337
Direction: W
Distance: 0.947 mi., 4999 ft.
Elevation: 13 ft.
Relative: Higher

Site Name : LINDE INC | Praxair Inc | Praxair, Inc - 861
2300 E PACIFIC COAST HWY | 2300 EAST PACIFIC COAST HWY | 2300 E PACIFIC COAST HWY # B
WILMINGTON | Wilmington | Los Angeles, CA

Database(s) : [AST - CA, BRS, CALEPA SITES - CA, CERCLIS NFRAP, CIWQS - CA, DOCKET, ECHO, EMI - CA, EPA UST, ERNS, FID UST - CA, FRS, HAZNET - CA, HIST AST - CA, HIST CHMIRS - CA, HWG - CA, ICIS, INACTIVE PCS, MANIFEST EPA, NPDES - CA, PCS ENF, PCS FACILITY, RCRA_NONGEN, RCRA_SQG, RFR - CA, RMP, SEMS_8R_ARCHIVED SITES, STORMWATER, UST - CA] ***(cont.)***

Envirosite ID: 221902
EPA ID: N/R

ERNS ***(cont.)***

Upper Bounds Rate :	N/R

Trains Details

Train Name Number :	N/R
Train Type :	N/R
Train Speed :	N/R
Train Direction :	N/R
Number Locomotives :	N/R
Number Cars :	N/R
Number Derailed :	N/R
Track Speed :	N/R
Railroad Name :	N/R
Non Compliance with Hazmat :	N/R

Derailed Units Summary

Train Name Number :	N/R
Car Number :	N/R
Car Content :	N/R
Position in Train :	N/R
Derailed Type :	N/R

Vessels Details

Vessel Name :	N/R
Vessel Type :	N/R
Vessel Length :	N/R
Hull Construction :	N/R
Fuel Capacity :	N/R
Fuel on Board :	N/R
Cargo Capacity :	N/R
Cargo on Board :	N/R
Is Vessel Aground :	N/R
Flag :	N/R
Breadth :	N/R
Draught :	N/R
Fuel Capacity Units :	N/R
Fuel on Board Units :	N/R
Cargo Capacity Units :	N/R

Map Id: BT337
Direction: W
Distance: 0.947 mi., 4999 ft.
Elevation: 13 ft.
Relative: Higher

Site Name : LINDE INC | Praxair Inc | Praxair, Inc - 861
2300 E PACIFIC COAST HWY | 2300 EAST PACIFIC COAST HWY | 2300 E PACIFIC COAST HWY # B
WILMINGTON | Wilmington | Los Angeles, CA

Database(s) : [AST - CA, BRS, CALEPA SITES - CA, CERCLIS NFRAP, CIWQS - CA, DOCKET, ECHO, EMI - CA, EPA UST, ERNS, FID UST - CA, FRS, HAZNET - CA, HIST AST - CA, HIST CHMIRS - CA, HWG - CA, ICIS, INACTIVE PCS, MANIFEST EPA, NPDES - CA, PCS ENF, PCS FACILITY, RCRA_NONGEN, RCRA_SQG, RFR - CA, RMP, SEMS_8R_ARCHIVED SITES, STORMWATER, UST - CA] ***(cont.)***

Envirosite ID: 221902
EPA ID: N/R

ERNS ***(cont.)***

Cargo on Board Units :	N/R

Mobile Details

Vehicle Own Fuel Capacity :	N/R
Cargo Capacity :	N/R
Amount of Cargo on Board :	N/R
Hazmat Carrier :	N/R
Carrier Licensed :	N/R
Noncompliance with Hazmat :	N/R
Mobile Type :	N/R
Cargo Capacity Units :	N/R
Amount of Cargo on Board Units :	N/R
Vehicle Year :	N/R
Vehicle Make :	N/R
Vehicle Model :	N/R
Vehicle Number :	N/R
Trailer Number :	N/R

Incident Information

Incident Date Time :	2001-12-26 05:00:00
Type of Incident :	STORAGE TANK
Incident Cause :	EQUIPMENT FAILURE
Incident DTG :	DISCOVERED
Incident Location :	N/R
Sequence Number :	589527
Potential Flag :	N/R
Description of Incident :	THE MATERIAL RELEASED FROM A STORAGE TANK DUE TO A CORROSION LEAK.
Last Date in Agency List :	2015-12-23

Incident Response Summary

Date Time Received :	2001-12-26 12:08:30
Date Time Completed :	2001-12-26 12:15:33
Call Type :	Incident
Source :	TELEPHONE
Responsible Company :	PAKTANK
Responsible Org Type :	PRIVATE ENTERPRISE

Map Id: BT337
Direction: W
Distance: 0.947 mi., 4999 ft.
Elevation: 13 ft.
Relative: Higher

Site Name : LINDE INC | Praxair Inc | Praxair, Inc - 861
2300 E PACIFIC COAST HWY | 2300 EAST PACIFIC COAST HWY | 2300 E PACIFIC COAST HWY # B
WILMINGTON | Wilmington | Los Angeles, CA

Database(s) : [AST - CA, BRS, CALEPA SITES - CA, CERCLIS NFRAP, CIWQS - CA, DOCKET, ECHO, EMI - CA, EPA UST, ERNS, FID UST - CA, FRS, HAZNET - CA, HIST AST - CA, HIST CHMIRS - CA, HWG - CA, ICIS, INACTIVE PCS, MANIFEST EPA, NPDES - CA, PCS ENF, PCS FACILITY, RCRA_NONGEN, RCRA_SQG, RFR - CA, RMP, SEMS_8R_ARCHIVED SITES, STORMWATER, UST - CA] ***(cont.)***

Envirosite ID: 221902
EPA ID: N/R

ERNS ***(cont.)***

Responsible City :	WILMINGTON
Responsible State :	CA
Responsible Zip :	90744

Incident Details Summary

Remedial Action :	VAC TRUCK USED, ISOLATED AREA, MONITORING AREA, EMPTYING TANK TO ANOTHER TANK
Medium :	CONCRETE CONTAINMENT AREA
Medium Description :	OTHER
Body of Water :	N/R
Weather Conditions :	CLEAR
Water Temperature :	N/R
Water Supply Contaminated :	U
Waterway Closed :	N
Waterway Description :	N/R

Additional Incident Details Summary

Actual Amount :	140000
Actual Amount Units :	BARREL(S)
Capacity of Tank :	150000
Capacity of Tank Units :	BARREL(S)
Continuous Release Begin Date :	N/R
Continuous Release End Date :	N/R
Continuous Release Change Date :	N/R
Continuous Release Permit :	N/R
Continuous Release Type :	N/R
Description of Tank :	STORAGE TANK
Device Operational :	Y
DOT Crossing Number :	N/R
DOT Regulated :	U
NPDES :	N/R
NPDES Compliance :	U
Pipeline Aboveground :	ABOVE
Pipeline Covered :	U
Pipeline Type :	N/R
Tank ID :	404
Tank Regulated :	Y

Map Id: BT337
Direction: W
Distance: 0.947 mi., 4999 ft.
Elevation: 13 ft.
Relative: Higher

Site Name : LINDE INC | Praxair Inc | Praxair, Inc - 861
2300 E PACIFIC COAST HWY | 2300 EAST PACIFIC COAST HWY | 2300 E PACIFIC COAST HWY # B
WILMINGTON | Wilmington | Los Angeles, CA

Database(s) : [AST - CA, BRS, CALEPA SITES - CA, CERCLIS NFRAP, CIWQS - CA, DOCKET, ECHO, EMI - CA, EPA UST, ERNS, FID UST - CA, FRS, HAZNET - CA, HIST AST - CA, HIST CHMIRS - CA, HWG - CA, ICIS, INACTIVE PCS, MANIFEST EPA, NPDES - CA, PCS ENF, PCS FACILITY, RCRA_NONGEN, RCRA_SQG, RFR - CA, RMP, SEMS_8R_ARCHIVED SITES, STORMWATER, UST - CA] ***(cont.)***

Envirosite ID: 221902
EPA ID: N/R

ERNS ***(cont.)***

Tank Regulated by : EPA, SCAQMD

Materials Involved Summary

Name of Material :	JET FUEL: JP-8 (KEROSENE TYPE)
CAS Number :	000000-00-0
Amount of Material :	20000
Unit of Measure :	GALLON(S)
UN Number :	N/R
CHRIS Code :	JPE
Reached Water :	NO
Amount in Water :	N/R
Unit of Measure (Reach Water) :	N/R

Additional Materials Involved Summary

Name of Material :	N/R
CAS Number :	N/R
CHRIS Code :	N/R
Upper Bounds :	N/R
Upper Bounds Unit :	N/R
Upper Bounds Rate :	N/R

Trains Details

Train Name Number :	N/R
Train Type :	N/R
Train Speed :	N/R
Train Direction :	N/R
Number Locomotives :	N/R
Number Cars :	N/R
Number Derailed :	N/R
Track Speed :	N/R
Railroad Name :	N/R
Non Compliance with Hazmat :	N/R

Map Id: BT337
Direction: W
Distance: 0.947 mi., 4999 ft.
Elevation: 13 ft.
Relative: Higher

Site Name : LINDE INC | Praxair Inc | Praxair, Inc - 861
2300 E PACIFIC COAST HWY | 2300 EAST PACIFIC COAST HWY | 2300 E PACIFIC COAST HWY # B
WILMINGTON | Wilmington | Los Angeles, CA

Database(s) : [AST - CA, BRS, CALEPA SITES - CA, CERCLIS NFRAP, CIWQS - CA, DOCKET, ECHO, EMI - CA, EPA UST, ERNS, FID UST - CA, FRS, HAZNET - CA, HIST AST - CA, HIST CHMIRS - CA, HWG - CA, ICIS, INACTIVE PCS, MANIFEST EPA, NPDES - CA, PCS ENF, PCS FACILITY, RCRA_NONGEN, RCRA_SQG, RFR - CA, RMP, SEMS_8R_ARCHIVED SITES, STORMWATER, UST - CA] ***(cont.)***

Envirosite ID: 221902
EPA ID: N/R

ERNS ***(cont.)***

Derailed Units Summary

Train Name Number :	N/R
Car Number :	N/R
Car Content :	N/R
Position in Train :	N/R
Derailed Type :	N/R

Vessels Details

Vessel Name :	N/R
Vessel Type :	N/R
Vessel Length :	N/R
Hull Construction :	N/R
Fuel Capacity :	N/R
Fuel on Board :	N/R
Cargo Capacity :	N/R
Cargo on Board :	N/R
Is Vessel Aground :	N/R
Flag :	N/R
Breadth :	N/R
Draught :	N/R
Fuel Capacity Units :	N/R
Fuel on Board Units :	N/R
Cargo Capacity Units :	N/R
Cargo on Board Units :	N/R

Mobile Details

Vehicle Own Fuel Capacity :	N/R
Cargo Capacity :	N/R
Amount of Cargo on Board :	N/R
Hazmat Carrier :	N/R
Carrier Licensed :	N/R
Noncompliance with Hazmat :	N/R
Mobile Type :	N/R
Cargo Capacity Units :	N/R
Amount of Cargo on Board Units :	N/R
Vehicle Year :	N/R
Vehicle Make :	N/R
Vehicle Model :	N/R
Vehicle Number :	N/R
Trailer Number :	N/R

Map Id: BT337
Direction: W
Distance: 0.947 mi., 4999 ft.
Elevation: 13 ft.
Relative: Higher

Site Name : LINDE INC | Praxair Inc | Praxair, Inc - 861
2300 E PACIFIC COAST HWY | 2300 EAST PACIFIC COAST HWY | 2300 E PACIFIC COAST HWY # B
WILMINGTON | Wilmington | Los Angeles, CA

Database(s) : [AST - CA, BRS, CALEPA SITES - CA, CERCLIS NFRAP, CIWQS - CA, DOCKET, ECHO, EMI - CA, EPA UST, ERNS, FID UST - CA, FRS, HAZNET - CA, HIST AST - CA, HIST CHMIRS - CA, HWG - CA, ICIS, INACTIVE PCS, MANIFEST EPA, NPDES - CA, PCS ENF, PCS FACILITY, RCRA_NONGEN, RCRA_SQG, RFR - CA, RMP, SEMS_8R_ARCHIVED SITES, STORMWATER, UST - CA] ***(cont.)***

Envirosite ID: 221902
EPA ID: N/R

FID UST - CA

Facility Name :	Praxair, Inc - 861
Facility Address :	2300 E PACIFIC COAST HWY, WILMINGTON, 90744
County :	Los Angeles
Facility ID :	FA0001158
CERSID :	10240117
Permitting Agency :	Los Angeles City Fire Department
Latitude :	33.79081
Longitude :	-118.22964
Last Date in Agency List :	2021-09-17

FRS

Facility Name :	JACK B KELLEYNA LLC
Facility Address :	2300 E PACIFIC COAST HWY, WILMINGTON, CA 90744
County :	LOS ANGELES

Site Details

Registry ID :	110065847739
FRS Facility URL :	Click here for hyperlink provided by the agency.
Last Date in Agency List :	2021-07-17

Source Description

Source Description :

The California Environmental Protection Agency (CalEPA) has recently implemented a new data warehouse system (nSite). This data warehouse combines and merges facility and site information from five different systems managed within CalEPA. The five systems are: California Environmental Reporting System (CERS), EnviroStor, GeoTracker, California Integrated Water Quality System (CIWQS), and Toxic Release Inventory (TRI).

FRS Environmental Interest

Source and System ID :	CA-ENVIROVIEW - 358545

Map Id: BT337
Direction: W
Distance: 0.947 mi., 4999 ft.
Elevation: 13 ft.
Relative: Higher

Site Name : LINDE INC | Praxair Inc | Praxair, Inc - 861
2300 E PACIFIC COAST HWY | 2300 EAST PACIFIC COAST HWY | 2300 E PACIFIC COAST HWY # B
WILMINGTON | Wilmington | Los Angeles, CA

Database(s) : [AST - CA, BRS, CALEPA SITES - CA, CERCLIS NFRAP, CIWQS - CA, DOCKET, ECHO, EMI - CA, EPA UST, ERNS, FID UST - CA, FRS, HAZNET - CA, HIST AST - CA, HIST CHMIRS - CA, HWG - CA, ICIS, INACTIVE PCS, MANIFEST EPA, NPDES - CA, PCS ENF, PCS FACILITY, RCRA_NONGEN, RCRA_SQG, RFR - CA, RMP, SEMS_8R_ARCHIVED SITES, STORMWATER, UST - CA] ***(cont.)***

Envirosite ID: 221902
EPA ID: N/R

FRS ***(cont.)***

Facility Name : KENAN ADVANTAGE GROUP INC DBA JACK B KELLEY/WILMINGTON
Facility Address : 2300 E PACIFIC COAST HWY, WILMINGTON, CA 90744
County : LOS ANGELES

Site Details
Registry ID : 110070480073
FRS Facility URL : Click here for hyperlink provided by the agency.
Last Date in Agency List : 2021-07-17

Source Description

Source Description :

RCRAInfo is EPA's comprehensive information system that supports the Resource Conservation and Recovery Act (RCRA) of 1976 and the Hazardous and Solid Waste Amendments (HSWA) of 1984 through the tracking of events and activities related to facilities that generate, transport, and treat, store, or dispose of hazardous waste. RCRAInfo allows RCRA program staff to track the notification, permit, compliance, and corrective action activities required under RCRA. RCRAInfo also supports generation of the National Hazardous Waste Biennial Report. All generators and treatment, storage, and disposal facilities who handle hazardous waste are required to report to the EPA Administrator at least once every two years to support creation of the Biennial Report.

FRS Environmental Interest
Source and System ID : RCRAINFO - CAL000375277

Facility Name : LINDE DIVISION, WILMINGTON
Facility Address : 2300 EAST PACIFIC COAST HWY, WILMINGTON, CA 90744
County : LOS ANGELES

Site Details
Registry ID : 110037255476
FRS Facility URL : Click here for hyperlink provided by the agency.
Last Date in Agency List : 2021-07-17

Map Id: BT337
Direction: W
Distance: 0.947 mi., 4999 ft.
Elevation: 13 ft.
Relative: Higher

Site Name : LINDE INC | Praxair Inc | Praxair, Inc - 861
2300 E PACIFIC COAST HWY | 2300 EAST PACIFIC COAST HWY | 2300 E PACIFIC COAST HWY # B
WILMINGTON | Wilmington | Los Angeles, CA

Database(s) : [AST - CA, BRS, CALEPA SITES - CA, CERCLIS NFRAP, CIWQS - CA, DOCKET, ECHO, EMI - CA, EPA UST, ERNS, FID UST - CA, FRS, HAZNET - CA, HIST AST - CA, HIST CHMIRS - CA, HWG - CA, ICIS, INACTIVE PCS, MANIFEST EPA, NPDES - CA, PCS ENF, PCS FACILITY, RCRA_NONGEN, RCRA_SQG, RFR - CA, RMP, SEMS_8R_ARCHIVED SITES, STORMWATER, UST - CA] ***(cont.)***

Envirosite ID: 221902
EPA ID: N/R

FRS ***(cont.)***

Source Description

Source Description :

The NPDES module of the Compliance Information System (ICIS) tracks surface water permits issued under the Clean Water Act. Under NPDES, all facilities that discharge pollutants from any point source into waters of the United States are required to obtain a permit. The permit will likely contain limits on what can be discharged, impose monitoring and reporting requirements, and include other provisions to ensure that the discharge does not adversely affect water quality.

FRS Environmental Interest

Source and System ID :	ICIS - CA0001848
Facility Name :	LINDE INC
Facility Address :	2300 E PACIFIC COAST HWY, WILMINGTON, CA 90744
County :	LOS ANGELES COUNTY

Site Details

Registry ID :	110070087916
FRS Facility URL :	Click here for hyperlink provided by the agency.
Last Date in Agency List :	2021-07-17

Source Description

Source Description :

All generators and treatment, storage, and disposal (TSD) facilities who handle hazardous waste are required to report to the EPA Administrator at least once every two years. The data collected is used to create the National Biennial Resource Conservation and Recovery Act (RCRA) Hazardous Waste Report. This data is processed within the RCRA Information (RCRAInfo) database.
The NPDES module of the Compliance Information System (ICIS) tracks surface water permits issued under the Clean Water Act. Under NPDES, all facilities that discharge pollutants from any point source into waters of the United States are required to obtain a permit. The permit will likely contain limits on what can be discharged, impose monitoring and reporting requirements, and include other provisions to ensure that the discharge does not adversely affect water quality.

Map Id: BT337
Direction: W
Distance: 0.947 mi., 4999 ft.
Elevation: 13 ft.
Relative: Higher

Site Name : LINDE INC | Praxair Inc | Praxair, Inc - 861
2300 E PACIFIC COAST HWY | 2300 EAST PACIFIC COAST HWY | 2300 E PACIFIC COAST HWY # B
WILMINGTON | Wilmington | Los Angeles, CA

Database(s) : [AST - CA, BRS, CALEPA SITES - CA, CERCLIS NFRAP, CIWQS - CA, DOCKET, ECHO, EMI - CA, EPA UST, ERNS, FID UST - CA, FRS, HAZNET - CA, HIST AST - CA, HIST CHMIRS - CA, HWG - CA, ICIS, INACTIVE PCS, MANIFEST EPA, NPDES - CA, PCS ENF, PCS FACILITY, RCRA_NONGEN, RCRA_SQG, RFR - CA, RMP, SEMS_8R_ARCHIVED SITES, STORMWATER, UST - CA] ***(cont.)***

Envirosite ID: 221902
EPA ID: N/R

FRS ***(cont.)***

FRS Environmental Interest
Source and System ID : ICIS - CAZ188733
RCRAINFO - CAD043542109

Facility Name : PRAXAIR INC
Facility Address : 2300 E PACIFIC COAST HWY, WILMINGTON, CA 90744
County : LOS ANGELES COUNTY

Site Details
Registry ID : 110070087916
FRS Facility URL : Click here for hyperlink provided by the agency.
Last Date in Agency List : 2020-08-31

Source Description
Source Description : All generators and treatment, storage, and disposal (TSD) facilities who handle hazardous waste are required to report to the EPA Administrator at least once every two years. The data collected is used to create the National Biennial Resource Conservation and Recovery Act (RCRA) Hazardous Waste Report. This data is processed within the RCRA Information (RCRAInfo) database.
The NPDES module of the Compliance Information System (ICIS) tracks surface water permits issued under the Clean Water Act. Under NPDES, all facilities that discharge pollutants from any point source into waters of the United States are required to obtain a permit. The permit will likely contain limits on what can be discharged, impose monitoring and reporting requirements, and include other provisions to ensure that the discharge does not adversely affect water quality.

FRS Environmental Interest
Source and System ID : ICIS - CAZ188733
RCRAINFO - CAD043542109

Facility Name : PRAXAIR INC.
Facility Address : 2300 E. PACIFIC COAST HWY., WILMINGTON, CA 90744
County : LOS ANGELES COUNTY

Map Id: BT337
Direction: W
Distance: 0.947 mi., 4999 ft.
Elevation: 13 ft.
Relative: Higher

Site Name : LINDE INC | Praxair Inc | Praxair, Inc - 861
2300 E PACIFIC COAST HWY | 2300 EAST PACIFIC COAST HWY | 2300 E PACIFIC COAST HWY # B
WILMINGTON | Wilmington | Los Angeles, CA

Database(s) : [AST - CA, BRS, CALEPA SITES - CA, CERCLIS NFRAP, CIWQS - CA, DOCKET, ECHO, EMI - CA, EPA UST, ERNS, FID UST - CA, FRS, HAZNET - CA, HIST AST - CA, HIST CHMIRS - CA, HWG - CA, ICIS, INACTIVE PCS, MANIFEST EPA, NPDES - CA, PCS ENF, PCS FACILITY, RCRA_NONGEN, RCRA_SQG, RFR - CA, RMP, SEMS_8R_ARCHIVED SITES, STORMWATER, UST - CA] ***(cont.)***

Envirosite ID: 221902
EPA ID: N/R

FRS ***(cont.)***

Site Details
Registry ID : 110070880704
FRS Facility URL : Click here for hyperlink provided by the agency.
Last Date in Agency List : 2021-07-17

Source Description
Source Description : EPS

FRS Environmental Interest
Source and System ID : API - EPS10065199

Facility Name : PRAXAIR INCORPORATED
Facility Address : 2300 EAST PACIFIC COAST HIGHWAY, WILMINGTON, CA 90744-2919
County : LOS ANGELES

Site Details
Registry ID : 110002645282
FRS Facility URL : Click here for hyperlink provided by the agency.
Last Date in Agency List : 2021-07-17

Source Description
Source Description : AIR contains compliance and permit data for stationary sources of air pollution regulated by the EPA, State, and Local air pollution agencies. AFS contains compliance and permit data for stationary sources of air pollution regulated by the EPA, State, and Local air pollution agencies. The California Environmental Protection Agency (CalEPA) has recently implemented a new data warehouse system (nSite). This data warehouse combines and merges facility and site information from five different systems managed within CalEPA. The five systems are: California Environmental Reporting System (CERS), EnviroStor, GeoTracker, California Integrated Water Quality System (CIWQS), and Toxic Release Inventory (TRI).

Map Id: BT337
Direction: W
Distance: 0.947 mi., 4999 ft.
Elevation: 13 ft.
Relative: Higher

Site Name : LINDE INC | Praxair Inc | Praxair, Inc - 861
2300 E PACIFIC COAST HWY | 2300 EAST PACIFIC COAST HWY | 2300 E PACIFIC COAST HWY # B
WILMINGTON | Wilmington | Los Angeles, CA

Database(s) : [AST - CA, BRS, CALEPA SITES - CA, CERCLIS NFRAP, CIWQS - CA, DOCKET, ECHO, EMI - CA, EPA UST, ERNS, FID UST - CA, FRS, HAZNET - CA, HIST AST - CA, HIST CHMIRS - CA, HWG - CA, ICIS, INACTIVE PCS, MANIFEST EPA, NPDES - CA, PCS ENF, PCS FACILITY, RCRA_NONGEN, RCRA_SQG, RFR - CA, RMP, SEMS_8R_ARCHIVED SITES, STORMWATER, UST - CA] ***(cont.)***

Envirosite ID: 221902
EPA ID: N/R

FRS ***(cont.)***

Source Description : The Emission Inventory System (EIS) maintains an inventory of large stationary sources and voluntarily-reported smaller sources of air point pollution emitters. It contains information about facility sites and their physical location, emission units, emission processes, release points, control approaches, and regulations. Facility inventory data are kept separate from the emissions data and have stable identifiers to improve continuity from year to year and to help identify duplicate or missing facilities.
EPS
HWTS-DATAMART provides California with information on hazardous waste shipments for generators, transporters, and treatment, storage, and disposal facilities.

Source Description : RCRAInfo is EPA's comprehensive information system that supports the Resource Conservation and Recovery Act (RCRA) of 1976 and the Hazardous and Solid Waste Amendments (HSWA) of 1984 through the tracking of events and activities related to facilities that generate, transport, and treat, store, or dispose of hazardous waste. RCRAInfo allows RCRA program staff to track the notification, permit, compliance, and corrective action activities required under RCRA. RCRAInfo also supports generation of the National Hazardous Waste Biennial Report. All generators and treatment, storage, and disposal facilities who handle hazardous waste are required to report to the EPA Administrator at least once every two years to support creation of the Biennial Report.
The RMP database stores the risk management plans reported by companies that handle, manufacture, use, or store certain flammable or toxic substances, as required under section 112(r) of the Clean Air Act (CAA).
TRIS is a publicly available EPA database reported annually by certain covered industry groups, as well as federal facilities. It contains information about more than 650 toxic chemicals that are being used, manufactured, treated, transported, or released into the environment, and includes information about waste management and pollution prevention activities.

FRS Environmental Interest
Source and System ID : AIRS/AFS - 06037CJ366
API - EPS10046072
CA-ENVIROVIEW - 58442
EIS - 5796511
HWTS-DATAMART - CAD043542109
ICIS - CASCA00006037CJ366
RCRAINFO - CAD043542109

Map Id: BT337
Direction: W
Distance: 0.947 mi., 4999 ft.
Elevation: 13 ft.
Relative: Higher

Site Name : LINDE INC | Praxair Inc | Praxair, Inc - 861
2300 E PACIFIC COAST HWY | 2300 EAST PACIFIC COAST HWY | 2300 E PACIFIC COAST HWY # B
WILMINGTON | Wilmington | Los Angeles, CA

Database(s) : [AST - CA, BRS, CALEPA SITES - CA, CERCLIS NFRAP, CIWQS - CA, DOCKET, ECHO, EMI - CA, EPA UST, ERNS, FID UST - CA, FRS, HAZNET - CA, HIST AST - CA, HIST CHMIRS - CA, HWG - CA, ICIS, INACTIVE PCS, MANIFEST EPA, NPDES - CA, PCS ENF, PCS FACILITY, RCRA_NONGEN, RCRA_SQG, RFR - CA, RMP, SEMS_8R_ARCHIVED SITES, STORMWATER, UST - CA] ***(cont.)***

Envirosite ID: 221902
EPA ID: N/R

FRS ***(cont.)***

RCRAINFO - CAR000074682
RMP - 100000131369
TRIS - 90744NNCRB2300E

Facility Name : TTS INC (WESTERN)
Facility Address : 2300 E PACIFIC COAST HWY # B, WILMINGTON, CA 90744
County : LOS ANGELES

Site Details
Registry ID : 110066146272
FRS Facility URL : Click here for hyperlink provided by the agency.
Last Date in Agency List : 2021-07-17

Source Description

Source Description :

The California Environmental Protection Agency (CalEPA) has recently implemented a new data warehouse system (nSite). This data warehouse combines and merges facility and site information from five different systems managed within CalEPA. The five systems are: California Environmental Reporting System (CERS), EnviroStor, GeoTracker, California Integrated Water Quality System (CIWQS), and Toxic Release Inventory (TRI).

FRS Environmental Interest
Source and System ID : CA-ENVIROVIEW - 163714

HAZNET - CA

Facility Name : DPR - MALIBU PIER
Facility Address : 2300 E PACIFIC COAST HWY, WILMINGTON, CA 90744
County : LOS ANGELES

Site Details
Generator EPA ID : CAC001428080
Active : Inactive

Map Id: BT337
Direction: W
Distance: 0.947 mi., 4999 ft.
Elevation: 13 ft.
Relative: Higher

Site Name : LINDE INC | Praxair Inc | Praxair, Inc - 861
2300 E PACIFIC COAST HWY | 2300 EAST PACIFIC COAST HWY | 2300 E PACIFIC COAST HWY # B
WILMINGTON | Wilmington | Los Angeles, CA

Database(s) : [AST - CA, BRS, CALEPA SITES - CA, CERCLIS NFRAP, CIWQS - CA, DOCKET, ECHO, EMI - CA, EPA UST, ERNS, FID UST - CA, FRS, HAZNET - CA, HIST AST - CA, HIST CHMIRS - CA, HWG - CA, ICIS, INACTIVE PCS, MANIFEST EPA, NPDES - CA, PCS ENF, PCS FACILITY, RCRA_NONGEN, RCRA_SQG, RFR - CA, RMP, SEMS_8R_ARCHIVED SITES, STORMWATER, UST - CA] ***(cont.)***

Envirosite ID: 221902
EPA ID: N/R

HAZNET - CA ***(cont.)***

Category :	STATE
Facility Types :	N/R
Type :	TEMPORARY
Contact Name :	N/R
Contact Phone :	N/R
Facility Mailing Address :	1300 I ST STE 800, SACRAMENTO, CA 958140000
Latitude :	33.79084316
Longitude :	-118.22971527
Agency Hyperlink :	Click here for hyperlink provided by the agency.
Last Date in Agency List :	2021-07-08

Waste Generator Details

State Waste :	1999: 241 - Tank bottom waste, 1.0425 tons to CAD028409019 1999: 241 - Tank bottom waste, 0.7297 tons to CAD028409019

Facility Name :	JACK B KELLEY INC
Facility Address :	2300 E PACIFIC COAST HWY, WILMINGTON, CA 90744
County :	LOS ANGELES

Site Details

Generator EPA ID :	CAL000147586
Active :	Inactive
Category :	STATE
Facility Types :	N/R
Type :	PERMANENT
Contact Name :	N/R
Contact Phone :	N/R
Facility Mailing Address :	PO BOX 15530, AMARILLO, TX 791055530
Latitude :	33.79084316
Longitude :	-118.22971527
Agency Hyperlink :	Click here for hyperlink provided by the agency.
Last Date in Agency List :	2021-07-08

Waste Generator Details

State Waste :	2003: 352 - Other organic solids, 0.3 tons to CAD028409019 2002: 352 - Other organic solids, 0.075 tons to AZD980892731

Map Id: BT337
Direction: W
Distance: 0.947 mi., 4999 ft.
Elevation: 13 ft.
Relative: Higher

Site Name : LINDE INC | Praxair Inc | Praxair, Inc - 861
2300 E PACIFIC COAST HWY | 2300 EAST PACIFIC COAST HWY | 2300 E PACIFIC COAST HWY # B
WILMINGTON | Wilmington | Los Angeles, CA

Database(s) : [AST - CA, BRS, CALEPA SITES - CA, CERCLIS NFRAP, CIWQS - CA, DOCKET, ECHO, EMI - CA, EPA UST, ERNS, FID UST - CA, FRS, HAZNET - CA, HIST AST - CA, HIST CHMIRS - CA, HWG - CA, ICIS, INACTIVE PCS, MANIFEST EPA, NPDES - CA, PCS ENF, PCS FACILITY, RCRA_NONGEN, RCRA_SQG, RFR - CA, RMP, SEMS_8R_ARCHIVED SITES, STORMWATER, UST - CA] ***(cont.)***

Envirosite ID: 221902
EPA ID: N/R

HAZNET - CA ***(cont.)***

2001: 134 - Aqueous solution with total organic residues less than 10 percent, 0.0546 tons to CAT000613893
2001: 352 - Other organic solids, 0.125 tons to AZD980892731
2000: 221 - Waste oil and mixed oil, 0.57 tons to CAD981696420
2000: 352 - Other organic solids, 0.2 tons to CAD028409019
2000: 221 - Waste oil and mixed oil, 0.304 tons to CAD981696420
1999: 352 - Other organic solids, 0.2 tons to CAD028409019
1999: 221 - Waste oil and mixed oil, 0.627 tons to CAD044429835
1998: 741 - Liquids with halogenated organic compounds >= 1,000 Mg. /L, 0.5004 tons to CAD008302903
1998: 221 - Waste oil and mixed oil, 1.14 tons to CAD981696420
1998: 352 - Other organic solids, 0.1 tons to CAD982444481

Facility Name : JACK B KELLY
Facility Address : 2300 E PACIFIC COAST HWY, WILMINGTON, CA 90744
County : LOS ANGELES

Site Details
Generator EPA ID : CAR000074682
Active : Inactive
Category : FEDERAL
Facility Types : N/R
Type : PERMANENT
Contact Name : N/R
Contact Phone : N/R
Facility Mailing Address : PO BOX 50539, AMARILLO, TX 791590539
Latitude : 33.79043700
Longitude : -118.22852700
Agency Hyperlink : Click here for hyperlink provided by the agency.
Last Date in Agency List : 2021-07-08

Facility Name : KENAN ADVANTAGE GROUP INC DBA JACK B KELLEY/WILMINGTON
Facility Address : 2300 E PACIFIC COAST HWY, WILMINGTON, CA 90744
County : LOS ANGELES

Map Id: BT337
Direction: W
Distance: 0.947 mi., 4999 ft.
Elevation: 13 ft.
Relative: Higher

Site Name : LINDE INC | Praxair Inc | Praxair, Inc - 861
2300 E PACIFIC COAST HWY | 2300 EAST PACIFIC COAST HWY | 2300 E PACIFIC COAST HWY # B
WILMINGTON | Wilmington | Los Angeles, CA

Database(s) : [AST - CA, BRS, CALEPA SITES - CA, CERCLIS NFRAP, CIWQS - CA, DOCKET, ECHO, EMI - CA, EPA UST, ERNS, FID UST - CA, FRS, HAZNET - CA, HIST AST - CA, HIST CHMIRS - CA, HWG - CA, ICIS, INACTIVE PCS, MANIFEST EPA, NPDES - CA, PCS ENF, PCS FACILITY, RCRA_NONGEN, RCRA_SQG, RFR - CA, RMP, SEMS_8R_ARCHIVED SITES, STORMWATER, UST - CA] ***(cont.)***

Envirosite ID: 221902
EPA ID: N/R

HAZNET - CA ***(cont.)***

Site Details

Generator EPA ID :	CAL000375277
Active :	Active
Category :	STATE
Facility Types :	N/R
Type :	PERMANENT
Contact Name :	N/R
Contact Phone :	N/R
Facility Mailing Address :	4366 MOUNT PLEASANT ST NW, NORTH CANTON, OH 44720
Latitude :	33.79043700
Longitude :	-118.22852700
Agency Hyperlink :	Click here for hyperlink provided by the agency.
Last Date in Agency List :	2021-07-08

Waste Generator Details

State Waste :	2017: 133 - Aqueous solution with total organic residues 10 percent or more, 0.1668 tons to CAD099452708 2017: 223 - Unspecified oil-containing waste, 0.05 tons to CAD059494310 2017: 221 - Waste oil and mixed oil, 1.14 tons to CAD099452708 2016: 221 - Waste oil and mixed oil, 0.95 tons to CAD099452708 2016: 133 - Aqueous solution with total organic residues 10 percent or more, 0.2085 tons to CAD099452708
Facility Name :	LINDE INC
Facility Address :	2300 E PACIFIC COAST HWY, WILMINGTON, CA 90744
County :	LOS ANGELES

Site Details

Generator EPA ID :	CAD043542109
Active :	Active
Category :	FEDERAL
Facility Types :	N/R
Type :	PERMANENT
Contact Name :	N/R
Contact Phone :	N/R
Facility Mailing Address :	2300 E PACIFIC COAST HWY, WILMINGTON, CA 90744
Latitude :	33.79084316
Longitude :	-118.22971527

Map Id: BT337
Direction: W
Distance: 0.947 mi., 4999 ft.
Elevation: 13 ft.
Relative: Higher

Site Name : LINDE INC | Praxair Inc | Praxair, Inc - 861
2300 E PACIFIC COAST HWY | 2300 EAST PACIFIC COAST HWY | 2300 E PACIFIC COAST HWY # B
WILMINGTON | Wilmington | Los Angeles, CA

Database(s) : [AST - CA, BRS, CALEPA SITES - CA, CERCLIS NFRAP, CIWQS - CA, DOCKET, ECHO, EMI - CA, EPA UST, ERNS, FID UST - CA, FRS, HAZNET - CA, HIST AST - CA, HIST CHMIRS - CA, HWG - CA, ICIS, INACTIVE PCS, MANIFEST EPA, NPDES - CA, PCS ENF, PCS FACILITY, RCRA_NONGEN, RCRA_SQG, RFR - CA, RMP, SEMS_8R_ARCHIVED SITES, STORMWATER, UST - CA] ***(cont.)***

Envirosite ID: 221902
EPA ID: N/R

HAZNET - CA ***(cont.)***

Agency Hyperlink : Click here for hyperlink provided by the agency.
Last Date in Agency List : 2021-07-08

Waste Generator Details

Details for this site have been truncated due to the large number of available details for this site within this dataset. For the complete details for this site, contact your Envirosite account representative for a complimentary site report containing all of the details available.

State Waste :

2019: 221 - Waste oil and mixed oil, 4.87450 tons to CAD044429835
2019: 135 - Unspecified aqueous solution, 0.63000 tons to CAD044429835
2019: 134 - Aqueous solution with total organic residues less than 10 percent, 0.58800 tons to CAT000613976
2019: 223 - Unspecified oil-containing waste, 0.17600 tons to CAD044429835
2019: 352 - Other organic solids, 0.33850 tons to AZD049318009
2019: 133 - Aqueous solution with total organic residues 10 percent or more, 0.16680 tons to CAD099452708
2019: 221 - Waste oil and mixed oil, 0.00000 tons to CAD099452708
2019: 181 - Other inorganic solid waste, 0.01550 tons to CAD044429835
2019: 223 - Unspecified oil-containing waste, 0.51000 tons to NED981723513
2019: 223 - Unspecified oil-containing waste, 0.06750 tons to AZR000003681
2018: 221 - Waste oil and mixed oil, 0.86450 tons to CAD044429835
2018: 135 - Unspecified aqueous solution, 14.70000 tons to CAD044429835
2018: 151 - Asbestos containing waste, 0.02250 tons to UTD991301748
2018: 133 - Aqueous solution with total organic residues 10 percent or more, 0.03650 tons to CAD044429835
2018: 223 - Unspecified oil-containing waste, 0.32800 tons to AZR000003681
2018: 134 - Aqueous solution with total organic residues less than 10 percent, 0.67200 tons to CAT000613976
2018: 223 - Unspecified oil-containing waste, 0.17750 tons to CAD044429835
2018: 223 - Unspecified oil-containing waste, 0.85350 tons to AZD049318009
2018: 181 - Other inorganic solid waste, 0.02700 tons to CAD044429835
2018: 221 - Waste oil and mixed oil, 0.00000 tons to CAD099452708

Map Id: BT337
Direction: W
Distance: 0.947 mi., 4999 ft.
Elevation: 13 ft.
Relative: Higher

Site Name : LINDE INC | Praxair Inc | Praxair, Inc - 861
2300 E PACIFIC COAST HWY | 2300 EAST PACIFIC COAST HWY | 2300 E PACIFIC COAST HWY # B
WILMINGTON | Wilmington | Los Angeles, CA

Database(s) : [AST - CA, BRS, CALEPA SITES - CA, CERCLIS NFRAP, CIWQS - CA, DOCKET, ECHO, EMI - CA, EPA UST, ERNS, FID UST - CA, FRS, HAZNET - CA, HIST AST - CA, HIST CHMIRS - CA, HWG - CA, ICIS, INACTIVE PCS, MANIFEST EPA, NPDES - CA, PCS ENF, PCS FACILITY, RCRA_NONGEN, RCRA_SQG, RFR - CA, RMP, SEMS_8R_ARCHIVED SITES, STORMWATER, UST - CA] ***(cont.)***

Envirosite ID: 221902
EPA ID: N/R

HAZNET - CA ***(cont.)***

2017: 792 - Liquids with pH <= 2 with metals, 0.025 tons to CAD044429835
2017: 133 - Aqueous solution with total organic residues 10 percent or more, 0.22935 tons to CAD099452708
2017: 135 - Unspecified aqueous solution, 6.3 tons to CAD044429835
2017: 134 - Aqueous solution with total organic residues less than 10 percent, 0.168 tons to CAT000613976
2017: 223 - Unspecified oil-containing waste, 0.15 tons to AZR000003681
2017: 133 - Aqueous solution with total organic residues 10 percent or more, tons to CAD099452708
2017: 221 - Waste oil and mixed oil, 2.242 tons to CAD099452708
2017: 223 - Unspecified oil-containing waste, 0.5 tons to CAD044429835
2016: 135 - Unspecified aqueous solution, 0.3 tons to UTD991301748
2016: 151 - Asbestos containing waste, 0.0175 tons to CAD044429835

Facility Name :	TTS WESTERN INC
Facility Address :	2300 E PACIFIC COAST HWY, WILMINGTON, CA 90744
County :	LOS ANGELES

Site Details

Generator EPA ID :	CAL000348187
Active :	Inactive
Category :	STATE
Facility Types :	N/R
Type :	PERMANENT
Contact Name :	N/R
Contact Phone :	N/R
Facility Mailing Address :	2300 E PACIFIC COAST HWY, WILMINGTON, CA 907440000
Latitude :	33.79043700
Longitude :	-118.22852700
Agency Hyperlink :	Click here for hyperlink provided by the agency.
Last Date in Agency List :	2021-07-08

Waste Generator Details

Map Id: BT337
Direction: W
Distance: 0.947 mi., 4999 ft.
Elevation: 13 ft.
Relative: Higher

Site Name : LINDE INC | Praxair Inc | Praxair, Inc - 861
2300 E PACIFIC COAST HWY | 2300 EAST PACIFIC COAST HWY | 2300 E PACIFIC COAST HWY # B
WILMINGTON | Wilmington | Los Angeles, CA

Database(s) : [AST - CA, BRS, CALEPA SITES - CA, CERCLIS NFRAP, CIWQS - CA, DOCKET, ECHO, EMI - CA, EPA UST, ERNS, FID UST - CA, FRS, HAZNET - CA, HIST AST - CA, HIST CHMIRS - CA, HWG - CA, ICIS, INACTIVE PCS, MANIFEST EPA, NPDES - CA, PCS ENF, PCS FACILITY, RCRA_NONGEN, RCRA_SQG, RFR - CA, RMP, SEMS_8R_ARCHIVED SITES, STORMWATER, UST - CA] ***(cont.)***

Envirosite ID: 221902
EPA ID: N/R

HAZNET - CA ***(cont.)***

State Waste :	2010: 134 - Aqueous solution with total organic residues less than 10 percent, 0.126 tons to CAT000613893

HIST AST - CA

Facility Name :	Praxair, Inc - 861
Facility Address :	2300 E PACIFIC COAST HWY, WILMINGTON, CA 90744
County :	Los Angeles

Site Details

CERS ID :	10240117
Facility ID :	FA0001158
EPA ID :	CAD043542109
Business Name :	Praxair, Inc.
Phone :	(562) 983-2120
Fax :	N/R
Mailing Address :	2300 E PACIFIC COAST HWY, WILMINGTON, CA 90744
Owner Name :	PRAXAIR INCORPORATED
Owner Phone :	(203) 794-2000
Owner Mailing Address :	39 Old Ridgebury Road, Danbury, CT 6810
Property Owner Name :	N/R
Property Owner Phone :	N/R
Property Owner Mailing Address :	N/R
Operator Name :	Praxair, Inc.
Operator Phone :	(203) 794-2000
CUPA :	N/R
Total Gallons :	N/R
Facility Latitude Measure :	33.79081
Facility Longitude Measure :	-118.22964
Last Date in Agency List :	2018-01-31

HIST CHMIRS - CA

Facility Address :	2300 East Pacific Coast Highway, Wilmington
County :	Los Angeles County
Notified Date :	2007-02-24 08:10:00
Control Number :	07-1203
Substance 1 :	Sodium Hypochlorite

Map Id: BT337
Direction: W
Distance: 0.947 mi., 4999 ft.
Elevation: 13 ft.
Relative: Higher

Site Name : LINDE INC | Praxair Inc | Praxair, Inc - 861
2300 E PACIFIC COAST HWY | 2300 EAST PACIFIC COAST HWY | 2300 E PACIFIC COAST HWY # B
WILMINGTON | Wilmington | Los Angeles, CA

Database(s) : [AST - CA, BRS, CALEPA SITES - CA, CERCLIS NFRAP, CIWQS - CA, DOCKET, ECHO, EMI - CA, EPA UST, ERNS, FID UST - CA, FRS, HAZNET - CA, HIST AST - CA, HIST CHMIRS - CA, HWG - CA, ICIS, INACTIVE PCS, MANIFEST EPA, NPDES - CA, PCS ENF, PCS FACILITY, RCRA_NONGEN, RCRA_SQG, RFR - CA, RMP, SEMS_8R_ARCHIVED SITES, STORMWATER, UST - CA] ***(cont.)***

Envirosite ID: 221902
EPA ID: N/R

HIST CHMIRS - CA ***(cont.)***

Quantity 1 :	700
Measure 1 :	Gal(s)
Type 1 :	CHEMICAL
Pipeline 1 :	N/R
Vessel 1 (300 Tons) :	N/R
Substance 2 :	N/R
Quantity 2 :	N/R
Measure 2 :	N/R
Type 2 :	N/R
Pipeline 2 :	N/R
Vessel 2 (300 Tons) :	N/R
Substance 3 :	N/R
Quantity 3 :	N/R
Measure 3 :	N/R
Type 3 :	N/R
Pipeline 3 :	N/R
Vessel 3 (300 Tons) :	N/R

Description : 02/24/07 at 0020 hours, a pipe in a storage tank had a leak and spilled 700 gallons of sodium hypoclorite. The checmical is contained in a berm around the tank.

Contained :	Yes
Water? :	No
Water Way :	No
Incident Date :	2007-02-24
Time :	20
Spill Site :	Industrial Plant
Site :	No
Cause :	N/R
Other Causes :	N/R
Injuries (Y/N) :	N/R
Injuries Number :	0
Fatal (Y/N) :	N/R
Fatal Number :	0
Evacs (Y/N) :	N/R
Evacs Number :	0
Cleanup :	Contractor
Admin Agency :	L. A. County Fire Prevention

Facility Address :	2300 East Pacific Coast Hwy, Wilmington
County :	Los Angeles County

Map Id: BT337
Direction: W
Distance: 0.947 mi., 4999 ft.
Elevation: 13 ft.
Relative: Higher

Site Name : LINDE INC | Praxair Inc | Praxair, Inc - 861
2300 E PACIFIC COAST HWY | 2300 EAST PACIFIC COAST HWY | 2300 E PACIFIC COAST HWY # B
WILMINGTON | Wilmington | Los Angeles, CA

Database(s) : [AST - CA, BRS, CALEPA SITES - CA, CERCLIS NFRAP, CIWQS - CA, DOCKET, ECHO, EMI - CA, EPA UST, ERNS, FID UST - CA, FRS, HAZNET - CA, HIST AST - CA, HIST CHMIRS - CA, HWG - CA, ICIS, INACTIVE PCS, MANIFEST EPA, NPDES - CA, PCS ENF, PCS FACILITY, RCRA_NONGEN, RCRA_SQG, RFR - CA, RMP, SEMS_8R_ARCHIVED SITES, STORMWATER, UST - CA] ***(cont.)***

Envirosite ID: 221902
EPA ID: N/R

HIST CHMIRS - CA ***(cont.)***

Notified Date :	2003-11-09 05:00:52
Control Number :	03-5808
Substance 1 :	Diesel
Quantity 1 :	9
Measure 1 :	N/R
Type 1 :	N/R
Pipeline 1 :	N/R
Vessel 1 (300 Tons) :	N/R
Substance 2 :	N/R
Quantity 2 :	N/R
Measure 2 :	N/R
Type 2 :	N/R
Pipeline 2 :	N/R
Vessel 2 (300 Tons) :	N/R
Substance 3 :	N/R
Quantity 3 :	N/R
Measure 3 :	N/R
Type 3 :	N/R
Pipeline 3 :	N/R
Vessel 3 (300 Tons) :	N/R
Description :	Substance was released during refueling of vehicle.
Contained :	Yes
Water? :	N/R
Water Way :	N/R
Incident Date :	2003-11-08
Time :	N/R
Spill Site :	Industrial Plant
Site :	N/R
Cause :	N/R
Other Causes :	N/R
Injuries (Y/N) :	N/R
Injuries Number :	0
Fatal (Y/N) :	N/R
Fatal Number :	0
Evacs (Y/N) :	N/R
Evacs Number :	0
Cleanup :	Contractor
Admin Agency :	L. A. County Fire Prevention

Notified Date :	2010-04-05 04:08:00
Control Number :	10-2184
Substance 1 :	Motor Oil
Quantity 1 :	100

Map Id: BT337
Direction: W
Distance: 0.947 mi., 4999 ft.
Elevation: 13 ft.
Relative: Higher

Site Name : LINDE INC | Praxair Inc | Praxair, Inc - 861
2300 E PACIFIC COAST HWY | 2300 EAST PACIFIC COAST HWY | 2300 E PACIFIC COAST HWY # B
WILMINGTON | Wilmington | Los Angeles, CA

Database(s) : [AST - CA, BRS, CALEPA SITES - CA, CERCLIS NFRAP, CIWQS - CA, DOCKET, ECHO, EMI - CA, EPA UST, ERNS, FID UST - CA, FRS, HAZNET - CA, HIST AST - CA, HIST CHMIRS - CA, HWG - CA, ICIS, INACTIVE PCS, MANIFEST EPA, NPDES - CA, PCS ENF, PCS FACILITY, RCRA_NONGEN, RCRA_SQG, RFR - CA, RMP, SEMS_8R_ARCHIVED SITES, STORMWATER, UST - CA] ***(cont.)***

Envirosite ID: 221902
EPA ID: N/R

HIST CHMIRS - CA ***(cont.)***

Measure 1 :	Gal(s)
Type 1 :	PETROLEUM
Pipeline 1 :	N/R
Vessel 1 (300 Tons) :	N/R
Substance 2 :	N/R
Quantity 2 :	N/R
Measure 2 :	N/R
Type 2 :	N/R
Pipeline 2 :	N/R
Vessel 2 (300 Tons) :	N/R
Substance 3 :	N/R
Quantity 3 :	N/R
Measure 3 :	N/R
Type 3 :	N/R
Pipeline 3 :	N/R
Vessel 3 (300 Tons) :	N/R
Description :	Caller states that an air compressor unit malfunctioned.
Contained :	Yes
Water? :	No
Water Way :	N/R
Incident Date :	2010-04-05
Time :	300
Spill Site :	Industrial Plant
Site :	N/R
Cause :	Mechanical
Other Causes :	N/R
Injuries (Y/N) :	No
Injuries Number :	N/R
Fatal (Y/N) :	No
Fatal Number :	N/R
Evacs (Y/N) :	No
Evacs Number :	N/R
Cleanup :	Contractor
Admin Agency :	LACoFD Health Haz-Mat
Facility Address :	2300 East Pacific Coast Hwy, Wilmington, 90744
County :	Los Angeles County
Notified Date :	2008-12-19 08:16:00
Control Number :	08-9015
Substance 1 :	Transformer Oil
Quantity 1 :	150

Map Id: BT337
Direction: W
Distance: 0.947 mi., 4999 ft.
Elevation: 13 ft.
Relative: Higher

Site Name : LINDE INC | Praxair Inc | Praxair, Inc - 861
2300 E PACIFIC COAST HWY | 2300 EAST PACIFIC COAST HWY | 2300 E PACIFIC COAST HWY # B
WILMINGTON | Wilmington | Los Angeles, CA

Database(s) : [AST - CA, BRS, CALEPA SITES - CA, CERCLIS NFRAP, CIWQS - CA, DOCKET, ECHO, EMI - CA, EPA UST, ERNS, FID UST - CA, FRS, HAZNET - CA, HIST AST - CA, HIST CHMIRS - CA, HWG - CA, ICIS, INACTIVE PCS, MANIFEST EPA, NPDES - CA, PCS ENF, PCS FACILITY, RCRA_NONGEN, RCRA_SQG, RFR - CA, RMP, SEMS_8R_ARCHIVED SITES, STORMWATER, UST - CA] ***(cont.)***

Envirosite ID: 221902
EPA ID: N/R

HIST CHMIRS - CA ***(cont.)***

Measure 1 :	Gal(s)
Type 1 :	PETROLEUM
Pipeline 1 :	N/R
Vessel 1 (300 Tons) :	N/R
Substance 2 :	N/R
Quantity 2 :	N/R
Measure 2 :	N/R
Type 2 :	N/R
Pipeline 2 :	N/R
Vessel 2 (300 Tons) :	N/R
Substance 3 :	N/R
Quantity 3 :	N/R
Measure 3 :	N/R
Type 3 :	N/R
Pipeline 3 :	N/R
Vessel 3 (300 Tons) :	N/R

Description : Caller states the safety valve on a transformer malfunctioned. Caller states substance released to a concrete, sand and gravel area. Caller states the release may have occurred at 2230 hrs on 12/18/08 due to loss of power. Caller states the release was discovered at 0500 Hrs 12/19/08

Contained :	Yes
Water? :	No
Water Way :	N/R
Incident Date :	2008-12-19
Time :	500
Spill Site :	Industrial Plant
Site :	N/R
Cause :	N/R
Other Causes :	N/R
Injuries (Y/N) :	N/R
Injuries Number :	0
Fatal (Y/N) :	N/R
Fatal Number :	0
Evacs (Y/N) :	N/R
Evacs Number :	0
Cleanup :	Contractor
Admin Agency :	LACoFD Health Haz-Mat
Facility Address :	2300 E Pacific Coast Hwy, Los Angeles
County :	Los Angeles County

Map Id: BT337
Direction: W
Distance: 0.947 mi., 4999 ft.
Elevation: 13 ft.
Relative: Higher

Site Name : LINDE INC | Praxair Inc | Praxair, Inc - 861
2300 E PACIFIC COAST HWY | 2300 EAST PACIFIC COAST HWY | 2300 E PACIFIC COAST HWY # B
WILMINGTON | Wilmington | Los Angeles, CA

Database(s) : [AST - CA, BRS, CALEPA SITES - CA, CERCLIS NFRAP, CIWQS - CA, DOCKET, ECHO, EMI - CA, EPA UST, ERNS, FID UST - CA, FRS, HAZNET - CA, HIST AST - CA, HIST CHMIRS - CA, HWG - CA, ICIS, INACTIVE PCS, MANIFEST EPA, NPDES - CA, PCS ENF, PCS FACILITY, RCRA_NONGEN, RCRA_SQG, RFR - CA, RMP, SEMS_8R_ARCHIVED SITES, STORMWATER, UST - CA] ***(cont.)***

Envirosite ID: 221902
EPA ID: N/R

HIST CHMIRS - CA ***(cont.)***

Notified Date :	1998-03-24 17:31:07
Control Number :	98-1443
Substance 1 :	Sulphuric acid
Quantity 1 :	200
Measure 1 :	N/R
Type 1 :	N/R
Pipeline 1 :	N/R
Vessel 1 (300 Tons) :	N/R
Substance 2 :	N/R
Quantity 2 :	N/R
Measure 2 :	N/R
Type 2 :	N/R
Pipeline 2 :	N/R
Vessel 2 (300 Tons) :	N/R
Substance 3 :	N/R
Quantity 3 :	N/R
Measure 3 :	N/R
Type 3 :	N/R
Pipeline 3 :	N/R
Vessel 3 (300 Tons) :	N/R
Description :	Believe that a supply line to cooling tower may have failed, allowing acid to flow on to gravel area that surrounds the tank.Nutralizing with Soda Ash at this time. There are no drains in proximatey where substance could escape
Contained :	Yes
Water? :	No
Water Way :	N/R
Incident Date :	1998-03-24
Time :	N/R
Spill Site :	Industrial Plant
Site :	N/R
Cause :	N/R
Other Causes :	N/R
Injuries (Y/N) :	N/R
Injuries Number :	0
Fatal (Y/N) :	N/R
Fatal Number :	0
Evacs (Y/N) :	N/R
Evacs Number :	0
Cleanup :	Reporting Party
Admin Agency :	Los Angeles City Fire Department

Map Id: BT337
Direction: W
Distance: 0.947 mi., 4999 ft.
Elevation: 13 ft.
Relative: Higher

Site Name : LINDE INC | Praxair Inc | Praxair, Inc - 861
2300 E PACIFIC COAST HWY | 2300 EAST PACIFIC COAST HWY | 2300 E PACIFIC COAST HWY # B
WILMINGTON | Wilmington | Los Angeles, CA

Database(s) : [AST - CA, BRS, CALEPA SITES - CA, CERCLIS NFRAP, CIWQS - CA, DOCKET, ECHO, EMI - CA, EPA UST, ERNS, FID UST - CA, FRS, HAZNET - CA, HIST AST - CA, HIST CHMIRS - CA, HWG - CA, ICIS, INACTIVE PCS, MANIFEST EPA, NPDES - CA, PCS ENF, PCS FACILITY, RCRA_NONGEN, RCRA_SQG, RFR - CA, RMP, SEMS_8R_ARCHIVED SITES, STORMWATER, UST - CA] ***(cont.)***

Envirosite ID: 221902
EPA ID: N/R

HWG - CA

Facility Name :	DPR - MALIBU PIER
Facility Address :	2300 E PACIFIC COAST HWY, WILMINGTON, CA 90744
County :	LOS ANGELES
EPA ID :	CAC001428080
Status :	Inactive
Category :	STATE
Type :	TEMPORARY
Facility Type :	N/R
Mailing Address :	1300 I ST STE 800, SACRAMENTO, CA 958140000
Owner Name :	DEPARTMENT OF PARKS & REC
Owner Address :	1300 I ST STE 800, SACRAMENTO, CA 958140000
Operator Name :	CAROL WALDNER/VECTOR 3 ENVIRO
Operator Address :	3408 CHINO AVE/EXTEND TO 9/30/99, CHINO, CA 917100000
Latitude :	33.791642
Longitude :	-118.230816
Facility Name :	JACK B KELLEY INC
Facility Address :	2300 E PACIFIC COAST HWY, WILMINGTON, CA 90744
County :	LOS ANGELES
EPA ID :	CAL000147586
Status :	Inactive
Category :	STATE
Type :	PERMANENT
Facility Type :	N/R
Mailing Address :	PO BOX 15530, AMARILLO, TX 791055530
Owner Name :	JACK B KELLEY INC
Owner Address :	801 S FILLMORE ST STE 505, AMARILLO, TX 791013526
Operator Name :	LEE DRURY
Operator Address :	801 S FILLMORE ST STE 505, AMARILLO, TX 791013526
Latitude :	33.79165
Longitude :	-118.23124
Facility Name :	JACK B KELLY
Facility Address :	2300 E PACIFIC COAST HWY, WILMINGTON, CA 90744
County :	LOS ANGELES

Map Id: BT337
Direction: W
Distance: 0.947 mi., 4999 ft.
Elevation: 13 ft.
Relative: Higher

Site Name : LINDE INC | Praxair Inc | Praxair, Inc - 861
2300 E PACIFIC COAST HWY | 2300 EAST PACIFIC COAST HWY | 2300 E PACIFIC COAST HWY # B
WILMINGTON | Wilmington | Los Angeles, CA

Database(s) : [AST - CA, BRS, CALEPA SITES - CA, CERCLIS NFRAP, CIWQS - CA, DOCKET, ECHO, EMI - CA, EPA UST, ERNS, FID UST - CA, FRS, HAZNET - CA, HIST AST - CA, HIST CHMIRS - CA, HWG - CA, ICIS, INACTIVE PCS, MANIFEST EPA, NPDES - CA, PCS ENF, PCS FACILITY, RCRA_NONGEN, RCRA_SQG, RFR - CA, RMP, SEMS_8R_ARCHIVED SITES, STORMWATER, UST - CA] ***(cont.)***

Envirosite ID: 221902
EPA ID: N/R

HWG - CA ***(cont.)***

EPA ID :	CAR000074682
Status :	Inactive
Category :	FEDERAL
Type :	PERMANENT
Facility Type :	N/R
Mailing Address :	PO BOX 50539, AMARILLO, TX 791590539
Owner Name :	N/R
Owner Address :	N/A
Operator Name :	N/R
Operator Address :	INACTIVE PER VQ01 - BMI, N/A
Latitude :	33.791642
Longitude :	-118.230816

Facility Name :	KENAN ADVANTAGE GROUP INC DBA JACK B KELLEY/WILMINGTON
Facility Address :	2300 E PACIFIC COAST HWY, WILMINGTON, CA 90744
County :	LOS ANGELES

EPA ID :	CAL000375277
Status :	Active
Category :	STATE
Type :	PERMANENT
Facility Type :	N/R
Mailing Address :	4366 MOUNT PLEASANT ST NW, NORTH CANTON, OH 44720
Owner Name :	KENAN ADVANTAGE GROUP INC
Owner Address :	4366 MOUNT PLEASANT ST NW, NORTH CANTON, OH 447205446
Operator Name :	JAMES KING
Operator Address :	1751 TERRY DRIVE, JOLIET, IL 60436
Latitude :	33.7886
Longitude :	-118.22959

Facility Name :	LINDE INC
Facility Address :	2300 E PACIFIC COAST HWY, WILMINGTON, CA 90744
County :	LOS ANGELES

EPA ID :	CAD043542109
Status :	Active
Category :	FEDERAL
Type :	PERMANENT
Facility Type :	N/R
Mailing Address :	2300 E PACIFIC COAST HWY, WILMINGTON, CA 90744

Map Id: BT337
Direction: W
Distance: 0.947 mi., 4999 ft.
Elevation: 13 ft.
Relative: Higher

Site Name : LINDE INC | Praxair Inc | Praxair, Inc - 861
2300 E PACIFIC COAST HWY | 2300 EAST PACIFIC COAST HWY | 2300 E PACIFIC COAST HWY # B
WILMINGTON | Wilmington | Los Angeles, CA

Database(s) : [AST - CA, BRS, CALEPA SITES - CA, CERCLIS NFRAP, CIWQS - CA, DOCKET, ECHO, EMI - CA, EPA UST, ERNS, FID UST - CA, FRS, HAZNET - CA, HIST AST - CA, HIST CHMIRS - CA, HWG - CA, ICIS, INACTIVE PCS, MANIFEST EPA, NPDES - CA, PCS ENF, PCS FACILITY, RCRA_NONGEN, RCRA_SQG, RFR - CA, RMP, SEMS_8R_ARCHIVED SITES, STORMWATER, UST - CA] ***(cont.)***

Envirosite ID: 221902
EPA ID: N/R

HWG - CA ***(cont.)***

Owner Name :	LINDE INC
Owner Address :	10 RIVERVIEW DRIVE, DANBURY, CT 068100000
Operator Name :	DAVID LEVALLEY
Operator Address :	2300 E PACIFIC COAST HWY, WILMINGTON, CA 90744
Latitude :	33.791678
Longitude :	-118.233768

Facility Name :	TTS WESTERN INC
Facility Address :	2300 E PACIFIC COAST HWY, WILMINGTON, CA 90744
County :	LOS ANGELES

EPA ID :	CAL000348187
Status :	Inactive
Category :	STATE
Type :	PERMANENT
Facility Type :	N/R
Mailing Address :	2300 E PACIFIC COAST HWY, WILMINGTON, CA 907440000
Owner Name :	TRIMAC TRANSPORTATION SOUTH INC
Owner Address :	15333 JOHN F KENNEDY BLVD, HOUSTON, TX 770320000
Operator Name :	JEREMY ESSES
Operator Address :	2300 E PACIFIC COAST HWY, WILMINGTON, CA 907440000
Latitude :	33.791677
Longitude :	-118.23127

ICIS

Facility Name :	LINDE DIVISION, WILMINGTON
Facility Address :	2300 EAST PACIFIC COAST HWY, WILMINGTON, CA 90744

Site Details

NPDES ID :	CA0001848
ICIS Facility Interest ID :	1200018546
Facility UIN :	110037255476
Facility Type Code :	Privately Owned Facility
Impaired Waters :	303(D) Listed
Latitude :	33.790306
Longitude :	-118.227806
Last Date in Agency List :	2021-08-17

Map Id: BT337
Direction: W
Distance: 0.947 mi., 4999 ft.
Elevation: 13 ft.
Relative: Higher

Site Name : LINDE INC | Praxair Inc | Praxair, Inc - 861
2300 E PACIFIC COAST HWY | 2300 EAST PACIFIC COAST HWY | 2300 E PACIFIC COAST HWY # B
WILMINGTON | Wilmington | Los Angeles, CA

Database(s) : [AST - CA, BRS, CALEPA SITES - CA, CERCLIS NFRAP, CIWQS - CA, DOCKET, ECHO, EMI - CA, EPA UST, ERNS, FID UST - CA, FRS, HAZNET - CA, HIST AST - CA, HIST CHMIRS - CA, HWG - CA, ICIS, INACTIVE PCS, MANIFEST EPA, NPDES - CA, PCS ENF, PCS FACILITY, RCRA_NONGEN, RCRA_SQG, RFR - CA, RMP, SEMS_8R_ARCHIVED SITES, STORMWATER, UST - CA] ***(cont.)***

Envirosite ID: 221902
EPA ID: N/R

ICIS ***(cont.)***

Facility NAICS
NAICS Code : N/R
NAICS Description : N/R

Facility SIC
SIC Code : 2813
SIC Description : Industrial Gases

Facility Name : LINDE INC
Facility Address : 2300 E PACIFIC COAST HWY, WILMINGTON, CA 90744

Site Details
NPDES ID : CAZ188733
ICIS Facility Interest ID : 3600723264
Facility UIN : 110070087916
Facility Type Code : Privately Owned Facility
Impaired Waters : 303(D) Listed
Latitude : 33.79168
Longitude : -118.23127
Last Date in Agency List : 2021-08-17

Facility NAICS
NAICS Code : N/R
NAICS Description : N/R

Facility SIC
SIC Code : 2813
SIC Description : Industrial Gases

Facility Name : PRAXAIR INC
Facility Address : 2300 E PACIFIC COAST HWY, WILMINGTON, CA 90744

Map Id: BT337
Direction: W
Distance: 0.947 mi., 4999 ft.
Elevation: 13 ft.
Relative: Higher

Site Name : LINDE INC | Praxair Inc | Praxair, Inc - 861
2300 E PACIFIC COAST HWY | 2300 EAST PACIFIC COAST HWY | 2300 E PACIFIC COAST HWY # B
WILMINGTON | Wilmington | Los Angeles, CA

Database(s) : [AST - CA, BRS, CALEPA SITES - CA, CERCLIS NFRAP, CIWQS - CA, DOCKET, ECHO, EMI - CA, EPA UST, ERNS, FID UST - CA, FRS, HAZNET - CA, HIST AST - CA, HIST CHMIRS - CA, HWG - CA, ICIS, INACTIVE PCS, MANIFEST EPA, NPDES - CA, PCS ENF, PCS FACILITY, RCRA_NONGEN, RCRA_SQG, RFR - CA, RMP, SEMS_8R_ARCHIVED SITES, STORMWATER, UST - CA] ***(cont.)***

Envirosite ID: 221902
EPA ID: N/R

ICIS ***(cont.)***

Site Details

NPDES ID :	CAZ188733
ICIS Facility Interest ID :	3600723264
Facility UIN :	110070087916
Facility Type Code :	Privately Owned Facility
Impaired Waters :	303(D) Listed
Latitude :	33.79168
Longitude :	-118.23127
Last Date in Agency List :	2020-07-20

Facility NAICS

NAICS Code :	N/R
NAICS Description :	N/R

Facility SIC

SIC Code :	N/R
SIC Description :	N/R

INACTIVE PCS

Issue Date :	2015-07-01
Original Issue Date :	2015-07-01
Effective Date :	2015-07-01
Expiration Date :	2020-06-30
Retirement Date :	N/R
Termination Date :	N/R
Issuing Agency :	CA Waterboards
Agency Type :	State
Activity ID :	3601102619
External Permit Number :	CAZ188733
Facility Type Indicator :	NON-POTW
Permit Type :	General Permit Covered Facility-NPDES)
Major Minor Status :	N
Permit Status :	Expired
Total Design Flow Number :	N/R
Actual Average Flow Number :	N/R
State Water Body :	N/R
State Water Body Name :	N/R
Permit Name :	Linde Inc

Map Id: BT337
Direction: W
Distance: 0.947 mi., 4999 ft.
Elevation: 13 ft.
Relative: Higher

Site Name : LINDE INC | Praxair Inc | Praxair, Inc - 861
2300 E PACIFIC COAST HWY | 2300 EAST PACIFIC COAST HWY | 2300 E PACIFIC COAST HWY # B
WILMINGTON | Wilmington | Los Angeles, CA

Database(s) : [AST - CA, BRS, CALEPA SITES - CA, CERCLIS NFRAP, CIWQS - CA, DOCKET, ECHO, EMI - CA, EPA UST, ERNS, FID UST - CA, FRS, HAZNET - CA, HIST AST - CA, HIST CHMIRS - CA, HWG - CA, ICIS, INACTIVE PCS, MANIFEST EPA, NPDES - CA, PCS ENF, PCS FACILITY, RCRA_NONGEN, RCRA_SQG, RFR - CA, RMP, SEMS_8R_ARCHIVED SITES, STORMWATER, UST - CA] ***(cont.)***

Envirosite ID: 221902
EPA ID: N/R

INACTIVE PCS ***(cont.)***

Permit Comp Status :	Y
RNC Tracking :	Y
Master External Permit Number :	CAS000001
TMDL Interface :	N/R
EDMR Authorization :	N
Pretreatment Indicator :	N/R
Last Date in Agency List :	2021-08-19

Issue Date :	2002-01-24
Original Issue Date :	1974-10-21
Effective Date :	2002-01-24
Expiration Date :	2006-12-10
Retirement Date :	N/R
Termination Date :	2004-09-21
Issuing Agency :	N/R
Agency Type :	State
Activity ID :	1200014153
External Permit Number :	CA0001848
Facility Type Indicator :	NON-POTW
Permit Type :	NPDES Individual Permit
Major Minor Status :	N
Permit Status :	Terminated
Total Design Flow Number :	N/R
Actual Average Flow Number :	.163
State Water Body :	180701040010
State Water Body Name :	DOMINGUEZ CHANNEL
Permit Name :	PRAXAIR, INC
Permit Comp Status :	N
RNC Tracking :	Y
Master External Permit Number :	N/R
TMDL Interface :	N/R
EDMR Authorization :	N
Pretreatment Indicator :	N/R
Last Date in Agency List :	2021-08-19

MANIFEST EPA

Manifest Details

Map Id: BT337
Direction: W
Distance: 0.947 mi., 4999 ft.
Elevation: 13 ft.
Relative: Higher

Site Name : LINDE INC | Praxair Inc | Praxair, Inc - 861
2300 E PACIFIC COAST HWY | 2300 EAST PACIFIC COAST HWY | 2300 E PACIFIC COAST HWY # B
WILMINGTON | Wilmington | Los Angeles, CA

Database(s) : [AST - CA, BRS, CALEPA SITES - CA, CERCLIS NFRAP, CIWQS - CA, DOCKET, ECHO, EMI - CA, EPA UST, ERNS, FID UST - CA, FRS, HAZNET - CA, HIST AST - CA, HIST CHMIRS - CA, HWG - CA, ICIS, INACTIVE PCS, MANIFEST EPA, NPDES - CA, PCS ENF, PCS FACILITY, RCRA_NONGEN, RCRA_SQG, RFR - CA, RMP, SEMS_8R_ARCHIVED SITES, STORMWATER, UST - CA] ***(cont.)***

Envirosite ID: 221902
EPA ID: N/R

MANIFEST EPA ***(cont.)***

Details for this site have been truncated due to the large number of available details for this site within this dataset. For the complete details for this site, contact your Envirosite account representative for a complimentary site report containing all of the details available.

Manifest Number :	007745365SKS
Shipped Date :	2021-04-07
Updated Date :	2021-05-19
Received Date :	2021-04-09
Status :	Signed
Generator ID :	CAD043542109
Generator Name :	Linde Inc
Generator Address :	2300 E Pacific Coast Hwy, WILMINGTON, CA 90744
Generator Mailing :	2300 E Pacific Coast Hwy, Wilmington, CA 90744
Generator Contact :	Linde Inc
Destination ID :	CAT000613976
Destination Name :	Safety-Kleen Systems, Inc.
Destination Mailing :	2120 South Yale Street, Santa Ana, CA 92704
Destination Address :	2120 South Yale Street, Santa Ana, CA 92704
Destination Contact :	N/R
Submission Type :	DataImage5Copy
Origin Type :	Service
Manifest Residue :	N
Rejection :	N
Last Date in Agency List :	2021-09-04

Waste Details

Waste Line Number :	1
Is DOT Hazardous :	N
DOT ID Number :	N/R
DOT Information :	N/R
Non Waste Description :	NONE, NON-RCRA HAZARDOUS WASTE, LIQUID (AQUEOUS PARTS WASHER SOLUTION), N/A, NONE
Quantity :	40 Gallons
Quantity Tons, Acute, Non-Acute :	0.16680567, 0, 0.16680567
Quantity Kg, Acute, Non-Acute :	0, 151.29774
Management Method :	H141 - STORAGE, BULKING AND/OR TRANSFER OFF SITE
Is EPA Waste :	N
Federal Code :	N/R
State Code :	CA - 134

Map Id: BT337
Direction: W
Distance: 0.947 mi., 4999 ft.
Elevation: 13 ft.
Relative: Higher

Site Name : LINDE INC | Praxair Inc | Praxair, Inc - 861
2300 E PACIFIC COAST HWY | 2300 EAST PACIFIC COAST HWY | 2300 E PACIFIC COAST HWY # B
WILMINGTON | Wilmington | Los Angeles, CA

Database(s) : [AST - CA, BRS, CALEPA SITES - CA, CERCLIS NFRAP, CIWQS - CA, DOCKET, ECHO, EMI - CA, EPA UST, ERNS, FID UST - CA, FRS, HAZNET - CA, HIST AST - CA, HIST CHMIRS - CA, HWG - CA, ICIS, INACTIVE PCS, MANIFEST EPA, NPDES - CA, PCS ENF, PCS FACILITY, RCRA_NONGEN, RCRA_SQG, RFR - CA, RMP, SEMS_8R_ARCHIVED SITES, STORMWATER, UST - CA] ***(cont.)***

Envirosite ID: 221902
EPA ID: N/R

MANIFEST EPA ***(cont.)***

Manifest Details

Manifest Number :	021691958JJK
Shipped Date :	2021-03-30
Updated Date :	2021-05-05
Received Date :	2021-04-12
Status :	Signed
Generator ID :	CAD043542109
Generator Name :	LINDE INC
Generator Address :	2300 E PACIFIC COAST HWY, WILMINGTON, CA 90744
Generator Mailing :	2300 E PACIFIC COAST HWY, WILMINGTON, CA 90744
Generator Contact :	N/R
Destination ID :	AZR000521146
Destination Name :	YUMA YES 2 WASTE TRANSFER STATION
Destination Mailing :	2621 GREEN RIVER RD STE 105, CORONA, CA 92882
Destination Address :	6500 S US HIGHWAY 95, YUMA, AZ 85365
Destination Contact :	N/R
Submission Type :	DataImage5Copy
Origin Type :	Service
Manifest Residue :	N
Rejection :	N
Last Date in Agency List :	2021-09-04

Waste Details

Waste Line Number :	1
Is DOT Hazardous :	N
DOT ID Number :	N/R
DOT Information :	N/R
Non Waste Description :	NON-RCRA HAZARDOUS WASTE, SOLID (OILY SOLIDS)
Quantity :	492 Pounds
Quantity Tons, Acute, Non-Acute :	0.246, 0, 0.246
Quantity Kg, Acute, Non-Acute :	0, 223.1294
Management Method :	H141 - STORAGE, BULKING AND/OR TRANSFER OFF SITE
Is EPA Waste :	N
Federal Code :	N/R
State Code :	CA - 352

Manifest Details

Manifest Number :	021691959JJK
Shipped Date :	2021-03-30
Updated Date :	2021-04-30

Map Id: BT337
Direction: W
Distance: 0.947 mi., 4999 ft.
Elevation: 13 ft.
Relative: Higher

Site Name : LINDE INC | Praxair Inc | Praxair, Inc - 861
2300 E PACIFIC COAST HWY | 2300 EAST PACIFIC COAST HWY | 2300 E PACIFIC COAST HWY # B
WILMINGTON | Wilmington | Los Angeles, CA

Database(s) : [AST - CA, BRS, CALEPA SITES - CA, CERCLIS NFRAP, CIWQS - CA, DOCKET, ECHO, EMI - CA, EPA UST, ERNS, FID UST - CA, FRS, HAZNET - CA, HIST AST - CA, HIST CHMIRS - CA, HWG - CA, ICIS, INACTIVE PCS, MANIFEST EPA, NPDES - CA, PCS ENF, PCS FACILITY, RCRA_NONGEN, RCRA_SQG, RFR - CA, RMP, SEMS_8R_ARCHIVED SITES, STORMWATER, UST - CA] ***(cont.)***

Envirosite ID: 221902
EPA ID: N/R

MANIFEST EPA ***(cont.)***

Received Date :	2021-04-05
Status :	Signed
Generator ID :	CAD043542109
Generator Name :	LINDE INC
Generator Address :	2300 E PACIFIC COAST HWY, WILMINGTON, CA 90744
Generator Mailing :	2300 E PACIFIC COAST HWY, WILMINGTON, CA 90744
Generator Contact :	N/R
Destination ID :	CAT080013352
Destination Name :	WORLD OIL RECYCLING
Destination Mailing :	2000 N. ALAMEDA STREET CA90222 CA037US 2000, COMPTON, CA 90222
Destination Address :	2000 N. ALAMEDA STREET, COMPTON, CA 90222-0000
Destination Contact :	N/R
Submission Type :	DataImage5Copy
Origin Type :	Service
Manifest Residue :	N
Rejection :	N
Last Date in Agency List :	2021-09-04

Waste Details

Waste Line Number :	1
Is DOT Hazardous :	N
DOT ID Number :	N/R
DOT Information :	N/R
Non Waste Description :	NON-RCRA HAZARDOUS WASTE, LIQUID (USED OIL/MIXED OIL)
Quantity :	53 Gallons
Quantity Tons, Acute, Non-Acute :	0.22101751, 0, 0.22101751
Quantity Kg, Acute, Non-Acute :	0, 200.46951
Management Method :	H039 - OTHER RECOVERY OR RECLAMATION FOR REUSE
Is EPA Waste :	N
Federal Code :	N/R
State Code :	CA - 221

Manifest Details

Manifest Number :	021691960JJK
Shipped Date :	2021-03-30
Updated Date :	2021-05-05
Received Date :	2021-04-12
Status :	Signed
Generator ID :	CAD043542109

Map Id: BT337
Direction: W
Distance: 0.947 mi., 4999 ft.
Elevation: 13 ft.
Relative: Higher

Site Name : LINDE INC | Praxair Inc | Praxair, Inc - 861
2300 E PACIFIC COAST HWY | 2300 EAST PACIFIC COAST HWY | 2300 E PACIFIC COAST HWY # B
WILMINGTON | Wilmington | Los Angeles, CA

Database(s) : [AST - CA, BRS, CALEPA SITES - CA, CERCLIS NFRAP, CIWQS - CA, DOCKET, ECHO, EMI - CA, EPA UST, ERNS, FID UST - CA, FRS, HAZNET - CA, HIST AST - CA, HIST CHMIRS - CA, HWG - CA, ICIS, INACTIVE PCS, MANIFEST EPA, NPDES - CA, PCS ENF, PCS FACILITY, RCRA_NONGEN, RCRA_SQG, RFR - CA, RMP, SEMS_8R_ARCHIVED SITES, STORMWATER, UST - CA] ***(cont.)***

Envirosite ID: 221902
EPA ID: N/R

MANIFEST EPA ***(cont.)***

Generator Name :	LINDE INC
Generator Address :	2300 E PACIFIC COAST HWY, WILMINGTON, CA 90744
Generator Mailing :	2300 E PACIFIC COAST HWY, WILMINGTON, CA 90744
Generator Contact :	N/R
Destination ID :	AZR000521146
Destination Name :	YUMA YES 2 WASTE TRANSFER STATION
Destination Mailing :	2621 GREEN RIVER RD STE 105, CORONA, CA 92882
Destination Address :	6500 S US HIGHWAY 95, YUMA, AZ 85365
Destination Contact :	N/R
Submission Type :	DataImage5Copy
Origin Type :	Service
Manifest Residue :	N
Rejection :	N
Last Date in Agency List :	2021-09-04

Waste Details

Waste Line Number :	1
Is DOT Hazardous :	N
DOT ID Number :	N/R
DOT Information :	N/R
Non Waste Description :	NON-RCRA HAZARDOUS WASTE, SOLID (PAPER FILTERS/NON-METAL FILTERS)
Quantity :	153 Pounds
Quantity Tons, Acute, Non-Acute :	0.0765, 0, 0.0765
Quantity Kg, Acute, Non-Acute :	0, 69.387794
Management Method :	H141 - STORAGE, BULKING AND/OR TRANSFER OFF SITE
Is EPA Waste :	N
Federal Code :	N/R
State Code :	CA - 352

Manifest Details

Manifest Number :	007721749SKS
Shipped Date :	2020-12-28
Updated Date :	2021-01-22
Received Date :	2020-12-30
Status :	Signed
Generator ID :	CAD043542109
Generator Name :	Linde Inc
Generator Address :	2300 E Pacific Coast Hwy, WILMINGTON, CA 90744
Generator Mailing :	2300 E Pacific Coast Hwy, Wilmington, CA 90744

Map Id: BT337
Direction: W
Distance: 0.947 mi., 4999 ft.
Elevation: 13 ft.
Relative: Higher

Site Name : LINDE INC | Praxair Inc | Praxair, Inc - 861
2300 E PACIFIC COAST HWY | 2300 EAST PACIFIC COAST HWY | 2300 E PACIFIC COAST HWY # B
WILMINGTON | Wilmington | Los Angeles, CA

Database(s) : [AST - CA, BRS, CALEPA SITES - CA, CERCLIS NFRAP, CIWQS - CA, DOCKET, ECHO, EMI - CA, EPA UST, ERNS, FID UST - CA, FRS, HAZNET - CA, HIST AST - CA, HIST CHMIRS - CA, HWG - CA, ICIS, INACTIVE PCS, MANIFEST EPA, NPDES - CA, PCS ENF, PCS FACILITY, RCRA_NONGEN, RCRA_SQG, RFR - CA, RMP, SEMS_8R_ARCHIVED SITES, STORMWATER, UST - CA] ***(cont.)***

Envirosite ID: 221902
EPA ID: N/R

MANIFEST EPA ***(cont.)***

Generator Contact :	Linde Inc
Destination ID :	CAT000613976
Destination Name :	Safety-Kleen Systems, Inc.
Destination Mailing :	2120 South Yale Street, Santa Ana, CA 92704
Destination Address :	2120 South Yale Street, Santa Ana, CA 92704
Destination Contact :	N/R
Submission Type :	DataImage5Copy
Origin Type :	Service
Manifest Residue :	N
Rejection :	N
Last Date in Agency List :	2021-09-04

Waste Details

Waste Line Number :	1
Is DOT Hazardous :	N
DOT ID Number :	N/R
DOT Information :	N/R
Non Waste Description :	NONE, NON-RCRA HAZARDOUS WASTE, LIQUID (AQUEOUS PARTS WASHER SOLUTION), N/A, NONE
Quantity :	40 Gallons
Quantity Tons, Acute, Non-Acute :	0.16680567, 0, 0.16680567
Quantity Kg, Acute, Non-Acute :	0, 151.29774
Management Method :	H141 - STORAGE, BULKING AND/OR TRANSFER OFF SITE
Is EPA Waste :	N
Federal Code :	N/R
State Code :	CA - 134

NPDES - CA

Facility Name :	Linde Inc
Facility Address :	2300 E Pacific Coast Hwy, Wilmington, 90744
County :	Los Angeles
Effective Date :	1992-03-23
Adoption Date :	N/R
Expiration Date :	N/R
Termination Date :	N/R
Order Number :	97-03-DWQ

Map Id: BT337
Direction: W
Distance: 0.947 mi., 4999 ft.
Elevation: 13 ft.
Relative: Higher

Site Name : LINDE INC | Praxair Inc | Praxair, Inc - 861
2300 E PACIFIC COAST HWY | 2300 EAST PACIFIC COAST HWY | 2300 E PACIFIC COAST HWY # B
WILMINGTON | Wilmington | Los Angeles, CA

Database(s) : [AST - CA, BRS, CALEPA SITES - CA, CERCLIS NFRAP, CIWQS - CA, DOCKET, ECHO, EMI - CA, EPA UST, ERNS, FID UST - CA, FRS, HAZNET - CA, HIST AST - CA, HIST CHMIRS - CA, HWG - CA, ICIS, INACTIVE PCS, MANIFEST EPA, NPDES - CA, PCS ENF, PCS FACILITY, RCRA_NONGEN, RCRA_SQG, RFR - CA, RMP, SEMS_8R_ARCHIVED SITES, STORMWATER, UST - CA] ***(cont.)***

Envirosite ID: 221902
EPA ID: N/R

NPDES - CA ***(cont.)***

NPDES Number :	CAS000001
WDID :	4 19I001017
RM Status :	Active
Reg Meas ID :	188733
Reg Meas Type :	Enrollee
Program :	Industrial
Facility Place ID :	N/R
Region Code :	4
Discharger ID :	0
Discharger :	Linde Inc
Discharger Address :	2300 E Pacific Coast Hwy, Wilmington, California 90744
Last Date in Agency List :	2021-09-03

Facility Name :	Praxair Inc
Facility Address :	2300 E Pacific Coast Hwy, Wilmington, 90744
County :	Los Angeles

Effective Date :	1992-03-23
Adoption Date :	N/R
Expiration Date :	N/R
Termination Date :	N/R
Order Number :	97-03-DWQ
NPDES Number :	CAS000001
WDID :	4 19I001017
RM Status :	Active
Reg Meas ID :	188733
Reg Meas Type :	Enrollee
Program :	Industrial
Facility Place ID :	N/R
Region Code :	4
Discharger ID :	0
Discharger :	Praxair Inc
Discharger Address :	2300 E Pacific Coast Hwy, Wilmington, California 90744
Last Date in Agency List :	2020-09-21

PCS ENF

Site Details

NPDES ID :	CA0001848
Last Date in Agency List :	2021-08-17

Map Id: BT337
Direction: W
Distance: 0.947 mi., 4999 ft.
Elevation: 13 ft.
Relative: Higher

Site Name : LINDE INC | Praxair Inc | Praxair, Inc - 861
2300 E PACIFIC COAST HWY | 2300 EAST PACIFIC COAST HWY | 2300 E PACIFIC COAST HWY # B
WILMINGTON | Wilmington | Los Angeles, CA

Database(s) : [AST - CA, BRS, CALEPA SITES - CA, CERCLIS NFRAP, CIWQS - CA, DOCKET, ECHO, EMI - CA, EPA UST, ERNS, FID UST - CA, FRS, HAZNET - CA, HIST AST - CA, HIST CHMIRS - CA, HWG - CA, ICIS, INACTIVE PCS, MANIFEST EPA, NPDES - CA, PCS ENF, PCS FACILITY, RCRA_NONGEN, RCRA_SQG, RFR - CA, RMP, SEMS_8R_ARCHIVED SITES, STORMWATER, UST - CA] ***(cont.)***

Envirosite ID: 221902
EPA ID: N/R

PCS ENF ***(cont.)***

Formal Enforcement Actions

Settlement Entered Date :	09/14/2001
ENF Identifier :	CA-N00000847
Activity ID :	1200081622
Activity Type :	Administrative, Formal
ENF Type :	State CWA Penalty AO
Agency :	State
Fed Penalty Assessed Amount :	N/R
State Local Penalty Amount :	N/R

Informal Enforcement Actions

Achieved Date :	12/09/2008
Registry ID :	110037255476
ENF Identifier :	CA-200018511
Activity ID :	1800024867
Activity Type :	Administrative - Informal
ENF Type :	Letter to Regulated Entity
Agency :	State

Achieved Date :	08/27/2004
Registry ID :	110037255476
ENF Identifier :	CA-N00003470
Activity ID :	1200081618
Activity Type :	Administrative - Informal
ENF Type :	Notice of Violation
Agency :	State

Achieved Date :	08/01/2001
Registry ID :	110037255476
ENF Identifier :	CA-N00000992
Activity ID :	1200081620
Activity Type :	Administrative - Informal
ENF Type :	Notice of Violation
Agency :	State

Achieved Date :	05/29/2001
Registry ID :	110037255476
ENF Identifier :	CA-N00000991
Activity ID :	1200081621

Map Id: BT337
Direction: W
Distance: 0.947 mi., 4999 ft.
Elevation: 13 ft.
Relative: Higher

Site Name : LINDE INC | Praxair Inc | Praxair, Inc - 861
2300 E PACIFIC COAST HWY | 2300 EAST PACIFIC COAST HWY | 2300 E PACIFIC COAST HWY # B
WILMINGTON | Wilmington | Los Angeles, CA

Database(s) : [AST - CA, BRS, CALEPA SITES - CA, CERCLIS NFRAP, CIWQS - CA, DOCKET, ECHO, EMI - CA, EPA UST, ERNS, FID UST - CA, FRS, HAZNET - CA, HIST AST - CA, HIST CHMIRS - CA, HWG - CA, ICIS, INACTIVE PCS, MANIFEST EPA, NPDES - CA, PCS ENF, PCS FACILITY, RCRA_NONGEN, RCRA_SQG, RFR - CA, RMP, SEMS_8R_ARCHIVED SITES, STORMWATER, UST - CA] ***(cont.)***

Envirosite ID: 221902
EPA ID: N/R

PCS ENF ***(cont.)***

Activity Type :	Administrative - Informal
ENF Type :	Notice of Violation
Agency :	State
Achieved Date :	03/23/2005
Registry ID :	110037255476
ENF Identifier :	CA-N00004020
Activity ID :	1200081616
Activity Type :	Administrative - Informal
ENF Type :	Citizen Suit Final Order
Agency :	State
Achieved Date :	03/23/2005
Registry ID :	110037255476
ENF Identifier :	CA-N00003471
Activity ID :	1200081617
Activity Type :	Administrative - Informal
ENF Type :	Agency Enforcement Review
Agency :	State
Achieved Date :	02/20/2004
Registry ID :	110037255476
ENF Identifier :	CA-N00003469
Activity ID :	1200081619
Activity Type :	Administrative - Informal
ENF Type :	Notice of Violation
Agency :	State

PCS FACILITY

Issue Date :	2015-07-01
Original Issue Date :	2015-07-01
Effective Date :	2015-07-01
Expiration Date :	2020-06-30
Retirement Date :	N/R
Termination Date :	N/R
Issuing Agency :	CA Waterboards
Agency Type :	State
Activity ID :	3601102619
External Permit Number :	CAZ188733
Facility Type Indicator :	NON-POTW

Map Id: BT337
Direction: W
Distance: 0.947 mi., 4999 ft.
Elevation: 13 ft.
Relative: Higher

Site Name : LINDE INC | Praxair Inc | Praxair, Inc - 861
2300 E PACIFIC COAST HWY | 2300 EAST PACIFIC COAST HWY | 2300 E PACIFIC COAST HWY # B
WILMINGTON | Wilmington | Los Angeles, CA

Database(s) : [AST - CA, BRS, CALEPA SITES - CA, CERCLIS NFRAP, CIWQS - CA, DOCKET, ECHO, EMI - CA, EPA UST, ERNS, FID UST - CA, FRS, HAZNET - CA, HIST AST - CA, HIST CHMIRS - CA, HWG - CA, ICIS, INACTIVE PCS, MANIFEST EPA, NPDES - CA, PCS ENF, PCS FACILITY, RCRA_NONGEN, RCRA_SQG, RFR - CA, RMP, SEMS_8R_ARCHIVED SITES, STORMWATER, UST - CA] ***(cont.)***

Envirosite ID: 221902
EPA ID: N/R

PCS FACILITY ***(cont.)***

Permit Type :	General Permit Covered Facility-NPDES)
Major Minor Status :	N
Permit Status :	Effective
Total Design Flow Number :	N/R
Actual Average Flow Number :	N/R
State Water Body :	N/R
State Water Body Name :	N/R
Permit Name :	PRAXAIR INC
Permit Comp Status :	Y
RNC Tracking :	Y
Master External Permit Number :	CAS000001
TMDL Interface :	N/R
EDMR Authorization :	N
Pretreatment Indicator :	N/R
Last Date in Agency List :	2020-02-11

RCRA_NONGEN

Facility Name :	KENAN ADVANTAGE GROUP INC DBA JACK B KELLEY/WILMINGTON
Facility Address :	2300 E PACIFIC COAST HWY, WILMINGTON, CA 90744
County :	LOS ANGELES
Date Form Received by Agency :	2012-06-14
EPA ID :	CAL000375277
Mailing Address :	4366 MOUNT PLEASANT ST NW, NORTH CANTON, OH 44720
Contact :	JAMES KING
Contact Address :	1 TOWER LANE SUITE 2325, OAKBROOK TERRACE, IL 60181
Contact Country :	N/R
Contact Telephone :	630-472-5934
Contact Email :	JAMES.KING@THEKAG.COM
EPA Region :	09
Land Type :	Not Reported
Source Type :	Implementer
Classification :	Not a generator, verified
Description :	Not a generator, verified
Last Date in Agency List :	2021-09-03

Owner/Operator Summary

Owner/Operator Name :	JAMES KING
Owner/Operator Address :	1 TOWER LANE SUITE 2325, OAKBROOK TERRACE, IL 60181
Owner/Operator Country :	N/R

Map Id: BT337
Direction: W
Distance: 0.947 mi., 4999 ft.
Elevation: 13 ft.
Relative: Higher

Site Name : LINDE INC | Praxair Inc | Praxair, Inc - 861
2300 E PACIFIC COAST HWY | 2300 EAST PACIFIC COAST HWY | 2300 E PACIFIC COAST HWY # B
WILMINGTON | Wilmington | Los Angeles, CA

Database(s) : [AST - CA, BRS, CALEPA SITES - CA, CERCLIS NFRAP, CIWQS - CA, DOCKET, ECHO, EMI - CA, EPA UST, ERNS, FID UST - CA, FRS, HAZNET - CA, HIST AST - CA, HIST CHMIRS - CA, HWG - CA, ICIS, INACTIVE PCS, MANIFEST EPA, NPDES - CA, PCS ENF, PCS FACILITY, RCRA_NONGEN, RCRA_SQG, RFR - CA, RMP, SEMS_8R_ARCHIVED SITES, STORMWATER, UST - CA] ***(cont.)***

Envirosite ID: 221902
EPA ID: N/R

RCRA_NONGEN ***(cont.)***

Owner/Operator Telephone :	630-472-5934
Owner/Operator Email :	N/R
Owner/Operator Fax :	N/R
Legal Status :	Other land type
Owner/Operator Type :	Operator
Owner/Operator Start Date :	N/R
Owner/Operator End Date :	N/R

Owner/Operator Name :	KENAN ADVANTAGE GROUP INC
Owner/Operator Address :	4366 MOUNT PLEASANT ST NW, NORTH CANTON, OH 44720-5446
Owner/Operator Country :	N/R
Owner/Operator Telephone :	800-969-5419
Owner/Operator Email :	N/R
Owner/Operator Fax :	N/R
Legal Status :	Other land type
Owner/Operator Type :	Owner
Owner/Operator Start Date :	N/R
Owner/Operator End Date :	N/R

Handler Activities Summary

U.S. Importer of Hazardous Waste :	N
Mixed Waste (Haz. and Radioactive) :	N
Recycler of Hazardous Waste :	N
Transporter of Hazardous Waste :	N
Treater, Storer or Disposer of HW :	N
Underground Injection Activity :	N
On-site Burner Exemption :	N
Furnace Exemption :	N
Used Oil Fuel Burner :	N
Used Oil Processor :	N
Used Oil Refiner :	N
Used Oil Fuel Marketer to Burner :	N
Used Oil Specification Marketer :	N
Used Oil Transfer Facility :	N
Used Oil Transporter :	N

Map Id: BT337
Direction: W
Distance: 0.947 mi., 4999 ft.
Elevation: 13 ft.
Relative: Higher

Site Name : LINDE INC | Praxair Inc | Praxair, Inc - 861
2300 E PACIFIC COAST HWY | 2300 EAST PACIFIC COAST HWY | 2300 E PACIFIC COAST HWY # B
WILMINGTON | Wilmington | Los Angeles, CA

Database(s) : [AST - CA, BRS, CALEPA SITES - CA, CERCLIS NFRAP, CIWQS - CA, DOCKET, ECHO, EMI - CA, EPA UST, ERNS, FID UST - CA, FRS, HAZNET - CA, HIST AST - CA, HIST CHMIRS - CA, HWG - CA, ICIS, INACTIVE PCS, MANIFEST EPA, NPDES - CA, PCS ENF, PCS FACILITY, RCRA_NONGEN, RCRA_SQG, RFR - CA, RMP, SEMS_8R_ARCHIVED SITES, STORMWATER, UST - CA] ***(cont.)***

Envirosite ID: 221902
EPA ID: N/R

RCRA_NONGEN ***(cont.)***

Notices of Violations Summary
Regulation Violated : N

RCRA_SQG

Facility Name : JACK B KELLY INC
Facility Address : 2300 E PACIFIC COAST HWY, WILMINGTON, CA 90744
County : LOS ANGELES

Date Form Received by Agency : 2001-08-14
EPA ID : CAR000074682
Mailing Address : 2300 E PACIFIC COAST HWY, WILMINGTON, CA 90744
Contact : JACK PARRIS
Contact Address : 2300 E PACIFIC COAST HWY, WILMINGTON, CA 90744
Contact Country : US
Contact Telephone : 800-759-5251
Contact Email : N/R
EPA Region : 09
Land Type : Private
Source Type : Notification
Classification : Small Quantity Generator

Description : Handlers that generate more than 100 and less than 1000 kilograms of hazardous waste during any calendar month and accumulate less than 6000 kg of hazardous waste at any time; or generate 100 kg or less of hazardous waste during any calendar month, and accumulate more than 1000 kg of hazardous waste at any time.

Last Date in Agency List : 2021-09-03

Owner/Operator Summary
Owner/Operator Name : JACK B KELLY INC
Owner/Operator Address : 2300 E PACIFIC COAST HWY, WILMINGTON, CA 90744
Owner/Operator Country : N/R
Owner/Operator Telephone : 800-759-5251
Owner/Operator Email : N/R
Owner/Operator Fax : N/R
Legal Status : Private
Owner/Operator Type : Owner
Owner/Operator Start Date : N/R

Map Id: BT337
Direction: W
Distance: 0.947 mi., 4999 ft.
Elevation: 13 ft.
Relative: Higher

Site Name : LINDE INC | Praxair Inc | Praxair, Inc - 861
2300 E PACIFIC COAST HWY | 2300 EAST PACIFIC COAST HWY | 2300 E PACIFIC COAST HWY # B
WILMINGTON | Wilmington | Los Angeles, CA

Database(s) : [AST - CA, BRS, CALEPA SITES - CA, CERCLIS NFRAP, CIWQS - CA, DOCKET, ECHO, EMI - CA, EPA UST, ERNS, FID UST - CA, FRS, HAZNET - CA, HIST AST - CA, HIST CHMIRS - CA, HWG - CA, ICIS, INACTIVE PCS, MANIFEST EPA, NPDES - CA, PCS ENF, PCS FACILITY, RCRA_NONGEN, RCRA_SQG, RFR - CA, RMP, SEMS_8R_ARCHIVED SITES, STORMWATER, UST - CA] ***(cont.)***

Envirosite ID: 221902
EPA ID: N/R

RCRA_SQG ***(cont.)***

Owner/Operator End Date : N/R

Handler Activities Summary

U.S. Importer of Hazardous Waste :	N
Mixed Waste (Haz. and Radioactive) :	N
Recycler of Hazardous Waste :	N
Transporter of Hazardous Waste :	N
Treater, Storer or Disposer of HW :	N
Underground Injection Activity :	N
On-site Burner Exemption :	N
Furnace Exemption :	N
Used Oil Fuel Burner :	N
Used Oil Processor :	N
Used Oil Refiner :	N
Used Oil Fuel Marketer to Burner :	N
Used Oil Specification Marketer :	N
Used Oil Transfer Facility :	N
Used Oil Transporter :	N

Hazardous Waste Summary

Waste Code / Name : D001 - IGNITABLE WASTE
D002 - CORROSIVE WASTE

Notices of Violations Summary

Regulation Violated : N

Facility Name : LINDE INC
Facility Address : 2300 E PACIFIC COAST HWY, WILMINGTON, CA 90744
County : LOS ANGELES

Date Form Received by Agency : 2020-09-01
EPA ID : CAD043542109
Mailing Address : 2300 E PACIFIC COAST HWY, WILMINGTON, CA 90744
Contact : DAVID LEVALLEY
Contact Address : 2300 E PACIFIC COAST HWY, WILMINGTON, CA 90744

Map Id: BT337
Direction: W
Distance: 0.947 mi., 4999 ft.
Elevation: 13 ft.
Relative: Higher

Site Name : LINDE INC | Praxair Inc | Praxair, Inc - 861
2300 E PACIFIC COAST HWY | 2300 EAST PACIFIC COAST HWY | 2300 E PACIFIC COAST HWY # B
WILMINGTON | Wilmington | Los Angeles, CA

Database(s) : [AST - CA, BRS, CALEPA SITES - CA, CERCLIS NFRAP, CIWQS - CA, DOCKET, ECHO, EMI - CA, EPA UST, ERNS, FID UST - CA, FRS, HAZNET - CA, HIST AST - CA, HIST CHMIRS - CA, HWG - CA, ICIS, INACTIVE PCS, MANIFEST EPA, NPDES - CA, PCS ENF, PCS FACILITY, RCRA_NONGEN, RCRA_SQG, RFR - CA, RMP, SEMS_8R_ARCHIVED SITES, STORMWATER, UST - CA] ***(cont.)***

Envirosite ID: 221902
EPA ID: N/R

RCRA_SQG ***(cont.)***

Contact Country :	US
Contact Telephone :	562-983-2175
Contact Email :	DAVID.LEVALLEY@LINDE.COM
EPA Region :	09
Land Type :	Private
Source Type :	Notification
Classification :	Small Quantity Generator
Description :	Handlers that generate more than 100 and less than 1000 kilograms of hazardous waste during any calendar month and accumulate less than 6000 kg of hazardous waste at any time; or generate 100 kg or less of hazardous waste during any calendar month, and accumulate more than 1000 kg of hazardous waste at any time.
Last Date in Agency List :	2021-09-03

Owner/Operator Summary

Owner/Operator Name :	LINDE INC
Owner/Operator Address :	10 RIVERVIEW DR, DANBURY, CT 06810
Owner/Operator Country :	US
Owner/Operator Telephone :	N/R
Owner/Operator Email :	N/R
Owner/Operator Fax :	N/R
Legal Status :	Private
Owner/Operator Type :	Operator
Owner/Operator Start Date :	1968-06-01
Owner/Operator End Date :	N/R

Owner/Operator Name :	PORT OF LOS ANGELES
Owner/Operator Address :	425 S PALOS VERDES ST, SAN PEDRO, CA 90731
Owner/Operator Country :	US
Owner/Operator Telephone :	310-732-3675
Owner/Operator Email :	ENVIRONMENTAL@PORTLA.ORG
Owner/Operator Fax :	N/R
Legal Status :	Private
Owner/Operator Type :	Owner
Owner/Operator Start Date :	1907-12-09
Owner/Operator End Date :	N/R

Map Id: BT337
Direction: W
Distance: 0.947 mi., 4999 ft.
Elevation: 13 ft.
Relative: Higher

Site Name : LINDE INC | Praxair Inc | Praxair, Inc - 861
2300 E PACIFIC COAST HWY | 2300 EAST PACIFIC COAST HWY | 2300 E PACIFIC COAST HWY # B
WILMINGTON | Wilmington | Los Angeles, CA

Database(s) : [AST - CA, BRS, CALEPA SITES - CA, CERCLIS NFRAP, CIWQS - CA, DOCKET, ECHO, EMI - CA, EPA UST, ERNS, FID UST - CA, FRS, HAZNET - CA, HIST AST - CA, HIST CHMIRS - CA, HWG - CA, ICIS, INACTIVE PCS, MANIFEST EPA, NPDES - CA, PCS ENF, PCS FACILITY, RCRA_NONGEN, RCRA_SQG, RFR - CA, RMP, SEMS_8R_ARCHIVED SITES, STORMWATER, UST - CA] ***(cont.)***

Envirosite ID: 221902
EPA ID: N/R

RCRA_SQG ***(cont.)***

Handler Activities Summary

U.S. Importer of Hazardous Waste :	N
Mixed Waste (Haz. and Radioactive) :	N/R
Recycler of Hazardous Waste :	N
Transporter of Hazardous Waste :	N
Treater, Storer or Disposer of HW :	N
Underground Injection Activity :	N
On-site Burner Exemption :	N
Furnace Exemption :	N
Used Oil Fuel Burner :	N
Used Oil Processor :	N
Used Oil Refiner :	N
Used Oil Fuel Marketer to Burner :	N
Used Oil Specification Marketer :	N
Used Oil Transfer Facility :	N
Used Oil Transporter :	N

Historical Generators

Date Form Received by Agency :	2018-12-17
Facility Name :	PRAXAIR INC
Classification :	Small Quantity Generator
Date Form Received by Agency :	2010-09-21
Facility Name :	PRAXAIR INC
Classification :	Small Quantity Generator
Date Form Received by Agency :	2006-05-17
Facility Name :	PRAXAIR INC
Classification :	Large Quantity Generator
Date Form Received by Agency :	2002-06-04
Facility Name :	PRAXAIR INC PLANT 861
Classification :	Large Quantity Generator
Date Form Received by Agency :	2002-02-25
Facility Name :	PRAXAIR, INC.
Classification :	Large Quantity Generator

Map Id: BT337
Direction: W
Distance: 0.947 mi., 4999 ft.
Elevation: 13 ft.
Relative: Higher

Site Name : LINDE INC | Praxair Inc | Praxair, Inc - 861
2300 E PACIFIC COAST HWY | 2300 EAST PACIFIC COAST HWY | 2300 E PACIFIC COAST HWY # B
WILMINGTON | Wilmington | Los Angeles, CA

Database(s) : [AST - CA, BRS, CALEPA SITES - CA, CERCLIS NFRAP, CIWQS - CA, DOCKET, ECHO, EMI - CA, EPA UST, ERNS, FID UST - CA, FRS, HAZNET - CA, HIST AST - CA, HIST CHMIRS - CA, HWG - CA, ICIS, INACTIVE PCS, MANIFEST EPA, NPDES - CA, PCS ENF, PCS FACILITY, RCRA_NONGEN, RCRA_SQG, RFR - CA, RMP, SEMS_8R_ARCHIVED SITES, STORMWATER, UST - CA] ***(cont.)***

Envirosite ID: 221902
EPA ID: N/R

RCRA_SQG ***(cont.)***

Date Form Received by Agency :	1999-04-15
Facility Name :	PRAXAIR, INC.
Classification :	Large Quantity Generator
Date Form Received by Agency :	1996-09-01
Facility Name :	PRAXAIR INC PLANT 861
Classification :	Small Quantity Generator
Date Form Received by Agency :	1994-04-04
Facility Name :	PRAXAIR, INC.
Classification :	Large Quantity Generator
Date Form Received by Agency :	1992-02-10
Facility Name :	UNION CARBIDE INDUS.GASES,INC.
Classification :	Large Quantity Generator
Date Form Received by Agency :	1990-04-05
Facility Name :	UNION CARBIDE IND. GASES INC.
Classification :	Large Quantity Generator

Hazardous Waste Summary

Details for this site have been truncated due to the large number of available details for this site within this dataset. For the complete details for this site, contact your Envirosite account representative for a complimentary site report containing all of the details available.

Waste Code / Name :
133 - Aqueous solution with 10% or more total organic residues
134 - Aqueous solution with <10% total organic residues
135 - Unspecified aqueous solution
151 - Asbestos-containing waste
181 - Other inorganic solid waste
212 - Oxygenated solvents (acetone, butanol, ethyl acetate, etc.)
221 - Waste oil and mixed oil
222 - Oil/water separation sludge
223 - Unspecified oil-containing waste
331 - Off-specification, aged, or surplus organics

Map Id: BT337
Direction: W
Distance: 0.947 mi., 4999 ft.
Elevation: 13 ft.
Relative: Higher

Site Name : LINDE INC | Praxair Inc | Praxair, Inc - 861
2300 E PACIFIC COAST HWY | 2300 EAST PACIFIC COAST HWY | 2300 E PACIFIC COAST HWY # B
WILMINGTON | Wilmington | Los Angeles, CA

Database(s) : [AST - CA, BRS, CALEPA SITES - CA, CERCLIS NFRAP, CIWQS - CA, DOCKET, ECHO, EMI - CA, EPA UST, ERNS, FID UST - CA, FRS, HAZNET - CA, HIST AST - CA, HIST CHMIRS - CA, HWG - CA, ICIS, INACTIVE PCS, MANIFEST EPA, NPDES - CA, PCS ENF, PCS FACILITY, RCRA_NONGEN, RCRA_SQG, RFR - CA, RMP, SEMS_8R_ARCHIVED SITES, STORMWATER, UST - CA] ***(cont.)***

Envirosite ID: 221902
EPA ID: N/R

RCRA_SQG ***(cont.)***

Notices of Violations Summary

Date of Violation :	2003-07-08
Date Achieved Compliance :	2003-08-08
Regulation Violated :	Y
Area of Violation :	Generators - General
Enforcement Action :	WRITTEN INFORMAL
Enforcement Action Date :	2003-07-08
Enf. Disposition Status :	N/R
Enf. Disp. Status Date :	N/R
Violation Lead Agency :	State
Enforcement Lead Agency :	State
Proposed Penalty Amount :	N/R
Final Penalty Amount :	N/R
Paid Penalty Amount :	N/R

Evaluation Action Summary

Evaluation Date :	2003-07-08
Evaluation :	COMPLIANCE EVALUATION INSPECTION ON-SITE
Area of Violation :	Generators - General
Date Achieved Compliance :	2003-08-08
Evaluation Lead Agency :	State Contractor/Grantee

RFR - CA

Facility Name :	Linde Inc
Facility Address :	2300 E Pacific Coast Hwy, Wilmington, CA 90744
County :	Los Angeles
Effective Date :	1992-03-23
Adoption Date :	N/R
Termination Date :	N/R
Expiration/Review Date :	N/R
NPDES Number :	CAS000001
Order Number :	2014-0057-DWQ
WDID :	4 19I001017
SIC/NAICS :	2813
Program :	INDSTW
Regulatory Measure Status :	Active
Regulatory Measure Type :	Storm water industrial
Place/Project Type :	Industrial - Industrial Gases
Region :	4

Map Id: BT337
Direction: W
Distance: 0.947 mi., 4999 ft.
Elevation: 13 ft.
Relative: Higher

Site Name : LINDE INC | Praxair Inc | Praxair, Inc - 861
2300 E PACIFIC COAST HWY | 2300 EAST PACIFIC COAST HWY | 2300 E PACIFIC COAST HWY # B
WILMINGTON | Wilmington | Los Angeles, CA

Database(s) : [AST - CA, BRS, CALEPA SITES - CA, CERCLIS NFRAP, CIWQS - CA, DOCKET, ECHO, EMI - CA, EPA UST, ERNS, FID UST - CA, FRS, HAZNET - CA, HIST AST - CA, HIST CHMIRS - CA, HWG - CA, ICIS, INACTIVE PCS, MANIFEST EPA, NPDES - CA, PCS ENF, PCS FACILITY, RCRA_NONGEN, RCRA_SQG, RFR - CA, RMP, SEMS_8R_ARCHIVED SITES, STORMWATER, UST - CA] ***(cont.)***

Envirosite ID: 221902
EPA ID: N/R

RFR - CA ***(cont.)***

Design Flow :	N/R
Major/Minor :	N/R
Complexity :	N/R
TTWQ :	N/R
Number of Enforcement Actions within Five Years:	N/R
Number of Violations within Five Years:	N/R
Agency :	Linde Inc
Agency Address :	2300 E Pacific Coast Hwy, Wilmington, CA 90744
Latitude :	33.79168
Longitude :	-118.23127
Last Date in Agency List :	2021-07-24
Facility Name :	Praxair Inc
Facility Address :	2300 E Pacific Coast Hwy, Wilmington, CA 90744
County :	Los Angeles
Effective Date :	1992-03-23
Adoption Date :	N/R
Termination Date :	N/R
Expiration/Review Date :	N/R
NPDES Number :	CAS000001
Order Number :	2014-0057-DWQ
WDID :	4 19I001017
SIC/NAICS :	2813(+)
Program :	INDSTW
Regulatory Measure Status :	Active
Regulatory Measure Type :	Storm water industrial
Place/Project Type :	Industrial - Industrial Gases
Region :	4
Design Flow :	N/R
Major/Minor :	N/R
Complexity :	N/R
TTWQ :	N/R
Number of Enforcement Actions within Five Years:	N/R
Number of Violations within Five Years:	N/R
Agency :	Praxair Inc
Agency Address :	2300 E Pacific Coast Hwy, Wilmington, CA 90744
Latitude :	33.79168
Longitude :	-118.23127
Last Date in Agency List :	2020-10-08

Map Id: BT337
Direction: W
Distance: 0.947 mi., 4999 ft.
Elevation: 13 ft.
Relative: Higher

Site Name : LINDE INC | Praxair Inc | Praxair, Inc - 861 2300 E PACIFIC COAST HWY | 2300 EAST PACIFIC COAST HWY | 2300 E PACIFIC COAST HWY # B
WILMINGTON | Wilmington | Los Angeles, CA

Database(s) : [AST - CA, BRS, CALEPA SITES - CA, CERCLIS NFRAP, CIWQS - CA, DOCKET, ECHO, EMI - CA, EPA UST, ERNS, FID UST - CA, FRS, HAZNET - CA, HIST AST - CA, HIST CHMIRS - CA, HWG - CA, ICIS, INACTIVE PCS, MANIFEST EPA, NPDES - CA, PCS ENF, PCS FACILITY, RCRA_NONGEN, RCRA_SQG, RFR - CA, RMP, SEMS_8R_ARCHIVED SITES, STORMWATER, UST - CA] ***(cont.)***

Envirosite ID: 221902
EPA ID: N/R

RMP

Facility Name :	Praxair - Wilmington, CA
Facility Address :	2300 E. Pacific Coast Highway, Wilmington, CA 90744
Facility ID :	12464
Facility County FIPS :	06037
LEPC :	California Region 1 LEPC
Facility URL :	Click here for hyperlink provided by the agency.
Facility Phone Number :	8007729247
Facility Email Address :	info@praxair.com
Facility DUNS :	602893984
Parent Company Name :	Praxair, Inc.
Company 2 Name :	N/R
Company DUNS :	197154586
Company 2 DUNS :	0
Operator Name :	Praxair, Inc.
Operator Address :	2300 E. Pacific Coast Highway, Wilmington, CA 90744
Operator Address 2 :	N/R
Operator Phone :	5629832175
Emergency Contact Name :	Gary Kolodziej
Emergency Contact Title :	Plant Manager
Emergency Contact Phone :	5629832175
Phone 24 :	8007597243
Emergency Contact Ext PIN :	4712225
Emergency Contact Email :	N/R
No Accidents :	False
Foreign State Prov :	N/R
Foreign Zip Code :	N/R
Foreign Country :	N/R
FTE :	20
Other EPA Facility ID :	90744NNCRB2300E
EPA Facility ID :	100000131369
OSHA PSM :	True
EPCRA 302 :	True
CAA Title V :	True
Clear Air Op Permit ID :	007416
Safety Inspection Date :	1999-01-13
Safety Inspection by :	Fire Department
OSHA Ranking :	False
Predictive Filing Flag :	False
Submission Type :	F
CBI Flag :	False
Completion Check Date :	1999-07-14
Receipt Date :	1999-06-23

Map Id: BT337
Direction: W
Distance: 0.947 mi., 4999 ft.
Elevation: 13 ft.
Relative: Higher

Site Name : LINDE INC | Praxair Inc | Praxair, Inc - 861
2300 E PACIFIC COAST HWY | 2300 EAST PACIFIC COAST HWY | 2300 E PACIFIC COAST HWY # B
WILMINGTON | Wilmington | Los Angeles, CA

Database(s) : [AST - CA, BRS, CALEPA SITES - CA, CERCLIS NFRAP, CIWQS - CA, DOCKET, ECHO, EMI - CA, EPA UST, ERNS, FID UST - CA, FRS, HAZNET - CA, HIST AST - CA, HIST CHMIRS - CA, HWG - CA, ICIS, INACTIVE PCS, MANIFEST EPA, NPDES - CA, PCS ENF, PCS FACILITY, RCRA_NONGEN, RCRA_SQG, RFR - CA, RMP, SEMS_8R_ARCHIVED SITES, STORMWATER, UST - CA] ***(cont.)***

Envirosite ID: 221902
EPA ID: N/R

RMP ***(cont.)***

Graphics Indicator :	False
Attachments Indicator :	False
Certification Received Flag :	True
Submission Method :	RMP*Submit
CBI Substantiation Flag :	False
Electronic Waiver Received Flag :	False
Postmark Date :	1999-06-18
De Registration Date :	2004-05-24
De Registration Effective Date :	2004-04-28
Anniversary Date :	2004-06-18
Error Report Date :	N/R
CBI Unsanitized Version Flag :	False
Version Number :	1.1.7
Facility Latitude :	33.790278
Facility Longitude :	-118.227778
Valid Latitude Longitude Flag :	True
FRS Description :	PLANT ENTRANCE (GENERAL)
FRS Method :	ADDRESS MATCHING-HOUSE NUMBER
Horizontal Accuracy Measure :	N/R
Horizontal Reference Datum Code :	N/R
Source Map Scale Number :	N/R
Last Date in Agency List :	2021-10-01

Process Details

Process ID :	16666
Process Facility ID :	12464
Process Description :	Cogeneration Plant

Chemical Details

Chemical Name :	Ammonia (anhydrous)
Chemical ID :	56
Quantity :	48000

Chemical Name :	Public OCA Chemical
Chemical ID :	0
Quantity :	0

Map Id: BT337
Direction: W
Distance: 0.947 mi., 4999 ft.
Elevation: 13 ft.
Relative: Higher

Site Name : LINDE INC | Praxair Inc | Praxair, Inc - 861
2300 E PACIFIC COAST HWY | 2300 EAST PACIFIC COAST HWY | 2300 E PACIFIC COAST HWY # B
WILMINGTON | Wilmington | Los Angeles, CA

Database(s) : [AST - CA, BRS, CALEPA SITES - CA, CERCLIS NFRAP, CIWQS - CA, DOCKET, ECHO, EMI - CA, EPA UST, ERNS, FID UST - CA, FRS, HAZNET - CA, HIST AST - CA, HIST CHMIRS - CA, HWG - CA, ICIS, INACTIVE PCS, MANIFEST EPA, NPDES - CA, PCS ENF, PCS FACILITY, RCRA_NONGEN, RCRA_SQG, RFR - CA, RMP, SEMS_8R_ARCHIVED SITES, STORMWATER, UST - CA] ***(cont.)***

Envirosite ID: 221902
EPA ID: N/R

RMP ***(cont.)***

RMP Summary

RMP Contact Name :	Gary Kolodziej
RMP Title :	Plant Manager
RMP Description :	N/R
RMP Complete Flag :	True

Accident History

Facility ID :	12464
Accident Date :	N/R
Accident Time :	N/R
Accident Release Duration :	N/R
Release Event :	N/R
Release Source :	N/R
Other Release Source :	N/R
Onsite Property Damage :	N/R
Offsite Property Damage :	N/R
Envir Damage :	N/R
Envir Damage-Other :	N/R
Initiating Event :	N/R
Cause Equipment Failure :	N/R
Cause-Other :	N/R
Offsite Responders Notify :	N/R
CBI Flag :	N/R
Accident History ID :	N/R

Facility ID :	26335
Facility County FIPS :	06037
LEPC :	California Region 1 LEPC
Facility URL :	Click here for hyperlink provided by the agency.
Facility Phone Number :	8007729247
Facility Email Address :	info@praxair.com
Facility DUNS :	602893984
Parent Company Name :	Praxair, Inc.
Company 2 Name :	N/R
Company DUNS :	197154586
Company 2 DUNS :	0
Operator Name :	Praxair, Inc.
Operator Address :	2300 E. Pacific Coast Highway, Wilmington, CA 90744
Operator Address 2 :	N/R
Operator Phone :	5629832175
Emergency Contact Name :	Gary Kolodziej

Map Id: BT337
Direction: W
Distance: 0.947 mi., 4999 ft.
Elevation: 13 ft.
Relative: Higher

Site Name : LINDE INC | Praxair Inc | Praxair, Inc - 861
2300 E PACIFIC COAST HWY | 2300 EAST PACIFIC COAST HWY | 2300 E PACIFIC COAST HWY # B
WILMINGTON | Wilmington | Los Angeles, CA

Database(s) : [AST - CA, BRS, CALEPA SITES - CA, CERCLIS NFRAP, CIWQS - CA, DOCKET, ECHO, EMI - CA, EPA UST, ERNS, FID UST - CA, FRS, HAZNET - CA, HIST AST - CA, HIST CHMIRS - CA, HWG - CA, ICIS, INACTIVE PCS, MANIFEST EPA, NPDES - CA, PCS ENF, PCS FACILITY, RCRA_NONGEN, RCRA_SQG, RFR - CA, RMP, SEMS_8R_ARCHIVED SITES, STORMWATER, UST - CA] ***(cont.)***

Envirosite ID: 221902
EPA ID: N/R

RMP ***(cont.)***

Emergency Contact Title :	Plant Manager
Emergency Contact Phone :	5629832175
Phone 24 :	8007597243
Emergency Contact Ext PIN :	4712225
Emergency Contact Email :	N/R
No Accidents :	False
Foreign State Prov :	N/R
Foreign Zip Code :	N/R
Foreign Country :	N/R
FTE :	20
Other EPA Facility ID :	90744NNCRB2300E
EPA Facility ID :	100000131369
OSHA PSM :	True
EPCRA 302 :	True
CAA Title V :	True
Clear Air Op Permit ID :	007416
Safety Inspection Date :	1999-01-13
Safety Inspection by :	Fire Department
OSHA Ranking :	False
Predictive Filing Flag :	False
Submission Type :	R
CBI Flag :	False
Completion Check Date :	2002-07-30
Receipt Date :	2002-07-29
Graphics Indicator :	False
Attachments Indicator :	False
Certification Received Flag :	True
Submission Method :	RMP*Submit
CBI Substantiation Flag :	False
Electronic Waiver Received Flag :	False
Postmark Date :	2002-07-24
De Registration Date :	2004-05-24
De Registration Effective Date :	2004-04-28
Anniversary Date :	2007-07-24
Error Report Date :	N/R
CBI Unsanitized Version Flag :	False
Version Number :	1.2.5
Facility Latitude :	33.790278
Facility Longitude :	-118.227778
Valid Latitude Longitude Flag :	True
FRS Description :	PLANT ENTRANCE (GENERAL)
FRS Method :	ADDRESS MATCHING-HOUSE NUMBER
Horizontal Accuracy Measure :	N/R
Horizontal Reference Datum Code :	N/R

Map Id: BT337
Direction: W
Distance: 0.947 mi., 4999 ft.
Elevation: 13 ft.
Relative: Higher

Site Name : LINDE INC | Praxair Inc | Praxair, Inc - 861
2300 E PACIFIC COAST HWY | 2300 EAST PACIFIC COAST HWY | 2300 E PACIFIC COAST HWY # B
WILMINGTON | Wilmington | Los Angeles, CA

Database(s) : [AST - CA, BRS, CALEPA SITES - CA, CERCLIS NFRAP, CIWQS - CA, DOCKET, ECHO, EMI - CA, EPA UST, ERNS, FID UST - CA, FRS, HAZNET - CA, HIST AST - CA, HIST CHMIRS - CA, HWG - CA, ICIS, INACTIVE PCS, MANIFEST EPA, NPDES - CA, PCS ENF, PCS FACILITY, RCRA_NONGEN, RCRA_SQG, RFR - CA, RMP, SEMS_8R_ARCHIVED SITES, STORMWATER, UST - CA] ***(cont.)***

Envirosite ID: 221902
EPA ID: N/R

RMP ***(cont.)***

Source Map Scale Number :	N/R
Last Date in Agency List :	2021-10-01

Process Details

Process ID :	37696
Process Facility ID :	26335
Process Description :	Cogeneration Plant

Chemical Details

Chemical Name :	Ammonia (anhydrous)
Chemical ID :	56
Quantity :	48000

Chemical Name :	Public OCA Chemical
Chemical ID :	0
Quantity :	0

RMP Summary

RMP Contact Name :	Gary Kolodziej
RMP Title :	Plant Manager
RMP Description :	N/R
RMP Complete Flag :	True

Accident History

Facility ID :	26335
Accident Date :	N/R
Accident Time :	N/R
Accident Release Duration :	N/R
Release Event :	N/R
Release Source :	N/R
Other Release Source :	N/R
Onsite Property Damage :	N/R
Offsite Property Damage :	N/R
Envir Damage :	N/R

Map Id: BT337
Direction: W
Distance: 0.947 mi., 4999 ft.
Elevation: 13 ft.
Relative: Higher

Site Name : LINDE INC | Praxair Inc | Praxair, Inc - 861
2300 E PACIFIC COAST HWY | 2300 EAST PACIFIC COAST HWY | 2300 E PACIFIC COAST HWY # B
WILMINGTON | Wilmington | Los Angeles, CA

Database(s) : [AST - CA, BRS, CALEPA SITES - CA, CERCLIS NFRAP, CIWQS - CA, DOCKET, ECHO, EMI - CA, EPA UST, ERNS, FID UST - CA, FRS, HAZNET - CA, HIST AST - CA, HIST CHMIRS - CA, HWG - CA, ICIS, INACTIVE PCS, MANIFEST EPA, NPDES - CA, PCS ENF, PCS FACILITY, RCRA_NONGEN, RCRA_SQG, RFR - CA, RMP, SEMS_8R_ARCHIVED SITES, STORMWATER, UST - CA] ***(cont.)***

Envirosite ID: 221902
EPA ID: N/R

RMP ***(cont.)***

Envir Damage-Other :	N/R
Initiating Event :	N/R
Cause Equipment Failure :	N/R
Cause-Other :	N/R
Offsite Responders Notify :	N/R
CBI Flag :	N/R
Accident History ID :	N/R

SEMS_8R_ARCHIVED SITES

Facility Name :	UNION CARBIDE CORP # 1 LINDE DIV
Facility Address :	2300 E PACIFIC COAST HWY, WILMINGTON, CA 90744
County :	LOS ANGELES

Site Details

Site ID :	0901351
EPA ID :	CAD043542109
Region :	09
Congressional District :	32
Federal Facility :	N
Federal Facility Docket :	N
NPL Status :	Not on the NPL
Non NPL Status :	NFRAP-Site does not qualify for the NPL based on existing information
FIPS Code :	06037
Superfund Alternative Agreement :	N
Last Date in Agency List :	2021-08-10

Additional Information

Start Date :	1985-11-01
Finish Date :	1985-11-01
OU :	00
Action Code :	DS
Action Name :	DISCVRY
Sequence :	1
Quality :	N/R
Current Action Lead :	St Perf

Map Id: BT337
Direction: W
Distance: 0.947 mi., 4999 ft.
Elevation: 13 ft.
Relative: Higher

Site Name : LINDE INC | Praxair Inc | Praxair, Inc - 861
2300 E PACIFIC COAST HWY | 2300 EAST PACIFIC COAST HWY | 2300 E PACIFIC COAST HWY # B
WILMINGTON | Wilmington | Los Angeles, CA

Database(s) : [AST - CA, BRS, CALEPA SITES - CA, CERCLIS NFRAP, CIWQS - CA, DOCKET, ECHO, EMI - CA, EPA UST, ERNS, FID UST - CA, FRS, HAZNET - CA, HIST AST - CA, HIST CHMIRS - CA, HWG - CA, ICIS, INACTIVE PCS, MANIFEST EPA, NPDES - CA, PCS ENF, PCS FACILITY, RCRA_NONGEN, RCRA_SQG, RFR - CA, RMP, SEMS_8R_ARCHIVED SITES, STORMWATER, UST - CA] ***(cont.)***

Envirosite ID: 221902
EPA ID: N/R

SEMS_8R_ARCHIVED SITES ***(cont.)***

Start Date :	1985-09-01
Finish Date :	1986-04-01
OU :	00
Action Code :	PA
Action Name :	PA
Sequence :	1
Quality :	N
Current Action Lead :	St Perf

Start Date :	N/R
Finish Date :	1986-04-01
OU :	00
Action Code :	VS
Action Name :	ARCH SITE
Sequence :	1
Quality :	N/R
Current Action Lead :	EPA Perf In-Hse

STORMWATER

Facility Name :	LINDE INC
Facility Address :	2300 E PACIFIC COAST HWY, WILMINGTON, CA 90744

NPDES ID :	CAZ188733
Permittee Name :	Linde Inc
Permit Status :	Expired
Permit Issuing Name :	State
Issued Date :	2015-07-01
Termination Date :	N/R
Effective Date :	2015-07-01
	2020-06-30
EPA Region :	09
SIC Code :	2813
NAICS Code :	N/R
EJ Indexes Above 80th Percentile :	N
Significant Noncompliance Status :	N/R
Quarters with Noncompliance :	0
Industrial Stormwater Formal Enforcement Actions:	0
Facility Map Flag :	Y
DRF URL :	Click here for hyperlink provided by the agency.
Latitude :	33.79168

Map Id: BT337
Direction: W
Distance: 0.947 mi., 4999 ft.
Elevation: 13 ft.
Relative: Higher

Site Name : LINDE INC | Praxair Inc | Praxair, Inc - 861
2300 E PACIFIC COAST HWY | 2300 EAST PACIFIC COAST HWY | 2300 E PACIFIC COAST HWY # B
WILMINGTON | Wilmington | Los Angeles, CA

Database(s) : [AST - CA, BRS, CALEPA SITES - CA, CERCLIS NFRAP, CIWQS - CA, DOCKET, ECHO, EMI - CA, EPA UST, ERNS, FID UST - CA, FRS, HAZNET - CA, HIST AST - CA, HIST CHMIRS - CA, HWG - CA, ICIS, INACTIVE PCS, MANIFEST EPA, NPDES - CA, PCS ENF, PCS FACILITY, RCRA_NONGEN, RCRA_SQG, RFR - CA, RMP, SEMS_8R_ARCHIVED SITES, STORMWATER, UST - CA] ***(cont.)***

Envirosite ID: 221902
EPA ID: N/R

STORMWATER ***(cont.)***

Longitude :	-118.23127
Last Date in Agency List :	2021-09-24

UST - CA

Facility Name :	PRAXAIR
Facility Address :	2300 E PACIFIC COAST HWY, WILMINGTON, 90744
County :	Los Angeles
Facility ID :	25079
CERS ID :	N/R
Permitting Agency :	LOS ANGELES, CITY OF
Latitude :	33.79135
Longitude :	-118.227153
Last Date in Agency List :	2017-01-13
Facility Name :	Praxair, Inc - 861
Facility Address :	2300 E PACIFIC COAST HWY, WILMINGTON, 90744
County :	Los Angeles
Facility ID :	FA0001158
CERS ID :	10240117
Permitting Agency :	Los Angeles City Fire Department
Latitude :	33.79081
Longitude :	-118.22964
Last Date in Agency List :	2021-09-10

Map Id: BT338
Direction: W
Distance: 0.950 mi., 5015 ft.
Elevation: 13 ft.
Relative: Higher

Site Name :	CALIFORNIA TRANSLOAD SERVICES LLC | K&R Transportation California LLC | K&R TRANSPORT 2401 E PACIFIC COAST HWY | 2401 EAST PACIFIC COAST HIGHWAY | 2401 E PACIIFIC COAST HIGHWAY WILMINGTON | Wilmington | LOS ANGELES, CA
Database(s) :	[AST - CA, CALEPA SITES - CA, CHMIRS - CA, CIWQS - CA, DOCKET, ECHO, ERNS, FRS, HAULERS - CA, HAZNET - CA, HIST AST - CA, HIST CHMIRS - CA, HIST HAZNET - CA, HWG - CA, ICIS, INACTIVE PCS, MANIFEST EPA, NPDES - CA, PCS ENF, PCS FACILITY, RCRA_SQG, RFR - CA, STORMWATER]

Envirosite ID: 477359
EPA ID: N/R

AST - CA

Facility Name :	CALIFORNIA CARTAGE COMPANY INC.
Facility Address :	2401 E PACIFIC COAST HWY, LOS ANGELES, CA 90744
County :	Los Angeles County
Site ID :	388818
Facility Identifer :	FA0001646
EPA Identifier :	CAL00084082
Facility Explorer ID :	388818
Dun and Bradsheet Number :	N/R
Regulatory Programs :	Aboveground Petroleum Storage, Chemical Storage Facilities, Hazardous Waste Generator
SIC :	4225 General warehousing and storage
NAICS :	493110 General Warehousing and Storage
Latitude :	33.792100
Longitude :	-118.229949
Hyperlink :	Click here for hyperlink provided by the agency.
Last Date in Agency List :	2019-09-27

Violations

Details for this site have been truncated due to the large number of available details for this site within this dataset. For the complete details for this site, contact your Envirosite account representative for a complimentary site report containing all of the details available.

Violation Date :	2017-10-30
Citation :	40 CFR 1 265.173 - U.S. Code of Federal Regulations, Title 40, Chapter 1, Section(s) 265.173
Description :	Failure to meet the following container management requirements: (a) A container holding hazardous waste must always be closed during storage, except when it is necessary to add or remove waste. (b) A container holding hazardous waste must not be opened, handled, or stored in a manner which may rupture the container or cause it to leak.

Map Id: BT338
Direction: W
Distance: 0.950 mi., 5015 ft.
Elevation: 13 ft.
Relative: Higher

Site Name : CALIFORNIA TRANSLOAD SERVICES LLC | K&R Transportation California LLC | K&R TRANSPORT
2401 E PACIFIC COAST HWY | 2401 EAST PACIFIC COAST HIGHWAY | 2401 E PACIIFIC COAST HIGHWAY
WILMINGTON | Wilmington | LOS ANGELES, CA

Database(s) : [AST - CA, CALEPA SITES - CA, CHMIRS - CA, CIWQS - CA, DOCKET, ECHO, ERNS, FRS, HAULERS - CA, HAZNET - CA, HIST AST - CA, HIST CHMIRS - CA, HIST HAZNET - CA, HWG - CA, ICIS, INACTIVE PCS, MANIFEST EPA, NPDES - CA, PCS ENF, PCS FACILITY, RCRA_SQG, RFR - CA, STORMWATER] ***(cont.)***

Envirosite ID: 477359
EPA ID: N/R

AST - CA ***(cont.)***

Notes :	Returned to compliance on 12/08/2017. OBSERVATION: Multiple 55-gallon drums (3+) of used absorbents and oil filters located throughout the maintenance shop and yard were observed open or not close properly. CORRECTIVE ACTION: Submit photos to the CUPA demonstrating that the container listed above has been properly closed.
Division :	Los Angeles County Fire Department
Program :	HW
Source :	CERS
Violation Date :	2017-10-30
Citation :	22 CCR 12 66262.40(a) - California Code of Regulations, Title 22, Chapter 12, Section(s) 66262.40(a)
Description :	Failure to keep a copy of each properly signed manifest for at least three years from the date the waste was accepted by the initial transporter. The manifest signed at the time the waste was accepted for transport shall be kept until receiving a signed copy from the designated facility which received the waste.
Notes :	Returned to compliance on 12/05/2017. OBSERVATION: Uniform Hazardous Waste Manifests for used oils, absorbents, antifreeze, and oil filters were not available at the time of inspection. CORRECTIVE ACTION: Locate a copy of all manifests for used oils, absorbents, and oil filters and submit copies to the CUPA.
Division :	Los Angeles County Fire Department
Program :	HW
Source :	CERS
Violation Date :	2017-10-30
Citation :	22 CCR 11 66261.7 - California Code of Regulations, Title 22, Chapter 11, Section(s) 66261.7

Map Id: BT338
Direction: W
Distance: 0.950 mi., 5015 ft.
Elevation: 13 ft.
Relative: Higher

Site Name :	CALIFORNIA TRANSLOAD SERVICES LLC | K&R Transportation California LLC | K&R TRANSPORT 2401 E PACIFIC COAST HWY | 2401 EAST PACIFIC COAST HIGHWAY | 2401 E PACIIFIC COAST HIGHWAY WILMINGTON | Wilmington | LOS ANGELES, CA
Database(s) :	[AST - CA, CALEPA SITES - CA, CHMIRS - CA, CIWQS - CA, DOCKET, ECHO, ERNS, FRS, HAULERS - CA, HAZNET - CA, HIST AST - CA, HIST CHMIRS - CA, HIST HAZNET - CA, HWG - CA, ICIS, INACTIVE PCS, MANIFEST EPA, NPDES - CA, PCS ENF, PCS FACILITY, RCRA_SQG, RFR - CA, STORMWATER] ***(cont.)***

Envirosite ID: 477359
EPA ID: N/R

AST - CA ***(cont.)***

Description :

Failure to manage empty containers greater than 5 gallons in capacity that previously held a hazardous material/waste in accordance with 22 CCR 11 66261.7 including but not limited to the following: (e)(2)By reclaiming its scrap value onsite or shipping the container or inner liner to a person who reclaims its scrap value; or (3) By reconditioning or remanufacturing the container or inner liner onsite for subsequent reuse, or shipping the container or inner liner to a person who reconditions or remanufactures the container or inner liner; or (4) By shipping the container or inner liner to a supplier or to another intermediate collection location for accumulation prior to managing the container or inner liner pursuant to subsections (e)(2) or (e)(3) of this section; or (i) By shipping the container or inner liner back to the supplier for the purpose of being refilled. (f) A container or an inner liner removed from a container larger than five gallons in capacity which is managed pursuant to subsection (e) of this section shall be marked with the date it has been emptied and shall be managed within one year of being emptied.

Notes :

Returned to compliance on 12/08/2017. OBSERVATION: Observed multiple empty 55-gallon drums (9) located throughout the maintenance shop and yard all without a proper empty label. CORRECTIVE ACTION: Submit photos/documentation to this department demonstrating that the empty containers listed above have been marked with the date they were emptied and are being properly managed pursuant to 22 CCR 11 66261.7.

Division :	Los Angeles County Fire Department
Program :	HW
Source :	CERS
Violation Date :	2017-10-30
Citation :	40 CFR 1 265.171 - U.S. Code of Federal Regulations, Title 40, Chapter 1, Section(s) 265.171
Description :	Failure to accumulate hazardous waste in a container that is in good condition.

Map Id: BT338
Direction: W
Distance: 0.950 mi., 5015 ft.
Elevation: 13 ft.
Relative: Higher

Site Name : CALIFORNIA TRANSLOAD SERVICES LLC | K&R Transportation California LLC | K&R TRANSPORT
2401 E PACIFIC COAST HWY | 2401 EAST PACIFIC COAST HIGHWAY | 2401 E PACIIFIC COAST HIGHWAY
WILMINGTON | Wilmington | LOS ANGELES, CA

Database(s) : [AST - CA, CALEPA SITES - CA, CHMIRS - CA, CIWQS - CA, DOCKET, ECHO, ERNS, FRS, HAULERS - CA, HAZNET - CA, HIST AST - CA, HIST CHMIRS - CA, HIST HAZNET - CA, HWG - CA, ICIS, INACTIVE PCS, MANIFEST EPA, NPDES - CA, PCS ENF, PCS FACILITY, RCRA_SQG, RFR - CA, STORMWATER] ***(cont.)***

Envirosite ID: 477359
EPA ID: N/R

AST - CA ***(cont.)***

Notes :

Returned to compliance on 12/08/2017. OBSERVATION: Multiple 55-gallon drums of used oils, absorbents, and oil filters located throughout the maintenance shop and yard were observed rusted, dented, or covered with grease. CORRECTIVE ACTION: Submit photos to the CUPA demonstrating the waste listed above has been transferred into a container that is in good condition or submit a manifest/receipt demonstrating the waste has been properly disposed of by a registered hazardous waste transporter.

Division : Los Angeles County Fire Department
Program : HW
Source : CERS

Violation Date : 2017-10-30

Citation : HSC 6.5 25144.6 (b) - California Health and Safety Code, Chapter 6.5, Section(s) 25144.6 (b)

Description : Failure to properly manage reusable soiled textile materials prior to being sent for laundering.

Notes : Returned to compliance on 12/08/2017. OBSERVATION: Observed used oil rags were stored inside an open metal container. CORRECTIVE ACTION: Submit document to the CUPA demonstrating that you are properly managing reusable soiled textiles (used oil rags) in accordance with HSC 25144.6(b).

Division : Los Angeles County Fire Department
Program : HW
Source : CERS

Enforcements

Enforcement Action Date : N/R
Type : N/R
Description : N/R
Notes : N/R
Division : N/R
Program : N/R
Source : N/R

Map Id: BT338
Direction: W
Distance: 0.950 mi., 5015 ft.
Elevation: 13 ft.
Relative: Higher

Site Name : CALIFORNIA TRANSLOAD SERVICES LLC | K&R Transportation California LLC | K&R TRANSPORT
2401 E PACIFIC COAST HWY | 2401 EAST PACIFIC COAST HIGHWAY | 2401 E PACIIFIC COAST HIGHWAY
WILMINGTON | Wilmington | LOS ANGELES, CA

Database(s) : [AST - CA, CALEPA SITES - CA, CHMIRS - CA, CIWQS - CA, DOCKET, ECHO, ERNS, FRS, HAULERS - CA, HAZNET - CA, HIST AST - CA, HIST CHMIRS - CA, HIST HAZNET - CA, HWG - CA, ICIS, INACTIVE PCS, MANIFEST EPA, NPDES - CA, PCS ENF, PCS FACILITY, RCRA_SQG, RFR - CA, STORMWATER] ***(cont.)***

Envirosite ID: 477359
EPA ID: N/R

AST - CA ***(cont.)***

Chemicals

Chemical Name :	Diesel Fuel No. 1
CAS Number :	68476-34-6
Hazard Type(s) :	-
Max Daily Amount / Unit :	600-1199 Gallons
Average Daily Amount / Unit :	600-1199 Gallons
Days Onsite :	365
Physical State(s) :	Liquid, Pure

Chemical Name :	Distillates (petroleum), hydrotreated heavy paraffinic
CAS Number :	64742-54-7
Hazard Type(s) :	-
Max Daily Amount / Unit :	120-599 Gallons
Average Daily Amount / Unit :	120-599 Gallons
Days Onsite :	365
Physical State(s) :	Liquid, Pure

Chemical Name :	Distillates (petroleum), hydrotreated heavy paraffinic
CAS Number :	64742-54-7
Hazard Type(s) :	-
Max Daily Amount / Unit :	12-59 Gallons
Average Daily Amount / Unit :	12-59 Gallons
Days Onsite :	365
Physical State(s) :	Liquid, Pure

Chemical Name :	Distillates (petroleum), hydrotreated heavy paraffinic
CAS Number :	64742-54-7
Hazard Type(s) :	-
Max Daily Amount / Unit :	60-119 Gallons
Average Daily Amount / Unit :	60-119 Gallons
Days Onsite :	365
Physical State(s) :	Liquid, Pure

Chemical Name :	Ethylene Glycol
CAS Number :	107-21-1
Hazard Type(s) :	-
Max Daily Amount / Unit :	12-59 Gallons
Average Daily Amount / Unit :	12-59 Gallons
Days Onsite :	0
Physical State(s) :	Liquid, Pure

Map Id: BT338
Direction: W
Distance: 0.950 mi., 5015 ft.
Elevation: 13 ft.
Relative: Higher

Site Name : CALIFORNIA TRANSLOAD SERVICES LLC | K&R Transportation California LLC | K&R TRANSPORT
2401 E PACIFIC COAST HWY | 2401 EAST PACIFIC COAST HIGHWAY | 2401 E PACIIFIC COAST HIGHWAY
WILMINGTON | Wilmington | LOS ANGELES, CA

Database(s) : [AST - CA, CALEPA SITES - CA, CHMIRS - CA, CIWQS - CA, DOCKET, ECHO, ERNS, FRS, HAULERS - CA, HAZNET - CA, HIST AST - CA, HIST CHMIRS - CA, HIST HAZNET - CA, HWG - CA, ICIS, INACTIVE PCS, MANIFEST EPA, NPDES - CA, PCS ENF, PCS FACILITY, RCRA_SQG, RFR - CA, STORMWATER] ***(cont.)***

Envirosite ID: 477359
EPA ID: N/R

AST - CA ***(cont.)***

Chemical Name :	Ethylene Glycol
CAS Number :	107-21-1
Hazard Type(s) :	-
Max Daily Amount / Unit :	60-119 Gallons
Average Daily Amount / Unit :	60-119 Gallons
Days Onsite :	365
Physical State(s) :	Liquid, Pure

Chemical Name :	Ethylene Glycol
CAS Number :	107-21-1
Hazard Type(s) :	-
Max Daily Amount / Unit :	12-59 Gallons
Average Daily Amount / Unit :	12-59 Gallons
Days Onsite :	365
Physical State(s) :	Liquid, Pure

Chemical Name :	Methane
CAS Number :	74-82-8
Hazard Type(s) :	-
Max Daily Amount / Unit :	3000-5999 Gallons
Average Daily Amount / Unit :	3000-5999 Gallons
Days Onsite :	365
Physical State(s) :	Liquid, Pure

Chemical Name :	Oxygen
CAS Number :	7782-44-7
Hazard Type(s) :	-
Max Daily Amount / Unit :	0-2599 Cubic Feet
Average Daily Amount / Unit :	0-2599 Cubic Feet
Days Onsite :	365
Physical State(s) :	Gas, Pure

Chemical Name :	Propane
CAS Number :	74-98-6
Hazard Type(s) :	-
Max Daily Amount / Unit :	600-1199 Gallons
Average Daily Amount / Unit :	600-1199 Gallons
Days Onsite :	365
Physical State(s) :	Gas, Pure

Map Id: BT338
Direction: W
Distance: 0.950 mi., 5015 ft.
Elevation: 13 ft.
Relative: Higher

Site Name : CALIFORNIA TRANSLOAD SERVICES LLC | K&R Transportation California LLC | K&R TRANSPORT
2401 E PACIFIC COAST HWY | 2401 EAST PACIFIC COAST HIGHWAY | 2401 E PACIIFIC COAST HIGHWAY
WILMINGTON | Wilmington | LOS ANGELES, CA

Database(s) : [AST - CA, CALEPA SITES - CA, CHMIRS - CA, CIWQS - CA, DOCKET, ECHO, ERNS, FRS, HAULERS - CA, HAZNET - CA, HIST AST - CA, HIST CHMIRS - CA, HIST HAZNET - CA, HWG - CA, ICIS, INACTIVE PCS, MANIFEST EPA, NPDES - CA, PCS ENF, PCS FACILITY, RCRA_SQG, RFR - CA, STORMWATER] ***(cont.)***

Envirosite ID: 477359
EPA ID: N/R

AST - CA ***(cont.)***

Facility Name :	Toll Global
Facility Address :	2401 E PACIFIC COAST HWY, LOS ANGELES, CA 90744
County :	Los Angeles County
Site ID :	561669
Facility Identifer :	FA0001646
EPA Identifier :	CAL00084082
Facility Explorer ID :	561669
Dun and Bradsheet Number :	N/R
Regulatory Programs :	Chemical Storage Facilities
SIC :	N/R
NAICS :	N/R
Latitude :	33.792100
Longitude :	-118.229949
Hyperlink :	Click here for hyperlink provided by the agency.
Last Date in Agency List :	2021-09-23

Violations

Violation Date :	2017-10-30
Citation :	22 CCR 12 66262.40(a) - California Code of Regulations, Title 22, Chapter 12, Section(s) 66262.40(a)
Description :	Failure to keep a copy of each properly signed manifest for at least three years from the date the waste was accepted by the initial transporter. The manifest signed at the time the waste was accepted for transport shall be kept until receiving a signed copy from the designated facility which received the waste.
Notes :	Returned to compliance on 12/05/2017. OBSERVATION: Uniform Hazardous Waste Manifests for used oils, absorbents, antifreeze, and oil filters were not available at the time of inspection. CORRECTIVE ACTION: Locate a copy of all manifests for used oils, absorbents, and oil filters and submit copies to the CUPA.
Division :	Los Angeles County Fire Department
Program :	HW
Source :	CERS

Map Id: BT338
Direction: W
Distance: 0.950 mi., 5015 ft.
Elevation: 13 ft.
Relative: Higher

Site Name : CALIFORNIA TRANSLOAD SERVICES LLC | K&R Transportation California LLC | K&R TRANSPORT
2401 E PACIFIC COAST HWY | 2401 EAST PACIFIC COAST HIGHWAY | 2401 E PACIIFIC COAST HIGHWAY
WILMINGTON | Wilmington | LOS ANGELES, CA

Database(s) : [AST - CA, CALEPA SITES - CA, CHMIRS - CA, CIWQS - CA, DOCKET, ECHO, ERNS, FRS, HAULERS - CA, HAZNET - CA, HIST AST - CA, HIST CHMIRS - CA, HIST HAZNET - CA, HWG - CA, ICIS, INACTIVE PCS, MANIFEST EPA, NPDES - CA, PCS ENF, PCS FACILITY, RCRA_SQG, RFR - CA, STORMWATER] ***(cont.)***

Envirosite ID: 477359
EPA ID: N/R

AST - CA ***(cont.)***

Violation Date : 2017-10-30

Citation : 22 CCR 12 66262.34(f) - California Code of Regulations, Title 22, Chapter 12, Section(s) 66262.34(f)

Description : Failure to properly label hazardous waste accumulation containers and portable tanks with the following requirements: "Hazardous Waste", name and address of the generator, physical and chemical characteristics of the Hazardous Waste, and starting accumulation date.

Notes : Returned to compliance on 12/08/2017. OBSERVATION: Multiple 55-gallon drums of used oils, absorbents, and oil filters located throughout the maintenance shop and yard were observed without a proper hazardous waste label. CORRECTIVE ACTION: Submit a photo to the CUPA demonstrating that the container listed above has been properly labeled.

Division : Los Angeles County Fire Department
Program : HW
Source : CERS

Violation Date : 2017-10-30

Citation : 40 CFR 1 265.171 - U.S. Code of Federal Regulations, Title 40, Chapter 1, Section(s) 265.171

Description : Failure to accumulate hazardous waste in a container that is in good condition.

Notes :

Returned to compliance on 12/08/2017. OBSERVATION: Multiple 55-gallon drums of used oils, absorbents, and oil filters located throughout the maintenance shop and yard were observed rusted, dented, or covered with grease. CORRECTIVE ACTION: Submit photos to the CUPA demonstrating the waste listed above has been transferred into a container that is in good condition or submit a manifest/receipt demonstrating the waste has been properly disposed of by a registered hazardous waste transporter.

Division : Los Angeles County Fire Department

Map Id: BT338
Direction: W
Distance: 0.950 mi., 5015 ft.
Elevation: 13 ft.
Relative: Higher

Site Name : CALIFORNIA TRANSLOAD SERVICES LLC | K&R Transportation California LLC | K&R TRANSPORT
2401 E PACIFIC COAST HWY | 2401 EAST PACIFIC COAST HIGHWAY | 2401 E PACIIFIC COAST HIGHWAY
WILMINGTON | Wilmington | LOS ANGELES, CA

Database(s) : [AST - CA, CALEPA SITES - CA, CHMIRS - CA, CIWQS - CA, DOCKET, ECHO, ERNS, FRS, HAULERS - CA, HAZNET - CA, HIST AST - CA, HIST CHMIRS - CA, HIST HAZNET - CA, HWG - CA, ICIS, INACTIVE PCS, MANIFEST EPA, NPDES - CA, PCS ENF, PCS FACILITY, RCRA_SQG, RFR - CA, STORMWATER] ***(cont.)***

Envirosite ID: 477359
EPA ID: N/R

AST - CA ***(cont.)***

Program :	HW
Source :	CERS
Violation Date :	2017-10-30
Citation :	HSC 6.5 25144.6 (b) - California Health and Safety Code, Chapter 6.5, Section(s) 25144.6 (b)
Description :	Failure to properly manage reusable soiled textile materials prior to being sent for laundering.
Notes :	Returned to compliance on 12/08/2017. OBSERVATION: Observed used oil rags were stored inside an open metal container. CORRECTIVE ACTION: Submit document to the CUPA demonstrating that you are properly managing reusable soiled textiles (used oil rags) in accordance with HSC 25144.6(b).
Division :	Los Angeles County Fire Department
Program :	HW
Source :	CERS
Violation Date :	2017-10-30
Citation :	22 CCR 11 66261.7 - California Code of Regulations, Title 22, Chapter 11, Section(s) 66261.7

Map Id: BT338
Direction: W
Distance: 0.950 mi., 5015 ft.
Elevation: 13 ft.
Relative: Higher

Site Name : CALIFORNIA TRANSLOAD SERVICES LLC | K&R Transportation California LLC | K&R TRANSPORT
2401 E PACIFIC COAST HWY | 2401 EAST PACIFIC COAST HIGHWAY | 2401 E PACIIFIC COAST HIGHWAY
WILMINGTON | Wilmington | LOS ANGELES, CA

Database(s) : [AST - CA, CALEPA SITES - CA, CHMIRS - CA, CIWQS - CA, DOCKET, ECHO, ERNS, FRS, HAULERS - CA, HAZNET - CA, HIST AST - CA, HIST CHMIRS - CA, HIST HAZNET - CA, HWG - CA, ICIS, INACTIVE PCS, MANIFEST EPA, NPDES - CA, PCS ENF, PCS FACILITY, RCRA_SQG, RFR - CA, STORMWATER] ***(cont.)***

Envirosite ID: 477359
EPA ID: N/R

AST - CA ***(cont.)***

Description :

Failure to manage empty containers greater than 5 gallons in capacity that previously held a hazardous material/waste in accordance with 22 CCR 11 66261.7 including but not limited to the following: (e)(2)By reclaiming its scrap value onsite or shipping the container or inner liner to a person who reclaims its scrap value; or (3) By reconditioning or remanufacturing the container or inner liner onsite for subsequent reuse, or shipping the container or inner liner to a person who reconditions or remanufactures the container or inner liner; or (4) By shipping the container or inner liner to a supplier or to another intermediate collection location for accumulation prior to managing the container or inner liner pursuant to subsections (e)(2) or (e)(3) of this section; or (i) By shipping the container or inner liner back to the supplier for the purpose of being refilled. (f) A container or an inner liner removed from a container larger than five gallons in capacity which is managed pursuant to subsection (e) of this section shall be marked with the date it has been emptied and shall be managed within one year of being emptied.

Notes :

Returned to compliance on 12/08/2017. OBSERVATION: Observed multiple empty 55-gallon drums (9) located throughout the maintenance shop and yard all without a proper empty label. CORRECTIVE ACTION: Submit photos/documentation to this department demonstrating that the empty containers listed above have been marked with the date they were emptied and are being properly managed pursuant to 22 CCR 11 66261.7.

Division :	Los Angeles County Fire Department
Program :	HW
Source :	CERS

Enforcements

Enforcement Action Date :	N/R
Type :	N/R
Description :	N/R
Notes :	N/R
Division :	N/R
Program :	N/R
Source :	N/R

Chemicals

Chemical Name :	Propane
CAS Number :	74-98-6
Hazard Type(s) :	N/R

Map Id: BT338
Direction: W
Distance: 0.950 mi., 5015 ft.
Elevation: 13 ft.
Relative: Higher

Site Name : CALIFORNIA TRANSLOAD SERVICES LLC | K&R Transportation California LLC | K&R TRANSPORT
2401 E PACIFIC COAST HWY | 2401 EAST PACIFIC COAST HIGHWAY | 2401 E PACIIFIC COAST HIGHWAY
WILMINGTON | Wilmington | LOS ANGELES, CA

Database(s) : [AST - CA, CALEPA SITES - CA, CHMIRS - CA, CIWQS - CA, DOCKET, ECHO, ERNS, FRS, HAULERS - CA, HAZNET - CA, HIST AST - CA, HIST CHMIRS - CA, HIST HAZNET - CA, HWG - CA, ICIS, INACTIVE PCS, MANIFEST EPA, NPDES - CA, PCS ENF, PCS FACILITY, RCRA_SQG, RFR - CA, STORMWATER] ***(cont.)***

Envirosite ID: 477359
EPA ID: N/R

AST - CA ***(cont.)***

Max Daily Amount / Unit :	1200-2999 Gallons
Average Daily Amount / Unit :	12-59 Gallons
Days Onsite :	0
Physical State(s) :	Gas, Pure

CALEPA SITES - CA

Facility Name :	CALIFORNIA CARTAGE COMPANY INC.
Facility Address :	2401 E PACIFIC COAST HWY, LOS ANGELES, 90744
Site ID :	561669
EI ID :	10240423
EI Description :	Aboveground Petroleum Storage
Latitude :	33.792100
Longitude :	-118.229949
Agency Hyperlink :	Click here for hyperlink provided by the agency.
Last Date in Agency List :	2020-02-19
Site ID :	561669
EI ID :	10240423
EI Description :	Chemical Storage Facilities
Latitude :	33.792100
Longitude :	-118.229949
Agency Hyperlink :	Click here for hyperlink provided by the agency.
Last Date in Agency List :	2020-02-19
Facility Name :	California Transload Services LLC
Facility Address :	2401 EAST PACIFIC COAST HIGHWAY, WILMINGTON, 90744
Site ID :	528391
EI ID :	859685
EI Description :	Industrial Facility Storm Water
Latitude :	33.794680
Longitude :	-118.226680
Agency Hyperlink :	Click here for hyperlink provided by the agency.
Last Date in Agency List :	2019-10-02

Map Id: BT338
Direction: W
Distance: 0.950 mi., 5015 ft.
Elevation: 13 ft.
Relative: Higher

Site Name : CALIFORNIA TRANSLOAD SERVICES LLC | K&R Transportation California LLC | K&R TRANSPORT
2401 E PACIFIC COAST HWY | 2401 EAST PACIFIC COAST HIGHWAY | 2401 E PACIIFIC COAST HIGHWAY
WILMINGTON | Wilmington | LOS ANGELES, CA

Database(s) : [AST - CA, CALEPA SITES - CA, CHMIRS - CA, CIWQS - CA, DOCKET, ECHO, ERNS, FRS, HAULERS - CA, HAZNET - CA, HIST AST - CA, HIST CHMIRS - CA, HIST HAZNET - CA, HWG - CA, ICIS, INACTIVE PCS, MANIFEST EPA, NPDES - CA, PCS ENF, PCS FACILITY, RCRA_SQG, RFR - CA, STORMWATER] ***(cont.)***

Envirosite ID: 477359
EPA ID: N/R

CALEPA SITES - CA ***(cont.)***

Facility Name :	K&R Transportation California LLC
Facility Address :	2401 EAST PACIFIC COAST HIGHWAY, WILMINGTON, 90744
Site ID :	534842
EI ID :	859120
EI Description :	Industrial Facility Storm Water
Latitude :	33.798760
Longitude :	-118.226680
Agency Hyperlink :	Click here for hyperlink provided by the agency.
Last Date in Agency List :	2019-10-02
Facility Name :	Toll Global
Facility Address :	2401 E PACIFIC COAST HWY, LOS ANGELES, 90744
Site ID :	561669
EI ID :	10240423
EI Description :	Chemical Storage Facilities
Latitude :	33.792100
Longitude :	-118.229949
Agency Hyperlink :	Click here for hyperlink provided by the agency.
Last Date in Agency List :	2021-08-26

CHMIRS - CA

Facility Address :	2401 E. Pacific Coast Hwy, Wilmington
County :	Los Angeles County
Notified Date :	2015-01-07 13:19:00
Spill Representative :	ERTS
Control Number :	15-0101
Substance 1 :	Battery Acid, UN2796
Quantity 1 :	1
Measure 1 :	Cup(s)
Type 1 :	CHEMICAL
Pipeline 1 :	No
Vessel 1 (300 Tons) :	No
Substance 2 :	N/R
Quantity 2 :	N/R
Measure 2 :	N/R

Map Id: BT338
Direction: W
Distance: 0.950 mi., 5015 ft.
Elevation: 13 ft.
Relative: Higher

Site Name : CALIFORNIA TRANSLOAD SERVICES LLC | K&R Transportation California LLC | K&R TRANSPORT
2401 E PACIFIC COAST HWY | 2401 EAST PACIFIC COAST HIGHWAY | 2401 E PACIIFIC COAST HIGHWAY
WILMINGTON | Wilmington | LOS ANGELES, CA

Database(s) : [AST - CA, CALEPA SITES - CA, CHMIRS - CA, CIWQS - CA, DOCKET, ECHO, ERNS, FRS, HAULERS - CA, HAZNET - CA, HIST AST - CA, HIST CHMIRS - CA, HIST HAZNET - CA, HWG - CA, ICIS, INACTIVE PCS, MANIFEST EPA, NPDES - CA, PCS ENF, PCS FACILITY, RCRA_SQG, RFR - CA, STORMWATER] ***(cont.)***

Envirosite ID: 477359
EPA ID: N/R

CHMIRS - CA ***(cont.)***

Type 2 :	N/R
Pipeline 2 :	No
Vessel 2 (300 Tons) :	No
Substance 3 :	N/R
Quantity 3 :	N/R
Measure 3 :	N/R
Type 3 :	N/R
Pipeline 3 :	No
Vessel 3 (300 Tons) :	No
Description :	RP states that a load shift inside the trailer caused the release. Release contained to the trailer floor. Cleanup up is in progress.
Contained :	Yes
Water? :	No
Water Way :	N/R
Drinking Water Impacted :	N/R
Known Impact :	N/R
Incident Date :	2015-01-07
Time :	11:24:00
Spill Site :	Merchant/Business
Site :	N/R
Cause :	Other
Other Causes :	Load shift
Injuries (Y/N) :	No
Injuries Number :	N/R
Fatal (Y/N) :	No
Fatal Number :	N/R
Evacs (Y/N) :	No
Evacs Number :	N/R
Cleanup :	Contractor
Admin Agency :	Los Angeles City Fire Department
Last Date in Agency List :	2017-04-04

CIWQS - CA

Facility Name :	CALIFORNIA CARTAGE EXPRESS LLC
Facility Address :	2401 E PACIIFIC COAST HIGHWAY, WILMINGTON, CA 90744
County :	LOS ANGELES
Place ID :	S839652
Agency Name :	CALIFORNIA CARTAGE EXPRESS LLC
Last Date in Agency List :	2021-09-10

Map Id: BT338
Direction: W
Distance: 0.950 mi., 5015 ft.
Elevation: 13 ft.
Relative: Higher

Site Name : CALIFORNIA TRANSLOAD SERVICES LLC | K&R Transportation California LLC | K&R TRANSPORT
2401 E PACIFIC COAST HWY | 2401 EAST PACIFIC COAST HIGHWAY | 2401 E PACIIFIC COAST HIGHWAY
WILMINGTON | Wilmington | LOS ANGELES, CA

Database(s) : [AST - CA, CALEPA SITES - CA, CHMIRS - CA, CIWQS - CA, DOCKET, ECHO, ERNS, FRS, HAULERS - CA, HAZNET - CA, HIST AST - CA, HIST CHMIRS - CA, HIST HAZNET - CA, HWG - CA, ICIS, INACTIVE PCS, MANIFEST EPA, NPDES - CA, PCS ENF, PCS FACILITY, RCRA_SQG, RFR - CA, STORMWATER] ***(cont.)***

Envirosite ID: 477359
EPA ID: N/R

CIWQS - CA ***(cont.)***

Facility Name : K&R TRANSPORTATION CALIFORNIA LLC

Facility Address : 2401 EAST PACIFIC COAST HIGHWAY 2401 E. PACIFIC COAST HWY, WILMINGTON, CA 90744

County : LOS ANGELES

Place ID : S859120
Agency Name : K&R TRANSPORTATION CALIFORNIA LLC
Last Date in Agency List : 2021-09-10

Facility Name : TOLL GROUP
Facility Address : 2401 E PACIFIC COAST HIGHWAY, WILMINGTON, CA 90733
County : LOS ANGELES

Place ID : S880681
Agency Name : TOLL GROUP
Last Date in Agency List : 2021-09-10

DOCKET

Facility Name : CA CARTAGE CO
Facility Address : 2401 E PACIFIC COAST HWY, WILMINGTON, CA 90744

Standard Industrial Classification(SIC) Summary
Enforcement Action Name : CA CARTAGE CO
Registry ID : 110066285335
Primary SIC : N/R
Primary NAICS : N/R
Last Date in Agency List : 2018-12-17

Enforcement Action Case Number : N/R
Activity ID : N/R
Final Ordr Iss/Final Order Enter Date: N/R
Final Order Name : N/R

Map Id: BT338
Direction: W
Distance: 0.950 mi., 5015 ft.
Elevation: 13 ft.
Relative: Higher

Site Name : CALIFORNIA TRANSLOAD SERVICES LLC | K&R Transportation California LLC | K&R TRANSPORT
2401 E PACIFIC COAST HWY | 2401 EAST PACIFIC COAST HIGHWAY | 2401 E PACIIFIC COAST HIGHWAY
WILMINGTON | Wilmington | LOS ANGELES, CA

Database(s) : [AST - CA, CALEPA SITES - CA, CHMIRS - CA, CIWQS - CA, DOCKET, ECHO, ERNS, FRS, HAULERS - CA, HAZNET - CA, HIST AST - CA, HIST CHMIRS - CA, HIST HAZNET - CA, HWG - CA, ICIS, INACTIVE PCS, MANIFEST EPA, NPDES - CA, PCS ENF, PCS FACILITY, RCRA_SQG, RFR - CA, STORMWATER] ***(cont.)***

Envirosite ID: 477359
EPA ID: N/R

DOCKET ***(cont.)***

Settlement FRS ICIS Facility ID :	N/R
Final Order FRS Name :	N/R
SEP Category :	N/R
SEP Description :	N/R

Complaint Summary

Respondent/Defendant Name :	N/R
Named in Complaint :	N/R
Named in Final Order :	N/R

Pollutant Summary

Pollutants (SRS) :	N/R

Violation and Enforcement Action Summary

Court Docket Number :	N/R
Complaint/Proposed Order Actual Date:	N/R
Final Order Issued Actual Date :	N/R
Admin EA Closed Actual Date :	04/18/2018
Enforcement Action Name :	N/R
Enforcement Action Resolution :	N/R
Violation Type :	N/R
Statute Code :	CWA
Law Section Code :	OTHER
Law Section Description :	Violations not covered elsewhere

Map Id: BT338
Direction: W
Distance: 0.950 mi., 5015 ft.
Elevation: 13 ft.
Relative: Higher

Site Name : CALIFORNIA TRANSLOAD SERVICES LLC | K&R Transportation California LLC | K&R TRANSPORT
2401 E PACIFIC COAST HWY | 2401 EAST PACIFIC COAST HIGHWAY | 2401 E PACIIFIC COAST HIGHWAY
WILMINGTON | Wilmington | LOS ANGELES, CA

Database(s) : [AST - CA, CALEPA SITES - CA, CHMIRS - CA, CIWQS - CA, DOCKET, ECHO, ERNS, FRS, HAULERS - CA, HAZNET - CA, HIST AST - CA, HIST CHMIRS - CA, HIST HAZNET - CA, HWG - CA, ICIS, INACTIVE PCS, MANIFEST EPA, NPDES - CA, PCS ENF, PCS FACILITY, RCRA_SQG, RFR - CA, STORMWATER] ***(cont.)***

Envirosite ID: 477359
EPA ID: N/R

DOCKET ***(cont.)***

Violation Penalties and Compliance Summary

Compliance Action Cost :	N/R
EPA Penalty Assessed Amount :	N/R
Cost Recovery Required :	N/R
Cost of SEP :	N/R
Cost of Complying Actions :	N/R
Facility Name :	K&R TRANSPORT
Facility Address :	2401 E PACIFIC COAST HIGHWAY, WILMINGTON, CA 90744

Standard Industrial Classification(SIC) Summary

Enforcement Action Name :	K&R TRANSPORT
Registry ID :	110070095141
Primary SIC :	N/R
Primary NAICS :	N/R
Last Date in Agency List :	2018-12-17
Enforcement Action Case Number :	N/R
Activity ID :	N/R
Final Ordr Iss/Final Order Enter Date:	N/R
Final Order Name :	N/R
Settlement FRS ICIS Facility ID :	N/R
Final Order FRS Name :	N/R
SEP Category :	N/R
SEP Description :	N/R

Complaint Summary

Respondent/Defendant Name :	N/R
Named in Complaint :	N/R
Named in Final Order :	N/R

Map Id: BT338
Direction: W
Distance: 0.950 mi., 5015 ft.
Elevation: 13 ft.
Relative: Higher

Site Name : CALIFORNIA TRANSLOAD SERVICES LLC | K&R Transportation California LLC | K&R TRANSPORT
2401 E PACIFIC COAST HWY | 2401 EAST PACIFIC COAST HIGHWAY | 2401 E PACIIFIC COAST HIGHWAY
WILMINGTON | Wilmington | LOS ANGELES, CA

Database(s) : [AST - CA, CALEPA SITES - CA, CHMIRS - CA, CIWQS - CA, DOCKET, ECHO, ERNS, FRS, HAULERS - CA, HAZNET - CA, HIST AST - CA, HIST CHMIRS - CA, HIST HAZNET - CA, HWG - CA, ICIS, INACTIVE PCS, MANIFEST EPA, NPDES - CA, PCS ENF, PCS FACILITY, RCRA_SQG, RFR - CA, STORMWATER] ***(cont.)***

Envirosite ID: 477359
EPA ID: N/R

DOCKET ***(cont.)***

Pollutant Summary
Pollutants (SRS) : N/R

Violation and Enforcement Action Summary
Court Docket Number : N/R

Complaint/Proposed Order Actual Date: N/R
Final Order Issued Actual Date : N/R

Admin EA Closed Actual Date : 10/05/2017
Enforcement Action Name : N/R
Enforcement Action Resolution : N/R

Violation Type : N/R

Statute Code : CWA
Law Section Code : OTHER
Law Section Description : Violations not covered elsewhere

Violation Penalties and Compliance Summary
Compliance Action Cost : N/R
EPA Penalty Assessed Amount : N/R
Cost Recovery Required : N/R
Cost of SEP : N/R
Cost of Complying Actions : N/R

ECHO

Facility Name : CALIFORNIA CARTAGE COMPANY INC.
Facility Address : 2401 E PACIFIC COAST HWY, LOS ANGELES, CA 90744
County : LOS ANGELES

Last Inspection Date : N/R
Registry ID : 110066285335

Map Id: BT338
Direction: W
Distance: 0.950 mi., 5015 ft.
Elevation: 13 ft.
Relative: Higher

Site Name : CALIFORNIA TRANSLOAD SERVICES LLC | K&R Transportation California LLC | K&R TRANSPORT
2401 E PACIFIC COAST HWY | 2401 EAST PACIFIC COAST HIGHWAY | 2401 E PACIIFIC COAST HIGHWAY
WILMINGTON | Wilmington | LOS ANGELES, CA

Database(s) : [AST - CA, CALEPA SITES - CA, CHMIRS - CA, CIWQS - CA, DOCKET, ECHO, ERNS, FRS, HAULERS - CA, HAZNET - CA, HIST AST - CA, HIST CHMIRS - CA, HIST HAZNET - CA, HWG - CA, ICIS, INACTIVE PCS, MANIFEST EPA, NPDES - CA, PCS ENF, PCS FACILITY, RCRA_SQG, RFR - CA, STORMWATER] ***(cont.)***

Envirosite ID: 477359
EPA ID: N/R

ECHO ***(cont.)***

FIPS Code :	06037
EPA Region :	09
Inspection Count :	0
Last Inspection Days :	N/R
Informal Count :	0
Last Informal Action Date :	N/R
Formal Action Count :	0
Last Formal Action Date :	N/R
Total Penalties :	0
Penalty Count :	0
Last Penalty Date :	N/R
Last Penalty Amount :	N/R
QTRS IN NC :	0
Programs IN SNC :	0
Current Compliance Status :	No Violation
Three-Year Compliance Status :	N/R
Collection Method :	THE GEOGRAPHIC COORDINATE DETERMINATION METHOD BASED ON ADDRESS MATCHING
Reference Point :	N/R
Accuracy Meters :	183
Derived Tribes :	N/R
Derived HUC :	18070104
Derived WBD :	N/R
Derived STCTY FIPS :	06037
Derived Zip :	90744
Derived CD113 :	44
Derived CB2010 :	060379800141065
MYRTK Universe :	NNN
NPDES IDs :	CAZ189105
CWA Permit Types :	Minor
CWA Compliance Tracking :	On
CWA NAICS :	N/R
CWA SICS :	N/R
CWA Inspection Count :	N/R
CWA Last Inspection Days :	N/R
CWA Informal Count :	N/R
CWA Formal Action Count :	N/R
CWA Last Formal Action Date :	N/R
CWA Penalties :	N/R
CWA Last Penalty Date :	N/R
CWA Last Penalty Amount :	N/R
CWA Quarters IN NC :	0
CWA Current Compliance Status :	No Violation
CWA Current SNC Flag :	N

Map Id: BT338
Direction: W
Distance: 0.950 mi., 5015 ft.
Elevation: 13 ft.
Relative: Higher

Site Name : CALIFORNIA TRANSLOAD SERVICES LLC | K&R Transportation California LLC | K&R TRANSPORT
2401 E PACIFIC COAST HWY | 2401 EAST PACIFIC COAST HIGHWAY | 2401 E PACIIFIC COAST HIGHWAY
WILMINGTON | Wilmington | LOS ANGELES, CA

Database(s) : [AST - CA, CALEPA SITES - CA, CHMIRS - CA, CIWQS - CA, DOCKET, ECHO, ERNS, FRS, HAULERS - CA, HAZNET - CA, HIST AST - CA, HIST CHMIRS - CA, HIST HAZNET - CA, HWG - CA, ICIS, INACTIVE PCS, MANIFEST EPA, NPDES - CA, PCS ENF, PCS FACILITY, RCRA_SQG, RFR - CA, STORMWATER] ***(cont.)***

Envirosite ID: 477359
EPA ID: N/R

ECHO ***(cont.)***

CWA 13 Quarters Compliance Status :	N/R
CWA 13 Quarters Effluent Exceedances:	N/R
CWA Three-Year QNCR Codes :	N/R
DFR URL :	Click here for hyperlink provided by the agency.
Facility SIC :	N/R
Facility NAICS :	N/R
Facility Last Inspection EPA Date :	N/R
Facility Last Inspection State Date :	N/R
Facility Last Formal Act EPA Date :	N/R
Facility Last Formal Act State Date :	N/R
Facility Last Informal Act EPA Date :	N/R
Facility Last Informal Act State Date:	N/R
Facility Federal Agency :	N/R
TRI Reporter :	N/R
Facility Imp Water Flag :	N/R
Current SNC Flag :	N
Indian County Flag :	N
Federal Flag :	N
US Mexico Border Flag :	N
Chesapeak Bay Flag :	N/R
AIR Flag :	N
NPDES Flag :	Y
SDWIS Flag :	N
RCRA Flag :	N
TRI Flag :	N
GHG Flag :	N
Major Flag :	N/R
Active Flag :	Y
NAA Flag :	Y
Latitude :	33.7906
Longitude :	-118.229
Last Date in Agency List :	2017-08-14

Facility Name :	CALIFORNIA CARTAGE EXPRESS LLC
Facility Address :	2401 E PACIIFIC COAST HIGHWAY, WILMINGTON, CA 90744
County :	N/R

Last Inspection Date :	N/R
Registry ID :	110070095195
FIPS Code :	06037
EPA Region :	09
Inspection Count :	0

Map Id: BT338
Direction: W
Distance: 0.950 mi., 5015 ft.
Elevation: 13 ft.
Relative: Higher

Site Name :	CALIFORNIA TRANSLOAD SERVICES LLC | K&R Transportation California LLC | K&R TRANSPORT 2401 E PACIFIC COAST HWY | 2401 EAST PACIFIC COAST HIGHWAY | 2401 E PACIIFIC COAST HIGHWAY WILMINGTON | Wilmington | LOS ANGELES, CA
Database(s) :	[AST - CA, CALEPA SITES - CA, CHMIRS - CA, CIWQS - CA, DOCKET, ECHO, ERNS, FRS, HAULERS - CA, HAZNET - CA, HIST AST - CA, HIST CHMIRS - CA, HIST HAZNET - CA, HWG - CA, ICIS, INACTIVE PCS, MANIFEST EPA, NPDES - CA, PCS ENF, PCS FACILITY, RCRA_SQG, RFR - CA, STORMWATER] ***(cont.)***

Envirosite ID: 477359
EPA ID: N/R

ECHO ***(cont.)***

Last Inspection Days :	N/R
Informal Count :	0
Last Informal Action Date :	N/R
Formal Action Count :	0
Last Formal Action Date :	N/R
Total Penalties :	0
Penalty Count :	N/R
Last Penalty Date :	N/R
Last Penalty Amount :	N/R
QTRS IN NC :	0
Programs IN SNC :	0
Current Compliance Status :	N/R
Three-Year Compliance Status :	N/R
Collection Method :	N/R
Reference Point :	N/R
Accuracy Meters :	36031
Derived Tribes :	N/R
Derived HUC :	18070104
Derived WBD :	N/R
Derived STCTY FIPS :	06037
Derived Zip :	90810
Derived CD113 :	47
Derived CB2010 :	060379800141028
MYRTK Universe :	NNN
NPDES IDs :	CAZ461907
CWA Permit Types :	Minor
CWA Compliance Tracking :	Off
CWA NAICS :	N/R
CWA SICS :	N/R
CWA Inspection Count :	N/R
CWA Last Inspection Days :	N/R
CWA Informal Count :	N/R
CWA Formal Action Count :	N/R
CWA Last Formal Action Date :	N/R
CWA Penalties :	N/R
CWA Last Penalty Date :	N/R
CWA Last Penalty Amount :	N/R
CWA Quarters IN NC :	0
CWA Current Compliance Status :	Terminated Permit
CWA Current SNC Flag :	N
CWA 13 Quarters Compliance Status :	N/R
CWA 13 Quarters Effluent Exceedances:	N/R
CWA Three-Year QNCR Codes :	N/R
DFR URL :	Click here for hyperlink provided by the agency.

Map Id: BT338
Direction: W
Distance: 0.950 mi., 5015 ft.
Elevation: 13 ft.
Relative: Higher

Site Name : CALIFORNIA TRANSLOAD SERVICES LLC | K&R Transportation California LLC | K&R TRANSPORT
2401 E PACIFIC COAST HWY | 2401 EAST PACIFIC COAST HIGHWAY | 2401 E PACIIFIC COAST HIGHWAY
WILMINGTON | Wilmington | LOS ANGELES, CA

Database(s) : [AST - CA, CALEPA SITES - CA, CHMIRS - CA, CIWQS - CA, DOCKET, ECHO, ERNS, FRS, HAULERS - CA, HAZNET - CA, HIST AST - CA, HIST CHMIRS - CA, HIST HAZNET - CA, HWG - CA, ICIS, INACTIVE PCS, MANIFEST EPA, NPDES - CA, PCS ENF, PCS FACILITY, RCRA_SQG, RFR - CA, STORMWATER] ***(cont.)***

Envirosite ID: 477359
EPA ID: N/R

ECHO ***(cont.)***

Facility SIC :	N/R
Facility NAICS :	N/R
Facility Last Inspection EPA Date :	N/R
Facility Last Inspection State Date :	N/R
Facility Last Formal Act EPA Date :	N/R
Facility Last Formal Act State Date :	N/R
Facility Last Informal Act EPA Date :	N/R
Facility Last Informal Act State Date:	N/R
Facility Federal Agency :	N/R
TRI Reporter :	N/R
Facility Imp Water Flag :	Y
Current SNC Flag :	N
Indian County Flag :	N
Federal Flag :	N/R
US Mexico Border Flag :	N
Chesapeak Bay Flag :	N/R
AIR Flag :	N
NPDES Flag :	Y
SDWIS Flag :	N
RCRA Flag :	N
TRI Flag :	N
GHG Flag :	N
Major Flag :	N/R
Active Flag :	N/R
NAA Flag :	Y
Latitude :	33.79876
Longitude :	-118.22668
Last Date in Agency List :	2021-08-20

Facility Name :	CALIFORNIA TRANSLOAD SERVICES LLC
Facility Address :	2401 EAST PACIFIC COAST HIGHWAY, WILMINGTON, CA 90744
County :	N/R

Last Inspection Date :	2018-02-22
Registry ID :	110070673077
FIPS Code :	06037
EPA Region :	09
Inspection Count :	1
Last Inspection Days :	1270
Informal Count :	0
Last Informal Action Date :	N/R
Formal Action Count :	0

Map Id: BT338
Direction: W
Distance: 0.950 mi., 5015 ft.
Elevation: 13 ft.
Relative: Higher

Site Name : CALIFORNIA TRANSLOAD SERVICES LLC | K&R Transportation California LLC | K&R TRANSPORT
2401 E PACIFIC COAST HWY | 2401 EAST PACIFIC COAST HIGHWAY | 2401 E PACIIFIC COAST HIGHWAY
WILMINGTON | Wilmington | LOS ANGELES, CA

Database(s) : [AST - CA, CALEPA SITES - CA, CHMIRS - CA, CIWQS - CA, DOCKET, ECHO, ERNS, FRS, HAULERS - CA, HAZNET - CA, HIST AST - CA, HIST CHMIRS - CA, HIST HAZNET - CA, HWG - CA, ICIS, INACTIVE PCS, MANIFEST EPA, NPDES - CA, PCS ENF, PCS FACILITY, RCRA_SQG, RFR - CA, STORMWATER] ***(cont.)***

Envirosite ID: 477359
EPA ID: N/R

ECHO ***(cont.)***

Last Formal Action Date :	N/R
Total Penalties :	0
Penalty Count :	N/R
Last Penalty Date :	N/R
Last Penalty Amount :	N/R
QTRS IN NC :	0
Programs IN SNC :	0
Current Compliance Status :	N/R
Three-Year Compliance Status :	_____
Collection Method :	N/R
Reference Point :	N/R
Accuracy Meters :	36031
Derived Tribes :	N/R
Derived HUC :	18070104
Derived WBD :	180701060701
Derived STCTY FIPS :	06037
Derived Zip :	90810
Derived CD113 :	47
Derived CB2010 :	060379800141048
MYRTK Universe :	NNN
NPDES IDs :	CAZ492141
CWA Permit Types :	Minor
CWA Compliance Tracking :	Off
CWA NAICS :	N/R
CWA SICS :	4225
CWA Inspection Count :	1
CWA Last Inspection Days :	1269
CWA Informal Count :	N/R
CWA Formal Action Count :	N/R
CWA Last Formal Action Date :	N/R
CWA Penalties :	N/R
CWA Last Penalty Date :	N/R
CWA Last Penalty Amount :	N/R
CWA Quarters IN NC :	0
CWA Current Compliance Status :	Terminated Permit
CWA Current SNC Flag :	N
CWA 13 Quarters Compliance Status :	_____
CWA 13 Quarters Effluent Exceedances:	N/R
CWA Three-Year QNCR Codes :	N/R
DFR URL :	Click here for hyperlink provided by the agency.
Facility SIC :	4225
Facility NAICS :	N/R
Facility Last Inspection EPA Date :	N/R
Facility Last Inspection State Date :	2018-02-22

Map Id: BT338
Direction: W
Distance: 0.950 mi., 5015 ft.
Elevation: 13 ft.
Relative: Higher

Site Name : CALIFORNIA TRANSLOAD SERVICES LLC | K&R Transportation California LLC | K&R TRANSPORT
2401 E PACIFIC COAST HWY | 2401 EAST PACIFIC COAST HIGHWAY | 2401 E PACIIFIC COAST HIGHWAY
WILMINGTON | Wilmington | LOS ANGELES, CA

Database(s) : [AST - CA, CALEPA SITES - CA, CHMIRS - CA, CIWQS - CA, DOCKET, ECHO, ERNS, FRS, HAULERS - CA, HAZNET - CA, HIST AST - CA, HIST CHMIRS - CA, HIST HAZNET - CA, HWG - CA, ICIS, INACTIVE PCS, MANIFEST EPA, NPDES - CA, PCS ENF, PCS FACILITY, RCRA_SQG, RFR - CA, STORMWATER] ***(cont.)***

Envirosite ID: 477359
EPA ID: N/R

ECHO ***(cont.)***

Facility Last Formal Act EPA Date :	N/R
Facility Last Formal Act State Date :	N/R
Facility Last Informal Act EPA Date :	N/R
Facility Last Informal Act State Date:	N/R
Facility Federal Agency :	N/R
TRI Reporter :	N/R
Facility Imp Water Flag :	Y
Current SNC Flag :	N
Indian County Flag :	N
Federal Flag :	N/R
US Mexico Border Flag :	N
Chesapeak Bay Flag :	N/R
AIR Flag :	N
NPDES Flag :	Y
SDWIS Flag :	N
RCRA Flag :	N
TRI Flag :	N
GHG Flag :	N
Major Flag :	N/R
Active Flag :	N/R
NAA Flag :	Y
Latitude :	33.79468
Longitude :	-118.22668
Last Date in Agency List :	2021-08-20

Facility Name :	CALIFORNIA TRANSLOAD SERVICES LLC
Facility Address :	2401 E PACIFIC COAST HWY, WILMINGTON, CA 90744
County :	LOS ANGELES

Last Inspection Date :	N/R
Registry ID :	110070429340
FIPS Code :	N/R
EPA Region :	09
Inspection Count :	0
Last Inspection Days :	N/R
Informal Count :	0
Last Informal Action Date :	N/R
Formal Action Count :	0
Last Formal Action Date :	N/R
Total Penalties :	0
Penalty Count :	N/R
Last Penalty Date :	N/R

Map Id: BT338
Direction: W
Distance: 0.950 mi., 5015 ft.
Elevation: 13 ft.
Relative: Higher

Site Name : CALIFORNIA TRANSLOAD SERVICES LLC | K&R Transportation California LLC | K&R TRANSPORT
2401 E PACIFIC COAST HWY | 2401 EAST PACIFIC COAST HIGHWAY | 2401 E PACIIFIC COAST HIGHWAY
WILMINGTON | Wilmington | LOS ANGELES, CA

Database(s) : [AST - CA, CALEPA SITES - CA, CHMIRS - CA, CIWQS - CA, DOCKET, ECHO, ERNS, FRS, HAULERS - CA, HAZNET - CA, HIST AST - CA, HIST CHMIRS - CA, HIST HAZNET - CA, HWG - CA, ICIS, INACTIVE PCS, MANIFEST EPA, NPDES - CA, PCS ENF, PCS FACILITY, RCRA_SQG, RFR - CA, STORMWATER] ***(cont.)***

Envirosite ID: 477359
EPA ID: N/R

ECHO ***(cont.)***

Last Penalty Amount :	N/R
QTRS IN NC :	0
Programs IN SNC :	0
Current Compliance Status :	No Violation Identified
Three-Year Compliance Status :	_____
Collection Method :	Zip Code Centroid
Reference Point :	N/R
Accuracy Meters :	10000
Derived Tribes :	N/R
Derived HUC :	N/R
Derived WBD :	N/R
Derived STCTY FIPS :	N/R
Derived Zip :	N/R
Derived CD113 :	N/R
Derived CB2010 :	N/R
MYRTK Universe :	NNN
NPDES IDs :	N/R
CWA Permit Types :	N/R
CWA Compliance Tracking :	N/R
CWA NAICS :	N/R
CWA SICS :	N/R
CWA Inspection Count :	N/R
CWA Last Inspection Days :	N/R
CWA Informal Count :	N/R
CWA Formal Action Count :	N/R
CWA Last Formal Action Date :	N/R
CWA Penalties :	N/R
CWA Last Penalty Date :	N/R
CWA Last Penalty Amount :	N/R
CWA Quarters IN NC :	N/R
CWA Current Compliance Status :	N/R
CWA Current SNC Flag :	N
CWA 13 Quarters Compliance Status :	N/R
CWA 13 Quarters Effluent Exceedances:	N/R
CWA Three-Year QNCR Codes :	N/R
DFR URL :	Click here for hyperlink provided by the agency.
Facility SIC :	N/R
Facility NAICS :	531130 - Lessors of Miniwarehouses and Self-Storage Units
Facility Last Inspection EPA Date :	N/R
Facility Last Inspection State Date :	N/R
Facility Last Formal Act EPA Date :	N/R
Facility Last Formal Act State Date :	N/R
Facility Last Informal Act EPA Date :	N/R
Facility Last Informal Act State Date:	N/R

Map Id: BT338
Direction: W
Distance: 0.950 mi., 5015 ft.
Elevation: 13 ft.
Relative: Higher

Site Name : CALIFORNIA TRANSLOAD SERVICES LLC | K&R Transportation California LLC | K&R TRANSPORT
2401 E PACIFIC COAST HWY | 2401 EAST PACIFIC COAST HIGHWAY | 2401 E PACIIFIC COAST HIGHWAY
WILMINGTON | Wilmington | LOS ANGELES, CA

Database(s) : [AST - CA, CALEPA SITES - CA, CHMIRS - CA, CIWQS - CA, DOCKET, ECHO, ERNS, FRS, HAULERS - CA, HAZNET - CA, HIST AST - CA, HIST CHMIRS - CA, HIST HAZNET - CA, HWG - CA, ICIS, INACTIVE PCS, MANIFEST EPA, NPDES - CA, PCS ENF, PCS FACILITY, RCRA_SQG, RFR - CA, STORMWATER] ***(cont.)***

Envirosite ID: 477359
EPA ID: N/R

ECHO ***(cont.)***

Facility Federal Agency :	N/R
TRI Reporter :	N/R
Facility Imp Water Flag :	N/R
Current SNC Flag :	N
Indian County Flag :	N
Federal Flag :	N/R
US Mexico Border Flag :	N/R
Chesapeak Bay Flag :	N/R
AIR Flag :	N
NPDES Flag :	N
SDWIS Flag :	N
RCRA Flag :	Y
TRI Flag :	N
GHG Flag :	N
Major Flag :	N/R
Active Flag :	Y
NAA Flag :	N
Latitude :	33.777012
Longitude :	-118.260988
Last Date in Agency List :	2021-08-20

Facility Name :	CALIFORNIA TRANSLOAD SERVICES LLC
Facility Address :	2401 EAST PACIFIC COAST HIGHWAY, WILMINGTON, CA 90744
County :	LOS ANGELES COUNTY

Last Inspection Date :	2018-02-22
Registry ID :	110070148074
FIPS Code :	06037
EPA Region :	09
Inspection Count :	1
Last Inspection Days :	577
Informal Count :	0
Last Informal Action Date :	N/R
Formal Action Count :	0
Last Formal Action Date :	N/R
Total Penalties :	0
Penalty Count :	N/R
Last Penalty Date :	N/R
Last Penalty Amount :	N/R
QTRS IN NC :	0
Programs IN SNC :	0
Current Compliance Status :	No Violation Identified

Map Id: BT338
Direction: W
Distance: 0.950 mi., 5015 ft.
Elevation: 13 ft.
Relative: Higher

Site Name : CALIFORNIA TRANSLOAD SERVICES LLC | K&R Transportation California LLC | K&R TRANSPORT
2401 E PACIFIC COAST HWY | 2401 EAST PACIFIC COAST HIGHWAY | 2401 E PACIIFIC COAST HIGHWAY
WILMINGTON | Wilmington | LOS ANGELES, CA

Database(s) : [AST - CA, CALEPA SITES - CA, CHMIRS - CA, CIWQS - CA, DOCKET, ECHO, ERNS, FRS, HAULERS - CA, HAZNET - CA, HIST AST - CA, HIST CHMIRS - CA, HIST HAZNET - CA, HWG - CA, ICIS, INACTIVE PCS, MANIFEST EPA, NPDES - CA, PCS ENF, PCS FACILITY, RCRA_SQG, RFR - CA, STORMWATER] ***(cont.)***

Envirosite ID: 477359
EPA ID: N/R

ECHO ***(cont.)***

Three-Year Compliance Status :	_____
Collection Method :	N/R
Reference Point :	N/R
Accuracy Meters :	36031
Derived Tribes :	N/R
Derived HUC :	18070104
Derived WBD :	180701060701
Derived STCTY FIPS :	06037
Derived Zip :	90810
Derived CD113 :	47
Derived CB2010 :	060379800141048
MYRTK Universe :	NNN
NPDES IDs :	CAZ492141
CWA Permit Types :	Minor
CWA Compliance Tracking :	On
CWA NAICS :	N/R
CWA SICS :	4225
CWA Inspection Count :	1
CWA Last Inspection Days :	577
CWA Informal Count :	N/R
CWA Formal Action Count :	N/R
CWA Last Formal Action Date :	N/R
CWA Penalties :	N/R
CWA Last Penalty Date :	N/R
CWA Last Penalty Amount :	N/R
CWA Quarters IN NC :	0
CWA Current Compliance Status :	No Violation Identified
CWA Current SNC Flag :	N
CWA 13 Quarters Compliance Status :	_____
CWA 13 Quarters Effluent Exceedances:	N/R
CWA Three-Year QNCR Codes :	N/R
DFR URL :	Click here for hyperlink provided by the agency.
Facility SIC :	4225
Facility NAICS :	N/R
Facility Last Inspection EPA Date :	N/R
Facility Last Inspection State Date :	2018-02-22
Facility Last Formal Act EPA Date :	N/R
Facility Last Formal Act State Date :	N/R
Facility Last Informal Act EPA Date :	N/R
Facility Last Informal Act State Date:	N/R
Facility Federal Agency :	N/R
TRI Reporter :	N/R
Facility Imp Water Flag :	Y
Current SNC Flag :	N

Map Id: BT338
Direction: W
Distance: 0.950 mi., 5015 ft.
Elevation: 13 ft.
Relative: Higher

Site Name : CALIFORNIA TRANSLOAD SERVICES LLC | K&R Transportation California LLC | K&R TRANSPORT
2401 E PACIFIC COAST HWY | 2401 EAST PACIFIC COAST HIGHWAY | 2401 E PACIIFIC COAST HIGHWAY
WILMINGTON | Wilmington | LOS ANGELES, CA

Database(s) : [AST - CA, CALEPA SITES - CA, CHMIRS - CA, CIWQS - CA, DOCKET, ECHO, ERNS, FRS, HAULERS - CA, HAZNET - CA, HIST AST - CA, HIST CHMIRS - CA, HIST HAZNET - CA, HWG - CA, ICIS, INACTIVE PCS, MANIFEST EPA, NPDES - CA, PCS ENF, PCS FACILITY, RCRA_SQG, RFR - CA, STORMWATER] ***(cont.)***

Envirosite ID: 477359
EPA ID: N/R

ECHO ***(cont.)***

Indian County Flag :	N
Federal Flag :	N/R
US Mexico Border Flag :	N
Chesapeak Bay Flag :	N/R
AIR Flag :	N
NPDES Flag :	Y
SDWIS Flag :	N
RCRA Flag :	N
TRI Flag :	N
GHG Flag :	N
Major Flag :	N/R
Active Flag :	Y
NAA Flag :	Y
Latitude :	33.79468
Longitude :	-118.22668
Last Date in Agency List :	2019-09-23

Facility Name :	K&R TRANSPORTATION CALIFORNIA LLC
Facility Address :	2401 EAST PACIFIC COAST HIGHWAY, WILMINGTON, CA 90744
County :	N/R

Last Inspection Date :	N/R
Registry ID :	110070117200
FIPS Code :	06037
EPA Region :	09
Inspection Count :	0
Last Inspection Days :	N/R
Informal Count :	0
Last Informal Action Date :	N/R
Formal Action Count :	0
Last Formal Action Date :	N/R
Total Penalties :	0
Penalty Count :	N/R
Last Penalty Date :	N/R
Last Penalty Amount :	N/R
QTRS IN NC :	1
Programs IN SNC :	0
Current Compliance Status :	N/R
Three-Year Compliance Status :	____V
Collection Method :	N/R
Reference Point :	N/R
Accuracy Meters :	36031

Map Id: BT338
Direction: W
Distance: 0.950 mi., 5015 ft.
Elevation: 13 ft.
Relative: Higher

Site Name : CALIFORNIA TRANSLOAD SERVICES LLC | K&R Transportation California LLC | K&R TRANSPORT
2401 E PACIFIC COAST HWY | 2401 EAST PACIFIC COAST HIGHWAY | 2401 E PACIIFIC COAST HIGHWAY
WILMINGTON | Wilmington | LOS ANGELES, CA

Database(s) : [AST - CA, CALEPA SITES - CA, CHMIRS - CA, CIWQS - CA, DOCKET, ECHO, ERNS, FRS, HAULERS - CA, HAZNET - CA, HIST AST - CA, HIST CHMIRS - CA, HIST HAZNET - CA, HWG - CA, ICIS, INACTIVE PCS, MANIFEST EPA, NPDES - CA, PCS ENF, PCS FACILITY, RCRA_SQG, RFR - CA, STORMWATER] ***(cont.)***

Envirosite ID: 477359
EPA ID: N/R

ECHO ***(cont.)***

Derived Tribes :	N/R
Derived HUC :	18070104
Derived WBD :	N/R
Derived STCTY FIPS :	06037
Derived Zip :	90810
Derived CD113 :	47
Derived CB2010 :	060379800141028
MYRTK Universe :	NNN
NPDES IDs :	CAZ491393
CWA Permit Types :	Minor
CWA Compliance Tracking :	Off
CWA NAICS :	N/R
CWA SICS :	4212
CWA Inspection Count :	N/R
CWA Last Inspection Days :	N/R
CWA Informal Count :	N/R
CWA Formal Action Count :	N/R
CWA Last Formal Action Date :	N/R
CWA Penalties :	N/R
CWA Last Penalty Date :	N/R
CWA Last Penalty Amount :	N/R
CWA Quarters IN NC :	1
CWA Current Compliance Status :	Terminated Permit
CWA Current SNC Flag :	N
CWA 13 Quarters Compliance Status :	_____V
CWA 13 Quarters Effluent Exceedances:	N/R
CWA Three-Year QNCR Codes :	N/R
DFR URL :	Click here for hyperlink provided by the agency.
Facility SIC :	4212
Facility NAICS :	N/R
Facility Last Inspection EPA Date :	N/R
Facility Last Inspection State Date :	N/R
Facility Last Formal Act EPA Date :	N/R
Facility Last Formal Act State Date :	N/R
Facility Last Informal Act EPA Date :	N/R
Facility Last Informal Act State Date:	N/R
Facility Federal Agency :	N/R
TRI Reporter :	N/R
Facility Imp Water Flag :	Y
Current SNC Flag :	N
Indian County Flag :	N
Federal Flag :	N/R
US Mexico Border Flag :	N
Chesapeak Bay Flag :	N/R

Map Id: BT338
Direction: W
Distance: 0.950 mi., 5015 ft.
Elevation: 13 ft.
Relative: Higher

Site Name : CALIFORNIA TRANSLOAD SERVICES LLC | K&R Transportation California LLC | K&R TRANSPORT
2401 E PACIFIC COAST HWY | 2401 EAST PACIFIC COAST HIGHWAY | 2401 E PACIIFIC COAST HIGHWAY
WILMINGTON | Wilmington | LOS ANGELES, CA

Database(s) : [AST - CA, CALEPA SITES - CA, CHMIRS - CA, CIWQS - CA, DOCKET, ECHO, ERNS, FRS, HAULERS - CA, HAZNET - CA, HIST AST - CA, HIST CHMIRS - CA, HIST HAZNET - CA, HWG - CA, ICIS, INACTIVE PCS, MANIFEST EPA, NPDES - CA, PCS ENF, PCS FACILITY, RCRA_SQG, RFR - CA, STORMWATER] ***(cont.)***

Envirosite ID: 477359
EPA ID: N/R

ECHO ***(cont.)***

AIR Flag :	N
NPDES Flag :	Y
SDWIS Flag :	N
RCRA Flag :	N
TRI Flag :	N
GHG Flag :	N
Major Flag :	N/R
Active Flag :	N/R
NAA Flag :	Y
Latitude :	33.79876
Longitude :	-118.22668
Last Date in Agency List :	2021-08-20
Facility Name :	TOLL GLOBAL FORWARDING SCS USA INC
Facility Address :	2401 E PACIFIC COAST HWY, WILMINGTON, CA 90744
County :	LOS ANGELES
Last Inspection Date :	N/R
Registry ID :	N/R
FIPS Code :	N/R
EPA Region :	09
Inspection Count :	0
Last Inspection Days :	N/R
Informal Count :	0
Last Informal Action Date :	N/R
Formal Action Count :	0
Last Formal Action Date :	N/R
Total Penalties :	0
Penalty Count :	N/R
Last Penalty Date :	N/R
Last Penalty Amount :	N/R
QTRS IN NC :	0
Programs IN SNC :	0
Current Compliance Status :	No Violation Identified
Three-Year Compliance Status :	_____
Collection Method :	Zip Code Centroid
Reference Point :	N/R
Accuracy Meters :	10000
Derived Tribes :	N/R
Derived HUC :	N/R
Derived WBD :	N/R
Derived STCTY FIPS :	N/R

Map Id: BT338
Direction: W
Distance: 0.950 mi., 5015 ft.
Elevation: 13 ft.
Relative: Higher

Site Name : CALIFORNIA TRANSLOAD SERVICES LLC | K&R Transportation California LLC | K&R TRANSPORT
2401 E PACIFIC COAST HWY | 2401 EAST PACIFIC COAST HIGHWAY | 2401 E PACIIFIC COAST HIGHWAY
WILMINGTON | Wilmington | LOS ANGELES, CA

Database(s) : [AST - CA, CALEPA SITES - CA, CHMIRS - CA, CIWQS - CA, DOCKET, ECHO, ERNS, FRS, HAULERS - CA, HAZNET - CA, HIST AST - CA, HIST CHMIRS - CA, HIST HAZNET - CA, HWG - CA, ICIS, INACTIVE PCS, MANIFEST EPA, NPDES - CA, PCS ENF, PCS FACILITY, RCRA_SQG, RFR - CA, STORMWATER] ***(cont.)***

Envirosite ID: 477359
EPA ID: N/R

ECHO ***(cont.)***

Derived Zip :	N/R
Derived CD113 :	N/R
Derived CB2010 :	N/R
MYRTK Universe :	NNN
NPDES IDs :	N/R
CWA Permit Types :	N/R
CWA Compliance Tracking :	N/R
CWA NAICS :	N/R
CWA SICS :	N/R
CWA Inspection Count :	N/R
CWA Last Inspection Days :	N/R
CWA Informal Count :	N/R
CWA Formal Action Count :	N/R
CWA Last Formal Action Date :	N/R
CWA Penalties :	N/R
CWA Last Penalty Date :	N/R
CWA Last Penalty Amount :	N/R
CWA Quarters IN NC :	N/R
CWA Current Compliance Status :	N/R
CWA Current SNC Flag :	N
CWA 13 Quarters Compliance Status :	N/R
CWA 13 Quarters Effluent Exceedances:	N/R
CWA Three-Year QNCR Codes :	N/R
DFR URL :	Click here for hyperlink provided by the agency.
Facility SIC :	N/R
Facility NAICS :	484230 - Specialized Freight (except Used Goods) Trucking, Long-Distance
Facility Last Inspection EPA Date :	N/R
Facility Last Inspection State Date :	N/R
Facility Last Formal Act EPA Date :	N/R
Facility Last Formal Act State Date :	N/R
Facility Last Informal Act EPA Date :	N/R
Facility Last Informal Act State Date:	N/R
Facility Federal Agency :	N/R
TRI Reporter :	N/R
Facility Imp Water Flag :	N/R
Current SNC Flag :	N
Indian County Flag :	N
Federal Flag :	N/R
US Mexico Border Flag :	N/R
Chesapeak Bay Flag :	N/R
AIR Flag :	N
NPDES Flag :	N
SDWIS Flag :	N

Map Id: BT338
Direction: W
Distance: 0.950 mi., 5015 ft.
Elevation: 13 ft.
Relative: Higher

Site Name : CALIFORNIA TRANSLOAD SERVICES LLC | K&R Transportation California LLC | K&R TRANSPORT
2401 E PACIFIC COAST HWY | 2401 EAST PACIFIC COAST HIGHWAY | 2401 E PACIIFIC COAST HIGHWAY
WILMINGTON | Wilmington | LOS ANGELES, CA

Database(s) : [AST - CA, CALEPA SITES - CA, CHMIRS - CA, CIWQS - CA, DOCKET, ECHO, ERNS, FRS, HAULERS - CA, HAZNET - CA, HIST AST - CA, HIST CHMIRS - CA, HIST HAZNET - CA, HWG - CA, ICIS, INACTIVE PCS, MANIFEST EPA, NPDES - CA, PCS ENF, PCS FACILITY, RCRA_SQG, RFR - CA, STORMWATER] ***(cont.)***

Envirosite ID: 477359
EPA ID: N/R

ECHO ***(cont.)***

RCRA Flag :	Y
TRI Flag :	N
GHG Flag :	N
Major Flag :	N/R
Active Flag :	N/R
NAA Flag :	N
Latitude :	33.777012
Longitude :	-118.260988
Last Date in Agency List :	2021-02-17
Facility Name :	TOLL GROUP
Facility Address :	2401 E PACIFIC COAST HIGHWAY, WILMINGTON, CA 90744
County :	N/R
Last Inspection Date :	N/R
Registry ID :	N/R
FIPS Code :	N/R
EPA Region :	09
Inspection Count :	0
Last Inspection Days :	N/R
Informal Count :	0
Last Informal Action Date :	N/R
Formal Action Count :	0
Last Formal Action Date :	N/R
Total Penalties :	0
Penalty Count :	N/R
Last Penalty Date :	N/R
Last Penalty Amount :	N/R
QTRS IN NC :	0
Programs IN SNC :	0
Current Compliance Status :	N/R
Three-Year Compliance Status :	N/R
Collection Method :	Zip Code Centroid
Reference Point :	N/R
Accuracy Meters :	10000
Derived Tribes :	N/R
Derived HUC :	N/R
Derived WBD :	N/R
Derived STCTY FIPS :	N/R
Derived Zip :	N/R
Derived CD113 :	N/R
Derived CB2010 :	N/R

Map Id: BT338
Direction: W
Distance: 0.950 mi., 5015 ft.
Elevation: 13 ft.
Relative: Higher

Site Name : CALIFORNIA TRANSLOAD SERVICES LLC | K&R Transportation California LLC | K&R TRANSPORT
2401 E PACIFIC COAST HWY | 2401 EAST PACIFIC COAST HIGHWAY | 2401 E PACIIFIC COAST HIGHWAY
WILMINGTON | Wilmington | LOS ANGELES, CA

Database(s) : [AST - CA, CALEPA SITES - CA, CHMIRS - CA, CIWQS - CA, DOCKET, ECHO, ERNS, FRS, HAULERS - CA, HAZNET - CA, HIST AST - CA, HIST CHMIRS - CA, HIST HAZNET - CA, HWG - CA, ICIS, INACTIVE PCS, MANIFEST EPA, NPDES - CA, PCS ENF, PCS FACILITY, RCRA_SQG, RFR - CA, STORMWATER] ***(cont.)***

Envirosite ID: 477359
EPA ID: N/R

ECHO ***(cont.)***

MYRTK Universe :	NNN
NPDES IDs :	CAW514813
CWA Permit Types :	Minor
CWA Compliance Tracking :	N/R
CWA NAICS :	N/R
CWA SICS :	N/R
CWA Inspection Count :	N/R
CWA Last Inspection Days :	N/R
CWA Informal Count :	N/R
CWA Formal Action Count :	N/R
CWA Last Formal Action Date :	N/R
CWA Penalties :	N/R
CWA Last Penalty Date :	N/R
CWA Last Penalty Amount :	N/R
CWA Quarters IN NC :	0
CWA Current Compliance Status :	Not Applicable
CWA Current SNC Flag :	N
CWA 13 Quarters Compliance Status :	N/R
CWA 13 Quarters Effluent Exceedances:	N/R
CWA Three-Year QNCR Codes :	N/R
DFR URL :	Click here for hyperlink provided by the agency.
Facility SIC :	N/R
Facility NAICS :	N/R
Facility Last Inspection EPA Date :	N/R
Facility Last Inspection State Date :	N/R
Facility Last Formal Act EPA Date :	N/R
Facility Last Formal Act State Date :	N/R
Facility Last Informal Act EPA Date :	N/R
Facility Last Informal Act State Date:	N/R
Facility Federal Agency :	N/R
TRI Reporter :	N/R
Facility Imp Water Flag :	N/R
Current SNC Flag :	N
Indian County Flag :	N
Federal Flag :	N/R
US Mexico Border Flag :	N/R
Chesapeak Bay Flag :	N/R
AIR Flag :	N
NPDES Flag :	Y
SDWIS Flag :	N
RCRA Flag :	N
TRI Flag :	N
GHG Flag :	N
Major Flag :	N/R

Map Id: BT338
Direction: W
Distance: 0.950 mi., 5015 ft.
Elevation: 13 ft.
Relative: Higher

Site Name : CALIFORNIA TRANSLOAD SERVICES LLC | K&R Transportation California LLC | K&R TRANSPORT
2401 E PACIFIC COAST HWY | 2401 EAST PACIFIC COAST HIGHWAY | 2401 E PACIIFIC COAST HIGHWAY
WILMINGTON | Wilmington | LOS ANGELES, CA

Database(s) : [AST - CA, CALEPA SITES - CA, CHMIRS - CA, CIWQS - CA, DOCKET, ECHO, ERNS, FRS, HAULERS - CA, HAZNET - CA, HIST AST - CA, HIST CHMIRS - CA, HIST HAZNET - CA, HWG - CA, ICIS, INACTIVE PCS, MANIFEST EPA, NPDES - CA, PCS ENF, PCS FACILITY, RCRA_SQG, RFR - CA, STORMWATER] ***(cont.)***

Envirosite ID: 477359
EPA ID: N/R

ECHO ***(cont.)***

Active Flag :	N/R
NAA Flag :	N/R
Latitude :	33.777012
Longitude :	-118.260988
Last Date in Agency List :	2019-12-02
Last Inspection Date :	2019-11-01
Registry ID :	110070667888
FIPS Code :	N/R
EPA Region :	09
Inspection Count :	1
Last Inspection Days :	653
Informal Count :	0
Last Informal Action Date :	N/R
Formal Action Count :	0
Last Formal Action Date :	N/R
Total Penalties :	0
Penalty Count :	N/R
Last Penalty Date :	N/R
Last Penalty Amount :	N/R
QTRS IN NC :	0
Programs IN SNC :	0
Current Compliance Status :	N/R
Three-Year Compliance Status :	N/R
Collection Method :	Zip Code Centroid
Reference Point :	N/R
Accuracy Meters :	10000
Derived Tribes :	N/R
Derived HUC :	N/R
Derived WBD :	N/R
Derived STCTY FIPS :	N/R
Derived Zip :	N/R
Derived CD113 :	N/R
Derived CB2010 :	N/R
MYRTK Universe :	NNN
NPDES IDs :	CAW514813
CWA Permit Types :	Minor
CWA Compliance Tracking :	N/R
CWA NAICS :	N/R
CWA SICS :	N/R
CWA Inspection Count :	1
CWA Last Inspection Days :	652
CWA Informal Count :	N/R

Map Id: BT338
Direction: W
Distance: 0.950 mi., 5015 ft.
Elevation: 13 ft.
Relative: Higher

Site Name : CALIFORNIA TRANSLOAD SERVICES LLC | K&R Transportation California LLC | K&R TRANSPORT
2401 E PACIFIC COAST HWY | 2401 EAST PACIFIC COAST HIGHWAY | 2401 E PACIIFIC COAST HIGHWAY
WILMINGTON | Wilmington | LOS ANGELES, CA

Database(s) : [AST - CA, CALEPA SITES - CA, CHMIRS - CA, CIWQS - CA, DOCKET, ECHO, ERNS, FRS, HAULERS - CA, HAZNET - CA, HIST AST - CA, HIST CHMIRS - CA, HIST HAZNET - CA, HWG - CA, ICIS, INACTIVE PCS, MANIFEST EPA, NPDES - CA, PCS ENF, PCS FACILITY, RCRA_SQG, RFR - CA, STORMWATER] ***(cont.)***

Envirosite ID: 477359
EPA ID: N/R

ECHO ***(cont.)***

CWA Formal Action Count :	N/R
CWA Last Formal Action Date :	N/R
CWA Penalties :	N/R
CWA Last Penalty Date :	N/R
CWA Last Penalty Amount :	N/R
CWA Quarters IN NC :	0
CWA Current Compliance Status :	Not Applicable
CWA Current SNC Flag :	N
CWA 13 Quarters Compliance Status :	N/R
CWA 13 Quarters Effluent Exceedances:	N/R
CWA Three-Year QNCR Codes :	N/R
DFR URL :	Click here for hyperlink provided by the agency.
Facility SIC :	N/R
Facility NAICS :	N/R
Facility Last Inspection EPA Date :	N/R
Facility Last Inspection State Date :	2019-11-01
Facility Last Formal Act EPA Date :	N/R
Facility Last Formal Act State Date :	N/R
Facility Last Informal Act EPA Date :	N/R
Facility Last Informal Act State Date:	N/R
Facility Federal Agency :	N/R
TRI Reporter :	N/R
Facility Imp Water Flag :	N/R
Current SNC Flag :	N
Indian County Flag :	N
Federal Flag :	N/R
US Mexico Border Flag :	N/R
Chesapeak Bay Flag :	N/R
AIR Flag :	N
NPDES Flag :	Y
SDWIS Flag :	N
RCRA Flag :	N
TRI Flag :	N
GHG Flag :	N
Major Flag :	N/R
Active Flag :	N/R
NAA Flag :	N
Latitude :	33.777012
Longitude :	-118.260988
Last Date in Agency List :	2021-08-20

ERNS

Facility Address :	2401 E PACIFIC COAST HWY, WILMINGTON, CA

Map Id: BT338
Direction: W
Distance: 0.950 mi., 5015 ft.
Elevation: 13 ft.
Relative: Higher

Site Name : CALIFORNIA TRANSLOAD SERVICES LLC | K&R Transportation California LLC | K&R TRANSPORT
2401 E PACIFIC COAST HWY | 2401 EAST PACIFIC COAST HIGHWAY | 2401 E PACIIFIC COAST HIGHWAY
WILMINGTON | Wilmington | LOS ANGELES, CA

Database(s) : [AST - CA, CALEPA SITES - CA, CHMIRS - CA, CIWQS - CA, DOCKET, ECHO, ERNS, FRS, HAULERS - CA, HAZNET - CA, HIST AST - CA, HIST CHMIRS - CA, HIST HAZNET - CA, HWG - CA, ICIS, INACTIVE PCS, MANIFEST EPA, NPDES - CA, PCS ENF, PCS FACILITY, RCRA_SQG, RFR - CA, STORMWATER] ***(cont.)***

Envirosite ID: 477359
EPA ID: N/R

ERNS ***(cont.)***

County :	LOS ANGELES

Incident Information

Incident Date Time :	1994-06-23 13:45:00
Type of Incident :	FIXED
Incident Cause :	UNKNOWN
Incident DTG :	DISCOVERED
Incident Location :	N/R
Sequence Number :	245777
Potential Flag :	N/R
Description of Incident :	55-GAL DRUM / UNKNOWN
Last Date in Agency List :	2015-12-23

Incident Response Summary

Date Time Received :	1994-06-23 17:08:00
Date Time Completed :	1994-06-23 17:14:00
Call Type :	Incident
Source :	UNAVAILABLE
Responsible Company :	FURNITURE DESIGN
Responsible Org Type :	PRIVATE ENTERPRISE
Responsible City :	LOWLAND HGHTS
Responsible State :	CA
Responsible Zip :	91748

Incident Details Summary

Remedial Action :	CREWS EN ROUTE
Medium :	SOIL
Medium Description :	LAND
Body of Water :	N/R
Weather Conditions :	N/R
Water Temperature :	N/R
Water Supply Contaminated :	N/R
Waterway Closed :	N/R
Waterway Description :	N/R

Map Id: BT338
Direction: W
Distance: 0.950 mi., 5015 ft.
Elevation: 13 ft.
Relative: Higher

Site Name : CALIFORNIA TRANSLOAD SERVICES LLC | K&R Transportation California LLC | K&R TRANSPORT
2401 E PACIFIC COAST HWY | 2401 EAST PACIFIC COAST HIGHWAY | 2401 E PACIIFIC COAST HIGHWAY
WILMINGTON | Wilmington | LOS ANGELES, CA

Database(s) : [AST - CA, CALEPA SITES - CA, CHMIRS - CA, CIWQS - CA, DOCKET, ECHO, ERNS, FRS, HAULERS - CA, HAZNET - CA, HIST AST - CA, HIST CHMIRS - CA, HIST HAZNET - CA, HWG - CA, ICIS, INACTIVE PCS, MANIFEST EPA, NPDES - CA, PCS ENF, PCS FACILITY, RCRA_SQG, RFR - CA, STORMWATER] ***(cont.)***

Envirosite ID: 477359
EPA ID: N/R

ERNS ***(cont.)***

Additional Incident Details Summary

Actual Amount :	N/R
Actual Amount Units :	N/R
Capacity of Tank :	N/R
Capacity of Tank Units :	N/R
Continuous Release Begin Date :	N/R
Continuous Release End Date :	N/R
Continuous Release Change Date :	N/R
Continuous Release Permit :	N/R
Continuous Release Type :	N/R
Description of Tank :	N/R
Device Operational :	Y
DOT Crossing Number :	N/R
DOT Regulated :	U
NPDES :	N/R
NPDES Compliance :	U
Pipeline Aboveground :	ABOVE
Pipeline Covered :	U
Pipeline Type :	UNKNOWN
Tank ID :	N/R
Tank Regulated :	U
Tank Regulated by :	N/R

Materials Involved Summary

Name of Material :	DICHLOROMETHANE
CAS Number :	N/R
Amount of Material :	0.5
Unit of Measure :	GALLON(S)
UN Number :	N/R
CHRIS Code :	DCM
Reached Water :	YES
Amount in Water :	0.5
Unit of Measure (Reach Water) :	GALLON(S)

Additional Materials Involved Summary

Name of Material :	N/R
CAS Number :	N/R
CHRIS Code :	N/R
Upper Bounds :	N/R
Upper Bounds Unit :	N/R

Map Id: BT338
Direction: W
Distance: 0.950 mi., 5015 ft.
Elevation: 13 ft.
Relative: Higher

Site Name : CALIFORNIA TRANSLOAD SERVICES LLC | K&R Transportation California LLC | K&R TRANSPORT
2401 E PACIFIC COAST HWY | 2401 EAST PACIFIC COAST HIGHWAY | 2401 E PACIIFIC COAST HIGHWAY
WILMINGTON | Wilmington | LOS ANGELES, CA

Database(s) : [AST - CA, CALEPA SITES - CA, CHMIRS - CA, CIWQS - CA, DOCKET, ECHO, ERNS, FRS, HAULERS - CA, HAZNET - CA, HIST AST - CA, HIST CHMIRS - CA, HIST HAZNET - CA, HWG - CA, ICIS, INACTIVE PCS, MANIFEST EPA, NPDES - CA, PCS ENF, PCS FACILITY, RCRA_SQG, RFR - CA, STORMWATER] ***(cont.)***

Envirosite ID: 477359
EPA ID: N/R

ERNS ***(cont.)***

Upper Bounds Rate :	N/R

Trains Details

Train Name Number :	N/R
Train Type :	N/R
Train Speed :	N/R
Train Direction :	N/R
Number Locomotives :	N/R
Number Cars :	N/R
Number Derailed :	N/R
Track Speed :	N/R
Railroad Name :	N/R
Non Compliance with Hazmat :	N/R

Derailed Units Summary

Train Name Number :	N/R
Car Number :	N/R
Car Content :	N/R
Position in Train :	N/R
Derailed Type :	N/R

Vessels Details

Vessel Name :	N/R
Vessel Type :	N/R
Vessel Length :	N/R
Hull Construction :	N/R
Fuel Capacity :	N/R
Fuel on Board :	N/R
Cargo Capacity :	N/R
Cargo on Board :	N/R
Is Vessel Aground :	N/R
Flag :	N/R
Breadth :	N/R
Draught :	N/R
Fuel Capacity Units :	N/R
Fuel on Board Units :	N/R
Cargo Capacity Units :	N/R

Map Id: BT338
Direction: W
Distance: 0.950 mi., 5015 ft.
Elevation: 13 ft.
Relative: Higher

Site Name : CALIFORNIA TRANSLOAD SERVICES LLC | K&R Transportation California LLC | K&R TRANSPORT
2401 E PACIFIC COAST HWY | 2401 EAST PACIFIC COAST HIGHWAY | 2401 E PACIIFIC COAST HIGHWAY
WILMINGTON | Wilmington | LOS ANGELES, CA

Database(s) : [AST - CA, CALEPA SITES - CA, CHMIRS - CA, CIWQS - CA, DOCKET, ECHO, ERNS, FRS, HAULERS - CA, HAZNET - CA, HIST AST - CA, HIST CHMIRS - CA, HIST HAZNET - CA, HWG - CA, ICIS, INACTIVE PCS, MANIFEST EPA, NPDES - CA, PCS ENF, PCS FACILITY, RCRA_SQG, RFR - CA, STORMWATER] ***(cont.)***

Envirosite ID: 477359
EPA ID: N/R

ERNS ***(cont.)***

Cargo on Board Units : N/R

Mobile Details

Vehicle Own Fuel Capacity :	N/R
Cargo Capacity :	N/R
Amount of Cargo on Board :	N/R
Hazmat Carrier :	N/R
Carrier Licensed :	N/R
Noncompliance with Hazmat :	N/R
Mobile Type :	N/R
Cargo Capacity Units :	N/R
Amount of Cargo on Board Units :	N/R
Vehicle Year :	N/R
Vehicle Make :	N/R
Vehicle Model :	N/R
Vehicle Number :	N/R
Trailer Number :	N/R

FRS

Facility Name :	CALIFORNIA CARTAGE EXPRESS LLC
Facility Address :	2401 E PACIIFIC COAST HIGHWAY, WILMINGTON, CA 90744
County :	N/R

Site Details

Registry ID :	110070095195
FRS Facility URL :	Click here for hyperlink provided by the agency.
Last Date in Agency List :	2021-07-17

Source Description

Map Id: BT338
Direction: W
Distance: 0.950 mi., 5015 ft.
Elevation: 13 ft.
Relative: Higher

Site Name : CALIFORNIA TRANSLOAD SERVICES LLC | K&R Transportation California LLC | K&R TRANSPORT
2401 E PACIFIC COAST HWY | 2401 EAST PACIFIC COAST HIGHWAY | 2401 E PACIIFIC COAST HIGHWAY
WILMINGTON | Wilmington | LOS ANGELES, CA

Database(s) : [AST - CA, CALEPA SITES - CA, CHMIRS - CA, CIWQS - CA, DOCKET, ECHO, ERNS, FRS, HAULERS - CA, HAZNET - CA, HIST AST - CA, HIST CHMIRS - CA, HIST HAZNET - CA, HWG - CA, ICIS, INACTIVE PCS, MANIFEST EPA, NPDES - CA, PCS ENF, PCS FACILITY, RCRA_SQG, RFR - CA, STORMWATER] ***(cont.)***

Envirosite ID: 477359
EPA ID: N/R

FRS ***(cont.)***

Source Description :

The NPDES module of the Compliance Information System (ICIS) tracks surface water permits issued under the Clean Water Act. Under NPDES, all facilities that discharge pollutants from any point source into waters of the United States are required to obtain a permit. The permit will likely contain limits on what can be discharged, impose monitoring and reporting requirements, and include other provisions to ensure that the discharge does not adversely affect water quality.

FRS Environmental Interest
Source and System ID : ICIS - CAZ461907

Facility Name : CALIFORNIA TRANSLOAD SERVICES LLC
Facility Address : 2401 EAST PACIFIC COAST HIGHWAY, WILMINGTON, CA 90744
County : N/R

Site Details
Registry ID : 110070673077
FRS Facility URL : Click here for hyperlink provided by the agency.
Last Date in Agency List : 2021-07-17

Source Description

Source Description :

The NPDES module of the Compliance Information System (ICIS) tracks surface water permits issued under the Clean Water Act. Under NPDES, all facilities that discharge pollutants from any point source into waters of the United States are required to obtain a permit. The permit will likely contain limits on what can be discharged, impose monitoring and reporting requirements, and include other provisions to ensure that the discharge does not adversely affect water quality.

FRS Environmental Interest
Source and System ID : ICIS - CAZ492141

Map Id: BT338
Direction: W
Distance: 0.950 mi., 5015 ft.
Elevation: 13 ft.
Relative: Higher

Site Name : CALIFORNIA TRANSLOAD SERVICES LLC | K&R Transportation California LLC | K&R TRANSPORT
2401 E PACIFIC COAST HWY | 2401 EAST PACIFIC COAST HIGHWAY | 2401 E PACIIFIC COAST HIGHWAY
WILMINGTON | Wilmington | LOS ANGELES, CA

Database(s) : [AST - CA, CALEPA SITES - CA, CHMIRS - CA, CIWQS - CA, DOCKET, ECHO, ERNS, FRS, HAULERS - CA, HAZNET - CA, HIST AST - CA, HIST CHMIRS - CA, HIST HAZNET - CA, HWG - CA, ICIS, INACTIVE PCS, MANIFEST EPA, NPDES - CA, PCS ENF, PCS FACILITY, RCRA_SQG, RFR - CA, STORMWATER] ***(cont.)***

Envirosite ID: 477359
EPA ID: N/R

FRS ***(cont.)***

Facility Name : K&R TRANSPORT
Facility Address : 2401 E PACIFIC COAST HIGHWAY, WILMINGTON, CA 90744
County : LOS ANGELES COUNTY

Site Details
Registry ID : 110070095141
FRS Facility URL : Click here for hyperlink provided by the agency.
Last Date in Agency List : 2021-07-17

Source Description

Source Description :

The NPDES module of the Compliance Information System (ICIS) tracks surface water permits issued under the Clean Water Act. Under NPDES, all facilities that discharge pollutants from any point source into waters of the United States are required to obtain a permit. The permit will likely contain limits on what can be discharged, impose monitoring and reporting requirements, and include other provisions to ensure that the discharge does not adversely affect water quality.

FRS Environmental Interest
Source and System ID : ICIS - CAZ461451

Facility Name : K&R TRANSPORTATION CALIFORNIA LLC
Facility Address : 2401 EAST PACIFIC COAST HIGHWAY, WILMINGTON, CA 90744
County : N/R

Site Details
Registry ID : 110070117200
FRS Facility URL : Click here for hyperlink provided by the agency.
Last Date in Agency List : 2021-07-17

Map Id: BT338
Direction: W
Distance: 0.950 mi., 5015 ft.
Elevation: 13 ft.
Relative: Higher

Site Name :	CALIFORNIA TRANSLOAD SERVICES LLC | K&R Transportation California LLC | K&R TRANSPORT 2401 E PACIFIC COAST HWY | 2401 EAST PACIFIC COAST HIGHWAY | 2401 E PACIIFIC COAST HIGHWAY WILMINGTON | Wilmington | LOS ANGELES, CA
Database(s) :	[AST - CA, CALEPA SITES - CA, CHMIRS - CA, CIWQS - CA, DOCKET, ECHO, ERNS, FRS, HAULERS - CA, HAZNET - CA, HIST AST - CA, HIST CHMIRS - CA, HIST HAZNET - CA, HWG - CA, ICIS, INACTIVE PCS, MANIFEST EPA, NPDES - CA, PCS ENF, PCS FACILITY, RCRA_SQG, RFR - CA, STORMWATER] ***(cont.)***

Envirosite ID: 477359
EPA ID: N/R

FRS ***(cont.)***

Source Description

Source Description :

The NPDES module of the Compliance Information System (ICIS) tracks surface water permits issued under the Clean Water Act. Under NPDES, all facilities that discharge pollutants from any point source into waters of the United States are required to obtain a permit. The permit will likely contain limits on what can be discharged, impose monitoring and reporting requirements, and include other provisions to ensure that the discharge does not adversely affect water quality.

FRS Environmental Interest

Source and System ID :	ICIS - CAZ491393
Facility Name :	TOLL GROUP
Facility Address :	2401 E PACIFIC COAST HIGHWAY, WILMINGTON, CA 90744
County :	N/R

Site Details

Registry ID :	110070667888
FRS Facility URL :	Click here for hyperlink provided by the agency.
Last Date in Agency List :	2021-07-17

Source Description

Source Description :

The NPDES module of the Compliance Information System (ICIS) tracks surface water permits issued under the Clean Water Act. Under NPDES, all facilities that discharge pollutants from any point source into waters of the United States are required to obtain a permit. The permit will likely contain limits on what can be discharged, impose monitoring and reporting requirements, and include other provisions to ensure that the discharge does not adversely affect water quality.

Map Id: BT338
Direction: W
Distance: 0.950 mi., 5015 ft.
Elevation: 13 ft.
Relative: Higher

Site Name : CALIFORNIA TRANSLOAD SERVICES LLC | K&R Transportation California LLC | K&R TRANSPORT
2401 E PACIFIC COAST HWY | 2401 EAST PACIFIC COAST HIGHWAY | 2401 E PACIIFIC COAST HIGHWAY
WILMINGTON | Wilmington | LOS ANGELES, CA

Database(s) : [AST - CA, CALEPA SITES - CA, CHMIRS - CA, CIWQS - CA, DOCKET, ECHO, ERNS, FRS, HAULERS - CA, HAZNET - CA, HIST AST - CA, HIST CHMIRS - CA, HIST HAZNET - CA, HWG - CA, ICIS, INACTIVE PCS, MANIFEST EPA, NPDES - CA, PCS ENF, PCS FACILITY, RCRA_SQG, RFR - CA, STORMWATER] ***(cont.)***

Envirosite ID: 477359
EPA ID: N/R

FRS ***(cont.)***

FRS Environmental Interest
Source and System ID : ICIS - CAW514813

HAULERS - CA

Facility Name : Jose Jesus Gomez DBA Gomez Tire
Facility Address : 2401 E Pacific Coast Hwy, Wilmington, CA 90744
County : Los Angeles

Site Details
Site Number : 1796281
Site Type : N/R
Site Status : N/R
Contact : N/R
Phone : N/R
Current Status : N/R
End Use : N/R
Generator : N/R
Accepting Tires from Public : N/R
Last Date in Agency List : 2015-09-25

Additional Details
Current Hauler Status : Registered Tire Haulers
Primary Contact Person : Jose Jesus Gomez Romero
Primary Mailing Address : N/R
Primary Mailing Phone Number : N/R
Website : N/R

Permit/Authority Details
Regulatory Status Last Changed/Issued On: N/R
Current Site Regulatory Status : N/R
Maximum Number of Tires Permitted : N/R
Business Types : N/R

Map Id: BT338
Direction: W
Distance: 0.950 mi., 5015 ft.
Elevation: 13 ft.
Relative: Higher

Site Name : CALIFORNIA TRANSLOAD SERVICES LLC | K&R Transportation California LLC | K&R TRANSPORT
2401 E PACIFIC COAST HWY | 2401 EAST PACIFIC COAST HIGHWAY | 2401 E PACIIFIC COAST HIGHWAY
WILMINGTON | Wilmington | LOS ANGELES, CA

Database(s) : [AST - CA, CALEPA SITES - CA, CHMIRS - CA, CIWQS - CA, DOCKET, ECHO, ERNS, FRS, HAULERS - CA, HAZNET - CA, HIST AST - CA, HIST CHMIRS - CA, HIST HAZNET - CA, HWG - CA, ICIS, INACTIVE PCS, MANIFEST EPA, NPDES - CA, PCS ENF, PCS FACILITY, RCRA_SQG, RFR - CA, STORMWATER] ***(cont.)***

Envirosite ID: 477359
EPA ID: N/R

HAZNET - CA

Facility Name :	K & R TRANSPORT
Facility Address :	2401 E PACIFIC COAST HWY, WILMINGTON, CA 90704
County :	LOS ANGELES

Site Details

Generator EPA ID :	CAC002228529
Active :	Inactive
Category :	STATE
Facility Types :	N/R
Type :	TEMPORARY
Contact Name :	N/R
Contact Phone :	N/R
Facility Mailing Address :	2401 E PACIFIC COAST HWY, WILMINGTON, CA 907040000
Latitude :	33.79061395
Longitude :	-118.22899748
Agency Hyperlink :	Click here for hyperlink provided by the agency.
Last Date in Agency List :	2021-07-08

Waste Generator Details

State Waste :	1999: 352 - Other organic solids, 0.3 tons to CAT080033681

Facility Name :	THE REDEVELOPMENT AGENCY OF SIGNAL HILL
Facility Address :	2401 E PACIFIC COAST HWY, SIGNAL HILL, CA 90806
County :	LOS ANGELES

Site Details

Generator EPA ID :	CAC001485552
Active :	Inactive
Category :	STATE
Facility Types :	N/R
Type :	TEMPORARY
Contact Name :	N/R
Contact Phone :	N/R
Facility Mailing Address :	2175 CHERRY AVE, SIGNAL HILL, CA 908060000
Latitude :	33.78992979
Longitude :	-118.16327121

Map Id: BT338
Direction: W
Distance: 0.950 mi., 5015 ft.
Elevation: 13 ft.
Relative: Higher

Site Name : CALIFORNIA TRANSLOAD SERVICES LLC | K&R Transportation California LLC | K&R TRANSPORT
2401 E PACIFIC COAST HWY | 2401 EAST PACIFIC COAST HIGHWAY | 2401 E PACIIFIC COAST HIGHWAY
WILMINGTON | Wilmington | LOS ANGELES, CA

Database(s) : [AST - CA, CALEPA SITES - CA, CHMIRS - CA, CIWQS - CA, DOCKET, ECHO, ERNS, FRS, HAULERS - CA, HAZNET - CA, HIST AST - CA, HIST CHMIRS - CA, HIST HAZNET - CA, HWG - CA, ICIS, INACTIVE PCS, MANIFEST EPA, NPDES - CA, PCS ENF, PCS FACILITY, RCRA_SQG, RFR - CA, STORMWATER] ***(cont.)***

Envirosite ID: 477359
EPA ID: N/R

HAZNET - CA ***(cont.)***

Agency Hyperlink :	Click here for hyperlink provided by the agency.
Last Date in Agency List :	2021-07-08

HIST AST - CA

Facility Name :	CALIFORNIA CARTAGE COMPANY INC.
Facility Address :	2401 E PACIFIC COAST HWY, LOS ANGELES, CA 90744
County :	Los Angeles

Site Details

CERS ID :	10240423
Facility ID :	FA0001646
EPA ID :	N/R
Business Name :	CALIFORNIA CARTAGE COMPANY INC.
Phone :	(562) 590-8591
Fax :	N/R
Mailing Address :	3545 LONG BEACH BL FL 5TH, LONG BEACH, CA 90807
Owner Name :	CALIFORNIA CARTAGE CO, llc
Owner Phone :	(310) 537-1432
Owner Mailing Address :	2931 Redondo Ave, Long Beach, CA 90806
Property Owner Name :	PORT OF LOS ANGELES
Property Owner Phone :	310 732 3508
Property Owner Mailing Address :	425 S PALOS VERDES ST, SAN PEDRO, CA 90733-0151
Operator Name :	California Cartage Company, llc
Operator Phone :	562 590 8591
CUPA :	N/R
Total Gallons :	N/R
Facility Latitude Measure :	33.7906
Facility Longitude Measure :	-118.229
Last Date in Agency List :	2018-01-31

HIST CHMIRS - CA

Facility Address :	2401 PACIFIC COAST HWY FREIGHT LINE, LA
County :	LOS ANGELES
Notified Date :	1994-06-30 22:19:44
Control Number :	2934
Substance 1 :	PESTICIDE
Quantity 1 :	50 GAL

Map Id: BT338
Direction: W
Distance: 0.950 mi., 5015 ft.
Elevation: 13 ft.
Relative: Higher

Site Name : CALIFORNIA TRANSLOAD SERVICES LLC | K&R Transportation California LLC | K&R TRANSPORT
2401 E PACIFIC COAST HWY | 2401 EAST PACIFIC COAST HIGHWAY | 2401 E PACIIFIC COAST HIGHWAY
WILMINGTON | Wilmington | LOS ANGELES, CA

Database(s) : [AST - CA, CALEPA SITES - CA, CHMIRS - CA, CIWQS - CA, DOCKET, ECHO, ERNS, FRS, HAULERS - CA, HAZNET - CA, HIST AST - CA, HIST CHMIRS - CA, HIST HAZNET - CA, HWG - CA, ICIS, INACTIVE PCS, MANIFEST EPA, NPDES - CA, PCS ENF, PCS FACILITY, RCRA_SQG, RFR - CA, STORMWATER] ***(cont.)***

Envirosite ID: 477359
EPA ID: N/R

HIST CHMIRS - CA ***(cont.)***

Measure 1 :	N/R
Type 1 :	CHEMICAL
Pipeline 1 :	N/R
Vessel 1 (300 Tons) :	N/R
Substance 2 :	N/R
Quantity 2 :	N/R
Measure 2 :	N/R
Type 2 :	N/R
Pipeline 2 :	N/R
Vessel 2 (300 Tons) :	N/R
Substance 3 :	N/R
Quantity 3 :	N/R
Measure 3 :	N/R
Type 3 :	N/R
Pipeline 3 :	N/R
Vessel 3 (300 Tons) :	N/R
Description :	DRUM LEAKED INSIDE OF CONTAINER
Contained :	NO
Water? :	YES
Water Way :	N/R
Incident Date :	1400 6/30/94
Time :	N/R
Spill Site :	OTHER
Site :	N/R
Cause :	N/R
Other Causes :	N/R
Injuries (Y/N) :	NO
Injuries Number :	N/R
Fatal (Y/N) :	NO
Fatal Number :	N/R
Evacs (Y/N) :	NO
Evacs Number :	N/R
Cleanup :	NYK SHIP LINE
Admin Agency :	N/R

HIST HAZNET - CA

Facility Name :	1X CALIFORNIA CARTAGE COMPANY
Facility Address :	2401 EAST PACIFIC COAST HWY, WILMINGTON, 90744
ID Number :	DAD982512840
Last Date in Agency List :	2014-11-17

Map Id: BT338
Direction: W
Distance: 0.950 mi., 5015 ft.
Elevation: 13 ft.
Relative: Higher

Site Name : CALIFORNIA TRANSLOAD SERVICES LLC | K&R Transportation California LLC | K&R TRANSPORT
2401 E PACIFIC COAST HWY | 2401 EAST PACIFIC COAST HIGHWAY | 2401 E PACIIFIC COAST HIGHWAY
WILMINGTON | Wilmington | LOS ANGELES, CA

Database(s) : [AST - CA, CALEPA SITES - CA, CHMIRS - CA, CIWQS - CA, DOCKET, ECHO, ERNS, FRS, HAULERS - CA, HAZNET - CA, HIST AST - CA, HIST CHMIRS - CA, HIST HAZNET - CA, HWG - CA, ICIS, INACTIVE PCS, MANIFEST EPA, NPDES - CA, PCS ENF, PCS FACILITY, RCRA_SQG, RFR - CA, STORMWATER] ***(cont.)***

Envirosite ID: 477359
EPA ID: N/R

HWG - CA

Facility Name :	CALIFORNIA TRANSLOAD SERVICES LLC
Facility Address :	2401 E PACIFIC COAST HWY, WILMINGTON, CA 90744
County :	LOS ANGELES
EPA ID :	CAL000432454
Status :	Inactive
Category :	STATE
Type :	PERMANENT
Facility Type :	N/R
Mailing Address :	2931 REDONDO AVE, LONG BEACH, CA 90806
Owner Name :	CALIFORNIA TRANSLOAD SERVICES LLC
Owner Address :	2931 REDONDO AVE, LONG BEACH, CA 90806
Operator Name :	ROBERT LIVELY
Operator Address :	2931 REDONDO AVE, LONG BEACH, CA 90806
Latitude :	33.790614
Longitude :	-118.228998
Facility Name :	K & R TRANSPORT
Facility Address :	2401 E PACIFIC COAST HWY, WILMINGTON, CA 90704
County :	LOS ANGELES
EPA ID :	CAC002228529
Status :	Inactive
Category :	STATE
Type :	TEMPORARY
Facility Type :	N/R
Mailing Address :	2401 E PACIFIC COAST HWY, WILMINGTON, CA 907040000
Owner Name :	K & R TRANSPORT
Owner Address :	2401 E PACIFIC COAST HWY, WILMINGTON, CA 907040000
Operator Name :	BRIAN HALTER
Operator Address :	2401 E PACIFIC COAST HWY, WILMINGTON, CA 907040000
Latitude :	33.79072
Longitude :	-118.22803
Facility Name :	THE REDEVELOPMENT AGENCY OF SIGNAL HILL
Facility Address :	2401 E PACIFIC COAST HWY, SIGNAL HILL, CA 90806
County :	LOS ANGELES

Map Id: BT338
Direction: W
Distance: 0.950 mi., 5015 ft.
Elevation: 13 ft.
Relative: Higher

Site Name : CALIFORNIA TRANSLOAD SERVICES LLC | K&R Transportation California LLC | K&R TRANSPORT
2401 E PACIFIC COAST HWY | 2401 EAST PACIFIC COAST HIGHWAY | 2401 E PACIIFIC COAST HIGHWAY
WILMINGTON | Wilmington | LOS ANGELES, CA

Database(s) : [AST - CA, CALEPA SITES - CA, CHMIRS - CA, CIWQS - CA, DOCKET, ECHO, ERNS, FRS, HAULERS - CA, HAZNET - CA, HIST AST - CA, HIST CHMIRS - CA, HIST HAZNET - CA, HWG - CA, ICIS, INACTIVE PCS, MANIFEST EPA, NPDES - CA, PCS ENF, PCS FACILITY, RCRA_SQG, RFR - CA, STORMWATER] ***(cont.)***

Envirosite ID: 477359
EPA ID: N/R

HWG - CA ***(cont.)***

EPA ID :	CAC001485552
Status :	Inactive
Category :	STATE
Type :	TEMPORARY
Facility Type :	N/R
Mailing Address :	2175 CHERRY AVE, SIGNAL HILL, CA 908060000
Owner Name :	R A OF SIGNAL HILL
Owner Address :	2175 CHERRY AVE, SIGNAL HILL, CA 908060000
Operator Name :	JIM DELLALONGA/COORDINATOR
Operator Address :	2175 CHERRY AVE, SIGNAL HILL, CA 908060000
Latitude :	33.79072
Longitude :	-118.22803

Facility Name :	TOLL GLOBAL FORWARDING SCS USA INC
Facility Address :	2401 E PACIFIC COAST HWY, WILMINGTON, CA 90744
County :	LOS ANGELES

EPA ID :	CAL000457387
Status :	Active
Category :	STATE
Type :	PERMANENT
Facility Type :	N/R
Mailing Address :	2401 E PACIFIC COAST HWY, WILMINGTON, CA 90744
Owner Name :	TOLL GLOBAL FORWARDING SCS USA INC
Owner Address :	800 FEDERAL BLVD, CARTERET, NJ 07008
Operator Name :	CESAR NEVARES
Operator Address :	2401 E PACIFIC COAST HWY, WILMINGTON, CA 90744
Latitude :	33.790621
Longitude :	-118.228999

ICIS

Facility Name :	CA CARTAGE CO
Facility Address :	2401 E PACIFIC COAST HWY, WILMINGTON, CA 90744

Site Details

NPDES ID :	CAZ189105
ICIS Facility Interest ID :	3600723420
Facility UIN :	110066285335

Map Id: BT338
Direction: W
Distance: 0.950 mi., 5015 ft.
Elevation: 13 ft.
Relative: Higher

Site Name : CALIFORNIA TRANSLOAD SERVICES LLC | K&R Transportation California LLC | K&R TRANSPORT
2401 E PACIFIC COAST HWY | 2401 EAST PACIFIC COAST HIGHWAY | 2401 E PACIIFIC COAST HIGHWAY
WILMINGTON | Wilmington | LOS ANGELES, CA

Database(s) : [AST - CA, CALEPA SITES - CA, CHMIRS - CA, CIWQS - CA, DOCKET, ECHO, ERNS, FRS, HAULERS - CA, HAZNET - CA, HIST AST - CA, HIST CHMIRS - CA, HIST HAZNET - CA, HWG - CA, ICIS, INACTIVE PCS, MANIFEST EPA, NPDES - CA, PCS ENF, PCS FACILITY, RCRA_SQG, RFR - CA, STORMWATER] ***(cont.)***

Envirosite ID: 477359
EPA ID: N/R

ICIS ***(cont.)***

Facility Type Code :	Privately Owned Facility
Impaired Waters :	303(D) Listed
Latitude :	33.79069
Longitude :	-118.22801
Last Date in Agency List :	2021-08-17

Facility NAICS

NAICS Code :	N/R
NAICS Description :	N/R

Facility SIC

SIC Code :	N/R
SIC Description :	N/R

Facility Name :	CALIFORNIA CARTAGE EXPRESS LLC
Facility Address :	2401 E PACIIFIC COAST HIGHWAY, WILMINGTON, CA 90744

Site Details

NPDES ID :	CAZ461907
ICIS Facility Interest ID :	3600733428
Facility UIN :	110070095195
Facility Type Code :	Privately Owned Facility
Impaired Waters :	303(D) Listed
Latitude :	33.79876
Longitude :	-118.22668
Last Date in Agency List :	2021-08-17

Facility NAICS

NAICS Code :	N/R
NAICS Description :	N/R

Map Id: BT338
Direction: W
Distance: 0.950 mi., 5015 ft.
Elevation: 13 ft.
Relative: Higher

Site Name : CALIFORNIA TRANSLOAD SERVICES LLC | K&R Transportation California LLC | K&R TRANSPORT
2401 E PACIFIC COAST HWY | 2401 EAST PACIFIC COAST HIGHWAY | 2401 E PACIIFIC COAST HIGHWAY
WILMINGTON | Wilmington | LOS ANGELES, CA

Database(s) : [AST - CA, CALEPA SITES - CA, CHMIRS - CA, CIWQS - CA, DOCKET, ECHO, ERNS, FRS, HAULERS - CA, HAZNET - CA, HIST AST - CA, HIST CHMIRS - CA, HIST HAZNET - CA, HWG - CA, ICIS, INACTIVE PCS, MANIFEST EPA, NPDES - CA, PCS ENF, PCS FACILITY, RCRA_SQG, RFR - CA, STORMWATER] ***(cont.)***

Envirosite ID: 477359
EPA ID: N/R

ICIS ***(cont.)***

Facility SIC
SIC Code : N/R
SIC Description : N/R

Facility Name : CALIFORNIA TRANSLOAD SERVICES LLC
Facility Address : 2401 EAST PACIFIC COAST HIGHWAY, WILMINGTON, CA 90744

Site Details
NPDES ID : CAZ492141
ICIS Facility Interest ID : 3601154101
Facility UIN : 110070673077
Facility Type Code : Privately Owned Facility
Impaired Waters : 303(D) Listed
Latitude : 33.79468
Longitude : -118.22668
Last Date in Agency List : 2021-08-17

Facility NAICS
NAICS Code : N/R
NAICS Description : N/R

Facility SIC
SIC Code : 4225
SIC Description : General Warehousing And Storage

Facility Name : K&R TRANSPORT
Facility Address : 2401 E PACIFIC COAST HIGHWAY, WILMINGTON, CA 90744

Site Details
NPDES ID : CAZ461451
ICIS Facility Interest ID : 3600733354
Facility UIN : 110070095141
Facility Type Code : Privately Owned Facility

Map Id: BT338
Direction: W
Distance: 0.950 mi., 5015 ft.
Elevation: 13 ft.
Relative: Higher

Site Name : CALIFORNIA TRANSLOAD SERVICES LLC | K&R Transportation California LLC | K&R TRANSPORT
2401 E PACIFIC COAST HWY | 2401 EAST PACIFIC COAST HIGHWAY | 2401 E PACIIFIC COAST HIGHWAY
WILMINGTON | Wilmington | LOS ANGELES, CA

Database(s) : [AST - CA, CALEPA SITES - CA, CHMIRS - CA, CIWQS - CA, DOCKET, ECHO, ERNS, FRS, HAULERS - CA, HAZNET - CA, HIST AST - CA, HIST CHMIRS - CA, HIST HAZNET - CA, HWG - CA, ICIS, INACTIVE PCS, MANIFEST EPA, NPDES - CA, PCS ENF, PCS FACILITY, RCRA_SQG, RFR - CA, STORMWATER] ***(cont.)***

Envirosite ID: 477359
EPA ID: N/R

ICIS ***(cont.)***

Impaired Waters :	303(D) Listed
Latitude :	33.79876
Longitude :	-118.22668
Last Date in Agency List :	2021-08-17

Facility NAICS

NAICS Code :	N/R
NAICS Description :	N/R

Facility SIC

SIC Code :	N/R
SIC Description :	N/R

Facility Name :	K&R TRANSPORTATION CALIFORNIA LLC
Facility Address :	2401 EAST PACIFIC COAST HIGHWAY, WILMINGTON, CA 90744

Site Details

NPDES ID :	CAZ491393
ICIS Facility Interest ID :	3600779945
Facility UIN :	110070117200
Facility Type Code :	Privately Owned Facility
Impaired Waters :	303(D) Listed
Latitude :	33.79876
Longitude :	-118.22668
Last Date in Agency List :	2021-08-17

Facility NAICS

NAICS Code :	N/R
NAICS Description :	N/R

Map Id: BT338
Direction: W
Distance: 0.950 mi., 5015 ft.
Elevation: 13 ft.
Relative: Higher

Site Name : CALIFORNIA TRANSLOAD SERVICES LLC | K&R Transportation California LLC | K&R TRANSPORT
2401 E PACIFIC COAST HWY | 2401 EAST PACIFIC COAST HIGHWAY | 2401 E PACIIFIC COAST HIGHWAY
WILMINGTON | Wilmington | LOS ANGELES, CA

Database(s) : [AST - CA, CALEPA SITES - CA, CHMIRS - CA, CIWQS - CA, DOCKET, ECHO, ERNS, FRS, HAULERS - CA, HAZNET - CA, HIST AST - CA, HIST CHMIRS - CA, HIST HAZNET - CA, HWG - CA, ICIS, INACTIVE PCS, MANIFEST EPA, NPDES - CA, PCS ENF, PCS FACILITY, RCRA_SQG, RFR - CA, STORMWATER] ***(cont.)***

Envirosite ID: 477359
EPA ID: N/R

ICIS ***(cont.)***

Facility SIC
SIC Code : 4212
SIC Description : Local Trucking, Without Storage

Facility Name : TOLL GROUP
Facility Address : 2401 E PACIFIC COAST HIGHWAY, WILMINGTON, CA 90744

Site Details
NPDES ID : CAW514813
ICIS Facility Interest ID : 3601146297
Facility UIN : 110070667888
Facility Type Code : N/R
Impaired Waters : N/R
Latitude : N/R
Longitude : N/R
Last Date in Agency List : 2021-08-17

Facility NAICS
NAICS Code : N/R
NAICS Description : N/R

Facility SIC
SIC Code : N/R
SIC Description : N/R

INACTIVE PCS

Issue Date : 2015-12-11
Original Issue Date : 2015-12-11
Effective Date : 2015-12-11
Expiration Date : 2020-06-30
Retirement Date : N/R
Termination Date : 2017-10-05
Issuing Agency : CA Waterboards
Agency Type : State
Activity ID : 3601112801

Map Id: BT338
Direction: W
Distance: 0.950 mi., 5015 ft.
Elevation: 13 ft.
Relative: Higher

Site Name : CALIFORNIA TRANSLOAD SERVICES LLC | K&R Transportation California LLC | K&R TRANSPORT
2401 E PACIFIC COAST HWY | 2401 EAST PACIFIC COAST HIGHWAY | 2401 E PACIIFIC COAST HIGHWAY
WILMINGTON | Wilmington | LOS ANGELES, CA

Database(s) : [AST - CA, CALEPA SITES - CA, CHMIRS - CA, CIWQS - CA, DOCKET, ECHO, ERNS, FRS, HAULERS - CA, HAZNET - CA, HIST AST - CA, HIST CHMIRS - CA, HIST HAZNET - CA, HWG - CA, ICIS, INACTIVE PCS, MANIFEST EPA, NPDES - CA, PCS ENF, PCS FACILITY, RCRA_SQG, RFR - CA, STORMWATER] ***(cont.)***

Envirosite ID: 477359
EPA ID: N/R

INACTIVE PCS ***(cont.)***

External Permit Number :	CAZ461907
Facility Type Indicator :	NON-POTW
Permit Type :	General Permit Covered Facility-NPDES)
Major Minor Status :	N
Permit Status :	Terminated
Total Design Flow Number :	N/R
Actual Average Flow Number :	N/R
State Water Body :	N/R
State Water Body Name :	N/R
Permit Name :	California Cartage Express LLC
Permit Comp Status :	Y
RNC Tracking :	Y
Master External Permit Number :	CAS000001
TMDL Interface :	N/R
EDMR Authorization :	N
Pretreatment Indicator :	N/R
Last Date in Agency List :	2021-08-19

Issue Date :	2015-07-01
Original Issue Date :	2015-07-01
Effective Date :	2015-07-01
Expiration Date :	2020-06-30
Retirement Date :	N/R
Termination Date :	2018-05-25
Issuing Agency :	CA Waterboards
Agency Type :	State
Activity ID :	3601102778
External Permit Number :	CAZ189105
Facility Type Indicator :	NON-POTW
Permit Type :	General Permit Covered Facility-NPDES)
Major Minor Status :	N
Permit Status :	Terminated
Total Design Flow Number :	N/R
Actual Average Flow Number :	N/R
State Water Body :	N/R
State Water Body Name :	N/R
Permit Name :	California Cartage Co
Permit Comp Status :	Y
RNC Tracking :	Y
Master External Permit Number :	CAS000001
TMDL Interface :	N/R
EDMR Authorization :	N
Pretreatment Indicator :	N/R

Map Id: BT338
Direction: W
Distance: 0.950 mi., 5015 ft.
Elevation: 13 ft.
Relative: Higher

Site Name : CALIFORNIA TRANSLOAD SERVICES LLC | K&R Transportation California LLC | K&R TRANSPORT
2401 E PACIFIC COAST HWY | 2401 EAST PACIFIC COAST HIGHWAY | 2401 E PACIIFIC COAST HIGHWAY
WILMINGTON | Wilmington | LOS ANGELES, CA

Database(s) : [AST - CA, CALEPA SITES - CA, CHMIRS - CA, CIWQS - CA, DOCKET, ECHO, ERNS, FRS, HAULERS - CA, HAZNET - CA, HIST AST - CA, HIST CHMIRS - CA, HIST HAZNET - CA, HWG - CA, ICIS, INACTIVE PCS, MANIFEST EPA, NPDES - CA, PCS ENF, PCS FACILITY, RCRA_SQG, RFR - CA, STORMWATER] ***(cont.)***

Envirosite ID: 477359
EPA ID: N/R

INACTIVE PCS ***(cont.)***

Last Date in Agency List :	2021-08-19
Issue Date :	2017-10-03
Original Issue Date :	2017-10-03
Effective Date :	2017-10-03
Expiration Date :	2020-06-30
Retirement Date :	N/R
Termination Date :	2019-10-23
Issuing Agency :	CA Waterboards
Agency Type :	State
Activity ID :	3601200524
External Permit Number :	CAZ491393
Facility Type Indicator :	NON-POTW
Permit Type :	General Permit Covered Facility-NPDES)
Major Minor Status :	N
Permit Status :	Terminated
Total Design Flow Number :	N/R
Actual Average Flow Number :	N/R
State Water Body :	N/R
State Water Body Name :	N/R
Permit Name :	K&R Transportation California LLC
Permit Comp Status :	Y
RNC Tracking :	Y
Master External Permit Number :	CAS000001
TMDL Interface :	N/R
EDMR Authorization :	N
Pretreatment Indicator :	N/R
Last Date in Agency List :	2021-08-19
Issue Date :	2017-11-17
Original Issue Date :	2017-11-17
Effective Date :	2017-11-17
Expiration Date :	2020-06-30
Retirement Date :	N/R
Termination Date :	2019-07-22
Issuing Agency :	CA Waterboards
Agency Type :	State
Activity ID :	3602068490
External Permit Number :	CAZ492141
Facility Type Indicator :	NON-POTW
Permit Type :	General Permit Covered Facility-NPDES)
Major Minor Status :	N

Map Id: BT338
Direction: W
Distance: 0.950 mi., 5015 ft.
Elevation: 13 ft.
Relative: Higher

Site Name : CALIFORNIA TRANSLOAD SERVICES LLC | K&R Transportation California LLC | K&R TRANSPORT
2401 E PACIFIC COAST HWY | 2401 EAST PACIFIC COAST HIGHWAY | 2401 E PACIIFIC COAST HIGHWAY
WILMINGTON | Wilmington | LOS ANGELES, CA

Database(s) : [AST - CA, CALEPA SITES - CA, CHMIRS - CA, CIWQS - CA, DOCKET, ECHO, ERNS, FRS, HAULERS - CA, HAZNET - CA, HIST AST - CA, HIST CHMIRS - CA, HIST HAZNET - CA, HWG - CA, ICIS, INACTIVE PCS, MANIFEST EPA, NPDES - CA, PCS ENF, PCS FACILITY, RCRA_SQG, RFR - CA, STORMWATER] ***(cont.)***

Envirosite ID: 477359
EPA ID: N/R

INACTIVE PCS ***(cont.)***

Permit Status :	Terminated
Total Design Flow Number :	N/R
Actual Average Flow Number :	N/R
State Water Body :	N/R
State Water Body Name :	N/R
Permit Name :	California Transload Services LLC
Permit Comp Status :	Y
RNC Tracking :	Y
Master External Permit Number :	CAS000001
TMDL Interface :	N/R
EDMR Authorization :	N
Pretreatment Indicator :	N/R
Last Date in Agency List :	2021-08-19

Issue Date :	2015-11-20
Original Issue Date :	2015-11-20
Effective Date :	2015-11-20
Expiration Date :	2020-06-30
Retirement Date :	N/R
Termination Date :	2017-10-05
Issuing Agency :	CA Waterboards
Agency Type :	State
Activity ID :	3601112727
External Permit Number :	CAZ461451
Facility Type Indicator :	NON-POTW
Permit Type :	General Permit Covered Facility-NPDES)
Major Minor Status :	N
Permit Status :	Terminated
Total Design Flow Number :	N/R
Actual Average Flow Number :	N/R
State Water Body :	N/R
State Water Body Name :	N/R
Permit Name :	K&R Transportation LLC
Permit Comp Status :	Y
RNC Tracking :	Y
Master External Permit Number :	CAS000001
TMDL Interface :	N/R
EDMR Authorization :	N
Pretreatment Indicator :	N/R
Last Date in Agency List :	2021-08-19

Map Id: BT338
Direction: W
Distance: 0.950 mi., 5015 ft.
Elevation: 13 ft.
Relative: Higher

Site Name : CALIFORNIA TRANSLOAD SERVICES LLC | K&R Transportation California LLC | K&R TRANSPORT
2401 E PACIFIC COAST HWY | 2401 EAST PACIFIC COAST HIGHWAY | 2401 E PACIIFIC COAST HIGHWAY
WILMINGTON | Wilmington | LOS ANGELES, CA

Database(s) : [AST - CA, CALEPA SITES - CA, CHMIRS - CA, CIWQS - CA, DOCKET, ECHO, ERNS, FRS, HAULERS - CA, HAZNET - CA, HIST AST - CA, HIST CHMIRS - CA, HIST HAZNET - CA, HWG - CA, ICIS, INACTIVE PCS, MANIFEST EPA, NPDES - CA, PCS ENF, PCS FACILITY, RCRA_SQG, RFR - CA, STORMWATER] ***(cont.)***

Envirosite ID: 477359
EPA ID: N/R

MANIFEST EPA

Manifest Details

Manifest Number :	022079339JJK
Shipped Date :	2021-03-05
Updated Date :	2021-04-02
Received Date :	2021-03-09
Status :	Signed
Generator ID :	CAL000457387
Generator Name :	TOLL GLOBAL FORWARDING SCS USA INC
Generator Address :	2401 E PACIFIC COAST HWY, WILMINGTON, CA 90744
Generator Mailing :	2401 E PACIFIC COAST HWY, WILMINGTON, CA 90744
Generator Contact :	N/R
Destination ID :	AZR000520478
Destination Name :	ENVIRONMENTAL WASTE SOLUTIONS, INC.
Destination Mailing :	PO BOX 626, LOMA LINDA, CA 92354-0626
Destination Address :	31915 INDUSTRIAL LANE, PAKER, AZ 85344
Destination Contact :	N/R
Submission Type :	DataImage5Copy
Origin Type :	Web
Manifest Residue :	N
Rejection :	N
Last Date in Agency List :	2021-09-04

Waste Details

Waste Line Number :	1
Is DOT Hazardous :	N
DOT ID Number :	N/R
DOT Information :	N/R
Non Waste Description :	NON RCRA HAZARDOUS WASTE SOLID
Quantity :	300 Pounds
Quantity Tons, Acute, Non-Acute :	0.15, 0, 0.15
Quantity Kg, Acute, Non-Acute :	0, 136.0545
Management Method :	H141 - STORAGE, BULKING AND/OR TRANSFER OFF SITE
Is EPA Waste :	N
Federal Code :	N/R
State Code :	CA - 352

Manifest Details

Manifest Number :	022077893JJK
Shipped Date :	2020-12-30
Updated Date :	2021-03-03

Map Id: BT338
Direction: W
Distance: 0.950 mi., 5015 ft.
Elevation: 13 ft.
Relative: Higher

Site Name : CALIFORNIA TRANSLOAD SERVICES LLC | K&R Transportation California LLC | K&R TRANSPORT
2401 E PACIFIC COAST HWY | 2401 EAST PACIFIC COAST HIGHWAY | 2401 E PACIIFIC COAST HIGHWAY
WILMINGTON | Wilmington | LOS ANGELES, CA

Database(s) : [AST - CA, CALEPA SITES - CA, CHMIRS - CA, CIWQS - CA, DOCKET, ECHO, ERNS, FRS, HAULERS - CA, HAZNET - CA, HIST AST - CA, HIST CHMIRS - CA, HIST HAZNET - CA, HWG - CA, ICIS, INACTIVE PCS, MANIFEST EPA, NPDES - CA, PCS ENF, PCS FACILITY, RCRA_SQG, RFR - CA, STORMWATER] ***(cont.)***

Envirosite ID: 477359
EPA ID: N/R

MANIFEST EPA ***(cont.)***

Received Date :	2021-01-08
Status :	Signed
Generator ID :	CAL000457387
Generator Name :	TOLL GLOBAL FORWARDING SCS USA INC
Generator Address :	2401 E PACIFIC COAST HWY, WILMINGTON, CA 90744
Generator Mailing :	2401 E PACIFIC COAST HWY, WILMINGTON, CA 90744
Generator Contact :	N/R
Destination ID :	AZR000520478
Destination Name :	ENVIRONMENTAL WASTE SOLUTIONS, INC.
Destination Mailing :	PO BOX 626, LOMA LINDA, CA 92354-0626
Destination Address :	31915 INDUSTRIAL LANE, PAKER, AZ 85344
Destination Contact :	N/R
Submission Type :	DataImage5Copy
Origin Type :	Web
Manifest Residue :	N
Rejection :	N
Last Date in Agency List :	2021-09-04

Waste Details

Waste Line Number :	1
Is DOT Hazardous :	N
DOT ID Number :	N/R
DOT Information :	N/R
Non Waste Description :	NON-RCRA HAZARDOUS WASTE SOLID (ABSORBENT/RAGS/PAPER/PLASTIC/FILTERS/DEBRIS)
Quantity :	300 Pounds
Quantity Tons, Acute, Non-Acute :	0.15, 0, 0.15
Quantity Kg, Acute, Non-Acute :	0, 136.0545
Management Method :	H141 - STORAGE, BULKING AND/OR TRANSFER OFF SITE
Is EPA Waste :	N
Federal Code :	N/R
State Code :	CA - 352

Manifest Details

Manifest Number :	022077861JJK
Shipped Date :	2020-10-14
Updated Date :	2020-11-27
Received Date :	2020-10-20
Status :	Signed
Generator ID :	CAL000457387

Map Id: BT338
Direction: W
Distance: 0.950 mi., 5015 ft.
Elevation: 13 ft.
Relative: Higher

Site Name : CALIFORNIA TRANSLOAD SERVICES LLC | K&R Transportation California LLC | K&R TRANSPORT
2401 E PACIFIC COAST HWY | 2401 EAST PACIFIC COAST HIGHWAY | 2401 E PACIIFIC COAST HIGHWAY
WILMINGTON | Wilmington | LOS ANGELES, CA

Database(s) : [AST - CA, CALEPA SITES - CA, CHMIRS - CA, CIWQS - CA, DOCKET, ECHO, ERNS, FRS, HAULERS - CA, HAZNET - CA, HIST AST - CA, HIST CHMIRS - CA, HIST HAZNET - CA, HWG - CA, ICIS, INACTIVE PCS, MANIFEST EPA, NPDES - CA, PCS ENF, PCS FACILITY, RCRA_SQG, RFR - CA, STORMWATER] ***(cont.)***

Envirosite ID: 477359
EPA ID: N/R

MANIFEST EPA ***(cont.)***

Generator Name :	TOLL GLOBAL FORWARDING SCS USA INC
Generator Address :	2401 E PACIFIC COAST HWY, WILMINGTON, CA 90744
Generator Mailing :	2401 E PACIFIC COAST HWY, WILMINGTON, CA 90744
Generator Contact :	N/R
Destination ID :	AZR000520478
Destination Name :	ENVIRONMENTAL WASTE SOLUTIONS, INC.
Destination Mailing :	PO BOX 626, LOMA LINDA, CA 92354-0626
Destination Address :	31915 INDUSTRIAL LANE, PAKER, AZ 85344
Destination Contact :	N/R
Submission Type :	DataImage5Copy
Origin Type :	Web
Manifest Residue :	N
Rejection :	N
Last Date in Agency List :	2021-09-04

Waste Details

Waste Line Number :	1
Is DOT Hazardous :	N
DOT ID Number :	N/R
DOT Information :	N/R
Non Waste Description :	NON-RCRA HAZARDOUS WASTE SOLID (ABSORBENT/ RAGS/ PAPER/ PLASTIC/ FILTERS/ DEBRIS)
Quantity :	600 Pounds
Quantity Tons, Acute, Non-Acute :	0.3, 0, 0.3
Quantity Kg, Acute, Non-Acute :	0, 272.109
Management Method :	H141 - STORAGE, BULKING AND/OR TRANSFER OFF SITE
Is EPA Waste :	N
Federal Code :	N/R
State Code :	CA - 352

Manifest Details

Manifest Number :	022426011JJK
Shipped Date :	2020-09-30
Updated Date :	2020-12-04
Received Date :	2020-09-30
Status :	Signed
Generator ID :	CAD980813836

Map Id: BT338
Direction: W
Distance: 0.950 mi., 5015 ft.
Elevation: 13 ft.
Relative: Higher

Site Name : CALIFORNIA TRANSLOAD SERVICES LLC | K&R Transportation California LLC | K&R TRANSPORT
2401 E PACIFIC COAST HWY | 2401 EAST PACIFIC COAST HIGHWAY | 2401 E PACIIFIC COAST HIGHWAY
WILMINGTON | Wilmington | LOS ANGELES, CA

Database(s) : [AST - CA, CALEPA SITES - CA, CHMIRS - CA, CIWQS - CA, DOCKET, ECHO, ERNS, FRS, HAULERS - CA, HAZNET - CA, HIST AST - CA, HIST CHMIRS - CA, HIST HAZNET - CA, HWG - CA, ICIS, INACTIVE PCS, MANIFEST EPA, NPDES - CA, PCS ENF, PCS FACILITY, RCRA_SQG, RFR - CA, STORMWATER] ***(cont.)***

Envirosite ID: 477359
EPA ID: N/R

MANIFEST EPA ***(cont.)***

Generator Name :	PORT OF LOS ANGELES
Generator Address :	2401 East Pacific Coast Hwy, Wilmington, CA 90744
Generator Mailing :	2401 East Pacific Coast Hwy, Wilmington, CA 90744
Generator Contact :	N/R
Destination ID :	CAD009007626
Destination Name :	AZUSA LAND RECLAMATION CO INC
Destination Mailing :	1211 W. GLADSTONE STREET, AZUSA, CA 91702
Destination Address :	1211 W. GLADSTONE STREET, AZUSA, CA 91702
Destination Contact :	N/R
Submission Type :	DataImage5Copy
Origin Type :	Service
Manifest Residue :	N
Rejection :	N
Last Date in Agency List :	2021-09-04

Waste Details

Waste Line Number :	1
Is DOT Hazardous :	Y
DOT ID Number :	NA2212
DOT Information :	RQ, NA2212, Asbestos, 9, PG III
Non Waste Description :	N/R
Quantity :	1 Cubic Yards
Quantity Tons, Acute, Non-Acute :	0.84, 0, 0.84
Quantity Kg, Acute, Non-Acute :	0, 761.9052
Management Method :	H132 - LANDFILL (WITH PRIOR TREATMENT AND/OR STABILIZATION)
Is EPA Waste :	N
Federal Code :	N/R
State Code :	CA - 151

NPDES - CA

Facility Name :	CA Cartage Co
Facility Address :	2401 E Pacific Coast Hwy, Wilmington, 90744
County :	Los Angeles
Effective Date :	1992-04-03
Adoption Date :	N/R
Expiration Date :	N/R
Termination Date :	2018-05-25
Order Number :	97-03-DWQ
NPDES Number :	CAS000001

Map Id: BT338
Direction: W
Distance: 0.950 mi., 5015 ft.
Elevation: 13 ft.
Relative: Higher

Site Name : CALIFORNIA TRANSLOAD SERVICES LLC | K&R Transportation California LLC | K&R TRANSPORT
2401 E PACIFIC COAST HWY | 2401 EAST PACIFIC COAST HIGHWAY | 2401 E PACIIFIC COAST HIGHWAY
WILMINGTON | Wilmington | LOS ANGELES, CA

Database(s) : [AST - CA, CALEPA SITES - CA, CHMIRS - CA, CIWQS - CA, DOCKET, ECHO, ERNS, FRS, HAULERS - CA, HAZNET - CA, HIST AST - CA, HIST CHMIRS - CA, HIST HAZNET - CA, HWG - CA, ICIS, INACTIVE PCS, MANIFEST EPA, NPDES - CA, PCS ENF, PCS FACILITY, RCRA_SQG, RFR - CA, STORMWATER] ***(cont.)***

Envirosite ID: 477359
EPA ID: N/R

NPDES - CA ***(cont.)***

WDID :	4 19I003212
RM Status :	Terminated
Reg Meas ID :	189105
Reg Meas Type :	Enrollee
Program :	Industrial
Facility Place ID :	N/R
Region Code :	4
Discharger ID :	0
Discharger :	California Cartage Co
Discharger Address :	2401 E Pacific Coast Hwy, Wilmington, California 90744
Last Date in Agency List :	2021-03-23
Facility Name :	California Cartage Express LLC
Facility Address :	2401 E Paciific Coast Highway, Wilmington, 90744
County :	Los Angeles
Effective Date :	2015-12-11
Adoption Date :	N/R
Expiration Date :	N/R
Termination Date :	2017-10-05
Order Number :	97-03-DWQ
NPDES Number :	CAS000001
WDID :	4 19NEC001685
RM Status :	Terminated
Reg Meas ID :	461907
Reg Meas Type :	Enrollee
Program :	Industrial
Facility Place ID :	N/R
Region Code :	4
Discharger ID :	0
Discharger :	California Cartage Express LLC
Discharger Address :	2401 East Pacific Coast Highway, Wilmington, California 90744
Last Date in Agency List :	2020-09-21
Facility Name :	California Transload Services LLC
Facility Address :	2401 East Pacific Coast Highway, Wilmington, 90744
County :	Los Angeles
Effective Date :	2017-11-17
Adoption Date :	N/R

Map Id: BT338
Direction: W
Distance: 0.950 mi., 5015 ft.
Elevation: 13 ft.
Relative: Higher

Site Name : CALIFORNIA TRANSLOAD SERVICES LLC | K&R Transportation California LLC | K&R TRANSPORT
2401 E PACIFIC COAST HWY | 2401 EAST PACIFIC COAST HIGHWAY | 2401 E PACIIFIC COAST HIGHWAY
WILMINGTON | Wilmington | LOS ANGELES, CA

Database(s) : [AST - CA, CALEPA SITES - CA, CHMIRS - CA, CIWQS - CA, DOCKET, ECHO, ERNS, FRS, HAULERS - CA, HAZNET - CA, HIST AST - CA, HIST CHMIRS - CA, HIST HAZNET - CA, HWG - CA, ICIS, INACTIVE PCS, MANIFEST EPA, NPDES - CA, PCS ENF, PCS FACILITY, RCRA_SQG, RFR - CA, STORMWATER] ***(cont.)***

Envirosite ID: 477359
EPA ID: N/R

NPDES - CA ***(cont.)***

Expiration Date :	N/R
Termination Date :	2019-07-22
Order Number :	97-03-DWQ
NPDES Number :	CAS000001
WDID :	4 19I027482
RM Status :	Terminated
Reg Meas ID :	492141
Reg Meas Type :	Enrollee
Program :	Industrial
Facility Place ID :	N/R
Region Code :	4
Discharger ID :	0
Discharger :	California Transload Services LLC
Discharger Address :	2931 Redondo Ave, Long Beach, California 90806
Last Date in Agency List :	2021-09-03
Facility Name :	K&R Transport
Facility Address :	2401 E Pacific Coast Highway, Wilmington, 90744
County :	Los Angeles
Effective Date :	2015-11-20
Adoption Date :	N/R
Expiration Date :	N/R
Termination Date :	2017-10-05
Order Number :	97-03-DWQ
NPDES Number :	CAS000001
WDID :	4 19NEC001570
RM Status :	Terminated
Reg Meas ID :	461451
Reg Meas Type :	Enrollee
Program :	Industrial
Facility Place ID :	N/R
Region Code :	4
Discharger ID :	0
Discharger :	K&R Transportation LLC
Discharger Address :	2401 East Pacific Coast Highway, Wilmington, California 90744
Last Date in Agency List :	2020-09-21
Facility Name :	K&R Transportation California LLC
Facility Address :	2401 East Pacific Coast Highway, Wilmington, 90744
County :	Los Angeles

Map Id: BT338
Direction: W
Distance: 0.950 mi., 5015 ft.
Elevation: 13 ft.
Relative: Higher

Site Name : CALIFORNIA TRANSLOAD SERVICES LLC | K&R Transportation California LLC | K&R TRANSPORT
2401 E PACIFIC COAST HWY | 2401 EAST PACIFIC COAST HIGHWAY | 2401 E PACIIFIC COAST HIGHWAY
WILMINGTON | Wilmington | LOS ANGELES, CA

Database(s) : [AST - CA, CALEPA SITES - CA, CHMIRS - CA, CIWQS - CA, DOCKET, ECHO, ERNS, FRS, HAULERS - CA, HAZNET - CA, HIST AST - CA, HIST CHMIRS - CA, HIST HAZNET - CA, HWG - CA, ICIS, INACTIVE PCS, MANIFEST EPA, NPDES - CA, PCS ENF, PCS FACILITY, RCRA_SQG, RFR - CA, STORMWATER] ***(cont.)***

Envirosite ID: 477359
EPA ID: N/R

NPDES - CA ***(cont.)***

Effective Date :	2017-10-03
Adoption Date :	N/R
Expiration Date :	N/R
Termination Date :	2019-08-16
Order Number :	97-03-DWQ
NPDES Number :	CAS000001
WDID :	4 19NEC003651
RM Status :	Terminated
Reg Meas ID :	491393
Reg Meas Type :	Enrollee
Program :	Industrial
Facility Place ID :	N/R
Region Code :	4
Discharger ID :	0
Discharger :	K&R Transportation California LLC
Discharger Address :	2931 Redondo Avenue, Long Beach, California 90806
Last Date in Agency List :	2021-09-03
Facility Name :	Toll Group
Facility Address :	2401 E Pacific Coast Highway, Wilmington, 90733
County :	Los Angeles
Effective Date :	2020-09-11
Adoption Date :	N/R
Expiration Date :	N/R
Termination Date :	N/R
Order Number :	97-03-DWQ
NPDES Number :	CAS000001
WDID :	4 19NEC007448
RM Status :	Active
Reg Meas ID :	519170
Reg Meas Type :	Enrollee
Program :	Industrial
Facility Place ID :	N/R
Region Code :	4
Discharger ID :	0
Discharger :	Toll Group
Discharger Address :	2401 E Pacific Coast Highway, Wilmington, California 90733
Last Date in Agency List :	2021-09-03

Map Id: BT338
Direction: W
Distance: 0.950 mi., 5015 ft.
Elevation: 13 ft.
Relative: Higher

Site Name : CALIFORNIA TRANSLOAD SERVICES LLC | K&R Transportation California LLC | K&R TRANSPORT
2401 E PACIFIC COAST HWY | 2401 EAST PACIFIC COAST HIGHWAY | 2401 E PACIIFIC COAST HIGHWAY
WILMINGTON | Wilmington | LOS ANGELES, CA

Database(s) : [AST - CA, CALEPA SITES - CA, CHMIRS - CA, CIWQS - CA, DOCKET, ECHO, ERNS, FRS, HAULERS - CA, HAZNET - CA, HIST AST - CA, HIST CHMIRS - CA, HIST HAZNET - CA, HWG - CA, ICIS, INACTIVE PCS, MANIFEST EPA, NPDES - CA, PCS ENF, PCS FACILITY, RCRA_SQG, RFR - CA, STORMWATER] ***(cont.)***

Envirosite ID: 477359
EPA ID: N/R

PCS ENF

Site Details
NPDES ID : CAZ461451
Last Date in Agency List : 2021-08-17

Formal Enforcement Actions
Settlement Entered Date : N/R
ENF Identifier : N/R
Activity ID : N/R
Activity Type : N/R
ENF Type : N/R
Agency : N/R
Fed Penalty Assessed Amount : N/R
State Local Penalty Amount : N/R

Informal Enforcement Actions
Achieved Date : 10/05/2017
Registry ID : 110070095141
ENF Identifier : CA-ZIEA428777
Activity ID : 3601334323
Activity Type : Administrative - Informal
ENF Type : Phone Call/ EMAIL
Agency : State

Site Details
NPDES ID : CAZ189105
Last Date in Agency List : 2021-08-17

Formal Enforcement Actions
Settlement Entered Date : N/R
ENF Identifier : N/R
Activity ID : N/R
Activity Type : N/R
ENF Type : N/R
Agency : N/R
Fed Penalty Assessed Amount : N/R

Map Id: BT338
Direction: W
Distance: 0.950 mi., 5015 ft.
Elevation: 13 ft.
Relative: Higher

Site Name : CALIFORNIA TRANSLOAD SERVICES LLC | K&R Transportation California LLC | K&R TRANSPORT
2401 E PACIFIC COAST HWY | 2401 EAST PACIFIC COAST HIGHWAY | 2401 E PACIIFIC COAST HIGHWAY
WILMINGTON | Wilmington | LOS ANGELES, CA

Database(s) : [AST - CA, CALEPA SITES - CA, CHMIRS - CA, CIWQS - CA, DOCKET, ECHO, ERNS, FRS, HAULERS - CA, HAZNET - CA, HIST AST - CA, HIST CHMIRS - CA, HIST HAZNET - CA, HWG - CA, ICIS, INACTIVE PCS, MANIFEST EPA, NPDES - CA, PCS ENF, PCS FACILITY, RCRA_SQG, RFR - CA, STORMWATER] ***(cont.)***

Envirosite ID: 477359
EPA ID: N/R

PCS ENF ***(cont.)***

State Local Penalty Amount : N/R

Informal Enforcement Actions

Achieved Date :	04/18/2018
Registry ID :	110066285335
ENF Identifier :	CA-ZIEA429645
Activity ID :	3601426498
Activity Type :	Administrative - Informal
ENF Type :	Notice of Violation
Agency :	State

PCS FACILITY

Issue Date :	2015-12-11
Original Issue Date :	2015-12-11
Effective Date :	2015-12-11
Expiration Date :	2020-06-30
Retirement Date :	N/R
Termination Date :	N/R
Issuing Agency :	CA Waterboards
Agency Type :	State
Activity ID :	3601112801
External Permit Number :	CAZ461907
Facility Type Indicator :	NON-POTW
Permit Type :	General Permit Covered Facility-NPDES)
Major Minor Status :	N
Permit Status :	Effective
Total Design Flow Number :	N/R
Actual Average Flow Number :	N/R
State Water Body :	N/R
State Water Body Name :	N/R
Permit Name :	California Cartage Express LLC
Permit Comp Status :	Y
RNC Tracking :	Y
Master External Permit Number :	CAS000001
TMDL Interface :	N/R
EDMR Authorization :	N
Pretreatment Indicator :	N/R
Last Date in Agency List :	2018-03-13

Map Id: BT338
Direction: W
Distance: 0.950 mi., 5015 ft.
Elevation: 13 ft.
Relative: Higher

Site Name : CALIFORNIA TRANSLOAD SERVICES LLC | K&R Transportation California LLC | K&R TRANSPORT
2401 E PACIFIC COAST HWY | 2401 EAST PACIFIC COAST HIGHWAY | 2401 E PACIIFIC COAST HIGHWAY
WILMINGTON | Wilmington | LOS ANGELES, CA

Database(s) : [AST - CA, CALEPA SITES - CA, CHMIRS - CA, CIWQS - CA, DOCKET, ECHO, ERNS, FRS, HAULERS - CA, HAZNET - CA, HIST AST - CA, HIST CHMIRS - CA, HIST HAZNET - CA, HWG - CA, ICIS, INACTIVE PCS, MANIFEST EPA, NPDES - CA, PCS ENF, PCS FACILITY, RCRA_SQG, RFR - CA, STORMWATER] ***(cont.)***

Envirosite ID: 477359
EPA ID: N/R

PCS FACILITY ***(cont.)***

Issue Date :	2017-11-17
Original Issue Date :	2017-11-17
Effective Date :	2017-11-17
Expiration Date :	2020-06-30
Retirement Date :	N/R
Termination Date :	N/R
Issuing Agency :	CA Waterboards
Agency Type :	State
Activity ID :	3601277683
External Permit Number :	CAZ492141
Facility Type Indicator :	NON-POTW
Permit Type :	General Permit Covered Facility-NPDES)
Major Minor Status :	N
Permit Status :	Effective
Total Design Flow Number :	N/R
Actual Average Flow Number :	N/R
State Water Body :	N/R
State Water Body Name :	N/R
Permit Name :	California Transload Services LLC
Permit Comp Status :	Y
RNC Tracking :	Y
Master External Permit Number :	CAS000001
TMDL Interface :	N/R
EDMR Authorization :	N
Pretreatment Indicator :	N/R
Last Date in Agency List :	2019-09-24

Issue Date :	2015-07-01
Original Issue Date :	2015-07-01
Effective Date :	2015-07-01
Expiration Date :	2020-06-30
Retirement Date :	N/R
Termination Date :	N/R
Issuing Agency :	CA Waterboards
Agency Type :	State
Activity ID :	3601102778
External Permit Number :	CAZ189105
Facility Type Indicator :	NON-POTW
Permit Type :	General Permit Covered Facility-NPDES)
Major Minor Status :	N
Permit Status :	Effective
Total Design Flow Number :	N/R
Actual Average Flow Number :	N/R

Map Id: BT338
Direction: W
Distance: 0.950 mi., 5015 ft.
Elevation: 13 ft.
Relative: Higher

Site Name : CALIFORNIA TRANSLOAD SERVICES LLC | K&R Transportation California LLC | K&R TRANSPORT
2401 E PACIFIC COAST HWY | 2401 EAST PACIFIC COAST HIGHWAY | 2401 E PACIIFIC COAST HIGHWAY
WILMINGTON | Wilmington | LOS ANGELES, CA

Database(s) : [AST - CA, CALEPA SITES - CA, CHMIRS - CA, CIWQS - CA, DOCKET, ECHO, ERNS, FRS, HAULERS - CA, HAZNET - CA, HIST AST - CA, HIST CHMIRS - CA, HIST HAZNET - CA, HWG - CA, ICIS, INACTIVE PCS, MANIFEST EPA, NPDES - CA, PCS ENF, PCS FACILITY, RCRA_SQG, RFR - CA, STORMWATER] ***(cont.)***

Envirosite ID: 477359
EPA ID: N/R

PCS FACILITY ***(cont.)***

State Water Body :	N/R
State Water Body Name :	N/R
Permit Name :	California Cartage Co
Permit Comp Status :	Y
RNC Tracking :	Y
Master External Permit Number :	CAS000001
TMDL Interface :	N/R
EDMR Authorization :	N
Pretreatment Indicator :	N/R
Last Date in Agency List :	2018-05-22

Issue Date :	2017-10-03
Original Issue Date :	2017-10-03
Effective Date :	2017-10-03
Expiration Date :	2020-06-30
Retirement Date :	N/R
Termination Date :	N/R
Issuing Agency :	CA Waterboards
Agency Type :	State
Activity ID :	3601200524
External Permit Number :	CAZ491393
Facility Type Indicator :	NON-POTW
Permit Type :	General Permit Covered Facility-NPDES)
Major Minor Status :	N
Permit Status :	Effective
Total Design Flow Number :	N/R
Actual Average Flow Number :	N/R
State Water Body :	N/R
State Water Body Name :	N/R
Permit Name :	K&R Transportation California LLC
Permit Comp Status :	Y
RNC Tracking :	Y
Master External Permit Number :	CAS000001
TMDL Interface :	N/R
EDMR Authorization :	N
Pretreatment Indicator :	N/R
Last Date in Agency List :	2019-09-24

Issue Date :	2015-11-20
Original Issue Date :	2015-11-20
Effective Date :	2015-11-20
Expiration Date :	2020-06-30

Map Id: BT338
Direction: W
Distance: 0.950 mi., 5015 ft.
Elevation: 13 ft.
Relative: Higher

Site Name : CALIFORNIA TRANSLOAD SERVICES LLC | K&R Transportation California LLC | K&R TRANSPORT
2401 E PACIFIC COAST HWY | 2401 EAST PACIFIC COAST HIGHWAY | 2401 E PACIIFIC COAST HIGHWAY
WILMINGTON | Wilmington | LOS ANGELES, CA

Database(s) : [AST - CA, CALEPA SITES - CA, CHMIRS - CA, CIWQS - CA, DOCKET, ECHO, ERNS, FRS, HAULERS - CA, HAZNET - CA, HIST AST - CA, HIST CHMIRS - CA, HIST HAZNET - CA, HWG - CA, ICIS, INACTIVE PCS, MANIFEST EPA, NPDES - CA, PCS ENF, PCS FACILITY, RCRA_SQG, RFR - CA, STORMWATER] ***(cont.)***

Envirosite ID: 477359
EPA ID: N/R

PCS FACILITY ***(cont.)***

Retirement Date :	N/R
Termination Date :	N/R
Issuing Agency :	CA Waterboards
Agency Type :	State
Activity ID :	3601112727
External Permit Number :	CAZ461451
Facility Type Indicator :	NON-POTW
Permit Type :	General Permit Covered Facility-NPDES)
Major Minor Status :	N
Permit Status :	Effective
Total Design Flow Number :	N/R
Actual Average Flow Number :	N/R
State Water Body :	N/R
State Water Body Name :	N/R
Permit Name :	K&R Transportation LLC
Permit Comp Status :	Y
RNC Tracking :	Y
Master External Permit Number :	CAS000001
TMDL Interface :	N/R
EDMR Authorization :	N
Pretreatment Indicator :	N/R
Last Date in Agency List :	2017-10-24

RCRA_SQG

Facility Name :	ORIENT HAY
Facility Address :	2401 E PACIFIC COAST HWY, WILMINGTON, CA 90744
County :	LOS ANGELES
Date Form Received by Agency :	1991-06-17
EPA ID :	CAD983586447
Mailing Address :	2401 E PACIFIC COAST HWY, WILMINGTON, CA 90744
Contact :	ROBERT LIVELY
Contact Address :	2401 E PACIFIC COAST HWY, WILMINGTON, CA 90744
Contact Country :	US
Contact Telephone :	213-436-3008
Contact Email :	N/R
EPA Region :	09
Land Type :	Other land type
Source Type :	Notification
Classification :	Small Quantity Generator

Map Id: BT338
Direction: W
Distance: 0.950 mi., 5015 ft.
Elevation: 13 ft.
Relative: Higher

Site Name : CALIFORNIA TRANSLOAD SERVICES LLC | K&R Transportation California LLC | K&R TRANSPORT
2401 E PACIFIC COAST HWY | 2401 EAST PACIFIC COAST HIGHWAY | 2401 E PACIIFIC COAST HIGHWAY
WILMINGTON | Wilmington | LOS ANGELES, CA

Database(s) : [AST - CA, CALEPA SITES - CA, CHMIRS - CA, CIWQS - CA, DOCKET, ECHO, ERNS, FRS, HAULERS - CA, HAZNET - CA, HIST AST - CA, HIST CHMIRS - CA, HIST HAZNET - CA, HWG - CA, ICIS, INACTIVE PCS, MANIFEST EPA, NPDES - CA, PCS ENF, PCS FACILITY, RCRA_SQG, RFR - CA, STORMWATER] ***(cont.)***

Envirosite ID: 477359
EPA ID: N/R

RCRA_SQG ***(cont.)***

Description : Handlers that generate more than 100 and less than 1000 kilograms of hazardous waste during any calendar month and accumulate less than 6000 kg of hazardous waste at any time; or generate 100 kg or less of hazardous waste during any calendar month, and accumulate more than 1000 kg of hazardous waste at any time.

Last Date in Agency List : 2021-09-03

Owner/Operator Summary

Owner/Operator Name :	CALIFORNIA CARTAGE CO
Owner/Operator Address :	NOT REQUIRED, NOT REQUIRED, ME 99999
Owner/Operator Country :	N/R
Owner/Operator Telephone :	415-555-1212
Owner/Operator Email :	N/R
Owner/Operator Fax :	N/R
Legal Status :	Private
Owner/Operator Type :	Owner
Owner/Operator Start Date :	N/R
Owner/Operator End Date :	N/R

Owner/Operator Name :	NOT REQUIRED
Owner/Operator Address :	NOT REQUIRED, NOT REQUIRED, ME 99999
Owner/Operator Country :	N/R
Owner/Operator Telephone :	415-555-1212
Owner/Operator Email :	N/R
Owner/Operator Fax :	N/R
Legal Status :	Private
Owner/Operator Type :	Operator
Owner/Operator Start Date :	N/R
Owner/Operator End Date :	N/R

Handler Activities Summary

U.S. Importer of Hazardous Waste :	N
Mixed Waste (Haz. and Radioactive) :	N
Recycler of Hazardous Waste :	N
Transporter of Hazardous Waste :	N
Treater, Storer or Disposer of HW :	N
Underground Injection Activity :	N

Map Id: BT338
Direction: W
Distance: 0.950 mi., 5015 ft.
Elevation: 13 ft.
Relative: Higher

Site Name : CALIFORNIA TRANSLOAD SERVICES LLC | K&R Transportation California LLC | K&R TRANSPORT
2401 E PACIFIC COAST HWY | 2401 EAST PACIFIC COAST HIGHWAY | 2401 E PACIIFIC COAST HIGHWAY
WILMINGTON | Wilmington | LOS ANGELES, CA

Database(s) : [AST - CA, CALEPA SITES - CA, CHMIRS - CA, CIWQS - CA, DOCKET, ECHO, ERNS, FRS, HAULERS - CA, HAZNET - CA, HIST AST - CA, HIST CHMIRS - CA, HIST HAZNET - CA, HWG - CA, ICIS, INACTIVE PCS, MANIFEST EPA, NPDES - CA, PCS ENF, PCS FACILITY, RCRA_SQG, RFR - CA, STORMWATER] ***(cont.)***

Envirosite ID: 477359
EPA ID: N/R

RCRA_SQG ***(cont.)***

On-site Burner Exemption :	N
Furnace Exemption :	N
Used Oil Fuel Burner :	N
Used Oil Processor :	N
Used Oil Refiner :	N
Used Oil Fuel Marketer to Burner :	N
Used Oil Specification Marketer :	N
Used Oil Transfer Facility :	N
Used Oil Transporter :	N

Notices of Violations Summary

Regulation Violated :	N

RFR - CA

Facility Name :	California Transload Services LLC
Facility Address :	2401 East Pacific Coast Highway, Wilmington, CA 90744
County :	Los Angeles
Effective Date :	2017-11-17
Adoption Date :	N/R
Termination Date :	N/R
Expiration/Review Date :	N/R
NPDES Number :	CAS000001
Order Number :	2014-0057-DWQ
WDID :	4 19I027482
SIC/NAICS :	4225
Program :	INDSTW
Regulatory Measure Status :	Active
Regulatory Measure Type :	Storm water industrial
Place/Project Type :	Industrial - General Warehousing and Storage
Region :	4
Design Flow :	N/R
Major/Minor :	N/R
Complexity :	N/R
TTWQ :	N/R
Number of Enforcement Actions within Five Years:	N/R
Number of Violations within Five Years:	N/R
Agency :	California Transload Services LLC
Agency Address :	2931 Redondo Ave, Long Beach, CA 90806

Map Id: BT338
Direction: W
Distance: 0.950 mi., 5015 ft.
Elevation: 13 ft.
Relative: Higher

Site Name : CALIFORNIA TRANSLOAD SERVICES LLC | K&R Transportation California LLC | K&R TRANSPORT
2401 E PACIFIC COAST HWY | 2401 EAST PACIFIC COAST HIGHWAY | 2401 E PACIIFIC COAST HIGHWAY
WILMINGTON | Wilmington | LOS ANGELES, CA

Database(s) : [AST - CA, CALEPA SITES - CA, CHMIRS - CA, CIWQS - CA, DOCKET, ECHO, ERNS, FRS, HAULERS - CA, HAZNET - CA, HIST AST - CA, HIST CHMIRS - CA, HIST HAZNET - CA, HWG - CA, ICIS, INACTIVE PCS, MANIFEST EPA, NPDES - CA, PCS ENF, PCS FACILITY, RCRA_SQG, RFR - CA, STORMWATER] ***(cont.)***

Envirosite ID: 477359
EPA ID: N/R

RFR - CA ***(cont.)***

Latitude :	33.79468
Longitude :	-118.22668
Last Date in Agency List :	2019-09-09
Facility Name :	K&R Transportation California LLC
Facility Address :	2401 East Pacific Coast Highway 2401 E. Pacific Coast Hwy, Wilmington, CA 90744
County :	Los Angeles
Effective Date :	2017-10-03
Adoption Date :	N/R
Termination Date :	N/R
Expiration/Review Date :	N/R
NPDES Number :	CAS000001
Order Number :	2014-0057-DWQ
WDID :	4 19NEC003651
SIC/NAICS :	4212
Program :	INDSTW
Regulatory Measure Status :	Active
Regulatory Measure Type :	Storm water industrial
Place/Project Type :	Industrial - Local Trucking Without Storage
Region :	4
Design Flow :	N/R
Major/Minor :	N/R
Complexity :	N/R
TTWQ :	N/R
Number of Enforcement Actions within Five Years:	N/R
Number of Violations within Five Years:	N/R
Agency :	K&R Transportation California LLC
Agency Address :	2931 Redondo Avenue, Long Beach, CA 90806
Latitude :	33.79876
Longitude :	-118.22668
Last Date in Agency List :	2019-09-09
Facility Name :	Toll Group
Facility Address :	2401 E Pacific Coast Highway, Wilmington, CA 90733
County :	Los Angeles

Map Id: BT338
Direction: W
Distance: 0.950 mi., 5015 ft.
Elevation: 13 ft.
Relative: Higher

Site Name : CALIFORNIA TRANSLOAD SERVICES LLC | K&R Transportation California LLC | K&R TRANSPORT
2401 E PACIFIC COAST HWY | 2401 EAST PACIFIC COAST HIGHWAY | 2401 E PACIIFIC COAST HIGHWAY
WILMINGTON | Wilmington | LOS ANGELES, CA

Database(s) : [AST - CA, CALEPA SITES - CA, CHMIRS - CA, CIWQS - CA, DOCKET, ECHO, ERNS, FRS, HAULERS - CA, HAZNET - CA, HIST AST - CA, HIST CHMIRS - CA, HIST HAZNET - CA, HWG - CA, ICIS, INACTIVE PCS, MANIFEST EPA, NPDES - CA, PCS ENF, PCS FACILITY, RCRA_SQG, RFR - CA, STORMWATER] ***(cont.)***

Envirosite ID: 477359
EPA ID: N/R

RFR - CA ***(cont.)***

Effective Date :	2020-09-11
Adoption Date :	N/R
Termination Date :	N/R
Expiration/Review Date :	N/R
NPDES Number :	CAS000001
Order Number :	2014-0057-DWQ
WDID :	4 19NEC007448
SIC/NAICS :	4225
Program :	INDSTW
Regulatory Measure Status :	Active
Regulatory Measure Type :	Storm water industrial
Place/Project Type :	Industrial - General Warehousing and Storage
Region :	4
Design Flow :	N/R
Major/Minor :	N/R
Complexity :	N/R
TTWQ :	N/R
Number of Enforcement Actions within Five Years:	N/R
Number of Violations within Five Years:	N/R
Agency :	Toll Group
Agency Address :	2401 E Pacific Coast Highway, Wilmington, CA 90733
Latitude :	33.79471
Longitude :	-118.22744
Last Date in Agency List :	2021-07-24

STORMWATER

Facility Name :	CA CARTAGE CO
Facility Address :	2401 E PACIFIC COAST HWY, WILMINGTON, CA 90744
NPDES ID :	CAZ189105
Permittee Name :	California Cartage Co
Permit Status :	Terminated
Permit Issuing Name :	State
Issued Date :	2015-07-01
Termination Date :	2018-05-25
Effective Date :	2015-07-01 2020-06-30
EPA Region :	09
SIC Code :	N/R
NAICS Code :	N/R
EJ Indexes Above 80th Percentile :	N

Map Id: BT338
Direction: W
Distance: 0.950 mi., 5015 ft.
Elevation: 13 ft.
Relative: Higher

Site Name : CALIFORNIA TRANSLOAD SERVICES LLC | K&R Transportation California LLC | K&R TRANSPORT
2401 E PACIFIC COAST HWY | 2401 EAST PACIFIC COAST HIGHWAY | 2401 E PACIIFIC COAST HIGHWAY
WILMINGTON | Wilmington | LOS ANGELES, CA

Database(s) : [AST - CA, CALEPA SITES - CA, CHMIRS - CA, CIWQS - CA, DOCKET, ECHO, ERNS, FRS, HAULERS - CA, HAZNET - CA, HIST AST - CA, HIST CHMIRS - CA, HIST HAZNET - CA, HWG - CA, ICIS, INACTIVE PCS, MANIFEST EPA, NPDES - CA, PCS ENF, PCS FACILITY, RCRA_SQG, RFR - CA, STORMWATER] ***(cont.)***

Envirosite ID: 477359
EPA ID: N/R

STORMWATER ***(cont.)***

Significant Noncompliance Status :	N/R
Quarters with Noncompliance :	1
Industrial Stormwater Formal Enforcement Actions:	1
Facility Map Flag :	Y
DRF URL :	Click here for hyperlink provided by the agency.
Latitude :	33.7906
Longitude :	-118.229
Last Date in Agency List :	2021-09-24
Facility Name :	CALIFORNIA CARTAGE EXPRESS LLC
Facility Address :	2401 E PACIIFIC COAST HIGHWAY, WILMINGTON, CA 90744
NPDES ID :	CAZ461907
Permittee Name :	California Cartage Express LLC
Permit Status :	Terminated
Permit Issuing Name :	State
Issued Date :	2015-12-11
Termination Date :	2017-10-05
Effective Date :	2015-12-11 2020-06-30
EPA Region :	09
SIC Code :	N/R
NAICS Code :	N/R
EJ Indexes Above 80th Percentile :	N
Significant Noncompliance Status :	N/R
Quarters with Noncompliance :	0
Industrial Stormwater Formal Enforcement Actions:	0
Facility Map Flag :	Y
DRF URL :	Click here for hyperlink provided by the agency.
Latitude :	33.79876
Longitude :	-118.22668
Last Date in Agency List :	2021-09-24
Facility Name :	K&R TRANSPORT
Facility Address :	2401 E PACIFIC COAST HIGHWAY, WILMINGTON, CA 90744
NPDES ID :	CAZ461451
Permittee Name :	K&R Transportation LLC

Map Id: BT338
Direction: W
Distance: 0.950 mi., 5015 ft.
Elevation: 13 ft.
Relative: Higher

Site Name : CALIFORNIA TRANSLOAD SERVICES LLC | K&R Transportation California LLC | K&R TRANSPORT
2401 E PACIFIC COAST HWY | 2401 EAST PACIFIC COAST HIGHWAY | 2401 E PACIIFIC COAST HIGHWAY
WILMINGTON | Wilmington | LOS ANGELES, CA

Database(s) : [AST - CA, CALEPA SITES - CA, CHMIRS - CA, CIWQS - CA, DOCKET, ECHO, ERNS, FRS, HAULERS - CA, HAZNET - CA, HIST AST - CA, HIST CHMIRS - CA, HIST HAZNET - CA, HWG - CA, ICIS, INACTIVE PCS, MANIFEST EPA, NPDES - CA, PCS ENF, PCS FACILITY, RCRA_SQG, RFR - CA, STORMWATER] ***(cont.)***

Envirosite ID: 477359
EPA ID: N/R

STORMWATER ***(cont.)***

Permit Status :	Terminated
Permit Issuing Name :	State
Issued Date :	2015-11-20
Termination Date :	2017-10-05
Effective Date :	2015-11-20
	2020-06-30
EPA Region :	09
SIC Code :	N/R
NAICS Code :	N/R
EJ Indexes Above 80th Percentile :	N
Significant Noncompliance Status :	N/R
Quarters with Noncompliance :	0
Industrial Stormwater Formal Enforcement Actions:	0
Facility Map Flag :	Y
DRF URL :	Click here for hyperlink provided by the agency.
Latitude :	33.79876
Longitude :	-118.22668
Last Date in Agency List :	2021-09-24
Facility Name :	K&R TRANSPORTATION CALIFORNIA LLC
Facility Address :	2401 EAST PACIFIC COAST HIGHWAY, WILMINGTON, CA 90744
NPDES ID :	CAZ491393
Permittee Name :	K&R Transportation California LLC
Permit Status :	Terminated
Permit Issuing Name :	State
Issued Date :	2017-10-03
Termination Date :	2019-10-23
Effective Date :	2017-10-03
	2020-06-30
EPA Region :	09
SIC Code :	4212
NAICS Code :	N/R
EJ Indexes Above 80th Percentile :	N
Significant Noncompliance Status :	N/R
Quarters with Noncompliance :	1
Industrial Stormwater Formal Enforcement Actions:	0
Facility Map Flag :	Y
DRF URL :	Click here for hyperlink provided by the agency.
Latitude :	33.79876

Map Id: BT338
Direction: W
Distance: 0.950 mi., 5015 ft.
Elevation: 13 ft.
Relative: Higher

Site Name : CALIFORNIA TRANSLOAD SERVICES LLC | K&R Transportation California LLC | K&R TRANSPORT
2401 E PACIFIC COAST HWY | 2401 EAST PACIFIC COAST HIGHWAY | 2401 E PACIIFIC COAST HIGHWAY
WILMINGTON | Wilmington | LOS ANGELES, CA

Database(s) : [AST - CA, CALEPA SITES - CA, CHMIRS - CA, CIWQS - CA, DOCKET, ECHO, ERNS, FRS, HAULERS - CA, HAZNET - CA, HIST AST - CA, HIST CHMIRS - CA, HIST HAZNET - CA, HWG - CA, ICIS, INACTIVE PCS, MANIFEST EPA, NPDES - CA, PCS ENF, PCS FACILITY, RCRA_SQG, RFR - CA, STORMWATER] ***(cont.)***

Envirosite ID: 477359
EPA ID: N/R

STORMWATER ***(cont.)***

Longitude :	-118.22668
Last Date in Agency List :	2021-09-24

Map Id: 339
Direction: WSW
Distance: 0.973 mi., 5139 ft.
Elevation: 9 ft.
Relative: Lower

Site Name : Long Beach Leads Extension - EISB | Long Beach Leads Extension Parcels LBX/MY-851 and LBX/SE-853 | CHICO S AUTO WRECKING
914 FARRAGUT AVENUE | 914/926 North Farragut Avenue
WILMINGTON | LOS ANGELES | Los Angeles, CA 90744

Database(s) : [CALEPA SITES - CA, CIWQS - CA, CIWQS 2 - CA, ENVIROSTOR - CA, FRS, HAZNET - CA, HWG - CA, RFR - CA, SLIC REG 4 - CA]

Envirosite ID: 334372
EPA ID: N/R

CALEPA SITES - CA

Facility Name :	ACTA - SOUTH END PARCELS LBX-851/853
Facility Address :	914 FARRAGUT AVENUE, WILMINGTON, 90744
Site ID :	229249
EI ID :	SL0603741780
EI Description :	Cleanup Program Site
Latitude :	33.784373
Longitude :	-118.229085
Agency Hyperlink :	Click here for hyperlink provided by the agency.
Last Date in Agency List :	2021-08-26
Facility Name :	Long Beach Leads Extension - EISB
Facility Address :	914 FARRAGUT, LOS ANGELES, 90744

Map Id: 339
Direction: WSW
Distance: 0.973 mi., 5139 ft.
Elevation: 9 ft.
Relative: Lower

Site Name : Long Beach Leads Extension - EISB | Long Beach Leads Extension Parcels LBX/MY-851 and LBX/SE-853 | CHICO S AUTO WRECKING
914 FARRAGUT AVENUE | 914/926 North Farragut Avenue
WILMINGTON | LOS ANGELES | Los Angeles, CA 90744

Database(s) : [CALEPA SITES - CA, CIWQS - CA, CIWQS 2 - CA, ENVIROSTOR - CA, FRS, HAZNET - CA, HWG - CA, RFR - CA, SLIC REG 4 - CA] ***(cont.)***

Envirosite ID: 334372
EPA ID: N/R

CALEPA SITES - CA ***(cont.)***

Site ID :	554524
EI ID :	857672
EI Description :	Waste Discharge Requirements
Latitude :	33.784230
Longitude :	-118.228550
Agency Hyperlink :	Click here for hyperlink provided by the agency.
Last Date in Agency List :	2021-08-26
Facility Name :	Long Beach Leads Extension Parcels LBX/MY-851 and LBX/SE-853
Facility Address :	914 FARRAGUT, WILMINGTON, 90744
Site ID :	351671
EI ID :	770364
EI Description :	Waste Discharge Requirements
Latitude :	33.784895
Longitude :	-118.228835
Agency Hyperlink :	Click here for hyperlink provided by the agency.
Last Date in Agency List :	2021-08-26

CIWQS - CA

Facility Name :	CHICO S AUTO WRECKING
Facility Address :	914 FARRAGUT AVE, WILMINGTON, CA 90744
County :	LOS ANGELES
Place ID :	S217610
Agency Name :	RUGERIO, MOISES
Last Date in Agency List :	2021-09-10
Facility Name :	LONG BEACH LEADS EXTENSION - EISB
Facility Address :	914 FARRAGUT, LOS ANGELES, CA 90744
County :	LOS ANGELES
Place ID :	857672
Agency Name :	LOS ANGELES CITY HARBOR DEPT
Last Date in Agency List :	2021-09-10
Facility Name :	LONG BEACH LEADS EXTENSION PARCELS LBX/MY-851 AND LBX/SE-853
Facility Address :	914 FARRAGUT, WILMINGTON, CA 90744
County :	LOS ANGELES

Map Id: 339
Direction: WSW
Distance: 0.973 mi., 5139 ft.
Elevation: 9 ft.
Relative: Lower

Site Name : Long Beach Leads Extension - EISB | Long Beach Leads Extension Parcels LBX/MY-851 and LBX/SE-853 | CHICO S AUTO WRECKING
914 FARRAGUT AVENUE | 914/926 North Farragut Avenue
WILMINGTON | LOS ANGELES | Los Angeles, CA 90744

Database(s) : [CALEPA SITES - CA, CIWQS - CA, CIWQS 2 - CA, ENVIROSTOR - CA, FRS, HAZNET - CA, HWG - CA, RFR - CA, SLIC REG 4 - CA] ***(cont.)***

Envirosite ID: 334372
EPA ID: N/R

CIWQS - CA ***(cont.)***

Place ID :	770364
Agency Name :	THE PORT OF LOS ANGELES
Last Date in Agency List :	2021-09-10

CIWQS 2 - CA

Facility Name :	Long Beach Leads Extension - EISB
Facility Address :	914 Farragut Avenue, Los Angeles, 90744
County :	Los Angeles
Facility ID :	857672
WDID :	4B198601140
Facility Type :	Industrial
Region :	4
Place Type :	Service/Commercial
Place Subtype :	Service/Commercial Site, NEC
Ageny Name :	Los Angeles City Harbor Dept
Agency Type :	City Agency
Number of Agencies :	1
Status Date :	2019-08-01
Status :	Active
Status Enrollee :	N
Individual/General :	I
Fee Code :	58 - Non15 Based on (TTWQ)/CPLX)
Staff Assigned :	N/R
Number of Staff Assigned :	N/R
Supervisor :	N/R
Number of Supervisor :	N/R
Number of Amendments :	0
Number of Reg Measures :	1
Baseline Flow :	N/R
Population (MS4)/Acres :	N/R
Reclamation :	N - No
CAFO Type :	N/R
CAFO Subtype :	N/R
CAFO Population :	N/R
Onsite :	N/R
Quality Assurance :	N/R
RCRA Flag :	N/R
Total MMP Violations Number :	0
Total Number of Violations :	0
Total Number of Inspections :	0
Date of Most Recent Completed Inspection:	N/R
Date of Most Recent Received Report :	N/R
Total Number of Final (A+H) Enforcement Actions:	0

Map Id: 339
Direction: WSW
Distance: 0.973 mi., 5139 ft.
Elevation: 9 ft.
Relative: Lower

Site Name : Long Beach Leads Extension - EISB | Long Beach Leads Extension Parcels LBX/MY-851 and LBX/SE-853 | CHICO S AUTO WRECKING
914 FARRAGUT AVENUE | 914/926 North Farragut Avenue
WILMINGTON | LOS ANGELES | Los Angeles, CA 90744

Database(s) : [CALEPA SITES - CA, CIWQS - CA, CIWQS 2 - CA, ENVIROSTOR - CA, FRS, HAZNET - CA, HWG - CA, RFR - CA, SLIC REG 4 - CA] ***(cont.)***

Envirosite ID: 334372
EPA ID: N/R

CIWQS 2 - CA ***(cont.)***

Most Recent Effective Date of Enf Action (A+H):	N/R
Program :	WDRNONMUNIPRCS
Program Category :	WDR
Number of Programs :	1
Complexity :	A
Pretreatment :	X - Facility is not a POTW
Facility Waste Type :	Contaminated ground water
Reg Measure ID :	429984
Reg Measure Type :	Enrollee - WDR
Reg Measure Title :	Enrollee - Gen WDR for In-Situ GW Remediation & GW Re-Injection for Los Angeles City Harbor Dept
Reg Measure Description :	N/R
SIC 1 :	-
SIC 2 :	-
SIC 3 :	-
Latitude :	33.78423
Longitude :	-118.22855
Last Date in Agency List :	2021-08-25
Facility Name :	Long Beach Leads Extension Parcels LBX/MY-851 and LBX/SE-853
Facility Address :	914 Farragut Avenue, Wilmington, 90744
County :	Los Angeles
Facility ID :	770364
WDID :	4B198600173
Facility Type :	All other facilities
Region :	4
Place Type :	Service/Commercial
Place Subtype :	Service/Commercial Site, NEC
Ageny Name :	The Port of Los Angeles
Agency Type :	City Agency
Number of Agencies :	1
Status Date :	2019-04-30
Status :	Historical
Status Enrollee :	N
Individual/General :	I
Fee Code :	15 - WDRs pending rescission
Staff Assigned :	N/R
Number of Staff Assigned :	N/R
Supervisor :	N/R
Number of Supervisor :	N/R
Number of Amendments :	0
Number of Reg Measures :	1

Map Id: 339
Direction: WSW
Distance: 0.973 mi., 5139 ft.
Elevation: 9 ft.
Relative: Lower

Site Name : Long Beach Leads Extension - EISB | Long Beach Leads Extension Parcels LBX/MY-851 and LBX/SE-853 | CHICO S AUTO WRECKING
914 FARRAGUT AVENUE | 914/926 North Farragut Avenue
WILMINGTON | LOS ANGELES | Los Angeles, CA 90744

Database(s) : [CALEPA SITES - CA, CIWQS - CA, CIWQS 2 - CA, ENVIROSTOR - CA, FRS, HAZNET - CA, HWG - CA, RFR - CA, SLIC REG 4 - CA] ***(cont.)***

Envirosite ID: 334372
EPA ID: N/R

CIWQS 2 - CA ***(cont.)***

Baseline Flow :	N/R
Population (MS4)/Acres :	N/R
Reclamation :	N - No
CAFO Type :	N/R
CAFO Subtype :	N/R
CAFO Population :	N/R
Onsite :	N/R
Quality Assurance :	N/R
RCRA Flag :	N/R
Total MMP Violations Number :	0
Total Number of Violations :	0
Total Number of Inspections :	0
Date of Most Recent Completed Inspection:	N/R
Date of Most Recent Received Report :	2014-07-15
Total Number of Final (A+H) Enforcement Actions:	0
Most Recent Effective Date of Enf Action (A+H):	N/R
Program :	WDRNONMUNIPRCS
Program Category :	WDR
Number of Programs :	1
Complexity :	A
Pretreatment :	X - Facility is not a POTW
Facility Waste Type :	Contaminated ground water
Reg Measure ID :	381000
Reg Measure Type :	Enrollee - WDR
Reg Measure Title :	Enrollee-WDR for GW Remed at Fuel/VOC/Cr VI Sites for Port of Los Angeles
Reg Measure Description :	N/R
SIC 1 :	-
SIC 2 :	-
SIC 3 :	-
Latitude :	33.784895
Longitude :	-118.228835
Last Date in Agency List :	2021-08-25
Facility ID :	770364
WDID :	N/R
Facility Type :	All other facilities
Region :	4
Place Type :	Service/Commercial
Place Subtype :	Service/Commercial Site, NEC
Ageny Name :	N/R
Agency Type :	N/R
Number of Agencies :	N/R
Status Date :	N/R

Map Id: 339
Direction: WSW
Distance: 0.973 mi., 5139 ft.
Elevation: 9 ft.
Relative: Lower

Site Name : Long Beach Leads Extension - EISB | Long Beach Leads Extension Parcels LBX/MY-851 and LBX/SE-853 | CHICO S AUTO WRECKING
914 FARRAGUT AVENUE | 914/926 North Farragut Avenue
WILMINGTON | LOS ANGELES | Los Angeles, CA 90744

Database(s) : [CALEPA SITES - CA, CIWQS - CA, CIWQS 2 - CA, ENVIROSTOR - CA, FRS, HAZNET - CA, HWG - CA, RFR - CA, SLIC REG 4 - CA] ***(cont.)***

Envirosite ID: 334372
EPA ID: N/R

CIWQS 2 - CA ***(cont.)***

Status :	N/R
Status Enrollee :	N/R
Individual/General :	N/R
Fee Code :	N/R
Staff Assigned :	N/R
Number of Staff Assigned :	N/R
Supervisor :	N/R
Number of Supervisor :	N/R
Number of Amendments :	0
Number of Reg Measures :	N/R
Baseline Flow :	N/R
Population (MS4)/Acres :	N/R
Reclamation :	N/R
CAFO Type :	N/R
CAFO Subtype :	N/R
CAFO Population :	N/R
Onsite :	N/R
Quality Assurance :	N/R
RCRA Flag :	N/R
Total MMP Violations Number :	0
Total Number of Violations :	1
Total Number of Inspections :	0
Date of Most Recent Completed Inspection:	N/R
Date of Most Recent Received Report :	N/R
Total Number of Final (A+H) Enforcement Actions:	0
Most Recent Effective Date of Enf Action (A+H):	N/R
Program :	WDR
Program Category :	WDR
Number of Programs :	N/R
Complexity :	N/R
Pretreatment :	N/R
Facility Waste Type :	N/R
Reg Measure ID :	N/R
Reg Measure Type :	N/R
Reg Measure Title :	N/R
Reg Measure Description :	N/R
SIC 1 :	-
SIC 2 :	-
SIC 3 :	-
Latitude :	33.784895
Longitude :	-118.228835
Last Date in Agency List :	2021-08-25

Map Id: 339
Direction: WSW
Distance: 0.973 mi., 5139 ft.
Elevation: 9 ft.
Relative: Lower

Site Name : Long Beach Leads Extension - EISB | Long Beach Leads Extension Parcels LBX/MY-851 and LBX/SE-853 | CHICO S AUTO WRECKING
914 FARRAGUT AVENUE | 914/926 North Farragut Avenue
WILMINGTON | LOS ANGELES | Los Angeles, CA 90744

Database(s) : [CALEPA SITES - CA, CIWQS - CA, CIWQS 2 - CA, ENVIROSTOR - CA, FRS, HAZNET - CA, HWG - CA, RFR - CA, SLIC REG 4 - CA] ***(cont.)***

Envirosite ID: 334372
EPA ID: N/R

ENVIROSTOR - CA

Facility Name :	Chico's Auto Wrecking
Facility Address :	914/926 North Farragut Avenue, Wilminton, CA 90744
County :	LOS ANGELES

Site Details

Cleanup Date :	2009-04-24
Cleanup Status :	No Action Required
Site Type :	Evaluation
Site Type Detailed :	Evaluation
Acreage :	1.05
APN :	NONE SPECIFIED
National Priorities List :	NO
Regulatory Agencies Involved :	RWQCB 4 - Los Angeles
Lead Agency :	RWQCB 4 - Los Angeles
Project Manager :	N/R
Supervisor :	Manny Alonzo
Office :	Cleanup Cypress
Envirostor ID :	60001086
Site Code :	N/R
Assembly :	64
Senate :	35
Congressional District :	44
Special Program :	EPA - PASI
Past Uses :	VEHICLE MAINTENANCE
Potential COC :	No Contaminants found
Confirmed COC :	No Contaminants found
Potential Media Affected :	No Media Affected
Restricted Use :	NO
Site Management Req :	N/R
Funding :	EPA Grant
Latitude :	33.78428
Longitude :	-118.22844
Agency Hyperlink :	Click here for hyperlink provided by the agency.
Last Date in Agency List :	2021-08-11

Alias Details

Alias :	60001086
Alias Type :	Envirostor ID Number

Completed Activities

Completed Date :	2009-04-28
Area Name :	PROJECT WIDE

Map Id: 339
Direction: WSW
Distance: 0.973 mi., 5139 ft.
Elevation: 9 ft.
Relative: Lower

Site Name : Long Beach Leads Extension - EISB | Long Beach Leads Extension Parcels LBX/MY-851 and LBX/SE-853 | CHICO S AUTO WRECKING
914 FARRAGUT AVENUE | 914/926 North Farragut Avenue
WILMINGTON | LOS ANGELES | Los Angeles, CA 90744

Database(s) : [CALEPA SITES - CA, CIWQS - CA, CIWQS 2 - CA, ENVIROSTOR - CA, FRS, HAZNET - CA, HWG - CA, RFR - CA, SLIC REG 4 - CA] ***(cont.)***

Envirosite ID: 334372
EPA ID: N/R

ENVIROSTOR - CA ***(cont.)***

Sub Area Name : N/R
Document Type : Site Screening
Comments : N/R

Future Activities
Area Name : N/R
Sub Area Name : N/R
Document Type : N/R
Due Date : N/R

Scheduled Activites
Due Date : N/R
Revised Date : N/R
Area Name : N/R
Sub Area Name : N/R
Document Type : N/R

FRS

Facility Name : ACTA - SOUTH END PARCELS LBX-851/853
Facility Address : 914 FARRAGUT AVENUE, WILMINGTON, CA 90744
County : LOS ANGELES

Site Details
Registry ID : 110066118533
FRS Facility URL : Click here for hyperlink provided by the agency.
Last Date in Agency List : 2021-07-17

Source Description

Source Description :

The California Environmental Protection Agency (CalEPA) has recently implemented a new data warehouse system (nSite). This data warehouse combines and merges facility and site information from five different systems managed within CalEPA. The five systems are: California Environmental Reporting System (CERS), EnviroStor, GeoTracker, California Integrated Water Quality System (CIWQS), and Toxic Release Inventory (TRI).

Map Id: 339
Direction: WSW
Distance: 0.973 mi., 5139 ft.
Elevation: 9 ft.
Relative: Lower

Site Name : Long Beach Leads Extension - EISB | Long Beach Leads Extension Parcels LBX/MY-851 and LBX/SE-853 | CHICO S AUTO WRECKING
914 FARRAGUT AVENUE | 914/926 North Farragut Avenue
WILMINGTON | LOS ANGELES | Los Angeles, CA 90744

Database(s) : [CALEPA SITES - CA, CIWQS - CA, CIWQS 2 - CA, ENVIROSTOR - CA, FRS, HAZNET - CA, HWG - CA, RFR - CA, SLIC REG 4 - CA] ***(cont.)***

Envirosite ID: 334372
EPA ID: N/R

FRS ***(cont.)***

FRS Environmental Interest
Source and System ID : CA-ENVIROVIEW - 229249

Facility Name : LONG BEACH LEADS EXTENSION PARCELS LBX/MY-851 AND LBX/SE-853
Facility Address : 914 FARRAGUT, WILMINGTON, CA 90744
County : LOS ANGELES

Site Details
Registry ID : 110065884886
FRS Facility URL : Click here for hyperlink provided by the agency.
Last Date in Agency List : 2021-07-17

Source Description

Source Description :

The California Environmental Protection Agency (CalEPA) has recently implemented a new data warehouse system (nSite). This data warehouse combines and merges facility and site information from five different systems managed within CalEPA. The five systems are: California Environmental Reporting System (CERS), EnviroStor, GeoTracker, California Integrated Water Quality System (CIWQS), and Toxic Release Inventory (TRI).

FRS Environmental Interest
Source and System ID : CA-ENVIROVIEW - 351671

HAZNET - CA

Facility Name : CHICO'S AUTO WRECKING
Facility Address : 914 FARRAGUT AVE, WILMINGTON, CA 90744
County : LOS ANGELES

Site Details
Generator EPA ID : CAL000173813
Active : Inactive
Category : STATE
Facility Types : N/R
Type : PERMANENT
Contact Name : N/R
Contact Phone : N/R
Facility Mailing Address : 914 FARRAGUT AVE, WILMINGTON, CA 907444076

Map Id: 339
Direction: WSW
Distance: 0.973 mi., 5139 ft.
Elevation: 9 ft.
Relative: Lower

Site Name : Long Beach Leads Extension - EISB | Long Beach Leads Extension Parcels LBX/MY-851 and LBX/SE-853 | CHICO S AUTO WRECKING
914 FARRAGUT AVENUE | 914/926 North Farragut Avenue
WILMINGTON | LOS ANGELES | Los Angeles, CA 90744

Database(s) : [CALEPA SITES - CA, CIWQS - CA, CIWQS 2 - CA, ENVIROSTOR - CA, FRS, HAZNET - CA, HWG - CA, RFR - CA, SLIC REG 4 - CA] ***(cont.)***

Envirosite ID: 334372
EPA ID: N/R

HAZNET - CA ***(cont.)***

Latitude :	33.78312136
Longitude :	-118.22840974
Agency Hyperlink :	Click here for hyperlink provided by the agency.
Last Date in Agency List :	2021-07-08

Waste Generator Details

State Waste :

2012: 223 - Unspecified oil-containing waste, 0.78396 tons to NVT330010000
2001: 135 - Unspecified aqueous solution, 0.336 tons to CAD099452708
2001: 352 - Other organic solids, 2.75 tons to CAT080033681
2001: 223 - Unspecified oil-containing waste, 0.25 tons to CAT080033681
2000: 352 - Other organic solids, 1.25 tons to CAT080033681
2000: N/R - Blank or unknown, 0.8 tons to CAD080022148
1999: 352 - Other organic solids, 0.725 tons to CAD089446710
1998: 352 - Other organic solids, 1.4 tons to CAD089446710
1998: 352 - Other organic solids, 0.75 tons to CAD000088252
1997: 352 - Other organic solids, 2.3 tons to CAD089446710
1997: 352 - Other organic solids, 1.1 tons to CAD000088252
1995: 352 - Other organic solids, 1.1 tons to CAD000088252
1995: 352 - Other organic solids, 2.3 tons to CAD089446710

HWG - CA

Facility Name :	CHICO'S AUTO WRECKING
Facility Address :	914 FARRAGUT AVE, WILMINGTON, CA 90744
County :	LOS ANGELES
EPA ID :	CAL000173813
Status :	Inactive
Category :	STATE
Type :	PERMANENT
Facility Type :	N/R
Mailing Address :	914 FARRAGUT AVE, WILMINGTON, CA 907444076
Owner Name :	M RUGERIO CHICO'S AUTO WRCKING
Owner Address :	914 NO FARRAGUT AVE, WILMINGTON, CA 907444076
Operator Name :	MOISES RUGEIO
Operator Address :	N/A
Latitude :	33.783582
Longitude :	-118.228486

RFR - CA

Facility Name :	Long Beach Leads Extension - EISB
Facility Address :	914 Farragut Avenue, Los Angeles, CA 90744

Map Id: 339
Direction: WSW
Distance: 0.973 mi., 5139 ft.
Elevation: 9 ft.
Relative: Lower

Site Name : Long Beach Leads Extension - EISB | Long Beach Leads Extension Parcels LBX/MY-851 and LBX/SE-853 | CHICO S AUTO WRECKING
914 FARRAGUT AVENUE | 914/926 North Farragut Avenue
WILMINGTON | LOS ANGELES | Los Angeles, CA 90744

Database(s) : [CALEPA SITES - CA, CIWQS - CA, CIWQS 2 - CA, ENVIROSTOR - CA, FRS, HAZNET - CA, HWG - CA, RFR - CA, SLIC REG 4 - CA] ***(cont.)***

Envirosite ID: 334372
EPA ID: N/R

RFR - CA ***(cont.)***

County :	Los Angeles
Effective Date :	2019-07-09
Adoption Date :	N/R
Termination Date :	N/R
Expiration/Review Date :	2024-09-11
NPDES Number :	N/R
Order Number :	R4-2014-0187
WDID :	4B198601140
SIC/NAICS :	N/R
Program :	WDRNONMUNIPRCS
Regulatory Measure Status :	Active
Regulatory Measure Type :	Enrollee - WDR
Place/Project Type :	Service/Commercial Site, NEC
Region :	4
Design Flow :	N/R
Major/Minor :	N/R
Complexity :	A
TTWQ :	3
Number of Enforcement Actions within Five Years:	N/R
Number of Violations within Five Years:	N/R
Agency :	Los Angeles City Harbor Dept
Agency Address :	425 South Palos Verdes Street, San Pedro, CA 90731-3309
Latitude :	33.78423
Longitude :	-118.22855
Last Date in Agency List :	2021-07-24
Facility Name :	Long Beach Leads Extension (LBLX)
Facility Address :	914 Farragut Avenue, Wilmington, CA 90744
County :	N/R
Effective Date :	2011-10-19
Adoption Date :	N/R
Termination Date :	N/R
Expiration/Review Date :	2012-03-01
NPDES Number :	N/R
Order Number :	R4-2007-0019
WDID :	4B198600173
SIC/NAICS :	N/R
Program :	WDRNONMUNIPRCS
Regulatory Measure Status :	Active
Regulatory Measure Type :	Enrollee
Place/Project Type :	Service/Commercial Site, NEC
Region :	4

Map Id: 339
Direction: WSW
Distance: 0.973 mi., 5139 ft.
Elevation: 9 ft.
Relative: Lower

Site Name : Long Beach Leads Extension - EISB | Long Beach Leads Extension Parcels LBX/MY-851 and LBX/SE-853 | CHICO S AUTO WRECKING
914 FARRAGUT AVENUE | 914/926 North Farragut Avenue
WILMINGTON | LOS ANGELES | Los Angeles, CA 90744

Database(s) : [CALEPA SITES - CA, CIWQS - CA, CIWQS 2 - CA, ENVIROSTOR - CA, FRS, HAZNET - CA, HWG - CA, RFR - CA, SLIC REG 4 - CA] ***(cont.)***

Envirosite ID: 334372
EPA ID: N/R

RFR - CA ***(cont.)***

Design Flow :	N/R
Major/Minor :	N/R
Complexity :	A
TTWQ :	3
Number of Enforcement Actions within Five Years:	N/R
Number of Violations within Five Years:	1
Agency :	Port of Los Angeles
Agency Address :	425 South Palos Verdes Street, San Pedro, CA 90731
Latitude :	33.784895
Longitude :	-118.228835
Last Date in Agency List :	2015-06-12

SLIC REG 4 - CA

Facility Name :	ACTA - SOUTH END PARCELS LBX-851/853
Facility Address :	914 FARRAGUT AVENUE, WILMINGTON, CA 90744
County :	Los Angeles

Site Details

Status Date :	2010-03-26
Status :	Open - Assessment & Interim Remedial Action
Begin Date :	2002-01-01
Global ID :	SL0603741780
Region :	REGION 4

Site History :

The site was occupied from 1972 to 2002 by several automobile storage and wrecking facilities, and is currently vacant. Initial site investigations started in 2002, and as a result several excavations were conducted to remove soil impacted with total petroleum hydrocarbons (TPH), volatile organic compounds (VOCs), lead, and chromium. Groundwater investigations have been conducted since 2005. Groundwater is impacted with TPH and VOCs. Limited free product is present in shallow wells at approximately 7 feet below ground surface, and is removed on a monthly basis. In 2019, the Regional Board approved a workplan for a pilot test for injection of carbon substrates and bioaugmentation. On July 9, 2019, General Waste Discharge Requirements (WDR) were issued for the site. Injection activities are scheduled in 2020.

RB Case Number :	0747C4
Potential Media Affected :	Other Groundwater (uses other than drinking water), Soil
Potential Contaminants of Concern :	Other Chlorinated Hydrocarbons, Trichloroethylene (TCE), Vinyl chloride, Other Petroleum
Local Agency :	LOS ANGELES, CITY OF
Local Case Number :	N/R
Lead Agency :	LOS ANGELES RWQCB (REGION 4)

Map Id: 339
Direction: WSW
Distance: 0.973 mi., 5139 ft.
Elevation: 9 ft.
Relative: Lower

Site Name : Long Beach Leads Extension - EISB | Long Beach Leads Extension Parcels LBX/MY-851 and LBX/SE-853 | CHICO S AUTO WRECKING
914 FARRAGUT AVENUE | 914/926 North Farragut Avenue
WILMINGTON | LOS ANGELES | Los Angeles, CA 90744

Database(s) : [CALEPA SITES - CA, CIWQS - CA, CIWQS 2 - CA, ENVIROSTOR - CA, FRS, HAZNET - CA, HWG - CA, RFR - CA, SLIC REG 4 - CA] ***(cont.)***

Envirosite ID: 334372
EPA ID: N/R

SLIC REG 4 - CA ***(cont.)***

File Location :	Regional Board
CUF Case :	NO
Caseworker :	LC
Case Type :	Cleanup Program Site
How Discovered :	Site Assessment/Site Investigation
How Discovered Description :	SOIL AND GROUNDWATER CONTAMINATIONA FOUND DURING THE CONSTRUCTION OF A RAILROAD RACK AND ASSOCIATED DRAINAGE CHANNEL AT THE SITE
Stop Method :	Other Means
Stop Description :	Petroleum, metals and chlorinated VOCs impacted soil was removed
Calwater Watershed Name :	Dominguez Channel (411.01)
DWR Groundwater Subbasin Name :	Coastal Plain Of Los Angeles - West Coast (4-011.03)
Disadvantaged Community :	Severely Disadvantaged Community
Latitude :	33.784373
Longitude :	-118.229086
Agency URL :	Click here for hyperlink provided by the agency.
Last Date in Agency List :	2021-09-09

Contacts Summary

Global ID :	SL0603741780
Contact Name :	LUIS CHANGKUON
Contact Type :	Regional Board Caseworker
Organization Name :	LOS ANGELES RWQCB (REGION 4)
Address :	320 W. 4TH STREET, SUITE 200
City :	LOS ANGELES
Phone Number :	N/R
Email :	luis.changkuon@waterboards.ca.gov

Regulatory Activities

Details for this site have been truncated due to the large number of available details for this site within this dataset. For the complete details for this site, contact your Envirosite account representative for a complimentary site report containing all of the details available.

Date :	2021-02-26
Global ID :	SL0603741780
Action Type :	RESPONSE
Action :	Monitoring Report - Semi-Annually
Date :	2020-12-21
Global ID :	SL0603741780

Map Id: 339
Direction: WSW
Distance: 0.973 mi., 5139 ft.
Elevation: 9 ft.
Relative: Lower

Site Name : Long Beach Leads Extension - EISB | Long Beach Leads Extension Parcels LBX/MY-851 and LBX/SE-853 | CHICO S AUTO WRECKING
914 FARRAGUT AVENUE | 914/926 North Farragut Avenue
WILMINGTON | LOS ANGELES | Los Angeles, CA 90744

Database(s) : [CALEPA SITES - CA, CIWQS - CA, CIWQS 2 - CA, ENVIROSTOR - CA, FRS, HAZNET - CA, HWG - CA, RFR - CA, SLIC REG 4 - CA] ***(cont.)***

Envirosite ID: 334372
EPA ID: N/R

SLIC REG 4 - CA ***(cont.)***

Action Type : ENFORCEMENT
Action : 13267 Monitoring Program

Date : 2019-02-06
Global ID : SL0603741780
Action Type : ENFORCEMENT
Action : Staff Letter

Date : 2018-10-31
Global ID : SL0603741780
Action Type : RESPONSE
Action : Remedial Investigation Workplan

Date : 2018-08-23
Global ID : SL0603741780
Action Type : ENFORCEMENT
Action : Staff Letter

Date : 2018-03-30
Global ID : SL0603741780
Action Type : RESPONSE
Action : Remedial Investigation Workplan

Date : 2018-03-13
Global ID : SL0603741780
Action Type : ENFORCEMENT
Action : Staff Letter

Date : 2017-11-16
Global ID : SL0603741780
Action Type : ENFORCEMENT
Action : 13267 Monitoring Program

Date : 2017-08-18
Global ID : SL0603741780
Action Type : ENFORCEMENT
Action : Staff Letter

Date : 2014-04-01
Global ID : SL0603741780

Map Id: 339
Direction: WSW
Distance: 0.973 mi., 5139 ft.
Elevation: 9 ft.
Relative: Lower

Site Name : Long Beach Leads Extension - EISB | Long Beach Leads Extension Parcels LBX/MY-851 and LBX/SE-853 | CHICO S AUTO WRECKING
914 FARRAGUT AVENUE | 914/926 North Farragut Avenue
WILMINGTON | LOS ANGELES | Los Angeles, CA 90744

Database(s) : [CALEPA SITES - CA, CIWQS - CA, CIWQS 2 - CA, ENVIROSTOR - CA, FRS, HAZNET - CA, HWG - CA, RFR - CA, SLIC REG 4 - CA] ***(cont.)***

Envirosite ID: 334372
EPA ID: N/R

SLIC REG 4 - CA ***(cont.)***

Action Type : ENFORCEMENT
Action : Technical Correspondence / Assistance / Other

Status History

Status Date : 2010-03-26
Global ID : SL0603741780
Status : Open - Assessment & Interim Remedial Action

Status Date : 2008-07-29
Global ID : SL0603741780
Status : Open - Site Assessment

Status Date : 2008-07-23
Global ID : SL0603741780
Status : Open - Remediation

Status Date : 2008-02-29
Global ID : SL0603741780
Status : Open - Site Assessment

Status Date : 2008-02-29
Global ID : SL0603741780
Status : Completed - Case Closed

Status Date : 2002-11-01
Global ID : SL0603741780
Status : Open - Remediation

Status Date : 2002-11-01
Global ID : SL0603741780
Status : Open - Site Assessment

Status Date : 2002-01-01
Global ID : SL0603741780
Status : Open - Site Assessment

Status Date : 2002-01-01
Global ID : SL0603741780

Map Id: 339
Direction: WSW
Distance: 0.973 mi., 5139 ft.
Elevation: 9 ft.
Relative: Lower

Site Name : Long Beach Leads Extension - EISB | Long Beach Leads Extension Parcels LBX/MY-851 and LBX/SE-853 | CHICO S AUTO WRECKING
914 FARRAGUT AVENUE | 914/926 North Farragut Avenue
WILMINGTON | LOS ANGELES | Los Angeles, CA 90744

Database(s) : [CALEPA SITES - CA, CIWQS - CA, CIWQS 2 - CA, ENVIROSTOR - CA, FRS, HAZNET - CA, HWG - CA, RFR - CA, SLIC REG 4 - CA] ***(cont.)***

Envirosite ID: 334372
EPA ID: N/R

SLIC REG 4 - CA ***(cont.)***

Status :	Open - Case Begin Date

Map Id: 340
Direction: S
Distance: 0.979 mi., 5171 ft.
Elevation: 7 ft.
Relative: Lower

Site Name : RIBOST TERMINAL, LLC. | Ribost Terminal Pier C | LUNDAY THAGARDO
1405 PIER 'C' ST | 1405 PIER C, BERTH C73 | 1405 W PIER C ST
LONG BEACH | Long Beach | LONGBEACH, CA

Database(s) : [AST - CA, BRS, CALEPA SITES - CA, CHMIRS - CA, CIWQS - CA, CIWQS 2 - CA, ECHO, EMI - CA, EPA FUELS, ERNS, FRS, HAZNET - CA, HIST AST - CA, HIST CHMIRS - CA, HWG - CA, ICIS, INACTIVE PCS, MANIFEST EPA, NPDES - CA, PCS FACILITY, RCRA_LQG, RFR - CA, TRIS]

Envirosite ID: 221202
EPA ID: N/R

AST - CA

Facility Name :	Ribost Terminal, LLC, DBA World Oil Terminals
Facility Address :	1405 PIER C ST, LONG BEACH, CA 90813
County :	Los Angeles County
Site ID :	415369
Facility Identifer :	N/R
EPA Identifier :	CAR000172254
Facility Explorer ID :	415369
Dun and Bradsheet Number :	072937436
Regulatory Programs :	Aboveground Petroleum Storage, Chemical Storage Facilities, Hazardous Waste Generator
SIC :	5171 Petroleum bulk stations & terminals
NAICS :	424710 Petroleum Bulk Stations and Terminals
Latitude :	33.774041
Longitude :	-118.210756
Hyperlink :	Click here for hyperlink provided by the agency.
Last Date in Agency List :	2021-09-30

Map Id: 340
Direction: S
Distance: 0.979 mi., 5171 ft.
Elevation: 7 ft.
Relative: Lower

Site Name : RIBOST TERMINAL, LLC. | Ribost Terminal Pier C | LUNDAY THAGARDO
1405 PIER 'C' ST | 1405 PIER C, BERTH C73 | 1405 W PIER C ST
LONG BEACH | Long Beach |
LONGBEACH, CA

Database(s) : [AST - CA, BRS, CALEPA SITES - CA, CHMIRS - CA, CIWQS - CA, CIWQS 2 - CA, ECHO, EMI - CA, EPA FUELS, ERNS, FRS, HAZNET - CA, HIST AST - CA, HIST CHMIRS - CA, HWG - CA, ICIS, INACTIVE PCS, MANIFEST EPA, NPDES - CA, PCS FACILITY, RCRA_LQG, RFR - CA, TRIS] ***(cont.)***

Envirosite ID: 221202
EPA ID: N/R

AST - CA ***(cont.)***

Violations

Violation Date : 2018-09-18

Citation : 22 CCR 12 66262.34(f) - California Code of Regulations, Title 22, Chapter 12, Section(s) 66262.34(f)

Description : Failure to properly label hazardous waste accumulation containers and portable tanks with the following requirements: "Hazardous Waste", name and address of the generator, physical and chemical characteristics of the Hazardous Waste, and starting accumulation date.

Notes : Returned to compliance on 09/26/2018. PROVIDE MISSING HAZARDOUS LABELS ON THE DRUMS. CORRECTED IT ON SITE.

Division : Long Beach Environmental Heath
Program : HW
Source : CERS

Violation Date : 2018-06-28

Citation : HSC 6.95 25508.1(a)-(f) - California Health and Safety Code, Chapter 6.95, Section(s) 25508.1(a)-(f)

Description :

Failure to electronically update business plan within 30 days of any one of the following events: A 100 percent or more increase in the quantity of a previously disclosed material. Any handling of a previously undisclosed hazardous materials at or above reportable quantities. A change of business address, business ownership, or business name. A substantial change in the handler's operations that requires modification to any portion of the business plan.

Notes :

Returned to compliance on 08/20/2018. OBSERVATION: OBSERVED REPORTABLE QUANTITIES OF HAZARDOUS MATERIALS THAT WERE NOT REPORTED IN FACILITY'S MOST RECENT HAZARDOUS MATERIALS INVENTORY SUBMITTAL IN CERS. (LAST SUBMITTAL WAS 04/23/18) OBSERVED THE FOLLOWING: ONE 1900 GALLON ABOVEGROUND VERTICAL TANK OF FIRE FIGHTING AGENT (ANSUL PROTEIN) AND ONE - 55 GALLON POLY-CONTAINER OF SULFURIC ACID (CORROSIVE) (PL-135). MATERIALS HAVE BEEN ON-SITE GREATER THAN 30 DAYS. CORRECTIVE ACTION: WITHIN 30 DAYS, UPDATE YOUR CHEMICAL INVENTORY IN THE CALIFORNIA ENVIRONMENTAL REPORTING SYSTEM (CERS) TO REFLECT THE OBSERVED CHEMICALS.

Map Id: 340
Direction: S
Distance: 0.979 mi., 5171 ft.
Elevation: 7 ft.
Relative: Lower

Site Name : RIBOST TERMINAL, LLC. | Ribost Terminal Pier C | LUNDAY THAGARDO
1405 PIER 'C' ST | 1405 PIER C, BERTH C73 | 1405 W PIER C ST
LONG BEACH | Long Beach |
LONGBEACH, CA

Database(s) : [AST - CA, BRS, CALEPA SITES - CA, CHMIRS - CA, CIWQS - CA, CIWQS 2 - CA, ECHO, EMI - CA, EPA FUELS, ERNS, FRS, HAZNET - CA, HIST AST - CA, HIST CHMIRS - CA, HWG - CA, ICIS, INACTIVE PCS, MANIFEST EPA, NPDES - CA, PCS FACILITY, RCRA_LQG, RFR - CA, TRIS] ***(cont.)***

Envirosite ID: 221202
EPA ID: N/R

AST - CA ***(cont.)***

Division : Long Beach Environmental Heath
Program : HMRRP
Source : CERS

Violation Date : 2018-06-28

Citation : HSC 6.67 25270.4.5(a) - California Health and Safety Code, Chapter 6.67, Section(s) 25270.4.5(a)

Description : Failure to ensure that containment systems of diked areas in all bulk storage tank installations are either: 1. Sufficiently impervious to contain discharged oil until cleaned up. OR 2. Any discharge to a drainage trench system will be safely confined in a facility catchment basin or holding pond until cleaned up.

Notes :

Returned to compliance on 07/26/2018. OBSERVATION: THE CONCRETE DIKE WALL ON THE EAST SIDE OF THE FACILITY ADJACENT TO TANK 67011 AND TANK 43015 HAS CRACKS IN THE SEAM SEALING AREA. PHOTOS OF THE OBSERVED CRACKING OF THE SEAM SEALANT WERE TAKEN. PHOTOGRAPHS ARE PROVIDE WITH THIS REPORT TO THE FACILITY AS AN ATTACHMENT. NOTE: FACILITY'S MONTHLY INSPECTION REPORT DATED 06/26/18 STATED THAT THERE WERE NO DAMAGES TO THE CONCRETE DIKE, HOWEVER, LBFD OBSERVATION OF 06/28/18 OBSERVED CRACKS IN THE WALL AS STATED ABOVE. CORRECTIVE ACTION: Maintain/Install containment systems, including walls and floors to be sufficiently impervious to contain oil. PROVIDE PROOF OF CORRECTIVE ACTION TO THE CUPA WITHIN 30 DAYS.

Division : Long Beach Environmental Heath
Program : APSA
Source : CERS

Enforcements
Enforcement Action Date : N/R
Type : N/R
Description : N/R
Notes : N/R
Division : N/R
Program : N/R
Source : N/R

Map Id: 340
Direction: S
Distance: 0.979 mi., 5171 ft.
Elevation: 7 ft.
Relative: Lower

Site Name : RIBOST TERMINAL, LLC. | Ribost Terminal Pier C | LUNDAY THAGARDO
1405 PIER 'C' ST | 1405 PIER C, BERTH C73 | 1405 W PIER C ST
LONG BEACH | Long Beach |
LONGBEACH, CA

Database(s) : [AST - CA, BRS, CALEPA SITES - CA, CHMIRS - CA, CIWQS - CA, CIWQS 2 - CA, ECHO, EMI - CA, EPA FUELS, ERNS, FRS, HAZNET - CA, HIST AST - CA, HIST CHMIRS - CA, HWG - CA, ICIS, INACTIVE PCS, MANIFEST EPA, NPDES - CA, PCS FACILITY, RCRA_LQG, RFR - CA, TRIS] ***(cont.)***

Envirosite ID: 221202
EPA ID: N/R

AST - CA ***(cont.)***

Chemicals

Chemical Name :	Aero-O-Foam 3% Regular
CAS Number :	N/R
Hazard Type(s) :	N/R
Max Daily Amount / Unit :	1200-2999 Gallons
Average Daily Amount / Unit :	1200-2999 Gallons
Days Onsite :	365
Physical State(s) :	Liquid, Mix

Chemical Name :	Coagulant (WW-6000)
CAS Number :	N/R
Hazard Type(s) :	N/R
Max Daily Amount / Unit :	12-59 Gallons
Average Daily Amount / Unit :	12-59 Gallons
Days Onsite :	365
Physical State(s) :	Liquid, Mix

Chemical Name :	Corrosive (PL-135)
CAS Number :	7664-93-9
Hazard Type(s) :	N/R
Max Daily Amount / Unit :	12-59 Gallons
Average Daily Amount / Unit :	12-59 Gallons
Days Onsite :	365
Physical State(s) :	Liquid, Mix

Chemical Name :	HFO, Residual Fuel Oil, Bunker Fuel
CAS Number :	68553-00-4
Hazard Type(s) :	N/R
Max Daily Amount / Unit :	>1200000 Gallons
Average Daily Amount / Unit :	>1200000 Gallons
Days Onsite :	365
Physical State(s) :	Liquid, Pure

Chemical Name :	HFO, Residual Fuel Oil, Bunker Fuel
CAS Number :	68553-00-4
Hazard Type(s) :	N/R
Max Daily Amount / Unit :	>1200000 Gallons
Average Daily Amount / Unit :	>1200000 Gallons
Days Onsite :	365
Physical State(s) :	Liquid, Mix

Map Id: 340
Direction: S
Distance: 0.979 mi., 5171 ft.
Elevation: 7 ft.
Relative: Lower

Site Name : RIBOST TERMINAL, LLC. | Ribost Terminal Pier C | LUNDAY THAGARDO
1405 PIER 'C' ST | 1405 PIER C, BERTH C73 | 1405 W PIER C ST
LONG BEACH | Long Beach |
LONGBEACH, CA

Database(s) : [AST - CA, BRS, CALEPA SITES - CA, CHMIRS - CA, CIWQS - CA, CIWQS 2 - CA, ECHO, EMI - CA, EPA FUELS, ERNS, FRS, HAZNET - CA, HIST AST - CA, HIST CHMIRS - CA, HWG - CA, ICIS, INACTIVE PCS, MANIFEST EPA, NPDES - CA, PCS FACILITY, RCRA_LQG, RFR - CA, TRIS] ***(cont.)***

Envirosite ID: 221202
EPA ID: N/R

AST - CA ***(cont.)***

Chemical Name :	Nitrogen
CAS Number :	7727-37-9
Hazard Type(s) :	N/R
Max Daily Amount / Unit :	0-2599 Cubic Feet
Average Daily Amount / Unit :	0-2599 Cubic Feet
Days Onsite :	365
Physical State(s) :	Gas, Pure

Chemical Name :	Non-RCRA Hazardous Waste, Liquid (Oily Water & DAF/API Sludge)
CAS Number :	N/R
Hazard Type(s) :	N/R
Max Daily Amount / Unit :	3000-5999 Gallons
Average Daily Amount / Unit :	3000-5999 Gallons
Days Onsite :	90
Physical State(s) :	Liquid

Chemical Name :	Non-RCRA Hazardous Waste, Solid (Oily Debris)
CAS Number :	N/R
Hazard Type(s) :	N/R
Max Daily Amount / Unit :	0-99 Pounds
Average Daily Amount / Unit :	0-99 Pounds
Days Onsite :	365
Physical State(s) :	Solid

Chemical Name :	Petroleum Crude Oil , Thums Crude
CAS Number :	8002-05-9
Hazard Type(s) :	N/R
Max Daily Amount / Unit :	>1200000 Gallons
Average Daily Amount / Unit :	>1200000 Gallons
Days Onsite :	365
Physical State(s) :	Liquid, Mix

Chemical Name :	Petroleum Crude Oil, Thums Crude
CAS Number :	8002-05-9
Hazard Type(s) :	N/R
Max Daily Amount / Unit :	>1200000 Gallons
Average Daily Amount / Unit :	>1200000 Gallons
Days Onsite :	365
Physical State(s) :	Liquid, Mix

Map Id: 340
Direction: S
Distance: 0.979 mi., 5171 ft.
Elevation: 7 ft.
Relative: Lower

Site Name : RIBOST TERMINAL, LLC. | Ribost Terminal Pier C | LUNDAY THAGARDO
1405 PIER 'C' ST | 1405 PIER C, BERTH C73 | 1405 W PIER C ST
LONG BEACH | Long Beach |
LONGBEACH, CA

Database(s) : [AST - CA, BRS, CALEPA SITES - CA, CHMIRS - CA, CIWQS - CA, CIWQS 2 - CA, ECHO, EMI - CA, EPA FUELS, ERNS, FRS, HAZNET - CA, HIST AST - CA, HIST CHMIRS - CA, HWG - CA, ICIS, INACTIVE PCS, MANIFEST EPA, NPDES - CA, PCS FACILITY, RCRA_LQG, RFR - CA, TRIS] ***(cont.)***

Envirosite ID: 221202
EPA ID: N/R

BRS

Facility Name :	RIBOST TERMINAL, LLC
Facility Address :	1405 PIER C STREET, BERTH C73, LONG BEACH, CA 90813
County :	LOS ANGELES

Site Details

Date Form Received by Agency :	2008-02-15
EPA ID :	CAR000172254
Mailing Address :	9302 GARFIELD AVENUE, SOUTH GATE, CA 90280
Contact :	MARCUS RUSCIO
Contact Address :	N/R
Contact Country :	US
Contact Telephone :	562-928-7000
Contact Email :	MRUSCIO@WORLDOIL.NET
EPA Region :	09
Land Type :	Private
Source Type :	Annual/Biennial Report
Classification :	Small Quantity Generator
Description :	Handlers that generate more than 100 and less than 1000 kilograms of hazardous waste during any calendar month and accumulate less than 6000 kg of hazardous waste at any time; or generate 100 kg or less of hazardous waste during any calendar month, and accumulate more than 1000 kg of hazardous waste at any time.
Last Date in Agency List :	2021-09-03

Owner/Operator Summary

Owner/Operator Name :	RIBOST TERMINAL, LLC
Owner/Operator Address :	N/R
Owner/Operator Country :	US
Owner/Operator Telephone :	N/R
Owner/Operator Email :	N/R
Owner/Operator Fax :	N/R
Legal Status :	Private
Owner/Operator Type :	Operator
Owner/Operator Start Date :	1998-07-01
Owner/Operator End Date :	N/R

Owner/Operator Name :	WORLD OIL CORP
Owner/Operator Address :	9302 GARFIELD AVENUE, SOUTH GATE, CA 90280
Owner/Operator Country :	US

Map Id: 340
Direction: S
Distance: 0.979 mi., 5171 ft.
Elevation: 7 ft.
Relative: Lower

Site Name : RIBOST TERMINAL, LLC. | Ribost Terminal Pier C | LUNDAY THAGARDO
1405 PIER 'C' ST | 1405 PIER C, BERTH C73 | 1405 W PIER C ST
LONG BEACH | Long Beach |
LONGBEACH, CA

Database(s) : [AST - CA, BRS, CALEPA SITES - CA, CHMIRS - CA, CIWQS - CA, CIWQS 2 - CA, ECHO, EMI - CA, EPA FUELS, ERNS, FRS, HAZNET - CA, HIST AST - CA, HIST CHMIRS - CA, HWG - CA, ICIS, INACTIVE PCS, MANIFEST EPA, NPDES - CA, PCS FACILITY, RCRA_LQG, RFR - CA, TRIS] ***(cont.)***

Envirosite ID: 221202
EPA ID: N/R

BRS ***(cont.)***

Owner/Operator Telephone :	N/R
Owner/Operator Email :	N/R
Owner/Operator Fax :	N/R
Legal Status :	Private
Owner/Operator Type :	Owner
Owner/Operator Start Date :	1983-01-01
Owner/Operator End Date :	N/R

Waste Activity Monitoring

Report Cycle :	2007
Hazardous Waste Page Number :	1
Hazardous Waste Sub-Page Number :	1
BR Form :	GM
Waste Description :	HAZARDOUS WASTE, SOLID, N.O.S. (BENZENE), 9, NA3077, PG III (CARBON BENZENE)
Primary NAICS :	42471 - Petroleum Bulk Stations and Terminals
Source Code :	G23 - Wastewater treatment (sludge, filter cake, etc., including wastes from treatment before discharge by NPDES or POTW or by UIC disposal)
Form Code :	W310 - Filters, solid adsorbents, ion exchange resins and spent carbon (usually from production, intermittent processes, or remediation)
Management Method :	H141 - The site receiving this waste stored/bulked and transferred the waste with no treatment or recovery (H010-H129), fuel blending (H061), or disposal (H131-H135) at that receiving site.
Generation Tons :	2.45
Managed Tons :	0
Shipped Tons :	2.45
Received Tons :	0
Receiver ID :	CAD097030993
Receiver State :	CA
Shipper ID :	CAR000172254
Shipper State :	CA
Waste Minimization :	N/R
Waste Code List :	D018
Waste Code Group :	D018 - BENZENE
Waste Generation Type :	N/R

Map Id: 340
Direction: S
Distance: 0.979 mi., 5171 ft.
Elevation: 7 ft.
Relative: Lower

Site Name : RIBOST TERMINAL, LLC. | Ribost Terminal Pier C | LUNDAY THAGARDO
1405 PIER 'C' ST | 1405 PIER C, BERTH C73 | 1405 W PIER C ST
LONG BEACH | Long Beach |
LONGBEACH, CA

Database(s) : [AST - CA, BRS, CALEPA SITES - CA, CHMIRS - CA, CIWQS - CA, CIWQS 2 - CA, ECHO, EMI - CA, EPA FUELS, ERNS, FRS, HAZNET - CA, HIST AST - CA, HIST CHMIRS - CA, HWG - CA, ICIS, INACTIVE PCS, MANIFEST EPA, NPDES - CA, PCS FACILITY, RCRA_LQG, RFR - CA, TRIS] ***(cont.)***

Envirosite ID: 221202
EPA ID: N/R

CALEPA SITES - CA

Facility Name :	RIBOST TERMINAL LLC
Facility Address :	1405 PIER C STREET, LONG BEACH, 90813-6000
Site ID :	490094
EI ID :	110024546204
EI Description :	US EPA Air Emission Inventory System (EIS)
Latitude :	33.773980
Longitude :	-118.210770
Agency Hyperlink :	Click here for hyperlink provided by the agency.
Last Date in Agency List :	2021-08-26

Facility Name :	Ribost Terminal, LLC, DBA World Oil Terminals
Facility Address :	1405 PIER C ST, LONG BEACH, 90813
Site ID :	415369
EI ID :	10446616
EI Description :	Aboveground Petroleum Storage
Latitude :	33.774041
Longitude :	-118.210756
Agency Hyperlink :	Click here for hyperlink provided by the agency.
Last Date in Agency List :	2021-08-26

Site ID :	415369
EI ID :	10446616
EI Description :	Hazardous Waste Generator
Latitude :	33.774041
Longitude :	-118.210756
Agency Hyperlink :	Click here for hyperlink provided by the agency.
Last Date in Agency List :	2021-08-26

Site ID :	415369
EI ID :	10446616
EI Description :	Chemical Storage Facilities
Latitude :	33.774041
Longitude :	-118.210756
Agency Hyperlink :	Click here for hyperlink provided by the agency.
Last Date in Agency List :	2021-08-26

Facility Name :	RIBOST TERMINAL LLC DBA WORLD OIL TERMINALS - LONG BEACH
Facility Address :	1405 W PIER C ST, LONG BEACH, 90813

Map Id: 340
Direction: S
Distance: 0.979 mi., 5171 ft.
Elevation: 7 ft.
Relative: Lower

Site Name : RIBOST TERMINAL, LLC. | Ribost Terminal Pier C | LUNDAY THAGARDO
1405 PIER 'C' ST | 1405 PIER C, BERTH C73 | 1405 W PIER C ST
LONG BEACH | Long Beach |
LONGBEACH, CA

Database(s) : [AST - CA, BRS, CALEPA SITES - CA, CHMIRS - CA, CIWQS - CA, CIWQS 2 - CA, ECHO, EMI - CA, EPA FUELS, ERNS, FRS, HAZNET - CA, HIST AST - CA, HIST CHMIRS - CA, HWG - CA, ICIS, INACTIVE PCS, MANIFEST EPA, NPDES - CA, PCS FACILITY, RCRA_LQG, RFR - CA, TRIS] ***(cont.)***

Envirosite ID: 221202
EPA ID: N/R

CALEPA SITES - CA ***(cont.)***

Site ID :	147690
EI ID :	90813RBSTT145WP
EI Description :	Toxic Release Inventory
Latitude :	33.774529
Longitude :	-118.209290
Agency Hyperlink :	Click here for hyperlink provided by the agency.
Last Date in Agency List :	2021-08-26
Facility Name :	Ribost Terminal Pier C
Facility Address :	1405 PIER C, BERTH C73, LONG BEACH, 90813
Site ID :	352765
EI ID :	641166
EI Description :	NPDES Wastewater and Stormwater
Latitude :	33.767500
Longitude :	-118.200833
Agency Hyperlink :	Click here for hyperlink provided by the agency.
Last Date in Agency List :	2021-08-26

CHMIRS - CA

Facility Address :	1405 Pier C St., Long Beach, 90813
County :	Los Angeles County
Notified Date :	2017-03-11 02:20:00
Spill Representative :	World Oil Terminal
Control Number :	17-2042
Substance 1 :	Crude Oil
Quantity 1 :	60-70
Measure 1 :	Gal(s)
Type 1 :	PETROLEUM
Pipeline 1 :	No
Vessel 1 (300 Tons) :	No
Substance 2 :	N/R
Quantity 2 :	N/R
Measure 2 :	N/R
Type 2 :	N/R
Pipeline 2 :	No
Vessel 2 (300 Tons) :	No
Substance 3 :	N/R
Quantity 3 :	N/R
Measure 3 :	N/R
Type 3 :	N/R

Map Id: 340
Direction: S
Distance: 0.979 mi., 5171 ft.
Elevation: 7 ft.
Relative: Lower

Site Name : RIBOST TERMINAL, LLC. | Ribost Terminal Pier C | LUNDAY THAGARDO
1405 PIER 'C' ST | 1405 PIER C, BERTH C73 | 1405 W PIER C ST
LONG BEACH | Long Beach |
LONGBEACH, CA

Database(s) : [AST - CA, BRS, CALEPA SITES - CA, CHMIRS - CA, CIWQS - CA, CIWQS 2 - CA, ECHO, EMI - CA, EPA FUELS, ERNS, FRS, HAZNET - CA, HIST AST - CA, HIST CHMIRS - CA, HWG - CA, ICIS, INACTIVE PCS, MANIFEST EPA, NPDES - CA, PCS FACILITY, RCRA_LQG, RFR - CA, TRIS] ***(cont.)***

Envirosite ID: 221202
EPA ID: N/R

CHMIRS - CA ***(cont.)***

Pipeline 3 :	No
Vessel 3 (300 Tons) :	No

Description :

RP states, During loading operations of a tanker, the truck driver disconnected the dry-lock and an internal valve failed to close which caused the release of 60-70 gallons of crude oil. The truck driver manually closed the valve to stop the release. No waterways or storm drains were impacted. Secondary containment captured all of the release. Cleanup of the release has been completed by the reporting party.

Contained :	Yes
Water? :	No
Water Way :	N/R
Drinking Water Impacted :	No
Known Impact :	None
Incident Date :	2017-03-11
Time :	12:00:00
Spill Site :	Other
Site :	N/R
Cause :	Mechanical
Other Causes :	N/R
Injuries (Y/N) :	No
Injuries Number :	N/R
Fatal (Y/N) :	No
Fatal Number :	N/R
Evacs (Y/N) :	No
Evacs Number :	N/R
Cleanup :	Reporting Party
Admin Agency :	Long Beach Fire Department
Last Date in Agency List :	2017-09-01
Facility Address :	1405 Pier C St. Berth C73, Long Beach, 90813
County :	Los Angeles County
Notified Date :	2016-09-04 14:46:00
Spill Representative :	World Oil Corp, Ribost Terminal
Control Number :	16-5390
Substance 1 :	Crude Oil
Quantity 1 :	355
Measure 1 :	Gal(s)
Type 1 :	PETROLEUM
Pipeline 1 :	No
Vessel 1 (300 Tons) :	No
Substance 2 :	N/R

Map Id: 340
Direction: S
Distance: 0.979 mi., 5171 ft.
Elevation: 7 ft.
Relative: Lower

Site Name : RIBOST TERMINAL, LLC. | Ribost Terminal Pier C | LUNDAY THAGARDO
1405 PIER 'C' ST | 1405 PIER C, BERTH C73 | 1405 W PIER C ST
LONG BEACH | Long Beach |
LONGBEACH, CA

Database(s) : [AST - CA, BRS, CALEPA SITES - CA, CHMIRS - CA, CIWQS - CA, CIWQS 2 - CA, ECHO, EMI - CA, EPA FUELS, ERNS, FRS, HAZNET - CA, HIST AST - CA, HIST CHMIRS - CA, HWG - CA, ICIS, INACTIVE PCS, MANIFEST EPA, NPDES - CA, PCS FACILITY, RCRA_LQG, RFR - CA, TRIS] ***(cont.)***

Envirosite ID: 221202
EPA ID: N/R

CHMIRS - CA ***(cont.)***

Quantity 2 :	N/R
Measure 2 :	N/R
Type 2 :	N/R
Pipeline 2 :	No
Vessel 2 (300 Tons) :	No
Substance 3 :	N/R
Quantity 3 :	N/R
Measure 3 :	N/R
Type 3 :	N/R
Pipeline 3 :	No
Vessel 3 (300 Tons) :	No

Description : RP states that 355 gallons of crude oil was released possibly due to an internal valve on a truck. The release is contained within a containment area around the loading zone. The release has been stopped and World Oil Corp will conduct the clean-up. No

Contained :	Yes
Water? :	No
Water Way :	N/R
Drinking Water Impacted :	No
Known Impact :	None
Incident Date :	2016-09-04
Time :	14:15:00
Spill Site :	Other
Site :	N/R
Cause :	Other
Other Causes :	Truck Loading Mechanical Failure
Injuries (Y/N) :	No
Injuries Number :	N/R
Fatal (Y/N) :	No
Fatal Number :	N/R
Evacs (Y/N) :	No
Evacs Number :	N/R
Cleanup :	Reporting Party
Admin Agency :	Long Beach Fire Department
Last Date in Agency List :	2017-04-04

CIWQS - CA

Facility Name :	RIBOST TERMINAL PIER C
Facility Address :	1405 PIER C, BERTH C73, LONG BEACH, CA 90813
County :	LOS ANGELES

Map Id: 340
Direction: S
Distance: 0.979 mi., 5171 ft.
Elevation: 7 ft.
Relative: Lower

Site Name : RIBOST TERMINAL, LLC. | Ribost Terminal Pier C | LUNDAY THAGARDO
1405 PIER 'C' ST | 1405 PIER C, BERTH C73 | 1405 W PIER C ST
LONG BEACH | Long Beach |
LONGBEACH, CA

Database(s) : [AST - CA, BRS, CALEPA SITES - CA, CHMIRS - CA, CIWQS - CA, CIWQS 2 - CA, ECHO, EMI - CA, EPA FUELS, ERNS, FRS, HAZNET - CA, HIST AST - CA, HIST CHMIRS - CA, HWG - CA, ICIS, INACTIVE PCS, MANIFEST EPA, NPDES - CA, PCS FACILITY, RCRA_LQG, RFR - CA, TRIS] ***(cont.)***

Envirosite ID: 221202
EPA ID: N/R

CIWQS - CA ***(cont.)***

Place ID :	641166
Agency Name :	WORLD OIL CORPORATION
Last Date in Agency List :	2021-09-10

CIWQS 2 - CA

Facility Name :	Ribost Terminal Pier C
Facility Address :	1405 Pier C, Berth C73, Long Beach, 90813
County :	Los Angeles
Facility ID :	641166
WDID :	4B198000018
Facility Type :	All other facilities
Region :	4
Place Type :	Industrial and Commercial Services
Place Subtype :	Tank Farm
Ageny Name :	World Oil Corporation
Agency Type :	Privately-Owned Business
Number of Agencies :	1
Status Date :	2016-04-07
Status :	Active
Status Enrollee :	N
Individual/General :	I
Fee Code :	60 - Minimal or no treatment to meet limits Category 3
Staff Assigned :	N/R
Number of Staff Assigned :	N/R
Supervisor :	N/R
Number of Supervisor :	N/R
Number of Amendments :	N/R
Number of Reg Measures :	1
Baseline Flow :	N/R
Population (MS4)/Acres :	N/R
Reclamation :	N - No
CAFO Type :	N/R
CAFO Subtype :	N/R
CAFO Population :	N/R
Onsite :	N/R
Quality Assurance :	N/R
RCRA Flag :	N
Total MMP Violations Number :	0
Total Number of Violations :	3
Total Number of Inspections :	2
Date of Most Recent Completed Inspection:	2016-05-24
Date of Most Recent Received Report :	2020-07-14

Map Id: 340
Direction: S
Distance: 0.979 mi., 5171 ft.
Elevation: 7 ft.
Relative: Lower

Site Name : RIBOST TERMINAL, LLC. | Ribost Terminal Pier C | LUNDAY THAGARDO
1405 PIER 'C' ST | 1405 PIER C, BERTH C73 | 1405 W PIER C ST
LONG BEACH | Long Beach |
LONGBEACH, CA

Database(s) : [AST - CA, BRS, CALEPA SITES - CA, CHMIRS - CA, CIWQS - CA, CIWQS 2 - CA, ECHO, EMI - CA, EPA FUELS, ERNS, FRS, HAZNET - CA, HIST AST - CA, HIST CHMIRS - CA, HWG - CA, ICIS, INACTIVE PCS, MANIFEST EPA, NPDES - CA, PCS FACILITY, RCRA_LQG, RFR - CA, TRIS] ***(cont.)***

Envirosite ID: 221202
EPA ID: N/R

CIWQS 2 - CA ***(cont.)***

Total Number of Final (A+H) Enforcement Actions:	0
Most Recent Effective Date of Enf Action (A+H):	N/R
Program :	NPDNONMUNIPRCS
Program Category :	NPDESWW
Number of Programs :	1
Complexity :	N/R
Pretreatment :	X - Facility is not a POTW
Facility Waste Type :	Miscellaneous
Reg Measure ID :	307938
Reg Measure Type :	Enrollee - NPDES
Reg Measure Title :	Enrollee (CI 9169) Low Threat Hydrostatic Test Water for Ribost Terminal, LLC
Reg Measure Description :	N/R
SIC 1 :	5171 - Petroleum Bulk Stations and Terminals
SIC 2 :	-
SIC 3 :	-
Latitude :	33.7675
Longitude :	-118.200833
Last Date in Agency List :	2020-08-04

ECHO

Facility Name :	RIBOST TERMINAL LLC
Facility Address :	1405 PIER C STREET, LONG BEACH, CA 90813
County :	LOS ANGELES
Last Inspection Date :	2021-01-21
Registry ID :	110024546204
FIPS Code :	06037
EPA Region :	09
Inspection Count :	1
Last Inspection Days :	206
Informal Count :	0
Last Informal Action Date :	N/R
Formal Action Count :	0
Last Formal Action Date :	N/R
Total Penalties :	0
Penalty Count :	N/R
Last Penalty Date :	N/R
Last Penalty Amount :	N/R
QTRS IN NC :	0

Map Id: 340
Direction: S
Distance: 0.979 mi., 5171 ft.
Elevation: 7 ft.
Relative: Lower

Site Name : RIBOST TERMINAL, LLC. | Ribost Terminal Pier C | LUNDAY THAGARDO
1405 PIER 'C' ST | 1405 PIER C, BERTH C73 | 1405 W PIER C ST
LONG BEACH | Long Beach |
LONGBEACH, CA

Database(s) : [AST - CA, BRS, CALEPA SITES - CA, CHMIRS - CA, CIWQS - CA, CIWQS 2 - CA, ECHO, EMI - CA, EPA FUELS, ERNS, FRS, HAZNET - CA, HIST AST - CA, HIST CHMIRS - CA, HWG - CA, ICIS, INACTIVE PCS, MANIFEST EPA, NPDES - CA, PCS FACILITY, RCRA_LQG, RFR - CA, TRIS] ***(cont.)***

Envirosite ID: 221202
EPA ID: N/R

ECHO ***(cont.)***

Programs IN SNC :	0
Current Compliance Status :	No Violation Identified
Three-Year Compliance Status :	_____
Collection Method :	ADDRESS MATCHING-HOUSE NUMBER
Reference Point :	ENTRANCE POINT OF A FACILITY OR STATION
Accuracy Meters :	50
Derived Tribes :	N/R
Derived HUC :	18070104
Derived WBD :	N/R
Derived STCTY FIPS :	06037
Derived Zip :	90813
Derived CD113 :	47
Derived CB2010 :	060379800331048
MYRTK Universe :	NNY
NPDES IDs :	CAC307938
CWA Permit Types :	Minor
CWA Compliance Tracking :	On
CWA NAICS :	N/R
CWA SICS :	5171
CWA Inspection Count :	1
CWA Last Inspection Days :	205
CWA Informal Count :	N/R
CWA Formal Action Count :	N/R
CWA Last Formal Action Date :	N/R
CWA Penalties :	N/R
CWA Last Penalty Date :	N/R
CWA Last Penalty Amount :	N/R
CWA Quarters IN NC :	0
CWA Current Compliance Status :	No Violation Identified
CWA Current SNC Flag :	N
CWA 13 Quarters Compliance Status :	_____
CWA 13 Quarters Effluent Exceedances:	N/R
CWA Three-Year QNCR Codes :	N/R
DFR URL :	Click here for hyperlink provided by the agency.
Facility SIC :	5171
Facility NAICS :	424710 - Petroleum Bulk Stations and Terminals, 56299 - All Other Waste Management Services
Facility Last Inspection EPA Date :	N/R
Facility Last Inspection State Date :	2021-01-21
Facility Last Formal Act EPA Date :	N/R
Facility Last Formal Act State Date :	N/R
Facility Last Informal Act EPA Date :	N/R
Facility Last Informal Act State Date:	N/R
Facility Federal Agency :	N/R

Map Id: 340
Direction: S
Distance: 0.979 mi., 5171 ft.
Elevation: 7 ft.
Relative: Lower

Site Name : RIBOST TERMINAL, LLC. | Ribost Terminal Pier C | LUNDAY THAGARDO
1405 PIER 'C' ST | 1405 PIER C, BERTH C73 | 1405 W PIER C ST
LONG BEACH | Long Beach |
LONGBEACH, CA

Database(s) : [AST - CA, BRS, CALEPA SITES - CA, CHMIRS - CA, CIWQS - CA, CIWQS 2 - CA, ECHO, EMI - CA, EPA FUELS, ERNS, FRS, HAZNET - CA, HIST AST - CA, HIST CHMIRS - CA, HWG - CA, ICIS, INACTIVE PCS, MANIFEST EPA, NPDES - CA, PCS FACILITY, RCRA_LQG, RFR - CA, TRIS] ***(cont.)***

Envirosite ID: 221202
EPA ID: N/R

ECHO ***(cont.)***

TRI Reporter :	Y
Facility Imp Water Flag :	Y
Current SNC Flag :	N
Indian County Flag :	N
Federal Flag :	N/R
US Mexico Border Flag :	N
Chesapeak Bay Flag :	N/R
AIR Flag :	N
NPDES Flag :	Y
SDWIS Flag :	N
RCRA Flag :	Y
TRI Flag :	Y
GHG Flag :	N
Major Flag :	N/R
Active Flag :	Y
NAA Flag :	Y
Latitude :	33.77398
Longitude :	-118.210779
Last Date in Agency List :	2021-08-20
Facility Name :	RIBOST TERMINAL PIER C
Facility Address :	1405 PIER C, BERTH C73, LONG BEACH, CA 90813
County :	N/R
Last Inspection Date :	N/R
Registry ID :	110070083892
FIPS Code :	06037
EPA Region :	09
Inspection Count :	0
Last Inspection Days :	N/R
Informal Count :	0
Last Informal Action Date :	N/R
Formal Action Count :	0
Last Formal Action Date :	N/R
Total Penalties :	0
Penalty Count :	N/R
Last Penalty Date :	N/R
Last Penalty Amount :	N/R
QTRS IN NC :	0
Programs IN SNC :	0
Current Compliance Status :	No Violation
Three-Year Compliance Status :	_____
Collection Method :	N/R
Reference Point :	N/R

Map Id: 340
Direction: S
Distance: 0.979 mi., 5171 ft.
Elevation: 7 ft.
Relative: Lower

Site Name : RIBOST TERMINAL, LLC. | Ribost Terminal Pier C | LUNDAY THAGARDO
1405 PIER 'C' ST | 1405 PIER C, BERTH C73 | 1405 W PIER C ST
LONG BEACH | Long Beach |
LONGBEACH, CA

Database(s) : [AST - CA, BRS, CALEPA SITES - CA, CHMIRS - CA, CIWQS - CA, CIWQS 2 - CA, ECHO, EMI - CA, EPA FUELS, ERNS, FRS, HAZNET - CA, HIST AST - CA, HIST CHMIRS - CA, HWG - CA, ICIS, INACTIVE PCS, MANIFEST EPA, NPDES - CA, PCS FACILITY, RCRA_LQG, RFR - CA, TRIS] ***(cont.)***

Envirosite ID: 221202
EPA ID: N/R

ECHO ***(cont.)***

Accuracy Meters :	34911
Derived Tribes :	N/R
Derived HUC :	18070105
Derived WBD :	N/R
Derived STCTY FIPS :	06037
Derived Zip :	90802
Derived CD113 :	47
Derived CB2010 :	060375760012014
MYRTK Universe :	NNN
NPDES IDs :	CAC307938
CWA Permit Types :	Minor
CWA Compliance Tracking :	On
CWA NAICS :	N/R
CWA SICS :	5171
CWA Inspection Count :	N/R
CWA Last Inspection Days :	N/R
CWA Informal Count :	N/R
CWA Formal Action Count :	N/R
CWA Last Formal Action Date :	N/R
CWA Penalties :	N/R
CWA Last Penalty Date :	N/R
CWA Last Penalty Amount :	N/R
CWA Quarters IN NC :	0
CWA Current Compliance Status :	No Violation
CWA Current SNC Flag :	N
CWA 13 Quarters Compliance Status :	_____
CWA 13 Quarters Effluent Exceedances:	N/R
CWA Three-Year QNCR Codes :	N/R
DFR URL :	Click here for hyperlink provided by the agency.
Facility SIC :	5171
Facility NAICS :	N/R
Facility Last Inspection EPA Date :	N/R
Facility Last Inspection State Date :	N/R
Facility Last Formal Act EPA Date :	N/R
Facility Last Formal Act State Date :	N/R
Facility Last Informal Act EPA Date :	N/R
Facility Last Informal Act State Date:	N/R
Facility Federal Agency :	N/R
TRI Reporter :	N/R
Facility Imp Water Flag :	N/R
Current SNC Flag :	N
Indian County Flag :	N
Federal Flag :	N/R
US Mexico Border Flag :	N
Chesapeak Bay Flag :	N/R
AIR Flag :	N

Map Id: 340
Direction: S
Distance: 0.979 mi., 5171 ft.
Elevation: 7 ft.
Relative: Lower

Site Name : RIBOST TERMINAL, LLC. | Ribost Terminal Pier C | LUNDAY THAGARDO
1405 PIER 'C' ST | 1405 PIER C, BERTH C73 | 1405 W PIER C ST
LONG BEACH | Long Beach |
LONGBEACH, CA

Database(s) : [AST - CA, BRS, CALEPA SITES - CA, CHMIRS - CA, CIWQS - CA, CIWQS 2 - CA, ECHO, EMI - CA, EPA FUELS, ERNS, FRS, HAZNET - CA, HIST AST - CA, HIST CHMIRS - CA, HWG - CA, ICIS, INACTIVE PCS, MANIFEST EPA, NPDES - CA, PCS FACILITY, RCRA_LQG, RFR - CA, TRIS] ***(cont.)***

Envirosite ID: 221202
EPA ID: N/R

ECHO ***(cont.)***

NPDES Flag :	Y
SDWIS Flag :	N
RCRA Flag :	N
TRI Flag :	N
GHG Flag :	N
Major Flag :	N/R
Active Flag :	Y
NAA Flag :	Y
Latitude :	33.7675
Longitude :	-118.200833
Last Date in Agency List :	2018-05-21

EMI - CA

Facility Name :	RIBOST TERMINAL, LLC.
Facility Address :	1405 PIER 'C' ST, LONG BEACH, 90802
County :	Los Angeles
Facility ID :	111238
Air Basin Code :	South Coast
District :	SOUTH COAST AQMD
County ID :	LA
SIC Code :	1629
CHAPIS :	N/R
CERR Code :	N/R
Last Date in Agency List :	2021-09-14

Additional Details

Year :	2018
Total Organic Gases (Tons/Year) :	4.10278222995253935267905182808730158357
Reactive Organic Gases (Tons/Year) :	3.314866943
Carbon Monoxide (Tons/Year) :	.296446
Nitrogen Oxides (Tons/Year) :	.373214
Sulfur Oxides (Tons/Year) :	.0018131
Particulate Matter (Tons/Year) :	.0225144
Fine Particulate Matter (Tons/Year) :	.0225143025

EPA FUELS

Facility Name :	RIBOST TERMINAL LLC
Facility Address :	1405 WEST PIER C ST, LONG BEACH, CA 90813

Map Id: 340
Direction: S
Distance: 0.979 mi., 5171 ft.
Elevation: 7 ft.
Relative: Lower

Site Name : RIBOST TERMINAL, LLC. | Ribost Terminal
Pier C | LUNDAY THAGARDO
1405 PIER 'C' ST | 1405 PIER C, BERTH
C73 | 1405 W PIER C ST
LONG BEACH | Long Beach |
LONGBEACH, CA

Database(s) : [AST - CA, BRS, CALEPA SITES - CA, CHMIRS - CA, CIWQS - CA, CIWQS 2 - CA, ECHO, EMI - CA, EPA FUELS, ERNS, FRS, HAZNET - CA, HIST AST - CA, HIST CHMIRS - CA, HWG - CA, ICIS, INACTIVE PCS, MANIFEST EPA, NPDES - CA, PCS FACILITY, RCRA_LQG, RFR - CA, TRIS] ***(cont.)***

Envirosite ID: 221202
EPA ID: N/R

EPA FUELS ***(cont.)***

Facility ID :	83137
Company ID :	5867
Company Name :	GLENCORE LTD.
Company Address :	330 MADISON AVE, NEW YORK, NY 10017
Company Address 2 :	N/R
Program Types :	Renewable Fuel Standard, Diesel, Gasoline
Business Activities :	Renewable Fuels Exporter, PADD Importer (Renewable Fuel Importer), Renewable Fuels Importer, PADD Importer, Pipeline/Pass-Through Terminal, Importer - ECA Marine Fuel, Refiner - ECA Marine Fuel, Non-Renewable Fuels Importer, ECA Marine Fuel Terminal, Refiner, Mobile Facility, Oxygenate Blender
Facility Type :	Diesel/Biodiesel
OTAQ Program ID :	OTAQREG10030063
Facility Activities :	Non Renewable Fuels Importer Facility, ECA Marine Fuel Terminal, Refinery - ECA Marine Fuel, Refinery, Importer - ECA Marine Fuel
Fuel for 80.1403 :	N/R
Fuel Only Sold for Off Road Use :	Y
Fuel Created Code :	N/R
D Code :	N/R
Last Date in Agency List :	2021-09-22

ERNS

Facility Address :	1405 PIER C, LONG BEACH, CA 90813
County :	LOS ANGELES

Incident Information

Details for this site have been truncated due to the large number of available details for this site within this dataset. For the complete details for this site, contact your Envirosite account representative for a complimentary site report containing all of the details available.

Incident Date Time :	2014-11-20 09:47:00
Type of Incident :	MOBILE
Incident Cause :	NATURAL PHENOMENON
Incident DTG :	DISCOVERED
Incident Location :	N/R
Sequence Number :	1101561
Potential Flag :	N

Map Id: 340
Direction: S
Distance: 0.979 mi., 5171 ft.
Elevation: 7 ft.
Relative: Lower

Site Name : RIBOST TERMINAL, LLC. | Ribost Terminal Pier C | LUNDAY THAGARDO
1405 PIER 'C' ST | 1405 PIER C, BERTH C73 | 1405 W PIER C ST
LONG BEACH | Long Beach |
LONGBEACH, CA

Database(s) : [AST - CA, BRS, CALEPA SITES - CA, CHMIRS - CA, CIWQS - CA, CIWQS 2 - CA, ECHO, EMI - CA, EPA FUELS, ERNS, FRS, HAZNET - CA, HIST AST - CA, HIST CHMIRS - CA, HWG - CA, ICIS, INACTIVE PCS, MANIFEST EPA, NPDES - CA, PCS FACILITY, RCRA_LQG, RFR - CA, TRIS] ***(cont.)***

Envirosite ID: 221202
EPA ID: N/R

ERNS ***(cont.)***

Description of Incident :	///DRILL///CALLER STATED THAT THERE WAS A FLASH FLOOD CAUSING A TANKER TRUCK TO BE KNOCKED OFF INTO THE MARINE ROCKS CAUSING A DISCHARGE OF USED OIL INTO THE PIER C CHANNEL. ALSO A TANK IN THE TANK FARM LIFTED OFF ITS FOUNDATION CAUSING A DISCHARGE OF APPROXIMATELY 9 INCHES OF MARINE DIESEL OIL INTO THE CONTAINMENT AREA.///DRILL///
Last Date in Agency List :	2015-12-23

Incident Response Summary

Date Time Received :	2014-11-20 12:53:09
Date Time Completed :	2014-11-20 13:00:54
Call Type :	Drill
Source :	TELEPHONE
Responsible Company :	RIDOST AND ASBURY
Responsible Org Type :	UNKNOWN
Responsible City :	N/R
Responsible State :	XX
Responsible Zip :	N/R

Incident Details Summary

Remedial Action :	BOOM IS BEING DEPLOYED. CONTRACTOR HAS BEEN CONTACTED AND IS ON SITE.
Medium :	DRILL REPORT
Medium Description :	WATER
Body of Water :	PIER C CHANNEL
Weather Conditions :	SUNNY
Water Temperature :	N/R
Water Supply Contaminated :	U
Waterway Closed :	N
Waterway Description :	N/R

Additional Incident Details Summary

Actual Amount :	N/R
Actual Amount Units :	N/R
Capacity of Tank :	N/R
Capacity of Tank Units :	N/R
Continuous Release Begin Date :	N/R
Continuous Release End Date :	N/R
Continuous Release Change Date :	N/R

Map Id: 340
Direction: S
Distance: 0.979 mi., 5171 ft.
Elevation: 7 ft.
Relative: Lower

Site Name : RIBOST TERMINAL, LLC. | Ribost Terminal
Pier C | LUNDAY THAGARDO
1405 PIER 'C' ST | 1405 PIER C, BERTH
C73 | 1405 W PIER C ST
LONG BEACH | Long Beach |
LONGBEACH, CA

Database(s) : [AST - CA, BRS, CALEPA SITES - CA, CHMIRS - CA, CIWQS - CA, CIWQS 2 - CA, ECHO, EMI - CA, EPA FUELS, ERNS, FRS, HAZNET - CA, HIST AST - CA, HIST CHMIRS - CA, HWG - CA, ICIS, INACTIVE PCS, MANIFEST EPA, NPDES - CA, PCS FACILITY, RCRA_LQG, RFR - CA, TRIS] ***(cont.)***

Envirosite ID: 221202
EPA ID: N/R

ERNS ***(cont.)***

Continuous Release Permit :	N/R
Continuous Release Type :	N/R
Description of Tank :	N/R
Device Operational :	U
DOT Crossing Number :	N/R
DOT Regulated :	U
NPDES :	N/R
NPDES Compliance :	U
Pipeline Aboveground :	ABOVE
Pipeline Covered :	U
Pipeline Type :	N/R
Tank ID :	N/R
Tank Regulated :	U
Tank Regulated by :	N/R

Materials Involved Summary

Name of Material :	OIL: DIESEL
CAS Number :	000000-00-0
Amount of Material :	0
Unit of Measure :	UNKNOWN AMOUNT
UN Number :	N/R
CHRIS Code :	ODS
Reached Water :	NO
Amount in Water :	N/R
Unit of Measure (Reach Water) :	N/R

Name of Material :	WASTE OIL
CAS Number :	000000-00-0
Amount of Material :	840
Unit of Measure :	GALLON(S)
UN Number :	N/R
CHRIS Code :	OWA
Reached Water :	YES
Amount in Water :	840
Unit of Measure (Reach Water) :	GALLON(S)

Additional Materials Involved Summary

Name of Material :	N/R
CAS Number :	N/R
CHRIS Code :	N/R
Upper Bounds :	N/R

Map Id: 340
Direction: S
Distance: 0.979 mi., 5171 ft.
Elevation: 7 ft.
Relative: Lower

Site Name : RIBOST TERMINAL, LLC. | Ribost Terminal Pier C | LUNDAY THAGARDO
1405 PIER 'C' ST | 1405 PIER C, BERTH C73 | 1405 W PIER C ST
LONG BEACH | Long Beach |
LONGBEACH, CA

Database(s) : [AST - CA, BRS, CALEPA SITES - CA, CHMIRS - CA, CIWQS - CA, CIWQS 2 - CA, ECHO, EMI - CA, EPA FUELS, ERNS, FRS, HAZNET - CA, HIST AST - CA, HIST CHMIRS - CA, HWG - CA, ICIS, INACTIVE PCS, MANIFEST EPA, NPDES - CA, PCS FACILITY, RCRA_LQG, RFR - CA, TRIS] ***(cont.)***

Envirosite ID: 221202
EPA ID: N/R

ERNS ***(cont.)***

Upper Bounds Unit :	N/R
Upper Bounds Rate :	N/R

Trains Details

Train Name Number :	N/R
Train Type :	N/R
Train Speed :	N/R
Train Direction :	N/R
Number Locomotives :	N/R
Number Cars :	N/R
Number Derailed :	N/R
Track Speed :	N/R
Railroad Name :	N/R
Non Compliance with Hazmat :	N/R

Derailed Units Summary

Train Name Number :	N/R
Car Number :	N/R
Car Content :	N/R
Position in Train :	N/R
Derailed Type :	N/R

Vessels Details

Vessel Name :	N/R
Vessel Type :	N/R
Vessel Length :	N/R
Hull Construction :	N/R
Fuel Capacity :	N/R
Fuel on Board :	N/R
Cargo Capacity :	N/R
Cargo on Board :	N/R
Is Vessel Aground :	N/R
Flag :	N/R
Breadth :	N/R
Draught :	N/R
Fuel Capacity Units :	N/R
Fuel on Board Units :	N/R
Cargo Capacity Units :	N/R
Cargo on Board Units :	N/R

Map Id: 340
Direction: S
Distance: 0.979 mi., 5171 ft.
Elevation: 7 ft.
Relative: Lower

Site Name : RIBOST TERMINAL, LLC. | Ribost Terminal Pier C | LUNDAY THAGARDO
1405 PIER 'C' ST | 1405 PIER C, BERTH C73 | 1405 W PIER C ST
LONG BEACH | Long Beach |
LONGBEACH, CA

Database(s) : [AST - CA, BRS, CALEPA SITES - CA, CHMIRS - CA, CIWQS - CA, CIWQS 2 - CA, ECHO, EMI - CA, EPA FUELS, ERNS, FRS, HAZNET - CA, HIST AST - CA, HIST CHMIRS - CA, HWG - CA, ICIS, INACTIVE PCS, MANIFEST EPA, NPDES - CA, PCS FACILITY, RCRA_LQG, RFR - CA, TRIS] ***(cont.)***

Envirosite ID: 221202
EPA ID: N/R

ERNS ***(cont.)***

Mobile Details

Vehicle Own Fuel Capacity :	N/R
Cargo Capacity :	N/R
Amount of Cargo on Board :	N/R
Hazmat Carrier :	U
Carrier Licensed :	U
Noncompliance with Hazmat :	U
Mobile Type :	TANKER TRUCK
Cargo Capacity Units :	N/R
Amount of Cargo on Board Units :	N/R
Vehicle Year :	N/R
Vehicle Make :	N/R
Vehicle Model :	N/R
Vehicle Number :	5147/112A
Trailer Number :	N/R
Facility Address :	1405 PIER C ST, LONG BEACH, CA
County :	LOS ANGELES

Incident Information

Incident Date Time :	2014-02-14 09:45:00
Type of Incident :	PIPELINE
Incident Cause :	EQUIPMENT FAILURE
Incident DTG :	OCCURRED
Incident Location :	////DRILL REPORT////
Sequence Number :	1074004
Potential Flag :	N
Description of Incident :	////DRILL REPORT//// CALLER STATED THAT THERE WAS A DISCHARGE OF 50 GALLONS OF CRUDE OIL FROM A PIPELINE, THE CAUSE WAS DUE TO A FAILED GASKET. ////DRILL REPORT////
Last Date in Agency List :	2015-12-23

Incident Response Summary

Date Time Received :	2014-02-14 14:05:12
Date Time Completed :	2014-02-14 14:10:19
Call Type :	Drill
Source :	TELEPHONE
Responsible Company :	RIBOST TERMINAL
Responsible Org Type :	PRIVATE CITIZEN

Map Id: 340
Direction: S
Distance: 0.979 mi., 5171 ft.
Elevation: 7 ft.
Relative: Lower

Site Name : RIBOST TERMINAL, LLC. | Ribost Terminal Pier C | LUNDAY THAGARDO
1405 PIER 'C' ST | 1405 PIER C, BERTH C73 | 1405 W PIER C ST
LONG BEACH | Long Beach |
LONGBEACH, CA

Database(s) : [AST - CA, BRS, CALEPA SITES - CA, CHMIRS - CA, CIWQS - CA, CIWQS 2 - CA, ECHO, EMI - CA, EPA FUELS, ERNS, FRS, HAZNET - CA, HIST AST - CA, HIST CHMIRS - CA, HWG - CA, ICIS, INACTIVE PCS, MANIFEST EPA, NPDES - CA, PCS FACILITY, RCRA_LQG, RFR - CA, TRIS] ***(cont.)***

Envirosite ID: 221202
EPA ID: N/R

ERNS ***(cont.)***

Responsible City :	LONG BEACH
Responsible State :	CA
Responsible Zip :	N/R

Incident Details Summary

Remedial Action :	////DRILL REPORT//// CONTRACTOR HAS BEEN HIRED
Medium :	DIRT AND GRAVEL
Medium Description :	LAND
Body of Water :	N/R
Weather Conditions :	CLEAR
Water Temperature :	N/R
Water Supply Contaminated :	U
Waterway Closed :	N
Waterway Description :	N/R

Additional Incident Details Summary

Actual Amount :	N/R
Actual Amount Units :	N/R
Capacity of Tank :	N/R
Capacity of Tank Units :	N/R
Continuous Release Begin Date :	N/R
Continuous Release End Date :	N/R
Continuous Release Change Date :	N/R
Continuous Release Permit :	N/R
Continuous Release Type :	N/R
Description of Tank :	N/R
Device Operational :	U
DOT Crossing Number :	N/R
DOT Regulated :	Y
NPDES :	N/R
NPDES Compliance :	U
Pipeline Aboveground :	ABOVE
Pipeline Covered :	U
Pipeline Type :	LATERAL
Tank ID :	N/R
Tank Regulated :	U
Tank Regulated by :	N/R

Map Id: 340
Direction: S
Distance: 0.979 mi., 5171 ft.
Elevation: 7 ft.
Relative: Lower

Site Name : RIBOST TERMINAL, LLC. | Ribost Terminal Pier C | LUNDAY THAGARDO
1405 PIER 'C' ST | 1405 PIER C, BERTH C73 | 1405 W PIER C ST
LONG BEACH | Long Beach |
LONGBEACH, CA

Database(s) : [AST - CA, BRS, CALEPA SITES - CA, CHMIRS - CA, CIWQS - CA, CIWQS 2 - CA, ECHO, EMI - CA, EPA FUELS, ERNS, FRS, HAZNET - CA, HIST AST - CA, HIST CHMIRS - CA, HWG - CA, ICIS, INACTIVE PCS, MANIFEST EPA, NPDES - CA, PCS FACILITY, RCRA_LQG, RFR - CA, TRIS] ***(cont.)***

Envirosite ID: 221202
EPA ID: N/R

ERNS ***(cont.)***

Materials Involved Summary

Name of Material :	OIL: CRUDE
CAS Number :	000000-00-0
Amount of Material :	50
Unit of Measure :	GALLON(S)
UN Number :	N/R
CHRIS Code :	OIL
Reached Water :	NO
Amount in Water :	N/R
Unit of Measure (Reach Water) :	N/R

Additional Materials Involved Summary

Name of Material :	N/R
CAS Number :	N/R
CHRIS Code :	N/R
Upper Bounds :	N/R
Upper Bounds Unit :	N/R
Upper Bounds Rate :	N/R

Trains Details

Train Name Number :	N/R
Train Type :	N/R
Train Speed :	N/R
Train Direction :	N/R
Number Locomotives :	N/R
Number Cars :	N/R
Number Derailed :	N/R
Track Speed :	N/R
Railroad Name :	N/R
Non Compliance with Hazmat :	N/R

Derailed Units Summary

Train Name Number :	N/R
Car Number :	N/R
Car Content :	N/R
Position in Train :	N/R
Derailed Type :	N/R

Map Id: 340
Direction: S
Distance: 0.979 mi., 5171 ft.
Elevation: 7 ft.
Relative: Lower

Site Name : RIBOST TERMINAL, LLC. | Ribost Terminal Pier C | LUNDAY THAGARDO
1405 PIER 'C' ST | 1405 PIER C, BERTH C73 | 1405 W PIER C ST
LONG BEACH | Long Beach |
LONGBEACH, CA

Database(s) : [AST - CA, BRS, CALEPA SITES - CA, CHMIRS - CA, CIWQS - CA, CIWQS 2 - CA, ECHO, EMI - CA, EPA FUELS, ERNS, FRS, HAZNET - CA, HIST AST - CA, HIST CHMIRS - CA, HWG - CA, ICIS, INACTIVE PCS, MANIFEST EPA, NPDES - CA, PCS FACILITY, RCRA_LQG, RFR - CA, TRIS] ***(cont.)***

Envirosite ID: 221202
EPA ID: N/R

ERNS ***(cont.)***

Vessels Details

Vessel Name :	N/R
Vessel Type :	N/R
Vessel Length :	N/R
Hull Construction :	N/R
Fuel Capacity :	N/R
Fuel on Board :	N/R
Cargo Capacity :	N/R
Cargo on Board :	N/R
Is Vessel Aground :	N/R
Flag :	N/R
Breadth :	N/R
Draught :	N/R
Fuel Capacity Units :	N/R
Fuel on Board Units :	N/R
Cargo Capacity Units :	N/R
Cargo on Board Units :	N/R

Mobile Details

Vehicle Own Fuel Capacity :	N/R
Cargo Capacity :	N/R
Amount of Cargo on Board :	N/R
Hazmat Carrier :	N/R
Carrier Licensed :	N/R
Noncompliance with Hazmat :	N/R
Mobile Type :	N/R
Cargo Capacity Units :	N/R
Amount of Cargo on Board Units :	N/R
Vehicle Year :	N/R
Vehicle Make :	N/R
Vehicle Model :	N/R
Vehicle Number :	N/R
Trailer Number :	N/R

Facility Address :	1405 PIER C ST, LONG BEACH, CA 90803
County :	LOS ANGELES

Incident Information

Incident Date Time :	2021-05-08 08:15:00
Type of Incident :	FIXED
Incident Cause :	OVER PRESSURING

Map Id: 340
Direction: S
Distance: 0.979 mi., 5171 ft.
Elevation: 7 ft.
Relative: Lower

Site Name : RIBOST TERMINAL, LLC. | Ribost Terminal Pier C | LUNDAY THAGARDO
1405 PIER 'C' ST | 1405 PIER C, BERTH C73 | 1405 W PIER C ST
LONG BEACH | Long Beach |
LONGBEACH, CA

Database(s) : [AST - CA, BRS, CALEPA SITES - CA, CHMIRS - CA, CIWQS - CA, CIWQS 2 - CA, ECHO, EMI - CA, EPA FUELS, ERNS, FRS, HAZNET - CA, HIST AST - CA, HIST CHMIRS - CA, HWG - CA, ICIS, INACTIVE PCS, MANIFEST EPA, NPDES - CA, PCS FACILITY, RCRA_LQG, RFR - CA, TRIS] ***(cont.)***

Envirosite ID: 221202
EPA ID: N/R

ERNS ***(cont.)***

Incident DTG :	OCCURRED
Incident Location :	TERMINAL
Sequence Number :	1304588
Potential Flag :	N
Description of Incident :	THE CALLER IS REPORTING A DISCHARGE OF CRUDE OIL ONTO THE GROUND FROM AN OVER PRESSURIZED TRANSFER PIPELINE IN THE TERMINAL. THE INCIDENT OCCURRED DUE TO THE CALLER RELEASING THE PRESSURE IN THE PIPE MANUALLY, CAUSING THE RELEASE OF CRUDE OIL.
Last Date in Agency List :	2021-08-07

Incident Response Summary

Date Time Received :	2021-05-08 12:19:00
Date Time Completed :	2021-05-08 12:34:00
Call Type :	Incident
Source :	TELEPHONE
Responsible Company :	RIBOST TERMINAL
Responsible Org Type :	PRIVATE CITIZEN
Responsible City :	LONG BEACH
Responsible State :	CA
Responsible Zip :	90803

Incident Details Summary

Remedial Action :	BOOMS APPLIED, ABSORBENTS APPLIED, MATERIAL CONTAINED, SHUTDOWN SYSTEM, ISOLATED AREA, CLEAN UP CREW ENROUTE, CLEAN UP UNDERWAY, CONTRACTOR HAS BEEN HIRED, INVESTIGATION IS UNDERWAY.
Medium :	GRAVEL, SOIL
Medium Description :	LAND
Body of Water :	N/R
Weather Conditions :	OVERCAST
Water Temperature :	N/R
Water Supply Contaminated :	U
Waterway Closed :	N
Waterway Description :	N/R

Map Id: 340
Direction: S
Distance: 0.979 mi., 5171 ft.
Elevation: 7 ft.
Relative: Lower

Site Name : RIBOST TERMINAL, LLC. | Ribost Terminal
Pier C | LUNDAY THAGARDO
1405 PIER 'C' ST | 1405 PIER C, BERTH
C73 | 1405 W PIER C ST
LONG BEACH | Long Beach |
LONGBEACH, CA

Database(s) : [AST - CA, BRS, CALEPA SITES - CA, CHMIRS - CA, CIWQS - CA, CIWQS 2 - CA, ECHO, EMI - CA, EPA FUELS, ERNS, FRS, HAZNET - CA, HIST AST - CA, HIST CHMIRS - CA, HWG - CA, ICIS, INACTIVE PCS, MANIFEST EPA, NPDES - CA, PCS FACILITY, RCRA_LQG, RFR - CA, TRIS] ***(cont.)***

Envirosite ID: 221202
EPA ID: N/R

ERNS ***(cont.)***

Additional Incident Details Summary

Actual Amount :	N/R
Actual Amount Units :	N/R
Capacity of Tank :	N/R
Capacity of Tank Units :	N/R
Continuous Release Begin Date :	N/R
Continuous Release End Date :	N/R
Continuous Release Change Date :	N/R
Continuous Release Permit :	N/R
Continuous Release Type :	N/R
Description of Tank :	N/R
Device Operational :	U
DOT Crossing Number :	N/R
DOT Regulated :	U
NPDES :	N/R
NPDES Compliance :	U
Pipeline Aboveground :	ABOVE
Pipeline Covered :	U
Pipeline Type :	N/R
Tank ID :	N/R
Tank Regulated :	U
Tank Regulated by :	N/R

Materials Involved Summary

Name of Material :	OIL: CRUDE
CAS Number :	000000-00-0
Amount of Material :	3
Unit of Measure :	GALLON(S)
UN Number :	N/R
CHRIS Code :	OIL
Reached Water :	NO
Amount in Water :	N/R
Unit of Measure (Reach Water) :	N/R

Additional Materials Involved Summary

Name of Material :	N/R
CAS Number :	N/R
CHRIS Code :	N/R
Upper Bounds :	N/R
Upper Bounds Unit :	N/R
Upper Bounds Rate :	N/R

Map Id: 340
Direction: S
Distance: 0.979 mi., 5171 ft.
Elevation: 7 ft.
Relative: Lower

Site Name : RIBOST TERMINAL, LLC. | Ribost Terminal Pier C | LUNDAY THAGARDO
1405 PIER 'C' ST | 1405 PIER C, BERTH C73 | 1405 W PIER C ST
LONG BEACH | Long Beach |
LONGBEACH, CA

Database(s) : [AST - CA, BRS, CALEPA SITES - CA, CHMIRS - CA, CIWQS - CA, CIWQS 2 - CA, ECHO, EMI - CA, EPA FUELS, ERNS, FRS, HAZNET - CA, HIST AST - CA, HIST CHMIRS - CA, HWG - CA, ICIS, INACTIVE PCS, MANIFEST EPA, NPDES - CA, PCS FACILITY, RCRA_LQG, RFR - CA, TRIS] ***(cont.)***

Envirosite ID: 221202
EPA ID: N/R

ERNS ***(cont.)***

Trains Details

Train Name Number :	N/R
Train Type :	N/R
Train Speed :	N/R
Train Direction :	N/R
Number Locomotives :	N/R
Number Cars :	N/R
Number Derailed :	N/R
Track Speed :	N/R
Railroad Name :	N/R
Non Compliance with Hazmat :	N/R

Derailed Units Summary

Train Name Number :	N/R
Car Number :	N/R
Car Content :	N/R
Position in Train :	N/R
Derailed Type :	N/R

Vessels Details

Vessel Name :	N/R
Vessel Type :	N/R
Vessel Length :	N/R
Hull Construction :	N/R
Fuel Capacity :	N/R
Fuel on Board :	N/R
Cargo Capacity :	N/R
Cargo on Board :	N/R
Is Vessel Aground :	N/R
Flag :	N/R
Breadth :	N/R
Draught :	N/R
Fuel Capacity Units :	N/R
Fuel on Board Units :	N/R
Cargo Capacity Units :	N/R
Cargo on Board Units :	N/R

Mobile Details

Vehicle Own Fuel Capacity :	N/R
Cargo Capacity :	N/R

Map Id: 340
Direction: S
Distance: 0.979 mi., 5171 ft.
Elevation: 7 ft.
Relative: Lower

Site Name : RIBOST TERMINAL, LLC. | Ribost Terminal Pier C | LUNDAY THAGARDO
1405 PIER 'C' ST | 1405 PIER C, BERTH C73 | 1405 W PIER C ST
LONG BEACH | Long Beach |
LONGBEACH, CA

Database(s) : [AST - CA, BRS, CALEPA SITES - CA, CHMIRS - CA, CIWQS - CA, CIWQS 2 - CA, ECHO, EMI - CA, EPA FUELS, ERNS, FRS, HAZNET - CA, HIST AST - CA, HIST CHMIRS - CA, HWG - CA, ICIS, INACTIVE PCS, MANIFEST EPA, NPDES - CA, PCS FACILITY, RCRA_LQG, RFR - CA, TRIS] ***(cont.)***

Envirosite ID: 221202
EPA ID: N/R

ERNS ***(cont.)***

Amount of Cargo on Board :	N/R
Hazmat Carrier :	N/R
Carrier Licensed :	N/R
Noncompliance with Hazmat :	N/R
Mobile Type :	N/R
Cargo Capacity Units :	N/R
Amount of Cargo on Board Units :	N/R
Vehicle Year :	N/R
Vehicle Make :	N/R
Vehicle Model :	N/R
Vehicle Number :	N/R
Trailer Number :	N/R
Facility Address :	1405 PIER C ST., LONG BEACH, CA 90813
County :	LOS ANGELES

Incident Information

Incident Date Time :	2016-09-04 14:15:00
Type of Incident :	MOBILE
Incident Cause :	UNKNOWN
Incident DTG :	OCCURRED
Incident Location :	N/R
Sequence Number :	1158152
Potential Flag :	N
Description of Incident :	THE RP IS REPORTING A DISCHARGE OF CRUDE OIL DUE TO WHAT IS BELIEVED TO BE A MECHANICAL FAILURE ON A TANKER TRUCK. RP STATED THE INCIDENT IS STILL UNDER INVESTIGATION. THE IMPACT IS CONTAINMENT.
Last Date in Agency List :	2016-10-05

Incident Response Summary

Date Time Received :	2016-09-04 17:55:00
Date Time Completed :	2016-09-04 18:01:00
Call Type :	Incident
Source :	TELEPHONE
Responsible Company :	N/R
Responsible Org Type :	UNKNOWN
Responsible City :	N/R
Responsible State :	XX

Map Id: 340
Direction: S
Distance: 0.979 mi., 5171 ft.
Elevation: 7 ft.
Relative: Lower

Site Name : RIBOST TERMINAL, LLC. | Ribost Terminal Pier C | LUNDAY THAGARDO
1405 PIER 'C' ST | 1405 PIER C, BERTH C73 | 1405 W PIER C ST
LONG BEACH | Long Beach |
LONGBEACH, CA

Database(s) : [AST - CA, BRS, CALEPA SITES - CA, CHMIRS - CA, CIWQS - CA, CIWQS 2 - CA, ECHO, EMI - CA, EPA FUELS, ERNS, FRS, HAZNET - CA, HIST AST - CA, HIST CHMIRS - CA, HWG - CA, ICIS, INACTIVE PCS, MANIFEST EPA, NPDES - CA, PCS FACILITY, RCRA_LQG, RFR - CA, TRIS] ***(cont.)***

Envirosite ID: 221202
EPA ID: N/R

ERNS ***(cont.)***

Responsible Zip :	N/R

Incident Details Summary

Remedial Action :	MATERIAL SPILLED INTO SECOND CONTAINMENT, CLEAN UP UNDERWAY.
Medium :	/CONTAINMENT AREA
Medium Description :	OTHER
Body of Water :	N/R
Weather Conditions :	CLEAR
Water Temperature :	N/R
Water Supply Contaminated :	U
Waterway Closed :	N
Waterway Description :	N/R

Additional Incident Details Summary

Actual Amount :	N/R
Actual Amount Units :	N/R
Capacity of Tank :	N/R
Capacity of Tank Units :	N/R
Continuous Release Begin Date :	N/R
Continuous Release End Date :	N/R
Continuous Release Change Date :	N/R
Continuous Release Permit :	N/R
Continuous Release Type :	N/R
Description of Tank :	N/R
Device Operational :	U
DOT Crossing Number :	N/R
DOT Regulated :	U
NPDES :	N/R
NPDES Compliance :	U
Pipeline Aboveground :	ABOVE
Pipeline Covered :	U
Pipeline Type :	N/R
Tank ID :	N/R
Tank Regulated :	U
Tank Regulated by :	N/R

Materials Involved Summary

Name of Material :	OIL: CRUDE
CAS Number :	000000-00-0
Amount of Material :	355

Map Id: 340
Direction: S
Distance: 0.979 mi., 5171 ft.
Elevation: 7 ft.
Relative: Lower

Site Name : RIBOST TERMINAL, LLC. | Ribost Terminal
Pier C | LUNDAY THAGARDO
1405 PIER 'C' ST | 1405 PIER C, BERTH
C73 | 1405 W PIER C ST
LONG BEACH | Long Beach |
LONGBEACH, CA

Database(s) : [AST - CA, BRS, CALEPA SITES - CA, CHMIRS - CA, CIWQS - CA, CIWQS 2 - CA, ECHO, EMI - CA, EPA FUELS, ERNS, FRS, HAZNET - CA, HIST AST - CA, HIST CHMIRS - CA, HWG - CA, ICIS, INACTIVE PCS, MANIFEST EPA, NPDES - CA, PCS FACILITY, RCRA_LQG, RFR - CA, TRIS] ***(cont.)***

Envirosite ID: 221202
EPA ID: N/R

ERNS ***(cont.)***

Unit of Measure :	GALLON(S)
UN Number :	N/R
CHRIS Code :	OIL
Reached Water :	NO
Amount in Water :	N/R
Unit of Measure (Reach Water) :	N/R

Additional Materials Involved Summary

Name of Material :	N/R
CAS Number :	N/R
CHRIS Code :	N/R
Upper Bounds :	N/R
Upper Bounds Unit :	N/R
Upper Bounds Rate :	N/R

Trains Details

Train Name Number :	N/R
Train Type :	N/R
Train Speed :	N/R
Train Direction :	N/R
Number Locomotives :	N/R
Number Cars :	N/R
Number Derailed :	N/R
Track Speed :	N/R
Railroad Name :	N/R
Non Compliance with Hazmat :	N/R

Derailed Units Summary

Train Name Number :	N/R
Car Number :	N/R
Car Content :	N/R
Position in Train :	N/R
Derailed Type :	N/R

Vessels Details

Vessel Name :	N/R
Vessel Type :	N/R
Vessel Length :	N/R

Map Id: 340
Direction: S
Distance: 0.979 mi., 5171 ft.
Elevation: 7 ft.
Relative: Lower

Site Name : RIBOST TERMINAL, LLC. | Ribost Terminal Pier C | LUNDAY THAGARDO
1405 PIER 'C' ST | 1405 PIER C, BERTH C73 | 1405 W PIER C ST
LONG BEACH | Long Beach |
LONGBEACH, CA

Database(s) : [AST - CA, BRS, CALEPA SITES - CA, CHMIRS - CA, CIWQS - CA, CIWQS 2 - CA, ECHO, EMI - CA, EPA FUELS, ERNS, FRS, HAZNET - CA, HIST AST - CA, HIST CHMIRS - CA, HWG - CA, ICIS, INACTIVE PCS, MANIFEST EPA, NPDES - CA, PCS FACILITY, RCRA_LQG, RFR - CA, TRIS] ***(cont.)***

Envirosite ID: 221202
EPA ID: N/R

ERNS ***(cont.)***

Hull Construction :	N/R
Fuel Capacity :	N/R
Fuel on Board :	N/R
Cargo Capacity :	N/R
Cargo on Board :	N/R
Is Vessel Aground :	N/R
Flag :	N/R
Breadth :	N/R
Draught :	N/R
Fuel Capacity Units :	N/R
Fuel on Board Units :	N/R
Cargo Capacity Units :	N/R
Cargo on Board Units :	N/R

Mobile Details

Vehicle Own Fuel Capacity :	N/R
Cargo Capacity :	N/R
Amount of Cargo on Board :	N/R
Hazmat Carrier :	U
Carrier Licensed :	U
Noncompliance with Hazmat :	U
Mobile Type :	TANKER TRUCK
Cargo Capacity Units :	N/R
Amount of Cargo on Board Units :	N/R
Vehicle Year :	N/R
Vehicle Make :	N/R
Vehicle Model :	N/R
Vehicle Number :	UNKNOWN
Trailer Number :	N/R

Facility Address :	1405 PIER C. ST. SUITE C73, LONG BEACH, CA
County :	LOS ANGELES

Incident Information

Incident Date Time :	2004-04-28 10:30:00
Type of Incident :	PIPELINE
Incident Cause :	EQUIPMENT FAILURE
Incident DTG :	OCCURRED
Incident Location :	N/R
Sequence Number :	720286
Potential Flag :	N/R

Map Id: 340
Direction: S
Distance: 0.979 mi., 5171 ft.
Elevation: 7 ft.
Relative: Lower

Site Name : RIBOST TERMINAL, LLC. | Ribost Terminal Pier C | LUNDAY THAGARDO
1405 PIER 'C' ST | 1405 PIER C, BERTH C73 | 1405 W PIER C ST
LONG BEACH | Long Beach |
LONGBEACH, CA

Database(s) : [AST - CA, BRS, CALEPA SITES - CA, CHMIRS - CA, CIWQS - CA, CIWQS 2 - CA, ECHO, EMI - CA, EPA FUELS, ERNS, FRS, HAZNET - CA, HIST AST - CA, HIST CHMIRS - CA, HWG - CA, ICIS, INACTIVE PCS, MANIFEST EPA, NPDES - CA, PCS FACILITY, RCRA_LQG, RFR - CA, TRIS] ***(cont.)***

Envirosite ID: 221202
EPA ID: N/R

ERNS ***(cont.)***

Description of Incident :	THE MATERIAL RELEASED FROM A GASKET ON A PIPELINE DUE EQUIPMENT FAILURE.
Last Date in Agency List :	2015-12-23

Incident Response Summary

Date Time Received :	2004-04-29 18:55:17
Date Time Completed :	2004-04-29 18:59:43
Call Type :	Incident
Source :	TELEPHONE
Responsible Company :	WORLD OIL CO.
Responsible Org Type :	PRIVATE ENTERPRISE
Responsible City :	SOUTHGATE
Responsible State :	CA
Responsible Zip :	90280

Incident Details Summary

Remedial Action :	MATERIAL CONTAINED, VAC TRUCK USED, CLEAN UP UNDERWAY, CONTRACTOR HAS BEEN HIRED (ANCON)
Medium :	GRAVEL
Medium Description :	LAND
Body of Water :	N/R
Weather Conditions :	CLEAR
Water Temperature :	N/R
Water Supply Contaminated :	U
Waterway Closed :	N
Waterway Description :	N/R

Additional Incident Details Summary

Actual Amount :	N/R
Actual Amount Units :	N/R
Capacity of Tank :	N/R
Capacity of Tank Units :	N/R
Continuous Release Begin Date :	N/R
Continuous Release End Date :	N/R
Continuous Release Change Date :	N/R
Continuous Release Permit :	N/R
Continuous Release Type :	N/R
Description of Tank :	N/R

Map Id: 340
Direction: S
Distance: 0.979 mi., 5171 ft.
Elevation: 7 ft.
Relative: Lower

Site Name : RIBOST TERMINAL, LLC. | Ribost Terminal Pier C | LUNDAY THAGARDO
1405 PIER 'C' ST | 1405 PIER C, BERTH C73 | 1405 W PIER C ST
LONG BEACH | Long Beach |
LONGBEACH, CA

Database(s) : [AST - CA, BRS, CALEPA SITES - CA, CHMIRS - CA, CIWQS - CA, CIWQS 2 - CA, ECHO, EMI - CA, EPA FUELS, ERNS, FRS, HAZNET - CA, HIST AST - CA, HIST CHMIRS - CA, HWG - CA, ICIS, INACTIVE PCS, MANIFEST EPA, NPDES - CA, PCS FACILITY, RCRA_LQG, RFR - CA, TRIS] ***(cont.)***

Envirosite ID: 221202
EPA ID: N/R

ERNS ***(cont.)***

Device Operational :	Y
DOT Crossing Number :	N/R
DOT Regulated :	U
NPDES :	N/R
NPDES Compliance :	U
Pipeline Aboveground :	ABOVE
Pipeline Covered :	U
Pipeline Type :	UNKNOWN
Tank ID :	N/R
Tank Regulated :	U
Tank Regulated by :	N/R

Materials Involved Summary

Name of Material :	OIL, FUEL: NO. 2
CAS Number :	000000-00-0
Amount of Material :	1
Unit of Measure :	BARREL(S)
UN Number :	N/R
CHRIS Code :	OTW
Reached Water :	NO
Amount in Water :	N/R
Unit of Measure (Reach Water) :	N/R

Additional Materials Involved Summary

Name of Material :	N/R
CAS Number :	N/R
CHRIS Code :	N/R
Upper Bounds :	N/R
Upper Bounds Unit :	N/R
Upper Bounds Rate :	N/R

Trains Details

Train Name Number :	N/R
Train Type :	N/R
Train Speed :	N/R
Train Direction :	N/R
Number Locomotives :	N/R
Number Cars :	N/R
Number Derailed :	N/R
Track Speed :	N/R

Map Id: 340
Direction: S
Distance: 0.979 mi., 5171 ft.
Elevation: 7 ft.
Relative: Lower

Site Name : RIBOST TERMINAL, LLC. | Ribost Terminal Pier C | LUNDAY THAGARDO
1405 PIER 'C' ST | 1405 PIER C, BERTH C73 | 1405 W PIER C ST
LONG BEACH | Long Beach |
LONGBEACH, CA

Database(s) : [AST - CA, BRS, CALEPA SITES - CA, CHMIRS - CA, CIWQS - CA, CIWQS 2 - CA, ECHO, EMI - CA, EPA FUELS, ERNS, FRS, HAZNET - CA, HIST AST - CA, HIST CHMIRS - CA, HWG - CA, ICIS, INACTIVE PCS, MANIFEST EPA, NPDES - CA, PCS FACILITY, RCRA_LQG, RFR - CA, TRIS] ***(cont.)***

Envirosite ID: 221202
EPA ID: N/R

ERNS ***(cont.)***

Railroad Name :	N/R
Non Compliance with Hazmat :	N/R

Derailed Units Summary

Train Name Number :	N/R
Car Number :	N/R
Car Content :	N/R
Position in Train :	N/R
Derailed Type :	N/R

Vessels Details

Vessel Name :	N/R
Vessel Type :	N/R
Vessel Length :	N/R
Hull Construction :	N/R
Fuel Capacity :	N/R
Fuel on Board :	N/R
Cargo Capacity :	N/R
Cargo on Board :	N/R
Is Vessel Aground :	N/R
Flag :	N/R
Breadth :	N/R
Draught :	N/R
Fuel Capacity Units :	N/R
Fuel on Board Units :	N/R
Cargo Capacity Units :	N/R
Cargo on Board Units :	N/R

Mobile Details

Vehicle Own Fuel Capacity :	N/R
Cargo Capacity :	N/R
Amount of Cargo on Board :	N/R
Hazmat Carrier :	N/R
Carrier Licensed :	N/R
Noncompliance with Hazmat :	N/R
Mobile Type :	N/R
Cargo Capacity Units :	N/R
Amount of Cargo on Board Units :	N/R
Vehicle Year :	N/R
Vehicle Make :	N/R

Map Id: 340
Direction: S
Distance: 0.979 mi., 5171 ft.
Elevation: 7 ft.
Relative: Lower

Site Name : RIBOST TERMINAL, LLC. | Ribost Terminal Pier C | LUNDAY THAGARDO
1405 PIER 'C' ST | 1405 PIER C, BERTH C73 | 1405 W PIER C ST
LONG BEACH | Long Beach |
LONGBEACH, CA

Database(s) : [AST - CA, BRS, CALEPA SITES - CA, CHMIRS - CA, CIWQS - CA, CIWQS 2 - CA, ECHO, EMI - CA, EPA FUELS, ERNS, FRS, HAZNET - CA, HIST AST - CA, HIST CHMIRS - CA, HWG - CA, ICIS, INACTIVE PCS, MANIFEST EPA, NPDES - CA, PCS FACILITY, RCRA_LQG, RFR - CA, TRIS] ***(cont.)***

Envirosite ID: 221202
EPA ID: N/R

ERNS ***(cont.)***

Vehicle Model :	N/R
Vehicle Number :	N/R
Trailer Number :	N/R

FRS

Facility Name :	RIBOST TERMINAL LLC
Facility Address :	1405 PIER C STREET BERTH C73, LONG BEACH, CA 90813-6000
County :	LOS ANGELES

Site Details

Registry ID :	110024546204
FRS Facility URL :	Click here for hyperlink provided by the agency.
Last Date in Agency List :	2021-07-17

Source Description

Source Description :	All generators and treatment, storage, and disposal (TSD) facilities who handle hazardous waste are required to report to the EPA Administrator at least once every two years. The data collected is used to create the National Biennial Resource Conservation and Recovery Act (RCRA) Hazardous Waste Report. This data is processed within the RCRA Information (RCRAInfo) database. The California Environmental Protection Agency (CalEPA) has recently implemented a new data warehouse system (nSite). This data warehouse combines and merges facility and site information from five different systems managed within CalEPA. The five systems are: California Environmental Reporting System (CERS), EnviroStor, GeoTracker, California Integrated Water Quality System (CIWQS), and Toxic Release Inventory (TRI).
Source Description :	ICIS provides a database that, when complete, will contain enforcement and compliance information across most of EPA's programs. The vision for ICIS is to replace EPA's independent databases that contain enforcement data with a single repository for that information. Currently, ICIS contains all Federal Administrative and Judicial enforcement actions and a subset of the Permit Compliance System (PCS), which supports the National Pollutant Discharge Elimination System (NPDES). This information is maintained in ICIS by EPA in the Regional offices and at Headquarters. A future release of ICIS will completely replace PCS and will integrate that information with Federal actions already in the system. ICIS also has the capability to track other activities that support compliance and enforcement programs, including incident tracking, compliance assistance, and compliance monitoring.

Map Id: 340
Direction: S
Distance: 0.979 mi., 5171 ft.
Elevation: 7 ft.
Relative: Lower

Site Name : RIBOST TERMINAL, LLC. | Ribost Terminal Pier C | LUNDAY THAGARDO
1405 PIER 'C' ST | 1405 PIER C, BERTH C73 | 1405 W PIER C ST
LONG BEACH | Long Beach |
LONGBEACH, CA

Database(s) : [AST - CA, BRS, CALEPA SITES - CA, CHMIRS - CA, CIWQS - CA, CIWQS 2 - CA, ECHO, EMI - CA, EPA FUELS, ERNS, FRS, HAZNET - CA, HIST AST - CA, HIST CHMIRS - CA, HWG - CA, ICIS, INACTIVE PCS, MANIFEST EPA, NPDES - CA, PCS FACILITY, RCRA_LQG, RFR - CA, TRIS] ***(cont.)***

Envirosite ID: 221202
EPA ID: N/R

FRS ***(cont.)***

Source Description :

The NPDES module of the Compliance Information System (ICIS) tracks surface water permits issued under the Clean Water Act. Under NPDES, all facilities that discharge pollutants from any point source into waters of the United States are required to obtain a permit. The permit will likely contain limits on what can be discharged, impose monitoring and reporting requirements, and include other provisions to ensure that the discharge does not adversely affect water quality.
RCRAInfo is EPA's comprehensive information system that supports the Resource Conservation and Recovery Act (RCRA) of 1976 and the Hazardous and Solid Waste Amendments (HSWA) of 1984 through the tracking of events and activities related to facilities that generate, transport, and treat, store, or dispose of hazardous waste. RCRAInfo allows RCRA program staff to track the notification, permit, compliance, and corrective action activities required under RCRA. RCRAInfo also supports generation of the National Hazardous Waste Biennial Report. All generators and treatment, storage, and disposal facilities who handle hazardous waste are required to report to the EPA Administrator at least once every two years to support creation of the Biennial Report.
TRIS is a publicly available EPA database reported annually by certain covered industry groups, as well as federal facilities. It contains information about more than 650 toxic chemicals that are being used, manufactured, treated, transported, or released into the environment, and includes information about waste management and pollution prevention activities.

Source Description :

The Emission Inventory System (EIS) maintains an inventory of large stationary sources and voluntarily-reported smaller sources of air point pollution emitters. It contains information about facility sites and their physical location, emission units, emission processes, release points, control approaches, and regulations. Facility inventory data are kept separate from the emissions data and have stable identifiers to improve continuity from year to year and to help identify duplicate or missing facilities.

Source Description :

In accordance with the federal Clean Air Act (CAA), EPA establishes fuel quality standards to help protect public health and the environment from harmful gas and particulate matter emissions from motor vehicles and engines. The Office of Transportation and Air Quality (OTAQ) has developed the registration and DC fuels online applications, implemented through EPA's Central Data Exchange (CDX), which provides online applications to assist the fuel manufacturing community with registration and compliance with reporting requirements.

Map Id: 340
Direction: S
Distance: 0.979 mi., 5171 ft.
Elevation: 7 ft.
Relative: Lower

Site Name : RIBOST TERMINAL, LLC. | Ribost Terminal Pier C | LUNDAY THAGARDO
1405 PIER 'C' ST | 1405 PIER C, BERTH C73 | 1405 W PIER C ST
LONG BEACH | Long Beach |
LONGBEACH, CA

Database(s) : [AST - CA, BRS, CALEPA SITES - CA, CHMIRS - CA, CIWQS - CA, CIWQS 2 - CA, ECHO, EMI - CA, EPA FUELS, ERNS, FRS, HAZNET - CA, HIST AST - CA, HIST CHMIRS - CA, HWG - CA, ICIS, INACTIVE PCS, MANIFEST EPA, NPDES - CA, PCS FACILITY, RCRA_LQG, RFR - CA, TRIS] ***(cont.)***

Envirosite ID: 221202
EPA ID: N/R

FRS ***(cont.)***

FRS Environmental Interest
Source and System ID :
CA-ENVIROVIEW - 147690
EIS - 10278711
ICIS - 600005422
ICIS - CAC307938
OTAQREG - OTAQREG10030063
RCRAINFO - CAR000172254
TRIS - 90813RBSTT145WP

Facility Name : RIBOST TERMINAL PIER C
Facility Address : 1405 PIER C, BERTH C73, LONG BEACH, CA 90813
County : N/R

Site Details
Registry ID : 110070083892
FRS Facility URL : Click here for hyperlink provided by the agency.
Last Date in Agency List : 2018-07-05

Source Description

Source Description :

The NPDES module of the Compliance Information System (ICIS) tracks surface water permits issued under the Clean Water Act. Under NPDES, all facilities that discharge pollutants from any point source into waters of the United States are required to obtain a permit. The permit will likely contain limits on what can be discharged, impose monitoring and reporting requirements, and include other provisions to ensure that the discharge does not adversely affect water quality.

FRS Environmental Interest
Source and System ID : ICIS - CAC307938

HAZNET - CA

Facility Name : LUNDAY THAGARD
Facility Address : 1405 PIER C ST, LONG BEACH, CA 90813
County : LOS ANGELES

Map Id: 340
Direction: S
Distance: 0.979 mi., 5171 ft.
Elevation: 7 ft.
Relative: Lower

Site Name : RIBOST TERMINAL, LLC. | Ribost Terminal Pier C | LUNDAY THAGARDO
1405 PIER 'C' ST | 1405 PIER C, BERTH C73 | 1405 W PIER C ST
LONG BEACH | Long Beach |
LONGBEACH, CA

Database(s) : [AST - CA, BRS, CALEPA SITES - CA, CHMIRS - CA, CIWQS - CA, CIWQS 2 - CA, ECHO, EMI - CA, EPA FUELS, ERNS, FRS, HAZNET - CA, HIST AST - CA, HIST CHMIRS - CA, HWG - CA, ICIS, INACTIVE PCS, MANIFEST EPA, NPDES - CA, PCS FACILITY, RCRA_LQG, RFR - CA, TRIS] ***(cont.)***

Envirosite ID: 221202
EPA ID: N/R

HAZNET - CA ***(cont.)***

Site Details

Generator EPA ID :	CAL000268853
Active :	Inactive
Category :	STATE
Facility Types :	N/R
Type :	PERMANENT
Contact Name :	N/R
Contact Phone :	N/R
Facility Mailing Address :	9302 GARFIELD AVE, SOUTH GATE, CA 902803805
Latitude :	33.77408906
Longitude :	-118.21074458
Agency Hyperlink :	Click here for hyperlink provided by the agency.
Last Date in Agency List :	2021-07-08

Waste Generator Details

State Waste :

2006: 151 - Asbestos containing waste, 0.67424 tons to CAD009007626
2006: 352 - Other organic solids, 0.7 tons to CAT080033681
2006: 223 - Unspecified oil-containing waste, 30.74124 tons to CAT080013352
2006: 352 - Other organic solids, 3.5 tons to CAD097030993
2005: 352 - Other organic solids, 5.425 tons to CAT080033681
2005: 223 - Unspecified oil-containing waste, 2.725 tons to CAT080033681
2005: 135 - Unspecified aqueous solution, 1.89 tons to CAT080013352
2005: 352 - Other organic solids, 3.775 tons to CAT080033681
2005: 221 - Waste oil and mixed oil, 0.475 tons to CAL000190816
2005: 223 - Unspecified oil-containing waste, 0.4 tons to CAT080033681
2004: 221 - Waste oil and mixed oil, 0.209 tons to CAT080033681
2004: 352 - Other organic solids, 24.4268 tons to CAT080033681
2004: 223 - Unspecified oil-containing waste, 0.4587 tons to CAT080033681
2004: 352 - Other organic solids, 0.05 tons to CAT080033681
2004: 223 - Unspecified oil-containing waste, 57.7545 tons to CAT080013352
2004: 222 - Oil/water separation sludge, 1.4595 tons to CAT080013352
2004: 223 - Unspecified oil-containing waste, 4.3785 tons to CAT080013352
2004: 151 - Asbestos containing waste, 101.136 tons to CAD009007626
2003: 352 - Other organic solids, 3.7175 tons to CAT080033681
2003: 221 - Waste oil and mixed oil, 1.14 tons to CAT080013352
2003: 223 - Unspecified oil-containing waste, 207.249 tons to CAT080013352
2003: 241 - Tank bottom waste, 12.51 tons to CAT080013352

Map Id: 340
Direction: S
Distance: 0.979 mi., 5171 ft.
Elevation: 7 ft.
Relative: Lower

Site Name : RIBOST TERMINAL, LLC. | Ribost Terminal Pier C | LUNDAY THAGARDO
1405 PIER 'C' ST | 1405 PIER C, BERTH C73 | 1405 W PIER C ST
LONG BEACH | Long Beach |
LONGBEACH, CA

Database(s) : [AST - CA, BRS, CALEPA SITES - CA, CHMIRS - CA, CIWQS - CA, CIWQS 2 - CA, ECHO, EMI - CA, EPA FUELS, ERNS, FRS, HAZNET - CA, HIST AST - CA, HIST CHMIRS - CA, HWG - CA, ICIS, INACTIVE PCS, MANIFEST EPA, NPDES - CA, PCS FACILITY, RCRA_LQG, RFR - CA, TRIS] ***(cont.)***

Envirosite ID: 221202
EPA ID: N/R

HAZNET - CA ***(cont.)***

2003: 223 - Unspecified oil-containing waste, 11.259 tons to CAT080013352

Facility Name : LUNDAY THAGARDO
Facility Address : 1405 PIER C ST, LONG BEACH, CA 90802
County : LOS ANGELES

Site Details
Generator EPA ID : CAC002343191
Active : Inactive
Category : STATE
Facility Types : N/R
Type : TEMPORARY
Contact Name : N/R
Contact Phone : N/R
Facility Mailing Address : 9302 SOUTH GARFIELD AVE, SOUTH GATE, CA 902800000
Latitude : 33.77408906
Longitude : -118.21074458
Agency Hyperlink : Click here for hyperlink provided by the agency.
Last Date in Agency List : 2021-07-08

Facility Name : RIBOST TERMINAL LLC
Facility Address : 1405 PIER C STREET BERTH C73, LONG BEACH, CA 90813
County : LOS ANGELES

Site Details
Generator EPA ID : CAR000172254
Active : Active
Category : FEDERAL
Facility Types : N/R
Type : PERMANENT
Contact Name : N/R
Contact Phone : N/R
Facility Mailing Address : 9302 GARFIELD AVE, SOUTH GATE, CA 902800000
Latitude : 33.77273400
Longitude : -118.21079700
Agency Hyperlink : Click here for hyperlink provided by the agency.
Last Date in Agency List : 2021-07-08

Map Id: 340
Direction: S
Distance: 0.979 mi., 5171 ft.
Elevation: 7 ft.
Relative: Lower

Site Name : RIBOST TERMINAL, LLC. | Ribost Terminal Pier C | LUNDAY THAGARDO
1405 PIER 'C' ST | 1405 PIER C, BERTH C73 | 1405 W PIER C ST
LONG BEACH | Long Beach |
LONGBEACH, CA

Database(s) : [AST - CA, BRS, CALEPA SITES - CA, CHMIRS - CA, CIWQS - CA, CIWQS 2 - CA, ECHO, EMI - CA, EPA FUELS, ERNS, FRS, HAZNET - CA, HIST AST - CA, HIST CHMIRS - CA, HWG - CA, ICIS, INACTIVE PCS, MANIFEST EPA, NPDES - CA, PCS FACILITY, RCRA_LQG, RFR - CA, TRIS] ***(cont.)***

Envirosite ID: 221202
EPA ID: N/R

HAZNET - CA ***(cont.)***

Waste Generator Details

Details for this site have been truncated due to the large number of available details for this site within this dataset. For the complete details for this site, contact your Envirosite account representative for a complimentary site report containing all of the details available.

State Waste :

2019: 352 - Other organic solids, 0.55500 tons to CAD097030993
2019: 241 - Tank bottom waste, 8.34000 tons to CAT080013352
2018: 352 - Other organic solids, 0.45000 tons to CAD008252405
2018: 352 - Other organic solids, 0.40000 tons to CAD097030993
2018: 223 - Unspecified oil-containing waste, 7.50600 tons to CAT080013352
2017: 241 - Tank bottom waste, 72.141 tons to CAT080013352
2017: 241 - Tank bottom waste, 0.2 tons to CAD028409019
2017: 241 - Tank bottom waste, 56.712 tons to NVT330010000
2017: 352 - Other organic solids, 3.85 tons to CAD008252405
2016: 352 - Other organic solids, 0.6 tons to CAD097030993
2016: 352 - Other organic solids, 11.8 tons to CAD008252405
2016: 241 - Tank bottom waste, 262.293 tons to CAT080013352
2015: 241 - Tank bottom waste, 12.51 tons to CAT080013352
2015: 352 - Other organic solids, 1.95 tons to CAD097030993
2015: 241 - Tank bottom waste, 1021.233 tons to CAT080013352
2014: 352 - Other organic solids, 0.875 tons to CAD097030993
2014: 241 - Tank bottom waste, 46.287 tons to CAT080013352
2013: 352 - Other organic solids, 0.765 tons to CAD097030993
2013: 241 - Tank bottom waste, 278.139 tons to CAT080013352
2012: 352 - Other organic solids, 4.675 tons to CAD097030993
2012: 181 - Other inorganic solid waste, 17 tons to NVT330010000
2012: 241 - Tank bottom waste, 209.0421 tons to CAT080013352
2011: 352 - Other organic solids, 3.625 tons to CAD097030993
2011: 241 - Tank bottom waste, 690.2184 tons to CAT080013352
2011: 352 - Other organic solids, 0.08 tons to CAD008252405
2010: 352 - Other organic solids, 0.6 tons to NVT330010000
2010: 134 - Aqueous solution with total organic residues less than 10 percent, 0.336 tons to CAT080013352
2010: 241 - Tank bottom waste, 492.06 tons to CAT080013352
2010: 352 - Other organic solids, 1.5 tons to CAD097030993
2009: 352 - Other organic solids, 2.45 tons to CAD097030993

Facility Name : SOUTHERN CALIFORNIA EDISON
Facility Address : 1405 PIER C ST, LONG BEACH, CA 90813
County : LOS ANGELES

Map Id: 340
Direction: S
Distance: 0.979 mi., 5171 ft.
Elevation: 7 ft.
Relative: Lower

Site Name : RIBOST TERMINAL, LLC. | Ribost Terminal
Pier C | LUNDAY THAGARDO
1405 PIER 'C' ST | 1405 PIER C, BERTH
C73 | 1405 W PIER C ST
LONG BEACH | Long Beach |
LONGBEACH, CA

Database(s) : [AST - CA, BRS, CALEPA SITES - CA, CHMIRS - CA, CIWQS - CA, CIWQS 2 - CA, ECHO, EMI - CA, EPA FUELS, ERNS, FRS, HAZNET - CA, HIST AST - CA, HIST CHMIRS - CA, HWG - CA, ICIS, INACTIVE PCS, MANIFEST EPA, NPDES - CA, PCS FACILITY, RCRA_LQG, RFR - CA, TRIS] ***(cont.)***

Envirosite ID: 221202
EPA ID: N/R

HAZNET - CA ***(cont.)***

Site Details

Generator EPA ID :	CAC002759607
Active :	Inactive
Category :	STATE
Facility Types :	N/R
Type :	TEMPORARY
Contact Name :	N/R
Contact Phone :	N/R
Facility Mailing Address :	PO BOX 800, ROSEMEAD, CA 917700000
Latitude :	33.77408906
Longitude :	-118.21074458
Agency Hyperlink :	Click here for hyperlink provided by the agency.
Last Date in Agency List :	2021-07-08

Waste Generator Details

State Waste :	2014: 261 - Polychlorinated biphenyls and material containing PCBs, 2.085 tons to CAD050806850
Facility Name :	WORLD OIL CO
Facility Address :	1405 PIER C ST BERTH C73, LONG BEACH, CA 90813
County :	LOS ANGELES

Site Details

Generator EPA ID :	CAC002583388
Active :	Inactive
Category :	STATE
Facility Types :	N/R
Type :	TEMPORARY
Contact Name :	N/R
Contact Phone :	N/R
Facility Mailing Address :	9302 S GARFIELD AVE, SOUTH GATE, CA 902800000
Latitude :	33.77408906
Longitude :	-118.21074458
Agency Hyperlink :	Click here for hyperlink provided by the agency.
Last Date in Agency List :	2021-07-08

HIST AST - CA

Facility Name :	LUNDAY-THAGARD CO
Facility Address :	1405 PIER C ST, LONG BEACH, CA 90802

Map Id: 340
Direction: S
Distance: 0.979 mi., 5171 ft.
Elevation: 7 ft.
Relative: Lower

Site Name : RIBOST TERMINAL, LLC. | Ribost Terminal Pier C | LUNDAY THAGARDO
1405 PIER 'C' ST | 1405 PIER C, BERTH C73 | 1405 W PIER C ST
LONG BEACH | Long Beach |
LONGBEACH, CA

Database(s) : [AST - CA, BRS, CALEPA SITES - CA, CHMIRS - CA, CIWQS - CA, CIWQS 2 - CA, ECHO, EMI - CA, EPA FUELS, ERNS, FRS, HAZNET - CA, HIST AST - CA, HIST CHMIRS - CA, HWG - CA, ICIS, INACTIVE PCS, MANIFEST EPA, NPDES - CA, PCS FACILITY, RCRA_LQG, RFR - CA, TRIS] ***(cont.)***

Envirosite ID: 221202
EPA ID: N/R

HIST AST - CA ***(cont.)***

County :	Los Angeles

Site Details

CUPA :	Long Beach
Owner Name :	LUNDAY-THAGARD CO
Total Gallons :	17,005,800,000
Last Date in Agency List :	2012-10-01

HIST CHMIRS - CA

Facility Address :	1405 Pier C Street, C73, Long Beach, 90280
County :	Los Angeles County
Notified Date :	2004-04-29 15:49:15
Control Number :	04-2285
Substance 1 :	Fuel Oil
Quantity 1 :	0.000000
Measure 1 :	N/R
Type 1 :	N/R
Pipeline 1 :	N/R
Vessel 1 (300 Tons) :	N/R
Substance 2 :	N/R
Quantity 2 :	N/R
Measure 2 :	N/R
Type 2 :	N/R
Pipeline 2 :	N/R
Vessel 2 (300 Tons) :	N/R
Substance 3 :	N/R
Quantity 3 :	N/R
Measure 3 :	N/R
Type 3 :	N/R
Pipeline 3 :	N/R
Vessel 3 (300 Tons) :	N/R
Description :	A gasket blew out on pipe to storage tank. The fuel oil is all in the containment area.
Contained :	Yes
Water? :	N/R
Water Way :	N/R
Incident Date :	2004-04-28
Time :	N/R
Spill Site :	Other

Map Id: 340
Direction: S
Distance: 0.979 mi., 5171 ft.
Elevation: 7 ft.
Relative: Lower

Site Name : RIBOST TERMINAL, LLC. | Ribost Terminal Pier C | LUNDAY THAGARDO
1405 PIER 'C' ST | 1405 PIER C, BERTH C73 | 1405 W PIER C ST
LONG BEACH | Long Beach |
LONGBEACH, CA

Database(s) : [AST - CA, BRS, CALEPA SITES - CA, CHMIRS - CA, CIWQS - CA, CIWQS 2 - CA, ECHO, EMI - CA, EPA FUELS, ERNS, FRS, HAZNET - CA, HIST AST - CA, HIST CHMIRS - CA, HWG - CA, ICIS, INACTIVE PCS, MANIFEST EPA, NPDES - CA, PCS FACILITY, RCRA_LQG, RFR - CA, TRIS] ***(cont.)***

Envirosite ID: 221202
EPA ID: N/R

HIST CHMIRS - CA ***(cont.)***

Site :	N/R
Cause :	N/R
Other Causes :	N/R
Injuries (Y/N) :	N/R
Injuries Number :	0
Fatal (Y/N) :	N/R
Fatal Number :	0
Evacs (Y/N) :	N/R
Evacs Number :	0
Cleanup :	Reporting Party
Admin Agency :	Long Beach Fire Department

HWG - CA

Facility Name :	LUNDAY THAGARD
Facility Address :	1405 PIER C ST, LONG BEACH, CA 90813
County :	LOS ANGELES
EPA ID :	CAL000268853
Status :	Inactive
Category :	STATE
Type :	PERMANENT
Facility Type :	N/R
Mailing Address :	9302 GARFIELD AVE, SOUTH GATE, CA 902803805
Owner Name :	WORLD OIL CORP
Owner Address :	9302 GARFIELD AVE, SOUTH GATE, CA 902803805
Operator Name :	CAROLINA FABIERO, ENVT'L ENGR
Operator Address :	9302 GARFIELD AVE, SOUTH GATE, CA 902803805
Latitude :	33.773696
Longitude :	-118.211925
Facility Name :	LUNDAY THAGARDO
Facility Address :	1405 PIER C ST, LONG BEACH, CA 90802
County :	LOS ANGELES
EPA ID :	CAC002343191
Status :	Inactive
Category :	STATE
Type :	TEMPORARY
Facility Type :	N/R
Mailing Address :	9302 SOUTH GARFIELD AVE, SOUTH GATE, CA 902800000
Owner Name :	WORLD OIL CO
Owner Address :	9302 SOUTH GARFIELD AVE, SOUTH GATE, CA 902800000

Map Id: 340
Direction: S
Distance: 0.979 mi., 5171 ft.
Elevation: 7 ft.
Relative: Lower

Site Name : RIBOST TERMINAL, LLC. | Ribost Terminal Pier C | LUNDAY THAGARDO
1405 PIER 'C' ST | 1405 PIER C, BERTH C73 | 1405 W PIER C ST
LONG BEACH | Long Beach |
LONGBEACH, CA

Database(s) : [AST - CA, BRS, CALEPA SITES - CA, CHMIRS - CA, CIWQS - CA, CIWQS 2 - CA, ECHO, EMI - CA, EPA FUELS, ERNS, FRS, HAZNET - CA, HIST AST - CA, HIST CHMIRS - CA, HWG - CA, ICIS, INACTIVE PCS, MANIFEST EPA, NPDES - CA, PCS FACILITY, RCRA_LQG, RFR - CA, TRIS] ***(cont.)***

Envirosite ID: 221202
EPA ID: N/R

HWG - CA ***(cont.)***

Operator Name :	MEMIE MIRADJAJA/ENV ENGR
Operator Address :	9302 SOUTH GARFIELD AVE, SOUTH GATE, CA 902800000
Latitude :	33.768028
Longitude :	-118.214139
Facility Name :	RIBOST TERMINAL LLC
Facility Address :	1405 PIER C STREET BERTH C73, LONG BEACH, CA 90813
County :	LOS ANGELES
EPA ID :	CAR000172254
Status :	Active
Category :	FEDERAL
Type :	PERMANENT
Facility Type :	N/R
Mailing Address :	9302 GARFIELD AVE, SOUTH GATE, CA 902800000
Owner Name :	WORLD OIL CORP
Owner Address :	9302 GARFIELD AVE, SOUTH GATE, CA 902800000
Operator Name :	TAYLOR KENDALL
Operator Address :	9302 GARFIELD AVE, SOUTH GATE, CA 90280
Latitude :	33.772734
Longitude :	-118.210797
Facility Name :	SOUTHERN CALIFORNIA EDISON
Facility Address :	1405 PIER C ST, LONG BEACH, CA 90813
County :	LOS ANGELES
EPA ID :	CAC002759607
Status :	Inactive
Category :	STATE
Type :	TEMPORARY
Facility Type :	N/R
Mailing Address :	PO BOX 800, ROSEMEAD, CA 917700000
Owner Name :	SOUTHERN CALIFORNIA EDISON
Owner Address :	PO BOX 800, ROSEMEAD, CA 917700000
Operator Name :	SARA M. DUVALL
Operator Address :	P.O. BOX 800, ROSEMEAD, CA 91770
Latitude :	33.774089
Longitude :	-118.210745
Facility Name :	WORLD OIL CO
Facility Address :	1405 PIER C ST BERTH C73, LONG BEACH, CA 90813

Map Id: 340
Direction: S
Distance: 0.979 mi., 5171 ft.
Elevation: 7 ft.
Relative: Lower

Site Name : RIBOST TERMINAL, LLC. | Ribost Terminal Pier C | LUNDAY THAGARDO
1405 PIER 'C' ST | 1405 PIER C, BERTH C73 | 1405 W PIER C ST
LONG BEACH | Long Beach |
LONGBEACH, CA

Database(s) : [AST - CA, BRS, CALEPA SITES - CA, CHMIRS - CA, CIWQS - CA, CIWQS 2 - CA, ECHO, EMI - CA, EPA FUELS, ERNS, FRS, HAZNET - CA, HIST AST - CA, HIST CHMIRS - CA, HWG - CA, ICIS, INACTIVE PCS, MANIFEST EPA, NPDES - CA, PCS FACILITY, RCRA_LQG, RFR - CA, TRIS] ***(cont.)***

Envirosite ID: 221202
EPA ID: N/R

HWG - CA ***(cont.)***

County :	LOS ANGELES
EPA ID :	CAC002583388
Status :	Inactive
Category :	STATE
Type :	TEMPORARY
Facility Type :	N/R
Mailing Address :	9302 S GARFIELD AVE, SOUTH GATE, CA 902800000
Owner Name :	RIBOSOT TERMINAL LLC
Owner Address :	9302 S GARFIELD AVE, SOUTH GATE, CA 902800000
Operator Name :	EMILY CHAU/ENVIRON ENG/EX: 302
Operator Address :	9302 S GARFIELD AVE, SOUTH GATE, CA 902800000
Latitude :	33.774089
Longitude :	-118.210745

ICIS

Facility Name :	RIBOST TERMINAL PIER C
Facility Address :	1405 PIER C, BERTH C73, LONG BEACH, CA 90813

Site Details

NPDES ID :	CAC307938
ICIS Facility Interest ID :	3600933594
Facility UIN :	110024546204
Facility Type Code :	Privately Owned Facility
Impaired Waters :	303(D) Listed
Latitude :	33.7675
Longitude :	-118.200833
Last Date in Agency List :	2021-08-17

Facility NAICS

NAICS Code :	N/R
NAICS Description :	N/R

Facility SIC

SIC Code :	5171
SIC Description :	Petroleum Bulk Stations & Terminals

Map Id: 340
Direction: S
Distance: 0.979 mi., 5171 ft.
Elevation: 7 ft.
Relative: Lower

Site Name : RIBOST TERMINAL, LLC. | Ribost Terminal Pier C | LUNDAY THAGARDO
1405 PIER 'C' ST | 1405 PIER C, BERTH C73 | 1405 W PIER C ST
LONG BEACH | Long Beach |
LONGBEACH, CA

Database(s) : [AST - CA, BRS, CALEPA SITES - CA, CHMIRS - CA, CIWQS - CA, CIWQS 2 - CA, ECHO, EMI - CA, EPA FUELS, ERNS, FRS, HAZNET - CA, HIST AST - CA, HIST CHMIRS - CA, HWG - CA, ICIS, INACTIVE PCS, MANIFEST EPA, NPDES - CA, PCS FACILITY, RCRA_LQG, RFR - CA, TRIS] ***(cont.)***

Envirosite ID: 221202
EPA ID: N/R

INACTIVE PCS

Issue Date :	2006-09-07
Original Issue Date :	2006-09-07
Effective Date :	2006-09-07
Expiration Date :	2014-06-04
Retirement Date :	N/R
Termination Date :	N/R
Issuing Agency :	CA Waterboards
Agency Type :	State
Activity ID :	3601538235
External Permit Number :	CAC307938
Facility Type Indicator :	NON-POTW
Permit Type :	General Permit Covered Facility-NPDES)
Major Minor Status :	N
Permit Status :	Expired
Total Design Flow Number :	1
Actual Average Flow Number :	N/R
State Water Body :	N/R
State Water Body Name :	N/R
Permit Name :	UNDEFINED
Permit Comp Status :	Y
RNC Tracking :	Y
Master External Permit Number :	CAG674001
TMDL Interface :	N/R
EDMR Authorization :	N
Pretreatment Indicator :	N/R
Last Date in Agency List :	2019-07-16

MANIFEST EPA

Manifest Details

Details for this site have been truncated due to the large number of available details for this site within this dataset. For the complete details for this site, contact your Envirosite account representative for a complimentary site report containing all of the details available.

Manifest Number :	021542253JJK
Shipped Date :	2020-11-25
Updated Date :	2020-12-15
Received Date :	2020-11-25
Status :	Signed
Generator ID :	CAR000172254
Generator Name :	RIBOST TERMINAL LLC
Generator Address :	1405 PIER C STREET BERTH C73, LONG BEACH, CA 90813
Generator Mailing :	1405 PIER C STREET BERTH C73, LONG BEACH, CA 90813-0000
Generator Contact :	N/R
Destination ID :	CAT080013352

Map Id: 340
Direction: S
Distance: 0.979 mi., 5171 ft.
Elevation: 7 ft.
Relative: Lower

Site Name : RIBOST TERMINAL, LLC. | Ribost Terminal Pier C | LUNDAY THAGARDO
1405 PIER 'C' ST | 1405 PIER C, BERTH C73 | 1405 W PIER C ST
LONG BEACH | Long Beach |
LONGBEACH, CA

Database(s) : [AST - CA, BRS, CALEPA SITES - CA, CHMIRS - CA, CIWQS - CA, CIWQS 2 - CA, ECHO, EMI - CA, EPA FUELS, ERNS, FRS, HAZNET - CA, HIST AST - CA, HIST CHMIRS - CA, HWG - CA, ICIS, INACTIVE PCS, MANIFEST EPA, NPDES - CA, PCS FACILITY, RCRA_LQG, RFR - CA, TRIS] ***(cont.)***

Envirosite ID: 221202
EPA ID: N/R

MANIFEST EPA ***(cont.)***

Destination Name :	WORLD OIL RECYCLING
Destination Mailing :	2000 N. ALAMEDA STREET CA90222 CA037US 2000, COMPTON, CA 90222
Destination Address :	2000 N. ALAMEDA STREET, COMPTON, CA 90222-0000
Destination Contact :	N/R
Submission Type :	DataImage5Copy
Origin Type :	Service
Manifest Residue :	N
Rejection :	N
Last Date in Agency List :	2021-09-04

Waste Details

Waste Line Number :	1
Is DOT Hazardous :	N
DOT ID Number :	N/R
DOT Information :	N/R
Non Waste Description :	NON-RCRA HAZARDOUS WASTE LIQUID, (OIL AND WASH WATER)
Quantity :	5000 Gallons
Quantity Tons, Acute, Non-Acute :	20.850708, 0, 20.850708
Quantity Kg, Acute, Non-Acute :	0, 18912.219
Management Method :	H039 - OTHER RECOVERY OR RECLAMATION FOR REUSE
Is EPA Waste :	N
Federal Code :	N/R
State Code :	CA - 223

Manifest Details

Manifest Number :	021542257JJK
Shipped Date :	2020-11-25
Updated Date :	2020-12-21
Received Date :	2020-11-25
Status :	Signed
Generator ID :	CAR000172254
Generator Name :	RIBOST TERMINAL LLC
Generator Address :	1405 PIER C STREET BERTH C73, LONG BEACH, CA 90813
Generator Mailing :	1405 PIER C STREET BERTH C73, LONG BEACH, CA 90813-0000
Generator Contact :	N/R
Destination ID :	CAT080013352
Destination Name :	WORLD OIL RECYCLING
Destination Mailing :	2000 N. ALAMEDA STREET CA90222 CA037US 2000, COMPTON, CA 90222
Destination Address :	2000 N. ALAMEDA STREET, COMPTON, CA 90222-0000
Destination Contact :	N/R

Map Id: 340
Direction: S
Distance: 0.979 mi., 5171 ft.
Elevation: 7 ft.
Relative: Lower

Site Name : RIBOST TERMINAL, LLC. | Ribost Terminal Pier C | LUNDAY THAGARDO
1405 PIER 'C' ST | 1405 PIER C, BERTH C73 | 1405 W PIER C ST
LONG BEACH | Long Beach |
LONGBEACH, CA

Database(s) : [AST - CA, BRS, CALEPA SITES - CA, CHMIRS - CA, CIWQS - CA, CIWQS 2 - CA, ECHO, EMI - CA, EPA FUELS, ERNS, FRS, HAZNET - CA, HIST AST - CA, HIST CHMIRS - CA, HWG - CA, ICIS, INACTIVE PCS, MANIFEST EPA, NPDES - CA, PCS FACILITY, RCRA_LQG, RFR - CA, TRIS] ***(cont.)***

Envirosite ID: 221202
EPA ID: N/R

MANIFEST EPA ***(cont.)***

Submission Type :	DataImage5Copy
Origin Type :	Service
Manifest Residue :	N
Rejection :	N
Last Date in Agency List :	2021-09-04

Waste Details

Waste Line Number :	1
Is DOT Hazardous :	N
DOT ID Number :	N/R
DOT Information :	N/R
Non Waste Description :	NON-RCRA HAZARDOUS WASTE, LIQUID (OIL AND WASH WATER)
Quantity :	400 Gallons
Quantity Tons, Acute, Non-Acute :	1.6680567, 0, 1.6680567
Quantity Kg, Acute, Non-Acute :	0, 1512.9775
Management Method :	H039 - OTHER RECOVERY OR RECLAMATION FOR REUSE
Is EPA Waste :	N
Federal Code :	N/R
State Code :	CA - 223

Manifest Details

Manifest Number :	021542250JJK
Shipped Date :	2020-11-20
Updated Date :	2020-12-10
Received Date :	2020-11-20
Status :	Signed
Generator ID :	CAR000172254
Generator Name :	RIBOST TERMINAL DBA WORLD OIL TERMINALS
Generator Address :	1405 PIER C STREET, LONG BEACH, CA 90813
Generator Mailing :	1405 PIER C STREET, LONG BEACH, CA 90813
Generator Contact :	N/R
Destination ID :	CAT080013352
Destination Name :	WORLD OIL RECYCLING
Destination Mailing :	2000 N. ALAMEDA STREET CA90222 CA037US 2000, COMPTON, CA 90222
Destination Address :	2000 N. ALAMEDA STREET, COMPTON, CA 90222-0000
Destination Contact :	N/R
Submission Type :	DataImage5Copy
Origin Type :	Service
Manifest Residue :	N
Rejection :	N
Last Date in Agency List :	2021-09-04

Map Id: 340
Direction: S
Distance: 0.979 mi., 5171 ft.
Elevation: 7 ft.
Relative: Lower

Site Name : RIBOST TERMINAL, LLC. | Ribost Terminal Pier C | LUNDAY THAGARDO
1405 PIER 'C' ST | 1405 PIER C, BERTH C73 | 1405 W PIER C ST
LONG BEACH | Long Beach |
LONGBEACH, CA

Database(s) : [AST - CA, BRS, CALEPA SITES - CA, CHMIRS - CA, CIWQS - CA, CIWQS 2 - CA, ECHO, EMI - CA, EPA FUELS, ERNS, FRS, HAZNET - CA, HIST AST - CA, HIST CHMIRS - CA, HWG - CA, ICIS, INACTIVE PCS, MANIFEST EPA, NPDES - CA, PCS FACILITY, RCRA_LQG, RFR - CA, TRIS] ***(cont.)***

Envirosite ID: 221202
EPA ID: N/R

MANIFEST EPA ***(cont.)***

Waste Details

Waste Line Number :	1
Is DOT Hazardous :	N
DOT ID Number :	N/R
DOT Information :	N/R
Non Waste Description :	NON-RCRA HAZARDOUS WASTE LIQUID, (OIL AND WASH WATER)
Quantity :	5000 Gallons
Quantity Tons, Acute, Non-Acute :	20.850708, 0, 20.850708
Quantity Kg, Acute, Non-Acute :	0, 18912.219
Management Method :	H039 - OTHER RECOVERY OR RECLAMATION FOR REUSE
Is EPA Waste :	N
Federal Code :	N/R
State Code :	CA - 223

Manifest Details

Manifest Number :	021707872JJK
Shipped Date :	2020-07-21
Updated Date :	2020-08-17
Received Date :	2020-07-27
Status :	Signed
Generator ID :	CAR000172254
Generator Name :	RIBOST TERMINAL LLC
Generator Address :	1405 PIER C STREET BERTH C73, LONG BEACH, CA 90813
Generator Mailing :	9302 GARFIELD AVE, SOUTH GATE, CA 90280-0000
Generator Contact :	N/R
Destination ID :	CAD097030993
Destination Name :	US ECOLOGY VERNON INC
Destination Mailing :	5375 SOUTH BOYLE AVENUE CA90058 CA037US 5375, VERNON, CA 90058
Destination Address :	5375 SOUTH BOYLE AVENUE, LOS ANGELES, CA 90058-0000
Destination Contact :	N/R
Submission Type :	DataImage5Copy
Origin Type :	Service
Manifest Residue :	N
Rejection :	N
Last Date in Agency List :	2021-09-04

Waste Details

Waste Line Number :	1
Is DOT Hazardous :	N
DOT ID Number :	N/R
DOT Information :	N/R

Map Id: 340
Direction: S
Distance: 0.979 mi., 5171 ft.
Elevation: 7 ft.
Relative: Lower

Site Name : RIBOST TERMINAL, LLC. | Ribost Terminal Pier C | LUNDAY THAGARDO
1405 PIER 'C' ST | 1405 PIER C, BERTH C73 | 1405 W PIER C ST
LONG BEACH | Long Beach |
LONGBEACH, CA

Database(s) : [AST - CA, BRS, CALEPA SITES - CA, CHMIRS - CA, CIWQS - CA, CIWQS 2 - CA, ECHO, EMI - CA, EPA FUELS, ERNS, FRS, HAZNET - CA, HIST AST - CA, HIST CHMIRS - CA, HWG - CA, ICIS, INACTIVE PCS, MANIFEST EPA, NPDES - CA, PCS FACILITY, RCRA_LQG, RFR - CA, TRIS] ***(cont.)***

Envirosite ID: 221202
EPA ID: N/R

MANIFEST EPA ***(cont.)***

Non Waste Description :	Non Hazardous Solid
Quantity :	400 Pounds
Quantity Tons, Acute, Non-Acute :	0.2, 0, 0.2
Quantity Kg, Acute, Non-Acute :	0, 181.406
Management Method :	H141 - STORAGE, BULKING AND/OR TRANSFER OFF SITE
Is EPA Waste :	N
Federal Code :	N/R
State Code :	CA - 352

Manifest Details

Manifest Number :	020486147JJK
Shipped Date :	2020-04-27
Updated Date :	2020-05-05
Received Date :	2020-04-28
Status :	Signed
Generator ID :	CAR000172254
Generator Name :	RIBOST TERMINAL LLC
Generator Address :	1405 PIER C STREET BERTH C73, LONG BEACH, CA 90813
Generator Mailing :	9302 GARFIELD AVE, SOUTH GATE, CA 90280-0000
Generator Contact :	N/R
Destination ID :	AZD982441263
Destination Name :	EVOQUA WATER TECHNOLOGIES
Destination Mailing :	PO BOX 3308, PARKER, AZ 85344
Destination Address :	2523 MUTAHAR ST, PARKER, AZ 85344
Destination Contact :	N/R
Submission Type :	DataImage5Copy
Origin Type :	Web
Manifest Residue :	N
Rejection :	N
Last Date in Agency List :	2021-09-04

Waste Details

Waste Line Number :	1
Is DOT Hazardous :	N
DOT ID Number :	N/R
DOT Information :	N/R
Non Waste Description :	NON-RCRA HAZARDOUS WASTE SOLID N.O.S. SPENT VAPOR CARBON
Quantity :	3600 Pounds
Quantity Tons, Acute, Non-Acute :	1.8, 0, 1.8
Quantity Kg, Acute, Non-Acute :	0, 1632.654
Management Method :	H039 - OTHER RECOVERY OR RECLAMATION FOR REUSE
Is EPA Waste :	N

Map Id: 340
Direction: S
Distance: 0.979 mi., 5171 ft.
Elevation: 7 ft.
Relative: Lower

Site Name : RIBOST TERMINAL, LLC. | Ribost Terminal Pier C | LUNDAY THAGARDO
1405 PIER 'C' ST | 1405 PIER C, BERTH C73 | 1405 W PIER C ST
LONG BEACH | Long Beach |
LONGBEACH, CA

Database(s) : [AST - CA, BRS, CALEPA SITES - CA, CHMIRS - CA, CIWQS - CA, CIWQS 2 - CA, ECHO, EMI - CA, EPA FUELS, ERNS, FRS, HAZNET - CA, HIST AST - CA, HIST CHMIRS - CA, HWG - CA, ICIS, INACTIVE PCS, MANIFEST EPA, NPDES - CA, PCS FACILITY, RCRA_LQG, RFR - CA, TRIS] ***(cont.)***

Envirosite ID: 221202
EPA ID: N/R

MANIFEST EPA ***(cont.)***

Federal Code :	N/R
State Code :	CA - 352

NPDES - CA

Facility Name :	Ribost Terminal Pier C
Facility Address :	1405 Pier C, Berth C73, Long Beach, 90813
County :	Los Angeles
Effective Date :	2006-09-07
Adoption Date :	N/R
Expiration Date :	2014-06-04
Termination Date :	N/R
Order Number :	R4-2009-0068
NPDES Number :	CAG674001
WDID :	4B198000018
RM Status :	Active
Reg Meas ID :	307938
Reg Meas Type :	Enrollee - NPDES
Program :	NPDES Non-Municipal and Non-Process Wastewater
Facility Place ID :	641166
Region Code :	4
Discharger ID :	525038
Discharger :	World Oil Corporation
Discharger Address :	N/R
Last Date in Agency List :	2020-06-24

PCS FACILITY

Issue Date :	2006-09-07
Original Issue Date :	2006-09-07
Effective Date :	2006-09-07
Expiration Date :	2014-06-04
Retirement Date :	N/R
Termination Date :	N/R
Issuing Agency :	CA Waterboards
Agency Type :	State
Activity ID :	3601538235
External Permit Number :	N/R
Facility Type Indicator :	NON-POTW
Permit Type :	General Permit Covered Facility-NPDES)
Major Minor Status :	N
Permit Status :	Administratively Continued
Total Design Flow Number :	1
Actual Average Flow Number :	N/R

Map Id: 340
Direction: S
Distance: 0.979 mi., 5171 ft.
Elevation: 7 ft.
Relative: Lower

Site Name : RIBOST TERMINAL, LLC. | Ribost Terminal Pier C | LUNDAY THAGARDO
1405 PIER 'C' ST | 1405 PIER C, BERTH C73 | 1405 W PIER C ST
LONG BEACH | Long Beach |
LONGBEACH, CA

Database(s) : [AST - CA, BRS, CALEPA SITES - CA, CHMIRS - CA, CIWQS - CA, CIWQS 2 - CA, ECHO, EMI - CA, EPA FUELS, ERNS, FRS, HAZNET - CA, HIST AST - CA, HIST CHMIRS - CA, HWG - CA, ICIS, INACTIVE PCS, MANIFEST EPA, NPDES - CA, PCS FACILITY, RCRA_LQG, RFR - CA, TRIS] ***(cont.)***

Envirosite ID: 221202
EPA ID: N/R

PCS FACILITY ***(cont.)***

State Water Body :	N/R
State Water Body Name :	N/R
Permit Name :	UNDEFINED
Permit Comp Status :	Y
RNC Tracking :	Y
Master External Permit Number :	CAG674001
TMDL Interface :	N/R
EDMR Authorization :	N
Pretreatment Indicator :	N/R
Last Date in Agency List :	2021-08-19

RCRA_LQG

Facility Name :	RIBOST TERMINAL LLC
Facility Address :	1405 PIER C STREET BERTH C73, LONG BEACH, CA 90813-0000
County :	LOS ANGELES
Date Form Received by Agency :	2019-09-30
EPA ID :	CAR000172254
Mailing Address :	9302 GARFIELD AVE, SOUTH GATE, CA 90280-0000
Contact :	TAYLOR KENDALL
Contact Address :	9302 GARFIELD AVE, SOUTH GATE, CA 90280
Contact Country :	US
Contact Telephone :	562-928-7000
Contact Email :	TKENDALL@WORLDOILCORP.COM
EPA Region :	09
Land Type :	Private
Source Type :	Notification
Classification :	Large Quantity Generator

Description :

Handlers that generate 1,000 kg or more of hazardous waste during any calendar month; or generate more than 1 kg of acutely hazardous waste during any calendar month; or generate more than 100 kg of any residue or contaminated soil, waste or other debris resulting from the cleanup of a spill, into or on any land or water, of acutely hazardous waste during any calendar month; or generate 1 kg or less of acutely hazardous waste during any calendar month, and accumulate more than 1 kg of acutely hazardous waste at any time; or generate 100 kg or less of any residue or contaminated soil, waste or other debris resulting from the cleanup of a spill, into or on any land or water, of acutely hazardous waste during any calendar month, and accumulated more than 100 kg of that material at any time.

Last Date in Agency List : 2021-09-03

Map Id: 340
Direction: S
Distance: 0.979 mi., 5171 ft.
Elevation: 7 ft.
Relative: Lower

Site Name : RIBOST TERMINAL, LLC. | Ribost Terminal Pier C | LUNDAY THAGARDO
1405 PIER 'C' ST | 1405 PIER C, BERTH C73 | 1405 W PIER C ST
LONG BEACH | Long Beach |
LONGBEACH, CA

Database(s) : [AST - CA, BRS, CALEPA SITES - CA, CHMIRS - CA, CIWQS - CA, CIWQS 2 - CA, ECHO, EMI - CA, EPA FUELS, ERNS, FRS, HAZNET - CA, HIST AST - CA, HIST CHMIRS - CA, HWG - CA, ICIS, INACTIVE PCS, MANIFEST EPA, NPDES - CA, PCS FACILITY, RCRA_LQG, RFR - CA, TRIS] ***(cont.)***

Envirosite ID: 221202
EPA ID: N/R

RCRA_LQG ***(cont.)***

Owner/Operator Summary

Owner/Operator Name :	TAYLOR KENDALL
Owner/Operator Address :	9302 GARFIELD AVE, SOUTH GATE, CA 90280
Owner/Operator Country :	US
Owner/Operator Telephone :	562-928-7000
Owner/Operator Email :	N/R
Owner/Operator Fax :	N/R
Legal Status :	Other land type
Owner/Operator Type :	Operator
Owner/Operator Start Date :	N/R
Owner/Operator End Date :	N/R

Owner/Operator Name :	WORLD OIL CORP.
Owner/Operator Address :	9302 GARFIELD AVE, SOUTH GATE, CA 90280-0000
Owner/Operator Country :	US
Owner/Operator Telephone :	562-432-1737
Owner/Operator Email :	N/R
Owner/Operator Fax :	N/R
Legal Status :	Other land type
Owner/Operator Type :	Owner
Owner/Operator Start Date :	N/R
Owner/Operator End Date :	N/R

Handler Activities Summary

U.S. Importer of Hazardous Waste :	N
Mixed Waste (Haz. and Radioactive) :	N/R
Recycler of Hazardous Waste :	Y
Transporter of Hazardous Waste :	N
Treater, Storer or Disposer of HW :	N
Underground Injection Activity :	N
On-site Burner Exemption :	N
Furnace Exemption :	N
Used Oil Fuel Burner :	N
Used Oil Processor :	N
Used Oil Refiner :	N
Used Oil Fuel Marketer to Burner :	N
Used Oil Specification Marketer :	N
Used Oil Transfer Facility :	N
Used Oil Transporter :	N

Map Id: 340
Direction: S
Distance: 0.979 mi., 5171 ft.
Elevation: 7 ft.
Relative: Lower

Site Name : RIBOST TERMINAL, LLC. | Ribost Terminal Pier C | LUNDAY THAGARDO
1405 PIER 'C' ST | 1405 PIER C, BERTH C73 | 1405 W PIER C ST
LONG BEACH | Long Beach |
LONGBEACH, CA

Database(s) : [AST - CA, BRS, CALEPA SITES - CA, CHMIRS - CA, CIWQS - CA, CIWQS 2 - CA, ECHO, EMI - CA, EPA FUELS, ERNS, FRS, HAZNET - CA, HIST AST - CA, HIST CHMIRS - CA, HWG - CA, ICIS, INACTIVE PCS, MANIFEST EPA, NPDES - CA, PCS FACILITY, RCRA_LQG, RFR - CA, TRIS] ***(cont.)***

Envirosite ID: 221202
EPA ID: N/R

RCRA_LQG ***(cont.)***

Historical Generators

Date Form Received by Agency :	2008-02-15
Facility Name :	RIBOST TERMINAL, LLC
Classification :	Small Quantity Generator
Date Form Received by Agency :	2006-03-15
Facility Name :	RIBOST TERMINAL LLC
Classification :	Small Quantity Generator

Hazardous Waste Summary

Waste Code / Name :	223 - Unspecified oil-containing waste 241 - Tank bottom waste 352 - Other organic solids
Waste Code / Name :	F038 - PETROLEUM REFINERY SECONDARY (EMULSIFIED) OIL/WATER/SOLIDS SEPARATION SLUDGE - ANY SLUDGE AND/OR FLOAT GENERATED FROM THE PHYSICAL AND/OR CHEMICAL SEPARATION OF OIL/WATER/SOLIDS IN PROCESS WASTEWATERS AND OILY COOLING WASTEWATERS FROM PETROLEUM REFINERIES. SUCH WASTES INCLUDE, BUT ARE NOT LIMITED TO, ALL SLUDGES AND FLOATS GENERATED IN INDUCED AIR FLOTATION (IAF) UNITS, TANKS AND IMPOUNDMENTS, AND ALL SLUDGES GENERATED IN DAF UNITS. SLUDGES GENERATED IN STORMWATER UNITS THAT DO NOT RECEIVE DRY WEATHER FLOW, SLUDGES GENERATED IN AGGRESSIVE BIOLOGICAL TREATMENT UNITS AS DEFINED IN SECTION 261.31(B)(2) (INCLUDING SLUDGES GENERATED IN ONE OR MORE ADDITIONAL UNITS AFTER WASTEWATERS HAVE BEEN TREATED IN AGGRESSIVE BIOLOGICAL TREATMENT UNITS), AND F037, K048, AND K051 WASTES ARE EXEMPTED FROM THIS LISTING. K048 - DISSOLVED AIR FLOTATION (DAF) FLOAT FROM THE PETROLEUM REFINING INDUSTRY. K050 - HEAT EXCHANGER BUNDLE CLEANING SLUDGE FROM THE PETROLEUM REFINING INDUSTRY. K051 - API SEPARATOR SLUDGE FROM THE PETROLEUM REFINING INDUSTRY.

Map Id: 340
Direction: S
Distance: 0.979 mi., 5171 ft.
Elevation: 7 ft.
Relative: Lower

Site Name : RIBOST TERMINAL, LLC. | Ribost Terminal Pier C | LUNDAY THAGARDO
1405 PIER 'C' ST | 1405 PIER C, BERTH C73 | 1405 W PIER C ST
LONG BEACH | Long Beach |
LONGBEACH, CA

Database(s) : [AST - CA, BRS, CALEPA SITES - CA, CHMIRS - CA, CIWQS - CA, CIWQS 2 - CA, ECHO, EMI - CA, EPA FUELS, ERNS, FRS, HAZNET - CA, HIST AST - CA, HIST CHMIRS - CA, HWG - CA, ICIS, INACTIVE PCS, MANIFEST EPA, NPDES - CA, PCS FACILITY, RCRA_LQG, RFR - CA, TRIS] ***(cont.)***

Envirosite ID: 221202
EPA ID: N/R

RCRA_LQG ***(cont.)***

Waste Code / Name :

F037 - PETROLEUM REFINERY PRIMARY OIL/WATER/SOLIDS SEPARATION SLUDGE - ANY SLUDGE GENERATED FROM THE GRAVITATIONAL SEPARATION OF OIL/WATER/SOLIDS DURING THE STORAGE OR TREATMENT OF PROCESS WASTEWATERS AND OILY COOLING WASTEWATERS FROM PETROLEUM REFINERIES. SUCH SLUDGES INCLUDE, BUT ARE NOT LIMITED TO, THOSE GENERATED IN OIL/WATER/SOLIDS SEPARATORS; TANKS AND IMPOUNDMENTS; DITCHES AND OTHER CONVEYANCES; SUMPS; AND STORM WATER UNITS RECEIVING DRY WEATHER FLOW. SLUDGES GENERATED IN STORM WATER UNITS THAT DO NOT RECEIVE DRY WEATHER FLOW, SLUDGES GENERATED IN AGGRESSIVE BIOLOGICAL TREATMENT UNITS AS DEFINED IN SECTION 261.31(B)(2) (INCLUDING SLUDGES GENERATED IN ONE OR MORE ADDITIONAL UNITS AFTER WASTEWATERS HAVE BEEN TREATED IN AGGRESSIVE BIOLOGICAL TREATMENT UNITS), AND K051 WASTES ARE EXEMPTED FROM THIS LISTING.

Notices of Violations Summary

Regulation Violated :	N

RFR - CA

Facility Name :	Ribost Terminal Pier C
Facility Address :	1405 Pier C, Berth C73, Long Beach, CA 90813
County :	Los Angeles
Effective Date :	2006-09-07
Adoption Date :	N/R
Termination Date :	N/R
Expiration/Review Date :	2014-06-04
NPDES Number :	CAG674001
Order Number :	R4-2009-0068
WDID :	4B198000018
SIC/NAICS :	5171
Program :	NPDNONMUNIPRCS
Regulatory Measure Status :	Active
Regulatory Measure Type :	Enrollee - NPDES
Place/Project Type :	Tank Farm
Region :	4
Design Flow :	.5
Major/Minor :	Minor
Complexity :	N/R
TTWQ :	N/R
Number of Enforcement Actions within Five Years:	N/R
Number of Violations within Five Years:	1
Agency :	World Oil Corporation
Agency Address :	N/R

Map Id: 340
Direction: S
Distance: 0.979 mi., 5171 ft.
Elevation: 7 ft.
Relative: Lower

Site Name : RIBOST TERMINAL, LLC. | Ribost Terminal Pier C | LUNDAY THAGARDO
1405 PIER 'C' ST | 1405 PIER C, BERTH C73 | 1405 W PIER C ST
LONG BEACH | Long Beach |
LONGBEACH, CA

Database(s) : [AST - CA, BRS, CALEPA SITES - CA, CHMIRS - CA, CIWQS - CA, CIWQS 2 - CA, ECHO, EMI - CA, EPA FUELS, ERNS, FRS, HAZNET - CA, HIST AST - CA, HIST CHMIRS - CA, HWG - CA, ICIS, INACTIVE PCS, MANIFEST EPA, NPDES - CA, PCS FACILITY, RCRA_LQG, RFR - CA, TRIS] ***(cont.)***

Envirosite ID: 221202
EPA ID: N/R

RFR - CA ***(cont.)***

Latitude :	33.7675
Longitude :	-118.200833
Last Date in Agency List :	2020-01-27

TRIS

Facility Name :	RIBOST TERMINAL LLC DBA WORLD OIL TERMINALS - LONG BEACH
Facility Address :	1405 W PIER C ST, LONG BEACH, CA 90813
County :	LOS ANGELES

Facility Details

TRIF ID :	90813RBSTT145WP
Federal Facility Flag :	NO
Public Contact Name :	KINGSTON HON
Public Contact Email :	KHON@WORLDOILCORP.COM
Public Contact Phone :	5624722024
Public Contact Phone Ext :	N/R
Parent Company Name :	WORLD OIL CORP
Parent Company DB NR :	072937436
Primary NAICS :	424710 - Petroleum Bulk Stations and Terminals
NAICS 2 :	N/R
NAICS 3 :	N/R
NAICS 4 :	N/R
NAICS 5 :	N/R
NAICS 6 :	N/R
Agency Hyperlink :	Click here for hyperlink provided by the agency.
Last Date in Agency List :	2021-08-16

Reported Chemical Information

Reporting Year :	2019
Document Control Number :	1319218081026
CAS Number :	0007439976
Chemical Name :	Mercury
Unit of Measure :	Pounds
Maximum Amount Onsite :	01

Reporting Year :	2019
Document Control Number :	1319218081040
CAS Number :	N590
Chemical Name :	Polycyclic aromatic compounds
Unit of Measure :	Pounds

Map Id: 340
Direction: S
Distance: 0.979 mi., 5171 ft.
Elevation: 7 ft.
Relative: Lower

Site Name : RIBOST TERMINAL, LLC. | Ribost Terminal Pier C | LUNDAY THAGARDO
1405 PIER 'C' ST | 1405 PIER C, BERTH C73 | 1405 W PIER C ST
LONG BEACH | Long Beach |
LONGBEACH, CA

Database(s) : [AST - CA, BRS, CALEPA SITES - CA, CHMIRS - CA, CIWQS - CA, CIWQS 2 - CA, ECHO, EMI - CA, EPA FUELS, ERNS, FRS, HAZNET - CA, HIST AST - CA, HIST CHMIRS - CA, HWG - CA, ICIS, INACTIVE PCS, MANIFEST EPA, NPDES - CA, PCS FACILITY, RCRA_LQG, RFR - CA, TRIS] ***(cont.)***

Envirosite ID: 221202
EPA ID: N/R

TRIS ***(cont.)***

Maximum Amount Onsite :	04
Reporting Year :	2019
Document Control Number :	1319218081014
CAS Number :	0007439921
Chemical Name :	Lead
Unit of Measure :	Pounds
Maximum Amount Onsite :	02
Reporting Year :	2019
Document Control Number :	1319218081038
CAS Number :	0000110543
Chemical Name :	n-Hexane
Unit of Measure :	Pounds
Maximum Amount Onsite :	06
Reporting Year :	2019
Document Control Number :	1319218080998
CAS Number :	0000191242
Chemical Name :	Benzo[g,h,i]perylene
Unit of Measure :	Pounds
Maximum Amount Onsite :	05
Reporting Year :	2019
Document Control Number :	1319218081002
CAS Number :	0000110827
Chemical Name :	Cyclohexane
Unit of Measure :	Pounds
Maximum Amount Onsite :	05

Onsite Release Summary

Total Fugitive Air Emissions :	.00003
Total Stack Air Emissions :	.00024
Total Air Emissions :	.00027
Total Number of Receiving Streams :	0
Total Surface Water Discharge :	0
Total Underground Injection Onsite to Class I Wells - Pounds:	0
Total Underground Injection Onsite to Class II-V Wells - Pounds:	0

Map Id: 340
Direction: S
Distance: 0.979 mi., 5171 ft.
Elevation: 7 ft.
Relative: Lower

Site Name : RIBOST TERMINAL, LLC. | Ribost Terminal Pier C | LUNDAY THAGARDO
1405 PIER 'C' ST | 1405 PIER C, BERTH C73 | 1405 W PIER C ST
LONG BEACH | Long Beach |
LONGBEACH, CA

Database(s) : [AST - CA, BRS, CALEPA SITES - CA, CHMIRS - CA, CIWQS - CA, CIWQS 2 - CA, ECHO, EMI - CA, EPA FUELS, ERNS, FRS, HAZNET - CA, HIST AST - CA, HIST CHMIRS - CA, HWG - CA, ICIS, INACTIVE PCS, MANIFEST EPA, NPDES - CA, PCS FACILITY, RCRA_LQG, RFR - CA, TRIS] ***(cont.)***

Envirosite ID: 221202
EPA ID: N/R

TRIS ***(cont.)***

Total Underground Injection :	0
Total RCRA Subtitle C Landfills :	0
Total Other On-Site Land Releases :	0
Total Land Treatment :	0
Total Surface Impoundments :	N/R
Total Other Disposal :	0
Total On-Site Land Releases :	0

Total Fugitive Air Emissions :	.000475
Total Stack Air Emissions :	.0031
Total Air Emissions :	.003575
Total Number of Receiving Streams :	0
Total Surface Water Discharge :	0
Total Underground Injection Onsite to Class I Wells - Pounds:	0
Total Underground Injection Onsite to Class II-V Wells - Pounds:	0
Total Underground Injection :	0
Total RCRA Subtitle C Landfills :	0
Total Other On-Site Land Releases :	0
Total Land Treatment :	0
Total Surface Impoundments :	N/R
Total Other Disposal :	0
Total On-Site Land Releases :	0

Total Fugitive Air Emissions :	.37
Total Stack Air Emissions :	2.95
Total Air Emissions :	3.32
Total Number of Receiving Streams :	0
Total Surface Water Discharge :	0
Total Underground Injection Onsite to Class I Wells - Pounds:	0
Total Underground Injection Onsite to Class II-V Wells - Pounds:	0
Total Underground Injection :	0
Total RCRA Subtitle C Landfills :	0
Total Other On-Site Land Releases :	0
Total Land Treatment :	0
Total Surface Impoundments :	N/R
Total Other Disposal :	0
Total On-Site Land Releases :	0

Map Id: 340
Direction: S
Distance: 0.979 mi., 5171 ft.
Elevation: 7 ft.
Relative: Lower

Site Name : RIBOST TERMINAL, LLC. | Ribost Terminal Pier C | LUNDAY THAGARDO
1405 PIER 'C' ST | 1405 PIER C, BERTH C73 | 1405 W PIER C ST
LONG BEACH | Long Beach |
LONGBEACH, CA

Database(s) : [AST - CA, BRS, CALEPA SITES - CA, CHMIRS - CA, CIWQS - CA, CIWQS 2 - CA, ECHO, EMI - CA, EPA FUELS, ERNS, FRS, HAZNET - CA, HIST AST - CA, HIST CHMIRS - CA, HWG - CA, ICIS, INACTIVE PCS, MANIFEST EPA, NPDES - CA, PCS FACILITY, RCRA_LQG, RFR - CA, TRIS] ***(cont.)***

Envirosite ID: 221202
EPA ID: N/R

TRIS ***(cont.)***

Total Fugitive Air Emissions :	.718
Total Stack Air Emissions :	5.518
Total Air Emissions :	6.236
Total Number of Receiving Streams :	0
Total Surface Water Discharge :	0
Total Underground Injection Onsite to Class I Wells - Pounds:	0
Total Underground Injection Onsite to Class II-V Wells - Pounds:	0
Total Underground Injection :	0
Total RCRA Subtitle C Landfills :	0
Total Other On-Site Land Releases :	0
Total Land Treatment :	0
Total Surface Impoundments :	N/R
Total Other Disposal :	0
Total On-Site Land Releases :	0

Total Fugitive Air Emissions :	12.71
Total Stack Air Emissions :	105.12
Total Air Emissions :	117.83
Total Number of Receiving Streams :	0
Total Surface Water Discharge :	0
Total Underground Injection Onsite to Class I Wells - Pounds:	0
Total Underground Injection Onsite to Class II-V Wells - Pounds:	0
Total Underground Injection :	0
Total RCRA Subtitle C Landfills :	0
Total Other On-Site Land Releases :	0
Total Land Treatment :	0
Total Surface Impoundments :	N/R
Total Other Disposal :	0
Total On-Site Land Releases :	0

Total Fugitive Air Emissions :	9.18
Total Stack Air Emissions :	75.88
Total Air Emissions :	85.06
Total Number of Receiving Streams :	0
Total Surface Water Discharge :	0
Total Underground Injection Onsite to Class I Wells - Pounds:	0
Total Underground Injection Onsite to Class II-V Wells - Pounds:	0
Total Underground Injection :	0

Map Id: 340
Direction: S
Distance: 0.979 mi., 5171 ft.
Elevation: 7 ft.
Relative: Lower

Site Name : RIBOST TERMINAL, LLC. | Ribost Terminal Pier C | LUNDAY THAGARDO
1405 PIER 'C' ST | 1405 PIER C, BERTH C73 | 1405 W PIER C ST
LONG BEACH | Long Beach |
LONGBEACH, CA

Database(s) : [AST - CA, BRS, CALEPA SITES - CA, CHMIRS - CA, CIWQS - CA, CIWQS 2 - CA, ECHO, EMI - CA, EPA FUELS, ERNS, FRS, HAZNET - CA, HIST AST - CA, HIST CHMIRS - CA, HWG - CA, ICIS, INACTIVE PCS, MANIFEST EPA, NPDES - CA, PCS FACILITY, RCRA_LQG, RFR - CA, TRIS] ***(cont.)***

Envirosite ID: 221202
EPA ID: N/R

TRIS ***(cont.)***

Total RCRA Subtitle C Landfills :	0
Total Other On-Site Land Releases :	0
Total Land Treatment :	0
Total Surface Impoundments :	N/R
Total Other Disposal :	0
Total On-Site Land Releases :	0

Offsite Release Summary

Total Transferred Off-Site to Disposal:	.0000005
Total Transferred Off-Site for Further Waste Management:	.0000026
Total RCRA C Surface Impoundments :	0
Total Other Surface Impoundments :	0

Total Transferred Off-Site to Disposal:	0
Total Transferred Off-Site for Further Waste Management:	0
Total RCRA C Surface Impoundments :	0
Total Other Surface Impoundments :	0

Total Transferred Off-Site to Disposal:	0
Total Transferred Off-Site for Further Waste Management:	.0000042
Total RCRA C Surface Impoundments :	0
Total Other Surface Impoundments :	0

ENVIROSITE ID	NAME	ADDRESS	CITY	ZIP	DATABASE(S)
32836047	10TH ST OFFRAMP BRIDGE	480 FEET EAST OF W 10TH S...	LONG BEACH	90813	ECHO, FRS, RCRA_NONGEN
32819389	10TH ST OFFRAMP OVER LONG...	50 FEET EAST OF W 10TH ST...	LONG BEACH	90813	ECHO, FRS, RCRA_NONGEN
9921289	10TH STREET OFFRAMP BRIDG...	900 FEET EAST OF W 9TH ST...	LONG BEACH	90813	ECHO, FRS, RCRA_NONGEN
32875772	10TH STREET OFFRAMP BRIDG...	900 FT E OF W 9TH & FASHI...	LONG BEACH	90813	HAZNET - CA, HWG - CA
32754451	9TH ST ON RAMP OVER HARBO...	600 FEET EAST OF W 9TH ST...	LONG BEACH	90813	ECHO, FRS, RCRA_NONGEN
32488128	9TH ST ONRAMP OVER HARBOR...	W 9TH ST & CANAL AVE 600 ...	LONG BEACH	90813	HAZNET - CA, HWG - CA
32819396	9TH ST ONRAMP OVER HARBOR...	W 9TH ST AND CANAL AVE 60...	LONG BEACH	90813	ECHO, FRS, RCRA_NONGEN
32819388	9TH STREET ONRAMP OVER HA...	710 S ONRAMP ON W 9TH ST ...	LONG BEACH	90813	ECHO, FRS, RCRA_NONGEN
32623845	ANTELOPE VALLEY E KERN WA...	35261 1 16TH ST EAST			HIST HMS_LOS ANGELE...
33353050	ARCO AM/PM #01110	2601 SANTA FE AVENUE SANT...	LONG BEACH	90810	UST_CITY OF LONG BE...
32625191	BERRI YOGURT | DING'S GAR...	18922 GALE AVE #A&B			HIST HMS_LOS ANGELE...
32638667	CALIF DEPT WATER RESOURCE...	34534 1 16TH ST EAST RD			HIST HMS_LOS ANGELE...
7316723	CALTRANS DIST 7 EA 211304	16160 W 17TH ST	LONG BEACH	90813	HAZNET - CA, HWG - CA
42340318	CITY OF LONG BEACH	SO W CORNER @ | SO W CORN...	LONG BEACH	90813	ECHO, RCRA_NONGEN
42538941	CITY OF LONG BEACH DHHS	GALE AVE BETWEEN 16TH & 1...	LONG BEACH		MANIFEST EPA
32625225	EVANS PUMP EQUIPMENT CO |...	18128 5 SANTA FE AVE			HIST HMS_LOS ANGELE...
32638541	FOAM FACTORY INC	17515 5 SANTA FE AVE			HIST HMS_LOS ANGELE...
32638554	GALE HACIENDA CENTER	15588 GALE AVE			HIST HMS_LOS ANGELE...
40251845	JASON KWON	C/O SANTA FE AVE. / EL PR...	LONG BEACH	90810	ECHO, FRS, HAZNET - ...
42545251	JASON KWON	C/O SANTA FE AVE. / EL PR...	LONG BEACH	90810	MANIFEST EPA
33353052	LONG BEACH CITY/FLEET SFP...	1835 SANTA FE AVENUE SANT...	LONG BEACH	90810	UST_CITY OF LONG BE...
33353079	LONG BEACH MOBIL	127 W PACIFIC COAST HWY W...	LONG BEACH		UST_CITY OF LONG BE...
33353039	LONG BEACH TRAVEL CENTER	1670 W PACIFIC COAST HWY ...	LONG BEACH	90810	UST_CITY OF LONG BE...
35743577	MARINE TERMINAL 2	1300 PIER B	LONG BEACH	90813	INACTIVE PCS
32506052	N/R	1510 PACIFIC COAST HWY			SML_LOS ANGELES CO...
32768253	OROZCO MACHINE CO	1337&1339 W COWLES ST	LONG BEACH	90813	ECHO, FRS, HAZNET - ...
32638577	PAMCO MANUFACTURING CO	17803 5 SANTA FE AVE			HIST HMS_LOS ANGELE...
32831542	PORT OF LONG BEACH - BRID...	600 FT EAST OF W 9TH ST &...	LONG BEACH	90813	HAZNET - CA, HWG - CA
9300888	SHELL OIL CO BRYANT LEASE...	7101 PACIFIC COAST HWY	LONG BEACH		HIST HMS_LOS ANGELE...
42583596	SILVA TRUCK AUTO ELECTRIC	161800 ESTHER ST	LONG BEACH	90813	MANIFEST EPA

FEDERAL RCRA NON-CORRACTS TSD FACILITIES LIST

ARCHIVED RCRA TSDF: Resource Conservation and Recovery Act hazardous waste transportation storage disposal and treatment facilities

Agency Version Date: 07/09/2021
Agency Update Frequency: Quarterly
Planned Next Contact: 12/30/2021
Agency: U.S. Environmental Protection Agency
Agency Contact: 215-814-2469
Most Recent Contact: 10/05/2021

RCRA_TSDF: Resource Conservation and Recovery Act hazardous waste transportation storage disposal and treatment facilities

Agency Version Date: 07/09/2021
Agency Update Frequency: Quarterly
Planned Next Contact: 12/30/2021
Agency: U.S. Environmental Protection Agency
Agency Contact: 215-814-2469
Most Recent Contact: 10/05/2021

STATE, TRIBAL, AND FEDERAL REGISTERED STORAGE TANK LISTS

AST PBS: Bulk petroleum terminals with a total bulk storage capacity of 50,000 barrels or more.

Agency Version Date: 08/31/2021
Agency Update Frequency: Quarterly
Planned Next Contact: 11/26/2021
Agency: Department of Homeland Security
Agency Contact: 202-853-5361
Most Recent Contact: 08/31/2021

EPA UST: Facilities listed in the EPA UST Finder database

Agency Version Date: 08/23/2021
Agency Update Frequency: Quarterly
Planned Next Contact: 11/19/2021
Agency: EPA
Agency Contact: (202) 566-1667
Most Recent Contact: 08/23/2021

FEMA UST: FEMA underground storage tank listing

Agency Version Date: 04/16/2021
Agency Update Frequency: Varies
Planned Next Contact: 01/04/2022
Agency: FEMA
Agency Contact: 202-212-5283
Most Recent Contact: 10/08/2021

AST - CA: Listing of tank facilities that are subject to the California Aboveground Petroleum Storage Act

Agency Version Date: 04/12/2021
Agency Update Frequency: No update
Planned Next Contact: 12/29/2021
Agency: California Environmental Protection Agency Unified Program Section
Agency Contact: 916-327-5092
Most Recent Contact: 10/04/2021

FID UST - CA: The State Water Resource Control Board's Facility Inventory Database underground storage tank locations listing

Agency Version Date: 09/17/2021
Agency Update Frequency: Varies
Planned Next Contact: 12/14/2021
Agency: California Environmental Protection Agency
Agency Contact: 916-341-5791
Most Recent Contact: 09/17/2021

HIST AST - CA: Historical listing of tank facilities that are subject to the California Aboveground Petroleum Storage Act

Agency Version Date: 07/19/2019
Agency Update Frequency: Quarterly
Planned Next Contact: 10/19/2021
Agency: California Environmental Protection Agency Unified Program Section
Agency Contact: 916-327-5092
Most Recent Contact: 07/23/2021

HIST UST - CA: Historical UST listing

Agency Version Date: 04/02/2021
Agency Update Frequency: Varies
Planned Next Contact: 12/23/2021
Agency: State Water Resources Control Board
Agency Contact: 916-341-5791
Most Recent Contact: 09/24/2021

STATE, TRIBAL, AND FEDERAL REGISTERED STORAGE TANK LISTS (cont.)

UST - CA: Listing of active underground storage tank facilities

Agency Version Date: 09/10/2021
Agency Update Frequency: Quarterly
Planned Next Contact: 12/07/2021
Agency: CA Gov geotracker state water resources control board
Agency Contact: N/R
Most Recent Contact: 09/10/2021

UST_CITY OF LONG BEACH - CA: City of Long Beach underground storage tank sites

Agency Version Date: 06/29/2021
Agency Update Frequency: Quarterly
Planned Next Contact: 11/12/2021
Agency: City of Long Beach Fire Department
Agency Contact: 562-570-6782
Most Recent Contact: 08/17/2021

FEDERAL CERCLIS LIST

CERCLIS NFRAP: The CERCLIS sites with No Further Remedial Action Planned from the CERCLIS program database. The Environmental Protection Agency decommissioned the CERCLIS data in 2014. The last update was November 12, 2013.

Agency Version Date: 10/25/2013
Agency Update Frequency: Quarterly
Planned Next Contact: 11/02/2021
Agency: U.S. Environmental Protection Agency
Agency Contact: 800-424-9346
Most Recent Contact: 08/06/2021

CERCLIS-HIST: The CERCLIS program database contains information on the assessment and remediation of federal hazardous waste sites. The Environmental Protection Agency decommissioned the CERCLIS data in 2014. The last update was November 12, 2013.

Agency Version Date: 10/29/2013
Agency Update Frequency: Quarterly
Planned Next Contact: 11/02/2021
Agency: U.S. Environmental Protection Agency
Agency Contact: 800-424-9346
Most Recent Contact: 08/06/2021

FEDERAL FACILITY: Sites where Federal Facilities Restoration and Reuse Office (FFRRO) arranged cleanup for Base Closure and Property Transfer at Federal Facilities

Agency Version Date: 08/06/2021
Agency Update Frequency: Varies
Planned Next Contact: 11/02/2021
Agency: U.S. Environmental Protection Agency
Agency Contact: 703-603-8712
Most Recent Contact: 08/06/2021

SEMS_8R_ACTIVE SITES: The Active Site Inventory Report displays site and location information at active SEMS sites. An active site is one at which site assessment, removal, remedial, enforcement, cost recovery, or oversight activities are being planned or conducted. NPL sites include latitude and longitude information. For non-NPL sites, a brief site status is provided.

Agency Version Date: 08/06/2021
Agency Update Frequency: Quarterly
Planned Next Contact: 11/02/2021
Agency: U.S. Environmental Protection Agency
Agency Contact: 703-603-8867
Most Recent Contact: 08/06/2021

SEMS_8R_ARCHIVED SITES: The Archived Site Inventory displays site and location information at sites archived from SEMS. An archived site is one at which EPA has determined that assessment has been completed and no further remedial action is planned under the Superfund program at this time.

Agency Version Date: 08/06/2021
Agency Update Frequency: Quarterly
Planned Next Contact: 11/02/2021
Agency: U.S. Environmental Protection Agency
Agency Contact: 703-603-8867
Most Recent Contact: 08/06/2021

FEDERAL RCRA CORRACTS FACILITIES LIST

CORRACTS: List of facilities where Resource Conservation and Recovery Act Corrective Action Program used to investigate and remediate hazardous releases

Agency Version Date: 07/09/2021
Agency Update Frequency: Quarterly
Planned Next Contact: 12/30/2021
Agency: U.S. Environmental Protection Agency
Agency Contact: 202-566-1667
Most Recent Contact: 10/05/2021

FEDERAL RCRA CORRACTS FACILITIES LIST (cont.)

HIST CORRACTS 2: List of facilities where Resource Conservation and Recovery Act Corrective Action Program used to investigate and remediate hazardous releases that are no longer in current agency list.

Agency Version Date: 10/12/2018
Agency Update Frequency: Annually
Planned Next Contact: 11/30/2021
Agency: U.S. Environmental Protection Agency
Agency Contact: 202-566-1667
Most Recent Contact: 09/03/2021

FEDERAL DELISTED NPL SITE LIST

DELISTED NPL: National Priority List of sites that were delisted and no longer require action

Agency Version Date: 08/06/2021
Agency Update Frequency: Quarterly
Planned Next Contact: 11/02/2021
Agency: U.S. Environmental Protection Agency
Agency Contact: 703-603-8867
Most Recent Contact: 08/06/2021

DELISTED PROPOSED NPL: Sites that have been delisted from the proposed National Priority List

Agency Version Date: 08/06/2021
Agency Update Frequency: Quarterly
Planned Next Contact: 11/02/2021
Agency: U.S. Environmental Protection Agency
Agency Contact: 703-603-8867
Most Recent Contact: 08/06/2021

SEMS_DELETED NPL: All Deleted National Priority List Sties

Agency Version Date: 08/06/2021
Agency Update Frequency: Quarterly
Planned Next Contact: 11/02/2021
Agency: U.S. Environmental Protection Agency
Agency Contact: 703-603-8867
Most Recent Contact: 08/06/2021

FEDERAL LANDFILL AND/OR SOLID WASTE DISPOSAL SITE LISTS

EPA LF MOP: Sites in the EPA Landfill Methane Outreach Program

Agency Version Date: 07/06/2021
Agency Update Frequency: Quarterly
Planned Next Contact: 12/29/2021
Agency: U.S. Environmental Protection Agency
Agency Contact: 703-603-8867
Most Recent Contact: 10/04/2021

STATE, TRIBAL, AND FEDERAL LEAKING STORAGE TANK LISTS

EPA LUST: Releases listed in the EPA UST Finder database

Agency Version Date: 08/23/2021
Agency Update Frequency: Quarterly
Planned Next Contact: 11/19/2021
Agency: EPA
Agency Contact: (202) 566-1667
Most Recent Contact: 08/23/2021

LUST REG 1 - CA: Leaking underground storage tanks in Region 1: Del Norte Glenn Humboldt Lake Marin Mendocino Modoc Siskiyou Sonoma andTrinity counties.

Agency Version Date: 08/03/2021
Agency Update Frequency: Quarterly
Planned Next Contact: 10/29/2021
Agency: State Water Resources Control Board
Agency Contact: 916-341-5791
Most Recent Contact: 08/03/2021

LUST REG 2 - CA: Leaking underground storage tanks in Region 2: Alameda Contra Costa San Francisco Santa Clara (north of Morgan Hill) San Mateo Marin Sonoma Napa Solano counties

Agency Version Date: 08/03/2021
Agency Update Frequency: Quarterly
Planned Next Contact: 10/29/2021
Agency: State Water Resources Control Board
Agency Contact: 916-341-5791
Most Recent Contact: 08/03/2021

STATE, TRIBAL, AND FEDERAL LEAKING STORAGE TANK LISTS (cont.)

LUST REG 3 - CA: Leaking underground storage tanks in Region 3: Santa Clara (south of Morgan Hill) San Mateo (southern part) Santa Cruz SanBenito Monterey Kern (some parts) San Luis Obispo Santa Barbara Ventura(northern part) counties

Agency Version Date: 08/03/2021
Agency Update Frequency: Quarterly
Planned Next Contact: 10/29/2021
Agency: State Water Resources Control Board
Agency Contact: 916-341-5791
Most Recent Contact: 08/03/2021

LUST REG 4 - CA: Leaking underground storage tanks in Region 4: Los Angeles Ventura counties (Small parts of Kern and Santa Barbara counties).

Agency Version Date: 08/03/2021
Agency Update Frequency: Quarterly
Planned Next Contact: 10/29/2021
Agency: State Water Resources Control Board
Agency Contact: 916-341-5791
Most Recent Contact: 08/03/2021

LUST REG 5 - CA: Leaking underground storage tanks in Region 5: Modoc Shasta Lassen Plumas Butte Glen Colusa Lake Sutter Yuba Sierra Nevada Placer Yolo Napa (Northeast) Solano (West) Sacramento El Dorado Amador Calaveras San Joaquin Contra Costa (East) Stanislaus Toulumne Merced Mariposa Madera Kings Fresno Tulare Kern (Very small portions of San Benito and SanLuis Obispo) counties

Agency Version Date: 08/03/2021
Agency Update Frequency: Quarterly
Planned Next Contact: 10/29/2021
Agency: State Water Resources Control Board
Agency Contact: 916-341-5791
Most Recent Contact: 08/03/2021

LUST REG 6 - CA: Leaking underground storage tanks in Region 6: Modoc (East) Lassen (East side and Eagle Lake) Sierra Nevada Placer El Dorado Alpine Mono Inyo Kern (East) San Bernardino Los Angeles (Northeast corner) counties

Agency Version Date: 08/03/2021
Agency Update Frequency: Quarterly
Planned Next Contact: 10/29/2021
Agency: State Water Resources Control Board
Agency Contact: 916-341-5791
Most Recent Contact: 08/03/2021

LUST REG 7 - CA: Leaking underground storage tanks in Region 7: Imperial San Bernardino Riverside and San Diego counties.

Agency Version Date: 08/03/2021
Agency Update Frequency: Quarterly
Planned Next Contact: 10/29/2021
Agency: State Water Resources Control Board
Agency Contact: 916-341-5791
Most Recent Contact: 08/03/2021

LUST REG 8 - CA: Leaking underground storage tanks in Region 8: Orange Riverside San Bernardino counties.

Agency Version Date: 08/03/2021
Agency Update Frequency: Quarterly
Planned Next Contact: 10/29/2021
Agency: State Water Resources Control Board
Agency Contact: 916-341-5791
Most Recent Contact: 08/03/2021

LUST REG 9 - CA: Leaking underground storage tanks in Region 9: San Diego Imperial Riverside counties.

Agency Version Date: 08/03/2021
Agency Update Frequency: Quarterly
Planned Next Contact: 10/29/2021
Agency: State Water Resources Control Board
Agency Contact: 916-341-5791
Most Recent Contact: 08/03/2021

SLIC REG 1 - CA: List of Region 1 sites from GeoTracker Site Cleanup Program (formerly known as SLIC) database.

Agency Version Date: 08/03/2021
Agency Update Frequency: Quarterly
Planned Next Contact: 10/29/2021
Agency: State Water Resources Control Board
Agency Contact: 916-341-5791
Most Recent Contact: 08/03/2021

SLIC REG 2 - CA: List of Region 2 sites from GeoTracker Site Cleanup Program (formerly known as SLIC) database.

Agency Version Date: 08/03/2021
Agency Update Frequency: Quarterly
Planned Next Contact: 10/29/2021
Agency: State Water Resources Control Board
Agency Contact: 916-341-5791
Most Recent Contact: 08/03/2021

STATE, TRIBAL, AND FEDERAL LEAKING STORAGE TANK LISTS (cont.)

SLIC REG 3 - CA: List of Region 3 sites from GeoTracker Site Cleanup Program (formerly known as SLIC) database.

Agency Version Date: 08/03/2021
Agency Update Frequency: Quarterly
Planned Next Contact: 10/29/2021
Agency: State Water Resources Control Board
Agency Contact: 916-341-5791
Most Recent Contact: 08/03/2021

SLIC REG 4 - CA: List of Region 4 sites from GeoTracker Site Cleanup Program (formerly known as SLIC) database.

Agency Version Date: 08/03/2021
Agency Update Frequency: Quarterly
Planned Next Contact: 10/29/2021
Agency: State Water Resources Control Board
Agency Contact: 916-341-5791
Most Recent Contact: 08/03/2021

SLIC REG 5 - CA: List of Region 5 sites from GeoTracker Site Cleanup Program (formerly known as SLIC) database.

Agency Version Date: 08/03/2021
Agency Update Frequency: Quarterly
Planned Next Contact: 10/29/2021
Agency: State Water Resources Control Board
Agency Contact: 916-341-5791
Most Recent Contact: 08/03/2021

SLIC REG 6 - CA: List of Region 6 sites from GeoTracker Site Cleanup Program (formerly known as SLIC) database that is no longer in current agency list.

Agency Version Date: 08/03/2021
Agency Update Frequency: Quarterly
Planned Next Contact: 10/29/2021
Agency: State Water Resources Control Board
Agency Contact: 916-341-5791
Most Recent Contact: 08/03/2021

SLIC REG 7 - CA: List of Region 7 sites from GeoTracker Site Cleanup Program (formerly known as SLIC) database.

Agency Version Date: 08/03/2021
Agency Update Frequency: Quarterly
Planned Next Contact: 10/29/2021
Agency: State Water Resources Control Board
Agency Contact: 916-341-5791
Most Recent Contact: 08/03/2021

SLIC REG 8 - CA: List of Region 8 sites from GeoTracker Site Cleanup Program (formerly known as SLIC) database.

Agency Version Date: 08/03/2021
Agency Update Frequency: Quarterly
Planned Next Contact: 10/29/2021
Agency: State Water Resources Control Board
Agency Contact: 916-341-5791
Most Recent Contact: 08/03/2021

SLIC REG 9 - CA: List of Region 9 sites from GeoTracker Site Cleanup Program (formerly known as SLIC) database that is no longer in current agency list.

Agency Version Date: 08/03/2021
Agency Update Frequency: Quarterly
Planned Next Contact: 10/29/2021
Agency: State Water Resources Control Board
Agency Contact: 916-341-5791
Most Recent Contact: 08/03/2021

FEDERAL ERNS LIST

ERNS: Emergency Response Notification System records of reported spills

Agency Version Date: 07/30/2021
Agency Update Frequency: Annually
Planned Next Contact: 10/26/2021
Agency: National Response Center United States Coast Guard
Agency Contact: N/R
Most Recent Contact: 07/30/2021

FEDERAL INSTITUTIONAL CONTROLS / ENGINEERING CONTROLS REGISTRIES

FED E C: Federal listing of remediation sites with engineering controls

Agency Version Date: 09/01/2021
Agency Update Frequency: Varies
Planned Next Contact: 11/26/2021
Agency: U.S. Environmental Protection Agency
Agency Contact: 800-424-9346
Most Recent Contact: 09/01/2021

FEDERAL INSTITUTIONAL CONTROLS / ENGINEERING CONTROLS REGISTRIES (cont.)

FED I C: Federal listing of remediation sites with institutional controls

Agency Version Date: 09/01/2021
Agency Update Frequency: Varies
Planned Next Contact: 11/26/2021
Agency: U.S. Environmental Protection Agency
Agency Contact: 800-424-9346
Most Recent Contact: 09/01/2021

RCRA IC_EC: Sites with institutional or engineering controls related to Resource Conservation and Recovery Act

Agency Version Date: 08/16/2021
Agency Update Frequency: Varies
Planned Next Contact: 11/11/2021
Agency: U.S. Environmental Protection Agency
Agency Contact: 215-814-2469
Most Recent Contact: 08/16/2021

FEDERAL RCRA GENERATORS LIST

HIST RCRA_CESQG: List of Resource Conservation and Recovery Act licensed conditionally exempt small quantity generators that are no longer in current agency list.

Agency Version Date: 10/12/2018
Agency Update Frequency: Annually
Planned Next Contact: 11/30/2021
Agency: U.S. Environmental Protection Agency
Agency Contact: 215-814-2469
Most Recent Contact: 09/03/2021

HIST RCRA_LQG: List of Resource Conservation and Recovery Act licensed large quantity generators that are no longer in current agency list.

Agency Version Date: 10/12/2018
Agency Update Frequency: Annually
Planned Next Contact: 11/30/2021
Agency: U.S. Environmental Protection Agency
Agency Contact: 215-814-2469
Most Recent Contact: 09/03/2021

HIST RCRA_NONGEN: List of Resource Conservation and Recovery Act licensed non-generators that are no longer in current agency list.

Agency Version Date: 10/12/2018
Agency Update Frequency: Annually
Planned Next Contact: 11/30/2021
Agency: U.S. Environmental Protection Agency
Agency Contact: 215-814-2469
Most Recent Contact: 09/03/2021

HIST RCRA_SQG: List of Resource Conservation and Recovery Act licensed small quantity generators that are no longer in current agency list.

Agency Version Date: 10/12/2018
Agency Update Frequency: Annually
Planned Next Contact: 11/30/2021
Agency: U.S. Environmental Protection Agency
Agency Contact: 215-814-2469
Most Recent Contact: 09/03/2021

RCRA_LQG: Resource Conservation and Recovery Act listing of licensed large quantity generators

Agency Version Date: 07/09/2021
Agency Update Frequency: Quarterly
Planned Next Contact: 12/30/2021
Agency: U.S. Environmental Protection Agency
Agency Contact: 215-814-2469
Most Recent Contact: 10/05/2021

RCRA_NONGEN: Resource Conservation and Recovery Act listing of licensed non-generators

Agency Version Date: 07/09/2021
Agency Update Frequency: Varies
Planned Next Contact: 12/30/2021
Agency: U.S. Environmental Protection Agency
Agency Contact: 215-814-2469
Most Recent Contact: 10/05/2021

RCRA_SQG: Resource Conservation and Recovery Act listing of licensed small quantity generators

Agency Version Date: 07/09/2021
Agency Update Frequency: Quarterly
Planned Next Contact: 12/30/2021
Agency: U.S. Environmental Protection Agency
Agency Contact: 215-814-2469
Most Recent Contact: 10/05/2021

FEDERAL RCRA GENERATORS LIST (cont.)

RCRA_VSQG: Resource Conservation and Recovery Act listing of licensed very small quantity generators.

Agency Version Date: 07/09/2021
Agency Update Frequency: Varies
Planned Next Contact: 12/30/2021
Agency: U.S. Environmental Protection Agency
Agency Contact: 215-814-2469
Most Recent Contact: 10/05/2021

FEDERAL NPL SITE LIST

NPL: List of priority contaminated sites among identified releases or threatened releases of hazardous substances pollutants or contaminants nationally

Agency Version Date: 08/06/2021
Agency Update Frequency: Quarterly
Planned Next Contact: 11/02/2021
Agency: U.S. Environmental Protection Agency
Agency Contact: 703-603-8867
Most Recent Contact: 08/06/2021

NPL EPA R1 GIS: Geospatial data for the Environmental Protection Agency Region 1 National Priority List subject to environmental regulation

Agency Version Date: 08/06/2021
Agency Update Frequency: Quarterly
Planned Next Contact: 11/02/2021
Agency: U.S. Environmental Protection Agency
Agency Contact: 202-566-2132
Most Recent Contact: 08/06/2021

NPL EPA R3 GIS: Geospatial data for the Environmental Protection Agency Region 3 National Priority List subject to environmental regulation

Agency Version Date: 08/06/2021
Agency Update Frequency: Quarterly
Planned Next Contact: 11/02/2021
Agency: U.S. Environmental Protection Agency
Agency Contact: 202-566-2132
Most Recent Contact: 08/06/2021

NPL EPA R6 GIS: Geospatial data for the Environmental Protection Agency Region 6 National Priority List subject to environmental regulation

Agency Version Date: 08/06/2021
Agency Update Frequency: Quarterly
Planned Next Contact: 11/02/2021
Agency: U.S. Environmental Protection Agency
Agency Contact: 202-566-2132
Most Recent Contact: 08/06/2021

NPL EPA R8 GIS: Geospatial data for the Environmental Protection Agency Region 8 National Priority List subject to environmental regulation

Agency Version Date: 08/06/2021
Agency Update Frequency: Quarterly
Planned Next Contact: 11/02/2021
Agency: U.S. Environmental Protection Agency
Agency Contact: 202-566-2132
Most Recent Contact: 08/06/2021

NPL EPA R9 GIS: Geospatial data for the Environmental Protection Agency Region 9 National Priority List subject to environmental regulation

Agency Version Date: 08/06/2021
Agency Update Frequency: Quarterly
Planned Next Contact: 11/02/2021
Agency: U.S. Environmental Protection Agency
Agency Contact: 202-566-2132
Most Recent Contact: 08/06/2021

PART NPL: Sites that are a part of an National Priority List site referred to as the parent site

Agency Version Date: 08/06/2021
Agency Update Frequency: Quarterly
Planned Next Contact: 11/02/2021
Agency: U.S. Environmental Protection Agency
Agency Contact: 703-603-8867
Most Recent Contact: 08/06/2021

FEDERAL NPL SITE LIST (cont.)

PROPOSED NPL: Sites that have been proposed for the National Priority List

Agency Version Date: 08/06/2021
Agency Update Frequency: Quarterly
Planned Next Contact: 11/02/2021
Agency: U.S. Environmental Protection Agency
Agency Contact: 703-603-8867
Most Recent Contact: 08/06/2021

SEMS_FINAL NPL: All Included National Priority List Sites

Agency Version Date: 08/06/2021
Agency Update Frequency: Quarterly
Planned Next Contact: 11/02/2021
Agency: U.S. Environmental Protection Agency
Agency Contact: 703-603-8867
Most Recent Contact: 08/06/2021

SEMS_PROPOSED NPL: All Proposed National Priority List Sites

Agency Version Date: 08/06/2021
Agency Update Frequency: Quarterly
Planned Next Contact: 11/02/2021
Agency: U.S. Environmental Protection Agency
Agency Contact: 703-603-8867
Most Recent Contact: 08/06/2021

STATE- AND TRIBAL - EQUIVALENT CERCLIS

ENVIROSTOR - CA: Department of Toxic Substances Controls

Agency Version Date: 07/01/2021
Agency Update Frequency: Quarterly
Planned Next Contact: 12/23/2021
Agency: Department of Toxic Substances Control
Agency Contact: 916-327-1077
Most Recent Contact: 09/28/2021

HIST TOXIC PITS - CA: Listing of Toxic Pit Cleanup Act sites that are no longer in current agency list.

Agency Version Date: 10/12/2018
Agency Update Frequency: Quarterly
Planned Next Contact: 10/14/2021
Agency: State Water Resources Control Board
Agency Contact: 916-341-5810
Most Recent Contact: 07/19/2021

OIL & GAS CLEANUP - CA: List of SWRCB Oil & Gas Cleanup Sites from GeoTracker Site Cleanup Program database.

Agency Version Date: 08/03/2021
Agency Update Frequency: Quarterly
Planned Next Contact: 10/29/2021
Agency: California Regional Water Quality Control Board
Agency Contact: 916-341-5791
Most Recent Contact: 08/03/2021

SWRCB CLEANUP - CA: List of SWRCB Cleanups from Geotracker including CAF, Sampling Points, and Projects.

Agency Version Date: 08/03/2021
Agency Update Frequency: Quarterly
Planned Next Contact: 10/29/2021
Agency: California Regional Water Quality Control Board
Agency Contact: 916-341-5791
Most Recent Contact: 08/03/2021

SWRCB NON_CASE - CA: List of SWRCB Non-Case sites from GeoTracker Site Cleanup Program database.

Agency Version Date: 08/03/2021
Agency Update Frequency: Quarterly
Planned Next Contact: 10/29/2021
Agency: California Regional Water Quality Control Board
Agency Contact: 916-341-5791
Most Recent Contact: 08/03/2021

TOXIC PITS - CA: Listing of Toxic Pit Cleanup Act sites

Agency Version Date: 07/20/2021
Agency Update Frequency: Quarterly
Planned Next Contact: 10/15/2021
Agency: State Water Resources Control Board
Agency Contact: 916-341-5810
Most Recent Contact: 07/20/2021

STATE- AND TRIBAL - EQUIVALENT NPL

HIST RESPONSE - CA: List of state response sites with confirmed releases and potential high risk that are no longer in current agency list.

Agency Version Date: 10/19/2017
Agency Update Frequency: Annually
Planned Next Contact: 11/19/2021
Agency: Department of Toxic Substances Control
Agency Contact: 916-327-1077
Most Recent Contact: 08/24/2021

RESPONSE - CA: State response sites with confirmed releases and potential high risk

Agency Version Date: 07/01/2021
Agency Update Frequency: Annually
Planned Next Contact: 12/23/2021
Agency: Department of Toxic Substances Control
Agency Contact: 916-327-1077
Most Recent Contact: 09/28/2021

STATE AND TRIBAL LANDFILL AND/OR SOLID WASTE DISPOSAL SITE LISTS

HIST SWF/LF - CA: List of Solid Waste Information System's solid waste facilities and landfills that is no longer in current agency list.

Agency Version Date: 03/05/2018
Agency Update Frequency: Annually
Planned Next Contact: 11/16/2021
Agency: Department of Resources Recycling and Recovery
Agency Contact: 916-341-6066
Most Recent Contact: 08/20/2021

SWF/LF - CA: Solid Waste Information System's facility listing of solid waste facilities and landfills

Agency Version Date: 09/17/2021
Agency Update Frequency: Quarterly
Planned Next Contact: 12/14/2021
Agency: Department of Resources Recycling and Recovery
Agency Contact: 916-341-6066
Most Recent Contact: 09/17/2021

STATE RCRA GENERATORS LIST

HWG - CA: Hazardous waste generator listing

Agency Version Date: 06/30/2021
Agency Update Frequency: Quarterly
Planned Next Contact: 12/22/2021
Agency: Department of Toxic Substances Control
Agency Contact: N/R
Most Recent Contact: 09/27/2021

STATE AND TRIBAL BROWNFIELD SITES

TRIBAL BROWNFIELDS: Tribal brownfield remediation site listing

Agency Version Date: 02/10/2017
Agency Update Frequency: No Longer Maintained
Planned Next Contact: 12/21/2021
Agency: U.S. Environmental Protection Agency
Agency Contact: 855-246-3642
Most Recent Contact: 09/24/2021

STATE AND TRIBAL VOLUNTARY CLEANUP SITES

VCP - CA: Voluntary Cleanup Program remediation sites listing

Agency Version Date: 07/01/2021
Agency Update Frequency: Quarterly
Planned Next Contact: 12/23/2021
Agency: Department of Toxic Substances Control
Agency Contact: 916-322-2861
Most Recent Contact: 09/28/2021

LOCAL BROWNFIELD LISTS

BROWNFIELDS-ACRES: EPA Brownfields Assessment, Cleanup and Redevelopment Exchange System.

Agency Version Date: 06/23/2021
Agency Update Frequency: Quarterly
Planned Next Contact: 12/14/2021
Agency: U.S. Environmental Protection Agency
Agency Contact: 855-246-3642
Most Recent Contact: 09/17/2021

LOCAL BROWNFIELD LISTS (cont.)

FED BROWNFIELDS: Federal brownfield remediation sites

Agency Version Date: 07/30/2021
Agency Update Frequency: Semi Annually
Planned Next Contact: 10/27/2021
Agency: U.S. Environmental Protection Agency
Agency Contact: 855-246-3642
Most Recent Contact: 07/30/2021

LOCAL LISTS OF HAZARDOUS WASTE / CONTAMINATED SITES

FED CDL: The U.S. Department of Justice listing of clandestine drug lab locations

Agency Version Date: 07/23/2021
Agency Update Frequency: Quarterly
Planned Next Contact: 10/19/2021
Agency: U.S. Department of Justice
Agency Contact: 202-307-7610
Most Recent Contact: 07/23/2021

US HIST CDL: The U.S. Department of Justice historical listing of clandestine drug lab locations

Agency Version Date: 08/05/2019
Agency Update Frequency: Quarterly
Planned Next Contact: 11/22/2021
Agency: U.S. Department of Justice
Agency Contact: 202-307-7610
Most Recent Contact: 08/25/2021

CDL - CA: Listing of Meth and clandestine drug labs maintained by the Department of Toxic Substances Control

Agency Version Date: 07/30/2020
Agency Update Frequency: Varies
Planned Next Contact: 10/12/2021
Agency: Department of Toxic Substances Control
Agency Contact: 916-322-2861
Most Recent Contact: 07/16/2021

SCH - CA: Listing of possible hazardous material contamination sites on existing school properties

Agency Version Date: 08/03/2021
Agency Update Frequency: Varies
Planned Next Contact: 10/29/2021
Agency: Department of Toxic Substances Control
Agency Contact: 916-322-2861
Most Recent Contact: 08/03/2021

RECORDS OF EMERGENCY RELEASE REPORTS

HMIRS (DOT): Hazardous Material spills reported by the Department of Transportation

Agency Version Date: 06/29/2021
Agency Update Frequency: Varies
Planned Next Contact: 12/22/2021
Agency: U.S. Department of Transportation
Agency Contact: (202) 366-4996
Most Recent Contact: 09/27/2021

CHMIRS - CA: California Hazardous Material Incident Reporting System's reported accidental hazardous material incidents releases or spills

Agency Version Date: 07/21/2021
Agency Update Frequency: Varies
Planned Next Contact: 10/15/2021
Agency: California Emergency Management Agency
Agency Contact: 916-845-8275
Most Recent Contact: 07/21/2021

HIST CHMIRS - CA: California Hazardous Material Incident Reporting System's reported accidental hazardous material incidents releases or spills

Agency Version Date: 04/06/2017
Agency Update Frequency: Quarterly
Planned Next Contact: 11/15/2021
Agency: California Emergency Management Agency
Agency Contact: 916-845-8275
Most Recent Contact: 08/20/2021

SML_LOS ANGELES COUNTY - CA: Listing of all Emergency Response session spills

Agency Version Date: 07/12/2017
Agency Update Frequency: Quarterly
Planned Next Contact: 11/01/2021
Agency: Los Angeles Department of Public Health
Agency Contact: 323-890-7808
Most Recent Contact: 08/05/2021

LOCAL LAND RECORDS

LIENS 2: Comprehensive Environmental Response Compensation and Liability Act sites with liens

Agency Version Date: 05/11/2017
Agency Update Frequency: No Longer Maintained
Planned Next Contact: 12/20/2021
Agency: U.S. Environmental Protection Agency
Agency Contact: 800-424-9346
Most Recent Contact: 09/23/2021

DEED - CA: The Department of Toxic Substances Control's listing of property locations with Deed restrictions

Agency Version Date: 08/05/2021
Agency Update Frequency: Semi Annually
Planned Next Contact: 11/01/2021
Agency: Department of Toxic Substances Control
Agency Contact: 916-341-5791
Most Recent Contact: 08/05/2021

HIST LIENS - CA: The Department of Toxic Substances Control's listing of property locations with environmental liens that is no longer in current agency list.

Agency Version Date: 12/04/2018
Agency Update Frequency: Annually
Planned Next Contact: 11/12/2021
Agency: Department of Toxic Substances Control
Agency Contact: 916-322-2861
Most Recent Contact: 08/17/2021

LIENS - CA: The Department of Toxic Substances Control's listing of property locations with environmental liens

Agency Version Date: 09/15/2021
Agency Update Frequency: Varies
Planned Next Contact: 12/13/2021
Agency: Department of Toxic Substances Control
Agency Contact: 916-322-2861
Most Recent Contact: 09/15/2021

LOCAL LISTS OF LANDFILL / SOLID WASTE DISPOSAL SITES

ODI: Open dump inventory sites

Agency Version Date: 10/03/2017
Agency Update Frequency: No Update
Planned Next Contact: 11/17/2021
Agency: U.S. Environmental Protection Agency
Agency Contact: 855-246-3642
Most Recent Contact: 08/20/2021

TRIBAL ODI: Indian land open dump inventory for all regions

Agency Version Date: 08/31/2021
Agency Update Frequency: Varies
Planned Next Contact: 11/25/2021
Agency: Indian Health Service
Agency Contact: 301-443-3593
Most Recent Contact: 08/31/2021

HAULERS - CA: Waste Tire Manifest Program Hauler Registration listing

Agency Version Date: 07/07/2021
Agency Update Frequency: Varies
Planned Next Contact: 12/29/2021
Agency: California Department of Resources Recycling and Recovery (CalRecycle)
Agency Contact: 916-341-6066
Most Recent Contact: 10/04/2021

SWF_LOS ANGELES COUNTY - CA: Listing of Los Angeles County solid waste facilities

Agency Version Date: 09/03/2021
Agency Update Frequency: Varies
Planned Next Contact: 11/30/2021
Agency: LA County Department of Public Works
Agency Contact: 800-320-1771
Most Recent Contact: 09/03/2021

SWRCY - CA: Listing of facilities which perform recycled material processing activities

Agency Version Date: 08/23/2021
Agency Update Frequency: Quarterly
Planned Next Contact: 11/19/2021
Agency: California Department of Resources Recycling and Recovery (CalRecycle)
Agency Contact: 916-341-6066
Most Recent Contact: 08/23/2021

OTHER ASCERTAINABLE RECORDS

AFS: Air Facility Systems Quarterly Extract

Agency Version Date: 08/10/2021
Agency Update Frequency: Quarterly
Planned Next Contact: 11/04/2021
Agency: Environmental Protection Agency
Agency Contact: (202) 566-1667
Most Recent Contact: 08/10/2021

ALT FUELING: Alternative Fueling Stations by fuel type.

Agency Version Date: 07/08/2021
Agency Update Frequency: Quarterly
Planned Next Contact: 12/29/2021
Agency: U.S. Department of Energy
Agency Contact: N/R
Most Recent Contact: 10/04/2021

BRS: Reporting of hazardous waste generation and management from large quantity generators

Agency Version Date: 07/09/2021
Agency Update Frequency: Biennial
Planned Next Contact: 12/30/2021
Agency: Environmental Protection Agency
Agency Contact: (202) 566-1667
Most Recent Contact: 10/05/2021

CDC HAZDAT: The Agency for Toxic Substances and Disease Registry's Hazardous Substance Release/Health Effects Database.

Agency Version Date: 08/21/2020
Agency Update Frequency: Varies
Planned Next Contact: 11/02/2021
Agency: Agency for Toxic Substances and Disease Registry
Agency Contact: 770-488-6399
Most Recent Contact: 08/06/2021

COAL ASH DOE: List of existing and planned generators with 1 megawatt or greater of combined capacity that are utilizing coal ash impoundments.

Agency Version Date: 07/02/2021
Agency Update Frequency: Varies
Planned Next Contact: 12/24/2021
Agency: Department of Energy
Agency Contact: (202) 586-8800
Most Recent Contact: 09/29/2021

COAL ASH EPA: Coal Combustion Residues Surface Impoundments List

Agency Version Date: 02/18/2021
Agency Update Frequency: Varies
Planned Next Contact: 11/05/2021
Agency: Environmental Protection Agency
Agency Contact: (202) 566-1667
Most Recent Contact: 08/11/2021

COAL GAS: Manufactured Gas Plant locations

Agency Version Date: 07/16/2021
Agency Update Frequency: Quarterly
Planned Next Contact: 01/07/2022
Agency: U.S. Environmental Protection Agency
Agency Contact: 855-246-3642
Most Recent Contact: 10/12/2021

CONSENT (DECREES): Legal decisions regarding responsibility for Superfund locations

Agency Version Date: 08/06/2021
Agency Update Frequency: Varies
Planned Next Contact: 11/02/2021
Agency: Environmental Protection Agency
Agency Contact: (800) 424-9346
Most Recent Contact: 08/06/2021

CORRECTIVE ACTIONS_2020: In 2009 the EPA created the 2020 Corrective Action Baseline list of contaminated or potentially contaminated sites with a cleanup goal to complete 95% by the year 2020. The names on the list indicate the facility owners who may or may not have caused the contamination.

Agency Version Date: 12/21/2018
Agency Update Frequency: No Longer Maintained
Planned Next Contact: 10/26/2021
Agency: U.S. Environmental Protection Agency
Agency Contact: N/R
Most Recent Contact: 07/30/2021

OTHER ASCERTAINABLE RECORDS (cont.)

DEBRIS EPA LF: EPA list of designated landfill facilities for the safe disposal of disaster debris.

Agency Version Date: 07/23/2021
Agency Update Frequency: Quarterly
Planned Next Contact: 10/20/2021
Agency: U.S. Environmental Protection Agency
Agency Contact: 855-246-3642
Most Recent Contact: 07/23/2021

DEBRIS EPA SWRCY: EPA list of facilities for the safe recovery, recycling, and disposal of disaster debris.

Agency Version Date: 07/23/2021
Agency Update Frequency: Quarterly
Planned Next Contact: 10/20/2021
Agency: U.S. Environmental Protection Agency
Agency Contact: 855-246-3642
Most Recent Contact: 07/23/2021

DOD: Department of Defense sites from the Protected Areas Database (PAD-US)

Agency Version Date: 08/06/2021
Agency Update Frequency: Varies
Planned Next Contact: 11/02/2021
Agency: United States Geologic Survey (USGS)
Agency Contact: 1-888-275-8747
Most Recent Contact: 08/06/2021

DOT OPS: Incident Data Report

Agency Version Date: 05/26/2021
Agency Update Frequency: Varies
Planned Next Contact: 11/18/2021
Agency: U.S. Department of Transportation
Agency Contact: (202) 366-4996
Most Recent Contact: 08/23/2021

ECHO: ECHO is EPA Enforcement and Compliance History Online website to search for facilities in your community to assess their compliance with environmental regulations related to CAA, CWA, RCRA, & SDWA.

Agency Version Date: 07/01/2021
Agency Update Frequency: Quarterly
Planned Next Contact: 12/24/2021
Agency: U.S. Environmental Protection Agency
Agency Contact: 202-566-1667
Most Recent Contact: 09/28/2021

ENOI: The Electronic Notice of Intent (eNOI) database contains construction sites and industrial facilities that submit permit requests to EPA for Construction General Permits (CGP) and Multi-Sector General Permits (MSGP).

Agency Version Date: 09/25/2020
Agency Update Frequency: Quarterly
Planned Next Contact: 12/10/2021
Agency: Environmental Protection Agency
Agency Contact: (202) 566-1667
Most Recent Contact: 09/13/2021

EPA FUELS: List of companies and facilities registered to participate in EPA Fuel Programs under Title 40 CFR Part 80.

Agency Version Date: 08/16/2021
Agency Update Frequency: Quarterly
Planned Next Contact: 11/11/2021
Agency: U.S. Environmental Protection Agency
Agency Contact: (202) 564-2307
Most Recent Contact: 08/16/2021

EPA OSC: Listing of oil spills and hazardous substance release sites requiring EPA On-Site Coordinators.

Agency Version Date: 06/29/2021
Agency Update Frequency: Quarterly
Planned Next Contact: 12/21/2021
Agency: U.S. Environmental Protection Agency
Agency Contact: (202) 564-2307
Most Recent Contact: 09/24/2021

EPA WATCH: The EPA Watch List was used to facilitate dialogue between EPA, state and local environmental agencies on enforcement matters relating to facilities with alleged violations identified as either significant or high priority. EPA maintained the lists from 2011 - 2013.

Agency Version Date: 02/09/2018
Agency Update Frequency: No Longer Maintained
Planned Next Contact: 12/20/2021
Agency: U.S. Environmental Protection Agency
Agency Contact: (202) 564-2307
Most Recent Contact: 09/23/2021

OTHER ASCERTAINABLE RECORDS (cont.)

FA HWF: Hazardous Waste Facilities with Financial Assurance

Agency Version Date: 07/15/2021
Agency Update Frequency: Varies
Planned Next Contact: 01/06/2022
Agency: Environmental Protection Agency
Agency Contact: (800) 424-9346
Most Recent Contact: 10/11/2021

FEDLAND: Federal land locations

Agency Version Date: 01/06/2020
Agency Update Frequency: Varies
Planned Next Contact: 11/02/2021
Agency: Environmental Protection Agency
Agency Contact: (800) 424-9346
Most Recent Contact: 08/06/2021

FRS: Facility Registry Systems

Agency Version Date: 05/24/2021
Agency Update Frequency: Varies
Planned Next Contact: 11/15/2021
Agency: Environmental Protection Agency
Agency Contact: (202) 566-1667
Most Recent Contact: 08/19/2021

FTTS: Tracking of administrative and enforcement activities related to FIFRA/TSCA

Agency Version Date: 04/16/2013
Agency Update Frequency: No Longer Maintained
Planned Next Contact: 01/05/2022
Agency: Environmental Protection Agency
Agency Contact: (202) 564-2280
Most Recent Contact: 10/11/2021

FTTS INSP: Tracking of inspections related to FIFRA/TSCA

Agency Version Date: 05/08/2017
Agency Update Frequency: No Longer Maintained
Planned Next Contact: 12/30/2021
Agency: Environmental Protection Agency
Agency Contact: (202) 564-2280
Most Recent Contact: 10/05/2021

FUDS: Defense sites that require cleanup

Agency Version Date: 08/16/2021
Agency Update Frequency: Varies
Planned Next Contact: 11/11/2021
Agency: US Army Corps of Engineering
Agency Contact: (202) 761-0011
Most Recent Contact: 08/16/2021

HIST AFS: List of Air Facility Systems Quarterly Extract that are no longer in current agency list.

Agency Version Date: 06/14/2019
Agency Update Frequency: Quarterly
Planned Next Contact: 12/20/2021
Agency: Environmental Protection Agency
Agency Contact: (202) 566-1667
Most Recent Contact: 09/23/2021

HIST AFS 2: List of Air Facility Systems Quarterly Extract that are no longer in current agency list.

Agency Version Date: 11/26/2018
Agency Update Frequency: Quarterly
Planned Next Contact: 10/22/2021
Agency: Environmental Protection Agency
Agency Contact: (202) 566-1667
Most Recent Contact: 07/28/2021

HIST DOD: Department of Defense historical sites

Agency Version Date: 08/17/2018
Agency Update Frequency: No Longer Maintained
Planned Next Contact: 11/02/2021
Agency: Environmental Protection Agency
Agency Contact: (800) 424-9346
Most Recent Contact: 08/06/2021

HIST LEAD_SMELTER: List of former lead smelter sites that is no longer in current agency list.

Agency Version Date: 12/12/2018
Agency Update Frequency: Annually
Planned Next Contact: 01/05/2022
Agency: Environmental Protection Agency
Agency Contact: (202) 566-1667
Most Recent Contact: 10/11/2021

OTHER ASCERTAINABLE RECORDS (cont.)

HIST MLTS: List of sites in possession/use of radioactive materials regulated by NRC that is no longer in current agency list.

Agency Version Date: 07/13/2016
Agency Update Frequency: Annually
Planned Next Contact: 10/19/2021
Agency: Nuclear Regulatory Commission
Agency Contact: (800) 397-4209
Most Recent Contact: 07/23/2021

HIST PCB TRANS: List of PCB Disposal Facilities that are no longer in current agency list.

Agency Version Date: 01/18/2018
Agency Update Frequency: No Update
Planned Next Contact: 11/09/2021
Agency: Environmental Protection Agency
Agency Contact: (703) 308-8404
Most Recent Contact: 08/13/2021

HIST PCS ENF: List of permitted facilities to discharge wastewater (Federal equivalent to NPDES) that are no longer in current agency list.

Agency Version Date: 12/08/2018
Agency Update Frequency: Annually
Planned Next Contact: 11/24/2021
Agency: Environmental Protection Agency
Agency Contact: (202) 564-6582
Most Recent Contact: 08/30/2021

HIST PCS FACILITY: List of Permitted facilities to discharge wastewater (Federal equivalent to NPDES) that are no longer in current agency list.

Agency Version Date: 12/18/2018
Agency Update Frequency: Annually
Planned Next Contact: 11/24/2021
Agency: Environmental Protection Agency
Agency Contact: (202) 564-6582
Most Recent Contact: 08/30/2021

HIST SSTS: List of tracking of facilities who produce pesticides and their quantity that are no longer in current agency list.

Agency Version Date: 02/13/2019
Agency Update Frequency: Annually
Planned Next Contact: 11/12/2021
Agency: Environmental Protection Agency
Agency Contact: (202) 566-1667
Most Recent Contact: 08/17/2021

ICIS: Comprised of all Federal Administrative and Judicial enforcement information [intended to replace PCS] by tracking enforcement and compliance information (also contains what used to be known as FFTS)

Agency Version Date: 07/07/2021
Agency Update Frequency: Varies
Planned Next Contact: 12/28/2021
Agency: Environmental Protection Agency
Agency Contact: (202) 566-1667
Most Recent Contact: 10/01/2021

INACTIVE PCS: Inactive Permitted facilities to discharge wastewater

Agency Version Date: 07/07/2021
Agency Update Frequency: Varies
Planned Next Contact: 12/28/2021
Agency: Environmental Protection Agency
Agency Contact: (202) 564-6582
Most Recent Contact: 10/01/2021

LUCIS: Land Use Control Information Systems

Agency Version Date: 07/01/2021
Agency Update Frequency: Quarterly
Planned Next Contact: 12/21/2021
Agency: Department of the Navy: BRAC PMO
Agency Contact: (619) 532-0900
Most Recent Contact: 09/24/2021

LUCIS 2: Land Use Control Information Systems

Agency Version Date: 01/17/2018
Agency Update Frequency: No Longer Maintained
Planned Next Contact: 11/09/2021
Agency: Department of the Navy: BRAC PMO
Agency Contact: (619) 532-0900
Most Recent Contact: 08/13/2021

OTHER ASCERTAINABLE RECORDS (cont.)

MANIFEST EPA: EPA Hazardous Waste Electronic Manifest System (e-Manifest)

Agency Version Date: 08/16/2021
Agency Update Frequency: Quarterly
Planned Next Contact: 11/12/2021
Agency: Environmental Protection Agency
Agency Contact: (202) 566-1667
Most Recent Contact: 08/16/2021

MINES: Mines Master Index Files

Agency Version Date: 10/04/2021
Agency Update Frequency: Varies
Planned Next Contact: 12/29/2021
Agency: Department of Labor
Agency Contact: (202) 693-9400
Most Recent Contact: 10/04/2021

MINES USGS: Listing of all active mines and mineral plants in 2003

Agency Version Date: 10/05/2021
Agency Update Frequency: Varies
Planned Next Contact: 12/30/2021
Agency: USGS Mineral Resources Program
Agency Contact: (703) 648-5953
Most Recent Contact: 10/05/2021

MLTS: Sites in possession/use of radioactive materials regulated by NRC

Agency Version Date: 05/19/2020
Agency Update Frequency: Varies
Planned Next Contact: 10/26/2021
Agency: Nuclear Regulatory Commission
Agency Contact: (800) 397-4209
Most Recent Contact: 07/30/2021

NPL AOC: Areas of Concern related to NPL remediation sites

Agency Version Date: 08/06/2021
Agency Update Frequency: Quarterly
Planned Next Contact: 11/02/2021
Agency: Environmental Protection Agency
Agency Contact: N/R
Most Recent Contact: 08/06/2021

NPL LIENS: National Priority List of sites with Liens

Agency Version Date: 08/06/2021
Agency Update Frequency: Varies
Planned Next Contact: 11/02/2021
Agency: U.S. Environmental Protection Agency
Agency Contact: 703-603-8867
Most Recent Contact: 08/06/2021

OSHA: OSHA's listing of inspections violations and fatality information

Agency Version Date: 07/05/2021
Agency Update Frequency: Varies
Planned Next Contact: 12/27/2021
Agency: Occupational Safety & Health Administration
Agency Contact: 800-321-6742
Most Recent Contact: 09/30/2021

PADS: Listing of generators transporters commercial store/ brokers and disposers of PCB

Agency Version Date: 08/06/2021
Agency Update Frequency: Varies
Planned Next Contact: 11/02/2021
Agency: Environmental Protection Agency
Agency Contact: (703) 308-8404
Most Recent Contact: 08/06/2021

PCB TRANSFORMER: Disposal and Storage of Polychlorinated Biphenyl (PCB) Waste

Agency Version Date: 05/24/2021
Agency Update Frequency: Quarterly
Planned Next Contact: 11/16/2021
Agency: Environmental Protection Agency
Agency Contact: (703) 308-8404
Most Recent Contact: 08/20/2021

PCS ENF: Permitted facilities to discharge wastewater (Federal equivalent to NPDES)

Agency Version Date: 07/07/2021
Agency Update Frequency: Varies
Planned Next Contact: 12/28/2021
Agency: Environmental Protection Agency
Agency Contact: (202) 564-6582
Most Recent Contact: 10/01/2021

OTHER ASCERTAINABLE RECORDS (cont.)

PCS FACILITY: Permitted facilities to discharge wastewater (Federal equivalent to NPDES)

Agency Version Date: 07/07/2021
Agency Update Frequency: Varies
Planned Next Contact: 12/28/2021
Agency: Environmental Protection Agency
Agency Contact: (202) 564-6582
Most Recent Contact: 10/01/2021

PRP: A listing of verified Potentially Responsible Parties at CERCLIS sites

Agency Version Date: 08/06/2021
Agency Update Frequency: Quarterly
Planned Next Contact: 11/02/2021
Agency: U.S. Environmental Protection Agency
Agency Contact: 800-424-9346
Most Recent Contact: 08/06/2021

RAATS: Listing of major violators with enforcement actions issued under RCRA. Includes administrative and civil actions filed by the EPA. This dataset is no longer maintained.

Agency Version Date: 09/23/2019
Agency Update Frequency: Varies
Planned Next Contact: 10/26/2021
Agency: Environmental Protection Agency
Agency Contact: (202) 566-1667
Most Recent Contact: 07/30/2021

RADINFO: EPA regulated facilities with radiation and radioactive materials

Agency Version Date: 08/01/2019
Agency Update Frequency: Varies
Planned Next Contact: 10/14/2021
Agency: Environmental Protection Agency
Agency Contact: (202) 566-1667
Most Recent Contact: 07/19/2021

RMP: Facilities producing/handling/ process/ distribute/ store specific chemicals report plans required by the Clean Air Act

Agency Version Date: 07/13/2021
Agency Update Frequency: Monthly
Planned Next Contact: 01/04/2022
Agency: Environmental Protection Agency
Agency Contact: (202) 564-2534
Most Recent Contact: 10/08/2021

ROD: Permanent remedy at an NPL site

Agency Version Date: 08/06/2021
Agency Update Frequency: Varies
Planned Next Contact: 11/02/2021
Agency: Environmental Protection Agency
Agency Contact: (800) 424-9346
Most Recent Contact: 08/06/2021

SCRD DRYCLEANERS: State Coalition for Remediation of Drycleaners

Agency Version Date: 06/14/2021
Agency Update Frequency: No Update
Planned Next Contact: 12/06/2021
Agency: Environmental Protection Agency
Agency Contact: (202) 566-1667
Most Recent Contact: 09/09/2021

SEMS_SMELTER: This report includes sites that have smelting-related, or potentially smelting-related, indicators in the SEMS database. The report includes information on the site location as well as contaminants of concern.

Agency Version Date: 08/06/2021
Agency Update Frequency: Quarterly
Planned Next Contact: 11/02/2021
Agency: U.S. Environmental Protection Agency
Agency Contact: 703-603-8867
Most Recent Contact: 08/06/2021

SSTS: Tracking of facilities who produce pesticides and their quantity

Agency Version Date: 06/18/2021
Agency Update Frequency: Annually
Planned Next Contact: 12/10/2021
Agency: Environmental Protection Agency
Agency Contact: (202) 566-1667
Most Recent Contact: 09/14/2021

OTHER ASCERTAINABLE RECORDS (cont.)

STORMWATER: Permitted storm water sites

Agency Version Date: 09/24/2021
Agency Update Frequency: Varies
Planned Next Contact: 12/21/2021
Agency: Environmental Protection Agency
Agency Contact: (202) 566-1667
Most Recent Contact: 09/24/2021

TOSCA-PLANT: Plants controlled by the Toxic Substance Control Act

Agency Version Date: 06/23/2021
Agency Update Frequency: Varies
Planned Next Contact: 12/16/2021
Agency: Environmental Protection Agency
Agency Contact: (202) 566-1667
Most Recent Contact: 09/20/2021

TRIS: Information regarding toxic chemicals that are being used/manufactured/ treated/ transported/released into the environment

Agency Version Date: 07/06/2021
Agency Update Frequency: Varies
Planned Next Contact: 12/28/2021
Agency: Environmental Protection Agency
Agency Contact: (202) 566-1667
Most Recent Contact: 10/01/2021

UMTRA: Uranium Recovery Sites

Agency Version Date: 07/08/2021
Agency Update Frequency: Varies
Planned Next Contact: 12/29/2021
Agency: United States Nuclear Regulatory Commission
Agency Contact: (301) 415-8200
Most Recent Contact: 10/04/2021

VAPOR: EPA Vapor Intrusion Database

Agency Version Date: 03/19/2021
Agency Update Frequency: Varies
Planned Next Contact: 12/09/2021
Agency: U.S. Environmental Protection Agency
Agency Contact: 855-246-3642
Most Recent Contact: 09/13/2021

AOC_SAN GABRIEL VALLEY - CA: San Gabriel Valley Superfund sites

Agency Version Date: 02/12/2021
Agency Update Frequency: Varies
Planned Next Contact: 11/02/2021
Agency: U.S. Environmental Protection Agency
Agency Contact: 415-972-3181
Most Recent Contact: 08/06/2021

BOND EXPENDITURE PLAN - CA: Hazardous Substance Cleanup Bond Act of 1984 Article 7.5 of Health and Safety Code 25385 listing of orphan sites

Agency Version Date: 07/01/2021
Agency Update Frequency: Quarterly
Planned Next Contact: 12/23/2021
Agency: Department of Toxic Substance Control
Agency Contact: 916-322-2861
Most Recent Contact: 09/28/2021

CALEPA SITES - CA: CalEPA Regulated Sites from the Certified Unified Program Agencies (CUPA).

Agency Version Date: 07/13/2021
Agency Update Frequency: Quarterly
Planned Next Contact: 12/31/2021
Agency: California Environmental Protection Agency Unified Program Section
Agency Contact: 916-327-5092
Most Recent Contact: 10/08/2021

CIWQS - CA: California Integrated Water Quality System database facilities listing which includes owner information, violations, inspections, and other regulatory matters

Agency Version Date: 06/29/2021
Agency Update Frequency: Varies
Planned Next Contact: 12/21/2021
Agency: CA State Water Resources Control Board
Agency Contact: 916-341-5791
Most Recent Contact: 09/24/2021

OTHER ASCERTAINABLE RECORDS (cont.)

CIWQS 2 - CA: California Integrated Water Quality System database facilities listing which includer owner information violations inspections and other regulatory matters

Agency Version Date: 07/20/2021
Agency Update Frequency: Quarterly
Planned Next Contact: 10/15/2021
Agency: CA State Water Resources Control Board
Agency Contact: 916-341-5791
Most Recent Contact: 07/20/2021

CORTESE - CA: Compliance document used in providing information about the location of hazardous material release sites utilized by the state local agencies and developers

Agency Version Date: 07/01/2021
Agency Update Frequency: Quarterly
Planned Next Contact: 12/23/2021
Agency: Department of Toxic Substance Control
Agency Contact: 916-322-2861
Most Recent Contact: 09/27/2021

DAYCARE - CA: List of daycare locations

Agency Version Date: 04/27/2021
Agency Update Frequency: Quarterly
Planned Next Contact: 10/22/2021
Agency: California Department of Social Services
Agency Contact: 916-651-6040
Most Recent Contact: 07/26/2021

DRYCLEANERS - CA: Listing of drycleaning facilities

Agency Version Date: 09/09/2014
Agency Update Frequency: Quarterly
Planned Next Contact: 12/22/2021
Agency: California EPA Air Resources Board
Agency Contact: 916-324-3013
Most Recent Contact: 09/27/2021

DRYCLEANERS_SOUTH COAST - CA: Listing of drycleaning facilities in the South Coast region

Agency Version Date: 08/27/2021
Agency Update Frequency: Varies
Planned Next Contact: 11/23/2021
Agency: South Coast AQMD
Agency Contact: 909-396-2000
Most Recent Contact: 08/27/2021

EMI - CA: An estimation of air pollution for a listing of air permitted facilities

Agency Version Date: 09/14/2021
Agency Update Frequency: Varies
Planned Next Contact: 12/10/2021
Agency: California Air Resources Board
Agency Contact: 916-327-6251
Most Recent Contact: 09/14/2021

FA - CA: Listing of the Department of Toxic Substance Control's Financial Assurance report sites and facilities

Agency Version Date: 07/30/2021
Agency Update Frequency: Varies
Planned Next Contact: 10/26/2021
Agency: Department of Toxic Substance Control
Agency Contact: 916-322-2861
Most Recent Contact: 07/30/2021

FA 2 - CA: Financial Assurance Information for solid waste facilities

Agency Version Date: 02/27/2020
Agency Update Frequency: Varies
Planned Next Contact: 10/19/2021
Agency: Department of Environment & Natural Resources
Agency Contact: 916-341-6066
Most Recent Contact: 07/23/2021

HAZNET - CA: Listing of hazardous waste manifests from when hazardous waste is transported from generators to permitted recycling treatment storage or disposal facilities by registered hazardous waste transporters

Agency Version Date: 04/05/2021
Agency Update Frequency: Annually
Planned Next Contact: 12/22/2021
Agency: California Environmental Protection Agency
Agency Contact: 916-341-5791
Most Recent Contact: 09/27/2021

OTHER ASCERTAINABLE RECORDS (cont.)

HIGH FIRE - CA: Fire hazard severity zones mapped as areas of significant fire hazards on the basis of fuels terrain weather and other factors

Agency Version Date: 03/22/2021
Agency Update Frequency: No update
Planned Next Contact: 12/09/2021
Agency: California Department of Forestry and Fire Protection
Agency Contact: 916-445-4302
Most Recent Contact: 09/13/2021

HIST CORTESE - CA: The historical compliance document used in providing information about the location of hazardous material release sites utilized by the state local agencies and developers

Agency Version Date: 08/13/2021
Agency Update Frequency: Quarterly
Planned Next Contact: 11/09/2021
Agency: Department of Toxic Substance Control
Agency Contact: 916-322-2861
Most Recent Contact: 08/13/2021

HIST HAZNET - CA: List of hazardous waste manifests from when hazardous waste is transported from generators to permitted recycling treatment storage or disposal facilities by registered hazardous waste transporters that are no longer in current agency list.

Agency Version Date: 10/10/2018
Agency Update Frequency: Annually
Planned Next Contact: 11/24/2021
Agency: California Environmental Protection Agency
Agency Contact: 916-341-5791
Most Recent Contact: 08/30/2021

HIST HMS_LOS ANGELES COUNTY - CA: List of Los Angeles county industrial waste and underground storage tank sites that are no longer in current agency list.

Agency Version Date: 09/15/2018
Agency Update Frequency: Annually
Planned Next Contact: 12/20/2021
Agency: County of Los Angeles Department of Public Works
Agency Contact: 626-458-3518
Most Recent Contact: 09/23/2021

HIST HWP - CA: List of the Department of Toxic Substance Control's hazardous waste transporters and corrective action that are no longer in current agency list.

Agency Version Date: 01/18/2019
Agency Update Frequency: Annually
Planned Next Contact: 10/29/2021
Agency: Department of Toxic Substance Control
Agency Contact: 916-322-2861
Most Recent Contact: 08/03/2021

HIST LDS - CA: List of areas of land on or in which hazardous waste is placed or the largest area in which there is significant likelihood of mixing hazardous waste constituents in the same area that are no longer in current agency list.

Agency Version Date: 05/20/2018
Agency Update Frequency: Annually
Planned Next Contact: 11/30/2021
Agency: State Water Qualilty Control Board
Agency Contact: 916-341-5791
Most Recent Contact: 09/03/2021

HIST MCS - CA: List of the State Water Resources Control Boards investigation and remediation of water quality issues at military facilities that is no longer in current agency list.

Agency Version Date: 09/24/2018
Agency Update Frequency: No Longer Maintained
Planned Next Contact: 12/20/2021
Agency: State Water Resources Control Board
Agency Contact: 916-341-5791
Most Recent Contact: 09/23/2021

HIST NFA - CA: Historical No further action cleanup sites listing

Agency Version Date: 02/21/2019
Agency Update Frequency: Quarterly
Planned Next Contact: 11/16/2021
Agency: Department of Toxic Substances Control
Agency Contact: 916-322-2861
Most Recent Contact: 08/20/2021

OTHER ASCERTAINABLE RECORDS (cont.)

HMS_LOS ANGELES COUNTY - CA: Listing of Los Angeles county industrial waste and underground storage tank sites

Agency Version Date: 04/02/2021
Agency Update Frequency: Monthly
Planned Next Contact: 12/21/2021
Agency: County of Los Angeles Department of Public Works
Agency Contact: 626-458-3518
Most Recent Contact: 09/24/2021

HWM COMMERCIAL FACILITIES - CA: Listing of all commercial hazardous waste permitted off-site transfer recycling treatment storage and disposal facilities

Agency Version Date: 07/29/2021
Agency Update Frequency: Varies
Planned Next Contact: 10/25/2021
Agency: Department of Toxic Substance Control
Agency Contact: 916-322-5308
Most Recent Contact: 07/29/2021

HWP - CA: Facility listing of the Department of Toxic Substance Control's hazardous waste transporters and corrective action

Agency Version Date: 08/06/2021
Agency Update Frequency: Quarterly
Planned Next Contact: 11/02/2021
Agency: Department of Toxic Substance Control
Agency Contact: 916-322-2861
Most Recent Contact: 08/06/2021

HWT - CA: Listing of registered hazardous waste transporters

Agency Version Date: 08/11/2021
Agency Update Frequency: Quarterly
Planned Next Contact: 11/05/2021
Agency: Department of Toxic Substance Control
Agency Contact: 916-322-2861
Most Recent Contact: 08/11/2021

LDS - CA: List of Land Disposal Cleanup Sites from Geotracker

Agency Version Date: 08/03/2021
Agency Update Frequency: Quarterly
Planned Next Contact: 10/29/2021
Agency: State Water Resources Control Board
Agency Contact: 916-341-5791
Most Recent Contact: 08/03/2021

MCS - CA: List of Military Cleanup Sites from Geotracker

Agency Version Date: 08/03/2021
Agency Update Frequency: Quarterly
Planned Next Contact: 10/29/2021
Agency: State Water Resources Control Board
Agency Contact: 916-341-5791
Most Recent Contact: 08/03/2021

MWMP - CA: Listing of treatment and transfer stations that properly handle and dispose of medical waste that are permitted and inspected by the Medical Waste Management Program

Agency Version Date: 08/06/2021
Agency Update Frequency: Varies
Planned Next Contact: 11/02/2021
Agency: California-Health Human Services Department of Public Health
Agency Contact: 916-449-5661
Most Recent Contact: 08/06/2021

MWMP 2 - CA: Listing of facilities that generate permitted medical waste and are inspected by the Medical Waste Management Program

Agency Version Date: 01/29/2021
Agency Update Frequency: Quarterly
Planned Next Contact: 10/19/2021
Agency: California-Health Human Services Department of Public Health
Agency Contact: 916-449-5661
Most Recent Contact: 07/23/2021

NFA - CA: No further action cleanup sites listing

Agency Version Date: 07/01/2021
Agency Update Frequency: Quarterly
Planned Next Contact: 12/23/2021
Agency: Department of Toxic Substances Control
Agency Contact: 916-322-2861
Most Recent Contact: 09/28/2021

OTHER ASCERTAINABLE RECORDS (cont.)

NFE - CA: Unconfirmed contaminated properties listing

Agency Version Date: 09/24/2021
Agency Update Frequency: Quarterly
Planned Next Contact: 12/22/2021
Agency: Department of Toxic Substances Control
Agency Contact: 916-322-2861
Most Recent Contact: 09/24/2021

NPDES - CA: Listing of facilities with wastewater and NPDES permits including stormwater

Agency Version Date: 09/03/2021
Agency Update Frequency: Quarterly
Planned Next Contact: 11/30/2021
Agency: State Water Resources Control Board
Agency Contact: 916-341-5810
Most Recent Contact: 09/03/2021

PERCHLORATE 2 - CA: Listing of contaminated sites where the primary known chemical is perchlorate

Agency Version Date: 09/24/2021
Agency Update Frequency: Quarterly
Planned Next Contact: 12/21/2021
Agency: Department of Toxic Substances Control
Agency Contact: 916-322-2861
Most Recent Contact: 09/24/2021

PROPOSITION 65 - CA: Listing of Proposition 65 enforcement reporting notice sites in accordance with "The Safe Drinking Water and Toxic Enforcement Act of 1986"

Agency Version Date: 06/11/2021
Agency Update Frequency: No update
Planned Next Contact: 12/03/2021
Agency: State of California Department of JusticeOffice of the Attorney General
Agency Contact: 510-873-6321
Most Recent Contact: 09/08/2021

RFR - CA: State Water Resources Control Board Regulated Facility Report database listing which includes program agency type and their permit status

Agency Version Date: 06/15/2021
Agency Update Frequency: Varies
Planned Next Contact: 12/07/2021
Agency: CA State Water Resources Control Board
Agency Contact: 916-341-5810
Most Recent Contact: 09/10/2021

SWAT - CA: The SWAT Reports Summary Data and the Waste Management Unit Database were published by State Water Resources Control Board staff and the Regional Water Quality Control Boards for tracking and inventory of waste management units.

Agency Version Date: 08/08/2015
Agency Update Frequency: No Longer Maintained
Planned Next Contact: 11/23/2021
Agency: Department of Ecology
Agency Contact: 916-322-2861
Most Recent Contact: 08/27/2021

WDS - CA: Listing of waste discharge system reporting facilities

Agency Version Date: 07/27/2021
Agency Update Frequency: Quarterly
Planned Next Contact: 10/22/2021
Agency: State Water Resources Control Board
Agency Contact: 916-341-5810
Most Recent Contact: 07/27/2021

WILDLANDS - CA: The Wildlands Conservancy listing of preserves in California

Agency Version Date: 05/26/2021
Agency Update Frequency: Varies
Planned Next Contact: 11/18/2021
Agency: The Wildlands Conservancy
Agency Contact: 909-797-8507
Most Recent Contact: 08/23/2021

WIP - CA: Listing of Well Investigation Program cases in the San Gabriel and San Fernando Valley area

Agency Version Date: 07/01/2009
Agency Update Frequency: Varies
Planned Next Contact: 11/12/2021
Agency: Los Angeles Water Quality Control Board
Agency Contact: 916-341-5810
Most Recent Contact: 08/17/2021

OTHER

SEISMIC - CA: Earthquake Zones of Required Investigation. Shows the location of both Seismic Hazard Zones and Earthquake Fault Zones

Agency Version Date: 04/30/2021
Agency Update Frequency: Varies
Planned Next Contact: 10/22/2021

Agency: State of California Department of Conservation
Agency Contact: 916-324-7299
Most Recent Contact: 07/27/2021

SUBJECT PROPERTY ADDRESS:

1711 Harbor Avenue & 1515 W. 17th Street
1711 Harbor Avenue & 1515 W. 17th Street
Long Beach, CA 90813

SUBJECT PROPERTY COORDINATES:

Latitude(North):	33.788804 - 33°47'19.7"
Longitude(West):	-118.211436 - -118°12'41.2"
Universal Transverse Mercator:	Zone 11N
UTM X (Meters):	387847.15
UTM Y (Meters):	3739398.87
State Plane Coordinates:	0405 - California Zone 5 (US Survey Feet)
X Coordinate (Feet):	6497418.363 E
Y Coordinate (Feet):	1745590.605 N

ELEVATION:

Elevation:	12 ft. above sea level

USGS TOPOGRAPHIC MAP:

Subject Property Map:	33118-G2 Long Beach, CA
Most Recent Revision:	2015

GEOHYDROLOGY DATA:

SUBJECT PROPERTY TOPOGRAPHY:

Topographic Gradient: South

DFIRM FLOOD ZONE:

	DFIRM Flood
Subject Property County:	Electronic Data:
LOS ANGELES	Yes - refer to the PROPERTY PROXIMITY MAP and AREA MAP
Flood Plain Panel at Subject Property:	06037C1962F (Eff. date 9/26/2008)
Additional Panels in search area:	06037C1961G (Eff. date 4/21/2021) 06037C1964F (Eff. date 9/26/2008) 06037C1963G (Eff. date 4/21/2021) 06037C1964G (Eff. date 4/21/2021)

FEMA FLOOD ZONE:

	FEMA Flood
Subject Property County:	Electronic Data:
LOS ANGELES	Yes - refer to the PROPERTY PROXIMITY MAP and AREA MAP
Flood Plain Panel at Subject Property:	0601360010B
Additional Panels in search area:	0601360020B 0601370108D 0601370105C

NATIONAL WETLAND INVENTORY:

	NWI Electronic
NWI Quad at Subject Property:	Data Coverage:
Long Beach	Yes - refer to the Geological Findings Map

LITHOSTRATIGRAPHIC INFORMATION:

ROCK STRATIGRAPHIC UNIT:		GEOLOGIC AGE IDENTIFICATION
Era:	Cenozoic	Category: 4 Q Quaternary
System:	Quaternary	
Series:	Quaternary	
Code:	Q	

SURROUNDING ELEVATION PROFILES:

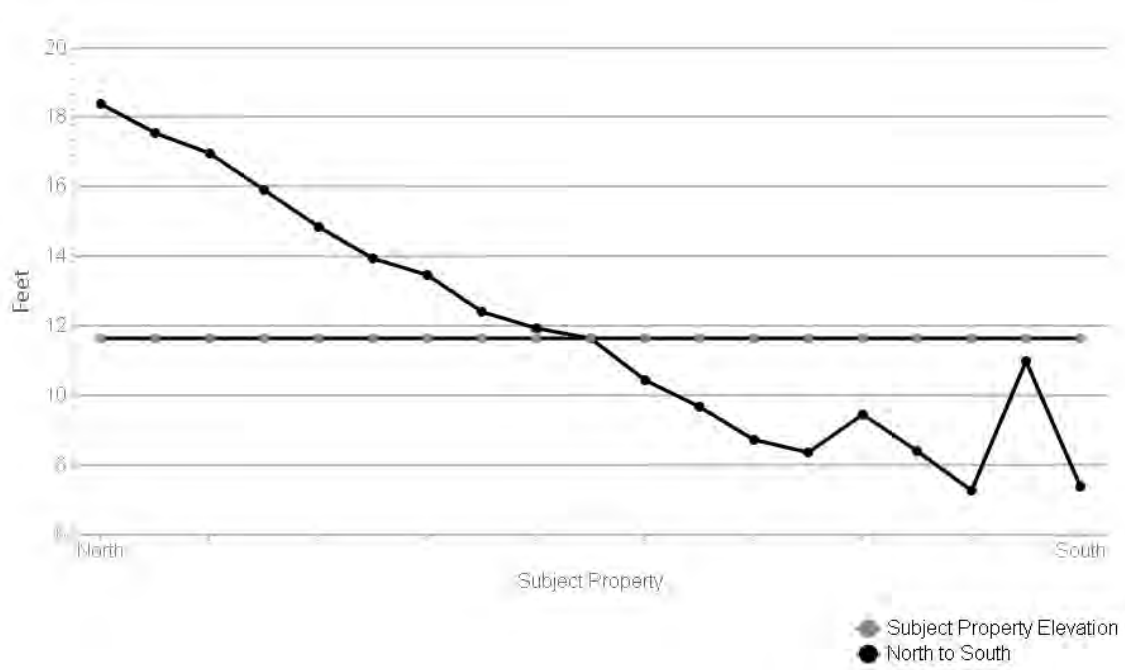

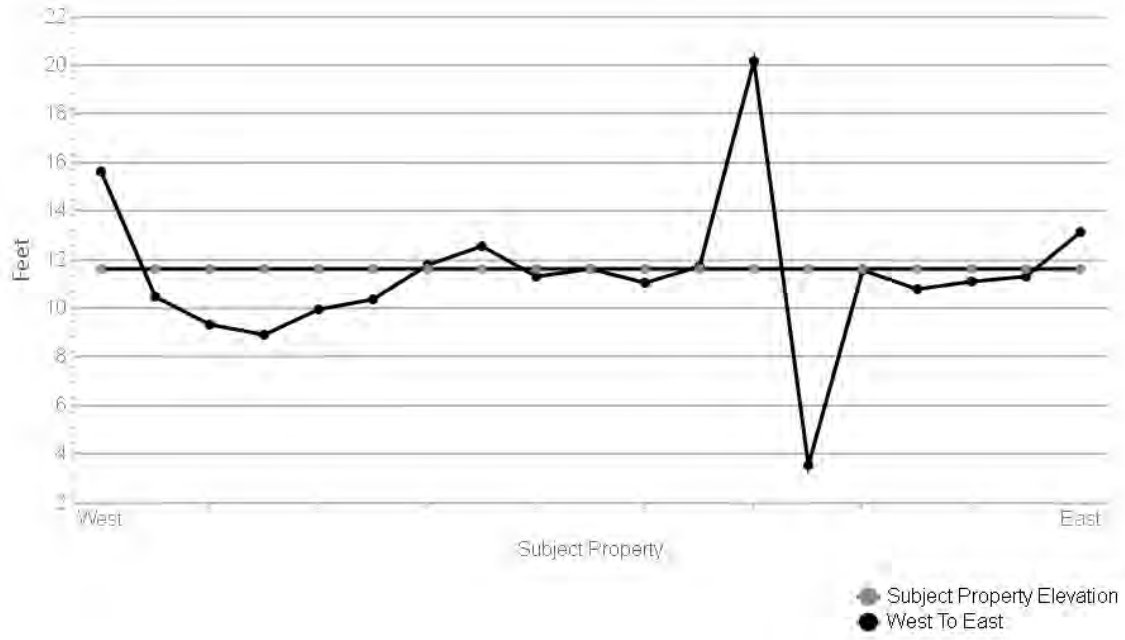

SUBJECT NAME: 1711 Harbor Avenue & 1515 W. 17th Street
ADDRESS: 1711 Harbor Avenue & 1515 W. 17th Street, ...
LAT/LONG: 33.788804 / -118.211436

PREPARED FOR: Environmental Managers & Auditors
ORDER #: 61809
REPORT DATE: October 12, 2021

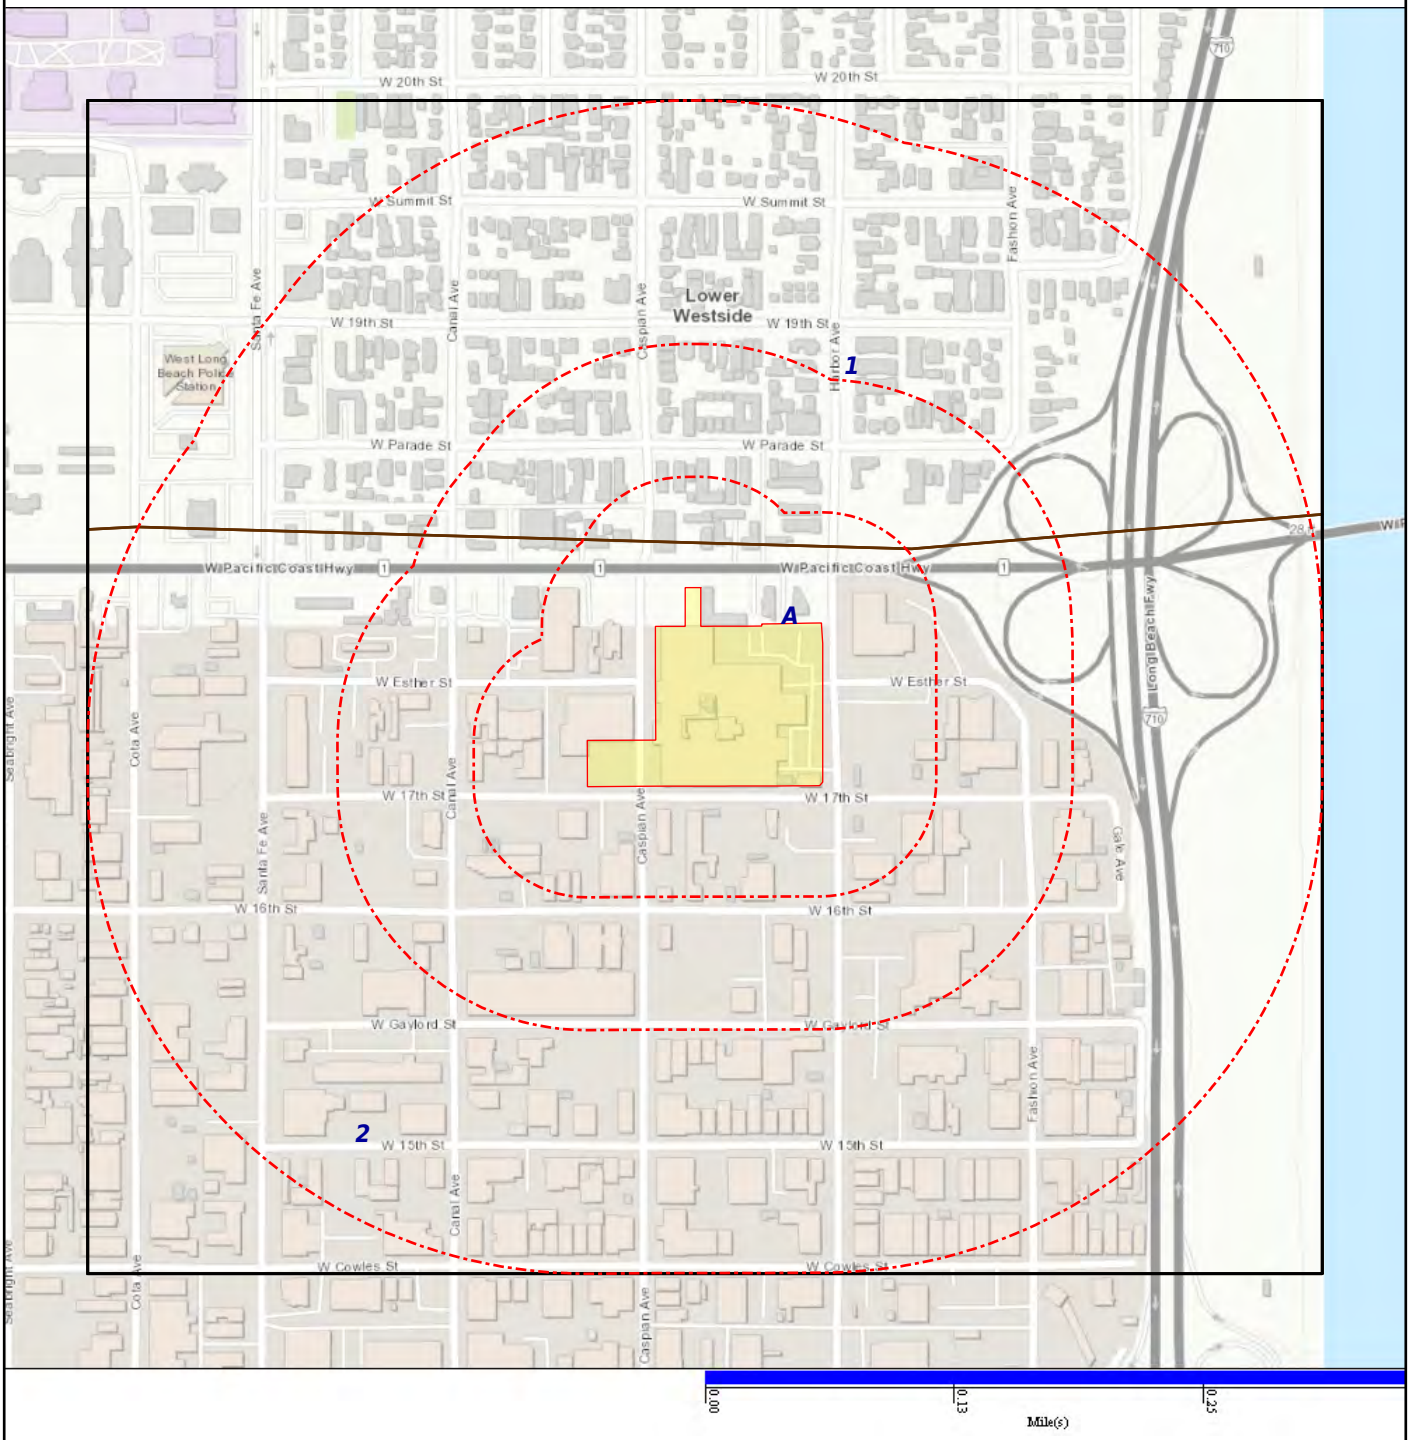

SOIL COMPOSITION IN GENERAL AREA OF SUBJECT PROPERTY:

Agency source: Soil Conservation Service, US Department of Agriculture

SOIL MAP ID 1

USDA Soil Name	Urban land,Miscellaneous area
USDA Soil Texture	Not Reported
Hydrologic Soil Group	Not Reported
Soil Drainage Class	Not Reported
Hydric Classification	0
Corrosion Potential - Uncoated Steel	Not Reported

SOIL MAP ID 2

USDA Soil Name	Urban land,Miscellaneous area
USDA Soil Texture	Not Reported
Hydrologic Soil Group	Not Reported
Soil Drainage Class	Not Reported
Hydric Classification	0
Corrosion Potential - Uncoated Steel	Not Reported

SOIL MAP ID A

USDA Soil Name	Urban land,Miscellaneous area
USDA Soil Texture	Not Reported
Hydrologic Soil Group	Not Reported
Soil Drainage Class	Not Reported
Hydric Classification	3
Corrosion Potential - Uncoated Steel	Not Reported

Layer	Depth (inches)	Soil Texture	AASHTO Group	Unified Soil Description	Saturated Hydraulic Conductivity micro m/sec	Soil Reaction pH
1	0-6		No data	No data	No data	No data

WATER AGENCY DATA:

WATER AGENCY SEARCH DISTANCES:

DATABASE:	SEARCH DISTANCE (MILES):
NWIS	1.000
OIL & GAS WELLS - CA	0.000
PWS	1.000
WELLS - GAMA - CA	0.000

DISTANCE TO NEAREST:	DISTANCE:
NWIS	0.116 mi / 615 ft
OIL & GAS WELLS - CA	N/A
PWS	N/A
WELLS - GAMA - CA	0.003 mi / 15 ft

FEDERAL WATER AGENCY DATA SUMMARY:

MAP ID:	WELL ID:	LOCATION FROM SP:
17	USGS-334712118124301 | USGS-334712118124302 | 334712118124301	< 1/8 Mile SSW
B20	334749118124901 | USGS-334749118124901	1/2 - 1 Mile NNW
B21	USGS-334750118124901 | 334750118124901	1/2 - 1 Mile NNW
22	USGS-334720118133201 | 334720118133201	1/2 - 1 Mile W
23	334747118132303 | 334747118132304 | USGS-334747118132301	1/2 - 1 Mile WNW
24	USGS-334751118131901 | USGS-334751118131902 | 334751118131901	1/2 - 1 Mile NW

Note: PWS System location is not always the same as well location.

STATE/LOCAL WATER AGENCY DATA SUMMARY:

MAP ID:	WELL ID:	LOCATION FROM SP:
A1	T0603701670-MW-6	< 1/8 Mile NNE
A2	T0603701670-MW-3	< 1/8 Mile NE
A3	T0603701670-BC-2	< 1/8 Mile NNE
A4	T0603701670-MW-7	< 1/8 Mile NNE
A5	T0603701670-MW-2	< 1/8 Mile NE
A6	T0603701670-MW-5	< 1/8 Mile NNE
A7	T0603701670-BC-3	< 1/8 Mile NE
A8	T0603701670-BC-8	< 1/8 Mile NE
A9	T0603701670-MW-8	< 1/8 Mile NNE
A10	T0603701670-BC-6	< 1/8 Mile NNE
A11	T0603701670-MW-4	< 1/8 Mile NE
A12	T0603701670-BC-4	< 1/8 Mile NNE
A13	T0603701670-MW-1	< 1/8 Mile NE
A14	T0603701670-MW-10	< 1/8 Mile NE
A15	T0603701670-MW-9	< 1/8 Mile NNE
A16	T0603701670-MW-11	< 1/8 Mile NNE
17	USGS-334712118124301 | USGS-334712118124302 | 334712118124301	< 1/8 Mile SSW
B20	334749118124901 | USGS-334749118124901	1/2 - 1 Mile NNW
B21	USGS-334750118124901 | 334750118124901	1/2 - 1 Mile NNW
22	USGS-334720118133201 | 334720118133201	1/2 - 1 Mile W
23	334747118132303 | 334747118132304 | USGS-334747118132301	1/2 - 1 Mile WNW
24	USGS-334751118131901 | USGS-334751118131902 | 334751118131901	1/2 - 1 Mile NW

SUBJECT NAME: 1711 Harbor Avenue & 1515 W. 17th Street
ADDRESS: 1711 Harbor Avenue & 1515 W. 17th Street, ...
LAT/LONG: 33.788804 / -118.211436

PREPARED FOR: Environmental Managers & Auditors
ORDER #: 61809
REPORT DATE: October 12, 2021

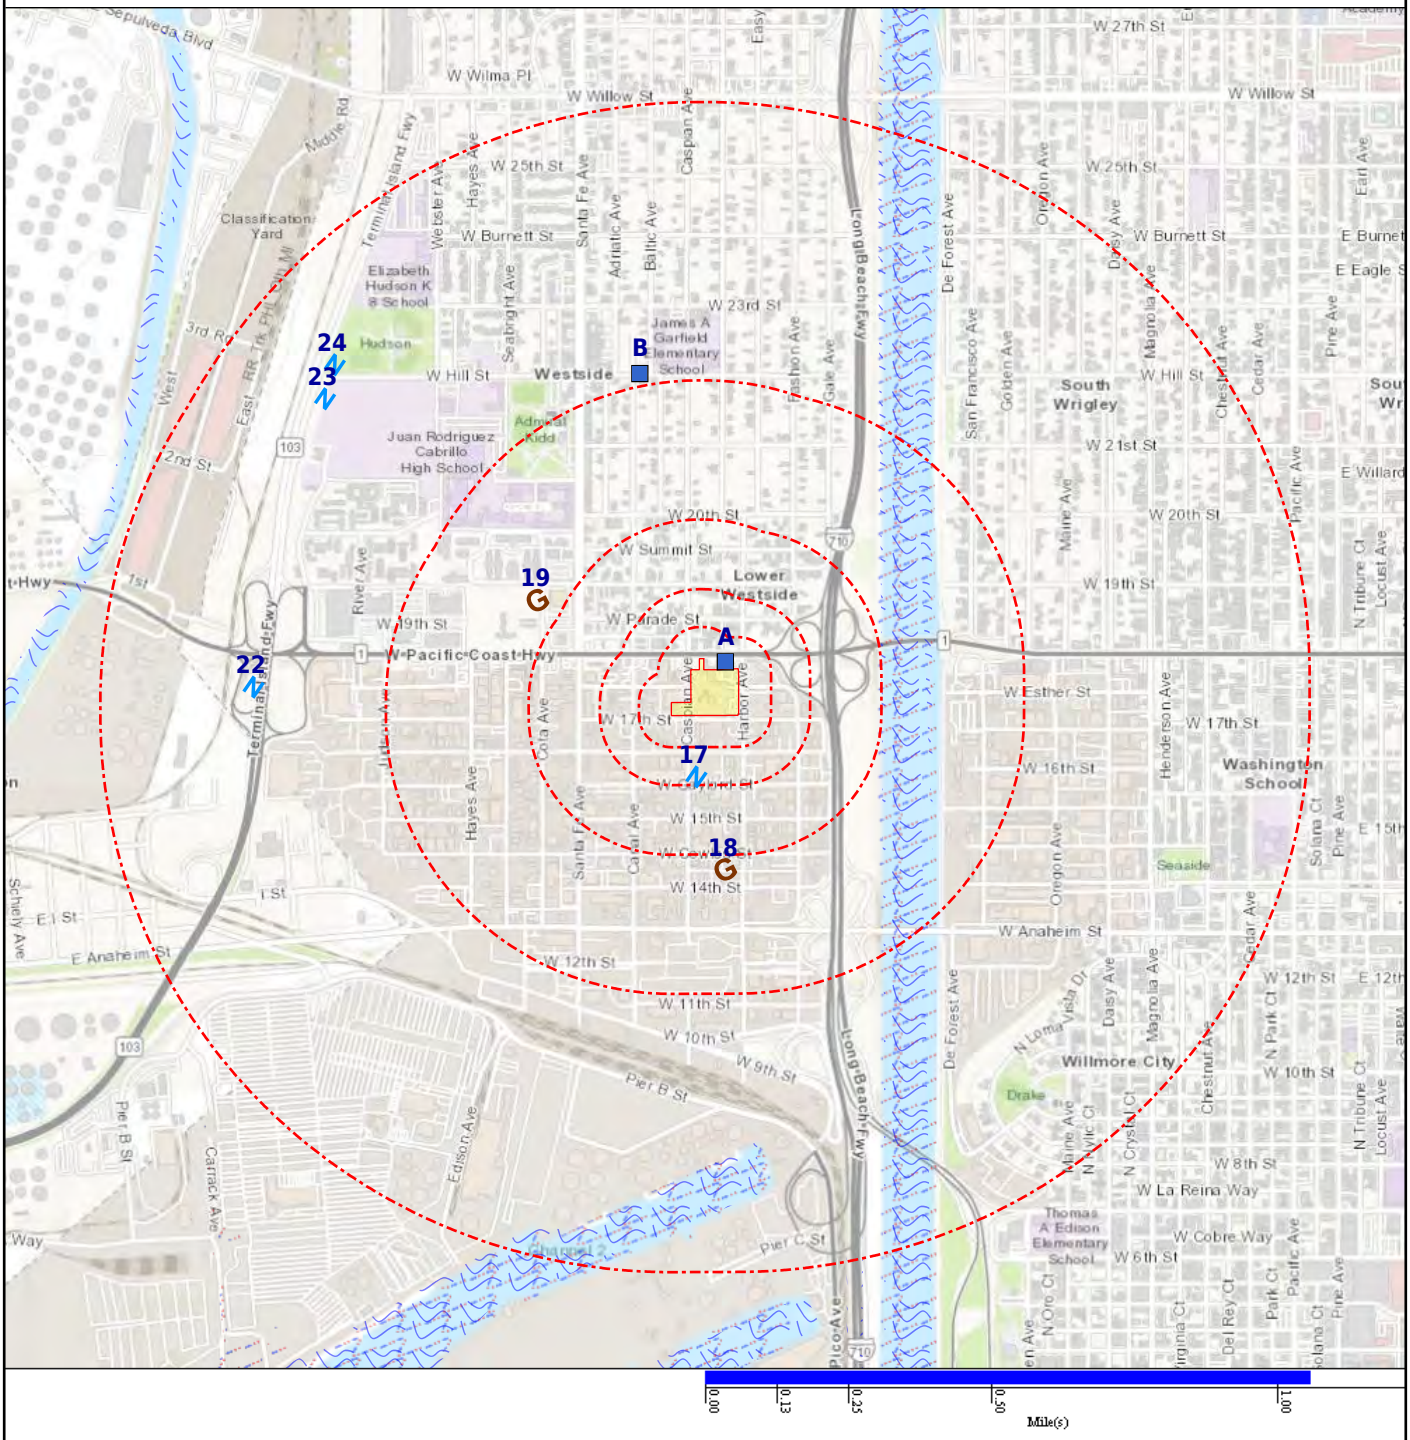

- Subject Property
- Geological Site
- Basins (No Data)
- NWI
- DAMS
- NWIS
- Geologic Cluster with Water Well
- Oil & Gas Wells (No Data)

Map Id: A1
Direction: NNE
Distance: 0.003 mi., 16 ft.
Elevation: 14 ft.
Relative: Higher

Site Name : T0603701670-MW-6
33.789487, -118.211008
CA

Database(s) : [WELLS - GAMA - CA]

Envirosite ID: 31316409
EPA ID: N/R

WELLS - GAMA - CA

Well ID :	T0603701670-MW-6
Well Type :	MONITORING
Well Depth (Ft.) :	19.95
Top of Screen (Ft.) :	5.0
Screen Length (Ft.) :	15.0
Source :	EDF
Source Name :	MW-6
Other Names :	MW-6
RL :	.5
Approximate Latitude :	33.7894875
Approximate Longitude :	-118.2110076
Last Date in Agency List :	2021-07-29

Well ID :	T0603701670-MW-6
Well Type :	MONITORING
Well Depth (Ft.) :	19.95
Top of Screen (Ft.) :	5.0
Screen Length (Ft.) :	15.0
Source :	EDF
Source Name :	MW-6
Other Names :	MW-6
RL :	1
Approximate Latitude :	33.7894875
Approximate Longitude :	-118.2110076
Last Date in Agency List :	2021-07-29

Well ID :	T0603701670-MW-6
Well Type :	MONITORING
Well Depth (Ft.) :	19.95
Top of Screen (Ft.) :	5.0
Screen Length (Ft.) :	15.0
Source :	EDF
Source Name :	MW-6
Other Names :	MW-6
RL :	2
Approximate Latitude :	33.7894875
Approximate Longitude :	-118.2110076
Last Date in Agency List :	2021-07-29

Well ID :	T0603701670-MW-6
Well Type :	MONITORING
Well Depth (Ft.) :	19.95
Top of Screen (Ft.) :	5.0
Screen Length (Ft.) :	15.0
Source :	EDF
Source Name :	MW-6
Other Names :	MW-6
RL :	10
Approximate Latitude :	33.7894875
Approximate Longitude :	-118.2110076
Last Date in Agency List :	2021-07-29

Map Id: A1
Direction: NNE
Distance: 0.003 mi., 16 ft.
Elevation: 14 ft.
Relative: Higher

Site Name : T0603701670-MW-6
33.789487, -118.211008
CA

Database(s) : [WELLS - GAMA - CA] ***(cont.)***

Envirosite ID: 31316409
EPA ID: N/R

WELLS - GAMA - CA ***(cont.)***

Well ID :	T0603701670-MW-6
Well Type :	MONITORING
Well Depth (Ft.) :	19.95
Top of Screen (Ft.) :	5.0
Screen Length (Ft.) :	15.0
Source :	EDF
Source Name :	MW-6
Other Names :	MW-6
RL :	50
Approximate Latitude :	33.7894875
Approximate Longitude :	-118.2110076
Last Date in Agency List :	2021-07-29

Well ID :	T0603701670-MW-6
Well Type :	MONITORING
Well Depth (Ft.) :	19.95
Top of Screen (Ft.) :	5.0
Screen Length (Ft.) :	15.0
Source :	EDF
Source Name :	MW-6
Other Names :	MW-6
RL :	200
Approximate Latitude :	33.7894875
Approximate Longitude :	-118.2110076
Last Date in Agency List :	2021-07-29

Well ID :	T0603701670-MW-6
Well Type :	MONITORING
Well Depth (Ft.) :	19.95
Top of Screen (Ft.) :	5.0
Screen Length (Ft.) :	15.0
Source :	EDF
Source Name :	MW-6
Other Names :	MW-6
RL :	5000
Approximate Latitude :	33.7894875
Approximate Longitude :	-118.2110076
Last Date in Agency List :	2021-07-29

Details for this site have been truncated due to the large number of available details for this site within this dataset. For the complete details for this site, contact your Envirosite account representative for a complimentary site report containing all of the details available.

Chemicals :	2013-10-31 - TBA ND 0 UG/L 2013-10-31 - TAME ND 0 UG/L 2013-10-31 - BZ ND 0 UG/L 2013-10-31 - BZME ND 0 UG/L 2013-10-31 - XYLENES ND 0 UG/L 2013-10-31 - EDB ND 0 UG/L 2013-10-31 - EBZ ND 0 UG/L 2013-10-31 - ETBE ND 0 UG/L 2013-10-31 - DCA12 ND 0 UG/L 2013-10-31 - MTBE ND 0 UG/L

Map Id: A1
Direction: NNE
Distance: 0.003 mi., 16 ft.
Elevation: 14 ft.
Relative: Higher

Site Name : T0603701670-MW-6
33.789487, -118.211008
CA

Database(s) : [WELLS - GAMA - CA] ***(cont.)***

Envirosite ID: 31316409
EPA ID: N/R

WELLS - GAMA - CA ***(cont.)***

2013-10-31 - DIPE ND 0 UG/L
2013-04-01 - MTBE ND 0 UG/L
2013-04-01 - BZ ND 0 UG/L
2013-04-01 - EBZ ND 0 UG/L
2013-04-01 - EDB ND 0 UG/L
2013-04-01 - TAME ND 0 UG/L
2013-04-01 - TBA ND 0 UG/L
2013-04-01 - DIPE ND 0 UG/L
2013-04-01 - BZME ND 0 UG/L
2013-04-01 - ETBE ND 0 UG/L

Map Id: A2
Direction: NE
Distance: 0.004 mi., 20 ft.
Elevation: 13 ft.
Relative: Higher

Site Name : T0603701670-MW-3
33.789502, -118.210768
CA

Database(s) : [WELLS - GAMA - CA]

Envirosite ID: 9659777
EPA ID: N/R

WELLS - GAMA - CA

Well ID :	T0603701670-MW-3
Well Type :	MONITORING
Well Depth (Ft.) :	21.0
Top of Screen (Ft.) :	N/R
Screen Length (Ft.) :	N/R
Source :	EDF
Source Name :	MW-3
Other Names :	MW-3
RL :	.5
Approximate Latitude :	33.7895017
Approximate Longitude :	-118.2107682
Last Date in Agency List :	2021-07-29

Well ID :	T0603701670-MW-3
Well Type :	MONITORING
Well Depth (Ft.) :	21.0
Top of Screen (Ft.) :	N/R
Screen Length (Ft.) :	N/R
Source :	EDF
Source Name :	MW-3
Other Names :	MW-3
RL :	1
Approximate Latitude :	33.7895017
Approximate Longitude :	-118.2107682
Last Date in Agency List :	2021-07-29

Well ID :	T0603701670-MW-3
Well Type :	MONITORING
Well Depth (Ft.) :	21.0
Top of Screen (Ft.) :	N/R

Map Id: A2
Direction: NE
Distance: 0.004 mi., 20 ft.
Elevation: 13 ft.
Relative: Higher

Site Name : T0603701670-MW-3
33.789502, -118.210768
CA

Database(s) : [WELLS - GAMA - CA] ***(cont.)***

Envirosite ID: 9659777
EPA ID: N/R

WELLS - GAMA - CA ***(cont.)***

Screen Length (Ft.) :	N/R
Source :	EDF
Source Name :	MW-3
Other Names :	MW-3
RL :	2
Approximate Latitude :	33.7895017
Approximate Longitude :	-118.2107682
Last Date in Agency List :	2021-07-29

Well ID :	T0603701670-MW-3
Well Type :	MONITORING
Well Depth (Ft.) :	21.0
Top of Screen (Ft.) :	N/R
Screen Length (Ft.) :	N/R
Source :	EDF
Source Name :	MW-3
Other Names :	MW-3
RL :	10
Approximate Latitude :	33.7895017
Approximate Longitude :	-118.2107682
Last Date in Agency List :	2021-07-29

Well ID :	T0603701670-MW-3
Well Type :	MONITORING
Well Depth (Ft.) :	21.0
Top of Screen (Ft.) :	N/R
Screen Length (Ft.) :	N/R
Source :	EDF
Source Name :	MW-3
Other Names :	MW-3
RL :	50
Approximate Latitude :	33.7895017
Approximate Longitude :	-118.2107682
Last Date in Agency List :	2021-07-29

Details for this site have been truncated due to the large number of available details for this site within this dataset. For the complete details for this site, contact your Envirosite account representative for a complimentary site report containing all of the details available.

Chemicals :	2013-10-31 - EDB ND 0 UG/L 2013-10-31 - MTBE ND 0 UG/L 2013-10-31 - ETBE ND 0 UG/L 2013-10-31 - EBZ ND 0 UG/L 2013-10-31 - DIPE ND 0 UG/L 2013-10-31 - XYLENES ND 0 UG/L 2013-10-31 - BZ ND 0 UG/L 2013-10-31 - TBA ND 0 UG/L 2013-10-31 - DCA12 ND 0 UG/L 2013-10-31 - BZME ND 0 UG/L 2013-10-31 - TAME ND 0 UG/L 2013-04-01 - XYLENES ND 0 UG/L 2013-04-01 - DCA12 ND 0 UG/L 2013-04-01 - DIPE ND 0 UG/L

Map Id: A2
Direction: NE
Distance: 0.004 mi., 20 ft.
Elevation: 13 ft.
Relative: Higher

Site Name : T0603701670-MW-3
33.789502, -118.210768
CA

Database(s) : [WELLS - GAMA - CA] ***(cont.)***

Envirosite ID: 9659777
EPA ID: N/R

WELLS - GAMA - CA ***(cont.)***

2013-04-01 - EDB ND 0 UG/L
2013-04-01 - TAME ND 0 UG/L
2013-04-01 - EBZ ND 0 UG/L
2013-04-01 - BZME ND 0 UG/L
2013-04-01 - ETBE ND 0 UG/L
2013-04-01 - TBA ND 0 UG/L

Map Id: A3
Direction: NNE
Distance: 0.009 mi., 49 ft.
Elevation: 13 ft.
Relative: Higher

Site Name : T0603701670-BC-2
33.78958, -118.210935
CA

Database(s) : [WELLS - GAMA - CA]

Envirosite ID: 10144024
EPA ID: N/R

WELLS - GAMA - CA

Details for this site have been truncated due to the large number of available details for this site within this dataset. For the complete details for this site, contact your Envirosite account representative for a complimentary site report containing all of the details available.

Well ID :	T0603701670-BC-2
Well Type :	MONITORING
Well Depth (Ft.) :	21.12
Top of Screen (Ft.) :	N/R
Screen Length (Ft.) :	N/R
Source :	EDF
Source Name :	BC-2
Other Names :	BC-2
RL :	50
Approximate Latitude :	33.7895802
Approximate Longitude :	-118.2109348
Last Date in Agency List :	2021-07-29

Well ID :	T0603701670-BC-2
Well Type :	MONITORING
Well Depth (Ft.) :	21.12
Top of Screen (Ft.) :	N/R
Screen Length (Ft.) :	N/R
Source :	EDF
Source Name :	BC-2
Other Names :	BC-2
RL :	1
Approximate Latitude :	33.7895802
Approximate Longitude :	-118.2109348
Last Date in Agency List :	2021-07-29

Well ID :	T0603701670-BC-2
Well Type :	MONITORING
Well Depth (Ft.) :	21.12
Top of Screen (Ft.) :	N/R

Map Id: A3
Direction: NNE
Distance: 0.009 mi., 49 ft.
Elevation: 13 ft.
Relative: Higher

Site Name : T0603701670-BC-2
33.78958, -118.210935
CA

Database(s) : [WELLS - GAMA - CA] ***(cont.)***

Envirosite ID: 10144024
EPA ID: N/R

WELLS - GAMA - CA ***(cont.)***

Screen Length (Ft.) :	N/R
Source :	EDF
Source Name :	BC-2
Other Names :	BC-2
RL :	10
Approximate Latitude :	33.7895802
Approximate Longitude :	-118.2109348
Last Date in Agency List :	2021-07-29

Well ID :	T0603701670-BC-2
Well Type :	MONITORING
Well Depth (Ft.) :	21.12
Top of Screen (Ft.) :	N/R
Screen Length (Ft.) :	N/R
Source :	EDF
Source Name :	BC-2
Other Names :	BC-2
RL :	20
Approximate Latitude :	33.7895802
Approximate Longitude :	-118.2109348
Last Date in Agency List :	2021-07-29

Well ID :	T0603701670-BC-2
Well Type :	MONITORING
Well Depth (Ft.) :	21.12
Top of Screen (Ft.) :	N/R
Screen Length (Ft.) :	N/R
Source :	EDF
Source Name :	BC-2
Other Names :	BC-2
RL :	2.5
Approximate Latitude :	33.7895802
Approximate Longitude :	-118.2109348
Last Date in Agency List :	2021-07-29

Well ID :	T0603701670-BC-2
Well Type :	MONITORING
Well Depth (Ft.) :	21.12
Top of Screen (Ft.) :	N/R
Screen Length (Ft.) :	N/R
Source :	EDF
Source Name :	BC-2
Other Names :	BC-2
RL :	5
Approximate Latitude :	33.7895802
Approximate Longitude :	-118.2109348
Last Date in Agency List :	2021-07-29

Well ID :	T0603701670-BC-2
Well Type :	MONITORING
Well Depth (Ft.) :	21.12
Top of Screen (Ft.) :	N/R
Screen Length (Ft.) :	N/R

Map Id: A3
Direction: NNE
Distance: 0.009 mi., 49 ft.
Elevation: 13 ft.
Relative: Higher

Site Name : T0603701670-BC-2
33.78958, -118.210935
CA

Database(s) : [WELLS - GAMA - CA] ***(cont.)***

Envirosite ID: 10144024
EPA ID: N/R

WELLS - GAMA - CA ***(cont.)***

Source :	EDF
Source Name :	BC-2
Other Names :	BC-2
RL :	30
Approximate Latitude :	33.7895802
Approximate Longitude :	-118.2109348
Last Date in Agency List :	2021-07-29

Well ID :	T0603701670-BC-2
Well Type :	MONITORING
Well Depth (Ft.) :	21.12
Top of Screen (Ft.) :	N/R
Screen Length (Ft.) :	N/R
Source :	EDF
Source Name :	BC-2
Other Names :	BC-2
RL :	100
Approximate Latitude :	33.7895802
Approximate Longitude :	-118.2109348
Last Date in Agency List :	2021-07-29

Well ID :	T0603701670-BC-2
Well Type :	MONITORING
Well Depth (Ft.) :	21.12
Top of Screen (Ft.) :	N/R
Screen Length (Ft.) :	N/R
Source :	EDF
Source Name :	BC-2
Other Names :	BC-2
RL :	.5
Approximate Latitude :	33.7895802
Approximate Longitude :	-118.2109348
Last Date in Agency List :	2021-07-29

Well ID :	T0603701670-BC-2
Well Type :	MONITORING
Well Depth (Ft.) :	21.12
Top of Screen (Ft.) :	N/R
Screen Length (Ft.) :	N/R
Source :	EDF
Source Name :	BC-2
Other Names :	BC-2
RL :	12
Approximate Latitude :	33.7895802
Approximate Longitude :	-118.2109348
Last Date in Agency List :	2021-07-29

Chemicals :	2013-10-31 - DIPE ND 0 UG/L
	2013-10-31 - EDB ND 0 UG/L
	2013-10-31 - DCA12 ND 0 UG/L
	2013-10-31 - TAME ND 0 UG/L
	2013-10-31 - BZ = 1900 UG/L
	2013-10-31 - EBZ = 58 UG/L

Map Id: A3
Direction: NNE
Distance: 0.009 mi., 49 ft.
Elevation: 13 ft.
Relative: Higher

Site Name : T0603701670-BC-2
33.78958, -118.210935
CA

Database(s) : [WELLS - GAMA - CA] ***(cont.)***

Envirosite ID: 10144024
EPA ID: N/R

WELLS - GAMA - CA ***(cont.)***

2013-10-31 - TBA ND 0 UG/L
2013-10-31 - ETBE ND 0 UG/L
2013-10-31 - BZME = 23 UG/L
2013-10-31 - MTBE = 1.8 UG/L
2013-10-31 - XYLENES = 28 UG/L
2013-04-01 - BZME = 44 UG/L
2013-04-01 - TBA ND 0 UG/L
2013-04-01 - XYLENES = 79 UG/L
2013-04-01 - DCA12 ND 0 UG/L
2013-04-01 - EBZ = 200 UG/L
2013-04-01 - EDB ND 0 UG/L
2013-04-01 - BZ = 9400 UG/L
2013-04-01 - MTBE = 2 UG/L
2013-04-01 - TAME ND 0 UG/L

Map Id: A4
Direction: NNE
Distance: 0.009 mi., 50 ft.
Elevation: 12 ft.
Relative: Lower

Site Name : T0603701670-MW-7
33.789576, -118.211168
CA

Database(s) : [WELLS - GAMA - CA]

Envirosite ID: 10145340
EPA ID: N/R

WELLS - GAMA - CA

Well ID :	T0603701670-MW-7
Well Type :	MONITORING
Well Depth (Ft.) :	24.42
Top of Screen (Ft.) :	5.0
Screen Length (Ft.) :	20.0
Source :	EDF
Source Name :	MW-7
Other Names :	MW-7
RL :	.5
Approximate Latitude :	33.7895763
Approximate Longitude :	-118.2111679
Last Date in Agency List :	2021-07-29

Well ID :	T0603701670-MW-7
Well Type :	MONITORING
Well Depth (Ft.) :	24.42
Top of Screen (Ft.) :	5.0
Screen Length (Ft.) :	20.0
Source :	EDF
Source Name :	MW-7
Other Names :	MW-7
RL :	1
Approximate Latitude :	33.7895763
Approximate Longitude :	-118.2111679
Last Date in Agency List :	2021-07-29

Map Id: A4
Direction: NNE
Distance: 0.009 mi., 50 ft.
Elevation: 12 ft.
Relative: Lower

Site Name : T0603701670-MW-7
33.789576, -118.211168
CA

Database(s) : [WELLS - GAMA - CA] ***(cont.)***

Envirosite ID: 10145340
EPA ID: N/R

WELLS - GAMA - CA ***(cont.)***

Well ID :	T0603701670-MW-7
Well Type :	MONITORING
Well Depth (Ft.) :	24.42
Top of Screen (Ft.) :	5.0
Screen Length (Ft.) :	20.0
Source :	EDF
Source Name :	MW-7
Other Names :	MW-7
RL :	2
Approximate Latitude :	33.7895763
Approximate Longitude :	-118.2111679
Last Date in Agency List :	2021-07-29

Well ID :	T0603701670-MW-7
Well Type :	MONITORING
Well Depth (Ft.) :	24.42
Top of Screen (Ft.) :	5.0
Screen Length (Ft.) :	20.0
Source :	EDF
Source Name :	MW-7
Other Names :	MW-7
RL :	50
Approximate Latitude :	33.7895763
Approximate Longitude :	-118.2111679
Last Date in Agency List :	2021-07-29

Well ID :	T0603701670-MW-7
Well Type :	MONITORING
Well Depth (Ft.) :	24.42
Top of Screen (Ft.) :	5.0
Screen Length (Ft.) :	20.0
Source :	EDF
Source Name :	MW-7
Other Names :	MW-7
RL :	10
Approximate Latitude :	33.7895763
Approximate Longitude :	-118.2111679
Last Date in Agency List :	2021-07-29

Details for this site have been truncated due to the large number of available details for this site within this dataset. For the complete details for this site, contact your Envirosite account representative for a complimentary site report containing all of the details available.

Chemicals :	2013-10-31 - ETBE ND 0 UG/L 2013-10-31 - BZME ND 0 UG/L 2013-10-31 - DIPE ND 0 UG/L 2013-10-31 - TBA ND 0 UG/L 2013-10-31 - TAME ND 0 UG/L 2013-10-31 - EDB ND 0 UG/L 2013-10-31 - XYLENES ND 0 UG/L 2013-10-31 - BZ ND 0 UG/L 2013-10-31 - MTBE ND 0 UG/L 2013-10-31 - DCA12 ND 0 UG/L

Map Id: A4
Direction: NNE
Distance: 0.009 mi., 50 ft.
Elevation: 12 ft.
Relative: Lower

Site Name : T0603701670-MW-7
33.789576, -118.211168
CA

Database(s) : [WELLS - GAMA - CA] ***(cont.)***

Envirosite ID: 10145340
EPA ID: N/R

WELLS - GAMA - CA ***(cont.)***

2013-10-31 - EBZ ND 0 UG/L
2013-04-01 - ETBE ND 0 UG/L
2013-04-01 - DCA12 ND 0 UG/L
2013-04-01 - TAME ND 0 UG/L
2013-04-01 - XYLENES ND 0 UG/L
2013-04-01 - MTBE ND 0 UG/L
2013-04-01 - DIPE ND 0 UG/L
2013-04-01 - BZ ND 0 UG/L
2013-04-01 - EDB ND 0 UG/L
2013-04-01 - BZME ND 0 UG/L

Map Id: A5
Direction: NE
Distance: 0.011 mi., 58 ft.
Elevation: 12 ft.
Relative: Higher

Site Name : T0603701670-MW-2
33.789606, -118.21074
CA

Database(s) : [WELLS - GAMA - CA]

Envirosite ID: 31290138
EPA ID: N/R

WELLS - GAMA - CA

Details for this site have been truncated due to the large number of available details for this site within this dataset. For the complete details for this site, contact your Envirosite account representative for a complimentary site report containing all of the details available.

Well ID :	T0603701670-MW-2
Well Type :	MONITORING
Well Depth (Ft.) :	20.62
Top of Screen (Ft.) :	N/R
Screen Length (Ft.) :	N/R
Source :	EDF
Source Name :	MW-2
Other Names :	MW-2
RL :	.5
Approximate Latitude :	33.7896056
Approximate Longitude :	-118.2107405
Last Date in Agency List :	2021-07-29

Well ID :	T0603701670-MW-2
Well Type :	MONITORING
Well Depth (Ft.) :	20.62
Top of Screen (Ft.) :	N/R
Screen Length (Ft.) :	N/R
Source :	EDF
Source Name :	MW-2
Other Names :	MW-2
RL :	2
Approximate Latitude :	33.7896056
Approximate Longitude :	-118.2107405
Last Date in Agency List :	2021-07-29

Map Id: A5
Direction: NE
Distance: 0.011 mi., 58 ft.
Elevation: 12 ft.
Relative: Higher

Site Name : T0603701670-MW-2
33.789606, -118.21074
CA

Database(s) : [WELLS - GAMA - CA] ***(cont.)***

Envirosite ID: 31290138
EPA ID: N/R

WELLS - GAMA - CA ***(cont.)***

Well ID :	T0603701670-MW-2
Well Type :	MONITORING
Well Depth (Ft.) :	20.62
Top of Screen (Ft.) :	N/R
Screen Length (Ft.) :	N/R
Source :	EDF
Source Name :	MW-2
Other Names :	MW-2
RL :	5
Approximate Latitude :	33.7896056
Approximate Longitude :	-118.2107405
Last Date in Agency List :	2021-07-29

Well ID :	T0603701670-MW-2
Well Type :	MONITORING
Well Depth (Ft.) :	20.62
Top of Screen (Ft.) :	N/R
Screen Length (Ft.) :	N/R
Source :	EDF
Source Name :	MW-2
Other Names :	MW-2
RL :	1
Approximate Latitude :	33.7896056
Approximate Longitude :	-118.2107405
Last Date in Agency List :	2021-07-29

Well ID :	T0603701670-MW-2
Well Type :	MONITORING
Well Depth (Ft.) :	20.62
Top of Screen (Ft.) :	N/R
Screen Length (Ft.) :	N/R
Source :	EDF
Source Name :	MW-2
Other Names :	MW-2
RL :	2.5
Approximate Latitude :	33.7896056
Approximate Longitude :	-118.2107405
Last Date in Agency List :	2021-07-29

Well ID :	T0603701670-MW-2
Well Type :	MONITORING
Well Depth (Ft.) :	20.62
Top of Screen (Ft.) :	N/R
Screen Length (Ft.) :	N/R
Source :	EDF
Source Name :	MW-2
Other Names :	MW-2
RL :	100
Approximate Latitude :	33.7896056
Approximate Longitude :	-118.2107405
Last Date in Agency List :	2021-07-29

Map Id: A5
Direction: NE
Distance: 0.011 mi., 58 ft.
Elevation: 12 ft.
Relative: Higher

Site Name : T0603701670-MW-2
33.789606, -118.21074
CA

Database(s) : [WELLS - GAMA - CA] ***(cont.)***

Envirosite ID: 31290138
EPA ID: N/R

WELLS - GAMA - CA ***(cont.)***

Well ID :	T0603701670-MW-2
Well Type :	MONITORING
Well Depth (Ft.) :	20.62
Top of Screen (Ft.) :	N/R
Screen Length (Ft.) :	N/R
Source :	EDF
Source Name :	MW-2
Other Names :	MW-2
RL :	10
Approximate Latitude :	33.7896056
Approximate Longitude :	-118.2107405
Last Date in Agency List :	2021-07-29

Well ID :	T0603701670-MW-2
Well Type :	MONITORING
Well Depth (Ft.) :	20.62
Top of Screen (Ft.) :	N/R
Screen Length (Ft.) :	N/R
Source :	EDF
Source Name :	MW-2
Other Names :	MW-2
RL :	2000
Approximate Latitude :	33.7896056
Approximate Longitude :	-118.2107405
Last Date in Agency List :	2021-07-29

Well ID :	T0603701670-MW-2
Well Type :	MONITORING
Well Depth (Ft.) :	20.62
Top of Screen (Ft.) :	N/R
Screen Length (Ft.) :	N/R
Source :	EDF
Source Name :	MW-2
Other Names :	MW-2
RL :	20
Approximate Latitude :	33.7896056
Approximate Longitude :	-118.2107405
Last Date in Agency List :	2021-07-29

Well ID :	T0603701670-MW-2
Well Type :	MONITORING
Well Depth (Ft.) :	20.62
Top of Screen (Ft.) :	N/R
Screen Length (Ft.) :	N/R
Source :	EDF
Source Name :	MW-2
Other Names :	MW-2
RL :	300
Approximate Latitude :	33.7896056
Approximate Longitude :	-118.2107405
Last Date in Agency List :	2021-07-29

Map Id: A5
Direction: NE
Distance: 0.011 mi., 58 ft.
Elevation: 12 ft.
Relative: Higher

Site Name : T0603701670-MW-2
33.789606, -118.21074
CA

Database(s) : [WELLS - GAMA - CA] ***(cont.)***

Envirosite ID: 31290138
EPA ID: N/R

WELLS - GAMA - CA ***(cont.)***

Chemicals :
2013-10-31 - EDB ND 0 UG/L
2013-10-31 - ETBE ND 0 UG/L
2013-10-31 - BZME ND 0 UG/L
2013-10-31 - TAME ND 0 UG/L
2013-10-31 - DIPE ND 0 UG/L
2013-10-31 - DCA12 ND 0 UG/L
2013-10-31 - EBZ ND 0 UG/L
2013-10-31 - BZ ND 0 UG/L
2013-10-31 - MTBE = 130 UG/L
2013-10-31 - XYLENES ND 0 UG/L
2013-10-31 - TBA ND 0 UG/L
2013-04-01 - DIPE ND 0 UG/L
2013-04-01 - TBA = 14 UG/L
2013-04-01 - ETBE ND 0 UG/L
2013-04-01 - BZME ND 0 UG/L
2013-04-01 - MTBE = 57 UG/L
2013-04-01 - XYLENES ND 0 UG/L
2013-04-01 - DCA12 ND 0 UG/L
2013-04-01 - BZ ND 0 UG/L
2013-04-01 - EBZ ND 0 UG/L

Map Id: A6
Direction: NNE
Distance: 0.012 mi., 64 ft.
Elevation: 13 ft.
Relative: Higher

Site Name : T0603701670-MW-5
33.78962, -118.211003
CA

Database(s) : [WELLS - GAMA - CA]

Envirosite ID: 10145338
EPA ID: N/R

WELLS - GAMA - CA

Details for this site have been truncated due to the large number of available details for this site within this dataset. For the complete details for this site, contact your Envirosite account representative for a complimentary site report containing all of the details available.

Well ID : T0603701670-MW-5
Well Type : MONITORING
Well Depth (Ft.) : 19.63
Top of Screen (Ft.) : 5.0
Screen Length (Ft.) : 15.0
Source : EDF
Source Name : MW-5
Other Names : MW-5
RL : 2.5
Approximate Latitude : 33.7896201
Approximate Longitude : -118.211003
Last Date in Agency List : 2021-07-29

Well ID : T0603701670-MW-5
Well Type : MONITORING
Well Depth (Ft.) : 19.63
Top of Screen (Ft.) : 5.0

Map Id: A6
Direction: NNE
Distance: 0.012 mi., 64 ft.
Elevation: 13 ft.
Relative: Higher

Site Name : T0603701670-MW-5
33.78962, -118.211003
CA

Database(s) : [WELLS - GAMA - CA] ***(cont.)***

Envirosite ID: 10145338
EPA ID: N/R

WELLS - GAMA - CA ***(cont.)***

Screen Length (Ft.) :	15.0
Source :	EDF
Source Name :	MW-5
Other Names :	MW-5
RL :	2
Approximate Latitude :	33.7896201
Approximate Longitude :	-118.211003
Last Date in Agency List :	2021-07-29

Well ID :	T0603701670-MW-5
Well Type :	MONITORING
Well Depth (Ft.) :	19.63
Top of Screen (Ft.) :	5.0
Screen Length (Ft.) :	15.0
Source :	EDF
Source Name :	MW-5
Other Names :	MW-5
RL :	.5
Approximate Latitude :	33.7896201
Approximate Longitude :	-118.211003
Last Date in Agency List :	2021-07-29

Well ID :	T0603701670-MW-5
Well Type :	MONITORING
Well Depth (Ft.) :	19.63
Top of Screen (Ft.) :	5.0
Screen Length (Ft.) :	15.0
Source :	EDF
Source Name :	MW-5
Other Names :	MW-5
RL :	5
Approximate Latitude :	33.7896201
Approximate Longitude :	-118.211003
Last Date in Agency List :	2021-07-29

Well ID :	T0603701670-MW-5
Well Type :	MONITORING
Well Depth (Ft.) :	19.63
Top of Screen (Ft.) :	5.0
Screen Length (Ft.) :	15.0
Source :	EDF
Source Name :	MW-5
Other Names :	MW-5
RL :	20
Approximate Latitude :	33.7896201
Approximate Longitude :	-118.211003
Last Date in Agency List :	2021-07-29

Well ID :	T0603701670-MW-5
Well Type :	MONITORING
Well Depth (Ft.) :	19.63
Top of Screen (Ft.) :	5.0
Screen Length (Ft.) :	15.0

Map Id: A6
Direction: NNE
Distance: 0.012 mi., 64 ft.
Elevation: 13 ft.
Relative: Higher

Site Name : T0603701670-MW-5
33.78962, -118.211003
CA

Database(s) : [WELLS - GAMA - CA] ***(cont.)***

Envirosite ID: 10145338
EPA ID: N/R

WELLS - GAMA - CA ***(cont.)***

Source :	EDF
Source Name :	MW-5
Other Names :	MW-5
RL :	30
Approximate Latitude :	33.7896201
Approximate Longitude :	-118.211003
Last Date in Agency List :	2021-07-29

Well ID :	T0603701670-MW-5
Well Type :	MONITORING
Well Depth (Ft.) :	19.63
Top of Screen (Ft.) :	5.0
Screen Length (Ft.) :	15.0
Source :	EDF
Source Name :	MW-5
Other Names :	MW-5
RL :	1
Approximate Latitude :	33.7896201
Approximate Longitude :	-118.211003
Last Date in Agency List :	2021-07-29

Well ID :	T0603701670-MW-5
Well Type :	MONITORING
Well Depth (Ft.) :	19.63
Top of Screen (Ft.) :	5.0
Screen Length (Ft.) :	15.0
Source :	EDF
Source Name :	MW-5
Other Names :	MW-5
RL :	50
Approximate Latitude :	33.7896201
Approximate Longitude :	-118.211003
Last Date in Agency List :	2021-07-29

Well ID :	T0603701670-MW-5
Well Type :	MONITORING
Well Depth (Ft.) :	19.63
Top of Screen (Ft.) :	5.0
Screen Length (Ft.) :	15.0
Source :	EDF
Source Name :	MW-5
Other Names :	MW-5
RL :	10
Approximate Latitude :	33.7896201
Approximate Longitude :	-118.211003
Last Date in Agency List :	2021-07-29

Well ID :	T0603701670-MW-5
Well Type :	MONITORING
Well Depth (Ft.) :	19.63
Top of Screen (Ft.) :	5.0
Screen Length (Ft.) :	15.0
Source :	EDF

Map Id: A6
Direction: NNE
Distance: 0.012 mi., 64 ft.
Elevation: 13 ft.
Relative: Higher

Site Name : T0603701670-MW-5
33.78962, -118.211003
CA

Database(s) : [WELLS - GAMA - CA] ***(cont.)***

Envirosite ID: 10145338
EPA ID: N/R

WELLS - GAMA - CA ***(cont.)***

Source Name :	MW-5
Other Names :	MW-5
RL :	25
Approximate Latitude :	33.7896201
Approximate Longitude :	-118.211003
Last Date in Agency List :	2021-07-29

Chemicals :

2013-10-31 - DIPE ND 0 UG/L
2013-10-31 - TAME ND 0 UG/L
2013-10-31 - MTBE ND 0 UG/L
2013-10-31 - BZME = 14 UG/L
2013-10-31 - TBA ND 0 UG/L
2013-10-31 - EDB ND 0 UG/L
2013-10-31 - DCA12 ND 0 UG/L
2013-10-31 - XYLENES = 23 UG/L
2013-10-31 - ETBE ND 0 UG/L
2013-10-31 - EBZ = 310 UG/L
2013-10-31 - BZ = 360 UG/L
2013-04-01 - XYLENES = 5.1 UG/L
2013-04-01 - ETBE ND 0 UG/L
2013-04-01 - DIPE ND 0 UG/L
2013-04-01 - DCA12 ND 0 UG/L
2013-04-01 - MTBE ND 0 UG/L
2013-04-01 - BZ = 83 UG/L
2013-04-01 - EDB ND 0 UG/L
2013-04-01 - TBA = 44 UG/L
2013-04-01 - EBZ = 150 UG/L

Map Id: A7
Direction: NE
Distance: 0.013 mi., 70 ft.
Elevation: 12 ft.
Relative: Higher

Site Name : T0603701670-BC-3
33.789638, -118.210841
CA

Database(s) : [WELLS - GAMA - CA]

Envirosite ID: 10144025
EPA ID: N/R

WELLS - GAMA - CA

Well ID :	T0603701670-BC-3
Well Type :	MONITORING
Well Depth (Ft.) :	19.18
Top of Screen (Ft.) :	N/R
Screen Length (Ft.) :	N/R
Source :	EDF
Source Name :	BC-3
Other Names :	BC-3
RL :	.5
Approximate Latitude :	33.7896384
Approximate Longitude :	-118.2108408
Last Date in Agency List :	2021-07-29

Map Id: A7
Direction: NE
Distance: 0.013 mi., 70 ft.
Elevation: 12 ft.
Relative: Higher

Site Name : T0603701670-BC-3
33.789638, -118.210841
CA

Database(s) : [WELLS - GAMA - CA] ***(cont.)***

Envirosite ID: 10144025
EPA ID: N/R

WELLS - GAMA - CA ***(cont.)***

Well ID :	T0603701670-BC-3
Well Type :	MONITORING
Well Depth (Ft.) :	19.18
Top of Screen (Ft.) :	N/R
Screen Length (Ft.) :	N/R
Source :	EDF
Source Name :	BC-3
Other Names :	BC-3
RL :	1
Approximate Latitude :	33.7896384
Approximate Longitude :	-118.2108408
Last Date in Agency List :	2021-07-29

Well ID :	T0603701670-BC-3
Well Type :	MONITORING
Well Depth (Ft.) :	19.18
Top of Screen (Ft.) :	N/R
Screen Length (Ft.) :	N/R
Source :	EDF
Source Name :	BC-3
Other Names :	BC-3
RL :	2
Approximate Latitude :	33.7896384
Approximate Longitude :	-118.2108408
Last Date in Agency List :	2021-07-29

Well ID :	T0603701670-BC-3
Well Type :	MONITORING
Well Depth (Ft.) :	19.18
Top of Screen (Ft.) :	N/R
Screen Length (Ft.) :	N/R
Source :	EDF
Source Name :	BC-3
Other Names :	BC-3
RL :	10
Approximate Latitude :	33.7896384
Approximate Longitude :	-118.2108408
Last Date in Agency List :	2021-07-29

Well ID :	T0603701670-BC-3
Well Type :	MONITORING
Well Depth (Ft.) :	19.18
Top of Screen (Ft.) :	N/R
Screen Length (Ft.) :	N/R
Source :	EDF
Source Name :	BC-3
Other Names :	BC-3
RL :	50
Approximate Latitude :	33.7896384
Approximate Longitude :	-118.2108408
Last Date in Agency List :	2021-07-29

Map Id: A7
Direction: NE
Distance: 0.013 mi., 70 ft.
Elevation: 12 ft.
Relative: Higher

Site Name : T0603701670-BC-3
33.789638, -118.210841
CA

Database(s) : [WELLS - GAMA - CA] ***(cont.)***

Envirosite ID: 10144025
EPA ID: N/R

WELLS - GAMA - CA ***(cont.)***

Well ID :	T0603701670-BC-3
Well Type :	MONITORING
Well Depth (Ft.) :	19.18
Top of Screen (Ft.) :	N/R
Screen Length (Ft.) :	N/R
Source :	EDF
Source Name :	BC-3
Other Names :	BC-3
RL :	40
Approximate Latitude :	33.7896384
Approximate Longitude :	-118.2108408
Last Date in Agency List :	2021-07-29

Details for this site have been truncated due to the large number of available details for this site within this dataset. For the complete details for this site, contact your Envirosite account representative for a complimentary site report containing all of the details available.

Chemicals :
2013-10-31 - EBZ ND 0 UG/L
2013-10-31 - XYLENES ND 0 UG/L
2013-10-31 - DCA12 ND 0 UG/L
2013-10-31 - ETBE ND 0 UG/L
2013-10-31 - EDB ND 0 UG/L
2013-10-31 - BZME ND 0 UG/L
2013-10-31 - TAME ND 0 UG/L
2013-10-31 - BZ = .51 UG/L
2013-10-31 - TBA ND 0 UG/L
2013-10-31 - DIPE ND 0 UG/L
2013-10-31 - MTBE = 17 UG/L
2013-04-01 - XYLENES ND 0 UG/L
2013-04-01 - EBZ ND 0 UG/L
2013-04-01 - EDB ND 0 UG/L
2013-04-01 - MTBE = 10 UG/L
2013-04-01 - TBA ND 0 UG/L
2013-04-01 - BZME = .17 UG/L
2013-04-01 - BZ ND 0 UG/L
2013-04-01 - TAME ND 0 UG/L
2013-04-01 - DIPE ND 0 UG/L

Map Id: A8
Direction: NE
Distance: 0.014 mi., 73 ft.
Elevation: 12 ft.
Relative: Higher

Site Name : T0603701670-BC-8
33.789646, -118.210841
CA

Database(s) : [WELLS - GAMA - CA]

Envirosite ID: 10145336
EPA ID: N/R

WELLS - GAMA - CA

Well ID :	T0603701670-BC-8
Well Type :	MONITORING
Well Depth (Ft.) :	11.12

Map Id: A8
Direction: NE
Distance: 0.014 mi., 73 ft.
Elevation: 12 ft.
Relative: Higher

Site Name : T0603701670-BC-8
33.789646, -118.210841
CA

Database(s) : [WELLS - GAMA - CA] ***(cont.)***

Envirosite ID: 10145336
EPA ID: N/R

WELLS - GAMA - CA ***(cont.)***

Top of Screen (Ft.) :	N/R
Screen Length (Ft.) :	N/R
Source :	EDF
Source Name :	BC-8
Other Names :	BC-8
RL :	.5
Approximate Latitude :	33.7896456
Approximate Longitude :	-118.2108409
Last Date in Agency List :	2021-07-29

Well ID :	T0603701670-BC-8
Well Type :	MONITORING
Well Depth (Ft.) :	11.12
Top of Screen (Ft.) :	N/R
Screen Length (Ft.) :	N/R
Source :	EDF
Source Name :	BC-8
Other Names :	BC-8
RL :	1
Approximate Latitude :	33.7896456
Approximate Longitude :	-118.2108409
Last Date in Agency List :	2021-07-29

Well ID :	T0603701670-BC-8
Well Type :	MONITORING
Well Depth (Ft.) :	11.12
Top of Screen (Ft.) :	N/R
Screen Length (Ft.) :	N/R
Source :	EDF
Source Name :	BC-8
Other Names :	BC-8
RL :	10
Approximate Latitude :	33.7896456
Approximate Longitude :	-118.2108409
Last Date in Agency List :	2021-07-29

Well ID :	T0603701670-BC-8
Well Type :	MONITORING
Well Depth (Ft.) :	11.12
Top of Screen (Ft.) :	N/R
Screen Length (Ft.) :	N/R
Source :	EDF
Source Name :	BC-8
Other Names :	BC-8
RL :	2
Approximate Latitude :	33.7896456
Approximate Longitude :	-118.2108409
Last Date in Agency List :	2021-07-29

Map Id: A8
Direction: NE
Distance: 0.014 mi., 73 ft.
Elevation: 12 ft.
Relative: Higher

Site Name : T0603701670-BC-8
33.789646, -118.210841
CA

Database(s) : [WELLS - GAMA - CA] ***(cont.)***

Envirosite ID: 10145336
EPA ID: N/R

WELLS - GAMA - CA ***(cont.)***

Details for this site have been truncated due to the large number of available details for this site within this dataset. For the complete details for this site, contact your Envirosite account representative for a complimentary site report containing all of the details available.

Chemicals :

2013-10-31 - DCA12 ND 0 UG/L
2013-10-31 - BZME ND 0 UG/L
2013-10-31 - XYLENES ND 0 UG/L
2013-10-31 - ETBE ND 0 UG/L
2013-10-31 - MTBE = 1.6 UG/L
2013-10-31 - BZ ND 0 UG/L
2013-10-31 - EDB ND 0 UG/L
2013-10-31 - TBA ND 0 UG/L
2013-10-31 - EBZ ND 0 UG/L
2013-10-31 - TAME ND 0 UG/L
2013-10-31 - DIPE ND 0 UG/L
2013-04-01 - MTBE = 1.7 UG/L
2013-04-01 - BZME ND 0 UG/L
2013-04-01 - DCA12 ND 0 UG/L
2013-04-01 - TAME ND 0 UG/L
2013-04-01 - BZ = .21 UG/L
2013-04-01 - ETBE ND 0 UG/L
2013-04-01 - XYLENES ND 0 UG/L
2013-04-01 - EDB ND 0 UG/L
2013-04-01 - TBA ND 0 UG/L

Map Id: A9
Direction: NNE
Distance: 0.014 mi., 74 ft.
Elevation: 12 ft.
Relative: Lower

Site Name : T0603701670-MW-8
33.789639, -118.211183
CA

Database(s) : [WELLS - GAMA - CA]

Envirosite ID: 31335339
EPA ID: N/R

WELLS - GAMA - CA

Well ID :	T0603701670-MW-8
Well Type :	MONITORING
Well Depth (Ft.) :	24.04
Top of Screen (Ft.) :	5.0
Screen Length (Ft.) :	20.0
Source :	EDF
Source Name :	MW-8
Other Names :	MW-8
RL :	2
Approximate Latitude :	33.7896395
Approximate Longitude :	-118.2111828
Last Date in Agency List :	2021-07-29

Well ID :	T0603701670-MW-8
Well Type :	MONITORING
Well Depth (Ft.) :	24.04
Top of Screen (Ft.) :	5.0

Map Id: A9
Direction: NNE
Distance: 0.014 mi., 74 ft.
Elevation: 12 ft.
Relative: Lower

Site Name : T0603701670-MW-8
33.789639, -118.211183
CA

Database(s) : [WELLS - GAMA - CA] ***(cont.)***

Envirosite ID: 31335339
EPA ID: N/R

WELLS - GAMA - CA ***(cont.)***

Screen Length (Ft.) :	20.0
Source :	EDF
Source Name :	MW-8
Other Names :	MW-8
RL :	1
Approximate Latitude :	33.7896395
Approximate Longitude :	-118.2111828
Last Date in Agency List :	2021-07-29

Well ID :	T0603701670-MW-8
Well Type :	MONITORING
Well Depth (Ft.) :	24.04
Top of Screen (Ft.) :	5.0
Screen Length (Ft.) :	20.0
Source :	EDF
Source Name :	MW-8
Other Names :	MW-8
RL :	.5
Approximate Latitude :	33.7896395
Approximate Longitude :	-118.2111828
Last Date in Agency List :	2021-07-29

Well ID :	T0603701670-MW-8
Well Type :	MONITORING
Well Depth (Ft.) :	24.04
Top of Screen (Ft.) :	5.0
Screen Length (Ft.) :	20.0
Source :	EDF
Source Name :	MW-8
Other Names :	MW-8
RL :	10
Approximate Latitude :	33.7896395
Approximate Longitude :	-118.2111828
Last Date in Agency List :	2021-07-29

Well ID :	T0603701670-MW-8
Well Type :	MONITORING
Well Depth (Ft.) :	24.04
Top of Screen (Ft.) :	5.0
Screen Length (Ft.) :	20.0
Source :	EDF
Source Name :	MW-8
Other Names :	MW-8
RL :	50
Approximate Latitude :	33.7896395
Approximate Longitude :	-118.2111828
Last Date in Agency List :	2021-07-29

Map Id: A9
Direction: NNE
Distance: 0.014 mi., 74 ft.
Elevation: 12 ft.
Relative: Lower

Site Name : T0603701670-MW-8
33.789639, -118.211183
CA

Database(s) : [WELLS - GAMA - CA] ***(cont.)***

Envirosite ID: 31335339
EPA ID: N/R

WELLS - GAMA - CA ***(cont.)***

Details for this site have been truncated due to the large number of available details for this site within this dataset. For the complete details for this site, contact your Envirosite account representative for a complimentary site report containing all of the details available.

Chemicals :	2013-10-31 - DCA12 ND 0 UG/L
	2013-10-31 - EBZ ND 0 UG/L
	2013-10-31 - DIPE ND 0 UG/L
	2013-10-31 - BZ ND 0 UG/L
	2013-10-31 - BZME ND 0 UG/L
	2013-10-31 - EDB ND 0 UG/L
	2013-10-31 - MTBE ND 0 UG/L
	2013-10-31 - ETBE ND 0 UG/L
	2013-10-31 - TBA ND 0 UG/L
	2013-10-31 - XYLENES ND 0 UG/L
	2013-10-31 - TAME ND 0 UG/L
	2013-04-01 - ETBE ND 0 UG/L
	2013-04-01 - TBA ND 0 UG/L
	2013-04-01 - XYLENES ND 0 UG/L
	2013-04-01 - BZ ND 0 UG/L
	2013-04-01 - DCA12 ND 0 UG/L
	2013-04-01 - TAME ND 0 UG/L
	2013-04-01 - MTBE ND 0 UG/L
	2013-04-01 - EBZ ND 0 UG/L
	2013-04-01 - EDB ND 0 UG/L

Map Id: A10
Direction: NNE
Distance: 0.014 mi., 74 ft.
Elevation: 12 ft.
Relative: Higher

Site Name : T0603701670-BC-6
33.789648, -118.210892
CA

Database(s) : [WELLS - GAMA - CA]

Envirosite ID: 10144026
EPA ID: N/R

WELLS - GAMA - CA

Well ID :	T0603701670-BC-6
Well Type :	MONITORING
Well Depth (Ft.) :	10.62
Top of Screen (Ft.) :	N/R
Screen Length (Ft.) :	N/R
Source :	EDF
Source Name :	BC-6
Other Names :	BC-6
RL :	.5
Approximate Latitude :	33.7896476
Approximate Longitude :	-118.2108915
Last Date in Agency List :	2021-07-29

Well ID :	T0603701670-BC-6
Well Type :	MONITORING
Well Depth (Ft.) :	10.62
Top of Screen (Ft.) :	N/R

Map Id: A10
Direction: NNE
Distance: 0.014 mi., 74 ft.
Elevation: 12 ft.
Relative: Higher

Site Name : T0603701670-BC-6
33.789648, -118.210892
CA

Database(s) : [WELLS - GAMA - CA] ***(cont.)***

Envirosite ID: 10144026
EPA ID: N/R

WELLS - GAMA - CA ***(cont.)***

Screen Length (Ft.) :	N/R
Source :	EDF
Source Name :	BC-6
Other Names :	BC-6
RL :	10
Approximate Latitude :	33.7896476
Approximate Longitude :	-118.2108915
Last Date in Agency List :	2021-07-29

Well ID :	T0603701670-BC-6
Well Type :	MONITORING
Well Depth (Ft.) :	10.62
Top of Screen (Ft.) :	N/R
Screen Length (Ft.) :	N/R
Source :	EDF
Source Name :	BC-6
Other Names :	BC-6
RL :	1
Approximate Latitude :	33.7896476
Approximate Longitude :	-118.2108915
Last Date in Agency List :	2021-07-29

Details for this site have been truncated due to the large number of available details for this site within this dataset. For the complete details for this site, contact your Envirosite account representative for a complimentary site report containing all of the details available.

Chemicals :
2012-11-01 - TAME ND 0 UG/L
2012-11-01 - DCA12 ND 0 UG/L
2012-11-01 - MTBE ND 0 UG/L
2012-11-01 - XYLENES ND 0 UG/L
2012-11-01 - EDB ND 0 UG/L
2012-11-01 - BZ ND 0 UG/L
2012-11-01 - BZME ND 0 UG/L
2012-11-01 - EBZ ND 0 UG/L
2012-11-01 - DIPE ND 0 UG/L
2012-11-01 - ETBE ND 0 UG/L
2012-11-01 - TBA ND 0 UG/L
2012-04-20 - EDB ND 0 UG/L
2012-04-20 - EBZ ND 0 UG/L
2012-04-20 - XYLENES ND 0 UG/L
2012-04-20 - ETBE ND 0 UG/L
2012-04-20 - BZ ND 0 UG/L
2012-04-20 - TAME ND 0 UG/L
2012-04-20 - DIPE ND 0 UG/L
2012-04-20 - TBA ND 0 UG/L
2012-04-20 - DCA12 ND 0 UG/L

Map Id: A11
Direction: NE
Distance: 0.015 mi., 80 ft.
Elevation: 12 ft.
Relative: Lower

Site Name : T0603701670-MW-4
33.789669, -118.210622
CA

Database(s) : [WELLS - GAMA - CA]

Envirosite ID: 9659778
EPA ID: N/R

WELLS - GAMA - CA

Details for this site have been truncated due to the large number of available details for this site within this dataset. For the complete details for this site, contact your Envirosite account representative for a complimentary site report containing all of the details available.

Well ID :	T0603701670-MW-4
Well Type :	MONITORING
Well Depth (Ft.) :	19.98
Top of Screen (Ft.) :	5.0
Screen Length (Ft.) :	15.0
Source :	EDF
Source Name :	MW-4
Other Names :	MW-4
RL :	30
Approximate Latitude :	33.7896692
Approximate Longitude :	-118.2106222
Last Date in Agency List :	2021-07-29

Well ID :	T0603701670-MW-4
Well Type :	MONITORING
Well Depth (Ft.) :	19.98
Top of Screen (Ft.) :	5.0
Screen Length (Ft.) :	15.0
Source :	EDF
Source Name :	MW-4
Other Names :	MW-4
RL :	30000
Approximate Latitude :	33.7896692
Approximate Longitude :	-118.2106222
Last Date in Agency List :	2021-07-29

Well ID :	T0603701670-MW-4
Well Type :	MONITORING
Well Depth (Ft.) :	19.98
Top of Screen (Ft.) :	5.0
Screen Length (Ft.) :	15.0
Source :	EDF
Source Name :	MW-4
Other Names :	MW-4
RL :	.5
Approximate Latitude :	33.7896692
Approximate Longitude :	-118.2106222
Last Date in Agency List :	2021-07-29

Well ID :	T0603701670-MW-4
Well Type :	MONITORING
Well Depth (Ft.) :	19.98
Top of Screen (Ft.) :	5.0
Screen Length (Ft.) :	15.0
Source :	EDF
Source Name :	MW-4
Other Names :	MW-4
RL :	2
Approximate Latitude :	33.7896692
Approximate Longitude :	-118.2106222

Map Id: A11
Direction: NE
Distance: 0.015 mi., 80 ft.
Elevation: 12 ft.
Relative: Lower

Site Name : T0603701670-MW-4
33.789669, -118.210622
CA

Database(s) : [WELLS - GAMA - CA] ***(cont.)***

Envirosite ID: 9659778
EPA ID: N/R

WELLS - GAMA - CA ***(cont.)***

Last Date in Agency List :	2021-07-29

Well ID :	T0603701670-MW-4
Well Type :	MONITORING
Well Depth (Ft.) :	19.98
Top of Screen (Ft.) :	5.0
Screen Length (Ft.) :	15.0
Source :	EDF
Source Name :	MW-4
Other Names :	MW-4
RL :	5000
Approximate Latitude :	33.7896692
Approximate Longitude :	-118.2106222
Last Date in Agency List :	2021-07-29

Well ID :	T0603701670-MW-4
Well Type :	MONITORING
Well Depth (Ft.) :	19.98
Top of Screen (Ft.) :	5.0
Screen Length (Ft.) :	15.0
Source :	EDF
Source Name :	MW-4
Other Names :	MW-4
RL :	100
Approximate Latitude :	33.7896692
Approximate Longitude :	-118.2106222
Last Date in Agency List :	2021-07-29

Well ID :	T0603701670-MW-4
Well Type :	MONITORING
Well Depth (Ft.) :	19.98
Top of Screen (Ft.) :	5.0
Screen Length (Ft.) :	15.0
Source :	EDF
Source Name :	MW-4
Other Names :	MW-4
RL :	10
Approximate Latitude :	33.7896692
Approximate Longitude :	-118.2106222
Last Date in Agency List :	2021-07-29

Well ID :	T0603701670-MW-4
Well Type :	MONITORING
Well Depth (Ft.) :	19.98
Top of Screen (Ft.) :	5.0
Screen Length (Ft.) :	15.0
Source :	EDF
Source Name :	MW-4
Other Names :	MW-4
RL :	1
Approximate Latitude :	33.7896692
Approximate Longitude :	-118.2106222
Last Date in Agency List :	2021-07-29

Map Id: A11
Direction: NE
Distance: 0.015 mi., 80 ft.
Elevation: 12 ft.
Relative: Lower

Site Name : T0603701670-MW-4
33.789669, -118.210622
CA

Database(s) : [WELLS - GAMA - CA] ***(cont.)***

Envirosite ID: 9659778
EPA ID: N/R

WELLS - GAMA - CA ***(cont.)***

Well ID :	T0603701670-MW-4
Well Type :	MONITORING
Well Depth (Ft.) :	19.98
Top of Screen (Ft.) :	5.0
Screen Length (Ft.) :	15.0
Source :	EDF
Source Name :	MW-4
Other Names :	MW-4
RL :	5
Approximate Latitude :	33.7896692
Approximate Longitude :	-118.2106222
Last Date in Agency List :	2021-07-29

Well ID :	T0603701670-MW-4
Well Type :	MONITORING
Well Depth (Ft.) :	19.98
Top of Screen (Ft.) :	5.0
Screen Length (Ft.) :	15.0
Source :	EDF
Source Name :	MW-4
Other Names :	MW-4
RL :	2.5
Approximate Latitude :	33.7896692
Approximate Longitude :	-118.2106222
Last Date in Agency List :	2021-07-29

Chemicals :

2013-10-31 - EBZ ND 0 UG/L
2013-10-31 - BZME ND 0 UG/L
2013-10-31 - DCA12 ND 0 UG/L
2013-10-31 - BZ ND 0 UG/L
2013-10-31 - TAME ND 0 UG/L
2013-10-31 - TBA = 2400 UG/L
2013-10-31 - ETBE ND 0 UG/L
2013-10-31 - MTBE = 280 UG/L
2013-10-31 - DIPE ND 0 UG/L
2013-10-31 - EDB ND 0 UG/L
2013-10-31 - XYLENES ND 0 UG/L
2013-04-01 - BZME ND 0 UG/L
2013-04-01 - BZ ND 0 UG/L
2013-04-01 - DCA12 ND 0 UG/L
2013-04-01 - TAME ND 0 UG/L
2013-04-01 - XYLENES ND 0 UG/L
2013-04-01 - TBA = 2900 UG/L
2013-04-01 - ETBE = .76 UG/L
2013-04-01 - EBZ ND 0 UG/L
2013-04-01 - DIPE ND 0 UG/L

Map Id: A12
Direction: NNE
Distance: 0.016 mi., 83 ft.
Elevation: 12 ft.
Relative: Higher

Site Name : T0603701670-BC-4
33.789672, -118.210954
CA

Database(s) : [WELLS - GAMA - CA]

Envirosite ID: 10145333
EPA ID: N/R

WELLS - GAMA - CA

Well ID :	T0603701670-BC-4
Well Type :	MONITORING
Well Depth (Ft.) :	20.48
Top of Screen (Ft.) :	N/R
Screen Length (Ft.) :	N/R
Source :	EDF
Source Name :	BC-4
Other Names :	BC-4
RL :	.5
Approximate Latitude :	33.7896723
Approximate Longitude :	-118.2109538
Last Date in Agency List :	2021-07-29

Well ID :	T0603701670-BC-4
Well Type :	MONITORING
Well Depth (Ft.) :	20.48
Top of Screen (Ft.) :	N/R
Screen Length (Ft.) :	N/R
Source :	EDF
Source Name :	BC-4
Other Names :	BC-4
RL :	2
Approximate Latitude :	33.7896723
Approximate Longitude :	-118.2109538
Last Date in Agency List :	2021-07-29

Well ID :	T0603701670-BC-4
Well Type :	MONITORING
Well Depth (Ft.) :	20.48
Top of Screen (Ft.) :	N/R
Screen Length (Ft.) :	N/R
Source :	EDF
Source Name :	BC-4
Other Names :	BC-4
RL :	1
Approximate Latitude :	33.7896723
Approximate Longitude :	-118.2109538
Last Date in Agency List :	2021-07-29

Well ID :	T0603701670-BC-4
Well Type :	MONITORING
Well Depth (Ft.) :	20.48
Top of Screen (Ft.) :	N/R
Screen Length (Ft.) :	N/R
Source :	EDF
Source Name :	BC-4
Other Names :	BC-4
RL :	10
Approximate Latitude :	33.7896723
Approximate Longitude :	-118.2109538
Last Date in Agency List :	2021-07-29

Map Id: A12
Direction: NNE
Distance: 0.016 mi., 83 ft.
Elevation: 12 ft.
Relative: Higher

Site Name : T0603701670-BC-4
33.789672, -118.210954
CA

Database(s) : [WELLS - GAMA - CA] ***(cont.)***

Envirosite ID: 10145333
EPA ID: N/R

WELLS - GAMA - CA ***(cont.)***

Well ID :	T0603701670-BC-4
Well Type :	MONITORING
Well Depth (Ft.) :	20.48
Top of Screen (Ft.) :	N/R
Screen Length (Ft.) :	N/R
Source :	EDF
Source Name :	BC-4
Other Names :	BC-4
RL :	50
Approximate Latitude :	33.7896723
Approximate Longitude :	-118.2109538
Last Date in Agency List :	2021-07-29

Details for this site have been truncated due to the large number of available details for this site within this dataset. For the complete details for this site, contact your Envirosite account representative for a complimentary site report containing all of the details available.

Chemicals :

2013-10-31 - ETBE ND 0 UG/L
2013-10-31 - BZME ND 0 UG/L
2013-10-31 - TAME ND 0 UG/L
2013-10-31 - BZ ND 0 UG/L
2013-10-31 - XYLENES ND 0 UG/L
2013-10-31 - DCA12 ND 0 UG/L
2013-10-31 - EBZ ND 0 UG/L
2013-10-31 - MTBE = 2.5 UG/L
2013-10-31 - DIPE ND 0 UG/L
2013-10-31 - EDB ND 0 UG/L
2013-10-31 - TBA ND 0 UG/L
2013-04-01 - TAME ND 0 UG/L
2013-04-01 - DIPE ND 0 UG/L
2013-04-01 - EBZ ND 0 UG/L
2013-04-01 - BZME ND 0 UG/L
2013-04-01 - ETBE ND 0 UG/L
2013-04-01 - XYLENES ND 0 UG/L
2013-04-01 - EDB ND 0 UG/L
2013-04-01 - MTBE = 3.7 UG/L
2013-04-01 - TBA ND 0 UG/L

Map Id: A13
Direction: NE
Distance: 0.018 mi., 95 ft.
Elevation: 12 ft.
Relative: Lower

Site Name : T0603701670-MW-1
33.789707, -118.210737
CA

Database(s) : [WELLS - GAMA - CA]

Envirosite ID: 9659771
EPA ID: N/R

WELLS - GAMA - CA

Details for this site have been truncated due to the large number of available details for this site within this dataset. For the complete details for this site, contact your Envirosite account representative for a complimentary site report containing all of the details available.

Map Id: A13
Direction: NE
Distance: 0.018 mi., 95 ft.
Elevation: 12 ft.
Relative: Lower

Site Name : T0603701670-MW-1
33.789707, -118.210737
CA

Database(s) : [WELLS - GAMA - CA] ***(cont.)***

Envirosite ID: 9659771
EPA ID: N/R

WELLS - GAMA - CA ***(cont.)***

Well ID :	T0603701670-MW-1
Well Type :	MONITORING
Well Depth (Ft.) :	20.6
Top of Screen (Ft.) :	N/R
Screen Length (Ft.) :	N/R
Source :	EDF
Source Name :	MW-1
Other Names :	MW-1
RL :	2
Approximate Latitude :	33.7897071
Approximate Longitude :	-118.2107368
Last Date in Agency List :	2021-07-29

Well ID :	T0603701670-MW-1
Well Type :	MONITORING
Well Depth (Ft.) :	20.6
Top of Screen (Ft.) :	N/R
Screen Length (Ft.) :	N/R
Source :	EDF
Source Name :	MW-1
Other Names :	MW-1
RL :	.5
Approximate Latitude :	33.7897071
Approximate Longitude :	-118.2107368
Last Date in Agency List :	2021-07-29

Well ID :	T0603701670-MW-1
Well Type :	MONITORING
Well Depth (Ft.) :	20.6
Top of Screen (Ft.) :	N/R
Screen Length (Ft.) :	N/R
Source :	EDF
Source Name :	MW-1
Other Names :	MW-1
RL :	100
Approximate Latitude :	33.7897071
Approximate Longitude :	-118.2107368
Last Date in Agency List :	2021-07-29

Well ID :	T0603701670-MW-1
Well Type :	MONITORING
Well Depth (Ft.) :	20.6
Top of Screen (Ft.) :	N/R
Screen Length (Ft.) :	N/R
Source :	EDF
Source Name :	MW-1
Other Names :	MW-1
RL :	5
Approximate Latitude :	33.7897071
Approximate Longitude :	-118.2107368
Last Date in Agency List :	2021-07-29

Map Id: A13
Direction: NE
Distance: 0.018 mi., 95 ft.
Elevation: 12 ft.
Relative: Lower

Site Name : T0603701670-MW-1
33.789707, -118.210737
CA

Database(s) : [WELLS - GAMA - CA] ***(cont.)***

Envirosite ID: 9659771
EPA ID: N/R

WELLS - GAMA - CA ***(cont.)***

Well ID :	T0603701670-MW-1
Well Type :	MONITORING
Well Depth (Ft.) :	20.6
Top of Screen (Ft.) :	N/R
Screen Length (Ft.) :	N/R
Source :	EDF
Source Name :	MW-1
Other Names :	MW-1
RL :	10
Approximate Latitude :	33.7897071
Approximate Longitude :	-118.2107368
Last Date in Agency List :	2021-07-29

Well ID :	T0603701670-MW-1
Well Type :	MONITORING
Well Depth (Ft.) :	20.6
Top of Screen (Ft.) :	N/R
Screen Length (Ft.) :	N/R
Source :	EDF
Source Name :	MW-1
Other Names :	MW-1
RL :	20000
Approximate Latitude :	33.7897071
Approximate Longitude :	-118.2107368
Last Date in Agency List :	2021-07-29

Well ID :	T0603701670-MW-1
Well Type :	MONITORING
Well Depth (Ft.) :	20.6
Top of Screen (Ft.) :	N/R
Screen Length (Ft.) :	N/R
Source :	EDF
Source Name :	MW-1
Other Names :	MW-1
RL :	1
Approximate Latitude :	33.7897071
Approximate Longitude :	-118.2107368
Last Date in Agency List :	2021-07-29

Well ID :	T0603701670-MW-1
Well Type :	MONITORING
Well Depth (Ft.) :	20.6
Top of Screen (Ft.) :	N/R
Screen Length (Ft.) :	N/R
Source :	EDF
Source Name :	MW-1
Other Names :	MW-1
RL :	50
Approximate Latitude :	33.7897071
Approximate Longitude :	-118.2107368
Last Date in Agency List :	2021-07-29

Map Id: A13
Direction: NE
Distance: 0.018 mi., 95 ft.
Elevation: 12 ft.
Relative: Lower

Site Name : T0603701670-MW-1
33.789707, -118.210737
CA

Database(s) : [WELLS - GAMA - CA] ***(cont.)***

Envirosite ID: 9659771
EPA ID: N/R

WELLS - GAMA - CA ***(cont.)***

Well ID :	T0603701670-MW-1
Well Type :	MONITORING
Well Depth (Ft.) :	20.6
Top of Screen (Ft.) :	N/R
Screen Length (Ft.) :	N/R
Source :	EDF
Source Name :	MW-1
Other Names :	MW-1
RL :	30000
Approximate Latitude :	33.7897071
Approximate Longitude :	-118.2107368
Last Date in Agency List :	2021-07-29

Well ID :	T0603701670-MW-1
Well Type :	MONITORING
Well Depth (Ft.) :	20.6
Top of Screen (Ft.) :	N/R
Screen Length (Ft.) :	N/R
Source :	EDF
Source Name :	MW-1
Other Names :	MW-1
RL :	20
Approximate Latitude :	33.7897071
Approximate Longitude :	-118.2107368
Last Date in Agency List :	2021-07-29

Chemicals :

2013-10-31 - EDB ND 0 UG/L
2013-10-31 - EBZ ND 0 UG/L
2013-10-31 - DIPE ND 0 UG/L
2013-10-31 - TBA = 900 UG/L
2013-10-31 - BZME ND 0 UG/L
2013-10-31 - XYLENES ND 0 UG/L
2013-10-31 - ETBE ND 0 UG/L
2013-10-31 - TAME ND 0 UG/L
2013-10-31 - MTBE = 22 UG/L
2013-10-31 - DCA12 ND 0 UG/L
2013-10-31 - BZ ND 0 UG/L
2013-04-01 - BZ ND 0 UG/L
2013-04-01 - XYLENES ND 0 UG/L
2013-04-01 - BZME ND 0 UG/L
2013-04-01 - MTBE = 21 UG/L
2013-04-01 - DIPE ND 0 UG/L
2013-04-01 - TAME ND 0 UG/L
2013-04-01 - EBZ ND 0 UG/L
2013-04-01 - DCA12 ND 0 UG/L
2013-04-01 - TBA = 740 UG/L

Map Id: A14
Direction: NE
Distance: 0.020 mi., 106 ft.
Elevation: 11 ft.
Relative: Lower

Site Name : T0603701670-MW-10
33.789661, -118.210373
CA

Database(s) : [WELLS - GAMA - CA]

Envirosite ID: 9659773
EPA ID: N/R

WELLS - GAMA - CA

Well ID :	T0603701670-MW-10
Well Type :	MONITORING
Well Depth (Ft.) :	33.37
Top of Screen (Ft.) :	5.0
Screen Length (Ft.) :	30.0
Source :	EDF
Source Name :	MW-10
Other Names :	MW-10
RL :	1
Approximate Latitude :	33.7896612
Approximate Longitude :	-118.2103729
Last Date in Agency List :	2021-07-29

Well ID :	T0603701670-MW-10
Well Type :	MONITORING
Well Depth (Ft.) :	33.37
Top of Screen (Ft.) :	5.0
Screen Length (Ft.) :	30.0
Source :	EDF
Source Name :	MW-10
Other Names :	MW-10
RL :	.5
Approximate Latitude :	33.7896612
Approximate Longitude :	-118.2103729
Last Date in Agency List :	2021-07-29

Well ID :	T0603701670-MW-10
Well Type :	MONITORING
Well Depth (Ft.) :	33.37
Top of Screen (Ft.) :	5.0
Screen Length (Ft.) :	30.0
Source :	EDF
Source Name :	MW-10
Other Names :	MW-10
RL :	2
Approximate Latitude :	33.7896612
Approximate Longitude :	-118.2103729
Last Date in Agency List :	2021-07-29

Well ID :	T0603701670-MW-10
Well Type :	MONITORING
Well Depth (Ft.) :	33.37
Top of Screen (Ft.) :	5.0
Screen Length (Ft.) :	30.0
Source :	EDF
Source Name :	MW-10
Other Names :	MW-10
RL :	50
Approximate Latitude :	33.7896612
Approximate Longitude :	-118.2103729
Last Date in Agency List :	2021-07-29

Map Id: A14
Direction: NE
Distance: 0.020 mi., 106 ft.
Elevation: 11 ft.
Relative: Lower

Site Name : T0603701670-MW-10
33.789661, -118.210373
CA

Database(s) : [WELLS - GAMA - CA] ***(cont.)***

Envirosite ID: 9659773
EPA ID: N/R

WELLS - GAMA - CA ***(cont.)***

Well ID :	T0603701670-MW-10
Well Type :	MONITORING
Well Depth (Ft.) :	33.37
Top of Screen (Ft.) :	5.0
Screen Length (Ft.) :	30.0
Source :	EDF
Source Name :	MW-10
Other Names :	MW-10
RL :	10
Approximate Latitude :	33.7896612
Approximate Longitude :	-118.2103729
Last Date in Agency List :	2021-07-29

Details for this site have been truncated due to the large number of available details for this site within this dataset. For the complete details for this site, contact your Envirosite account representative for a complimentary site report containing all of the details available.

Chemicals :

2013-10-31 - EBZ ND 0 UG/L
2013-10-31 - MTBE ND 0 UG/L
2013-10-31 - XYLENES ND 0 UG/L
2013-10-31 - TAME ND 0 UG/L
2013-10-31 - DIPE ND 0 UG/L
2013-10-31 - BZ ND 0 UG/L
2013-10-31 - ETBE ND 0 UG/L
2013-10-31 - EDB ND 0 UG/L
2013-10-31 - TBA ND 0 UG/L
2013-10-31 - BZME ND 0 UG/L
2013-10-31 - DCA12 ND 0 UG/L
2013-04-01 - EBZ ND 0 UG/L
2013-04-01 - DCA12 ND 0 UG/L
2013-04-01 - BZME ND 0 UG/L
2013-04-01 - TBA ND 0 UG/L
2013-04-01 - TAME ND 0 UG/L
2013-04-01 - EDB ND 0 UG/L
2013-04-01 - MTBE ND 0 UG/L
2013-04-01 - ETBE ND 0 UG/L
2013-04-01 - XYLENES ND 0 UG/L

Map Id: A15
Direction: NNE
Distance: 0.029 mi., 152 ft.
Elevation: 13 ft.
Relative: Higher

Site Name : T0603701670-MW-9
33.789863, -118.210833
CA

Database(s) : [WELLS - GAMA - CA]

Envirosite ID: 10145341
EPA ID: N/R

WELLS - GAMA - CA

Details for this site have been truncated due to the large number of available details for this site within this dataset. For the complete details for this site, contact your Envirosite account representative for a complimentary site report containing all of the details available.

Map Id: A15
Direction: NNE
Distance: 0.029 mi., 152 ft.
Elevation: 13 ft.
Relative: Higher

Site Name : T0603701670-MW-9
33.789863, -118.210833
CA

Database(s) : [WELLS - GAMA - CA] ***(cont.)***

Envirosite ID: 10145341
EPA ID: N/R

WELLS - GAMA - CA ***(cont.)***

Well ID :	T0603701670-MW-9
Well Type :	MONITORING
Well Depth (Ft.) :	34.15
Top of Screen (Ft.) :	5.0
Screen Length (Ft.) :	30.0
Source :	EDF
Source Name :	MW-9
Other Names :	MW-9
RL :	2
Approximate Latitude :	33.7898629
Approximate Longitude :	-118.2108334
Last Date in Agency List :	2021-07-29

Well ID :	T0603701670-MW-9
Well Type :	MONITORING
Well Depth (Ft.) :	34.15
Top of Screen (Ft.) :	5.0
Screen Length (Ft.) :	30.0
Source :	EDF
Source Name :	MW-9
Other Names :	MW-9
RL :	.5
Approximate Latitude :	33.7898629
Approximate Longitude :	-118.2108334
Last Date in Agency List :	2021-07-29

Well ID :	T0603701670-MW-9
Well Type :	MONITORING
Well Depth (Ft.) :	34.15
Top of Screen (Ft.) :	5.0
Screen Length (Ft.) :	30.0
Source :	EDF
Source Name :	MW-9
Other Names :	MW-9
RL :	1
Approximate Latitude :	33.7898629
Approximate Longitude :	-118.2108334
Last Date in Agency List :	2021-07-29

Well ID :	T0603701670-MW-9
Well Type :	MONITORING
Well Depth (Ft.) :	34.15
Top of Screen (Ft.) :	5.0
Screen Length (Ft.) :	30.0
Source :	EDF
Source Name :	MW-9
Other Names :	MW-9
RL :	10
Approximate Latitude :	33.7898629
Approximate Longitude :	-118.2108334
Last Date in Agency List :	2021-07-29

Map Id: A15
Direction: NNE
Distance: 0.029 mi., 152 ft.
Elevation: 13 ft.
Relative: Higher

Site Name : T0603701670-MW-9
33.789863, -118.210833
CA

Database(s) : [WELLS - GAMA - CA] ***(cont.)***

Envirosite ID: 10145341
EPA ID: N/R

WELLS - GAMA - CA ***(cont.)***

Well ID :	T0603701670-MW-9
Well Type :	MONITORING
Well Depth (Ft.) :	34.15
Top of Screen (Ft.) :	5.0
Screen Length (Ft.) :	30.0
Source :	EDF
Source Name :	MW-9
Other Names :	MW-9
RL :	30
Approximate Latitude :	33.7898629
Approximate Longitude :	-118.2108334
Last Date in Agency List :	2021-07-29

Well ID :	T0603701670-MW-9
Well Type :	MONITORING
Well Depth (Ft.) :	34.15
Top of Screen (Ft.) :	5.0
Screen Length (Ft.) :	30.0
Source :	EDF
Source Name :	MW-9
Other Names :	MW-9
RL :	50
Approximate Latitude :	33.7898629
Approximate Longitude :	-118.2108334
Last Date in Agency List :	2021-07-29

Well ID :	T0603701670-MW-9
Well Type :	MONITORING
Well Depth (Ft.) :	34.15
Top of Screen (Ft.) :	5.0
Screen Length (Ft.) :	30.0
Source :	EDF
Source Name :	MW-9
Other Names :	MW-9
RL :	2000
Approximate Latitude :	33.7898629
Approximate Longitude :	-118.2108334
Last Date in Agency List :	2021-07-29

Well ID :	T0603701670-MW-9
Well Type :	MONITORING
Well Depth (Ft.) :	34.15
Top of Screen (Ft.) :	5.0
Screen Length (Ft.) :	30.0
Source :	EDF
Source Name :	MW-9
Other Names :	MW-9
RL :	100
Approximate Latitude :	33.7898629
Approximate Longitude :	-118.2108334
Last Date in Agency List :	2021-07-29

Map Id: A15
Direction: NNE
Distance: 0.029 mi., 152 ft.
Elevation: 13 ft.
Relative: Higher

Site Name : T0603701670-MW-9
33.789863, -118.210833
CA

Database(s) : [WELLS - GAMA - CA] ***(cont.)***

Envirosite ID: 10145341
EPA ID: N/R

WELLS - GAMA - CA ***(cont.)***

Well ID :	T0603701670-MW-9
Well Type :	MONITORING
Well Depth (Ft.) :	34.15
Top of Screen (Ft.) :	5.0
Screen Length (Ft.) :	30.0
Source :	EDF
Source Name :	MW-9
Other Names :	MW-9
RL :	5000
Approximate Latitude :	33.7898629
Approximate Longitude :	-118.2108334
Last Date in Agency List :	2021-07-29

Well ID :	T0603701670-MW-9
Well Type :	MONITORING
Well Depth (Ft.) :	34.15
Top of Screen (Ft.) :	5.0
Screen Length (Ft.) :	30.0
Source :	EDF
Source Name :	MW-9
Other Names :	MW-9
RL :	5
Approximate Latitude :	33.7898629
Approximate Longitude :	-118.2108334
Last Date in Agency List :	2021-07-29

Chemicals :

2013-10-31 - TAME ND 0 UG/L
2013-10-31 - EBZ = .4 UG/L
2013-10-31 - TBA = 970 UG/L
2013-10-31 - BZME ND 0 UG/L
2013-10-31 - MTBE = 11 UG/L
2013-10-31 - ETBE ND 0 UG/L
2013-10-31 - XYLENES ND 0 UG/L
2013-10-31 - EDB ND 0 UG/L
2013-10-31 - BZ = 2.7 UG/L
2013-10-31 - DCA12 ND 0 UG/L
2013-10-31 - DIPE ND 0 UG/L
2013-04-01 - TBA = 850 UG/L
2013-04-01 - DCA12 ND 0 UG/L
2013-04-01 - TAME ND 0 UG/L
2013-04-01 - XYLENES ND 0 UG/L
2013-04-01 - EDB ND 0 UG/L
2013-04-01 - DIPE ND 0 UG/L
2013-04-01 - ETBE ND 0 UG/L
2013-04-01 - EBZ = .29 UG/L
2013-04-01 - BZ = 2.6 UG/L

Map Id: A16
Direction: NNE
Distance: 0.040 mi., 212 ft.
Elevation: 12 ft.
Relative: Higher

Site Name : T0603701670-MW-11
33.790026, -118.210814
CA

Database(s) : [WELLS - GAMA - CA]

Envirosite ID: 31355057
EPA ID: N/R

WELLS - GAMA - CA

Well ID :	T0603701670-MW-11
Well Type :	MONITORING
Well Depth (Ft.) :	20.44
Top of Screen (Ft.) :	5.0
Screen Length (Ft.) :	15.0
Source :	EDF
Source Name :	MW-11
Other Names :	MW-11
RL :	1
Approximate Latitude :	33.790026
Approximate Longitude :	-118.2108145
Last Date in Agency List :	2021-07-29

Well ID :	T0603701670-MW-11
Well Type :	MONITORING
Well Depth (Ft.) :	20.44
Top of Screen (Ft.) :	5.0
Screen Length (Ft.) :	15.0
Source :	EDF
Source Name :	MW-11
Other Names :	MW-11
RL :	.5
Approximate Latitude :	33.790026
Approximate Longitude :	-118.2108145
Last Date in Agency List :	2021-07-29

Well ID :	T0603701670-MW-11
Well Type :	MONITORING
Well Depth (Ft.) :	20.44
Top of Screen (Ft.) :	5.0
Screen Length (Ft.) :	15.0
Source :	EDF
Source Name :	MW-11
Other Names :	MW-11
RL :	10
Approximate Latitude :	33.790026
Approximate Longitude :	-118.2108145
Last Date in Agency List :	2021-07-29

Well ID :	T0603701670-MW-11
Well Type :	MONITORING
Well Depth (Ft.) :	20.44
Top of Screen (Ft.) :	5.0
Screen Length (Ft.) :	15.0
Source :	EDF
Source Name :	MW-11
Other Names :	MW-11
RL :	5
Approximate Latitude :	33.790026
Approximate Longitude :	-118.2108145
Last Date in Agency List :	2021-07-29

Map Id: A16
Direction: NNE
Distance: 0.040 mi., 212 ft.
Elevation: 12 ft.
Relative: Higher

Site Name : T0603701670-MW-11
33.790026, -118.210814
CA

Database(s) : [WELLS - GAMA - CA] ***(cont.)***

Envirosite ID: 31355057
EPA ID: N/R

WELLS - GAMA - CA ***(cont.)***

Well ID :	T0603701670-MW-11
Well Type :	MONITORING
Well Depth (Ft.) :	20.44
Top of Screen (Ft.) :	5.0
Screen Length (Ft.) :	15.0
Source :	EDF
Source Name :	MW-11
Other Names :	MW-11
RL :	2
Approximate Latitude :	33.790026
Approximate Longitude :	-118.2108145
Last Date in Agency List :	2021-07-29

Well ID :	T0603701670-MW-11
Well Type :	MONITORING
Well Depth (Ft.) :	20.44
Top of Screen (Ft.) :	5.0
Screen Length (Ft.) :	15.0
Source :	EDF
Source Name :	MW-11
Other Names :	MW-11
RL :	20
Approximate Latitude :	33.790026
Approximate Longitude :	-118.2108145
Last Date in Agency List :	2021-07-29

Well ID :	T0603701670-MW-11
Well Type :	MONITORING
Well Depth (Ft.) :	20.44
Top of Screen (Ft.) :	5.0
Screen Length (Ft.) :	15.0
Source :	EDF
Source Name :	MW-11
Other Names :	MW-11
RL :	100
Approximate Latitude :	33.790026
Approximate Longitude :	-118.2108145
Last Date in Agency List :	2021-07-29

Details for this site have been truncated due to the large number of available details for this site within this dataset. For the complete details for this site, contact your Envirosite account representative for a complimentary site report containing all of the details available.

Chemicals :	2013-10-31 - TBA ND 0 UG/L 2013-10-31 - BZ = 3.5 UG/L 2013-10-31 - DIPE ND 0 UG/L 2013-10-31 - EDB ND 0 UG/L 2013-10-31 - BZME = .92 UG/L 2013-10-31 - TAME ND 0 UG/L 2013-10-31 - MTBE ND 0 UG/L 2013-10-31 - EBZ = 2.1 UG/L 2013-10-31 - XYLENES ND 0 UG/L 2013-10-31 - ETBE ND 0 UG/L

Map Id: A16
Direction: NNE
Distance: 0.040 mi., 212 ft.
Elevation: 12 ft.
Relative: Higher

Site Name : T0603701670-MW-11
33.790026, -118.210814
CA

Database(s) : [WELLS - GAMA - CA] ***(cont.)***

Envirosite ID: 31355057
EPA ID: N/R

WELLS - GAMA - CA ***(cont.)***

2013-10-31 - DCA12 ND 0 UG/L
2013-04-01 - ETBE ND 0 UG/L
2013-04-01 - BZ = 3 UG/L
2013-04-01 - EDB ND 0 UG/L
2013-04-01 - MTBE = .13 UG/L
2013-04-01 - XYLENES = 3.3 UG/L
2013-04-01 - DIPE ND 0 UG/L
2013-04-01 - EBZ = 23 UG/L
2013-04-01 - BZME = .9 UG/L
2013-04-01 - DCA12 ND 0 UG/L

Map Id: 17
Direction: SSW
Distance: 0.116 mi., 615 ft.
Elevation: 9 ft.
Relative: Lower

Site Name : USGS-334712118124301 | USGS-334712118124302 | 334712118124301
33.78655, -118.211964
CA

Database(s) : [NWIS, WELLS - GAMA - CA]

Envirosite ID: 9158551
EPA ID: N/R

NWIS

Site Identification Number :	334712118124302
Site Type :	Well
Station Name :	004S013W35B003S
Agency :	U.S. Geological Survey
District :	California
State :	CA
County :	Ceiba Municipio Municipio
Country :	USA
Land Net Location :	N/R
Name of Location Map :	LONG BEACH
Scale of Location Map :	24000
Altitude of Gage/Land Surface :	6.7
Method Altitude Determined :	Level or other surveyed method.
Altitude Accuracy :	0.1
Altitude Datum :	National Geodetic Vertical Datum of 1929
Hydrologic Unit :	San Gabriel
Drainage Basin :	N/R
Topographic Setting :	Flat surface
Flags for the Type of Data Collected:	NONONNNNNNNNNNNNNNNNNNNNNNNNO
Flags for Instruments at Site :	NNNNNNNNNNNNNNNNNNNNNNNNNNNNN
Date of First Construction :	1959-10-08
Date Site Established or Inventoried:	1999-03-18
Drainage Area :	N/R
Contributing Drainage Area :	N/R
Data Reliability :	Data have been checked by the reporting agency.
Data-Other GW Files :	YYNNNYNN
National Aquifer :	California Coastal Basin aquifers
Local Aquifer :	N/R
Local Aquifer Type :	N/R
Well Depth :	398
Hole Depth :	405

Map Id: 17
Direction: SSW
Distance: 0.116 mi., 615 ft.
Elevation: 9 ft.
Relative: Lower

Site Name : USGS-334712118124301 | USGS-334712118124302 | 334712118124301
33.78655, -118.211964
CA

Database(s) : [NWIS, WELLS - GAMA - CA] ***(cont.)***

Envirosite ID: 9158551
EPA ID: N/R

NWIS ***(cont.)***

Source of Depth Data :	O
Project Number :	470651200
Real-Time Data Flag :	0
Peak-Streamflow Data Begin Date :	N/R
Peak-Streamflow Data End Date :	N/R
Peak-Streamflow Data Count :	0
Water-Quality Data Begin Date :	1999-03-19
Water-Quality Data End Date :	1999-03-19
Water-Quality Data Count :	1
Field Water-Level Measurements Begin Date:	1999-03-18
Field Water-level Measurements End Date:	1999-03-18
Field Water-Level Measurements Count:	1
Site-Visit Data Begin Date :	N/R
Site-Visit Data End Date :	N/R
Site-Visit Data Count :	0
Latitude :	33.78655
Longitude :	-118.211964
Last Date in Agency List :	2021-07-29

Site Identification Number :	334712118124301
Site Type :	Well
Station Name :	004S013W35B002S
Agency :	U.S. Geological Survey
District :	California
State :	CA
County :	Ceiba Municipio Municipio
Country :	USA
Land Net Location :	N/R
Name of Location Map :	LONG BEACH
Scale of Location Map :	24000
Altitude of Gage/Land Surface :	6.7
Method Altitude Determined :	Level or other surveyed method.
Altitude Accuracy :	0.1
Altitude Datum :	National Geodetic Vertical Datum of 1929
Hydrologic Unit :	San Gabriel
Drainage Basin :	N/R
Topographic Setting :	Flat surface
Flags for the Type of Data Collected:	NONONNNNNNNNNNNNNNNNNNNNNNNO
Flags for Instruments at Site :	NNNNNNNNNNNNNNNNNNNNNNNNNNNN
Date of First Construction :	1959-10-07
Date Site Established or Inventoried:	1999-03-18
Drainage Area :	N/R
Contributing Drainage Area :	N/R
Data Reliability :	Data have been checked by the reporting agency.
Data-Other GW Files :	YYNNNYNN
National Aquifer :	California Coastal Basin aquifers
Local Aquifer :	N/R
Local Aquifer Type :	N/R
Well Depth :	713
Hole Depth :	1005
Source of Depth Data :	O
Project Number :	470651200
Real-Time Data Flag :	0

Map Id: 17
Direction: SSW
Distance: 0.116 mi., 615 ft.
Elevation: 9 ft.
Relative: Lower

Site Name : USGS-334712118124301 | USGS-334712118124302 | 334712118124301
33.78655, -118.211964
CA

Database(s) : [NWIS, WELLS - GAMA - CA] ***(cont.)***

Envirosite ID: 9158551
EPA ID: N/R

NWIS ***(cont.)***

Peak-Streamflow Data Begin Date :	N/R
Peak-Streamflow Data End Date :	N/R
Peak-Streamflow Data Count :	0
Water-Quality Data Begin Date :	1999-03-18
Water-Quality Data End Date :	1999-03-18
Water-Quality Data Count :	1
Field Water-Level Measurements Begin Date:	1999-03-18
Field Water-level Measurements End Date:	1999-03-18
Field Water-Level Measurements Count:	1
Site-Visit Data Begin Date :	N/R
Site-Visit Data End Date :	N/R
Site-Visit Data Count :	0
Latitude :	33.78655
Longitude :	-118.211964
Last Date in Agency List :	2021-07-29

WELLS - GAMA - CA

Well ID :	USGS-334712118124301
Well Type :	UNK
Well Depth (Ft.) :	713.0
Top of Screen (Ft.) :	N/R
Screen Length (Ft.) :	N/R
Source :	USGSNEW
Source Name :	USGS-334712118124301
Other Names :	USGS-334712118124301
RL :	UNK
Approximate Latitude :	33.78655
Approximate Longitude :	-118.2119639
Last Date in Agency List :	2021-07-29

Details for this site have been truncated due to the large number of available details for this site within this dataset. For the complete details for this site, contact your Envirosite account representative for a complimentary site report containing all of the details available.

Chemicals :	1999-03-18 - MG = 8.17 MG/L 1999-03-18 - CA = 12.1 MG/L 1999-03-18 - I = 22 UG/L 1999-03-18 - PH = 8.1 PH UNITS 1999-03-18 - FE = 327 UG/L 1999-03-18 - CL = 75.7 MG/L 1999-03-18 - MN = 10.5 UG/L 1999-03-18 - BR = .15 MG/L 1999-03-18 - NA = 298 MG/L 1999-03-18 - BA = .0379 MG/L 1999-03-18 - SO4 = .52 MG/L 1999-03-18 - F = .62 MG/L 1999-03-18 - K = 1.68 MG/L 1999-03-18 - PH = 8.4 PH UNITS 1999-03-18 - B = 1.32 MG/L 1999-03-18 - TDS = MG/L 1999-03-18 - TEMP = 22.4 CELSIUS

Map Id: 17
Direction: SSW
Distance: 0.116 mi., 615 ft.
Elevation: 9 ft.
Relative: Lower

Site Name : USGS-334712118124301 | USGS-334712118124302 | 334712118124301
33.78655, -118.211964
CA

Database(s) : [NWIS, WELLS - GAMA - CA] ***(cont.)***

Envirosite ID: 9158551
EPA ID: N/R

WELLS - GAMA - CA ***(cont.)***

1999-03-18 - TDS = 812 MG/L
1999-03-18 - SR = 184 UG/L
1999-03-18 - SC = 1450 UMHOS/CM

Well ID :	USGS-334712118124302
Well Type :	UNK
Well Depth (Ft.) :	398.0
Top of Screen (Ft.) :	N/R
Screen Length (Ft.) :	N/R
Source :	USGSNEW
Source Name :	USGS-334712118124302
Other Names :	USGS-334712118124302
RL :	UNK
Approximate Latitude :	33.78655
Approximate Longitude :	-118.2119639
Last Date in Agency List :	2021-07-29

Chemicals :

1999-03-19 - I = 306 UG/L
1999-03-19 - TEMP = 21.8 CELSIUS
1999-03-19 - PH = 8 PH UNITS
1999-03-19 - NA = 1410 MG/L
1999-03-19 - K = 42.2 MG/L
1999-03-19 - SC = 9650 UMHOS/CM
1999-03-19 - CA = 293 MG/L
1999-03-19 - F ND 0 MG/L
1999-03-19 - BA = .273 MG/L
1999-03-19 - MN = 55.7 UG/L
1999-03-19 - BR = 10.4 MG/L
1999-03-19 - TDS = 5450 MG/L
1999-03-19 - FE = 58.2 UG/L
1999-03-19 - PH = 8.2 PH UNITS
1999-03-19 - B = .37 MG/L
1999-03-19 - TDS = MG/L
1999-03-19 - SC = 9710 UMHOS/CM
1999-03-19 - SO4 = 259 MG/L
1999-03-19 - CL = 3050 MG/L
1999-03-19 - MG = 251 MG/L

Map Id: 18
Direction: S
Distance: 0.282 mi., 1487 ft.
Elevation: 10 ft.
Relative: Lower

Site Name : TOWER
33.784161, -118.211075
SIGNAL HILL, CA

Database(s) : [DIGITAL OBSTACLE]

Envirosite ID: 811881
EPA ID: N/R

DIGITAL OBSTACLE

Date of Action :	2015-08-11
Action :	Add

Map Id: 18
Direction: S
Distance: 0.282 mi., 1487 ft.
Elevation: 10 ft.
Relative: Lower

Site Name : TOWER
33.784161, -118.211075
SIGNAL HILL, CA

Database(s) : [DIGITAL OBSTACLE] ***(cont.)***

Envirosite ID: 811881
EPA ID: N/R

DIGITAL OBSTACLE ***(cont.)***

FAA Study Number :	2011AWP03608OE
OBS Number :	06-038208
Obstacle Type :	TOWER
City Name :	SIGNAL HILL
State Identifier :	CA
Country Identifier :	USA
Type of Lighting :	None
Verification Status :	Verified
Quantity :	1
Mark Indicator :	None
Above Ground Level Height (Feet) :	00089
Above Mean Sea Level Height (Feet) :	00102
Horizontal Accuracy :	+-20'
Vertical Accuracy :	+-3'
Latitude :	33 47 02.98N
Longitude :	118 12 39.87W

Map Id: 19
Direction: WNW
Distance: 0.296 mi., 1566 ft.
Elevation: 13 ft.
Relative: Higher

Site Name : BLDG
33.791181, -118.216767
LONG BEACH, CA

Database(s) : [DIGITAL OBSTACLE]

Envirosite ID: 37112947
EPA ID: N/R

DIGITAL OBSTACLE

Date of Action :	2020-06-08
Action :	Add
FAA Study Number :	2018AWP17898OE
OBS Number :	06-230256
Obstacle Type :	BLDG
City Name :	LONG BEACH
State Identifier :	CA
Country Identifier :	USA
Type of Lighting :	None
Verification Status :	Unverified
Quantity :	1
Mark Indicator :	None
Above Ground Level Height (Feet) :	00044
Above Mean Sea Level Height (Feet) :	00057
Horizontal Accuracy :	+-250'
Vertical Accuracy :	+-50'
Latitude :	33 47 28.25N
Longitude :	118 13 00.36W

Map Id: B20
Direction: NNW
Distance: 0.519 mi., 2739 ft.
Elevation: 15 ft.
Relative: Higher

Site Name : 334749118124901 | USGS-334749118124901
33.797072, -118.213592
CA

Database(s) : [NWIS, WELLS - GAMA - CA]

Envirosite ID: 9248255
EPA ID: N/R

NWIS

Site Identification Number :	334749118124901
Site Type :	Well
Station Name :	004S013W26F005S
Agency :	U.S. Geological Survey
District :	California
State :	CA
County :	Ceiba Municipio Municipio
Country :	USA
Land Net Location :	N/R
Name of Location Map :	LONG BEACH
Scale of Location Map :	24000
Altitude of Gage/Land Surface :	12.5
Method Altitude Determined :	Level or other surveyed method.
Altitude Accuracy :	0.1
Altitude Datum :	National Geodetic Vertical Datum of 1929
Hydrologic Unit :	Los Angeles
Drainage Basin :	N/R
Topographic Setting :	Flat surface
Flags for the Type of Data Collected:	NONONNNNNNNNNNNNNNNNNNNNNNNO
Flags for Instruments at Site :	NNNNNNNNNNNNNNNNNNNNNNNNNNNN
Date of First Construction :	1959-12-17
Date Site Established or Inventoried:	1999-02-04
Drainage Area :	N/R
Contributing Drainage Area :	N/R
Data Reliability :	Data have been checked by the reporting agency.
Data-Other GW Files :	YYNNNYNN
National Aquifer :	California Coastal Basin aquifers
Local Aquifer :	N/R
Local Aquifer Type :	N/R
Well Depth :	500
Hole Depth :	975
Source of Depth Data :	O
Project Number :	470651200
Real-Time Data Flag :	0
Peak-Streamflow Data Begin Date :	N/R
Peak-Streamflow Data End Date :	N/R
Peak-Streamflow Data Count :	0
Water-Quality Data Begin Date :	1999-02-04
Water-Quality Data End Date :	1999-02-04
Water-Quality Data Count :	1
Field Water-Level Measurements Begin Date:	1999-02-04
Field Water-level Measurements End Date:	1999-02-04
Field Water-Level Measurements Count:	1
Site-Visit Data Begin Date :	N/R
Site-Visit Data End Date :	N/R
Site-Visit Data Count :	0
Latitude :	33.797072
Longitude :	-118.213592
Last Date in Agency List :	2021-07-29

WELLS - GAMA - CA

Well ID :	USGS-334749118124901
Well Type :	UNK

Map Id: B20
Direction: NNW
Distance: 0.519 mi., 2739 ft.
Elevation: 15 ft.
Relative: Higher

Site Name : 334749118124901 | USGS-334749118124901
33.797072, -118.213592
CA

Database(s) : [NWIS, WELLS - GAMA - CA] ***(cont.)***

Envirosite ID: 9248255
EPA ID: N/R

WELLS - GAMA - CA ***(cont.)***

Well Depth (Ft.) :	500.0
Top of Screen (Ft.) :	N/R
Screen Length (Ft.) :	N/R
Source :	USGSNEW
Source Name :	USGS-334749118124901
Other Names :	USGS-334749118124901
RL :	UNK
Approximate Latitude :	33.7970722
Approximate Longitude :	-118.2135917
Last Date in Agency List :	2021-07-29

Details for this site have been truncated due to the large number of available details for this site within this dataset. For the complete details for this site, contact your Envirosite account representative for a complimentary site report containing all of the details available.

Chemicals :

1999-02-04 - SO4 ND 0 MG/L
1999-02-04 - SC = 456 UMHOS/CM
1999-02-04 - I = 72 UG/L
1999-02-04 - F = .53 MG/L
1999-02-04 - B = .203 MG/L
1999-02-04 - TEMP = 22.4 CELSIUS
1999-02-04 - TDS ND 0 MG/L
1999-02-04 - FE ND 0 UG/L
1999-02-04 - BR = .16 MG/L
1999-02-04 - PH = 8.3 PH UNITS
1999-02-04 - NA = 86.2 MG/L
1999-02-04 - CA = 9.37 MG/L
1999-02-04 - BA = .139 MG/L
1999-02-04 - SR = 142 UG/L
1999-02-04 - MN = 1.93 UG/L
1999-02-04 - CL = 36.9 MG/L
1999-02-04 - TDS ND MG/L
1999-02-04 - PH = 8.9 PH UNITS
1999-02-04 - K = 2.91 MG/L
1999-02-04 - SC = 443 UMHOS/CM

Map Id: B21
Direction: NNW
Distance: 0.532 mi., 2808 ft.
Elevation: 16 ft.
Relative: Higher

Site Name : USGS-334750118124901 | 334750118124901
33.797261, -118.2136
CA

Database(s) : [NWIS, WELLS - GAMA - CA]

Envirosite ID: 9156490
EPA ID: N/R

NWIS

Site Identification Number :	334750118124901
Site Type :	Well
Station Name :	004S013W26F006S

Map Id: B21
Direction: NNW
Distance: 0.532 mi., 2808 ft.
Elevation: 16 ft.
Relative: Higher

Site Name : USGS-334750118124901 | 334750118124901
33.797261, -118.2136
CA

Database(s) : [NWIS, WELLS - GAMA - CA] ***(cont.)***

Envirosite ID: 9156490
EPA ID: N/R

NWIS ***(cont.)***

Agency :	U.S. Geological Survey
District :	California
State :	CA
County :	Ceiba Municipio Municipio
Country :	USA
Land Net Location :	N/R
Name of Location Map :	LONG BEACH
Scale of Location Map :	24000
Altitude of Gage/Land Surface :	12.9
Method Altitude Determined :	Level or other surveyed method.
Altitude Accuracy :	0.1
Altitude Datum :	National Geodetic Vertical Datum of 1929
Hydrologic Unit :	Los Angeles
Drainage Basin :	N/R
Topographic Setting :	Flat surface
Flags for the Type of Data Collected:	NONONNNNNNNNNNNNNNNNNNNNNNNO
Flags for Instruments at Site :	NNNNNNNNNNNNNNNNNNNNNNNNNNNN
Date of First Construction :	1959-12-18
Date Site Established or Inventoried:	1999-02-04
Drainage Area :	N/R
Contributing Drainage Area :	N/R
Data Reliability :	Data have been checked by the reporting agency.
Data-Other GW Files :	YYNNNYNN
National Aquifer :	California Coastal Basin aquifers
Local Aquifer :	N/R
Local Aquifer Type :	N/R
Well Depth :	262
Hole Depth :	266
Source of Depth Data :	O
Project Number :	071999200
Real-Time Data Flag :	0
Peak-Streamflow Data Begin Date :	N/R
Peak-Streamflow Data End Date :	N/R
Peak-Streamflow Data Count :	0
Water-Quality Data Begin Date :	1999-02-04
Water-Quality Data End Date :	1999-02-04
Water-Quality Data Count :	1
Field Water-Level Measurements Begin Date:	1999-02-04
Field Water-level Measurements End Date:	1999-02-04
Field Water-Level Measurements Count:	1
Site-Visit Data Begin Date :	N/R
Site-Visit Data End Date :	N/R
Site-Visit Data Count :	0
Latitude :	33.797261
Longitude :	-118.2136
Last Date in Agency List :	2021-07-29

WELLS - GAMA - CA

Well ID :	USGS-334750118124901
Well Type :	UNK
Well Depth (Ft.) :	262.0
Top of Screen (Ft.) :	N/R
Screen Length (Ft.) :	N/R

Map Id: B21
Direction: NNW
Distance: 0.532 mi., 2808 ft.
Elevation: 16 ft.
Relative: Higher

Site Name : USGS-334750118124901 | 334750118124901
33.797261, -118.2136
CA

Database(s) : [NWIS, WELLS - GAMA - CA] ***(cont.)***

Envirosite ID: 9156490
EPA ID: N/R

WELLS - GAMA - CA ***(cont.)***

Source :	USGSNEW
Source Name :	USGS-334750118124901
Other Names :	USGS-334750118124901
RL :	UNK
Approximate Latitude :	33.7972611
Approximate Longitude :	-118.2136
Last Date in Agency List :	2021-07-29

Chemicals :

1999-02-04 - CL = 42.9 MG/L
1999-02-04 - BA = .0127 MG/L
1999-02-04 - SO4 = .24 MG/L
1999-02-04 - SC = 458 UMHOS/CM
1999-02-04 - TDS = 264 MG/L
1999-02-04 - CA = 14.5 MG/L
1999-02-04 - B = .146 MG/L
1999-02-04 - PH = 8.3 PH UNITS
1999-02-04 - I = 71 UG/L
1999-02-04 - NA = 76.4 MG/L
1999-02-04 - SR = 132 UG/L
1999-02-04 - MG = 4.08 MG/L
1999-02-04 - F = .4 MG/L
1999-02-04 - BR = .19 MG/L
1999-02-04 - K = 3.84 MG/L
1999-02-04 - SC = 467 UMHOS/CM
1999-02-04 - TEMP = 20.8 CELSIUS
1999-02-04 - FE = 13.7 UG/L
1999-02-04 - TDS = MG/L
1999-02-04 - MN = 1.93 UG/L

Map Id: 22
Direction: W
Distance: 0.736 mi., 3887 ft.
Elevation: 10 ft.
Relative: Lower

Site Name : USGS-334720118133201 | 334720118133201
33.788894, -118.225461
CA

Database(s) : [NWIS, WELLS - GAMA - CA]

Envirosite ID: 9154624
EPA ID: N/R

NWIS

Site Identification Number :	334720118133201
Site Type :	Well
Station Name :	004S013W34A001S
Agency :	U.S. Geological Survey
District :	California
State :	CA
County :	Ceiba Municipio Municipio
Country :	USA
Land Net Location :	N/R
Name of Location Map :	LONG BEACH
Scale of Location Map :	24000

Map Id: 22
Direction: W
Distance: 0.736 mi., 3887 ft.
Elevation: 10 ft.
Relative: Lower

Site Name : USGS-334720118133201 | 334720118133201
33.788894, -118.225461
CA

Database(s) : [NWIS, WELLS - GAMA - CA] ***(cont.)***

Envirosite ID: 9154624
EPA ID: N/R

NWIS ***(cont.)***

Altitude of Gage/Land Surface :	6.7
Method Altitude Determined :	Level or other surveyed method.
Altitude Accuracy :	0.1
Altitude Datum :	National Geodetic Vertical Datum of 1929
Hydrologic Unit :	San Gabriel
Drainage Basin :	N/R
Topographic Setting :	Flat surface
Flags for the Type of Data Collected:	NONONNNNNNNNNNNNNNNNNNNNNNNO
Flags for Instruments at Site :	NNNNNNNNNNNNNNNNNNNNNNNNNNNN
Date of First Construction :	1960-01-28
Date Site Established or Inventoried:	1999-02-11
Drainage Area :	N/R
Contributing Drainage Area :	N/R
Data Reliability :	Data have been checked by the reporting agency.
Data-Other GW Files :	YYNNNYNN
National Aquifer :	California Coastal Basin aquifers
Local Aquifer :	N/R
Local Aquifer Type :	N/R
Well Depth :	650
Hole Depth :	1050
Source of Depth Data :	G
Project Number :	470651200
Real-Time Data Flag :	0
Peak-Streamflow Data Begin Date :	N/R
Peak-Streamflow Data End Date :	N/R
Peak-Streamflow Data Count :	0
Water-Quality Data Begin Date :	1999-02-11
Water-Quality Data End Date :	1999-02-11
Water-Quality Data Count :	1
Field Water-Level Measurements Begin Date:	1999-02-11
Field Water-level Measurements End Date:	1999-02-11
Field Water-Level Measurements Count:	1
Site-Visit Data Begin Date :	N/R
Site-Visit Data End Date :	N/R
Site-Visit Data Count :	0
Latitude :	33.788894
Longitude :	-118.225461
Last Date in Agency List :	2021-07-29

WELLS - GAMA - CA

Well ID :	USGS-334720118133201
Well Type :	UNK
Well Depth (Ft.) :	650.0
Top of Screen (Ft.) :	N/R
Screen Length (Ft.) :	N/R
Source :	USGSNEW
Source Name :	USGS-334720118133201
Other Names :	USGS-334720118133201
RL :	UNK
Approximate Latitude :	33.7888944
Approximate Longitude :	-118.225461
Last Date in Agency List :	2021-07-29

Map Id: 22
Direction: W
Distance: 0.736 mi., 3887 ft.
Elevation: 10 ft.
Relative: Lower

Site Name : USGS-334720118133201 | 334720118133201
33.788894, -118.225461
CA

Database(s) : [NWIS, WELLS - GAMA - CA] ***(cont.)***

Envirosite ID: 9154624
EPA ID: N/R

WELLS - GAMA - CA ***(cont.)***

Details for this site have been truncated due to the large number of available details for this site within this dataset. For the complete details for this site, contact your Envirosite account representative for a complimentary site report containing all of the details available.

Chemicals :

1999-02-11 - SO4 ND 0 MG/L
1999-02-11 - B = .149 MG/L
1999-02-11 - FE = 10.8 UG/L
1999-02-11 - NA = 89.3 MG/L
1999-02-11 - CA = 6.43 MG/L
1999-02-11 - TDS ND MG/L
1999-02-11 - PH = 8.7 PH UNITS
1999-02-11 - TEMP = 23.9 CELSIUS
1999-02-11 - CL = 41.9 MG/L
1999-02-11 - MG = 1.41 MG/L
1999-02-11 - K = 3.41 MG/L
1999-02-11 - TDS ND 0 MG/L
1999-02-11 - SC = 448 UMHOS/CM
1999-02-11 - SR = 53.2 UG/L
1999-02-11 - F = .33 MG/L
1999-02-11 - PH = 8.4 PH UNITS
1999-02-11 - BA = .0032 MG/L
1999-02-11 - SC = 440 UMHOS/CM
1999-02-11 - MN = 1.5 UG/L
1999-02-11 - BR = .19 MG/L

Map Id: 23
Direction: WNW
Distance: 0.805 mi., 4250 ft.
Elevation: 17 ft.
Relative: Higher

Site Name : 334747118132303 | 334747118132304 | USGS-334747118132301
33.796419, -118.223264
CA

Database(s) : [NWIS, WELLS - GAMA - CA]

Envirosite ID: 9144969
EPA ID: N/R

NWIS

Site Identification Number :	334747118132301
Site Type :	Well
Station Name :	004S013W27H004S
Agency :	U.S. Geological Survey
District :	California
State :	CA
County :	Ceiba Municipio Municipio
Country :	USA
Land Net Location :	N/R
Name of Location Map :	LONG BEACH
Scale of Location Map :	24000
Altitude of Gage/Land Surface :	16
Method Altitude Determined :	Interpolated from topographic map.
Altitude Accuracy :	2.5
Altitude Datum :	National Geodetic Vertical Datum of 1929
Hydrologic Unit :	San Gabriel

Map Id: 23
Direction: WNW
Distance: 0.805 mi., 4250 ft.
Elevation: 17 ft.
Relative: Higher

Site Name : 334747118132303 | 334747118132304 | USGS-334747118132301
33.796419, -118.223264
CA

Database(s) : [NWIS, WELLS - GAMA - CA] ***(cont.)***

Envirosite ID: 9144969
EPA ID: N/R

NWIS ***(cont.)***

Drainage Basin :	N/R
Topographic Setting :	Flat surface
Flags for the Type of Data Collected:	NANANNNNNNNNNNNNNNNNNNNNNNNNO
Flags for Instruments at Site :	NNNNNNNNNNNNNNNNNNNNNNNNNNNNN
Date of First Construction :	2002-09-08
Date Site Established or Inventoried:	2002-11-06
Drainage Area :	N/R
Contributing Drainage Area :	N/R
Data Reliability :	Data have been checked by the reporting agency.
Data-Other GW Files :	YY Y
National Aquifer :	California Coastal Basin aquifers
Local Aquifer :	N/R
Local Aquifer Type :	N/R
Well Depth :	1400
Hole Depth :	1412
Source of Depth Data :	S
Project Number :	470651222
Real-Time Data Flag :	0
Peak-Streamflow Data Begin Date :	N/R
Peak-Streamflow Data End Date :	N/R
Peak-Streamflow Data Count :	0
Water-Quality Data Begin Date :	2003-08-27
Water-Quality Data End Date :	2014-09-30
Water-Quality Data Count :	3
Field Water-Level Measurements Begin Date:	2003-08-25
Field Water-level Measurements End Date:	2011-01-29
Field Water-Level Measurements Count:	8
Site-Visit Data Begin Date :	N/R
Site-Visit Data End Date :	N/R
Site-Visit Data Count :	0
Latitude :	33.796419
Longitude :	-118.223264
Last Date in Agency List :	2021-07-29

Site Identification Number :	334747118132302
Site Type :	Well
Station Name :	004S013W27H005S
Agency :	U.S. Geological Survey
District :	California
State :	CA
County :	Ceiba Municipio Municipio
Country :	USA
Land Net Location :	N/R
Name of Location Map :	LONG BEACH
Scale of Location Map :	24000
Altitude of Gage/Land Surface :	16
Method Altitude Determined :	Interpolated from topographic map.
Altitude Accuracy :	2.5
Altitude Datum :	National Geodetic Vertical Datum of 1929
Hydrologic Unit :	San Gabriel
Drainage Basin :	N/R
Topographic Setting :	Flat surface
Flags for the Type of Data Collected:	NANANNNNNNNNNNNNNNNNNNNNNNNNO

Map Id: 23
Direction: WNW
Distance: 0.805 mi., 4250 ft.
Elevation: 17 ft.
Relative: Higher

Site Name : 334747118132303 | 334747118132304 | USGS-334747118132301
33.796419, -118.223264
CA

Database(s) : [NWIS, WELLS - GAMA - CA] ***(cont.)***

Envirosite ID: 9144969
EPA ID: N/R

NWIS ***(cont.)***

Flags for Instruments at Site :	NNNNNNNNNNNNNNNNNNNNNNNNNNNNN
Date of First Construction :	2002-09-08
Date Site Established or Inventoried:	2002-11-06
Drainage Area :	N/R
Contributing Drainage Area :	N/R
Data Reliability :	Data have been checked by the reporting agency.
Data-Other GW Files :	YY Y
National Aquifer :	California Coastal Basin aquifers
Local Aquifer :	N/R
Local Aquifer Type :	N/R
Well Depth :	670
Hole Depth :	1412
Source of Depth Data :	S
Project Number :	470651222
Real-Time Data Flag :	0
Peak-Streamflow Data Begin Date :	N/R
Peak-Streamflow Data End Date :	N/R
Peak-Streamflow Data Count :	0
Water-Quality Data Begin Date :	2003-08-26
Water-Quality Data End Date :	2014-09-30
Water-Quality Data Count :	3
Field Water-Level Measurements Begin Date:	2003-08-25
Field Water-level Measurements End Date:	2011-01-29
Field Water-Level Measurements Count:	8
Site-Visit Data Begin Date :	N/R
Site-Visit Data End Date :	N/R
Site-Visit Data Count :	0
Latitude :	33.796419
Longitude :	-118.223264
Last Date in Agency List :	2021-07-29

Site Identification Number :	334747118132304
Site Type :	Well
Station Name :	004S013W27H007S
Agency :	U.S. Geological Survey
District :	California
State :	CA
County :	Ceiba Municipio Municipio
Country :	USA
Land Net Location :	N/R
Name of Location Map :	LONG BEACH
Scale of Location Map :	24000
Altitude of Gage/Land Surface :	16
Method Altitude Determined :	Interpolated from topographic map.
Altitude Accuracy :	2.5
Altitude Datum :	National Geodetic Vertical Datum of 1929
Hydrologic Unit :	San Gabriel
Drainage Basin :	N/R
Topographic Setting :	Flat surface
Flags for the Type of Data Collected:	NANANNNNNNNNNNNNNNNNNNNNNNNO
Flags for Instruments at Site :	NNNNNNNNNNNNNNNNNNNNNNNNNNNN
Date of First Construction :	2002-09-08
Date Site Established or Inventoried:	2002-11-06

Map Id: 23
Direction: WNW
Distance: 0.805 mi., 4250 ft.
Elevation: 17 ft.
Relative: Higher

Site Name : 334747118132303 | 334747118132304 | USGS-334747118132301
33.796419, -118.223264
CA

Database(s) : [NWIS, WELLS - GAMA - CA] ***(cont.)***

Envirosite ID: 9144969
EPA ID: N/R

NWIS ***(cont.)***

Drainage Area :	N/R
Contributing Drainage Area :	N/R
Data Reliability :	Data have been checked by the reporting agency.
Data-Other GW Files :	YY Y
National Aquifer :	California Coastal Basin aquifers
Local Aquifer :	N/R
Local Aquifer Type :	N/R
Well Depth :	380
Hole Depth :	1412
Source of Depth Data :	S
Project Number :	470651222
Real-Time Data Flag :	0
Peak-Streamflow Data Begin Date :	N/R
Peak-Streamflow Data End Date :	N/R
Peak-Streamflow Data Count :	0
Water-Quality Data Begin Date :	2003-08-25
Water-Quality Data End Date :	2014-09-30
Water-Quality Data Count :	3
Field Water-Level Measurements Begin Date:	2003-08-25
Field Water-level Measurements End Date:	2011-01-29
Field Water-Level Measurements Count:	8
Site-Visit Data Begin Date :	N/R
Site-Visit Data End Date :	N/R
Site-Visit Data Count :	0
Latitude :	33.796419
Longitude :	-118.223264
Last Date in Agency List :	2021-07-29

Site Identification Number :	334747118132303
Site Type :	Well
Station Name :	004S013W27H006S
Agency :	U.S. Geological Survey
District :	California
State :	CA
County :	Ceiba Municipio Municipio
Country :	USA
Land Net Location :	N/R
Name of Location Map :	LONG BEACH
Scale of Location Map :	24000
Altitude of Gage/Land Surface :	16
Method Altitude Determined :	Interpolated from topographic map.
Altitude Accuracy :	2.5
Altitude Datum :	National Geodetic Vertical Datum of 1929
Hydrologic Unit :	San Gabriel
Drainage Basin :	N/R
Topographic Setting :	Flat surface
Flags for the Type of Data Collected:	NANANNNNNNNNNNNNNNNNNNNNNNNNO
Flags for Instruments at Site :	NNNNNNNNNNNNNNNNNNNNNNNNNNNNN
Date of First Construction :	2002-09-08
Date Site Established or Inventoried:	2002-11-06
Drainage Area :	N/R
Contributing Drainage Area :	N/R
Data Reliability :	Data have been checked by the reporting agency.

Map Id: 23
Direction: WNW
Distance: 0.805 mi., 4250 ft.
Elevation: 17 ft.
Relative: Higher

Site Name : 334747118132303 | 334747118132304 | USGS-334747118132301
33.796419, -118.223264
CA

Database(s) : [NWIS, WELLS - GAMA - CA] ***(cont.)***

Envirosite ID: 9144969
EPA ID: N/R

NWIS ***(cont.)***

Data-Other GW Files :	YY Y
National Aquifer :	California Coastal Basin aquifers
Local Aquifer :	N/R
Local Aquifer Type :	N/R
Well Depth :	490
Hole Depth :	1412
Source of Depth Data :	S
Project Number :	470651222
Real-Time Data Flag :	0
Peak-Streamflow Data Begin Date :	N/R
Peak-Streamflow Data End Date :	N/R
Peak-Streamflow Data Count :	0
Water-Quality Data Begin Date :	2003-08-26
Water-Quality Data End Date :	2014-09-30
Water-Quality Data Count :	3
Field Water-Level Measurements Begin Date:	2003-08-25
Field Water-level Measurements End Date:	2011-01-29
Field Water-Level Measurements Count:	8
Site-Visit Data Begin Date :	N/R
Site-Visit Data End Date :	N/R
Site-Visit Data Count :	0
Latitude :	33.796419
Longitude :	-118.223264
Last Date in Agency List :	2021-07-29

WELLS - GAMA - CA

Well ID :	USGS-334747118132302
Well Type :	UNK
Well Depth (Ft.) :	670.0
Top of Screen (Ft.) :	N/R
Screen Length (Ft.) :	N/R
Source :	USGSNEW
Source Name :	USGS-334747118132302
Other Names :	USGS-334747118132302
RL :	UNK
Approximate Latitude :	33.7964194
Approximate Longitude :	-118.2232639
Last Date in Agency List :	2021-07-29

Details for this site have been truncated due to the large number of available details for this site within this dataset. For the complete details for this site, contact your Envirosite account representative for a complimentary site report containing all of the details available.

Chemicals :	2005-06-08 - V = .7 UG/L 2005-06-08 - MO = .645 UG/L 2005-06-08 - PB ND 0 UG/L 2005-06-08 - TEMP = 25 CELSIUS 2005-06-08 - CU ND 0 MG/L 2005-06-08 - PH = 8.1 PH UNITS 2005-06-08 - SC = 622 UMHOS/CM 2003-08-26 - NO2 ND 0 MG/L

Map Id: 23
Direction: WNW
Distance: 0.805 mi., 4250 ft.
Elevation: 17 ft.
Relative: Higher

Site Name : 334747118132303 | 334747118132304 | USGS-334747118132301
33.796419, -118.223264
CA

Database(s) : [NWIS, WELLS - GAMA - CA] ***(cont.)***

Envirosite ID: 9144969
EPA ID: N/R

WELLS - GAMA - CA ***(cont.)***

2003-08-26 - AL = 15.6 UG/L
2003-08-26 - TEMP = 23.2 CELSIUS
2003-08-26 - NH3NH4N = .31 MG/L
2003-08-26 - B = .238 MG/L
2003-08-26 - TOCH = 5.62 MG/L
2003-08-26 - F = .42 MG/L
2003-08-26 - TDS = MG/L
2003-08-26 - C-14 = .13 PCT MODERN
2003-08-26 - SC = 543 UMHOS/CM
2003-08-26 - NO3N ND 0 MG/L
2003-08-26 - BA = .0046 MG/L
2003-08-26 - K = 3.46 MG/L

Well ID :	USGS-334747118132304
Well Type :	UNK
Well Depth (Ft.) :	380.0
Top of Screen (Ft.) :	N/R
Screen Length (Ft.) :	N/R
Source :	USGSNEW
Source Name :	USGS-334747118132304
Other Names :	USGS-334747118132304
RL :	UNK
Approximate Latitude :	33.7964194
Approximate Longitude :	-118.2232639
Last Date in Agency List :	2021-07-29

Chemicals :

2005-06-08 - MO = .8 UG/L
2005-06-08 - CU = .0091 MG/L
2005-06-08 - SC = 7400 UMHOS/CM
2005-06-08 - PH = 7.4 PH UNITS
2005-06-08 - TEMP = 24 CELSIUS
2005-06-08 - V ND 0 UG/L
2005-06-08 - PB ND 0 UG/L
2003-08-25 - I = 1220 UG/L
2003-08-25 - TEMP = 23.2 CELSIUS
2003-08-25 - SO4 = 278 MG/L
2003-08-25 - SC = 6580 UMHOS/CM
2003-08-25 - HCO3 = 172 MG/L
2003-08-25 - CA = 463 MG/L
2003-08-25 - NH3NH4N = 2.89 MG/L
2003-08-25 - BR = 9.76 MG/L
2003-08-25 - SR = 4860 UG/L
2003-08-25 - TDS = 4080 MG/L
2003-08-25 - BA = .113 MG/L
2003-08-25 - H-3 = 5.66 pCi/L
2003-08-25 - C-14 = 61.43 PCT MODERN

Well ID :	USGS-334747118132301
Well Type :	UNK
Well Depth (Ft.) :	1400.0
Top of Screen (Ft.) :	N/R
Screen Length (Ft.) :	N/R
Source :	USGSNEW

Map Id: 23
Direction: WNW
Distance: 0.805 mi., 4250 ft.
Elevation: 17 ft.
Relative: Higher

Site Name : 334747118132303 | 334747118132304 | USGS-334747118132301
33.796419, -118.223264
CA

Database(s) : [NWIS, WELLS - GAMA - CA] ***(cont.)***

Envirosite ID: 9144969
EPA ID: N/R

WELLS - GAMA - CA ***(cont.)***

Source Name :	USGS-334747118132301
Other Names :	USGS-334747118132301
RL :	UNK
Approximate Latitude :	33.7964194
Approximate Longitude :	-118.2232639
Last Date in Agency List :	2021-07-29

Chemicals :
2014-09-30 - NH3NH4N = 3.29 MG/L
2014-09-30 - NNSPR ND 0 UG/L
2014-09-30 - TDS = 601 MG/L
2014-09-30 - ZN ND 0 MG/L
2014-09-30 - PB ND 0 UG/L
2014-09-30 - NNSM ND 0 UG/L
2014-09-30 - SR = 80 UG/L
2014-09-30 - BE = .06 UG/L
2014-09-30 - HCCP ND 0 UG/L
2014-09-30 - SO4 = .09 MG/L
2014-09-30 - PCP ND 0 UG/L
2014-09-30 - I = 30 UG/L
2014-09-30 - TEMP = 27.5 CELSIUS
2014-09-30 - CU = .0032 MG/L
2014-09-30 - AG ND 0 UG/L
2014-09-30 - RA-228 = .4 pCi/L
2014-09-30 - CL = 27.3 MG/L
2014-09-30 - H-3 = .1 pCi/L
2014-09-30 - BR = .478 MG/L
2014-09-30 - NO3N ND 0 MG/L

Well ID :	USGS-334747118132303
Well Type :	UNK
Well Depth (Ft.) :	490.0
Top of Screen (Ft.) :	N/R
Screen Length (Ft.) :	N/R
Source :	USGSNEW
Source Name :	USGS-334747118132303
Other Names :	USGS-334747118132303
RL :	UNK
Approximate Latitude :	33.7964194
Approximate Longitude :	-118.2232639
Last Date in Agency List :	2021-07-29

Chemicals :
2014-09-30 - NNSM ND 0 UG/L
2014-09-30 - CU ND 0 MG/L
2014-09-30 - C-14 = 13.91 PCT MODERN
2014-09-30 - PCP ND 0 UG/L
2014-09-30 - BZAP ND 0 UG/L
2014-09-30 - NO2 ND 0 MG/L
2014-09-30 - CR ND 0 UG/L
2014-09-30 - NH3NH4N = .404 MG/L
2014-09-30 - TEMP = 24 CELSIUS
2014-09-30 - FE = 9.9 UG/L
2014-09-30 - DCMA ND 0 UG/L
2014-09-30 - F = .42 MG/L

Map Id: 23
Direction: WNW
Distance: 0.805 mi., 4250 ft.
Elevation: 17 ft.
Relative: Higher

Site Name : 334747118132303 | 334747118132304 | USGS-334747118132301
33.796419, -118.223264
CA

Database(s) : [NWIS, WELLS - GAMA - CA] ***(cont.)***

Envirosite ID: 9144969
EPA ID: N/R

WELLS - GAMA - CA ***(cont.)***

2014-09-30 - AL = 5.2 UG/L
2014-09-30 - B = .213 MG/L
2014-09-30 - TAME ND 0 UG/L
2014-09-30 - SB ND 0 UG/L
2014-09-30 - MG = 4.83 MG/L
2014-09-30 - CH4 = 20 MG/L
2014-09-30 - NA = 100 MG/L
2014-09-30 - SC = 582 UMHOS/CM

Map Id: 24
Direction: NW
Distance: 0.830 mi., 4383 ft.
Elevation: 14 ft.
Relative: Higher

Site Name : USGS-334751118131901 | USGS-334751118131902 | 334751118131901
33.797333, -118.222972
CA

Database(s) : [NWIS, WELLS - GAMA - CA]

Envirosite ID: 9160509
EPA ID: N/R

NWIS

Site Identification Number :	334751118131901
Site Type :	Well
Station Name :	004S013W27H008S
Agency :	U.S. Geological Survey
District :	California
State :	CA
County :	Ceiba Municipio Municipio
Country :	USA
Land Net Location :	N/R
Name of Location Map :	LONG BEACH
Scale of Location Map :	24000
Altitude of Gage/Land Surface :	12
Method Altitude Determined :	Interpolated from topographic map.
Altitude Accuracy :	2.5
Altitude Datum :	National Geodetic Vertical Datum of 1929
Hydrologic Unit :	San Gabriel
Drainage Basin :	N/R
Topographic Setting :	Flat surface
Flags for the Type of Data Collected:	NANANNNNNNNNNNNNNNNNNNNNNNO
Flags for Instruments at Site :	NNNNNNNNNNNNNNNNNNNNNNNNNNNN
Date of First Construction :	1992-09-28
Date Site Established or Inventoried:	2005-07-25
Drainage Area :	N/R
Contributing Drainage Area :	N/R
Data Reliability :	Data have been checked by the reporting agency.
Data-Other GW Files :	YY Y
National Aquifer :	California Coastal Basin aquifers
Local Aquifer :	N/R
Local Aquifer Type :	N/R
Well Depth :	341
Hole Depth :	415
Source of Depth Data :	O

Map Id: 24
Direction: NW
Distance: 0.830 mi., 4383 ft.
Elevation: 14 ft.
Relative: Higher

Site Name : USGS-334751118131901 | USGS-334751118131902 | 334751118131901
33.797333, -118.222972
CA

Database(s) : [NWIS, WELLS - GAMA - CA] ***(cont.)***

Envirosite ID: 9160509
EPA ID: N/R

NWIS ***(cont.)***

Project Number :	9677a5400
Real-Time Data Flag :	0
Peak-Streamflow Data Begin Date :	N/R
Peak-Streamflow Data End Date :	N/R
Peak-Streamflow Data Count :	0
Water-Quality Data Begin Date :	2005-06-08
Water-Quality Data End Date :	2005-06-08
Water-Quality Data Count :	1
Field Water-Level Measurements Begin Date:	2008-09-25
Field Water-level Measurements End Date:	2011-01-29
Field Water-Level Measurements Count:	6
Site-Visit Data Begin Date :	N/R
Site-Visit Data End Date :	N/R
Site-Visit Data Count :	0
Latitude :	33.797333
Longitude :	-118.222972
Last Date in Agency List :	2021-07-29

Site Identification Number :	334751118131902
Site Type :	Well
Station Name :	004S013W27H009S
Agency :	U.S. Geological Survey
District :	California
State :	CA
County :	Ceiba Municipio Municipio
Country :	USA
Land Net Location :	N/R
Name of Location Map :	LONG BEACH
Scale of Location Map :	24000
Altitude of Gage/Land Surface :	12
Method Altitude Determined :	Interpolated from topographic map.
Altitude Accuracy :	2.5
Altitude Datum :	National Geodetic Vertical Datum of 1929
Hydrologic Unit :	San Gabriel
Drainage Basin :	N/R
Topographic Setting :	Flat surface
Flags for the Type of Data Collected:	NANANNNNNNNNNNNNNNNNNNNNNNNO
Flags for Instruments at Site :	NNNNNNNNNNNNNNNNNNNNNNNNNNNN
Date of First Construction :	1992-09-28
Date Site Established or Inventoried:	2005-07-25
Drainage Area :	N/R
Contributing Drainage Area :	N/R
Data Reliability :	Data have been checked by the reporting agency.
Data-Other GW Files :	YY Y
National Aquifer :	California Coastal Basin aquifers
Local Aquifer :	N/R
Local Aquifer Type :	N/R
Well Depth :	201
Hole Depth :	415
Source of Depth Data :	O
Project Number :	9677a5400
Real-Time Data Flag :	0
Peak-Streamflow Data Begin Date :	N/R

Map Id: 24
Direction: NW
Distance: 0.830 mi., 4383 ft.
Elevation: 14 ft.
Relative: Higher

Site Name : USGS-334751118131901 | USGS-334751118131902 | 334751118131901
33.797333, -118.222972
CA

Database(s) : [NWIS, WELLS - GAMA - CA] ***(cont.)***

Envirosite ID: 9160509
EPA ID: N/R

NWIS ***(cont.)***

Peak-Streamflow Data End Date :	N/R
Peak-Streamflow Data Count :	0
Water-Quality Data Begin Date :	2005-06-08
Water-Quality Data End Date :	2005-06-08
Water-Quality Data Count :	1
Field Water-Level Measurements Begin Date:	2008-09-25
Field Water-level Measurements End Date:	2011-01-29
Field Water-Level Measurements Count:	6
Site-Visit Data Begin Date :	N/R
Site-Visit Data End Date :	N/R
Site-Visit Data Count :	0
Latitude :	33.797333
Longitude :	-118.222972
Last Date in Agency List :	2021-07-29

WELLS - GAMA - CA

Well ID :	USGS-334751118131901
Well Type :	UNK
Well Depth (Ft.) :	341.0
Top of Screen (Ft.) :	N/R
Screen Length (Ft.) :	N/R
Source :	USGSNEW
Source Name :	USGS-334751118131901
Other Names :	USGS-334751118131901
RL :	UNK
Approximate Latitude :	33.7973333
Approximate Longitude :	-118.2229722
Last Date in Agency List :	2021-07-29

Details for this site have been truncated due to the large number of available details for this site within this dataset. For the complete details for this site, contact your Envirosite account representative for a complimentary site report containing all of the details available.

Chemicals :	2005-06-08 - B = .198 MG/L 2005-06-08 - CA = 295 MG/L 2005-06-08 - TDS = 2570 MG/L 2005-06-08 - PH = 7.6 PH UNITS 2005-06-08 - TDS = MG/L 2005-06-08 - SC = 4660 UMHOS/CM 2005-06-08 - MG = 109 MG/L 2005-06-08 - BA = .078 MG/L 2005-06-08 - FE = 70.3 UG/L 2005-06-08 - SO4 = 184 MG/L 2005-06-08 - TDS = 3360 MG/L 2005-06-08 - BR = 6.51 MG/L 2005-06-08 - H-3 = 3.68 pCi/L 2005-06-08 - SR = 2770 UG/L 2005-06-08 - AL = 2.6 UG/L 2005-06-08 - I = 610 UG/L 2005-06-08 - NA = 438 MG/L 2005-06-08 - AS = 13.8 UG/L

Map Id: 24
Direction: NW
Distance: 0.830 mi., 4383 ft.
Elevation: 14 ft.
Relative: Higher

Site Name : USGS-334751118131901 | USGS-334751118131902 | 334751118131901
33.797333, -118.222972
CA

Database(s) : [NWIS, WELLS - GAMA - CA] ***(cont.)***

Envirosite ID: 9160509
EPA ID: N/R

WELLS - GAMA - CA ***(cont.)***

2005-06-08 - CL = 1420 MG/L
2005-06-08 - K = 12.3 MG/L

Well ID :	USGS-334751118131902
Well Type :	UNK
Well Depth (Ft.) :	201.0
Top of Screen (Ft.) :	N/R
Screen Length (Ft.) :	N/R
Source :	USGSNEW
Source Name :	USGS-334751118131902
Other Names :	USGS-334751118131902
RL :	UNK
Approximate Latitude :	33.7973333
Approximate Longitude :	-118.2229722
Last Date in Agency List :	2021-07-29

Chemicals :

2005-06-08 - H-3 = .58 pCi/L
2005-06-08 - MN = 386 UG/L
2005-06-08 - LI = 54.8 UG/L
2005-06-08 - BA = .167 MG/L
2005-06-08 - K = 34.3 MG/L
2005-06-08 - CA = 454 MG/L
2005-06-08 - SO4 = 391 MG/L
2005-06-08 - B = .361 MG/L
2005-06-08 - SR = 4650 UG/L
2005-06-08 - TDS = 7960 MG/L
2005-06-08 - MG = 335 MG/L
2005-06-08 - NA = 1440 MG/L
2005-06-08 - TDS = 6640 MG/L
2005-06-08 - AL ND 0 UG/L
2005-06-08 - I = 470 UG/L
2005-06-08 - PH = 7.3 PH UNITS
2005-06-08 - AS = 22.2 UG/L
2005-06-08 - CL = 3810 MG/L
2005-06-08 - F = .34 MG/L
2005-06-08 - SC = 11500 UMHOS/CM

RADON DATA:

STATE SOURCE: CA

Radon Test Results:

Zip:	Total Sites:	Cnt >=4 pCi/L:	Pct >= 4 pCi/L:	Max Result (pCi/L):
90813	8	0	0	0.4

FEDERAL AREA RADON INFORMATION FOR: No Available Data

NUMBER OF SAMPLE SITES: No Available Data

FEDERAL EPA RADON ZONE FOR LOS ANGELES COUNTY: Zone = 2

Note: Zone 1 indoor average level > 4 pCI/L

: Zone 2 indoor average level > = 2 pCI/L and <= 4 pCI/L

: Zone 3 indoor average < 2 pCI/L

HIST PWS ENF
Historical Public Water Supply locations with Enforcement Violations
Environmental Protection Agency
(800) 426-4791
List of Safe Drinking Water Information Systems (SDWIS) with enforcement violations that are no longer in current agency list.

NWIS
National Water Information Systems
United States Geological Society
(703) 648-5953
Information on all water resources for the United States. This database contains all current and historical data for the nation.

PWS
Public Water Supply
Environmental Protection Agency
(800) 426-4791
Safe drinking water information Systems

PWS ENF
Public Water Supply locations with Enforcement Violations
Environmental Protection Agency
(800) 426-4791
Safe drinking water information Systems with enforcememnt violations

WELLS - GAMA - CA
California Groundwater Ambient Monitoring Assessment
State Water Resources Control Board
916-341-5791
Brings together datasets from California state agencies including: Public Health Water Resources and Pesticide Regulation as well as from the US Geological Survey Lawrence Livermore National Laboratory and the Water Boards. It shows results for untreated raw water in different types of wells for naturally-occurring and man-made chemicals.

FLOOD Q3
Flood data
Environmental Protection Agency
(202) 566-1667
Q3 Flood Data

HYDROLOGIC UNIT
Hydrologic Unit Maps
USGS
The United States Geological Survey created a hierarchical system of hydrologic units originally called regions, sub-regions, accounting units, and cataloging units. Each unit was assigned a unique Hydrologic Unit Code (HUC). As first implemented the system had 21 regions, 221 subregions, 378 accounting units, and 2,264 cataloging units. Over time the system was changed and expanded. As of 2010 there are six levels in the hierarchy, represented by hydrologic unit codes from 2 to 12 digits long, called regions, subregions, basins, subbasins, watersheds, and subwatersheds. The table below describes the system's hydrologic unit levels and their characteristics, along with example names and codes.

WETLANDS NWI
National Wetland Inventory
U.S. Fish and Wildlife Service
(703) 358-2171
Wetland Inventory for the United States

SSURGO
Detailed Soil Data Map
Natural Resources Conservation Service: U.S. Department of Agriculture
(202) 690-4985
Detailed Soil Data Map

STATSGO & MUI
General Soil Data Map
Natural Resources Conservation Service: U.S. Department of Agriculture
(202) 690-4985
General Soil Data Map

USGS GEOLOGIC AGE
USGS Digital Data Series DDS
Natural Resources Conservation Service: U.S. Department of Agriculture
(202) 690-4985
USGS Digital Data Series DDS: Geologic Age and Rock Stratigraphic Unit

DAMS - CA
California Dam Inundation Maps
Department of Water Resources
916-845-8275
Dam inundation maps show the maximum extent of damage of a flood wave from a dam failure

OIL & GAS WELLS - CA
Oil and Gas Well Data
State of California Department of Conservation
916-327-1042
Oil and gas well locations and detail for all 6 districts

RADON
National Radon Database
U.S. Environmental Protection Agency
215-814-2469
A study of the EPA/State Residential Radon Survey and the National Residential Radon Survey.

RADON - CA
Radon tested locations in California
California Department of Health Services
(916) 449-5674
A table of long term and short term indoor radon measurments

RADON EPA
RADON EPA
U.S. Environmental Protection Agency
215-814-2469
EPA list of Radon zones

AIRPORT FACILITIES
Airport landing facilities
Federal Aviation Administration
(866) 835-5322
Airport landing facilities

BASINS
Better Assessment Science Integrating point & Non-point Sources
U.S. Environmental Protection Agency
855-246-3642
Integrated geographical information system national watershed data and environmental assessment known as Better Assessment Science Integrating point & Non-point Sources

DIGITAL OBSTACLE
Obstacles of interest to aviation users
Federal Aviation Administration
855-379-6518
The Digital Obstacle File describes all known obstacles of interest to aviation users in the U.S. with limited coverage of the Pacific the Caribbean Canada and Mexico. The obstacles are assigned unique numerical identifiers; accuracy codes and listed in order of ascending latitude within each state or area by FAA Region.

EPICENTERS
National Geographical Data Center
National Geographical Data Center
303-497-6826
List of recent and historic earthquakes and information.

FLOOD DFIRM
National Flood Hazard Layer Database
Federal Emergency Management Agency
The National Flood Hazard Layer Database (NFHL) is a computer database that contains the flood hazard map information from FEMAs Flood Map Modernization program. These map data are from Digital Flood Insurance Rate Map (DFIRM) databases and Letters of Map Revision.

FLIGHT YEAR:
2020

N
W E
S

Scale: 1" = 500'

APPENDIX C

BUILDING DEPARTMENT RECORDS

FILE NO.

ST. NO. 1615 E. 17th St.
LOT NO. 20
BLOCK 5
TRACT Inner Harbor Tr.

DATE
6-2-39
PERMIT NO.
H-1065

OWNER Geo. Howell
ADDRESS 1660 Cowles St.
CONTRACTOR "
ADDRESS
USE OF BUILDING Dwlg.

TYPE OF CONSTRUCTION 5
DESCRIPTION OF BUILDING

WIDTH	24	LENGTH	32	HEIGHT	14
STORIES	1	ROOMS	4	FAMILIES	1
TOTAL COST	$1800			FEE	$1.

INSPECTION RECORD
(This side of card is for final inspection only—see back for detailed inspection reports.)

DATE	INSPECTOR	FINAL INSPECTIONS
6-2-39	L. Card	EXCAV INSP.
6-22-39	L. Card	FRAMING INSP.
7-1-39	[illegible]	PLASTERING INSP.
[illegible]	[illegible]	ROOFING INSP.
7-11-39	L. Card	BUILDING COMPLETION
7-11-39	[illegible]	PLUMBING INSP.
7-7-39	[illegible]	ELECTRICAL INSP.

TEMP. C. OF O. NO. 7986 Date 7-11-39
FINAL C. OF O. NO. Date

Types of Construction
Type 1—Fire Resistive
Type 2—Heavy Timber
Type 3—Ordinary Masonry
Type 4—Metal Frame
Type 5—Wood Frame

CITY OF 1 LONG BEACH

DEPARTMENT OF ENGINEERING

BUILDING INSPECTOR

Application for Building Permit

FOR TYPE NO. 5 BUILDING

Cashier's Number	
Fee	2.00
Permit Number	9.4641
Date Received	
Date Issued	2-19-41

To the Department of Engineering of the City of Long Beach:

Application is hereby made to the Department of Engineering of the City of Long Beach, through the office of the Building Inspector, for a building permit in accordance with the description and for the purpose hereinafter set forth. This application is made subject to the following conditions which are hereby agreed to by the undersigned applicant and which shall be deemed conditions governing issue the exercise of the permit:

First: That the permit does not grant any right or privilege to erect any building or other structure thereon described, or any portion thereof, upon any street, alley, or other public place or portion thereof.

Second: That the permit does not grant any right or privilege to use any building or other structure thereon described, or any portion thereof, for any purpose that is, or may hereafter be prohibited by ordinance of the City of Long Beach.

Third: That the granting of the permit does not affect or prejudice any claim of title to, or right of possession in, the property described in such permit.

(Use Ink or Indelible Pencil)

DESCRIPTION OF PROPERTY

Lot No. 20

Block 8 Tract Somerton

Owner's Name W. H. Howell Owner's Address 1515 W. 17th St.

Contractor's Firm Name State License No.

Contractor's Address City License No.

Proposed Use of Building or Structure Garage No. of Families No. of Rooms

LOCATION OF JOB

No. 1515 W. 17th Street

VALUATION OF PROPOSED WORK ("Value" of a Building Shall Be the Estimated Cost to Replace the Building in Kind.) $ 100.00

Architect / Engineer / State Certificate No.

Any other buildings on lot? Yes How used Dwelling Minimum distance from proposed new building 6 ft.

Size of proposed building 12 (Width) x 18 (Length) feet = 216 sq. ft. (Area of First Floor)

Height to highest point 7.0 feet Number of stories in height 1

Material of exterior walls Redwood Material of Roof Red Roll

I have carefully examined and read the above application and know the same is true and correct, and that, in doing this work, all provisions of Long Beach Ordinances and State Laws will be complied with, whether herein specified or not. Also, in accordance with the Building Code, I hereby apply for a Certificate of Occupancy to be issued after all final inspections have been called for by me and have been made by the Department of Engineering.

All Applications must be filled out by the Applicant.

PLANS AND SPECIFICATIONS

(Sign Here) W. H. Howell
(Owner or Authorized Agent)

I have carefully examined and read the above application and know the same is true and correct, and that, in doing this work, all provisions of Long Beach Ordinances and State Laws will be complied with, whether herein specified or not. Also, in accordance with the Building Code I hereby apply for a Certificate of Occupancy to be issued after all final inspections have been called for by me and have been made by the Department of Engineering.

All Applications must be filled out by the Applicant.

PLANS AND SPECIFICATIONS
and other data must also be filed

(Sign Here) H. C. Harwell
(Owner or Authorized Agent)

(NOTE—Turn over and fill out blank on other side.)

FOR DEPARTMENTAL USE ONLY

ZONE	F. D. No.	GROUP	SET BACKS	CHECKED BY	ISSUED BY
M-2	4	8	None		Jammed

C 960 4-24-42 Kelgard

1764 N

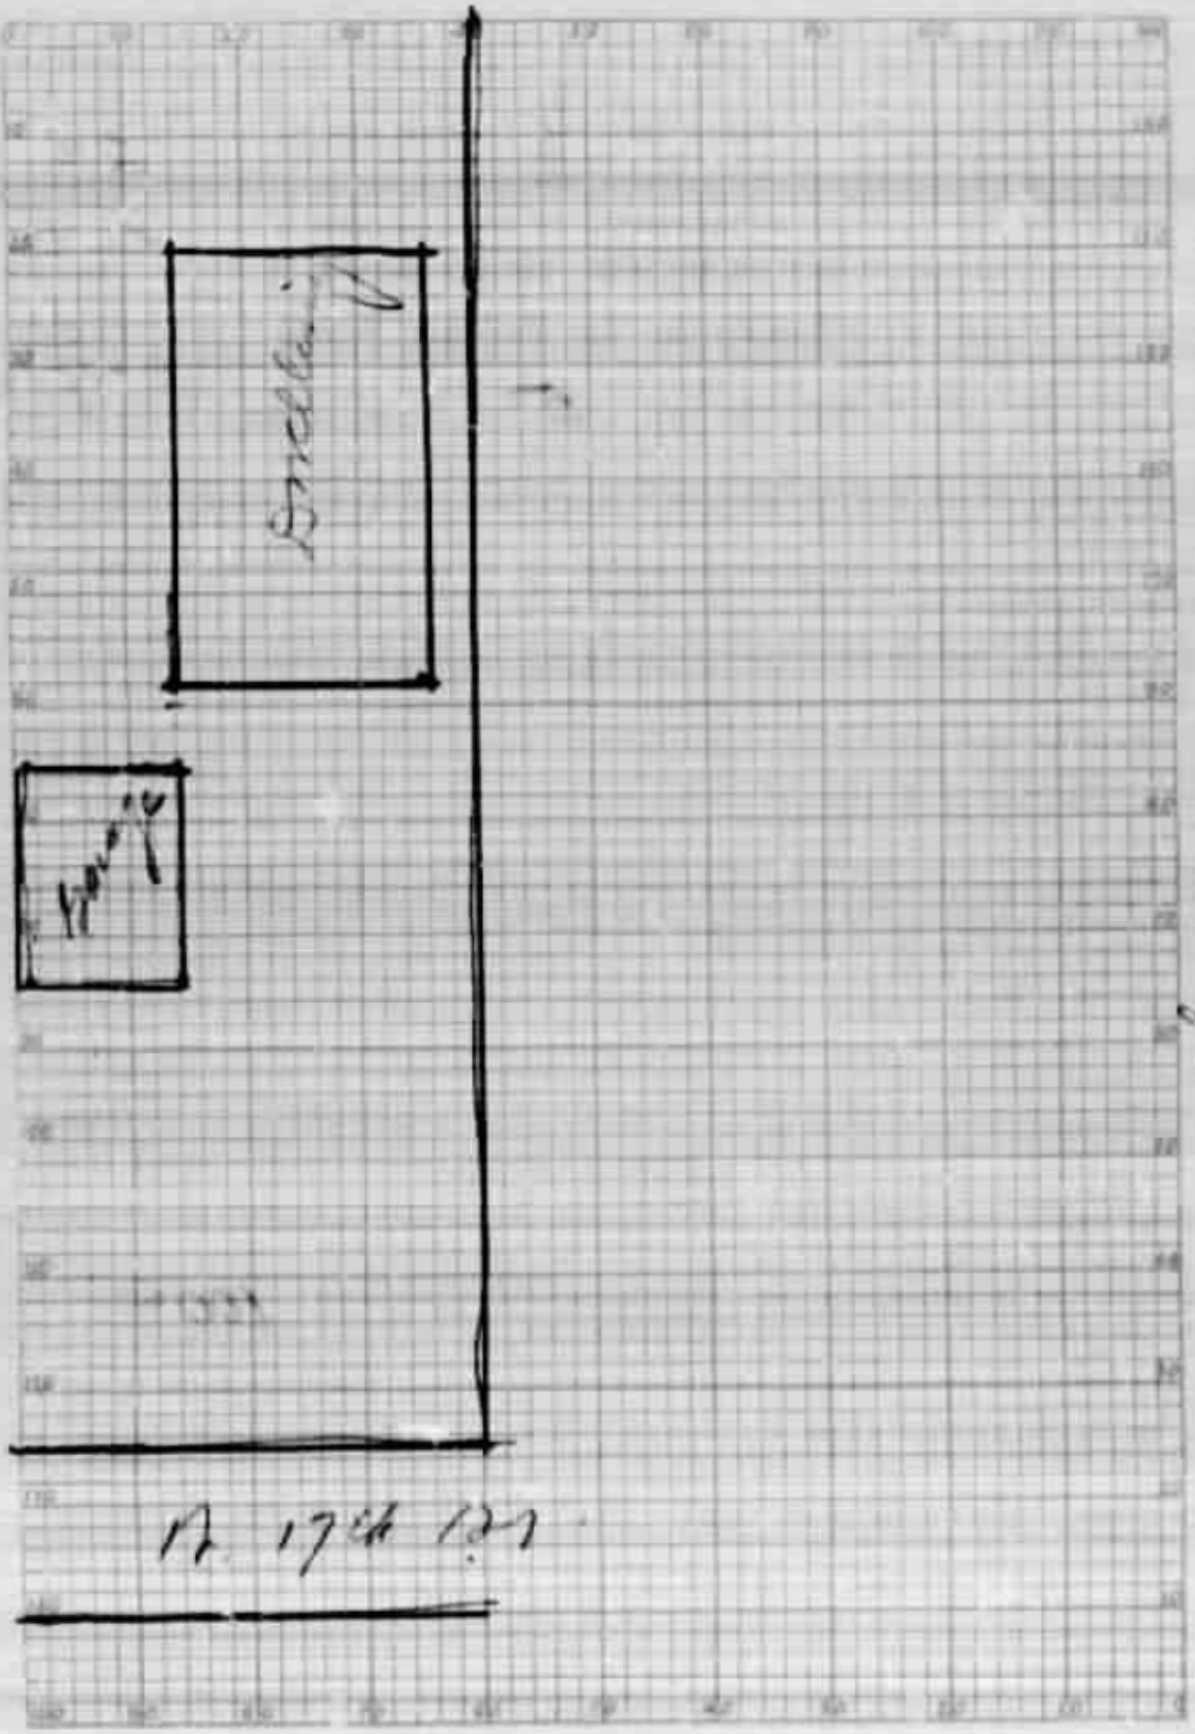

15.5 W. 1774

Garage

State of California
County of Los Angeles

AFFIDAVIT OF
C.A. Bright Jr. Area

Geo Howell

CITY OF LONG BEACH

INSPECTION REQUEST LINE (562) 570-6105 — PLANNING & BUILDING DEPARTMENT — 333 W. OCEAN BLVD. (562) 570-6651

LICENSED CONTRACTORS DECLARATION

I hereby affirm that I am licensed under provisions of Chapter 9 (Commencing with Section 7000) of Division 3 of the Business and Professional Code, and my license is in full force and effect.

License Class _____ License No. _____

Date 2/14/02 Contractor John Smith

OWNER-BUILDER DECLARATION

I hereby affirm that I am exempt from the Contractors License Law for the following reason (Sec.7031 California Business and Professional Code: Any City which requires a permit to construct, alter, improve, demolish or repair any structure prior to its issuance also requires the applicant for such permit to file a signed statement that he is a licensed contractor pursuant to the provisions of the Contractors License Law (Ch.9 (Commencing with Sec 7000 of Div.3 of the B. & P. C.). or that he is exempt therefrom and the basis for the alleged exemption. Any violation of Sec 7031.5 by any applicant for a permit subjects the applicant to a civil penalty of not more than five hundred dollars ($500.00.).:

- I as owner of the property,or my employees with wages as their sole compensation,will do the work and the structure is not intened or offered for sale (Sec 7044, B. & P. C. : The Contractors License Law does not apply to an owner of property who builds or improves theron, and who does such work himself or through his own employees, provided that such improvements are not intended or offered for sale. If,however,the building or improvements is sold within one year of completion,the owner-builder will have burden of proving that he did not build or improve for the purpose of sale.).
- I as owner of the property,am exclusively contracting with licensed contractors to construct the project (Sec. 7044, B. & P.C.: The Contractors License Law does not apply to an owner of contracts for such projects with a Contractor(s) License pursuant to the Contractors License Law.).
- I am exempt under Sec. _____ B. & P.C. for this reason _____

Date _____ Owner _____

-IMPORANT-

Application is hereby made to the Superintendent of Building and Safety for a permit subject to the conditions and restrictions set forth on the front faces of this application

1 Each person upon whose behalf this application is made and each person at whose benefit work is performed under or pursurnt to any permit issued as a result of this application agrees to and shall,indemnify and hold harmless the City of Long Beach its officers,agents and employees from any liability arising out of the issuance of any permit from this application.

2 Any permit issued as a result of this application becomes null and void if work is not commenced within ONE HUNDRED EIGHTY (180) DAYS from date of issuance of such permit.

WORKER'S COMPENSATION DECLARATION

— I have and will maintain workers' compensation insurance, as required by Section 3700 of the Labor Code, for the performance of the work for which this permit is issued. My workers' compensation insurance and policy are: Carrier: STATE FUND Policy Number: 1657696

(This Section need not be completed if the permit is for one hundred dollars ($100) or less).

— I certify that in the performance of the work for which this permit is issued, I shall not employ any person in any manner so as to become subject to the workers' compensation laws of California, and agree that if I should become subject to the workers' compensation provisions of Section 3700 of the Labor Code, I shall forthwith comply with those provisions.

Date 2-14-02 Applicant _____

WARNING: FAILURE TO SECURE WORKERS' COMPENSATION COVERAGE IS UNLAWFUL, AND SHALL SUBJECT AN EMPLOYER TO CRIMINAL PENALTIES AND CIVIL FINES UP TO ONE HUNDRED THOUSAND DOLLARS, IN ADDITION TO THE COST OF COMPENSATION DAMAGES AS PROVIDED FOR IN SECTION 3706 OF THE LABOR CODE, INTEREST, AND ATTORNEY'S FEES.

I hereby state that there is a construction lending agency for the performance of the work for which this permit is issued (Sec. 3907,Civ. C.).

Lender's Name _____

Lender's Address _____

I certify that I have read this application and state that the above information is correct.I agree to comply with all City and State laws relating to the building construction,and hereby authorize representatives of this city to enter upon the above mentioned property for inspection purposes.

John Smith — 2-14-02

Signature of Owner or Contractor — Date

JOB ADDRESS: 1711 HARBOR AVE	RECEIPT NO.: 0292357	DATE: 02/14/02	PROJECT NO.: C0343512
JOB DESCRIPTION: T.I. INSTALL INTERIOR WALLS @ SNUG TOP			AREA: 12
OWNER: PARTNERSHIP, J.B. D.	OCCUPANCY:	PLANNING: 02/14/02 CNT	
ADDRESS: 1711 HARBOR AVE	ASSESSOR NO.: 7432015010		ZONE: IG
CITY: LONG BEACH CA 90813	FSB	S FSB	CENSUS TR: 5755.00
APPLICANT: SMITH, JOHN	TRANSACTIONS: BUILDING	Rev	$28.77
CONTRACTOR: SMITH-CO CONSTRUCTION	BUILDING	Per	$50.10
ADDRESS: 1350 STANLEY AVE A	STORM WATER	Rev	$1.40
CITY: LONG BEACH STATE: CA ZIP CODE: 90804 PHONE: 562-434-2404	STORM WATER	Per	$1.65
STATE LICENSE NO.: 584515 CITY LICENSE NO.:	S.M.I. TAX		$0.50
ARCHITECT/ENGINEER: LICENSE NO.:			
ADDRESS:			
CITY STATE ZIP CODE PHONE			
VALUATION: PRESENT BLDG USE: COMM PROPOSED BLDG USE: COMM	BLDG HEIGHT:	TYPE OF CONST:	
LEGAL DESCRIPTION:	PAID BY: CHECK	FEES:	$82.42

VOID

Paid By: DESIGN, GULIAN Check # 1432

M U L T I P L E P E R M I T

BUILDING			Plan Review Fee	28.77
BUILDING			TOTAL FEE	50.10
			Permit Fee	33.85
			Processing Fee	16.25
VALUATION	Current Val	1000	Valuation Fee	33.85
STORM WATER			Plan Review Fee	1.40
STORM WATER			TOTAL FEE	1.65
			Permit Fee	1.65
VALUATION	Current Val	1000	Valuation Fee	1.65

			Permit Fee	33.85
			Processing Fee	16.25
VALUATION	Current Val	1000	Valuation Fee	33.85
STORM WATER			Plan Review Fee	1.40
STORM WATER			TOTAL FEE	1.65
			Permit Fee	1.65
VALUATION	Current Val	1000	Valuation Fee	1.65

VOID

6/8/05

FINAL DATE	INSPECTORS NAME

CITY	STATE	ZIP CODE	PHONE		
VALUATION	PRESENT BLDG USE COMM	PROPOSED BLDG USE COMM	BLDG NO.	TYPE OF CONST	
LEGAL DESCRIPTION			PAID BY CHECK	FEES	321.50

Paid By: CLEGG, ROBERT F. Check # 3993

ADDITIONAL ELECTRICAL

ADD'L ELECT

ADD'L ELECT

1 MOTOR <=1 HP

Plan Review Fee	.00
TOTAL FEE	21.50
Permit Fee	5.50
Processing Fee	16.00
	5.50

FINAL DATE 12/1/14 MMOSES

Certificate of Occupancy

As Authorized By The Building Official
City of Long Beach

This document certifies that at the time of issuance this structure, or portion thereof, was in compliance with the verious urdinances of the City of Long Beach regulating building construction or use.

Address: 1711 HARBOR AVE 90813

Occupancy Type: COMMERCIAL

Permit No.: 219128

Portion of Building: SUPPLEMENTAL PERMIT FOR SPRAY BOOTH #161
411

Max. Occupant Load

J. Richmond Jr
Building Official

Date: September 13, 1988

Post in a conspicuous place at or close to building entrance.

CITY OF LONG BEACH

PLANNING & BUILDING DEPARTMENT — 333 W. OCEAN BLVD. (562) 570-6651

INSPECTION REQUEST LINE (562) 570-6105

CONTRACTORS DECLARATION

I hereby affirm that I am ... under provisions of Chapter 9 (Commencing with Section 7000) of Division 3 of the Business and Professions Code, and my license is in full force and effect.

License Class B License No. 736771

Date 9/26/01 Signature Joe Robaina

OWNER-BUILDER DECLARATION

I hereby affirm that I am exempt from the Contractors License Law for the following reason (Sec.7031 California Business and Professions Code: Any City which requires a permit to construct, alter, improve, demolish or repair any structure prior to its issuance also requires the applicant for such permit to file a signed statement that he is a licensed contractor pursuant to the provisions of the Contractors License Law (Ch.9 (Commencing with Sec 7000) of Div.3 of the B. & P. C.) or that he is exempt therefrom and the basis for the alleged exemption. Any violation of Sec 7031.5 by any applicant for a permit subjects the applicant to a civil penalty of not more than five hundred dollars ($500.00).

• I, as owner of the property or my employees with wages as their sole compensation will do the work and the structure is not intended or offered for sale (Sec. 7044, B. & P.C. The Contractors License Law does not apply to an owner of property who builds or improves thereon, and who does such work himself or through his own employees, provided that such improvements are not intended or offered for sale. If however, the building or improvement is sold within one year of completion, the owner-builder will have the burden of proving that he did not build or improve for the purpose of sale.)

• I as owner of the property am exclusively contracting with licensed contractors to construct the project (Sec. 7044, B. & P.C. The Contractors License Law does not apply to an owner of property who builds or improves thereon, and contracts for such projects with a contractor(s) licensed pursuant to the Contractors License Law.)

• I am exempt under Sec. _____ B. & P.C. for this reason _____

Date _____ Owner _____

-IMPORTANT-

Application is hereby made to the Superintendent of Building and Safety for a permit subject to the conditions and restrictions set forth on the front faces of this application.

1. Each person upon whose behalf this application is made and each person to whom permit work is performed under or pursuant to any permit issued as a result of this application agrees to and shall indemnify and hold harmless the City of Long Beach its officers, agents and employees from any liability arising out of the issuance of any permit from this application.
2. Any permit issued as a result of this application becomes null and void if work is not commenced within one hundred eighty (180) days from date of issuance of such permit.

WORKER'S COMPENSATION DECLARATION

— I have and will maintain workers' compensation insurance, as required by Section 3700 of the Labor Code, for the performance of the work for which this permit is issued. My workers' compensation insurance carrier and policy number are: Carrier _____ Policy Number _____

(This Section need not be completed if the permit is for one hundred dollars ($100) or less)

I certify that in the performance of the work for which this permit is issued, I shall not employ any person in any manner so as to become subject to the workers' compensation laws of California, and agree that, if I should become subject to the workers' compensation provisions of Section 3700 of the Labor Code, I shall forthwith comply with those provisions.

Date 9/26/01 Applicant _____

WARNING: FAILURE TO SECURE WORKERS' COMPENSATION COVERAGE IS UNLAWFUL, AND SHALL SUBJECT AN EMPLOYER TO CRIMINAL PENALTIES AND CIVIL FINES OF UP TO ONE HUNDRED THOUSAND DOLLARS ($100,000), IN ADDITION TO THE COST OF COMPENSATION, DAMAGES AS PROVIDED FOR BY SECTION 3706 OF THE LABOR CODE, INTEREST, AND ATTORNEY'S FEES.

I hereby state that there is a construction lending agency for the performance of the work for which this permit is issued (Sec. 3097, Civ. C.)

Lender's Name _____

Lender's Address _____

I certify that I have read this application and state that the above information is correct. I agree to comply with all City and State codes relating to the building construction, and hereby authorize representatives of this city to enter upon the above mentioned property for inspection purposes.

Signature of Owner or Contractor _____ Date 9/26/01

JOB ADDRESS: 1711 HARBOR AVE	RECEIPT NO: 0284998	DATE: 09/26/01	PROJECT NO: CO335160
JOB DESCRIPTION: INSTALL PIT FOR PAINT SPRAY BOOTH EXHAUST			AREA: 12
OWNER: PARTNERSHIP, J.B. D.	OCCUPANCY		PLANNING: 09/26/01 CNT
ADDRESS: 1711 HARBOR AVE	ASSESSOR NO: 7432015010		ZONE: IG
CITY: LONG BEACH CA 90813	TRACT	LOT	BLOCK
APPLICANT: ROBAINA, JOE	TRANSACTION: BUILDING	Per	$116.30
CONTRACTOR: JOE ROBAINA GENERAL CONTRACTOR	STORM WATER	Per	$13.20
ADDRESS: 27525 PUERTA REAL #155	S.M.I. TAX		$1.57
CITY: MISSION VIEJO STATE: CA ZIP: 92691 PHONE: 949-581-3005			
STATE LICENSE NO: 736771	CITY LICENSE NO		
ARCHITECT/ENGINEER	LICENSE NO		
ADDRESS			
CITY STATE ZIP CODE PHONE			
VALUATION:	PRESENT BLDG USE: COMM	PROPOSED BLDG USE: COMM	BLDG HISTORY	TYPE OF CONST

			CHECK	$161.07

Paid By: INDUSTRIAL, APPLIED TECHNOLOGIES Check # 4180

M U L T I P L E P E R M I T

BUILDING			TOTAL FEE	146.30
			Permit Fee	130.05
			Processing Fee	16.25
VALUATION	Current Val	7500	Valuation Fee	130.05
STORM WATER			TOTAL FEE	13.20
			Permit Fee	13.20
VALUATION	Current Val	7500	Valuation Fee	13.20

1711 Harbor. Ave PJ# 335160

Pit For Paint Spray Booth Exhaust.

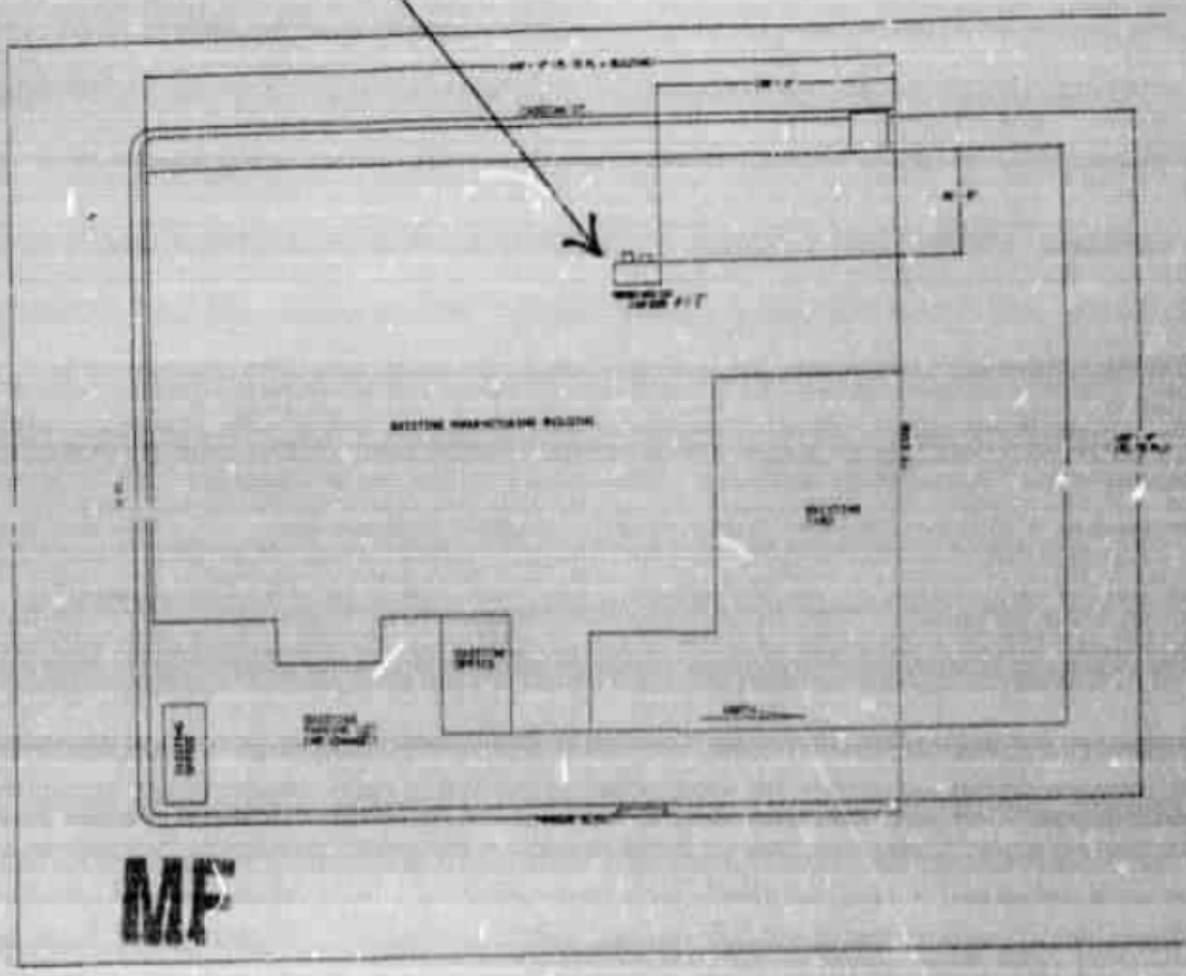

MF

DATE REC'D 1/28/01 NEW ___ ALTERNATION ✓ ADDITION ___ REPAIR ___ DEMOLITION ___

DESCRIPTION OF WORK CONSTRUCTION OF A CONCRETE PIT FOR A SPRAY BOOTH

APPLICANT/CONTACT JOE REDMAN PHONE # (949) 589-5623

APPLICANTS ADDRESS 27726 Rancho Pkwy #155, Mission Viejo, CA 92691

LOT ___ BLOCK ___ TRACT ___

DEPARTMENT USE ONLY

Acknowledged by Redevelopment Agency 1/29/01

ZONE	SET BACKS	F	S	R	CEILING	PARKING	ZONING APPROVED	PLANNING STAMP ☐ REQUIRED	SPECIAL PLANNING ☐ PERMIT REQUIRED
M-1									

FLOOD EVALUATION CERTIFICATE REQUIRED YES ☐

HISTORICAL DISTRICT APPROVAL REQUIRED YES ☐

Certificate of Occupancy

As Authorized By The Building Official
City of Long Beach

This document certifies that, at the time of issuance, this structure, or portion thereof, was in compliance with the various ordinances of the City of Long Beach regulating building construction or use.

Address: 1711 HARBOR AVE 90813

Occupancy Type: F1

Permit No.: 335160

Portion of Building: INSTALL PIT FOR PAINT SPRAY BOOTH EXHAUST

Max. Occupant Load:

Building Official

Date: January 2, 2002

Post in a conspicuous place at or close to building entrance.

CITY OF LONG BEACH

INSPECTION REQUEST LINE (562) 570-6105

PLANNING & BUILDING DEPARTMENT

333 W. OCEAN BLVD. (562) 570-6651

LICENSED CONTRACTORS DECLARATION

I hereby affirm that I am licensed under provisions of Chapter 9 (Commencing with Section 7000) of Division 3 of the Business and Professional Code, and my license is in full force and effect.

License Class B License No. 734771

Date _____ Contractor _____

OWNER-BUILDER DECLARATION

I hereby affirm that I am exempt from the Contractors License Law for the following reason (Sec.7031 California Business and Professional Code: Any City which requires a permit to construct, alter, improve, demolish or repair any structure prior to its issuance also requires the applicant for such permit to file a signed statement that he is a licensed contractor pursuant to the provisions of the Contractors License Law (Ch.9 (Commencing with Sec 7000 of Div.3 of the B. & P. C.) or that he is exempt therefrom and the basis for the alleged exemption. Any violation of Sec 7031.5 by any applicant for a permit subjects the applicant to a civil penalty of not more than five hundred dollars ($500.00).:

- I as owner of the property,or my employees with wages as their sole compensation,will do the work and the structure is not intended or offered for sale (Sec 7044, B. & P. C.: The Contractors License Law does not apply to an owner of property who builds or improves thereon, and who does such work himself or through his own employees, provided that such improvement are not intended or offered for sale. If,however,the building or improvements is sold within one year of completion,the owner-builder will have burden of proving that he did not build or improve for the purpose of sale.).
- I as owner of the property,am exclusively contracting with licensed contractors to construct the project (Sec. 7044, B. & P.C.: The Contractors License Law does not apply to an owner of property who contracts for such projects with a contractor(s) licensed pursuant to the Contractors License Law.).
- I am exempt under Sec. _____, B. & P.C. for this reason _____

Date _____ Owner _____

-IMPORTANT-

Application is hereby made to the Superintendent of Building and Safety for a permit subject to the conditions and restrictions set forth on the front page of this application

1. Each person upon whose behalf this application is made and each person at whose benefit work is performed under or pursuant to any permit issued as a result of this application agrees to and shall indemnify and hold harmless the City of Long Beach its officers,agents and employees from any liability arising out of the issuance of any permit from this application.
2. Any permit issued as a result of this application becomes null and void if work is not commenced within ONE HUNDRED EIGHTY (180) DAYS from date of issuance of such permit.

WORKER'S COMPENSATION DECLARATION

I have and will maintain workers' compensation insurance, as required by Section 3700 of the Labor Code, for the performance of the work for which this permit is issued. My workers' compensation insurance and policy are: Carrier STATE FUND Policy Number 1604933-20

(This Section need not be completed if the permit is for one hundred dollars ($100) or less).

I certify that in the performance of the work for which this permit is issued, I shall not employ any person in any manner so as to become subject to the workers' compensation laws of California, and agree that if I should become subject to the workers' compensation provisions of Section 3700 of the Labor Code, I shall forthwith comply with those provisions.

Date 4/10/01 Applicant _____

WARNING: FAILURE TO SECURE WORKERS' COMPENSATION COVERAGE IS UNLAWFUL AND SHALL SUBJECT AN EMPLOYER TO CRIMINAL PENALTIES AND CIVIL FINES UP TO ONE HUNDRED THOUSAND DOLLARS, IN ADDITION TO THE COST OF COMPENSATION DAMAGES AS PROVIDED FOR IN SECTION 3706 OF THE LABOR CODE, INTEREST, AND ATTORNEY'S FEES.

I hereby state that there is a construction lending agency for the performance of the work for which this permit is issued (Sec. 3097,Civ. C.).
Lender's Name _____

Lender's Address _____

I certify that I have read this application and state that the above information is correct.I agree to comply with all City and State laws relating to the building construction,and hereby authorize representatives of this city to enter upon the above mentioned property for inspection purposes.

Signature of Owner or Contractor _____ Date 4/10/01

JOB ADDRESS: 1711 HARBOR AVE	RECEIPT NO. 0275008	DATE 04/10/01	PROJECT NO. C0322849
JOB DESCRIPTION: COMPLETE WORK STARTED ON PJ# 290902 INST.F.D.N,SLAB & EQ (54,000 CF			AREA 12
OWNER: PARTNERSHIP, J.B. D.	OCCUPANCY		PLANNING 04/10/01 CNT
ADDRESS: 1711 HARBOR AVE	ASSESSOR NO. 7432015010		ZONE IG
CITY: LONG BEACH CA 90813	SB	S / RSB	CENSUS TR. 5755.00
APPLICANT: ROBAINA, JOE	TRANSACTIONS		
CONTRACTOR: JOE ROBAINA GENERAL CONTRACTOR	BUILDING	Rev	$89.80
ADDRESS: 27525 PUERTA REAL #155	BUILDING	Per	$121.90
CITY: MISSION VIEJO STATE: CA ZIP CODE: 92691 PHONE: 949-581-3005	STORM WATER	Rev	$74.33
STATE LICENSE NO.: 734771 CITY LICENSE NO.	STORM WATER	Per	$87.45
ARCHITECT/ENGINEER LICENSE NO.	MECHANICAL	Per	$79.45
ADDRESS	PLUMBING	Per	$27.40
CITY STATE ZIP CODE PHONE	S.M.I. TAX		$1.10
OCCUPATION: PRESENT BLDG USE: COMM PROPOSED BLDG USE: COMM	BLDG WEIGHT	TYPE OF CONST	
LEGAL DESCRIPTION	PAID BY: CHECK	FEES	$481.43

Paid By INDUSTRIAL, APPLIED TECHNOLOGIES Check # 3884

M U L T I P L E P E R M I T

BUILDING			Plan Review Fee	8[illegible] 80
BUILDING			TOTAL FEE	121.90
			Permit Fee	105.65
			Processing Fee	16.25
VALUATION	Current Val	5250	Valuation Fee	105.65
STORM WATER			Plan Review Fee	74.33
STORM WATER			TOTAL FEE	87.45
			Permit Fee	87.45
VALUATION	Current Val	52500	Valuation Fee	87.45
MECHANICAL			TOTAL FEE	79.45
			Permit Fee	63.20
			Processing Fee	16.25
11 AIR INLT/OUTLT	1 PRD CNVY VENT			63.20
PLUMBING			TOTAL FEE	27.40
			Permit Fee	11.15
			Processing Fee	16.25
1 GAS SYSTEM				11.15

GL 3-7-02 G McKay
ME 4-11-02
FINAL DATE | INSPECTOR'S NAME

1711 Harbor Ave

FZ AR

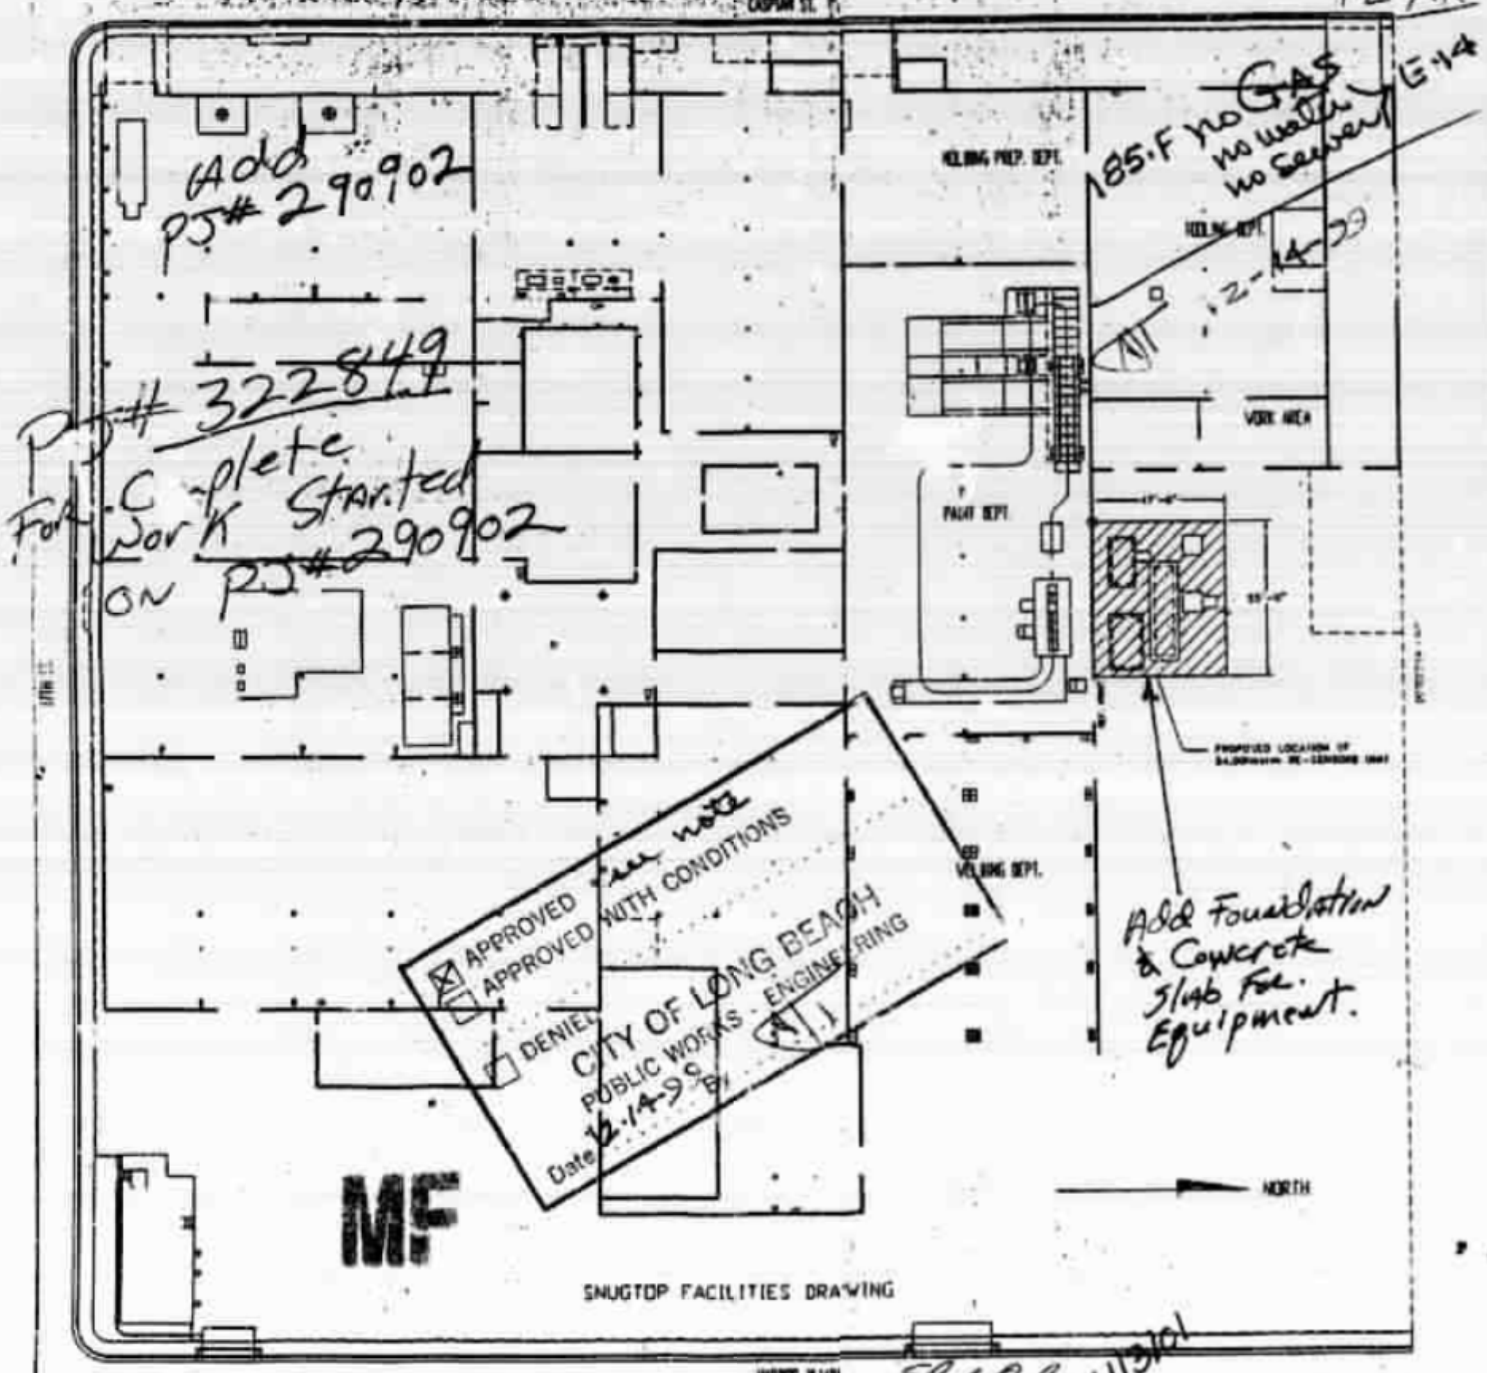

Add PJ# 290902

PJ# 322849 For Complete Work Started ON PJ# 290902

Add Foundation & Concrete Slab For Equipment.

see note

MF

INSPECTION RECORD

Slab Only 4/3/01

ZONE	SETBACKS F	S	R	CF TO PL	PAGE NO.	PLANNING APPROVED	PLANNING STAMP REQUIRED ☐	SPECIAL PLANNING PERMIT REQ'D ☐
	4-10-01				F 14	12/14/99		

Date Rec'd 12/14/99 Check One. New ____ Alteration ____ Addition X Repair ____ Demolition ____

Location of Job 1711 HARBOR AV Zone ____

Owner's Name SnugTop Custom Headtop Address 1711 Harbor Ave, Long Beach, Ca

Lot ____

Block ____ Tract ____

Contractor's Name Joe Robaina Address 27525 Puerta Real #155 Mission Viejo, CA 92691

Valuation Of Proposed Work $21,000.00 $5250 Applicant Bernard Robinson Phone (949) 581-3005

CHECKED BY: Counterman ____ Field Inspector ____ Plan Checker ____

Certificate of Occupancy

As Authorized By The Building Official
City of Long Beach

This document certifies that, at the time of issuance, this structure, or portion thereof, was in compliance with the various ordinances of the City of Long Beach regulating building construction or use.

Address: 1711 HARBOR AVE 90813

Occupancy Type: COMMERCIAL

Permit No.: 322849

Portion of Building: COMPLETE WORK STARTED ON PJ# 290902 INST .FDN,SLAB & EQ (54,000 CF

Max. Occupant Load:

Tom Slater
Building Official

Date: March 8, 2002

KA

Post in a conspicuous place at or close to building entrance.

PLICATION FOR BUILDING PERMIT
DEPARTMENT OF BUILDING AND SAFETY
CITY OF LONG BEACH, CALIFORNIA 90802
436-1251

APPLICANT FILL IN AREA BELOW

1711 HARBOR BLVD.

CUSTOM HARDTOPS 432-5454

SALE

MFG. OFFICE

PARTITIONS TO ENLARGE OFFICE - COMPLETELY WITHIN EXISTING BLDG

8 1 $500

GAYLEAN

1500-

Robert E. Hyde 12/20/76

Robert E. Hyde 12/20/76

1711 Harbor Blvd.

Custom Hardtops 432-5454

Close

Hardtop

4" bottoms to enlarge

Addition to portion of plant

MFG Office

M 2 A	12-20-76	alter
3	1500-	6160
F 2	500	925
	CL	15.00

07

022

TF .14

92113

Cash

4 778561-*****15.14

5/8 drywall walls & ceiling

101 Jt B Blvd Rod.

H

CITY OF LONG BEACH

INSPECTION REQUEST LINE (213) 590-4105

PLANNING & BUILDING DEPARTMENT

333 W. OCEAN BLVD.
(310) 590-66[illegible]

LICENSED CONTRACTORS DECLARATION

I hereby affirm that I am licensed under provisions of Chapter 9 (commencing with Section 7000) of Division 3 of the Business and Professional Code and my license is in full force and effect.

License Class _____ License No. _____

Date 12/4/92

OWNER-BUILDER DECLARATION

I hereby affirm that I am exempt from the Contractors License Law for the following reason (Sec 7031, California Business and Professional Code: Any City which requires a permit to construct, alter, improve, demolish or repair any structure, prior to its issuance also requires the applicant for such permit to file a signed statement that he is a licensed contractor pursuant to the provisions of the Contractors License Law (Ch 9 (commencing with Sec 7000) of Div 3 of the B & P C) or that he is exempt therefrom and the basis for the alleged exemption. Any violation of Sec 7031.5 by any applicant for a permit subjects the applicant to a civil penalty of not more than five hundred dollars ($500.00):

[illegible] I, as owner of the property, or my employees with wages as their sole compensation, will do the work and the structure is not intended or offered for sale (Sec 7044, B & P.C.). The Contractors License Law does not apply to an owner of property who builds or improves thereon, and who does such work himself or through his own employees, provided that such improvements are not intended or offered for sale. If, however, the building or improvement is sold within one year of completion, the owner-builder will have the burden of proving that he did not build or improve for the purpose of sale.)

[illegible] I, as owner of the property, am exclusively contracting with licensed contractors to construct the project (Sec 7044, B & P.C.). The Contractors License Law does not apply to an owner of property who builds or improves thereon, and who contracts for such projects with a contractor(s) licensed pursuant to the Contractors License Law.)

[illegible] I am exempt under Sec _____ B. & P.C. for this reason _____

Date _____ Owner _____

-IMPORTANT-

Application is hereby made to the Superintendent of Building and Safety for a permit subject to the conditions and restrictions set forth on the back hereof. I hereby authorize representatives of the City of Long Beach to enter upon the above mentioned property for inspection purposes. I certify that I have read this application and state that the above information is correct and agree to comply with all City ordinances and State laws relating to building construction, and hereby authorize representatives of this City to enter upon the above mentioned property for inspection purposes.

I hereby agree to save, indemnify and keep harmless the City of Long Beach and all its officers, employees, and agents, from any and all suits and actions of every name and description brought for or on account of any injuries or damages received or sustained by any person, persons, or property on account of any act or omission, neglect or misconduct of said permittee or on account of any claim or amount recovered from any infringement of patent rights, copyright, trade name or trademark in connection with the work authorized by this permit; and I also agree to maintain, if required, any and all additional liability insurance required by ordinance.

1. Any permit issued as a result of this application becomes null and void if work is not commenced within one hundred eighty (180) days from date of issuance of such permit.

Signature of Owner or Contractor _____ Date 12/4/92

WORKER'S COMPENSATION DECLARATION

I hereby affirm that I have a certificate of consent to self-insure or a certificate of worker's compensation insurance or a certified copy thereof.

Policy No. _____ Company _____

Certificate Copy is Attached Hereto.

Certificate Copy to Be Filed with the Department of Building and Safety.

Date 12/4/92 Applicant _____

I certify that in the performance of the work for which this permit is issued, I shall not employ any person in any manner so as to become subject to the Workers' Compensation Laws of California.

Date _____ Applicant _____

NOTICE TO APPLICANT: If after making this Certificate of Exemption, you should become subject to workers' compensation provisions of the Labor Code, you must forthwith comply with such provisions or this permit shall be deemed revoked.

CONSTRUCTION LENDING AGENCY

I hereby affirm that there is a construction lending agency for the performance of the work for which this permit is issued (Sec. 3097, Civ. C.).

Lender's No. _____

Lender's Address _____

I certify that I have read this application and state that the above information is correct and agree to comply with all City ordinances and State laws relating to building construction, and hereby authorize representatives of this city to enter upon the above mentioned property for inspection purposes.

Signature of Owner or Contractor _____ Date 12/4/92

JOB ADDRESS 1711 HARBOR AVE		ACCOUNT NO. 0130859	DATE 12/04/92	PERMIT NO. C0128301	
JOB DESCRIPTION EARTHQUAKE REINFORCEMENT				AREA 12	
OWNER ??, ??					
ADDRESS 1711 HARBOR AVE				ZONE M2	
CITY LONG BEACH CA 90813				VALUATION	5755.00
APPLICANT TESFAI, GOITOM		TRANSACTIONS BUILDING		Per	$3,280.75
CONTRACTOR J.H.D. PARTNERSHIP		S.M.I. TAX			$189.00
ADDRESS 530 E WARDLOW RD					
CITY LONG BEACH	STATE CA 90801	PHONE 310-515-7451			
STATE LICENSE NO. 499[illegible]703		CITY LICENSE NO.			
ARCHITECT	REG #	CONST. NO.			

ADDRESS					
CITY	STATE	ZIP CODE	PHONE		
VALUATION	CURRENT BLDG USE COMM		PROPOSED BLDG USE COMM	WORK DESCRIPT	TYPE OF SHEET
LEGAL DESCRIPTION				PAID BY CHECK	FEE $3,469.75

Paid By: J.B.D., PARTNERSHIP

Check # 1434

B U I L D I N G

BUILDING

TOTAL FEE	3280.75
Permit Fee	3268.75
Processing Fee	12.00
Valuation Fee	3268.75

VALUATION Current Val

JJ/SB/Bl | Mc Kay

FLIGHT YEAR:
2020

N
W E
S

Scale: 1" = 500'

APPENDIX D

HISTORICAL AERIAL PHOTOGRAPHS

Historical Aerial Photo Report | 2021

Order Number: 61809
Report Generated: 10/16/2021

Project Name:
Project Number:

1711 Harbor Avenue & 1515 W. 17th Street
1711 Harbor Avenue & 1515 W. 17th Street
Long Beach, CA, 90813

---

2 Corporate Dr
Suite 450
Shelton, CT 06484
Toll Free: 866-211-2028
www.envirositecorp.com

Historical Aerial Photo Report 2021

Envirosite's Historical Aerial Photo Report is designed to assist in evaluating a subject property resulting from past activities. Envirosite's Historical Aerial Photo Report includes a search of available historical aerial photographs, dating back to the 1930s, or earliest available photographs.

ENVIROSITE SEARCHED SOURCES

SUBJECT PROPERTY:

1711 Harbor Avenue & 1515 W. 17th Street
1711 Harbor Avenue & 1515 W. 17th Street
Long Beach, CA, 90813

YEAR:	***SCALE:***	***SOURCE:***
1927	1" = 500'	U.S.D.A
1928	1" = 500'	U.S.D.A
1932	1" = 500'	U.S.D.A
1933	1" = 500'	U.S.D.A
1938	1" = 500'	U.S.D.A
1947	1" = 500'	U.S.D.A
1953	1" = 500'	U.S.D.A
1956	1" = 500'	U.S.D.A
1960	1" = 500'	U.S.D.A
1963	1" = 1,000'	U.S.G.S
1967	1" = 500'	U.S.D.A
1968	1" = 500'	U.S.D.A
1971	1" = 500'	U.S.D.A
1973	1" = 500'	U.S.D.A
1976	1" = 500'	U.S.D.A
1977	1" = 1,000'	U.S.G.S
1980	1" = 500'	U.S.G.S
1981	1" = 500'	U.S.D.A
1983	1" = 500'	U.S.D.A
1987	1" = 1,000'	NHAP
1989	1" = 500'	U.S.D.A
1994	1" = 500'	DOQ
2001	1" = 500'	U.S.D.A
2002	1" = 500'	DOQ
2005	1" = 500'	NAIP
2007	1" = 500'	U.S.D.A
2009	1" = 500'	NAIP
2010	1" = 500'	NAIP
2012	1" = 500'	NAIP
2014	1" = 500'	NAIP
2016	1" = 500'	NAIP
2018	1" = 500'	NAIP
2020	1" = 500'	NAIP

Disclaimer - Copyright and Trademark Notice

All information contained in this report are based on data available from various public, government and other sources and are based upon the best data available from those sources. The information available in this report may be available from other sources and is not exclusive or the exclusive property of Envirosite Corporation.

NO WARRANTY EXPRESSED OR IMPLIED, IS MADE IN CONNECTION WITH THIS REPORT, INCLUDING WITHOUT LIMITATION, MERCHANTABILITY OR FITNESS FOR A PARTICULAR PURPOSE. ALL RISK IS ASSUMED BY USER AND Envirosite assumes no liability for faulty or inaccurate information. The Reports may utilize a variety of public and other sources reasonably available to Envirosite. Envirosite cannot, and does not assure, warrant, guarantee or assume any liability for the correctness, comprehensiveness, timeliness or completeness of any of such information, nor is the information in any Report to be construed as legal advice with respect to environmental risks associated with any property. Envirosite shall not be liable to anyone for any claims, causes of action, suits, damages, losses, costs and expenses (including, without limitation, attorneys' fees and costs) arising out of or caused by this report regardless of the acts, errors or omissions, or negligence of Envirosite. Any damages shall be limited to the purchase price of the report.

Purchaser of the report accepts the report "As Is". The report is intended only to provide information only and should not be considered as providing any legal advice, prediction, forecast, or fact as to the environmental risk for any specific property. Reports are proprietary to Envirosite, and contain copyrighted material and trademarks of Envirosite. All other trademarks used herein are the property of their respective owners. All rights of Envirosite as to the Reports are reserved.

FLIGHT YEAR:
1927

Subject Cannot Be Centered

N
W E
S

Scale: 1" = 500'

FLIGHT YEAR:
1928

N
W E
S

Scale: 1" = 500'

FLIGHT YEAR:
1932

N
W E
S

Scale: 1" = 500'

FLIGHT YEAR:
1933

Subject Cannot Be Centered

N
W E
S

Scale: 1" = 500'

FLIGHT YEAR:
1938

N
W E
S

Scale: 1" = 500'

FLIGHT YEAR:
1947

N
W E
S

Scale: 1" = 500'

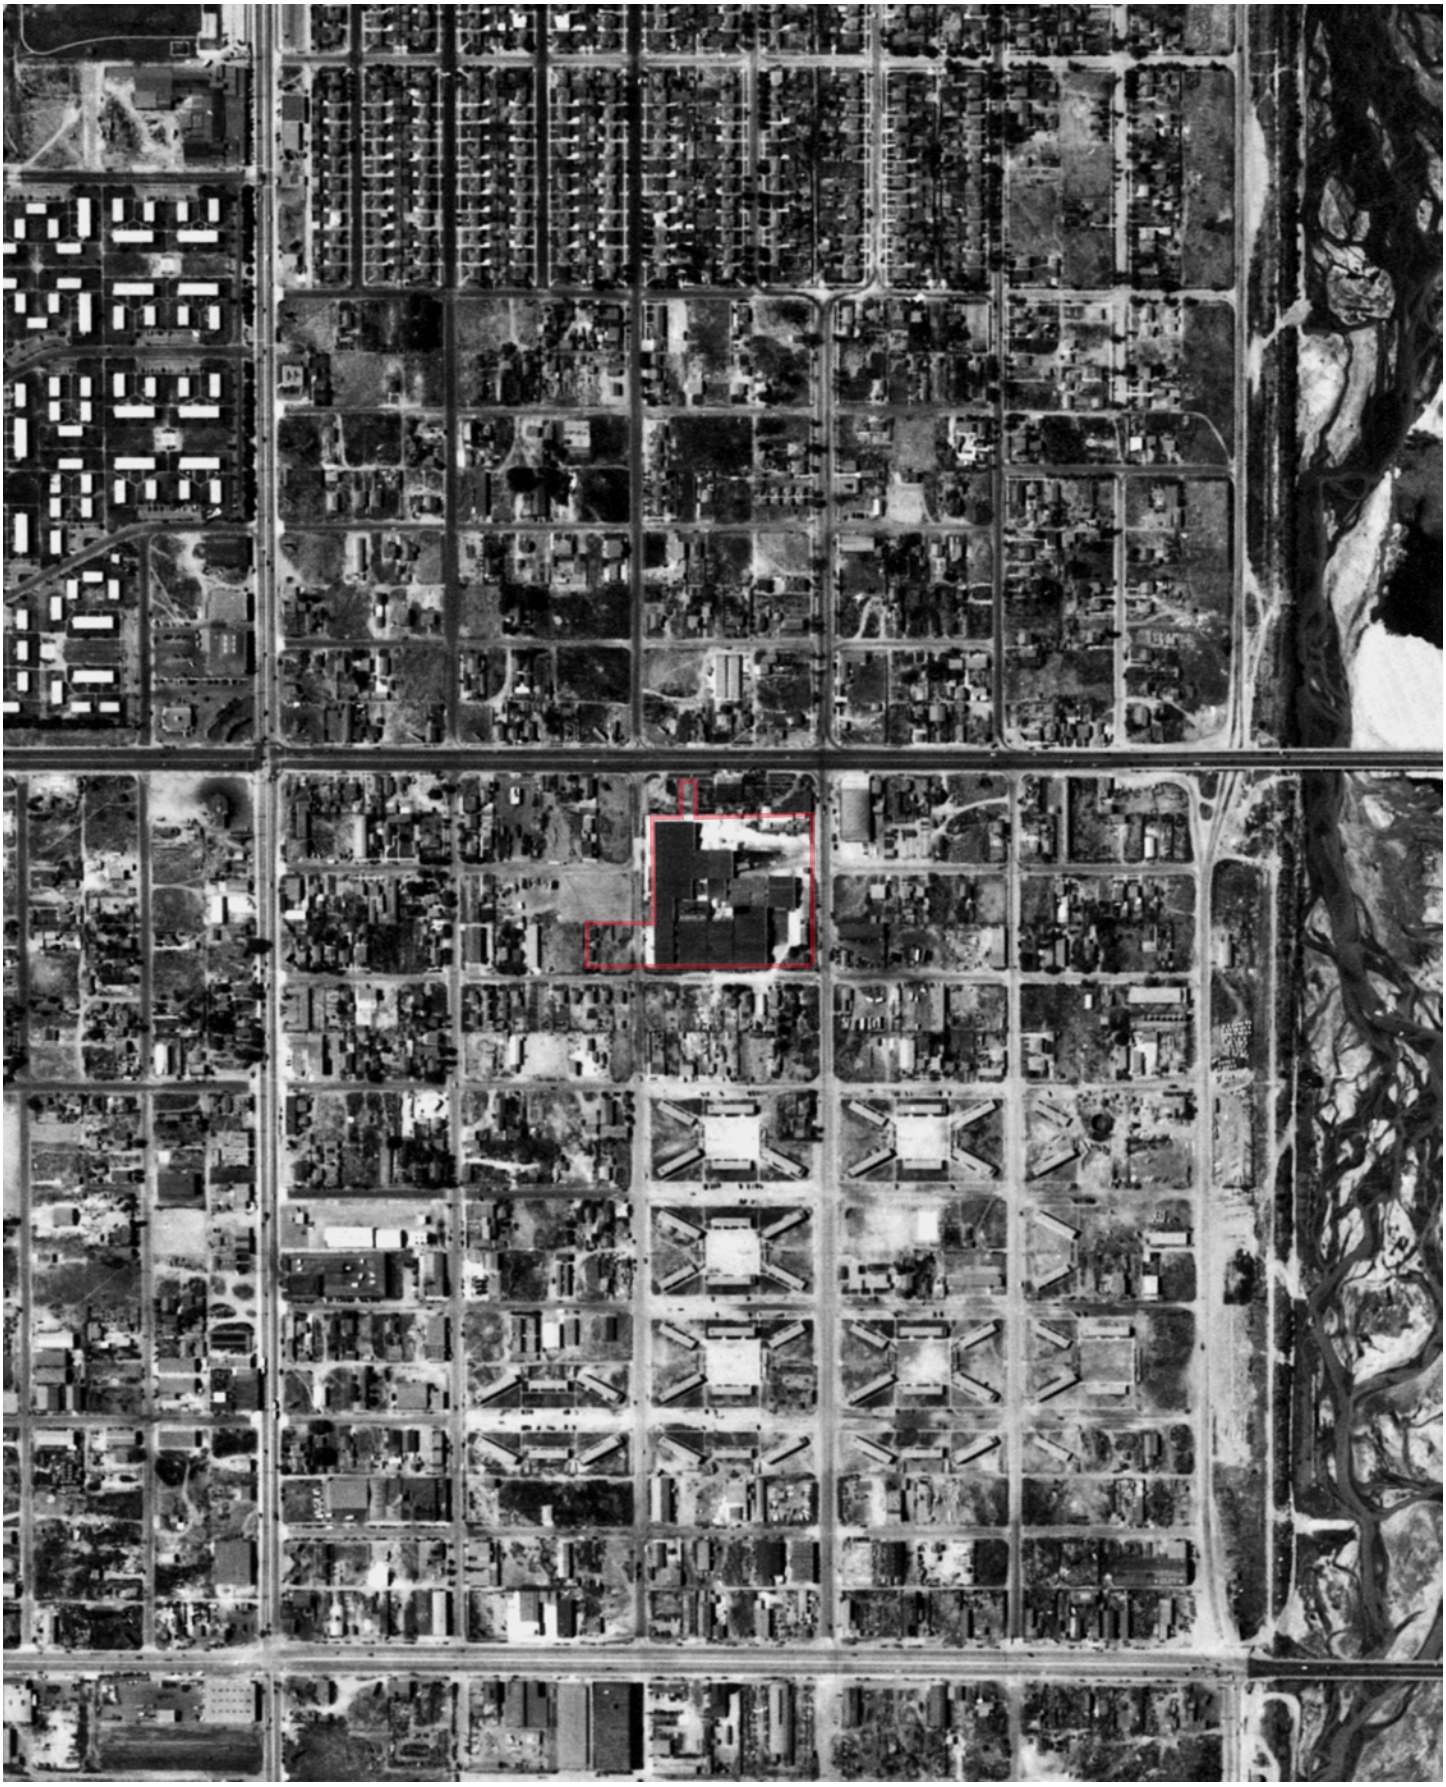

FLIGHT YEAR:
1953

N
W E
S

Scale: 1" = 500'

FLIGHT YEAR:
1956

Subject Cannot Be Centered

N
W E
S

Scale: 1" = 500'

FLIGHT YEAR:
1960

N
W E
S

Scale: 1" = 500'

FLIGHT YEAR:
1963

Subject Cannot Be Centered

N
W E
S

Scale: 1" = 1,000'

FLIGHT YEAR:
1967

N
W E
S

Scale: 1" = 500'

FLIGHT YEAR:
1968

N
W E
S

Scale: 1" = 500'

FLIGHT YEAR:
1971

Subject Cannot Be Centered

N
W E
S

Scale: 1" = 500'

FLIGHT YEAR:
1973

N
W E
S

Scale: 1" = 500'

FLIGHT YEAR:
1976

N
W E
S

Scale: 1" = 500'

FLIGHT YEAR:
1977

Best Quality Available

N
W E
S

Scale: 1" = 1,000'

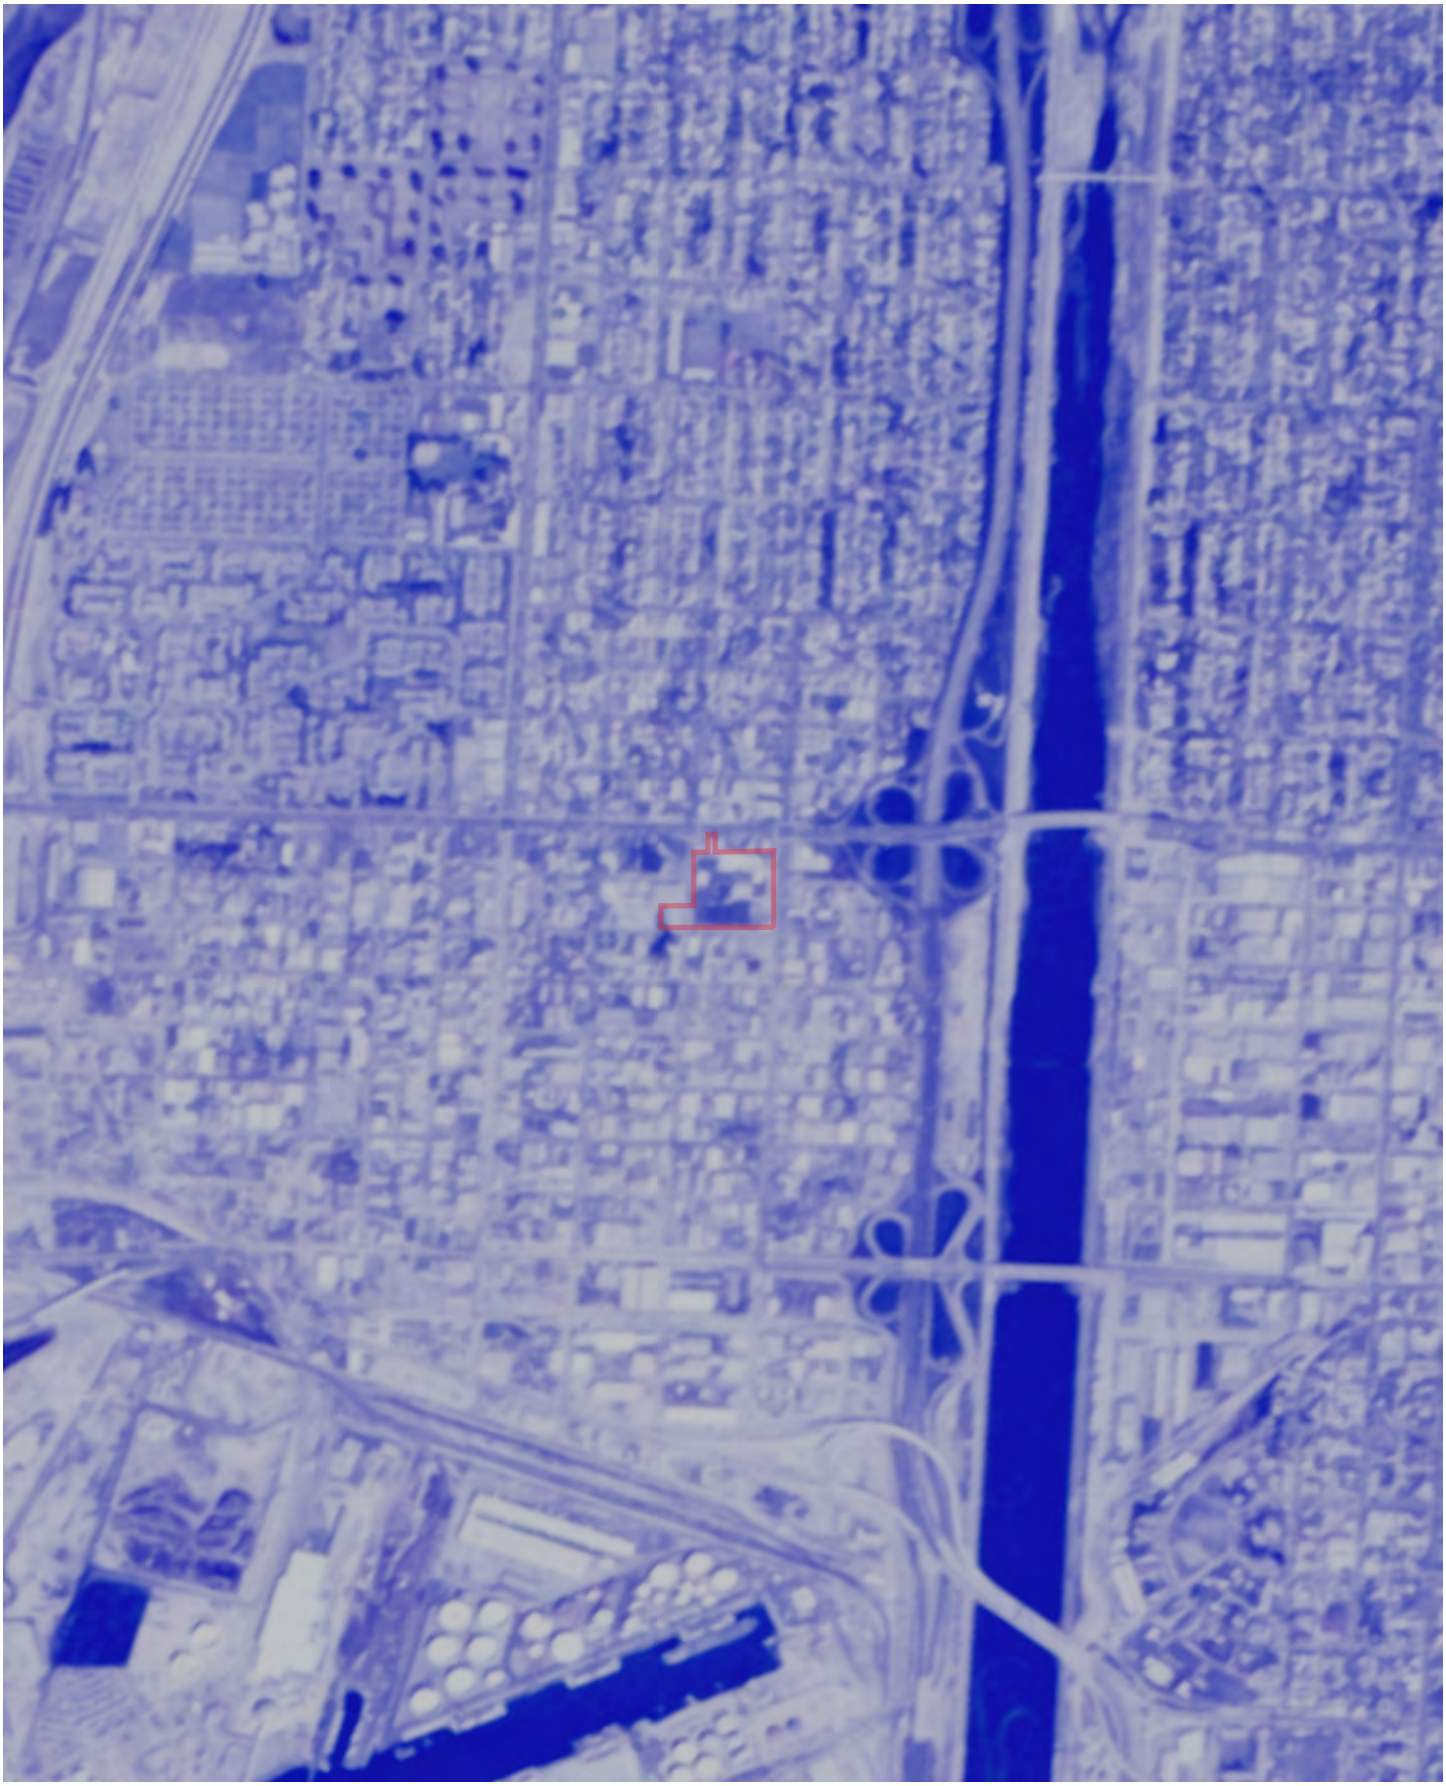

FLIGHT YEAR:
1980

Subject Cannot Be Centered

N
W E
S

Scale: 1" = 500'

FLIGHT YEAR:
1981

N
W E
S

Scale: 1" = 500'

FLIGHT YEAR:
1983

N
W E
S

Scale: 1" = 500'

FLIGHT YEAR:
1987

N
W E
S

Scale: 1" = 1,000'

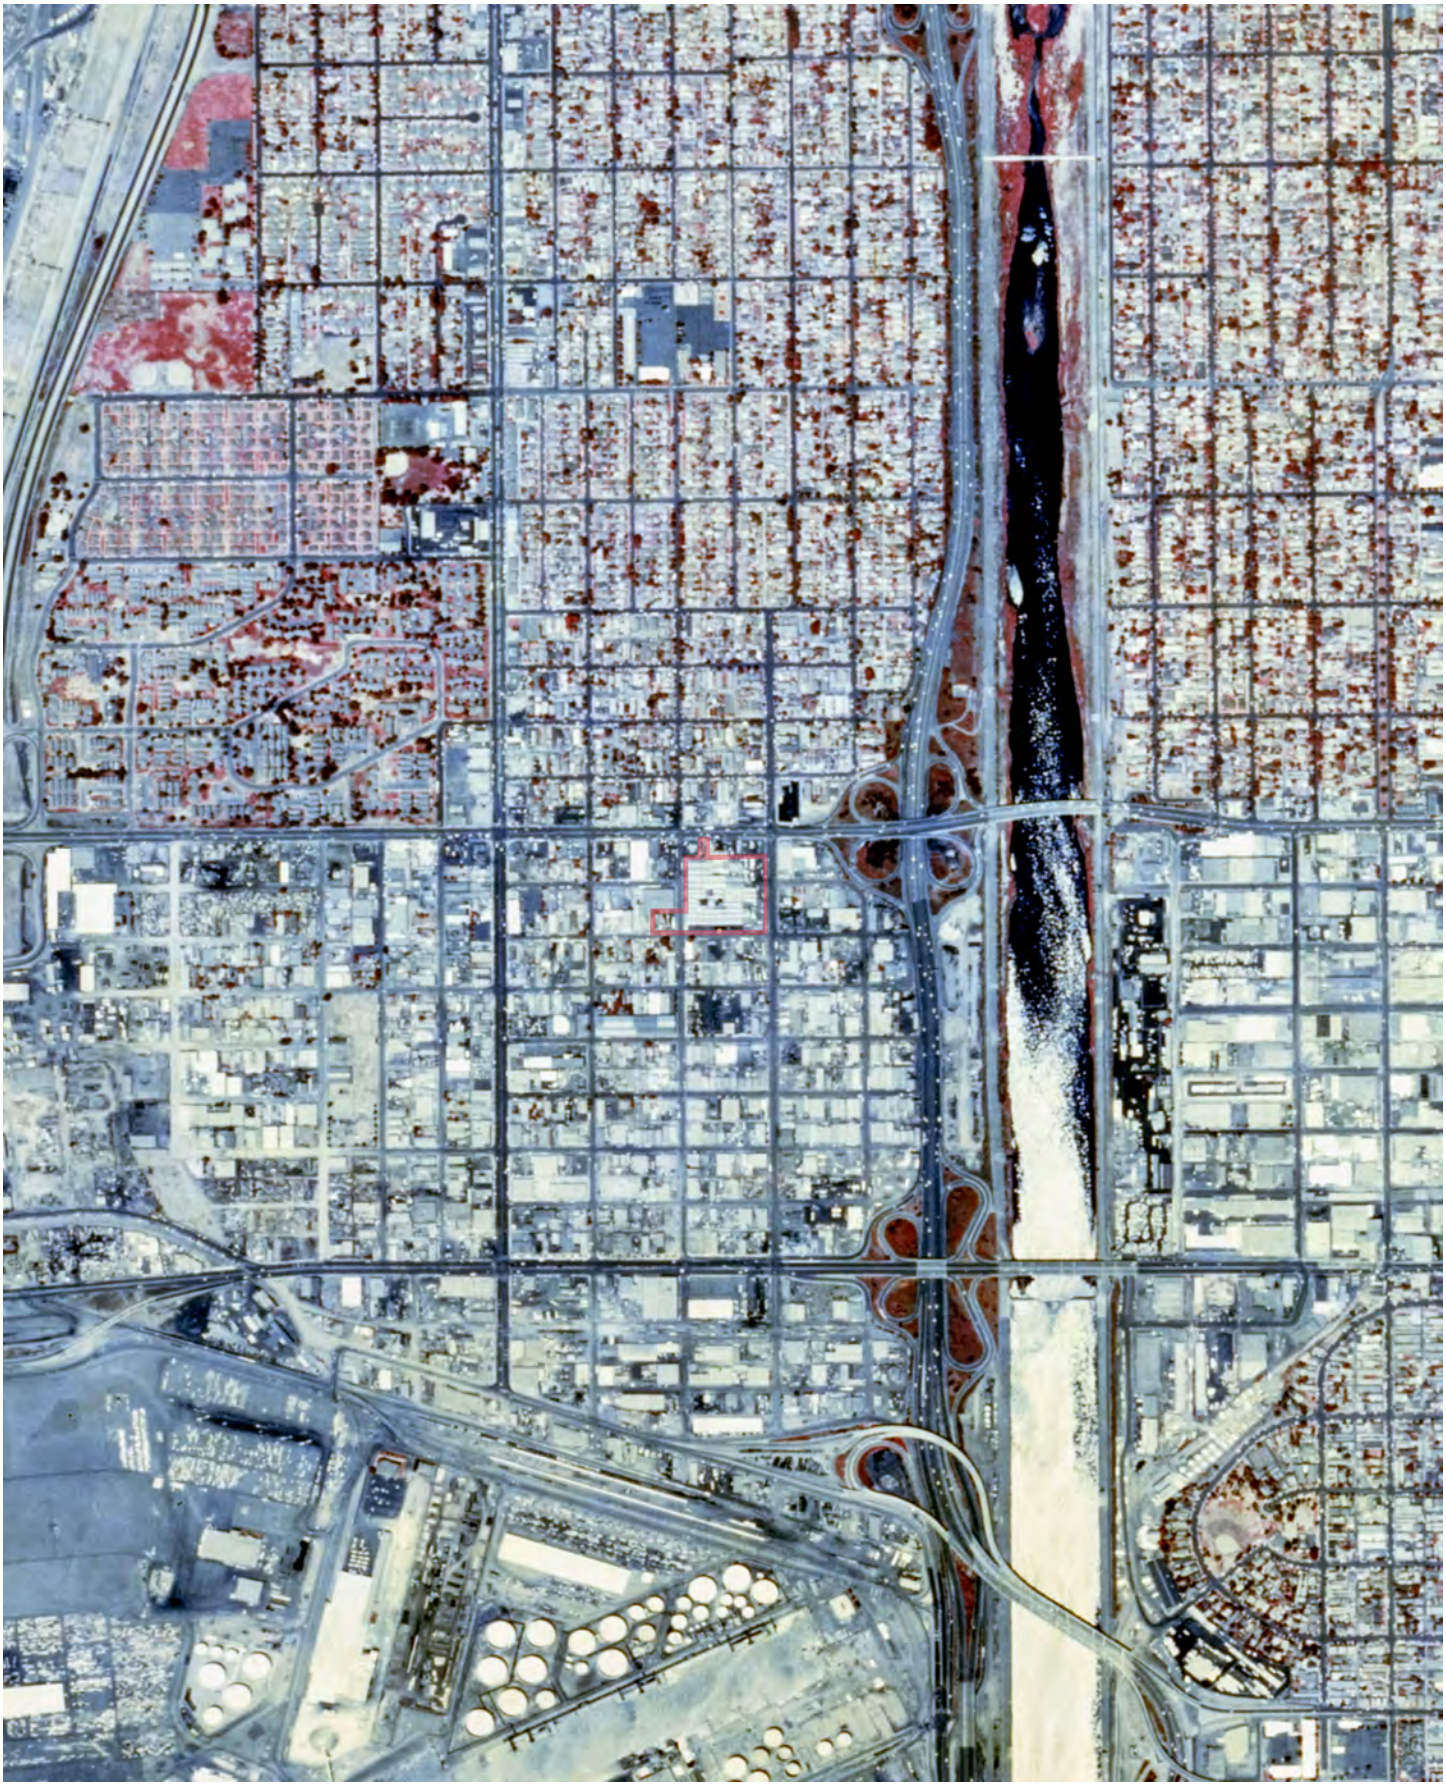

FLIGHT YEAR:
1989

N
W E
S

Scale: 1" = 500'

FLIGHT YEAR:
1994

N
W E
S

Scale: 1" = 500'

FLIGHT YEAR:
2001

N
W E
S

Scale: 1" = 500'

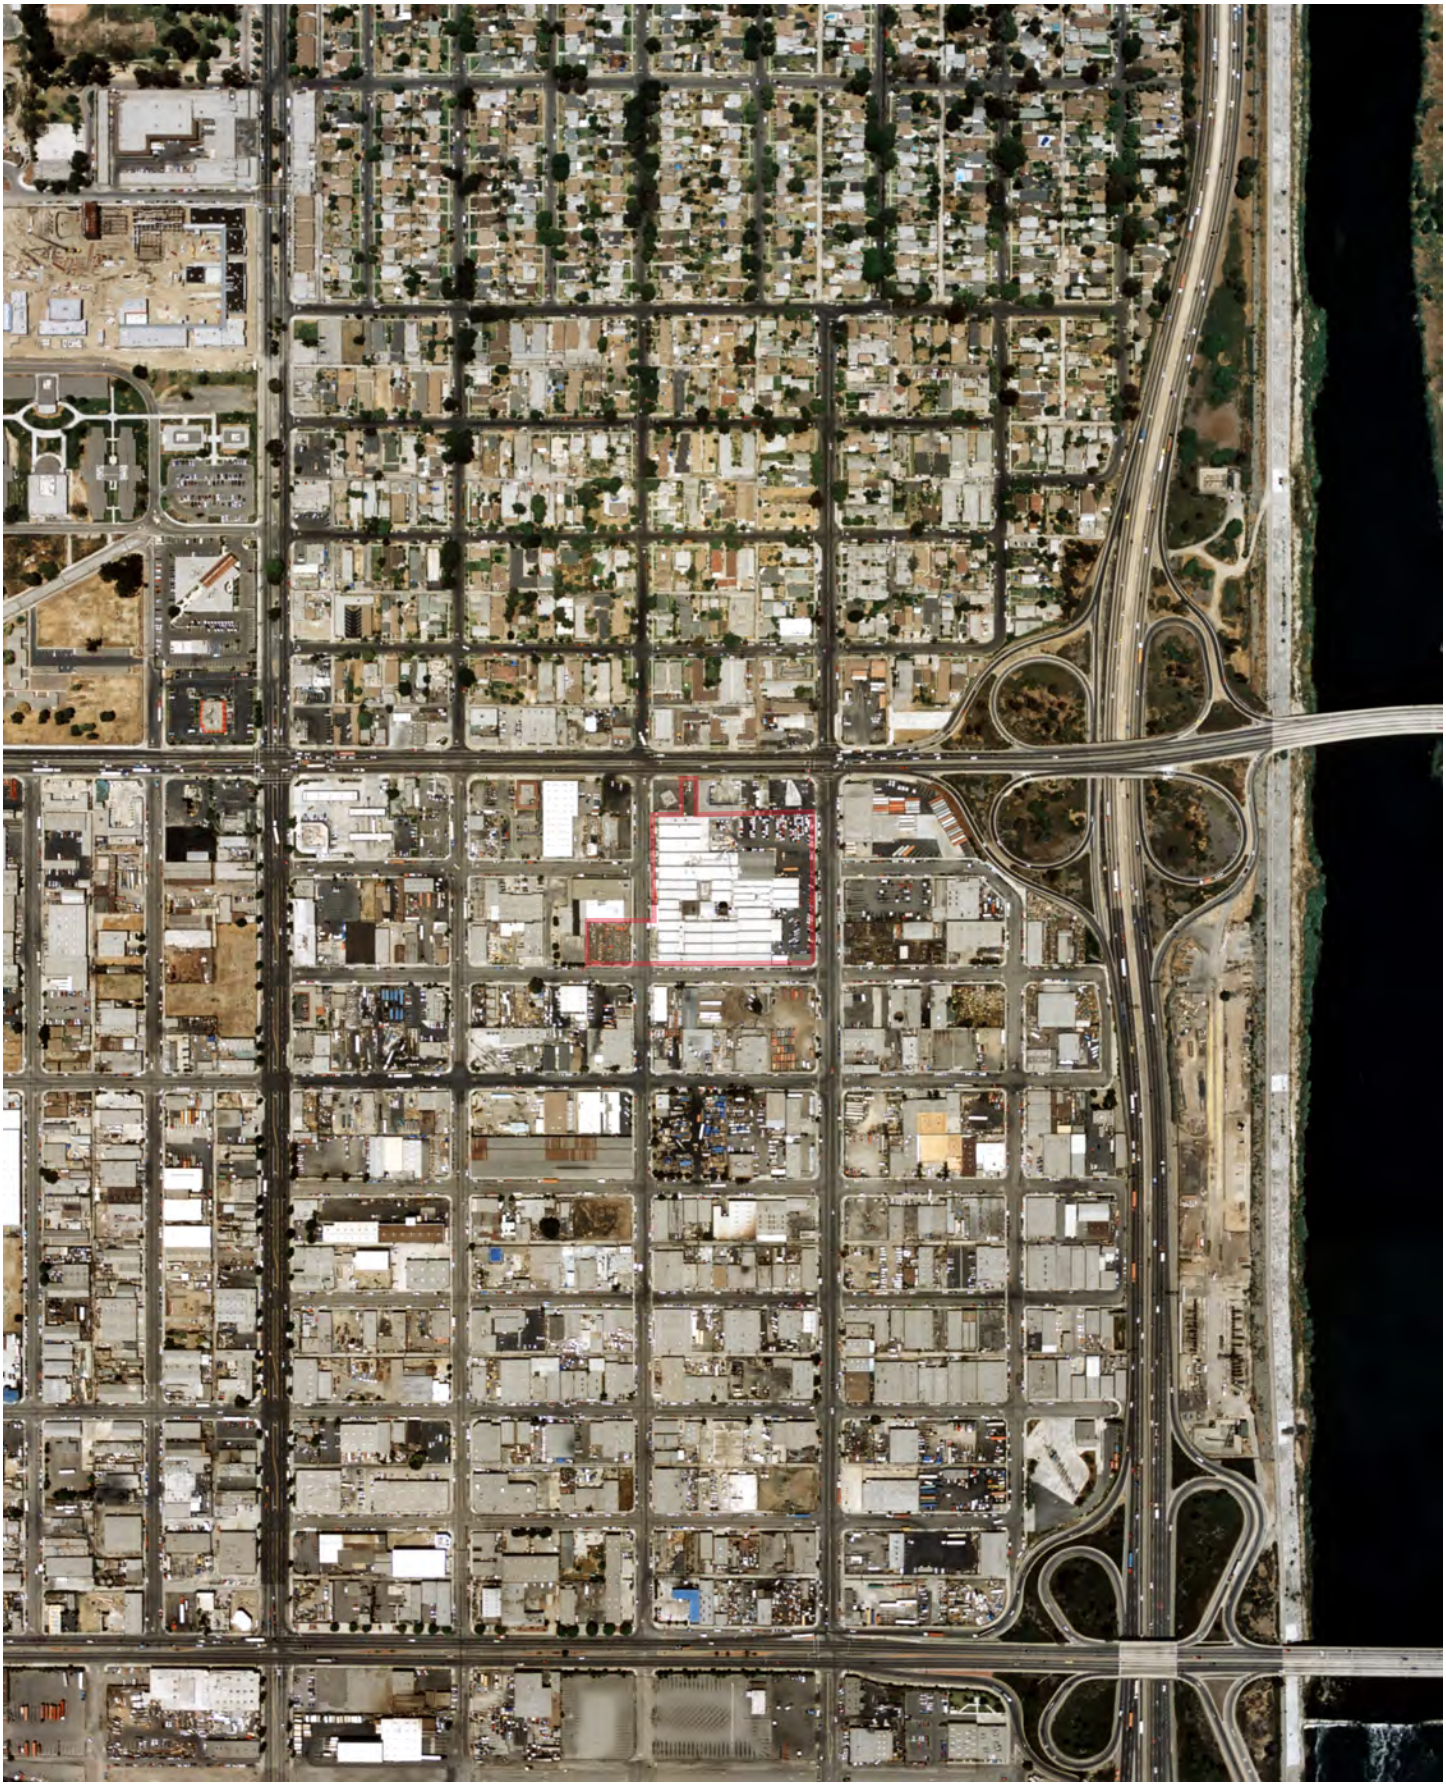

FLIGHT YEAR:
2002

N
W E
S

Scale: 1" = 500'

FLIGHT YEAR:
2005

N
W E
S

Scale: 1" = 500'

FLIGHT YEAR:
2007

N
W E
S

Scale: 1" = 500'

FLIGHT YEAR:
2009

N
W E
S

Scale: 1" = 500'

FLIGHT YEAR:
2010

N
W E
S

Scale: 1" = 500'

FLIGHT YEAR:
2012

N
W E
S

Scale: 1" = 500'

FLIGHT YEAR:
2014

N
W E
S

Scale: 1" = 500'

FLIGHT YEAR:
2016

N
W E
S

Scale: 1" = 500'

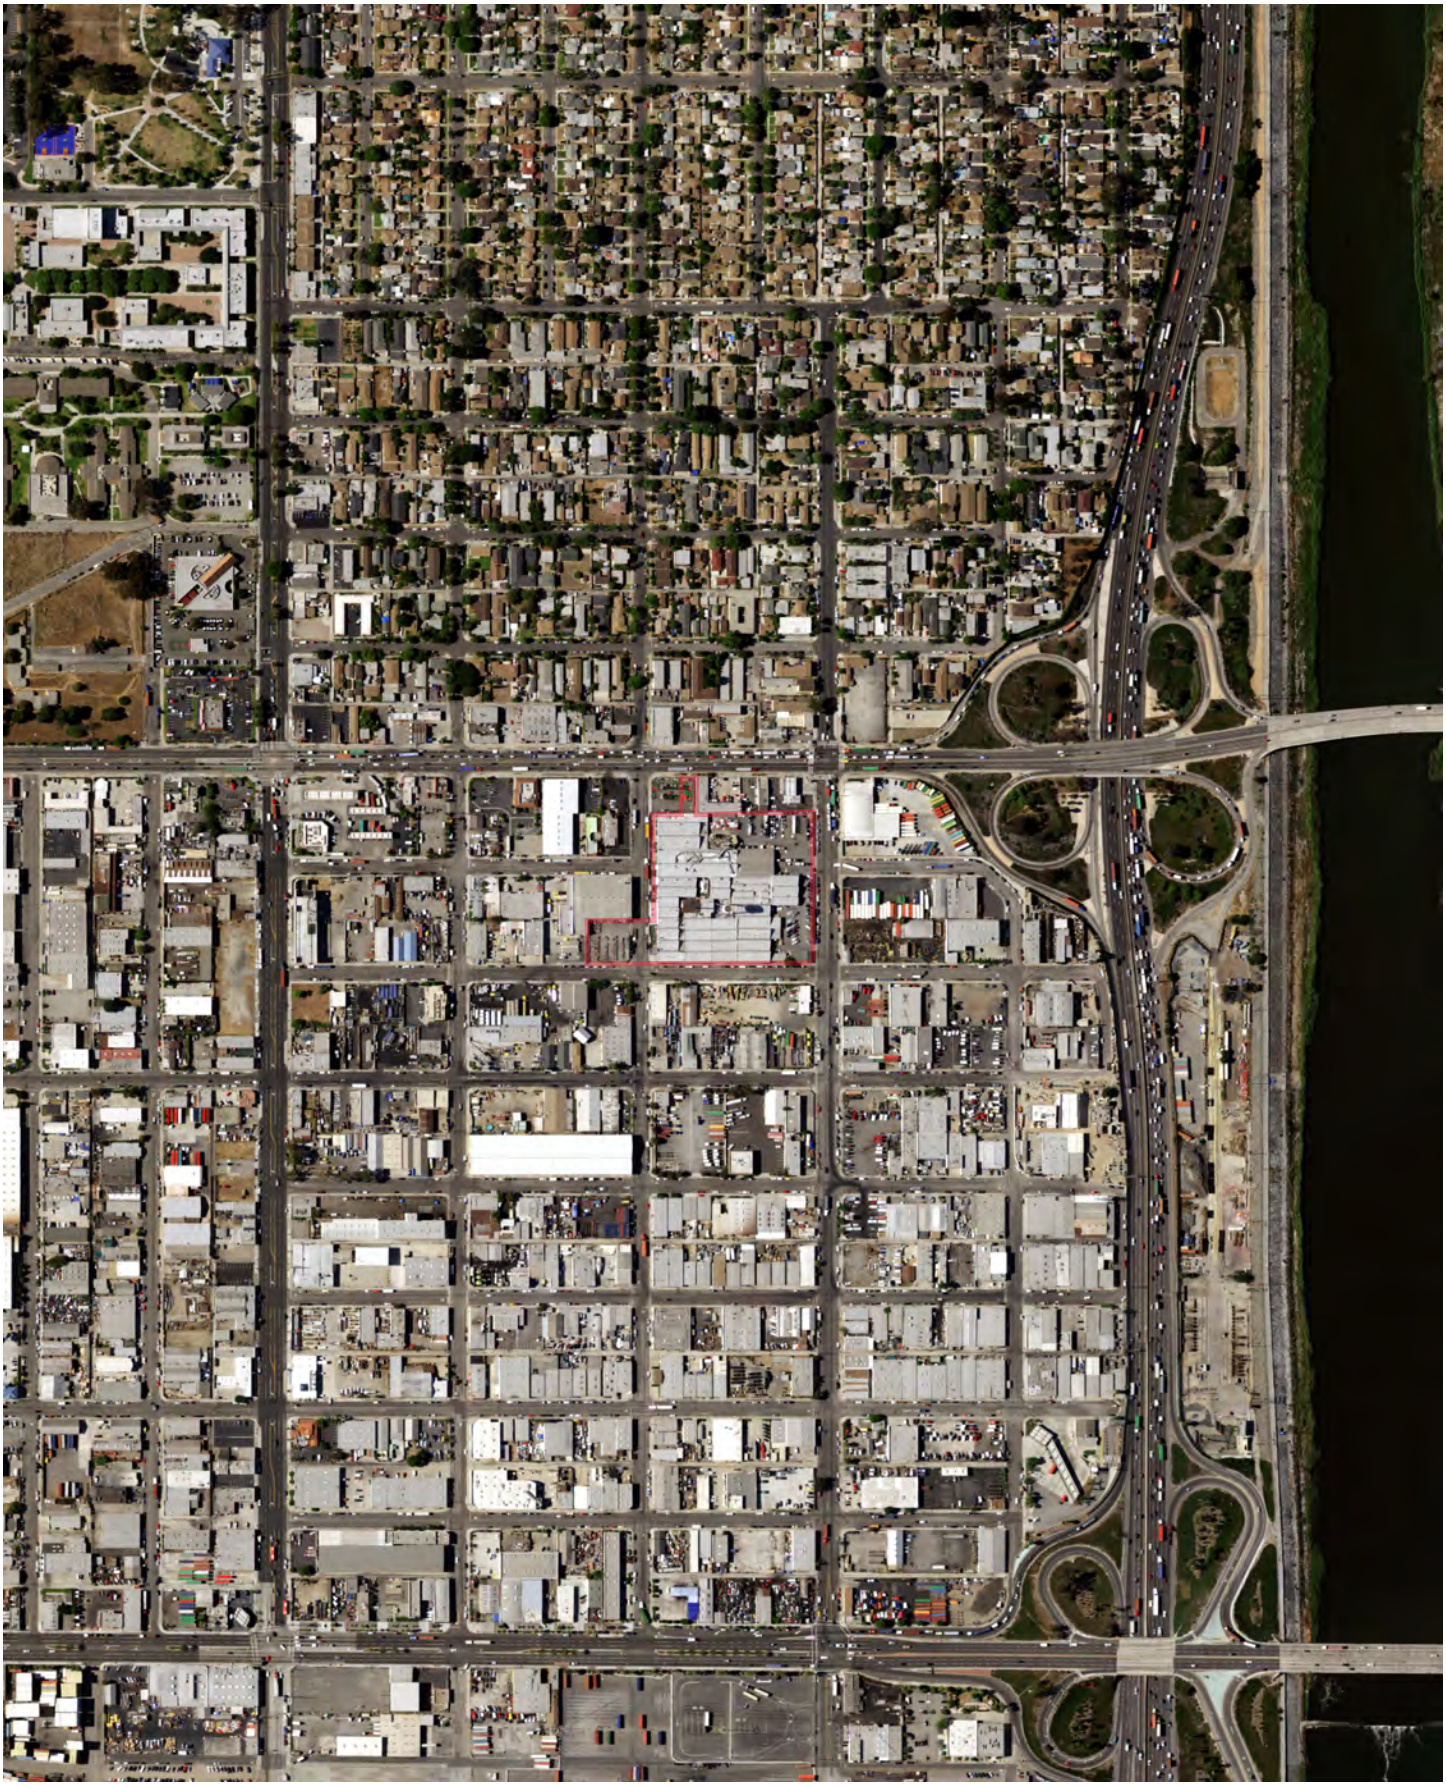

FLIGHT YEAR:
2018

N
W E
S

Scale: 1" = 500'

FLIGHT YEAR:
2020

N
W E
S

Scale: 1" = 500'

APPENDIX E

SANBORN FIRE INSURANCE MAPS

HIG Research Summary

Site Location
1711 Harbor Avenue & 1515 W. 17th Street
1711 Harbor Avenue
Long Beach, CA

Requested by
Envirosite Corporation
2 Corporate Drive, Suite 450
Shelton, CT

HIG Project #
2056063
Client Project #
61809
Date Created
10/15/2021

Historical Information Gatherers

This Research Summary identifies the products and services provided by Historical Information Gatherers, Inc. (HIG) for the above referenced site location. All products are provided as PDFs unless otherwise noted.

City Directory Pages/Abstracts

Research Methodology: A search was conducted for city directories that include coverage of the site area using HIG's City Directory Collection and other sources, if needed. Directories for the following years were identified for the site area. A comma between date ranges indicates a gap of 10 years or more in available city directories:

Los Angeles South Coast; 1991-2018
Los Angeles South Central; 1991-2018
Los Angeles South Suburban; 1971-1986
Long Beach, CA; 1927, 1937-1968

The above listed directories were reviewed at approximate 5 year intervals to determine if the street(s) specified in the order were included in the directories and had listings for the site area. HIG attempted to identify former street names and aliases and if identified, these were also included in the review.

Research Results: City directory information, when provided, was used to create a multi-page file(s) named CD- followed by the street name. When City Directory Pages are provided, the publication name and date are shown at the top of each page. When a City Directory abstract is provided, the first page of the abstract includes the relevant publication information. The years of coverage identified for each street and any identified historical street names are as follows:

Harbor Avenue (1937-2018)
17th Street West (1927, 1937-2018)

FIM+ Maps

The HIG Historical Map Collection and the United States Library of Congress Map Collection were searched for fire insurance maps (FIMs), real estate atlases and similar maps for the site location and adjoining properties. These maps were used to create a multi-page file named FIM+Maps. The maps have title blocks that include the map publisher, year the map was created and, if applicable, the year the map was last updated. The years provided are:

1914, 1950, 1963

Disclaimer & Limitation of Liability

This Research Summary and the related documents and images provided by Historical Information Gatherers (hereafter referred to as the “Site Specific HIG Data”) contain information obtained from a variety of public and private sources. Additional information for the site and surrounding properties may exist. Accordingly, there can be no guaranty or warranty that the information provided is complete for its particular intended purpose. No warranty expressed or implied, is made whatsoever in connection with the Site Specific HIG Data. Historical Information Gatherers specifically disclaims the making of any such warranties, including without limitation, merchantability or fitness for a particular purpose. Historical Information Gatherers, its officers, employees and independent contractors cannot be held liable to anyone for any loss or damage, whether arising out of errors or omissions, negligence, accident or any other cause, resulting directly or indirectly from any information provided or any information not provided in the Site Specific HIG Data. Any liability on the part of Historical Information Gatherers is strictly limited to a refund equal to the amount paid for the Site Specific HIG Data.

HIG Copyright Notice

This Research Summary and the selection, arrangement and compilation of Site Specific HIG Data are the property of Historical Information Gatherers. © Copyright 2021 by Historical Information Gatherers, Inc. All rights reserved. The person or entity that ordered and paid for the Site Specific HIG Data is granted a personal, non-assignable, limited license to reproduce the Site Specific HIG Data solely for purposes of providing supporting documentation for reports produced for the site location which is noted on page one of this Research Summary. Any other reproduction or other use of the Site Specific HIG Data in any media or format, in whole or in part, is expressly prohibited without prior written permission from Historical Information Gatherers, and the person or entity that ordered and paid for the Site Specific HIG Data

assumes all liability for the making of any such reproductions.

Licensing Agreement

The licensing agreement between Historical Information Gatherers and infoGroup provides that Historical Information Gatherers may create photocopies or reproductions of portions of Polk City Directories, Hill-Donnelley Criss-Cross Directories and other directories under infoGroup copyright. The licensing agreement also permits the person or entity that ordered and paid for the Site Specific HIG Data to include photocopies or reproductions of portions of Polk City Directories, Hill-Donnelley Criss-Cross Directories and other directories under infoGroup copyright as supporting documents for reports produced for the site which is the subject of the Site Specific HIG Data.

ONG BEACH, CAL, VOL. 3

301

(70-72-73-VOL 1)

A
OCT. 1940

SCALE 100 FT. TO AN INCH
- ENTIRE SHEET -

SEE VOLUME TWO

SEE VOLUME TWO

0

303

334

302

346

324

339

340

328

W. PACIFIC COAST HWY. (W. STATE)

W. ESTHER

W. 17TH

W. BURNETT

W. 23RD ST.

E. 23RD ST.

W. HILL

E. HILL

W. 21ST ST.

E. 21ST ST.

SANTA FE AV.

CANAL

CASPIAN AV. (NADEAU AV.)

HARBOR AV.

CEDAR AV.

PACIFIC AV.

PINE AV.

EARL AV.

LOCUST AV.

LONG BEACH BLVD. (AMERICAN AV.)

80 ft wide

50 ft wide

60 ft wide

2116 AUTO SERVICE CONC. FL. REINF. C.B.

KIT MFG CO. INC. TRAILER MFG.

2092 TRAILER ASSEMBLING

TRAILER ASSEMBLY

2115 L.&R. STGE

2114 MOTEL 8 UNITS

2090 LBR STGE

2091 PARK'G

GENL MDSE W. HO. REINF. CONC. PILASTD CONC. FL. STEEL POSTS & BEAMS

RE-SAW & NAILING

2750

2649

2650

2651

2652

2653

2549

2550

2551

2552

2533

Map Type: Fire Insurance
Publisher: Sanborn Map Co.
Publication Name: Long Beach, CA Vol. 3
Base Map Date: 1914
Revised Date: 1963
Republished Date:
Sheet Number: 301

1963

Requested by: Envirosite Corporation

1711 Harbor Avenue & 1515 W. 17th Street
1711 Harbor Avenue
Long Beach, CA 90813
Client Project # 61809
HIG Project # 2056063 www.historicalinfo.com

LONG BEACH, CAL. VOL. 3

302

"A"

NOV. 1941

SCALE 100 FT. TO AN INCH

Map Type: Fire Insurance
Publisher: Sanborn Map Co.
Publication Name: Long Beach, CA Vol. 3
Base Map Date: 1914
Revised Date: 1963
Republished Date:
Sheet Number: 302

1963

Requested by: Envirosite Corporation

1711 Harbor Avenue & 1515 W. 17th Street
1711 Harbor Avenue
Long Beach, CA 90813
Client Project # 61809
HIG Project # 2056063 www.historicalinfo.com

SEE VOLUME ONE

(P-9222455)
LONG BEACH, CAL. VOL. 3

346

"A"
DEC. 1961

YELLOW COLOR IS OMITTED IN DESIGNATING FRAME AND VENEERED RESIDENTIAL BUILDINGS IN KEEPING WITH CURRENT MAPPING PRACTICE

W. ESTHER

W. 17TH ST.

W. 16TH ST.

W. GAYLORD

HARBOR AV.

FASHION AV.

SERVICE RD.

LONG BEACH FREEWAY

301

302

347

2093

2094

1981

1982

1965

1966

1959

1960

BARBARA ANN BREAD

AUTO SERVICE CONC. FL.

NEW CAR STGE. REINF. C.B. WOOD TRUSSES PILASTD.

TRUCK STGE.

MACH. SHOP REINF. CONC.

OIL WELL SURVEYORS STGE. IRON

MACH'Y. W. HO. REINF. CONC. PILASTD. CONC. FL.

MOTOR REBUILDG. CONC. FL.

PARTS & LERNS.

BOTTLE & CORR. PAPER STGE. YD.

TRUCK PARK'G.

SALVAGE & JUNK W. HO. REINF. C.B.

FORK LIFT PARTS W. HO. WOOD TRUSSES PILASTD. REINF. CONC. 13-PLEXIGLASS SKYLTS.

FORK LIFT STGE. YD.

ORGANIC PRODUCTS W. HO. (IR. CL.) CONC. FL.

MACH. SHOP CONC. FL.

L.A. COUNTY SANITATION DISTR. STA.

F.P. BAT. REINF. CONC.

TEXTILE W. HO.

METAL FABRICATING CONC. FL. W. HO.

LONG BEACH CITY W. HO.

PRT'G.

CLO. FACT'Y 1-2

DRAPERY MFG. 1-2

REINF. C.B. 1ST PILAST'D.

GOLF COURSE MAINT. EQUIPT. W. HO.

ELEC. CONT'R. STGE. YD.

MACH. SHOP EXPERIMENTAL SHAFT GRINDG.

ELEC. CONT'R. W. HO.

FOOD W. HO.

MACH. SHOP

SPRAY PAINTG. METAL BOOTH (REINF. C.B.) CONC. FL.

VAC. (REINF. C.B.) CONC. FL.

FURNE. FACT'Y.

LITERATURE & BOOK W. HO.

CONC. PRODUCTS MFG. IRON.

SCALE 50 FT. TO ONE INCH

Map Type: Fire Insurance
Publisher: Sanborn Map Co.
Publication Name: Long Beach, CA Vol. 3
Base Map Date: 1914
Revised Date: 1963
Republished Date:
Sheet Number: 346

1963

Requested by: Envirosite Corporation

1711 Harbor Avenue & 1515 W. 17th Street
1711 Harbor Avenue
Long Beach, CA 90813
Client Project # 61809
HIG Project # 2056063 www.historicalinfo.com

CAL . . 018

(P.5594H)
LONG BEACH, CAL. VOL. 3

301

(70-72-73-VOL I)

A
OCT. 1940

SCALE 100 FT. TO AN INCH
- ENTIRE SHEET -

SEE VOLUME TWO

303 | 0 | 302 | 324 | 339 | 340 | 328

W. BURNETT | W. PACIFIC COAST HWY. (W. STATE) | W. ESTHER | W. 17TH | W. 23RD ST. | E. 23RD ST. | W. HILL | E. HILL | W. 21ST ST. | E. 21ST ST.

SANTA FE AV. | CANAL AV. | CASPIAN AV. (NADEAU AV.) | HARBOR AV. | CEDAR AV. | PACIFIC AV. | PINE AV. | EARL AV. | LOCUST AV. | AMERICAN AV.

80 ft wide | 50 ft wide | 60 ft wide

2116 NURSERY | 2115 | 214 MOTEL 8 UNITS | 2092 KIT MFG. CO. INC. TRAILER MFG. | 2091 | 2090 | 2649 | 2650 | 2651 | 2652 | 2653 | 2549 | 2550 | 2551 | 2552 | 2553

THESE BLOCKS FORMERLY SHOWN ON SHEET 73-VOL I

SCALE 100 FT TO ONE INCH

Fire Insurance Map Collection
Geography and Map Division
Library of Congress

Map Type: Fire Insurance Publisher: Sanborn Map Co. Publication Name: Long Beach, CA Vol. 3 Base Map Date: 1914 Revised Date: May 1950 Republished Date: Sheet Number: 301	**1950**	Requested by: Envirosite Corporation 1711 Harbor Avenue & 1515 W. 17th Street 1711 Harbor Avenue Long Beach, CA 90813 Client Project # 61809 HIG Project # 2056063 www.historicalinfo.com

CAL. . 018

LONG BEACH, CAL. VOL. 3

302

"A"

NOV. 1941

SCALE 100 FT. TO AN INCH

301

W. 17TH ST.

W. 16TH (W. REEVE) 60 ft Wide

W. GAYLORD

W. 15TH ST.

W. COWLES

W. 14TH ST.

W. ANAHEIM

COTA AV.

SANTA FE AV.

CANAL AV.

CASPIAN AV.

HARBOR AV.

80ft wide

60ft wide

SCALE 100 FT. TO ONE INCH

Courtesy of Map Collection
Geography and Map Division
Library of Congress

Map Type: Fire Insurance Publisher: Sanborn Map Co. Publication Name: Long Beach, CA Vol. 3 Base Map Date: 1914 Revised Date: May 1950 Republished Date: Sheet Number: 302	**1950**	Requested by: Envirosite Corporation 1711 Harbor Avenue & 1515 W. 17th Street 1711 Harbor Avenue Long Beach, CA 90813 Client Project # 61809 HIG Project # 2056063 www.historicalinfo.com

Map Type: Fire Insurance Publisher: Sanborn Map Co. Publication Name: Long Beach, CA Base Map Date: 1914 Revised Date: Republished Date: Sheet Number: 70	**1914**	Requested by: Envirosite Corporation 1711 Harbor Avenue & 1515 W. 17th Street 1711 Harbor Avenue Long Beach, CA 90813 Client Project # 61809 HIG Project # 2056063 www.historicalinfo.com	HIG

APPENDIX F

HISTORICAL CITY DIRECTORIES

HIG Research Summary

Site Location
1711 Harbor Avenue & 1515 W. 17th Street
1711 Harbor Avenue
Long Beach, CA

Requested by
Envirosite Corporation
2 Corporate Drive, Suite 450
Shelton, CT

HIG Project #
2056063
Client Project #
61809
Date Created
10/15/2021

Historical Information Gatherers

This Research Summary identifies the products and services provided by Historical Information Gatherers, Inc. (HIG) for the above referenced site location. All products are provided as PDFs unless otherwise noted.

City Directory Pages/Abstracts

Research Methodology: A search was conducted for city directories that include coverage of the site area using HIG's City Directory Collection and other sources, if needed. Directories for the following years were identified for the site area. A comma between date ranges indicates a gap of 10 years or more in available city directories:

Los Angeles South Coast; 1991-2018
Los Angeles South Central; 1991-2018
Los Angeles South Suburban; 1971-1986
Long Beach, CA; 1927, 1937-1968

The above listed directories were reviewed at approximate 5 year intervals to determine if the street(s) specified in the order were included in the directories and had listings for the site area. HIG attempted to identify former street names and aliases and if identified, these were also included in the review.

Research Results: City directory information, when provided, was used to create a multi-page file(s) named CD- followed by the street name. When City Directory Pages are provided, the publication name and date are shown at the top of each page. When a City Directory abstract is provided, the first page of the abstract includes the relevant publication information. The years of coverage identified for each street and any identified historical street names are as follows:

Harbor Avenue (1937-2018)
17th Street West (1927, 1937-2018)

FIM+ Maps

The HIG Historical Map Collection and the United States Library of Congress Map Collection were searched for fire insurance maps (FIMs), real estate atlases and similar maps for the site location and adjoining properties. These maps were used to create a multi-page file named FIM+Maps. The maps have title blocks that include the map publisher, year the map was created and, if applicable, the year the map was last updated. The years provided are:

1914, 1950, 1963

Disclaimer & Limitation of Liability

This Research Summary and the related documents and images provided by Historical Information Gatherers (hereafter referred to as the “Site Specific HIG Data”) contain information obtained from a variety of public and private sources. Additional information for the site and surrounding properties may exist. Accordingly, there can be no guaranty or warranty that the information provided is complete for its particular intended purpose. No warranty expressed or implied, is made whatsoever in connection with the Site Specific HIG Data. Historical Information Gatherers specifically disclaims the making of any such warranties, including without limitation, merchantability or fitness for a particular purpose. Historical Information Gatherers, its officers, employees and independent contractors cannot be held liable to anyone for any loss or damage, whether arising out of errors or omissions, negligence, accident or any other cause, resulting directly or indirectly from any information provided or any information not provided in the Site Specific HIG Data. Any liability on the part of Historical Information Gatherers is strictly limited to a refund equal to the amount paid for the Site Specific HIG Data.

HIG Copyright Notice

This Research Summary and the selection, arrangement and compilation of Site Specific HIG Data are the property of Historical Information Gatherers. © Copyright 2021 by Historical Information Gatherers, Inc. All rights reserved. The person or entity that ordered and paid for the Site Specific HIG Data is granted a personal, non-assignable, limited license to reproduce the Site Specific HIG Data solely for purposes of providing supporting documentation for reports produced for the site location which is noted on page one of this Research Summary. Any other reproduction or other use of the Site Specific HIG Data in any media or format, in whole or in part, is expressly prohibited without prior written permission from Historical Information Gatherers, and the person or entity that ordered and paid for the Site Specific HIG Data

assumes all liability for the making of any such reproductions.

Licensing Agreement

The licensing agreement between Historical Information Gatherers and infoGroup provides that Historical Information Gatherers may create photocopies or reproductions of portions of Polk City Directories, Hill-Donnelley Criss-Cross Directories and other directories under infoGroup copyright. The licensing agreement also permits the person or entity that ordered and paid for the Site Specific HIG Data to include photocopies or reproductions of portions of Polk City Directories, Hill-Donnelley Criss-Cross Directories and other directories under infoGroup copyright as supporting documents for reports produced for the site which is the subject of the Site Specific HIG Data.

Research Summary for City Directory Abstract

Site Location
1711 Harbor Avenue & 1515 W. 17th Street
1711 Harbor Avenue
Long Beach, CA

Conducted For
Envirosite Corporation
2 Corporate Drive, Suite 450
Shelton, CT

HIG Project #
2056063
Client Project #
61809
Date Created
10/15/2021

Historical Information Gatherers

HIG has produced a city directory abstract for one or more streets associated with the site location indicated above. The publications used to create the CD Abstract are listed below.

The information below is taken directly from the city directory books. The following are definitions as they are found in the Haines books:

XXXX = is no phone, no people or non-published phone.

600 XXXX = Correct address only. No other information.

X Streetname = intersecting cross street

Publication year, publisher and title

2018 Haines Los Angeles South Central

2011 Haines Los Angeles South Central

2006 Haines Los Angeles South Central

2001 Haines Los Angeles South Central

1996 Haines Los Angeles South Central

1991 Haines Los Angeles South Central

1986 Haines Los Angeles South Suburban

1981 Haines Los Angeles South Suburban

1976 Haines Los Angeles South Suburban

1971 Haines Los Angeles South Suburban

Abstract Section 1- This section includes the city directory data sorted by address.

1401 West 17th Street	
1981	XXXX
1976	KIT MFG CO
1971	KIT MFG CO
1971	KIT MFG CO PRCHSNG
1418 West 17th Street	
2018	C TRANS INC
2011	C TRANS INC
2011	MORRIS SCHROEDER
2006	LODI TRUCK SERVICE
2001	LODI TRUCK SERVICE
1996	LODI TRUCK SERVICE
1991	LODI TRUCK SERVICE
1986	BIG T TRANSPORT
1986	J GEM TRANSPRTN INC
1981	XXXX
1976	B&Z ELECTRIC CAR
1971	B&Z ELECTRIC CAR
1440 West 17th Street	
2001	XXXX
1996	J L MANTA
1991	COURTESY TOWING
1991	H S MECHANICAL INC
1991	HYDRO SERVICES
1991	PRESS TECH INC
1986	ERNIES HBY DTY TWNG
1981	XXXX
1976	XXXX
1454 West 17th Street	
2018	XXXX
2011	VILLA Brenda
2001	XXXX
1996	XXXX
1991	XXXX
1460 West 17th Street	

1991	LIPTON Mat
1986	LIPTON MAT
1981	LIPTON MAT
1976	XXXX
1971	LIPTON RUTH
1468 West 17th Street	
2011	XXXX
2006	BIG HAND
2001	KEYCASE AUTO BUY
2001	SURYCENTRO AUTO SALES&BODY SHP
1996	KEYCASE AUTO BUY
1991	QUANGS AUTO BODY
1986	QUANGS AUTO BODY
1981	D BS CUSTOM REPAIR
1976	XXXX
1971	CALFORNAI SHOW CAR
1971	REISNER ROBT W
1499 West 17th Street	
2001	XXXX
1996	XXXX
1991	XXXX
1986	XXXX
1981	XXXX
1500 West 17th Street	
2001	XXXX
1996	XXXX
1991	XXXX
1986	XXXX
1981	BARRAGNA MARIA
1976	BARRAGNA MARIA
1971	BARRAGN MARIA
1501 West 17th Street	
2001	XXXX
1996	XXXX
1991	XXXX
1986	XXXX

1981	GUERERO FRANK LUMB
1510 West 17th Street	
1996	XXXX
1991	TRAN Canh
1986	XXXX
1981	FEGA ALICE P
1976	XXXX
1971	BAILEY MOSE M
1514 West 17th Street	
1991	NGUYEN Van Thien
1986	NGUYEN VAN THIEN
1981	SANCHEZ CONST
1976	XXXX
1515 West 17th Street	
1996	NGUYEN David
1981	HONG MILFORD
1976	HONG MILFORD
1971	HONG MILFORD M
1520 West 17th Street	
1981	ALANIS JESUS
1976	JUARAZ FR EDDIE
1971	JUARAZ FREDDIE
1528 West 17th Street	
2018	NATL CAT PROTECTION SOCIETY
1996	NATL CAT PROTECTION
1996	NATL CAT PRTCTN SOC
1991	NATL CAT PROTECTION
1991	NATL CAT PRTCTN SOC
1986	NATL CAT PROTECTION
1986	NATL CAT PRTCTN SOC
1981	NATL CAT PRTCTN SOC
1976	NATIONAL CAT PRTCTN
1971	CAT SHLTR CT PRTCTN
1534 West 17th Street	
1996	XXXX
1991	XXXX

1986	XXXX
1981	XXXX
1976	XXXX
1535 West 17th Street	
1996	XXXX
1991	ATLAS GROUP
1986	OXWALL TOOL CO LTD
1981	OXWALL TOOL CO LTD
1981	WARREN PET PRODUCTS
1976	OXWALL TOOL CO LTD
1976	WARRN PET PRODCUTS
1540 West 17th Street	
2001	FARQUHAR John
1996	XXXX
1991	XXXX
1986	LOMAS EDUARDO
1981	MARKS T N
1976	ROBERTS EDW
1544 West 17th Street	
2001	XXXX
1996	XXXX
1991	XXXX
1986	XXXX
1981	LOPEZ IRMA
1976	BACA LUIS
1546 West 17th Street	
2001	XXXX
1991	XXXX
1986	XXXX
1981	XXXX
1976	XXXX
1547 West 17th Street	
2001	XXXX
1996	NELSONS CABINETS
1991	NELSONS CABINETS
1991	SCOTT CARPENTRY

1986	NELSONS CABINETS
1986	SCOTT CARPENTRY
1981	PICADILLY IMPRTS
1976	PICCADILLY IMPRTS
1971	YUNG ART DESIGN
1548 West 17th Street	
1996	XXXX
1991	XXXX
1986	XXXX
1981	XXXX
1976	XXXX
1971	DELCAMPO RICHARD S
1549 West 17th Street	
2018	ELSASS Richard
2011	ELSASS Richard
2011	QUALITY SPRAYERS
2006	ELSASS Richard
2006	QUALITY SPRAYERS
2001	QUALITY SPARAYERS
2001	QUALITY WEED CONTRL
1996	QUALITY SPRAYERS
1996	QUALITY WEED CONTRL
1991	QUALITY SPRYERS
1991	QULIATY WEED CONTRL
1986	FARQUHAR DONALD
1986	QUALITY SPARAVYERS
1986	QUALITY WEED CONTRL
1981	FARQUHAR DONALD
1981	QUALITY SPRAYERS
1976	FARQUHAR DONALD
1976	QUAITY SPRAYERS
1971	FARQUHAR DONALD
1550 West 17th Street	
2001	XXXX
1996	XXXX
1991	REYEZ HECTOR
1981	XXXX

1976	HAGLE RONALD C
1971	DEVINE PAM J
1552 West 17th Street	
2001	XXXX
1996	XXXX
1991	XXXX
1981	XXXX
1971	WILSON RAYMOND C
1554 West 17th Street	
2001	XXXX
1996	XXXX
1991	XXXX
1981	XXXX
1976	BOWMAN JOANN E
1556 West 17th Street	
1996	XXXX
1991	GARCIA Antonia
1991	NAJERA Ruben
1981	KIDD ROSE
1976	XXXX
1971	MCDONALD WM E
1558 West 17th Street	
1991	XXXX
1981	XXXX
1976	XXXX
1971	FIRESEN LARRY J
1560 West 17th Street	
1991	XXXX
1981	XXXX
1976	XXXX
1971	STOKES LARRY L
1562 West 17th Street	
1991	XXXX
1986	NAJERA LENADRO
1981	XXXX
1976	HALVORSON MIKE W

1971	GLEASON PHILIP
1569 West 17th Street	
2011	3D SEWING CO
2006	3D SEWING CO
2001	FARQUHAR John
1991	ELITE SCAFOLD CO
1986	EAGLE INDSUTRIES
1981	LEASING LENDNG&DVLP
1976	XXXX
1971	CLEANING ENGNRS LTD
1971	VENTLTN&CLNG ENGNRS
1601 West 17th Street	
2006	XXXX
2001	GARCIA Jesus
1991	XXXX
1986	DELGADO JUAN
1609 West 17th Street	
2018	XXXX
2011	XXXX
2001	GARCIA Jesus
1991	XXXX
1986	XXXX
1981	XXXX
1976	XXXX
1971	CARTER GARY D
1610 West 17th Street	
2018	CROSBY & OVERTON INC
2011	CROSBY & OVERTON
2006	CROSBY & OVERTON
2001	CROSBY & VOERTON INC
1991	CROSBY&OVERTON MNG
1986	CROSBY&OVETON INC
1615 West 17th Street	
1981	XXXX
1976	OEHLERT ADVERTISING
1971	OEHLERT ADVERTISING

1620 West 17th Street	
2001	XXXX
1991	XXXX
1986	XXXX
1981	A 1 AFFILIATES
1981	A 1 SPCLTS ROOFING
1976	A 1 SPECIALTIES RFG
1971	A1 SPCLTS ROOFING
1627 West 17th Street	
2001	XXXX
1991	XXXX
1986	XXXX
1981	XXXX
1976	XXXX
1971	TRIANGEL SERV INC
1630 West 17th Street	
2001	XXXX
1991	XXXX
1986	XXXX
1981	XXXX
1976	XXXX
1971	A SZABO AUCTN HQTRS
1971	SZABO A S AUCTN HDQ
1633 West 17th Street	
2018	BERG NELSON CO
2011	BERG-NELSON CO
2006	BERG NELSON CO
2001	BERG NELSON CO
1996	BERG NELSON CO
1991	BERG NELSON CO
1986	BERG NELSON
1981	BERG NELSON
1981	BERG NELSON CO
1976	BERG NELSON CO
1971	BERG NELSON CO
1635 West 17th Street	
2001	CASTELLANOS Edelmira

1996	LOPEZ Ignacio
1991	LOPEZ Ignacio
1986	CASTELLANOS E M
1981	XXXX
1976	XXXX
1971	LOVATO MAE
1637 West 17th Street	
2006	XXXX
2001	LEYVA Marco A
1996	LEYVA Marco A
1991	LEYVA Marco A
1986	LEYVA MARCO A
1981	LEYVAN MARCO
1976	MEJIA LIUS
1971	CVALIERO JOHN
1640 West 17th Street	
2001	XXXX
1996	XXXX
1991	XXXX
1986	XXXX
1981	XXXX
1976	KROLASKY LRRAINE
1971	KROLASKY LORRAINE
1641 West 17th Street	
2001	NELSON Robert
1996	XXXX
1991	XXXX
1986	XXXX
1981	XXXX
1976	XXXX
1971	BROWN MAE
1644 West 17th Street	
2018	PASTUASAK PLUBMBING
2011	PASTUSAK PLUMBING
2006	PASTUSAK PLUMBING
2001	PASTUSAK PLUMBING

1996	PASTUSAK PLUMBING
1991	PASTUSAK PLMBNG CO
1986	PASTUSAK PLMBNG CO
1981	PASTUSAK PLMBNG CO
1976	PASTUASAK PLMBNG CO
1971	PASTUSAK PLMBNG CO

Abstract Section 2: This section includes the city directory data sorted by the year the city directory was published.

2018	
	X HARBOR AVE
1418	C TRANS INC
1454	XXXX
	X CASPIAN AVE
1528	NATL CAT PROTECTION SOCIETY
1549	ELSASS Richard
	X CANAL AVE
1609	XXXX
1610	CROSBY & OVERTON INC
1633	BERG NELSON CO
1644	PASTUASAK PLUBMBING
	X SANTA FE AVE
	X HAYES AVE
2011	
	X HARBOR AVE
1418	C TRANS INC
1418	MORRIS SCHROEDER
1454	VILLA Brenda
1468	XXXX
	X CASPIAN AVE
1549	ELSASS Richard
1549	QUALITY SPRAYERS
1569	3D SEWING CO
	X CANAL AVE
1609	XXXX
1610	CROSBY & OVERTON
1633	BERG-NELSON CO

1644	PASTUSAK PLUMBING
	X SANTA FE AVE
	X HAYES AVE
2006	
	X HARBOR AVE
1418	LODI TRUCK SERVICE
1468	BIG HAND
	X CASPIAN AVE
1549	ELSASS Richard
1549	QUALITY SPRAYERS
1569	3D SEWING CO
	X CANAL AVE
1601	XXXX
1610	CROSBY & OVERTON
1633	BERG NELSON CO
1637	XXXX
1644	PASTUSAK PLUMBING
	X SANTA FE AVE
	X HAYES AVE
2001	
	X HARBOR AV
1418	LODI TRUCK SERVICE
1440	XXXX
1454	XXXX
1468	KEYCASE AUTO BUY
1468	SURYCENTRO AUTO SALES&BODY SHP
	X CASPAIN AV
1499	XXXX
1500	XXXX
1501	XXXX
1540	FARQUHAR John
1544	XXXX
1546	XXXX
1547	XXXX
1549	QUALITY SPARAYERS
1549	QUALITY WEED CONTRL
1550	XXXX

1552	XXXX
1554	XXXX
1569	FARQUHAR John
	X CANAL AV
1601	GARCIA Jesus
1609	GARCIA Jesus
1610	CROSBY & VOERTON INC
1620	XXXX
1627	XXXX
1630	XXXX
1633	BERG NELSON CO
1635	CASTELLANOS Edelmira
1637	LEYVA Marco A
1640	XXXX
1641	NELSON Robert
1644	PASTUSAK PLUMBING
	X SANTA FE AV
1996	
1418	LODI TRUCK SERVICE
1440	J L MANTA
1454	XXXX
1468	KEYCASE AUTO BUY
1499	XXXX
1500	XXXX
1501	XXXX
1510	XXXX
1515	NGUYEN David
1528	NATL CAT PROTECTION
1528	NATL CAT PRTCTN SOC
1534	XXXX
1535	XXXX
1540	XXXX
1544	XXXX
1547	NELSONS CABINETS
1548	XXXX
1549	QUALITY SPRAYERS
1549	QUALITY WEED CONTRL

1550	XXXX
1552	XXXX
1554	XXXX
1556	XXXX
1633	BERG NELSON CO
1635	LOPEZ Ignacio
1637	LEYVA Marco A
1640	XXXX
1641	XXXX
1644	PASTUSAK PLUMBING
1991	
1418	LODI TRUCK SERVICE
1440	COURTESY TOWING
1440	H S MECHANICAL INC
1440	HYDRO SERVICES
1440	PRESS TECH INC
1454	XXXX
1460	LIPTON Mat
1468	QUANGS AUTO BODY
1499	XXXX
1500	XXXX
1501	XXXX
1510	TRAN Canh
1514	NGUYEN Van Thien
1528	NATL CAT PROTECTION
1528	NATL CAT PRTCTN SOC
1534	XXXX
1535	ATLAS GROUP
1540	XXXX
1544	XXXX
1546	XXXX
1547	NELSONS CABINETS
1547	SCOTT CARPENTRY
1548	XXXX
1549	QUALITY SPRYERS
1549	QULIATY WEED CONTRL
1550	REYEZ HECTOR

1552	XXXX
1554	XXXX
1556	GARCIA Antonia
1556	NAJERA Ruben
1558	XXXX
1560	XXXX
1562	XXXX
1569	ELITE SCAFOLD CO
1601	XXXX
1609	XXXX
1610	CROSBY&OVERTON MNG
1620	XXXX
1627	XXXX
1630	XXXX
1633	BERG NELSON CO
1635	LOPEZ Ignacio
1637	LEYVA Marco A
1640	XXXX
1641	XXXX
1644	PASTUSAK PLMBNG CO
1986	
1418	BIG T TRANSPORT
1418	J GEM TRANSPRTN INC
1440	ERNIES HBY DTY TWNG
1460	LIPTON MAT
1468	QUANGS AUTO BODY
1499	XXXX
1500	XXXX
1501	XXXX
1510	XXXX
1514	NGUYEN VAN THIEN
1528	NATL CAT PROTECTION
1528	NATL CAT PRTCTN SOC
1534	XXXX
1535	OXWALL TOOL CO LTD
1540	LOMAS EDUARDO
1544	XXXX

1546	XXXX
1547	NELSONS CABINETS
1547	SCOTT CARPENTRY
1548	XXXX
1549	FARQUHAR DONALD
1549	QUALITY SPARAVYERS
1549	QUALITY WEED CONTRL
1562	NAJERA LENADRO
1569	EAGLE INDSUTRIES
1601	DELGADO JUAN
1609	XXXX
1610	CROSBY&OVETON INC
1620	XXXX
1627	XXXX
1630	XXXX
1633	BERG NELSON
1635	CASTELLANOS E M
1637	LEYVA MARCO A
1640	XXXX
1641	XXXX
1644	PASTUSAK PLMBNG CO
1981	
1401	XXXX
1418	XXXX
1440	XXXX
1460	LIPTON MAT
1468	D BS CUSTOM REPAIR
1499	XXXX
1500	BARRAGNA MARIA
1501	GUERERO FRANK LUMB
1510	FEGA ALICE P
1514	SANCHEZ CONST
1515	HONG MILFORD
1520	ALANIS JESUS
1528	NATL CAT PRTCTN SOC
1534	XXXX
1535	OXWALL TOOL CO LTD

1535	WARREN PET PRODUCTS
1540	MARKS T N
1544	LOPEZ IRMA
1546	XXXX
1547	PICADILLY IMPRTS
1548	XXXX
1549	FARQUHAR DONALD
1549	QUALITY SPRAYERS
1550	XXXX
1552	XXXX
1554	XXXX
1556	KIDD ROSE
1558	XXXX
1560	XXXX
1562	XXXX
1569	LEASING LENDNG&DVLP
1609	XXXX
1615	XXXX
1620	A 1 AFFILIATES
1620	A 1 SPCLTS ROOFING
1627	XXXX
1630	XXXX
1633	BERG NELSON
1633	BERG NELSON CO
1635	XXXX
1637	LEYVAN MARCO
1640	XXXX
1641	XXXX
1644	PASTUSAK PLMBNG CO
1976	
1401	KIT MFG CO
1418	B&Z ELECTRIC CAR
1440	XXXX
1460	XXXX
1468	XXXX
1500	BARRAGNA MARIA
1510	XXXX

1514	XXXX
1515	HONG MILFORD
1520	JUARAZ FR EDDIE
1528	NATIONAL CAT PRTCTN
1534	XXXX
1535	OXWALL TOOL CO LTD
1535	WARRN PET PRODCUTS
1540	ROBERTS EDW
1544	BACA LUIS
1546	XXXX
1547	PICCADILLY IMPRTS
1548	XXXX
1549	FARQUHAR DONALD
1549	QUAITY SPRAYERS
1550	HAGLE RONALD C
1554	BOWMAN JOANN E
1556	XXXX
1558	XXXX
1560	XXXX
1562	HALVORSON MIKE W
1569	XXXX
1609	XXXX
1615	OEHLERT ADVERTISING
1620	A 1 SPECIALTIES RFG
1627	XXXX
1630	XXXX
1633	BERG NELSON CO
1635	XXXX
1637	MEJIA LIUS
1640	KROLASKY LRRAINE
1641	XXXX
1644	PASTUASAK PLMBNG CO
1971	
1401	KIT MFG CO
1401	KIT MFG CO PRCHSNG
1418	B&Z ELECTRIC CAR
1460	LIPTON RUTH

1468	CALFORNAI SHOW CAR
1468	REISNER ROBT W
1500	BARRAGN MARIA
1510	BAILEY MOSE M
1515	HONG MILFORD M
1520	JUARAZ FREDDIE
1528	CAT SHLTR CT PRTCTN
1547	YUNG ART DESIGN
1548	DELCAMPO RICHARD S
1549	FARQUHAR DONALD
1550	DEVINE PAM J
1552	WILSON RAYMOND C
1556	MCDONALD WM E
1558	FIRESEN LARRY J
1560	STOKES LARRY L
1562	GLEASON PHILIP
1569	CLEANING ENGNRS LTD
1569	VENTLTN&CLNG ENGNRS
1609	CARTER GARY D
1615	OEHLERT ADVERTISING
1620	A1 SPCLTS ROOFING
1627	TRIANGEL SERV INC
1630	A SZABO AUCTN HQTRS
1630	SZABO A S AUCTN HDQ
1633	BERG NELSON CO
1635	LOVATO MAE
1637	CVALIERO JOHN
1640	KROLASKY LORRAINE
1641	BROWN MAE
1644	PASTUSAK PLMBNG CO

17TH ST E--CONTD
3020 STIEBENS ANNA H MRS
3024 PERRY WM L
3025 ABSTON HAROLD D
3030 MITCHELL KATH MRS GE3-3775
---FREEMAN AV INTERSECTS
3114 NO RETURN
3115 GALLOWAY DOROTHY E MRS *
3120 PETERSON ARTH D *
3199 LA FLORA JACK E * GE8-1849
---OBISPO AV INTERSECTS
3218 SMITH CORA MRS * GE8-6287
---CORONADO AV INTERSECTS
3301 NORRIS NANCY
3303 TETIK GEO 439-0332
3305 ELSTON ESTHER
3321 NO RETURN
3323 KELLY WM J 434-9450

224

---REDONDO AV INTERSECTS
---LOMA AV INTERSECTS
3605 VACANT
3609 ELKINS KATH J MRS * 434-0559
3611 FULLER KATH
3624 KOEHLER KATHLEEN MRS * 433-7572
3625 SNELL JOHN D * GE3-0200
3632 RANKIN EDW A 434-1694
3633 SHARPE RUSSELL W * GE4-2448
3640 CUSICK JOHN B * GE4-5203
3641 WATT DONALD D * GE3-3877
3646 MC INTURFF JAMES H GA3-5023
3649 BERKOWITZ MILDRED MRS * GE4-0391
3650 WARREN BERNY L
3652 VACANT
3700 GORMAN LARRY B
3702 HARMON LARRY N
3703 MOBLEY ERNEST W * GE8-0662
3711 DETRICK GRACE E MRS *
3712 WEST RON 438-7354
3714 HOEVEL MICHL
3717 NO RETURN
3724 SHAW CHARLES C * 438-7939
3729 LYDIKSEN KENNETH D
3731 SHAW GRACE MRS 434-2849
3732 SANDERS WAYNE N 433-6432
3739 WHEELER LOUISE MRS
3740 LEONARD DONALD E
3741 HUMENIK DAVID
3742 ELLIOTT RONALD G 438-4205
3749 MUNOZ J VINCENT
3750 DE ARVIN TIMOTHY G
3751 ROHDE WERNER H 434-5235
3752 DETWILER ROBT L

15

17TH ST W -FROM 1700 PACIFIC AV WEST

---ZIP CODE 90813
223 BRISSEY LULU G MRS * HE5-3367
224 VACANT
230 MOORE RENOLE * 432-6510
231 HOPPE CHRISTINA V MRS HE6-2302
---CEDAR AV INTERSECTS
320 APARTMENTS
1 VACANT
2 ASTORGA ROGER 436-3917
3 KAMO IMAGAWA MRS 432-5350
4 WATSON DAVID
5 KIM PAUL 436-3040
6 CAMARENA AURELIA 437-8022
321 ANDERSON DON C * HE6-6675
323 MANGELS LOUIS 432-5508
324 NO RETURN
325 NO RETURN
335 SATOLA WERNER * HE5-0270
336 FIDDLER ELAINE MRS * 439-1524
340 ANDERSON MINNIE C MRS * HE6-8443
346 MORGAN FRANK F * HE7-3720

49

---CHESTNUT AV INTERSECTS
420 WARREN ELMER E JR * HE6-3808
424 VACANT
425 MC CUTCHAN HARRIET G MRS * 432-4214
426 ELSTAD EDW 435-9669
428 VACANT
430 VOGT FLORA L MRS
432 NO RETURN
434 NEWBY HARMON T HE7-2177
469 VACANT
---HENDERSON AV INTERSECTS
471 HARRIS GEO * HE6-9540
---MAGNOLIA AV INTERSECTS
508 SELECTILE CO INC TILE CONTR 436-2224
515 ANSELL'S BAR SUPPLIES HE5-5962
517 GENERAL AMUSEMENT CO INC HE6-9170
519 LESCO ACCESSORIES MOTORCYCLE ACCESSORIES 432-2714
521 COAST LABORATORIES INC WHOL DRUGS 436-0216
GREEN'S PHARMACEUTICALS WHOL HE2-7387
524 ANAMILL CO INC CHEM MILLING 436-1907
533 APARTMENTS
1 STEPHENS NICK
2 DOMINGUEZ RENE MRS
3 GOH GUY A
4 CRUMRINE G RICHD 432-3760
5 VACANT
6 CHILDRESS JESSIE
7 CHILDRESS JIMMIE C
8 CARDER CECIL L
539 CALIFORNIA METAL & SUPPLY (WHSE)
540 VACANT
542 GAYTON H R & SONS BLDG CONTRS HE5-7861
550 KELLY PAPER CO (WHSE)

67

---DAISY AV INTERSECTS
615 ASSOCIATED BREWERS DISTRIBUTING CO BEER DISTR HE6-6286
---OREGON AV INTERSECTS
700 SOCAL WHITE TRUCKS INC 432-3418
707 TRANS-AMERICAN PRODUCTS LTD AUTO PARTS MFRS 435-2407
741 INVALEX SALES CO INC HE7-5078
L & J PLATING CO HE7-5078
745 INVALID WALKER & WHEEL CHAIR CO HE6-3931
815 INVALID WALKER & WHEEL CHAIR CO (STGE WHSE ONLY) 426-3701
---SAN FRANCISCO AV INTERSECTS

77

---PICO AV INTERSECTS
1250 BERNS CO THE TRUCK PARTS & SUP 437-0471
1255 BERNS CO THE (MTCE DEPT)
1265 VACANT
1275 BERNS CO THE
---FASHION AV INTERSECTS
1320 PUCKETT MELVIN H SALVAGE OLR HE6-6848
PUCKETT MELVIN H * HE6-6848
1321 HEIDLEDAUGH TRANSPORTATION CO TRUCKING 436-2258
1322 BARBARA ANN BAKING CO WHOL 437-5959
1354 BARBARA ANN BAKING CO
1365 VACANT
---HARBOR AV INTERSECTS
1401 KIT MANUFACTURING CO MOBILE HOMES 437-7494
1414 GROH MICHL E 436-6720
1415 GROH CLARE D 435-4906
1418 B & Z ELECTRIC CARS MFRS 436-2474
1426 BACHUS FRANK 432-1525
1428 UNVIN JAMES E 437-5802
1434 JUAREZ FRANCESCO S 437-4824
1434½ RASCA LEON D HE6-4495
1440 VACANT
1454 EAGLE BAKERY WHOL 437-0468
1460 MEYER JUMN D *
1466 CONTINENTAL MOTOR PARTS INC WHOL 437-0804
---CASPIAN AV INTERSECTS
1500 BARRAGAN JESUS M * HE5-8267
1510 MOLKUM JOHN
1514 RAGLE M D 436-3518
1515 HONG MILFORD M * 432-1126
1525 JUAREZ FRED * 436-7597
1528 RIVERA AL B 437-1531
1534 BESCHORNER PAUL * 432-1018
1535 SEARS ROEBUCK & CO (WHSE) 435-8121
1540 VACANT
1544 WILLIAMS SAML 437-7659
1546 MARTIN VERNON B
1547 ART YUNG DESIGN SILK SCREEN PROCESSING 436-8814
1548 CRUZ ANTONIO D
1549 VACANT
1550 SABLAN MARIANO 437-0570
1552 OYER DOLORES M MRS
1554 VACANT
1556 PRINZ BARBARA MRS
1558 STADLER PETER J 435-4980
1559 VACANT
1560 MARTINEZ THOS JR
1562 OYER DELL
1569 VENTILATION & CLEANING ENGINEERS INC 432-6484

79

---CANAL AV INTERSECTS
1601 GABAY LOUIS D
1609 VACANT
1610 HOOD SAML E * HE6-6432
1615 OEHLERT ADVERTISING DISPLAY MFRS HE7-6901
1620 A-1 ROOFING SERVICE (STGE)
1627 VACANT
1630 SERVICEMASTER RUG & UPHOLSTERY CLEANERS 436-9398
SZABO S ALEX * 435-9398
1633 BERG-NELSON CO RUBBER PRODUCTS DISTR 432-3491
1635 LAVATO WM A
1637 VACANT
1637A PEREZ ROJELIO
1640 KROLOSKY JOSEPH
1641 BROWN HERBERT F * 435-5411
1644 PASTUSAK PLUMBING PLMB CONTR 437-3345
---SANTA FE AV INTERSECTS
---HAYES AV INTERSECTS
2004 MC GILVARY JOHN C 432-2165
2020 HERMAN PAPER CO WHOL HE5-6313
2021 LA VENTURE BROS TRANSFER 436-2101
MARTIN VAN LINES 436-2101
2022 VACANT
2025 GONZALES FRANCES C MRS 435-4929
2030 WALKER SHARON L 436-2773
2033 GENERAL ENGINE POWER INC ENG REBLDRS 436-9084
2037 ZORICI JAMES Y * HE2-7801
2038 OCEAN AUTO WRECKING
BASHON CHARLOTTE A
2044 J & E MACHINE CO AIRCRAFT PARTS MFRS HE5-7018
2050 VACANT
2051 VACANT
2068 VACANT
2100 THOMPSON JOAN
2103 HUNTER DONALD *
2110 NYQUIST JOHN HANDCRAFTED FURNITURE MFR 435-0446
2113 VACANT
2115 S & S MFG MFG MOTORCYCLE ACCESSORIES 435-7004
2119 PFISTER MACHINE CO INC MILLING & PROFILING 437-7431
2124 J & J ELECTRICAL CONTRACTORS INC HE7-6861
2125 BARK CARNIVAL (WHSE)
REAR VACANT
2130 C-LECT MACHINE PRODUCTS MACH HE7-8705
2144 CONDIT DUANE A 437-4925
2153 JONES EDW C
---JUDSON AV INTERSECTS
2340 BAKER TANK RENTALS OIL FIELD SERV HE6-8251
BAKER ROBT J
2345 TELL STEEL INC HE5-4826
2347 HOOD ALBERT C TRUCK REPR HE5-4625
2350 PACIFIC-GULF MARINE SERVICE INC (YD)

196

18TH PL -FROM 2122 E OCEAN BLVD SOUTH

---ZIP CODE 90803
2 NO RETURN
4 RYAN CORA E MRS 438-7332
6 MC CULLOUGH ELLIOTT C 434-4332
8 APPELE ALICE J GE4-7305
10 SANDERSON SYD 433-3029
12 RINN BEVERLY F 438-1074
14 MORTON HAROLD D 433-7677
16 LASH S RALPH * GE8-5097
18 SKAGG ANNIE MRS

196

19TH PL -FROM 2260 E OCEAN BLVD SOUTH

40

19TH ST E -FROM 1900 LONG BEACH BLVD EAST

---ZIP CODE 90806
324 BESHIRS LOUISE MRS
325 VACANT
326 SMOKE JESSIE G
326½ VACANT
328 TURNER RUBY N MRS 591-6079
329 HENDERSON RICHD P
329A LA BONTY GLENN E
329½ PETERS JUNE L MRS 591-1468
330 RAYAN LONNIE
330½ REESE WM C 591-2280
332A SMITH NELLIE J MRS 591-4337
332½ MORAN SHARON MRS
332C MC COY LUCILLE MRS 591-6981
3320 COY PEARL L 591-4584
333 FOWLER PEARL 591-4630
335 BEAUDETTE CHARLES F 591-6996
335½ MENDEZ JESSE 591-1806
336A PEGHAR HOWARD A
336½ FERGUSON ALICE G
336C CLONINGER ERNEST D
336½ BARTON CLEVE S
337 SANCHEZ BERTHA MRS
339A MATES RONALD A

LONG BEACH CREDIT ASSN.
MERCHANT OWNED
CREDIT REPORTS AND COLLECTION SERVICE
601 Pacific Avenue Long Beach Phone 436-9711

19TH ST E--CONTD
3398 CROMWELL SHARON MRS 591-3706
339C LA ROCHE ALDEN A 591-2703
3398 GOSS JOHN D
340 MC CRAY BERTHA R MRS * 591-6995
340½ SCHOFIELD GERTRUDE 591-3409
342 STERN ANTON * 591-1137
342½ HARP VIVIAN S MRS * 591-2749
343 MADREL ALBERT E
NO RETURN
343½ DA VACO SHERRY M
344 COTTON HOMER 591-1103
344½ CORREA ELPIDIO S
345 AVEREZ BARBARA L 591-4247
346 DAVIS THEO R
SINGER WILMA MRS
347 APARTMENTS
1 KULL KARL F
2 CANRON A F 591-1961
3 NO RETURN
* WEIGAND RUDOLPH P 591-4366
5 BRAYTON CARL
6 BENTON HOWARD C 591-3294
7 COLVIN MARVIN G
348 MIGUERA SERAFINA O MRS * 591-5024
421 MURPHY SUSAN W MRS * 591-2569
422 BOWERS DONALD * 591-4051
423 MAC PHERSON DONALD A 591-4634
426 FEHRU ELMER B *
431 GAYLOR MARY
435 VACANT
437 DUFFIELD ALICE MRS 591-6123
439 BRUNTZ JOHN G 591-5355
441 FAVRO RUSSELL S 591-1667
---PASADENA AV INTERSECTS
505 BLUMM RAY * 591-3878
517 CHAVEZ JESSIE 599-3075
CHAVEZ JULIA
524 MEISEN WM
525 OGAN WM
525½ VACANT
527 VACANT
527½ VACANT
533 CHAMBON PHILLIP G 591-1604
534 DALEY KATH MRS
534½ VACANT
536 DAVIS GORDON L 591-6470
540 BURDINE WENDELL W
540½ VACANT
542 VACANT
542 SCOTT FRANK T * 591-4297
544 VACANT
550 MOORE GEO G JR 591-6837
551 DIEMER JOHN L * 591-5119
552 SUSUNU RINOSHITA 424-0591
554 EVERANS MANUELA MRS * 591-1994
559 SUTTON SEABORN L * 591-5134
566 HOFFMANN ALICE A MRS *
569 DIEMER JOHN E * 591-1617
570 PARALES JUANITO V
571 VACANT
575 TAKESHITA MASAO * 591-2798
580 BOWMAN BONNIE J MRS 591-6713

88

---ATLANTIC AV INTERSECTS
600 NATES' LIQUORS (STGE)
619 DOYLE BYRON F * 591-8543
623 JOHNSON FRED
624 VACANT
625 HALL ALBERT 591-2430
631 TOLLVER NORIS 591-8656
---LIME AV INTERSECTS
715 HILL DAVID C * 591-1504
720 MARTIN THOS C 591-2604
723 VACANT
726 WILLIAMS RICHD * 591-1546
---OLIVE AV INTERSECTS
802 MINARICH MATT J * 591-1436
816 CONSUELO APARTMENTS 591-9217
2 CLARK ELSIE 591-4764
3 WHITE MARY A MRS 599-1102
4 GRAY RUBY MRS 511-0980
5 MORGAN CONY
6 GIBSON MELVIN
7 MACK JONNIE
8 DAVIS WILLIE 591-7796
817 DICKSON ERNEST W 591-3280
822 BEEKS BOBBY R 491-6142
824 WILLIAMS FRANK D 591-5707
829 GUSS LAWRENCE 591-4338
827 BECKETT ALEX * 591-3590
841 FITZGERALD GEOFFREY N * 599-3068
HAYWOOD FRAN K 591-7225
843 VACANT
---MYRTLE AV INTERSECTS
900 HOGAN JOE 491-2010
905 WILLIAMS OTIS C 591-4007
910 WILLIAMS ELLIS L 591-2421
916 STURKEY CHARLES 591-2527
918 POWELL SHIRLEY MRS
920A VACANT
920B VACANT
924 WALLACE FRANCES MRS 591-4911
924½ BONKER JOHN T * 591-2149
925 APARTMENTS
1 MORRIS CORTEZ
2 WHITE ABRAHAM
3 JONES ISAAC
4 BREWINGTON RAYFIELD
5 WALKER NEVA J MRS 591-2245
6 KING BOBBY J 591-3949
930 RAYSON NOLAN J * 591-8973
939 GREEN CLEVELAND
940 LE BLANC JOHN A *
941 CRINER FRANK

128

---CALIFORNIA AV INTERSECTS
1005 MACK ARTH * 599-2614
1021 PILGRIM BAPTIST CHURCH
1031 VACANT
1050 HAGGERTY JULIUS C 591-4336
1060 VACANT
1060½ KEMP JEWEL 591-4229
---LEWIS AV INTERSECTS
1065 APARTMENTS
1 GIVENS MORRIS
2 CAMMEN EDDIE L
3 TAYLOR FRED 591-2649
4 HOLLOWAY FRANK
1070 VACANT *
---CORRINNE AV INTERSECTS
1075 HICKMAN GPAL L MRS 591-6774
1079 COURTNEY IDA N MRS * 591-4207
1080 HARRISON ROBT * 591-8026
1081 DANIELS HERBERT 591-6312
1084 SAUCIER GUS * 591-1485
1085 VACANT *
1086 AUSTIN JOEL S * 591-2656
1090 VACANT
1095 DOTSON LULA M MRS * GA6-3616
---LEMON AV INTERSECTS
1100 VACANT
1102 JACKSON LOUISE 599-2288
---CERRITOS AV INTERSECTS
1152 LIFE TABERNACLE 591-3228
1155 PATRICK ROOSEVELT 591-7116
1157 VACANT
1158 BLACK NANCY L MRS 591-1862
1159 VACANT
1161 VACANT
1163 VACANT
1172 DAVIS LEAH MRS * 591-2139
1175 VACANT *
1180 PRICE ALEXANDER * 591-0825
1185 BRADFORD ROBT S 591-6958
---ORANGE AV INTERSECTS

188

---MAY AV INTERSECTS
1851 LEECHICK & FISHER INC BLDG MATERIALS 432-8981
---GARDENIA AV INTERSECTS

190

---CHERRY AV INTERSECTS
2005 NUSS SHOE REPAIR 439-5373
2008 NO RETURN
2009 BARNEY'S PLUMBING & HEATING (WHSE)
2010 POSTON BONNIE MRS
2012 BUTLER PATK G
2013 MAC'S LAWNMOWER & BIKE SHOP 434-3669
2016 MARQUEZ PETER * 438-4568
2021 WILLIAMS THOS
2023 VACANT
2025 JOHNSON EVERETT L
2030 LA BADIE LAWRENCE
2030A GARDNER WILLARD
2034 LOPEZ TOMMY
---ST LOUIS AV INTERSECTS
2101 SMITHEE CRESSIDA MRS
2102 MUNOZ VINCENT 433-3405
2107 BRESSLER TERESA MRS
2109 BARTEL MILDRED H MRS * 438-7693
2110 SILVA ELVIN *
2112 RYAN IDA MRS 434-1132
2112½ RANEY JAMES
2155 MARQUEZ PETER J JR 433-1681
2175 WHITE HENRY
---DAWSON AV INTERSECTS
2201 OFIELD MARIE MRS
2205 ROBERTSON MOYE L * 433-4315
2211 HOPKINS VIRGIL * 438-8134
2241 JONES AVA S MRS
2241½ SPENCE WM R
2245 REID HOMER R 433-6756
2245½ DEFERRETY DON
2247 MINCEY ANDREW
---RAYMOND AV INTERSECTS
2302 SOLO MILDA O MRS 438-7866
2304 RADOVICH MATHEW A 438-8054
2306 STAGGS ONIS E * 433-2855
2315 BRIMHALL VERA S MRS * 438-0575
2325 WERNER NANNIE M MRS * 433-6827
2326 NORRIS GILBERT B
2341 KENT JAMES M 439-1674
2345 SMITH LEVI Q * 439-1298
2348 MULLINS DOUGLAS M 439-4486

204

---JUNIPERO AV INTERSECTS
2409 KUNCEAK NORB J 439-6293
2410 MC KAY ROBT 434-8919
2411 VACANT
2412 CHUNCHILL DON W * GE8-5753
2415 STERNBERG IRENE M MRS 434-9429
2420 VACANT
2482 VACANT
2499 APARTMENTS
1 REGEN GARY 433-1761
2 TENGAN SANL 439-6228
3 WEINER NORRIS S 439-2757
* LOCKHART EDWARD 436-4205
5 NEVIN PATK J 438-6266
6 CLOUNTS JOHN
7 SEVETTICK JOHN 433-7274
8 LEE S G 438-7768
2501 APARTMENTS
1 WHITE BRENDA J MRS 433-1018
2 HUTTON ROBT
3 BALLMAN IRENE MRS
5 VACANT
6 VACANT
7 FISHWICK JAMES
8 VACANT
9 ANDERSON JOSEPH
10 MILLER JACK
11 HOOVER BETTY MRS
12 HENTON WM
14 MORRIS SHEILA MRS
15 JONES JOHN
16 KREITNER ROBT
17 MORDECAI NORMAN
18 BLACKEY ALLEN
19 JOHNSON SALLY MRS
20 REMBIS CONNIE MRS
21 PASS JANIE MRS
2615 APARTMENTS
A BRUNING LUTHER J
B ROTH RAY
C LEADLOBE ROBT
D PIZON THOS
E MAGAN AGNES MRS
F ABERNATHY JAMES
G HAMILTON HELEN MRS
H SHAMP GAYLE
I GLINES WALTER
J HAMILTON MILTON 438-8192
---TEMPLE AV INTERSECTS
2720 KREMBIEL VIRGIL V * GE4-3368

HALBERT, HARGROVE & CO.
STOCKS • BONDS • MUTUAL FUNDS
"Seasoned Securities Since 1933"
115 Pine Avenue, Suite 225, Long Beach Phone 435-5657

ACCORD PLASTIC ENGRAVING, Inc.
NAME PLATE AND SIGN ENGRAVING
RUBBER STAMPS - NUMBERERS - DATERS - PADS - INKS - STENCILS
408 E. 3rd Street, Long Beach Phone 432-5459 and 436-6040

Who's Who and Where?

Such questions can only be answered by the Directory and that is where people look when they want to buy.

Are you properly displayed therein to get the business?

REX. L. HODGES REALTY CO.

DOWNTOWN 408 E 1ST . . . . . HE 7-1251
BELMONT SHORES 5316 E 2D. . . . . GE 9-2191
EASTSIDE 3434 E 7TH . . . . . GE 9-0404
WRIGLEY 482 W WILLOW . . . . . GA 6-3903
BIXBY KNOLLS 3748 ATLANTIC AV. . . . . GA 7-5418
N. LONG BEACH 5458 ATLANTIC AV. . . . . GA 2-1257
LOS ALTOS 2915 BELLFLOWER BLVD. . . . . HA 9-5971
LKWD. PLAZA 2224 PALO VERDE . . . . . GE 1-1371
LAKEWOOD 4323 CARSON . . . . . HA 5-1207
SEAL BEACH 333 MAIN . . . . . GE 1-2534
ARTESIA 21818 S. NORWALK BLVD. . . . . HA 5-4646
GARDEN GROVE 9591 GARDEN GROVE BLVD. . . . . JE 7-9490
BELLFLOWER-LAKEWOOD 5758 SOUTH . . . WA 5-1271

17TH EAST—Contd
2026 Ott Ronald S
2028 Smith Sylvia A Mrs ® GE4-3152
2028 Smith Sylvia A Mrs ® GE4-3152
2030 Moore Ted GE8-8948
2033 Smith Dani C
Sherman pl intersects
2101 Stuart Everett T GE9-4455
2103 Kearns Jos A
2108 Grimes Homer
2110 Vacant
2111 Fee Bertha Mrs ® GE9-1078
2112 Johnston Virgel D
2114 Dougherty Steve
2115 Holden Richd
2121 Gaudrew Arth A
2123 Allen Wm S GE4-8203
2124 Vacant
2124a Moore Iola M Mrs GE4-7569
2125 Sharp Harold
2127 Sharp Mkt gro GE3-9527
2128 Holland Lonzo C GE8-7062
2128a Wilhelmi Goldie Mrs
2155 Walker Jas V
2157 Wulling Jack L
2159 Vacant
2161 Vacant
2163 No return
2165 Hark Jim
2182 Johnson Harold GE8-6530
2184 Livingston Alta E Mrs GE4-0330
2186 Leatart Emerson W
2190 Vacant
2192 Vacant
2194 Vacant
2196 Vacant
Stanton pl intersects
2301 Vacant
2303 Swanson Richd V ®
2304 Locke John
2305 Vacant
2306 Bitner Cleo Mrs
2307 Daniels Homer M 433-8953
2308 Susavilla Floyd S ® GE4-3251
2309 Montoya Antonio V GE8-1245
2311 Deneff Helen Mrs ® GE3-0720
2313 Miller Cornelia G Mrs
2315 Webb Daisy E Mrs
2331 Butterfield Harry E GE4-3038
2332 Blake Robt A GE4-3472
2333 Vacant
2335 Lombardi Joe
2337 Hageman Warren J
2339 Miller Ernest F ® GE9-3644
2341 Rader Flora Mrs ® GE3-5922
rear Wollard Jas
2341½ Dunlap Jas
2343 Hess Claude D ® GE8-8195
Rubbish Barrels Sls
2347 Badgwell Grace E GE3-2613
2349 Osowski Teena Mrs ® GE4-4606
2378 Fisher Thos JE4-6983
2380 Vacant
2382 Frerks G A ® GE9-2001

202

Junipero av intersects
2402 Foster Raymond
2404 Wagner Wm E
2406 Yates Cliffton
2408 Heinman David W
2409 Boswell Ray W

204

Stanley av intersects
2501 Eckman Fred D GE4-0591
2507 Frenkel Edgar ® GE4-0538
2510 Mellen Wm H ® GE8-8766
2511 Lanza Terri Mrs ® GE4-6738
2512 Tunnell Hobart S
2519 Picone Jas P ® GE3-5676
2521 Wright Mary B ® GE8-4783
2528 Anderson Don R GE8-9271
2530 Rowe Donald D GE4-1262
2533 Dau Howard G GE4-0782
2537 Tinsley John F
Molino av intersects
2600 Vacant
2617 Jackson Harold L ® GE3-4600
2625 Beckel Robt A GE9-2971
2626 Bancroft Chas C GE4-5012
2627 Beckel Clara Mrs
2629 Allen Jean Mrs
Ohio av intersects
2701 Crilly Sam W GE4-6270
2701a Meaney Francis P GE3-2030
2721 McCarter Kyle E ® GE8-6350
2742 Laughlin Ollie B Mrs ® GE4-9628
2746 Wyatt Jos H ®
2750 Hare L Denzil GE3-5423
2751 Hoyt Leo P ® GE8-9943
2754 Escalada Geo
2755 Avakian Lucius H GE4-7753
Temple av intersects
2819 McCandless Alex Rev GE9-0036
2825 Whitehill Leota P Mrs ® GE8-5113
Gladys av intersects
2901 Herrewig Wallace R ® GE3-0870
2915 Christophersen Cornelius A GE8-8335
2925 Broshear Audrey N Mrs

212

Orizaba av intersects
3015 Fillman G Herbert GE3-7952
3020 Mitchell John W GE9-2028
3024 Perry Wm L ®
3025 Bielat Edw J GE4-0256
3030 Mitchell Kath Mrs GE3-3775
Freeman av intersects
3114 Tomelins Merle A GE9-1769
3115 Galloway Dorothy E Mrs ®
3130 Peterson Arth D ® GE3-2686
3199 LaFlore Jack E ® GE8-1844
Obispo av intersects
3215 Smith Jessie W ® GE8-6287
Coronado av intersects
3301 Shaw Bette L Mrs GE3-0773
3303 Wall Robt E GE9-0633
3305 Burke Chas H ® GE3-1501
3306 Morales David GE4-5548
3314 Vacant
3321 Van Loy John E GE3-2220
3323 Menier Larry GE4-3243
3326 Vacant

224

Redondo av intersects
Loma av intersects
3605 Haskell Norman M GE4-8018
3609 Rich Peter ®
3611 Rohrig Wm J GE4-7143
3624 Koehler Conrad F ® GE3-7572
3625 Snell John D ® GE3-0200
3632 Rosera Harold J GE3-8046
3633 Sharp Russell W ® GE9-7649
3640 Cusick John B ® GE4-5203
3641 Watt Donald D ® GE3-3477
3644 McInturff Jas H GE3-5023
3645 Berkowitz Barney ® GE4-0391
3650 Jobe K L GE3-1969
3652 Aldridge Thos A GE4-7896
3703 Mobley Ernest W ® GE8-0562
3712 Valent Marinus H GE9-6258
3714 Burns Paul J
3717 Knadler Edw GE4-5288
3729 Weber Ronald M
3730 Dickey Wm J
3731 Allee Ernest E GE8-3275
3732 Heron Robt D ® GE9-4535
3739 Crocker Clara
3740 Williams Donald E ® GE4-1578
3741 Vacant
3742 Dobkoski Robt F GE9-2750
3749 Driscoll David F
3750 Phillips Sandra A Mrs GE4-4997
3751 Vacant
3752 Vacant

15

17TH WEST—From 1700 Pacific av west
223 Brissey John ® HE5-3367
224 Handley Clarence G HE6-4096
230 Noland Paul F HE2-6617
231 Brewster Glen E HE5-6084
Cedar av intersects
320 **Apartments**
1 Vacant
2 Reagan Georgia Mrs
3 Coverson Pete
4 Vacant
5 Vacant
6 Sockerson Shirley HE6-1765
Street continued
321 Harper Edna O Mrs
323 Case Roy F HE5-2802
324 Stockham Harvey L ® HE6-6058
325 Williamson Lottie Mrs ® HE5-7952
335 Satola Werner ® HE5-6276
336 Coney Edna A Mrs ® HE7-5562
345 Anderson Minnie C Mrs ® HE6-8443
346 Morgan Frank F ® HE7-3720

49

Chestnut av intersects
420 Salmon Theodroa N Mrs ® HE7-4784
424 Binder Henry R HE7-1469
425 Niles Norman C ® HE5-8647
426 Reeves Harold C
428 Cash John D HE5-9025
430 Estes Frances HE2-3606
432 Vacant
434 Swingle Eileen Mrs HE6-5617
469 Vacant
Everetts Margt Mrs
Henderson av intersects
471 Harris Geo W ® HE6-9540
VanLaningham Lloyd L HE2-4327
Tinsman Roy
Magnolia av intersects
500 Selectile Co Int tile contrs HE6-2224
515 Ansell's Bar Sups HE5-5962
517 Genl Amusement Co Inc HE6-9170
519 Notch M A Corp Indy sup HE7-4566
Duane Electric contr HE5-9001
521 Coast Labys Inc whol drugs HE7-2966
Green's Pharmaceuticals HE2-7387
524 Parks & Co elec sups HE5-8961
533 **Apartments**
1 Compau Dave
2 Hale Kenneth D 436-8002
3 Grizzell Herbert W
4 Vacant
5 Vacant
6 Vacant
7 Vacant
8 Turner Nicholas§
Street continued
539 Cal Mtl & Sup (whse)
540 AF&G Elec Inc contrs HE5-8877
542 Gayton G T & Sons bldg contr HE5-7861
550 Vacant

67

Daisy av intersects
615 Associated Brewers Distributing Co beer distrs HE6-6286
Oregon av intersects
700 Gill Joe Mtr Co HE2-3418
741 Invalex Sls Co Inc hosp sups HE7-5078
745 Invalid Walker & Wheel Chair Co HE6-3901
815 Vacant
825 Harbor Roofing Whol Co HE6-1343
San Francisco av intersects

77

Pico av intersects
1250 Berns Co The industrial truck parts HE7-0471
1255 Breithaupt Engineering Co mech engs HE7-0459
1264 Vacant
1265 Vacant
Fashion av intersects
1320 Puckett Melvin H HE7-8852
Puckett Melvin K Salvage HE6-8848
1321 Heidlebaugh Transportation Co trucking HE6-2258
1322 Barbara Ann Baking Co whol HE7-5959 HE6-5069
1354 Barbara Ann Baking Co
1365 Barrett Enterprises whse mdse HE2-0386
Harbor av intersects
1401 Kit Mfg Co Inc mobile homes mfg HE7-7494
1414 Stoner Maryan A Mrs
rear Vacant
1418 B&Z Auto Elec Carts mfrs HE6-2419
1420 C-Lect Mach Products HE7-8705
1426 Thibado Eldon
1428 Unwin Jas E HE7-5402
1434 Aguirre Sergio R
1434½ Vacant
1440 Campbell's Serv Inc trucking HE6-6289
1445 Wholesale Dress Mfg HE2-2305
1454 Eagle Bakery whol HE7-0468
1460 Meyer John W ®
1468 Continetal Mtr Parts auto parts whol HE7-0804
Caspian av intersects
1500 Barragan Jesus M ® HE5-8267
1510 Peterson Derryl E HE2-0322
1514 Alcala Lewis
1515 Hong Milford M ® HE2-1128
1520 Juarez Fred ®
1528 Banda Natividad M ® HE7-4501
1534 Weltmer Wm L
1535 Sears Roebuck & Co (whse)
1540 Silvers Edwin W ®
1544 Ramos Robt G HE5-3330
1546 Williams Saml W
1547 AAA Truck Serv truck repr HE5-2342
LB Pallett Sls Inc (whse) HE7-4823
1548 Dean Virgil

TROPHIES INC.
SPECIALIZING IN
PROMOTIONAL AWARDS — PROGRAMS FROM PREPARATION TO PRESENTATION
ENGRAVING
430 E. 1st ST.
TEL. HEmlock 5-9105

JOEL HAMMOND GARAGE
DISTRIBUTOR OF A.R.A. AUTO AIR CONDITIONING
MOTOR OVERHAUL — AUTOMOTIVE ELECTRIC
494 SOUTH ST.
GArfield 3-8912

AUSTIN STUDIOS
• STUDIO – WEDDINGS
• CANDIDS
• PHOTOS COPIED
• GRADUATIONS
"FRIENDLY SERVICE"
TEL. HEmlock 7-7151
35 LOCUST

DR. F. E. CAMPBELL
446 Pine Ave.
CREDIT DENTIST
Phone HEmlock 6-4072

Lloyd C. Leedom
REALTOR
REAL ESTATE — LOANS — INSURANCE
3201 E. Anaheim St.
Tel. GEneva 9-2149

17TH WEST—Contd
1549 Trancosa Jos C
1550 Servier John
1552 Norried Jim L
1554 Crouse Wm
1556 Vacant
1558 Harris Harold
1559 Clarke Kensil T HE5-1205
1560 Campbell Wilber H HE2-0306
1562 Greason Phillip
1569 Harris C J Whol Fruit HE7-5958
79
Canal av intersects
1601 Weston Amy Mrs
1609 Thorsell Richd E
1610 Hood Saml E @ HE6-6432
1615 Mytinger Inc (whse)
1627 Mytinger Inc (mtce dept)
1630 Crowther's Imperial Rug & Uphol Clns HE5-9719
1635 Gallegos Paul W
1635½ Steffen Lillian Mrs
1637 Bartelt Duane C HE5-7187
1640 Vacant
1641 Lyon Mae M Mrs @ HE5-5432
1653 Vacant
Santa Fe av intersects
Hayes av intersects
2004 Luna Crispin H @ HE5-7392
2020 Herman Paper Co whol dlrs HE5-6313
2021 Almor Development Co Inc aircraft parts mfrs HE7-2781
2025 Gonzales Frances C Mrs HE5-2435
2030 Vacant
2033 Vespa of California mtr scooter distr HE5-6831
2037 Zoriki Jas Y @ HE2-7801
2038 Donovan Donald L HE5-7556
2044 J&E Mach Co aircraft parts HE5-5818
2050 Vacant
2051 Hunter Donald W
2053 Miller Emmett C
2100 Watkins Orville W
2103 Dawson Patk
2110 Vacant
2115 To-Mar Industries mach shop HE5-0667
2119 Omega Industries Inc electronics equip HE7-7407
rear Hall Donn @
2124 J&J Elec Contrs HE7-6861
2125 Lantz Co fiberglass mfg
2130 Western Casket Hdw Co casket handle mfrs HE5-7211
2144 Four Square Ch
Judson av intersects
2340 Baker Tank Rentals oil field serv HE6-251
2345 Tell Stell Inc HE5-4826

196
18TH PLACE—From 2122 E Ocean blvd south
2 Spinney Norman GE3-0706
4 Ryan Wm C
6 Collins Clyde
8 Vacant
10 Crabbe Gary D
12 Foster Orville R GE9-1012
14 Morton Harold
16 Lash S Ralph @ GE8-5097
18 Vacant

40
19TH EAST—From 1900 Long Beach blvd east
324 Miller Anna Mrs
325 Truelson Eric
326 Vacant
326½ Portz Dorothy Mrs GE6-3738
328 Turner Ruby
329 Madsen Chas
329a Nelson Gordon
329b Peters June L Mrs @ GA6-3447
330 Vacant
330½ Swanson Jack
332a Leach Jimmy
332b Brown Donald
332c Bloss Max
332d Vaughn Ray
333 Fowler Pearl
335 Beaudette Chas F GA6-2356
335½ Villa A Guadalupe Mrs GA6-1443
336a Lawson Kenneth
336b Montoya Cosme
336c Blevins Kenneth
336d Basney Chas
337 McGill Grace Mrs GA6-3744
339a Goodrich Abijah V jr
339b Zingel Jim GA6-1598
339c O'Neill Geo R @ GA6-3602
339d Haslan Anna L Mrs
340 McCray Bertha B Mrs @ GA6-2946
340½ Kubitz Earl
342 Smith Ruth W Mrs GA7-5056
rear Harp Vivian B Mrs @ GA6-3739
343 Fratus Jos A GA6-3642
343 1/4 Aroz Joe
343½ Rivera Thos
344 Cotton Homer @ GA6-3142
344½ Vacant
345 Abercrombie Mary Mrs @ GA6-1246
346 Godbehere Joel D
Strong Dean
Waddington Jimmy
347 Crumley Sam E
348 Higuera Serafina O Mrs @ GA6-3543
349 McCardie Roy W
351 Wynn Frank A @
421 Hollingsworth Ronald GA6-3193
422 Bowers Donald @ GA6-1502
423 Summers Patricia Mrs GA6-3013
429 Villarreal Tony GA6-2905
431 Hollingsworth Ronald C GA6-3089
435 Sparks Robt M GA6-3882
437 Gilstrap Howard T GA6-2307
439 Duffield Alice R Mrs GA6-1694
441 Good M Fredris Mrs @ GA6-1248
Pasadena av intersects
505 Farmers Whol Prod @ GA7-8800
Blum Ray @ GA7-8800
517 Brennan Wm A @ GA6-2880
524 Lane Richd K @
525 Petersen Dorothy Mrs @ GA6-2711
525½ Garry Joseph A
527 Bates Jos D
527½ Murphy Thelma Mrs
533 Reese Felix W @ GA6-2408
534 Lane Edith H Mrs @ GA6-2882
534½ Medearis Ida W Mrs
536 Davis Gordon L GA6-2380
540 Wade Beatrice K Mrs @ GA6-2475
540½ Vacant
542 Johnson Carl
543 Scott Frank T @ GA6-2278
544 Vacant
550 Moore Geo G GA6-1877
551 Diemer John L @ GA6-2679
552 Thibert Roy GA4-3902
554 Souza Wm J GA6-1108
559 Sutton Seaborn L @ GA6-3645
566 Hoffman Alice A Mrs @
569 Diemer John E GA6-1107
571 Vacant
575 Takeshita Masao @ GA6-3748
580 Kereta Steve V @ GA6-2257
88
Atlantic av intersects
600 Nate's Liquor (stge only)
623 Evans Alf @ GA6-1693
624 Regan John R @
629 Vacant
631 Loya Ben
Lime av intersects
719 Moore Roy F @
720 Augustine Wm R @ GA4-8443
723 Vacant
725 Vacant
726 McCartney Allen G @ GA6-3837
Olive av intersects
802 Minarich Matt J @ GA6-2996
816 Consuelo Apartments GA7-9317
1 Vacant
2 Perry Geo A GA7-9317
3 Vacant
4 Vacant
5 Vacant
6 Robinson Dolores Mrs GA7-9317
7 Pinkham Jean Mrs
8 Aepple Dorothy Mrs
Street continued
817 Bullock Dana J @ GA6-1579
822 Cooper Chas
824 Aringdale Jesse W GA7-0105
825 Yano Peter O GA6-1111
827 Hori Isaburo @ GA6-2682
841 Rodgers Marie Mrs @ GA6-1676
Myrtle av intersects
900 Forbes John GA6-3770
905 Rector Leonard @
910 Williams Ellis GA6-1402
916 Rose Ollie L Mrs
918 Vacant
920 Moss Ruby Mrs
924 Maxie Adell
924½ Bowker John T GA6-2870
925 Apartments
1 Webster Perry
2 Woods Mack jr
3 Wallace Roosevelt V
4 Booker Carl S GA6-2857
5 Bourland James
6 McDaniel Whattley GA7-5140
Street continued
930 Rayson Nolan @ GA6-3436
939 Jones Sally M Mrs
940 LeBlanc John A @
941 Robinson Thelma Mrs @ GA6-4383
128
California av intersects
1021 Pilgrim Baptist Church
1031 Champion Mitchell @ GA6-2213
1050 Haggerty Julius C @ GA6-2416
1060 Neal Summie jr
1060½ Kemp Clarence GA6-3270
Lewis av intersects
1065 Apartments
1 Thompson Ida L Mrs GA6-1805
2 Vacant
3 Pero Minus GA7-7280
4 Smith Willie S
Street continued
1070 Traylor Lottie M Mrs @ GA6-1155
Corrinne av intersects
1075 Patrick Alf GA4-9082
1079 Hood Marcus
1080 Harrison Robt @ GA6-3798
1081 Daniels Herbert
1084 Saucier Gus @ GA6-1559
1085 Woodford Emily Mrs @
1086 Euell Chas @ GA6-3414
1090 Washington Masco
1095 Dotson Lula W Mrs @ GA6-3616
1097 McBride Verna L Mrs
Lemon av intersects
1100 Washington Mason
1102 Hale Dani L
1103 Collins Jas M
1104 Roberts Flonzel
1124 Vacant
Cerritos av intersects
1152 Griffin Herman GA6-3717
1156 Germanie Willie
1157 Vacant
1158 Lewis Freddy L
1159 Vacant
1161 Terry Helen Mrs
1172 Davis Leah Mrs @ GA6-3689
1175 Kehoe Walter L GA6-3014
1180 Groff Henry K @ GA6-2470
1185 Thompson Willard
Orange av intersects
1210 Mitchell John L
1218 Kemp Clarence @
1221 Tucker Hubert H @ GA6-1018
1225 Crafter Charley
1227 Hunter Herbert W GA7-9755
1229 Ford Jas A GA4-7626
1231 Faniel Freddy
1233 Barton Iola Mrs GA6-1285
1235 Thomas Starling
1237 Carlson Leona M Mrs @ GA6-1683
1239 Hampton Norton @
1241 Alberti Corinne Mrs @
1243 Boston John W @
Scott Lucy Mrs @ GA6-2719
1245 Gray V G @ GA6-2410
1247 Orduno Adolph C @ GA6-1682
1268 Dunham Lillian M Mrs @
1278 Wells Jessie J GA6-1286
1296 No Return
1294 Herman Floyd
188
May av intersects
1851 Leebrick & Fisher Inc bldg matls HE2-8981
Gardenia av intersects
190
Cherry av intersects
2005 West Coast Shoe Hosp repr
2008 Johnson Neil
2009 AAA Appliance Serv Specialists (stge rm)
2010 Ramage Kenneth E
2012 Signal Hill Genl Store @ ret mdse
2013 Mac's Lawnmower and Bike Shop JE4-3639
2014 Porlier Walter M @
2016 Marquez Peter @ GE8-4568
2021 Johns Adam
2022 Darnell Lourey

Howard Barkell
REALTOR
SPECIALIZING IN HOMES and INCOME
Tel. Residence GArfield 2-4289 Office GArfield 7-0944
LONG BEACH, CALIF.
3764½ ORANGE AVE.

133 American Avenue
McKENZIE FORD
51 Years of Fair Dealing
1033 American Avenue

FIRST ESCROW AND TITLE CO.
Bonded Courteous Escrow Service
330 EAST 4th ST. HEmlock 5-5361

17TH E—Contd
2332 Hoffman Clara Mrs ΔHE3-3582
2333 Ames Richd A ΔHE3-7283
2335 Vacant
2337 Vacant
2339 Vacant
2341 Radar Edith S ®
rear McLaughlin Daniel ΔHE4-8597
2341½ Bard Nathl C ΔHE8-2126
2343 Hess Claude D ® ΔHE8-8195
Rubbish Barrels Sls barrel dlrs ΔHE8-8195
2347 Ruble Jean ΔHE4-3763
2349 Osowski Teena Mrs ® ΔHE4-4606
2378 Vacant
2380 Brown W T
2382 Frerks G A ® ΔHE9-2001

202
Junipero av intersects
2402 Phoenix Mollie E Mrs ® ΔHE8-0583
2404 Goins Margt L ΔHE9-7817
2406 Kindred Ann Mrs ΔHE8-5813
2408 Eller Dorothy C Mrs
2409 Goins Rex
2426 Brown's Rug Clns & Uphols Inc ΔHE8-1493
Wininger Arth ® ΔHE8-1493

204
Stanley av intersects
2501 Eckman Fred D ® ΔHE9-4010
2507 Sawyer Geo H ®
2510 Mellen Wm H ® ΔHE8-8655
2511 Walten Donald D ® ΔHE4-4987
2512 Tunnell Hobart S
2519 Picone Jas P ® ΔHE3-5676
2521 Wright Mary B ® ΔHE8-4783
2528 Kumashiro Richd F
2530 Duckworth John C ΔHE4-7179
2533 Vanderbrink Stanley ΔHE4-3300
2537 Sweitzer Dorothy Mrs
Molino av intersects
2600 Peter Wheat Bakery ΔHE9-3411
2617 Jackson Harold L ® ΔHE3-4600
2625 Roosevelt John A
2626 Allen Robt A
2627 Vacant
2629 Deveau Herbert A
Ohio av intersects
2721 Riedel Rudolph C ® ΔHE8-4354
2742 Laughlin Ollie B Mrs ΔHE4-9628
2746 Wyatt Jos H ®
2750 Johnsdn Anton J ΔHE9-2290
2751 Hoyt Leo P ® ΔHE8-9943
2754 Green Rondall C
2755 Avakian Lucius H
Temple av intersects
2819 Ryan Jos A Rev ΔHE9-5445
2825 Whitehill Cornelius O ® ΔHE8-5113
Gladys av intersects
2901 Herrewig Wallace R ® ΔHE3-0870
2915 Christophersen C Alf ΔHE8-8335
2925 Broshear Jas A ΔHE3-5667

212
Orizaba av intersects
3015 O'Connell John F ΔHE9-6517
3020 Farrelly Harry B ΔHE8-3727
3024 Perry Wm T ®
3030 Ray Josephine Mrs ® ΔHE8-4698
Freeman av intersects
3114 Hash Glenell Mrs ΔHE4-0554
3115 Barker Marjorie
3130 Peterson Arth D ® ΔHE3-2686
3199 LaFlore J E ® ΔHE8-1844
Obispo av intersects
3215 Smith Jess W ® ΔHE8-6287
Coronado av intersects
3301 Vacant
3303 Vacant
3305 Burke Chas H ® ΔHE3-1501
3306 Allday Wm T ΔHE4-0953
3321 Vacant
3323 Pratt Roscoe ΔHE4-7526
3326 Brown Derek W ΔHE4-8822
Redondo av intersects

224
Loma av intersects
3605 Herbert Geo W ΔHE4-8675
3609 Martinez Ed ΔHE3-1112
Cafarchia Mike jr ΔHE3-1112
Matinas Frank ΔHE3-1112
3611 Walson Mae
3624 Troxel Denton W ® ΔHE3-2000
3625 Snell John D ® ΔHE3-0200
3632 Cowan John C ΔHE3-8500
3633 Sharp Russell W ® ΔHE9-7649
3640 Cusick John B ® ΔHE4-5203
3641 Watt Donald D ® ΔHE3-3477
3644 Cecil Don D ΔHE4-3913
3645 Nelson Robt D ΔHE4-2855
Sinclair Naomi Mrs ΔHE3-6066
3703 Mobley Ernest W ® ΔHE8-0662
3711 No return
3717 Black Arth ΔHE8-4793

15
17TH WEST—From 1700
Pacific av west
223 Brissey John ® ΔHE5-3367
224 Rowe Howard
231 Brewster Glen E ΔHE5-6084
Cedar av intersects
318 Rothgeb Carmen R ΔHE5-1276
320 Gerhold Martha L Mrs ®
321 Berg Walter F ΔHE6-8438
323 Sheldon Dorothy Mrs ΔHE2-4327
324 Symons John T ΔHE2-1391
325 Williamson Lottie Mrs ΔHE5-7952
335 Helander Oscar J ® ΔHE5-6276
336 Coney Edna A Mrs ΔHE7-5562
345 Anderson Minnie C Mrs ® ΔHE6-8443
346 Morgan Frank E ® ΔHE7-3720

49
Chestnut av intersects
420 Salmon Hugh L ® 7-4784
424 Shortridge Albert T ΔHE7-4701
425 Nelson Cedric M ® ΔHE7-7587
426 Johnson Rosetta V Mrs ΔHE7-4970
428 Allen Lyman W ΔHE5-7735
430 Ballard Chas
432 Cash John D ΔHE5-9025
434 Knox Norval L jr ΔHE2-0874
469 Hoyt Clay C
Peterson Andrew ΔHE6-5956
Henderson av intersects
471 Harris Geo W ® ΔHE6-4068
Hughes R L ΔHE6-4068
Magnolia av intersects
500 L B Marble & Tile Co ΔHE6-3278
515 Triangle Poultry Ranch ΔHE6-6430
518 Crawford Wilson H genl contr ΔHE6-2725
519 Signal Carpet ΔHE ΔHE7-5774
524 Parks & Co ΔHE5-8961

533 **Apartments**
1 Vacant
2 Magness Jas ΔHE2-9257
3 Lacombe Junior
4 Vacant
5 Vacant
6 Vacant
7 Collins Sami
8 Wise Herbert
Street continued
540 Gayton G T & Sons genl contrs ΔHE5-4821

67
Daisy av intersects
615 Associated Brewers Distributing Co beer distrs ΔHE6-6286
Oregon av intersects
700 Gill Joe Mtr Co
739 Vacant
741 Invalex Sls Co Inc hosp sups ΔHE7-5078
745 Invalid Walker & Wheel Chair Co ΔHE6-3901
815 Vacant
817 Vacant
825 Harbor Roofing Whol Co ΔHE6-1343
San Francisco av intersects

77
Pico av intersects
1240 Seymour Edw elec contr ΔHE7-8496
1255 Vacant
1260 Messer Dalwin Trucking Co ΔHE6-6023
1265 Vacant
Fashion av intersects
1320 Puckett Melvin H junk ΔHE7-8852
1321 Jones Albert
1322 Barbara Ann Baking Co ΔHE7-5959-ΔHE6-5069
1365 Nehi Beverage Co ΔHE6-4431
Par-T Pak
Royal Crown Bottling Co ΔHE6-4431
Harbor av intersects
1401 Kit Mfg Co Inc ΔHE7-7494-ΔNE6-0301
1406 Ness Frank
1408 George Harow
1410 DeWalt Chas H ΔHE7-3151
1414 Vacant
1414½ Vacant
1418 Vacant
1420 Vacant
1426 Thibado Eldon ®
1428 Unwin Jas E
1434 Vacant
1434½ Vacant
1454 Eagle Bakery ΔHE6-3740
1460 Meyer John W ® ΔHE6-5555
1468 Vacant
Caspian av intersects
1500 Vacant
1510 Wheeler Alex P ®
1514 Vacant
1515 Hong Milford M ® ΔHE2-1128
1520 Jewell Floyd A ® ΔHE5-6165
1523 Banda Natividad ® ΔHE7-6055
1534 Melville Wueenie Mrs ΔHE2-8532
1540 Silvers Edwin W ®
1544 McCall Elmer P
1546 Perez Joe L
1547 L B Wood Products Inc ΔHE7-2482
1548 Iwasaki Isamu S ΔHE5-7533
1549 Fesler Vernon R ΔHE5-1341
1550 Vacant
1552 Mesa Ralph
1554 Danielson Leo J ΔHE5-1803
1557 Heinzman Lyle B
1558 Johnson Chas
1559 Vacant
1560 Campbell Wilber H ΔHE2-0306
1562 Vacant
1569 Harris C J Whol Fruit ΔHE7-5958

79
Canal av intersects
1601 Patterson Brayton O
1609 Vacant
1610 Hood Saml E ΔHE6-6432
1615 L B Litho Inc (whse)
1627 Mytinger & Casselberry Inc (mice dept)
1630 Crowther's Imperial Rug & Uphol Clns ΔHE5-9719
1635 Vacant
1635½ Vacant
1637 Vacant
1640 Ojeda Ernesto J ® ΔHE2-6536
1641 Lyon Mac M Mrs ® ΔHE5-5432
1653 Vacant
Santa Fe av intersects
Hayes av intersects
2004 Luna Crispin H ® ΔHE2-3647
2021 Vacant
2025 Vacant
2030 Kelsey Jos ® ΔHE5-6829
2033 Linen Serv Co ΔHE6-1772
2037 Zoriki Jas Y ΔHE5-5459
2038 Bodganoff Geo ®
2044 Evans Marine & Auto Repr
2051 Grinsted Clifford E
2053 Davis Robt V
2100 Herrera Ralph ΔHE5-2944
2103 Terry John P
2115 Vacant
2119 Research Mfg Co electronic equip ΔHE6-7960
2125 Lee's Cabt Shop

196
18TH PLACE—South from 2122 E Ocean blvd

COLUMBIA — 2 FRIENDLY FAMILY STORES
DOWNTOWN LONG BEACH and LAKEWOOD CENTER
OUR CONTINUOUS CREDIT PLAN GIVES YOU MORE BUYING POWER
Tel. HEmlock 2-0461 Tel. MEtcalf 3-0711

1951-52 Long Beach, CA - R. L. Polk & Co.

JOHN L. KELLY
JOHN L. KELLY INSURANCE AGENCY
CHUCK BELL, Associate
"Professional Insurance Service and Counselors"
TELEPHONE 707-995
110 W. OCEAN BLVD.—LONG BEACH 2, CALIF.

17TH EAST—Contd

Stanley av intersects

2501 Burch R E @ 9-4010
2507 Lonski R E @ 90-0704
2510 Mellen W H @ 8-8766
2511 Walters M I Mrs @
2512 Wood O J
2519 Picone J P @
2521 Wright Mary B @ 8-4783
2533 Owens W B 90-6631
2537 Sandstedt E A @ 9-8169

Molino av intersects

2600 Helms Bakeries 8-9784
2617 Jackson S&L @ 90-4600
2625 Smith C E 90-4893
2626 Vacant
2627 Smith S A Mrs
2629 Williams L L @ 90-6337

Ohio av intersects

2721 Riedel R C @ 8-4354
2742 Bloom W R @ 8-4631
2746 Ellis W T 8-6007
2750 Potter E R 9-8607
2751 Huff L G @ 9-9672
2754 Craig J R
2755 Bangs T M 8-9010

Temple av intersects

2819 LaFavre F B Rev 9-5445
2825 Whitehill C O @ 8-5113

Gladys av intersects

2901 Herrewig W R @ 90-0870
2915 Christophersen C A 8-8335
2925 Seabaugh W A 9-2049

Orizaba av intersects

3015 White John 90-2284
3020 Moore LeRoy @ 90-6361

Freeman av intersects

3024 Perry Wm @
3030 Ray W T @ 8-4698
3130 Knowles M L Mrs 9-3174
3199 LaFlora J E pistr @ 8-1844

Obispo av intersects

3215 Smith J W @ 8-6287

Coronado av intersects

3306 Smith E E 9-1286
3314 Moon John 9-2693
3326 Burnside Clifford
3336 Stone J P 90-2441

Redondo av intersects
Loma av intersects
Grand av intersects

3624 Briggs J H 8-4173
3625 Snell J D @ 90-0200
3632 Walgraeve C H G @ 9-7387
3633 Rogers R L 90-4001
3640 Collins L S 9-4992
3641 Watt D D @ 90-3477
3644 Spann D H @ 8-8973
3645 Arrance D C @ 8-3502
3703 Mobley E W @ 8-0662
3711 Detrick Grace Mrs @
3717 Nord P I @ 9-5216

17TH WEST—West from 1700 Pacific av

223 Brissey John @ 68-4344
224 Biss Ruth G 35-1045
231 Brewster H H 63-6274

Cedar av intersects

318 Isaacks L L
320 Gerhold Martha L
321 Kent A A @ 66-8368
323 Davis E M Mrs 66-8168
324 Christy Albt @ 7-3462
325 Cupp D D @ 68-4343
335 Helander O J @ 65-6128
336 Coney F L @ 7-5562
345 Anderson Minnie C @ 68-4543
346 Morgan F F @ 7-3720

Chestnut av intersects

420 Salmon H L @ 7-4784
424 Caruthers Jas 69-4336
425 Nelson C M @ 66-3183
426 Romine E P jr 7-8192
428 Larsen A P 66-9488
430 Lowe J H
432 Cash J D 66-9188
434 Knox N L jr 70-0874
469 Fichera Leon
Oster Benj

Henderson av intersects

471 Harris G W @ 61-8231
Macy M L 70-3848
Zehring H P 68-4143

Magnolia av intersects

500-18 L B Marble & Tile Co 6-3279
540 Gayton G T & Sons genl contrs 7-4493

Daisy av intersects

615 Associated Brewers Distributing Co 6-6286

Oregon av intersects

700 Sawyer Motor Co trucks 70-3418
741 Invalex Sales Co Inc mfrs agt 7-5078
745 Invalid Walker & Wheel Chair Co 6-3901
815 Ravin Equip Sup Co marine sups 7-9516
817 Vacant

San Francisco av intersects

Pico av intersects

1209 Christensen Howard @ 68-3203
1234 Vacant
1235 Allen G R 68-3303
1240 Vacant
1255 Vacant
1260 Messer Dalwin trucking 6-6023
1285 D&S Launderall Ser 70-1565
Speer A R @

Fashion av intersects

1320 Puckett M H junk 7-8852
1321 Dutro Chas A Assoc contrs 7-4614
1324 Barbara Ann Baking Co (whse)
1364 Vacant
1365 Pepsi-Cola Bottling Co 7-7388

Harbor av intersects

1401 Consolidated Steel Co (whse)
Kit Mfg Co trailers 7-7494
Transa-Housing Inc prefabricated homes 7-7494
1406 LeBow Hattie Mrs
1408 Freeman Gene
1410 Freeman Edw 62-3232
1414 Noble Thos @ 70-6209
rear Jones B J Mrs
1418 Specialty Mfg Co cbinkrs 70-3562
rear Vacant
1426 Vacant
1434 Pecor Ray
1434½ Thibado Eldon
1440 Square Deal Scaffold Co (yds) 6-1737
1454 Vacant
1460 Meyer J W @ 62-3132
1468 Gladbrook Pickles Inc 70-6094

Caspian av intersects

1500 Kulp Elmer
1510 Wheeler A P @ 7-9325
1514 Gaschler Henry 7-8646
1515 Howell Ida Mrs @ 68-5284
1520 Mendoza Julian 7-2101
1528 Combs P M 64-5416
1534 Ledford Dallas @ 70-8532
1540 Silvers E W @
1544 Rader P P @ 64-5516
1546 Rivers Warren
1547 Genl Sht Mtl 7-7118
1547a Towne Elec Co contrs 8-5330
1548 Vacant
1549 Amburn E E @ 70-5520
1550 Haney W R
1552 Hiser E E
1556 Lee J G 70-7823
1558 Dunbar Louis
1559 Cox S L
1560 Campbell W H 70-0306
1562 Eichler Clifton
1569 Harris C J whol fruit 7-5958

Canal av intersects

1601 Vacant
1609 Kobato Murao 70-7587
1610 Hood S E @ 68-3588
1615 L BLitho Inc 63-0187
1627 Mytinger & Casselberry Inc (ship dept)
1630 Crowther Rug Clnrs 68-0363
1635 Byers D E @ 7-5253
1635½ Vacant
1637 Marshall Marybelle Mrs
1640 Ojeda E J @ 70-6536
1641 Lyon F W @ 67-1582
1653 Harryman G W 68-6134

Santa Fe av intersects

Hayes av intersects

2004 Luna C H @ 63-5253
2011 Fox J A contr 7-3246
2025 Dacer L E 66-3525
2033 Linen Serv Co 6-1772
LB Towel Serv Co 6-1772
2037 Zoriki Helen Mrs @ 63-5553
2051 Herr Andw @
2051 Sutton L F
2053 Vacant
2100 Chavez S V Mrs
2103 Vacant
2115 L B Elec Mtr Shop 7-0303
2121 Magner F J plstr 7-6001
2125 Vacant
2140 Bishop F J 64-3573
2142 Rickels K H
2144 Humphrey R L
2146 Perrault A W
2160 Nishimura Goro 70-2581
2161 Hartzell W H
2162 Fisher G E 7-9848
2163 Fuju F F 7-5905
2164 Porter G C 70-7184
2165 Howard Levi
2166 Peters E F
2167 Dorie W J
2168 Vacant
2169 Frazier Harvey 7-9162
2170 Ramirez Fred
2171 Matsumoto Seikichi 70-7289
2172 Stephens Gladys Mrs 7-7908
2173 Iwasaki Masutaro 7-9687
2174 Uyeda Tatsumi 70-7287
2175 Campbell R B 70-5266

Judson intersects

17TH PLACE—South from 2120 E Ocean blvd

18TH PLACE—South from 2122 E Ocean blvd

2-16 Sten Apartments
2 Tully E B
4 Vacant
6 Voas H V 90-3964
8 Boyle Dwight T 90-6768
10 Vacant
12 Vacant
14 Solosky F J
16 Lash S R 8-5097

19TH EAST—East from 1900 American av

324 Piper D W
325 Shriver G T
326 Ackerman H C Mrs 66-8389
326½ Beauchamp Alice Mrs
328 Kootz L E Mrs 62-6439
329 Standiford Benj @
330 Carroll L M Mrs
330½ Moore E T
332a Brown Cath Mrs
332b West L E
332c Baker Florence Mrs
333d Carpenter Jacqueline L
333 Fowler Pearl
335 Beaudette C F 68-9380
335½ Bowlby F Carlene 68-9580
336a Vacant
336b Sheehy C L Mrs
336c Richards M M Mrs
336d Vacant
337 Stucker Alice Mrs
339a Hull E A Mrs 7-3274
339b Poll C W
339c Craven Frank @ 70-3193
340 McCray Major @ 7-1371
340½ Lewis A J 70-8247
342 Harp G H @
343 Carpenter C E 7-1425
343½ DeShazer L H
3431/4 Hall E V Mrs
344 Cotton Homer @ 67-0175
345 Abercrombie Mary Mrs @ 61-6202
347 Baker R B
348 Higuera Gregorio @ 66-8189
349 McDonald E L Mrs @ 70-6316
351 Gunderson H G
421 Chard D V 6-1776
422 Bowers Don @ 7-9945
423 Simmons L G @
429 Perachini E J @ 65-1423
431 Anderson A E
435 Sparks R M 70-6743
437 Gilstrap H T 6-6747
439 John A L Mrs 64-5433
441 Good M F Mrs @ 64-5233

Pasadena av intersects

505 Murray L E Mrs @ 61-8182
517 Brennan W A @ 63-1338
524 Phillips Delle M @ 63-8181
525 Peterson Dorothy Mrs @ 70-7649
525½ Pike K C
527 Scroggins J L
527½ Bruce H F Mrs 70-7373
533 Lyon A M Mrs @ 61-8382
534 Lane E H Mrs @ 63-8381
534½ Zweemer Cornelius 62-8433
536 Davis G L 62-8333
540 Beckman C A Mrs @ 63-8281
542 Basel Vera Mrs
543 Scott F T @ 61-8282
544 Carpenter Evelyn Mrs
550 Hess K G 70-6352
551 Diemer J L @ 64-1180
552 Ganley B P 70-1260
554 Schultz J H 7-1479
559 Sutton S L @ 61-5193
566 Hoffmann A A Mrs @
567 Bartholomew V E 7-8251
569 Diemer J E
570 Carlson C A @ 7-9435
580 Oberson L J 7-9646

Atlantic av intersects

600 Ace Typewriter Co 7-9100
619 Barrett M R @ 64-1231

HOFFMAN and JACOBS, INC.

Electrical Contractors

1122 Gaviota Avenue Tel. 7-4128

FURS By LOCKWOODS

711 PINE

Complete FUR Service

17TH, EAST—Contd
2128a Holland D R
2155 Reed H R
2155½ Sears R W
2159△Romano Liborio ◎
2161 Kimberling L C
2163 Kuhns R M
2165 Vacant
2172 Mealer F C
2182△Watson Betty J
2184 Stillwell Bertie
2186△Morgan L M Mrs ◎
2190△Nutt D C
2192 Cravens R R
2194△Bowyer H E
2196△Berghagen L C

Stanton pl intersects
2301△Chowen F J ◎
2303 Ross J J
2305△Rappaport C A
2307 Mitchell Anne Mrs
2309 Felts D R
2311 Kearn G L
2313 Roe C E
2315 Leeskov E J
2317△Wright J O
2331△McKibbin D E
2332 Frerks H C
2333△Richards J E
2335△Wessien A R
2337 Wright Walter
2339 Anderson H A
2341△Rader Flora A ◎
Rader's Cbt Shop
rear Wilson D E
2343△Hess C D ◎
2347 Allen C N
2349 McMurry J L
2378 Beveridge Lee
2380 Germani Armando
2382△Frerks G A ◎

Junipero av intersects
2402△Phoenix M E Mrs
2404 Nielsen Betty
2406△Johnston M W Mrs
2408△Landis H R
2409△Mardon J W
2426△Brown's Rug Clnrs & Uphol
Miller H G

Stanley av intersects
2510△Mellen W H ◎
2511 Walters M I Mrs ◎
2510△Craig S E
2521△Wright Mary B ◎
2533△Jameson W A
2537△Sandstedt E A ◎

Molino av intersects
2617 Jackson L H ◎
2625 Smith G B
2626 Harbert C R ◎
2627 Johnson C E
2629 Smith C E

Ohio av intersects
2721△Riedel R C ◎
2742△Bloom W R ◎
2746△Orris Carrie Mrs ◎
2750 Mitchell V R
2751△Johnson E A ◎
2754△Brooks C L
2755△Bradley P M ◎

Temple av intersects
2819△La Favre F B Rev
2825△Whitehill C O ◎

Gladys av intersects
2901△Herrewig W R ◎
2915△Christophersen C A
2925△Keith M K ◎

Orizaba av intersects
3015△Hunt I S
3020 Moore LeRoy ◎

Freeman av intersects
3024 Cook G E
3030△Arterburn R E ◎

Obispo av intersects
Coronado av intersects
3199△La Flora J E plstr ◎
3215△Smith J W ◎

Redondo av intersects
3306△Smith E S
3314△Moon John
3326 Zmudka F J
3336△Davis H F

Loma av intersects
Grand av intersects
3703 Mobley E W ◎
3711 Detrick G L ◎
3717 Angeletti J J ◎

17TH, WEST—West from 1700
Pacific av
223△Brissey John ◎
224△Roskop Rudolph
231 Robbins J E ◎

Cedar av intersects
320△Mickros Chas
321△Van Hyning Orville
323△Bailes Ida Mrs
324△Christy Albt ◎
325△Drey E J
336△Cipriano Chas ◎
336△Coney F L ◎
345△Anderson R K ◎
346△Morgan F F ◎

Chestnut av intersects
420 Van Horik L R ◎
425△Vondersho Fredk ◎

Henderson av intersects
500△L B Marble & Tile Co
518△Burrell J E & Sons bldg contrs
533△Varvorines P J
540 Gayton G T & Sons genl contrs
545△Brockway G W auto repr

Magnolia av intersects
615△Chudacoff L A brewers agt

Daisy av intersects
700 Sawyer Frank
△Sawyer Motor Co
741 Public Housing Adm

Oregon av intersects
San Francisco av intersects
815△Lieberman W H printer
821 Fadco Elec

Pico av intersects
1209△Christensen Howard ◎
1234 Snow T J
1235 Vacant
1255△Miller's Modern Lamp & Fixture Co
1265 Barrus P M uphol
△Van Essen Florence Mrs ◎

Fashion av intersects
1320△Puckett M H junk
1324△Barbara Ann Baking Co whs
1364△Zimmerman Bros Transfer & Stge Co
1365△Pepsi-Cola Bottling Co

Harbor av intersects
1401△Consolidated Steel Co ship bldg div
△Kit Mfg Co
1406 Le Bow Hattie Mrs
1408 Vacant
1410△Decker E V Mrs
1414△Davis L R Mrs ◎
rear Vacant
1426 Hewitt Wm ◎
1428 Harvey Harry
1434△Reynolds C R
1460△Meyer J W ◎

Caspian av intersects
1510 Wheeler A P ◎
1514△Turner Edwin ◎
1515△Howell G W ◎
1520△Taylor G H ◎
1528 Gautreaux Sterling ◎
1534 Vacant
1540 Silvers E W ◎
1544△Rader P P ◎
1546△Raden D R ◎
1548 Vacant
1549 Amburn E E vending machs
1550 Eddington D D
1552 Pastorius Cornelia Mrs
1554△Buxton L W
1556 Nance Stanley
1553 Vacant
1559△Addison A G Mrs
1560 Levers John
1562 Eisenhour E L
1569△Harris C J fruits

Canal av intersects
1601 Teutschman E C
1605 Johnson K E
1609 Gray S H
1610△Hood S E ◎
1630 Crowther Helen uphol
1635△Byers D E ◎
1635½ Hatch W A
1637 Porter Walter
1640 Williamson D M ◎
1641 Lyon F W ◎
1653△Yates B V jr ◎
1655△Adkins P L ◎
1659△Lundgren H C jr

Santa Fe av intersects
Hayes av intersects
2004△Ficklin R W ◎
2025 Hildreth H S Mrs
2037△Zoriki M M ◎
2038 Frazier H L
2051 Weightman H L
2053 Rogers H T

Judson av intersects
2100△Hensley E H ◎
2103 Daltor John
2115△Sandler Maurice Indy
2140 Bishop F J
2142 Lawhon C B
2144 McWherter J L
2146△Burnell Baxter
2160 Nishimura Goro
2161 Slopes P T
2162 Rhoades R W
2163 Kudow T T
2164 Hoefer A D
2165 Bozarth L B
2166 Plemmons J R
2167 Bechard J H
2168 Finnell E L
2170 Hanshew W F
Stephens C W
2171 Maddock F E
2172△Nealer F C
2173 Iwasaki Matsutaro
2174 Lewis C F
2175 Morgan J W

17TH PLACE—South from 2120 E Ocean blvd

18TH PLACE—South from 2122 E Ocean blvd
4 Neff Chas
8 Boyle D T
10 Soloski F J
12 Vacant
14 Stratton Jean R
16 Tornay S C

19TH, EAST—East from 1900
American av
324 Standifird Benj ◎
325△Monroe D R

JOS. W. MULLARKY & CO.

Insurance Brokers Since 1926

INSURANCE

312 Elm Ave. Phone 6-1795

REAL ESTATE HOMES

GRACE GIGLI

1878 Atlantic Ave. Phone 7-4991

TRADES INCOME PROPERTIES

326 Jones Albt
326½ Beauchamp Alice Mrs
328 Tarkington W E
329△Whipple C P ◎
330 Roberts Frank
330½ Robinson Chas
332a△Sanderson C E ◎
332b Takett R M
332c Carroll T S
332d△Stickland A H
333 Fowler Pearl
335△Carter J L
336a Sanderson E T
336b Bowman C R
336c Clark Emma Mrs
336d Johnson C E
337△Stucker Alice Mrs
339△Carroll R W ◎
340△McCray Major ◎
340½△Carpenter C E
342△Harp G H ◎
343 Paterson Arch
343½ Sanders C S
344△Cotton Homer ◎
344½△Raymond Clyde
345△Abercrombie W J ◎
347 Neely H H
348 Higuera Gregorio ◎
349 Chernoff Sarge ◎
351△Egger N C
421△Murphy C D
422△Bowers Don ◎
423△Simmons L G ◎
429 Perachini E J ◎
431 Murphy R D
435△Porteous G R
437△Sturges T G
439△Moore R D
441△Good M F Mrs ◎

Pasadena av intersects
505△Murray L E Mrs ◎
509△Kilvy Myrtle ◎
517△Brennan W A ◎
524△Phillips Delle M ◎
525½ Dickinson D R jr
527△Dingaman B L
527½ Curtis F M
533△Lyon A H ◎
534△Lane E H Mrs ◎
534½ Zweemer Nell
536 Davis G L
540△Beckman C A Mrs ◎
542 Bonar R H
543 Vacant
544 Carpenter Evelyn Mrs
550△Morton C D
551△Diemer J L ◎
552△Hess K G
554△Wade T L
559△Wyatt G G ◎
566 Hoffmann A A Mrs ◎
567△Bartholomew V E
569△Talbert R J
570△Carlson A C ◎
580△Oberson L J

Atlantic av intersects
623△Reams R H ◎
624 Wilcox B H
629 Greenfield C E
631 Weber G U Mrs

Lime av intersects
720△Johnson Lewis ◎
726△Klopp S I gro
726△Ruff C F ◎

Olive av intersects
802△Russell R M ◎
816 Consuelo Apartments
La Piana Geo
817△Bullock D J ◎
822△Lewis M M ◎
824△Simmons C E
825 Newell B L
827 Vacant
841△Garlick Bernard N ◎

Myrtle av intersects
900 Forbes John
905△Boone D M ◎
910△Kennan Clara Mrs ◎
916△Byrnes R T
918△Kinchloe H J
920 Dugas Pearl Mrs
920a Walker E L
924△Ganley P A
924½ Wupper C J
925 Hickey Margt Mrs
930△Chjelte Nickolay ◎
939△Babcock R L ◎
940△Wegner Saml ◎

California av intersects
1060 Vacant

Lewis av intersects
1065△Elliott Cipio
1070△Traylor L M Mrs ◎

Corinne av intersects
1075△Johnson N O
1080△Goeliner E T
1081 Swan V D Mrs ◎
1084△Starke John
1084½ Whitnall F M Mrs
1085△Thornton Jos
1086 Vacant
1095 Dotson Lulu Mrs
1097 Vacant

Lemon av intersects
1100 Richards Willits
1102 Wilson W G
1104△Lindsey J M

Cerritos av intersects
1117 Townsend Club No 2
1124 Tate Nathaniel
1152 Pitts Henry
1156 Gingrich S E
1172△Nelson F A
1180△Groff H K ◎

Orange av intersects
1210△Sutton J H floor lyr
1218△Riley M A ◎
1221 Davis Lex ◎
1225△Carlson G H ◎
1227△Lieb M E Mrs ◎
1229△Bolsvert Elmer ◎
1231△Garrison C W ◎
1233△Fuhrer J J ◎
1235 Leonard N O Mrs ◎
1239 Fitzgerald Emma Mrs ◎
1241△Grantham L D ◎
1243 Wright N F Mrs
1245△Hadnash John ◎
1247△Carter E E ◎
1268△Dunham L M Mrs ◎
1278 Bonnewitz S R ◎
1286 Baldauf Matt ◎
1294△Pelot J H ◎

Alamitos av intersects
1401 Wood G P
1402△Shaffner E M jr
1403 Simmons J W
1404△Anderson A E
1419 Isbell Bertha Mrs ◎
Marlar W E
1431△Cade W W ◎

May av intersects
Rose av intersects
1851△Leebrick & Fisher Inc bldg matls

Gardenia av intersects
1912 Petty Linnie

Cherry av intersects
2005 Stoops O J barber
2008△Boemer R F ◎
2009 Allard M C Mrs variety store
2012 Fisher H J
2013 Young L B Mrs
2016△Marquez Peter ◎
2021△Sirignano Vincent
2022△Kelley G R
2022½ Exhenry C R
2024 Pyle W E
2025△Thon L P
2027 Griswold Mary Mrs ◎
2030 Mustain A G Mrs ◎
2034△Bennett W A ◎
2034½ Stinson R E

St Louis av intersects
2101△Robman P H
2107△Vaughn F H
2109△Bartel L H ◎
2112 Baker C H
△Ryan Ida Mrs
2112½△Derbyshire C M Mrs
2155△Weir L G
2175△Dixon C S

Dawson av intersects
2201△Phillips L D
2211△Penhale Paul ◎
2240 Grover W E ◎
2240½ Trembly F B
2241△Klette Ernest ◎
2241½ St George Glenn
2243 Serafin J D
2245 McPherson Raymond
2247△Aelmore Gladys M

Raymond av intersects
2314△Sisson Owen ◎
3215△Brimhall J H ◎
rear Weber Lawrence
3225△Jewett J E ◎
2341△McNealy D E
2345△Smith L Q ◎
2348 Ball F W Mrs ◎

Junipero av intersects
2409△McKray F D ◎
2416△Gough Beulah Mrs ◎
2460 Marshall J C
2462△Erskine M E

Stanley av intersects
Molino av intersects
Temple av intersects
Gladys av intersects
2855△Dunstan John ◎

19TH, WEST—West from 1900
Pacific av
209 Ely S G
226 Powers L E
231△Cutler V P ◎
290 Smithies H L ◎

Cedar av intersects
325△Byrns H M
330 Ashbourne J C roofer ◎

Chestnut av intersects
415 Henegar W E
422△Teele E C Mrs ◎
426△Nickle Rose Mrs ◎
431 Frazmann Emil
435△Kneeland S R ◎
436△John C E ◎
448△Fitzgerald Geo ◎

Henderson av intersects
Magnolia av intersects
516△Travers P E ◎
520△Jones C F W ◎
525△Goff J D ◎

Daisy av intersects
601△Jolley M V Mrs ◎
605 Ritter Leda V ◎
611△Pennywitt E R Mrs ◎
617△Nicholson Emma Mrs ◎
618△Simmons E E
624 Martz V D Mrs ◎
625 Long E T
635△Clifton Danl ◎
645△Ericson C R G ◎

Maine av intersects
711△Stewart C A ◎
719△Kahrs W T ◎
730△Rickett W W ◎
735△Carr N A ◎

RIDDLE DETECTIVE BUREAU

****

Fully Equipped For FINGERPRINTING PHOTOGRAPHY DICTAPHONES and RECORDINGS

***

INVESTIGATIONS
Criminal - Civil
Domestic - Personal
Injuries - Shadowing
Missing Persons Located

**

Heartwell Bldg. Long Beach, Calif.

Phone 7-6710

24 Hour Service

ECKLES — KOWAL

Realtors

HOMES • INCOME • Business Opportunities • LOANS

348 East Broadway

Phone 7-3448 or 7-4497

HAMILTON - THOMSON CO.

SALES 999 American Ave., Tel 7-7471 SERVICE

THOMSON CO. 1230 Atlantic Ave. Tel. 7-7045

KAISER-FRAZER YEARS AHEAD

"Quality Costs Less"

BENJAMIN-IRVING

"See Your Diamonds Reset"

Perfect Diamonds Only — IN OUR OWN SHOP — 225 PINE AVE.

F. H. CRAGER

Ornamental IRON WORKS

Wire and Iron Work of Every Kind

2315 East Anaheim Street

Telephone 814-96

17TH ST, EAST—Contd
513 Aldrich M Louesa
520 Rand M M Mrs
521 Beesley Thos
522 Bell P P
524 Dorsey C A
525 Campbell K B
526 Gieler Julius
527 McInnis H G
528 Morey J E
529 McCaleb W A
530 Marshall L L
531 Morris J W
533 McQueen Anna
534 Kroeger W F
539 Rothman Bernard
540 Dickason Carrie Mrs
541 Hendry C R
542 Sternke Esther
543 Vacant
544 Comar Agnes B
548 Helling W H
549 Basley R V
550 Whitehead T E
551 Harris Wm
552 Nelson J O
553 Harding Thelma Mrs
554 Holloway John
555 Drake Elsie Mrs
Atlantic av intersects
617 Faris L M Mrs
Lime av intersects
713 Workman A J
715 Pockrandt M A
717 Jalbert Aimee J
717½ Knapp F L
719 Coute J L
719½ Chapman V L
721 Weesner O K
722 Fullerton S T
722½ Griffith T D
725 Montgomery V B Mrs
725½ Rankin Grace Mrs
727 Cox Louise Mrs
727½ Montoney M V
729 Vix Theo
731 Wyland O R
733 Cooke E S Mrs
Ellis Jos
Irwin E L
735 Liepersberger R J
735a Gaston P M
735½ Woods J J
749 Reilley M J
755 Thomas Emrys
755a Cooney E A
755b Samuelson Adele Mrs
755c Edens K D
755d Simmons Max
803 Nightingale Wm
805 Peoples C R
807 Uhben J H
809 Hicks E H Mrs
811 Perigo J W
821 Trantham J E
825 Morrison E J
835 Dick Cora Mrs gro
837 Jenkins R E
839 Hall Albt
841 Bryant M B Mrs
843 Karanzias W J
845 Hudson H W
847 Harris Hazel Mrs
849 Crago Earl
905 Crago G M
907 Wyatt Z E Mrs
909 Devine G J
911 Stewart A F
915 Vacant
917a Lowe E W
917b Shirk E L
917c DeSwan A W
917d Vick C J
917e Butterfield R R
917f Nolze Fredk
917g Wood C A
917h Davis R C
918 Kearns J C
921 Drysdale M W
927 Clasne Guy
937 Bell J P
943 Sewell G M
California av intersects
1004 Rich P W
1006 Hanning E F
1007 Boring Guy
Hixon H R
Johansen E R
Dudkirk A G
Wood E M
1012 Lorentzen M S
1013 Gleason Helen Mrs
1018 Clark Agnes Mrs
1018½ Futzler S M
1019 Cox Bertha Mrs
1020 Seat O L
1020½ Miller R D
1022 Woodard F J
1024 Bryant P P
1028 Wensell O E
1036 Hamon H M
1036½ Hymen C J
Lewis av intersects
1044 Heltzel A C Mrs
1050 Jones M H
1052 McConnell H P
1056 Gillespie J G
1060 Smith C E
1061 Bennett B O
1063 Bustamante Reginald
1065 Cooke W E
1068 Crosby R P
1070 Carpenter Mima Mrs
1070a Hotz H E
1070b Herrick G H
1072 Kiersey L D
1073 Newman K E
1074 Walch L E
1076 Cronk E M
1084 Lyman H F
1092 Phillips Horatio
Lemon av intersects
1102 Carlin D D Mrs
Creighton Robt
House C J
Klein J B
Molnar J D
1108 Goodwin C W
1110 Lisman C T
1117 Day J F
1118 Jeffrey Wm
1120 Johnson Mary Mrs
1124 Wintrich A T
1125 Wilson A E Mrs
1132 Story Florence M
1140 Birr G J
1148 Adams L B Mrs
1150 Vacant
Cerritos av intersects
1155 Donaldson N M Mrs
1156a McClelland G B
1156b White E T
1156c Bryant John
1156d Jenkins J A
1156½ Perkins Thos
1163 Velton C W
1168 Prine L M
1169 Kubina F J
1175 Neagles E C Mrs
1180 Stuck P W
1180a Rinkle Chas
1180b Maynard Robt
1186 Vacant
1186 Thompson M G
1188 Vacant
Orange av intersects
Alamitos av intersects
1200 Crittenden Tablets Inc medicine mfrs
1205 Snyder A W Mrs
1224 Vacant
1226 Pittman Oscar
1227 Vacant
1230 Timasheske D M
1232 Glaw Anna Mrs
1234 Joseph D C
1235 Vacant
1236 Woodard Harry
1240 Vale Court
1244 Jones Thos
1249 Benjamin W E
1300 Vincent A D Mrs
1304 Gray W J
1305 Potts L N
1312 O'Rourke O H
1315 Douglas Court
1321 Fischer Hyman
1323 Hoffman Clinton
1324 Lemon Reginald D
1326 Harris H S
1329 Lang J S
1330 Kuykendall J H
1332 Iantorno Pasquale
1339 McDaniel M M Mrs
Gundry av intersects
1401 Te Groen G H
1403 Emigh M C
1420 Rutherford J E
1430 Ball M R Mrs
1434 Gwynn L M Mrs
1506 Dodd C W
1508 Horton G D
1520 Hamilton R E
1524 Larsen Benj
1530 Douglass H H
Walnut av intersects
1612 Caruso Saml
1615 Roane F B
1619 Goldman J L
1620 Vacant
1635 Flitcroft Gilmore
1660 Ware L A
Gaviota av intersects
1722 Petrie W T
1726 Stewart W C
Rose av intersects
1816 Haley L C
1817 Luper Alvin
1819 Kessinger D V
1820 Vacant
Gardenia av intersects
2001 Smith E A
2002 Wade C W
2003 Mimner H G
2004 Fenton J C
2006 Clark C L
2008 Blair V E Mrs
2010 Bay E H
2011 Holland L B
2013 Woodward C K
2020 Shine L M
2024 Keys Norton
2026 Wiman C G
2028 Perry D S
2030 Ogle Wade
2033 Vacant
Sherman pl intersects
2101 Guthrie W A
2103 Swanson N F
2108 Vacant
2110 Thomas E M Mrs
2111 Cherry J E
2112 Barrow Douglas
2114 Chaffin Rubye Mrs
2115 Taylor N B
2121 Sallee R H
2121 Walker A E
2124 Vacant
2124a Miller G M
2125 Bull W C
2127 Walker A E grc
2128 Harris W A
2128a Thomas C M
2156 Romano Liborio
2182 Lemus N R
2184 Stillwell Bertha
2186 Morgan L I Mrs
2190 Fuller C B Mrs
2192 Vacant
2194 Bowyer H E
2196 Hale Rudolph
Stanton pl intersects
2301 Ogle Lewis
2303 Chowen F J
2305 Munger C L
2307 Goldsmith D L
2309 Harris G G
2311 Todd W J
2313 Bridges G R
2315 Hart W S
2321 Burdick D F
2332 Aspinwall Frank
2333 Cosper Marvin
2335 Burdick K C
2337 Davidson G T Mrs
2339 Ferrier N K
2341 Rader J E
2343 Houseal G I
2347 Allen C N
2349 Miller H D
2378 Stine O C
2380 Germani Armondo
2382 Frerks G A
Juniparo av intersects
2402 Phoenix M E Mrs
2404 Brisco R B
2406 Formay Merrill
2408 Vacant

HOFFMAN and JACOBS

Electrical Contractors

1122 Gaviota Avenue — Tel. 644-34

2409 Braun J M Mrs
2426 Vaughan L E
Stanley av intersects
2510 Mellen W H
2612 Craig S E
2521 Wright G B
Molino av intersects
2617 Foster A E
2625 Hubbard J G
2626 Harbert C R
2627 Cookman R J
2629 Jellison L R
Ohio av intersects
2721 Riedel R C
2742 Bloom M R
2746 Story H E
2750 Lotts M W
2751 Harker Harry
2754 Spear C A
2755 Oppelz M G
Temple av intersects
2819 Stanton W M Rev
2825 Whitehill Cornelius
Gladys av intersects
2901 Vacant
2915 Davidson J B
2925 Manka Frank
Orizaba av intersects
3020 Moore Helen
3024 Maxwell Doyle
3030 Veltz E A Mrs
Freeman av intersects
3159 La Flore J E
Obispo av intersects
3215 Johnson H L
3306 Smith E S
3314 Moon Jack
3326 Cooper Raymond
3336 Thiel J G
Loma av intersects

17TH ST, WEST—West from 1700 Pacific av
207 Vacant
223 Brissey John
231 Robbins J E
Cedar av intersects
321 Van Hyning O J
323 Smith Frank
324 Christy Albt
325 Sever L M Mrs
335 Walck E L
336 Coney F L
345 Monroe O R
346 Miller D T
Chestnut av intersects
420 Finch C A
Henderson av intersects
500 L B Marble & Tile Co
518 Burrell J E & Sons genl contrs
533 Vacant
539 Hansen Harold cbtmkr
545 Vacant
Daisy av intersects
700 Gurney Mfg Co furnaces
Oregon av intersects
San Francisco av intersects
1209 McLea W D
1235 Swanson C A
1265 Van Essen Anton upholr
Ellis av intersects
1320 McDonald S A Mrs
1365 Zimmerman Bros Transfer & Stge Co Inc
Harbor av intersects
1401 Vacant
1406 Lebow M E
1408 Decker V E Mrs
1410 Vacant
1414 Carter C E
1426 Minor E X
1428 Morris R R
1434 Bidstrup K P
Caspian av intersects
1515 Howell G W
1549 Oxtoby J R
1556 Ormsby J L
1558 Daley Patk
1569 Dimaandal P C
1562 Swallows W N
Canal av intersects
1601 Bolton W H
1605 Dve J W
1610 Hood S E
1630 Mahoney E A Mrs rug clnr
1635 Albin J B
1640 Williamson D M
1641 Dufioth Dorothy Mrs
1653 Van Cott Marion
1655 Adkins P L
1659 Dodson J M
Santa Fe av intersects
Cota av intersects
Seabright av intersects
2004 Ficklin R W
2025 Even I D Mrs
2038 Butler Chas
2100 Heintzelman H E

17TH PLACE—South from 2120 E Ocean blvd

18TH PLACE—South from 2122 E Ocean blvd
4 Brown J K Mrs
6 Ferguson Eloise
8 Ryan M L
10 Anderson Wm
12 Vacant
14 Harrison G M
16 Arvad O D

19TH ST, EAST—East from 1900 American av
324 Standifird Benj
325 Cadwell M D
326 Hunt W R
326½ Lewis Jas
327 Beeler Nelson
328 Jones C R
329 Whipple C P
330 Wood R C
330½ Harkey Jos
332a Uptgraft W D
332b Zangger K L
332c Stahl H R
332d Leverett C E
333 Thomas Myrtle Mrs
335 Murray R
335a Borchert L N Mrs
335b Montcomery W R
336c Vacant
336d Moose F C
337 Stucker Alice Mrs
340 Alden Myrtle Mrs
340½ Hunter R L
342 Berry N E
343 Anderson C L
343½ Sanders Carl
343½ Paterson Arch
344 Halverson S T
344½ Cossu Jas
345 Abercrombie W J
347 Neeley Horace
348 Dyer Henry
349 Mayfield F L
351 Van Wormer E W
421 Weeks G E
423 Simmons L G
425 Green H M
431 Stapenhorst F W jr
435 Collins T T
437 Duffield J R
439 Officer Mollie Mrs
441 Good Richd
Pasadena av intersects
505 Murray L E Mrs
517 Brennan W A
524 Phillips Delle M
525 Bowman A C
525½ Bramley H F
527 Case H F
527½ Boyington Carol
533 Lyon A H
534 Lane E H Mrs
534½ Zweemer Neil
536 Davis G L
540 Beckman C A Mrs
542 Krohn Nicholas
543 Kimball Alice
544 Vacant
550 Morton C D
551 Diemer J L
552 Evans Frank
554 Geiss S C Mrs
559 Carroll S J
566 Hoffman Alice Mrs
567 Bartholomew V E
569 Talbert R J
570 Elvidge T B
580 Obersen L J
Atlantic av intersects
619 Ridley M H Mrs
623 Reams R H
624 Walline H A
629 Greenfield Orville
631 Wright Marie Mrs
Lime av intersects
719 Benson A W
Stubbs Clarence
720 Johnson Lewis
725 Bruns H J meats
Kloops S I A gro
726 Davis S P
Olive av intersects
802 Jordan R W P
816 Consuelo Apartments
817 Kitselman G F
822 Lewis Anna Mrs
824 Hanson J M
825 Vacant
827 Travers Eva Mrs
841 Pleshek A M
Myrtle av intersects
900 Taylor C E
905 Boone D M
910 Kennan Clara Mrs
916 Hawkey Jos
918 Orchey W E
920 Weldin C E bldg contr
920a Swenson Arnold
924 Ganley P A
924½ Wupper Calvin
925 Gretton Stillman
930 Earleton J A
939 Losh H H
940 Kellstrom H M Mrs
California av intersects
1050 Nutter J N
1060 Crittenden E T
Lewis av intersects
1070 Kelley L A Mrs
Corinne av intersects
1075 Emerson Alfreda Mrs
1079 Starke R T
1080 Sheldon F E
1081 Artilo V D S Mrs
1084 Starke John
1084¼ Whitnall F M Mrs
1085 Miller O A
1086 Still M A Mrs
1096 Toby F W
1097 Toby Fred erc
Lemon av intersects
1100 Agee Jas
1102 Grant Leo
1104 McCowen Lodusky
Cerritos av intersects
1121 Fellows R C
1131 Gleason J E
1152 Pitts Henry
1156 Stoteville H R
1172 Snyder M L Mrs
1180 Groff H K
Orange av intersects
1210 Sutton J H
1218 Riley M A
1221 Davis Lex
1225 Fellman J L
1227 Clements D M
1229 Boisvert Elmer
1231 Stout E N
1233 Wilson Chiela Mrs
1235 Leonard Nina Mrs
1237 Elmore L E
1239 Capen G E
1241 Murphy H L
1243 Wright S E
1245 Girard L A
1247 Carter E E
1268 Dunham L M Mrs
1278 Bonnewitz S R
1286 Fullen O W
1294 Bly G T
Alamitos av intersects
Rose av intersects
1401 Luper T B
1402 Fraser Alex
1403 Wood G P
1404 Williamson E B Mrs
1419 Raburn J A
1419½ Grooms V L
May av intersects
1851 Leebrick & Fisher Inc bldg matls

World's Finest Memorial

Sunnyside Memorial Park

Mausoleum
Cemetery
Chapel
Crematory
Columbarium

LONG BEACH INSTITUTION

PHONE 416-31

Cherry Avenue, San Antonio Drive

ALL KINDS LUMBER FOR ALL PURPOSES QUALITY AT THE RIGHT PRICE

H. A. Van Den Top

SASH AND DOORS, PLUMBING, GLASS, PAINT, ROOFING, HARDWARE, CEMENT, MILL WORK

2837 E. Fourteenth St. WE FINANCE Phones: 845-52, 864-65

W. M. Sandison Company

INSURANCE

Automobile
Bonds Burglary
Contractors
Contingent
Liability
Dealers
Auto Coverage
Elevator Liability
Fire Furs
Garage Liability
Health Accident
Inland Marine
Jewelry Floater
Kodak
Life Insurance
Annuities
Marine Ocean
Inland
Natl. Auto Club
O. L. & T.
Public Liability
Plate Glass
Quake
Comprehensive
Residence
Burglary
Safe Burglary
Theatre Liability
Universal
Educational
Policy
Vessels
Fire Cargo
Workmen's
Compensation
Xtra Coverage
Yachts
Zealous Service

330
E. Broadway

Tel. 612-16

17TH ST, EAST—Contd
Atlantic av intersects
617 Carter F W
713 Vacant
715 Myers E M
717 Robinson C T
717½ Vacant
719 Teran Jos
719½ Herron A W
721 Londers R F
723 France L S Mrs
723½ Griffith T D
725½ Vacant
727 Cox Louise Mrs (o)
727½ Brown E D Mrs
729 Vacant
731 Scales Alice Mrs (o)
733 Briley W E
Hoppe J C
Strait A W
Strait Hettie Mrs
Toonen Olive
735 Leipersberger Ralph
737 Hill F J
749 Reilley M J (o)
755 Deming Hazel Mrs
755a Vacant
755b Gilroy W R
755c Dewey M E
756d Little R D
808 Fitzgerald John
805 De Weese H D
Hunter Hazel Mrs
807 Gasper A G (o)
809 Clore Carl
811 Good R L
821 Trantham J E
825 Morrison E J
835 Dick C A gro
837 Gardner G L
Rachuta P J
839 Swett H M Mrs
841 Myers Don
843 Karranzia Wm
845 McCullough J M Mrs
847 Harris Hazel Mrs
849 Crago G M
900 Continuation High School
905 Dethlip F
907 Hessinger W T
909 Bayly A C
Bayly Bryan
911 Ubben J H
915 Winkler Jos
917a Lowe Earl
917b Lewis M A
917c O'Conkle H
917d Logan J E
917e Bertochini A J
Newman L E Mrs
917f Missman E E
917g Benoist A J
917h Ennen R J
919 Worrall C L
921 Hastines W L
927 Cissne Guy (o)
937 Scott J E
943 Rice G C
California av intersects
1004 Hoffman A S
1006 Hanning E F (o)
1007 Breese C L
Brown C S
Brown C S
Dungan D E Mrs
McDougle Chas
Regan P M
1012 Bzotte L P
1013 Newell E L
1018 Colwell R F
1018½ Packer Chas
1019 Davis A B
Peeble John
1020 Meredith E L
1020½ Milla Le Roy
1022 Moody A B (o)
1024 Kellogg R C
1028 Watkins C L (o)
1036 Hymen C J (o)
1036½ Stork H L
1044 Tullis E E Mrs
1046 Gildea Patk (o)
1050 Bishop E B
1052 McConnell H P
1056 Baseue J E
1060 Smith Clarence (o)
1061 Sexton Roy
1063 Bustamante Reginald
1066 Lehman A B
1068 Reed Allen
1070a Carpenter Mina Mrs (o)
1070b Talman Ray
1072 Bryan E L Mrs
1073 Webster H W Rev
1074 Callahan Jas
1076 Cronk E M
1084 Sweeton C L
1092 Loy J W
Phillips Horatio
Lemon av intersects
1102 Gray Court
Barton Robt
Ferdinand S A
Gray Garland
Gray Louise Mrs
Jackson Elmer
Thornton M A
1108 DeMoretz Edw
1110 Smith R A
1117 Vacant
1118 Jeffery Wm (o)
1124 Lowe Lloyd
1125 Day J F
Howell C J
Wilson D A
1132 Story Florence (o)
1140 Birr G J (o)
1144 Coldwell Nova Mrs
1148 Adams L B Mrs (o)
1150 Stone W C
1155 Donaldson H W real est (o)
1156a Dillon John
1156b Greer R A
1156c Purnell Michl
1156d Jarvis Enid
1156½ McArdle Wm
Sautelle Mary Mrs
1163 Willis Earl
1168 Prine L M (o)
Williams A C
1169 Kubina F J (o)
1175 Neagles E C Mrs
1180a Ormsby J R
1180b Hubbard L T
1186 Thompson M G (o)
1188 Vacant
Orange av intersects
Alamitos av intersects
1200 Crittenden E T food products
Young J E Mrs
1205 Snyder Alta Mrs (o)
1224 Killingsworth Wm
1225 Baltuszhonas J J
1226 Taylor Willis
1227 Griffin B J
1230 Itomasheske D M (o)
1232 Detrick W L
1234 Tonini Frank
1235 Paryjak Roy
1236 Mercer W L
1240 Carter Court
Devers G W
Dixon O P
Drum Margt Mrs
Hathcock Clyde
Hubbard Alma
Keller J H
Lackman Eldo
Overstreet C E
Recksiek W E jr
Shellahear T W
Spanne H L
Wines E J
1244 Drake J R (o)
1249 Benjamin W E
1300 Nelson Chas
1304 Brown L A Mrs
1305 Chessrow Aloysius
Swan W B (o)
1312 O'Rourke O H
1315 La Bertha Court
Dotson C L
Hallaux B J
Higgins H E (o)
Mannigel C L
Martin Chas
Rose C E
1321 Lake R C
1322 Iantorno Pasquale
1323 Waddill J H
1324 Finkle R D
1326 Harris H S
1329 Niwinski Onufry
1330 Terry Enalee
1339 McDaniel M M Mrs
Gundry av intersects
1401 Kelly J C
1403 Emigh M C (o)
1420 Rutherford J E
1430 Whelchel John
1434 Sackett E D
1506 Peterson H H (o)
1508 Kreider Elmer
1520 Elmore O C
1524 Larsen Benj
1530 Douglas H H
Walnut av intersects
1615 House H E
1619 Burrows Arth
1620 Land Wm (o)
1635 Flitcroft Gilmore (o)
1660 Jones Donald
Gaviota av intersects
1722 Petrie W T
1726 McIntyre J L
Rose av intersects
1810 Hillary M T
1816 Hoxworth Wm
1817 Guthrie Olivia Mrs
1819 Matheny C H
1820 Fuqua R L
Gardenia av intersects
2001 Miners H G
2002 Boyd E E
2003 Vacant
2004 Peterson P E
2006 Sharpe A N
2008 Vacant
2010 Vacant
2011 Mesenheimer Josephine Mrs
2012 Tutt Ida Mrs
2013 Bull Anna Mrs
2024 Jones Cyrus
2026 Mead W H (o)
2028 Vacant
2030 Burkhalter Howard
2033 Gardner H D
Sherman pl intersects
2101 Vacant
2103 Boozer P F
2108 Harbert M E Mrs
2110 Tower W W
2111 Cherry J E (o)
2112 Richardson M W
2114 Reimers Paul
2115 McVicker M L
2121 Sharp W A
2123 Walker A E
2124 Hawkins Bessie Mrs
2124a Miller G M
2125 Smith F M
2127 Walker A E gro mm m m
2128 Huddleston J E
2155 Brown R H
Totman C B
Totman F A
2182 Thomas G A
2184 Pettit Roy
2186 Morgan L I Mrs (o)
2190 Vacant
2192 Bowyer H E
2194 Balinger W E
Stanton pl intersects
2301 Dill Jas
2303 Skillington C K
2305 Morris W E
2307 Empson R W
2309 Davies Llewellyn
2311 Furr O H
2313 Gibbons L A Mrs
2315 Bolis John
2317 Burdick D F
2321 Baumgardner R M (o)
2332 Artz J B
2333 Baker J V
2347 Allen C N
2349 Miller H D
2378 Roberts H E
2380 Wilson R E
2382 Frerks G A (o)
Junipero av intersects
2402 Phoenix M E Mrs
2404 Bonham J L
2406 Cole M E Mrs

C. STANDLEE MARTIN

OLDSMOBILE SALES AND SERVICE

1227 American Ave. Telephone 696-21 and Ocean Blvd. at Atlantic Telephone 607-84

2408 Vacant
2409 Perry Kathleen Mrs
2426 Vaughan L E Rug clnr
Stanley av intersects
2510 Mellen W H
2512 Craig S E (o)
2521 Wright G B (o)
Molino av intersects
2625 Vacant
2626 Harbert C R (o)
2627 Ringaley M J Mrs
2629 Flowers R J
Ohio av intersects
2721 Riedel R C (o)
2742 Travias C C
2746 Fleming H W
2751 Harker Harry
2754 Moll Emil
2755 Hill C C
Temple av intersects
2819 Babbitt P D Rev (o)
2825 Masters H A (o)
Gladys av intersects
2901 Kennedy Jas
2915 Daugherty E W
Orizaba av intersects
3020 Moore B B
3024 Perry W L (o)
3030 Veltz Oswald (o)
Freeman av intersects
3199 Dragoo B J
Ohispo av intersects
3215 Tyler L A
3306 Foker W H
3314 Moon Jack
3826 Ditch Lee
3326 Vacant
Newport av intersects
Loma av intersects

17TH ST, WEST — West from 1700 Pacific av
207 Vacant
223 Ritenour L G Mrs (o)
232 Merithew W R
Cedar av intersects
321 Hagaman E G
323 Cobb W M
324 Christy Albt (o)
325 Sever L M Mrs
335 Dugas W J
336 Coney F L (o)
345 Monroe G P
346 Cooper C J
Chestnut av intersects
420 Rodband H M (o)
Henderson av intersects
500 Long Beach Marble & Tile Co
533 Dummer Tile & Mantle Co
539 United Mill Products Co sash and doors
545 Stewart & Stein truck reprs
Daisy av intersects
Oregon av intersects
San Francisco av intersects
1235 Swanson Carl (o)
1265 Van Essen Anton uphol (o)
Ellis av intersects
Harbor av intersects
1401 Empire Woolen Mills
1406 Priddy L C
1408 Barry Jos
1410 Smith D O
1414 Ambler C E gro
1426 Vacant
1428 Vacant
1434 Bidstrup K P
Nadeau intersects
1549 Ficklin V M
1559 Krieger W H (o)
Canal av intersects
1610 Hood S E
1635 Cutler F L
1641 Williamson D M
1653 Van Doren Horace
1655 Adkins P L
1659 Bickford John
2004 Blowers Maud Mrs
2025 Even I D Mrs

17TH PLACE—South from 2120 E Ocean blvd

18TH PLACE—South from 2122 E Ocean blvd
4 Brown J K Mrs
6 Burnett H P
10 Vacant
12 Vacant
14 Vacant
16 Harrison Florence M

19TH ST, EAST—East from 1990 American av
324 Cross Arms Court
Standiford Benj (o)
325 Patterson A L
326 Ambler H F
326½ Wiggins J T
327 Beeler Nelson
328 Vacant
329 Whipple C E Mrs (o)
330 Vacant
330½ Quinn Philip
332a Flack Ray
332b Warrick Wm
332c Orris Kenneth
332d Frank Sue Mrs
333 Callahan Mary Mrs
335 Garrison C A (o)
336a Borchert R H
336b Lundahl L A
336c Haggerty Alice Mrs
336d Boyd C W
337 Sherman Roger
340 Riley J M
340½ Bell F J
342 Bragg M L Mrs (o)
345 Hadley G W
3432 Schweicer Fredk
Rough E A
344 Humphrey J B (o)
344½ Carlisle Leila Mrs
345 Abercrombie W J (o)
347 Mayfield F L
348 Dyer Henry
349 Halliday J J
351 Halsey Ethel Mrs
421 Simmons Leo (o)
423 Cahe L G
429 Green H M (o)
431 Mertz C F
435 Casteel A H
437 Townsend J M
439 Healey R W
441 Good Richd (o)
Pasadena av intersects
505 Murray L E Mrs (o)
517 Brennan W A (o)
524 Phillips Delle M
Phillips Harriet L osteo
525 Hattenbach Aaron (o)
525½ Harris G E
527 Huey F I
527½ Morgans R W
535 Dempsey R M
534 Williams Dorothy Mrs
534½ Lane E H Mrs (o)
540 Beckman F J (o)
542 Peck W M
543 Kimball Alice (o)
544 Binder F J
550 Gillis S E Mrs (o)
551 Diemer J L (o)
552 Downing N K Mrs
554 Geiss S C Mrs (o)
Nunnamaker Martha Mrs
559 Carroll S J (o)
566 Hoffmann Alice Mrs (o)
567 Hooper R D
569 O'Keefe Jos (o)
570 Draper Mollie Mrs (o)
580 Vacant
Atlantic av intersects
619 Ridley M H Mrs
623 Reams R H (o)
624 Walline H A
631 Wright Marie Mrs
Lime av intersects
719 Campbell W A (o)
720 Johnson Lewis (o)
725 Klopp S I A gro
Veltz Oswald meats
726 Killian Verena Mrs
Olive av intersects
802 Hoyl Lloyd (o)
Lassitor Nellie
816 Consuelo Apartments
Dillon M A Mrs
Dreisbach K E
Madison Fred
816 McClun H C Mrs
Nagle Jas
Nettz Anna M
O'Donnell Angeline Mrs
O'Donnell Paul
817 Dudley J H
Hardin Joe
822 Lewis Anna Mrs (o)
824 Lodden Martha Mrs
825 Parks H H
827 Travers H L (o)
841 Pleahak A M
Myrtle av intersects
900 Turner W B
905 Boone D M (o)
910 Kennan Clara (o)
916 Weldin C E bldg contr (o)
918 Latchford Michl
920 Scherrer W F
920a Vacant
924 Rule C J
924½ Ganley Paul
925 O'Neill R A Mrs (o)
930 Trone Monty
Trone Sandera
939 Losch H H (o)
940 Kellstrom H M Mrs (o)
California av intersects
1050 Nutter J N
1060 Crittenden E T
Lewis av intersects
1070 Dorman C L
Corinne av ends
1075 Rathgeber I D Mrs (o)
1079 Fisher Howard
1080 Sheldon F E (o)
1081 Swan V D Mrs (o)
1084 Shirley N J Mrs
1084½ Brown Bertha Mrs
1085 Harris L N
1086 Still A V
1095 Lavin J E
1097 Lavin Mabel Mrs gro
Lemon av intersects
1100 Craig Wm
1102 Washington Ida R
1104 Lewis Wm
Cerritos av intersects
1121 Nanny F R Mrs (o)
1131 Vacant
1152 McKee J A
Weir F S (o)
1156 Ronald Andw
1172 Yeoman Clyde
1180 Crafts E F
Orange av intersects
1210 Vacant
1218 Riley M A (o)
1221 Davis Lex (o)
1227 Crowley C T
1229 Vacant
1231 Stout Beatrice Mrs
1233 Wilson Chelia Mrs (o)
1235 Skeber Jos
1237 Gray W J
1239 Stuart Grace Mrs
1241 Davidson J H (o)
1243 Hacker A R
1245 Ford H N (o)
1247 Feax A F
1268 Dunham L M Mrs (o)
1278 Bonnewitz S R
1286 Reed H D
1294 Grant E P
Alamitos av intersects
Rose av intersects
1401 Rowe Lee
1402 Fraser Alex
1403 Scroggins Grace Mrs
1404 Crayeroft C A
1419 Goans J W
1419½ Curtis A B
1851 Leebrick & Fisher Inc bldg matls
1912 Bosshard Effie M
Cherry av intersects
2005 Treaster D G barber
2008 Clayton Rachel Mrs
2008½ Carmody Della
2009 Phillips Geo gro
2018 Phillips Geo
2016 Dees C H

BARKER BROS. Complete Furnishers of Homes (Broadway at Locust) Phone 692-51

STANDARD SECRETARIAL SCHOOL and LONG BEACH BUSINESS COLLEGE

(Across the street from Buffum's)

132 Pine - Babb Building - Phone 617-53

SECRETARIAL, COMMERCIAL AND STENOGRAPHIC COURSES—DAY AND EVENING SESSIONS

J. S. Gildea

Auto Express

If you like the Service Tell others—If Not Tell Us

Distributors

Acetylene and Oxygen Gas

Purox Welding Apparatus

Cesspool Boring

2734 E. ANAHEIM

Phone 341-189

ZIMMERMAN BROS.

Get Our Prices

901 PICO AVE.

Phone 637-73

16TH STREET EAST—Cont.

420B L E Hirtle
420C O D Masterson
427 G S Hopkins
429 Vacant
431 Vacant
433 R S Ballenger
436 F N Stiles
438 W M Anderson
439 E H Stevens
440 Vacant
442 Mrs E B Wilcox
503 Mrs K J Weems
505 Mrs Lenore Panunzio
516 August Tross
517 Vacant
519 G L Barbeau
521 H J Dahn
525 R B Vaughn
527 Effie Stevenson
529 G N Lewis
531 Vacant
535 Caroline B Smith
535½ E W Farrand
537 Mrs Estella Hiles
541 J C Arrington
543 G A Law
545 A H Bristol
547 C E Farrand
550 Mrs C M Renlus
551 H C Parmley
552 K P Renlus
Cor Calif Standard Oil Co of Calif
1006 T M Faulkner
1006 Mrs R L Bruner
1007 Vacant
1009 C B Purdue
1011 T C Ainslie
1012 J C Heneghan
1013 F L Foye (groc)
1013A Transients
1013B Vacant
1013C J E Phillips
1013D Vacant
1014 P G Gildea
1015 Harry Allan
1017 J H McMullen
1017A H F Lyman
1025 A R Tompkins
1025A L J Hill
1025½ A M Cloninger
1028 D L Boyd
1029 E M Spaw
1030 Theo Treitag
1031 C W Jenkins
1035 D K Brymer
1037 O F Colburn
1040 W M Schulz
1041 W I Levy
1042 C E Prahl
1042½ A W Brown
1043 F E Johnson
1044 M M Dusenbery
1045 C W Tolberg
1046 J H Segelhorst
1046½ Transients
1048 J F Gibbons
1052 Asa Wright
1053 J V Roth
1058 G E Curtis
1059 C J Diehall
1060 Mrs M T Donaher
1069 M L Russell
1070 H R Davies
1071 E T Kearney
1140 S F Freeman
1150 C M Kreider
1171 Wilbur Perry
1200 L L Turner
1201 R H Leigton
1202 E D Crandall
1203 R O Ferguson
1204 J H Nugent
1206 G D Olden
1206 A G Kretschman
1207 E A Hart
1208 J W Starr
1209 Mrs A M Eichler
1210 G W Peterson
1211 Mrs Hettie Hurst
1212 G S Kennilson
1213 J L Anderson
1301 A H Acrea
1303 Vacant
1305 Transients
1309 E D Evans
1310 F R Granger
1311A E M R Steever
1311B W A Sellers
1312 R P Mueck
1314 A L Herald
1330 Chas McConkey
1355 H L Bowdish
1401 H E Allendorph
1403 Vacant
1411 J J Graham
1416 Wm Henderson
1424 M B Spier
1425 Saml Stratton
1427 W J Gray Jr
1428 R P Blades
1429 W A Wright
1430 C W Jones
1431 Vacant
1434 Mrs Sylvia McNutt
1436 Vacant
1444 L F Brasuer
1444A Mrs G C Sousalo
1444B W H Oliver
1444C P J Gallivan
1444D Bud Kellar
1504 Lester Holland
1505 Mrs C L Beanbam
1510 G L Alward
1511 C A Dickinson
1516 D W Radcliffe
1517 F E Hale
1522 W F Farr
1523 V J Blanco
1528 W L Applethorpe
1529 M D Coleman
1535 R T Fogel
1536 E J Regan
1603 Mrs E B Howard
1607 G M Lancaster
1611 Mrs Maggie Healy
1615 Cecil Sell
1618 R D Haskell
1623 J R Swett
1627 Mrs Alma Larson
2820 Mrs Florence Bowley
2826 H R Bradley
2826A Vacant
2826½ J H Axe
2828 Arnie Marks
2828A Edwd Leach
2828B Mrs E M Swab
2828C Blanche M West
2832 Vacant
2834 Vacant
2840 T S Alnge
2900A Floyd Coseboom
2900B Edwd Roe
2910 F L Lease
2918 W A Shouts

16TH STREET—WEST
from 1600 Pine Av

116 Mrs S E Grundy
117 S W Jensen
124 A S Wilson
126 Wm Earl

16TH PLACE
S from 2020 E Ocean Blvd

17TH STREET—EAST
from 1700 American Av

312 N A Daigle
319 R C Wilson
324 T J Darry
327 Jerry Kohler
- E C Jeffery
327½ H R West
334 Vacant
335 Alexander Kennedy
336 A T Knapp
340 Minnie K Dale
345 Transients
348 Mrs H T Galsford
351 Mrs M N Bennett
357 Mrs M R Fries
358 B F Rape
- Mrs M M Wheeler
359 J H Standlea
361 Hugh Osborne
363 R V Elliff
401 J M Stephenson
403 G J Hulsizer
404 Mrs N R Brayton
409 Andw Nelson
412 C W Hopkins
414 J L Webster
- Mrs I B Witt
415 E H Carpenter
418 C H Wolfe
420 C G Fetter
420½ Frank Ladell
422 V S Simon
423 Grant Whitney
424 Willis Prout
426A S W Jones
426B Jos Lee
426C Mrs Ella Mann
429 Mrs Estella Schenck
- V H Crushon
- A I McMartin
- Mrs Ida Buckley
430A Mrs N A Miser
430B Henry Wambof
430C Stone Phillips
430D A J Del Monte
433 A E Moody
501 W E Allen (bldg contr)
507 Mrs O G Hotchkiss
509 F J Trafton
511 W T Schan
513 R L Jeune
515 C C Clemmer
517 Anna M G Draper
518 C L Mann
519 Transients
520 Mrs F S Folger
521 G T Peterson
522 Transients
524 H E Sagel
525 Virgil Harshberger
526 Elizabeth M Moore
527 E S Brainard
528 Elsa Degler
529 S H Aspey
530 R W Fenn
534 Carl Igous
535 W H Mcqueen
536 W F Krueger
539 A E Soderberg
540 S M Dickason
541 C R Hendry
542 O C Gray
543 Olga Grizzle
544 Mrs A S Chamberlin
548 A W Greenwood
549 Vacant
550 G G Harkness
551 Vacant
552 E C Jones
553 Vacant
554 J R Dilley
555 Mrs H M Bell
713 Mrs J M Comstock
715 C T Park
717 Mrs S M Lorimer
717½ Vacant
719 H W Edson
719½ John Melands
721 S M Tunforss
723 Vacant
723½ Vacant
725 Vacant
727 Mrs Louise Cox
727½ C B Hesford
729 E P Romine
731 R T Conners
733 R E Whitney
- Ray Churchill
- E W Nelson
- V L Fitzpatrick
735 C E Martin
749 M J Reilley
755 Nelle T Sedgwick
- rear M J Reilley (fruits)
803 J C Boyle

CENTURY LUMBER COMPANY

"SERVES YOU RIGHT"

2541 E. Anaheim

Phone 339-71

BROLITE LACQUER SUPPLY CO.

Wholesale

646 PINE AVENUE

FOR AUTOMOBILE AND FURNITURE FINISHING
FOR GENERAL INDUSTRIAL USE

LACQUERS

PAINTS

Retail

PHONE 621-146

17TH STREET EAST—Cont.

805 R E Glaser
807 A G Gasper
809 G S Wickham
811 G E Wardman
821 Vacant
825 K D McDowell
835 C A Dick (groc)
837 J L Hibbs
839 J B Foster
841 C C Field
843 S A Ferguson
845 J L Shirk
847 D R Hartzell
849 Nicholas Rubioa
900 Part Time School
901 Mrs M M Paull
903 Vacant
905 Vacant
907 A R Butterfield
915 F J Kuemeyer
919 Mrs Indiana Butterfield
921 Vacant
927 Guy Cissne
937 P M Bennett
943 W H Beavers
945 J L Shirk
1004 D S Trukenmiller
1005 E F Banning
1007 Mrs E M Weaver
1012 Vacant
1013 Mrs Maria Brandzen
1018 Mrs A I Odell
1018½ J M Ford
1019 Hertha Hoffmon
- Earl Evans
1020 A B Moody
1020½ Otto Thompson
1022 L D Mann
1024 L O Munson
1028 C T Munson
1036 C J Hymon
1036½ H H Fowler
1044 Mrs E E Tullis
1050 J P Lalloon
1052 A G Kidwell
1060 G R W Roberts
1061 S K Oates
1063 J W Jackson
1065 G P Gheen
1070 Transients
1073 R L Casey
1076 W H Alexander
1084 Vacant
1092 Vacant
1102 McFarland Court
1108 H W Crowell
1110 W J Hobbs
1117 E C Wright (shoe repr)
1118 Wm Jeffrey
1120 H L Vaughn
1124 Mrs M M Cravens
1125 C H Kittredge
1132 L J. Kauffman
1140 G T Birr
1148 W A Adams
- L O Wilson
1155 H W Donaldson
1156 Under Construction
1158 Under Construction
1160 Under Construction
1162 Under Construction
1163 W A Watson
1168 L M Prine
1169 F J Kubina
1175 J P Harris
1180 Jos Thompson
1180A M G Thompson
1180B Jos Thompson
1180C Chas Stover
1185 J C Farwell (pies)
1186 H C Richardson
1188 Vacant
1200 Vacant
1205 Mrs A W Snyder
1227 Mike Nicovitch
1230 E D Baldwin
1232 W C Detrick
1235 F L Wolfe
1236 O C Hillegas
1240 Carter Court
1244 H J Newing
1249 E F Fahrney
1300 Sidney ONeel
1304 E R Tranchell
1305 Mrs C M Robison
1312 A J Kester
1315 La Bertha Court
1321 J L Pinkerton
1322 Patsy Iantorno
1323 L R Hile
1324 J F Smith
1326 Geo Peterson
1329 W O Cavin
1330 C N Realty
1332 W L Derrick
1334 S S Kemp
1339 King Starkey
1401 J T Emlen
1403 G D Sawcett
1420 L F Holtquist
1430 Vacant
1434 C R Hickey
1506 Transients
1508 W H Powell
1520 F W Nelson
1524 A R Steele
1530 M R Alcott
1613 Saml Caruso
1615 G H Buckley
1619 A R Caruso
1620 Wm Land
1631B Transients
1650 R D Kirk
1722 R H Cummings
1727 R G Dermuert
1816 D G Mabry
1817 R L Bates
1819 G L Rowley
1820 Lester Smith
2001 Transients
2002 A T Brown
2006 R W Smith
2008 J O Harris
2010 C E McKim
2011 C S Clyburn
2013 C L Cox
2020 T J Sager (groc)
2024 Otto Gottwald
2026 W H Mead
2028 J R Funk
2030 N A Flanders
2101 J E Cherry
2108 Hewie E Snum
2110 C E Pridy
2112 W F Glascock
2114 J E Smith
2124 John OConnor
2124A Mrs Ella La Rue
2124B Cyrus Jones
2127 F E Underwood (groc)
2155 R M Herren
2182 Transient
2184 J M Howard
2186 Mrs L I Morgan
2190 Rhod Mansfield
2192 L C Severns
2194 C W Thomas
2201 Al Silveira
2303 J F Driscoll
2305 F W Jackson
2307 C N Dougherty
2309 W C Allen
2311 M E Eubanks
2313 E E McGahan
2315 Transient
2317 Mary E Holliday
2321 R M Baumgardner
2333 H R Robson
2347 L E Webster
2349 V L Londot
2378 C F Smith
2380 W A Walker
2382 G A Freeks
2402 Samson Gelder
2404 Vacant
2406 C A Madill
2408 Albt Crowther
2409 Vacant
2420 Vacant
2510 F W Fish
2512 S E Craig
2521 G B Wright
2625 W B Harrel
2626 Fred Nieto
2627 Vacant
2742 A R McCaskill
2746 P H Rickman
2750 W L Gelwicks
2751 Harry Barker
2754 M R Silverthorn
2755 C M Thomas
2825 H A Masters
2901 W F Shoop
2915 M J Thiebaud
3020 Mrs K L Davis
3024 C J Gilsett
3030 Oswald Veltz
3199 L A Rutlen
3215 C B Sebring
3306 C O Bowers
3326 Lee Ditch
3336 M E Obarr

17TH STREET—WEST
from 1700 Pacific Av

207 W E Busch (barber)
- Jean Felster (beauty shop)
231 H J Steren
321 P N Woodcock
325 Transient
335 T F Hoey
336 F L Coney
345 G A Bjorkstrom
346 J J Friecker
500 L B Marble & Tile Co
523 Dummer Art Mfg Co
537 United Mill Prod Co Inc
1235 C A Swanson
1355 Vacant
1401 Pioneer Pac Worsted Co
1406 T E Jones
1408 W E Brook
1410 A S La Flam
1426 Vacant
1428 V A Abbott
1434 R T Dees
1549 A W Davis
1559 W H Krieger
1641 F L Cutler
1652 Jess Fouts
1655 F L Adkins
1659 Vacant

17TH PLACE
S from 2100 E Ocean Blvd

18TH PLACE
S from 2120 E Ocean Blvd

4 C F Gorman
6 J C Maguire (pav contr)
8 S F Orl
10 Roy Cullum
12 W M Richmond
14 C W Camp
16 J E Davis

19TH STREET—EAST
from 1900 American Av

324 Mrs Helen Edwards
325 Vacant
326 Clay Matta
326½ Vacant
327 W P MacArtor
328 Grace Court
329 Mrs C E Whipple
330 M E Moore
330½ Vacant
332 Left Court
333 Transient
333½ O P Bennett
335 Clarence Garrison
337 Jas Callahan
340 P H Rhine
340½ F J Bell
342 P A Dorow
343 T L Colebowm
343¼ Paul Tibbetts
343½ J P Breslin
344 Mrs Lella Carlisle
344½ J B Humphrey
345 W J Abercrombie
347 C C Christopherson

CATALINA ISLAND

In All the World No Trip Like This

CATALINA ISLAND

S. J. NEWTON

IT 10 IT 15

3RD PINE AVE. LONG BEACH, CAL.

Diamonds

Watches

Jewelry

Silverware

China

Cut Glass

EASTSIDE REALTORS

4008 E. First St.

Phone 322-75

BRANCHES

5129 E. 2nd. Phone 341-480

1238 Locust Av. Phone 668-215

628 Havana Av. Phone 343-634

Research Summary for City Directory Abstract

Site Location
1711 Harbor Avenue & 1515 W. 17th Street
1711 Harbor Avenue
Long Beach, CA

Conducted For
Envirosite Corporation
2 Corporate Drive, Suite 450
Shelton, CT

HIG Project #
2056063
Client Project #
61809
Date Created
10/15/2021

Historical Information Gatherers

HIG has produced a city directory abstract for one or more streets associated with the site location indicated above. The publications used to create the CD Abstract are listed below.

The information below is taken directly from the city directory books. The following are definitions as they are found in the Haines books:

XXXX = is no phone, no people or non-published phone.

600 XXXX = Correct address only. No other information.

X Streetname = intersecting cross street

Publication year, publisher and title

2018 Haines Los Angeles South Central

2011 Haines Los Angeles South Central

2006 Haines Los Angeles South Central

2001 Haines Los Angeles South Central

1996 Haines Los Angeles South Central

1991 Haines Los Angeles South Central

1986 Haines Los Angeles South Suburban

1981 Haines Los Angeles South Suburban

1976 Haines Los Angeles South Suburban

1971 Haines Los Angeles South Suburban

Abstract Section 1- This section includes the city directory data sorted by address.

1630 Harbor Avenue	
2001	XXXX
1996	XXXX
1991	XXXX
1986	XXXX
1650 Harbor Avenue	
2018	TRANS OCEAN CARRIER
2018	TUCKING SERVICE
2011	TRANS OCEAN CARRIER
2006	FERGUSON ENTERPRISES INC
2006	FERGUSON LONG BCH BRANCH
2006	TRANS OCEAN CHARRIER
2001	BRANNEN Frank
2001	FERGUSON ENTERPRISES INC
2001	TRANS OCEAN CARRIER
1996	FAMILIAN PIPE&SPLY
1996	TRANS OCEAN CARRIER
1991	BRANNEN CONTRACTORS
1986	BRANNEN CONTRACTORS
1981	BRANNEN CONTRACTORS
1976	BRANNEN CONTRACTORS
1971	BRANNEN PIPE&SPLY
1701 Harbor Avenue	
2006	XXXX
2001	XXXX
1996	XXXX
1991	XXXX
1986	C M F CORP
1711 Harbor Avenue	
2018	XXXX
2011	SNUGTOP
2006	SNUGTOP
2001	SNUGTOP
1996	CUSTOM HARDTP CO
1996	SNUG TOP

1991	CUSTOM HARDTP CO
1986	BOB KLLE IVECO
1986	COLONIAL BRICK
1986	CUSTOM HARDTP CO
1986	SUNG TOP
1981	COLONIAL BRICK
1981	CUSTOM HARDTP CAMPR
1981	CUSTOM HARDTP CO
1981	SNUG TOP
1814 Harbor Avenue	
1991	A M P AUTOMATC GATE
1991	MTORKOOL RADTR SVC
1815 Harbor Avenue	
2018	BENNIE'S RADIATOR SERVICE
2018	CERVANTES Berrie
2011	BENNIE'S RADIATORS
2006	BENNIE S RADIATORS
2001	BENNIE S RADIATORS
2001	CEERVANTES G
1996	BENNIES RADIATORS
1986	A M P AUTOMATC GATE
1986	AMP WELDING&ORNMNTL
1986	MOTORKOOL RADTR SVC
1981	HEIRLOOM CERAMIC ML
1976	MILLER LAMP CO
1971	CORONET AD GRAPHICS
1971	WRIGHT ROBERT B
1821 Harbor Avenue	
2018	APARTMENTS
2011	APARTMENTS
2006	ARMENTA Andrea
2006	BOJORGES Flocela
2006	MENDOZA Rafaela
2001	CASTRO Jorge
2001	DAIZ Maria Def
2001	RODRIGUEZ Juan
2001	ROJAS Cecilia

1996	GARIA Juan
1996	RAMIREZ Guadalupe
1991	GARIA Juan
1986	CARRILLO CARLOS
1981	FEAGIN JONNY L
1976	BRANDON CAROLYN D
1976	CRUMP GERALDINE
1976	FOX WILLIE L
1976	LEBLANC JOHN A
1971	APARTMENTS
1833 Harbor Avenue	
2018	GOOD NEWS CHURCH
2011	GOOD NEWS CHURCH
2006	GOOD NEWS CHURCH
2006	GRAND TRANSPORTATION
2001	GOOD NEWS CHURCH
2001	GARND TRANSPORTATION
2001	REYNOLDS Richard
1996	GOOD NEWS CHURCH
1991	GOOD NEWS CHURCH
1986	GOOD NEWS CHURCH
1981	GOOD NEWS CHURCH
1976	ST SERAPHIM ORTH CH
1971	GRAEBER J R
1834 Harbor Avenue	
2006	PETE S INDUSTRIAL TIRES
2006	PETE S ROAD SERVICE
2001	PETES INDSTRL TIRES
2001	PETERS ROAD SERVICE
1996	PETES INDSTRL TIRES
1996	PETES ROAD SERVICE
1991	PETES INDSTRL TIRES
1991	PETES ROAD SERVICE
1986	XXXX
1981	PETROLEUM MNTNNC CO
1981	PROCESS MNTNC SERV
1976	PETROLEUM MNTNC CO

1976	PROCESS MNTNC SERV
1971	PETROLEUM MNTNC CO
1852 Harbor Avenue	
2018	EICHERLY Tricia A
2011	CAMPILII Frank
2006	CAMPILII Frank
2001	AMADOR Remigio
1996	MANDUJANO Feliipe
1991	XXXX
1986	XXXX
1981	GALLARDO SOCIRO
1976	XXXX
1853 Harbor Avenue	
2018	APARTMENTS
2011	PARKER Shanean
2011	STEELE Mona
2011	WYNN Shanean
2006	XXXX
2001	BLUE Darlene
2001	JOHNSON Martha
1996	GILMRE Lafonda
1996	TOLIVER James
1991	GREEN Lucky
1986	XXXX
1981	HALL ANITIA
1981	SETTLES W
1981	VARNADO BERNICE
1976	JOHNSON TYRONE
1976	SETTLES W
1976	SINGR CAROL
1976	WILLIAMS JAS L
1971	DILLARD BARBARA
1864 Harbor Avenue	
2018	NGUYEN My Ngoc
2018	NGUYEN Tuan
2018	NGUYEN ViEt
2011	NGUYEN Tuan

2006	NGUYEN Tram
2006	TRAM Tn
2001	NGUYEN Tram
2001	TRAM Tri
1996	TRAM Tri Ngu
1991	XXXX
1986	XXXX
1981	XXXX
1976	XXXX
1971	WILSON ROY L
1865 Harbor Avenue	
2018	PEREZ Juan Mr
2011	GUTIERREZ Juana J
2011	HERNANDEZ Roberto
2011	JUAREZ Gutierrez Juana
2011	ZUNIGA Jose
2006	HERNANDEZ Mancella
2006	HERNANDEZ Mansela
2006	ZUNIGA Jose
2001	HERNANDEZ Marisela
2001	MACDONALD Jeff
1996	XXXX
1991	XXXX
1986	MACIAS JUAN M
1981	VARGAS RUBEN
1976	XXXX
1971	HOWELL JAS A
1867 Harbor Avenue	
1986	VALENCIA SALVADOR
1981	VALENCIA SALVADOR
1976	JOHNSON NELLIE
1869 Harbor Avenue	
2018	XXXX
2018	XXXX
2018	NUNEZ Mariliou
2018	RODRIGUEZ Karta
2011	NUNEZ Marilou

2006	OZAETAROBLES SusAn
2006	RIVERA Isac
2006	SACHRISTAN Isaias
2006	SACRISTANMENDO Isais
2001	FLORES Gloria
2001	SACRISTAN Simon
1996	XXXX
1991	FUENTES Virginia
1991	GARCIA Ramon
1991	MURATAGA Patty
1991	TORRES Gloria C
1986	XXXX
1981	GONZALES M
1981	GONZALES MARIA
1981	MENDOZA GUADALUPE
1976	XXXX
1971	BRYANT SHELLY
1971	ELLIOTT RUTHIE
1971	PADILLA DONALD E
1971	PADILLA MINNIE
1870 Harbor Avenue	
2018	APARTMENTS
2011	APARTMENTS
2006	APARTMENTS
2001	CINCO Socorro
2001	PEREZ Pio
1996	LOPEZ Manuel
1991	HUNT Blanche M
1991	ROPER Michael
1991	SMITH Michelle
1986	HASKINS PATRCIA A
1986	HUTN BLANCHE M
1981	BELL D
1981	HUNT BLANCHE M
1981	SMITH KATHY
1976	APARTMENTS
1971	APARTMENTS

1873 Harbor Avenue	
2018	XXXX
2018	XXXX
2018	PEREZ Carmen
2011	ARROYO Domitila
2011	PEREZ Carmen
2006	PINSON Ruben
2001	FUENTES Atanacio
2001	HALBER Arthur
1996	CARDENAS Luciano
1996	ORTIZLAZCANO Maria
1991	ORTIZLAZCANO Maria
1991	SALCEDO Juvenal
1986	DAVILA MARGARITA
1986	PEREZ ALFONSO
1981	XXXX
1976	FEARENCE WEST
1971	FLUKER CLUCILLE E
1971	MAJORS DWIGHT A
1875 Harbor Avenue	
2018	APARTMENTS
2011	CARDENAS Luciano
2011	SORIA Maria
2011	VEGA Nora
2006	CARDENAS Luciano
2001	CARDENAS Luciano
2001	REYNALDO Rujas Jesus
1996	PEREZMONTEES Maris
1991	MONTES Maria
1986	ESTRADA ARTURO
1981	ABURTE VVICTOR V
1976	CASTILLO ABEL
1976	NAVARRO M
1971	GOTT HENRY C JR
1971	HAM NELLIE M
1880 Harbor Avenue	
2018	APARTMENTS

2011	APARTMENTS
2006	APARTMENTS
2001	APARTMENTS
1996	LAUREL William
1996	LAVEA Malelega
1996	TIGUE Elzee
1991	CIBOROWSKI Geo
1991	FERNANDEZ Octavio
1991	WALCOTT Sheila
1986	APARTMENTS
1981	APARTMENTS
1976	APARTMENTS
1971	APARTMENTS
1881 Harbor Avenue	
2018	ALONSO Daniel
2018	SANCHEZ Edward
2011	ALONZO Daniel
2011	VALDEZ Elizabeth
2006	ALONZO Daniel
2006	ZENDEJAS Hilda
2001	AMBRIZ Jose
1996	HONG Yin
1991	TRUONG Lie T
1986	TOMA SEIYTA
1981	TOMA HIDEO
1976	TOMA HIDEO
1971	TOMA HIDEO
1883 Harbor Avenue	
2018	ESTRADA Lucinda
2006	XXXX
2001	XXXX
1996	XXXX
1991	BACH Anh
1890 Harbor Avenue	
2018	APARTMENTS
2011	APARTMENTS
2006	APARTMENTS

2001	GOMEZ Ignacio
2001	NAVA Maria
2001	RAMIERZ Jesus
1996	CASTRO Benjamin
1996	RAMIREZ Jesus
1996	ROSAS Maria
1996	SOLIS Ignacio
1991	CARRIOLLO Jorge
1991	ESCOBEDO Dominica
1991	ROSAS Emma
1986	GIBSON SHEILA
1986	HENTON COILA R
1986	NAPIER DAVID
1986	ONTIVERSO CYNTHIA
1981	HENTON COILA R
1981	MILES LARRY
1981	VANPELT THEODORE C
1976	HENTON COILA R
1976	PAPPAS TOMMY
1976	VANPELT THEODORE C
1971	APARTMENTS
1895 Harbor Avenue	
2018	ANPREE Norman
2011	XXXX
1996	HORA Chiyoko
1991	XXXX
1986	XXXX
1981	XXXX
1976	XXXX
1971	HORA HISANORI R

Abstract Section 2: This section includes the city directory data sorted by the year the city directory was published.

2018	
1650	TRANS OCEAN CARRIER
1650	TUCKING SERVICE
1711	XXXX

		X W PACIFIC COAST HWY
1815		BENNIE'S RADIATOR SERVICE
1815		CERVANTES Berrie
1821		APARTMENTS
1833		GOOD NEWS CHURCH
		X W PARADE ST
1852		EICHERLY Tricia A
1853		APARTMENTS
1864		NGUYEN My Ngoc
1864		NGUYEN Tuan
1864		NGUYEN ViEt
1865		PEREZ Juan Mr
1869	#1	XXXX
1869	#2	XXXX
1869	#3	NUNEZ Mariliou
1869	#4	RODRIGUEZ Karta
1870		APARTMENTS
1873	#B	XXXX
1873	#C	XXXX
1873	#D	PEREZ Carmen
1875		APARTMENTS
1880		APARTMENTS
1881		ALONSO Daniel
1881		SANCHEZ Edward
1883		ESTRADA Lucinda
1890		APARTMENTS
1895		ANPREE Norman
		X W 19TH ST
2011		
1650		TRANS OCEAN CARRIER
1711		SNUGTOP
		X W PACIFIC COAST HWY
1815		BENNIE’S RADIATORS
1821		APARTMENTS
1833		GOOD NEWS CHURCH
		X W PARADE ST
1852		CAMPILII Frank

1853	#4	PARKER Shanean
1853	#6	STEELE Mona
1853	#4	WYNN Shanean
1864		NGUYEN Tuan
1865		GUTIERREZ Juana J
1865		HERNANDEZ Roberto
1865		JUAREZ Gutierrez Juana
1865		ZUNIGA Jose
1869		NUNEZ Marilou
1870		APARTMENTS
1873	#C	ARROYO Domitila
1873	#D	PEREZ Carmen
1875	#1	CARDENAS Luciano
1875	#4	SORIA Maria
1875		VEGA Nora
1880		APARTMENTS
1881		ALONZO Daniel
1881		VALDEZ Elizabeth
1890		APARTMENTS
1895		XXXX
		X W 19TH ST
2006		
1650		FERGUSON ENTERPRISES INC
1650		FERGUSON LONG BCH BRANCH
1650		TRANS OCEAN CHARRIER
1701		XXXX
1711		SNUGTOP
		X W PACIFIC COAST HWY
1815		BENNIE S RADIATORS
1821		ARMENTA Andrea
1821		BOJORGES Flocela
1821		MENDOZA Rafaela
1833		GOOD NEWS CHURCH
1833		GRAND TRANSPORTATION
1834		PETE S INDUSTRIAL TIRES
1834		PETE S ROAD SERVICE
		X W PARADE ST

1852	CAMPILII Frank
1853	XXXX
1864	NGUYEN Tram
1864	TRAM Tn
1865	HERNANDEZ Mancella
1865	HERNANDEZ Mansela
1865	ZUNIGA Jose
1869	OZAETAROBLES SusAn
1869	RIVERA Isac
1869	SACHRISTAN Isaias
1869	SACRISTANMENDO Isais
1870	APARTMENTS
1873	PINSON Ruben
1875	CARDENAS Luciano
1880	APARTMENTS
1881	ALONZO Daniel
1881	ZENDEJAS Hilda
1883	XXXX
1890	APARTMENTS
	X W 19TH ST
2001	
1630	XXXX
1650	BRANNEN Frank
1650	FERGUSON ENTERPRISES INC
1650	TRANS OCEAN CARRIER
	X 17TH W
1701	XXXX
1711	SNUGTOP
	X ESTHER W
	X PACIFIC COAST HWY W
1815	BENNIE S RADIATORS
1815	CEERVANTES G
1821	CASTRO Jorge
1821	DAIZ Maria Def
1821	RODRIGUEZ Juan
1821	ROJAS Cecilia
1833	GOOD NEWS CHURCH

1833	GARND TRANSPORTATION
1833	REYNOLDS Richard
1834	PETES INDSTRL TIRES
1834	PETERS ROAD SERVICE
	X PARADE W
1852	AMADOR Remigio
1853	BLUE Darlene
1853	JOHNSON Martha
1864	NGUYEN Tram
1864	TRAM Tri
1865	HERNANDEZ Marisela
1865	MACDONALD Jeff
1869	FLORES Gloria
1869	SACRISTAN Simon
1870	CINCO Socorro
1870	PEREZ Pio
1873	FUENTES Atanacio
1873	HALBER Arthur
1875	CARDENAS Luciano
1875	REYNALDO Rujas Jesus
1880	APARTMENTS
1881	AMBRIZ Jose
1883	XXXX
1890	GOMEZ Ignacio
1890	NAVA Maria
1890	RAMIERZ Jesus
1996	
1630	XXXX
1650	FAMILIAN PIPE&SPLY
1650	TRANS OCEAN CARRIER
1701	XXXX
1711	CUSTOM HARDTP CO
1711	SNUG TOP
1815	BENNIES RADIATORS
1821	GARIA Juan
1821	RAMIREZ Guadalupe
1833	GOOD NEWS CHURCH

1834	PETES INDSTRL TIRES
1834	PETES ROAD SERVICE
1852	MANDUJANO Feliipe
1853	GILMRE Lafonda
1853	TOLIVER James
1864	TRAM Tri Ngu
1865	XXXX
1869	XXXX
1870	LOPEZ Manuel
1873	CARDENAS Luciano
1873	ORTIZLAZCANO Maria
1875	PEREZMONTEES Maris
1880	LAUREL William
1880	LAVEA Malelega
1880	TIGUE Elzee
1881	HONG Yin
1883	XXXX
1890	CASTRO Benjamin
1890	RAMIREZ Jesus
1890	ROSAS Maria
1890	SOLIS Ignacio
1895	HORA Chiyoko
1991	
1630	XXXX
1650	BRANNEN CONTRACTORS
1701	XXXX
1711	CUSTOM HARDTP CO
1814	A M P AUTOMATC GATE
1814	MTORKOOL RADTR SVC
1821	GARIA Juan
1833	GOOD NEWS CHURCH
1834	PETES INDSTRL TIRES
1834	PETES ROAD SERVICE
1852	XXXX
1853	GREEN Lucky
1864	XXXX
1865	XXXX

1869	FUENTES Virginia
1869	GARCIA Ramon
1869	MURATAGA Patty
1869	TORRES Gloria C
1870	HUNT Blanche M
1870	ROPER Michael
1870	SMITH Michelle
1873	ORTIZLAZCANO Maria
1873	SALCEDO Juvenal
1875	MONTES Maria
1880	CIBOROWSKI Geo
1880	FERNANDEZ Octavio
1880	WALCOTT Sheila
1881	TRUONG Lie T
1883	BACH Anh
1890	CARRIOLLO Jorge
1890	ESCOBEDO Dominica
1890	ROSAS Emma
1895	XXXX
1986	
1630	XXXX
1650	BRANNEN CONTRACTORS
1701	C M F CORP
1711	BOB KLLE IVECO
1711	COLONIAL BRICK
1711	CUSTOM HARDTP CO
1711	SUNG TOP
1815	A M P AUTOMATC GATE
1815	AMP WELDING&ORNMNTL
1815	MOTORKOOL RADTR SVC
1821	CARRILLO CARLOS
1833	GOOD NEWS CHURCH
1834	XXXX
1852	XXXX
1853	XXXX
1864	XXXX
1865	MACIAS JUAN M

1867	VALENCIA SALVADOR
1869	XXXX
1870	HASKINS PATRCIA A
1870	HUTN BLANCHE M
1873	DAVILA MARGARITA
1873	PEREZ ALFONSO
1875	ESTRADA ARTURO
1880	APARTMENTS
1881	TOMA SEIYTA
1890	GIBSON SHEILA
1890	HENTON COILA R
1890	NAPIER DAVID
1890	ONTIVERSO CYNTHIA
1895	XXXX
1981	
1650	BRANNEN CONTRACTORS
1711	COLONIAL BRICK
1711	CUSTOM HARDTP CAMPR
1711	CUSTOM HARDTP CO
1711	SNUG TOP
1815	HEIRLOOM CERAMIC ML
1821	FEAGIN JONNY L
1833	GOOD NEWS CHURCH
1834	PETROLEUM MNTNNC CO
1834	PROCESS MNTNC SERV
1852	GALLARDO SOCIRO
1853	HALL ANITIA
1853	SETTLES W
1853	VARNADO BERNICE
1864	XXXX
1865	VARGAS RUBEN
1867	VALENCIA SALVADOR
1869	GONZALES M
1869	GONZALES MARIA
1869	MENDOZA GUADALUPE
1870	BELL D
1870	HUNT BLANCHE M

1870	SMITH KATHY
1873	XXXX
1875	ABURTE VVICTOR V
1880	APARTMENTS
1881	TOMA HIDEO
1890	HENTON COILA R
1890	MILES LARRY
1890	VANPELT THEODORE C
1895	XXXX
1976	
1650	BRANNEN CONTRACTORS
1815	MILLER LAMP CO
1821	BRANDON CAROLYN D
1821	CRUMP GERALDINE
1821	FOX WILLIE L
1821	LEBLANC JOHN A
1833	ST SERAPHIM ORTH CH
1834	PETROLEUM MNTNC CO
1834	PROCESS MNTNC SERV
1852	XXXX
1853	JOHNSON TYRONE
1853	SETTLES W
1853	SINGR CAROL
1853	WILLIAMS JAS L
1864	XXXX
1865	XXXX
1867	JOHNSON NELLIE
1869	XXXX
1870	APARTMENTS
1873	FEARENCE WEST
1875	CASTILLO ABEL
1875	NAVARRO M
1880	APARTMENTS
1881	TOMA HIDEO
1890	HENTON COILA R
1890	PAPPAS TOMMY
1890	VANPELT THEODORE C

1895	XXXX
1971	
1650	BRANNEN PIPE&SPLY
1815	CORONET AD GRAPHICS
1815	WRIGHT ROBERT B
1821	APARTMENTS
1833	GRAEBER J R
1834	PETROLEUM MNTNC CO
1853	DILLARD BARBARA
1864	WILSON ROY L
1865	HOWELL JAS A
1869	BRYANT SHELLY
1869	ELLIOTT RUTHIE
1869	PADILLA DONALD E
1869	PADILLA MINNIE
1870	APARTMENTS
1873	FLUKER CLUCILLE E
1873	MAJORS DWIGHT A
1875	GOTT HENRY C JR
1875	HAM NELLIE M
1880	APARTMENTS
1881	TOMA HIDEO
1890	APARTMENTS
1895	HORA HISANORI R

HACKETT AV--CONTD
3630 PLESA THOS G
3631 TIOS NICHOLAS A ● 429-8818
3636 CASAREZ LUCIANO R ● 429-0967
3637 SHORT ROBT E ●
3640 ARNOLD KENNETH R ● 429-0863
3641 SHIRLEY JAMES E ● 429-6327
3647 NELSON CHARLES A ●
POOLE RALPH M ● 425-8402
3650 RICO EDW ●
3653 WOOD FRANK E ●
3656 CHUTCHER JAMES L ●
3657 HILL FRANK H ●
3660 HEAD NEIL M ●
3664 THOMAS CHARLES H ● 425-7080
3666 MARTINEZ MICHL D 421-0577
3667 DONNEL LEROY K ● 421-2554
3671 LENNINGTON EVERETT W ●
3672 REES GRANT E 421-6253
3676 DOLEN JOHN
3677 TITUS ARCHIE R
3680 PRIEST BURL J ●
3681 DIXON AL L ●
3686 OPPER DALE ●
3687 CAHUWE EDWIN R ●
3692 BOLOGNA JOSEPH A ● 429-9242
3693 BOLTON DUANE I ● 429-5696
---CONANT ST INTERSECTS
3702 NO RETURN
3703 STODGEL WM D
3706 RANDALL RAYMOND O ● 429-2094
3707 HOSBERRY WM A ● 421-5963
3712 HUFF EDMUND L ● 429-3126
3713 MC GARRITY BERTRAM C ●
3716 KITTERMAN SAM O ●
3717 CARR ROBT F JR ● 429-1016
3722 SHEEK KENT C 421-0690
3723 MEBORIG WM C ●
3726 DAY DONALD G ● 421-4316
3729 SCHWARTZ EDWIN A ●
3732 MISKOVICH STEVE ● 429-6477
3733 LOUNSBURY LEONARD E ●
3736 ELLIOTT VICTOR T ● 421-7046
3739 JANZ WM K ●
3742 VERNON LLOYD S ● 425-1729
3743 STACEY COY J ●
3746 VOTAVA LEONARD J ●
3749 MILLEA LEO E ● 429-2066
3752 NO RETURN
3753 PRIDONOFF GEO A ● 425-8232
3756 FREMAN WM C ● 429-6192
3759 RAY RONALD T ●
3762 MILLER NATALIE B MRS ●
429-9613
3763 LAHIE RICHD D ● 421-5609
3766 SCHRODER ROBT F
3769 HARRISON FRANK T ● 421-8853
3772 HADDAD GILBERT F ● 421-4159
3773 LARSON ADRIAN ● 425-9838
3778 HYATT LLOYD W ●
3779 FELDMAN ALLAN J ● 421-2532
---HARCO ST INTERSECTS
3803 SPOTSKEY THOS J
3808 NO RETURN
3813 NO RETURN
3819 NORDGREN GERALD F ●
3823 SAINT JEAN JOSEPH F ●
3831 JENSON JEROME D ● 425-2967
3832 KISSINGER KENNETH A ● 429-9338
3837 NO RETURN
3838 HALL ARTH J ●
3842 STRALING GEO A ●
3843 REVELES ELODIA ● 429-3831
3847 NELSON HARVEY J ●
3848 MARKINS CHARLES D ● 425-6671
3851 KELLYS FLOYD ●
3854 JAMES NOEL H ●
3857 LUXA ROLAND L ● 429-5598
3858 RAYMOND ANDREW 421-3536
3861 WILSON JERRY R ●
3864 EDMUNDS DOROTHY M MRS ●
3867 TURNER RICHD K ●
3868 WILEY CHET
3873 MORRIS TERRY N ● 421-9061
3874 TINGLEY MAX A ● 425-6628
3876 JOHNSON ALICE MRS
3882 CAVANNA PETER J ● 425-7241
3906 MAY RICHD K
3912 REMPEHL VERN N ●
3917 SARSTEN ALENE MRS 429-2605
3920 HAINLEY GEO R ● 429-1831
3923 MINTON ROBT E ●
3926 MC DUELL JOSEPH M 429-8990
3927 STERNBERG VICTOR N ● 421-2379
3930 PAGE LOYD C ● 425-8267
3933 STRICKLAND JAMES A ●
3936 VAN KEUREN DAVID G 429-2390
3937 PIERCE DARRELL ●
3940 HUDDS ROY
3941 PETERSON JOHN W ● 429-5469
3946 BORGARNER JAY L ● 421-8633
3947 SMITH RAE A MRS
3950 HINMAN JAMES E ●
3953 HARTLEY RICHD H ●
3956 JOHNSON GEO C ● 421-6903
3957 JUSTUS PAUL ●
3962 CLANCE EDW L ● 429-8794
3963 BLACKFORD HERBERT J ●
3968 MATHIEU ROGER F 425-2565

3969 JANES RICHD A 429-9367
3972 HUGHES JOHN T ● 425-8328
3973 MAYES WM E
---PARCREST AV INTERSECTS

242

HAINES AV -FROM VERMONT NORTH, 3 EAST OF NIETO AV

---ZIP CODE 90814
373 COTTRELL EDW N ● 839-1140
383 NO RETURN
389 MC ELRATH FRANK T ●
393 POLHEMUS JAMES F 434-8568
397 SMITH EARL H 438-2133
---E 4TH STREET INTERSECTS

326

HALBRITE AV -FROM A POINT NORTH OF E WARDLOW RD NORTH, 1 WEST OF KAYLOR AV

---ZIP CODE 90808
3401 KUMZ DON J ● 596-0990
3405 HERENDEEN AL 438-6752
3411 REINER RICHD C ● 596-2867
3415 SHEDIACK CHARLES C ●
---KEVIN ST INTERSECTS
3420 MOORE GLEN S ● 431-1210
---KEVIN ST INTERSECTS
3421 BEAUREGARD CLIFFORD R ●
596-2886
3424 GALINDO RALPH A
3425 WILLIAMS HENRY T 431-5069
3430 SCHACK KENNETH G ●
3431 NO RETURN ●
3434 FIELDING JAMES E ● 431-1265
3435 BROWN PHILLIP L ● 596-8680
---KENMOUNT ST INTERSECTS
3441 MORSE JOSEPH ● 596-7884
3443 BISHOP ROY L ● 596-2092
3450 WALTERS H T ●
3451 GIVEN PAUL H ● 596-3169
3455 VACANT ●
3461 PAULL TED ● 596-9736
---ELLERFORD ST INTERSECTS
3465 VACANT
---ELLERFORD ST INTERSECTS
3471 CAMPBELL JOHN A ● 430-8867
3475 QUILLEN WILLIE J ●
3481 LINDLEY DONALD W ● 430-0959
3485 MACKNICKI STANLEY W 596-3646
3491 NO RETURN
---CARBURTON ST INTERSECTS
3501 MC NAMARA MINOR J ● 596-2696
3507 CRISANTI JOHN ● 596-2880
3511 DOUGLAS ROBT S ● 438-4851
3521 VERREGGER KATHLEEN MRS ●
3531 DUNGAN CHARLES D ● 431-9694
---LITTLEFIELD ST INTERSECTS
3537 PIPLEY W W ●
3541 DES VOIGNES ALFORD 596-9238
3547 SISK WESLEY J ● 430-8686
3551 LEO DON ●
---HENDRIE ST INTERSECTS
3557 FRANK OJIE C ● 431-9815
3561 CZERNIEJEWSKI JOSEPH J ●
598-1884
3567 YAMAMOTO ATSUNI B ● 431-4545
3571 ROBERTSON JAMES G ●
3581 JONES KENNETH E ●
3591 CRIDDLE DONALD B
---DECCA ST INTERSECTS
3601 HOWELL SAML B ● 596-6493
3611 NUTZMANN CONRAD N ●
3621 DAVIS NORMAN E
3631 JENKINS FLETCHER ● 430-9320
3637 ARCHULETA GILBERT L ● 431-7865
---BLITHEDALE INTERSECTS
3641 HUMENIK ANDREW J ● 421-6978
3647 CROKEN HOWARD H ●
3650 FRENCH CHARLINE H 431-1803
3651 LANE EDWIN L ● 430-3956
3657 GEER HOWARD L ●
3660 CREVISTON JACK A ●
---DALEPORT INTERSECTS
3661 KOVALSKI J R 430-2845
---VALEPORT AV INTERSECTS
3671 GAYLOR E L 430-8551
3681 STOW EDW V ● 430-7472
3691 HALLIBURTON WALLACE ●
---WOODSON ST INTERSECTS

176

HAMMOND AV -FROM COOLIDGE NORTH, 1 WEST OF DEL SPO AV

---ZIP CODE 90805
5551 SNYDER ROBT B ● GA3-6009
5554 PINKERTON SAM D GA2-1585
5558 VACANT
5559 RIEVES GLENN E ● 428-2918
5565 BUECHLER STANLEY T ● GA2-4170
5566 PRATT WM J 428-6044

178

---ARTESIA ST INTERSECTS
6021 POMMER FRANCIS J
6029 CERVANTES JOE J ● ME3-3472
6041 TIKI APARTMENTS ME4-4014
1 COLE FRED S 634-7923
2 CLARK BOB ● 633-8755
3 CLANCY FRED
4 JOLLY TED J
6045 APARTMENTS
1 SABO JACK ME4-8456
2 JOHNSON DAVID
3 VACANT
4 NAES MICHL T 633-4766
6055 WINNINGHAM ROLLA R 633-0401
6061 THOMAS HENRY J ● ME0-5245
6067 SJODIN ERIC ● ME0-6461
6069 WOOD GENEVA MRS
6073 NADEAU ANDREW J
---E 67TH ST INTERSECTS
6758 REARDON ROBT D
REAR VACANT
6755 HARRIS WINONE MRS ● ME3-3137
6760 CASH JOSEPH M
6761 PASLAK EARL G ● ME3-5446
6762A FERRIS EDWIN R
6762B PATTERSON ROBT
6763 SCHLATTER JAMES ● ME3-5298
6764 LITTRELL JOHN H ● ME4-2977
6770 VACANT
6775 CANTERBURY C A
6776 MC DEVITT FRED P ●
6779 GOOD LORRAINE M MRS ● ME0-6305
6784 CAEOLA JULIO J ● 633-2861
6785 YOUNG DAVID
6790 COWLES THEO J ● ME3-4367
6791 FLORES MABEL M MRS ● ME0-2654

302

HANBURY ST -FROM 3870 CLARK AV EAST

---ZIP CODE 90808
5114 DYKSTRA G E 429-6648
5115 APPLING DAVID A ● 429-9222
---GREENBRIER RD INTERSECTS
5140 DORETTY MILTON P ● 421-3998
5141 NO RETURN
5146 ZEMAN GEORGE N 425-4868
5147 MONTGOMERY HARRY B ● 421-1156
5152 FARKAS JOHN J ● 425-3717
5153 KINGATE R D 425-3569
5156 MILLETTE RICHD G ● 429-3369
5157 STALLINGS BETTE R MRS ●
425-2928
5202 CLARK J R 429-4413
5203 MOULTON THOS H ● 425-3248
5208 MIDDLEBARGER RUTH C MRS ●
425-6041
5209 HESLEY RICHD F ● 421-4255
5212 HAVEN GEO A ● 429-5618
5213 ANDREWS JOHN W ● 425-3901
5218 DANSAK RUDY ● 425-3139
5219 MOAGLAND DAISY MRS ● 421-6535
5222 ROHEN GARY L ●
5223 O'HARA VIRGINIA I MRS ●
421-7502
5228 ARTHUR WM H ● 425-1609
5229 WILTON BRUCE F ● 429-0638
---CHAPLEMANGE AV INTERSECTS
---OSLER AV INTERSECTS
5300 BRANSTETTER PORTER B ●
429-6770
5306 COOPER ROBT H ● 425-8897
5312 COOPER CLIFTON L ● 425-6013
5316 WILKERSON BILLY 425-2810
5321 COURTS DAVID P 425-7726
5322 HATCHER WM D
5327 JOUVENAAR HENDRIK 421-2330
5328 BISHOP FRANK E ● 429-3635
5332 PRATO DANL ● 429-3812
5333 HAUGHN CLARENCE A ● 425-8907
5338 NO RETURN
5339 CHRISTIE BETTY J MRS ●
425-6521
5344 PEERY JOHN L 429-4378
5345 GRAHAM ROGER T ● 425-2675
---STEARNLEE AV INTERSECTS
5412 SIMMERMAN CLARENCE ● 425-4550
5413 FAIRCHILD GERALD C ●
5416 HILL HERBERT S ● 429-3259
5417 HEMINGWAY BERNIE P 421-4375
5422 NEIGHBARRER RICHD G 421-9082
5423 BRADY MARY E MRS ● 425-8050
5426 BLACK ESTEL E 425-3167
5432 MALONEY ALVIN 425-3186
5433 MEYER WM S ● 429-5105
5438 AVARY LUKE 429-6287
5442 FOLSOM ERNEST G ● 425-0136
5443 DE SHAZO JERRY G ● 425-0883
5447 LEACH DALE L ●
5448 YOUNG ALVA R ● 421-3490
5452 ENTERLINE GENE F ● 425-5635

306

---HARBER AV INTERSECTS
5525 LARSON ROBT C ● 425-9751
5530 NICHOLSON C J

LONG BEACH CREDIT ASSN.
MERCHANT OWNED
CREDIT REPORTS AND COLLECTION SERVICE
601 Pacific Avenue Long Beach Phone 436-9711

HANBURY ST--CONTD
5531 STUART THOMPSON
5537 NO RETURN
5541 ANTONELLI FRANK ● 425-5770
5547 RICHARDSON DICK
5551 TORRES HENRY M
5556 GANNON DENIS M ●
5557 SMITH M G
5563 DE SANTIS AMEDEO ● 429-4916
5567 RILEY CARMELIA E
5603 LOPES FRANK J ● 425-3438
5607 GOLSON GRAN C ● 429-2747
5613 TANDY WM H ● 429-8655
---MARWICK AV INTERSECTS
5614 JONES JOEL C
5619 MC MAHON HAZEL MRS ● 429-3354
5622 JOHNSON ROY F ● 425-4993
5623 HARE HERMAN L ● 421-5498
5629 MINNS GEO N 425-4689
---SEDMEN AV INTERSECTS
---OCANA AV INTERSECTS
5723 PROSSER CLARENCE ● 425-3363
5729 STEELMAN HENRY I ● 425-3446
5732 WATERS WM T ● 425-5256
WATERS WM A
5735 ANTONE ALLEN F ● 425-8640
5738 BLACK BYRON L ● 425-7949
BLACK LESLIE A
5739 AVIANI MICHL D
5740 FLOYD FERRIS
5751 LEACH WM E
---LOMITA AV INTERSECTS
5803 MC CLAY FLORENCE E
5807 ARCHAMBAULT GEO E ● 429-6493
5813 FRANTZ RICHARD
5814 BENSON GEO ● 425-1478
5819 WARRICK GILBERT L ● 421-2491
5823 NO RETURN
5829 TODD LEE ● 425-3242
5835 NORMAN DUANE L ● 429-0433
---BADGER AV INTERSECTS
5836 TURNER STANLEY S
5839 CARLY RICHD O ● 425-8920
5845 NO RETURN
5848 ZIEGLER DONALD C
---ALBURY AV INTERSECTS

314

---MONOGRAM AV INTERSECTS
6703 COOK STEVE C 961-0122
6707 WILDMAN ALTON H 429-9878
6708 GOTHARD PAUL W ● 429-6686
6713 HOPE WM E 429-7453
6716 LOPES JEANNETTE MRS ● 429-1946
6717 DU FAULT LEO P ●
6723 HOARE VICTOR J 421-9123
6729 BELANGER RAYMOND ● 425-8348
6733 SAINT AUBIN DONALD L ●
429-4320
6739 SAMPSON RUTH MRS ● 425-2563
6743 WRIGHT WARREN H ●
---ALBERAN AV INTERSECTS
---KAREN AV INTERSECTS
7003 DOWLIN WOODROW ● 425-8244
7007 COFFIN IRENE F MRS ● 421-2624
7008 SAMPSON RAYMOND E ● 429-4735
7013 NO RETURN
7014 NO RETURN
7017 STROUGH KENNETH ● 429-5541
7018 NO RETURN
7023 NO RETURN
7024 CAREY ROBT ● 421-8036
7027 GOLDENBERG EDNA J MRS ●
425-6378
7028 OWEN GARLAND C ● 421-2029
7033 LUNDBERG ENA M MRS ● 429-2212
7034 LINN RAY S ● 425-9589
7037 BENJAMIN RODNEY E ● 429-0190
7038 MARINO VINCENT ● 429-4167
7043 BARNETT ROBT L 421-2842
7044 CUNNINGHAM JEROLD
7047 CROFOG DOROTHY MRS
7048 WEST LEO M JR ● 421-2175
7053 NO RETURN
7054 JOHNSON CHARLES E ●
7060 FAULS FRANCIS P 421-7542
7063 DEEPENBROOK HENRY ● 429-1990
7068 POOLE DELBERT S 421-5089
7069 NO RETURN
7070 NO RETURN
---VOLK AV INTERSECTS
7073 WINDISCH JACK A ●

77

HARBOR AV -FROM 9TH NORTH, 3 EAST OF SANTA FE AV

---ZIP CODE 90813
---10TH ST INTERSECTS
---11TH ST INTERSECTS
---12TH ST INTERSECTS
---ANAHEIM ST INTERSECTS
1325 SPAR LUMBER CO INC ME6-9285
---14TH ST INTERSECTS
1330 SPAR LUMBER CO INC (YD)
1432 VACANT
1402 CRAWFORD COMPRESSOR SERVICE
REFRIG & AIR COMPRESSOR REPR
ME4-2040
1403 A B A AUTO PARTS 436-1551
1412 VACANT
1482 WESTERN ARMATURE REPR 432-0335
1492 VACANT
1498 PACIFIC-GULF MARINE SERVICE
INC SHIP SERV ME7-6101
---COWLES ST INTERSECTS
---15TH ST INTERSECTS
---GAYLORD ST INTERSECTS
1539 YANN TOOL CO MACH 436-0023
YANN JACK MACHINE SHOP KLOR &
BRAZIER 435-0023
YANN JACK S ● 436-0023
---16TH ST INTERSECTS
1649 VACANT
1650 SHANNEN PIPE & SUPPLY 437-0828
---17TH ST INTERSECTS

81

---ZIP CODE 90810
---ESTHER ST INTERSECTS
---PACIFIC COAST HWY INTERSECTS
1615 CORONET DISPLAY SILK SCREEN
PRINTING ME7-7114
1621 APARTMENTS
1 TRAXLER RICHD C 436-2769
2 VALDEZ EUG N
3 MC WILLIAMS SUSAN E MRS
4 BLACK CHARLES T
5 CARRILLO ALF J
6 TRIBENOIS JOE P 436-6817
7 LAURENCE JOHN E
8 ZIESMER DOUGLAS C
1631 NO RETURN
1633 GRAEBER JAMES H ● 436-3097
1634 PETROLEUM MAINTENANCE CO
ME2-7901
---PARADE ST INTERSECTS
1692 PLOME DENNIS R ●
1693 APARTMENTS
1 DAI JING L MRS 432-5981
2 HASTINGS NORMAN 435-2064
3 GRUBB ARLINGTON F 439-9534
4 VACANT
5 RODRIGUEZ ANN MRS
6 CULBER SUMIKO
7 WANE RUSSELL J
1694 ARACIO RAPHAEL
1695 CARMICHAEL JAMES E 432-7842
1697 BULNER JOHN E 432-4798
1699 APARTMENTS
1 KEENEY GEO
2 MC MILLAN GLENN G
3 GIDSON BRIAN E
4 WALKER EVERLENER MRS 432-5573
1870 APARTMENTS
1 WOOD DONALD E 635-3564
2 MC DONALD CHARLES E
3 YALCH THOS
4 PRICE CARROLL E 437-1540
5 JOHNSON GEO C 437-3667
6 VACANT
7 VACANT
8 HEVENER DAPHNE M MRS
9 MC CULLERS BILLY R 436-8625
1873A MC DONALD WM L
1873B KANGER JOHN E 437-8040
1873C WILLIS JAMES A
1873D NO RETURN
1875 APARTMENTS
1 HARRINGTON LARRY D
2 EBINA TADDA
3 JOHNSON JOHN
4 ROGERS TOM J
1880 APARTMENTS
1 EARLS AVALON
2 PURKISS WM N 436-3645
3 VACANT
4 HASE GLENN O
5 MAY LILLIE MRS 437-8150
6 VACANT
7 GOODMAN JOHN L 432-7585
8 VACANT
9 NO RETURN
1881 TOMA TSURUMATSU ● ME7-1840
1890 APARTMENTS
1 FRISBEY JESSE 437-8736
2 GUNTHER FREDK
3 GARDNER MAX 435-5485
4 MILLER FRANK R 436-8348
5 HENTON PAUL R 432-5307
6 VACANT
7 GASKILL HARRY S 436-4820
8 COBB RAY ● 435-3943
9 POWELL JACK P
1895 HORA HISANORI R ● ME6-4647
---19TH ST INTERSECTS
1900A KUMAI TOM H 432-2804
1900B OUTSUKYU MAS ● ME5-8516
1900C KADOWAKI ROY T 437-6864
1900D PACHECO MARY A MRS
1900E NO RETURN
1900A SAMP RONALD C
1909B REESE GUS
1909C DECKER DONALD
1909D MURRIS GENE
1910 KUSS MAE A MRS ●
1911A CLARK DOLYE
1911B LUNA GUADALUPE J
1911C BEARICKX CHARLES L
1912 GARRIDO JOSE R 435-8828
1920 NO RETURN
1921 BURROWS CHARLES E
BURROWS KYOKO K MRS
1930 APARTMENTS
1 LEE ALAN
2 YOUNG HAROLD
3 COYKENDALL JAMES A 436-3603
4 FAULKINS VERLYN D 432-3064
5 ABELLANA TANYA
6 CONOVER RICHD T 437-3933
7 CONOVER MARGT MRS
8 KUEMMEL HERMAN 437-8155
1931 GROUILLARD WAYNE R 435-7394
1933 GROUILLARD NOBLE O ● ME6-5740
1936 MARTINEZ CHARLES 437-1645
1938 JEWELL IVAN E ●
1957 MC CORNELL THOS
1959 MILLER MAGGIE MRS 437-7267
1962 SHEW JOYCE L 432-2273
1964 MONTOYA MAX JR ● 435-0397
1965 HARA KIMIYE 437-8859
1966 OKADA NOBORU GDNR 435-5081
1967 THORNE CLIFFORD MES-3501
1968 KINOSHITA TAKIGI
1969 YAMAMOTO TOSHIKO MRS ●
437-7805
1973 HARADA FRANK ● 435-3015
1975 YOSHIMOTO TOSHIO 432-4031
1980 APARTMENTS
1 ELLISON PHYLLIS M MRS
435-7616
2 BAIN ROBT J 435-7290
3 STEVENSON ROOSEVELT
4 KNIGHT ROBT S
5 WYSINGER FRED O
6 RILEY JACKIE
7 CRENSHAW GLENN F 436-8075
8 COLLERAN CAROL MRS
9 BLACK HAROLD B 435-3137
10 NO RETURN
1981 RHYNERSON OSCAR 432-4947
RHYNERSON KYORO MRS
1983 LUDWIG HAROLD F ● ME2-2883
1995 PARK JOHN L 436-4022
1996 KELSEY MURLIS O 435-3278
1998 MATO JOSE P 435-5148
---SUMMIT ST INTERSECTS

HALBERT, HARGROVE & CO.
STOCKS ● BONDS ● MUTUAL FUNDS
"Seasoned Securities Since 1933"
115 Pine Avenue, Suite 225, Long Beach Phone 435-5657

ACCORD PLASTIC ENGRAVING, Inc.
NAME PLATE AND SIGN ENGRAVING
RUBBER STAMPS - NUMBERERS - DATERS - PADS - INKS - STENCILS
408 E. 3rd Street, Long Beach Phone 432-5459 and 436-6040

Who's Who— and Where?

Such questions can only be answered by the Directory and that is where people look when they want to buy.

Are you properly displayed therein to get the business?

UNITED BUILDING MAINTENANCE
WINDOW CLEANING, WALL WASHING, FLOOR WAXING — COMPLETE JANITOR SERVICE
Locally Owned — James R. Ennis
3628 Santa Fe Ave. GArfield 4-0991

FIRST ESCROW AND TITLE CO.
Bonded Courteous Escrow Service
330 EAST 4th ST. HEmlock 5-5361

Bob Josef's
evening appointments
hair styling studio
GArfield 2-8044
GArfield 3-2000
1401-03 E. SOUTH ST.

GUNDRY AV—Contd
6665 Apartments
1 Vacant
2 Truitt Stanley E
3 McCoy Frank GA3-8281
4 Vacant
Street continued
6668 Harnden Jack L ® GA2-9823
6678 Fellows Raymond E ® GA3-4509
6680 Vacant
6681 Cocchi Dino E GA2-3695
67th intersects
6764 Powell Wm C ® GA2-5595
6776 Boreham Hazel B Mrs ® GA3-3103

122
GUNDRY COURT—From 1340 E 11th north
1115 McNeil Virgil
1117 Watson Claton F jr HE2-0777
1119 Watson Management Serv acct & bkpg HE2-0777

19
GUNTHER WAY—From Eagle north, bet Pine and Pacific av
108 Petrie Foster A ® GA4-5090
118 Ray Norman G ®
119 Burns Louise W Mrs ® GA7-5993
119a Taylor Geo
119½ Vacant
125 Gunther Erma B Mrs ® GA4-4394

266
HACKETT AV—From Atherton north, 1 east of Palo Verde av
1800 Kerr Kenneth H ® GE1-2441
1801 Schroeder Walter H ® GE0-1870
1807 Leavitt Frank K ® GE1-3837
1808 Crawford Wayne S ® GE1-4516
1813 Lawless Mary GE1-6360
1816 Roberts Wm H ® GE1-6835
1819 Orr Bruce ® GE1-5994
1824 Lann Albert D W ®
1825 Korber Geo W ® GE1-7102
1832 Ermert Rudolph GE1-8997
1833 McDonald Jas M ® GE4-3501
1840 Aspiz Harold ® GE1-3465
1841 Herrick Joseph P ® GE0-2156
1848 Black Morris ® GE1-2002
1849 Tinnaro Hector A ® GE1-1137
1856 Hays Jack C ® GE1-5240
1857 Shelton Johnnie B ® GE1-4202
1864 Cocke Richd J ® GE1-1471
1865 Mills North A ® GE1-8840
1872 Ellsworth Frank C jr ® GE1-8736
1873 Bachmann Max W ® GE1-5641
1880 Butcher John R ® GE1-4137
1881 Hanchett Harold G jr ® GE1-5742
Marita intersects

242
HAINES AV—From Vermont north, 3 east of Nieto av
373 Cottrell Edw N ® GE9-1140
383 Harris Maurice GE8-8675
389 McGranahan Jas H ® GE4-1528
393 Ford Patk
397 Jaeger Alma H Mrs ® GE9-5724
E 4th intersects

176
HAMMOND AV—From Coolidge north, 1 west of Obispo av
6551 Steele Phillip
6554 Pinkerton Sam D ® GA2-1585
6558 Nutt Josephine J Mrs ®
6559 Coppedge Alma Mrs GA3-0145
6565 Buechler Stanley T ® GA2-4178
6566 Pratt Wm J ® GA3-0149
6572 Vacant
Kinder Jas
Sandman Lane
Williferd E B

178
Artesia intersects
6621 Vacant
6627 Hammond Joel M ME3-1356
6629 No return
6641-45 Tiki Apartments ME4-4014
1 Sabo Zolly J
2 Clark Bob ® ME4-4014
3 Arnau Colleen Mrs
4 Smyth John J ME3-2851
Street continued
6645 Apartments
1 Edge Ammon
2 Herman Lee E Mrs
3 Renolds Geo ME0-3303
4 Pollard E
Street continued
6655 Auflick Thos ME3-0421
6661 Thomas Henry J ® ME0-5245
6667 Fox Roy M ® ME4-3809
6673 Vacant
6680 Brogdon Paul ME4-3082
6687 Brown David K ® ME0-3657
6693 Vacant
E 67th intersects
6700 Wadleigh Lawrence H ® ME3-3771
6701 Haynes Henry F ® ME0-2724
6709 Fosco Alf F ® ME4-1289
6714 Shieler Tom ME4-3520
6715 Bigleman Ronald A ® ME3-7185
6716 Borg Raymond ME4-0913
6723 Walthall Glenn ME3-7312
6724 Cargal Ethel Mrs ® ME3-3692
6727 Rotchstein Marion
6728 Bender John ®
6730 Martin Henry H ME4-5027
6732 No return
6735 Vacant
6740 Flores Oresto ® ME0-2654
6741 Mortenson Carl V ® ME0-1005
6746 Dahl Hans ® ME3-2526
6749 Connor Eug E ® ME3-9568
6750 Robinson Donald ME4-1053
6755 Harris Geo D ® ME3-3137
6760 Cahow Laura K Mrs ® ME3-6760
6761 Paslak Earl G ® ME3-5446
6762 Sterling James F Callis Patk
6763 Platt Maxine I Mrs ® ME3-5298
6764 Littrell John H ® ME4-2977
6770 Tremaine Art W ME0-6751
6775 Fite Aubrey B ®
6776 DeVitt Fred P ® ME3-2767
6779 Good Lorraine M Mrs ME0-6305
6784 McAfee Leroy ® ME4-6128
6785 Lemon Mae B Mrs ® ME3-4474
6790 Cowles Theo J ® ME3-4357
6791 Field Chas V ® ME0-5534

77
HARBOR AV—From 9th north, 3 east of Santa Fe av
10th intersects
11th intersects
12th intersects
Anaheim intersects
1325 Spar Lbr Co Inc HE6-9285
14th intersects
1330 Spar Lbr Co Inc (yd)
1452 Solid Tire Co HE5-0313
1462 Crawford Compressor Serv repr HE6-2040
1463 Bobs Auto Parts HE6-1551
1472 CDN Pennant Co Inc flag mfrs HE5-6488 and HE5-3948
1492 Seaway Boat Co HE7-0983
1482 Buffum's (whse)
1496 Arnell Draperies (stge)
Cowles intersects
15th intersects
Gaylord intersects
1539 Sievers Inc oil well sups HE7-3591
16th intersects
1650 Am Junk & Salvage Co HE5-7204
1689 Vacant
17th intersects

81
Esther intersects
Pacific Coast hwy intersects
1815 Coronet Display adv HE7-7114
1821 Apartments
1 Griswold Dennis
2 Mangold Lewis S 437-7596
3 Carlson Clarence C HE5-2256
4 Vacant
5 Vacant
6 Bartlett Ronald D
7 Palstring Bobby
8 Love Vernon
Street continued
1831 Signal Shower Door & Metals HE6-9440
1833 Graeber Frank E ® HE6-9440
1834 Petroleum Mtce Co HE2-7901
1841 Millsap Jerald D
Parade intersects
1852 Saperstein Abr ® HE5-9845
1853 Walker Ralph
1855 Vacant
1864 Brink Alice V Mrs ® HE5-5169
1865 Creecy Harold R
1867 Fogle Milton F
1869 Apartments
1 Hersel Marvin
2 Hammel Richd A
3 O'Rourke Jack
4 Ruckle Louis
Street continued
1873a Athey Perry jr
1873b Tafisi Faasuka
1873c Doyle Linden
1873d Vacant
1875 Apartments
1 DiPasqua Peter HE7-8030
2 Bartlett Cecil G
3 Carpenter James C
4 Vacant
Street continued
1881 Toma Tsurumatsu ® HE7-1840
1895 Hora Hisanori R ® HE6-4647
19th intersects
1900a Korteland Fritz HE7-4033
1900b Butsumyo Mas HE5-8561
1900c Kadowaki Robt
1900d Kowata Tak HE5-8459
1900e Vacant
1909a Vacant
1909b Ward Victoria Mrs
1909c McFarland Edw J
1909d Vacant
1910 Kuss Otto HE2-1580
1911a Vacant
1911b Karaswa Yogo
1911c Gerry Robt C
1912 Vacant
1920 Potickkee Roman J ®
1921 Muehlstedt Verne H ® plstr contr HE5-3841
1930 Apartments
1 Duncan Don E
2 Sullivan Fredk C
3 Grote Otto ® HE5-1865
4 Yeow Lim
5 DeGeyter Felix
6 Vacant
Street continued
1931 Drouillard Wayne R
1933 Drouillard Noble O ® HE6-5740
1936 Lovelis Wm W HE5-7913
1956 Jewell Ivan E ® HE5-3924
1957 Vacant
1959 Durnen Dan
1962 No return
1964 Valencia Geo HE5-9910
1965 Takeshita Saburo HE7-8859
1966 No return
1967 Thorne Clifford HE5-3501
1968 Amino Genbe HE7-3388
1969 Matsumoto Hideo HE6-1600
1973 Schilling Lee Mrs HE5-2336
1975 Hartman John A HE5-6646
1980 Mitchell Lelon K HE7-8254
1981 Sundy Ben HE6-6152
1983 Ludwig Harold ® HE2-2863
1995 Moore Dorothy HE7-3121
1996 Vacant
1998 Shelton Jas C HE7-2403
Summit intersects
W 20th intersects

35
Artesia intersects
6617 Hall Carl R NE8-0258
6619 Robichaud Ronie
6621 Wilson Bernice Mrs NE9-3152
6623 Asher David W NE2-6758
6637 Farber Sylvester E
6659 Lewis Malcolm M ®
6669 Beasley Roy O ® NE8-0228
6675 Kaufman Adolph D ® NE8-6941
6681 Salmina Renald ® NE1-4475
6691 Price Mary E Mrs ® NE5-3948
Cummings begins
6703 Dalchow John J ® NE2-1656
6711 Maynard Albert E ® NE5-9142
6719 Benevides Jas ® NE2-1625
6726 Sutton Vane V ® GE2-2211
6729 Lamont John L ® GE2-1530
6738 Comer Vern G ® NE1-0356
6739 Dilley Theo R ® NE2-2988
67th way intersects
6752 Dalley Susanne A Mrs ®
6755 Loobey Don O ® NE2-0449
6759 Butts Harold ®
6760 Bingaman Geo B ® NE1-6957
6763 Whalen Vincent M ® NE1-0688
6764 Powell Carl NE2-0115
6765 Doherty Wm A ® NE2-2671
6773 Wonacott Oscar K ® NE2-5954
6775 Gaskill Leslie NE9-2094

HOME BREAKFAST NOOKS and TABLES
CUSTOM BUILT
Finest heavyweight plastic. Removable seats.
(Easy to clean). Also recover nooks. Free estimates.
PHONE HE 8-8513
QUALITY NOOK CO.
2810 E. ANAHEIM
Visit our factory and showroom
Buy Direct from Factory and Save

INDUSTRIAL PAINT COMPANY
"A Paint For Every Purpose"
THE ORIGINAL DISTRIBUTORS OF GELVATEX
927 American Ave.
HEmlock 6-5267
1342 N. Avalon Blvd.
TErminal 5-5624

Pete and Fred's Electronics
Sales
Quality
Television
and
Radio Servicing
—
FM—AM—HI-FI
Record Players
—
Written
Guarantee on
Sales or Service
1741 East 7th St.
Tel.
HEmlock
7-7920
or
HEmlock
6-2153

HACKETT AV—Contd
1808 McCord Robt J ◎ ΔHE9-6478
1813 Graham Geo W ◎ ΔHE9-7241
1816 Roberts Wm H ◎ ΔHE4-3271
1819 Henrichsen Carl T ◎ ΔHE9-1819
1824 Lann Albert D W ◎
1825 Korber Geo W ◎ ΔHE3-3594
1832 Heller Clarence J ◎ ΔHE4-6372
1833 McDonald Jas M ◎ ΔHE4-3051
1840 Truman Jas H jr ◎ ΔHE8-8813
1841 Brown Ted S ◎ ΔHE9-3519
1848 Black Morris ◎ ΔHE9-4948
1849 Tinnaro Hector A ◎ ΔHE4-6588
1856 Hays Jack C ◎ ΔHE9-4673
1857 Shelton Johnnie B ◎ ΔHE8-7156
1864 Cocke Richd J ◎ ΔHE8-7327
1865 Mills North A ◎ ΔHE8-4730
1872 Ellsworth Frank C jr ◎ ΔHE4-6174
1873 Bachman W Max ◎ ΔHE8-6597
1880 Butcher John R ◎ ΔHE4-1559
1881 Hanchett Harold G ◎ ΔHE8-7620
Marita intersects

242

HAINES AV—From Vermont north
373 Cottrell Edw N ◎ ΔHE9-1140
383 Mitchell Chas D ◎ ΔHE4-1463
389 Berbower Jack ΔHE8-4561
393 McGranaham Jas H ◎ ΔHE4-1528
397 Jaeger Alma H Mrs ΔHE9-5724
E 4th intersects

176

HAMMOND AV—North from Coolidge, 1 west of Obispo av
6551 Deutscher LeRoy G ◎ ΔGA2-4478
6554 Pinkerton Sam D ◎ ΔGA2-1585
6558 Nutt Josephine J Mrs ◎
6559 Allen Willis W ◎ ΔGA3-3276
6565 Buechler Stanley T ◎ ΔGA2-4158
6566 Avery Billie K ΔGA3-2711
6572a Roswell John R
6572b Shepard Jack E
6572c Morris Jas D
6572d Wedel Henry G

178

Artesia intersects
6621 Radel Roberta Mrs ◎
6629 Cervantez Jos ◎
6641 Gitt John F ◎ ΔME3-6452
6655 Layne Cyril A ◎ ΔME0-1033
6661 Vacant
6667 Fox Roy M ◎ ΔME3-6801
6673 Strickland Douglas ◎ ΔME3-3192
6680 Sadberry Ellis P ΔME0-4788
6687 No Return
6693 VanHorne Donald W ΔME0-1177
E 67th intersects
6700 Wadleigh Lawrence H ◎ ΔME3-3771
6701 Haynes Henry F ◎ ΔME0-2724
6709 Fosco Alf F ◎ ΔME3-6658
6714 Sterger Walter A ◎ ΔME0-3297
6715 Bigleman Ronald A ◎ ΔME3-7185
6716 Haws Arlington D
6723 Moore Ross W ◎ ΔME3-1938
6724 Cargal Ethel Mrs ◎ ΔME3-3692
6727 League Robt W ◎ ΔME3-4890
6728 Bender John ◎
6730 Marolda Frank ΔME0-4795
6732 Merrick J B ΔME0-1635
6735 Barrett Michl P ΔME3-6788
6740 Flores Oresto C ◎ ΔME0-2654
6741 Mortenson Carl V ◎ ΔME0-1005
6746 Garland Chas H
6749 Connor Eug E ◎ ΔME3-9568
6750 Lair Ralph C ◎ ΔME3-5509
6755 Harris Geo D ◎ ΔME3-3137
6760 Cahow Roy W ◎ ΔME3-6760
6761 Paslak Earl G ◎ ΔME3-1629
6763 Platt Dale E ◎ ΔME3-5298
6764 Littsell John H ΔME3-2830
6770 Bailey Don R ΔME0-5376
6775 Fite Aubrey B ◎
6776 McDevitt Fred P ◎ ΔME3-2767
6779 Beckwith Edwin T ◎ ΔME3-3723
6784 Buck Donald G ◎ ΔME3-6529
6785 Lemon Oliver A ◎ ΔME3-4474
6790 Cowles Theo J ◎ ΔME3-4357
6791 Field Chas V ◎ ΔME0-5534

77

HARBOR AV—North from 9th, 3 east of Santa Fe av
10th intersects
11th intersects
12th intersects
Anaheim intersects
1325 Byrne B W & Sons Inc lbr ΔHE6-8295
14th intersects
Cowles intersects
15th intersects
Gaylord intersects
1575 Vacant
16th intersects
1649 Vacant
1650 Am Junk & Salvage Co ΔHE5-7204
Silverman H ◎ ΔHE5-7204
17th intersects

81

Esther intersects
Pacific Coast hwy intersects
1815 Coronet Display adv ΔHE7-7114
Taylor Homer S ΔHE7-7114
1827 Walker Albert E real est ΔHE6-0346
1831 Signal Shower Door & Metals ΔHE6-9440
1833 Graebar Geo A ◎ ΔHE6-9440
1834 Petroleum Mtce Co petroleum engs ΔHE2-7901
1841 No Return

Parade intersects
1852 Saperstein Abr ◎ ΔHE5-9845
1853 Gutierrez Jerry
1855 Ikemoto Masaru ΔHE2-3228
1864 Brink Arth J ◎ ΔHE6-0464
1865 Yinkey Jane E Mrs ΔHE5-9862
1867 Downing Geo E ΔHE7-5865
1869 Curry Robt ΔHE6-2197
Long Albert R ΔHE6-4115
1873a Asche Carl J
1873b Schlosser James
1873c Potter Ray L ΔHE6-4748
1875 **Apartments**
Apartments:
1 Kelso Don
2 Vacant
3 Reasonover Wm
4 Loesche Max
Street continued
1881 Miyata Motochika ◎ ΔHE5-7794
1890 Baker R J Vacuum & Pump Trucks ΔHE6-6251
1895 Hora Hisanori R ◎ ΔHE6-4647
19th intersects
1909a McDowell Paul M
1909b Kasai Harold
1909c Allen Bill J
1909d Bell Ulys L
1910 Kusse Otto ΔHE2-1580
1911a Bagby James H
1911b Vacant
1911c Valdez Irene Mrs
1912 Vacant
1920 Potickel Roman J ◎
1921 Muehlstedt Verne H ◎ plstr contr ΔHE5-3841
1931 Drouillard Ruth J Mrs
1933 Drouillard Noble O ◎ ΔHE6-5740
1936 Hatton John A ◎ ΔHE5-1748
1956 Jewell Ivan E ◎ ΔHE5-3924
1957 Gibson Richd D ΔHE7-3825
1959 Maddy Thos M ΔHE5-8882
1962 Nakahara Jas T ΔHE5-2353
1964 Fresquez Max E ΔHE5-6497
1965 Ludwig Harold R ◎ ΔHE2-2863
1966 Nelson Walter H ΔHE5-8894
1967 Robles Leo ΔHE6-0657
1968 Harrington Geo M ΔHE5-3673
1969 Stahlberg Eliz S Mrs
1973 Igler Louis A ΔHE6-0905
1975 Hartman John A ΔHE5-6646
1980 D'Amico Christine Mrs ◎
1981 Lower Harry ΔHE5-4377
1983 Houghton Robt W
1995 Chamberlain Arth B ΔHE6-4460
1996 Shaw Eva M Mrs ΔHE2-5767
1998 Hults Jesse C ΔHE5-2068
Summit intersects
W 20th intersects

35

Artesia intersects
6617 Filippini Rosa Mrs ΔNE1-4800
6659 Lewis Malcolm L ◎ ΔNE5-7211
6669 Loughland Thos A tile contr
6675 Kaufman Adolph D ◎ ΔNE8-6941
6681 Moss Robt H ◎ ΔNE2-3282
6691 Price Geo D ◎ ΔNE5-3948

Cummings begins
6703 Dalchow John J ◎ ΔNE2-1656
6711 Maynard Albert E ◎ ΔNE5-9132
6719 Shupe Howard C ◎ ΔNE2-7883
6726 Sutton Vane V ◎ ΔGA2-2211
6729 Lamont John L ◎ ΔGA2-1830
6738 Comer Vern G ◎ ΔNE1-0536
6739 Dilley Theo R ◎ ΔNE2-2988
67th way intersects
6752 Applebee Walter S
6755 Loobey Don O ◎ ΔNE2-0449
6759 Golden Warren E ◎ ΔNE5-4234
6760 Hastings Jas H ◎ ΔNE8-4374
6763 Whalen Vincent M ◎ ΔNE1-0688
6764 Jobling Dorothy E ◎ ΔNE2-0115
6765 Doherty Wm A ◎ ΔNE2-2671
6773 Wonacott Oscar K ◎ ΔNE2-5954
6775 Stodolka Jerome J ◎ ΔNE2-0628
6779 Castle Leo B ◎ ΔNE2-7524
6783 Huebner Geo C ◎ ΔNE1-0971
6787 Wiley Rosemary
6791 Tatham James R ◎ ΔNE2-5436
Heath av begins
6819 Jacobs Marton B ΔNE2-5940
6829 Lannen Richd J ◎ ΔNE8-1846
6833 Bowers Chas H ◎ ΔNE2-9712
6839 Prunty J Lloyd ◎ ΔNE2-2230
6849 Rowe Arth O ◎ ΔNE2-7468
6859 Thomas Gayle M ◎ ΔNE8-2936
6865 Brewington Chas E ΔNE2-3540
6873 Wilson Jas W ΔNE5-4343
6875 Vacant
Taylor begins
6901 Clingman Erwin L ◎ ΔNE2-3756
6909 Morse Frank W ◎ ΔNE1-0910
6919 Mackey Richd J ◎ ΔNE2-8938
6929 Krugman Bertha C Mrs ◎ ΔNE2-8769
6935 Prinz W A ◎
6936 Black Lewis D ◎ ΔNE5-4558
6949 Griffin John ◎
6950 Emslie Gordon M ◎

75

HARBOR SCENIC DRIVE—From 298 S Pico av east

70

HARCOURT—East from Long Beach blvd, 5 north of Long Beach Flood Control Channel bridge
115 Harris David O ◎ ΔGA2-8337
116 Martin Harry S ◎ ΔGA2-5450
124 Bailey Karleton O ◎ ΔGA3-2542
125 Romero Marjorie A Mrs ◎ ΔGA2-2406
129 Harders Arnold G ◎ ΔGA3-3244
130 Rice Oakley L ◎
137 Schlaifer Philip ◎ ΔGA3-5554

AMERICAN JEWELRY & LOAN CO.
Credit at Cash Prices
35 PINE AVE.
Tel. HEmlock 7-3545

1951-52 Long Beach, CA - R. L. Polk & Co.

W. P. FULLER & CO.
PAINTS
GLASS
WALL PAPER
MIRRORS
Office and Warehouse
1545 West Anaheim St.
Downtown Service Store
125 E. 3rd St.
Telephones
703-441
Nevada
6-4451

WESTERN BANK
Established 1920
Member Federal Deposit Insurance Corp.
Telephone 6-1236
130 East First Street

GUNDRY AV—Contd
4729 Spaulding H E @ 20-1330
4732 Vacant
4735 Herndon R D 2-5377
4736 Glenn M C @ 2-8732
4741 Underwood L D @ 20-1125
4742 Leaper H P @ 2-8590
4745 Bailey J W 2-3591
4746 Jones H R jr @ 20-1165
4749 Miller E F 20-3362
4750 Vacant
4755 Pierson P H 20-1117
4800 McNamara M G 2-2892
4803 Bookout C E @ 2-6635
4806 Sease H J @ 2-8459
4811 Munstock E G @ 2-8626
4812 Miller L M @ 20-2172
4815 Myers E B 20-1627
4816 Schlick F J @ 20-5967
4819 Word W C @ 2-8893
4822 Bean C C @ 20-1022
4825 Smeaton W F 2-5789
4828 Cook J R @ 20-1941
4829 Lutterbeck O W
4832 Munn C J @ 20-1121
4835 Hummel G W @ 20-4082
4838 Wayenberg J D 20-4895
4839 Speckmann M C @ 20-4061
Luray intersects
Silva intersects
5010 Chislock Thos 20-6616
5011 Anderson A V @ 20-1134
5018 Roseberry J W @ 2-6874
5019 Nix F B @ 2-9289
5022 Wierman G J @ 2-7506
5023 Johnston R L @ 2-8561
5028 Wink W H @ 20-1332
5029 Jarus S B @ 20-6577
5032 Halls J W @ 20-1076
5033 Irish D P
5038 Pitts W E @ 2-3431
5039 Diedrich L E @ 2-6427
5042 Bowers Jos 2-6747
5043 Walker F W @ 20-4462
5048 Musselman J P @ 2-7403
5049 Gibson S L @ 20-5711
5052 Vacant
Hardwick intersects
South intersects
5801 McNutt Marie
5803 Stuveling H G @ 2-4784
5821 Dunn G A 2-8274
5827 Harris S E @ 2-7157
5828 Davis A W @ 2-3920
5830 Jordan J R Mrs
5834 Ferguson F A @ 2-5625
5842 Mansir H A 2-7766
5845 O'Driscoll J J @ 2-1879
5846 Thomas L A @ 2-2397
5851 Alley R K @ 20-4386
5854 Porter N N @ 2-2663
5859 Landenberger C J @ 2-4701
5860 Kirksey G J @ 20-6794
5866 Fife R R @ 2-7943
5871 Frame Thos jr @ 2-3837
5872 Sawyer G B 20-3860
5879 Musser G H @ 2-1444
5880 Ekstrand P A @ 2-1989
5886 Baker W J @ 20-1792
5890 Murdock E V @ 2-6052
5893 Davies N S @ 2-4510
59th intersects
Hungeford intersects
5918 Beissel Margt Mrs
5923 Losier W R 20-6278
5925 Hall R L 2-6717
5934 Jungers L P
5935 Igalo Max @ 2-3760
5938 Crawford E L @ 2-3051
5939 Wilkins E B @ 2-5146
5940 Hill E A @ NE 20-4026
5943 Chamberlain B V Mrs @ 20-2513
5944 Green Della Mrs @ 2-6120
5946 Aronson J A @ 20-2801
5947 Barnett C W @ 2-1422
5950 Banks W T
60th intersects
6019 Empkie R L @ 2-2566
6020 Riedman L J @ 2-3496
6024 Grubbs M P @ 20-3170
6025 Stimson I R 2-1855
6029 Muttart G L Mrs @ 2-7641
6030 Clausson J F @ 2-2651
6037 Johnson O H 20-4331
6038 Mace R S @ 2-2565
6042 Hock A E @ 2-2951
6043 Vernon B H @ 2-3240
6049 Craig F A 20-3714
6050 Miller C A @ 2-2613
6055 Cooper C E @ 2-7668
6060 Guest M F @ 2-4629
6065 Iantorno J V @ 2-1773
6066 Hess F C @ 2-5932
61st intersects
6101 Wagner J E @ 2-6963
6108 Bisso Frank @ 2-6979
6111 Thornton S E @ 2-4040
6111½ Tustin A R Mrs 2-2948
6112 Lemond H B
6114 Vacant
6115 Johansen A K Mrs @ 20-3831
6120 McCoy J D @
6121 Scheurer E P @ 2-7851
6129 Cullar J C @ 20-1505
6130 Ingle F W 20-4803
6130½ Vacant
6136 Baker E R @ 2-7647
6139 Walsh J J @ 2-2858
6140 Pritchard J F @
6143 Fuelberg C H @ 20-4135
6147 Rowley G L @ 2-3337
6148 McKeever J H @ 2-9524
6152 Morgan W J
6153 Pooler F S @ 20-3352
6159 Severson S A Mrs @ 20-1581
6160 Koepke R L 2-7892
6165 Jansen C L @ 2-3711
6166 Grenier M D 2-7837
6173 Jerram A E @ 2-9253
6174 Freeman A R @ 2-6602
Harding intersects
Poppy intersects
6211 Cartmell L E @ 20-2131
63d intersects
6304 Bush A G Mrs 2-5910
6312 Chancellor A F
6320 Barnard A M Mrs 2-3359
Poinsettia intersects
6389 Murray E H jr 20-6026
6390 Wiley R E @ 2-8468
6391 West J B 2-3472
6392 White F S
64th intersects
6453 McManamy C H jr @ 2-4834
6454 Aust L M @ 20-1623
6455 Purcaro G A 2-7205
6459 No Return
6460 Liff V L @ 20-4948
6465 Poff N M @ 2-2439
6466 Seydel A K @ 2-2729
6473 Klinkner L J 20-6175
6474 Coulson G H @ 2-2230
6479 Wheeler S N 20-3895
6480 Vacant
6485 Gray Homer @ 2-4708
6488 Chevalier A D @ 2-5355
6493 Kee Reasie Mrs @ 2-8381
6494 Steuber H A @ 2-3468
65th intersects
6502 Ragsdale R H 2-5553
6508 Leverick N B @ 20-6229
6509 Fire Dept Sta No 12
6515 Gordon John @ 2-6654
6516 Mickelson A M Mrs @ 2-2288
6521 Barrow E W @ 2-9217
6524 Rosik W M @ 20-2343
6529 Walker A J @
6530 Light H M @ 20-4662
6535 Brown O E @ 20-1501
6536 Houdyshell K E @ 2-2990
6541 Means F F @ 2-6851
6542 Salveson J T @ 2-7667
6547 Walker C A @ 2-3382
6548 McGree W M @ 2-5446
6552 Husted S J @ 2-7754
6555 Berggren A R @ 2-2259
6560 Wilson E W @ 2-3670
6561 Holzgraf W A @ 2-2260
6567 Thompson R J @
6568 Ward W P @ 2-2162
6574 Benson L O @ 2-1818
6575 Mankin J S 20-4063
6587 Johnson C L
Artesia intersects
6603 Tillett R P pntr @ 20-1938
6605 Rice J M 2-4137
6610 Sullivan R G @ 2-2464
6620 Greeley W F @ 2-3300
6621 Watson A M @ 20-5130
6626 Bell C T @ 20-5025
6631 Nielsen R K @ 20-1840
6634 Hollenbeck D E @ 2-9392
6640 Stevens C L @ 20-2064
6641 Spence J W @ 20-3912
6648 Cox J D @ 2-8192
6649 McClure Raymond @ 2-4681
6657 Wilson J W @
6658 Smock P E
6659 Moore L D @
6668 Harnden J L @ 2-9823
6676 Boreham H B Mrs
6678 Fellows R E @ 20-4509
67th intersects
6764 Goodwin R B bldg contr @ 2-6040

GUNDRY COURT—North from 1340 E 11th
1115 Padilla T A
1117 Beckon A L

GUNTHER WAY—North from Eagle bet Pine and Pacific avs
108 Hunt O M @ 4-5122
118 Patterson Pat @
119 Burns L W Mrs @ 40-5993
119½ Nawjoke A F 4-7746
125 Gunther E B Mrs @ 4-4394

HAINES AV—South from E 4th at Monrovia
383 Cottrell E N @ 9-1140
389 Eaton O K Mrs
393 Iversen M G 90-0240
397 Jaeger A H Mrs @ 9-5724

HAMDEN AV—(Changed to Walnut av)

HAMMOND AV (Hynes Dist)—South from Artesia blvd, 3 e of Richfield av
6554 Pinkerton S D @ 2-1585
6558 Nutt J J Mrs @
6566 Forrest J M
6572a McGinty Jewel Mrs
6572b McMain L E
6572c Gregory H M
6572d Sexton J A
6621 Radel Vera Mrs @
6629 Cervantes Jos @
6641 Gitt J F @
6655 Layne A C @ ME 3-8368
6661 McMonegal J P @ ME 3-5211
6673 Strickland Douglas @ ME 3-3192
6678 Vacant
6680 Vacant
6687 Lichtenthaler J P @ 2-7961
6693 Scott E D @
67th intersects
6701 Dugan Ernest @
6709 Fosco A F @ ME 3-6658
6715 Bigleman R A @ ME 3-7185
6724 Cargal J G @ ME 3-3692
6727 League R W @ ME 3-4890
6735 League E L @ ME 3-5442
6740 Flores O C @ ME 3-3294
6746 Czapla Clifford @
6749 Gerber D E @
6750 Taylor E D @ ME 3-7135
6755 Harris G D @ ME 3-3137
6760 Cahow R W @ ME 3-6750
6761 Paslak E G @ 2-2835
6763 Platt D E @ ME 3-5298
6764 Raymer B H @ ME 3-4091
6770 Redding R C ME 3-4609
6775 Gentry T J @
6776 McDevitt F P @ ME 3-3780
6779 Beckwith E T @ ME 3-3723
6874 Buck G D @ ME 3-6529
6785 Nelson K M @ ME 3-1656
6790 Cowles T J @ ME 3-4357
68th intersects

HARBOR AV—North from 9th, 3 e of Santa Fe av
10th intersects
11th intersects
12th intersects
Anaheim intersects
14th intersects
Cowles intersects
15th intersects
Gaylord intersects
16th intersects
1325 Bryne B W & Sons lbr 6-9285
1575 Pyka L S Mrs 7-6037
1614 Thomas John restr 70-1058
1650 Am Junk & Salvage Co 68-3347
17th intersects

GALLOWAYS
for FLOWERS
3126 E. Anaheim
Phone 9-2442

DR. F. E. CAMPBELL
446 Pine Ave.
CREDIT DENTIST
Phone 6-4072

MASTERS PONTIAC CO., INC.

"The House You Can Trust — Since 1919"

SALES 1545 AMERICAN AVE. TEL. 7-4111 SERVICE

HARBOR AV — Contd

Esther intersects
Pac Coast hway intersects

1815 Precision Plywood Co 70-8983
1827 Chigaras C L real est 7-9346
Chigaras T M Mrs real est 7-9346
Walker A E real est 7-9346
1834 Petroleum Mtce Co 70-7901
1841 Vader J G @ 70-1684

Parade intersects

1853 Vacant
1855 Arnold J E @ 70-6708
1864 Williamson I I @ 7-2486
1865 Walters H E 7-1976
1867 Hasting G W
1875 Kelly V V @ 7-8986
Lloyd B L 7-2551
1890 Baker R J Vacuum & Pump Trucks 6-2651
Harbor Mud Serv Corp (ofc) 7-5952
1895 Hora H H @ 62-3220

19th intersects

1909 Vacant
1909b Einsel P H
1909c Skelton L B Mrs 62-3255
1909d Day L E
1911 Vacant
1911a Lopes F L
1911b Vacant
1911c Taylor J D 70-8644
1920 Potickkee R J @
1921 Muehlstedt V H @ 69-5213
1931 Druillard Hattie 73-1767
1933 Druillard Noble @ 65-7340
1956 Jewell I E @ 68-7335
1957 Brown J W sign pntr 7-8794
1959 VanDis J W
1962 Merrill C E
1964 Dawn M J Mrs 7-8562
1965 Ludwig H R 70-2863
1966 Cote H J 64-8576
1968 Kearney L R 65-3453
1969 Stahlberg Jacob
1980 D'Amico Carlo @
1981 Wickert A M Mrs @
1995 Kirk W L 70-1262
1996 Lakka F B 64-8176
1998 Sutherland D J 67-0509

Summit intersects
20th intersects

6659 Lewis M L @ NE 5-7211
6669 Allen C M @ NE 1-5750
6675 Ditto E P @ NE 5-4712
6681 Schwass G C @ NE 2-3906
6691 Price G D 2-4304

Cummings intersects

6703 Dalchow J J @
6711 Maynard A E @ NE 5-9132
6719 Bond H D @ NE 1-3509
6726 Sutton V V @ 2-2211
6729 Lamont J L @ 2-1830
6738 Comer V G @ NE 1-0356
6739 Dilley Ted R

67th way intersects

6752 Helfrich L J Mrs @ NE 1-4965
6755 Loobey D O @ NE 20-449
6759 Wilson C E @ NE 2-5400
6760 Loveland R J @
6763 Whalen V M @ NE 1-0688
6765 Mueller D L Mrs @ NE 2-2671
6773 Wonacott O K @ 2-6077
6775 Hoeferle F H @ NE 2-9616
6779 Castle L B @ NE 1-7524
6783 Huebner G C @ NE 1-0971
6787 Vacant
6791 Tatham G L @ 2-2861

Heath av intersects

6819 Claypool L E NE 5-6981
6829 Lannen R J @ 2-4558
6833 Bowers C H @ NE 2-9712
6839 Prunty J L @ NE 2-2230
6849 Rowe Arth @ NE 2-7468
6859 Vostrel L J @ NE 2-3487
6865 Dietrich G O @ NE 1-6743
6873 McIntosh A R NE 2-0840
6875 Hook A C @

Taylor intersects

6901 Costner W D @ NE 2-2106
6909 Morse F W @ NE 1-0910
6919 Mackey R J @ 2-6234
6924 Britt L C @ NE 1-6833
6929 Krugman H F @ NE 2-8769
6935 Mauer W A @ NE 1-7343
6936 Black L D @ NE 5-4558
6949 Griffin Rose Mrs @
6950 Emslie G M @ NE 2-2298

HARCOURT—East from Long Beach blvd to Pico av, 5 n of Long Beach Flood Control Channel bridge

115 Burkhart K L 20-5212
116 Martin H S @ 2-5450
124 Bailey K O @ 20-2542
125 Romero R L @ 2-2406
129 Harders A G @ 20-2344
130 Rice O L @ 2-7338
137 Schlaifer Philip @ 20-5554
140 Sheets R W @ 2-2796
141 Ellis J F @ 2-4739
146 Mulkerin L A @ 20-4855
147 Loucks E M Mrs 2-7909
152 Mitchel W J @ 2-2407
157 Bradley T J @ 2-7214
160 Edwards T F @ 2-3560
161 Broyer G W @ 20-2030
167 Fawson C J @ 2-8421
168 Crouch A I Mrs @ 2-6976
175 Swenson L T @
178 Samuels A L @ 20-2294
183 Sargeant I S @ 2-6841
184 Juenke Herbt @ 2-8134
191 Bartlett W G 20-5602
197 Berry L M Mrs @ 2-8385
198 Ames A P @
200 Stamper I V @ 20-2193
201 Flick J I Mrs @ 2-7254
207 Kern E D @
208 Nicely K A @ 2-7753
216 Label H J 20-2295
217 Barnes S C @ 2-5687
220 Rister D R @ 20-2430
221 Miller F P @ 2-8215
225 Leighow M A @ 20-4878
228 Schmidt Henry @ 2-2575
231 Pikop L E @ 20-4838
236 Copelan C R @ 20-2081
237 McKinley B I Mrs @ 2-9165
244 Shapiro J B @ 20-2282
245 Leighton E L @ 2-9427
251 Yoder M R @ 20-4482
252 Wyllie F B @ 20-2205
260 Bristow T E Mrs @ 2-9266
261 Honan D M Mrs @ 20-2596
265 Bruce V W @ 20-6533
266 Loertscher E F @
272 Harsh E D @ 2-5058
281 Corcoran F L @ 20-6679
284 Smith W L @ 2-7129
285 Damato N M Mrs @ 20-5136
290 Wilson R L @ 20-1061
291 Vacant

HARDING—East from DeForest av, 1 n of 61st

324 Brooks H W @ 2-8890
325 Geiger D F @ 2-3181
328 Brown I C @ 2-6010
331 Rogers K C @ 2-5822
332 Roberts R R @ 20-4140
336 Redford Vetra Mrs 20-5925
337 Paccione N S @
340 Kemp C E @
341 Parkinson A H @ 2-8705
344 Woodruff O V @ 2-8407
345 Dubnow Bernard 20-4618
348 Leccese Jos @ 2-5226
349 Woodcock F N @ 2-4830
352 Kavanau C B @ 2-6102
353 Thomas V S @ 2-6207
356 McCauley W D @ 2-2694
357 Beebe H C @ 2-1078
360 Romine H T @ 2-7200
361 Newlun E E 20-4387
364 Williams F I @ 20-4020
365 Walker F R @ 2-9039
368 Robinson J C @ 2-4621
369 Willis C H @ 2-8904
372 Garrels J F @ 20-5895
373 Palermo Mario @ 2-8289
376 Bush D E @ 2-7041
377 Marshall T I @ 2-4836

Elm av intersects

400 Croissant C W @ 2-6378
401 Prudhom C E @ 2-6970
406 Hopton J M @ 2-7464
407 Buster L M @ 2-4865
412 Howard Joe @ 20-5267
413 Sweney W D 2-6955
418 Nunnaley A D 20-3856
419 DeVeny J M @ 2-6538
424 Williams C J @ 20-4601
425 Oventile Ernest @
430 Mahaffie R L 20-6240
431 Blatt Carl @ 2-9027
436 Herndon C B @ 2-8071
437 Harwood J W @ 2-7858
442 Dewey R G @ 20-6692
443 Strackbein Peter @ 2-8080
448 Paul L A 2-5719
449 Frazier R A @ 2-8388
454 Paul M D @ 20-3565
455 Bullard R C
460 Adams A B Mrs 2-5526
461 Damico Santo @ 20-1020
466 Weaver W L @ 2-8216
467 Dienn R E
473 Short R A @ 2-6656

Linden av intersects
Atlantic av intersects

nr Atlantic Av Municipal Tennis Courts
620 Rankin Marian @
630 Moran J R @ 2-3846
640 Greene A J @ 2-3615
650 Hedges W W @ 2-4526

Lime av intersects

700 Templeton E M 20-5952
716 Beard R T @ 2-5304
722 Moorhead R F @
732 Nanscawen J C @ 2-4478
748 McCulloch W D @ 2-5700
760 Kalin R E Mrs @ 2-8880
772 Moorhead R F @ 20-2953

Olive av intersects

800 Russell C W @ 2-3861
816 Sharp I C @ 2-5917
832 Dodds C W @ 2-4675
840 Timberlake A N @ 2-5834

Myrtle av intersects

900 Houghton S W @ 2-3940
905 Anderson T H @ 2-4594
915 Austin T E @ 20-1890
915a Eckerman C L @
916 Carpenter H H @ 2-7826
920 Brown E L @ 2-6514
923 Wilson Thelma Jo Mrs 20-4183
925 Dykes J R 2-4222
935 Baker M J @ 2-3053

California av intersects

1002 Davenport C L Rev @
1005 Hemphill W C @ 2-6864
1014 Tebbutt M E @ 20-1357
1015 Eley Wm @ 20-2806
1020 Romeo V J @ 20-5392
1023 Bradeen W P @ 2-7625
1026 Jensen F B @ 2-3741
1035 Austin D C @ 2-5741

Lewis av intersects

1038 Pawley Irene Mrs @ 2-9978
1050 Wright S P @ 2-7814
1061 Woods S M @ 2-5610
1064 Creacy J W @ 2-1666
1070 Rummler E G @ 2-5760

Lemon av intersects

1107 West R L @ 2-1859
1111 Sanders W W 20-5811
1113 Crain J A 20-5653
1115 Halsey E L Mrs 2-2255
1117 Stevens F W jr 20-3738
1119 Goncher Stanley 2-2227
1121 Hathaway C D 20-4701
1126 Morris C M
1127 Navarre R G @ 2-9941
1128 Wilson Frank
1130 Eslinger H D 20-5146
1131 Rendahl C D @ 20-2945

Cerritos av intersects

1132 Hickman Archie 2-1073
1134 Leevers E O 2-1089
1136 Davis D A
1150 Roach M W @ 2-3717
1151 Dietzel T L @ 2-3450
1157 Jones A L 2-3388
1158 Chollet R V Mrs @
1160 Block R L 2-4354
1170 Graham A G @ 2-4583

Orange av intersects

1221 Vacant
1222 Tewell C L pntr @ 2-5945
1223 Miller G L @ 20-2130
1229 Hamree R E @ 2-4071
1235 Evans C D @ 2-8819

Patch & Curtis

437 E. Broadway
Long Beach 2
Phone 6-1259

•

ADVERTISING

•

PUBLIC RELATIONS

•

Affiliated Branch Offices In All Principal Marketing Areas

•

Ben F. Paine

C.P.C.U.

General Insurance Agent Broker

507 EAST BROADWAY

•

PHONE 7-2735

Leedom & Gaiser
INSURANCE
344 E. 3rd St. Tel. 6-1716

Lloyd C. Leedom
REAL ESTATE
3201 E. Anaheim St. Tel. 9-2149

POLK'S BANKERS ENCYCLOPEDIA

"The Unabridged Bank Directory of the World"

Published in March and September — $27.50 per volume

20 E. 8TH ST. R. L. POLK & CO. LOS ANGELES, CALIF.

STAR House Movers Inc

DERRICK
Tank & Boat Moving
★
Rigging
★
Houses Bought, Sold and Moved
★
1325 Pico Ave.
Phones 6-1234
Nevada 6-2033

CHAS. E. CRAYNE
REALTOR
•
Business Opportunities
•
Notary Insurance
•
5430 Atlantic Ave.
Phone 2-1247
Long Beach 5

GUNDRY AV—Contd
3714△Lightfoot D R
3715△Bell B W ◎
3716△Christian M A ◎
3723△Mong D C ◎
3724△Dougherty W A ◎
3726△Fogleson M D ◎
3727 Williams Forrest
3729△Johnson A M
3730 Lowry J D ◎
3733△Henion L L ◎
3736△Belt C W ◎
3737△Healy D L Mrs ◎
3738△Brown W K ◎
3741△Kahn M J ◎
3742△Ferguson H W ◎
3744△Priest M A ◎
3745△Ruff S L Mrs ◎
3747 Ballentine G F
3750△Martin R J ◎
3753△Johnson C F ◎
3754△Randall P A
3756△Glaser R E ◎
3757 Quigley H A
3760△McCroden Jos
3761△Crew Jennie Mrs ◎
3765△Kerr C L ◎
3770△Davis T J ◎

Bixby rd intersects

3800△Morrow C D ◎
3801△Smith C B ◎
3808△Roemer H A ◎
3811△Sampson S A ◎
3814△O'Donnell J L ◎
3815△Lowe O N ◎
3820△Hollingsworth G W ◎
3821△Irwin A G ◎
3825△Humphreys K E ◎
3826△Moulton R C ◎
3830△Montague N A ◎
3831△Robbins Roy ◎
3835△Hickman Van ◎
3836△Wells C K ◎
3839△Garlow B M ◎
3840△Wendell R J ◎
3845△Egan J J ◎
3846△Dumm H C ◎
3850△Koenig F P ◎
3851△Williams R H
3855 Ormsby J B ◎
3865△Young H G

Armando rd intersects

3870△Cady C H ◎
3876△Schug M H ◎
3881△Henson L H ◎
3885△Mitchell Irving ◎
3887△Ferris Stewart ◎
3899△Volberg L C ◎

Roosevelt rd intersects

3918△Foasberg J W ◎
3930△Sweeney L W ◎
3938△Greaves C S ◎
3939△Linscott W L ◎
3944△Kingston A M ◎
3947△Magee W J ◎
3950△Black H R
3953△Norton C I Mrs ◎
3956 Baldrick H P ◎
3963△Stimson J B ◎
3964△Carver J S ◎
3970△Shehorn O E ◎
3980△Thomas H G ◎

Marshall pl intersects
Carson intersects

Cartagena av intersects

4122△Paige C M
4123 Harp S L
4128△Talley Eleanor Mrs
4129 Jones J P
4134△Oakley N H ◎
4135 Chain H W
4138△Nelson J A
4139△Elliot A S
4144 Corley B F
4145△Mead C D
'150△Taylor W H
'151△Martin F M
'155△Becker M D
'156△Williams J H
'202△Ruckert W J
'203△Le Veck F W
'208△Boswell C C jr
'208 Stewart J W
'213△Jackson Cuthbert ◎
'214 Small F E
'219△Owen W L
'220△Johnston H E ◎
'224△Pearson C J
'225△Harnett E T
'229 Hoisington J E
'230△Mathes K J
'235△Cochran P B
'236 Cavalla A E
'239△Bradbury N H
'240△Knauss R S
'245△Woodland B F
'246 Cederberg L H
'251△Grant F C
'252△Richardson H I
'256△Brown A B
'257△Pierce C E

Tehachapi dr intersects

'300△Drysdale E E
'301△Bellew R R ◎
'308△Cessna F L
'309△Ortez F P ◎
'316△Crain G W ◎
'317△Dollar W A
'324△Geter E E ◎
'325△Nault L N ◎
'332△Hunt E W ◎
'333△Hecht Lora A
'340 Sandeen C W
'341 Bainter H H
'348△Pulley L C ◎
'349△Linder L E ◎
'356△Brown K K
'357△Weidner A D
1364 Farmer J T ◎
1365△Kotinek F T
4372△Abbott E J ◎
4373△Van Antwerp J I
4380 Barnett R S
4381△Marcus R E
1400△Herck H F ◎
1401△Maley K A Mrs
1408△Spong L A
4409△Schmidt H G ◎
1416 Fuette C R
4417△Fournier Myrtle M ◎
1424△White L A
1425 Woelder C C
1432△Galvin E A
1433△Bailey W A ◎
1440△Wallace E E
1441△West P T ◎
1448 Davis M C
1449△Hill S J
1456△Treesti R M
1457△Bailey W A jr
1464△Nugent Kenneth
1465△Russell F E
1472 Pluess F E
1473△Douglas F G
1480△Leonard M E Mrs
1481△Jones D M
1489 Stainbrook J W

45th intersects

1502△Neilon A T
1503△Danielsen E T ◎
1508△Walley S L ◎
1509 McKenzie J A
1514△Rowe A M
1515△England E F Mrs
Shoen Abbie Mrs
1520 Meinhardt C E ◎
1521△Henshaw L F
1524△Peloquin W A
4525 Pool S T
4530△Hughes R W
4531 Crawford J M Mrs
4536 McCants F N ◎
4537△Fruvog M F
4542△Schrader J C
4543△McCrea C S ◎
4548△Thurlo Homer
4553 Vacant
4554△Wilkinson Erld
4559 Bray R D
4560△Cady W D
4564 Bvam W H ◎
4565△Schwarz A P
4569 Ridders S T ◎
4570 Thrasher H A
4603△Wilder W B
'604△Raines G N
4609△Fleming G S ◎
1610 Seeden C F ◎
1614 Kolle H C ◎
4615 Cheadle E M Mrs
4619△Johnson C A
4620△Thatcher Benj ◎
4625△Rephan J D
4626 Lucy R J
4630△Ferrari G J
4633 Chapman L W
4636△Randall Betty Mrs
4639△Perkrul E A
4642 Hoey G C
4645△Cozby H M
4646△Logan W O ◎
4651 Winger E O
4652△Harrington D R
4657△Willweber C A
4658 Murphy C E
4662△Bewley O A ◎
4663△Day W D
4668△Shearer H V
4669 Herncone C S
4704 Orcutt R E ◎
4711 Moore C A ◎
4715△Castle W F ◎
4716△McIntyre J R ◎
4719△Binnion J E ◎
4722 McClure J A ◎
4725△Koon V E ◎
4726△McKown R J ◎
4729 Spaulding H E ◎
4732△Stevenson T E ◎
4735△Mills A K
4736△Glenn M C ◎
4741 Underwood L D ◎
4742△Murphy E L ◎
4745△Berg N M Mrs ◎
1746 Taylor Everett ◎
4749△Gifford J W
4750 Bell K A ◎
4755△Thornbury J R ◎
4800 Akers Jacquelyn Mrs ◎
4803△Bookout C E ◎
4806△Sease H J ◎
4811△Olson R L ◎
4812△Miller L M ◎
4815△Frederick Owen ◎
4816△Schlick F J ◎
4819△Word W C ◎
4822 Bean C C ◎
4825△Buffmire W R ◎
4828 Cook J R ◎
4829 Williams Jadene
4832 Munn Courtland ◎
4835△Bullock C A ◎
4838△Osborn C C ◎
4839△Turner C E ◎

Luray intersects
Silva intersects

5010△Ware E W ◎
5011 Anderson A V
5018△Roseberry J W ◎
5019△Nix F B ◎
5022 Wierman G J
5023△Ball D B ◎
5028△Wink W H ◎
5029△Jarus S B
5032 Halls J W ◎
5033 Burke F H ◎
5038△Pitts W E ◎
5039 Estep C A ◎
5042 Davis N H ◎
5043 Walker F W ◎
5048 Musselman J P ◎
5049 Gibson S L ◎

Hardwick intersects
South intersects

5801△McNutt Marie Mrs
5803 Vacant
5821 Robie F C
5826 Foley W V
5827 Ogden J L ◎
5828△Davis A W ◎
5834 Ferguson F A ◎
5842 Clark R L
5845△O'Driscoll J J ◎
5846 Thomas L A ◎
5851 Campbell O B ◎
5854 Porter N N ◎
5859△Landerberger C J ◎
5860 Magers P M ◎
5866△Fanning M L Mrs ◎
5872 Kapell F B Mrs
5879△Musser G H ◎
5880△Ekstrand P A ◎
5886 Westbrook J P ◎
5890△Murdock E V ◎
5893△Davies N S ◎

59th intersects

Hungeford intersects

5918 Rodden C L ◎
5923△Valentine R B ◎
5925△Stocks Alex
5934 Jungers L P
5935△Igalo Max ◎
5938△Crawford E L ◎
5939△Wilkins E B ◎
5940 Vacant
5943 Arnold Ray jr
Chamberlain B V Mrs
5944△Green D J Mrs ◎
5946 Lemke C L
5947 Barnett C W ◎
5950 Mock J M

60th intersects

6019△Empkie R L ◎
6020△Riedman L J ◎
6024 Grubbs M P ◎
6025△Sisson M L ◎
6029△Muttart L S ◎
6030△Clausson J F ◎
6037 Welborn Minnie Mrs ◎
6038△Mace R S ◎
6042△Hock A E ◎
6043△Vernon B H ◎
6049△Ball J R
6050△Miller C A
6055△Cooper C E ◎
6060△Guest M F ◎
6065△Iantorno J V ◎
6066△Hess F C ◎

61st intersects

6101 Vacant
6108△Bisso Frank ◎
6111△Thornton S E ◎
6115 Johansen A K Mrs ◎
6120△McCoy J D ◎
6121△Christenson Albt ◎
6129 Vacant
6130 Chisam H C
6130½ Lee R W
6136△Baker E R ◎
6139△Walsh J J ◎
6140△Pritchard J F ◎
6143 Fuelberg C H ◎
6147△Rowley G L ◎
6152△Nelson B C
6153△Brown D M ◎
6160 Hayton V ◎
6165△Jansen C L ◎
6166△Depue A M
6173△Jerram A E ◎
6174△Freeman A R ◎

Harding intersects
Poppy intersects
63d intersects

6304△Bush A G Mrs
6312 Chancellor A F
6320△Sieck F B Mrs

Poinsettia intersects

6389 Coon T W
6390△Wiley R E ◎
6391 Nelson R D
6392 White F S

64th intersects

6453△McManamy C H jr ◎
6454△Olson B A ◎
6455 Hansen W J
6459△Barr H O ◎
6460△Mason Wilbur ◎
6465△Poff N M ◎
6466△Seydel A K ◎
6473△Oakes Jack ◎
6474△Willey E M ◎
6479△Wheeler S N
6480△Cronk J C
6485△Gray Homer
6488△Chevalier A D ◎
6493△Kee J W ◎
6494△Steuber H A ◎

65th intersects

6502△Ragsdale C H
6508△Means F F ◎
6509 Fire Dept Sta No 12
6515△Gordon John ◎
6516△Mickelson Walter ◎
6521△Barrow E W ◎
6524△Rosik W M ◎
6529 Walker A J ◎
6530 Light H M ◎
6535 Brown O R ◎
6536△Houdyshell K E ◎
6541 Williams P J ◎
6542△Salveson J T ◎
6547△Walker C A ◎
6548△McGree W M ◎
6552△Wood C V ◎
6555△Berggren A R ◎
6560△Wilson E W ◎
6561△Holzgraf W A ◎
6567 Thompson R J ◎
6568 Ward W P
6574△Benson L O ◎
6575△Voss F A

Artesia intersects

6610△Sullivan R G ◎
6620△Lambrecht C A ◎
6621△Boston M A ◎
6626△Rollings F F Mrs ◎
6634△McGinn Richd ◎

67th intersects
68th intersects

6640 Stevens C L ◎
6648 Vacant
6659 Moore L D ◎
6668 Harnden J L
6676 Maloney E W jr ◎
7334△Reynolds C A ◎

GUNDRY COURT — North from 1340 E 11th

1115△Leverick N B
1117△Williams C C

GUNTHER WAY—North from Eagle bet Pine and Pacific avs

108△Hunt O M ◎
118△Endres G A ◎
119△Burns Louise W music tchr
119½△Chapman Duncan
125△Gunther E B Mrs ◎

HAINES AV — South from E 4th at Monrovia

383△Cottrell E N ◎
393△McGranahan J H ◎
497△Jaeger R J ◎

HAMDEN AV — Changed to Walnut av

HAMMOND AV (Hynes Dist) —North from Artesia blvd, 3 e of Richfield av

6554△Pinkerton S D ◎
6558 Daniels Fred ◎
6566 Kinder V L
6572 Duncan L A
6621 Schrader L R ◎
6629 Mallory A L ◎
6641△Beede R W ◎
6655 Adams F D
6661△Martin H D
6673 Strickland Douglas ◎
6676 McDevitt F P
6680 Rust T E
6687 Radel D P
6693 Borden I J ◎

67th intersects

6701 Brooks J S ◎
6709 Fosco A F ◎
6715 Bigleman R A
6724△Cargal J G ◎
6735 Martin E L ◎
6740△Flores O C ◎
6746 Kulpper Evelyn Mrs ◎
6749 Gerber D E ◎
6750 Taylor E D ◎
6755 Harris G D ◎
6761△Paslak E G ◎
6763 Platt D E ◎
6764△Raymer B H ◎
6770 Reddings R C
6775 Wells L E ◎
6779△Anderson J F ◎
6785△Nelson K M ◎
6790△Cowles T J ◎

68th intersects

HARBOR AV—North from 9th, 3 e of Santa Fe av

10th intersects
11th intersects
12th intersects
Anaheim intersects
14th intersects
Cowles intersects
15th intersects
Gaylord intersects
Reeve intersects
17th intersects
Esther intersects

1325△Bryne B W & Sons lbr
1329 McClellan Wallace
1331△McGovern O H Mrs ◎
Meadows Gladys Mrs
1461 Church of God in Christ
1623△Pyka L S Mrs ◎
1815△Betsinger D W cbtmkr
1830△Cal Meter Appl Co
△Kint J N Construction Co
1834△Calstate Elec Corp
1841△Vader J G ◎
1853△Arnold J E ◎
1855 Rawls C L
1875 Sheffield Wayne
1890 Baker R J vacuum & pump trucks

Pacific Coast hway intersects
Parade intersects
19th intersects

1909 Bernhardt Shirley Mrs
1909b△Collins F J
1909c Allee O P
1909d△Judson R S
1911 Strawsburg E J Mrs

LONG BEACH WELDER'S SUPPLY CO.
MAL TEETER
OXYGEN-ACETYLENE AND WELDING APPARATUS
WILSON ARC WELDERS AND ELECTRODES
1629 W. Anaheim St. Tel. 68-3122 and 7-9119

SALES
MASTERS PONTIAC CO., INC.
SERVICE
"The House You Can Trust — Since 1919"
1235 AMERICAN AVE. TEL. 7-4111

Title Service Company
350 East Fourth Street Long Beach, Calif. Phone 7-4281

REALTORS
MAX LIVONI
Real Estate
Property Management
Insurance
1101 Atlantic Ave. Long Beach
Phone 6-9701
Insurance Phone 7-7447

REX L. HODGES
REALTOR
SALES -- INSURANCE
BUILDING -- RENTALS
408 EAST FIRST ST. TELEPHONE 712-51

The Sherwin Williams Co. of Calif.

Paints—Varnishes
Wall Paper
Art Materials

Wholesale and Retail

641 Pine Ave. Tel. 647-60

GRAND AV—Contd
1024△Friese Wm ◎
1025 Behnke R B
1030△Berrey M L ◎
1035△Pettygrove Neal
1042△Geiler P R
Mayfield intersects
1045△Burkhardt Ralph ◎
1053 Meyer Nellie Mrs ◎
1056△Carpenter H I
1060△Brown M E
Johnson W A
1061 Clark W J ◎
1067△McVey Helen Mrs ◎
1070△Roberts Q A
1075 Giles S W
1080△Redding R M ◎
1085△Ockerman C C
11th intersects
Anaheim intersects
1355△McCrary Alice Mrs ◎
1356 Johnson A B
1360 Parks C J
1364 Valencia Reynaldo
1368 Torres P G
1371 Higgins W H
1372 Vacant
1376 Vacant
1380 Fry E J
1384 Garcia Alvino
1388 Ontiveros Jeronimo
1391△De Long W E Mrs ◎
1392 Torrez Manuel
1396 Gutierrez E R
1398 Mitchell Menether
1508△Bodine C W
1634△Gardner M E
1665△Long Beach Crematory
1720 Vacant
1770 Vacant

GRANT—East from Obispo, 2 blks n of Pac Coast hway
3223 Vacant
3404△Wickizer V B

GREENLEAF — From Long Beach blvd at Northern City Limits

GRISHAM AV — South from 48th, 2 blks w of Long Beach blvd
4646 Sherry F A
4666 Kennison Viola Mrs ◎
4674△Meixenheimer M J

GUNDRY AV—North from E Anaheim, 2 blks e of Orange av
1320 Dean C H
1324△Dickerson J E
1330△Vaughn G H
1340 White Edw
1350 Wilcox H H
1352 Kram Minnie Mrs ◎
1352a Hooper W B
1352b Vacant
1354 Hansen C O
1354a Davenport Ivan
1354b Thomas Ollie
1354c Weston R G
1354d△Cortz R G
1356 Cooke C E
1356△Hanna Bruce
1358△Edwards Albt ◎
1360 Pederson J L ◎
1362 Vacant
1390 Sweet W T
14th intersects
1400△Thornberry C E
1401△Miller Walter
1405 Henley A H
1410 Foulk C V
1417△Abercrombie J M ◎
1418 Wechell Olin
1420△Brown H E
1422 Dunn John
1425△Lewis G M
1428△Newmyer W O ◎
1433△Gideon J G
1435 Taylor L R
1440 Serbine Esther
Taylor T T
1440½ Crook Inez Mrs
1444 Merchant C L
1445△Mendenhall A W ◎
1446½ Connolly T K
1446△Gard Chas
1458 Newmaster Herman
1458½△Patmor J R
1463△Sather W J ◎
1465△Jones E A ◎
1466 Artidge A J ◎
1469 Gaskill L S
1472 Calvin E E
1472½ Perry Paul
1473 Craig Wm
1475 Howe Chas ◎
1477 Brown G B
1479 Jones Clayton
1480△Kleeman G W ◎
1490△Miller J A ◎
1490a Toothman G G Mrs
1490½ Thompson Wm
1492 Nicol J W
1493△Pontius C A ◎
1495△Davies J C ◎
15th intersects
1505 Vacant
1511 Brisbin M S
1517 Wills Armine
1524△King G H
1525△Robb E M Rev
1528△Schakel J H ◎
1529 Marsh Memorial Free Methodist Ch
1530 Heath L A
1530½ Stewart E R
1532½ Folsom R C
16th intersects
1601△Brown G E ◎
1605 Smith W M
1609△Jones G R ◎
1609½ Stewart R C
1612 Seavey C O
1620a△Bingham R W
1620b Gelsinger G L
1620c△Podolsky David
1620d△Sabil David
1630 Vacant
1632△Anderson E R
1640a△Du Bois A H
1640b Vacant
1640c△Jones C D
1640d Sweet Sue Mrs
1665△Kuykendall S S
1673 Skinner H E
1675 Dellet H A
17th intersects
1706 Wilson John
1717△Pepperman D A ◎
△Schnitt Isadore
1726△Cochrane C G
1726½ Johnson Mamie Mrs
1735 Perez Emilio
1736△Ketchell G R
1736½ Avery Bernard
1737 Peterson W C
1739△Wike J D
1741△Jones J B ◎
Esther intersects
1745△Slate N V ◎
1746△Gilman M E Mrs ◎
1747△Davis I S ◎
1752 Cerniwey C G ◎
1762△Hoover G D
1770△Moore R E
1781 Vacant
1782△Allen E C
1785 Vacant
1786 Crow B J
Pacific Coast hway intersects
1800 Chapman W R Mrs
Hodgkins I E
1808△Christian M H
1810△Beebe F C Mrs ◎
1822△Lindstrom H S
1826△Clark W T bldg contr
Lee C E concrete contr ◎
1834 Kerr A N
1834a△Kerr O C
1840 Folsom Otis
1842 Davis J M
1850△Lorge Henry
rear△Agutter Ada
1858 Hannum F J ◎
1866 Tusing J N ◎
1872△Nickerson G M
19th intersects
1910 Farmbrook J B ◎
1912 Wood G W
1912b Aery W G
1912½ Vought F E
1914 Vacant
1916△Sharman J P
1920 McCuller J B
1922 Creswell M W
Alamitos av intersects
21st intersects
2101 Gallelo H M
2103△Phillips R E
2104△Zylstra H F ◎
2105 Dunne T C
2106 Bridwell A E
2109 McClure J A
2111△Curlee J W
2115△Ball T H
2115a Campbell Helen
2116b Dunn H R
Hill intersects
Willow intersects
Spring intersects
2752△Peters F R
2771△Loomis W H
25th intersects
29th intersects
3315△City Water Plant
3322△Durfee C W ◎
3330△Murphy T H ◎
3336△Helneman H N ◎
3344△Sommers Lester
3350△Vaughan F B ◎
3358△Fouillet J M ◎
3366 Barton Lucille Mrs ◎
3374△Edwards J W ◎
3380 Conley J C
Wardlow rd intersects
3411△Riedman F M ◎
3420△Jones L S
3421△Yates R E ◎
3427△Girvin C W ◎
3430△Catterall P S ◎
3434△Reynolds C A ◎
3439△Davis H A
3446△Belt C W ◎
3449△Armor J R ◎
3452△Quigg W S
3459△Tracy J A
3465△Waugh H F
3470△Merritt H S Mrs ◎
3476△Thompson C H ◎
3504 Eigenhuss Jacob
3505△Dean L J ◎
3512△Julian A A ◎
3520△Hudgins A R ◎
3526 Monroe Jack
3533△Ohlson F E ◎
3534△Ream N S ◎
3540△Nielsen Alf ◎
3544△Ryan S B ◎
3552 Hendricks L B
3555△Pike H B ◎
3560△Melville T F
3563△Vickers L S ◎
3566△Radford H A
3567 Meadows H J
3569△Gilson J J
3570△Garner L W ◎
Hanson H M
3577△Dickerman E J ◎
3580△Hester J H
3583 Lawson E R
3587△Howell J R ◎
3590△Shepard H B CS pract
3590½ Behrens E A
3596△Rich T F
36th intersects
3601 Conger Mabel A osteo
△Conger M F Mrs ◎
3605△Cooper Orville ◎
3610△Mercer A R ◎
3611△Holley J P ◎
3614△Lynch L Q
3617△Thornton M W
3618△Hart J O
3619△Sullivan J L ◎
3620△Shepherd V V
3621△Stippel W H ◎
3624△Ferl R J ◎
3625△English Jay ◎
3626△Miltenberger A C ◎
3630△Keller M E ◎
3631△Tift D A
3632△Langford M L Mrs
3635△Douglas H L elec contr ◎
3636△Osborne W H
3637△Kennedy D R
3639△Benke L W
3640△Dixon Steve
3644△Wullenwaber E W ◎

S. P. LEE & SONS
CHINESE HERBS
TELEPHONE 616-275
LICENSED PHYSICIAN IN ATTENDANCE

1033 Atlantic Ave., Long Beach
Formerly 14 Years at 645 Pine Ave.

Los Angeles Offices: 4624 S. Figueroa St., Tel Century 2-8033; 950 S. Vermont Ave., Tel Fitzroy 8805

3645 Besigen Eliz Mrs
3647△Davilla E S ◎
3648△Noonan C M ◎
3652△Bergen Meta B ◎
37th intersects
3708△Gault F S ◎
3712 Franz John
3714 Lightfoot D R ◎
3715△Humphrey G B
△Martin C R
3716△Christian M A
3723△Meints V D
3724△Dougherty W A
3726 Foglesong M D
3727△Williams I F ◎
3729△Johnson A M
3730△Sedimeier G A
3733△Henion L L
3734△Volimar A J ◎
3737△Healy Dorothy L ◎
3738△Brown W K ◎
3741△Schmidt V J ◎
3742△Perguson H W ◎
3744△Shiffler H N ◎
3745△Ruff P G
3747△Ruff S L Mrs ◎
3750△Brock C D
3753△Johnson C F ◎
3764△Crawford C W
3756△Glaser R E ◎
3757△Quigley H A ◎
3760 Vacant
3761△Crew Alex ◎
3765△Kerr C L ◎
3770△Lelliott W R
3800△Jacobson O J ◎
3801△Smith C B
3808△Roemer H A ◎
3811△McIntyre J L
3814△Baptie E S ◎
3815△Love O N
3820△Hollingsworth G W ◎
3821△Anderson M N
3825△Humphreys K E ◎
3826△Brown O M ◎
3830△Marron B P ◎
3831△Robbins Roy
3835△Hickman L V
3836△Wells C K ◎
3840 Falk N H ◎
3845△Dumm Ray
3846△Dumm H C
3850 Boyer Wm
3851△Williams R H
3855 Ormsby Jas
3865 Young H G
Armando dr intersects
3870△Cady C H ◎
3876△Schug M H ◎
3881△Hendon J T ◎
3886△Lynes G G ◎
3887△Ferris Stewart ◎
3899 Hopkins Ray ◎
3918 Foasberg J W
3950 Cheadle G L
Roosevelt av intersects
4704 Herdan Wm
4714 Halloway J W
4720 Brummel D H
4723 Mitchell D H
4726 Anderson B E
4729 Fletcher Stanley
4730 Roberts L M
4736 Dyer Randall
4737 Dodds Clyde
4742 Nelson V R
4746 Harle J H
4747 Weir W F
4750 Van Dover Curtis
4752 Gettler Ralph
4802 Shirley J A
4803 Williams C B
4808 Otto Henry
4812 Peterson Hiram
4816 Kenyon Paul
4825 Stevens J H
4826 Bath K B
4829 Hobbs John
4835 Bell Virell
5016 Wilson Theo
5019 Springer R V
5025 Gauff Anthony
5032 Thomas K N
5035 Schmidt Harlow
5038 Bjerke Danl
5821 Witcher E K
5827 Ogden J L
5828 Davis Alger ◎
5842△Nesbit Lucille Mrs ◎
5845△Driscoll J J ◎
5846 Paterson Rudolph
5851 Youngwirth J K
5854 Porter N N ◎
5859 Landenberger C J ◎
5860 Magers P M
5866△Fanning Martha Mrs ◎
5879△Musser G H
5880△Eckstrand P A ◎
5886 Hainline Fred ◎
5890 Murdock E V ◎
5898△Mason A H
59th intersects
Hungerford intersects
5934 Vacant
5935△Igalo Max ◎
5938△Crawford E L ◎
5939△Wilkins E B
5940 Eslinger D H ◎
5943△Watson Martin
5944 Harkness J H
5946△Harms Geo
5950△Burgess H P
60th intersects
6019△Empke R L ◎
6020 Riedman L J ◎
6024△Galt W T ◎
6025△Sisson M L ◎
6029△Coutts R B
6030△Clausson J F ◎
6037△Welborn L B ◎
6038△Mace R S ◎
6042△Hock A E ◎
6043△Cheesebrough R A ◎
6049△Ball J R
6050△Morrow H W
6055 Vacant
6060△Guest M F ◎
6065△Iantorno Jos ◎
6066△Hess F C ◎
61st intersects
6101△Butler W G ◎
6108△Edmaster G M ◎
6111 Breazeale A P ◎
6115△Johansen J C ◎
6120 McCoy J D ◎
6121△Streger J T
6129△Crittenden C E
6130△Benson J A ◎
6136 Baker E R ◎
6139△Walsh J J ◎
6140 Hubbert Eug ◎
6142△Anderson Pikney
6147△Rowley G L ◎
6152 Tucker R C
6155△Chandler C A
6160△Boone I W ◎
6165△Jansen Cyril ◎
6166 Vacant
6173 Jerram A E
6174 Freeman A R ◎
Harding intersects
63d intersects
6304△Bush A G Mrs
6312△Bush M H ◎
6320 Barnard A M Mrs
Poinsettia intersects
6389 Bowman Lucius
6390 Johnson G W
6391 Davis Les
6392△Ebersole J M
64th intersects
6453△Shire Fred
6454△Crosby N M ◎
6455 Greer H W
6459△Barr H O
6460 Marron H E
6465△McGuire E A Rev
6466△Seydel A K ◎
6473 Vacant
6474△Boone J R ◎
6479△Wheeler S N
6480△Cronk J B ◎
6485△Gray Homer
6488△Chevalier A D ◎
6493△Wheatland G W
6494△Romine H T
65th intersects
6501 Fire Dept sta No 12
6502 Ragsdale V E
6515 Ragsdale S C
6516△Mickelson Walter ◎
6521 Marvel H D Mrs ◎
6529△Walker A J ◎
6530 Light H M
6535△Krause F W ◎
6541△White A R ◎
6542 Salveson J T
6547△Sheley J F ◎
6548△McGree W M ◎
6552△Howardson W H ◎
6555△Bergeren A R ◎
6560△Wilson E W ◎
6561△Holzgraf W A ◎
6567△Higgins D S ◎
6568△Ward W P ◎
6574△Barry S L
6576△Voss F A
Artesia intersects
6610△Sullivan R G
6620△Starkey C V ◎
6621△Boston M A ◎
6626 Wonacott L G
6634△Gale F T
GUNDRY COURT—North from 1340 E 11th
1116 Hennessy J N
1117△Williams C C
GUNTHER WAY—West from Pine av to Pacific bet 23d and Eagle
108△Wills O L ◎
118△Niles B J ◎
119△Burns L W Mrs music tchr ◎
119½ Ward E L
125△Gunther Geo ◎
HAINES AV—South from E 4th at Monrovia
383△Cottrell E N ◎
390 Mallonnee Patricia Mrs
393△McGranahan J H ◎
397△Jaeger R J ◎
HAMMOND AV (Hynes Dist)—North from Artesia blvd, 3 blks e of Richfield av
6554 Pinkerton S D
6558 Schenk W L ◎
Artesia intersects
6641△Reynolds Lula Mrs ◎
6655 Kite Avoy
6661△Miller J B ◎
6680 Hershberger R G
6687 Kaufman W H
Georgia av intersects
6701 Rowe L G ◎
6709 Weiss Morris
6715 Rickman R A
6735 Bell Edw
6740 Flores O C ◎
6750 Jones S R ◎
6761△Paslak E G ◎
6764 Raymer B H ◎
6775 Wells L E ◎
6779 King D M Mrs ◎
6785 Nelson K M ◎
6790△Havlovic C H ◎
68th intersects
HARBOR AV—2 blks w of Long Beach blvd, n from Artesia blvd
1623△Pyka L M Mrs ◎
Reeve intersects
1815△Quick & Brandon cbtmkrs
1841△Vader J G ◎
1853 Evans C S
1890 Coast Van Lines Inc (br)
19th intersects
1909 Van Wey G D
1911 Thurman W J
1913 Vacant
1915 Vacant
1920△Potiekker C E Mrs ◎
1921△Muehlstedt V H ◎
1931△De Rochie B J
1933 Vacant
Summit intersects
20th intersects
Hill intersects
6681 Schwass G C ◎
6691△Price G D
Cummings intersects
6703△Berryman Saml ◎
6711△Meier H E ◎
6719 Wells G A ◎
6726△Sutton V V
6729 Hines C C

FOURTH AND PINE

WALKER'S

The Complete Department Store

Friendliness and Fashion

FOR FIRM ABBREVIATIONS SEE PAGE X BACK OF BOOK

H. A. MURRAY, REALTOR
REAL ESTATE -:- EXCHANGES
Telephone 612-36 818 Times Bldg. 215 American Ave.

HARBOR PAINT CO.
WALL PAPER
PAINTS
GLASS
OILS
and
VARNISHES
Telephone 612-25
341 AMERICAN AVENUE
Branch Store 3028 EAST ANAHEIM

GUNDRY AV—Cont
1800 Vacant
1808 Beebe D R
1810 Soots H L
1822 Brown W O
1826 Clark W T bldg contr
Lee C E (o)
1834 Frasier E T (o)
1834a Rowe Alf
1840 Kaufman R L
1842 Lorge J B
1850 Lorge Henry
rear Agutter Ada Mrs
1858 Hannum F J (o)
1866 Tusing J N
1872 Davies A E
19th intersects
1910 Day C W
1912 Bracken J D
1912b Vacant
1912½ Trenary C G
1914 Cooper E I Mrs (o)
1916 Bauer J H
1920 Salsbury A E Mrs
1922 Wilson Linnie Mrs
1926 Vacant
Alamitos av intersects
21st intersects
2101 Peveto J H
2108 Taute H H
Thompson Frank
2104 Kirby T E
2105 Pitman E B (o)
2106 Cavett R H
2109 Friedley Danl
2111 Moore D L
2115 Taute J H
Taute W W
2115a Vacant
2115b Dunn H R
Hill intersects
Willow intersects
Spring intersects
nr 28th Brooks H E
Cook T G A
Elm A J
Leisz H T
Loomis W H
Moller J A
Owen A B
Owen A B
Peters F R
Smith P C
Wilke Walter
3315 Signal Hill City Water Plant
3411 Riedman F M (o)
3420 Wiley A A (o)
3421 Roberts D L
3427 Girvin C W (o)
3434 Sweeney Stender
3439 Crabbe W H (o)
3453 Storts E D
3465 Waugh H F
3470 Merritt G W (o)
3475 Thompson C H (o)
3504 McKillop D A (o)
3505 Dean L J (o)
3512 Julian A A
3520 Marshall V P
3526 Adkinson O D
3533 Vacant
3534 Ream N F (o)
3544 Suydam L K
3552 Downey W W
3555 Pike H B (o)
Reeves Oscar
3563 Vickers L S (o)
3566 Radford H A
3569 Decker E L
3570 Barner H L (o)
3577 Dickerman E J (o)
3580 Fowler C L
3582 Carroll Marjorie
3587 Howell J R (o)
3590 Shepard H B (o)
36th intersects
3601 Conger M F Mrs (o)
3610 Hoferer D W
3611 Holley J P (o)
3614 Conway C H
3617 Thornton M W
3618 Campbell John
3619 Bristow J H (o)
3620 Smead Harold
3621 Sippel W H (o)
3624 Ferl R J (o)
3625 English Jay (o)
3626 Miltenberger A C (o)
3630 Murphy H F
3631 Tift D A (o)
3632 Hales L E (o)
3635 Douglas H L (o)
3636 Fulton W C (o)
3637 Sutcliff Jos
3639 Campbell C C jr
3640 McConville Alvin
3644 Handy Leva M (o)
3645 Suttle B B
3647 Merritt G R (o)
3648 Noonan C M (o)
3652 Bergen Meta B (o)
37th intersects
3708 Gault F S
3714 Reinert Claude
3715 Gilliland T W (o)
3723 Wilsey W S
3724 Wilmer F B
3727 Williams I F
3729 Chonette W C
3730 White H T
3733 Porter F S
3734 Vollmar A J (o)
3737 Healy Dorothy L
3741 Schmidt V J (o)
3742 Ferguson H W (o)
3745 Ruff S L Mrs (o)
3747 Ballentine G F (o)
3750 Mires J R
3753 Johnson C F (o)
3754 Cottrell Edw (o)
3756 Glaser R E (o)
3757 Quigley H A (o)
3760 Cooper F E (o)
3761 Crew Alex (o)
3770 Bishop F C
Bixby rd intersects
5821 Kingsbury C C
5828 Nesby J C
5845 O'Driscoll J J
5846 Holmes F L
5851 Wilson S A
5866 Fanning L L (o)
5880 Ekstrand P A (o)
5886 Coleman F P
5893 Stroud O T
59th intersects
Hungerford intersects
5934 McElwee T H
5935 Pearce S S
5938 Crawford E L (o)
5940 Oxford F J
5943 Parrish A L
5944 Thompson L O
5946 Kinnard E F
5950 Wunschel H M Mrs
60th intersects
6019 Empkie R L
6020 Riedman L J
6024 Galt W T
6029 Martin G R
6030 Claussen J F (o)
6037 Welborn L B
6038 Mace R S (o)
6042 Fox M R
6043 Montgomery R W
6049 McKay D B
6050 Pierce R V
61st intersects
6101 Butler Ursuline Mrs music tchr
Butler W G
6108 Edminster G M
6115 Johansen J C (o)
6120 McCoy J D
6121 Dunlop D W
6129 Swen G R
6130 Flint H C (o)
Flint L H
6136 Baker E R (o)
6139 Walsh J J (o)
6140 Murray G E (o)
6143 Benno C O Mrs (o)
6147 Rowley G L
6152 Haight W A
6153 Cecil A L (o)
6166 Shoreland Geo
Harding intersects
63d intersects
6304 Bush A G Mrs
6312 Kiehl T C
6320 Halsey L A
Poinsettia intersects
6389 McMurray Albt
6390 Estes L B
6391 Shelly Clara Mrs
6392 Williams Frank
64th intersects
6453 Rydell Carl
6454 Crosby M A Mrs
6455 Maxon John
6459 Tims A D
6460 Henley D R
6465 Bassett R W
6466 Seydel A K (o)
6473 Mitchell A J
6479 Lynch A W
6480 Hastain W B
Truman W B
6485 Leidholm G E
6494 Mapes F A
65th intersects
6501 City Fire Dept—Sta No 12
6502 McGree W M
6508 Sullivan A J (o)
6515 Larson M W
6516 Mickelson Walter (o)
6521 Marvel H D Mrs (o)
6529 Walker A J
6535 Krause F W (o)
6541 White A R
6542 Salvesion J T (o)
6547 Sheley J F (o)
6548 Adams W H
6552 Howardson W H (o)
6555 Berggren A R (o)
6560 Wilson E W (o)
6561 Holsgraf W A (o)
6567 Higgins D S (o)
6568 Ward W P (o)
6574 Cyester G E (o)
6575 Heintzelman F E
Artesia intersects
6610 McGovney Carl
6620 Robertson A A
6626 Mills Geo
6634 Gaie F T

GUNDRY COURT—North from 1340 E 11th
1115 Hazzard Paul
1117 Williams C C

GUNTHER WAY—West from Pine to Pacific bet 23d and Eagle
108 Wills O L (o)
118 Clute A A
Tomlin W C
119 Burns L W Mrs
119½ Brown May Mrs
125 Gunther Geo

HAMMOND (Hynes Dist)—North from Artesia blvd, 3 blks e of Richfield av
6641 Goldsberry B H (o)
6680 Herschberger R G
67th intersects
6735 Peterson C E (o)
6764 Raymer B H (o)
68th intersects

HARBOR AV—2 blks w of Long Beach, n from Artesia blvd
1623 Pyka Sylvester
Reeve intersects
1853 Sugihara W B
1855 Vacant
19th intersects
1920 Potickkee R J
67th way intersects
6726 Sutton V V
6819 Clark Harry
6849 Gladfelter J M (o)
Greenleaf dr intersects

HARDING—East from Linden, 1 blk n of 61st
1002 Davenport C L Rev
Lewis av intersects
1061 Woods S M K (o)
Lemon av intersects
1170 McKinney E C
Orange av intersects
1236 McElroy L A (o)
Brayton av intersects
1316 Skinner M P
1326 Johnson G A

KAY JEWELERS
AMERICA'S LARGEST CREDIT JEWELERS
TEL. 692-48
319 PINE AVE.
LONG BEACH
Visit Our Optical and Radio Dep'ts.
IT'S O.K. TO OWE KAY

Gundry av intersects
1422 McDonald J A
1438 Greening E C Mrs gro
Falcon av intersects
1514 Weaver Buck (o)
1522 Wagner J P Mrs (o)
Wagner M M
Walnut av intersects
1615 Kornder J F
John av intersects
1916 Metzger H M
Cherry av intersects
2017 Franks C M
2024 Dunbar Reuben
2030 Jackson W F
2045 Swartz John
2140 Smith V E
2141 Maxwell A H (o)
rear Vacant
2211 Stokes Serle
2221 Shea T J
2225 Vacant
2229 Neahr Dolores Mrs (o)
2327 Kirkpatrick F L
2334 Warn Ezra
2340 Vacant

HART PLACE—South from 334 E Ocean blvd
6 Vacant

HATHAWAY AV—Northeast and sw from 5150 E Anaheim (Eastern City Boundary Line)
695 Conger J F Mrs restr
765 Chezum C F
981 Willhoite G S (o)

HAVANA AV—North from Colorado, 2 blks e of Recreation Park
435 Archibald E N (o)
525 Koch G O (o)
528 Davis E L (o)
6th intersects
616 Ludwick K L (o)
621 Howell W E
636 Hanson L A
645 Ellis E J
656 Southgate P T (o)
659 Woodward R D (o)
660 McConnell R D (o)
670 Parker W M (o)
680 Catlin L G (o)
7th intersects
716 Woods J M
8th intersects
801 Slater A D
810 Read J C (o)
815 Choquette L R
817 Towner G E (o)
819 Terry J S
821 Mallon J J
Hathaway av intersects

HAYES AV—North from Anaheim, 3 blks w of Perris rd
1404 Weisbrod J C roofer
1420 Rafferty A W bkbndr
Cowles intersects
1704 McMinn J W (o)
Zinn Georgie Mrs
1752 Velasquez Jos
1754 McKee Chas
Murphy R N
1756 Moore Geo
1758 Martin Agnes
State intersects
Hill intersects
2408 McAdams W B
2409 Lent M B (o)
2414 Hammond G L
2435 Siegfried John (o)
2450 Rule T H
2450a Lard L W
2450½ Gifford Melferd
2464 Pence G W (o)
2471 Milburn C A
2484 Schneider Maye Mrs

HELLMAN—East from Alamitos av to Walnut av, 1 n of 7th
1012a Heaston D W
1012b Visser A E
1012c Richtenburg Wm
1015 Barrett H D (o)
1022 Harris G D
1024 Abbie A A
1025 Franklin G B (o)
1026 Campbell C P
1032 Vacant
1032½ Vacant
1033 Mercer R A
1034 Vacant
1035 Smith V M
1036 Vacant
1037 Stevens Vera
1038 Vacant
1038½ Vacant
1040 Vacant
1041 Whitehead Annie Mrs
1045 Strouse D A
1046 Hale J E
Solesbee D E
1047 Thomas Frank
1048 Howe Geo (o)
1050a Bennett A R
1050b Keating Myrtle Mrs
1050c Lockwood Alf
1050d Koch H W
1052 Vacant
1053 Green Elis T
1054 Huff L V
1070 Buckholder John
1072 Otto W F
1074 Schaeffer Walter
Cerritos av intersects
1101 Funk F B (o)
1110 Fisher Lawrence
Fox J P
Frymier John
Rozell G S
1120 Holden L P
1121 Jansen E N
1122 Frank Nat
1123 Ebert F C (o)
1124 Meier John
1126 Balbowski Louis
1127 Loy O E
1129 Kidd C L
1130 Clark Elmer
McLine Wm
Shannon Gladys
Thorson Adis
Wilson Ellen Mrs (o)
1133 Culbertson Clair
1134 Taylor Geo
1135 Smith Virgel
1140 Labenz J A
1142 Martin Richd
1144 Mankin Jos
1145 Cameron D R
1150 McCabe Harold
1151 Adams Carrie Mrs
1151½ Taplin L M Mrs
1152 Hair Kirby
1153 Collett M A Mrs
1154 Williams H A
1155 Briggs E S Mrs
1157 Featherman H A Mrs
1157a George H W
1161 Buford Claude
Orange intersects
1215 Sullivan Frank (o)
1221 Zybach Fred (o)
1223 Vacant
1235 Foulk L L Mrs (o)
Geary Herbt
1243 Moorman J M (o)
1301 Miller W W
1305 Opp J E
1306 Adamson H F
Brown E E
Butler J V
Ellsworth Lola
Harrison Alma Mrs
Lewis B L
Morrison A M
Morrison May Mrs
Ormond E M Mrs
1312 Hennessy H J
1314 De Blois E A
1315a Pence G W (o)
1315b Gillette R H
1315c Grunkmeyer A C
1315d Grosamayer Max
1316 Vacant
1318 Meier H H Mrs
1319 Hovey F H
Letcher Michl
Wheelessa R T
1322 Hlisa F C (o)
1324 Gibson John
1333 Vacant
1333a Tibbetts M E
1333b Bulach G C (o)
1336 Switzer S W
1338 Nowlin O P
1340 Smith E H
1340½ Morrison Howard
1341 Blackburn W V
1342 Virden L A
1348 Beran J M
1350 Griffin Karl
Moon Florence Mrs
Sippel Carl
1351 Johnson M A Mrs
1352 Dearing Lucile Mrs
1356 Nieto John
1405 Keys Nora A (o)
1411 Shaver Rolland (o)
1419 Jones J R (o)
1421 Hodges W A
Pleasance A H Mrs
1422 Freeman Virgil
Hilla J K
1425 Hansen P F (o)
1430 Sena L G (o)
1431 Holt Ernest
1432 Prim E C
1433 Breen R V
1434 Bargaria Frank
1435 Baird Lillie Mrs
1437 Vacant
1438 Benecke H C
1439 Dykman B P
1441 McCoy C A (o)
1443 Vacant
1444 Glickson H N
1446 Haffner La Verne
1448 Phillips M W
1449½ Trowbridge L E Mrs
1450 Hayes J P (o)
1504 Simpson C R
1505 Baker Minnie Mrs (o)
1505½ Duren L E
1512 Bulach A G (o)
1518 Maher Jas
1520 Maessens Edmond
1522 McCune B D
1524 Martin C R
1526 Churan Jos
1530 Hendricks M P
1532 Fiedler K R
1533 Davis H R (o)
1535 McGaughey R S (o)
1537 Hawkins W L (o)
1538 Claxton Merle
1545 Snyder M A
1547 Beeman Sarah Mrs

HENDERSON AV—From 14th bet Chestnut and Magnolia
1440 Vacant
1442 Pettit N A Mrs (o)
1444 Wilkins C M
1446 Vacant
1447 Cline N R
Jones Mary Mrs
Penhale H H
Ulrich R J
1454 Ross C J
1455 Lampley T O
Le Mar Theo
1455½ Murphy R W
1456 Parker K F
1457 Gaterman T H
1458 McInnis H G
1459 Hongland E E jr
1460 Mugavero J V
1461 Peterson C O (o)
1461½ Coleman I W
1462 Elliott F F
1464 Petroff B M
1466 Houglan L R Mrs
1468 Taylor C J (o)
1470 Grantham E R Mrs
1472 Wood B F Mrs
1474 Hagemeister Wm
1476 Spicer M N
1476a Ferguson Mary Mrs
1476b Molinar A J
1478 Marti Ray
Plantt B L
1479 Harris C A
1479½ Love Clara Mrs
1480 Train L B
1480½ Mills R L
1481 Grieve J S
1482 Vacant

Willys
WOODYS WILLYS
Dealer
SALES and SERVICE
Completely Equipped Service Department
925 EAST ANAHEIM
Tel. 660-97

SUBJECT NAME: 1711 Harbor Avenue & 1515 W. 17th Street
ADDRESS: 1711 Harbor Avenue & 1515 W. 17th Street, Long Beach, CA, 90813
LAT/LONG: 33.788804 / -118.211436

PREPARED FOR: Omega Environmental Services, Inc./ Environmental Managers & Auditors
ORDER #: 61809
REPORT DATE: 10/12/2021

SUBJECT QUAD:

MAP NAME:	Long_Beach	MAP YEAR:	2015	REVISION YEAR:	N/R
SCALE:	1 : 24000	Part	1		

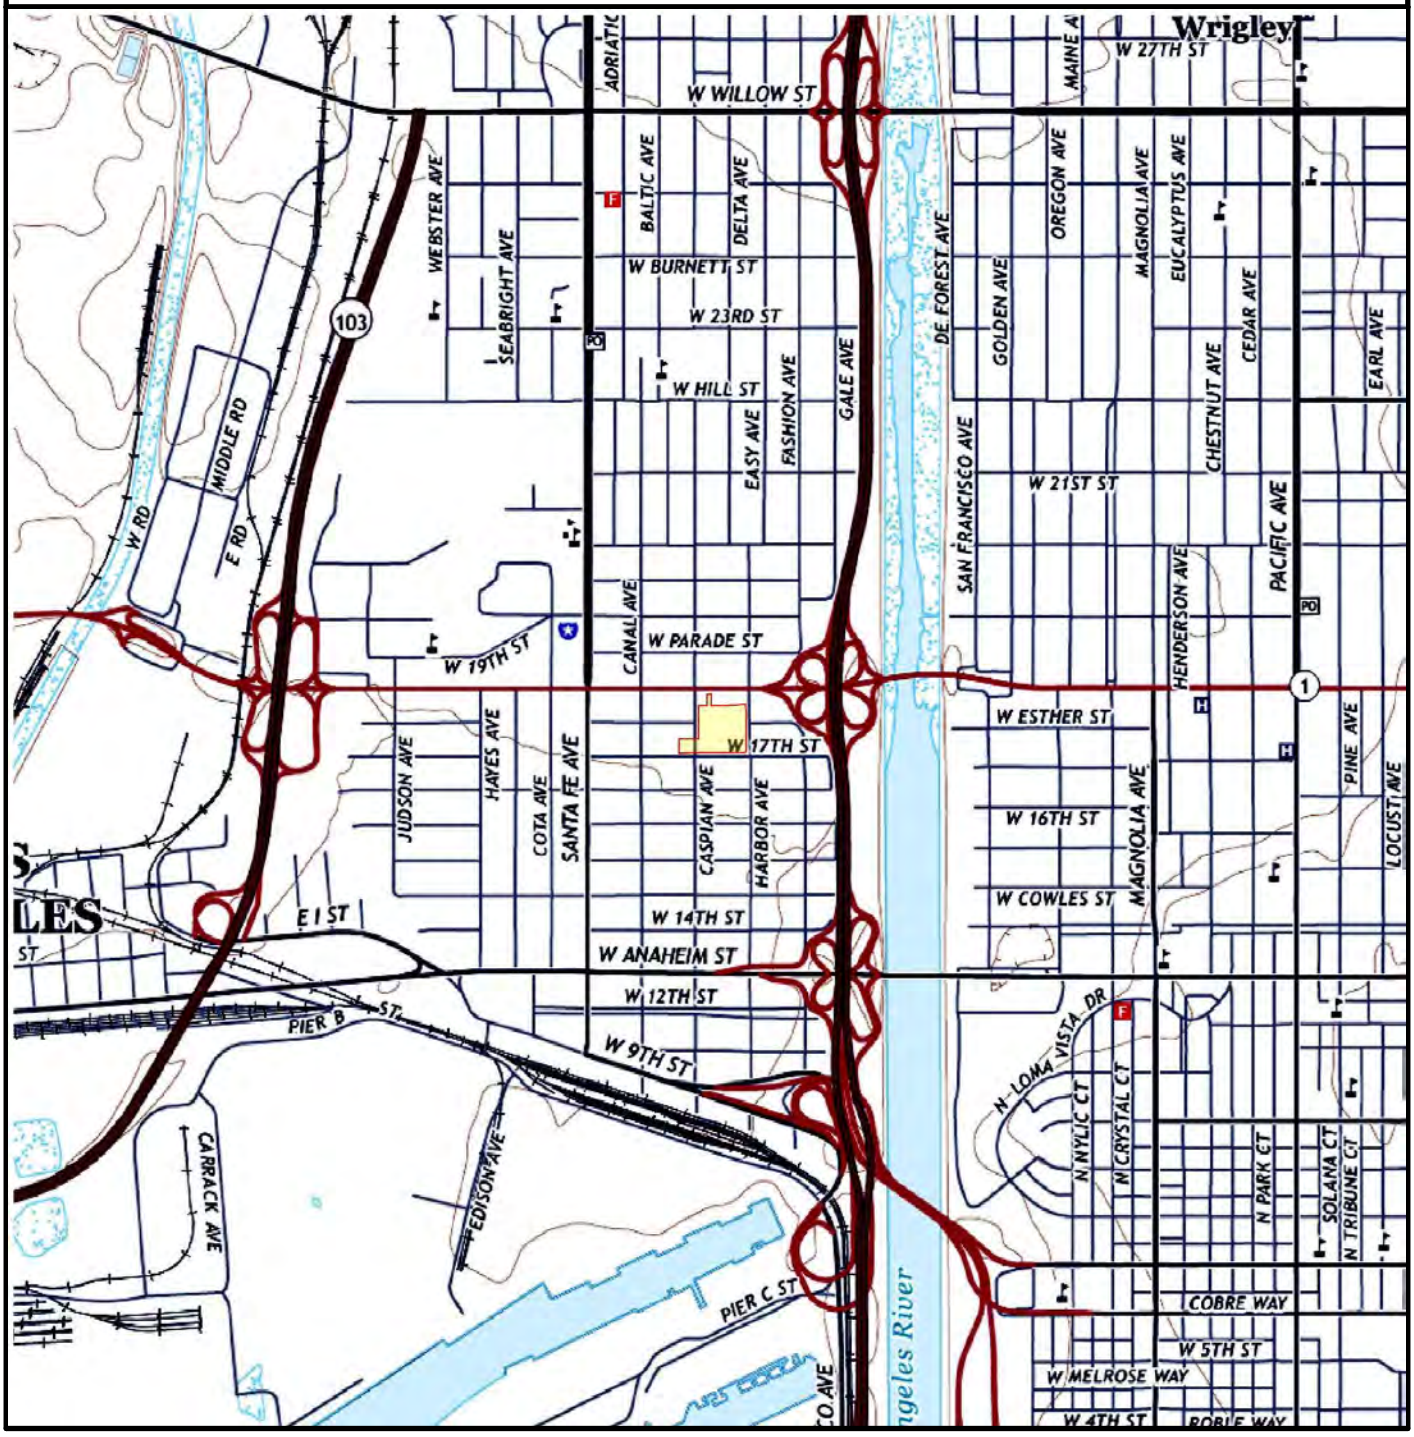

APPENDIX G

HISTORICAL TOPOGRAPHIC MAPS

Historical Topographic Map Report | 2021

Order Number: 61809

Report Generated: 10/12/2021

Project Name:

Project Number:

1711 Harbor Avenue & 1515 W. 17th Street
1711 Harbor Avenue & 1515 W. 17th Street
Long Beach, CA 90813

2 Corporate Drive
Suite 450
Shelton, CT 06484
Toll Free: 866-211-2028
www.envirositecorp.com

Envirosite's Historical Topographic Map Report is designed to assist in evaluating a subject property resulting from past activities. Envirosite's Historical Topographic Map Report includes a search of USGS historical topographic maps, dating back to the early 1900s.

TOPOGRAPHIC MAPS FOUND:

	Map Name:	Year:	Revision Year:	Scale:
1.	Downey	1896	N/R	1 : 62500
2.	Downey	1899	N/R	1 : 62500
3.	Downey	1902	N/R	1 : 62500
4.	Wilmington	1923	N/R	1 : 24000
5.	Wilmington	1925	N/R	1 : 24000
6.	Wilmington	1925	N/R	1 : 24000
7.	Downey	1942	N/R	1 : 62500
8.	Downey	1943	N/R	1 : 62500
9.	Long Beach	1949	N/R	1 : 24000
10.	Long Beach	1949	N/R	1 : 24000
11.	Long Beach	1964	1981	1 : 24000
12.	Long Beach	1964	N/R	1 : 24000
13.	Long Beach	1964	1972	1 : 24000
14.	Long_Beach	2012	N/R	1 : 24000
15.	Long_Beach	2015	N/R	1 : 24000

The USGS 7.5 minute series includes scales 1:24,000 / 1:25,000 / 1:31,680. The USGS 15 minute series includes scales 1:48,000 / 1:62,500 / 1:63,360. The USGS 30x60 minute series scale is 1:100,000.

Disclaimer - Copyright and Trademark Notice

All information contained in this report are based on data available from various public, government and other sources and are based upon the best data available from those sources. The information available in this report may be available from other sources and is not exclusive or the exclusive property of Envirosite Corporation.

NO WARRANTY EXPRESSED OR IMPLIED, IS MADE IN CONNECTION WITH THIS REPORT, INCLUDING WITHOUT LIMITATION, MERCHANTABILITY OR FITNESS FOR A PARTICULAR PURPOSE. ALL RISK IS ASSUMED BY USER AND Envirosite assumes no liability for faulty or inaccurate information. The Reports may utilize a variety of public and other sources reasonably available to Envirosite. Envirosite cannot, and does not assure, warrant, guarantee or assume any liability for the correctness, comprehensiveness, timeliness or completeness of any of such information, nor is the information in any Report to be construed as legal advice with respect to environmental risks associated with any property. Envirosite shall not be liable to anyone for any claims, causes of action, suits, damages, losses, costs and expenses (including, without limitation, attorneys' fees and costs) arising out of or caused by this report regardless of the acts, errors or omissions, or negligence of Envirosite. Any damages shall be limited to the purchase price of the report.

Purchaser of the report accepts the report "As Is". The report is intended only to provide information only and should not be considered as providing any legal advice, prediction, forecast, or fact as to the environmental risk for any specific property. Reports are proprietary to Envirosite, and contain copyrighted material and trademarks of Envirosite. All other trademarks used herein are the property of their respective owners. All rights of Envirosite as to the Reports are reserved.

SUBJECT NAME: 1711 Harbor Avenue & 1515 W. 17th Street
ADDRESS: 1711 Harbor Avenue & 1515 W. 17th Street, Long Beach, CA, 90813
LAT/LONG: 33.788804 / -118.211436

PREPARED FOR: Omega Environmental Services, Inc./Environmental Managers & Auditors
ORDER #: 61809
REPORT DATE: 10/12/2021

SUBJECT QUAD:

MAP NAME:	Downey	MAP YEAR:	1896	REVISION YEAR:	N/R
SCALE:	1 : 62500	Part	1		

SUBJECT NAME: 1711 Harbor Avenue & 1515 W. 17th Street
ADDRESS: 1711 Harbor Avenue & 1515 W. 17th Street, Long Beach, CA, 90813
LAT/LONG: 33.788804 / -118.211436

PREPARED FOR: Omega Environmental Services, Inc./Environmental Managers & Auditors
ORDER #: 61809
REPORT DATE: 10/12/2021

SUBJECT QUAD:

MAP NAME:	Downey	MAP YEAR:	1899	REVISION YEAR:	N/R
SCALE:	1 : 62500	Part	1		

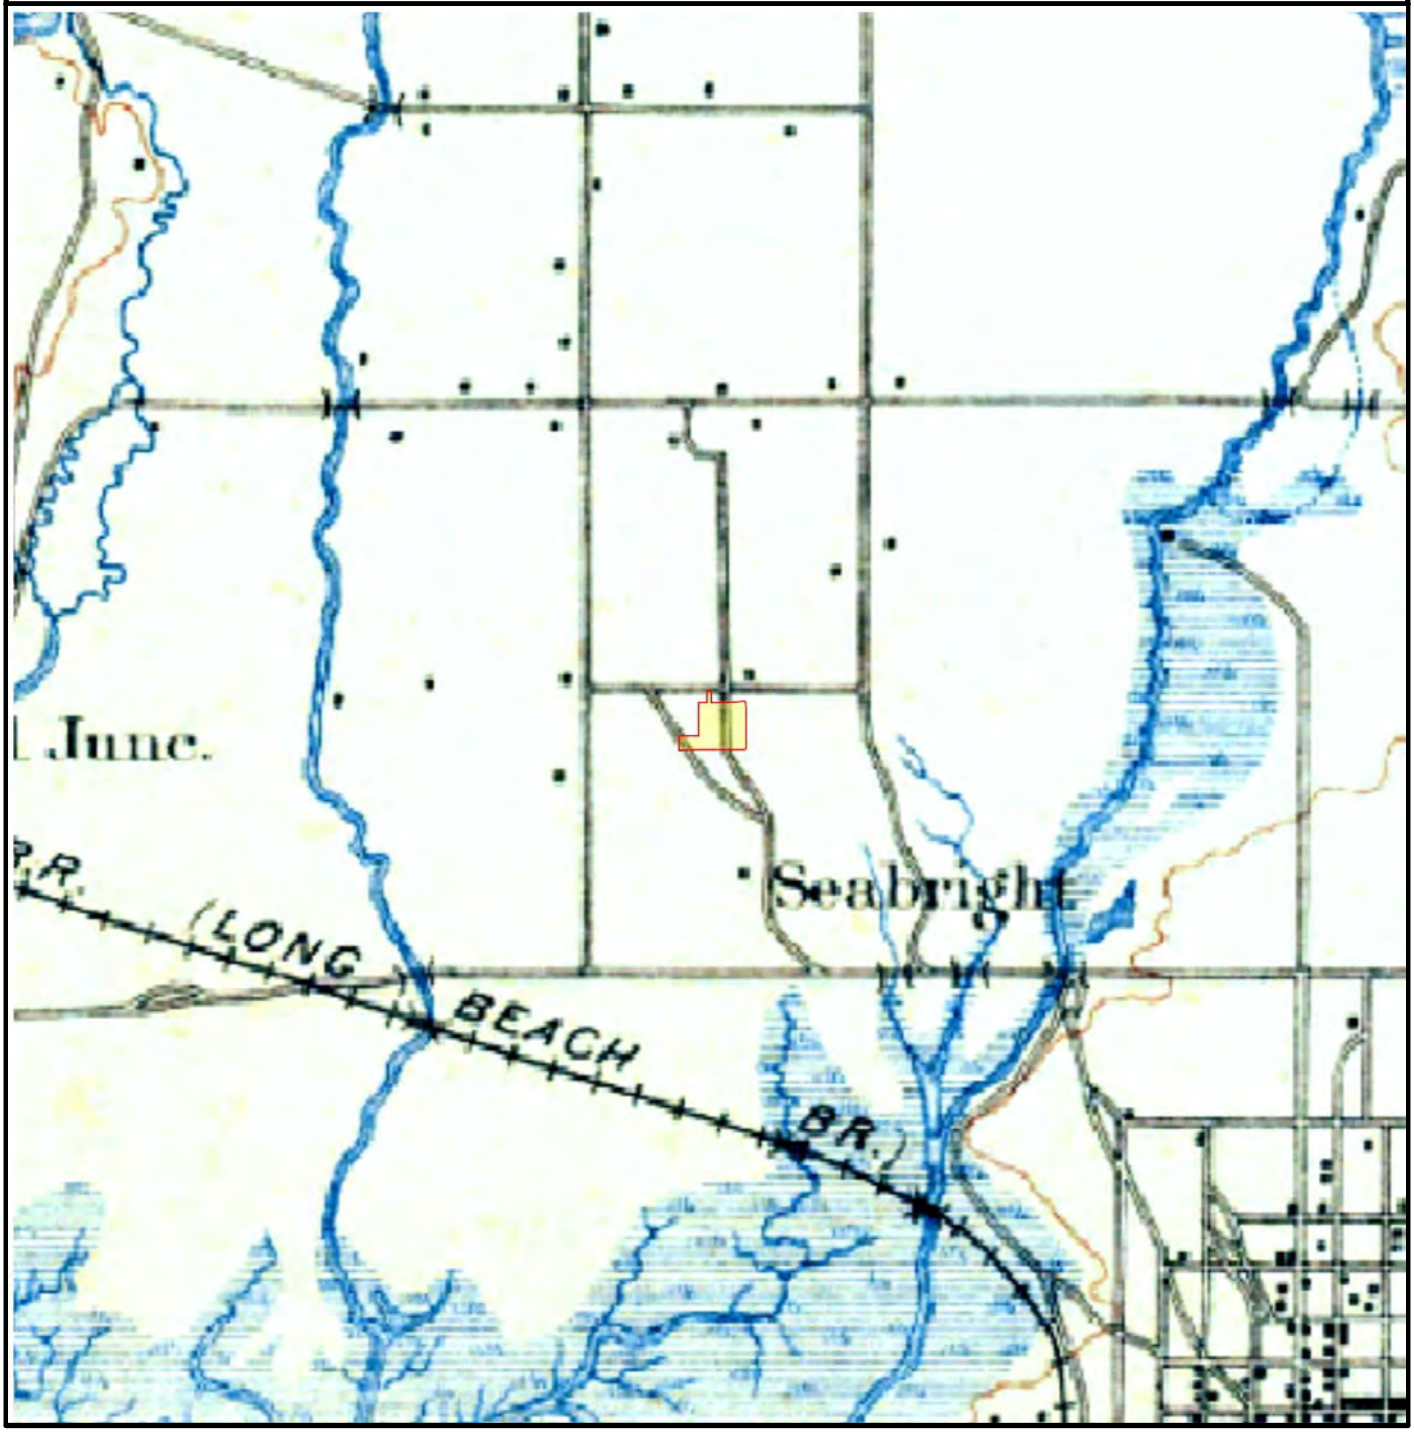

SUBJECT NAME: 1711 Harbor Avenue & 1515 W. 17th Street
ADDRESS: 1711 Harbor Avenue & 1515 W. 17th Street, Long Beach, CA, 90813
LAT/LONG: 33.788804 / -118.211436

PREPARED FOR: Omega Environmental Services, Inc./ Environmental Managers & Auditors
ORDER #: 61809
REPORT DATE: 10/12/2021

SUBJECT QUAD:

MAP NAME:	Downey	MAP YEAR:	1902	REVISION YEAR:	N/R
SCALE:	1 : 62500	Part	1		

SUBJECT NAME: 1711 Harbor Avenue & 1515 W. 17th Street
ADDRESS: 1711 Harbor Avenue & 1515 W. 17th Street, Long Beach, CA, 90813
LAT/LONG: 33.788804 / -118.211436

PREPARED FOR: Omega Environmental Services Inc./ Environmental Managers & Auditors ORDER #: 61809
REPORT DATE: 10/12/2021

SUBJECT QUAD:

MAP NAME:	Wilmington	MAP YEAR:	1923	REVISION YEAR:	N/R
SCALE:	1 : 24000	Part	1		

SUBJECT NAME: 1711 Harbor Avenue & 1515 W. 17th Street
ADDRESS: 1711 Harbor Avenue & 1515 W. 17th Street, Long Beach, CA, 90813
LAT/LONG: 33.788804 / -118.211436

PREPARED FOR: Omega Environmental Services, Inc./ Environmental Managers & Auditors
ORDER #: 61809
REPORT DATE: 10/12/2021

SUBJECT QUAD:

MAP NAME:	Wilmington	MAP YEAR:	1925	REVISION YEAR:	N/R
SCALE:	1 : 24000	Part	1		

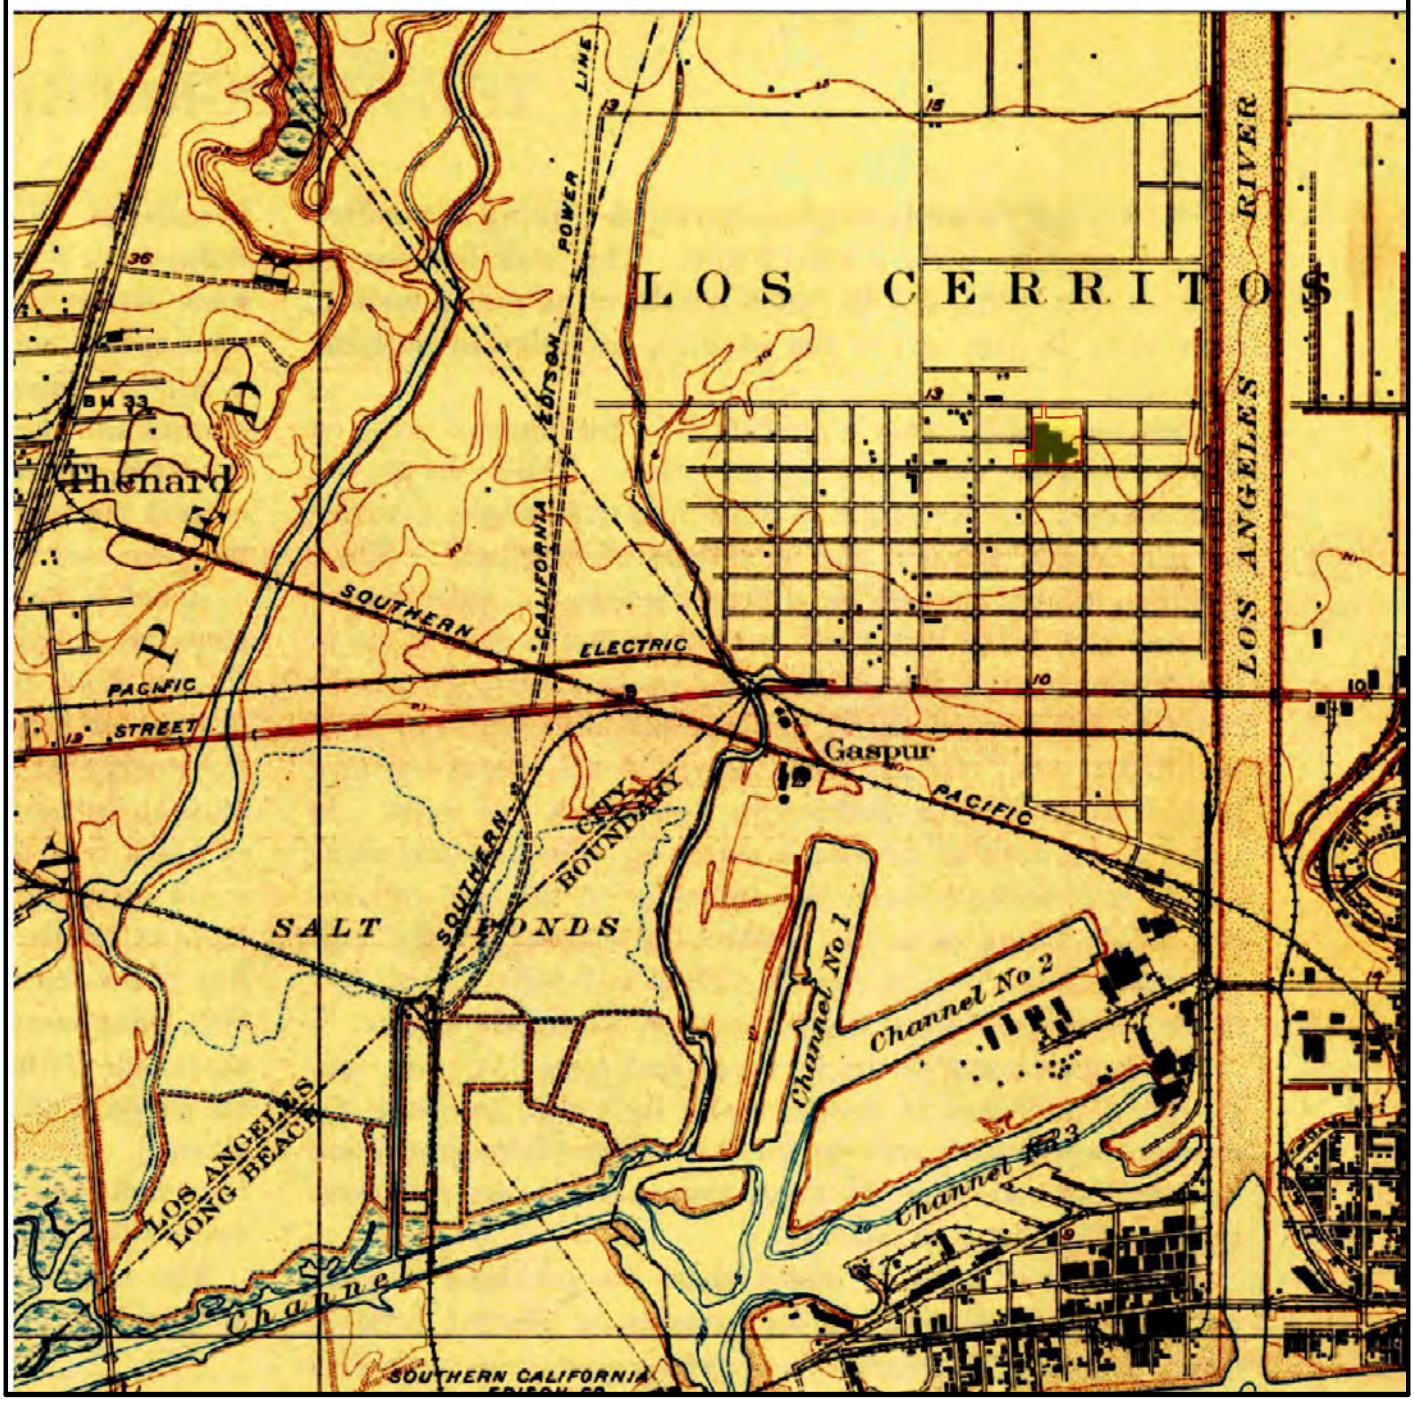

SUBJECT NAME: 1711 Harbor Avenue & 1515 W. 17th Street
ADDRESS: 1711 Harbor Avenue & 1515 W. 17th Street, Long Beach, CA, 90813
LAT/LONG: 33.788804 / -118.211436

PREPARED FOR: Omega Environmental Services, Inc./Environmental Managers & Auditors
ORDER #: 61809
REPORT DATE: 10/12/2021

SUBJECT QUAD:

MAP NAME:	Wilmington	MAP YEAR:	1925	REVISION YEAR:	N/R
SCALE:	1 : 24000	Part	1		

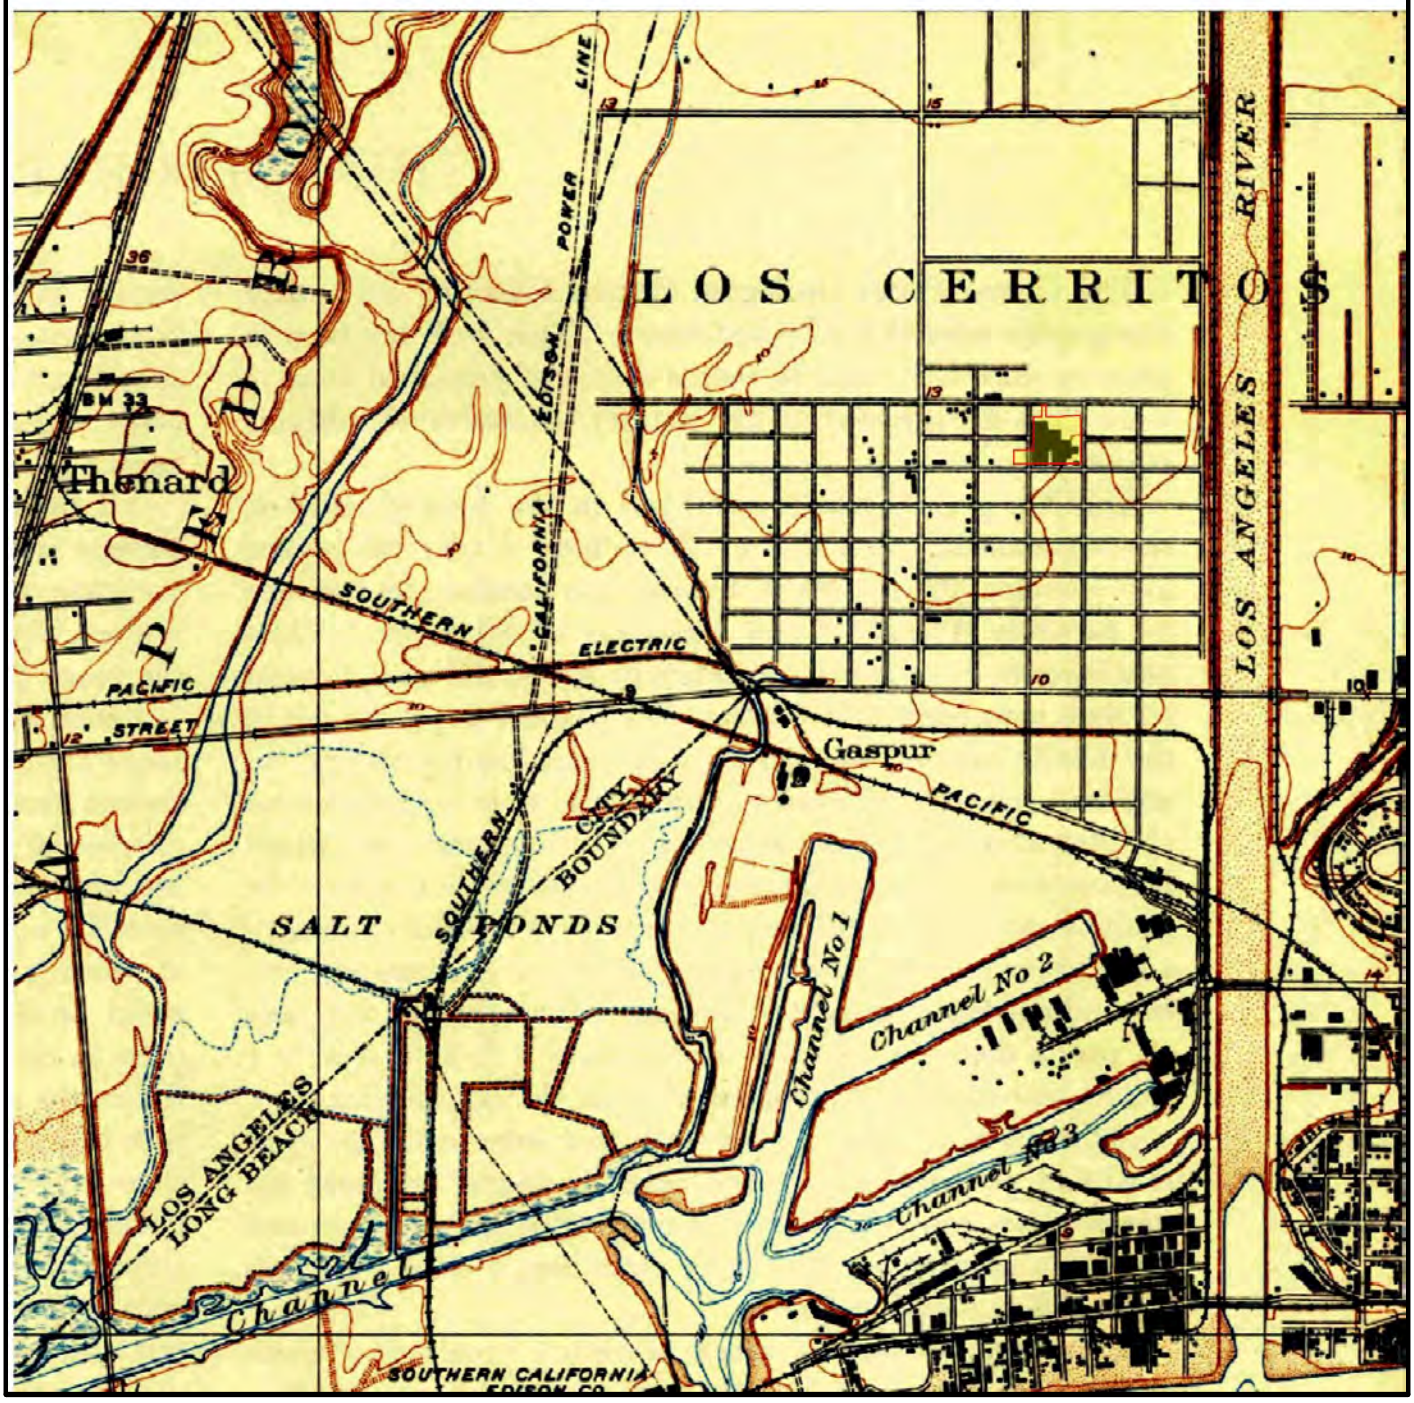

SUBJECT NAME: 1711 Harbor Avenue & 1515 W. 17th Street
ADDRESS: 1711 Harbor Avenue & 1515 W. 17th Street, Long Beach, CA, 90813
LAT/LONG: 33.788804 / -118.211436

PREPARED FOR: Omega Environmental Services, Inc./ Environmental Managers & Auditors
ORDER #: 61809
REPORT DATE: 10/12/2021

SUBJECT QUAD:

MAP NAME:	Downey	MAP YEAR:	1942	REVISION YEAR:	N/R
SCALE:	1 : 62500	Part	1		

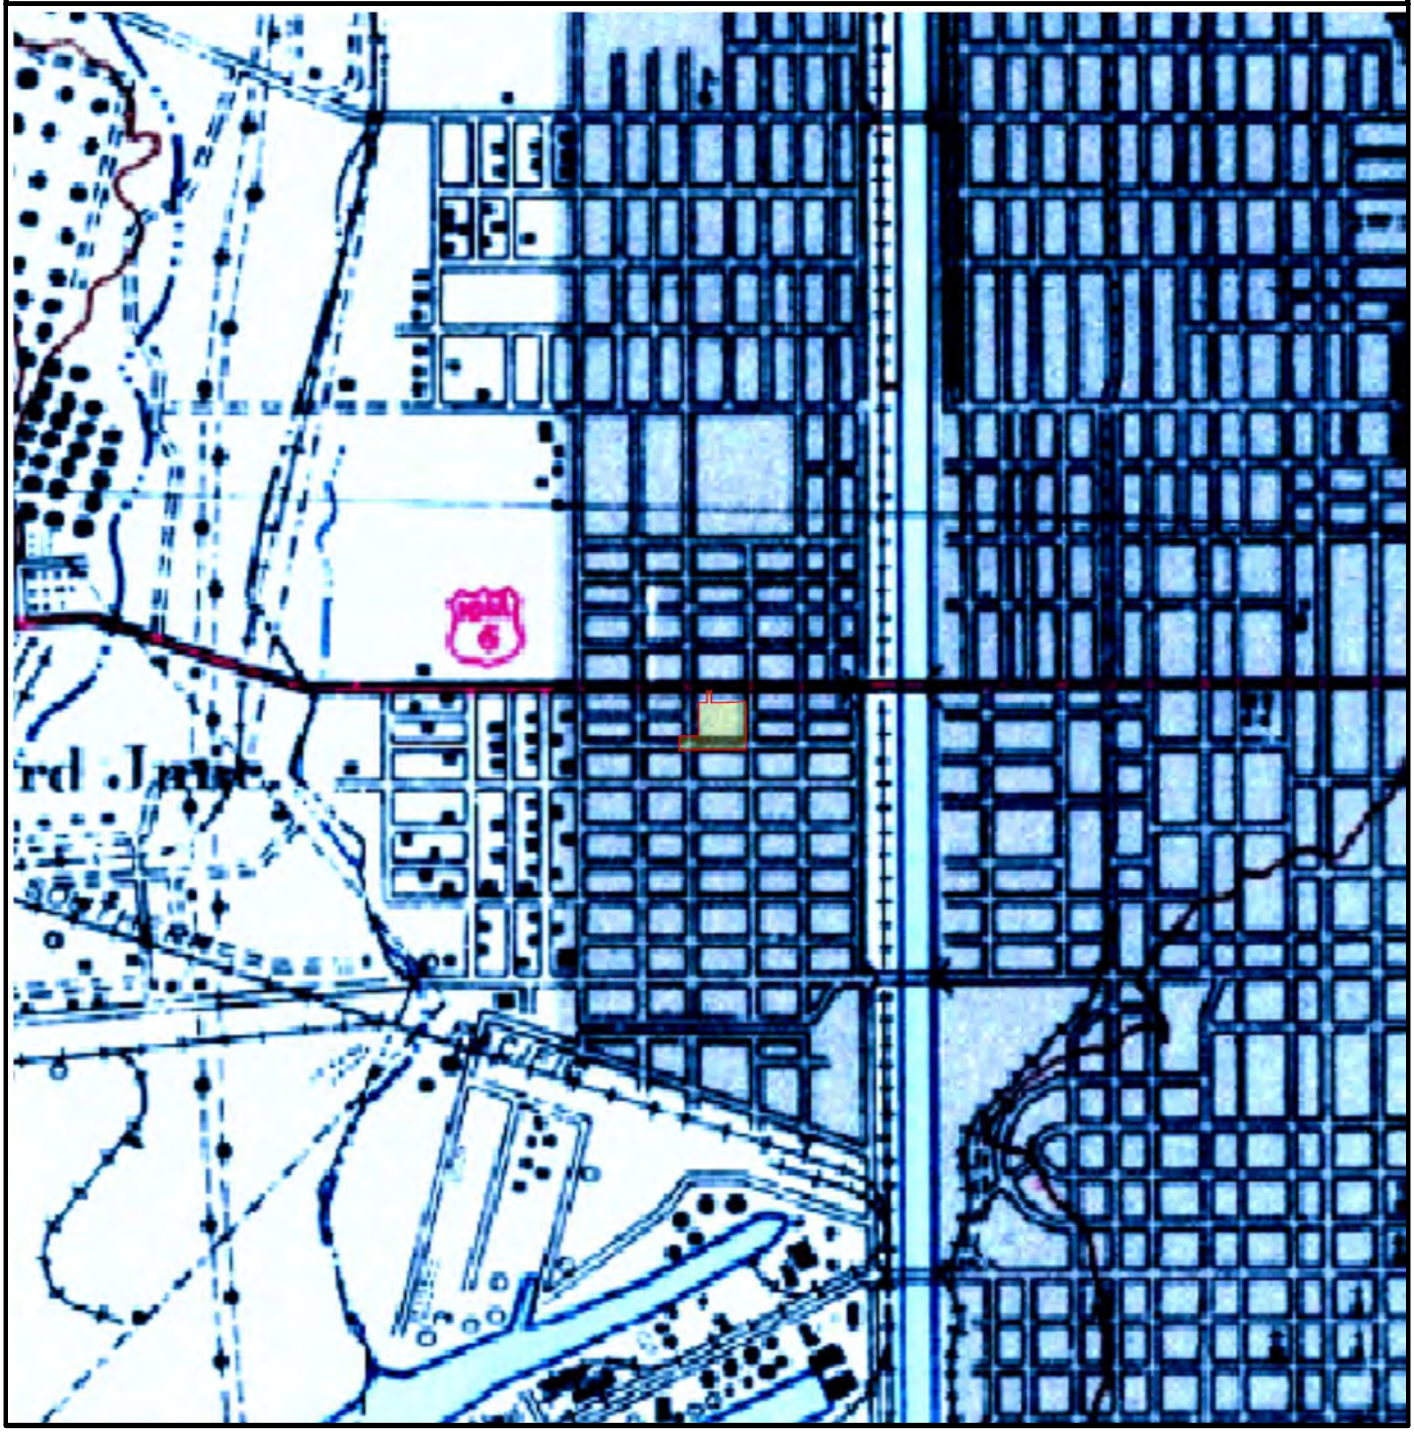

SUBJECT NAME: 1711 Harbor Avenue & 1515 W. 17th Street
ADDRESS: 1711 Harbor Avenue & 1515 W. 17th Street, Long Beach, CA, 90813
LAT/LONG: 33.788804 / -118.211436

PREPARED FOR: Omega Environmental Services Inc./Environmental Managers & Auditors
ORDER #: 61809
REPORT DATE: 10/12/2021

SUBJECT QUAD:

MAP NAME:	Downey	MAP YEAR:	1943	REVISION YEAR:	N/R
SCALE:	1 : 62500	Part	1		

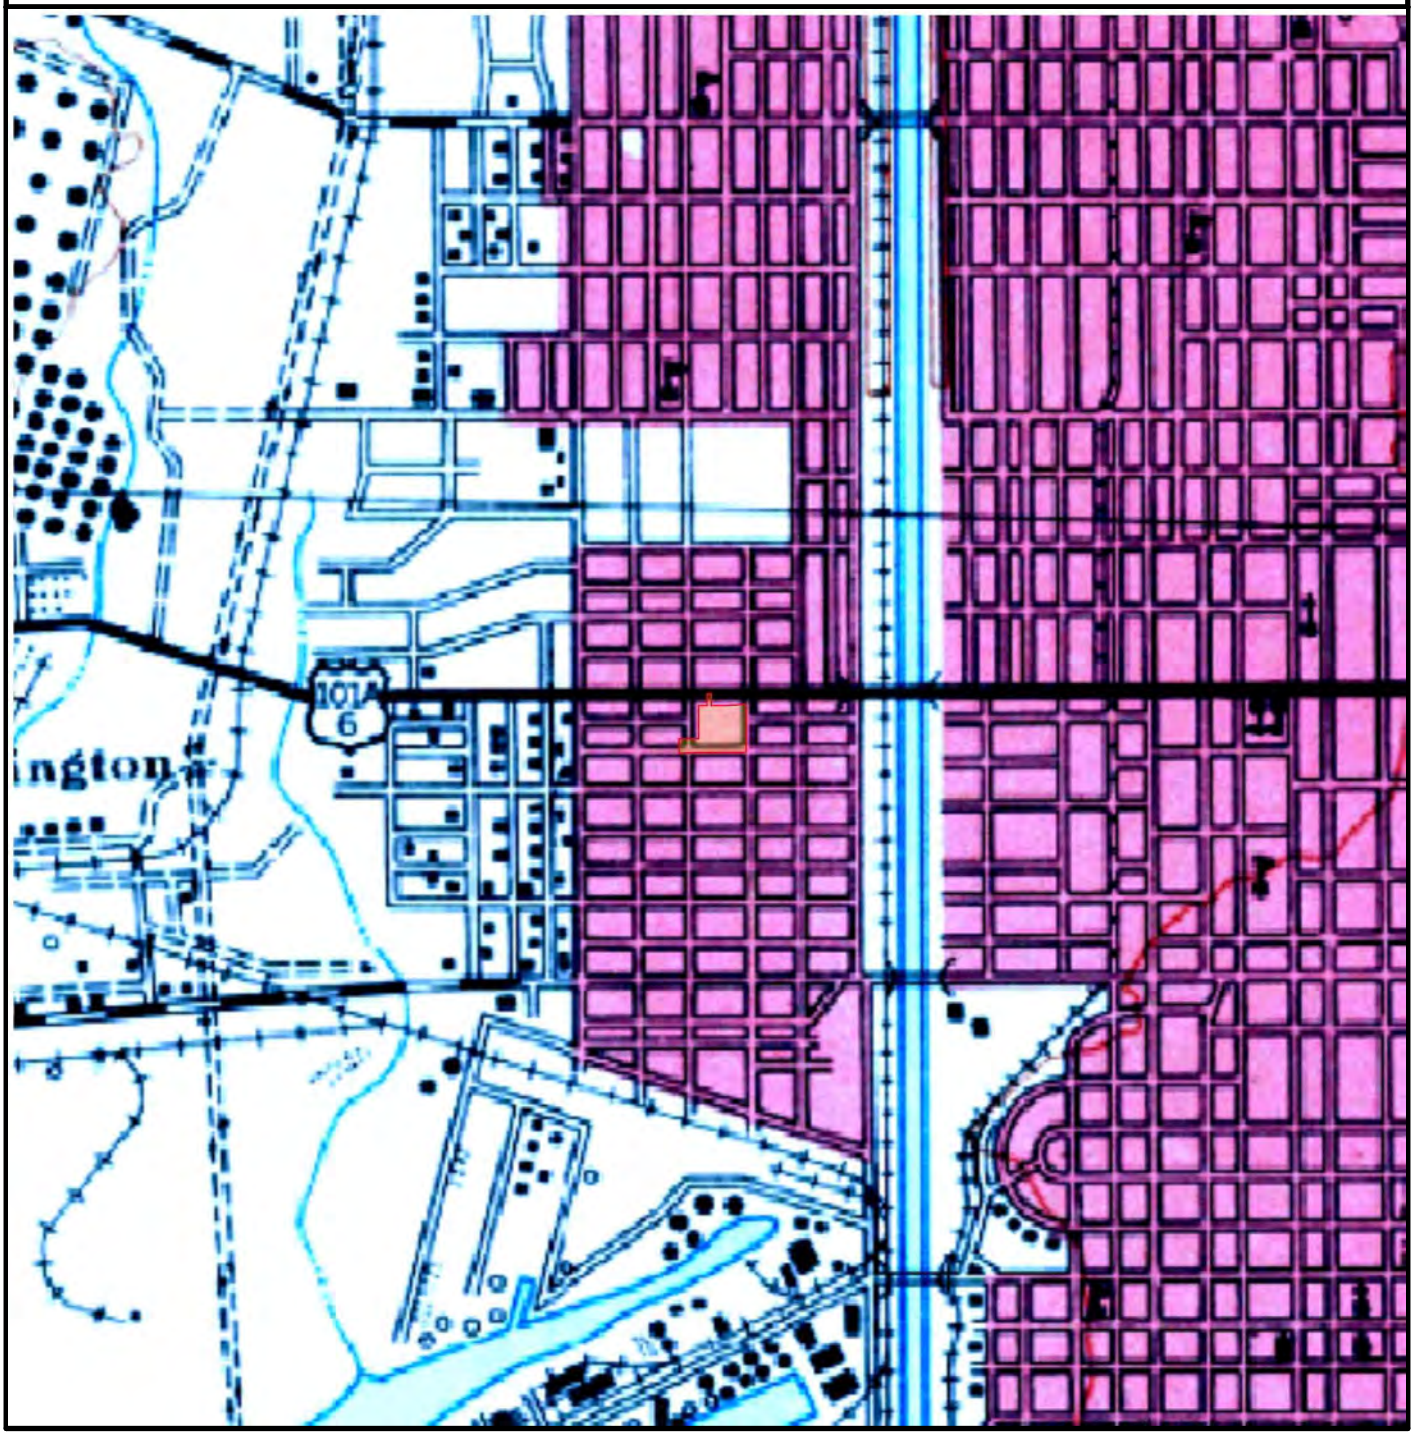

SUBJECT NAME: 1711 Harbor Avenue & 1515 W. 17th Street
ADDRESS: 1711 Harbor Avenue & 1515 W. 17th Street, Long Beach, CA, 90813
LAT/LONG: 33.788804 / -118.211436

PREPARED FOR: Omega Environmental Services, Inc. /Environmental Managers & Auditors
ORDER #: 61809
REPORT DATE: 10/12/2021

SUBJECT QUAD:

MAP NAME:	Long Beach	MAP YEAR:	1949	REVISION YEAR:	N/R
SCALE:	1 : 24000	Part	1		

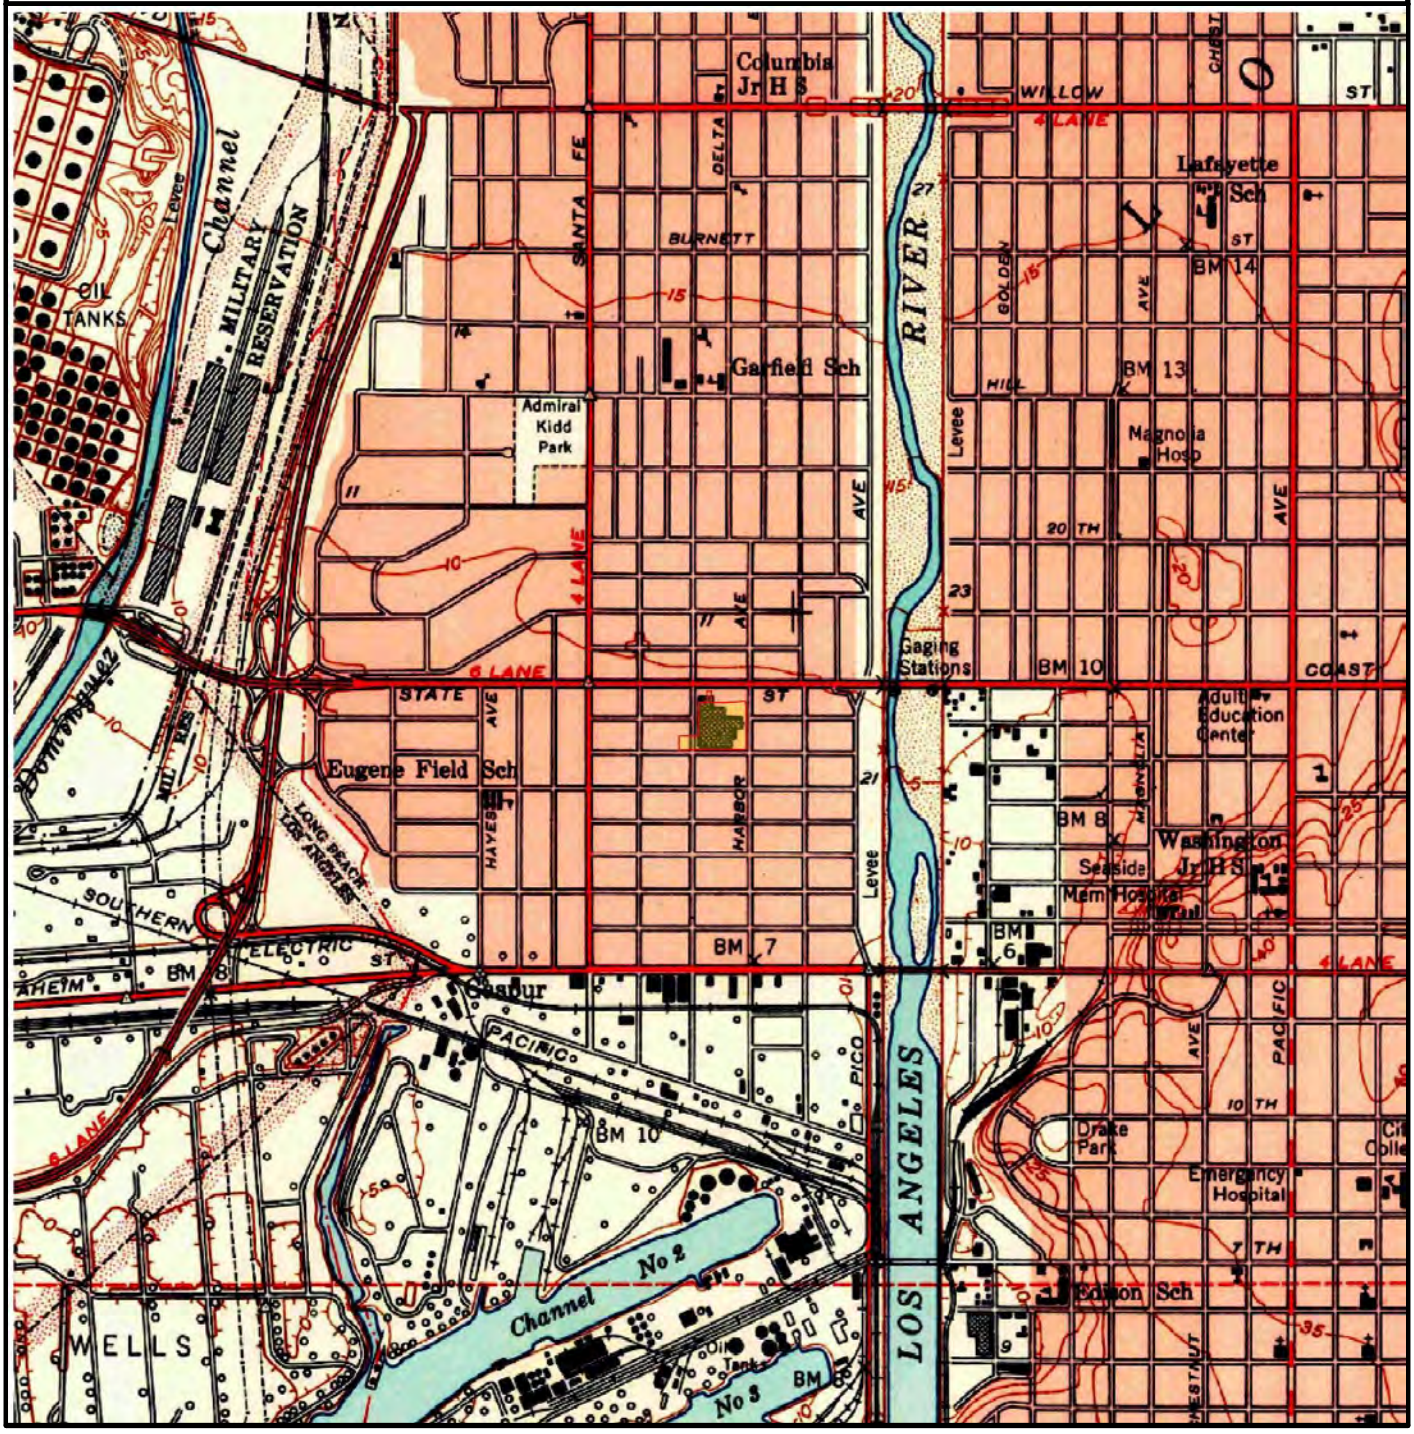

SUBJECT NAME: 1711 Harbor Avenue & 1515 W. 17th Street
ADDRESS: 1711 Harbor Avenue & 1515 W. 17th Street, Long Beach, CA, 90813
LAT/LONG: 33.788804 / -118.211436

PREPARED FOR: Omega Environmental Services, Inc. /Environmental Managers & Auditors
ORDER #: 61809
REPORT DATE: 10/12/2021

SUBJECT QUAD:

MAP NAME:	Long Beach	MAP YEAR:	1949	REVISION YEAR:	N/R
SCALE:	1 : 24000	Part	1		

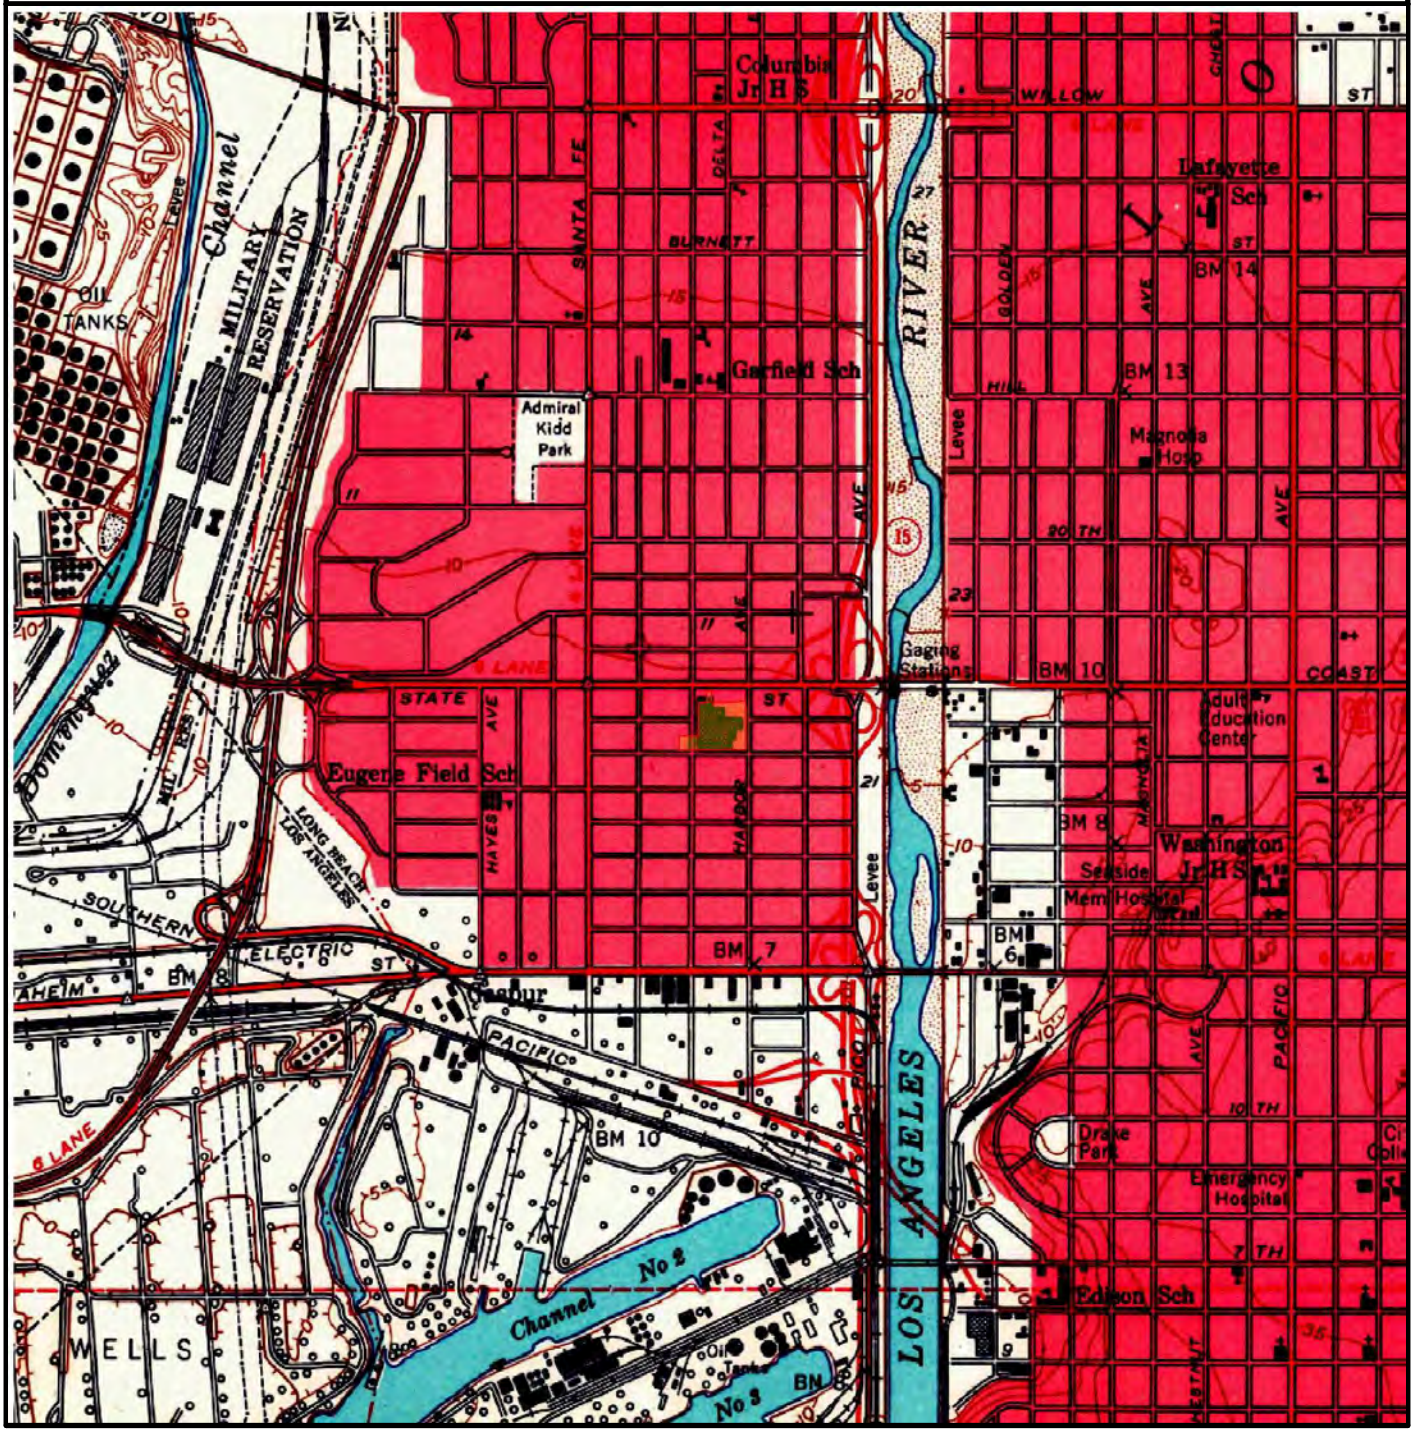

SUBJECT NAME: 1711 Harbor Avenue & 1515 W. 17th Street
ADDRESS: 1711 Harbor Avenue & 1515 W. 17th Street, Long Beach, CA, 90813
LAT/LONG: 33.788804 / -118.211436

PREPARED FOR: Omega Environmental Services, Inc. /Environmental Managers & Auditors
ORDER #: 61809
REPORT DATE: 10/12/2021

SUBJECT QUAD:

MAP NAME:	Long Beach	MAP YEAR:	1964	REVISION YEAR:	1981
SCALE:	1 : 24000	Part	1		

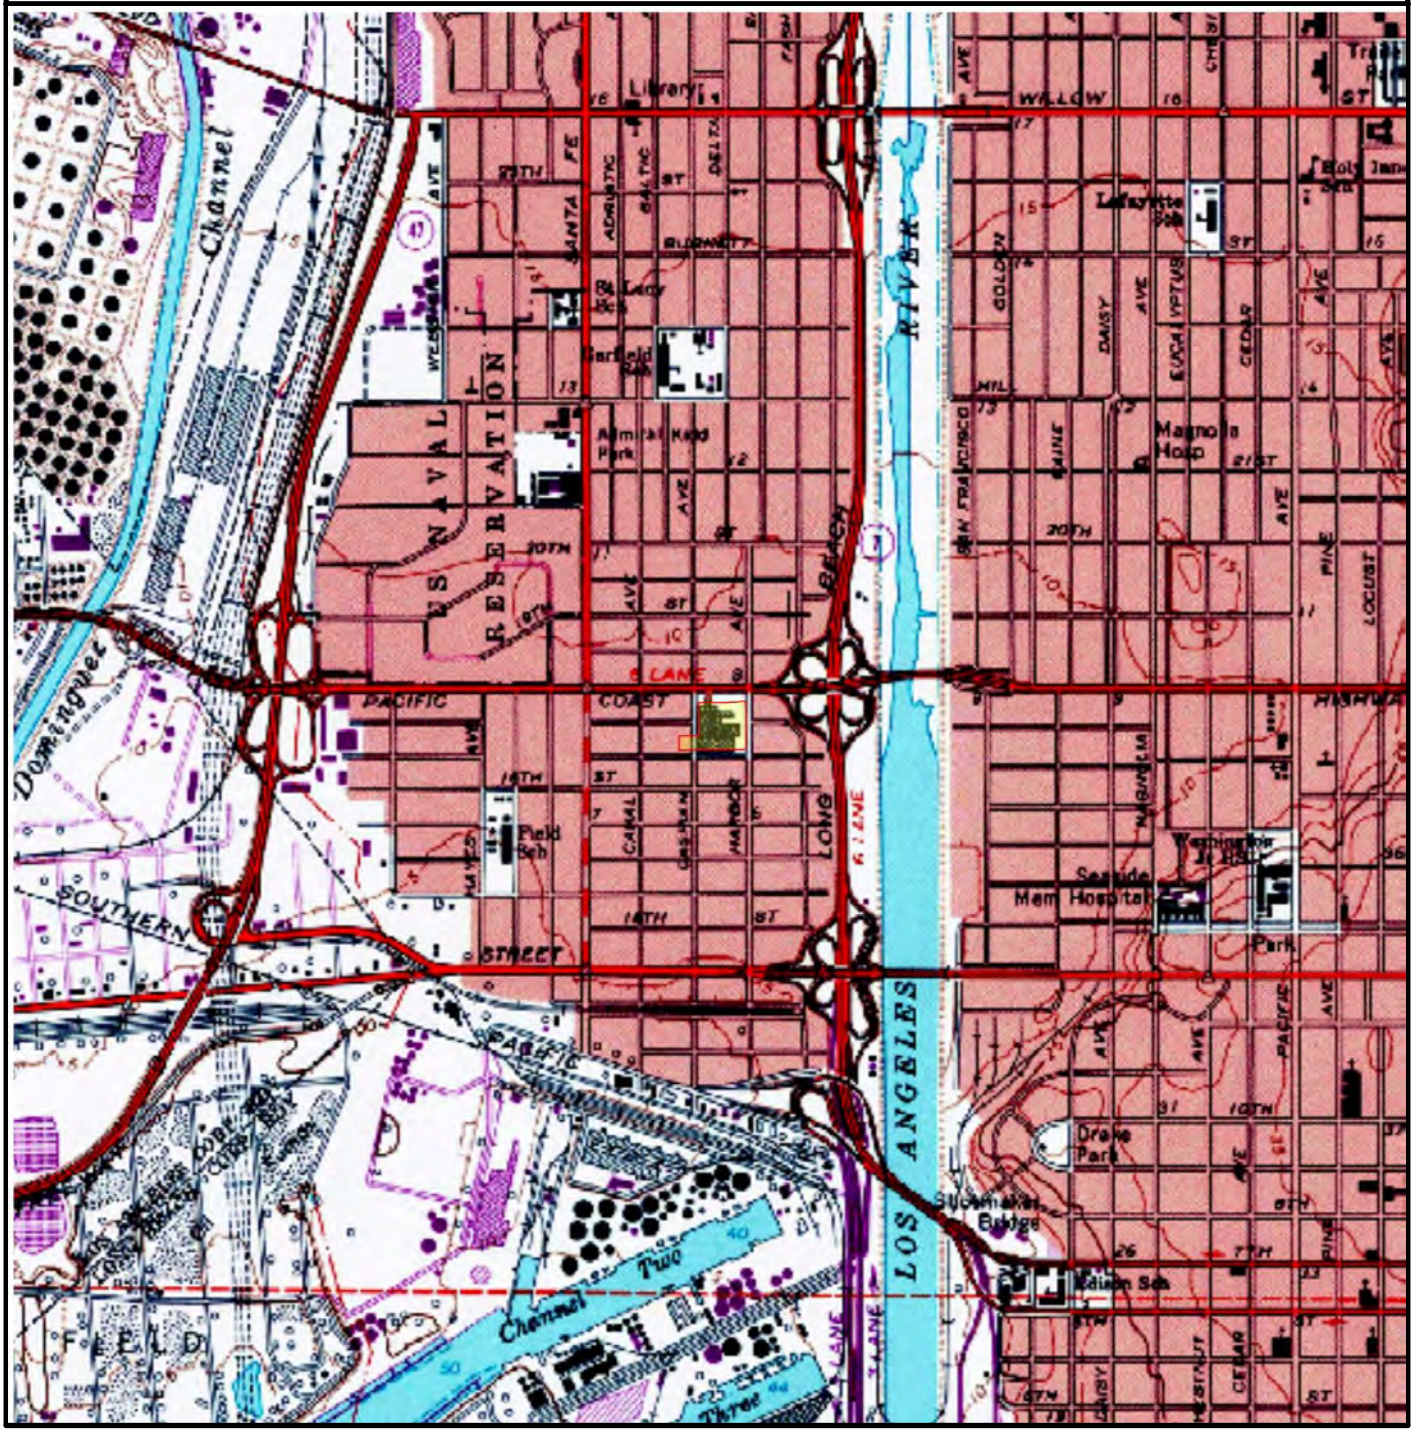

SUBJECT NAME: 1711 Harbor Avenue & 1515 W. 17th Street
ADDRESS: 1711 Harbor Avenue & 1515 W. 17th Street, Long Beach, CA, 90813
LAT/LONG: 33.788804 / -118.211436

PREPARED FOR: Omega Environmental Services, Inc. /Environmental Managers & Auditors
ORDER #: 61809
REPORT DATE: 10/12/2021

SUBJECT QUAD:

MAP NAME:	Long Beach	MAP YEAR:	1964	REVISION YEAR:	N/R
SCALE:	1 : 24000	Part	1		

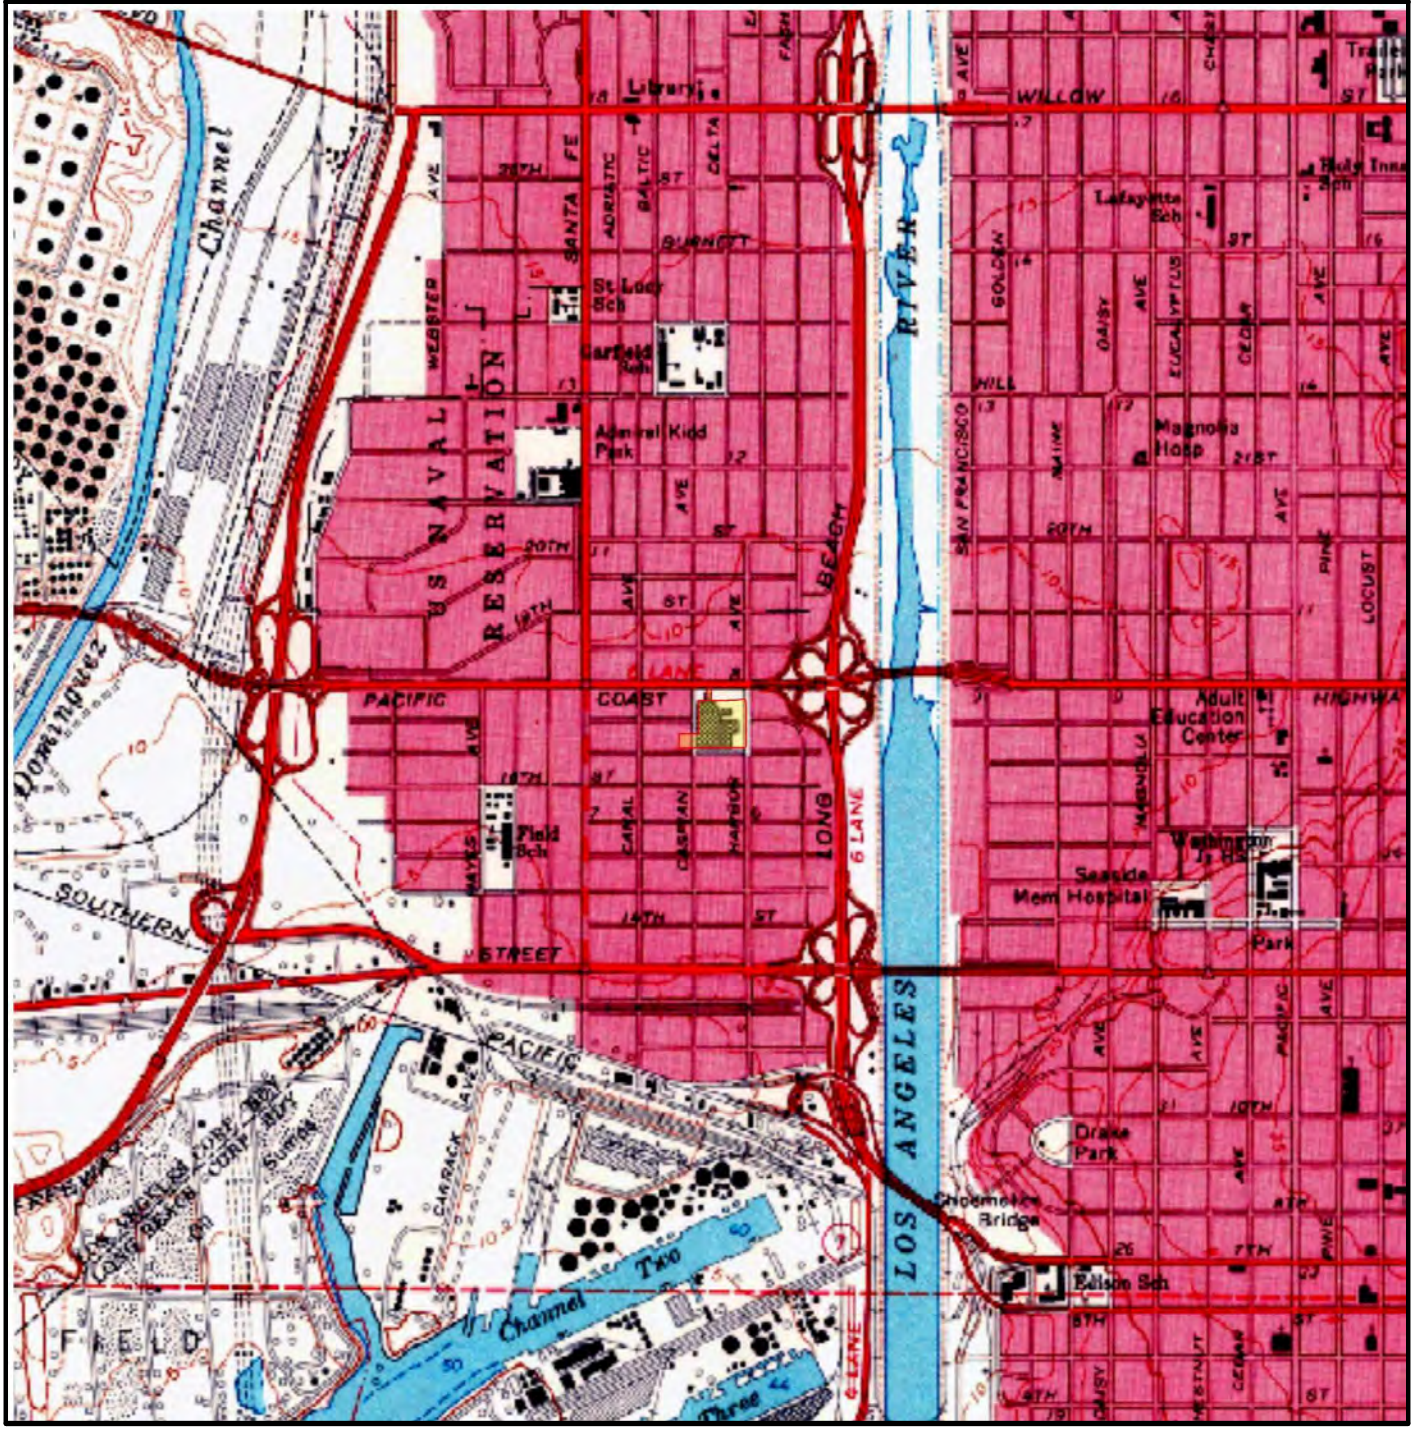

SUBJECT NAME: 1711 Harbor Avenue & 1515 W. 17th Street
ADDRESS: 1711 Harbor Avenue & 1515 W. 17th Street, Long Beach, CA, 90813
LAT/LONG: 33.788804 / -118.211436

PREPARED FOR: Omega Environmental Services, Inc./Environmental Managers & Auditors
ORDER #: 61809
REPORT DATE: 10/12/2021

SUBJECT QUAD:

MAP NAME:	Long Beach	MAP YEAR:	1964	REVISION YEAR:	1972
SCALE:	1 : 24000	Part	1		

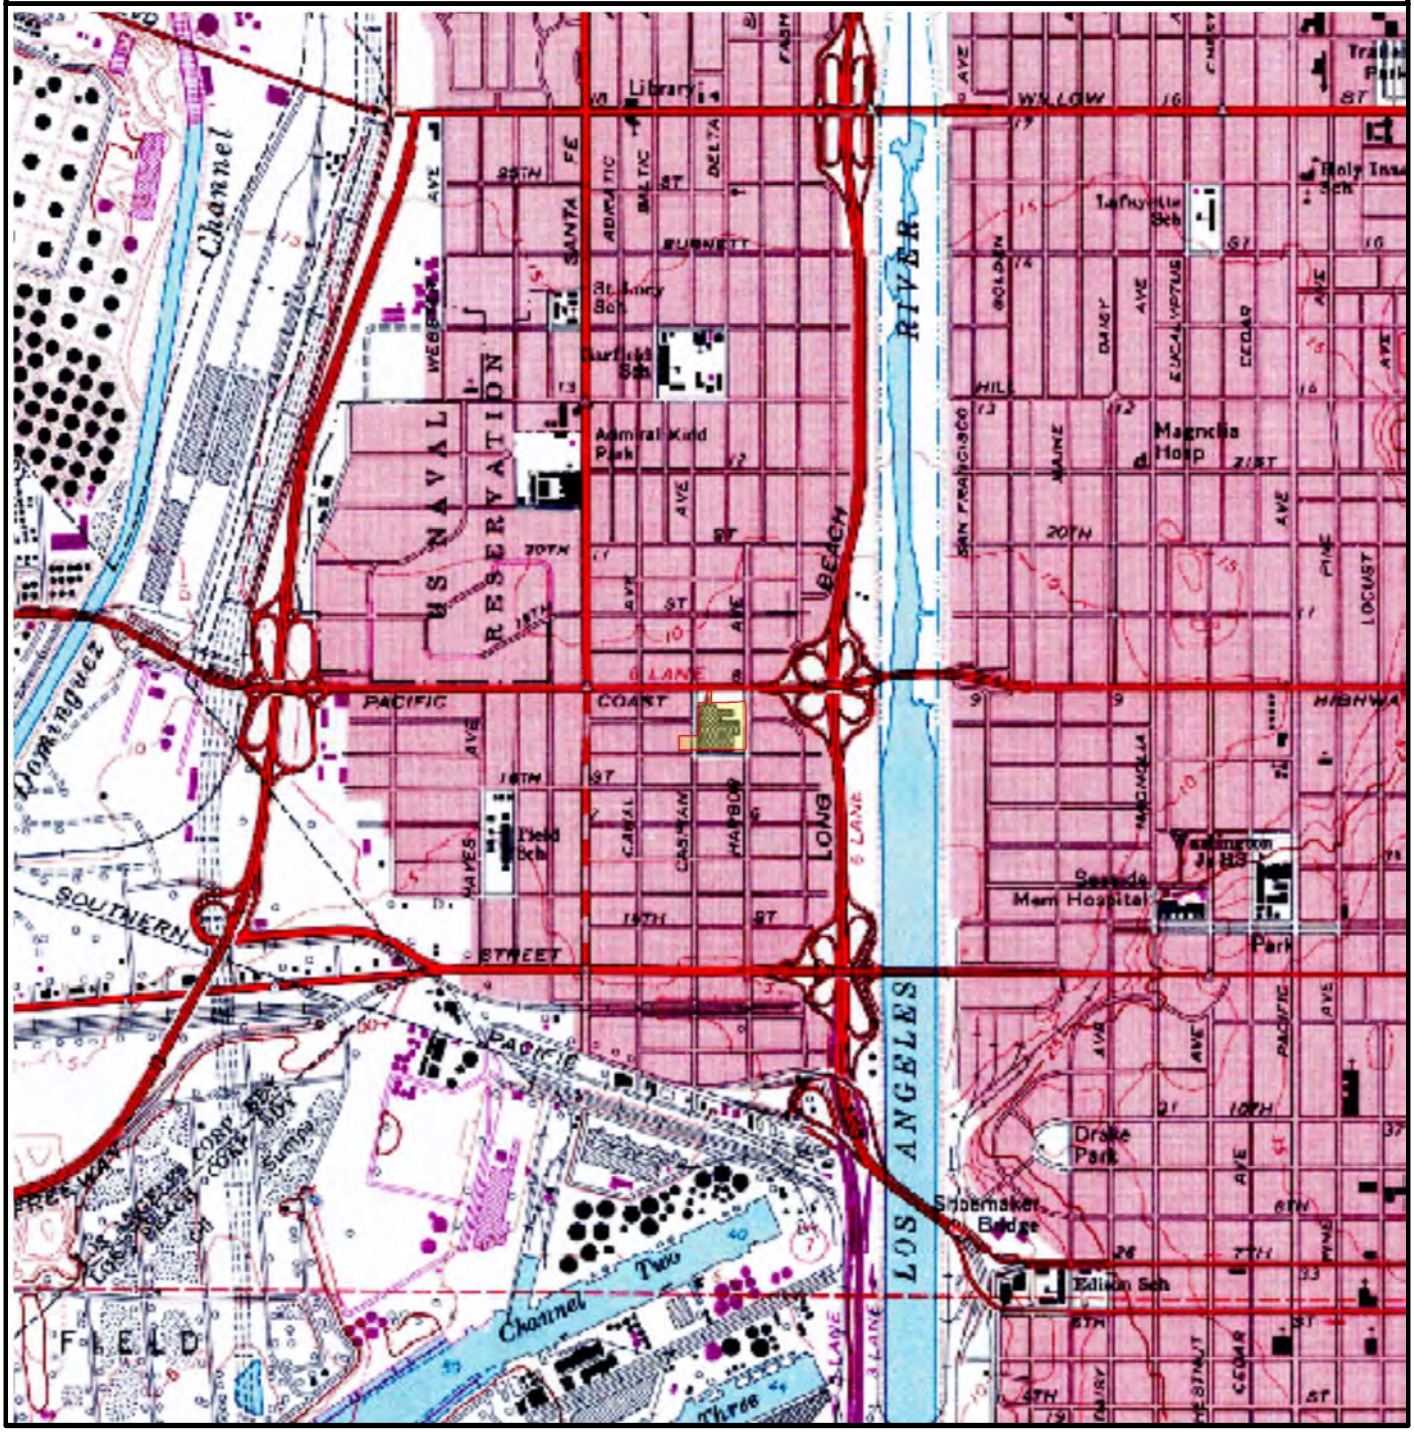

SUBJECT NAME: 1711 Harbor Avenue & 1515 W. 17th Street
ADDRESS: 1711 Harbor Avenue & 1515 W. 17th Street, Long Beach, CA, 90813
LAT/LONG: 33.788804 / -118.211436

PREPARED FOR: Omega Environmental Services, Inc./Environmental Managers & Auditors
ORDER #: 61809
REPORT DATE: 10/12/2021

SUBJECT QUAD:

MAP NAME:	Long_Beach	MAP YEAR:	2012	REVISION YEAR:	N/R
SCALE:	1 : 24000	Part	1		

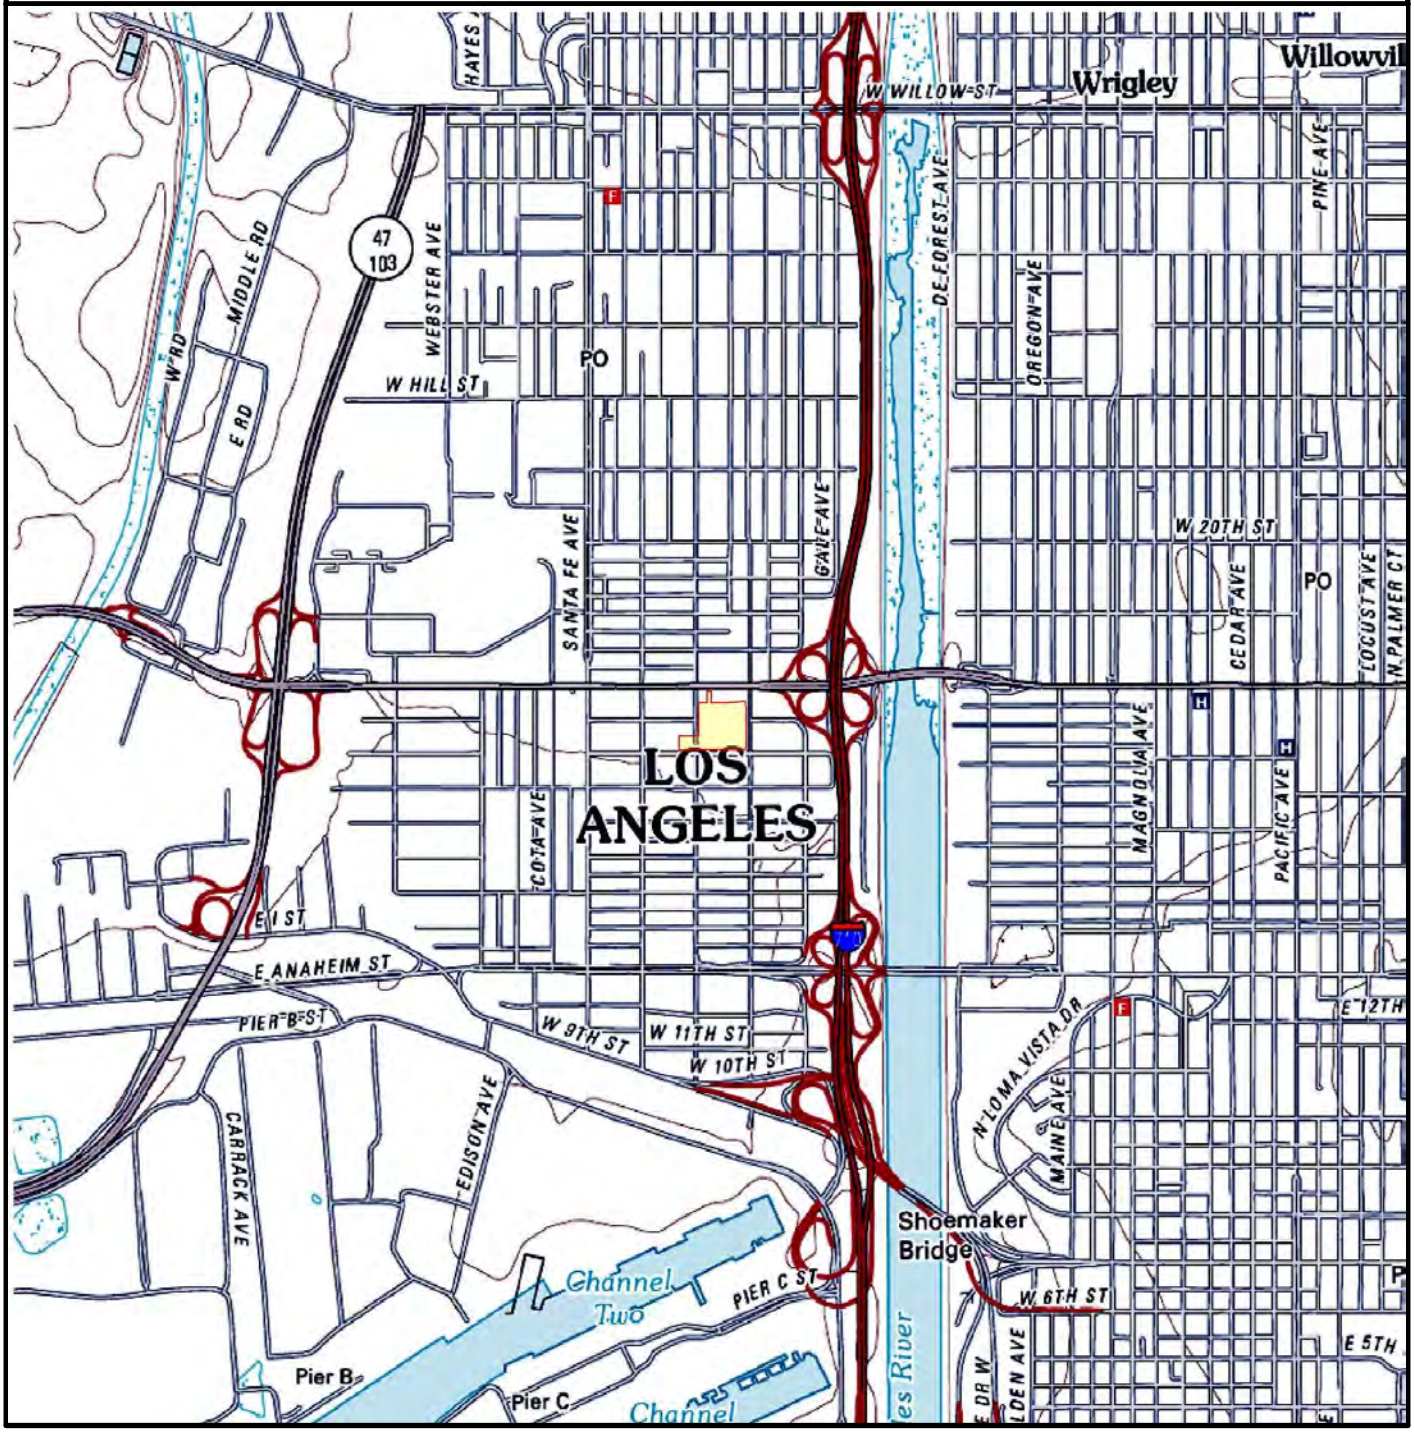

SUBJECT NAME: 1711 Harbor Avenue & 1515 W. 17th Street
ADDRESS: 1711 Harbor Avenue & 1515 W. 17th Street, Long Beach, CA, 90813
LAT/LONG: 33.788804 / -118.211436

PREPARED FOR: Omega Environmental Services, Inc./ Environmental Managers & Auditors
ORDER #: 61809
REPORT DATE: 10/12/2021

SUBJECT QUAD:
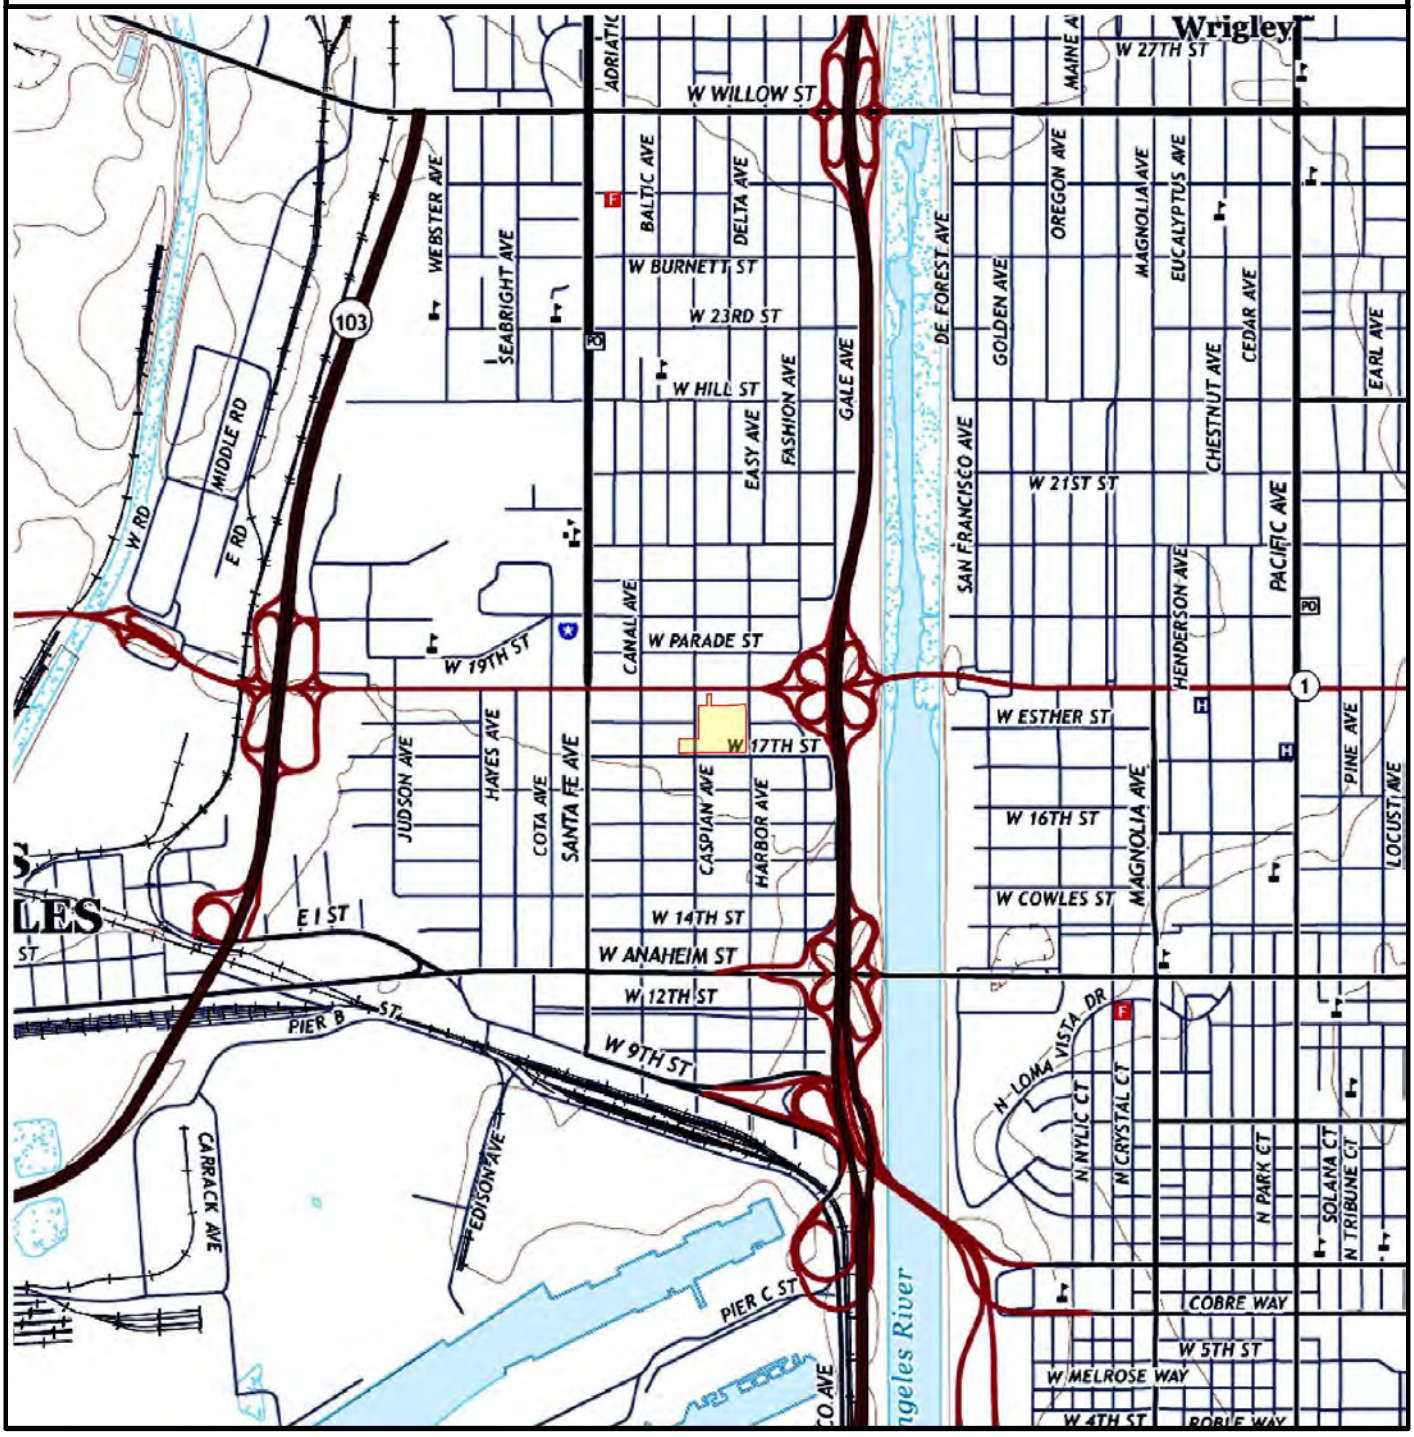
MAP NAME:	Long_Beach	MAP YEAR:	2015	REVISION YEAR:	N/R
SCALE:	1 : 24000	Part	1