Appendix I Phase I Environmental Site Assessment

Appendices

This page intentionally left blank.

PHASE I ENVIRONMENTAL SITE ASSESSMENT REPORT

Grant Elementary School
2368 Pearl Street
Santa Monica, California 90405

PREPARED FOR:

Santa Monica-Malibu Unified School District
2828 4th Street
Santa Monica, California 90405

Project Number: SMSD-21-10665

Date: April 4, 2022

Alta Environmental DBA NV5
3777 Long Beach Boulevard Annex Building
Long Beach CA 90807 United States of America
T 562 495 5777 F 562 495 5877
Toll-free (US only) 800 777-0605 www.altaenviron.com

TABLE OF CONTENTS Section Page

EXECUTIVE SUMMARY IV

1 INTRODUCTION 1

1.1 OBJECTIVES 1

1.2 SERVICES 1

1.3 ASSUMPTIONS 2

1.4 LIMITATIONS 2

1.5 TERMS 3

1.6 ENVIRONMENTAL PROFESSIONALS 4

2 SITE DESCRIPTION 4

2.1 PROPERTY LOCATION AND USE 5

2.2 UTILITY SERVICE PROVIDERS 5

2.3 HAZARDOUS MATERIALS AND CHEMICAL STORAGE AREAS 5

2.4 STORAGE TANKS 5

2.5 POLYCHLORINATED BIPHENYLS 5

2.6 FLOOR DRAINS, SUMPS, AND CLARIFIERS 6

2.7 BACK-UP POWER GENERATORS 6

2.8 COOLING TOWERS 6

2.9 ELEVATORS, LIFTS AND COMPACTORS 6

2.10 ODORS 6

2.11 POOLS OF LIQUID 6

2.12 SURFACE STAINING 6

2.13 STRESSED VEGETATION 6

2.14 SOLID WASTE 6

2.15 ADJACENT SITES 6

3 SITE SETTING 7

3.1 TOPOGRAPHIC 7

3.2 REGIONAL GEOLOGY AND HYDROLOGY 7

3.3 FLOOD PLAIN 7

3.4 WETLANDS 7

3.5 WATER BODIES 7

3.6 Oil and Gas Wells 8
4 USER-PROVIDED INFORMATION 8
4.1 Title Records 8
4.2 Clean-Up Liens 8
4.3 Activities and Use Limitations 8
4.4 Specialized Knowledge 8
4.5 Commonly Known Information 8
4.6 Previous Environmental Assessments 8
5 RECORDS REVIEW 9
5.1 Governmental Databases 9
5.2 Regional Agency Offices 10
5.3 Historical Records 11
5.4 Past Uses – Site 11
5.5 Past Uses – Adjoining Properties 12
5.6 Interviews 16
6 NON-SCOPE CONSIDERATIONS 16
7 VAPOR ENCROACHMENT SCREENING 23
7.1 VES Methodology 23
7.2 VES Search Results 23
8 FINDINGS 24
8.1 Current Site Activities 24
8.2 Historical Site Activities 24
8.3 Off-Site Activities 24
8.4 Data-Gaps 24
9 CONCLUSIONS AND RECOMMENDATIONS 25
10 QUALIFICATIONS AND SIGNATURE 26

FIGURES

1. Site Location Map
2. Site Layout Map

APPENDICES

A. Representative Site Photographs
B. EDR Radius Report with GeoCheck
C. Regulatory Agency Records
D. EDR Lien and AUL Report
E. Historical Research Documentation
F. Interview Documentation
G. References

EXECUTIVE SUMMARY

Alta Environmental DBA NV5 (NV5) has completed a Phase I Environmental Site Assessment (ESA) of Grant Elementary School located at 2368 Pearl Street, Santa Monica, Los Angeles County, California (Site). The ESA was performed in conformance with the scope and limitations of ASTM E1527-13 standards. Any exceptions to, or deletions from, this practice are described in Section 1.0 of this report. The assessment was performed to identify conditions indicative of releases and threatened releases of hazardous substances, pollutants, contaminants, petroleum and petroleum products, and controlled substances on, at, in, or adjacent to the Site. These issues are considered recognized environmental conditions (RECs).

Site Location and Use

The Site is located at 2368 Pearl Street in Santa Monica, Los Angeles County, California. The property consists of a single parcel of land that totals approximately 6.0 acres in size. The Site can be identified by Los Angeles County Tax Assessor Parcel Number (APN): 4273-009-900. The Site is located within an area primarily for residential use. Current uses of adjoining properties include residential developments in all directions.

At the time of our site reconnaissance, the Site was developed with an elementary school. Improvements consisted of several classroom buildings, paved parking areas, temporary classroom structures (bungalows) and playground areas.

The Site was vacant and undeveloped as early as 1894 to as late as 1928. Sometime between 1928 and 1938, the Site was developed with two to three school buildings (Grant Elementary School). Additional buildings were developed on the Site sometime between 1938 and 1952 (a total of 13 buildings). Aerial photographs and Sanborn maps show that four of the small classroom buildings along Cloverfield Blvd were demolished sometime between 1950 and 1965. The Site has remained unchanged since the 1950's-1960's and is still occupied by Grant Elementary School.

Data Gaps

The ASTM Standard defines a data gap as "a lack of or inability to obtain information required by the practice despite good faith efforts by the environmental professional to gather such information." A data gap is only significant if other information obtained during the ESA, or professional experience, raises reasonable concerns and affects the ability of the environmental professional to identify whether a given issue is a REC. The ASTM Standard requires that the ESA report identify and comment on significant data gaps. NV5 did not identify any data gaps during this assessment:

Vapor Encroachment Conditions (VEC)

A Tier 1 vapor encroachment screen (VES) for potential chemicals of concern (COC) was completed for the Site. The assessment was based on the ASTM published Standard Guide E 2600-15. The purpose of the VES was to evaluate for the potential for a vapor encroachment condition (VEC) which is the presence or likely presence of COC vapors in subsurface soils at the Site caused by the release of vapors from contaminated soil or groundwater on or near the Site. The results of the VES did not identify evidence of a potential VEC in connection with the Site.

Conclusions and Recommendations

No evidence of a REC, Controlled REC, or historic REC in connection with the Site was identified during this assessment, however, based on the age of historical and current structures on the Site, arsenic, lead-based paint, asbestos, pesticides, and PCBs in caulking may have been historically used at the Site. As a result, there is a potential for these compounds to be present in the shallow soils onsite.

NV5 recommends that a limited Phase II subsurface investigation be conducted in areas of proposed soil disturbance to evaluate shallow soil conditions with respect to the chemicals of concern listed above.

1 INTRODUCTION

The purpose of this assessment was to evaluate the environmental condition of the site as part of the District's environmental review standards in order to comply with the California Environmental Quality Act (CEQA) and Title V of the California Education Code. The assessment was performed to the standards to satisfy one of the requirements for qualification of the innocent landowner defense, contiguous property owner, or bona fide prospective purchaser under the federal Comprehensive Environmental Response, Compensation and Liability Act (CERCLA). ASTM Standard Practice E1527-13 and the EPA Standards and Practices for All Appropriate Inquiries (40 CFR Part 312) constitute the "all appropriate inquiry into the previous ownership and uses of the property consistent with good commercial or customary practice" as defined in:

1. 42 U.S.C § 9601(35)(B), referenced in the ASTM Standard Practice E1527-13.
2. Sections 101(35)(B) (ii) and (iii) of CERCLA and referenced in the EPA Standards and Practices for All Appropriate Inquiries (40 CFR Part 312); and
3. 42 U.S.C. 9601(40) and 42 U.S.C. 9607(q).

This report was prepared exclusively for use by Santa Monica-Malibu Unified School District. This report may not be relied upon by any other person or entity without NV5's express written permission. The information, conclusions and recommendations described in this report apply to conditions existing at certain locations when services were performed and are intended only for the specific purposes, locations, time frames and project parameters indicated. NV5 cannot be responsible for the impact of any changes in environmental standards, practices, or regulations after performance of services.

1.1 Objectives

NV5's objective for this environmental assessment was to identify conditions indicative of releases and threatened releases of hazardous substances, pollutants, contaminants, petroleum and petroleum products, and controlled substances on, at, in, or to the Site. The assessment was done to meet ASTM Standard Practice E1527-13.

The assessment provided herein was determined based on the following:

1. Current and past property uses and occupancies;
2. Current and past uses of hazardous substances;
3. Waste management and disposal activities that could have caused releases or threatened releases of hazardous substances;
4. Current and past corrective actions and response activities undertaken to address past and on-going releases of hazardous substances;
5. Engineering controls;
6. Institutional controls; and
7. Evaluation of properties adjoining or located nearby the Site that have environmental conditions that could have resulted in conditions indicative of releases or threatened releases of hazardous substances to the Site.

1.2 Services

NV5 performed the following services to assess the property:

1. Reviewed historical sources of information;
2. Searched for recorded environmental clean-up liens;

3. Reviewed Federal, State, Tribal, and local government records;
4. Visually inspected the site and the adjoining sites;
5. Evaluated any specialized knowledge or experience on the part of the purchaser;
6. Determined commonly known or reasonably ascertainable information about the property; and
7. Evaluated properties adjoining or located nearby the Site that have environmental conditions that could have resulted in conditions indicative of releases or threatened releases of hazardous substances to the Site.

1.3 Assumptions

NV5 has assumed the following for the purposes of this assessment:

1. Information provided during any interview (written or oral) was accurate and correct;
2. Database information reviewed was accurate and correct;
3. Historical information reviewed was accurate and correct;
4. Information reviewed at any governmental agency was accurate and correct;
5. Groundwater flow and depth to groundwater, unless otherwise specified by on-site well data or well data from adjacent sites, are assumed based on contours depicted on the United States Geological Survey (USGS) Topographic Maps; and
6. The property has been correctly and accurately identified by the client, client representatives, property contact, property owner, and/or property representatives.

1.4 Limitations

This assessment is limited to the standards set forth in ASTM Standard Practice E1527-13. This assessment specifically excludes assessment of the following:

1. Asbestos and asbestos-containing building materials;
2. Biological agents;
3. Cultural and historic resources;
4. Ecological resources;
5. Endangered species;
6. Health and safety;
7. Indoor air quality unrelated to releases of hazardous substances or petroleum products into the environment;
8. Industrial hygiene;
9. Lead-Based Paint;
10. Lead in Drinking Water;
11. Mold;
12. Radon;
13. Regulatory compliance; and
14. Wetlands.

Considerations identified by ASTM as beyond the scope of a Phase I Environmental Site Assessment (ESA) may affect business environmental risk at a given property. These environmental issues or conditions may warrant assessment based on the type of property transaction; however, they are considered non-scope issues under ASTM Standard Practice E1527-13; and therefore, not addressed during this assessment.

Per the authorized scope of work, specific client requested items beyond the scope of ASTM E-1527-13 were addressed as part of this assessment (Section 6.0). These items included several items, listed on the following page, that address specific California Department of Education (CDE) requirements for school construction.

The conclusions and findings set forth in this report are strictly limited in time and scope to the date of the evaluation. The conclusions presented in this report are based solely on the services described herein, and not on scientific tasks or procedures beyond the scope of agreed-upon services or the time and budgeting restraints imposed by the Client. No subsurface exploratory drilling or sampling of any kind was done under the scope of this work. Unless specifically stated otherwise in the report, no chemical or physical analyses have been performed during this Phase I ESA.

Some of the information provided in this report is based upon personal interviews, and research of available documents, records, and maps held by the appropriate government and private agencies. This is subject to the limitations of historical documentation, availability, and accuracy of pertinent records and the personal recollections of those persons contacted. As applicable, NV5 has relied in good faith upon representations and information furnished by individuals with respect to operations and existing property conditions, to the extent that they have not been contradicted by data obtained from other sources. Accordingly, NV5 accepts no responsibility for any deficiencies, omissions, misrepresentations, or fraudulent acts of persons interviewed.

Property conditions, as well as local, state, tribal, and federal regulations can change significantly over time. Therefore, the recommendations and conclusions presented as a result of this study apply strictly to the environmental regulations and property conditions existing at the time the study was performed. Available information has been analyzed using currently accepted assessment techniques and it is believed that the inferences made are reasonably representative of the property. NV5 makes no warranty, express or implied, except that the services have been performed in accordance with generally accepted environmental property assessment practices applicable at the time and location of the study.

This Phase I ESA is not, and should not be construed as, a warranty or guarantee about the presence or absence of environmental contaminants that may affect the property. The assessment is not intended to assure clear title to the property in question. The sole purpose of investigation into property title records is to ascertain a historical basis of prior land use and environmental liens. All findings, conclusions, and recommendations stated in this report are based upon facts, circumstances, and industry-accepted procedures for such services as they existed at the time this report was prepared (i.e., federal, state, and local laws, rules, regulations, market conditions, economic conditions, political climate, and other applicable matters). All findings, conclusions, and recommendations stated in this report are based on the data and information provided, and observations and conditions that existed on the date and time of the property visit. Responses received from local, state, or federal agencies or other secondary sources of information after the issuance of this report may change certain facts, findings, conclusions, or circumstances to the report. A change in any fact, circumstance, or industry-accepted procedure upon which this report was based may adversely affect the findings, conclusions, and recommendations expressed in this report.

1.5 Terms

The following terms are used in this report:

- “Site” refers to the property within the approximate boundaries described in Section 2;
- “Immediate site vicinity” refers to properties adjacent to the Site that share a common boundary with the Site; and
- “Site vicinity” refers to the area within an approximate 1-mile radius of the property.
- “Recognized Environmental Conditions” (RECs) – The presence or likely presence of any

hazardous substances or *petroleum products in, on, at or to a property*: (*1*) due to release to the environment; (*2*) under conditions indicative of a *release* to the *environment*; or (*3*) under conditions that pose a *material threat* of a future *release* to the *environment*. *De minimis conditions* are not *recognized environmental conditions*.

- "Controlled Recognized Environmental Condition" (CREC) – A recognized environmental condition resulting from a past *release* of *hazardous substances* or *petroleum products* that has been addressed to the satisfaction of the applicable regulatory authority (for example, as evidenced by the issuance of a no further action letter or equivalent, or meeting risk-based criteria established by regulatory authority), with *hazardous substances* or *petroleum products* allowed to remain in place subject to the implementation of required controls (for example, *property* use restrictions, *activity and use limitations*, *institutional controls*, or *engineering controls*). A condition identified as a *controlled recognized environmental condition* does not imply that the *environmental professional* has evaluated or confirmed the adequacy, implementation, or continued effectiveness of the required control that has been, or is intended to be, implemented.
- "Historical Recognized Environmental Condition" (HREC) – A past *release* of any *hazardous substances* or *petroleum products* that has occurred in connection with the *property* and has been addressed to the satisfaction of the applicable regulatory authority or meeting unrestricted use criteria established by a regulatory authority, without subjecting the *property* to any required controls (for example, *property* use restrictions, *activity and use limitations*, *institutional controls*, or *engineering controls*).
- "Migrate/migration" – For the purposes of this practice, "migrate" and "migration" refers to the movement of *hazardous substances* or *petroleum products* in any form, including, for example, solid and liquid at the surface or subsurface, and vapor in the subsurface.
- "Hazardous Substances" – The term "hazardous substance" is used here in general accordance with its use as defined in the following regulations:

  -- Comprehensive Environmental Response, Compensation, and Liability Act (CERCLA) of 1980, as amended; and

  -- Superfund Amendment and Reauthorization Act (SARA) of 1986, as amended.

The terms "material," "waste," and "substances" are used interchangeably, and no legal distinction is implied between the terms as used herein. The words "impact" or "impacted" are used to mean the effect or result of a release of a hazardous substance that could result in a hazardous waste being present at the property. Search distances for government agency lists were those designated by the ASTM Standard E 1527-13.

1.6 Environmental Professionals

This document has been prepared by an Environmental Professional as defined by the EPA, 40 CFR Part 312.10. All work performed for this assessment was performed by or under the direct supervision of an Environmental Professional.

2 SITE DESCRIPTION

Eric Fraske of NV5 conducted a site reconnaissance on January 27, 2022. The descriptions provided herein are based on information provided by the current site representatives and on observations made during that visit. Representative site photographs are included in Appendix A. Site Location and Site Layout maps depicting the areas and features described in the following sections are also provided in Figures 1 and 2.

2.1 Property Location and Use

2.1.1 Location and Size

The Site is located at 2368 Pearl Street in Santa Monica, Los Angeles County, California. The property consists of a single parcel of land that totals approximately 6.0 acres in size. The Site can be identified by Los Angeles County Tax Assessor Parcel Number (APN): 4273-009-900.

2.1.2 Use

At the time of our site reconnaissance, the Site was developed with an elementary school. Improvements consisted of several classroom buildings, paved parking areas, temporary classroom structures (bungalows) and playground areas.

2.2 Utility Service Providers

The utilities servicing the Site are:

Electricity	Southern California Edison
Water	City of Santa Monica
Gas	Southern California Gas Company
Sewer	Santa Monica Public Works
Municipal Waste	City of Santa Monica Santa Monica Public Works Department, Resource and Recycling Division
Hazardous Waste	N/A

No water wells or septic systems were observed or reported to be present at the Site during the site reconnaissance.

2.3 Hazardous Materials and Chemical Storage Areas

Small quantities of household cleaning products were observed and reported to be present at the Site in janitorial closet and warehouse area. No evidence of spills, leaks, or releases of these materials was observed during the site reconnaissance. Their presence is not considered to represent a REC.

2.3.1 Drums

No evidence of hazardous materials in drums on the Site was observed.

2.4 Storage Tanks

2.4.1 Aboveground Storage Tanks (ASTs)

No evidence of ASTs at the Site was observed or reported during the site reconnaissance.

2.4.2 Underground Storage Tanks (USTs)

No evidence of USTs at the Site was observed or reported during the site reconnaissance.

2.4.3 Septic Tanks

No evidence of septic tanks was observed onsite or reported during the site reconnaissance.

2.5 Polychlorinated Biphenyls

No electrical or mechanical equipment suspected of containing polychlorinated biphenyls (PCBs) were identified on the Site during the Site reconnaissance.

2.6 Floor Drains, Sumps, and Clarifiers

No clarifiers, sumps, or drains were observed or reported to be on the Site.

2.7 Back-Up Power Generators

No fixed back-up power generators were observed or reported to be on the Site.

2.8 Cooling Towers

No cooling towers were observed or reported to be on the Site.

2.9 Elevators, Lifts and Compactors

No elevators or compactors were observed or reported to be on the Site. A wheelchair lift is present on the side of the stage in the auditorium. The elevator and lift appeared to be in good condition with no evidence of past leaks or releases.

2.10 Odors

No strong, pungent, or noxious odors indicative of a past release of hazardous substances or petroleum products were identified during this assessment.

2.11 Pools of Liquid

No standing surface water or other pits, ponds, or lagoons potentially containing hazardous substances or petroleum products were identified within the Site.

2.12 Surface Staining

No surface staining indicative of a past release of hazardous substances or petroleum products was identified within the Site.

2.13 Stressed Vegetation

No stressed vegetation or other indications of potential release of hazardous substances or petroleum products were observed during the site reconnaissance.

2.14 Solid Waste

No indications of unauthorized dumping of trash, construction or demolition debris, or other solid waste disposal were identified during the site reconnaissance.

2.15 Adjacent Sites

The Site is located within an area of mixed commercial and residential use. The following land use in the near vicinity of the property was observed:

Direction	Property Name	Property Address	Business Operation
Northwest	N/A	2345-2411 Pearl Street	Single-Family Residential
Northeast	N/A	2420 Pearl Street	Single-Family Residential
	N/A	2422-2520 25th Street	Single-Family Residential

Direction	Property Name	Property Address	Business Operation
Southeast	N/A	2511 & 2512 24th Street	Single-Family Residential
Southwest	N/A	2346 Pearl Street	Single-Family Residential
	N/A	2401-2455 Cloverfield Blvd	Single-Family Residential

3 SITE SETTING

3.1 Topographic

The 2018 United States Geological Survey (USGS), [Beverly Hills] 7.5 Minute Topographic Quadrangle map of the Site and surrounding vicinity was reviewed. The elevation of the property is approximately 156 feet above mean sea level. Topography was observed to slope downward slightly in a southerly direction during the site reconnaissance. A copy of the USGS 7.5 Minute Topographic Quadrangle Map is included in Appendix B.

3.2 Regional Geology and Hydrology

The following description of regional geology and hydrology was developed based on regional information presented on the EDR GeoCheck report (2022) and Regional Water Quality Control Board's online *Geotracker* database.

According to United States Department of Agriculture (USDA) soil data published in the EDR GeoCheck report, soils underlying the Site are classified as urban land. Soils of this type are a mixture of sandy, silty, and clayey loam (Appendix B).

Groundwater data published on the *Geotracker* website for an ongoing groundwater investigation at the Boeing Facility located at 3000 Ocean Park Boulevard (approximately ½ mile east of the Site) indicated that the shallowest groundwater in the vicinity of the Site is approximately 130 to 150 feet below ground surface and flows towards the south.

3.3 Flood Plain

According to Federal Emergency Management Agency flood plain data presented in the site-specific Environmental Data Resources (EDR) Geocheck Report, the Site is not located within a 100-year or 500-year flood zone (EDR, 2021). The EDR Report is presented as Appendix B.

3.4 Wetlands

According to map data published on the United States Department of Fish and Wildlife (USFW) National Wetlands Inventory (https://www.fws.gov/wetlands/data/mapper.html), No wetlands are mapped on the subject or adjoining properties (Appendix C).

3.5 Water Bodies

No water bodies were observed on the subject or adjoining properties.

3.6 Oil and Gas Wells

According to the State of California, Department of Conservation, Geologic Energy Management Division (CalGEM) oil and gas well finder map (WellSTAR), no oil/gas wells were identified on the Site.

4 USER-PROVIDED INFORMATION

Information obtained during the interview process is presented in the following sections.

4.1 Title Records

Title records were not provided by the site user representative. Chain of Title Records were obtained by NV5 and are presented in Appendix D. The current owner is listed as Santa Monica-Malibu Unified School District. According to a grant deed dated February 10, 1936, the Site was vested to the Santa Monica City School District of Los Angeles from Mary N. Staunton, AKA Mary M. Staunton and WM. F. Staunton, Wife and Husband.

4.2 Clean-Up Liens

No knowledge of any clean-up liens against the Site was reported by those interviewed. Furthermore, the EDR Environmental Lien and AUL Search report did not identify any environmental liens for the Site (Appendix D).

4.3 Activities and Use Limitations

No knowledge of site-specific activities or use limitations recorded against the Site were reported by those interviewed. Furthermore, according to the EDR Lien and AUL Search report, no Activity and Use Limitations are identified for the Site (Appendix D).

4.4 Specialized Knowledge

No specialized knowledge identifying evidence of a recognized environmental condition was disclosed by those interviewed during this Phase I investigation.

4.5 Commonly Known Information

No commonly known information identifying evidence of a recognized environmental condition was disclosed by those interviewed during this Phase I investigation.

4.6 Previous Environmental Assessments

The client provided NV5 with a copy of a previous Phase I Environmental Screening that was conducted by LFR Inc. (LFR) on May 5, 2008. LFR did not find any on-Site of off-Site releases or environmental concerns, except for the following:

- Due to the presence of current and former structures on the Site, lead and termiticides (chlorinated pesticides) may be in the soil. DTSC typically requires lead sampling anytime a structure that was constructed prior to the ban of LBP in the late 1970s/early 1980s is present at a Site.

This documented is presented in Appendix F.

5 RECORDS REVIEW

5.1 Governmental Databases

NV5 contracted EDR to perform a radius search of governmental databases for this project. The distribution of listed sites with respect to the Site is tabulated and mapped in EDR's Radius Map Report, which can be found in Appendix B. The reader is referred to the table, which can be found near the front of EDR's report.

NV5 conducted a review of the above-referenced database reports and provides the following findings based on sites that have the potential to impact the Site, with respect to the inferred southerly groundwater flow direction. Our findings are based on the assumption that a hazardous material released to the subsurface generally does not migrate laterally within unsaturated soil for a significant distance. Although a hazardous material can migrate in groundwater in a generally down-gradient direction, there are limitations to this interpretation such as groundwater depth, soil lithology and other subsurface barriers.

5.1.1 Site Database Findings

EDR's report did identify the Site address, as summarized below:

Facility Name & Address	**Grant Elementary School 2368 Pearl Street Santa Monica, California**	**Site**
Database(s) Listed: ECHO, HWTS, HWTZ/HAZNET, RCRA NONGEN/NLR		
The Site address was listed on the ECHO database; however, no violation has been identified. According to the two HWTZ HAZNET database listings, this facility disposed of; 8.4 tons of asbestos containing waste in October of 1995, and 0.0625 (P units) of 352 – other organic solids in July of 2009. According to the RCRA NonGen/NLR database, this facility was reported to not be a generator of hazardous waste as of February and July of 2021.		

5.1.2 Adjoining Property Database Findings

EDR's report identified multiple adjoining properties. The details of these listings are presented below.

Facility Name & Address	**Dwayne Sal 2346 Pearl Street Santa Monica, California**	**Southwestern Adjoining Property**
Database(s) Listed: RCRA NONGEN/NLR		
According to the RCRA NonGen/NLR database, this facility was reported to not be a generator of hazardous waste as of February and June of 2018.		

Facility Name & Address	**Transform, LP 2415 & 2419 Cloverfield Boulevard Santa Monica, California**	**Southwestern Adjoining Property**
Database(s) Listed: RCRA NONGEN/NLR		
According to the RCRA NonGen/NLR database, this facility was reported to not be a generator of hazardous waste as of February and September of 2018.		

Facility Name & Address	**Bill Reardon 2508 25th Street Santa Monica, California**	**Northeastern Adjoining Property**
Database(s) Listed: RCRA NONGEN/NLR		
According to the RCRA NonGen/NLR database, this facility was reported to not be a generator of hazardous waste as of February and October of 2021.		

5.1.3 General Vicinity Database Findings

EDR's report identified multiple off-site facilities within applicable ASTM search radii. NV5 considered all of the listed sites unlikely to impact the subject site, based upon factors including (but not limited to):

- The nature of the listing;
- The use of the site;
- When the site was listed and its current listed status;
- The developmental density of the setting;
- The distance between the listed and subject sites as related to the distance that releases are likely to migrate based on local surface and subsurface drainage conditions;
- The presence of intervening drainage divides; and/or
- The inferred groundwater movement.

5.2 Regional Agency Offices

NV5 submitted information requests to the various county and regional agencies that may have records with regard to environmentally-oriented concerns affecting the Site, in accordance with ASTM E1527-13 requirements. Should significant records be identified at a later date, an addendum to this report will be issued. Documentation obtained from regulatory agency requests is presented in Appendix C.

Agency	**Records Summary**
California Division of Geologic Energy Management (CalGEM)	No oil or gas wells were identified on the Site or adjoining properties.
Regional Water Quality Control Board – GEOTRACKER	Site No records identified. Adjoining Property No records identified.
Department of Toxic Substances Control – ENVIROSTOR	Site No records identified. Adjoining Property No records identified.
Santa Monica Fire Department	No records identified.
City of Santa Monica Building and Safety Department	Records identified multiple building, construction, and fire sprinkler permits related to the construction and renovation of the existing school buildings that were dated between 1943 and 1998.

Agency	Records Summary
South Coast Air Quality Management District (AQMD)	At the time of this report, no response to our records request has been received.

5.3 Historical Records

NV5 used USGS Topo maps, aerial photographs, fire insurance maps, and historical street directories to provide information about the history of the Site and its surroundings. The resources NV5 reviewed are tabulated below and presented in Appendix E.

Historical Resources		
Source Type	**Years Reviewed**	**Source**
USGS Topo Maps	1920, 1921, 1934, 1950, 1966, 1972, 1981, 1994, 1995, 2012, 2015, 2018	USGS/EDR
Aerial Photograph(s)	1928, 1938, 1952, 1964, 1967, 1977, 1979, 1981, 1989, 1994, 2002, 2005, 2009, 2012, 2016	EDR
Fire Insurance (Sanborn) Maps	1950, 1965, 1986	EDR
Street Directories	1920-2014	EDR

5.4 Past Uses – Site

Our interpretation of past uses of the property, based on the historical data sources listed above, are tabulated below.

Date	Interpreted Property Use
1894 to 1928	USGS Topo maps, Sanborn maps, and an aerial photograph depict the Site as vacant and undeveloped.
1938 to 1952	Additional buildings were developed on the Site sometime between 1938 and 1952. A 1950 Sanborn map shows the Site labeled as 'Grant School' with a total of approximately 13 buildings.
1952 to 1965	Aerial photographs and Sanborn maps show that four of the small classroom buildings along Cloverfield Blvd were removed sometime between 1950 and 1965. Additional classroom buildings have been constructed along the northeastern portion of the Site, consistent with present-day Site development.
1965 to 2022	The Site has remained unchanged since the 1950's/1960's and is still occupied by Grant Elementary School.

Date	Interpreted Property Use
	Historic city directories identified the tenants of the property as: 2368 Pearl Street • Grant School (1975) • Parents Infant Care Services (1985) • Santa Monica-Malibu Unified School District Elementary Schools (1985 to 2014) • Grant Elementary School (1991 to 2014) • Grant PTA (1994) • Schoolage Site (2006)

5.5 Past Uses – Adjoining Properties

Our interpretation of past uses of the adjoining properties, based on the historical data sources listed above, are tabulated below.

Date	Description
Northwest Adjoining Properties	
1894 to 1938	USGS Topo maps and aerial photographs depict the properties to be vacant and undeveloped.
1946 to 2022	USGS Topo Maps, aerial photographs, Sanborn maps, and LA County current tax assessor records show that the properties were initially developed with single-family residences between 1946 and 1958. Historic city directories identified the tenants of the property as: 2345 Pearl Street • Various residential tenants/owners (1954 through 2014) 2351 Pearl Street • Various residential tenants/owners (1933 through 2014) 2355 Pearl Street • Various residential tenants/owners (1954 through 2014) 2363 Pearl Street • Various residential tenants/owners (1954 through 2014) 2401 Pearl Street • Various residential tenants/owners (1948 through 2014) 2409 Pearl Street • Various residential tenants/owners (1948 through 2014) 2411 Pearl Street • Various residential tenants/owners (1954 through 2014)
Northeast Adjoining Property	

Date	Description
1894 to 1907	USGS Topo maps and Sanborn maps depict the properties to be vacant and undeveloped. The LA County current assessor record for one of the properties shows that it was developed with a single-family residence in 1907, however, this is not observed in aerial photographs from 1928 and 1938.
1907 to 12022	USGS Topo Maps, aerial photographs, Sanborn maps, and LA County current tax assessor records show that the properties were initially developed with single-family residences between 1940 and 1944. These residences still occupy the properties. Historic city directories identified the tenants of the property as: 2420 Pearl Street • Various residential tenants/owners (1948 through 2014) 2422 25th Street • Various residential tenants/owners (1954 through 2014) 2424 25th Street • Various residential tenants/owners (1954 through 2014) 2430 25th Street • Various residential tenants/owners (1954 through 2014) 2434 25th Street • Various residential tenants/owners (1954 through 2014) 2440 25th Street • Various residential tenants/owners (1948 through 2014) 2444 25th Street • Various residential tenants/owners (1948 through 2014) 2450 25th Street • Various residential tenants/owners (1948 through 2014) 2504 25th Street • No listings 2508 25th Street • No listings 2514 25th Street • No listings 2520 25th Street • No listings
Southeast Adjoining Properties	
1894 to 1938	USGS Topo maps, aerial photographs, and Sanborn maps depict the properties to be vacant and undeveloped.

Date	Description
1939 to 2022	USGS Topo Maps, aerial photographs, Sanborn maps, and LA County current tax assessor records show that the two properties were initially developed with single-family residences in 1939. Historic city directories identified the tenants of the property as: 2511 24th Street • Various residential tenants/owners (1954 to 2014) 2512 24th Street • West Laura L (1962)
Southwest Adjoining Properties	
1894 to 1928	USGS Topo maps, aerial photographs, and Sanborn maps depict the properties to be vacant and undeveloped.

Date	Description
1934 to 2022	LA County current assessor records indicate that this block was first developed with single-family residences between 1934 and 1946. One of the residences was redeveloped in 2019 with another single-family residence. Historic city directories identified the tenants of the property as: 2346 Pearl Street • Various residential tenants/owners (1940 to 2009) 2401 Cloverfield Boulevard • Various residential tenants/owners (1940 to 2014) 2405 Cloverfield Boulevard • Various residential tenants/owners (1954 to 2014) 2409 Cloverfield Boulevard • Various residential tenants/owners (1940 to 2014) 2415 Cloverfield Boulevard • Various residential tenants/owners (1940 to 2014) 2419 Cloverfield Boulevard • Various residential tenants/owners (1940 to 2014) 2425 Cloverfield Boulevard • Various residential tenants/owners (1940 to 2014) 2431 Cloverfield Boulevard • Various residential tenants/owners (1940 to 2014) 2435 Cloverfield Boulevard • Various residential tenants/owners (1940 to 2014) 2441 Cloverfield Boulevard • Various residential tenants/owners (1940 to 2014) 2445 Cloverfield Boulevard • Various residential tenants/owners (1940 to 2014) 2451 Cloverfield Boulevard • Various residential tenants/owners (1940 to 2014) 2455 Cloverfield Boulevard • Various residential tenants/owners (1940 to 2014)

5.6 Interviews

NV5 interviewed parties potentially having information about current and/or former conditions at the Site. The parties and their affiliation are tabulated on the following page.

Interviews		
Name	**Affiliation**	**Role**
Julian Capata	SMMUSD	Client/User
Matthew Smith	SMMUSD	Site Contact/Site Representative

No evidence of a REC in connection with the Site was disclosed during the abovementioned interviews. Pertinent information collected during these interviews has been incorporated throughout the report where appropriate. Interview records are presented in Appendix F.

6 NON-SCOPE CONSIDERATIONS

Per the authorized scope of work, items beyond the scope of ASTM E-1527-13 were addressed as part of this assessment. These items included several items, listed on the following page, that address specific California Department of Education (CDE) requirements for school construction. Supporting documentation provided by the Client is presented in Appendix F.

Table 1 CDE Requirements	
Regulation/Code	**Description**
Ed. Code § 17213 (a)	The school district, as the lead agency, as defined in Section 21067 of the Public Resources Code, determines that the property purchased or to be built upon is not any of the following:
Ed. Code § 17213 (a)(1)	The site of a current or former hazardous waste disposal site or solid waste disposal site, unless if the site was a former solid waste disposal site, the governing board of the school district concludes that the wastes have been removed.
Source: Envirostor https://www.envirostor.dtsc.ca.gov/public/ GeoTracker https://geotracker.waterboards.ca.gov/	Historical records reviewed during the Phase I ESA and regulatory records reviewed on the Envirostor and GeoTracker website did not identify the Site as a hazardous waste disposal site or solid waste disposal site.
Ed. Code § 17213(a)(2)	A hazardous substance release site identified by the Department of Toxic Substances Control in a current list adopted pursuant to Section 25356 of the Health and Safety Code for removal or remedial action pursuant to Chapter 6.8 (commencing with Section 25300) of Division 20 of the Health and Safety Code.
Source: Envirostor https://www.envirostor.dtsc.ca.gov/public/ GeoTracker https://geotracker.waterboards.ca.gov/	Historical records reviewed during the Phase I ESA and regulatory records reviewed on the Envirostor and GeoTracker website did not identify the Site as a hazardous substance release site.
Ed. Code § 17213(a)(3)	A site that contains one or more pipelines, situated underground or aboveground, that carries hazardous substances, extremely hazardous substances, or hazardous wastes, unless the pipeline is a natural gas line that is used only to supply natural gas to that school or neighborhood.

Table 1 CDE Requirements	
Regulation/Code	**Description**
Source: Phase I ESA Report National Pipeline Mapping System https://pvnpms.phmsa.dot.gov/PublicViewer/	Site interviews and regulatory records reviewed during the Phase I ESA and regulatory records reviewed on the National Pipeline Mapping System website did not identify the presence of pipelines that carry hazardous substances or wastes at the Site.
5 CCR § 14010	All districts shall select a school site that provides safety and that supports learning. The following standards shall apply:
5 CCR § 14010(c)	The property line of the site even if it is a joint use agreement as described in subsection (o) of this section shall be at least the following distance from the edge of respective power line easements: (1) 100 feet for 50-133 kV line. (2) 150 feet for 220-230 kV line. (3) 350 feet for 500-550 kV line.
Source: Phase I ESA Report California Energy Commission https://cecgis-caenergy.opendata.arcgis.com/datasets/california-electric-transmission-lines/explore?location=34.029085%2C-118.468548%2C13.93	Regulatory records reviewed during the Phase I ESA and regulatory records reviewed on the California Energy Commission website did not identify the presence of power line easements within 350 feet of the Site.
5 CCR § 14010(d)	If the proposed site is within 1,500 feet of a railroad track easement, a safety study shall be done by a competent professional trained in assessing cargo manifests, frequency, speed, and schedule of railroad traffic, grade, curves, type and condition of track need for sound or safety barriers, need for pedestrian and vehicle safeguards at railroad crossings, presence of high pressure gas lines near the tracks that could rupture in the event of a derailment, preparation of an evacuation plan. In addition to the analysis, possible and reasonable mitigation measures must be identified.

Table 1 CDE Requirements	
Regulation/Code	**Description**
Source: Phase I ESA Report OpenRailwayMap https://www.openrailwaymap.org/	Regulatory records reviewed during the Phase I ESA and regulatory records reviewed on the Open Railway Map website did not identify the presence of a railroad track within 1,500 feet of the Site.
5 CCR § 14010(f)	Pursuant to Ed. Code §§ 17212 and 17212.5, the site shall not contain an active earthquake fault or fault trace.
Source: Phase I ESA Report Client Provided Geotechnical Report *Library and Classroom Renovations Project – Grant Elementary School, 2368 Pearl Street, Santa Monica, Los Angeles, California 90405. Prepared by Converse Consultants. Dated December 9, 2021.*	According to the Client provided geotechnical report, the Site is not located within a currently designated State of California Earthquake Fault Zone for surface fault rupture. No surface faults are known to project through or towards the site.
5 CCR § 14010(g)	Pursuant to Ed. Code §§ 17212 and 17212.5, the site is not within an area of flood or dam flood inundation unless the cost of mitigating the flood or inundation impact is reasonable.
Source: Phase I ESA Report California Division of Safety of Dams https://fmds.water.ca.gov/maps/damim/ Client Provided Geotechnical Report *Library and Classroom Renovations Project – Grant Elementary School, 2368 Pearl Street, Santa Monica, Los Angeles, California 90405. Prepared by Converse Consultants. Dated December 9, 2021.*	According to Dam Breach Inundation Maps published on the California Division of Safety of Dams (DSOD) website, the Site is not located within a dam breach inundation boundary. Review of the Federal Emergency Management Agency (FEMA) Flood Insurance Rate Map (FIRM), Map Number 06037C1589G, effective date April 21, 2021, from the Map Service Center (MSC) viewer, indicates that the site is designated as Zone “X”, “Area of minimal flood hazard”.

Table 1 CDE Requirements	
Regulation/Code	**Description**
5 CCR § 14010(h)	The site shall not be located near an above-ground water or fuel storage tank or within 1,500 feet of the easement of an above ground or underground pipeline that can pose a safety hazard as determined by a risk analysis study, conducted by a competent professional, which may include certification from a local public utility commission.
Source: Phase I ESA Report National Pipeline Mapping System https://pvnpms.phmsa.dot.gov/PublicViewer/	Site reconnaissance and regulatory records reviewed during the Phase I ESA did not identify the presence of above-ground water or fuel storage tanks on adjacent properties. Regulatory records reviewed on the National Pipeline Mapping System website indicated that a pipeline that carries a hazardous liquid is present along Cloverfield Boulevard, which is approximately 150 feet southwest of the southwestern Site boundary. According to information received from the California State Fire Marshall, this pipeline (the Ventura 10-inch System) is a 10-inch underground crude oil pipeline operated by Crimson Pipeline. This pipeline is regular inspected by personnel from the CAL FIRE Office of the State Fire Marshall. Inspection reports are presented in Appendix C. The most recent inspection conducted in 2021 did not identify evidence of a release from this line.
5 CCR § 14010(i)	The site is not subject to moderate to high liquefaction or landslides.
Source: Phase I ESA Report Client Provided Geotechnical Report *Library and Classroom Renovations Project – Grant Elementary School, 2368 Pearl Street, Santa Monica, Los Angeles, California 90405. Prepared by Converse Consultants. Dated December 9, 2021.*	*According to the Client provided geotechnical report, "The site is not located within a mapped potential liquefaction zone per the State of California Seismic Hazard Zones Map for the Beverly Hills Quadrangle (2018) as shown in Figure No. 7, Seismic Hazard Zones Map. Due to the relatively dense nature of the underlying soils and the depths to historic high groundwater levels, the potential for liquefaction is considered to be low."* Furthermore*, "Seismically induced landslides and other slope failures are common occurrences during or soon after earthquakes. The topography at the project site and in the immediate vicinity of the site is relatively level, with no significant nearby slopes. Based on the Zones of Required Investigation for the Beverly Hills Quadrangle (1999 & 2018) developed by the California Geological Survey, the site is not located within a mapped landslide zone. In the absence of significant ground slopes, the potential for seismically induced landslides to affect the proposed site is considered to be negligible."*
5 CCR § 14010(m)	Existing or proposed zoning of the surrounding properties shall be compatible with schools in that it would not pose a potential health or safety risk to students or staff in accordance with Ed. Code § 17213 and Gov. Code § 65402 and available studies of traffic surrounding the site.

Table 1 CDE Requirements	
Regulation/Code	**Description**
Phase I ESA City of Santa Monica SaMoMap https://samomap.santamonica.gov/Html5Viewer/index.html?viewer=SaMoMAP_Public.Viewer	The type of on-site land uses would not change over existing conditions. The Project is consistent with the City of Santa Monica zoning designation of the Project site, which is R-1 (Single Family Residential) with a Public Lands Overlay District, as well as the General Plan designation of Public Land.
5 CCR § 14010(r)	Easements on or adjacent to the site shall not restrict access or building placement.
Appendix D Chain of Title Report	NV5 subcontracted EDR to obtain title documentation from the Los Angeles County Recorder's Office. According to this information, an easement was issued to City of Santa Monica in 1960 for a street and alley. A copy of the easement agreement is presented in the report.
5 CCR § 14010(s)(2)	The cost and complications of the following shall be considered in the site selection process and should not result in undue delays or unreasonable costs consistent with State Allocation Board standards: Site preparation including grading, drainage, demolition, hazardous cleanup, including cleanup of indigenous material such as serpentine rock, and off-site development of streets, curbs, gutters, and lights.
Source: Phase I ESA Report USGS **Map Sheet 59: Reported Historic Asbestos Mines, Historic Asbestos Prospects, and other Natural Occurrences of Asbestos in California**	Findings and conclusions regarding the presence of potential hazardous materials that may be encountered during earthmoving and demolition activities at the Site are presented in the Executive Summary and Conclusion Section of the Phase I report. According to the *Map Sheet 59: Reported Historic Asbestos Mines, Historic Asbestos Prospects, and other Natural Occurrences of Asbestos in California,* no historic asbestos mines or ultramafic rock locations are mapped within the general vicinity of the Site.
5 CCR § 14010(t)	If the proposed site is on or within 2,000 feet of a significant disposal of hazardous waste, the school district shall contact the Department of Toxic Substances Control for a determination of whether the property should be considered a Hazardous Waste Property or Border Zone Property.

Table 1 CDE Requirements	
Regulation/Code	**Description**
Source: Envirostor https://www.envirostor.dtsc.ca.gov/public/ GeoTracker https://geotracker.waterboards.ca.gov/	Historical records reviewed during the Phase I ESA and regulatory records reviewed on the Envirostor and GeoTracker website did not identify the Site to be located on or within 2,000 feet of a hazardous waste disposal site or solid waste disposal site.
5 CCR § 14011(i)	Consult with, or demonstrate that the lead agency, has consulted with the appropriate city/county agency and with any air pollution control district or air quality management district having jurisdiction, concerning any facilities having hazardous or acutely hazardous air emissions within one-fourth of a mile of the proposed school site as required by Ed. Code § 17213.
Source: South Coast Air Quality Management District	NV5 submitted a Grid Search Request to the South Coast Air Quality Management District (SCAQMD) to identify all AQMD permitted facilities with the potential to emit hazardous air pollutants located within ¼ mile of the Site. According to a letter from the SCAQMD dated March 31, 2022, no facilities with active or pending permits are located within ¼ mile of the Site.
5 CCR § 14011(j)	For purposes of Environmental Site Assessment, school districts shall comply with Ed. Code §§ 17210.1, 17213.1, and 17213.2.
Phase I ESA	A Phase I ESA report of the Site has been prepared in accordance with the requirements described in the Ed. Code.
5 CCR § 14011(k)	Follow the recommendations of the State Superintendent of Public Instruction report based upon the Department of Transportation, Division of Aeronautics, findings, if the proposed site is within two miles of the center line of an airport runway or proposed runway as required by Ed. Code § 17215.
Source: Google Maps	The runway of the Santa Monica Airport is located approximately ½ mile south of the Site.

7 VAPOR ENCROACHMENT SCREENING

ASTM E1527-13 requires the Environmental Professional to evaluate the potential for vapor encroachment of chemicals of concern (COC) onto the Site, and to determine if such vapor encroachment constitutes evidence of a REC on the Site. The E1527-13 Standard Practice does not specifically state the methods that must be used to screen for potential vapor encroachment issues. However, ASTM has developed a separate Standard Guide for Vapor Encroachment Screening on Property Involved in Real Estate Transactions (ASTM E2600-15), which outlines an ASTM E1527-13-compliant methodology to conduct vapor encroachment screening.

7.1 VES Methodology

The goal of conducting Vapor Encroachment Screening (VES) is to identify a vapor encroachment condition (VEC), which is defined as the presence or likely presence of chemicals of concern (COC) vapors in the vadose zone of the Site caused by the release of vapors from contaminated soil and/or groundwater either on or near the Site. If a VEC is identified, the environmental professional must determine whether the VEC represents evidence of a REC on the Site under the context of the Phase I ESA Standard Practice. It should be noted that the identification of a VEC on the Site does not necessarily indicate that a potential for migration of vapors into existing or proposed structures on the Site is likely. The environmental professional will identify the VEC as a REC where the potential for vapor migration into structures is considered likely, or where the contaminant concentrations in the soil, groundwater, or soil vapors on the Site are significant and likely to result in enforcement against on-site or off-site responsible parties.

The VES utilizes information regarding the potential presence of releases on or near the Site that were collected as a normal part of the Phase I ESA process, such as governmental database records, review of governmental files, historical data sources, etc. The VES Standard Guide requires the environmental professional to search for potential sites of concern within specific search radii. The area of concern search radius is 1,760 feet (1/3 mile) for non-petroleum contaminated sites and 528 feet (1/10 miles) for petroleum contaminated sites. The default search distances may be expanded or reduced in the upgradient, downgradient, or cross-gradient directions by the environmental professional based on experience in the local area and applying professional judgment to factors such as where a well-defined regional groundwater flow direction is identified, or whether other geologic features such as low permeability soils or hydrogeologic boundaries such as rivers or streams exist which would tend to limit the potential for migration of groundwater or vapors in a particular direction.

7.2 VES Search Results

NV5 identified several sites of potential concern within the VES search radii, based on our review of governmental database records, regulatory agency files, and historical resources referenced in Section 5.3. However, based on our review of available information, none of these sites appear to represent a VEC in connection with the Site.

8 FINDINGS

Based on the site reconnaissance, review of historical and available documents, and interviews, NV5 finds the following:

8.1 Current Site Activities

At the time of our site reconnaissance, the Site was developed with an elementary school. Improvements consisted of several classroom buildings, paved parking areas, temporary classroom structures (bungalows) and playground areas.

8.2 Historical Site Activities

The Site was vacant and undeveloped as early as 1894 to as late as 1928. Sometime between 1928 and 1938, the Site was developed with two to three buildings (Grant Elementary School). Additional buildings were constructed on the Site sometime between 1938 and 1952 (a total of 13 buildings). Aerial photographs and Sanborn maps show that four of the small classroom buildings along Cloverfield Blvd were demolished sometime between 1950 and 1965. The Site has remained unchanged since the 1950's1960's and is still occupied by Grant Elementary School.

8.3 Off-Site Activities

The Site is located within an area that is primarily residential. Current uses of adjoining properties include residential homes.

8.4 Data-Gaps

The ASTM Standard defines a data gap as "a lack of or inability to obtain information required by the practice despite good faith efforts by the environmental professional to gather such information." A data gap is only significant if other information obtained during the ESA, or professional experience, raises reasonable concerns and affects the ability of the environmental professional to identify whether a given issue is a REC. The ASTM Standard requires that the ESA report identify and comment on significant data gaps. NV5 did not identify any significant data gap during this assessment.

9 CONCLUSIONS AND RECOMMENDATIONS


NV5 completed a Phase I ESA of the Grant Elementary School located at 2368 Pearl Street in Santa Monica, California. The ESA was performed in conformance with the scope and limitations of ASTM E1527-13 standards. Any exceptions to, or deletions from, this practice are described in Section 1.0 of this report. The assessment was performed to identify conditions indicative of releases and threatened releases of hazardous substances, pollutants, contaminants, petroleum and petroleum products, and controlled substances on, at, in, or to the Site.

No evidence of a REC, Controlled REC, or historic REC in connection with the Site was identified during this assessment, however, based on the age of historical and current structures on the Site, arsenic, lead-based paint, asbestos, pesticides, and PCBs in caulking may have been historically used at the Site. As a result, there is a potential for these compounds to be present in the shallow soils onsite.

NV5 recommends conducting a limited Phase II subsurface investigation in areas of proposed soil disturbance to evaluate shallow soil conditions with respect to the chemicals of concern listed above.

10 QUALIFICATIONS AND SIGNATURE


I declare that, to the best of my professional knowledge and belief, I meet the definition of Environmental professional as defined in 40 CFR 312.10. I have the specific qualifications based on education, training, and experience to assess a property of the nature, history, and setting of the Site. I have developed and performed the All Appropriate Inquiries in conformance with the standards and practices set forth in 40 CFR Part 312.

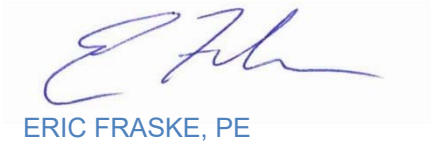

ERIC FRASKE, PE
SENIOR ENGINEER/SENIOR PROJECT MANAGER

Resume and other supporting documentation are maintained on file at NV5

Figures

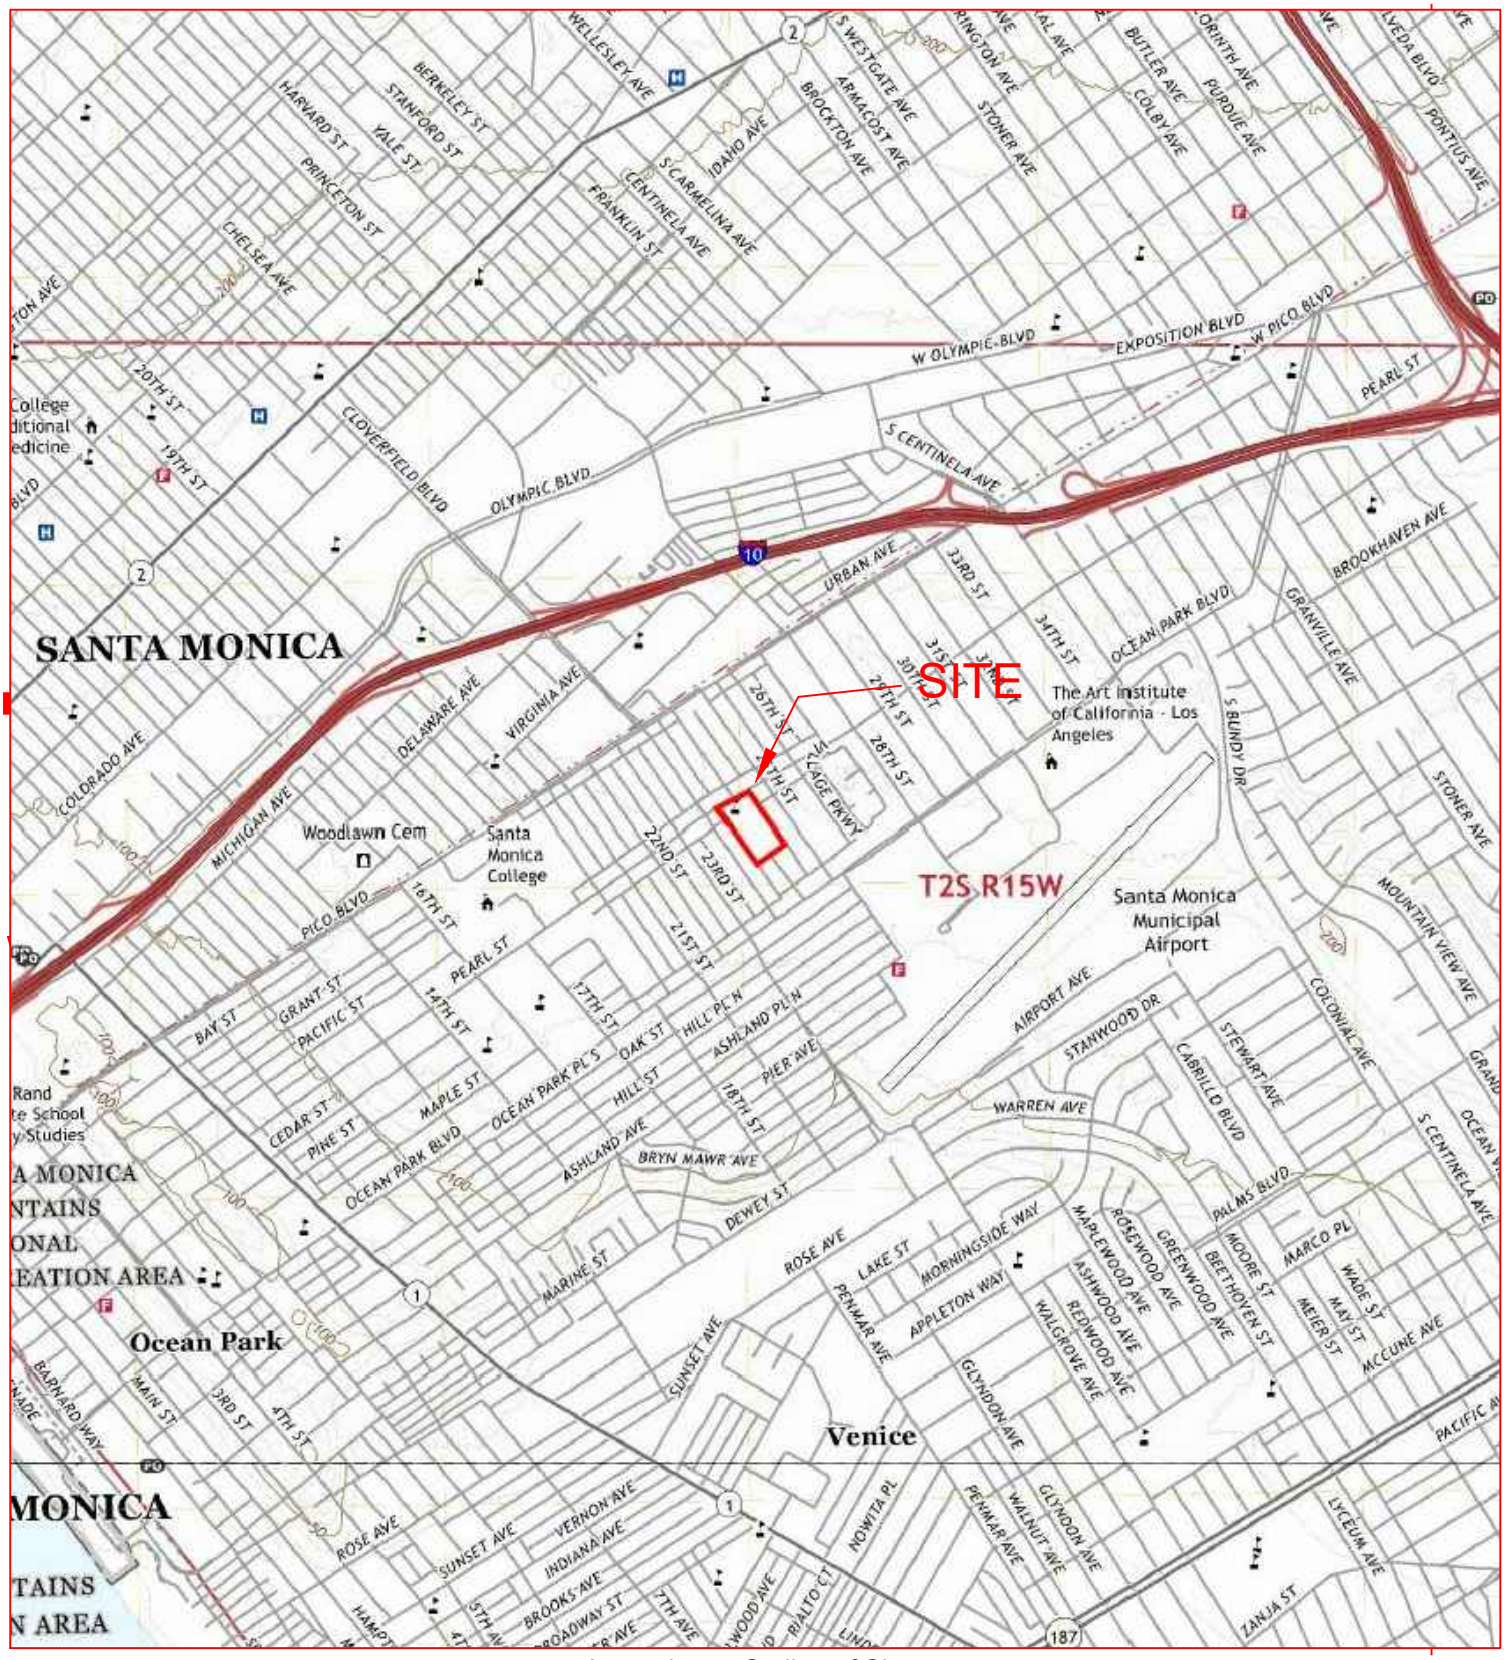

Approximate Outline of Site

FIGURE 1: Site Location Map

CLIENT: Santa Monica-Malibu Unified School District	SITE LOCATION: 2368 Pearl Street Santa Monica, California 90405
PROJECT #: SMSD-21-10665	

NV5 ALTA ENVIRONMENTAL
3777 Long Beach Blvd., Annex Bldg.
Long Beach, CA 90807
(562) 495-5777 www.altaenviron.com

DRAWN: ED	APPROVED: EF	NORTH
I-34 SCALE: None	DATE: 1/26/2022	

W:\Clients N-S\Santa Monica-Malibu USD (SMSD)\SMSD-21-10665 5 Phase I ESAs\Photos - Drawings\AutoCAD\SMSD-21-10665-2\SMSD-21-10665-2 CAD.dwg



LEGEND:

Approximate Site Boundary

NORTH

FIGURE 2: Site Vicinity Map

CLIENT: Santa Monica Malibu Unified School District	DRAWN: AHL	APPROVED: EF
	SCALE: NTS	DATE: Jan. 2022
SITE LOCATION: Grant Elementary School 2368 Pearl Street Santa Monica, California 90405		
PROJECT #: SMSD-21-10665:2		

ALTA ENVIRONMENTAL
3777 Long Beach Blvd. Annex Bldg. Long Beach CA 90807
P: (562) 495-5777 ♦ F: (562) 495-5877 ♦ altaenviron.com

\\10.30.80.3\data2\Clients N-S\Santa Monica-Malibu USD (SMSD)\SMSD-21-10665 5 Phase I ESAs\Photos - Drawings\AutoCAD\SMSD-21-10665-2\SMSD-21-10665-2 CAD.dwg

Appendix A

Representative Site Photographs



Photo 1: Main Entrance to Site – Facing Southeast



Photo 2: Site Facing South from Pearl Street



Photo 3: Northeastern Property Boundary – 24th Court



Photo 4: Residential Homes Located Along 24th Court



Photo 5: Southwestern Adjoining Properties – Cloverfield Boulevard



Photo 6: Southwestern Site Boundary – Pearl Place



Photo 7: Southeastern Adjoining Properties – Along Idaho Avenue



Photo 8: Site Parking Area Located on Southeastern Portion of Site



Photo 9: Northwestern Adjoining Properties – Along Pearl Street



Photo 10: Southeastern Adjoining Residential Properties



Photo 11: Typical Classroom Interior

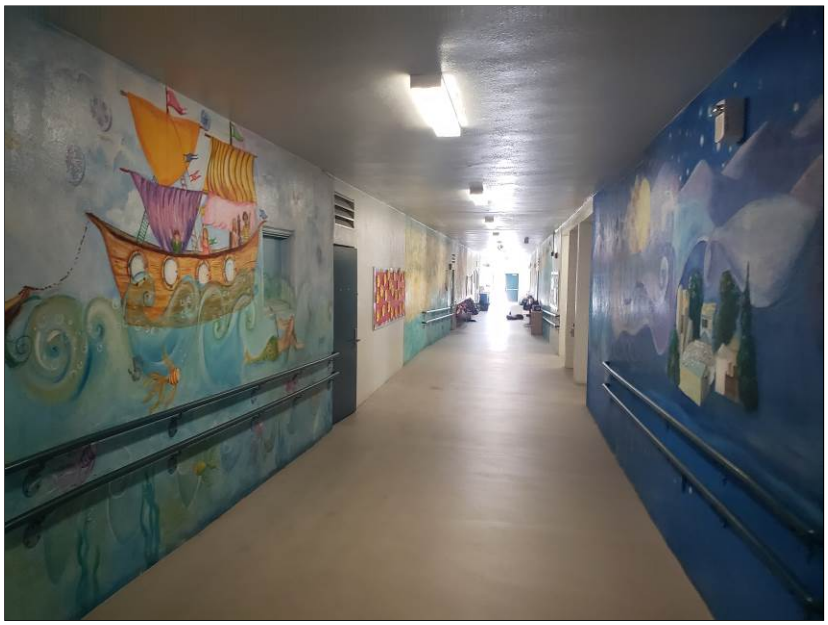


Photo 12: Typical Classroom Building Interior



Photo 13: ADA Lift



Photo 14: Exterior Lunchroom Area



Photo 15: Auditorium Interior



Photo 16: Janitorial Closet



Photo 17: Library Interior



Photo 18: Janitorial Storage Area



Photo 19: Exterior of Classroom Buildings



Photo 20: Classroom Bungalow Building Exterior

Appendix B

EDR Radius Report with GeoCheck

Grant Elementary School
2368 Pearl Street
Santa Monica, CA 90405

Inquiry Number: 6819893.14s
January 14, 2022

The EDR Radius Map™ Report with GeoCheck®

6 Armstrong Road, 4th floor
Shelton, CT 06484
Toll Free: 800.352.0050
www.edrnet.com

TABLE OF CONTENTS

SECTION	PAGE
Executive Summary	ES1
Overview Map	2
Detail Map	3
Map Findings Summary	4
Map Findings	9
Orphan Summary	530
Government Records Searched/Data Currency Tracking	GR-1

GEOCHECK ADDENDUM

Physical Setting Source Addendum	A-1
Physical Setting Source Summary	A-2
Physical Setting Source Map	A-11
Physical Setting Source Map Findings	A-12
Physical Setting Source Records Searched	PSGR-1

Thank you for your business.
Please contact EDR at 1-800-352-0050
with any questions or comments.

Disclaimer - Copyright and Trademark Notice

This Report contains certain information obtained from a variety of public and other sources reasonably available to Environmental Data Resources, Inc. It cannot be concluded from this Report that coverage information for the target and surrounding properties does not exist from other sources. **NO WARRANTY EXPRESSED OR IMPLIED, IS MADE WHATSOEVER IN CONNECTION WITH THIS REPORT. ENVIRONMENTAL DATA RESOURCES, INC. SPECIFICALLY DISCLAIMS THE MAKING OF ANY SUCH WARRANTIES, INCLUDING WITHOUT LIMITATION, MERCHANTABILITY OR FITNESS FOR A PARTICULAR USE OR PURPOSE. ALL RISK IS ASSUMED BY THE USER. IN NO EVENT SHALL ENVIRONMENTAL DATA RESOURCES, INC. BE LIABLE TO ANYONE, WHETHER ARISING OUT OF ERRORS OR OMISSIONS, NEGLIGENCE, ACCIDENT OR ANY OTHER CAUSE, FOR ANY LOSS OF DAMAGE, INCLUDING, WITHOUT LIMITATION, SPECIAL, INCIDENTAL, CONSEQUENTIAL, OR EXEMPLARY DAMAGES. ANY LIABILITY ON THE PART OF ENVIRONMENTAL DATA RESOURCES, INC. IS STRICTLY LIMITED TO A REFUND OF THE AMOUNT PAID FOR THIS REPORT.** Purchaser accepts this Report "AS IS". Any analyses, estimates, ratings, environmental risk levels or risk codes provided in this Report are provided for illustrative purposes only, and are not intended to provide, nor should they be interpreted as providing any facts regarding, or prediction or forecast of, any environmental risk for any property. Only a Phase I Environmental Site Assessment performed by an environmental professional can provide information regarding the environmental risk for any property. Additionally, the information provided in this Report is not to be construed as legal advice.

Copyright 2020 by Environmental Data Resources, Inc. All rights reserved. Reproduction in any media or format, in whole or in part, of any report or map of Environmental Data Resources, Inc., or its affiliates, is prohibited without prior written permission.

EDR and its logos (including Sanborn and Sanborn Map) are trademarks of Environmental Data Resources, Inc. or its affiliates. All other trademarks used herein are the property of their respective owners.

EXECUTIVE SUMMARY

A search of available environmental records was conducted by Environmental Data Resources, Inc (EDR). The report was designed to assist parties seeking to meet the search requirements of EPA's Standards and Practices for All Appropriate Inquiries (40 CFR Part 312), the ASTM Standard Practice for Environmental Site Assessments (E1527-21), the ASTM Standard Practice for Environmental Site Assessments for Forestland or Rural Property (E 2247-16), the ASTM Standard Practice for Limited Environmental Due Diligence: Transaction Screen Process (E 1528-14) or custom requirements developed for the evaluation of environmental risk associated with a parcel of real estate.

TARGET PROPERTY INFORMATION

ADDRESS

2368 PEARL STREET
SANTA MONICA, CA 90405

COORDINATES

Latitude (North):	34.0186060 - 34ˆ 1' 6.98''
Longitude (West):	118.4616750 - 118ˆ 27' 42.03''
Universal Tranverse Mercator:	Zone 11
UTM X (Meters):	365038.3
UTM Y (Meters):	3764987.8
Elevation:	156 ft. above sea level

USGS TOPOGRAPHIC MAP ASSOCIATED WITH TARGET PROPERTY

Target Property Map:	12021681 BEVERLY HILLS, CA
Version Date:	2018

AERIAL PHOTOGRAPHY IN THIS REPORT

Portions of Photo from:	20140513
Source:	USDA

MAPPED SITES SUMMARY

Target Property Address:
2368 PEARL STREET
SANTA MONICA, CA 90405

Click on Map ID to see full detail.

MAP ID	SITE NAME	ADDRESS	DATABASE ACRONYMS	RELATIVE ELEVATION	DIST (ft. & mi.) DIRECTION
A1	SANTA MONICA-MALIBU	2368 PEARL ST	HWTS		TP
A2	GRANT ELEMENTARY SCH	2368 PEARL ST	ECHO		TP
A3	GRANT ELEMENTARY	2368 PEARL ST	RCRA NonGen / NLR		TP
A4	GRANT ELEMENTARY SCH	2368 PEARL ST	HWTS		TP
A5	SANTA MONICA-MALIBU	2368 PEARL ST	HAZNET, HWTS		TP
A6	SMMUSD - GRANT ELEME	2368 PEARL ST	HAZNET, HWTS		TP
A7	GRANT ELEMENTARY SCH	2368 PEARL ST	HWTS		TP
A8	GRANT ELEMENTARY SCH	2368 PEARL ST	RCRA NonGen / NLR		TP
A9	GRANT ELEMENTARY	2368 PEARL ST	HWTS		TP
A10	GRANT ELEMENTARY SCH	2368 PEARL ST	RCRA NonGen / NLR		TP
A11	SANTA MONICA-MALIBU	2368 PEARL STREET	HWTS		TP
B12	DWAYNE SAL	2346 PEARL STREET	RCRA NonGen / NLR	Higher	17, 0.003, WNW
C13	PATRICIA SANFORD	2517 24TH ST	RCRA NonGen / NLR	Lower	69, 0.013, SE
B14	TRANSFORM, LP.	2415 - 2419 CLOVERFI	RCRA NonGen / NLR	Lower	105, 0.020, WSW
15	BILL REARDON	2508 25TH ST	RCRA NonGen / NLR	Lower	113, 0.021, East
C16	EMIL PETROSSIAN	2608 25TH ST	RCRA NonGen / NLR	Lower	233, 0.044, ESE
17	AMERICAN PACIFIC CO.	2622 25TH STREET	RCRA NonGen / NLR	Lower	354, 0.067, SE
18	BOB ACKERBLOM	2266 - 24TH STREET	RCRA NonGen / NLR	Higher	431, 0.082, NW
19	STEP UP ON SECOND	2622 26TH STREET	RCRA NonGen / NLR	Lower	573, 0.109, East
20	MICHALE MATHIS	2404 23RD ST	RCRA NonGen / NLR	Lower	589, 0.112, WSW
21	GEORGE SALEM	2305 OCEAN PARK BLVD	RCRA NonGen / NLR	Lower	637, 0.121, South
D22	FRANCINE AND ALLEN O	51 VILLAGE PARKWAY	RCRA NonGen / NLR	Higher	771, 0.146, NE
D23	MICHELLE OVADIA	73 VILLAGE PKWY	RCRA NonGen / NLR	Higher	825, 0.156, NE
E24	BILL BRESLO	2229 25TH ST.	RCRA NonGen / NLR	Higher	930, 0.176, NNW
F25	TREGG RUSTAD	2324 27TH ST	RCRA NonGen / NLR	Higher	934, 0.177, NNE
F26	TREGG RUSTAD	2324 27TH ST	RCRA NonGen / NLR	Higher	934, 0.177, NNE
G27	DAVID GUTH	26 VILLAGE PARKWAY	RCRA NonGen / NLR	Higher	960, 0.182, East
G28	JAMES E SHENBERG DDS	2701 OCEAN PARK BLVD	RCRA NonGen / NLR	Lower	1032, 0.195, East
G29	RAND	2701 OCEAN PARK BLVD	RCRA NonGen / NLR, FINDS, ECHO, HAZNET, HWTS	Lower	1032, 0.195, East
H30	JIFFY LUBE	2344 PICO BLVD	RCRA NonGen / NLR	Higher	1116, 0.211, NW
H31	JIFFY LUBE #1379	2344 PICO BLVD	AST, CERS HAZ WASTE, CERS TANKS, CERS	Higher	1116, 0.211, NW
F32	JIN CHANG & VAL CHAN	2303 27TH STREET	RCRA NonGen / NLR	Higher	1137, 0.215, NNE
H33	SANTA MONICA MOTORS	2318 PICO BLVD	CERS HAZ WASTE, CERS	Higher	1142, 0.216, NW
H34	SANTA MONICA MOTORS	2318 PICO BLVD	RCRA NonGen / NLR	Higher	1142, 0.216, NW
E35	SUNSET CAR WASH	2510 PICO BLVD	HIST UST	Higher	1144, 0.217, NNW
I36	RITE AID #5490	2412 PICO BLVD	CERS HAZ WASTE, HAZNET, CERS	Higher	1150, 0.218, NNW
I37	RITE AID #5490	2412 PICO BLVD	RCRA-LQG, FINDS, ECHO	Higher	1150, 0.218, NNW
I38	RITE AID #5490	2412 PICO BLVD	RCRA-LQG	Higher	1150, 0.218, NNW
H39	SOUTHERN CALIFORNIA	1837 24TH ST	RCRA NonGen / NLR	Higher	1150, 0.218, NW

MAPPED SITES SUMMARY

Target Property Address:
2368 PEARL STREET
SANTA MONICA, CA 90405

Click on Map ID to see full detail.

MAP ID	SITE NAME	ADDRESS	DATABASE ACRONYMS	RELATIVE ELEVATION	DIST (ft. & mi.) DIRECTION
H40	BARRY SLAWTER AUTOMO	1833 24TH ST	HIST UST	Higher	1151, 0.218, NW
H41	MERET INC	1815 24TH	RCRA-SQG, FINDS, ECHO, HAZNET, HWTS	Higher	1156, 0.219, NW
J42	BROADWAY CLEANERS &	2308 PICO BLVD	DRYCLEANERS	Higher	1165, 0.221, NW
J43	BROADWAY CLEANERS TH	2308 PICO BLVD	RCRA-SQG, FINDS, ECHO	Higher	1165, 0.221, NW
J44	BROADWAY CLEANERS	2308 PICO BLVD	DRYCLEANERS	Higher	1165, 0.221, NW
J45	93779	2328 PICO BLVD	HIST UST	Higher	1231, 0.233, NW
J46	CHEVRON #9-3779	2328 PICO	LUST, HIST CORTESE	Higher	1231, 0.233, NW
J47	CHEVRON SERVICE STAT	2328 PICO BLVD	SWEEPS UST, CA FID UST	Higher	1231, 0.233, NW
J48	CHEVRON 93779	2328 PICO BLVD	LUST, RCRA NonGen / NLR, FINDS, ECHO, Cortese,...	Higher	1231, 0.233, NW
J49	SANTA MONICA MOTORS	2228 PICO BLVD	CERS HAZ WASTE, HAZNET, CERS, HWTS	Higher	1253, 0.237, WNW
J50	NINO'S VOLVO AUTO EX	2228 PICO BLVD	RCRA NonGen / NLR	Higher	1253, 0.237, WNW
H51	MRS GOOCHS NATURAL F	2121 CLOVERFIELD BLV	RCRA NonGen / NLR	Higher	1258, 0.238, NW
H52	PICO MARKET	2121 CLOVERFIELD BOU	CERS HAZ WASTE, NPDES, CIWQS, CERS	Higher	1258, 0.238, NW
I53	PEP BOYS STORE#1672	2411 PICO BLVD	RCRA NonGen / NLR	Higher	1298, 0.246, NW
I54	BIG O TIRES	2411 PICO BLVD	RCRA-SQG, FINDS, ECHO	Higher	1298, 0.246, NW
I55	PEP BOYS STORE#1672	2411 PICO BLVD	CERS HAZ WASTE, HAZNET, CERS, HWTS	Higher	1298, 0.246, NW
K56	NOBLE-GATEWAY CLEANE	2723 OCEAN PARK BLVD	DRYCLEANERS	Lower	1306, 0.247, East
K57	LAWRENCE ARONSON ECO	2723 OCEAN PARK BLVD	DRYCLEANERS	Lower	1306, 0.247, East
K58	NOBLE GATEWAY CLEANE	2723 OCEAN PARK BLVD	RCRA-SQG, FINDS, ECHO, DRYCLEANERS, EMI	Lower	1306, 0.247, East
K59	GATEWAY CLEANERS	2723 OCEAN PARK BLVD	DRYCLEANERS, HAZNET, HWTS	Lower	1306, 0.247, East
60	HYDREX PEST CONTROL	2716 OCEAN PARK	HIST CORTESE	Lower	1395, 0.264, East
L61	SANTA MONICA MUNICIP		FUDS	Lower	1582, 0.300, ESE
L62	CLOVER MIL AIRFIELD		ENVIROSTOR	Lower	1599, 0.303, ESE
63	DUMPSITE #1	INT DEWEY & WALGROVE	SEMS-ARCHIVE	Lower	1619, 0.307, SSW
64	SANTA MONICA FIRE DE	2450 ASHLAND AVE	LUST, Cortese, HIST CORTESE, CERS	Lower	1680, 0.318, SE
M65	TOSCO - 76 STATION #	1944 PICO BLVD	LUST, Cortese, HIST CORTESE, CERS	Higher	2023, 0.383, West
M66	TOSCO S.S. #1974	1944 PICO BLVD	LUST	Higher	2023, 0.383, West
N67	BOEING CO.	3000 OCEAN PARK	CPS-SLIC, CERS	Higher	2144, 0.406, East
N68	MCDONELL DOUGLAS AIR	3000 OCEAN PARK BLVD	SEMS	Higher	2144, 0.406, East
O69	FRANK STREET DUMP-SA	1943 FRANK STREET	WMUDS/SWAT	Higher	2268, 0.430, NNW
M70	SANTA MONICA COLLEGE	1900 PICO BLVD	Cortese, HAZNET	Lower	2286, 0.433, West
M71	SANTA MONICA COMMUNI	1900 PICO BLVD	ENVIROSTOR, LUST, CERS HAZ WASTE, CERS TANKS,...	Lower	2286, 0.433, West
72	PARTS BELL CLEANERS	1706 OCEAN PARK BLVD	DRYCLEANERS, EMI, Notify 65	Lower	2306, 0.437, SSW
O73	SOUTHERN CA DISPOSAL		LOS ANGELES CO LF METHANE	Higher	2317, 0.439, NNW
P74	PETER FOREIGN AUTO S	3007 PICO BL	LUST, CERS HAZ WASTE, HIST UST, CERS	Higher	2454, 0.465, NNE
P75	PETER'S FOREIGN AUTO	3007 PICO BLVD.	Cortese, HAZNET, HWTS	Higher	2454, 0.465, NNE
P76	WESSEN BUICK DEALER	3101 PICO	HIST CORTESE	Higher	2621, 0.496, NNE
77	CITY SANTA MONICA	1930 STEWART ST	SWF/LF, HWTS	Higher	2632, 0.498, NNW
Q78	SANTA MONICA HOUSING		ENVIROSTOR	Lower	2932, 0.555, NNW

MAPPED SITES SUMMARY

Target Property Address:
2368 PEARL STREET
SANTA MONICA, CA 90405

Click on Map ID to see full detail.

MAP ID	SITE NAME	ADDRESS	DATABASE ACRONYMS	RELATIVE ELEVATION	DIST (ft. & mi.) DIRECTION
Q79	SANTA MONICA HOUSING		FUDS	Lower	2944, 0.558, NNW
80	JOHN ADAMS MIDDLE SC	2425 16TH STREET	ENVIROSTOR, SCH, HAZNET, NPDES, CERS, HWTS	Lower	3036, 0.575, SW
R81	SANTA MONICA USAR CE		FUDS	Lower	3427, 0.649, SE
R82	SANTA MONICA USAR CN		ENVIROSTOR	Lower	3449, 0.653, SE
S83	DOUGLAS AIRCRAFT PLT		ENVIROSTOR	Lower	3463, 0.656, North
S84	DOUGLAS AIRCRAFT PLA		FUDS	Lower	3466, 0.656, North
85	MR POLISH INC	3021 AIRPORT AV	ENVIROSTOR, EMI	Lower	3745, 0.709, ESE
86	EXTRA SPACE	1707 CLOVERFIELD BLV	ENVIROSTOR, CPS-SLIC, VCP, DEED, CERS	Lower	3799, 0.720, NW
87	THE GILLETTE CO PAPE	1681 26TH STREET	ENVIROSTOR, CPS-SLIC, FINDS, ECHO, ENF, HIST...	Higher	3942, 0.747, NNW
T88	SPC ELECTRONIC RESEA	2500 NEBRASKA AVENUE	ENVIROSTOR	Higher	4038, 0.765, NNW
T89	SPAZIER SOAP CHEMICA	2400 NEBRASKA AVE.	ENVIROSTOR	Higher	4052, 0.767, NNW
90	PROPOSED HERB ALPERT	3131 OLYMPIC BOULEVA	ENVIROSTOR, SCH, DEED	Higher	4212, 0.798, North
91	SANTA MONICA MUNICIP	3200 AIRPORT AVE	ENVIROSTOR, HIST UST, CHMIRS	Lower	4253, 0.805, ESE
U92	CARSON MANUFACTURING	3015 NEBRASKA AVENUE	ENVIROSTOR	Higher	4352, 0.824, North
U93	C.F. CLOVINGER	3021 NEBRASKA AVENUE	ENVIROSTOR	Higher	4359, 0.826, North
94	SANTA MONICA COLLEGE	1660 STEWART ST	ENVIROSTOR, LUST, SCH, CERS TANKS, DEED, Cortese,...	Higher	4454, 0.844, NNW
U95	F. A. NUGIER CO.	1758 BERKELEY AVE.	ENVIROSTOR	Higher	4555, 0.863, North
V96	HIGHLAND ENGINEERING	1942 BERKEKLEY AVE.	ENVIROSTOR	Higher	4561, 0.864, North
V97	H. BEHLEN & BROS. (P	1755 BERKELEY STREET	ENVIROSTOR	Higher	4569, 0.865, North
V98	PIONEER MAGNETICS IN	3122 NEBRASKA ST	RCRA-LQG, ENVIROSTOR, FINDS, ECHO, HAZNET, HWTS	Higher	4599, 0.871, North
99	MARCONI ASTRONICS, I	3400 AIRPORT AVENUE	ENVIROSTOR, EMI, LA Co. Site Mitigation, CERS	Lower	4769, 0.903, East
100	WATER GARDEN PHASE I	2500 COLORADO	ENVIROSTOR, CPS-SLIC, CERS	Lower	4809, 0.911, NW
101	WALGROVE ELEM COMMUN	1630 WALGROVE AVENUE	ENVIROSTOR, SCH	Lower	5121, 0.970, SSE

EXECUTIVE SUMMARY

TARGET PROPERTY SEARCH RESULTS

The target property was identified in the following records. For more information on this property see page 9 of the attached EDR Radius Map report:

Site	Database(s)	EPA ID
SANTA MONICA-MALIBU 2368 PEARL ST SANTA MONICA, CA 90405	HWTS	N/A
GRANT ELEMENTARY SCH 2368 PEARL ST SANTA MONICA, CA 90405	ECHO Registry ID: 110071117367	N/A
GRANT ELEMENTARY 2368 PEARL ST SANTA MONICA, CA 90405	RCRA NonGen / NLR	CAC003127849
GRANT ELEMENTARY SCH 2368 PEARL ST SANTA MONICA, CA 90405	HWTS	N/A
SANTA MONICA-MALIBU 2368 PEARL ST SANTA MONICA, CA 90405	HAZNET GEPAID: CAC000869864 HWTS	N/A
SMMUSD - GRANT ELEME 2368 PEARL ST SANTA MONICA, CA 90405	HAZNET GEPAID: CAL000340114 HWTS	N/A
GRANT ELEMENTARY SCH 2368 PEARL ST SANTA MONICA, CA 90405	HWTS	N/A
GRANT ELEMENTARY SCH 2368 PEARL ST SANTA MONICA, CA 90405	RCRA NonGen / NLR	CAC003112893
GRANT ELEMENTARY 2368 PEARL ST SANTA MONICA, CA 90405	HWTS	N/A
GRANT ELEMENTARY SCH 2368 PEARL ST SANTA MONICA, CA 90405	RCRA NonGen / NLR	CAC003112899
SANTA MONICA-MALIBU 2368 PEARL STREET SANTA MONICA, CA 90405	HWTS	N/A

EXECUTIVE SUMMARY

DATABASES WITH NO MAPPED SITES

No mapped sites were found in EDR's search of available ("reasonably ascertainable ") government records either on the target property or within the search radius around the target property for the following databases:

STANDARD ENVIRONMENTAL RECORDS

Lists of Federal NPL (Superfund) sites

NPL ---------- National Priority List
Proposed NPL ---------- Proposed National Priority List Sites
NPL LIENS ---------- Federal Superfund Liens

Lists of Federal Delisted NPL sites

Delisted NPL ---------- National Priority List Deletions

Lists of Federal sites subject to CERCLA removals and CERCLA orders

FEDERAL FACILITY ---------- Federal Facility Site Information listing

Lists of Federal RCRA facilities undergoing Corrective Action

CORRACTS ---------- Corrective Action Report

Lists of Federal RCRA TSD facilities

RCRA-TSDF ---------- RCRA - Treatment, Storage and Disposal

Lists of Federal RCRA generators

RCRA-VSQG ---------- RCRA - Very Small Quantity Generators (Formerly Conditionally Exempt Small Quantity Generators)

Federal institutional controls / engineering controls registries

LUCIS ---------- Land Use Control Information System
US ENG CONTROLS ---------- Engineering Controls Sites List
US INST CONTROLS ---------- Institutional Controls Sites List

Federal ERNS list

ERNS ---------- Emergency Response Notification System

Lists of state- and tribal (Superfund) equivalent sites

RESPONSE ---------- State Response Sites

Lists of state and tribal leaking storage tanks

INDIAN LUST ---------- Leaking Underground Storage Tanks on Indian Land

Lists of state and tribal registered storage tanks

FEMA UST ---- Underground Storage Tank Listing
UST ---- Active UST Facilities
INDIAN UST ---- Underground Storage Tanks on Indian Land

Lists of state and tribal voluntary cleanup sites

VCP ---- Voluntary Cleanup Program Properties
INDIAN VCP ---- Voluntary Cleanup Priority Listing

Lists of state and tribal brownfield sites

BROWNFIELDS ---- Considered Brownfieds Sites Listing

ADDITIONAL ENVIRONMENTAL RECORDS

Local Brownfield lists

US BROWNFIELDS ---- A Listing of Brownfields Sites

Local Lists of Landfill / Solid Waste Disposal Sites

SWRCY ---- Recycler Database
HAULERS ---- Registered Waste Tire Haulers Listing
INDIAN ODI ---- Report on the Status of Open Dumps on Indian Lands
DEBRIS REGION 9 ---- Torres Martinez Reservation Illegal Dump Site Locations
ODI ---- Open Dump Inventory
IHS OPEN DUMPS ---- Open Dumps on Indian Land

Local Lists of Hazardous waste / Contaminated Sites

US HIST CDL ---- Delisted National Clandestine Laboratory Register
AOCONCERN ---- Key Areas of Concerns in Los Angeles County
HIST Cal-Sites ---- Historical Calsites Database
SCH ---- School Property Evaluation Program
CDL ---- Clandestine Drug Labs
Toxic Pits ---- Toxic Pits Cleanup Act Sites
US CDL ---- National Clandestine Laboratory Register
AQUEOUS FOAM ---- Former Fire Training Facility Assessments Listing
PFAS ---- PFAS Contamination Site Location Listing

Local Land Records

LIENS ---- Environmental Liens Listing
LIENS 2 ---- CERCLA Lien Information
DEED ---- Deed Restriction Listing

Records of Emergency Release Reports

HMIRS ---- Hazardous Materials Information Reporting System
CHMIRS ---- California Hazardous Material Incident Report System
LDS ---- Land Disposal Sites Listing

MCS	Military Cleanup Sites Listing
SPILLS 90	SPILLS 90 data from FirstSearch

Other Ascertainable Records

DOD	Department of Defense Sites
SCRD DRYCLEANERS	State Coalition for Remediation of Drycleaners Listing
US FIN ASSUR	Financial Assurance Information
EPA WATCH LIST	EPA WATCH LIST
2020 COR ACTION	2020 Corrective Action Program List
TSCA	Toxic Substances Control Act
TRIS	Toxic Chemical Release Inventory System
SSTS	Section 7 Tracking Systems
ROD	Records Of Decision
RMP	Risk Management Plans
RAATS	RCRA Administrative Action Tracking System
PRP	Potentially Responsible Parties
PADS	PCB Activity Database System
ICIS	Integrated Compliance Information System
FTTS	FIFRA/ TSCA Tracking System - FIFRA (Federal Insecticide, Fungicide, & Rodenticide Act)/TSCA (Toxic Substances Control Act)
MLTS	Material Licensing Tracking System
COAL ASH DOE	Steam-Electric Plant Operation Data
COAL ASH EPA	Coal Combustion Residues Surface Impoundments List
PCB TRANSFORMER	PCB Transformer Registration Database
RADINFO	Radiation Information Database
HIST FTTS	FIFRA/TSCA Tracking System Administrative Case Listing
DOT OPS	Incident and Accident Data
CONSENT	Superfund (CERCLA) Consent Decrees
INDIAN RESERV	Indian Reservations
FUSRAP	Formerly Utilized Sites Remedial Action Program
UMTRA	Uranium Mill Tailings Sites
LEAD SMELTERS	Lead Smelter Sites
US AIRS	Aerometric Information Retrieval System Facility Subsystem
US MINES	Mines Master Index File
ABANDONED MINES	Abandoned Mines
FINDS	Facility Index System/Facility Registry System
UXO	Unexploded Ordnance Sites
DOCKET HWC	Hazardous Waste Compliance Docket Listing
FUELS PROGRAM	EPA Fuels Program Registered Listing
CA BOND EXP. PLAN	Bond Expenditure Plan
CUPA Listings	CUPA Resources List
EMI	Emissions Inventory Data
ENF	Enforcement Action Listing
Financial Assurance	Financial Assurance Information Listing
ICE	ICE
LOS ANGELES CO. HMS	HMS: Street Number List
HWP	EnviroStor Permitted Facilities Listing
HWT	Registered Hazardous Waste Transporter Database
MINES	Mines Site Location Listing
MWMP	Medical Waste Management Program Listing
NPDES	NPDES Permits Listing
PEST LIC	Pesticide Regulation Licenses Listing
PROC	Certified Processors Database
LA Co. Site Mitigation	Site Mitigation List

UIC ---------- UIC Listing
UIC GEO ---------- UIC GEO (GEOTRACKER)
WASTEWATER PITS ---------- Oil Wastewater Pits Listing
WDS ---------- Waste Discharge System
WIP ---------- Well Investigation Program Case List
MILITARY PRIV SITES ---------- MILITARY PRIV SITES (GEOTRACKER)
PROJECT ---------- PROJECT (GEOTRACKER)
WDR ---------- Waste Discharge Requirements Listing
CIWQS ---------- California Integrated Water Quality System
CERS ---------- CERS
NON-CASE INFO ---------- NON-CASE INFO (GEOTRACKER)
OTHER OIL GAS ---------- OTHER OIL & GAS (GEOTRACKER)
PROD WATER PONDS ---------- PROD WATER PONDS (GEOTRACKER)
SAMPLING POINT ---------- SAMPLING POINT (GEOTRACKER)
WELL STIM PROJ ---------- Well Stimulation Project (GEOTRACKER)
MINES MRDS ---------- Mineral Resources Data System

EDR HIGH RISK HISTORICAL RECORDS

EDR Exclusive Records

EDR MGP ---------- EDR Proprietary Manufactured Gas Plants
EDR Hist Auto ---------- EDR Exclusive Historical Auto Stations
EDR Hist Cleaner ---------- EDR Exclusive Historical Cleaners

EDR RECOVERED GOVERNMENT ARCHIVES

Exclusive Recovered Govt. Archives

RGA LF ---------- Recovered Government Archive Solid Waste Facilities List
RGA LUST ---------- Recovered Government Archive Leaking Underground Storage Tank

SURROUNDING SITES: SEARCH RESULTS

Surrounding sites were identified in the following databases.

Elevations have been determined from the USGS Digital Elevation Model and should be evaluated on a relative (not an absolute) basis. Relative elevation information between sites of close proximity should be field verified. Sites with an elevation equal to or higher than the target property have been differentiated below from sites with an elevation lower than the target property.
Page numbers and map identification numbers refer to the EDR Radius Map report where detailed data on individual sites can be reviewed.

Sites listed in ***bold italics*** are in multiple databases.

Unmappable (orphan) sites are not considered in the foregoing analysis.

STANDARD ENVIRONMENTAL RECORDS

Lists of Federal sites subject to CERCLA removals and CERCLA orders

SEMS: SEMS (Superfund Enterprise Management System) tracks hazardous waste sites, potentially

hazardous waste sites, and remedial activities performed in support of EPA's Superfund Program across the United States. The list was formerly know as CERCLIS, renamed to SEMS by the EPA in 2015. The list contains data on potentially hazardous waste sites that have been reported to the USEPA by states, municipalities, private companies and private persons, pursuant to Section 103 of the Comprehensive Environmental Response, Compensation, and Liability Act (CERCLA). This dataset also contains sites which are either proposed to or on the National Priorities List (NPL) and the sites which are in the screening and assessment phase for possible inclusion on the NPL.

A review of the SEMS list, as provided by EDR, and dated 10/20/2021 has revealed that there is 1 SEMS site within approximately 0.5 miles of the target property.

Equal/Higher Elevation	Address	Direction / Distance	Map ID	Page
MCDONELL DOUGLAS AIR Site ID: 0905111 EPA Id: CAD982394215	3000 OCEAN PARK BLVD	E 1/4 - 1/2 (0.406 mi.)	N68	219

Lists of Federal CERCLA sites with NFRAP

SEMS-ARCHIVE: SEMS-ARCHIVE (Superfund Enterprise Management System Archive) tracks sites that have no further interest under the Federal Superfund Program based on available information. The list was formerly known as the CERCLIS-NFRAP, renamed to SEMS ARCHIVE by the EPA in 2015. EPA may perform a minimal level of assessment work at a site while it is archived if site conditions change and/or new information becomes available. Archived sites have been removed and archived from the inventory of SEMS sites. Archived status indicates that, to the best of EPA's knowledge, assessment at a site has been completed and that EPA has determined no further steps will be taken to list the site on the National Priorities List (NPL), unless information indicates this decision was not appropriate or other considerations require a recommendation for listing at a later time. The decision does not necessarily mean that there is no hazard associated with a given site; it only means that. based upon available information, the location is not judged to be potential NPL site.

A review of the SEMS-ARCHIVE list, as provided by EDR, and dated 10/20/2021 has revealed that there is 1 SEMS-ARCHIVE site within approximately 0.5 miles of the target property.

Lower Elevation	Address	Direction / Distance	Map ID	Page
DUMPSITE #1 Site ID: 0905249 EPA Id: CA0001097450	INT DEWEY & WALGROVE	SSW 1/4 - 1/2 (0.307 mi.)	63	210

Lists of Federal RCRA generators

RCRA-LQG: RCRAInfo is EPA's comprehensive information system, providing access to data supporting the Resource Conservation and Recovery Act (RCRA) of 1976 and the Hazardous and Solid Waste Amendments (HSWA) of 1984. The database includes selective information on sites which generate, transport, store, treat and/or dispose of hazardous waste as defined by the Resource Conservation and Recovery Act (RCRA). Large quantity generators (LQGs) generate over 1,000 kilograms (kg) of hazardous waste, or over 1 kg of acutely hazardous waste per month.

A review of the RCRA-LQG list, as provided by EDR, and dated 09/13/2021 has revealed that there are 2 RCRA-LQG sites within approximately 0.25 miles of the target property.

Equal/Higher Elevation	Address	Direction / Distance	Map ID	Page
RITE AID #5490 EPA ID:: CA0000228155	***2412 PICO BLVD***	***NNW 1/8 - 1/4 (0.218 mi.)***	***I37***	***109***
RITE AID #5490 EPA ID:: CAL000380425	2412 PICO BLVD	NNW 1/8 - 1/4 (0.218 mi.)	I38	117

RCRA-SQG: RCRAInfo is EPA's comprehensive information system, providing access to data supporting the Resource Conservation and Recovery Act (RCRA) of 1976 and the Hazardous and Solid Waste Amendments (HSWA) of 1984. The database includes selective information on sites which generate, transport, store, treat and/or dispose of hazardous waste as defined by the Resource Conservation and Recovery Act (RCRA). Small quantity generators (SQGs) generate between 100 kg and 1,000 kg of hazardous waste per month.

A review of the RCRA-SQG list, as provided by EDR, and dated 09/13/2021 has revealed that there are 4 RCRA-SQG sites within approximately 0.25 miles of the target property.

Equal/Higher Elevation	Address	Direction / Distance	Map ID	Page
MERET INC EPA ID:: CAD981453095	***1815 24TH***	***NW 1/8 - 1/4 (0.219 mi.)***	***H41***	***123***
BROADWAY CLEANERS TH EPA ID:: CAD981579741	***2308 PICO BLVD***	***NW 1/8 - 1/4 (0.221 mi.)***	***J43***	***130***
BIG O TIRES EPA ID:: CAD981667769	***2411 PICO BLVD***	***NW 1/8 - 1/4 (0.246 mi.)***	***I54***	***171***

Lower Elevation	Address	Direction / Distance	Map ID	Page
NOBLE GATEWAY CLEANE EPA ID:: CAD981615057	***2723 OCEAN PARK BLVD***	***E 1/8 - 1/4 (0.247 mi.)***	***K58***	***189***

Lists of state- and tribal hazardous waste facilities

ENVIROSTOR: The Department of Toxic Substances Control's (DTSC's) Site Mitigation and Brownfields Reuse Program's (SMBRP's) EnviroStor database identifes sites that have known contamination or sites for which there may be reasons to investigate further. The database includes the following site types: Federal Superfund sites (National Priorities List (NPL)); State Response, including Military Facilities and State Superfund; Voluntary Cleanup; and School sites. EnviroStor provides similar information to the information that was available in CalSites, and provides additional site information, including, but not limited to, identification of formerly-contaminated properties that have been released for reuse, properties where environmental deed restrictions have been recorded to prevent inappropriate land uses, and risk characterization information that is used to assess potential impacts to public health and the environment at contaminated sites.

A review of the ENVIROSTOR list, as provided by EDR, and dated 07/22/2021 has revealed that there are 23 ENVIROSTOR sites within approximately 1 mile of the target property.

Equal/Higher Elevation	Address	Direction / Distance	Map ID	Page
THE GILLETTE CO PAPE Facility Id: 19390024 Status: Refer: Other Agency	***1681 26TH STREET***	***NNW 1/2 - 1 (0.747 mi.)***	***87***	***410***
SPC ELECTRONIC RESEA	2500 NEBRASKA AVENUE	NNW 1/2 - 1 (0.765 mi.)	T88	418

Facility Id: 60001679 Status: No Further Action				
SPAZIER SOAP CHEMICA Facility Id: 60001675 Status: No Further Action	2400 NEBRASKA AVE.	NNW 1/2 - 1 (0.767 mi.)	T89	419
PROPOSED HERB ALPERT Facility Id: 19820113 Status: Certified O&M - Land Use Restrictions Only	***3131 OLYMPIC BOULEVA***	***N 1/2 - 1 (0.798 mi.)***	***90***	***420***
CARSON MANUFACTURING Facility Id: 60001759 Status: No Further Action	3015 NEBRASKA AVENUE	N 1/2 - 1 (0.824 mi.)	U92	434
C.F. CLOVINGER Facility Id: 60001758 Status: No Further Action	3021 NEBRASKA AVENUE	N 1/2 - 1 (0.826 mi.)	U93	435
SANTA MONICA COLLEGE Facility Id: 60001654 Status: Certified O&M - Land Use Restrictions Only	***1660 STEWART ST***	***NNW 1/2 - 1 (0.844 mi.)***	***94***	***436***
F. A. NUGIER CO. Facility Id: 60001730 Status: No Further Action	1758 BERKELEY AVE.	N 1/2 - 1 (0.863 mi.)	U95	457
HIGHLAND ENGINEERING Facility Id: 60001736 Status: No Further Action	1942 BERKEKLEY AVE.	N 1/2 - 1 (0.864 mi.)	V96	458
H. BEHLEN & BROS. (P Facility Id: 60001745 Status: No Further Action	1755 BERKELEY STREET	N 1/2 - 1 (0.865 mi.)	V97	459
PIONEER MAGNETICS IN Facility Id: 60001691 Status: No Further Action	***3122 NEBRASKA ST***	***N 1/2 - 1 (0.871 mi.)***	***V98***	***460***

Lower Elevation	Address	Direction / Distance	Map ID	Page
CLOVER MIL AIRFIELD Facility Id: 80000009 Status: Inactive - Needs Evaluation		ESE 1/4 - 1/2 (0.303 mi.)	L62	209
SANTA MONICA COMMUNI Facility Id: 19750102 Status: Refer: 1248 Local Agency	***1900 PICO BLVD***	***W 1/4 - 1/2 (0.433 mi.)***	***M71***	***331***
SANTA MONICA HOUSING Facility Id: 80001138 Status: Inactive - Needs Evaluation		NNW 1/2 - 1 (0.555 mi.)	Q78	387
JOHN ADAMS MIDDLE SC Facility Id: 60002857 Status: No Further Action	***2425 16TH STREET***	***SW 1/2 - 1 (0.575 mi.)***	***80***	***388***
SANTA MONICA USAR CN Facility Id: 80000549 Status: Inactive - Needs Evaluation		SE 1/2 - 1 (0.653 mi.)	R82	396
DOUGLAS AIRCRAFT PLT Facility Id: 80000074 Status: Inactive - Needs Evaluation		N 1/2 - 1 (0.656 mi.)	S83	397
MR POLISH INC	***3021 AIRPORT AV***	***ESE 1/2 - 1 (0.709 mi.)***	***85***	***398***

Facility Id: 19760009
Status: No Further Action

EXTRA SPACE	***1707 CLOVERFIELD BLV***	***NW 1/2 - 1 (0.720 mi.)***	***86***	***400***
Facility Id: 60000517				
Status: Certified O&M - Land Use Restrictions Only				
SANTA MONICA MUNICIP	***3200 AIRPORT AVE***	***ESE 1/2 - 1 (0.805 mi.)***	***91***	***431***
Facility Id: 80000473				
Status: Inactive - Needs Evaluation				
MARCONI ASTRONICS, I	***3400 AIRPORT AVENUE***	***E 1/2 - 1 (0.903 mi.)***	***99***	***520***
Facility Id: 71002172				
Status: Refer: Other Agency				
WATER GARDEN PHASE I	***2500 COLORADO***	***NW 1/2 - 1 (0.911 mi.)***	***100***	***524***
Facility Id: 19210002				
Status: Refer: Other Agency				
WALGROVE ELEM COMMUN	***1630 WALGROVE AVENUE***	***SSE 1/2 - 1 (0.970 mi.)***	***101***	***526***
Facility Id: 19820087				
Status: No Action Required				

Lists of state and tribal landfills and solid waste disposal facilities

SWF/LF: The Solid Waste Facilities/Landfill Sites records typically contain an inventory of solid waste disposal facilities or landfills in a particular state. The data come from the Integrated Waste Management Board's Solid Waste Information System (SWIS) database.

A review of the SWF/LF list, as provided by EDR, has revealed that there is 1 SWF/LF site within approximately 0.5 miles of the target property.

Equal/Higher Elevation	Address	Direction / Distance	Map ID	Page
CITY SANTA MONICA	***1930 STEWART ST***	***NNW 1/4 - 1/2 (0.498 mi.)***	***77***	***385***
Database: SWF/LF (SWIS), Date of Government Version: 08/09/2021				
Facility ID: 19-AA-5685				
Operational Status: Closed				
Regulation Status: TBD (Pending Investigation)				

Lists of state and tribal leaking storage tanks

LUST: Leaking Underground Storage Tank (LUST) Sites included in GeoTracker. GeoTracker is the Water Boards data management system for sites that impact, or have the potential to impact, water quality in California, with emphasis on groundwater.

A review of the LUST list, as provided by EDR, has revealed that there are 7 LUST sites within approximately 0.5 miles of the target property.

Equal/Higher Elevation	Address	Direction / Distance	Map ID	Page
CHEVRON #9-3779	***2328 PICO***	***NW 1/8 - 1/4 (0.233 mi.)***	***J46***	***135***
Database: LUST, Date of Government Version: 09/07/2021				
Status: Completed - Case Closed				

Global Id: T0603701439

CHEVRON 93779	***2328 PICO BLVD***	***NW 1/8 - 1/4 (0.233 mi.)***	***J48***	***138***
Database: LUST REG 4, Date of Government Version: 09/07/2004				
Facility Id: 904050198				
Status: Preliminary site assessment underway				
Global ID: T0603701439				
TOSCO - 76 STATION #	***1944 PICO BLVD***	***W 1/4 - 1/2 (0.383 mi.)***	***M65***	***214***
Database: LUST, Date of Government Version: 09/07/2021				
Status: Completed - Case Closed				
Global Id: T0603701432				
TOSCO S.S. #1974	1944 PICO BLVD	W 1/4 - 1/2 (0.383 mi.)	M66	216
Database: LUST REG 4, Date of Government Version: 09/07/2004				
Facility Id: 904050125				
Status: Leak being confirmed				
Global ID: T0603701432				
PETER FOREIGN AUTO S	***3007 PICO BL***	***NNE 1/4 - 1/2 (0.465 mi.)***	***P74***	***365***
Database: LUST, Date of Government Version: 09/07/2021				
Status: Completed - Case Closed				
Global Id: T0603793191				

Lower Elevation	Address	Direction / Distance	Map ID	Page
SANTA MONICA FIRE DE	***2450 ASHLAND AVE***	***SE 1/4 - 1/2 (0.318 mi.)***	***64***	***211***
Database: LUST REG 4, Date of Government Version: 09/07/2004				
Database: LUST, Date of Government Version: 09/07/2021				
Status: Completed - Case Closed				
Facility Id: 904050152				
Status: Case Closed				
Global Id: T0603701435				
Global ID: T0603701435				
SANTA MONICA COMMUNI	***1900 PICO BLVD***	***W 1/4 - 1/2 (0.433 mi.)***	***M71***	***331***
Database: LUST REG 4, Date of Government Version: 09/07/2004				
Database: LUST, Date of Government Version: 09/07/2021				
Status: Completed - Case Closed				
Facility Id: 904040316				
Status: Case Closed				
Global Id: T0603701412				
Global ID: T0603701412				

CPS-SLIC: Cleanup Program Sites (CPS; also known as Site Cleanups [SC] and formerly known as Spills, Leaks, Investigations, and Cleanups [SLIC] sites) included in GeoTracker. GeoTracker is the Water Boards data management system for sites that impact, or have the potential to impact, water quality in California, with emphasis on groundwater.

A review of the CPS-SLIC list, as provided by EDR, has revealed that there is 1 CPS-SLIC site within approximately 0.5 miles of the target property.

Equal/Higher Elevation	Address	Direction / Distance	Map ID	Page
BOEING CO.	***3000 OCEAN PARK***	***E 1/4 - 1/2 (0.406 mi.)***	***N67***	***218***
Database: SLIC REG 4, Date of Government Version: 11/17/2004				
Database: CPS-SLIC, Date of Government Version: 09/07/2021				

Global Id: SLT4307472
Facility Status: Site Assessment
Facility Status: Open - Assessment & Interim Remedial Action

Lists of state and tribal registered storage tanks

AST: A listing of aboveground storage tank petroleum storage tank locations.

A review of the AST list, as provided by EDR, has revealed that there is 1 AST site within approximately 0.25 miles of the target property.

Equal/Higher Elevation	Address	Direction / Distance	Map ID	Page
JIFFY LUBE #1379	***2344 PICO BLVD***	***NW 1/8 - 1/4 (0.211 mi.)***	***H31***	***74***
Database: AST, Date of Government Version: 07/06/2016				

ADDITIONAL ENVIRONMENTAL RECORDS

Local Lists of Landfill / Solid Waste Disposal Sites

WMUDS/SWAT: The Waste Management Unit Database System is used for program tracking and inventory of waste management units. The source is the State Water Resources Control Board.

A review of the WMUDS/SWAT list, as provided by EDR, and dated 04/01/2000 has revealed that there is 1 WMUDS/SWAT site within approximately 0.5 miles of the target property.

Equal/Higher Elevation	Address	Direction / Distance	Map ID	Page
FRANK STREET DUMP-SA	1943 FRANK STREET	NNW 1/4 - 1/2 (0.430 mi.)	O69	220

Local Lists of Hazardous waste / Contaminated Sites

CERS HAZ WASTE: List of sites in the California Environmental Protection Agency (CalEPA) Regulated Site Portal which fall under the Hazardous Chemical Management, Hazardous Waste Onsite Treatment, Household Hazardous Waste Collection, Hazardous Waste Generator, and RCRA LQ HW Generator programs.

A review of the CERS HAZ WASTE list, as provided by EDR, and dated 10/18/2021 has revealed that there are 6 CERS HAZ WASTE sites within approximately 0.25 miles of the target property.

Equal/Higher Elevation	Address	Direction / Distance	Map ID	Page
JIFFY LUBE #1379	***2344 PICO BLVD***	***NW 1/8 - 1/4 (0.211 mi.)***	***H31***	***74***
SANTA MONICA MOTORS	***2318 PICO BLVD***	***NW 1/8 - 1/4 (0.216 mi.)***	***H33***	***85***
RITE AID #5490	***2412 PICO BLVD***	***NNW 1/8 - 1/4 (0.218 mi.)***	***I36***	***92***
SANTA MONICA MOTORS	***2228 PICO BLVD***	***WNW 1/8 - 1/4 (0.237 mi.)***	***J49***	***144***
PICO MARKET	***2121 CLOVERFIELD BOU***	***NW 1/8 - 1/4 (0.238 mi.)***	***H52***	***162***
PEP BOYS STORE#1672	***2411 PICO BLVD***	***NW 1/8 - 1/4 (0.246 mi.)***	***I55***	***174***

Local Lists of Registered Storage Tanks

SWEEPS UST: Statewide Environmental Evaluation and Planning System. This underground storage tank listing was updated and maintained by a company contacted by the SWRCB in the early 1990's. The listing is no longer updated or maintained. The local agency is the contact for more information on a site on the SWEEPS list.

A review of the SWEEPS UST list, as provided by EDR, and dated 06/01/1994 has revealed that there is 1 SWEEPS UST site within approximately 0.25 miles of the target property.

Equal/Higher Elevation	Address	Direction / Distance	Map ID	Page
CHEVRON SERVICE STAT	***2328 PICO BLVD***	***NW 1/8 - 1/4 (0.233 mi.)***	***J47***	***136***
Status: A Tank Status: A Comp Number: 62507				

HIST UST: Historical UST Registered Database.

A review of the HIST UST list, as provided by EDR, and dated 10/15/1990 has revealed that there are 3 HIST UST sites within approximately 0.25 miles of the target property.

Equal/Higher Elevation	Address	Direction / Distance	Map ID	Page
SUNSET CAR WASH Facility Id: 00000041108	2510 PICO BLVD	NNW 1/8 - 1/4 (0.217 mi.)	E35	91
BARRY SLAWTER AUTOMO Facility Id: 00000008073	1833 24TH ST	NW 1/8 - 1/4 (0.218 mi.)	H40	122
93779 Facility Id: 00000062507	2328 PICO BLVD	NW 1/8 - 1/4 (0.233 mi.)	J45	133

CERS TANKS: List of sites in the California Environmental Protection Agency (CalEPA) Regulated Site Portal which fall under the Aboveground Petroleum Storage and Underground Storage Tank regulatory programs.

A review of the CERS TANKS list, as provided by EDR, and dated 10/18/2021 has revealed that there is 1 CERS TANKS site within approximately 0.25 miles of the target property.

Equal/Higher Elevation	Address	Direction / Distance	Map ID	Page
JIFFY LUBE #1379	***2344 PICO BLVD***	***NW 1/8 - 1/4 (0.211 mi.)***	***H31***	***74***

CA FID UST: The Facility Inventory Database contains active and inactive underground storage tank locations. The source is the State Water Resource Control Board.

A review of the CA FID UST list, as provided by EDR, and dated 10/31/1994 has revealed that there is 1 CA FID UST site within approximately 0.25 miles of the target property.

Equal/Higher Elevation	Address	Direction / Distance	Map ID	Page
CHEVRON SERVICE STAT	***2328 PICO BLVD***	***NW 1/8 - 1/4 (0.233 mi.)***	***J47***	***136***
Facility Id: 19018084 Status: A				

Other Ascertainable Records

RCRA NonGen / NLR: RCRAInfo is EPA's comprehensive information system, providing access to data supporting the Resource Conservation and Recovery Act (RCRA) of 1976 and the Hazardous and Solid Waste Amendments (HSWA) of 1984. The database includes selective information on sites which generate, transport, store, treat and/or dispose of hazardous waste as defined by the Resource Conservation and Recovery Act (RCRA). Non-Generators do not presently generate hazardous waste.

A review of the RCRA NonGen / NLR list, as provided by EDR, and dated 09/13/2021 has revealed that there are 26 RCRA NonGen / NLR sites within approximately 0.25 miles of the target property.

Equal/Higher Elevation	Address	Direction / Distance	Map ID	Page
DWAYNE SAL EPA ID:: CAC002965616	2346 PEARL STREET	WNW 0 - 1/8 (0.003 mi.)	B12	23
BOB ACKERBLOM	2266 - 24TH STREET	NW 0 - 1/8 (0.082 mi.)	18	38
FRANCINE AND ALLEN O EPA ID:: CAC002998074	51 VILLAGE PARKWAY	NE 1/8 - 1/4 (0.146 mi.)	D22	48
MICHELLE OVADIA	73 VILLAGE PKWY	NE 1/8 - 1/4 (0.156 mi.)	D23	51
BILL BRESLO EPA ID:: CAC003015130	2229 25TH ST.	NNW 1/8 - 1/4 (0.176 mi.)	E24	53
TREGG RUSTAD EPA ID:: CAC002978629	2324 27TH ST	NNE 1/8 - 1/4 (0.177 mi.)	F25	56
TREGG RUSTAD EPA ID:: CAC002978630	2324 27TH ST	NNE 1/8 - 1/4 (0.177 mi.)	F26	58
DAVID GUTH	26 VILLAGE PARKWAY	E 1/8 - 1/4 (0.182 mi.)	G27	61
JIFFY LUBE EPA ID:: CAL000429065	2344 PICO BLVD	NW 1/8 - 1/4 (0.211 mi.)	H30	72
JIN CHANG & VAL CHAN	2303 27TH STREET	NNE 1/8 - 1/4 (0.215 mi.)	F32	82
SANTA MONICA MOTORS EPA ID:: CAL000313763	2318 PICO BLVD	NW 1/8 - 1/4 (0.216 mi.)	H34	89
SOUTHERN CALIFORNIA EPA ID:: CAL000251095	1837 24TH ST	NW 1/8 - 1/4 (0.218 mi.)	H39	120
CHEVRON 93779 EPA ID:: CAD983628926	***2328 PICO BLVD***	***NW 1/8 - 1/4 (0.233 mi.)***	***J48***	***138***
NINO'S VOLVO AUTO EX EPA ID:: CAL000334160	2228 PICO BLVD	WNW 1/8 - 1/4 (0.237 mi.)	J50	157
MRS GOOCHS NATURAL F EPA ID:: CAL000429174	2121 CLOVERFIELD BLV	NW 1/8 - 1/4 (0.238 mi.)	H51	160
PEP BOYS STORE#1672 EPA ID:: CAL000388518	2411 PICO BLVD	NW 1/8 - 1/4 (0.246 mi.)	I53	169

Lower Elevation	Address	Direction / Distance	Map ID	Page
PATRICIA SANFORD EPA ID:: CAC003040569	2517 24TH ST	SE 0 - 1/8 (0.013 mi.)	C13	26
TRANSFORM, LP. EPA ID:: CAC002980502	2415 - 2419 CLOVERFI	WSW 0 - 1/8 (0.020 mi.)	B14	28
BILL REARDON	2508 25TH ST	E 0 - 1/8 (0.021 mi.)	15	31
EMIL PETROSSIAN	2608 25TH ST	ESE 0 - 1/8 (0.044 mi.)	C16	33

EPA ID:: CAC003028933				
AMERICAN PACIFIC CO. EPA ID:: CAC002970087	2622 25TH STREET	SE 0 - 1/8 (0.067 mi.)	17	36
STEP UP ON SECOND EPA ID:: CAC002975094	2622 26TH STREET	E 0 - 1/8 (0.109 mi.)	19	41
MICHALE MATHIS EPA ID:: CAC003036776	2404 23RD ST	WSW 0 - 1/8 (0.112 mi.)	20	43
GEORGE SALEM EPA ID:: CAC003039898	2305 OCEAN PARK BLVD	S 0 - 1/8 (0.121 mi.)	21	46
JAMES E SHENBERG DDS EPA ID:: CAL000178377	2701 OCEAN PARK BLVD	E 1/8 - 1/4 (0.195 mi.)	G28	63
RAND EPA ID:: CAD983615113	***2701 OCEAN PARK BLVD***	***E 1/8 - 1/4 (0.195 mi.)***	***G29***	***66***

FUDS: The Listing includes locations of Formerly Used Defense Sites Properties where the US Army Corps Of Engineers is actively working or will take necessary cleanup actions.

A review of the FUDS list, as provided by EDR, and dated 08/10/2021 has revealed that there are 4 FUDS sites within approximately 1 mile of the target property.

Lower Elevation	Address	Direction / Distance	Map ID	Page
SANTA MONICA MUNICIP		ESE 1/4 - 1/2 (0.300 mi.)	L61	208
SANTA MONICA HOUSING		NNW 1/2 - 1 (0.558 mi.)	Q79	388
SANTA MONICA USAR CE		SE 1/2 - 1 (0.649 mi.)	R81	395
DOUGLAS AIRCRAFT PLA		N 1/2 - 1 (0.656 mi.)	S84	398

Cortese: The sites for the list are designated by the State Water Resource Control Board (LUST), the Integrated Waste Board (SWF/LS), and the Department of Toxic Substances Control (Cal-Sites).

A review of the Cortese list, as provided by EDR, and dated 09/20/2021 has revealed that there are 5 Cortese sites within approximately 0.5 miles of the target property.

Equal/Higher Elevation	Address	Direction / Distance	Map ID	Page
CHEVRON 93779 Cleanup Status: COMPLETED - CASE CLOSED	***2328 PICO BLVD***	***NW 1/8 - 1/4 (0.233 mi.)***	***J48***	***138***
TOSCO - 76 STATION # Cleanup Status: COMPLETED - CASE CLOSED	***1944 PICO BLVD***	***W 1/4 - 1/2 (0.383 mi.)***	***M65***	***214***
PETER'S FOREIGN AUTO Cleanup Status: COMPLETED - CASE CLOSED	***3007 PICO BLVD.***	***NNE 1/4 - 1/2 (0.465 mi.)***	***P75***	***375***

Lower Elevation	Address	Direction / Distance	Map ID	Page
SANTA MONICA FIRE DE Cleanup Status: COMPLETED - CASE CLOSED	***2450 ASHLAND AVE***	***SE 1/4 - 1/2 (0.318 mi.)***	***64***	***211***
SANTA MONICA COLLEGE Cleanup Status: COMPLETED - CASE CLOSED	***1900 PICO BLVD***	***W 1/4 - 1/2 (0.433 mi.)***	***M70***	***221***

DRYCLEANERS: A list of drycleaner related facilities that have EPA ID numbers. These are facilities with certain SIC codes: power laundries, family and commercial; garment pressing and cleaners' agents; linen supply; coin-operated laundries and cleaning; drycleaning plants except rugs; carpet and upholster cleaning; industrial launderers; laundry and garment services.

A review of the DRYCLEANERS list, as provided by EDR, has revealed that there are 6 DRYCLEANERS sites within approximately 0.25 miles of the target property.

Equal/Higher Elevation	Address	Direction / Distance	Map ID	Page
BROADWAY CLEANERS &	2308 PICO BLVD	NW 1/8 - 1/4 (0.221 mi.)	J42	129
Database: DRYCLEAN SOUTH COAST, Date of Government Version: 08/18/2021				
BROADWAY CLEANERS	2308 PICO BLVD	NW 1/8 - 1/4 (0.221 mi.)	J44	133
Database: DRYCLEAN SOUTH COAST, Date of Government Version: 08/18/2021				

Lower Elevation	Address	Direction / Distance	Map ID	Page
NOBLE-GATEWAY CLEANE	2723 OCEAN PARK BLVD	E 1/8 - 1/4 (0.247 mi.)	K56	187
Database: DRYCLEAN SOUTH COAST, Date of Government Version: 08/18/2021				
LAWRENCE ARONSON ECO	2723 OCEAN PARK BLVD	E 1/8 - 1/4 (0.247 mi.)	K57	188
Database: DRYCLEAN SOUTH COAST, Date of Government Version: 08/18/2021				
NOBLE GATEWAY CLEANE	***2723 OCEAN PARK BLVD***	***E 1/8 - 1/4 (0.247 mi.)***	***K58***	***189***
Database: DRYCLEANERS, Date of Government Version: 08/27/2021 EPA Id: CAL000308308				
GATEWAY CLEANERS	***2723 OCEAN PARK BLVD***	***E 1/8 - 1/4 (0.247 mi.)***	***K59***	***193***
Database: DRYCLEAN SOUTH COAST, Date of Government Version: 08/18/2021				

HIST CORTESE: The sites for the list are designated by the State Water Resource Control Board [LUST], the Integrated Waste Board [SWF/LS], and the Department of Toxic Substances Control [CALSITES]. This listing is no longer updated by the state agency.

A review of the HIST CORTESE list, as provided by EDR, and dated 04/01/2001 has revealed that there are 6 HIST CORTESE sites within approximately 0.5 miles of the target property.

Equal/Higher Elevation	Address	Direction / Distance	Map ID	Page
CHEVRON #9-3779	***2328 PICO***	***NW 1/8 - 1/4 (0.233 mi.)***	***J46***	***135***
Reg Id: 904050198				
TOSCO - 76 STATION #	***1944 PICO BLVD***	***W 1/4 - 1/2 (0.383 mi.)***	***M65***	***214***
Reg Id: 904050125				
WESSEN BUICK DEALER	3101 PICO	NNE 1/4 - 1/2 (0.496 mi.)	P76	385
Reg Id: 900190034				

Lower Elevation	Address	Direction / Distance	Map ID	Page
HYDREX PEST CONTROL	2716 OCEAN PARK	E 1/4 - 1/2 (0.264 mi.)	60	208
Reg Id: 3213				
SANTA MONICA FIRE DE	***2450 ASHLAND AVE***	***SE 1/4 - 1/2 (0.318 mi.)***	***64***	***211***
Reg Id: 904050152				
SANTA MONICA COMMUNI	***1900 PICO BLVD***	***W 1/4 - 1/2 (0.433 mi.)***	***M71***	***331***
Reg Id: 904040316				

Notify 65: Listings of all Proposition 65 incidents reported to counties by the State Water Resources Control Board and the Regional Water Quality Control Board. This database is no longer updated by the reporting agency.

A review of the Notify 65 list, as provided by EDR, and dated 03/12/2021 has revealed that there is 1 Notify 65 site within approximately 1 mile of the target property.

Lower Elevation	Address	Direction / Distance	Map ID	Page
PARTS BELL CLEANERS	***1706 OCEAN PARK BLVD***	***SSW 1/4 - 1/2 (0.437 mi.)***	***72***	***363***

LOS ANGELES CO LF METHANE: This data was created on April 30, 2012 to represent known disposal sites in Los Angeles County that may produce and emanate methane gas. The shapefile contains disposal sites within Los Angeles County that once accepted degradable refuse material. Information used to create this data was extracted from a landfill survey performed by County Engineers (Major Waste System Map, 1973) as well as historical records from CalRecycle, Regional Water Quality Control Board, and Los Angeles County Department of Public Health


A review of the LOS ANGELES CO LF METHANE list, as provided by EDR, and dated 10/12/2021 has revealed that there is 1 LOS ANGELES CO LF METHANE site within approximately 0.5 miles of the target property.

Equal/Higher Elevation	Address	Direction / Distance	Map ID	Page
SOUTHERN CA DISPOSAL		NNW 1/4 - 1/2 (0.439 mi.)	O73	365

Due to poor or inadequate address information, the following sites were not mapped. Count: 1 records.

Site Name	Database(s)
CENTINELA (SANTA MONICA) IDS (2136	SWF/LF

OVERVIEW MAP - 6819893.14S

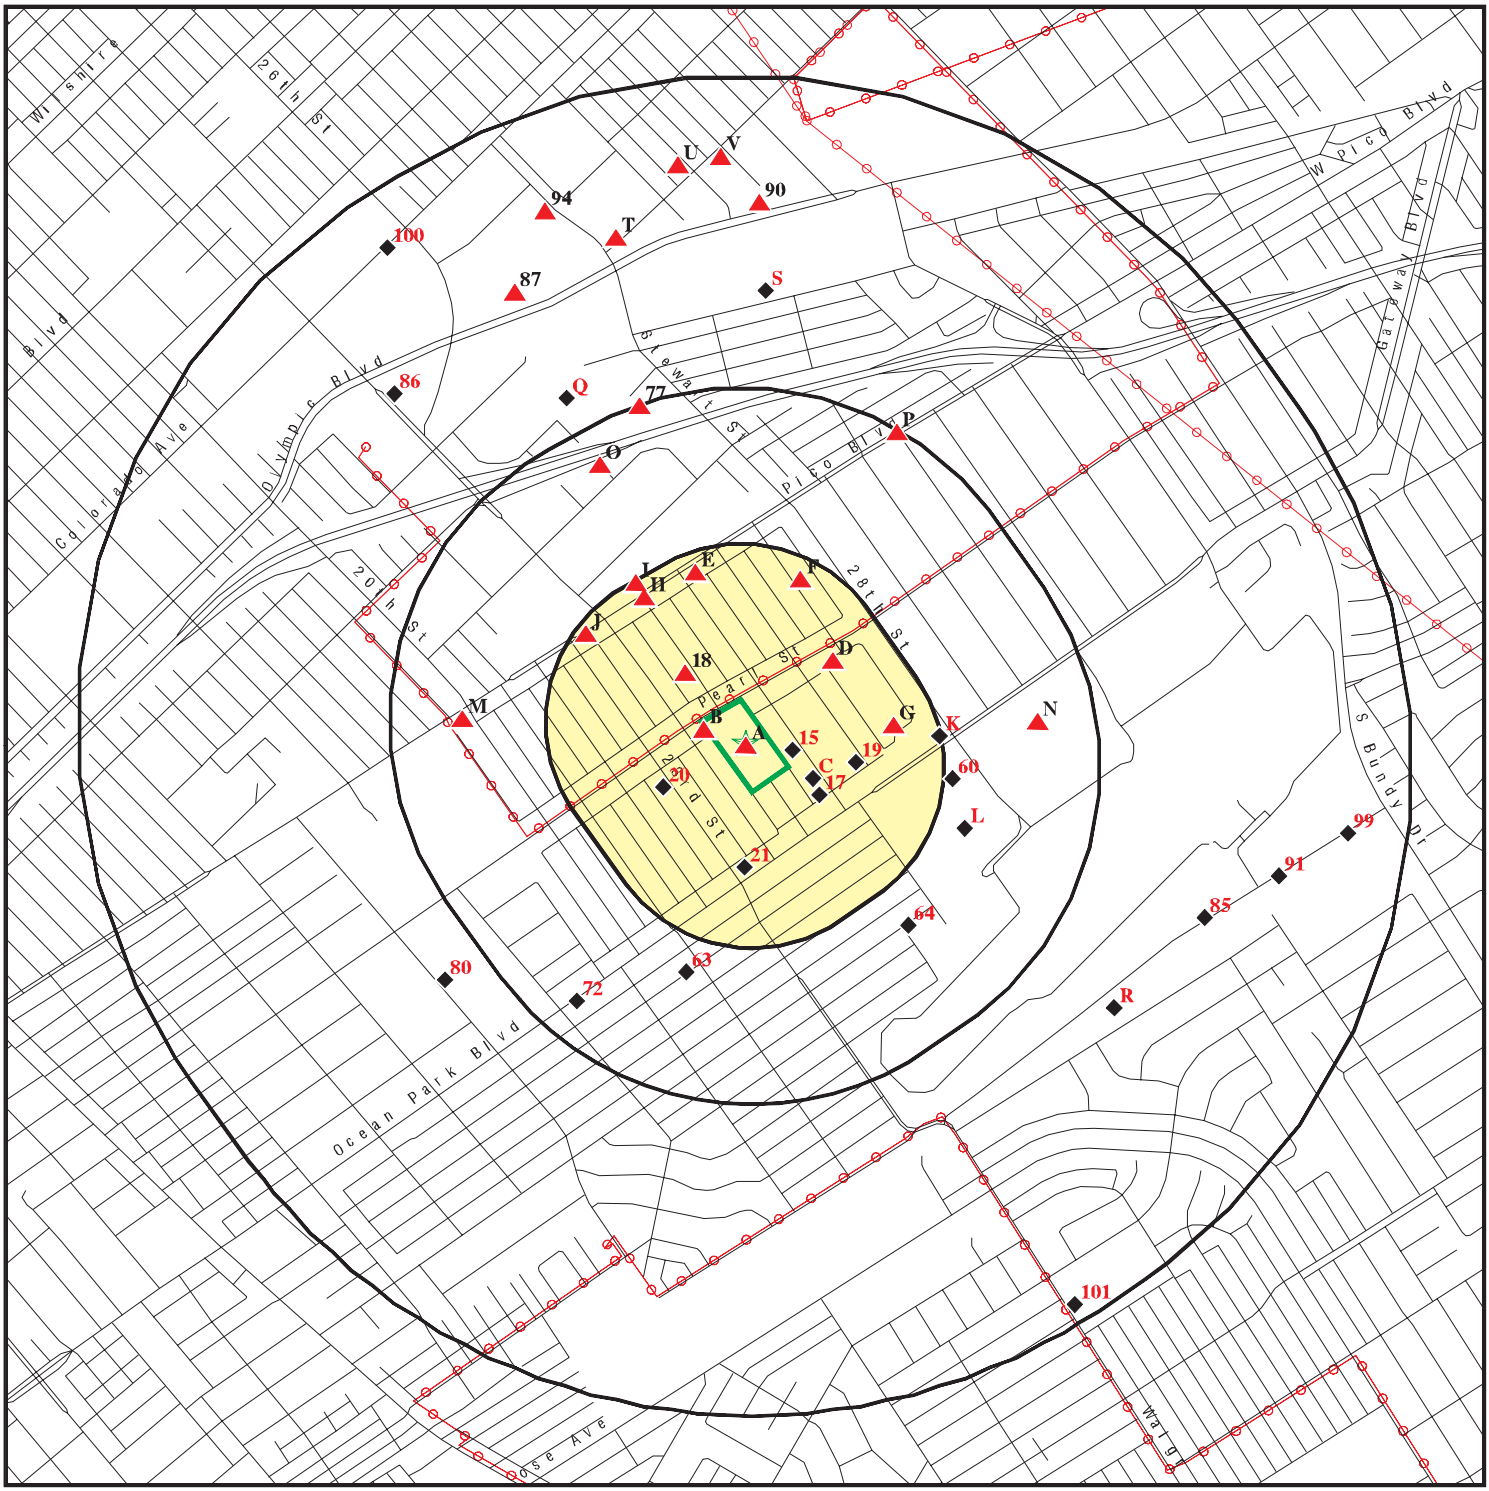

0 1/4 1/2 1 Miles


- Target Property
- Sites at elevations higher than or equal to the target property
- Sites at elevations lower than the target property
- Manufactured Gas Plants
- National Priority List Sites
- Dept. Defense Sites
- Indian Reservations BIA
- Power transmission lines
- Special Flood Hazard Area (1%)
- 0.2% Annual Chance Flood Hazard
- Areas of Concern

This report includes Interactive Map Layers to display and/or hide map information. The legend includes only those icons for the default map view.

SITE NAME:	Grant Elementary School	CLIENT:	NV5
ADDRESS:	2368 Pearl Street Santa Monica CA 90405	CONTACT:	Eric Fraske
		INQUIRY #:	6819893.14s
LAT/LONG:	34.018606 / 118.461675	DATE:	January 14, 2022 8:41 am

Copyright © 2022 EDR, Inc. © 2015 TomTom Rel. 2015.

DETAIL MAP - 6819893.14S

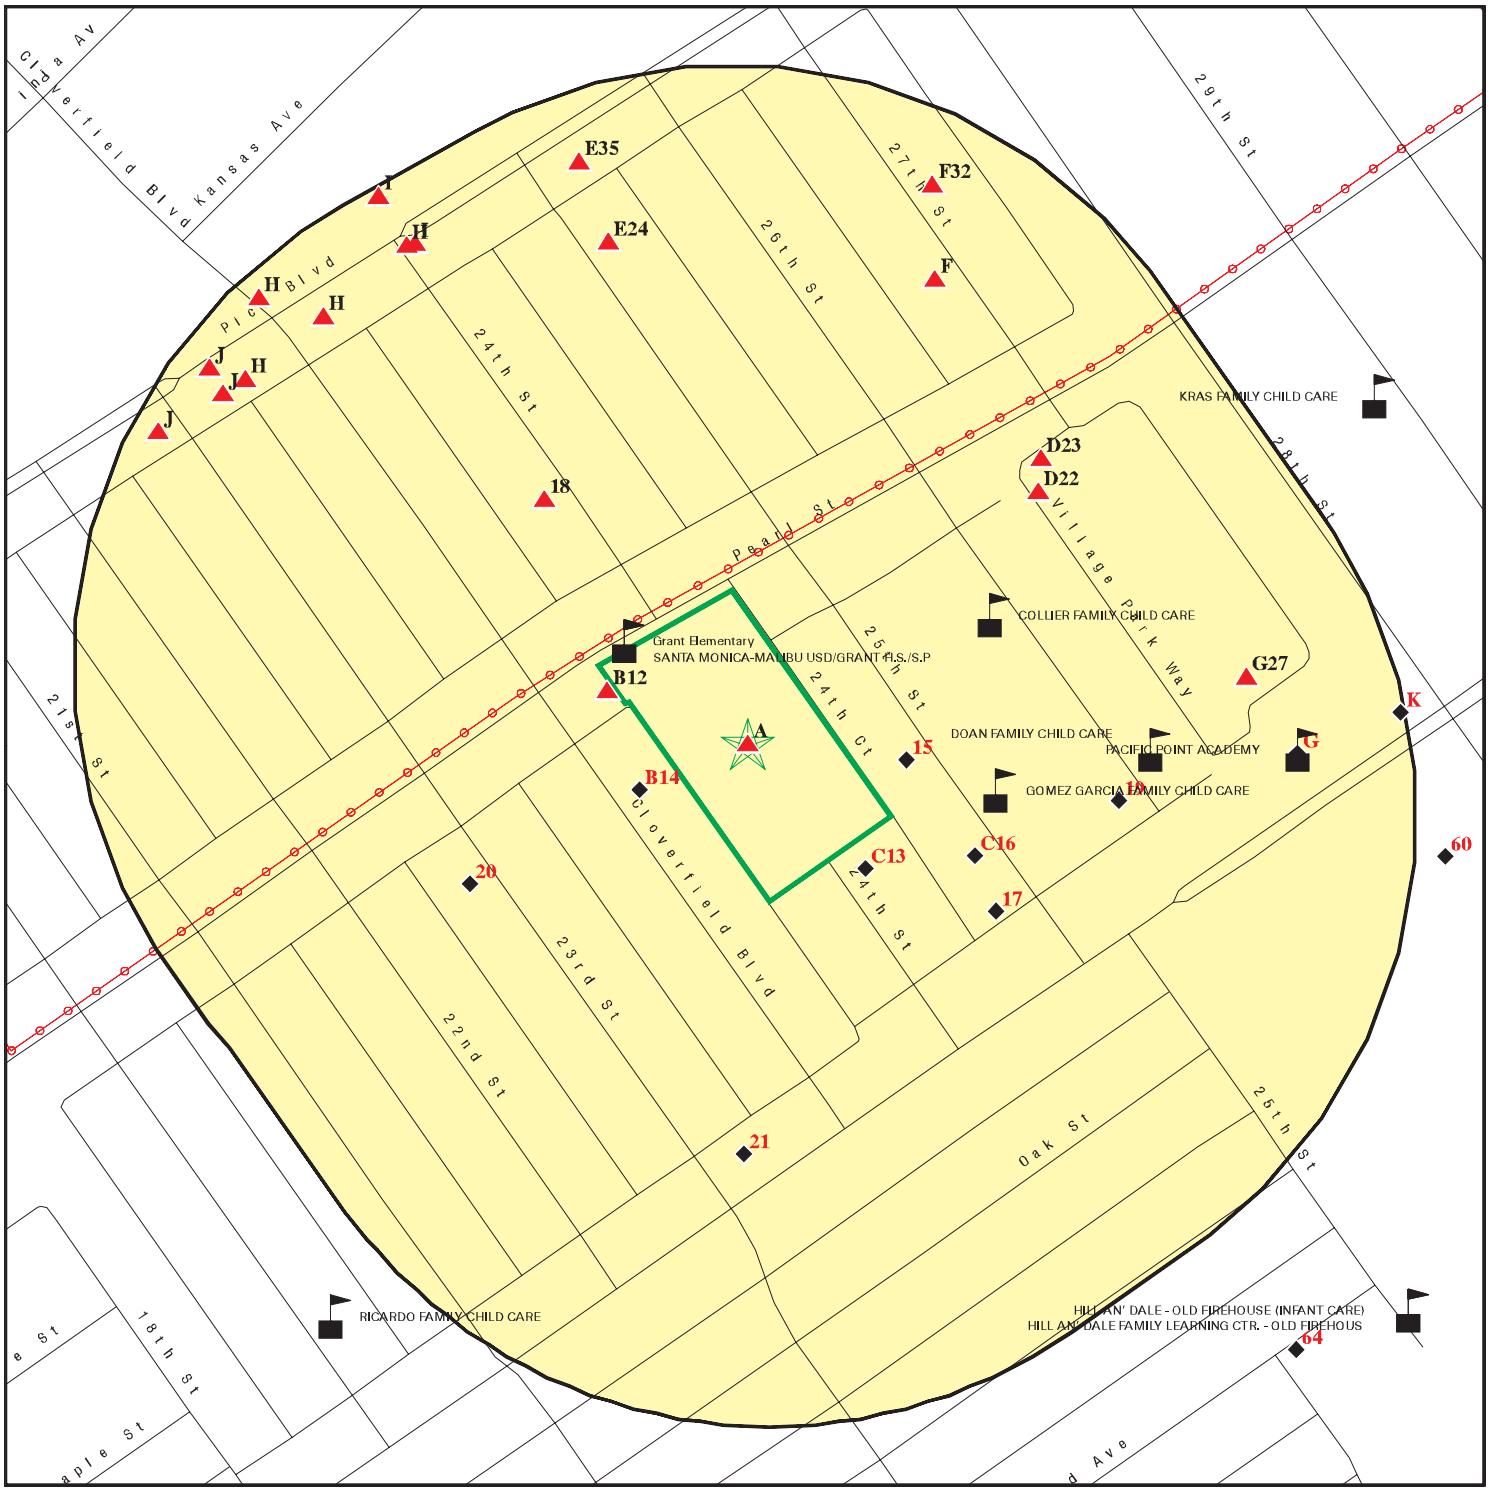

0 1/16 1/8 1/4 Miles

- Target Property
- Sites at elevations higher than or equal to the target property
- Sites at elevations lower than the target property
- Manufactured Gas Plants
- Sensitive Receptors
- National Priority List Sites
- Dept. Defense Sites
- Indian Reservations BIA
- Power transmission lines
- Special Flood Hazard Area (1%)
- 0.2% Annual Chance Flood Hazard
- Areas of Concern

This report includes Interactive Map Layers to display and/or hide map information. The legend includes only those icons for the default map view.

SITE NAME: Grant Elementary School	CLIENT: NV5
ADDRESS: 2368 Pearl Street Santa Monica CA 90405	CONTACT: Eric Fraske INQUIRY #: 6819893.14s
LAT/LONG: 34.018606 / 118.461675	DATE: January 14, 2022 8:42 am

Copyright © 2022 EDR, Inc. © 2015 TomTom Rel. 2015.

MAP FINDINGS SUMMARY

Database	Search Distance (Miles)	Target Property	< 1/8	1/8 - 1/4	1/4 - 1/2	1/2 - 1	> 1	Total Plotted
STANDARD ENVIRONMENTAL RECORDS								
Lists of Federal NPL (Superfund) sites								
NPL	1.000		0	0	0	0	NR	0
Proposed NPL	1.000		0	0	0	0	NR	0
NPL LIENS	1.000		0	0	0	0	NR	0
Lists of Federal Delisted NPL sites								
Delisted NPL	1.000		0	0	0	0	NR	0
Lists of Federal sites subject to CERCLA removals and CERCLA orders								
FEDERAL FACILITY	0.500		0	0	0	NR	NR	0
SEMS	0.500		0	0	1	NR	NR	1
Lists of Federal CERCLA sites with NFRAP								
SEMS-ARCHIVE	0.500		0	0	1	NR	NR	1
Lists of Federal RCRA facilities undergoing Corrective Action								
CORRACTS	1.000		0	0	0	0	NR	0
Lists of Federal RCRA TSD facilities								
RCRA-TSDF	0.500		0	0	0	NR	NR	0
Lists of Federal RCRA generators								
RCRA-LQG	0.250		0	2	NR	NR	NR	2
RCRA-SQG	0.250		0	4	NR	NR	NR	4
RCRA-VSQG	0.250		0	0	NR	NR	NR	0
Federal institutional controls / engineering controls registries								
LUCIS	0.500		0	0	0	NR	NR	0
US ENG CONTROLS	0.500		0	0	0	NR	NR	0
US INST CONTROLS	0.500		0	0	0	NR	NR	0
Federal ERNS list								
ERNS	0.001		0	NR	NR	NR	NR	0
Lists of state- and tribal (Superfund) equivalent sites								
RESPONSE	1.000		0	0	0	0	NR	0
Lists of state- and tribal hazardous waste facilities								
ENVIROSTOR	1.000		0	0	2	21	NR	23
Lists of state and tribal landfills and solid waste disposal facilities								
SWF/LF	0.500		0	0	1	NR	NR	1

MAP FINDINGS SUMMARY

Database	Search Distance (Miles)	Target Property	< 1/8	1/8 - 1/4	1/4 - 1/2	1/2 - 1	> 1	Total Plotted
Lists of state and tribal leaking storage tanks								
LUST	0.500		0	2	5	NR	NR	7
INDIAN LUST	0.500		0	0	0	NR	NR	0
CPS-SLIC	0.500		0	0	1	NR	NR	1
Lists of state and tribal registered storage tanks								
FEMA UST	0.250		0	0	NR	NR	NR	0
UST	0.250		0	0	NR	NR	NR	0
AST	0.250		0	1	NR	NR	NR	1
INDIAN UST	0.250		0	0	NR	NR	NR	0
Lists of state and tribal voluntary cleanup sites								
VCP	0.500		0	0	0	NR	NR	0
INDIAN VCP	0.500		0	0	0	NR	NR	0
Lists of state and tribal brownfield sites								
BROWNFIELDS	0.500		0	0	0	NR	NR	0
ADDITIONAL ENVIRONMENTAL RECORDS								
Local Brownfield lists								
US BROWNFIELDS	0.500		0	0	0	NR	NR	0
Local Lists of Landfill / Solid Waste Disposal Sites								
WMUDS/SWAT	0.500		0	0	1	NR	NR	1
SWRCY	0.500		0	0	0	NR	NR	0
HAULERS	0.001		0	NR	NR	NR	NR	0
INDIAN ODI	0.500		0	0	0	NR	NR	0
DEBRIS REGION 9	0.500		0	0	0	NR	NR	0
ODI	0.500		0	0	0	NR	NR	0
IHS OPEN DUMPS	0.500		0	0	0	NR	NR	0
Local Lists of Hazardous waste / Contaminated Sites								
US HIST CDL	0.001		0	NR	NR	NR	NR	0
AOCONCERN	1.000		0	0	0	0	NR	0
HIST Cal-Sites	1.000		0	0	0	0	NR	0
SCH	0.250		0	0	NR	NR	NR	0
CDL	0.001		0	NR	NR	NR	NR	0
CERS HAZ WASTE	0.250		0	6	NR	NR	NR	6
Toxic Pits	1.000		0	0	0	0	NR	0
US CDL	0.001		0	NR	NR	NR	NR	0
AQUEOUS FOAM	TP		NR	NR	NR	NR	NR	0
PFAS	0.500		0	0	0	NR	NR	0
Local Lists of Registered Storage Tanks								
SWEEPS UST	0.250		0	1	NR	NR	NR	1
HIST UST	0.250		0	3	NR	NR	NR	3

MAP FINDINGS SUMMARY

Database	Search Distance (Miles)	Target Property	< 1/8	1/8 - 1/4	1/4 - 1/2	1/2 - 1	> 1	Total Plotted
CERS TANKS	0.250		0	1	NR	NR	NR	1
CA FID UST	0.250		0	1	NR	NR	NR	1
Local Land Records								
LIENS	0.001		0	NR	NR	NR	NR	0
LIENS 2	0.001		0	NR	NR	NR	NR	0
DEED	0.500		0	0	0	NR	NR	0
Records of Emergency Release Reports								
HMIRS	0.001		0	NR	NR	NR	NR	0
CHMIRS	0.001		0	NR	NR	NR	NR	0
LDS	0.001		0	NR	NR	NR	NR	0
MCS	0.001		0	NR	NR	NR	NR	0
SPILLS 90	0.001		0	NR	NR	NR	NR	0
Other Ascertainable Records								
RCRA NonGen / NLR	0.250	3	10	16	NR	NR	NR	29
FUDS	1.000		0	0	1	3	NR	4
DOD	1.000		0	0	0	0	NR	0
SCRD DRYCLEANERS	0.500		0	0	0	NR	NR	0
US FIN ASSUR	0.001		0	NR	NR	NR	NR	0
EPA WATCH LIST	0.001		0	NR	NR	NR	NR	0
2020 COR ACTION	0.250		0	0	NR	NR	NR	0
TSCA	0.001		0	NR	NR	NR	NR	0
TRIS	0.001		0	NR	NR	NR	NR	0
SSTS	0.001		0	NR	NR	NR	NR	0
ROD	1.000		0	0	0	0	NR	0
RMP	0.001		0	NR	NR	NR	NR	0
RAATS	0.001		0	NR	NR	NR	NR	0
PRP	0.001		0	NR	NR	NR	NR	0
PADS	0.001		0	NR	NR	NR	NR	0
ICIS	0.001		0	NR	NR	NR	NR	0
FTTS	0.001		0	NR	NR	NR	NR	0
MLTS	0.001		0	NR	NR	NR	NR	0
COAL ASH DOE	0.001		0	NR	NR	NR	NR	0
COAL ASH EPA	0.500		0	0	0	NR	NR	0
PCB TRANSFORMER	0.001		0	NR	NR	NR	NR	0
RADINFO	0.001		0	NR	NR	NR	NR	0
HIST FTTS	0.001		0	NR	NR	NR	NR	0
DOT OPS	0.001		0	NR	NR	NR	NR	0
CONSENT	1.000		0	0	0	0	NR	0
INDIAN RESERV	1.000		0	0	0	0	NR	0
FUSRAP	1.000		0	0	0	0	NR	0
UMTRA	0.500		0	0	0	NR	NR	0
LEAD SMELTERS	0.001		0	NR	NR	NR	NR	0
US AIRS	0.001		0	NR	NR	NR	NR	0
US MINES	0.250		0	0	NR	NR	NR	0
ABANDONED MINES	0.250		0	0	NR	NR	NR	0
FINDS	0.001		0	NR	NR	NR	NR	0
UXO	1.000		0	0	0	0	NR	0
DOCKET HWC	0.001		0	NR	NR	NR	NR	0

MAP FINDINGS SUMMARY

Database	Search Distance (Miles)	Target Property	< 1/8	1/8 - 1/4	1/4 - 1/2	1/2 - 1	> 1	Total Plotted
ECHO	0.001	1	0	NR	NR	NR	NR	1
FUELS PROGRAM	0.250		0	0	NR	NR	NR	0
CA BOND EXP. PLAN	1.000		0	0	0	0	NR	0
Cortese	0.500		0	1	4	NR	NR	5
CUPA Listings	0.250		0	0	NR	NR	NR	0
DRYCLEANERS	0.250		0	6	NR	NR	NR	6
EMI	0.001		0	NR	NR	NR	NR	0
ENF	0.001		0	NR	NR	NR	NR	0
Financial Assurance	0.001		0	NR	NR	NR	NR	0
HAZNET	0.001	2	0	NR	NR	NR	NR	2
ICE	0.001		0	NR	NR	NR	NR	0
HIST CORTESE	0.500		0	1	5	NR	NR	6
LOS ANGELES CO. HMS	0.001		0	NR	NR	NR	NR	0
HWP	1.000		0	0	0	0	NR	0
HWT	0.250		0	0	NR	NR	NR	0
MINES	0.250		0	0	NR	NR	NR	0
MWMP	0.250		0	0	NR	NR	NR	0
NPDES	0.001		0	NR	NR	NR	NR	0
PEST LIC	0.001		0	NR	NR	NR	NR	0
PROC	0.500		0	0	0	NR	NR	0
Notify 65	1.000		0	0	1	0	NR	1
LA Co. Site Mitigation	0.001		0	NR	NR	NR	NR	0
UIC	0.001		0	NR	NR	NR	NR	0
UIC GEO	0.001		0	NR	NR	NR	NR	0
WASTEWATER PITS	0.500		0	0	0	NR	NR	0
WDS	0.001		0	NR	NR	NR	NR	0
WIP	0.250		0	0	NR	NR	NR	0
MILITARY PRIV SITES	0.001		0	NR	NR	NR	NR	0
PROJECT	0.001		0	NR	NR	NR	NR	0
WDR	0.001		0	NR	NR	NR	NR	0
CIWQS	0.001		0	NR	NR	NR	NR	0
CERS	0.001		0	NR	NR	NR	NR	0
NON-CASE INFO	0.001		0	NR	NR	NR	NR	0
OTHER OIL GAS	0.001		0	NR	NR	NR	NR	0
PROD WATER PONDS	0.001		0	NR	NR	NR	NR	0
SAMPLING POINT	0.001		0	NR	NR	NR	NR	0
WELL STIM PROJ	0.001		0	NR	NR	NR	NR	0
HWTS	0.001	7	0	NR	NR	NR	NR	7
MINES MRDS	0.001		0	NR	NR	NR	NR	0
LOS ANGELES CO LF METHANE	0.500		0	0	1	NR	NR	1

EDR HIGH RISK HISTORICAL RECORDS

EDR Exclusive Records

EDR MGP	1.000		0	0	0	0	NR	0
EDR Hist Auto	0.125		0	NR	NR	NR	NR	0
EDR Hist Cleaner	0.125		0	NR	NR	NR	NR	0

EDR RECOVERED GOVERNMENT ARCHIVES

Exclusive Recovered Govt. Archives

RGA LF	0.001		0	NR	NR	NR	NR	0

MAP FINDINGS SUMMARY

Database	Search Distance (Miles)	Target Property	< 1/8	1/8 - 1/4	1/4 - 1/2	1/2 - 1	> 1	Total Plotted
RGA LUST	0.001		0	NR	NR	NR	NR	0
- Totals --		13	10	45	24	24	0	116

NOTES:

TP = Target Property

NR = Not Requested at this Search Distance

Sites may be listed in more than one database

A1 **SANTA MONICA-MALIBU USD/GRANT ELEM** **HWTS** **S124566785**
Target **2368 PEARL ST** **N/A**
Property **SANTA MONICA, CA 90405**

Site 1 of 11 in cluster A

Actual: **156 ft.**

HWTS:

Name:	SANTA MONICA-MALIBU USD/GRANT ELEM
Address:	2368 PEARL ST
Address 2:	Not reported
City,State,Zip:	SANTA MONICA, CA 904050000
EPA ID:	CAC002325529
Inactive Date:	06/11/2001
Create Date:	08/23/2000
Last Act Date:	06/11/2001
Mailing Name:	FAC/ADMIN ASST
Mailing Address:	1651 16TH STREET
Mailing Address 2:	Not reported
Mailing City,State,Zip:	SANTA MONICA, CA 904040000
Owner Name:	SANTA MONICA-MALIBU USD
Owner Address:	1651 16TH STREET
Owner Address 2:	Not reported
Owner City,State,Zip:	SANTA MONICA, CA 904040000
Contact Name:	BILLIE HARGER/ADMIN ASST TO
Contact Address:	1651 16TH STREET
Contact Address 2:	Not reported
City,State,Zip:	SANTA MONICA, CA 904040000

A2 **GRANT ELEMENTARY SCHOOL** **ECHO** **1026856937**
Target **2368 PEARL ST** **N/A**
Property **SANTA MONICA, CA 90405**

Site 2 of 11 in cluster A

Actual: **156 ft.**

ECHO:

Envid:	1026856937
Registry ID:	110071117367
DFR URL:	http://echo.epa.gov/detailed-facility-report?fid=110071117367
Name:	GRANT ELEMENTARY SCHOOL
Address:	2368 PEARL ST
City,State,Zip:	SANTA MONICA, CA 90405

A3 **GRANT ELEMENTARY** **RCRA NonGen / NLR** **1026815192**
Target **2368 PEARL ST** **CAC003127849**
Property **SANTA MONICA, CA 90405**

Site 3 of 11 in cluster A

Actual: **156 ft.**

RCRA NonGen / NLR:

Date Form Received by Agency:		20210706
Handler Name:	GRANT ELEMENTARY	
Handler Address:		2368 PEARL ST
Handler City,State,Zip:		SANTA MONICA, CA 90405
EPA ID:		CAC003127849
Contact Name:		CAREY UPTON
Contact Address:		1651 16TH STREET
Contact City,State,Zip:		SANTA MONICA, CA 90404
Contact Telephone:		310-450-8338

GRANT ELEMENTARY (Continued) **1026815192**

Contact Fax:	Not reported
Contact Email:	ISABELF8011@GMAIL.COM
Contact Title:	Not reported
EPA Region:	09
Land Type:	Not reported
Federal Waste Generator Description:	Not a generator, verified
Non-Notifier:	Not reported
Biennial Report Cycle:	Not reported
Accessibility:	Not reported
Active Site Indicator:	Not reported
State District Owner:	Not reported
State District:	Not reported
Mailing Address:	1651 16TH STREET
Mailing City,State,Zip:	SANTA MONICA, CA 90404
Owner Name:	SANTA MONICA MALIBU USD
Owner Type:	Other
Operator Name:	CAREY UPTON
Operator Type:	Other
Short-Term Generator Activity:	No
Importer Activity:	No
Mixed Waste Generator:	No
Transporter Activity:	No
Transfer Facility Activity:	No
Recycler Activity with Storage:	No
Small Quantity On-Site Burner Exemption:	No
Smelting Melting and Refining Furnace Exemption:	No
Underground Injection Control:	No
Off-Site Waste Receipt:	No
Universal Waste Indicator:	No
Universal Waste Destination Facility:	No
Federal Universal Waste:	No
Active Site Fed-Reg Treatment Storage and Disposal Facility:	Not reported
Active Site Converter Treatment storage and Disposal Facility:	Not reported
Active Site State-Reg Treatment Storage and Disposal Facility:	Not reported
Active Site State-Reg Handler:	---
Federal Facility Indicator:	Not reported
Hazardous Secondary Material Indicator:	N
Sub-Part K Indicator:	Not reported
Commercial TSD Indicator:	No
Treatment Storage and Disposal Type:	Not reported
2018 GPRA Permit Baseline:	Not on the Baseline
2018 GPRA Renewals Baseline:	Not on the Baseline
Permit Renewals Workload Universe:	Not reported
Permit Workload Universe:	Not reported
Permit Progress Universe:	Not reported
Post-Closure Workload Universe:	Not reported
Closure Workload Universe:	Not reported
202 GPRA Corrective Action Baseline:	No
Corrective Action Workload Universe:	No
Subject to Corrective Action Universe:	No
Non-TSDFs Where RCRA CA has Been Imposed Universe:	No
TSDFs Potentially Subject to CA Under 3004 (u)/(v) Universe:	No
TSDFs Only Subject to CA under Discretionary Auth Universe:	No
Corrective Action Priority Ranking:	No NCAPS ranking
Environmental Control Indicator:	No
Institutional Control Indicator:	No
Human Exposure Controls Indicator:	N/A

GRANT ELEMENTARY (Continued) **1026815192**

Groundwater Controls Indicator:	N/A
Operating TSDF Universe:	Not reported
Full Enforcement Universe:	Not reported
Significant Non-Complier Universe:	No
Unaddressed Significant Non-Complier Universe:	No
Addressed Significant Non-Complier Universe:	No
Significant Non-Complier With a Compliance Schedule Universe:	No
Financial Assurance Required:	Not reported
Handler Date of Last Change:	20210707
Recognized Trader-Importer:	No
Recognized Trader-Exporter:	No
Importer of Spent Lead Acid Batteries:	No
Exporter of Spent Lead Acid Batteries:	No
Recycler Activity Without Storage:	No
Manifest Broker:	No
Sub-Part P Indicator:	No

Handler - Owner Operator:

Owner/Operator Indicator:	Owner
Owner/Operator Name:	SANTA MONICA MALIBU USD
Legal Status:	Other
Date Became Current:	Not reported
Date Ended Current:	Not reported
Owner/Operator Address:	1651 16TH STREET
Owner/Operator City,State,Zip:	SANTA MONICA, CA 90404
Owner/Operator Telephone:	310-450-8338
Owner/Operator Telephone Ext:	Not reported
Owner/Operator Fax:	Not reported
Owner/Operator Email:	Not reported

Owner/Operator Indicator:	Operator
Owner/Operator Name:	CAREY UPTON
Legal Status:	Other
Date Became Current:	Not reported
Date Ended Current:	Not reported
Owner/Operator Address:	1651 16TH STREET
Owner/Operator City,State,Zip:	SANTA MONICA, CA 90404
Owner/Operator Telephone:	310-450-8338
Owner/Operator Telephone Ext:	Not reported
Owner/Operator Fax:	Not reported
Owner/Operator Email:	Not reported

Historic Generators:

Receive Date:	20210706
Handler Name: GRANT ELEMENTARY	
Federal Waste Generator Description:	Not a generator, verified
State District Owner:	Not reported
Large Quantity Handler of Universal Waste:	No
Recognized Trader Importer:	No
Recognized Trader Exporter:	No
Spent Lead Acid Battery Importer:	No
Spent Lead Acid Battery Exporter:	No
Current Record:	Yes
Non Storage Recycler Activity:	No
Electronic Manifest Broker:	No

GRANT ELEMENTARY (Continued) **1026815192**

List of NAICS Codes and Descriptions:
NAICS Code: 611620
NAICS Description: SPORTS AND RECREATION INSTRUCTION

Facility Has Received Notices of Violations:
Violations: No Violations Found

Evaluation Action Summary:
Evaluations: No Evaluations Found

A4 **GRANT ELEMENTARY SCHOOL** **HWTS** **S127122143**
Target **2368 PEARL ST** **N/A**
Property **SANTA MONICA, CA 90405**

Site 4 of 11 in cluster A

Actual:
156 ft.

HWTS:

Name:	GRANT ELEMENTARY SCHOOL
Address:	2368 PEARL ST
Address 2:	Not reported
City,State,Zip:	SANTA MONICA, CA 90405
EPA ID:	CAC003112893
Inactive Date:	07/01/2021
Create Date:	04/01/2021
Last Act Date:	07/02/2021
Mailing Name:	Not reported
Mailing Address:	1651 16TH STREET
Mailing Address 2:	Not reported
Mailing City,State,Zip:	LOS ANGELES, CA 90404
Owner Name:	SANTA MONICA-MALIBU UNIFIED
Owner Address:	1651 16TH STREET
Owner Address 2:	Not reported
Owner City,State,Zip:	SANTA MONICA, CA 90404
Contact Name:	CAREY UPTON
Contact Address:	1651 16TH STREET
Contact Address 2:	Not reported
City,State,Zip:	SANTA MONICA, CA 90405

NAICS:

EPA ID:	CAC003112893
Create Date:	2021-04-01 10:59:56.160
NAICS Code:	611620
NAICS Description:	Sports and Recreation Instruction
Issued EPA ID Date:	2021-04-01 10:59:56.16000
Inactive Date:	2021-07-01 10:59:56.15700
Facility Name:	GRANT ELEMENTARY SCHOOL
Facility Address:	2368 PEARL ST
Facility Address 2:	Not reported
Facility City:	SANTA MONICA
Facility County:	Not reported
Facility State:	CA
Facility Zip:	90405

A5 **SANTA MONICA-MALIBU USD/GRANT ELEM. SCH** **HAZNET** **S112848706**
Target **2368 PEARL ST** **HWTS** **N/A**
Property **SANTA MONICA, CA 90405**

Site 5 of 11 in cluster A

Actual:
156 ft.

HAZNET:

Name:	SANTA MONICA-MALIBU USD/GRANT ELEM. SCH
Address:	2368 PEARL ST
Address 2:	Not reported
City,State,Zip:	SANTA MONICA, CA 904050000
Contact:	HERNANI LEDESMA
Telephone:	3104508338
Mailing Name:	Not reported
Mailing Address:	SANTA MONICA-MALIBU USD
Year:	1994
Gepaid:	CAC000869864
TSD EPA ID:	IRC957100891
CA Waste Code:	151 - Asbestos containing waste
Disposal Method:	D80 - Disposal, Land Fill
Tons:	8.428

Additional Info:

Year:	1994
Gen EPA ID:	CAC000869864
Shipment Date:	19940901
Creation Date:	10/16/1995 0:00:00
Receipt Date:	19940909
Manifest ID:	93434708
Trans EPA ID:	CAL922304939
Trans Name:	Not reported
Trans 2 EPA ID:	CAD983668583
Trans 2 Name:	Not reported
TSDF EPA ID:	IRC957100891
Trans Name:	Not reported
TSDF Alt EPA ID:	Not reported
TSDF Alt Name:	Not reported
Waste Code Description:	151 - Asbestos-containing waste
RCRA Code:	Not reported
Meth Code:	D80 - Disposal, Land Fill
Quantity Tons:	8.428
Waste Quantity:	10
Quantity Unit:	Y
Additional Code 1:	Not reported
Additional Code 2:	Not reported
Additional Code 3:	Not reported
Additional Code 4:	Not reported
Additional Code 5:	Not reported
Shipment Date:	19940830
Creation Date:	10/16/1995 0:00:00
Receipt Date:	19940906
Manifest ID:	93434706
Trans EPA ID:	CAL922304939
Trans Name:	Not reported
Trans 2 EPA ID:	CAD983668583

SANTA MONICA-MALIBU USD/GRANT ELEM. SCH (Continued) **S112848706**

Trans 2 Name:	Not reported
TSDF EPA ID:	IRC957100891
Trans Name:	Not reported
TSDF Alt EPA ID:	Not reported
TSDF Alt Name:	Not reported
Waste Code Description:	151 - Asbestos-containing waste
RCRA Code:	Not reported
Meth Code:	D80 - Disposal, Land Fill
Quantity Tons:	0
Waste Quantity:	0
Quantity Unit:	Not reported
Additional Code 1:	Not reported
Additional Code 2:	Not reported
Additional Code 3:	Not reported
Additional Code 4:	Not reported
Additional Code 5:	Not reported

HWTS:

Name:	SANTA MONICA-MALIBU USD/GRANT ELEM. SCH
Address:	2368 PEARL ST
Address 2:	Not reported
City,State,Zip:	SANTA MONICA, CA 904050000
EPA ID:	CAC000869864
Inactive Date:	10/25/2000
Create Date:	07/01/1993
Last Act Date:	10/25/2000
Mailing Name:	Not reported
Mailing Address:	SANTA MONICA-MALIBU USD
Mailing Address 2:	Not reported
Mailing City,State,Zip:	SANTA MONICA, CA 904040000
Owner Name:	SANTA MONICA-MALIBU USD
Owner Address:	SANTA MONICA-MALIBU USD
Owner Address 2:	Not reported
Owner City,State,Zip:	SANTA MONICA, CA 904040000
Contact Name:	HERNANI LEDESMA
Contact Address:	SANTA MONICA-MALIBU USD
Contact Address 2:	Not reported
City,State,Zip:	SANTA MONICA, CA 904040000

A6 **SMMUSD - GRANT ELEMENTARY** **HAZNET S113155213**
Target **2368 PEARL ST** **HWTS N/A**
Property **SANTA MONICA, CA 90405**

Site 6 of 11 in cluster A

Actual:
156 ft.

HAZNET:

Name:	SMMUSD - GRANT ELEMENTARY
Address:	2368 PEARL ST
Address 2:	Not reported
City,State,Zip:	SANTA MONICA, CA 90405
Contact:	NEED TO ENTER
Telephone:	0000000000
Mailing Name:	Not reported
Mailing Address:	1651 16TH ST
Year:	2009
Gepaid:	CAL000340114

SMMUSD - GRANT ELEMENTARY (Continued) **S113155213**

TSD EPA ID:	CAD028409019
CA Waste Code:	352 - Other organic solids
Disposal Method:	H141 - Storage, Bulking, And/Or Transfer Off Site--No Treatment/Reovery (H010-H129) Or (H131-H135)
Tons:	0.0625

Additional Info:

Year:	2009
Gen EPA ID:	CAL000340114
Shipment Date:	20090513
Creation Date:	6/27/2009 18:30:08
Receipt Date:	20090514
Manifest ID:	000817515GBF
Trans EPA ID:	CAR000181891
Trans Name:	BDC SPECIAL WASTE SERVICES
Trans 2 EPA ID:	Not reported
Trans 2 Name:	Not reported
TSDF EPA ID:	CAD028409019
Trans Name:	CROSBY & OVERTON
TSDF Alt EPA ID:	Not reported
TSDF Alt Name:	Not reported
Waste Code Description:	352 - Other organic solids
RCRA Code:	D008
Meth Code:	H141 - Storage, Bulking, And/Or Transfer Off Site--No Treatment/Reovery (H010-H129) Or (H131-H135)
Quantity Tons:	0.0625
Waste Quantity:	125
Quantity Unit:	P
Additional Code 1:	Not reported
Additional Code 2:	Not reported
Additional Code 3:	Not reported
Additional Code 4:	Not reported
Additional Code 5:	Not reported

HWTS:

Name:	SMMUSD - GRANT ELEMENTARY
Address:	2368 PEARL ST
Address 2:	Not reported
City,State,Zip:	SANTA MONICA, CA 90405
EPA ID:	CAL000340114
Inactive Date:	06/30/2012
Create Date:	01/29/2009
Last Act Date:	12/27/2012
Mailing Name:	MAINT & CONSTR
Mailing Address:	1651 16TH ST
Mailing Address 2:	Not reported
Mailing City,State,Zip:	SANTA MONICA, CA 904043801
Owner Name:	SANTA MONICA/MALIBU SCH DIST
Owner Address:	1651 16TH ST
Owner Address 2:	Not reported
Owner City,State,Zip:	SANTA MONICA, CA 904043801
Contact Name:	NEED TO ENTER
Contact Address:	1651 16TH ST
Contact Address 2:	Not reported

SMMUSD - GRANT ELEMENTARY (Continued) **S113155213**

City,State,Zip: SANTA MONICA, CA 904043801

NAICS:

EPA ID: CAL000340114
Create Date: 2009-01-29 08:58:26.807
NAICS Code: 61111
NAICS Description: Elementary and Secondary Schools
Issued EPA ID Date: 2009-01-29 08:58:26.80700
Inactive Date: 2012-06-30 00:00:00
Facility Name: SMMUSD - GRANT ELEMENTARY
Facility Address: 2368 PEARL ST
Facility Address 2: Not reported
Facility City: SANTA MONICA
Facility County: Not reported
Facility State: CA
Facility Zip: 90405

A7 **GRANT ELEMENTARY SCHOOL** **HWTS** **S127122149**
Target **2368 PEARL ST** **N/A**
Property **SANTA MONICA, CA 90405**

Site 7 of 11 in cluster A

Actual:
156 ft.

HWTS:

Name: GRANT ELEMENTARY SCHOOL
Address: 2368 PEARL ST
Address 2: Not reported
City,State,Zip: SANTA MONICA, CA 90405
EPA ID: CAC003112899
Inactive Date: 07/01/2021
Create Date: 04/01/2021
Last Act Date: 07/02/2021
Mailing Name: Not reported
Mailing Address: 1651 16TH STREET
Mailing Address 2: Not reported
Mailing City,State,Zip: SANTA MONICA, CA 90405
Owner Name: SANTA MONICA-MALIBU UNIFIED
Owner Address: 1651 16TH STREET
Owner Address 2: Not reported
Owner City,State,Zip: SANTA MONICA, CA 90404
Contact Name: CAREY UPTON
Contact Address: 1651 16TH STREET
Contact Address 2: Not reported
City,State,Zip: SANTA MONICA, CA 90405

NAICS:

EPA ID: CAC003112899
Create Date: 2021-04-01 11:09:12.450
NAICS Code: 611620
NAICS Description: Sports and Recreation Instruction
Issued EPA ID Date: 2021-04-01 11:09:12.45000
Inactive Date: 2021-07-01 11:09:12.44700
Facility Name: GRANT ELEMENTARY SCHOOL
Facility Address: 2368 PEARL ST
Facility Address 2: Not reported
Facility City: SANTA MONICA
Facility County: Not reported
Facility State: CA

GRANT ELEMENTARY SCHOOL (Continued) **S127122149**

Facility Zip: 90405

A8 **GRANT ELEMENTARY SCHOOL** **RCRA NonGen / NLR** **1026800973**
Target **2368 PEARL ST** **CAC003112893**
Property **SANTA MONICA, CA 90405**

Site 8 of 11 in cluster A

Actual: **156 ft.**

RCRA NonGen / NLR:

Date Form Received by Agency:	20210401
Handler Name:	GRANT ELEMENTARY SCHOOL
Handler Address:	2368 PEARL ST
Handler City,State,Zip:	SANTA MONICA, CA 90405
EPA ID:	CAC003112893
Contact Name:	CAREY UPTON
Contact Address:	1651 16TH STREET
Contact City,State,Zip:	SANTA MONICA, CA 90405
Contact Telephone:	310-450-8338
Contact Fax:	Not reported
Contact Email:	AFLORES@SMMUSD.ORG
Contact Title:	Not reported
EPA Region:	09
Land Type:	Not reported
Federal Waste Generator Description:	Not a generator, verified
Non-Notifier:	Not reported
Biennial Report Cycle:	Not reported
Accessibility:	Not reported
Active Site Indicator:	Not reported
State District Owner:	Not reported
State District:	Not reported
Mailing Address:	1651 16TH STREET
Mailing City,State,Zip:	LOS ANGELES, CA 90404
Owner Name:	SANTA MONICA-MALIBU UNIFIED
Owner Type:	Other
Operator Name:	CAREY UPTON
Operator Type:	Other
Short-Term Generator Activity:	No
Importer Activity:	No
Mixed Waste Generator:	No
Transporter Activity:	No
Transfer Facility Activity:	No
Recycler Activity with Storage:	No
Small Quantity On-Site Burner Exemption:	No
Smelting Melting and Refining Furnace Exemption:	No
Underground Injection Control:	No
Off-Site Waste Receipt:	No
Universal Waste Indicator:	No
Universal Waste Destination Facility:	No
Federal Universal Waste:	No
Active Site Fed-Reg Treatment Storage and Disposal Facility:	Not reported
Active Site Converter Treatment storage and Disposal Facility:	Not reported
Active Site State-Reg Treatment Storage and Disposal Facility:	Not reported
Active Site State-Reg Handler:	---
Federal Facility Indicator:	Not reported
Hazardous Secondary Material Indicator:	N
Sub-Part K Indicator:	Not reported
Commercial TSD Indicator:	No

GRANT ELEMENTARY SCHOOL (Continued) **1026800973**

Treatment Storage and Disposal Type:	Not reported
2018 GPRA Permit Baseline:	Not on the Baseline
2018 GPRA Renewals Baseline:	Not on the Baseline
Permit Renewals Workload Universe:	Not reported
Permit Workload Universe:	Not reported
Permit Progress Universe:	Not reported
Post-Closure Workload Universe:	Not reported
Closure Workload Universe:	Not reported
202 GPRA Corrective Action Baseline:	No
Corrective Action Workload Universe:	No
Subject to Corrective Action Universe:	No
Non-TSDFs Where RCRA CA has Been Imposed Universe:	No
TSDFs Potentially Subject to CA Under 3004 (u)/(v) Universe:	No
TSDFs Only Subject to CA under Discretionary Auth Universe:	No
Corrective Action Priority Ranking:	No NCAPS ranking
Environmental Control Indicator:	No
Institutional Control Indicator:	No
Human Exposure Controls Indicator:	N/A
Groundwater Controls Indicator:	N/A
Operating TSDF Universe:	Not reported
Full Enforcement Universe:	Not reported
Significant Non-Complier Universe:	No
Unaddressed Significant Non-Complier Universe:	No
Addressed Significant Non-Complier Universe:	No
Significant Non-Complier With a Compliance Schedule Universe:	No
Financial Assurance Required:	Not reported
Handler Date of Last Change:	20210415
Recognized Trader-Importer:	No
Recognized Trader-Exporter:	No
Importer of Spent Lead Acid Batteries:	No
Exporter of Spent Lead Acid Batteries:	No
Recycler Activity Without Storage:	No
Manifest Broker:	No
Sub-Part P Indicator:	No

Handler - Owner Operator:

Owner/Operator Indicator:	Owner
Owner/Operator Name:	SANTA MONICA-MALIBU UNIFIED
Legal Status:	Other
Date Became Current:	Not reported
Date Ended Current:	Not reported
Owner/Operator Address:	1651 16TH STREET
Owner/Operator City,State,Zip:	SANTA MONICA, CA 90404
Owner/Operator Telephone:	310-450-8338
Owner/Operator Telephone Ext:	Not reported
Owner/Operator Fax:	Not reported
Owner/Operator Email:	Not reported

Owner/Operator Indicator:	Operator
Owner/Operator Name:	CAREY UPTON
Legal Status:	Other
Date Became Current:	Not reported
Date Ended Current:	Not reported
Owner/Operator Address:	1651 16TH STREET
Owner/Operator City,State,Zip:	SANTA MONICA, CA 90405
Owner/Operator Telephone:	310-450-8338

GRANT ELEMENTARY SCHOOL (Continued) **1026800973**

Owner/Operator Telephone Ext: Not reported
Owner/Operator Fax: Not reported
Owner/Operator Email: Not reported

Historic Generators:
Receive Date: 20210401
Handler Name: GRANT ELEMENTARY SCHOOL
Federal Waste Generator Description: Not a generator, verified
State District Owner: Not reported
Large Quantity Handler of Universal Waste: No
Recognized Trader Importer: No
Recognized Trader Exporter: No
Spent Lead Acid Battery Importer: No
Spent Lead Acid Battery Exporter: No
Current Record: Yes
Non Storage Recycler Activity: No
Electronic Manifest Broker: No

List of NAICS Codes and Descriptions:
NAICS Code: 611620
NAICS Description: SPORTS AND RECREATION INSTRUCTION

Facility Has Received Notices of Violations:
Violations: No Violations Found

Evaluation Action Summary:
Evaluations: No Evaluations Found

A9 **GRANT ELEMENTARY** **HWTS** **S124545664**
Target **2368 PEARL ST** **N/A**
Property **SANTA MONICA, CA 90405**

Site 9 of 11 in cluster A

Actual: **156 ft.**

HWTS:
Name: GRANT ELEMENTARY
Address: 2368 PEARL ST
Address 2: Not reported
City,State,Zip: SANTA MONICA, CA 90405
EPA ID: CAC003127849
Inactive Date: Not reported
Create Date: 07/06/2021
Last Act Date: 07/06/2021
Mailing Name: Not reported
Mailing Address: 1651 16TH STREET
Mailing Address 2: Not reported
Mailing City,State,Zip: SANTA MONICA, CA 90404
Owner Name: SANTA MONICA MALIBU USD
Owner Address: 1651 16TH STREET
Owner Address 2: Not reported
Owner City,State,Zip: SANTA MONICA, CA 90404
Contact Name: CAREY UPTON
Contact Address: 1651 16TH STREET
Contact Address 2: Not reported
City,State,Zip: SANTA MONICA, CA 90404

GRANT ELEMENTARY (Continued) **S124545664**

Name:	GRANT ELEMENTARY
Address:	2368 PEARL ST
Address 2:	Not reported
City,State,Zip:	SANTA MONICA, CA 904050000
EPA ID:	CAC000954280
Inactive Date:	10/25/2000
Create Date:	07/08/1994
Last Act Date:	10/25/2000
Mailing Name:	Not reported
Mailing Address:	2425 - 16TH, RM 30
Mailing Address 2:	Not reported
Mailing City,State,Zip:	SANTA MONICA, CA 904050000
Owner Name:	SANTA MONICA/MALIBU UNIFIED
Owner Address:	SCH DIST
Owner Address 2:	Not reported
Owner City,State,Zip:	--, 99 --
Contact Name:	MICHAEL MCDONALD/CONSULTANT
Contact Address:	CONTACT AT SITE:DONNA KOPATZ
Contact Address 2:	Not reported
City,State,Zip:	--, 99 --

A10 **GRANT ELEMENTARY SCHOOL** **RCRA NonGen / NLR** **1026800979**
Target **2368 PEARL ST** **CAC003112899**
Property **SANTA MONICA, CA 90405**

Site 10 of 11 in cluster A

Actual:
156 ft.

RCRA NonGen / NLR:

Date Form Received by Agency:	20210401
Handler Name:	GRANT ELEMENTARY SCHOOL
Handler Address:	2368 PEARL ST
Handler City,State,Zip:	SANTA MONICA, CA 90405
EPA ID:	CAC003112899
Contact Name:	CAREY UPTON
Contact Address:	1651 16TH STREET
Contact City,State,Zip:	SANTA MONICA, CA 90405
Contact Telephone:	310-450-8338
Contact Fax:	Not reported
Contact Email:	ISABELF8011@GMAIL.COM
Contact Title:	Not reported
EPA Region:	09
Land Type:	Not reported
Federal Waste Generator Description:	Not a generator, verified
Non-Notifier:	Not reported
Biennial Report Cycle:	Not reported
Accessibility:	Not reported
Active Site Indicator:	Not reported
State District Owner:	Not reported
State District:	Not reported
Mailing Address:	1651 16TH STREET
Mailing City,State,Zip:	SANTA MONICA, CA 90405
Owner Name:	SANTA MONICA-MALIBU UNIFIED
Owner Type:	Other
Operator Name:	CAREY UPTON
Operator Type:	Other
Short-Term Generator Activity:	No
Importer Activity:	No
Mixed Waste Generator:	No

GRANT ELEMENTARY SCHOOL (Continued) **1026800979**

Transporter Activity:	No
Transfer Facility Activity:	No
Recycler Activity with Storage:	No
Small Quantity On-Site Burner Exemption:	No
Smelting Melting and Refining Furnace Exemption:	No
Underground Injection Control:	No
Off-Site Waste Receipt:	No
Universal Waste Indicator:	No
Universal Waste Destination Facility:	No
Federal Universal Waste:	No
Active Site Fed-Reg Treatment Storage and Disposal Facility:	Not reported
Active Site Converter Treatment storage and Disposal Facility:	Not reported
Active Site State-Reg Treatment Storage and Disposal Facility:	Not reported
Active Site State-Reg Handler:	---
Federal Facility Indicator:	Not reported
Hazardous Secondary Material Indicator:	N
Sub-Part K Indicator:	Not reported
Commercial TSD Indicator:	No
Treatment Storage and Disposal Type:	Not reported
2018 GPRA Permit Baseline:	Not on the Baseline
2018 GPRA Renewals Baseline:	Not on the Baseline
Permit Renewals Workload Universe:	Not reported
Permit Workload Universe:	Not reported
Permit Progress Universe:	Not reported
Post-Closure Workload Universe:	Not reported
Closure Workload Universe:	Not reported
202 GPRA Corrective Action Baseline:	No
Corrective Action Workload Universe:	No
Subject to Corrective Action Universe:	No
Non-TSDFs Where RCRA CA has Been Imposed Universe:	No
TSDFs Potentially Subject to CA Under 3004 (u)/(v) Universe:	No
TSDFs Only Subject to CA under Discretionary Auth Universe:	No
Corrective Action Priority Ranking:	No NCAPS ranking
Environmental Control Indicator:	No
Institutional Control Indicator:	No
Human Exposure Controls Indicator:	N/A
Groundwater Controls Indicator:	N/A
Operating TSDF Universe:	Not reported
Full Enforcement Universe:	Not reported
Significant Non-Complier Universe:	No
Unaddressed Significant Non-Complier Universe:	No
Addressed Significant Non-Complier Universe:	No
Significant Non-Complier With a Compliance Schedule Universe:	No
Financial Assurance Required:	Not reported
Handler Date of Last Change:	20210415
Recognized Trader-Importer:	No
Recognized Trader-Exporter:	No
Importer of Spent Lead Acid Batteries:	No
Exporter of Spent Lead Acid Batteries:	No
Recycler Activity Without Storage:	No
Manifest Broker:	No
Sub-Part P Indicator:	No

Handler - Owner Operator:

Owner/Operator Indicator:	Owner
Owner/Operator Name:	SANTA MONICA-MALIBU UNIFIED

GRANT ELEMENTARY SCHOOL (Continued) **1026800979**

Legal Status:	Other
Date Became Current:	Not reported
Date Ended Current:	Not reported
Owner/Operator Address:	1651 16TH STREET
Owner/Operator City,State,Zip:	SANTA MONICA, CA 90404
Owner/Operator Telephone:	310-450-8338
Owner/Operator Telephone Ext:	Not reported
Owner/Operator Fax:	Not reported
Owner/Operator Email:	Not reported
Owner/Operator Indicator:	Operator
Owner/Operator Name:	CAREY UPTON
Legal Status:	Other
Date Became Current:	Not reported
Date Ended Current:	Not reported
Owner/Operator Address:	1651 16TH STREET
Owner/Operator City,State,Zip:	SANTA MONICA, CA 90405
Owner/Operator Telephone:	310-450-8338
Owner/Operator Telephone Ext:	Not reported
Owner/Operator Fax:	Not reported
Owner/Operator Email:	Not reported

Historic Generators:

Receive Date:	20210401
Handler Name:	GRANT ELEMENTARY SCHOOL
Federal Waste Generator Description:	Not a generator, verified
State District Owner:	Not reported
Large Quantity Handler of Universal Waste:	No
Recognized Trader Importer:	No
Recognized Trader Exporter:	No
Spent Lead Acid Battery Importer:	No
Spent Lead Acid Battery Exporter:	No
Current Record:	Yes
Non Storage Recycler Activity:	No
Electronic Manifest Broker:	No

List of NAICS Codes and Descriptions:

NAICS Code:	611620
NAICS Description:	SPORTS AND RECREATION INSTRUCTION

Facility Has Received Notices of Violations:

Violations:	No Violations Found

Evaluation Action Summary:

Evaluations:	No Evaluations Found

A11 **SANTA MONICA-MALIBU USD** **HWTS** **S124721014**
Target **2368 PEARL STREET** **N/A**
Property **SANTA MONICA, CA 90405**

Site 11 of 11 in cluster A

Actual: **156 ft.**

HWTS:

Name:	SANTA MONICA-MALIBU USD
Address:	2368 PEARL STREET
Address 2:	Not reported
City,State,Zip:	SANTA MONICA, CA 90405
EPA ID:	CAC003003275
Inactive Date:	05/30/2019
Create Date:	02/28/2019
Last Act Date:	05/31/2019
Mailing Name:	Not reported
Mailing Address:	1651 16TH ST
Mailing Address 2:	Not reported
Mailing City,State,Zip:	SANTA MONICA, CA 90404
Owner Name:	SANTA MONICA-MALIBU USD
Owner Address:	1651 16TH ST
Owner Address 2:	Not reported
Owner City,State,Zip:	SANTA MONICA, CA 90404
Contact Name:	DENNIS CHAVEZ
Contact Address:	1651 16TH ST
Contact Address 2:	Not reported
City,State,Zip:	SANTA MONICA, CA 90404

B12 **DWAYNE SAL** **RCRA NonGen / NLR** **1024745845**
WNW **2346 PEARL STREET** **CAC002965616**
< 1/8 **SANTA MONICA, CA 90405**
0.003 mi.
17 ft. **Site 1 of 2 in cluster B**

Relative: **Higher**

Actual: **156 ft.**

RCRA NonGen / NLR:

Date Form Received by Agency:		20180608
Handler Name:	DWAYNE SAL	
Handler Address:		2346 PEARL STREET
Handler City,State,Zip:		SANTA MONICA, CA 90405
EPA ID:		CAC002965616
Contact Name:		DWAYNE SAL
Contact Address:		2346 PEARL STREET
Contact City,State,Zip:		SANTA MONICA, CA 90405
Contact Telephone:		310-463-8392
Contact Fax:		Not reported
Contact Email:		JOECHEMIST@HOTMAIL.COM
Contact Title:		Not reported
EPA Region:		09
Land Type:		Not reported
Federal Waste Generator Description:		Not a generator, verified
Non-Notifier:		Not reported
Biennial Report Cycle:		Not reported
Accessibility:		Not reported
Active Site Indicator:		Handler Activities
State District Owner:		Not reported
State District:		Not reported
Mailing Address:		2346 PEARL STREET
Mailing City,State,Zip:		SANTA MONICA, CA 90405
Owner Name:		DWAYNE SAL
Owner Type:		Other

DWAYNE SAL (Continued) **1024745845**

Operator Name:	DWAYNE SAL
Operator Type:	Other
Short-Term Generator Activity:	No
Importer Activity:	No
Mixed Waste Generator:	No
Transporter Activity:	No
Transfer Facility Activity:	No
Recycler Activity with Storage:	No
Small Quantity On-Site Burner Exemption:	No
Smelting Melting and Refining Furnace Exemption:	No
Underground Injection Control:	No
Off-Site Waste Receipt:	No
Universal Waste Indicator:	Yes
Universal Waste Destination Facility:	Yes
Federal Universal Waste:	No
Active Site Fed-Reg Treatment Storage and Disposal Facility:	Not reported
Active Site Converter Treatment storage and Disposal Facility:	Not reported
Active Site State-Reg Treatment Storage and Disposal Facility:	Not reported
Active Site State-Reg Handler:	---
Federal Facility Indicator:	Not reported
Hazardous Secondary Material Indicator:	N
Sub-Part K Indicator:	Not reported
Commercial TSD Indicator:	No
Treatment Storage and Disposal Type:	Not reported
2018 GPRA Permit Baseline:	Not on the Baseline
2018 GPRA Renewals Baseline:	Not on the Baseline
Permit Renewals Workload Universe:	Not reported
Permit Workload Universe:	Not reported
Permit Progress Universe:	Not reported
Post-Closure Workload Universe:	Not reported
Closure Workload Universe:	Not reported
202 GPRA Corrective Action Baseline:	No
Corrective Action Workload Universe:	No
Subject to Corrective Action Universe:	No
Non-TSDFs Where RCRA CA has Been Imposed Universe:	No
TSDFs Potentially Subject to CA Under 3004 (u)/(v) Universe:	No
TSDFs Only Subject to CA under Discretionary Auth Universe:	No
Corrective Action Priority Ranking:	No NCAPS ranking
Environmental Control Indicator:	No
Institutional Control Indicator:	No
Human Exposure Controls Indicator:	N/A
Groundwater Controls Indicator:	N/A
Operating TSDF Universe:	Not reported
Full Enforcement Universe:	Not reported
Significant Non-Complier Universe:	No
Unaddressed Significant Non-Complier Universe:	No
Addressed Significant Non-Complier Universe:	No
Significant Non-Complier With a Compliance Schedule Universe:	No
Financial Assurance Required:	Not reported
Handler Date of Last Change:	20180831
Recognized Trader-Importer:	No
Recognized Trader-Exporter:	No
Importer of Spent Lead Acid Batteries:	No
Exporter of Spent Lead Acid Batteries:	No
Recycler Activity Without Storage:	No
Manifest Broker:	No
Sub-Part P Indicator:	No

DWAYNE SAL (Continued) **1024745845**

Handler - Owner Operator:

Owner/Operator Indicator:	Operator
Owner/Operator Name:	DWAYNE SAL
Legal Status:	Other
Date Became Current:	Not reported
Date Ended Current:	Not reported
Owner/Operator Address:	2346 PEARL STREET
Owner/Operator City,State,Zip:	SANTA MONICA, CA 90405
Owner/Operator Telephone:	310-463-8392
Owner/Operator Telephone Ext:	Not reported
Owner/Operator Fax:	Not reported
Owner/Operator Email:	Not reported

Owner/Operator Indicator:	Owner
Owner/Operator Name:	DWAYNE SAL
Legal Status:	Other
Date Became Current:	Not reported
Date Ended Current:	Not reported
Owner/Operator Address:	2346 PEARL STREET
Owner/Operator City,State,Zip:	SANTA MONICA, CA 90405
Owner/Operator Telephone:	310-463-8392
Owner/Operator Telephone Ext:	Not reported
Owner/Operator Fax:	Not reported
Owner/Operator Email:	Not reported

Historic Generators:

Receive Date:	20180608
Handler Name: DWAYNE SAL	
Federal Waste Generator Description:	Not a generator, verified
State District Owner:	Not reported
Large Quantity Handler of Universal Waste:	No
Recognized Trader Importer:	No
Recognized Trader Exporter:	No
Spent Lead Acid Battery Importer:	No
Spent Lead Acid Battery Exporter:	No
Current Record:	Yes
Non Storage Recycler Activity:	Not reported
Electronic Manifest Broker:	Not reported

List of NAICS Codes and Descriptions:

NAICS Code:	56299
NAICS Description:	ALL OTHER WASTE MANAGEMENT SERVICES

Facility Has Received Notices of Violations:

Violations:	No Violations Found

Evaluation Action Summary:

Evaluations:	No Evaluations Found

C13 **PATRICIA SANFORD** **RCRA NonGen / NLR** **1025859973**
SE **2517 24TH ST** **CAC003040569**
< 1/8 **SANTA MONICA, CA 90405**
0.013 mi.
69 ft. **Site 1 of 2 in cluster C**

Relative: **Lower**
Actual: **152 ft.**

RCRA NonGen / NLR:

Date Form Received by Agency:		20191026
Handler Name:	PATRICIA SANFORD	
Handler Address:		2517 24TH ST
Handler City,State,Zip:		SANTA MONICA, CA 90405-1851
EPA ID:		CAC003040569
Contact Name:		PATRICIA SANFORD
Contact Address:		2517 24TH ST
Contact City,State,Zip:		SANTA MONICA, CA 90405-1851
Contact Telephone:		425-208-1273
Contact Fax:		Not reported
Contact Email:		SANFORD_PAT22@AOL.COM
Contact Title:		Not reported
EPA Region:		09
Land Type:		Not reported
Federal Waste Generator Description:		Not a generator, verified
Non-Notifier:		Not reported
Biennial Report Cycle:		Not reported
Accessibility:		Not reported
Active Site Indicator:		Not reported
State District Owner:		Not reported
State District:		Not reported
Mailing Address:		2517 24TH ST
Mailing City,State,Zip:		SANTA MONICA, CA 90405-1851
Owner Name:		PATRICIA SANFORD
Owner Type:		Other
Operator Name:		PATRICIA SANFORD
Operator Type:		Other
Short-Term Generator Activity:		No
Importer Activity:		No
Mixed Waste Generator:		No
Transporter Activity:		No
Transfer Facility Activity:		No
Recycler Activity with Storage:		No
Small Quantity On-Site Burner Exemption:		No
Smelting Melting and Refining Furnace Exemption:		No
Underground Injection Control:		No
Off-Site Waste Receipt:		No
Universal Waste Indicator:		No
Universal Waste Destination Facility:		No
Federal Universal Waste:		No
Active Site Fed-Reg Treatment Storage and Disposal Facility:		Not reported
Active Site Converter Treatment storage and Disposal Facility:		Not reported
Active Site State-Reg Treatment Storage and Disposal Facility:		Not reported
Active Site State-Reg Handler:		---
Federal Facility Indicator:		Not reported
Hazardous Secondary Material Indicator:		N
Sub-Part K Indicator:		Not reported
Commercial TSD Indicator:		No
Treatment Storage and Disposal Type:		Not reported
2018 GPRA Permit Baseline:		Not on the Baseline
2018 GPRA Renewals Baseline:		Not on the Baseline
Permit Renewals Workload Universe:		Not reported

PATRICIA SANFORD (Continued) **1025859973**

Permit Workload Universe:	Not reported
Permit Progress Universe:	Not reported
Post-Closure Workload Universe:	Not reported
Closure Workload Universe:	Not reported
202 GPRA Corrective Action Baseline:	No
Corrective Action Workload Universe:	No
Subject to Corrective Action Universe:	No
Non-TSDFs Where RCRA CA has Been Imposed Universe:	No
TSDFs Potentially Subject to CA Under 3004 (u)/(v) Universe:	No
TSDFs Only Subject to CA under Discretionary Auth Universe:	No
Corrective Action Priority Ranking:	No NCAPS ranking
Environmental Control Indicator:	No
Institutional Control Indicator:	No
Human Exposure Controls Indicator:	N/A
Groundwater Controls Indicator:	N/A
Operating TSDF Universe:	Not reported
Full Enforcement Universe:	Not reported
Significant Non-Complier Universe:	No
Unaddressed Significant Non-Complier Universe:	No
Addressed Significant Non-Complier Universe:	No
Significant Non-Complier With a Compliance Schedule Universe:	No
Financial Assurance Required:	Not reported
Handler Date of Last Change:	20191108
Recognized Trader-Importer:	No
Recognized Trader-Exporter:	No
Importer of Spent Lead Acid Batteries:	No
Exporter of Spent Lead Acid Batteries:	No
Recycler Activity Without Storage:	No
Manifest Broker:	No
Sub-Part P Indicator:	No

Handler - Owner Operator:

Owner/Operator Indicator:	Operator
Owner/Operator Name:	PATRICIA SANFORD
Legal Status:	Other
Date Became Current:	Not reported
Date Ended Current:	Not reported
Owner/Operator Address:	2517 24TH ST
Owner/Operator City,State,Zip:	SANTA MONICA, CA 90405-1851
Owner/Operator Telephone:	425-208-1273
Owner/Operator Telephone Ext:	Not reported
Owner/Operator Fax:	Not reported
Owner/Operator Email:	Not reported

Owner/Operator Indicator:	Owner
Owner/Operator Name:	PATRICIA SANFORD
Legal Status:	Other
Date Became Current:	Not reported
Date Ended Current:	Not reported
Owner/Operator Address:	2517 24TH ST
Owner/Operator City,State,Zip:	SANTA MONICA, CA 90405-1851
Owner/Operator Telephone:	425-208-1273
Owner/Operator Telephone Ext:	Not reported
Owner/Operator Fax:	Not reported
Owner/Operator Email:	Not reported

PATRICIA SANFORD (Continued) **1025859973**

Historic Generators:
- Receive Date: 20191026
- Handler Name: PATRICIA SANFORD
- Federal Waste Generator Description: Not a generator, verified
- State District Owner: Not reported
- Large Quantity Handler of Universal Waste: No
- Recognized Trader Importer: No
- Recognized Trader Exporter: No
- Spent Lead Acid Battery Importer: No
- Spent Lead Acid Battery Exporter: No
- Current Record: Yes
- Non Storage Recycler Activity: Not reported
- Electronic Manifest Broker: Not reported

List of NAICS Codes and Descriptions:
- NAICS Code: 56299
- NAICS Description: ALL OTHER WASTE MANAGEMENT SERVICES

Facility Has Received Notices of Violations:
- Violations: No Violations Found

Evaluation Action Summary:
- Evaluations: No Evaluations Found

B14 **TRANSFORM, LP.** **RCRA NonGen / NLR** **1024760646**
WSW **2415 - 2419 CLOVERFIELD BLVD.** **CAC002980502**
< 1/8 **SANTA MONICA, CA 90405**
0.020 mi.
105 ft. **Site 2 of 2 in cluster B**

Relative: **Lower**
Actual: **154 ft.**

RCRA NonGen / NLR:
- Date Form Received by Agency: 20180916
- Handler Name: TRANSFORM, LP.
- Handler Address: 2415 - 2419 CLOVERFIELD BLVD.
- Handler City,State,Zip: SANTA MONICA, CA 90405
- EPA ID: CAC002980502
- Contact Name: DAVE WITHEROW
- Contact Address: 1361 BEREA PLACE
- Contact City,State,Zip: PACIFC PALISADES, CA 90272
- Contact Telephone: 949-294-6599
- Contact Fax: Not reported
- Contact Email: LUPE@FRESHAIRENVIRONMENTAL.COM
- Contact Title: Not reported
- EPA Region: 09
- Land Type: Not reported
- Federal Waste Generator Description: Not a generator, verified
- Non-Notifier: Not reported
- Biennial Report Cycle: Not reported
- Accessibility: Not reported
- Active Site Indicator: Handler Activities
- State District Owner: Not reported
- State District: Not reported
- Mailing Address: 1361 BEREA PLACE
- Mailing City,State,Zip: PACIFC PALISADES, CA 90272
- Owner Name: TRANSFORM, LP.

TRANSFORM, LP. (Continued) **1024760646**

Owner Type:	Other
Operator Name:	DAVE WITHEROW
Operator Type:	Other
Short-Term Generator Activity:	No
Importer Activity:	No
Mixed Waste Generator:	No
Transporter Activity:	No
Transfer Facility Activity:	No
Recycler Activity with Storage:	No
Small Quantity On-Site Burner Exemption:	No
Smelting Melting and Refining Furnace Exemption:	No
Underground Injection Control:	No
Off-Site Waste Receipt:	No
Universal Waste Indicator:	Yes
Universal Waste Destination Facility:	Yes
Federal Universal Waste:	No
Active Site Fed-Reg Treatment Storage and Disposal Facility:	Not reported
Active Site Converter Treatment storage and Disposal Facility:	Not reported
Active Site State-Reg Treatment Storage and Disposal Facility:	Not reported
Active Site State-Reg Handler:	---
Federal Facility Indicator:	Not reported
Hazardous Secondary Material Indicator:	N
Sub-Part K Indicator:	Not reported
Commercial TSD Indicator:	No
Treatment Storage and Disposal Type:	Not reported
2018 GPRA Permit Baseline:	Not on the Baseline
2018 GPRA Renewals Baseline:	Not on the Baseline
Permit Renewals Workload Universe:	Not reported
Permit Workload Universe:	Not reported
Permit Progress Universe:	Not reported
Post-Closure Workload Universe:	Not reported
Closure Workload Universe:	Not reported
202 GPRA Corrective Action Baseline:	No
Corrective Action Workload Universe:	No
Subject to Corrective Action Universe:	No
Non-TSDFs Where RCRA CA has Been Imposed Universe:	No
TSDFs Potentially Subject to CA Under 3004 (u)/(v) Universe:	No
TSDFs Only Subject to CA under Discretionary Auth Universe:	No
Corrective Action Priority Ranking:	No NCAPS ranking
Environmental Control Indicator:	No
Institutional Control Indicator:	No
Human Exposure Controls Indicator:	N/A
Groundwater Controls Indicator:	N/A
Operating TSDF Universe:	Not reported
Full Enforcement Universe:	Not reported
Significant Non-Complier Universe:	No
Unaddressed Significant Non-Complier Universe:	No
Addressed Significant Non-Complier Universe:	No
Significant Non-Complier With a Compliance Schedule Universe:	No
Financial Assurance Required:	Not reported
Handler Date of Last Change:	20181001
Recognized Trader-Importer:	No
Recognized Trader-Exporter:	No
Importer of Spent Lead Acid Batteries:	No
Exporter of Spent Lead Acid Batteries:	No
Recycler Activity Without Storage:	No
Manifest Broker:	No

TRANSFORM, LP. (Continued) **1024760646**

Sub-Part P Indicator: No

Handler - Owner Operator:

Owner/Operator Indicator:	Owner
Owner/Operator Name:	TRANSFORM, LP.
Legal Status:	Other
Date Became Current:	Not reported
Date Ended Current:	Not reported
Owner/Operator Address:	1361 BEREA PLACE
Owner/Operator City,State,Zip:	PACIFC PALISADES, CA 90272
Owner/Operator Telephone:	949-294-6599
Owner/Operator Telephone Ext:	Not reported
Owner/Operator Fax:	Not reported
Owner/Operator Email:	Not reported

Owner/Operator Indicator:	Operator
Owner/Operator Name:	DAVE WITHEROW
Legal Status:	Other
Date Became Current:	Not reported
Date Ended Current:	Not reported
Owner/Operator Address:	1361 BEREA PLACE
Owner/Operator City,State,Zip:	PACIFC PALISADES, CA 90272
Owner/Operator Telephone:	949-294-6599
Owner/Operator Telephone Ext:	Not reported
Owner/Operator Fax:	Not reported
Owner/Operator Email:	Not reported

Historic Generators:

Receive Date:	20180916
Handler Name: TRANSFORM, LP.	
Federal Waste Generator Description:	Not a generator, verified
State District Owner:	Not reported
Large Quantity Handler of Universal Waste:	No
Recognized Trader Importer:	No
Recognized Trader Exporter:	No
Spent Lead Acid Battery Importer:	No
Spent Lead Acid Battery Exporter:	No
Current Record:	Yes
Non Storage Recycler Activity:	Not reported
Electronic Manifest Broker:	Not reported

List of NAICS Codes and Descriptions:

NAICS Code:	56299
NAICS Description:	ALL OTHER WASTE MANAGEMENT SERVICES

Facility Has Received Notices of Violations:

Violations:	No Violations Found

Evaluation Action Summary:

Evaluations:	No Evaluations Found

15
East
< 1/8
0.021 mi.
113 ft.

BILL REARDON
2508 25TH ST
SANTA MONICA, CA 90405

RCRA NonGen / NLR

1026802614
CAC003114632

Relative:
Lower

Actual:
153 ft.

RCRA NonGen / NLR:

Date Form Received by Agency:		20210413
Handler Name:	BILL REARDON	
Handler Address:		2508 25TH ST
Handler City,State,Zip:		SANTA MONICA, CA 90405
EPA ID:		CAC003114632
Contact Name:		BILL REARDON
Contact Address:		2508 25TH ST
Contact City,State,Zip:		SANTA MONICA, CA 90405
Contact Telephone:		310-937-8259
Contact Fax:		Not reported
Contact Email:		MANIFEST.SIRRIS@GMAIL.COM
Contact Title:		Not reported
EPA Region:		09
Land Type:		Not reported
Federal Waste Generator Description:		Not a generator, verified
Non-Notifier:		Not reported
Biennial Report Cycle:		Not reported
Accessibility:		Not reported
Active Site Indicator:		Not reported
State District Owner:		Not reported
State District:		Not reported
Mailing Address:		2508 25TH ST
Mailing City,State,Zip:		SANTA MONICA, CA 90405
Owner Name:		BILL REARDON
Owner Type:		Other
Operator Name:		BILL REARDON
Operator Type:		Other
Short-Term Generator Activity:		No
Importer Activity:		No
Mixed Waste Generator:		No
Transporter Activity:		No
Transfer Facility Activity:		No
Recycler Activity with Storage:		No
Small Quantity On-Site Burner Exemption:		No
Smelting Melting and Refining Furnace Exemption:		No
Underground Injection Control:		No
Off-Site Waste Receipt:		No
Universal Waste Indicator:		No
Universal Waste Destination Facility:		No
Federal Universal Waste:		No
Active Site Fed-Reg Treatment Storage and Disposal Facility:		Not reported
Active Site Converter Treatment storage and Disposal Facility:		Not reported
Active Site State-Reg Treatment Storage and Disposal Facility:		Not reported
Active Site State-Reg Handler:		---
Federal Facility Indicator:		Not reported
Hazardous Secondary Material Indicator:		N
Sub-Part K Indicator:		Not reported
Commercial TSD Indicator:		No
Treatment Storage and Disposal Type:		Not reported
2018 GPRA Permit Baseline:		Not on the Baseline
2018 GPRA Renewals Baseline:		Not on the Baseline
Permit Renewals Workload Universe:		Not reported

BILL REARDON (Continued) **1026802614**

Permit Workload Universe:	Not reported
Permit Progress Universe:	Not reported
Post-Closure Workload Universe:	Not reported
Closure Workload Universe:	Not reported
202 GPRA Corrective Action Baseline:	No
Corrective Action Workload Universe:	No
Subject to Corrective Action Universe:	No
Non-TSDFs Where RCRA CA has Been Imposed Universe:	No
TSDFs Potentially Subject to CA Under 3004 (u)/(v) Universe:	No
TSDFs Only Subject to CA under Discretionary Auth Universe:	No
Corrective Action Priority Ranking:	No NCAPS ranking
Environmental Control Indicator:	No
Institutional Control Indicator:	No
Human Exposure Controls Indicator:	N/A
Groundwater Controls Indicator:	N/A
Operating TSDF Universe:	Not reported
Full Enforcement Universe:	Not reported
Significant Non-Complier Universe:	No
Unaddressed Significant Non-Complier Universe:	No
Addressed Significant Non-Complier Universe:	No
Significant Non-Complier With a Compliance Schedule Universe:	No
Financial Assurance Required:	Not reported
Handler Date of Last Change:	20210415
Recognized Trader-Importer:	No
Recognized Trader-Exporter:	No
Importer of Spent Lead Acid Batteries:	No
Exporter of Spent Lead Acid Batteries:	No
Recycler Activity Without Storage:	No
Manifest Broker:	No
Sub-Part P Indicator:	No

Handler - Owner Operator:

Owner/Operator Indicator:	Owner
Owner/Operator Name:	BILL REARDON
Legal Status:	Other
Date Became Current:	Not reported
Date Ended Current:	Not reported
Owner/Operator Address:	2508 25TH ST
Owner/Operator City,State,Zip:	SANTA MONICA, CA 90405
Owner/Operator Telephone:	310-937-8259
Owner/Operator Telephone Ext:	Not reported
Owner/Operator Fax:	Not reported
Owner/Operator Email:	Not reported

Owner/Operator Indicator:	Operator
Owner/Operator Name:	BILL REARDON
Legal Status:	Other
Date Became Current:	Not reported
Date Ended Current:	Not reported
Owner/Operator Address:	2508 25TH ST
Owner/Operator City,State,Zip:	SANTA MONICA, CA 90405
Owner/Operator Telephone:	310-937-8259
Owner/Operator Telephone Ext:	Not reported
Owner/Operator Fax:	Not reported
Owner/Operator Email:	Not reported

BILL REARDON (Continued) **1026802614**

Historic Generators:
Receive Date: 20210413
Handler Name: BILL REARDON
Federal Waste Generator Description: Not a generator, verified
State District Owner: Not reported
Large Quantity Handler of Universal Waste: No
Recognized Trader Importer: No
Recognized Trader Exporter: No
Spent Lead Acid Battery Importer: No
Spent Lead Acid Battery Exporter: No
Current Record: Yes
Non Storage Recycler Activity: No
Electronic Manifest Broker: No

List of NAICS Codes and Descriptions:
NAICS Code: 56299
NAICS Description: ALL OTHER WASTE MANAGEMENT SERVICES

Facility Has Received Notices of Violations:
Violations: No Violations Found

Evaluation Action Summary:
Evaluations: No Evaluations Found

C16 **EMIL PETROSSIAN** **RCRA NonGen / NLR** **1025848879**
ESE **2608 25TH ST** **CAC003028933**
< 1/8 **SANTA MONICA, CA 90405**
0.044 mi.
233 ft. **Site 2 of 2 in cluster C**

Relative: **Lower**
Actual: **151 ft.**

RCRA NonGen / NLR:
Date Form Received by Agency: 20190812
Handler Name: EMIL PETROSSIAN
Handler Address: 2608 25TH ST
Handler City,State,Zip: SANTA MONICA, CA 90405-2818
EPA ID: CAC003028933
Contact Name: EMIL PETROSSIAN
Contact Address: 2608 25TH ST
Contact City,State,Zip: SANTA MONICA, CA 90405-2818
Contact Telephone: 310-882-0777
Contact Fax: Not reported
Contact Email: BEVERLYPENDOLINO@ALLIANCE-ENVIRO.COM
Contact Title: Not reported
EPA Region: 09
Land Type: Not reported
Federal Waste Generator Description: Not a generator, verified
Non-Notifier: Not reported
Biennial Report Cycle: Not reported
Accessibility: Not reported
Active Site Indicator: Not reported
State District Owner: Not reported
State District: Not reported
Mailing Address: 2608 25TH ST
Mailing City,State,Zip: SANTA MONICA, CA 90405-2818
Owner Name: EMIL PETROSSIAN

EMIL PETROSSIAN (Continued) **1025848879**

Owner Type:	Other
Operator Name:	EMIL PETROSSIAN
Operator Type:	Other
Short-Term Generator Activity:	No
Importer Activity:	No
Mixed Waste Generator:	No
Transporter Activity:	No
Transfer Facility Activity:	No
Recycler Activity with Storage:	No
Small Quantity On-Site Burner Exemption:	No
Smelting Melting and Refining Furnace Exemption:	No
Underground Injection Control:	No
Off-Site Waste Receipt:	No
Universal Waste Indicator:	No
Universal Waste Destination Facility:	No
Federal Universal Waste:	No
Active Site Fed-Reg Treatment Storage and Disposal Facility:	Not reported
Active Site Converter Treatment storage and Disposal Facility:	Not reported
Active Site State-Reg Treatment Storage and Disposal Facility:	Not reported
Active Site State-Reg Handler:	---
Federal Facility Indicator:	Not reported
Hazardous Secondary Material Indicator:	N
Sub-Part K Indicator:	Not reported
Commercial TSD Indicator:	No
Treatment Storage and Disposal Type:	Not reported
2018 GPRA Permit Baseline:	Not on the Baseline
2018 GPRA Renewals Baseline:	Not on the Baseline
Permit Renewals Workload Universe:	Not reported
Permit Workload Universe:	Not reported
Permit Progress Universe:	Not reported
Post-Closure Workload Universe:	Not reported
Closure Workload Universe:	Not reported
202 GPRA Corrective Action Baseline:	No
Corrective Action Workload Universe:	No
Subject to Corrective Action Universe:	No
Non-TSDFs Where RCRA CA has Been Imposed Universe:	No
TSDFs Potentially Subject to CA Under 3004 (u)/(v) Universe:	No
TSDFs Only Subject to CA under Discretionary Auth Universe:	No
Corrective Action Priority Ranking:	No NCAPS ranking
Environmental Control Indicator:	No
Institutional Control Indicator:	No
Human Exposure Controls Indicator:	N/A
Groundwater Controls Indicator:	N/A
Operating TSDF Universe:	Not reported
Full Enforcement Universe:	Not reported
Significant Non-Complier Universe:	No
Unaddressed Significant Non-Complier Universe:	No
Addressed Significant Non-Complier Universe:	No
Significant Non-Complier With a Compliance Schedule Universe:	No
Financial Assurance Required:	Not reported
Handler Date of Last Change:	20190910
Recognized Trader-Importer:	No
Recognized Trader-Exporter:	No
Importer of Spent Lead Acid Batteries:	No
Exporter of Spent Lead Acid Batteries:	No
Recycler Activity Without Storage:	No
Manifest Broker:	No

EMIL PETROSSIAN (Continued) **1025848879**

Sub-Part P Indicator: No

Handler - Owner Operator:
Owner/Operator Indicator: Operator
Owner/Operator Name: EMIL PETROSSIAN
Legal Status: Other
Date Became Current: Not reported
Date Ended Current: Not reported
Owner/Operator Address: 2608 25TH ST
Owner/Operator City,State,Zip: SANTA MONICA, CA 90405-2818
Owner/Operator Telephone: 310-882-0777
Owner/Operator Telephone Ext: Not reported
Owner/Operator Fax: Not reported
Owner/Operator Email: Not reported

Owner/Operator Indicator: Owner
Owner/Operator Name: EMIL PETROSSIAN
Legal Status: Other
Date Became Current: Not reported
Date Ended Current: Not reported
Owner/Operator Address: 2608 25TH ST
Owner/Operator City,State,Zip: SANTA MONICA, CA 90405-2818
Owner/Operator Telephone: 310-882-0777
Owner/Operator Telephone Ext: Not reported
Owner/Operator Fax: Not reported
Owner/Operator Email: Not reported

Historic Generators:
Receive Date: 20190812
Handler Name: EMIL PETROSSIAN
Federal Waste Generator Description: Not a generator, verified
State District Owner: Not reported
Large Quantity Handler of Universal Waste: No
Recognized Trader Importer: No
Recognized Trader Exporter: No
Spent Lead Acid Battery Importer: No
Spent Lead Acid Battery Exporter: No
Current Record: Yes
Non Storage Recycler Activity: Not reported
Electronic Manifest Broker: Not reported

List of NAICS Codes and Descriptions:
NAICS Code: 56299
NAICS Description: ALL OTHER WASTE MANAGEMENT SERVICES

Facility Has Received Notices of Violations:
Violations: No Violations Found

Evaluation Action Summary:
Evaluations: No Evaluations Found

17
SE
< 1/8
0.067 mi.
354 ft.

AMERICAN PACIFIC CO.
2622 25TH STREET
SANTA MONICA, CA 90405

RCRA NonGen / NLR **1024750297**
CAC002970087

Relative:
Lower

Actual:
150 ft.

RCRA NonGen / NLR:

Date Form Received by Agency:		20180710
Handler Name:	AMERICAN PACIFIC CO.	
Handler Address:		2622 25TH STREET
Handler City,State,Zip:		SANTA MONICA, CA 90405
EPA ID:		CAC002970087
Contact Name:		AMERICAN PACIFIC CO.
Contact Address:		2622 25TH STREET
Contact City,State,Zip:		SANTA MONICA, CA 90405
Contact Telephone:		213-249-1456
Contact Fax:		Not reported
Contact Email:		YUMI@AMPACO.NET
Contact Title:		Not reported
EPA Region:		09
Land Type:		Not reported
Federal Waste Generator Description:		Not a generator, verified
Non-Notifier:		Not reported
Biennial Report Cycle:		Not reported
Accessibility:		Not reported
Active Site Indicator:		Handler Activities
State District Owner:		Not reported
State District:		Not reported
Mailing Address:		2622 25TH STREET
Mailing City,State,Zip:		SANTA MONICA, CA 90405
Owner Name:		AMERICAN PACIFIC CO.
Owner Type:		Other
Operator Name:		AMERICAN PACIFIC CO.
Operator Type:		Other
Short-Term Generator Activity:		No
Importer Activity:		No
Mixed Waste Generator:		No
Transporter Activity:		No
Transfer Facility Activity:		No
Recycler Activity with Storage:		No
Small Quantity On-Site Burner Exemption:		No
Smelting Melting and Refining Furnace Exemption:		No
Underground Injection Control:		No
Off-Site Waste Receipt:		No
Universal Waste Indicator:		Yes
Universal Waste Destination Facility:		Yes
Federal Universal Waste:		No
Active Site Fed-Reg Treatment Storage and Disposal Facility:		Not reported
Active Site Converter Treatment storage and Disposal Facility:		Not reported
Active Site State-Reg Treatment Storage and Disposal Facility:		Not reported
Active Site State-Reg Handler:		---
Federal Facility Indicator:		Not reported
Hazardous Secondary Material Indicator:		N
Sub-Part K Indicator:		Not reported
Commercial TSD Indicator:		No
Treatment Storage and Disposal Type:		Not reported
2018 GPRA Permit Baseline:		Not on the Baseline
2018 GPRA Renewals Baseline:		Not on the Baseline
Permit Renewals Workload Universe:		Not reported

AMERICAN PACIFIC CO. (Continued) **1024750297**

Permit Workload Universe:	Not reported
Permit Progress Universe:	Not reported
Post-Closure Workload Universe:	Not reported
Closure Workload Universe:	Not reported
202 GPRA Corrective Action Baseline:	No
Corrective Action Workload Universe:	No
Subject to Corrective Action Universe:	No
Non-TSDFs Where RCRA CA has Been Imposed Universe:	No
TSDFs Potentially Subject to CA Under 3004 (u)/(v) Universe:	No
TSDFs Only Subject to CA under Discretionary Auth Universe:	No
Corrective Action Priority Ranking:	No NCAPS ranking
Environmental Control Indicator:	No
Institutional Control Indicator:	No
Human Exposure Controls Indicator:	N/A
Groundwater Controls Indicator:	N/A
Operating TSDF Universe:	Not reported
Full Enforcement Universe:	Not reported
Significant Non-Complier Universe:	No
Unaddressed Significant Non-Complier Universe:	No
Addressed Significant Non-Complier Universe:	No
Significant Non-Complier With a Compliance Schedule Universe:	No
Financial Assurance Required:	Not reported
Handler Date of Last Change:	20180905
Recognized Trader-Importer:	No
Recognized Trader-Exporter:	No
Importer of Spent Lead Acid Batteries:	No
Exporter of Spent Lead Acid Batteries:	No
Recycler Activity Without Storage:	No
Manifest Broker:	No
Sub-Part P Indicator:	No

Handler - Owner Operator:

Owner/Operator Indicator:	Operator
Owner/Operator Name:	AMERICAN PACIFIC CO.
Legal Status:	Other
Date Became Current:	Not reported
Date Ended Current:	Not reported
Owner/Operator Address:	2622 25TH STREET
Owner/Operator City,State,Zip:	SANTA MONICA, CA 90405
Owner/Operator Telephone:	213-249-1456
Owner/Operator Telephone Ext:	Not reported
Owner/Operator Fax:	Not reported
Owner/Operator Email:	Not reported

Owner/Operator Indicator:	Owner
Owner/Operator Name:	AMERICAN PACIFIC CO.
Legal Status:	Other
Date Became Current:	Not reported
Date Ended Current:	Not reported
Owner/Operator Address:	2622 25TH STREET
Owner/Operator City,State,Zip:	SANTA MONICA, CA 90405
Owner/Operator Telephone:	213-249-1456
Owner/Operator Telephone Ext:	Not reported
Owner/Operator Fax:	Not reported
Owner/Operator Email:	Not reported

AMERICAN PACIFIC CO. (Continued) **1024750297**

Historic Generators:
- Receive Date: 20180710
- Handler Name: AMERICAN PACIFIC CO.
- Federal Waste Generator Description: Not a generator, verified
- State District Owner: Not reported
- Large Quantity Handler of Universal Waste: No
- Recognized Trader Importer: No
- Recognized Trader Exporter: No
- Spent Lead Acid Battery Importer: No
- Spent Lead Acid Battery Exporter: No
- Current Record: Yes
- Non Storage Recycler Activity: Not reported
- Electronic Manifest Broker: Not reported

List of NAICS Codes and Descriptions:
- NAICS Code: 56299
- NAICS Description: ALL OTHER WASTE MANAGEMENT SERVICES

Facility Has Received Notices of Violations:
- Violations: No Violations Found

Evaluation Action Summary:
- Evaluations: No Evaluations Found

18
NW
< 1/8
0.082 mi.
431 ft.

BOB ACKERBLOM **RCRA NonGen / NLR** **1026480887**
2266 - 24TH STREET **CAC003086870**
SANTA MONICA, CA 90405

Relative:
Higher

Actual:
161 ft.

RCRA NonGen / NLR:
- Date Form Received by Agency: 20201005
- Handler Name: BOB ACKERBLOM
- Handler Address: 2266 - 24TH STREET
- Handler City,State,Zip: SANTA MONICA, CA 90405
- EPA ID: CAC003086870
- Contact Name: BOB ACKERBLOM
- Contact Address: 2266 - 24TH STREET
- Contact City,State,Zip: SANTA MONICA, CA 90405
- Contact Telephone: 310-467-0835
- Contact Fax: Not reported
- Contact Email: INFO@HITECHENVIRONMENTAL.NET
- Contact Title: Not reported
- EPA Region: 09
- Land Type: Not reported
- Federal Waste Generator Description: Not a generator, verified
- Non-Notifier: Not reported
- Biennial Report Cycle: Not reported
- Accessibility: Not reported
- Active Site Indicator: Not reported
- State District Owner: Not reported
- State District: Not reported
- Mailing Address: 2266 - 24TH STREET
- Mailing City,State,Zip: SANTA MONICA, CA 90405
- Owner Name: GRACE SHIGEMATSU

BOB ACKERBLOM (Continued) **1026480887**

Owner Type:	Other
Operator Name:	BOB ACKERBLOM
Operator Type:	Other
Short-Term Generator Activity:	No
Importer Activity:	No
Mixed Waste Generator:	No
Transporter Activity:	No
Transfer Facility Activity:	No
Recycler Activity with Storage:	No
Small Quantity On-Site Burner Exemption:	No
Smelting Melting and Refining Furnace Exemption:	No
Underground Injection Control:	No
Off-Site Waste Receipt:	No
Universal Waste Indicator:	No
Universal Waste Destination Facility:	No
Federal Universal Waste:	No
Active Site Fed-Reg Treatment Storage and Disposal Facility:	Not reported
Active Site Converter Treatment storage and Disposal Facility:	Not reported
Active Site State-Reg Treatment Storage and Disposal Facility:	Not reported
Active Site State-Reg Handler:	---
Federal Facility Indicator:	Not reported
Hazardous Secondary Material Indicator:	N
Sub-Part K Indicator:	Not reported
Commercial TSD Indicator:	No
Treatment Storage and Disposal Type:	Not reported
2018 GPRA Permit Baseline:	Not on the Baseline
2018 GPRA Renewals Baseline:	Not on the Baseline
Permit Renewals Workload Universe:	Not reported
Permit Workload Universe:	Not reported
Permit Progress Universe:	Not reported
Post-Closure Workload Universe:	Not reported
Closure Workload Universe:	Not reported
202 GPRA Corrective Action Baseline:	No
Corrective Action Workload Universe:	No
Subject to Corrective Action Universe:	No
Non-TSDFs Where RCRA CA has Been Imposed Universe:	No
TSDFs Potentially Subject to CA Under 3004 (u)/(v) Universe:	No
TSDFs Only Subject to CA under Discretionary Auth Universe:	No
Corrective Action Priority Ranking:	No NCAPS ranking
Environmental Control Indicator:	No
Institutional Control Indicator:	No
Human Exposure Controls Indicator:	N/A
Groundwater Controls Indicator:	N/A
Operating TSDF Universe:	Not reported
Full Enforcement Universe:	Not reported
Significant Non-Complier Universe:	No
Unaddressed Significant Non-Complier Universe:	No
Addressed Significant Non-Complier Universe:	No
Significant Non-Complier With a Compliance Schedule Universe:	No
Financial Assurance Required:	Not reported
Handler Date of Last Change:	20201008
Recognized Trader-Importer:	No
Recognized Trader-Exporter:	No
Importer of Spent Lead Acid Batteries:	No
Exporter of Spent Lead Acid Batteries:	No
Recycler Activity Without Storage:	No
Manifest Broker:	No

BOB ACKERBLOM (Continued) **1026480887**

Sub-Part P Indicator: No

Handler - Owner Operator:

Owner/Operator Indicator:	Owner
Owner/Operator Name:	GRACE SHIGEMATSU
Legal Status:	Other
Date Became Current:	Not reported
Date Ended Current:	Not reported
Owner/Operator Address:	2266 - 24TH STREET
Owner/Operator City,State,Zip:	SANTA MONICA, CA 90405
Owner/Operator Telephone:	310-467-0835
Owner/Operator Telephone Ext:	Not reported
Owner/Operator Fax:	Not reported
Owner/Operator Email:	Not reported

Owner/Operator Indicator:	Operator
Owner/Operator Name:	BOB ACKERBLOM
Legal Status:	Other
Date Became Current:	Not reported
Date Ended Current:	Not reported
Owner/Operator Address:	2266 - 24TH STREET
Owner/Operator City,State,Zip:	SANTA MONICA, CA 90405
Owner/Operator Telephone:	310-467-0835
Owner/Operator Telephone Ext:	Not reported
Owner/Operator Fax:	Not reported
Owner/Operator Email:	Not reported

Historic Generators:

Receive Date:	20201005
Handler Name: BOB ACKERBLOM	
Federal Waste Generator Description:	Not a generator, verified
State District Owner:	Not reported
Large Quantity Handler of Universal Waste:	No
Recognized Trader Importer:	No
Recognized Trader Exporter:	No
Spent Lead Acid Battery Importer:	No
Spent Lead Acid Battery Exporter:	No
Current Record:	Yes
Non Storage Recycler Activity:	Not reported
Electronic Manifest Broker:	Not reported

List of NAICS Codes and Descriptions:

NAICS Code:	56299
NAICS Description:	ALL OTHER WASTE MANAGEMENT SERVICES

Facility Has Received Notices of Violations:

Violations:	No Violations Found

Evaluation Action Summary:

Evaluations:	No Evaluations Found

19
East
< 1/8
0.109 mi.
573 ft.

STEP UP ON SECOND
2622 26TH STREET
SANTA MONICA, CA 90405

RCRA NonGen / NLR **1024755272** **CAC002975094**

Relative:
Lower

Actual:
154 ft.

RCRA NonGen / NLR:

Date Form Received by Agency:		20180809
Handler Name:	STEP UP ON SECOND	
Handler Address:		2622 26TH STREET
Handler City,State,Zip:		SANTA MONICA, CA 90405
EPA ID:		CAC002975094
Contact Name:		JESSE CRUZ
Contact Address:		2622 26TH STREET
Contact City,State,Zip:		SANTA MONICA, CA 90405
Contact Telephone:		909-496-8770
Contact Fax:		Not reported
Contact Email:		JCRUZ@SHANGRILA.US
Contact Title:		Not reported
EPA Region:		09
Land Type:		Not reported
Federal Waste Generator Description:		Not a generator, verified
Non-Notifier:		Not reported
Biennial Report Cycle:		Not reported
Accessibility:		Not reported
Active Site Indicator:		Handler Activities
State District Owner:		Not reported
State District:		Not reported
Mailing Address:		1328 2ND STREET
Mailing City,State,Zip:		SANTA MONICA, CA 90401
Owner Name:		STEP UP
Owner Type:		Other
Operator Name:		JESSE CRUZ
Operator Type:		Other
Short-Term Generator Activity:		No
Importer Activity:		No
Mixed Waste Generator:		No
Transporter Activity:		No
Transfer Facility Activity:		No
Recycler Activity with Storage:		No
Small Quantity On-Site Burner Exemption:		No
Smelting Melting and Refining Furnace Exemption:		No
Underground Injection Control:		No
Off-Site Waste Receipt:		No
Universal Waste Indicator:		Yes
Universal Waste Destination Facility:		Yes
Federal Universal Waste:		No
Active Site Fed-Reg Treatment Storage and Disposal Facility:		Not reported
Active Site Converter Treatment storage and Disposal Facility:		Not reported
Active Site State-Reg Treatment Storage and Disposal Facility:		Not reported
Active Site State-Reg Handler:		---
Federal Facility Indicator:		Not reported
Hazardous Secondary Material Indicator:		N
Sub-Part K Indicator:		Not reported
Commercial TSD Indicator:		No
Treatment Storage and Disposal Type:		Not reported
2018 GPRA Permit Baseline:		Not on the Baseline
2018 GPRA Renewals Baseline:		Not on the Baseline
Permit Renewals Workload Universe:		Not reported

STEP UP ON SECOND (Continued) **1024755272**

Permit Workload Universe:	Not reported
Permit Progress Universe:	Not reported
Post-Closure Workload Universe:	Not reported
Closure Workload Universe:	Not reported
202 GPRA Corrective Action Baseline:	No
Corrective Action Workload Universe:	No
Subject to Corrective Action Universe:	No
Non-TSDFs Where RCRA CA has Been Imposed Universe:	No
TSDFs Potentially Subject to CA Under 3004 (u)/(v) Universe:	No
TSDFs Only Subject to CA under Discretionary Auth Universe:	No
Corrective Action Priority Ranking:	No NCAPS ranking
Environmental Control Indicator:	No
Institutional Control Indicator:	No
Human Exposure Controls Indicator:	N/A
Groundwater Controls Indicator:	N/A
Operating TSDF Universe:	Not reported
Full Enforcement Universe:	Not reported
Significant Non-Complier Universe:	No
Unaddressed Significant Non-Complier Universe:	No
Addressed Significant Non-Complier Universe:	No
Significant Non-Complier With a Compliance Schedule Universe:	No
Financial Assurance Required:	Not reported
Handler Date of Last Change:	20180831
Recognized Trader-Importer:	No
Recognized Trader-Exporter:	No
Importer of Spent Lead Acid Batteries:	No
Exporter of Spent Lead Acid Batteries:	No
Recycler Activity Without Storage:	No
Manifest Broker:	No
Sub-Part P Indicator:	No

Handler - Owner Operator:

Owner/Operator Indicator:	Owner
Owner/Operator Name:	STEP UP
Legal Status:	Other
Date Became Current:	Not reported
Date Ended Current:	Not reported
Owner/Operator Address:	2622 26TH STREET
Owner/Operator City,State,Zip:	SANTA MONICA, CA 90405
Owner/Operator Telephone:	310-394-6889
Owner/Operator Telephone Ext:	Not reported
Owner/Operator Fax:	Not reported
Owner/Operator Email:	Not reported

Owner/Operator Indicator:	Operator
Owner/Operator Name:	JESSE CRUZ
Legal Status:	Other
Date Became Current:	Not reported
Date Ended Current:	Not reported
Owner/Operator Address:	2622 26TH STREET
Owner/Operator City,State,Zip:	SANTA MONICA, CA 90405
Owner/Operator Telephone:	909-496-8770
Owner/Operator Telephone Ext:	Not reported
Owner/Operator Fax:	Not reported
Owner/Operator Email:	Not reported

STEP UP ON SECOND (Continued) **1024755272**

Historic Generators:
Receive Date: 20180809
Handler Name: STEP UP ON SECOND
Federal Waste Generator Description: Not a generator, verified
State District Owner: Not reported
Large Quantity Handler of Universal Waste: No
Recognized Trader Importer: No
Recognized Trader Exporter: No
Spent Lead Acid Battery Importer: No
Spent Lead Acid Battery Exporter: No
Current Record: Yes
Non Storage Recycler Activity: Not reported
Electronic Manifest Broker: Not reported

List of NAICS Codes and Descriptions:
NAICS Code: 56299
NAICS Description: ALL OTHER WASTE MANAGEMENT SERVICES

Facility Has Received Notices of Violations:
Violations: No Violations Found

Evaluation Action Summary:
Evaluations: No Evaluations Found

20
WSW
< 1/8
0.112 mi.
589 ft.

MICHALE MATHIS **RCRA NonGen / NLR** **1025856452**
2404 23RD ST **CAC003036776**
SANTA MONICA, CA 90405

Relative:
Lower

Actual:
152 ft.

RCRA NonGen / NLR:
Date Form Received by Agency: 20191002
Handler Name: MICHALE MATHIS
Handler Address: 2404 23RD ST
Handler City,State,Zip: SANTA MONICA, CA 90405
EPA ID: CAC003036776
Contact Name: MICHAEL MATHIS
Contact Address: 2404 23RD ST
Contact City,State,Zip: SANTA MONICA, CA 90405
Contact Telephone: 310-266-1489
Contact Fax: Not reported
Contact Email: JOANMARIESWANSON@ALLIANCE-ENVIRO.COM
Contact Title: Not reported
EPA Region: 09
Land Type: Not reported
Federal Waste Generator Description: Not a generator, verified
Non-Notifier: Not reported
Biennial Report Cycle: Not reported
Accessibility: Not reported
Active Site Indicator: Not reported
State District Owner: Not reported
State District: Not reported
Mailing Address: 2404 23RD ST
Mailing City,State,Zip: SANTA MONICA, CA 90405
Owner Name: MICHAEL MATHIS

MICHALE MATHIS (Continued) **1025856452**

Owner Type:	Other
Operator Name:	MICHAEL MATHIS
Operator Type:	Other
Short-Term Generator Activity:	No
Importer Activity:	No
Mixed Waste Generator:	No
Transporter Activity:	No
Transfer Facility Activity:	No
Recycler Activity with Storage:	No
Small Quantity On-Site Burner Exemption:	No
Smelting Melting and Refining Furnace Exemption:	No
Underground Injection Control:	No
Off-Site Waste Receipt:	No
Universal Waste Indicator:	No
Universal Waste Destination Facility:	No
Federal Universal Waste:	No
Active Site Fed-Reg Treatment Storage and Disposal Facility:	Not reported
Active Site Converter Treatment storage and Disposal Facility:	Not reported
Active Site State-Reg Treatment Storage and Disposal Facility:	Not reported
Active Site State-Reg Handler:	---
Federal Facility Indicator:	Not reported
Hazardous Secondary Material Indicator:	N
Sub-Part K Indicator:	Not reported
Commercial TSD Indicator:	No
Treatment Storage and Disposal Type:	Not reported
2018 GPRA Permit Baseline:	Not on the Baseline
2018 GPRA Renewals Baseline:	Not on the Baseline
Permit Renewals Workload Universe:	Not reported
Permit Workload Universe:	Not reported
Permit Progress Universe:	Not reported
Post-Closure Workload Universe:	Not reported
Closure Workload Universe:	Not reported
202 GPRA Corrective Action Baseline:	No
Corrective Action Workload Universe:	No
Subject to Corrective Action Universe:	No
Non-TSDFs Where RCRA CA has Been Imposed Universe:	No
TSDFs Potentially Subject to CA Under 3004 (u)/(v) Universe:	No
TSDFs Only Subject to CA under Discretionary Auth Universe:	No
Corrective Action Priority Ranking:	No NCAPS ranking
Environmental Control Indicator:	No
Institutional Control Indicator:	No
Human Exposure Controls Indicator:	N/A
Groundwater Controls Indicator:	N/A
Operating TSDF Universe:	Not reported
Full Enforcement Universe:	Not reported
Significant Non-Complier Universe:	No
Unaddressed Significant Non-Complier Universe:	No
Addressed Significant Non-Complier Universe:	No
Significant Non-Complier With a Compliance Schedule Universe:	No
Financial Assurance Required:	Not reported
Handler Date of Last Change:	20191004
Recognized Trader-Importer:	No
Recognized Trader-Exporter:	No
Importer of Spent Lead Acid Batteries:	No
Exporter of Spent Lead Acid Batteries:	No
Recycler Activity Without Storage:	No
Manifest Broker:	No

MICHALE MATHIS (Continued) **1025856452**

Sub-Part P Indicator: No

Handler - Owner Operator:

Owner/Operator Indicator:	Operator
Owner/Operator Name:	MICHAEL MATHIS
Legal Status:	Other
Date Became Current:	Not reported
Date Ended Current:	Not reported
Owner/Operator Address:	2404 23RD ST
Owner/Operator City,State,Zip:	SANTA MONICA, CA 90405
Owner/Operator Telephone:	310-266-1489
Owner/Operator Telephone Ext:	Not reported
Owner/Operator Fax:	Not reported
Owner/Operator Email:	Not reported

Owner/Operator Indicator:	Owner
Owner/Operator Name:	MICHAEL MATHIS
Legal Status:	Other
Date Became Current:	Not reported
Date Ended Current:	Not reported
Owner/Operator Address:	2404 23RD ST
Owner/Operator City,State,Zip:	SANTA MONICA, CA 90405
Owner/Operator Telephone:	310-266-1489
Owner/Operator Telephone Ext:	Not reported
Owner/Operator Fax:	Not reported
Owner/Operator Email:	Not reported

Historic Generators:

Receive Date:	20191002
Handler Name: MICHALE MATHIS	
Federal Waste Generator Description:	Not a generator, verified
State District Owner:	Not reported
Large Quantity Handler of Universal Waste:	No
Recognized Trader Importer:	No
Recognized Trader Exporter:	No
Spent Lead Acid Battery Importer:	No
Spent Lead Acid Battery Exporter:	No
Current Record:	Yes
Non Storage Recycler Activity:	Not reported
Electronic Manifest Broker:	Not reported

List of NAICS Codes and Descriptions:

NAICS Code:	56299
NAICS Description:	ALL OTHER WASTE MANAGEMENT SERVICES

Facility Has Received Notices of Violations:

Violations:	No Violations Found

Evaluation Action Summary:

Evaluations:	No Evaluations Found

21
South
< 1/8
0.121 mi.
637 ft.

GEORGE SALEM
2305 OCEAN PARK BLVD
SANTA MONICA, CA 90405

RCRA NonGen / NLR

1025859334
CAC003039898

Relative:
Lower

Actual:
147 ft.

RCRA NonGen / NLR:

Date Form Received by Agency:		20191022
Handler Name:	GEORGE SALEM	
Handler Address:		2305 OCEAN PARK BLVD
Handler City,State,Zip:		SANTA MONICA, CA 90405-5107
EPA ID:		CAC003039898
Contact Name:		SCOTT III C/O NATE BEBE
Contact Address:		7704 SAN FERNANDO RD
Contact City,State,Zip:		SUN VALLEY, CA 91352-4350
Contact Telephone:		818-252-0504
Contact Fax:		Not reported
Contact Email:		VPPROD@SCHIANCC.COM
Contact Title:		Not reported
EPA Region:		09
Land Type:		Not reported
Federal Waste Generator Description:		Not a generator, verified
Non-Notifier:		Not reported
Biennial Report Cycle:		Not reported
Accessibility:		Not reported
Active Site Indicator:		Not reported
State District Owner:		Not reported
State District:		Not reported
Mailing Address:		2305 OCEAN PARK BLVD
Mailing City,State,Zip:		SANTA MONICA, CA 90405-5107
Owner Name:		GEORGE SALEM
Owner Type:		Other
Operator Name:		SCOTT III C/O NATE BEBE
Operator Type:		Other
Short-Term Generator Activity:		No
Importer Activity:		No
Mixed Waste Generator:		No
Transporter Activity:		No
Transfer Facility Activity:		No
Recycler Activity with Storage:		No
Small Quantity On-Site Burner Exemption:		No
Smelting Melting and Refining Furnace Exemption:		No
Underground Injection Control:		No
Off-Site Waste Receipt:		No
Universal Waste Indicator:		No
Universal Waste Destination Facility:		No
Federal Universal Waste:		No
Active Site Fed-Reg Treatment Storage and Disposal Facility:		Not reported
Active Site Converter Treatment storage and Disposal Facility:		Not reported
Active Site State-Reg Treatment Storage and Disposal Facility:		Not reported
Active Site State-Reg Handler:		---
Federal Facility Indicator:		Not reported
Hazardous Secondary Material Indicator:		N
Sub-Part K Indicator:		Not reported
Commercial TSD Indicator:		No
Treatment Storage and Disposal Type:		Not reported
2018 GPRA Permit Baseline:		Not on the Baseline
2018 GPRA Renewals Baseline:		Not on the Baseline
Permit Renewals Workload Universe:		Not reported

GEORGE SALEM (Continued) **1025859334**

Permit Workload Universe:	Not reported
Permit Progress Universe:	Not reported
Post-Closure Workload Universe:	Not reported
Closure Workload Universe:	Not reported
202 GPRA Corrective Action Baseline:	No
Corrective Action Workload Universe:	No
Subject to Corrective Action Universe:	No
Non-TSDFs Where RCRA CA has Been Imposed Universe:	No
TSDFs Potentially Subject to CA Under 3004 (u)/(v) Universe:	No
TSDFs Only Subject to CA under Discretionary Auth Universe:	No
Corrective Action Priority Ranking:	No NCAPS ranking
Environmental Control Indicator:	No
Institutional Control Indicator:	No
Human Exposure Controls Indicator:	N/A
Groundwater Controls Indicator:	N/A
Operating TSDF Universe:	Not reported
Full Enforcement Universe:	Not reported
Significant Non-Complier Universe:	No
Unaddressed Significant Non-Complier Universe:	No
Addressed Significant Non-Complier Universe:	No
Significant Non-Complier With a Compliance Schedule Universe:	No
Financial Assurance Required:	Not reported
Handler Date of Last Change:	20191025
Recognized Trader-Importer:	No
Recognized Trader-Exporter:	No
Importer of Spent Lead Acid Batteries:	No
Exporter of Spent Lead Acid Batteries:	No
Recycler Activity Without Storage:	No
Manifest Broker:	No
Sub-Part P Indicator:	No

Handler - Owner Operator:

Owner/Operator Indicator:	Operator
Owner/Operator Name:	SCOTT III C/O NATE BEBE
Legal Status:	Other
Date Became Current:	Not reported
Date Ended Current:	Not reported
Owner/Operator Address:	7704 SAN FERNANDO RD
Owner/Operator City,State,Zip:	SUN VALLEY, CA 91352-4350
Owner/Operator Telephone:	818-252-0504
Owner/Operator Telephone Ext:	Not reported
Owner/Operator Fax:	Not reported
Owner/Operator Email:	Not reported

Owner/Operator Indicator:	Owner
Owner/Operator Name:	GEORGE SALEM
Legal Status:	Other
Date Became Current:	Not reported
Date Ended Current:	Not reported
Owner/Operator Address:	2305 OCEAN PARK BLVD
Owner/Operator City,State,Zip:	SANTA MONICA, CA 90405-5107
Owner/Operator Telephone:	310-702-0512
Owner/Operator Telephone Ext:	Not reported
Owner/Operator Fax:	Not reported
Owner/Operator Email:	Not reported

GEORGE SALEM (Continued) **1025859334**

Historic Generators:
- Receive Date: 20191022
- Handler Name: GEORGE SALEM
- Federal Waste Generator Description: Not a generator, verified
- State District Owner: Not reported
- Large Quantity Handler of Universal Waste: No
- Recognized Trader Importer: No
- Recognized Trader Exporter: No
- Spent Lead Acid Battery Importer: No
- Spent Lead Acid Battery Exporter: No
- Current Record: Yes
- Non Storage Recycler Activity: Not reported
- Electronic Manifest Broker: Not reported

List of NAICS Codes and Descriptions:
- NAICS Code: 236220
- NAICS Description: COMMERCIAL AND INSTITUTIONAL BUILDING CONSTRUCTION

Facility Has Received Notices of Violations:
- Violations: No Violations Found

Evaluation Action Summary:
- Evaluations: No Evaluations Found

D22 **FRANCINE AND ALLEN OLLER** **RCRA NonGen / NLR** **1024778130**
NE **51 VILLAGE PARKWAY** **CAC002998074**
1/8-1/4 **SANTA MONICA, CA 90405**
0.146 mi.
771 ft. **Site 1 of 2 in cluster D**

Relative: **Higher**
Actual: **163 ft.**

RCRA NonGen / NLR:
- Date Form Received by Agency: 20190124
- Handler Name: FRANCINE AND ALLEN OLLER
- Handler Address: 51 VILLAGE PARKWAY
- Handler City,State,Zip: SANTA MONICA, CA 90405
- EPA ID: CAC002998074
- Contact Name: FRANCINE AND ALLEN OLLER
- Contact Address: 51 VILLAGE PARKWAY
- Contact City,State,Zip: SANTA MONICA, CA 90405
- Contact Telephone: 310-450-4187
- Contact Fax: Not reported
- Contact Email: VIANCATARANGO@ALLIANCE-ENVIRO.COM
- Contact Title: Not reported
- EPA Region: 09
- Land Type: Not reported
- Federal Waste Generator Description: Not a generator, verified
- Non-Notifier: Not reported
- Biennial Report Cycle: Not reported
- Accessibility: Not reported
- Active Site Indicator: Handler Activities
- State District Owner: Not reported
- State District: Not reported
- Mailing Address: 51 VILLAGE PARKWAY
- Mailing City,State,Zip: SANTA MONICA, CA 90405
- Owner Name: FRANCINE AND ALLEN OLLER

FRANCINE AND ALLEN OLLER (Continued) **1024778130**

Owner Type:	Other
Operator Name:	FRANCINE AND ALLEN OLLER
Operator Type:	Other
Short-Term Generator Activity:	No
Importer Activity:	No
Mixed Waste Generator:	No
Transporter Activity:	No
Transfer Facility Activity:	No
Recycler Activity with Storage:	No
Small Quantity On-Site Burner Exemption:	No
Smelting Melting and Refining Furnace Exemption:	No
Underground Injection Control:	No
Off-Site Waste Receipt:	No
Universal Waste Indicator:	Yes
Universal Waste Destination Facility:	Yes
Federal Universal Waste:	No
Active Site Fed-Reg Treatment Storage and Disposal Facility:	Not reported
Active Site Converter Treatment storage and Disposal Facility:	Not reported
Active Site State-Reg Treatment Storage and Disposal Facility:	Not reported
Active Site State-Reg Handler:	---
Federal Facility Indicator:	Not reported
Hazardous Secondary Material Indicator:	N
Sub-Part K Indicator:	Not reported
Commercial TSD Indicator:	No
Treatment Storage and Disposal Type:	Not reported
2018 GPRA Permit Baseline:	Not on the Baseline
2018 GPRA Renewals Baseline:	Not on the Baseline
Permit Renewals Workload Universe:	Not reported
Permit Workload Universe:	Not reported
Permit Progress Universe:	Not reported
Post-Closure Workload Universe:	Not reported
Closure Workload Universe:	Not reported
202 GPRA Corrective Action Baseline:	No
Corrective Action Workload Universe:	No
Subject to Corrective Action Universe:	No
Non-TSDFs Where RCRA CA has Been Imposed Universe:	No
TSDFs Potentially Subject to CA Under 3004 (u)/(v) Universe:	No
TSDFs Only Subject to CA under Discretionary Auth Universe:	No
Corrective Action Priority Ranking:	No NCAPS ranking
Environmental Control Indicator:	No
Institutional Control Indicator:	No
Human Exposure Controls Indicator:	N/A
Groundwater Controls Indicator:	N/A
Operating TSDF Universe:	Not reported
Full Enforcement Universe:	Not reported
Significant Non-Complier Universe:	No
Unaddressed Significant Non-Complier Universe:	No
Addressed Significant Non-Complier Universe:	No
Significant Non-Complier With a Compliance Schedule Universe:	No
Financial Assurance Required:	Not reported
Handler Date of Last Change:	20190222
Recognized Trader-Importer:	No
Recognized Trader-Exporter:	No
Importer of Spent Lead Acid Batteries:	No
Exporter of Spent Lead Acid Batteries:	No
Recycler Activity Without Storage:	No
Manifest Broker:	No

FRANCINE AND ALLEN OLLER (Continued) **1024778130**

Sub-Part P Indicator: No

Handler - Owner Operator:

Owner/Operator Indicator:	Owner
Owner/Operator Name:	FRANCINE AND ALLEN OLLER
Legal Status:	Other
Date Became Current:	Not reported
Date Ended Current:	Not reported
Owner/Operator Address:	51 VILLAGE PARKWAY
Owner/Operator City,State,Zip:	SANTA MONICA, CA 90405
Owner/Operator Telephone:	310-450-4187
Owner/Operator Telephone Ext:	Not reported
Owner/Operator Fax:	Not reported
Owner/Operator Email:	Not reported

Owner/Operator Indicator:	Operator
Owner/Operator Name:	FRANCINE AND ALLEN OLLER
Legal Status:	Other
Date Became Current:	Not reported
Date Ended Current:	Not reported
Owner/Operator Address:	51 VILLAGE PARKWAY
Owner/Operator City,State,Zip:	SANTA MONICA, CA 90405
Owner/Operator Telephone:	310-450-4187
Owner/Operator Telephone Ext:	Not reported
Owner/Operator Fax:	Not reported
Owner/Operator Email:	Not reported

Historic Generators:

Receive Date:	20190124
Handler Name:	FRANCINE AND ALLEN OLLER
Federal Waste Generator Description:	Not a generator, verified
State District Owner:	Not reported
Large Quantity Handler of Universal Waste:	No
Recognized Trader Importer:	No
Recognized Trader Exporter:	No
Spent Lead Acid Battery Importer:	No
Spent Lead Acid Battery Exporter:	No
Current Record:	Yes
Non Storage Recycler Activity:	Not reported
Electronic Manifest Broker:	Not reported

List of NAICS Codes and Descriptions:

NAICS Code:	56299
NAICS Description:	ALL OTHER WASTE MANAGEMENT SERVICES

Facility Has Received Notices of Violations:

Violations:	No Violations Found

Evaluation Action Summary:

Evaluations:	No Evaluations Found

D23 **MICHELLE OVADIA** **RCRA NonGen / NLR** **1026824006**
NE **73 VILLAGE PKWY** **CAC003137022**
1/8-1/4 **SANTA MONICA, CA 90405**
0.156 mi.
825 ft. **Site 2 of 2 in cluster D**

Relative: **Higher**
Actual: **162 ft.**

RCRA NonGen / NLR:

Date Form Received by Agency:		20210831
Handler Name:	MICHELLE OVADIA	
Handler Address:		73 VILLAGE PKWY
Handler City,State,Zip:		SANTA MONICA, CA 90405
EPA ID:		CAC003137022
Contact Name:		MICHELLE OVADIA
Contact Address:		73 VILLAGE PKWY
Contact City,State,Zip:		SANTA MONICA, CA 90405
Contact Telephone:		310-463-6624
Contact Fax:		Not reported
Contact Email:		SCHEDULING@PWSEI.COM
Contact Title:		Not reported
EPA Region:		09
Land Type:		Not reported
Federal Waste Generator Description:		Not a generator, verified
Non-Notifier:		Not reported
Biennial Report Cycle:		Not reported
Accessibility:		Not reported
Active Site Indicator:		Not reported
State District Owner:		Not reported
State District:		Not reported
Mailing Address:		73 VILLAGE PKWY
Mailing City,State,Zip:		SANTA MONICA, CA 90405
Owner Name:		MICHELLE OVADIA
Owner Type:		Other
Operator Name:		MICHELLE OVADIA
Operator Type:		Other
Short-Term Generator Activity:		No
Importer Activity:		No
Mixed Waste Generator:		No
Transporter Activity:		No
Transfer Facility Activity:		No
Recycler Activity with Storage:		No
Small Quantity On-Site Burner Exemption:		No
Smelting Melting and Refining Furnace Exemption:		No
Underground Injection Control:		No
Off-Site Waste Receipt:		No
Universal Waste Indicator:		No
Universal Waste Destination Facility:		No
Federal Universal Waste:		No
Active Site Fed-Reg Treatment Storage and Disposal Facility:		Not reported
Active Site Converter Treatment storage and Disposal Facility:		Not reported
Active Site State-Reg Treatment Storage and Disposal Facility:		Not reported
Active Site State-Reg Handler:		---
Federal Facility Indicator:		Not reported
Hazardous Secondary Material Indicator:		N
Sub-Part K Indicator:		Not reported
Commercial TSD Indicator:		No
Treatment Storage and Disposal Type:		Not reported
2018 GPRA Permit Baseline:		Not on the Baseline
2018 GPRA Renewals Baseline:		Not on the Baseline
Permit Renewals Workload Universe:		Not reported

MICHELLE OVADIA (Continued) **1026824006**

Permit Workload Universe:	Not reported
Permit Progress Universe:	Not reported
Post-Closure Workload Universe:	Not reported
Closure Workload Universe:	Not reported
202 GPRA Corrective Action Baseline:	No
Corrective Action Workload Universe:	No
Subject to Corrective Action Universe:	No
Non-TSDFs Where RCRA CA has Been Imposed Universe:	No
TSDFs Potentially Subject to CA Under 3004 (u)/(v) Universe:	No
TSDFs Only Subject to CA under Discretionary Auth Universe:	No
Corrective Action Priority Ranking:	No NCAPS ranking
Environmental Control Indicator:	No
Institutional Control Indicator:	No
Human Exposure Controls Indicator:	N/A
Groundwater Controls Indicator:	N/A
Operating TSDF Universe:	Not reported
Full Enforcement Universe:	Not reported
Significant Non-Complier Universe:	No
Unaddressed Significant Non-Complier Universe:	No
Addressed Significant Non-Complier Universe:	No
Significant Non-Complier With a Compliance Schedule Universe:	No
Financial Assurance Required:	Not reported
Handler Date of Last Change:	20210901
Recognized Trader-Importer:	No
Recognized Trader-Exporter:	No
Importer of Spent Lead Acid Batteries:	No
Exporter of Spent Lead Acid Batteries:	No
Recycler Activity Without Storage:	No
Manifest Broker:	No
Sub-Part P Indicator:	No

Handler - Owner Operator:

Owner/Operator Indicator:	Owner
Owner/Operator Name:	MICHELLE OVADIA
Legal Status:	Other
Date Became Current:	Not reported
Date Ended Current:	Not reported
Owner/Operator Address:	73 VILLAGE PKWY
Owner/Operator City,State,Zip:	SANTA MONICA, CA 90405
Owner/Operator Telephone:	310-463-6624
Owner/Operator Telephone Ext:	Not reported
Owner/Operator Fax:	Not reported
Owner/Operator Email:	Not reported

Owner/Operator Indicator:	Operator
Owner/Operator Name:	MICHELLE OVADIA
Legal Status:	Other
Date Became Current:	Not reported
Date Ended Current:	Not reported
Owner/Operator Address:	73 VILLAGE PKWY
Owner/Operator City,State,Zip:	SANTA MONICA, CA 90405
Owner/Operator Telephone:	310-463-6624
Owner/Operator Telephone Ext:	Not reported
Owner/Operator Fax:	Not reported
Owner/Operator Email:	Not reported

MICHELLE OVADIA (Continued) **1026824006**

Historic Generators:
- Receive Date: 20210831
- Handler Name: MICHELLE OVADIA
- Federal Waste Generator Description: Not a generator, verified
- State District Owner: Not reported
- Large Quantity Handler of Universal Waste: No
- Recognized Trader Importer: No
- Recognized Trader Exporter: No
- Spent Lead Acid Battery Importer: No
- Spent Lead Acid Battery Exporter: No
- Current Record: Yes
- Non Storage Recycler Activity: No
- Electronic Manifest Broker: No

List of NAICS Codes and Descriptions:
- NAICS Code: 56299
- NAICS Description: ALL OTHER WASTE MANAGEMENT SERVICES

Facility Has Received Notices of Violations:
- Violations: No Violations Found

Evaluation Action Summary:
- Evaluations: No Evaluations Found

E24 **BILL BRESLO** **RCRA NonGen / NLR** **1025835544**
NNW **2229 25TH ST.** **CAC003015130**
1/8-1/4 **SANTA MONICA, CA 90405**
0.176 mi.
930 ft. **Site 1 of 2 in cluster E**

Relative:
Higher

Actual:
172 ft.

RCRA NonGen / NLR:
- Date Form Received by Agency: 20190515
- Handler Name: BILL BRESLO
- Handler Address: 2229 25TH ST.
- Handler City,State,Zip: SANTA MONICA, CA 90405
- EPA ID: CAC003015130
- Contact Name: BILL BRESLO
- Contact Address: 2229 25TH ST.
- Contact City,State,Zip: SANTA MONICA, CA 90405
- Contact Telephone: 310-901-5551
- Contact Fax: Not reported
- Contact Email: CRISTAL.TEECOR@YAHOO.COM
- Contact Title: Not reported
- EPA Region: 09
- Land Type: Not reported
- Federal Waste Generator Description: Not a generator, verified
- Non-Notifier: Not reported
- Biennial Report Cycle: Not reported
- Accessibility: Not reported
- Active Site Indicator: Handler Activities
- State District Owner: Not reported
- State District: Not reported
- Mailing Address: 2229 25TH ST.
- Mailing City,State,Zip: SANTA MONICA, CA 90405
- Owner Name: BILL BRESLO

BILL BRESLO (Continued) **1025835544**

Owner Type:	Other
Operator Name:	BILL BRESLO
Operator Type:	Other
Short-Term Generator Activity:	No
Importer Activity:	No
Mixed Waste Generator:	No
Transporter Activity:	No
Transfer Facility Activity:	No
Recycler Activity with Storage:	No
Small Quantity On-Site Burner Exemption:	No
Smelting Melting and Refining Furnace Exemption:	No
Underground Injection Control:	No
Off-Site Waste Receipt:	No
Universal Waste Indicator:	Yes
Universal Waste Destination Facility:	Yes
Federal Universal Waste:	No
Active Site Fed-Reg Treatment Storage and Disposal Facility:	Not reported
Active Site Converter Treatment storage and Disposal Facility:	Not reported
Active Site State-Reg Treatment Storage and Disposal Facility:	Not reported
Active Site State-Reg Handler:	---
Federal Facility Indicator:	Not reported
Hazardous Secondary Material Indicator:	N
Sub-Part K Indicator:	Not reported
Commercial TSD Indicator:	No
Treatment Storage and Disposal Type:	Not reported
2018 GPRA Permit Baseline:	Not on the Baseline
2018 GPRA Renewals Baseline:	Not on the Baseline
Permit Renewals Workload Universe:	Not reported
Permit Workload Universe:	Not reported
Permit Progress Universe:	Not reported
Post-Closure Workload Universe:	Not reported
Closure Workload Universe:	Not reported
202 GPRA Corrective Action Baseline:	No
Corrective Action Workload Universe:	No
Subject to Corrective Action Universe:	No
Non-TSDFs Where RCRA CA has Been Imposed Universe:	No
TSDFs Potentially Subject to CA Under 3004 (u)/(v) Universe:	No
TSDFs Only Subject to CA under Discretionary Auth Universe:	No
Corrective Action Priority Ranking:	No NCAPS ranking
Environmental Control Indicator:	No
Institutional Control Indicator:	No
Human Exposure Controls Indicator:	N/A
Groundwater Controls Indicator:	N/A
Operating TSDF Universe:	Not reported
Full Enforcement Universe:	Not reported
Significant Non-Complier Universe:	No
Unaddressed Significant Non-Complier Universe:	No
Addressed Significant Non-Complier Universe:	No
Significant Non-Complier With a Compliance Schedule Universe:	No
Financial Assurance Required:	Not reported
Handler Date of Last Change:	20190627
Recognized Trader-Importer:	No
Recognized Trader-Exporter:	No
Importer of Spent Lead Acid Batteries:	No
Exporter of Spent Lead Acid Batteries:	No
Recycler Activity Without Storage:	No
Manifest Broker:	No

BILL BRESLO (Continued) **1025835544**

Sub-Part P Indicator: No

Handler - Owner Operator:

Owner/Operator Indicator:	Operator
Owner/Operator Name:	BILL BRESLO
Legal Status:	Other
Date Became Current:	Not reported
Date Ended Current:	Not reported
Owner/Operator Address:	2229 25TH ST.
Owner/Operator City,State,Zip:	SANTA MONICA, CA 90405
Owner/Operator Telephone:	310-901-5551
Owner/Operator Telephone Ext:	Not reported
Owner/Operator Fax:	Not reported
Owner/Operator Email:	Not reported

Owner/Operator Indicator:	Owner
Owner/Operator Name:	BILL BRESLO
Legal Status:	Other
Date Became Current:	Not reported
Date Ended Current:	Not reported
Owner/Operator Address:	2229 25TH ST.
Owner/Operator City,State,Zip:	SANTA MONICA, CA 90405
Owner/Operator Telephone:	310-901-5551
Owner/Operator Telephone Ext:	Not reported
Owner/Operator Fax:	Not reported
Owner/Operator Email:	Not reported

Historic Generators:

Receive Date:	20190515
Handler Name: BILL BRESLO	
Federal Waste Generator Description:	Not a generator, verified
State District Owner:	Not reported
Large Quantity Handler of Universal Waste:	No
Recognized Trader Importer:	No
Recognized Trader Exporter:	No
Spent Lead Acid Battery Importer:	No
Spent Lead Acid Battery Exporter:	No
Current Record:	Yes
Non Storage Recycler Activity:	Not reported
Electronic Manifest Broker:	Not reported

List of NAICS Codes and Descriptions:

NAICS Code:	56299
NAICS Description:	ALL OTHER WASTE MANAGEMENT SERVICES

Facility Has Received Notices of Violations:

Violations:	No Violations Found

Evaluation Action Summary:

Evaluations:	No Evaluations Found

F25 **TREGG RUSTAD** **RCRA NonGen / NLR** **1024758782**
NNE **2324 27TH ST** **CAC002978629**
1/8-1/4 **SANTA MONICA, CA 90405**
0.177 mi.
934 ft. **Site 1 of 3 in cluster F**

Relative: **Higher**

Actual: **171 ft.**

RCRA NonGen / NLR:

Date Form Received by Agency:		20180831
Handler Name:	TREGG RUSTAD	
Handler Address:		2324 27TH ST
Handler City,State,Zip:		SANTA MONICA, CA 90405
EPA ID:		CAC002978629
Contact Name:		TREGG RUSTAD
Contact Address:		2324 27TH ST
Contact City,State,Zip:		SANTA MONICA, CA 90405
Contact Telephone:		310-415-7899
Contact Fax:		Not reported
Contact Email:		SARAH@PWSEI.COM
Contact Title:		Not reported
EPA Region:		09
Land Type:		Not reported
Federal Waste Generator Description:		Not a generator, verified
Non-Notifier:		Not reported
Biennial Report Cycle:		Not reported
Accessibility:		Not reported
Active Site Indicator:		Handler Activities
State District Owner:		Not reported
State District:		Not reported
Mailing Address:		2324 27TH ST
Mailing City,State,Zip:		SANTA MONICA, CA 90405
Owner Name:		TREGG RUSTAD
Owner Type:		Other
Operator Name:		TREGG RUSTAD
Operator Type:		Other
Short-Term Generator Activity:		No
Importer Activity:		No
Mixed Waste Generator:		No
Transporter Activity:		No
Transfer Facility Activity:		No
Recycler Activity with Storage:		No
Small Quantity On-Site Burner Exemption:		No
Smelting Melting and Refining Furnace Exemption:		No
Underground Injection Control:		No
Off-Site Waste Receipt:		No
Universal Waste Indicator:		Yes
Universal Waste Destination Facility:		Yes
Federal Universal Waste:		No
Active Site Fed-Reg Treatment Storage and Disposal Facility:		Not reported
Active Site Converter Treatment storage and Disposal Facility:		Not reported
Active Site State-Reg Treatment Storage and Disposal Facility:		Not reported
Active Site State-Reg Handler:		---
Federal Facility Indicator:		Not reported
Hazardous Secondary Material Indicator:		N
Sub-Part K Indicator:		Not reported
Commercial TSD Indicator:		No
Treatment Storage and Disposal Type:		Not reported
2018 GPRA Permit Baseline:		Not on the Baseline
2018 GPRA Renewals Baseline:		Not on the Baseline
Permit Renewals Workload Universe:		Not reported

TREGG RUSTAD (Continued) **1024758782**

Permit Workload Universe:	Not reported
Permit Progress Universe:	Not reported
Post-Closure Workload Universe:	Not reported
Closure Workload Universe:	Not reported
202 GPRA Corrective Action Baseline:	No
Corrective Action Workload Universe:	No
Subject to Corrective Action Universe:	No
Non-TSDFs Where RCRA CA has Been Imposed Universe:	No
TSDFs Potentially Subject to CA Under 3004 (u)/(v) Universe:	No
TSDFs Only Subject to CA under Discretionary Auth Universe:	No
Corrective Action Priority Ranking:	No NCAPS ranking
Environmental Control Indicator:	No
Institutional Control Indicator:	No
Human Exposure Controls Indicator:	N/A
Groundwater Controls Indicator:	N/A
Operating TSDF Universe:	Not reported
Full Enforcement Universe:	Not reported
Significant Non-Complier Universe:	No
Unaddressed Significant Non-Complier Universe:	No
Addressed Significant Non-Complier Universe:	No
Significant Non-Complier With a Compliance Schedule Universe:	No
Financial Assurance Required:	Not reported
Handler Date of Last Change:	20180905
Recognized Trader-Importer:	No
Recognized Trader-Exporter:	No
Importer of Spent Lead Acid Batteries:	No
Exporter of Spent Lead Acid Batteries:	No
Recycler Activity Without Storage:	No
Manifest Broker:	No
Sub-Part P Indicator:	No

Handler - Owner Operator:

Owner/Operator Indicator:	Operator
Owner/Operator Name:	TREGG RUSTAD
Legal Status:	Other
Date Became Current:	Not reported
Date Ended Current:	Not reported
Owner/Operator Address:	2324 27TH ST
Owner/Operator City,State,Zip:	SANTA MONICA, CA 90405
Owner/Operator Telephone:	310-415-7899
Owner/Operator Telephone Ext:	Not reported
Owner/Operator Fax:	Not reported
Owner/Operator Email:	Not reported

Owner/Operator Indicator:	Owner
Owner/Operator Name:	TREGG RUSTAD
Legal Status:	Other
Date Became Current:	Not reported
Date Ended Current:	Not reported
Owner/Operator Address:	2324 27TH ST
Owner/Operator City,State,Zip:	SANTA MONICA, CA 90405
Owner/Operator Telephone:	310-415-7899
Owner/Operator Telephone Ext:	Not reported
Owner/Operator Fax:	Not reported
Owner/Operator Email:	Not reported

TREGG RUSTAD (Continued) **1024758782**

Historic Generators:
- Receive Date: 20180831
- Handler Name: TREGG RUSTAD
- Federal Waste Generator Description: Not a generator, verified
- State District Owner: Not reported
- Large Quantity Handler of Universal Waste: No
- Recognized Trader Importer: No
- Recognized Trader Exporter: No
- Spent Lead Acid Battery Importer: No
- Spent Lead Acid Battery Exporter: No
- Current Record: Yes
- Non Storage Recycler Activity: Not reported
- Electronic Manifest Broker: Not reported

List of NAICS Codes and Descriptions:
- NAICS Code: 56299
- NAICS Description: ALL OTHER WASTE MANAGEMENT SERVICES

Facility Has Received Notices of Violations:
- Violations: No Violations Found

Evaluation Action Summary:
- Evaluations: No Evaluations Found

F26 **TREGG RUSTAD** **RCRA NonGen / NLR** **1024758783**
NNE **2324 27TH ST** **CAC002978630**
1/8-1/4 **SANTA MONICA, CA 90405**
0.177 mi.
934 ft. **Site 2 of 3 in cluster F**

Relative: **Higher**
Actual: **171 ft.**

RCRA NonGen / NLR:
- Date Form Received by Agency: 20180831
- Handler Name: TREGG RUSTAD
- Handler Address: 2324 27TH ST
- Handler City,State,Zip: SANTA MONICA, CA 90405
- EPA ID: CAC002978630
- Contact Name: TREGG RUSTAD
- Contact Address: 2324 27TH ST
- Contact City,State,Zip: SANTA MONICA, CA 90405
- Contact Telephone: 310-415-7899
- Contact Fax: Not reported
- Contact Email: SARAH@PWSEI.COM
- Contact Title: Not reported
- EPA Region: 09
- Land Type: Not reported
- Federal Waste Generator Description: Not a generator, verified
- Non-Notifier: Not reported
- Biennial Report Cycle: Not reported
- Accessibility: Not reported
- Active Site Indicator: Handler Activities
- State District Owner: Not reported
- State District: Not reported
- Mailing Address: 2324 27TH ST
- Mailing City,State,Zip: SANTA MONICA, CA 90405
- Owner Name: TREGG RUSTAD

TREGG RUSTAD (Continued) **1024758783**

Owner Type:	Other
Operator Name:	TREGG RUSTAD
Operator Type:	Other
Short-Term Generator Activity:	No
Importer Activity:	No
Mixed Waste Generator:	No
Transporter Activity:	No
Transfer Facility Activity:	No
Recycler Activity with Storage:	No
Small Quantity On-Site Burner Exemption:	No
Smelting Melting and Refining Furnace Exemption:	No
Underground Injection Control:	No
Off-Site Waste Receipt:	No
Universal Waste Indicator:	Yes
Universal Waste Destination Facility:	Yes
Federal Universal Waste:	No
Active Site Fed-Reg Treatment Storage and Disposal Facility:	Not reported
Active Site Converter Treatment storage and Disposal Facility:	Not reported
Active Site State-Reg Treatment Storage and Disposal Facility:	Not reported
Active Site State-Reg Handler:	---
Federal Facility Indicator:	Not reported
Hazardous Secondary Material Indicator:	N
Sub-Part K Indicator:	Not reported
Commercial TSD Indicator:	No
Treatment Storage and Disposal Type:	Not reported
2018 GPRA Permit Baseline:	Not on the Baseline
2018 GPRA Renewals Baseline:	Not on the Baseline
Permit Renewals Workload Universe:	Not reported
Permit Workload Universe:	Not reported
Permit Progress Universe:	Not reported
Post-Closure Workload Universe:	Not reported
Closure Workload Universe:	Not reported
202 GPRA Corrective Action Baseline:	No
Corrective Action Workload Universe:	No
Subject to Corrective Action Universe:	No
Non-TSDFs Where RCRA CA has Been Imposed Universe:	No
TSDFs Potentially Subject to CA Under 3004 (u)/(v) Universe:	No
TSDFs Only Subject to CA under Discretionary Auth Universe:	No
Corrective Action Priority Ranking:	No NCAPS ranking
Environmental Control Indicator:	No
Institutional Control Indicator:	No
Human Exposure Controls Indicator:	N/A
Groundwater Controls Indicator:	N/A
Operating TSDF Universe:	Not reported
Full Enforcement Universe:	Not reported
Significant Non-Complier Universe:	No
Unaddressed Significant Non-Complier Universe:	No
Addressed Significant Non-Complier Universe:	No
Significant Non-Complier With a Compliance Schedule Universe:	No
Financial Assurance Required:	Not reported
Handler Date of Last Change:	20180905
Recognized Trader-Importer:	No
Recognized Trader-Exporter:	No
Importer of Spent Lead Acid Batteries:	No
Exporter of Spent Lead Acid Batteries:	No
Recycler Activity Without Storage:	No
Manifest Broker:	No

TREGG RUSTAD (Continued) **1024758783**

Sub-Part P Indicator: No

Handler - Owner Operator:

Owner/Operator Indicator:	Owner
Owner/Operator Name:	TREGG RUSTAD
Legal Status:	Other
Date Became Current:	Not reported
Date Ended Current:	Not reported
Owner/Operator Address:	2324 27TH ST
Owner/Operator City,State,Zip:	SANTA MONICA, CA 90405
Owner/Operator Telephone:	310-415-7899
Owner/Operator Telephone Ext:	Not reported
Owner/Operator Fax:	Not reported
Owner/Operator Email:	Not reported

Owner/Operator Indicator:	Operator
Owner/Operator Name:	TREGG RUSTAD
Legal Status:	Other
Date Became Current:	Not reported
Date Ended Current:	Not reported
Owner/Operator Address:	2324 27TH ST
Owner/Operator City,State,Zip:	SANTA MONICA, CA 90405
Owner/Operator Telephone:	310-415-7899
Owner/Operator Telephone Ext:	Not reported
Owner/Operator Fax:	Not reported
Owner/Operator Email:	Not reported

Historic Generators:

Receive Date:	20180831
Handler Name: TREGG RUSTAD	
Federal Waste Generator Description:	Not a generator, verified
State District Owner:	Not reported
Large Quantity Handler of Universal Waste:	No
Recognized Trader Importer:	No
Recognized Trader Exporter:	No
Spent Lead Acid Battery Importer:	No
Spent Lead Acid Battery Exporter:	No
Current Record:	Yes
Non Storage Recycler Activity:	Not reported
Electronic Manifest Broker:	Not reported

List of NAICS Codes and Descriptions:

NAICS Code:	56299
NAICS Description:	ALL OTHER WASTE MANAGEMENT SERVICES

Facility Has Received Notices of Violations:

Violations: No Violations Found

Evaluation Action Summary:

Evaluations: No Evaluations Found

G27 **DAVID GUTH** **RCRA NonGen / NLR** **1026161248**
East **26 VILLAGE PARKWAY** **CAC003061228**
1/8-1/4 **SANTA MONICA, CA 90405**
0.182 mi.
960 ft. **Site 1 of 3 in cluster G**

Relative: **Higher**
Actual: **156 ft.**

RCRA NonGen / NLR:

Date Form Received by Agency:		20200324
Handler Name:	DAVID GUTH	
Handler Address:		26 VILLAGE PARKWAY
Handler City,State,Zip:		SANTA MONICA, CA 90405-2852
EPA ID:		CAC003061228
Contact Name:		DAVID GUTH
Contact Address:		26 VILLAGE PARKWAY
Contact City,State,Zip:		SANTA MONICA, CA 90405-2852
Contact Telephone:		213-604-1776
Contact Fax:		Not reported
Contact Email:		BREEVELASCO@ALLIANCE-ENVIRO.COM
Contact Title:		Not reported
EPA Region:		09
Land Type:		Not reported
Federal Waste Generator Description:		Not a generator, verified
Non-Notifier:		Not reported
Biennial Report Cycle:		Not reported
Accessibility:		Not reported
Active Site Indicator:		Not reported
State District Owner:		Not reported
State District:		Not reported
Mailing Address:		26 VILLAGE PARKWAY
Mailing City,State,Zip:		SANTA MONICA, CA 90405-2852
Owner Name:		DAVID GUTH
Owner Type:		Other
Operator Name:		DAVID GUTH
Operator Type:		Other
Short-Term Generator Activity:		No
Importer Activity:		No
Mixed Waste Generator:		No
Transporter Activity:		No
Transfer Facility Activity:		No
Recycler Activity with Storage:		No
Small Quantity On-Site Burner Exemption:		No
Smelting Melting and Refining Furnace Exemption:		No
Underground Injection Control:		No
Off-Site Waste Receipt:		No
Universal Waste Indicator:		No
Universal Waste Destination Facility:		No
Federal Universal Waste:		No
Active Site Fed-Reg Treatment Storage and Disposal Facility:		Not reported
Active Site Converter Treatment storage and Disposal Facility:		Not reported
Active Site State-Reg Treatment Storage and Disposal Facility:		Not reported
Active Site State-Reg Handler:		---
Federal Facility Indicator:		Not reported
Hazardous Secondary Material Indicator:		N
Sub-Part K Indicator:		Not reported
Commercial TSD Indicator:		No
Treatment Storage and Disposal Type:		Not reported
2018 GPRA Permit Baseline:		Not on the Baseline
2018 GPRA Renewals Baseline:		Not on the Baseline
Permit Renewals Workload Universe:		Not reported

DAVID GUTH (Continued) **1026161248**

Permit Workload Universe:	Not reported
Permit Progress Universe:	Not reported
Post-Closure Workload Universe:	Not reported
Closure Workload Universe:	Not reported
202 GPRA Corrective Action Baseline:	No
Corrective Action Workload Universe:	No
Subject to Corrective Action Universe:	No
Non-TSDFs Where RCRA CA has Been Imposed Universe:	No
TSDFs Potentially Subject to CA Under 3004 (u)/(v) Universe:	No
TSDFs Only Subject to CA under Discretionary Auth Universe:	No
Corrective Action Priority Ranking:	No NCAPS ranking
Environmental Control Indicator:	No
Institutional Control Indicator:	No
Human Exposure Controls Indicator:	N/A
Groundwater Controls Indicator:	N/A
Operating TSDF Universe:	Not reported
Full Enforcement Universe:	Not reported
Significant Non-Complier Universe:	No
Unaddressed Significant Non-Complier Universe:	No
Addressed Significant Non-Complier Universe:	No
Significant Non-Complier With a Compliance Schedule Universe:	No
Financial Assurance Required:	Not reported
Handler Date of Last Change:	20200408
Recognized Trader-Importer:	No
Recognized Trader-Exporter:	No
Importer of Spent Lead Acid Batteries:	No
Exporter of Spent Lead Acid Batteries:	No
Recycler Activity Without Storage:	No
Manifest Broker:	No
Sub-Part P Indicator:	No

Handler - Owner Operator:

Owner/Operator Indicator:	Operator
Owner/Operator Name:	DAVID GUTH
Legal Status:	Other
Date Became Current:	Not reported
Date Ended Current:	Not reported
Owner/Operator Address:	26 VILLAGE PARKWAY
Owner/Operator City,State,Zip:	SANTA MONICA, CA 90405-2852
Owner/Operator Telephone:	213-604-1776
Owner/Operator Telephone Ext:	Not reported
Owner/Operator Fax:	Not reported
Owner/Operator Email:	Not reported

Owner/Operator Indicator:	Owner
Owner/Operator Name:	DAVID GUTH
Legal Status:	Other
Date Became Current:	Not reported
Date Ended Current:	Not reported
Owner/Operator Address:	26 VILLAGE PARKWAY
Owner/Operator City,State,Zip:	SANTA MONICA, CA 90405-2852
Owner/Operator Telephone:	213-604-1776
Owner/Operator Telephone Ext:	Not reported
Owner/Operator Fax:	Not reported
Owner/Operator Email:	Not reported

DAVID GUTH (Continued) **1026161248**

Historic Generators:
Receive Date: 20200324
Handler Name: DAVID GUTH
Federal Waste Generator Description: Not a generator, verified
State District Owner: Not reported
Large Quantity Handler of Universal Waste: No
Recognized Trader Importer: No
Recognized Trader Exporter: No
Spent Lead Acid Battery Importer: No
Spent Lead Acid Battery Exporter: No
Current Record: Yes
Non Storage Recycler Activity: Not reported
Electronic Manifest Broker: Not reported

List of NAICS Codes and Descriptions:
NAICS Code: 56299
NAICS Description: ALL OTHER WASTE MANAGEMENT SERVICES

Facility Has Received Notices of Violations:
Violations: No Violations Found

Evaluation Action Summary:
Evaluations: No Evaluations Found

G28 **JAMES E SHENBERG DDS INC.** **RCRA NonGen / NLR** **1024796675**
East **2701 OCEAN PARK BLVD** **CAL000178377**
1/8-1/4 **SANTA MONICA, CA 90405**
0.195 mi.
1032 ft. **Site 2 of 3 in cluster G**

Relative: **Lower**
Actual: **153 ft.**

RCRA NonGen / NLR:
Date Form Received by Agency: 19960627
Handler Name: JAMES E SHENBERG DDS INC.
Handler Address: 2701 OCEAN PARK BLVD
Handler City,State,Zip: SANTA MONICA, CA 90405-0000
EPA ID: CAL000178377
Contact Name: SANDY REUTER
Contact Address: 2701 OCEAN PARK BLVD
Contact City,State,Zip: SANTA MONICA, CA 90405
Contact Telephone: 310-581-5700
Contact Fax: 000-000-0000
Contact Email: SHENBERGDENTAL@VERIZON.NET
Contact Title: Not reported
EPA Region: 09
Land Type: Not reported
Federal Waste Generator Description: Not a generator, verified
Non-Notifier: Not reported
Biennial Report Cycle: Not reported
Accessibility: Not reported
Active Site Indicator: Handler Activities
State District Owner: Not reported
State District: Not reported
Mailing Address: 2701 OCEAN PARK BLVD STE 108
Mailing City,State,Zip: SANTA MONICA, CA 90405-5217
Owner Name: JAMES E SHENBERG DDS INC

JAMES E SHENBERG DDS INC. (Continued) **1024796675**

Owner Type:	Other
Operator Name:	SANDY REUTER
Operator Type:	Other
Short-Term Generator Activity:	No
Importer Activity:	No
Mixed Waste Generator:	No
Transporter Activity:	No
Transfer Facility Activity:	No
Recycler Activity with Storage:	No
Small Quantity On-Site Burner Exemption:	No
Smelting Melting and Refining Furnace Exemption:	No
Underground Injection Control:	No
Off-Site Waste Receipt:	No
Universal Waste Indicator:	Yes
Universal Waste Destination Facility:	Yes
Federal Universal Waste:	No
Active Site Fed-Reg Treatment Storage and Disposal Facility:	Not reported
Active Site Converter Treatment storage and Disposal Facility:	Not reported
Active Site State-Reg Treatment Storage and Disposal Facility:	Not reported
Active Site State-Reg Handler:	---
Federal Facility Indicator:	Not reported
Hazardous Secondary Material Indicator:	N
Sub-Part K Indicator:	Not reported
Commercial TSD Indicator:	No
Treatment Storage and Disposal Type:	Not reported
2018 GPRA Permit Baseline:	Not on the Baseline
2018 GPRA Renewals Baseline:	Not on the Baseline
Permit Renewals Workload Universe:	Not reported
Permit Workload Universe:	Not reported
Permit Progress Universe:	Not reported
Post-Closure Workload Universe:	Not reported
Closure Workload Universe:	Not reported
202 GPRA Corrective Action Baseline:	No
Corrective Action Workload Universe:	No
Subject to Corrective Action Universe:	No
Non-TSDFs Where RCRA CA has Been Imposed Universe:	No
TSDFs Potentially Subject to CA Under 3004 (u)/(v) Universe:	No
TSDFs Only Subject to CA under Discretionary Auth Universe:	No
Corrective Action Priority Ranking:	No NCAPS ranking
Environmental Control Indicator:	No
Institutional Control Indicator:	No
Human Exposure Controls Indicator:	N/A
Groundwater Controls Indicator:	N/A
Operating TSDF Universe:	Not reported
Full Enforcement Universe:	Not reported
Significant Non-Complier Universe:	No
Unaddressed Significant Non-Complier Universe:	No
Addressed Significant Non-Complier Universe:	No
Significant Non-Complier With a Compliance Schedule Universe:	No
Financial Assurance Required:	Not reported
Handler Date of Last Change:	20180905
Recognized Trader-Importer:	No
Recognized Trader-Exporter:	No
Importer of Spent Lead Acid Batteries:	No
Exporter of Spent Lead Acid Batteries:	No
Recycler Activity Without Storage:	No
Manifest Broker:	No

JAMES E SHENBERG DDS INC. (Continued) **1024796675**

Sub-Part P Indicator: No

Handler - Owner Operator:
Owner/Operator Indicator: Owner
Owner/Operator Name: JAMES E SHENBERG DDS INC
Legal Status: Other
Date Became Current: Not reported
Date Ended Current: Not reported
Owner/Operator Address: 2701 OCEAN PARK BLVD STE 108
Owner/Operator City,State,Zip: SANTA MONICA, CA 90405-5217
Owner/Operator Telephone: 310-581-5700
Owner/Operator Telephone Ext: Not reported
Owner/Operator Fax: Not reported
Owner/Operator Email: Not reported

Owner/Operator Indicator: Operator
Owner/Operator Name: SANDY REUTER
Legal Status: Other
Date Became Current: Not reported
Date Ended Current: Not reported
Owner/Operator Address: 2701 OCEAN PARK BLVD
Owner/Operator City,State,Zip: SANTA MONICA, CA 90405
Owner/Operator Telephone: 310-581-5700
Owner/Operator Telephone Ext: Not reported
Owner/Operator Fax: Not reported
Owner/Operator Email: Not reported

Historic Generators:
Receive Date: 19960627
Handler Name: JAMES E SHENBERG DDS INC.
Federal Waste Generator Description: Not a generator, verified
State District Owner: Not reported
Large Quantity Handler of Universal Waste: No
Recognized Trader Importer: No
Recognized Trader Exporter: No
Spent Lead Acid Battery Importer: No
Spent Lead Acid Battery Exporter: No
Current Record: Yes
Non Storage Recycler Activity: Not reported
Electronic Manifest Broker: Not reported

List of NAICS Codes and Descriptions:
NAICS Code: 62121
NAICS Description: OFFICES OF DENTISTS

Facility Has Received Notices of Violations:
Violations: No Violations Found

Evaluation Action Summary:
Evaluations: No Evaluations Found

G29 **RAND** **RCRA NonGen / NLR** **1000597498**
East **2701 OCEAN PARK BLVD** **FINDS** **CAD983615113**
1/8-1/4 **SANTA MONICA, CA 90405** **ECHO**
0.195 mi. **HAZNET**
1032 ft. **Site 3 of 3 in cluster G** **HWTS**

Relative: **Lower**
Actual: **153 ft.**

RCRA NonGen / NLR:

Date Form Received by Agency:		19931017
Handler Name:	RAND	
Handler Address:		2701 OCEAN PARK BLVD
Handler City,State,Zip:		SANTA MONICA, CA 90405
EPA ID:		CAD983615113
Contact Name:		BERNARD BLAYDES
Contact Address:		1700 MAIN ST
Contact City,State,Zip:		SANTA MONICA, CA 90407
Contact Telephone:		213-393-0411
Contact Fax:		Not reported
Contact Email:		Not reported
Contact Title:		Not reported
EPA Region:		09
Land Type:		Private
Federal Waste Generator Description:		Not a generator, verified
Non-Notifier:		Not reported
Biennial Report Cycle:		Not reported
Accessibility:		Not reported
Active Site Indicator:		Not reported
State District Owner:		Not reported
State District:		Not reported
Mailing Address:		MAIN ST
Mailing City,State,Zip:		SANTA MONICA, CA 90407
Owner Name:		RAND
Owner Type:		Private
Operator Name:		Not reported
Operator Type:		Not reported
Short-Term Generator Activity:		No
Importer Activity:		No
Mixed Waste Generator:		No
Transporter Activity:		No
Transfer Facility Activity:		No
Recycler Activity with Storage:		No
Small Quantity On-Site Burner Exemption:		No
Smelting Melting and Refining Furnace Exemption:		No
Underground Injection Control:		No
Off-Site Waste Receipt:		No
Universal Waste Indicator:		No
Universal Waste Destination Facility:		No
Federal Universal Waste:		No
Active Site Fed-Reg Treatment Storage and Disposal Facility:		Not reported
Active Site Converter Treatment storage and Disposal Facility:		Not reported
Active Site State-Reg Treatment Storage and Disposal Facility:		Not reported
Active Site State-Reg Handler:		---
Federal Facility Indicator:		Not reported
Hazardous Secondary Material Indicator:		NN
Sub-Part K Indicator:		Not reported
Commercial TSD Indicator:		No
Treatment Storage and Disposal Type:		Not reported
2018 GPRA Permit Baseline:		Not on the Baseline
2018 GPRA Renewals Baseline:		Not on the Baseline
Permit Renewals Workload Universe:		Not reported

RAND (Continued) **1000597498**

Permit Workload Universe:	Not reported
Permit Progress Universe:	Not reported
Post-Closure Workload Universe:	Not reported
Closure Workload Universe:	Not reported
202 GPRA Corrective Action Baseline:	No
Corrective Action Workload Universe:	No
Subject to Corrective Action Universe:	No
Non-TSDFs Where RCRA CA has Been Imposed Universe:	No
TSDFs Potentially Subject to CA Under 3004 (u)/(v) Universe:	No
TSDFs Only Subject to CA under Discretionary Auth Universe:	No
Corrective Action Priority Ranking:	No NCAPS ranking
Environmental Control Indicator:	No
Institutional Control Indicator:	No
Human Exposure Controls Indicator:	N/A
Groundwater Controls Indicator:	N/A
Operating TSDF Universe:	Not reported
Full Enforcement Universe:	Not reported
Significant Non-Complier Universe:	No
Unaddressed Significant Non-Complier Universe:	No
Addressed Significant Non-Complier Universe:	No
Significant Non-Complier With a Compliance Schedule Universe:	No
Financial Assurance Required:	Not reported
Handler Date of Last Change:	20000915
Recognized Trader-Importer:	No
Recognized Trader-Exporter:	No
Importer of Spent Lead Acid Batteries:	No
Exporter of Spent Lead Acid Batteries:	No
Recycler Activity Without Storage:	Not reported
Manifest Broker:	Not reported
Sub-Part P Indicator:	No

Handler - Owner Operator:

Owner/Operator Indicator:	Owner
Owner/Operator Name:	RAND
Legal Status:	Private
Date Became Current:	Not reported
Date Ended Current:	Not reported
Owner/Operator Address:	1700 MAIN ST
Owner/Operator City,State,Zip:	SANTA MONICA, CA 90407
Owner/Operator Telephone:	213-393-0411
Owner/Operator Telephone Ext:	Not reported
Owner/Operator Fax:	Not reported
Owner/Operator Email:	Not reported

Historic Generators:

Receive Date:	19931017
Handler Name: RAND	
Federal Waste Generator Description:	Not a generator, verified
State District Owner:	Not reported
Large Quantity Handler of Universal Waste:	No
Recognized Trader Importer:	No
Recognized Trader Exporter:	No
Spent Lead Acid Battery Importer:	No
Spent Lead Acid Battery Exporter:	No
Current Record:	Yes

RAND (Continued) **1000597498**

Non Storage Recycler Activity: Not reported
Electronic Manifest Broker: Not reported

List of NAICS Codes and Descriptions:
NAICS Codes: No NAICS Codes Found

Facility Has Received Notices of Violations:
Violations: No Violations Found

Evaluation Action Summary:
Evaluations: No Evaluations Found

FINDS:
Registry ID: 110002866104

Click Here:

Environmental Interest/Information System:
RCRAInfo is a national information system that supports the Resource Conservation and Recovery Act (RCRA) program through the tracking of events and activities related to facilities that generate, transport, and treat, store, or dispose of hazardous waste. RCRAInfo allows RCRA program staff to track the notification, permit, compliance, and corrective action activities required under RCRA.

Click this hyperlink while viewing on your computer to access additional FINDS: detail in the EDR Site Report.

ECHO:
Envid: 1000597498
Registry ID: 110002866104
DFR URL: http://echo.epa.gov/detailed-facility-report?fid=110002866104
Name: RAND
Address: 2701 OCEAN PARK BLVD
City,State,Zip: SANTA MONICA, CA 90405

HAZNET:
Name: RAND
Address: 2701 OCEAN PARK BLVD
Address 2: Not reported
City,State,Zip: SANTA MONICA, CA 904050000
Contact: --
Telephone: --
Mailing Name: Not reported
Mailing Address: 1700 MAIN ST

Year: 1993
Gepaid: CAD983615113
TSD EPA ID: CAD008364432
CA Waste Code: 342 - Organic liquids with metals (Alkaline solution (pH >= 12.5) with metals)
Disposal Method: T01 - Treatment, Tank
Tons: 0.268

Year: 1993

RAND (Continued) **1000597498**

Gepaid: CAD983615113
TSD EPA ID: CAD008364432
CA Waste Code: 352 - Other organic solids
Disposal Method: R01 - Recycler
Tons: 0.175

Year: 1992
Gepaid: CAD983615113
TSD EPA ID: CAD008364432
CA Waste Code: 352 - Other organic solids
Disposal Method: R01 - Recycler
Tons: 0.2085

Year: 1992
Gepaid: CAD983615113
TSD EPA ID: CAD008364432
CA Waste Code: 135 - Unspecified aqueous solution
Disposal Method: R01 - Recycler
Tons: 0.2085

Year: 1992
Gepaid: CAD983615113
TSD EPA ID: CAD008364432
CA Waste Code: 135 - Unspecified aqueous solution
Disposal Method: T01 - Treatment, Tank
Tons: 0.2085

Additional Info:
Year: 1993
Gen EPA ID: CAD983615113

Shipment Date: 19931013
Creation Date: 9/13/1995 0:00:00
Receipt Date: 19931013
Manifest ID: 92655471
Trans EPA ID: CAD008364432
Trans Name: Not reported
Trans 2 EPA ID: Not reported
Trans 2 Name: Not reported
TSDF EPA ID: CAD008364432
Trans Name: Not reported
TSDF Alt EPA ID: CAD008364432
TSDF Alt Name: Not reported
Waste Code Description: 352 - Other organic solids
RCRA Code: Not reported
Meth Code: R01 - Recycler
Quantity Tons: 0.1
Waste Quantity: 200
Quantity Unit: P
Additional Code 1: Not reported
Additional Code 2: Not reported
Additional Code 3: Not reported
Additional Code 4: Not reported
Additional Code 5: Not reported

Shipment Date: 19931013

RAND (Continued) **1000597498**

Creation Date:	9/13/1995 0:00:00
Receipt Date:	19931013
Manifest ID:	92655471
Trans EPA ID:	CAD008364432
Trans Name:	Not reported
Trans 2 EPA ID:	Not reported
Trans 2 Name:	Not reported
TSDF EPA ID:	CAD008364432
Trans Name:	Not reported
TSDF Alt EPA ID:	CAD008364432
TSDF Alt Name:	Not reported
Waste Code Description:	342 - Organic liquids with metals (see 121
RCRA Code:	D011
Meth Code:	T01 - Treatment, Tank
Quantity Tons:	0.2085
Waste Quantity:	50
Quantity Unit:	G
Additional Code 1:	Not reported
Additional Code 2:	Not reported
Additional Code 3:	Not reported
Additional Code 4:	Not reported
Additional Code 5:	Not reported

Shipment Date:	19930312
Creation Date:	9/7/1995 0:00:00
Receipt Date:	19930312
Manifest ID:	92235728
Trans EPA ID:	CAD008364432
Trans Name:	Not reported
Trans 2 EPA ID:	Not reported
Trans 2 Name:	Not reported
TSDF EPA ID:	CAD008364432
Trans Name:	Not reported
TSDF Alt EPA ID:	CAD008364432
TSDF Alt Name:	Not reported
Waste Code Description:	352 - Other organic solids
RCRA Code:	Not reported
Meth Code:	R01 - Recycler
Quantity Tons:	0.075
Waste Quantity:	150
Quantity Unit:	P
Additional Code 1:	Not reported
Additional Code 2:	Not reported
Additional Code 3:	Not reported
Additional Code 4:	Not reported
Additional Code 5:	Not reported

Shipment Date:	19930312
Creation Date:	9/7/1995 0:00:00
Receipt Date:	19930312
Manifest ID:	92235728
Trans EPA ID:	CAD008364432
Trans Name:	Not reported
Trans 2 EPA ID:	Not reported
Trans 2 Name:	Not reported
TSDF EPA ID:	CAD008364432
Trans Name:	Not reported

RAND (Continued) **1000597498**

TSDF Alt EPA ID: CAD008364432
TSDF Alt Name: Not reported
Waste Code Description: 342 - Organic liquids with metals (see 121
RCRA Code: D011
Meth Code: T01 - Treatment, Tank
Quantity Tons: 0.0595
Waste Quantity: 54
Quantity Unit: L
Additional Code 1: Not reported
Additional Code 2: Not reported
Additional Code 3: Not reported
Additional Code 4: Not reported
Additional Code 5: Not reported

HWTS:
Name: RAND
Address: 2701 OCEAN PARK BLVD
Address 2: Not reported
City,State,Zip: SANTA MONICA, CA 904050000
EPA ID: CAD983615113
Inactive Date: 04/15/1994
Create Date: 12/17/1991
Last Act Date: 08/10/2004
Mailing Name: Not reported
Mailing Address: 1700 MAIN ST
Mailing Address 2: Not reported
Mailing City,State,Zip: SANTA MONICA, CA 904030000
Owner Name: RAND CORP
Owner Address: 1700 MAIN ST
Owner Address 2: Not reported
Owner City,State,Zip: SANTA MONICA, CA 904070000
Contact Name: --
Contact Address: --
Contact Address 2: Not reported
City,State,Zip: --, 99 999990000

Name: RAND
Address: 2701 OCEAN PARK BLVD
Address 2: Not reported
City,State,Zip: SANTA MONICA, CA 904055205
EPA ID: CAL000073658
Inactive Date: 06/30/1996
Create Date: 03/11/1992
Last Act Date: 04/12/2001
Mailing Name: Not reported
Mailing Address: 1700 MAIN ST
Mailing Address 2: Not reported
Mailing City,State,Zip: SANTA MONICA, CA 904072138
Owner Name: RAND
Owner Address: --
Owner Address 2: Not reported
Owner City,State,Zip: --, 99 --
Contact Name: INACTIVATED BY MILTON LEVINE
Contact Address: PER 96VQHJ
Contact Address 2: Not reported
City,State,Zip: --, 99 --

H30 **JIFFY LUBE** **RCRA NonGen / NLR** **1024860616**
NW **2344 PICO BLVD** **CAL000429065**
1/8-1/4 **SANTA MONICA, CA 90405**
0.211 mi.
1116 ft. **Site 1 of 9 in cluster H**

Relative: **Higher**
Actual: **168 ft.**

RCRA NonGen / NLR:

Date Form Received by Agency:		20170711
Handler Name:	JIFFY LUBE	
Handler Address:		2344 PICO BLVD
Handler City,State,Zip:		SANTA MONICA, CA 90405
EPA ID:		CAL000429065
Contact Name:		PETER YOON
Contact Address:		25259 BELLEZA CRT
Contact City,State,Zip:		VALENCIA, CA 91381
Contact Telephone:		213-255-1418
Contact Fax:		Not reported
Contact Email:		PETER0604@HOTMAIL.COM
Contact Title:		Not reported
EPA Region:		09
Land Type:		Not reported
Federal Waste Generator Description:		Not a generator, verified
Non-Notifier:		Not reported
Biennial Report Cycle:		Not reported
Accessibility:		Not reported
Active Site Indicator:		Handler Activities
State District Owner:		Not reported
State District:		Not reported
Mailing Address:		2344 PICO BLVD
Mailing City,State,Zip:		SANTA MONICA, CA 90405
Owner Name:		JI LU CAL INC
Owner Type:		Other
Operator Name:		PETER YOON
Operator Type:		Other
Short-Term Generator Activity:		No
Importer Activity:		No
Mixed Waste Generator:		No
Transporter Activity:		No
Transfer Facility Activity:		No
Recycler Activity with Storage:		No
Small Quantity On-Site Burner Exemption:		No
Smelting Melting and Refining Furnace Exemption:		No
Underground Injection Control:		No
Off-Site Waste Receipt:		No
Universal Waste Indicator:		Yes
Universal Waste Destination Facility:		Yes
Federal Universal Waste:		No
Active Site Fed-Reg Treatment Storage and Disposal Facility:		Not reported
Active Site Converter Treatment storage and Disposal Facility:		Not reported
Active Site State-Reg Treatment Storage and Disposal Facility:		Not reported
Active Site State-Reg Handler:		---
Federal Facility Indicator:		Not reported
Hazardous Secondary Material Indicator:		N
Sub-Part K Indicator:		Not reported
Commercial TSD Indicator:		No
Treatment Storage and Disposal Type:		Not reported
2018 GPRA Permit Baseline:		Not on the Baseline
2018 GPRA Renewals Baseline:		Not on the Baseline
Permit Renewals Workload Universe:		Not reported

JIFFY LUBE (Continued) **1024860616**

Permit Workload Universe:	Not reported
Permit Progress Universe:	Not reported
Post-Closure Workload Universe:	Not reported
Closure Workload Universe:	Not reported
202 GPRA Corrective Action Baseline:	No
Corrective Action Workload Universe:	No
Subject to Corrective Action Universe:	No
Non-TSDFs Where RCRA CA has Been Imposed Universe:	No
TSDFs Potentially Subject to CA Under 3004 (u)/(v) Universe:	No
TSDFs Only Subject to CA under Discretionary Auth Universe:	No
Corrective Action Priority Ranking:	No NCAPS ranking
Environmental Control Indicator:	No
Institutional Control Indicator:	No
Human Exposure Controls Indicator:	N/A
Groundwater Controls Indicator:	N/A
Operating TSDF Universe:	Not reported
Full Enforcement Universe:	Not reported
Significant Non-Complier Universe:	No
Unaddressed Significant Non-Complier Universe:	No
Addressed Significant Non-Complier Universe:	No
Significant Non-Complier With a Compliance Schedule Universe:	No
Financial Assurance Required:	Not reported
Handler Date of Last Change:	20180907
Recognized Trader-Importer:	No
Recognized Trader-Exporter:	No
Importer of Spent Lead Acid Batteries:	No
Exporter of Spent Lead Acid Batteries:	No
Recycler Activity Without Storage:	No
Manifest Broker:	No
Sub-Part P Indicator:	No

Handler - Owner Operator:

Owner/Operator Indicator:	Operator
Owner/Operator Name:	PETER YOON
Legal Status:	Other
Date Became Current:	Not reported
Date Ended Current:	Not reported
Owner/Operator Address:	25259 BELLEZA CRT
Owner/Operator City,State,Zip:	VALENCIA, CA 91381
Owner/Operator Telephone:	213-255-1418
Owner/Operator Telephone Ext:	Not reported
Owner/Operator Fax:	Not reported
Owner/Operator Email:	Not reported

Owner/Operator Indicator:	Owner
Owner/Operator Name:	JI LU CAL INC
Legal Status:	Other
Date Became Current:	Not reported
Date Ended Current:	Not reported
Owner/Operator Address:	25259 BELLEZA CRT
Owner/Operator City,State,Zip:	VALENCIA, CA 91381
Owner/Operator Telephone:	213-255-1418
Owner/Operator Telephone Ext:	Not reported
Owner/Operator Fax:	Not reported
Owner/Operator Email:	Not reported

JIFFY LUBE (Continued) **1024860616**

Historic Generators:
Receive Date: 20170711
Handler Name: JIFFY LUBE
Federal Waste Generator Description: Not a generator, verified
State District Owner: Not reported
Large Quantity Handler of Universal Waste: No
Recognized Trader Importer: No
Recognized Trader Exporter: No
Spent Lead Acid Battery Importer: No
Spent Lead Acid Battery Exporter: No
Current Record: Yes
Non Storage Recycler Activity: Not reported
Electronic Manifest Broker: Not reported

List of NAICS Codes and Descriptions:
NAICS Code: 811111
NAICS Description: GENERAL AUTOMOTIVE REPAIR

Facility Has Received Notices of Violations:
Violations: No Violations Found

Evaluation Action Summary:
Evaluations: No Evaluations Found

H31 **JIFFY LUBE #1379** **AST** **S113128226**
NW **2344 PICO BLVD** **CERS HAZ WASTE** **N/A**
1/8-1/4 **SANTA MONICA, CA 90405** **CERS TANKS**
0.211 mi. **CERS**
1116 ft. **Site 2 of 9 in cluster H**

Relative: **Higher**
Actual: **168 ft.**

AST:
Name: JIFFY LUBE #1379
Address: 2344 PICO BLVD
City/Zip: SANTA MONICA,90405
Certified Unified Program Agencies: Not reported
Owner: Michael Biddle
Total Gallons: Not reported
CERSID: 10423567
Facility ID: Not reported
Business Name: Alamitos Group
Phone: 310-392-1994
Fax: 310-392-8026
Mailing Address: 10934 Portal Drive
Mailing Address City: Los Alamitos
Mailing Address State: CA
Mailing Address Zip Code: 90720
Operator Name: JIFFY LUBE STORE # 1379
Operator Phone: 714-236-0715
Owner Phone: 714-236-0715
Owner Mail Address: 10934 Portal Drive
Owner State: CA
Owner Zip Code: 90720
Owner Country: United States
Property Owner Name: ALAMITOS ENTERPRISES
Property Owner Phone: 714-236-0715

JIFFY LUBE #1379 (Continued) **S113128226**

Property Owner Mailing Address: 10934 PORTAL DR.
Property Owner City: LOS ALAMITOS
Property Owner Stat : CA
Property Owner Zip Code: 90720
Property Owner Country: United States
EPAID: CAL000274398

CERS HAZ WASTE:
Name: JIFFY LUBE #1379
Address: 2344 PICO BLVD
City,State,Zip: SANTA MONICA, CA 90405
Site ID: 395475
CERS ID: 10423567
CERS Description: Hazardous Waste Generator

CERS TANKS:
Name: JIFFY LUBE #1379
Address: 2344 PICO BLVD
City,State,Zip: SANTA MONICA, CA 90405
Site ID: 395475
CERS ID: 10423567
CERS Description: Aboveground Petroleum Storage

CERS:
Name: JIFFY LUBE #1379
Address: 2344 PICO BLVD
City,State,Zip: SANTA MONICA, CA 90405
Site ID: 395475
CERS ID: 10423567
CERS Description: Chemical Storage Facilities

Violations:
Site ID: 395475
Site Name: Jiffy Lube #1379
Violation Date: 08-22-2017
Citation: HSC 6.67 25270.4.5(a) - California Health and Safety Code, Chapter 6.67, Section(s) 25270.4.5(a)
Violation Description: Failure to comply with one or more of the following requirements: 1. Have record of inspections and integrity tests signed by the appropriate supervisor or inspector. 2. Keep written procedures and records of inspections and integrity tests for at least three years. 3. Keep comparison records.
Violation Notes: Returned to compliance on 08/22/2017. requested employee training per inspection report.
Violation Division: Santa Monica Fire Department
Violation Program: APSA
Violation Source: CERS,

Site ID: 395475
Site Name: Jiffy Lube #1379
Violation Date: 08-22-2017
Citation: HSC 6.67 25270.4.5(a) - California Health and Safety Code, Chapter 6.67, Section(s) 25270.4.5(a)
Violation Description: Failure to prepare and implement a Spill Prevention Control and Countermeasure (SPCC) Plan.
Violation Notes: Returned to compliance on 11/09/2017. hardcopy of plan received,

JIFFY LUBE #1379 (Continued) **S113128226**

	pending management signature
Violation Division:	Santa Monica Fire Department
Violation Program:	APSA
Violation Source:	CERS,
Site ID:	395475
Site Name:	Jiffy Lube #1379
Violation Date:	08-16-2018
Citation:	HSC 6.67 25270.4.5(a) - California Health and Safety Code, Chapter 6.67, Section(s) 25270.4.5(a)
Violation Description:	Failure to provide the following training to all oil-handling personnel: 1. Operation and maintenance of equipment to prevent discharges. 2. Discharge procedure protocols. 3. Applicable pollution control laws, rules, and regulations. 4. General facility operations. 5. Contents of the SPCC Plan.
Violation Notes:	training re-requested 8/8/2019, high percentage of staff turnover per owner. will provide current spcc employee training within two weeks.
Violation Division:	Santa Monica Fire Department
Violation Program:	APSA
Violation Source:	CERS,
Site ID:	395475
Site Name:	Jiffy Lube #1379
Violation Date:	08-22-2017
Citation:	HSC 6.67 25270.4.5(a) - California Health and Safety Code, Chapter 6.67, Section(s) 25270.4.5(a)
Violation Description:	Failure to provide the following training to all oil-handling personnel: 1. Operation and maintenance of equipment to prevent discharges. 2. Discharge procedure protocols. 3. Applicable pollution control laws, rules, and regulations. 4. General facility operations. 5. Contents of the SPCC Plan.
Violation Notes:	Returned to compliance on 08/16/2018. new staff per owner, re-requested spcc training per annual inspection 8/16/2018
Violation Division:	Santa Monica Fire Department
Violation Program:	APSA
Violation Source:	CERS,
Site ID:	395475
Site Name:	Jiffy Lube #1379
Violation Date:	08-22-2017
Citation:	19 CCR 6.95 25508(a)(1) - California Code of Regulations, Title 19, Chapter 6.95, Section(s) 25508(a)(1)
Violation Description:	Failure to complete and electronically submit the Business Activities Page and/or Business Owner Operator Identification Page.
Violation Notes:	Returned to compliance on 07/12/2018. No submittal for under new ownership.
Violation Division:	Santa Monica Fire Department
Violation Program:	HMRRP
Violation Source:	CERS,
Site ID:	395475
Site Name:	Jiffy Lube #1379
Violation Date:	07-23-2015
Citation:	HSC 6.67 Multiple - California Health and Safety Code, Chapter 6.67, Section(s) Multiple
Violation Description:	APSA Program - Administration/Documentation - General
Violation Notes:	Returned to compliance on 08/23/2015. staff not conducting ovefill

JIFFY LUBE #1379 (Continued) **S113128226**

alarm test per SPCC. Trained staff on overfill alarm test.
Violation Division: Santa Monica Fire Department
Violation Program: APSA
Violation Source: CERS,

Site ID: 395475
Site Name: Jiffy Lube #1379
Violation Date: 08-22-2017
Citation: HSC 6.95 25507 - California Health and Safety Code, Chapter 6.95, Section(s) 25507
Violation Description: Failure to adequately establish and implement a business plan when storing/handling a hazardous material at or above reportable quantities.
Violation Notes: Returned to compliance on 11/09/2017. No Business Plan on-site
Violation Division: Santa Monica Fire Department
Violation Program: HMRRP
Violation Source: CERS,

Site ID: 395475
Site Name: Jiffy Lube #1379
Violation Date: 08-16-2018
Citation: HSC 6.67 25270.4.5 (a) - California Health and Safety Code, Chapter 6.67 , Section(s) 25270.4.5 (a)
Violation Description: Failure to have management or a professional engineer certify the SPCC Plan and comply with certification requirements at a qualified facility.
Violation Notes: Returned to compliance on 08/08/2019. SPCC Plan certification provided
Violation Division: Santa Monica Fire Department
Violation Program: APSA
Violation Source: CERS,

Site ID: 395475
Site Name: Jiffy Lube #1379
Violation Date: 05-15-2014
Citation: HSC 6.67 Multiple - California Health and Safety Code, Chapter 6.67, Section(s) Multiple
Violation Description: APSA Program - Administration/Documentation - General
Violation Notes: Returned to compliance on 04/30/2019. Tank inspection records unavailable for review (May, 2014). Change of ownership
Violation Division: Santa Monica Fire Department
Violation Program: APSA
Violation Source: CERS,

Site ID: 395475
Site Name: Jiffy Lube #1379
Violation Date: 08-22-2017
Citation: HSC 6.95 25505(a)(4) - California Health and Safety Code, Chapter 6.95, Section(s) 25505(a)(4)
Violation Description: Failure to provide initial and annual training to all employees in safety procedures in the event of a release or threatened release of a hazardous material or failure to document and maintain training records for a minimum of three years.
Violation Notes: Returned to compliance on 07/12/2018. No HMRRP training documentation available
Violation Division: Santa Monica Fire Department
Violation Program: HMRRP
Violation Source: CERS,

JIFFY LUBE #1379 (Continued) **S113128226**

Site ID: 395475
Site Name: Jiffy Lube #1379
Violation Date: 08-16-2018
Citation: HSC 6.67 25270.4.5(a) - California Health and Safety Code, Chapter 6.67, Section(s) 25270.4.5(a)
Violation Description: Failure to implement SPCC Plan amendments within 6 months.
Violation Notes: Returned to compliance on 08/19/2019. not using current spcc form to conduct tank inspections. Received current inspection on proper form.
Violation Division: Santa Monica Fire Department
Violation Program: APSA
Violation Source: CERS,

Site ID: 395475
Site Name: Jiffy Lube #1379
Violation Date: 08-16-2018
Citation: HSC 6.95 25505(a)(4) - California Health and Safety Code, Chapter 6.95, Section(s) 25505(a)(4)
Violation Description: Failure to provide initial and annual training to all employees in safety procedures in the event of a release or threatened release of a hazardous material or failure to document and maintain training records for a minimum of three years.
Violation Notes: Not reported
Violation Division: Santa Monica Fire Department
Violation Program: HMRRP
Violation Source: CERS,

Site ID: 395475
Site Name: Jiffy Lube #1379
Violation Date: 07-23-2015
Citation: HSC 6.67 25270.4.5(a) - California Health and Safety Code, Chapter 6.67, Section(s) 25270.4.5(a)
Violation Description: Failure to provide training regarding: 1. The operation and maintenance of equipment to prevent discharges. 2. Discharge procedure protocols. 3. Applicable pollution control laws, rules, and regulations. 4. General facility operations. AND 5. The contents of the SPCC Plan.
Violation Notes: Returned to compliance on 08/22/2015. Current SPCC training not available
Violation Division: Santa Monica Fire Department
Violation Program: APSA
Violation Source: CERS,

Evaluation:
Eval General Type: Compliance Evaluation Inspection
Eval Date: 05-28-2014
Violations Found: Yes
Eval Type: Routine done by local agency
Eval Notes: 1. Tank inpspetion records (May 2014) 2. Training records (Site Manager)
Eval Division: Santa Monica Fire Department
Eval Program: APSA
Eval Source: CERS,

Eval General Type: Compliance Evaluation Inspection
Eval Date: 07-23-2015
Violations Found: Yes
Eval Type: Routine done by local agency

JIFFY LUBE #1379 (Continued) **S113128226**

Eval Notes:	Not reported
Eval Division:	Santa Monica Fire Department
Eval Program:	APSA
Eval Source:	CERS,
Eval General Type:	Compliance Evaluation Inspection
Eval Date:	03-05-2021
Violations Found:	No
Eval Type:	Routine done by local agency
Eval Notes:	Kevin Altamirano, assistant manager
Eval Division:	Los Angeles County Fire Department
Eval Program:	HW
Eval Source:	CERS,
Eval General Type:	Compliance Evaluation Inspection
Eval Date:	07-10-2018
Violations Found:	No
Eval Type:	Routine done by local agency
Eval Notes:	Frankie Garcia, Assistant Manager
Eval Division:	Los Angeles County Fire Department
Eval Program:	HW
Eval Source:	CERS,
Eval General Type:	Compliance Evaluation Inspection
Eval Date:	08-16-2018
Violations Found:	Yes
Eval Type:	Routine done by local agency
Eval Notes:	Not reported
Eval Division:	Santa Monica Fire Department
Eval Program:	APSA
Eval Source:	CERS,
Eval General Type:	Compliance Evaluation Inspection
Eval Date:	08-16-2018
Violations Found:	Yes
Eval Type:	Routine done by local agency
Eval Notes:	Not reported
Eval Division:	Santa Monica Fire Department
Eval Program:	HMRRP
Eval Source:	CERS,
Eval General Type:	Compliance Evaluation Inspection
Eval Date:	08-22-2017
Violations Found:	Yes
Eval Type:	Routine done by local agency
Eval Notes:	Not reported
Eval Division:	Santa Monica Fire Department
Eval Program:	HMRRP
Eval Source:	CERS,
Eval General Type:	Compliance Evaluation Inspection
Eval Date:	06-16-2015
Violations Found:	No
Eval Type:	Routine done by local agency
Eval Notes:	Oscar Torrero
Eval Division:	Los Angeles County Fire Department
Eval Program:	HW

JIFFY LUBE #1379 (Continued) **S113128226**

Eval Source: CERS,

Eval General Type: Compliance Evaluation Inspection
Eval Date: 07-23-2015
Violations Found: No
Eval Type: Routine done by local agency
Eval Notes: Not reported
Eval Division: Santa Monica Fire Department
Eval Program: HMRRP
Eval Source: CERS,

Eval General Type: Compliance Evaluation Inspection
Eval Date: 08-22-2017
Violations Found: Yes
Eval Type: Routine done by local agency
Eval Notes: Not reported
Eval Division: Santa Monica Fire Department
Eval Program: APSA
Eval Source: CERS,

Enforcement Action:
Site ID: 395475
Site Name: Jiffy Lube #1379
Site Address: 2344 PICO BLVD
Site City: SANTA MONICA
Site Zip: 90405
Enf Action Date: 05-19-2014
Enf Action Type: Notice of Violation (Unified Program)
Enf Action Description: Notice of Violation Issued by the Inspector at the Time of Inspection
Enf Action Notes: Not reported
Enf Action Division: Santa Monica Fire Department
Enf Action Program: APSA
Enf Action Source: CERS,

Site ID: 395475
Site Name: Jiffy Lube #1379
Site Address: 2344 PICO BLVD
Site City: SANTA MONICA
Site Zip: 90405
Enf Action Date: 07-27-2015
Enf Action Type: Notice of Violation (Unified Program)
Enf Action Description: Notice of Violation Issued by the Inspector at the Time of Inspection
Enf Action Notes: Not reported
Enf Action Division: Santa Monica Fire Department
Enf Action Program: APSA
Enf Action Source: CERS,

Site ID: 395475
Site Name: Jiffy Lube #1379
Site Address: 2344 PICO BLVD
Site City: SANTA MONICA
Site Zip: 90405
Enf Action Date: 05-15-2014
Enf Action Type: Notice of Violation (Unified Program)
Enf Action Description: Notice of Violation Issued by the Inspector at the Time of Inspection
Enf Action Notes: Not reported
Enf Action Division: Santa Monica Fire Department

JIFFY LUBE #1379 (Continued) **S113128226**

Enf Action Program: APSA
Enf Action Source: CERS,

Coordinates:
Site ID: 395475
Facility Name: Jiffy Lube #1379
Env Int Type Code: APSA
Program ID: 10423567
Coord Name: Not reported
Ref Point Type Desc: Center of a facility or station.,
Latitude: 34.021490
Longitude: -118.465140

Affiliation:
Affiliation Type Desc: Identification Signer
Entity Name: Peter Yoon
Entity Title: President
Affiliation Address: Not reported
Affiliation City: Not reported
Affiliation State: Not reported
Affiliation Country: Not reported
Affiliation Zip: Not reported
Affiliation Phone: ,

Affiliation Type Desc: Operator
Entity Name: Ji Lu Cal Inc
Entity Title: Not reported
Affiliation Address: Not reported
Affiliation City: Not reported
Affiliation State: Not reported
Affiliation Country: Not reported
Affiliation Zip: Not reported
Affiliation Phone: (213) 255-1418,

Affiliation Type Desc: Document Preparer
Entity Name: Alejandro Najera KPA, LLC
Entity Title: Not reported
Affiliation Address: Not reported
Affiliation City: Not reported
Affiliation State: Not reported
Affiliation Country: Not reported
Affiliation Zip: Not reported
Affiliation Phone: ,

Affiliation Type Desc: Facility Mailing Address
Entity Name: Mailing Address
Entity Title: Not reported
Affiliation Address: 2344 Pico Bl
Affiliation City: Santa Monica
Affiliation State: CA
Affiliation Country: Not reported
Affiliation Zip: 90405
Affiliation Phone: ,

Affiliation Type Desc: Legal Owner
Entity Name: Ji Lu Cal Inc

JIFFY LUBE #1379 (Continued) **S113128226**

Entity Title:	Not reported
Affiliation Address:	25259 Belleza ct
Affiliation City:	Valencia
Affiliation State:	CA
Affiliation Country:	United States
Affiliation Zip:	91381
Affiliation Phone:	(310) 392-1994,
Affiliation Type Desc:	Parent Corporation
Entity Name:	Jiffy Lube #1379
Entity Title:	Not reported
Affiliation Address:	Not reported
Affiliation City:	Not reported
Affiliation State:	Not reported
Affiliation Country:	Not reported
Affiliation Zip:	Not reported
Affiliation Phone:	,
Affiliation Type Desc:	CUPA District
Entity Name:	Santa Monica Fire Dept
Entity Title:	Not reported
Affiliation Address:	333 Olympic Drive - 2nd Floor
Affiliation City:	Santa Monica
Affiliation State:	CA
Affiliation Country:	Not reported
Affiliation Zip:	90401
Affiliation Phone:	(310) 434-2666,
Affiliation Type Desc:	Environmental Contact
Entity Name:	Peter Yoon
Entity Title:	Not reported
Affiliation Address:	25259 Belleza CT
Affiliation City:	Santa Monica
Affiliation State:	CA
Affiliation Country:	Not reported
Affiliation Zip:	90405
Affiliation Phone:	,

F32 **JIN CHANG & VAL CHAN** **RCRA NonGen / NLR** **1026481000**
NNE **2303 27TH STREET** **CAC003086991**
1/8-1/4 **SANTA MONICA, CA 90405**
0.215 mi.
1137 ft. **Site 3 of 3 in cluster F**

Relative: RCRA NonGen / NLR:
Higher

Actual: Date Form Received by Agency:		20201006
171 ft. Handler Name:	JIN CHANG & VAL CHAN	
Handler Address:		2303 27TH STREET
Handler City,State,Zip:		SANTA MONICA, CA 90405
EPA ID:		CAC003086991
Contact Name:		JIN CHANG & VAL CHAN
Contact Address:		2303 27TH STREET
Contact City,State,Zip:		SANTA MONICA, CA 90405
Contact Telephone:		917-913-0186
Contact Fax:		Not reported
Contact Email:		CRISTAL.TEECOR@YAHOO.COM
Contact Title:		Not reported

JIN CHANG & VAL CHAN (Continued) **1026481000**

EPA Region:	09
Land Type:	Not reported
Federal Waste Generator Description:	Not a generator, verified
Non-Notifier:	Not reported
Biennial Report Cycle:	Not reported
Accessibility:	Not reported
Active Site Indicator:	Not reported
State District Owner:	Not reported
State District:	Not reported
Mailing Address:	2303 27TH STREET
Mailing City,State,Zip:	SANTA MONICA, CA 90405
Owner Name:	JIN CHANG & VAL CHAN
Owner Type:	Other
Operator Name:	JIN CHANG & VAL CHAN
Operator Type:	Other
Short-Term Generator Activity:	No
Importer Activity:	No
Mixed Waste Generator:	No
Transporter Activity:	No
Transfer Facility Activity:	No
Recycler Activity with Storage:	No
Small Quantity On-Site Burner Exemption:	No
Smelting Melting and Refining Furnace Exemption:	No
Underground Injection Control:	No
Off-Site Waste Receipt:	No
Universal Waste Indicator:	No
Universal Waste Destination Facility:	No
Federal Universal Waste:	No
Active Site Fed-Reg Treatment Storage and Disposal Facility:	Not reported
Active Site Converter Treatment storage and Disposal Facility:	Not reported
Active Site State-Reg Treatment Storage and Disposal Facility:	Not reported
Active Site State-Reg Handler:	---
Federal Facility Indicator:	Not reported
Hazardous Secondary Material Indicator:	N
Sub-Part K Indicator:	Not reported
Commercial TSD Indicator:	No
Treatment Storage and Disposal Type:	Not reported
2018 GPRA Permit Baseline:	Not on the Baseline
2018 GPRA Renewals Baseline:	Not on the Baseline
Permit Renewals Workload Universe:	Not reported
Permit Workload Universe:	Not reported
Permit Progress Universe:	Not reported
Post-Closure Workload Universe:	Not reported
Closure Workload Universe:	Not reported
202 GPRA Corrective Action Baseline:	No
Corrective Action Workload Universe:	No
Subject to Corrective Action Universe:	No
Non-TSDFs Where RCRA CA has Been Imposed Universe:	No
TSDFs Potentially Subject to CA Under 3004 (u)/(v) Universe:	No
TSDFs Only Subject to CA under Discretionary Auth Universe:	No
Corrective Action Priority Ranking:	No NCAPS ranking
Environmental Control Indicator:	No
Institutional Control Indicator:	No
Human Exposure Controls Indicator:	N/A
Groundwater Controls Indicator:	N/A
Operating TSDF Universe:	Not reported
Full Enforcement Universe:	Not reported

JIN CHANG & VAL CHAN (Continued) **1026481000**

Significant Non-Complier Universe:	No
Unaddressed Significant Non-Complier Universe:	No
Addressed Significant Non-Complier Universe:	No
Significant Non-Complier With a Compliance Schedule Universe:	No
Financial Assurance Required:	Not reported
Handler Date of Last Change:	20201008
Recognized Trader-Importer:	No
Recognized Trader-Exporter:	No
Importer of Spent Lead Acid Batteries:	No
Exporter of Spent Lead Acid Batteries:	No
Recycler Activity Without Storage:	No
Manifest Broker:	No
Sub-Part P Indicator:	No

Handler - Owner Operator:

Owner/Operator Indicator:	Owner
Owner/Operator Name:	JIN CHANG & VAL CHAN
Legal Status:	Other
Date Became Current:	Not reported
Date Ended Current:	Not reported
Owner/Operator Address:	2303 27TH STREET
Owner/Operator City,State,Zip:	SANTA MONICA, CA 90405
Owner/Operator Telephone:	917-913-0186
Owner/Operator Telephone Ext:	Not reported
Owner/Operator Fax:	Not reported
Owner/Operator Email:	Not reported

Owner/Operator Indicator:	Operator
Owner/Operator Name:	JIN CHANG & VAL CHAN
Legal Status:	Other
Date Became Current:	Not reported
Date Ended Current:	Not reported
Owner/Operator Address:	2303 27TH STREET
Owner/Operator City,State,Zip:	SANTA MONICA, CA 90405
Owner/Operator Telephone:	917-913-0186
Owner/Operator Telephone Ext:	Not reported
Owner/Operator Fax:	Not reported
Owner/Operator Email:	Not reported

Historic Generators:

Receive Date:	20201006
Handler Name: JIN CHANG & VAL CHAN	
Federal Waste Generator Description:	Not a generator, verified
State District Owner:	Not reported
Large Quantity Handler of Universal Waste:	No
Recognized Trader Importer:	No
Recognized Trader Exporter:	No
Spent Lead Acid Battery Importer:	No
Spent Lead Acid Battery Exporter:	No
Current Record:	Yes
Non Storage Recycler Activity:	Not reported
Electronic Manifest Broker:	Not reported

List of NAICS Codes and Descriptions:

NAICS Code:	56299

JIN CHANG & VAL CHAN (Continued) **1026481000**

NAICS Description: ALL OTHER WASTE MANAGEMENT SERVICES

Facility Has Received Notices of Violations:
Violations: No Violations Found

Evaluation Action Summary:
Evaluations: No Evaluations Found

H33 **SANTA MONICA MOTORS** **CERS HAZ WASTE** **S121789840**
NW **2318 PICO BLVD** **CERS** **N/A**
1/8-1/4 **SANTA MONICA, CA 90405**
0.216 mi.
1142 ft. **Site 3 of 9 in cluster H**

Relative:
Higher

Actual:
166 ft.

CERS HAZ WASTE:
Name: SANTA MONICA MOTORS
Address: 2318 PICO BLVD
City,State,Zip: SANTA MONICA, CA 90405
Site ID: 65102
CERS ID: 10130020
CERS Description: Hazardous Waste Generator

CERS:
Name: SANTA MONICA MOTORS
Address: 2318 PICO BLVD
City,State,Zip: SANTA MONICA, CA 90405
Site ID: 65102
CERS ID: 10130020
CERS Description: Chemical Storage Facilities

Violations:
Site ID: 65102
Site Name: Santa Monica Motors
Violation Date: 06-09-2016
Citation: HSC 6.95 25505(a)(4) - California Health and Safety Code, Chapter 6.95, Section(s) 25505(a)(4)
Violation Description: Failure to provide initial and annual training to all employees in safety procedures in the event of a release or threatened release of a hazardous material or failure to document and maintain training records for a minimum of three years.
Violation Notes: Training documentation unavailable
Violation Division: Santa Monica Fire Department
Violation Program: HMRRP
Violation Source: CERS,

Evaluation:
Eval General Type: Compliance Evaluation Inspection
Eval Date: 01-21-2021
Violations Found: No
Eval Type: Routine done by local agency
Eval Notes: Bob Rich, manager
Eval Division: Los Angeles County Fire Department
Eval Program: HW
Eval Source: CERS,

SANTA MONICA MOTORS (Continued) **S121789840**

Eval General Type: Compliance Evaluation Inspection
Eval Date: 05-17-2018
Violations Found: No
Eval Type: Routine done by local agency
Eval Notes: Not reported
Eval Division: Santa Monica Fire Department
Eval Program: HMRRP
Eval Source: CERS,

Eval General Type: Compliance Evaluation Inspection
Eval Date: 06-09-2016
Violations Found: Yes
Eval Type: Routine done by local agency
Eval Notes: Not reported
Eval Division: Santa Monica Fire Department
Eval Program: HMRRP
Eval Source: CERS,

Eval General Type: Compliance Evaluation Inspection
Eval Date: 04-25-2019
Violations Found: No
Eval Type: Routine done by local agency
Eval Notes: Not reported
Eval Division: Santa Monica Fire Department
Eval Program: HMRRP
Eval Source: CERS,

Eval General Type: Compliance Evaluation Inspection
Eval Date: 05-16-2017
Violations Found: No
Eval Type: Routine done by local agency
Eval Notes: Not reported
Eval Division: Santa Monica Fire Department
Eval Program: HMRRP
Eval Source: CERS,

Eval General Type: Compliance Evaluation Inspection
Eval Date: 05-29-2014
Violations Found: No
Eval Type: Routine done by local agency
Eval Notes: No Violations
Eval Division: Santa Monica Fire Department
Eval Program: HMRRP
Eval Source: CERS,

Eval General Type: Compliance Evaluation Inspection
Eval Date: 06-16-2015
Violations Found: No
Eval Type: Routine done by local agency
Eval Notes: Don Yocum
Eval Division: Los Angeles County Fire Department
Eval Program: HW
Eval Source: CERS,

Eval General Type: Compliance Evaluation Inspection
Eval Date: 03-11-2020
Violations Found: No

SANTA MONICA MOTORS (Continued) **S121789840**

Eval Type: Routine done by local agency
Eval Notes: Not reported
Eval Division: Santa Monica Fire Department
Eval Program: HMRRP
Eval Source: CERS,

Eval General Type: Compliance Evaluation Inspection
Eval Date: 06-21-2018
Violations Found: No
Eval Type: Routine done by local agency
Eval Notes: Ray Hodrick, Service Manager
Eval Division: Los Angeles County Fire Department
Eval Program: HW
Eval Source: CERS,

Enforcement Action:
Site ID: 65102
Site Name: Santa Monica Motors
Site Address: 2318 PICO BLVD
Site City: SANTA MONICA
Site Zip: 90405
Enf Action Date: 06-09-2016
Enf Action Type: Notice of Violation (Unified Program)
Enf Action Description: Notice of Violation Issued by the Inspector at the Time of Inspection
Enf Action Notes: Not reported
Enf Action Division: Santa Monica Fire Department
Enf Action Program: HMRRP
Enf Action Source: CERS,

Coordinates:
Site ID: 65102
Facility Name: Santa Monica Motors
Env Int Type Code: HWG
Program ID: 10130020
Coord Name: Not reported
Ref Point Type Desc: Unknown,
Latitude: 34.021122
Longitude: -118.465836

Affiliation:
Affiliation Type Desc: Facility Mailing Address
Entity Name: Mailing Address
Entity Title: Not reported
Affiliation Address: 2318 Pico Blvd
Affiliation City: Santa Monica
Affiliation State: CA
Affiliation Country: Not reported
Affiliation Zip: 90405
Affiliation Phone: ,

Affiliation Type Desc: Identification Signer
Entity Name: Karim Rawji
Entity Title: President
Affiliation Address: Not reported
Affiliation City: Not reported
Affiliation State: Not reported

SANTA MONICA MOTORS (Continued) **S121789840**

Affiliation Country: Not reported
Affiliation Zip: Not reported
Affiliation Phone: ,

Affiliation Type Desc: Operator
Entity Name: Karim Rawji
Entity Title: Not reported
Affiliation Address: Not reported
Affiliation City: Not reported
Affiliation State: Not reported
Affiliation Country: Not reported
Affiliation Zip: Not reported
Affiliation Phone: (310) 963-1548,

Affiliation Type Desc: Property Owner
Entity Name: Karim Rawji
Entity Title: Not reported
Affiliation Address: 2318 Pico Blvd
Affiliation City: Santa Monica
Affiliation State: CA
Affiliation Country: United States
Affiliation Zip: 90405
Affiliation Phone: (310) 963-1548,

Affiliation Type Desc: CUPA District
Entity Name: Santa Monica Fire Dept
Entity Title: Not reported
Affiliation Address: 333 Olympic Drive - 2nd Floor
Affiliation City: Santa Monica
Affiliation State: CA
Affiliation Country: Not reported
Affiliation Zip: 90401
Affiliation Phone: (310) 434-2666,

Affiliation Type Desc: Environmental Contact
Entity Name: Karim Rawji
Entity Title: Not reported
Affiliation Address: 2318 Pico Blvd
Affiliation City: Santa Monica
Affiliation State: CA
Affiliation Country: Not reported
Affiliation Zip: 904051722
Affiliation Phone: ,

Affiliation Type Desc: Legal Owner
Entity Name: Karim Rawji
Entity Title: Not reported
Affiliation Address: 2318 Pico Blvd
Affiliation City: Santa Monica
Affiliation State: CA
Affiliation Country: United States
Affiliation Zip: 90405
Affiliation Phone: (310) 963-1548,

Affiliation Type Desc: Document Preparer
Entity Name: Karim Rawji
Entity Title: Not reported

SANTA MONICA MOTORS (Continued) **S121789840**

Affiliation Address:	Not reported
Affiliation City:	Not reported
Affiliation State:	Not reported
Affiliation Country:	Not reported
Affiliation Zip:	Not reported
Affiliation Phone:	,
Affiliation Type Desc:	Parent Corporation
Entity Name:	Santa Monica Motors
Entity Title:	Not reported
Affiliation Address:	Not reported
Affiliation City:	Not reported
Affiliation State:	Not reported
Affiliation Country:	Not reported
Affiliation Zip:	Not reported
Affiliation Phone:	,

H34 **SANTA MONICA MOTORS II** **RCRA NonGen / NLR** **1024815486**
NW **2318 PICO BLVD** **CAL000313763**
1/8-1/4 **SANTA MONICA, CA 90405**
0.216 mi.
1142 ft. **Site 4 of 9 in cluster H**

Relative: **Higher**

Actual: **166 ft.**

RCRA NonGen / NLR:

Date Form Received by Agency:	20061128
Handler Name:	SANTA MONICA MOTORS II
Handler Address:	2318 PICO BLVD
Handler City,State,Zip:	SANTA MONICA, CA 90405-1722
EPA ID:	CAL000313763
Contact Name:	KARIM RAWJI
Contact Address:	2318 PICO BLVD
Contact City,State,Zip:	SANTA MONICA, CA 90405
Contact Telephone:	310-450-6510
Contact Fax:	310-526-6871
Contact Email:	KARIM@SANTAMONICAMOTORS.COM
Contact Title:	Not reported
EPA Region:	09
Land Type:	Not reported
Federal Waste Generator Description:	Not a generator, verified
Non-Notifier:	Not reported
Biennial Report Cycle:	Not reported
Accessibility:	Not reported
Active Site Indicator:	Handler Activities
State District Owner:	Not reported
State District:	Not reported
Mailing Address:	2318 PICO BLVD
Mailing City,State,Zip:	SANTA MONICA, CA 90405-1722
Owner Name:	KARRS INC
Owner Type:	Other
Operator Name:	KARIM RAWJI
Operator Type:	Other
Short-Term Generator Activity:	No
Importer Activity:	No
Mixed Waste Generator:	No
Transporter Activity:	No
Transfer Facility Activity:	No
Recycler Activity with Storage:	No

SANTA MONICA MOTORS II (Continued) **1024815486**

Small Quantity On-Site Burner Exemption:	No
Smelting Melting and Refining Furnace Exemption:	No
Underground Injection Control:	No
Off-Site Waste Receipt:	No
Universal Waste Indicator:	Yes
Universal Waste Destination Facility:	Yes
Federal Universal Waste:	No
Active Site Fed-Reg Treatment Storage and Disposal Facility:	Not reported
Active Site Converter Treatment storage and Disposal Facility:	Not reported
Active Site State-Reg Treatment Storage and Disposal Facility:	Not reported
Active Site State-Reg Handler:	---
Federal Facility Indicator:	Not reported
Hazardous Secondary Material Indicator:	N
Sub-Part K Indicator:	Not reported
Commercial TSD Indicator:	No
Treatment Storage and Disposal Type:	Not reported
2018 GPRA Permit Baseline:	Not on the Baseline
2018 GPRA Renewals Baseline:	Not on the Baseline
Permit Renewals Workload Universe:	Not reported
Permit Workload Universe:	Not reported
Permit Progress Universe:	Not reported
Post-Closure Workload Universe:	Not reported
Closure Workload Universe:	Not reported
202 GPRA Corrective Action Baseline:	No
Corrective Action Workload Universe:	No
Subject to Corrective Action Universe:	No
Non-TSDFs Where RCRA CA has Been Imposed Universe:	No
TSDFs Potentially Subject to CA Under 3004 (u)/(v) Universe:	No
TSDFs Only Subject to CA under Discretionary Auth Universe:	No
Corrective Action Priority Ranking:	No NCAPS ranking
Environmental Control Indicator:	No
Institutional Control Indicator:	No
Human Exposure Controls Indicator:	N/A
Groundwater Controls Indicator:	N/A
Operating TSDF Universe:	Not reported
Full Enforcement Universe:	Not reported
Significant Non-Complier Universe:	No
Unaddressed Significant Non-Complier Universe:	No
Addressed Significant Non-Complier Universe:	No
Significant Non-Complier With a Compliance Schedule Universe:	No
Financial Assurance Required:	Not reported
Handler Date of Last Change:	20180905
Recognized Trader-Importer:	No
Recognized Trader-Exporter:	No
Importer of Spent Lead Acid Batteries:	No
Exporter of Spent Lead Acid Batteries:	No
Recycler Activity Without Storage:	No
Manifest Broker:	No
Sub-Part P Indicator:	No

Handler - Owner Operator:

Owner/Operator Indicator:	Owner
Owner/Operator Name:	KARRS INC
Legal Status:	Other
Date Became Current:	Not reported
Date Ended Current:	Not reported

SANTA MONICA MOTORS II (Continued) **1024815486**

Owner/Operator Address:	2318 PICO BLVD
Owner/Operator City,State,Zip:	SANTA MONICA, CA 90405-1722
Owner/Operator Telephone:	310-450-2696
Owner/Operator Telephone Ext:	Not reported
Owner/Operator Fax:	Not reported
Owner/Operator Email:	Not reported
Owner/Operator Indicator:	Operator
Owner/Operator Name:	KARIM RAWJI
Legal Status:	Other
Date Became Current:	Not reported
Date Ended Current:	Not reported
Owner/Operator Address:	2318 PICO BLVD
Owner/Operator City,State,Zip:	SANTA MONICA, CA 90405
Owner/Operator Telephone:	310-450-6510
Owner/Operator Telephone Ext:	Not reported
Owner/Operator Fax:	Not reported
Owner/Operator Email:	Not reported

Historic Generators:

Receive Date:	20061128
Handler Name: SANTA MONICA MOTORS II	
Federal Waste Generator Description:	Not a generator, verified
State District Owner:	Not reported
Large Quantity Handler of Universal Waste:	No
Recognized Trader Importer:	No
Recognized Trader Exporter:	No
Spent Lead Acid Battery Importer:	No
Spent Lead Acid Battery Exporter:	No
Current Record:	Yes
Non Storage Recycler Activity:	Not reported
Electronic Manifest Broker:	Not reported

List of NAICS Codes and Descriptions:

NAICS Code:	811111
NAICS Description:	GENERAL AUTOMOTIVE REPAIR

Facility Has Received Notices of Violations:

Violations:	No Violations Found

Evaluation Action Summary:

Evaluations:	No Evaluations Found

E35 **SUNSET CAR WASH** **HIST UST** **U001564024**
NNW **2510 PICO BLVD** **N/A**
1/8-1/4 **STA MONICA, CA 90405**
0.217 mi.
1144 ft. **Site 2 of 2 in cluster E**

Relative: **Higher**
Actual: **171 ft.**

HIST UST:

Name:	SUNSET CAR WASH
Address:	2510 PICO BLVD
City,State,Zip:	STA MONICA, CA 90405
File Number:	00028906
URL:	http://geotracker.waterboards.ca.gov/ustpdfs/pdf/00028906.pdf

SUNSET CAR WASH (Continued) **U001564024**

Region: STATE
Facility ID: 00000041108
Facility Type: Other
Other Type: CAR WASH
Contact Name: Not reported
Telephone: 2134505112
Owner Name: SUNSET CAR WASH
Owner Address: 2510 PICO BLVD
Owner City,St,Zip: SANTA MONICA, CA 90405
Total Tanks: 0002

Tank Num: 001
Container Num: 1
Year Installed: Not reported
Tank Capacity: 00008000
Tank Used for: PRODUCT
Type of Fuel: UNLEADED
Container Construction Thickness: Not reported
Leak Detection: None

Tank Num: 002
Container Num: 2
Year Installed: Not reported
Tank Capacity: 00009000
Tank Used for: PRODUCT
Type of Fuel: PREMIUM
Container Construction Thickness: Not reported
Leak Detection: None

Click here for Geo Tracker PDF:

I36 **RITE AID #5490** **CERS HAZ WASTE** **S113803109**
NNW **2412 PICO BLVD** **HAZNET** **N/A**
1/8-1/4 **SANTA MONICA, CA 90405** **CERS**
0.218 mi.
1150 ft. **Site 1 of 6 in cluster I**

Relative:
Higher

Actual:
170 ft.

CERS HAZ WASTE:
Name: RITE AID #5490
Address: 2412 PICO BLVD
City,State,Zip: SANTA MONICA, CA 90405
Site ID: 148009
CERS ID: 10122493
CERS Description: RCRA LQ HW Generator

Name: RITE AID #5490
Address: 2412 PICO BLVD
City,State,Zip: SANTA MONICA, CA 90405
Site ID: 148009
CERS ID: 10122493
CERS Description: Hazardous Waste Generator

HAZNET:
Name: RITE AID #5490
Address: 2412 PICO BLVD
Address 2: Not reported
City,State,Zip: SANTA MONICA, CA 904051827

RITE AID #5490 (Continued) **S113803109**

Contact:	STEPHANIE A. CAIATI
Telephone:	7177308225
Mailing Name:	Not reported
Mailing Address:	30 HUNTER LN
Year:	2014
Gepaid:	CAL000380425
TSD EPA ID:	INR000110197
CA Waste Code:	214 - Unspecified solvent mixture
Disposal Method:	H141 - Storage, Bulking, And/Or Transfer Off Site--No Treatment/Reovery (H010-H129) Or (H131-H135)
Tons:	0.049
Year:	2014
Gepaid:	CAL000380425
TSD EPA ID:	INR000110197
CA Waste Code:	232 - Pesticides and other waste associated with pesticide production
Disposal Method:	H141 - Storage, Bulking, And/Or Transfer Off Site--No Treatment/Reovery (H010-H129) Or (H131-H135)
Tons:	0.0245
Year:	2014
Gepaid:	CAL000380425
TSD EPA ID:	INR000110197
CA Waste Code:	311 - Pharmaceutical waste
Disposal Method:	H141 - Storage, Bulking, And/Or Transfer Off Site--No Treatment/Reovery (H010-H129) Or (H131-H135)
Tons:	0.0005
Year:	2014
Gepaid:	CAL000380425
TSD EPA ID:	NVD980895338
CA Waste Code:	311 - Pharmaceutical waste
Disposal Method:	H141 - Storage, Bulking, And/Or Transfer Off Site--No Treatment/Reovery (H010-H129) Or (H131-H135)
Tons:	0.001
Year:	2014
Gepaid:	CAL000380425
TSD EPA ID:	INR000110197
CA Waste Code:	122 - Alkaline solution without metals pH >= 12.5
Disposal Method:	H141 - Storage, Bulking, And/Or Transfer Off Site--No Treatment/Reovery (H010-H129) Or (H131-H135)
Tons:	0.003
Year:	2014
Gepaid:	CAL000380425
TSD EPA ID:	CAD008364432
CA Waste Code:	311 - Pharmaceutical waste
Disposal Method:	H141 - Storage, Bulking, And/Or Transfer Off Site--No Treatment/Reovery (H010-H129) Or (H131-H135)
Tons:	0.0005
Year:	2014
Gepaid:	CAL000380425
TSD EPA ID:	CAD008364432
CA Waste Code:	331 - Off-specification, aged or surplus organics

RITE AID #5490 (Continued) **S113803109**

Disposal Method:	H141 - Storage, Bulking, And/Or Transfer Off Site--No Treatment/Reovery (H010-H129) Or (H131-H135)
Tons:	0.005
Year:	2014
Gepaid:	CAL000380425
TSD EPA ID:	INR000110197
CA Waste Code:	-
Disposal Method:	-
Tons:	0.0065
Year:	2014
Gepaid:	CAL000380425
TSD EPA ID:	CAD008364432
CA Waste Code:	214 - Unspecified solvent mixture
Disposal Method:	H141 - Storage, Bulking, And/Or Transfer Off Site--No Treatment/Reovery (H010-H129) Or (H131-H135)
Tons:	0.012
Year:	2014
Gepaid:	CAL000380425
TSD EPA ID:	INR000110197
CA Waste Code:	131 - Aqueous solution (2 < pH < 12.5) containing reactive anions ...
Disposal Method:	H141 - Storage, Bulking, And/Or Transfer Off Site--No Treatment/Reovery (H010-H129) Or (H131-H135)
Tons:	0.0045

Click this hyperlink while viewing on your computer to access
10 additional CA HAZNET: record(s) in the EDR Site Report.

Additional Info:

Year:	2012
Gen EPA ID:	CAL000380425
Shipment Date:	20121227
Creation Date:	5/21/2013 22:15:06
Receipt Date:	20130111
Manifest ID:	005495595FLE
Trans EPA ID:	MNS000110924
Trans Name:	STERICYCLE SPECIALTY WASTE SOLUTIONS INC
Trans 2 EPA ID:	OKD981588791
Trans 2 Name:	TRIAD TRANSPORT INC
TSDF EPA ID:	INR000110197
Trans Name:	STERICYCLE INC
TSDF Alt EPA ID:	Not reported
TSDF Alt Name:	Not reported
Waste Code Description:	122 - Alkaline solution without metals (pH > 12.5
RCRA Code:	D002
Meth Code:	H141 - Storage, Bulking, And/Or Transfer Off Site--No Treatment/Reovery (H010-H129) Or (H131-H135)
Quantity Tons:	0.001
Waste Quantity:	2
Quantity Unit:	P
Additional Code 1:	Not reported
Additional Code 2:	Not reported
Additional Code 3:	Not reported

RITE AID #5490 (Continued) **S113803109**

Additional Code 4:	Not reported
Additional Code 5:	Not reported
Shipment Date:	20121227
Creation Date:	5/21/2013 22:15:06
Receipt Date:	20130111
Manifest ID:	005495595FLE
Trans EPA ID:	MNS000110924
Trans Name:	STERICYCLE SPECIALTY WASTE SOLUTIONS INC
Trans 2 EPA ID:	OKD981588791
Trans 2 Name:	TRIAD TRANSPORT INC
TSDF EPA ID:	INR000110197
Trans Name:	STERICYCLE INC
TSDF Alt EPA ID:	Not reported
TSDF Alt Name:	Not reported
Waste Code Description:	214 - Unspecified solvent mixture
RCRA Code:	D001
Meth Code:	H141 - Storage, Bulking, And/Or Transfer Off Site--No Treatment/Reovery (H010-H129) Or (H131-H135)
Quantity Tons:	0.0075
Waste Quantity:	15
Quantity Unit:	P
Additional Code 1:	Not reported
Additional Code 2:	Not reported
Additional Code 3:	Not reported
Additional Code 4:	Not reported
Additional Code 5:	Not reported
Shipment Date:	20121227
Creation Date:	5/21/2013 22:15:06
Receipt Date:	20130111
Manifest ID:	005495595FLE
Trans EPA ID:	MNS000110924
Trans Name:	STERICYCLE SPECIALTY WASTE SOLUTIONS INC
Trans 2 EPA ID:	OKD981588791
Trans 2 Name:	TRIAD TRANSPORT INC
TSDF EPA ID:	INR000110197
Trans Name:	STERICYCLE INC
TSDF Alt EPA ID:	Not reported
TSDF Alt Name:	Not reported
Waste Code Description:	131 - Aqueous solution (2 < pH < 12.5) containing reactive anions (azide, bromate, chlorate, cyanide, fluoride, hypochlorite, nitrite, perchlorate, and sulfide anions
RCRA Code:	D001
Meth Code:	H141 - Storage, Bulking, And/Or Transfer Off Site--No Treatment/Reovery (H010-H129) Or (H131-H135)
Quantity Tons:	0.0015
Waste Quantity:	3
Quantity Unit:	P
Additional Code 1:	Not reported
Additional Code 2:	Not reported
Additional Code 3:	Not reported
Additional Code 4:	Not reported
Additional Code 5:	Not reported
Shipment Date:	20121227
Creation Date:	Not reported

RITE AID #5490 (Continued) **S113803109**

Receipt Date:	Not reported
Manifest ID:	005495595FLE
Trans EPA ID:	MNS000110924
Trans Name:	STERICYCLE SPECIALTY WASTE SOLUTIONS INC
Trans 2 EPA ID:	OKD981588791
Trans 2 Name:	TRIAD TRANSPORT INC
TSDF EPA ID:	INR000110197
Trans Name:	STERICYCLE INC
TSDF Alt EPA ID:	Not reported
TSDF Alt Name:	Not reported
Waste Code Description:	561 - Not reported
RCRA Code:	Not reported
Meth Code:	- Not reported
Quantity Tons:	0.019
Waste Quantity:	38
Quantity Unit:	P
Additional Code 1:	Not reported
Additional Code 2:	Not reported
Additional Code 3:	Not reported
Additional Code 4:	Not reported
Additional Code 5:	Not reported
Shipment Date:	20121227
Creation Date:	Not reported
Receipt Date:	Not reported
Manifest ID:	005495595FLE
Trans EPA ID:	MNS000110924
Trans Name:	STERICYCLE SPECIALTY WASTE SOLUTIONS INC
Trans 2 EPA ID:	OKD981588791
Trans 2 Name:	TRIAD TRANSPORT INC
TSDF EPA ID:	INR000110197
Trans Name:	STERICYCLE INC
TSDF Alt EPA ID:	Not reported
TSDF Alt Name:	Not reported
Waste Code Description:	311 - Pharmaceutical waste
RCRA Code:	P075
Meth Code:	H141 - Storage, Bulking, And/Or Transfer Off Site--No Treatment/Reovery (H010-H129) Or (H131-H135)
Quantity Tons:	0.0005
Waste Quantity:	1
Quantity Unit:	P
Additional Code 1:	P001
Additional Code 2:	Not reported
Additional Code 3:	Not reported
Additional Code 4:	Not reported
Additional Code 5:	Not reported
Shipment Date:	20121227
Creation Date:	Not reported
Receipt Date:	Not reported
Manifest ID:	005495595FLE
Trans EPA ID:	MNS000110924
Trans Name:	STERICYCLE SPECIALTY WASTE SOLUTIONS INC
Trans 2 EPA ID:	OKD981588791
Trans 2 Name:	TRIAD TRANSPORT INC
TSDF EPA ID:	INR000110197
Trans Name:	STERICYCLE INC

RITE AID #5490 (Continued) **S113803109**

TSDF Alt EPA ID:	Not reported
TSDF Alt Name:	Not reported
Waste Code Description:	311 - Pharmaceutical waste
RCRA Code:	Not reported
Meth Code:	- Not reported
Quantity Tons:	0.0005
Waste Quantity:	1
Quantity Unit:	P
Additional Code 1:	Not reported
Additional Code 2:	Not reported
Additional Code 3:	Not reported
Additional Code 4:	Not reported
Additional Code 5:	Not reported
Shipment Date:	20121227
Creation Date:	Not reported
Receipt Date:	Not reported
Manifest ID:	005495595FLE
Trans EPA ID:	MNS000110924
Trans Name:	STERICYCLE SPECIALTY WASTE SOLUTIONS INC
Trans 2 EPA ID:	OKD981588791
Trans 2 Name:	TRIAD TRANSPORT INC
TSDF EPA ID:	INR000110197
Trans Name:	STERICYCLE INC
TSDF Alt EPA ID:	Not reported
TSDF Alt Name:	Not reported
Waste Code Description:	- Not reported
RCRA Code:	Not reported
Meth Code:	- Not reported
Quantity Tons:	0.001
Waste Quantity:	2
Quantity Unit:	P
Additional Code 1:	Not reported
Additional Code 2:	Not reported
Additional Code 3:	Not reported
Additional Code 4:	Not reported
Additional Code 5:	Not reported
Shipment Date:	20121227
Creation Date:	5/21/2013 22:15:06
Receipt Date:	20130111
Manifest ID:	005495595FLE
Trans EPA ID:	MNS000110924
Trans Name:	STERICYCLE SPECIALTY WASTE SOLUTIONS INC
Trans 2 EPA ID:	OKD981588791
Trans 2 Name:	TRIAD TRANSPORT INC
TSDF EPA ID:	INR000110197
Trans Name:	STERICYCLE INC
TSDF Alt EPA ID:	Not reported
TSDF Alt Name:	Not reported
Waste Code Description:	311 - Pharmaceutical waste
RCRA Code:	D010
Meth Code:	H141 - Storage, Bulking, And/Or Transfer Off Site--No Treatment/Reovery (H010-H129) Or (H131-H135)
Quantity Tons:	0.005
Waste Quantity:	10
Quantity Unit:	P

RITE AID #5490 (Continued) **S113803109**

Additional Code 1:	D007
Additional Code 2:	Not reported
Additional Code 3:	Not reported
Additional Code 4:	Not reported
Additional Code 5:	Not reported

Additional Info:

Year:	2013
Gen EPA ID:	CAL000380425
Shipment Date:	20131127
Creation Date:	Not reported
Receipt Date:	Not reported
Manifest ID:	006273305FLE
Trans EPA ID:	MNS000110924
Trans Name:	STERICYCLE SPECIALTY WASTE SOLUTIONS INC
Trans 2 EPA ID:	OKD981588791
Trans 2 Name:	TRIAD TRANSPORT INC
TSDF EPA ID:	INR000110197
Trans Name:	STERICYCLE INC
TSDF Alt EPA ID:	Not reported
TSDF Alt Name:	Not reported
Waste Code Description:	- Not reported
RCRA Code:	Not reported
Meth Code:	- Not reported
Quantity Tons:	0.002
Waste Quantity:	4
Quantity Unit:	P
Additional Code 1:	Not reported
Additional Code 2:	Not reported
Additional Code 3:	Not reported
Additional Code 4:	Not reported
Additional Code 5:	Not reported
Shipment Date:	20131127
Creation Date:	Not reported
Receipt Date:	Not reported
Manifest ID:	006273305FLE
Trans EPA ID:	MNS000110924
Trans Name:	STERICYCLE SPECIALTY WASTE SOLUTIONS INC
Trans 2 EPA ID:	OKD981588791
Trans 2 Name:	TRIAD TRANSPORT INC
TSDF EPA ID:	INR000110197
Trans Name:	STERICYCLE INC
TSDF Alt EPA ID:	Not reported
TSDF Alt Name:	Not reported
Waste Code Description:	311 - Pharmaceutical waste
RCRA Code:	D010
Meth Code:	H141 - Storage, Bulking, And/Or Transfer Off Site--No Treatment/Reovery (H010-H129) Or (H131-H135)
Quantity Tons:	0.005
Waste Quantity:	10
Quantity Unit:	P
Additional Code 1:	D007
Additional Code 2:	Not reported
Additional Code 3:	Not reported
Additional Code 4:	Not reported

RITE AID #5490 (Continued) **S113803109**

Additional Code 5:	Not reported
Shipment Date:	20131127
Creation Date:	Not reported
Receipt Date:	Not reported
Manifest ID:	006273305FLE
Trans EPA ID:	MNS000110924
Trans Name:	STERICYCLE SPECIALTY WASTE SOLUTIONS INC
Trans 2 EPA ID:	OKD981588791
Trans 2 Name:	TRIAD TRANSPORT INC
TSDF EPA ID:	INR000110197
Trans Name:	STERICYCLE INC
TSDF Alt EPA ID:	Not reported
TSDF Alt Name:	Not reported
Waste Code Description:	214 - Unspecified solvent mixture
RCRA Code:	D001
Meth Code:	H141 - Storage, Bulking, And/Or Transfer Off Site--No Treatment/Reovery (H010-H129) Or (H131-H135)
Quantity Tons:	0.0035
Waste Quantity:	7
Quantity Unit:	P
Additional Code 1:	Not reported
Additional Code 2:	Not reported
Additional Code 3:	Not reported
Additional Code 4:	Not reported
Additional Code 5:	Not reported
Shipment Date:	20131127
Creation Date:	Not reported
Receipt Date:	Not reported
Manifest ID:	006273305FLE
Trans EPA ID:	MNS000110924
Trans Name:	STERICYCLE SPECIALTY WASTE SOLUTIONS INC
Trans 2 EPA ID:	OKD981588791
Trans 2 Name:	TRIAD TRANSPORT INC
TSDF EPA ID:	INR000110197
Trans Name:	STERICYCLE INC
TSDF Alt EPA ID:	Not reported
TSDF Alt Name:	Not reported
Waste Code Description:	214 - Unspecified solvent mixture
RCRA Code:	D001
Meth Code:	H141 - Storage, Bulking, And/Or Transfer Off Site--No Treatment/Reovery (H010-H129) Or (H131-H135)
Quantity Tons:	0.006
Waste Quantity:	12
Quantity Unit:	P
Additional Code 1:	Not reported
Additional Code 2:	Not reported
Additional Code 3:	Not reported
Additional Code 4:	Not reported
Additional Code 5:	Not reported
Shipment Date:	20131127
Creation Date:	Not reported
Receipt Date:	Not reported
Manifest ID:	006273305FLE
Trans EPA ID:	MNS000110924

RITE AID #5490 (Continued) **S113803109**

Trans Name:	STERICYCLE SPECIALTY WASTE SOLUTIONS INC
Trans 2 EPA ID:	OKD981588791
Trans 2 Name:	TRIAD TRANSPORT INC
TSDF EPA ID:	INR000110197
Trans Name:	STERICYCLE INC
TSDF Alt EPA ID:	Not reported
TSDF Alt Name:	Not reported
Waste Code Description:	- Not reported
RCRA Code:	Not reported
Meth Code:	- Not reported
Quantity Tons:	0.002
Waste Quantity:	4
Quantity Unit:	P
Additional Code 1:	Not reported
Additional Code 2:	Not reported
Additional Code 3:	Not reported
Additional Code 4:	Not reported
Additional Code 5:	Not reported

Shipment Date:	20131127
Creation Date:	Not reported
Receipt Date:	Not reported
Manifest ID:	006273305FLE
Trans EPA ID:	MNS000110924
Trans Name:	STERICYCLE SPECIALTY WASTE SOLUTIONS INC
Trans 2 EPA ID:	OKD981588791
Trans 2 Name:	TRIAD TRANSPORT INC
TSDF EPA ID:	INR000110197
Trans Name:	STERICYCLE INC
TSDF Alt EPA ID:	Not reported
TSDF Alt Name:	Not reported
Waste Code Description:	311 - Pharmaceutical waste
RCRA Code:	Not reported
Meth Code:	- Not reported
Quantity Tons:	0.0005
Waste Quantity:	1
Quantity Unit:	P
Additional Code 1:	Not reported
Additional Code 2:	Not reported
Additional Code 3:	Not reported
Additional Code 4:	Not reported
Additional Code 5:	Not reported

Shipment Date:	20131127
Creation Date:	Not reported
Receipt Date:	Not reported
Manifest ID:	006273305FLE
Trans EPA ID:	MNS000110924
Trans Name:	STERICYCLE SPECIALTY WASTE SOLUTIONS INC
Trans 2 EPA ID:	OKD981588791
Trans 2 Name:	TRIAD TRANSPORT INC
TSDF EPA ID:	INR000110197
Trans Name:	STERICYCLE INC
TSDF Alt EPA ID:	Not reported
TSDF Alt Name:	Not reported
Waste Code Description:	214 - Unspecified solvent mixture
RCRA Code:	D001

RITE AID #5490 (Continued) **S113803109**

Meth Code:	H141 - Storage, Bulking, And/Or Transfer Off Site--No Treatment/Reovery (H010-H129) Or (H131-H135)
Quantity Tons:	0.0035
Waste Quantity:	7
Quantity Unit:	P
Additional Code 1:	Not reported
Additional Code 2:	Not reported
Additional Code 3:	Not reported
Additional Code 4:	Not reported
Additional Code 5:	Not reported
Shipment Date:	20131127
Creation Date:	Not reported
Receipt Date:	Not reported
Manifest ID:	006273305FLE
Trans EPA ID:	MNS000110924
Trans Name:	STERICYCLE SPECIALTY WASTE SOLUTIONS INC
Trans 2 EPA ID:	OKD981588791
Trans 2 Name:	TRIAD TRANSPORT INC
TSDF EPA ID:	INR000110197
Trans Name:	STERICYCLE INC
TSDF Alt EPA ID:	Not reported
TSDF Alt Name:	Not reported
Waste Code Description:	214 - Unspecified solvent mixture
RCRA Code:	D001
Meth Code:	H141 - Storage, Bulking, And/Or Transfer Off Site--No Treatment/Reovery (H010-H129) Or (H131-H135)
Quantity Tons:	0.006
Waste Quantity:	12
Quantity Unit:	P
Additional Code 1:	Not reported
Additional Code 2:	Not reported
Additional Code 3:	Not reported
Additional Code 4:	Not reported
Additional Code 5:	Not reported
Shipment Date:	20131127
Creation Date:	Not reported
Receipt Date:	Not reported
Manifest ID:	006273305FLE
Trans EPA ID:	MNS000110924
Trans Name:	STERICYCLE SPECIALTY WASTE SOLUTIONS INC
Trans 2 EPA ID:	OKD981588791
Trans 2 Name:	TRIAD TRANSPORT INC
TSDF EPA ID:	INR000110197
Trans Name:	STERICYCLE INC
TSDF Alt EPA ID:	Not reported
TSDF Alt Name:	Not reported
Waste Code Description:	- Not reported
RCRA Code:	Not reported
Meth Code:	- Not reported
Quantity Tons:	0.0125
Waste Quantity:	25
Quantity Unit:	P
Additional Code 1:	Not reported
Additional Code 2:	Not reported
Additional Code 3:	Not reported

RITE AID #5490 (Continued) **S113803109**

Additional Code 4:	Not reported
Additional Code 5:	Not reported
Shipment Date:	20131127
Creation Date:	Not reported
Receipt Date:	Not reported
Manifest ID:	006273305FLE
Trans EPA ID:	MNS000110924
Trans Name:	STERICYCLE SPECIALTY WASTE SOLUTIONS INC
Trans 2 EPA ID:	OKD981588791
Trans 2 Name:	TRIAD TRANSPORT INC
TSDF EPA ID:	INR000110197
Trans Name:	STERICYCLE INC
TSDF Alt EPA ID:	Not reported
TSDF Alt Name:	Not reported
Waste Code Description:	561 - Not reported
RCRA Code:	Not reported
Meth Code:	- Not reported
Quantity Tons:	0.0465
Waste Quantity:	93
Quantity Unit:	P
Additional Code 1:	Not reported
Additional Code 2:	Not reported
Additional Code 3:	Not reported
Additional Code 4:	Not reported
Additional Code 5:	Not reported

Additional Info:

Year:	2014
Gen EPA ID:	CAL000380425
Shipment Date:	20140806
Creation Date:	Not reported
Receipt Date:	Not reported
Manifest ID:	007225372FLE
Trans EPA ID:	MNS000110924
Trans Name:	STERICYCLE SPECIALTY WASTE SOLUTIONS INC
Trans 2 EPA ID:	OKD981588791
Trans 2 Name:	TRIAD TRANSPORT INC
TSDF EPA ID:	CAD008364432
Trans Name:	RHO CHEM LLC
TSDF Alt EPA ID:	Not reported
TSDF Alt Name:	Not reported
Waste Code Description:	352 - Other organic solids
RCRA Code:	D009
Meth Code:	H141 - Storage, Bulking, And/Or Transfer Off Site--No Treatment/Reovery (H010-H129) Or (H131-H135)
Quantity Tons:	0.0025
Waste Quantity:	5
Quantity Unit:	P
Additional Code 1:	Not reported
Additional Code 2:	Not reported
Additional Code 3:	Not reported
Additional Code 4:	Not reported
Additional Code 5:	Not reported
Shipment Date:	20140806

RITE AID #5490 (Continued) **S113803109**

Creation Date:	Not reported
Receipt Date:	Not reported
Manifest ID:	007225372FLE
Trans EPA ID:	MNS000110924
Trans Name:	STERICYCLE SPECIALTY WASTE SOLUTIONS INC
Trans 2 EPA ID:	OKD981588791
Trans 2 Name:	TRIAD TRANSPORT INC
TSDF EPA ID:	CAD008364432
Trans Name:	RHO CHEM LLC
TSDF Alt EPA ID:	Not reported
TSDF Alt Name:	Not reported
Waste Code Description:	122 - Alkaline solution without metals (pH > 12.5
RCRA Code:	D002
Meth Code:	H141 - Storage, Bulking, And/Or Transfer Off Site--No Treatment/Reovery (H010-H129) Or (H131-H135)
Quantity Tons:	0.004
Waste Quantity:	8
Quantity Unit:	P
Additional Code 1:	Not reported
Additional Code 2:	Not reported
Additional Code 3:	Not reported
Additional Code 4:	Not reported
Additional Code 5:	Not reported
Shipment Date:	20140806
Creation Date:	Not reported
Receipt Date:	Not reported
Manifest ID:	007225372FLE
Trans EPA ID:	MNS000110924
Trans Name:	STERICYCLE SPECIALTY WASTE SOLUTIONS INC
Trans 2 EPA ID:	OKD981588791
Trans 2 Name:	TRIAD TRANSPORT INC
TSDF EPA ID:	CAD008364432
Trans Name:	RHO CHEM LLC
TSDF Alt EPA ID:	Not reported
TSDF Alt Name:	Not reported
Waste Code Description:	331 - Off-specification, aged, or surplus organics
RCRA Code:	D010
Meth Code:	H141 - Storage, Bulking, And/Or Transfer Off Site--No Treatment/Reovery (H010-H129) Or (H131-H135)
Quantity Tons:	0.034
Waste Quantity:	68
Quantity Unit:	P
Additional Code 1:	D007
Additional Code 2:	Not reported
Additional Code 3:	Not reported
Additional Code 4:	Not reported
Additional Code 5:	Not reported
Shipment Date:	20140806
Creation Date:	Not reported
Receipt Date:	Not reported
Manifest ID:	007225372FLE
Trans EPA ID:	MNS000110924
Trans Name:	STERICYCLE SPECIALTY WASTE SOLUTIONS INC
Trans 2 EPA ID:	OKD981588791
Trans 2 Name:	TRIAD TRANSPORT INC

RITE AID #5490 (Continued) **S113803109**

TSDF EPA ID:	CAD008364432
Trans Name:	RHO CHEM LLC
TSDF Alt EPA ID:	Not reported
TSDF Alt Name:	Not reported
Waste Code Description:	311 - Pharmaceutical waste
RCRA Code:	P001
Meth Code:	H141 - Storage, Bulking, And/Or Transfer Off Site--No Treatment/Reovery (H010-H129) Or (H131-H135)
Quantity Tons:	0.0005
Waste Quantity:	1
Quantity Unit:	P
Additional Code 1:	Not reported
Additional Code 2:	Not reported
Additional Code 3:	Not reported
Additional Code 4:	Not reported
Additional Code 5:	Not reported
Shipment Date:	20140806
Creation Date:	1/27/2015 22:15:03
Receipt Date:	20140813
Manifest ID:	007225372FLE
Trans EPA ID:	MNS000110924
Trans Name:	STERICYCLE SPECIALTY WASTE SOLUTIONS INC
Trans 2 EPA ID:	OKD981588791
Trans 2 Name:	TRIAD TRANSPORT INC
TSDF EPA ID:	CAD008364432
Trans Name:	RHO CHEM LLC
TSDF Alt EPA ID:	Not reported
TSDF Alt Name:	Not reported
Waste Code Description:	214 - Unspecified solvent mixture
RCRA Code:	D001
Meth Code:	H141 - Storage, Bulking, And/Or Transfer Off Site--No Treatment/Reovery (H010-H129) Or (H131-H135)
Quantity Tons:	0.006
Waste Quantity:	12
Quantity Unit:	P
Additional Code 1:	Not reported
Additional Code 2:	Not reported
Additional Code 3:	Not reported
Additional Code 4:	Not reported
Additional Code 5:	Not reported
Shipment Date:	20140806
Creation Date:	1/27/2015 22:15:03
Receipt Date:	20140813
Manifest ID:	007225372FLE
Trans EPA ID:	MNS000110924
Trans Name:	STERICYCLE SPECIALTY WASTE SOLUTIONS INC
Trans 2 EPA ID:	OKD981588791
Trans 2 Name:	TRIAD TRANSPORT INC
TSDF EPA ID:	CAD008364432
Trans Name:	RHO CHEM LLC
TSDF Alt EPA ID:	Not reported
TSDF Alt Name:	Not reported
Waste Code Description:	214 - Unspecified solvent mixture
RCRA Code:	D001
Meth Code:	H141 - Storage, Bulking, And/Or Transfer Off Site--No

RITE AID #5490 (Continued) **S113803109**

	Treatment/Reovery (H010-H129) Or (H131-H135)
Quantity Tons:	0.006
Waste Quantity:	12
Quantity Unit:	P
Additional Code 1:	Not reported
Additional Code 2:	Not reported
Additional Code 3:	Not reported
Additional Code 4:	Not reported
Additional Code 5:	Not reported
Shipment Date:	20140806
Creation Date:	1/27/2015 22:15:03
Receipt Date:	20140820
Manifest ID:	007225373FLE
Trans EPA ID:	MNS000110924
Trans Name:	STERICYCLE SPECIALTY WASTE SOLUTIONS INC
Trans 2 EPA ID:	OKD981588791
Trans 2 Name:	TRIAD TRANSPORT INC
TSDF EPA ID:	NVD980895338
Trans Name:	21ST CENTURY EMN LLC
TSDF Alt EPA ID:	Not reported
TSDF Alt Name:	Not reported
Waste Code Description:	311 - Pharmaceutical waste
RCRA Code:	Not reported
Meth Code:	H141 - Storage, Bulking, And/Or Transfer Off Site--No Treatment/Reovery (H010-H129) Or (H131-H135)
Quantity Tons:	0.001
Waste Quantity:	2
Quantity Unit:	P
Additional Code 1:	Not reported
Additional Code 2:	Not reported
Additional Code 3:	Not reported
Additional Code 4:	Not reported
Additional Code 5:	Not reported
Shipment Date:	20140806
Creation Date:	1/27/2015 22:15:03
Receipt Date:	20140813
Manifest ID:	007225372FLE
Trans EPA ID:	MNS000110924
Trans Name:	STERICYCLE SPECIALTY WASTE SOLUTIONS INC
Trans 2 EPA ID:	OKD981588791
Trans 2 Name:	TRIAD TRANSPORT INC
TSDF EPA ID:	CAD008364432
Trans Name:	RHO CHEM LLC
TSDF Alt EPA ID:	Not reported
TSDF Alt Name:	Not reported
Waste Code Description:	311 - Pharmaceutical waste
RCRA Code:	P075
Meth Code:	H141 - Storage, Bulking, And/Or Transfer Off Site--No Treatment/Reovery (H010-H129) Or (H131-H135)
Quantity Tons:	0.0005
Waste Quantity:	1
Quantity Unit:	P
Additional Code 1:	Not reported
Additional Code 2:	Not reported
Additional Code 3:	Not reported

RITE AID #5490 (Continued) **S113803109**

Additional Code 4:	Not reported
Additional Code 5:	Not reported
Shipment Date:	20140806
Creation Date:	2/6/2015 22:15:05
Receipt Date:	20140829
Manifest ID:	007225371FLE
Trans EPA ID:	MNS000110924
Trans Name:	STERICYCLE SPECIALTY WASTE SOLUTIONS INC
Trans 2 EPA ID:	OKD981588791
Trans 2 Name:	TRIAD TRANSPORT INC
TSDF EPA ID:	INR000110197
Trans Name:	STERICYCLE INC
TSDF Alt EPA ID:	Not reported
TSDF Alt Name:	Not reported
Waste Code Description:	- Not reported
RCRA Code:	Not reported
Meth Code:	- Not reported
Quantity Tons:	0.0065
Waste Quantity:	13
Quantity Unit:	P
Additional Code 1:	Not reported
Additional Code 2:	Not reported
Additional Code 3:	Not reported
Additional Code 4:	Not reported
Additional Code 5:	Not reported
Shipment Date:	20140806
Creation Date:	Not reported
Receipt Date:	Not reported
Manifest ID:	007225372FLE
Trans EPA ID:	MNS000110924
Trans Name:	STERICYCLE SPECIALTY WASTE SOLUTIONS INC
Trans 2 EPA ID:	OKD981588791
Trans 2 Name:	TRIAD TRANSPORT INC
TSDF EPA ID:	CAD008364432
Trans Name:	RHO CHEM LLC
TSDF Alt EPA ID:	Not reported
TSDF Alt Name:	Not reported
Waste Code Description:	- Not reported
RCRA Code:	Not reported
Meth Code:	H141 - Storage, Bulking, And/Or Transfer Off Site--No Treatment/Reovery (H010-H129) Or (H131-H135)
Quantity Tons:	0.005
Waste Quantity:	10
Quantity Unit:	P
Additional Code 1:	Not reported
Additional Code 2:	Not reported
Additional Code 3:	Not reported
Additional Code 4:	Not reported
Additional Code 5:	Not reported

CERS:

Name:	RITE AID #5490
Address:	2412 PICO BLVD
City,State,Zip:	SANTA MONICA, CA 90405
Site ID:	148009

RITE AID #5490 (Continued) **S113803109**

CERS ID: 10122493
CERS Description: Chemical Storage Facilities

Violations:
Site ID: 148009
Site Name: RITE AID #5490
Violation Date: 03-06-2014
Citation: 22 CCR 12 66262.23(a) - California Code of Regulations, Title 22, Chapter 12, Section(s) 66262.23(a)
Violation Description: Failure to properly complete the Hazardous Waste manifest.
Violation Notes: Returned to compliance on 05/09/2014. OBSERVATION: The Owner/Operator failed to complete, sign or date manifest; or obtain dated signature of transporter. [enter specific observations] CORRECTIVE ACTION: The Owner/Operator shall properly prepare manifests for any transport of a hazardous waste for off-site transfer, treatment, storage or disposal going forward. Provide a copy of a prepared manifest to the CUPA to verify compliance.
Violation Division: Los Angeles County Fire Department
Violation Program: HW
Violation Source: CERS,

Evaluation:
Eval General Type: Other/Unknown
Eval Date: 05-09-2014
Violations Found: No
Eval Type: Other, not routine, done by local agency
Eval Notes: Not reported
Eval Division: Los Angeles County Fire Department
Eval Program: HW
Eval Source: CERS,

Eval General Type: Compliance Evaluation Inspection
Eval Date: 11-07-2019
Violations Found: No
Eval Type: Routine done by local agency
Eval Notes: Christy Cuara, Manager
Eval Division: Los Angeles County Fire Department
Eval Program: HW
Eval Source: CERS,

Eval General Type: Compliance Evaluation Inspection
Eval Date: 03-06-2014
Violations Found: Yes
Eval Type: Routine done by local agency
Eval Notes: Not reported
Eval Division: Los Angeles County Fire Department
Eval Program: HW
Eval Source: CERS,

Eval General Type: Compliance Evaluation Inspection
Eval Date: 04-18-2017
Violations Found: No
Eval Type: Routine done by local agency
Eval Notes: Cristy Cuara
Eval Division: Los Angeles County Fire Department
Eval Program: HW
Eval Source: CERS,

RITE AID #5490 (Continued) **S113803109**

Affiliation:

Affiliation Type Desc:	Facility Mailing Address
Entity Name:	Mailing Address
Entity Title:	Not reported
Affiliation Address:	30 Hunter Lane, Attn: EHS
Affiliation City:	Camp Hill
Affiliation State:	PA
Affiliation Country:	Not reported
Affiliation Zip:	17011
Affiliation Phone:	,
Affiliation Type Desc:	Operator
Entity Name:	RITE AID CORPORATION
Entity Title:	Not reported
Affiliation Address:	Not reported
Affiliation City:	Not reported
Affiliation State:	Not reported
Affiliation Country:	Not reported
Affiliation Zip:	Not reported
Affiliation Phone:	(310) 450-7624,
Affiliation Type Desc:	Parent Corporation
Entity Name:	RITE AID CORPORATION
Entity Title:	Not reported
Affiliation Address:	Not reported
Affiliation City:	Not reported
Affiliation State:	Not reported
Affiliation Country:	Not reported
Affiliation Zip:	Not reported
Affiliation Phone:	,
Affiliation Type Desc:	CUPA District
Entity Name:	Santa Monica Fire Dept
Entity Title:	Not reported
Affiliation Address:	333 Olympic Drive - 2nd Floor
Affiliation City:	Santa Monica
Affiliation State:	CA
Affiliation Country:	Not reported
Affiliation Zip:	90401
Affiliation Phone:	(310) 434-2666,
Affiliation Type Desc:	Environmental Contact
Entity Name:	Joseph A. Chest
Entity Title:	Not reported
Affiliation Address:	30 Hunter Lane
Affiliation City:	Camp Hill
Affiliation State:	PA
Affiliation Country:	Not reported
Affiliation Zip:	17011
Affiliation Phone:	,
Affiliation Type Desc:	Legal Owner
Entity Name:	Thrifty Payless
Entity Title:	Not reported
Affiliation Address:	30 Hunter Lane
Affiliation City:	CAMP HILL
Affiliation State:	PA

RITE AID #5490 (Continued) **S113803109**

Affiliation Country:	United States
Affiliation Zip:	17011
Affiliation Phone:	(717) 761-2633,
Affiliation Type Desc:	Identification Signer
Entity Name:	Joseph A. Chest
Entity Title:	Manager, EHS
Affiliation Address:	Not reported
Affiliation City:	Not reported
Affiliation State:	Not reported
Affiliation Country:	Not reported
Affiliation Zip:	Not reported
Affiliation Phone:	,
Affiliation Type Desc:	Document Preparer
Entity Name:	Jordan Anderson
Entity Title:	Not reported
Affiliation Address:	Not reported
Affiliation City:	Not reported
Affiliation State:	Not reported
Affiliation Country:	Not reported
Affiliation Zip:	Not reported
Affiliation Phone:	,
Affiliation Type Desc:	Property Owner
Entity Name:	Pico-24th Street, LLC
Entity Title:	Not reported
Affiliation Address:	16633 Ventura Blvd, Ste 1400
Affiliation City:	Encino
Affiliation State:	CA
Affiliation Country:	United States
Affiliation Zip:	91436
Affiliation Phone:	(818) 990-5777,

I37 **RITE AID #5490** **RCRA-LQG** **1000904955**
NNW **2412 PICO BLVD** **FINDS** **CA0000228155**
1/8-1/4 **SANTA MONICA, CA 90405** **ECHO**
0.218 mi.
1150 ft. **Site 2 of 6 in cluster I**

Relative: RCRA-LQG:
Higher

Date Form Received by Agency:		20200220
Handler Name:	RITE AID #5490	
Handler Address:		2412 PICO BLVD
Handler City,State,Zip:		SANTA MONICA, CA 90405-1827
EPA ID:		CA0000228155
Contact Name:		JOSEPH A CHEST
Contact Address:		HUNTER LN
Contact City,State,Zip:		CAMP HILL, PA 17011
Contact Telephone:		717-975-8643
Contact Fax:		717-972-3989
Contact Email:		EHS@RITEAID.COM
Contact Title:		MANAGER, ENVIRONMENTAL HEALTH & SAFETY
EPA Region:		09
Land Type:		Private
Federal Waste Generator Description:		Large Quantity Generator
Non-Notifier:		Not reported

Actual:
170 ft.

RITE AID #5490 (Continued) **1000904955**

Biennial Report Cycle:	2019
Accessibility:	Not reported
Active Site Indicator:	Handler Activities
State District Owner:	Not reported
State District:	Not reported
Mailing Address:	HUNTER LN
Mailing City,State,Zip:	CAMP HILL, PA 17011
Owner Name:	PICO - 24TH ST LLC
Owner Type:	Private
Operator Name:	THRIFTY PAYLESS INC
Operator Type:	Private
Short-Term Generator Activity:	No
Importer Activity:	No
Mixed Waste Generator:	No
Transporter Activity:	No
Transfer Facility Activity:	No
Recycler Activity with Storage:	No
Small Quantity On-Site Burner Exemption:	No
Smelting Melting and Refining Furnace Exemption:	No
Underground Injection Control:	No
Off-Site Waste Receipt:	No
Universal Waste Indicator:	No
Universal Waste Destination Facility:	No
Federal Universal Waste:	No
Active Site Fed-Reg Treatment Storage and Disposal Facility:	Not reported
Active Site Converter Treatment storage and Disposal Facility:	Not reported
Active Site State-Reg Treatment Storage and Disposal Facility:	Not reported
Active Site State-Reg Handler:	---
Federal Facility Indicator:	Not reported
Hazardous Secondary Material Indicator:	N
Sub-Part K Indicator:	Not reported
Commercial TSD Indicator:	No
Treatment Storage and Disposal Type:	Not reported
2018 GPRA Permit Baseline:	Not on the Baseline
2018 GPRA Renewals Baseline:	Not on the Baseline
Permit Renewals Workload Universe:	Not reported
Permit Workload Universe:	Not reported
Permit Progress Universe:	Not reported
Post-Closure Workload Universe:	Not reported
Closure Workload Universe:	Not reported
202 GPRA Corrective Action Baseline:	No
Corrective Action Workload Universe:	No
Subject to Corrective Action Universe:	No
Non-TSDFs Where RCRA CA has Been Imposed Universe:	No
TSDFs Potentially Subject to CA Under 3004 (u)/(v) Universe:	No
TSDFs Only Subject to CA under Discretionary Auth Universe:	No
Corrective Action Priority Ranking:	No NCAPS ranking
Environmental Control Indicator:	No
Institutional Control Indicator:	No
Human Exposure Controls Indicator:	N/A
Groundwater Controls Indicator:	N/A
Operating TSDF Universe:	Not reported
Full Enforcement Universe:	Not reported
Significant Non-Complier Universe:	No
Unaddressed Significant Non-Complier Universe:	No
Addressed Significant Non-Complier Universe:	No
Significant Non-Complier With a Compliance Schedule Universe:	No

RITE AID #5490 (Continued) **1000904955**

Financial Assurance Required:	Not reported
Handler Date of Last Change:	20201013
Recognized Trader-Importer:	No
Recognized Trader-Exporter:	No
Importer of Spent Lead Acid Batteries:	No
Exporter of Spent Lead Acid Batteries:	No
Recycler Activity Without Storage:	No
Manifest Broker:	No
Sub-Part P Indicator:	No

Biennial: List of Years
Year: 2019

Click Here for Biennial Reporting System Data:
Year: 2015

Click Here for Biennial Reporting System Data:

Hazardous Waste Summary:

Waste Code:	D001
Waste Description:	IGNITABLE WASTE
Waste Code:	D002
Waste Description:	CORROSIVE WASTE
Waste Code:	D005
Waste Description:	BARIUM
Waste Code:	D006
Waste Description:	CADMIUM
Waste Code:	D007
Waste Description:	CHROMIUM
Waste Code:	D008
Waste Description:	LEAD
Waste Code:	D009
Waste Description:	MERCURY
Waste Code:	D010
Waste Description:	SELENIUM
Waste Code:	D011
Waste Description:	SILVER
Waste Code:	D016
Waste Description:	2,4-D (2,4-DICHLOROPHENOXYACETIC ACID)
Waste Code:	D024
Waste Description:	M-CRESOL
Waste Code:	D026
Waste Description:	CRESOL
Waste Code:	D035

RITE AID #5490 (Continued) **1000904955**

Waste Description: METHYL ETHYL KETONE

Waste Code: P001
Waste Description: 2H-1-BENZOPYRAN-2-ONE, 4-HYDROXY-3-(3-OXO-1-PHENYLBUTYL)-, & SALTS, WHEN PRESENT AT CONCENTRATIONS GREATER THAN 0.3% (OR) WARFARIN, & SALTS, WHEN PRESENT AT CONCENTRATIONS GREATER THAN 0.3%

Waste Code: P075
Waste Description: NICOTINE, & SALTS (OR) PYRIDINE, 3-(1-METHYL-2-PYRROLIDINYL)-,(S)-, & SALTS

Waste Code: U002
Waste Description: 2-PROPANONE (I) (OR) ACETONE (I)

Waste Code: U080
Waste Description: METHANE, DICHLORO- (OR) METHYLENE CHLORIDE

Waste Code: U160
Waste Description: 2-BUTANONE, PEROXIDE (R,T) (OR) METHYL ETHYL KETONE PEROXIDE (R,T)

Waste Code: U165
Waste Description: NAPHTHALENE

Waste Code: U188
Waste Description: PHENOL

Waste Code: U279
Waste Description: U279

Handler - Owner Operator:

Owner/Operator Indicator:	Owner
Owner/Operator Name:	RITE AID CORP
Legal Status:	Private
Date Became Current:	19620901
Date Ended Current:	Not reported
Owner/Operator Address:	30 HUNTER LANE
Owner/Operator City,State,Zip:	CAMP HILL, PA 17011
Owner/Operator Telephone:	717-730-8225
Owner/Operator Telephone Ext:	Not reported
Owner/Operator Fax:	Not reported
Owner/Operator Email:	Not reported

Owner/Operator Indicator:	Operator
Owner/Operator Name:	RITE AID CORP
Legal Status:	Private
Date Became Current:	19620901
Date Ended Current:	Not reported
Owner/Operator Address:	30 HUNTER LANE
Owner/Operator City,State,Zip:	CAMP HILL, PA 17011
Owner/Operator Telephone:	717-730-8225
Owner/Operator Telephone Ext:	Not reported
Owner/Operator Fax:	Not reported
Owner/Operator Email:	Not reported

Owner/Operator Indicator:	Operator
Owner/Operator Name:	THRIFTY PAYLESS INC
Legal Status:	Private

RITE AID #5490 (Continued) **1000904955**

Date Became Current:	19970401
Date Ended Current:	Not reported
Owner/Operator Address:	30 HUNTER LN
Owner/Operator City,State,Zip:	CAMP HILL, PA 17011
Owner/Operator Telephone:	Not reported
Owner/Operator Telephone Ext:	Not reported
Owner/Operator Fax:	Not reported
Owner/Operator Email:	Not reported
Owner/Operator Indicator:	Operator
Owner/Operator Name:	THRIFTY PAYLESS INC
Legal Status:	Private
Date Became Current:	19970401
Date Ended Current:	Not reported
Owner/Operator Address:	30 HUNTER LN
Owner/Operator City,State,Zip:	CAMP HILL, PA 17011
Owner/Operator Telephone:	Not reported
Owner/Operator Telephone Ext:	Not reported
Owner/Operator Fax:	Not reported
Owner/Operator Email:	Not reported
Owner/Operator Indicator:	Owner
Owner/Operator Name:	RITE AID
Legal Status:	Private
Date Became Current:	Not reported
Date Ended Current:	Not reported
Owner/Operator Address:	30 HUNTER LN
Owner/Operator City,State,Zip:	CAMP HILL, PA 17011
Owner/Operator Telephone:	717-761-2633
Owner/Operator Telephone Ext:	Not reported
Owner/Operator Fax:	Not reported
Owner/Operator Email:	Not reported
Owner/Operator Indicator:	Owner
Owner/Operator Name:	PICO - 24TH ST LLC
Legal Status:	Private
Date Became Current:	19730322
Date Ended Current:	Not reported
Owner/Operator Address:	16633 VENTURA BLVD STE 1015
Owner/Operator City,State,Zip:	ENCINO, CA 91436
Owner/Operator Telephone:	818-990-5777
Owner/Operator Telephone Ext:	Not reported
Owner/Operator Fax:	Not reported
Owner/Operator Email:	Not reported
Owner/Operator Indicator:	Operator
Owner/Operator Name:	THRIFTY PAYLESS INC
Legal Status:	Private
Date Became Current:	19970401
Date Ended Current:	Not reported
Owner/Operator Address:	Not reported
Owner/Operator City,State,Zip:	Not reported
Owner/Operator Telephone:	Not reported
Owner/Operator Telephone Ext:	Not reported
Owner/Operator Fax:	Not reported
Owner/Operator Email:	Not reported

RITE AID #5490 (Continued) **1000904955**

Owner/Operator Indicator:	Owner
Owner/Operator Name:	PICO - 24TH ST LLC
Legal Status:	Private
Date Became Current:	19730322
Date Ended Current:	Not reported
Owner/Operator Address:	16633 VENTURA BLVD STE 1015
Owner/Operator City,State,Zip:	ENCINO, CA 91436
Owner/Operator Telephone:	818-990-5777
Owner/Operator Telephone Ext:	Not reported
Owner/Operator Fax:	Not reported
Owner/Operator Email:	Not reported

Owner/Operator Indicator:	Owner
Owner/Operator Name:	PICO 24TH STREET LLC
Legal Status:	Private
Date Became Current:	19730322
Date Ended Current:	Not reported
Owner/Operator Address:	16633 VENTURA BLVD
Owner/Operator City,State,Zip:	ENCINO, CA 91436-0000
Owner/Operator Telephone:	818-990-5777
Owner/Operator Telephone Ext:	Not reported
Owner/Operator Fax:	Not reported
Owner/Operator Email:	Not reported

Owner/Operator Indicator:	Operator
Owner/Operator Name:	THRIFTY PAYLESS INC
Legal Status:	Private
Date Became Current:	19970401
Date Ended Current:	Not reported
Owner/Operator Address:	Not reported
Owner/Operator City,State,Zip:	Not reported
Owner/Operator Telephone:	Not reported
Owner/Operator Telephone Ext:	Not reported
Owner/Operator Fax:	Not reported
Owner/Operator Email:	Not reported

Owner/Operator Indicator:	Owner
Owner/Operator Name:	PICO - 24TH ST LLC
Legal Status:	Private
Date Became Current:	19730322
Date Ended Current:	Not reported
Owner/Operator Address:	16633 VENTURA BLVD STE 1015
Owner/Operator City,State,Zip:	ENCINO, CA 91436
Owner/Operator Telephone:	818-990-5777
Owner/Operator Telephone Ext:	Not reported
Owner/Operator Fax:	Not reported
Owner/Operator Email:	Not reported

Historic Generators:

Receive Date:	20170414
Handler Name: RITE AID #5490	
Federal Waste Generator Description:	Conditionally Exempt Small Quantity Generator
State District Owner:	Not reported
Large Quantity Handler of Universal Waste:	No
Recognized Trader Importer:	No
Recognized Trader Exporter:	No
Spent Lead Acid Battery Importer:	No

RITE AID #5490 (Continued) **1000904955**

Spent Lead Acid Battery Exporter:	No
Current Record:	No
Non Storage Recycler Activity:	Not reported
Electronic Manifest Broker:	Not reported
Receive Date:	20200220
Handler Name: RITE AID #5490	
Federal Waste Generator Description:	Large Quantity Generator
State District Owner:	Not reported
Large Quantity Handler of Universal Waste:	No
Recognized Trader Importer:	No
Recognized Trader Exporter:	No
Spent Lead Acid Battery Importer:	No
Spent Lead Acid Battery Exporter:	No
Current Record:	Yes
Non Storage Recycler Activity:	No
Electronic Manifest Broker:	No
Receive Date:	19970725
Handler Name: RITE AID NO 5490	
Federal Waste Generator Description:	Small Quantity Generator
State District Owner:	Not reported
Large Quantity Handler of Universal Waste:	No
Recognized Trader Importer:	No
Recognized Trader Exporter:	No
Spent Lead Acid Battery Importer:	No
Spent Lead Acid Battery Exporter:	No
Current Record:	No
Non Storage Recycler Activity:	Not reported
Electronic Manifest Broker:	Not reported
Receive Date:	20100818
Handler Name: RITE AID NO 5490	
Federal Waste Generator Description:	Conditionally Exempt Small Quantity Generator
State District Owner:	Not reported
Large Quantity Handler of Universal Waste:	No
Recognized Trader Importer:	No
Recognized Trader Exporter:	No
Spent Lead Acid Battery Importer:	No
Spent Lead Acid Battery Exporter:	No
Current Record:	No
Non Storage Recycler Activity:	Not reported
Electronic Manifest Broker:	Not reported
Receive Date:	20140805
Handler Name: RITE AID NO 5490	
Federal Waste Generator Description:	Large Quantity Generator
State District Owner:	Not reported
Large Quantity Handler of Universal Waste:	No
Recognized Trader Importer:	No
Recognized Trader Exporter:	No
Spent Lead Acid Battery Importer:	No
Spent Lead Acid Battery Exporter:	No
Current Record:	No
Non Storage Recycler Activity:	Not reported
Electronic Manifest Broker:	Not reported

RITE AID #5490 (Continued) **1000904955**

Receive Date: 20190429
Handler Name: RITE AID #5490
Federal Waste Generator Description: Small Quantity Generator
State District Owner: Not reported
Large Quantity Handler of Universal Waste: No
Recognized Trader Importer: No
Recognized Trader Exporter: No
Spent Lead Acid Battery Importer: No
Spent Lead Acid Battery Exporter: No
Current Record: No
Non Storage Recycler Activity: No
Electronic Manifest Broker: No

List of NAICS Codes and Descriptions:
NAICS Code: 44611
NAICS Description: PHARMACIES AND DRUG STORES

Facility Has Received Notices of Violations:
Violations: No Violations Found

Evaluation Action Summary:
Evaluations: No Evaluations Found

FINDS:
Registry ID: 110042271083

Click Here:

Environmental Interest/Information System:
RCRAInfo is a national information system that supports the Resource Conservation and Recovery Act (RCRA) program through the tracking of events and activities related to facilities that generate, transport, and treat, store, or dispose of hazardous waste. RCRAInfo allows RCRA program staff to track the notification, permit, compliance, and corrective action activities required under RCRA.
HAZARDOUS WASTE BIENNIAL REPORTER
STATE MASTER

Click this hyperlink while viewing on your computer to access additional FINDS: detail in the EDR Site Report.

ECHO:
Envid: 1000904955
Registry ID: 110042271083
DFR URL: http://echo.epa.gov/detailed-facility-report?fid=110042271083
Name: RITE AID #5490
Address: 2412 PICO BLVD
City,State,Zip: SANTA MONICA, CA 90405

I38 **RITE AID #5490** **RCRA-LQG** **1016954921**
NNW **2412 PICO BLVD** **CAL000380425**
1/8-1/4 **SANTA MONICA, CA 90405**
0.218 mi.
1150 ft. **Site 3 of 6 in cluster I**

Relative: **Higher**
Actual: **170 ft.**

RCRA-LQG:

Date Form Received by Agency:		20140301
Handler Name:	RITE AID #5490	
Handler Address:		2412 PICO BLVD
Handler City,State,Zip:		SANTA MONICA, CA 90405
EPA ID:		CAL000380425
Contact Name:		STEPHANIE A CAIATI
Contact Address:		HUNTER LN
Contact City,State,Zip:		CAMP HILL, PA 17011
Contact Telephone:		717-730-8225
Contact Fax:		717-972-3989
Contact Email:		SSCAIATI@RITEAID.COM
Contact Title:		DIRECTOR, EH&S
EPA Region:		09
Land Type:		Private
Federal Waste Generator Description:		Large Quantity Generator
Non-Notifier:		Not reported
Biennial Report Cycle:		2013
Accessibility:		Not reported
Active Site Indicator:		Handler Activities
State District Owner:		Not reported
State District:		Not reported
Mailing Address:		HUNTER LN
Mailing City,State,Zip:		CAMP HILL, PA 17011
Owner Name:		THRIFTY PAYLESS
Owner Type:		Private
Operator Name:		RITE AID CORPORATION
Operator Type:		Private
Short-Term Generator Activity:		No
Importer Activity:		No
Mixed Waste Generator:		No
Transporter Activity:		No
Transfer Facility Activity:		No
Recycler Activity with Storage:		No
Small Quantity On-Site Burner Exemption:		No
Smelting Melting and Refining Furnace Exemption:		No
Underground Injection Control:		No
Off-Site Waste Receipt:		No
Universal Waste Indicator:		No
Universal Waste Destination Facility:		No
Federal Universal Waste:		No
Active Site Fed-Reg Treatment Storage and Disposal Facility:		Not reported
Active Site Converter Treatment storage and Disposal Facility:		Not reported
Active Site State-Reg Treatment Storage and Disposal Facility:		Not reported
Active Site State-Reg Handler:		---
Federal Facility Indicator:		Not reported
Hazardous Secondary Material Indicator:		NN
Sub-Part K Indicator:		Not reported
Commercial TSD Indicator:		No
Treatment Storage and Disposal Type:		Not reported
2018 GPRA Permit Baseline:		Not on the Baseline
2018 GPRA Renewals Baseline:		Not on the Baseline
Permit Renewals Workload Universe:		Not reported

RITE AID #5490 (Continued) **1016954921**

Permit Workload Universe:	Not reported
Permit Progress Universe:	Not reported
Post-Closure Workload Universe:	Not reported
Closure Workload Universe:	Not reported
202 GPRA Corrective Action Baseline:	No
Corrective Action Workload Universe:	No
Subject to Corrective Action Universe:	No
Non-TSDFs Where RCRA CA has Been Imposed Universe:	No
TSDFs Potentially Subject to CA Under 3004 (u)/(v) Universe:	No
TSDFs Only Subject to CA under Discretionary Auth Universe:	No
Corrective Action Priority Ranking:	No NCAPS ranking
Environmental Control Indicator:	No
Institutional Control Indicator:	No
Human Exposure Controls Indicator:	N/A
Groundwater Controls Indicator:	N/A
Operating TSDF Universe:	Not reported
Full Enforcement Universe:	Not reported
Significant Non-Complier Universe:	No
Unaddressed Significant Non-Complier Universe:	No
Addressed Significant Non-Complier Universe:	No
Significant Non-Complier With a Compliance Schedule Universe:	No
Financial Assurance Required:	Not reported
Handler Date of Last Change:	20141120
Recognized Trader-Importer:	No
Recognized Trader-Exporter:	No
Importer of Spent Lead Acid Batteries:	No
Exporter of Spent Lead Acid Batteries:	No
Recycler Activity Without Storage:	Not reported
Manifest Broker:	Not reported
Sub-Part P Indicator:	No

Biennial: List of Years
Year: 2013

Click Here for Biennial Reporting System Data:

Hazardous Waste Summary:

Waste Code:	D001
Waste Description:	IGNITABLE WASTE
Waste Code:	D002
Waste Description:	CORROSIVE WASTE
Waste Code:	D007
Waste Description:	CHROMIUM
Waste Code:	D009
Waste Description:	MERCURY
Waste Code:	D010
Waste Description:	SELENIUM
Waste Code:	D011
Waste Description:	SILVER
Waste Code:	D024

RITE AID #5490 (Continued) **1016954921**

Waste Description: M-CRESOL

Waste Code: D026
Waste Description: CRESOL

Waste Code: P001
Waste Description: 2H-1-BENZOPYRAN-2-ONE, 4-HYDROXY-3-(3-OXO-1-PHENYLBUTYL)-, & SALTS, WHEN PRESENT AT CONCENTRATIONS GREATER THAN 0.3% (OR) WARFARIN, & SALTS, WHEN PRESENT AT CONCENTRATIONS GREATER THAN 0.3%

Waste Code: P075
Waste Description: NICOTINE, & SALTS (OR) PYRIDINE, 3-(1-METHYL-2-PYRROLIDINYL)-,(S)-, & SALTS

Handler - Owner Operator:
Owner/Operator Indicator: Owner
Owner/Operator Name: THRIFTY PAYLESS
Legal Status: Private
Date Became Current: 19970401
Date Ended Current: Not reported
Owner/Operator Address: 30 HUNTER LN
Owner/Operator City,State,Zip: CAMP HILL, PA 17011
Owner/Operator Telephone: 717-761-2633
Owner/Operator Telephone Ext: Not reported
Owner/Operator Fax: Not reported
Owner/Operator Email: Not reported

Owner/Operator Indicator: Operator
Owner/Operator Name: RITE AID CORPORATION
Legal Status: Private
Date Became Current: 19970401
Date Ended Current: Not reported
Owner/Operator Address: Not reported
Owner/Operator City,State,Zip: CA
Owner/Operator Telephone: Not reported
Owner/Operator Telephone Ext: Not reported
Owner/Operator Fax: Not reported
Owner/Operator Email: Not reported

Historic Generators:
Receive Date: 20140301
Handler Name: RITE AID #5490
Federal Waste Generator Description: Large Quantity Generator
State District Owner: Not reported
Large Quantity Handler of Universal Waste: No
Recognized Trader Importer: No
Recognized Trader Exporter: No
Spent Lead Acid Battery Importer: No
Spent Lead Acid Battery Exporter: No
Current Record: Yes
Non Storage Recycler Activity: Not reported
Electronic Manifest Broker: Not reported

List of NAICS Codes and Descriptions:
NAICS Code: 44611
NAICS Description: PHARMACIES AND DRUG STORES

RITE AID #5490 (Continued) **1016954921**

Facility Has Received Notices of Violations:
Violations: No Violations Found

Evaluation Action Summary:
Evaluations: No Evaluations Found

H39 **SOUTHERN CALIFORNIA DISPOSAL COMPANY** **RCRA NonGen / NLR** **1024803116**
NW **1837 24TH ST** **CAL000251095**
1/8-1/4 **SANTA MONICA, CA 90404**
0.218 mi.
1150 ft. **Site 5 of 9 in cluster H**

Relative: **Higher**

Actual: **170 ft.**

RCRA NonGen / NLR:

Date Form Received by Agency:	20020429
Handler Name:	SOUTHERN CALIFORNIA DISPOSAL COMPANY
Handler Address:	1837 24TH ST
Handler City,State,Zip:	SANTA MONICA, CA 90404
EPA ID:	CAL000251095
Contact Name:	LUKE KARDASHIAN
Contact Address:	PO BOX 25669
Contact City,State,Zip:	LOS ANGELES, CA 90025
Contact Telephone:	310-828-6444
Contact Fax:	310-829-9240
Contact Email:	MIKE@SCDISPOSAL.COM
Contact Title:	Not reported
EPA Region:	09
Land Type:	Not reported
Federal Waste Generator Description:	Not a generator, verified
Non-Notifier:	Not reported
Biennial Report Cycle:	Not reported
Accessibility:	Not reported
Active Site Indicator:	Handler Activities
State District Owner:	Not reported
State District:	Not reported
Mailing Address:	PO BOX 25669
Mailing City,State,Zip:	LOS ANGELES, CA 90025-0000
Owner Name:	SAMUEL KARDASHIAN
Owner Type:	Other
Operator Name:	LUKE KARDASHIAN
Operator Type:	Other
Short-Term Generator Activity:	No
Importer Activity:	No
Mixed Waste Generator:	No
Transporter Activity:	No
Transfer Facility Activity:	No
Recycler Activity with Storage:	No
Small Quantity On-Site Burner Exemption:	No
Smelting Melting and Refining Furnace Exemption:	No
Underground Injection Control:	No
Off-Site Waste Receipt:	No
Universal Waste Indicator:	Yes
Universal Waste Destination Facility:	Yes
Federal Universal Waste:	No
Active Site Fed-Reg Treatment Storage and Disposal Facility:	Not reported
Active Site Converter Treatment storage and Disposal Facility:	Not reported
Active Site State-Reg Treatment Storage and Disposal Facility:	Not reported

SOUTHERN CALIFORNIA DISPOSAL COMPANY (Continued) **1024803116**

Active Site State-Reg Handler:	---
Federal Facility Indicator:	Not reported
Hazardous Secondary Material Indicator:	N
Sub-Part K Indicator:	Not reported
Commercial TSD Indicator:	No
Treatment Storage and Disposal Type:	Not reported
2018 GPRA Permit Baseline:	Not on the Baseline
2018 GPRA Renewals Baseline:	Not on the Baseline
Permit Renewals Workload Universe:	Not reported
Permit Workload Universe:	Not reported
Permit Progress Universe:	Not reported
Post-Closure Workload Universe:	Not reported
Closure Workload Universe:	Not reported
202 GPRA Corrective Action Baseline:	No
Corrective Action Workload Universe:	No
Subject to Corrective Action Universe:	No
Non-TSDFs Where RCRA CA has Been Imposed Universe:	No
TSDFs Potentially Subject to CA Under 3004 (u)/(v) Universe:	No
TSDFs Only Subject to CA under Discretionary Auth Universe:	No
Corrective Action Priority Ranking:	No NCAPS ranking
Environmental Control Indicator:	No
Institutional Control Indicator:	No
Human Exposure Controls Indicator:	N/A
Groundwater Controls Indicator:	N/A
Operating TSDF Universe:	Not reported
Full Enforcement Universe:	Not reported
Significant Non-Complier Universe:	No
Unaddressed Significant Non-Complier Universe:	No
Addressed Significant Non-Complier Universe:	No
Significant Non-Complier With a Compliance Schedule Universe:	No
Financial Assurance Required:	Not reported
Handler Date of Last Change:	20180905
Recognized Trader-Importer:	No
Recognized Trader-Exporter:	No
Importer of Spent Lead Acid Batteries:	No
Exporter of Spent Lead Acid Batteries:	No
Recycler Activity Without Storage:	No
Manifest Broker:	No
Sub-Part P Indicator:	No

Handler - Owner Operator:

Owner/Operator Indicator:	Owner
Owner/Operator Name:	SAMUEL KARDASHIAN
Legal Status:	Other
Date Became Current:	Not reported
Date Ended Current:	Not reported
Owner/Operator Address:	PO BOX 25669
Owner/Operator City,State,Zip:	LOS ANGELES, CA 90025-0000
Owner/Operator Telephone:	310-828-6444
Owner/Operator Telephone Ext:	Not reported
Owner/Operator Fax:	Not reported
Owner/Operator Email:	Not reported
Owner/Operator Indicator:	Operator
Owner/Operator Name:	LUKE KARDASHIAN
Legal Status:	Other

SOUTHERN CALIFORNIA DISPOSAL COMPANY (Continued) **1024803116**

Date Became Current:	Not reported
Date Ended Current:	Not reported
Owner/Operator Address:	PO BOX 25669
Owner/Operator City,State,Zip:	LOS ANGELES, CA 90025
Owner/Operator Telephone:	310-828-6444
Owner/Operator Telephone Ext:	Not reported
Owner/Operator Fax:	Not reported
Owner/Operator Email:	Not reported

Historic Generators:

Receive Date:	20020429
Handler Name:	SOUTHERN CALIFORNIA DISPOSAL COMPANY
Federal Waste Generator Description:	Not a generator, verified
State District Owner:	Not reported
Large Quantity Handler of Universal Waste:	No
Recognized Trader Importer:	No
Recognized Trader Exporter:	No
Spent Lead Acid Battery Importer:	No
Spent Lead Acid Battery Exporter:	No
Current Record:	Yes
Non Storage Recycler Activity:	Not reported
Electronic Manifest Broker:	Not reported

List of NAICS Codes and Descriptions:

NAICS Code:	335228
NAICS Description:	OTHER MAJOR HOUSEHOLD APPLIANCE MANUFACTURING

Facility Has Received Notices of Violations:

Violations:	No Violations Found

Evaluation Action Summary:

Evaluations:	No Evaluations Found

H40 **BARRY SLAWTER AUTOMOTIVE** **HIST UST** **U001563947**
NW **1833 24TH ST** **N/A**
1/8-1/4 **SANTA MONICA, CA 90404**
0.218 mi.
1151 ft. **Site 6 of 9 in cluster H**

Relative:
Higher

Actual:
170 ft.

HIST UST:

Name:	BARRY SLAWTER AUTOMOTIVE
Address:	1833 24TH ST
City,State,Zip:	SANTA MONICA, CA 90404
File Number:	000266AD
URL:	http://geotracker.waterboards.ca.gov/ustpdfs/pdf/000266AD.pdf
Region:	STATE
Facility ID:	00000008073
Facility Type:	Other
Other Type:	AUTO REPAIR GARAGE
Contact Name:	BARRY SLAWTER
Telephone:	2138292174
Owner Name:	BARRY SLAWTER AUTOMOTIVE
Owner Address:	1833 24TH ST.
Owner City,St,Zip:	SANTA MONICA, CA 90404
Total Tanks:	0001

BARRY SLAWTER AUTOMOTIVE (Continued) **U001563947**

Tank Num:	001
Container Num:	1
Year Installed:	Not reported
Tank Capacity:	00000500
Tank Used for:	WASTE
Type of Fuel:	WASTE OIL
Container Construction Thickness:	Not reported
Leak Detection:	None

Click here for Geo Tracker PDF:

H41 **MERET INC** **RCRA-SQG 1000223496**
NW **1815 24TH** **FINDS CAD981453095**
1/8-1/4 **SANTA MONICA, CA 90404** **ECHO**
0.219 mi. **HAZNET**
1156 ft. **Site 7 of 9 in cluster H** **HWTS**

Relative: **Higher**
Actual: **170 ft.**

RCRA-SQG:

Date Form Received by Agency:		19960901
Handler Name:	MERET INC	
Handler Address:		1815 24TH
Handler City,State,Zip:		SANTA MONICA, CA 90404
EPA ID:		CAD981453095
Contact Name:		Not reported
Contact Address:		Not reported
Contact City,State,Zip:		Not reported
Contact Telephone:		Not reported
Contact Fax:		Not reported
Contact Email:		Not reported
Contact Title:		Not reported
EPA Region:		09
Land Type:		Not reported
Federal Waste Generator Description:		Small Quantity Generator
Non-Notifier:		Not reported
Biennial Report Cycle:		Not reported
Accessibility:		Not reported
Active Site Indicator:		Handler Activities
State District Owner:		CA
State District:		3
Mailing Address:		24TH
Mailing City,State,Zip:		SANTA MONICA, CA 90404
Owner Name:		DAVID MEDVED
Owner Type:		Private
Operator Name:		NOT REQUIRED
Operator Type:		Private
Short-Term Generator Activity:		No
Importer Activity:		No
Mixed Waste Generator:		No
Transporter Activity:		No
Transfer Facility Activity:		No
Recycler Activity with Storage:		No
Small Quantity On-Site Burner Exemption:		No
Smelting Melting and Refining Furnace Exemption:		No
Underground Injection Control:		No
Off-Site Waste Receipt:		No
Universal Waste Indicator:		No
Universal Waste Destination Facility:		No
Federal Universal Waste:		No

MERET INC (Continued) **1000223496**

Active Site Fed-Reg Treatment Storage and Disposal Facility:	Not reported
Active Site Converter Treatment storage and Disposal Facility:	Not reported
Active Site State-Reg Treatment Storage and Disposal Facility:	Not reported
Active Site State-Reg Handler:	---
Federal Facility Indicator:	Not reported
Hazardous Secondary Material Indicator:	NN
Sub-Part K Indicator:	Not reported
Commercial TSD Indicator:	No
Treatment Storage and Disposal Type:	Not reported
2018 GPRA Permit Baseline:	Not on the Baseline
2018 GPRA Renewals Baseline:	Not on the Baseline
Permit Renewals Workload Universe:	Not reported
Permit Workload Universe:	Not reported
Permit Progress Universe:	Not reported
Post-Closure Workload Universe:	Not reported
Closure Workload Universe:	Not reported
202 GPRA Corrective Action Baseline:	No
Corrective Action Workload Universe:	No
Subject to Corrective Action Universe:	No
Non-TSDFs Where RCRA CA has Been Imposed Universe:	No
TSDFs Potentially Subject to CA Under 3004 (u)/(v) Universe:	No
TSDFs Only Subject to CA under Discretionary Auth Universe:	No
Corrective Action Priority Ranking:	No NCAPS ranking
Environmental Control Indicator:	No
Institutional Control Indicator:	No
Human Exposure Controls Indicator:	N/A
Groundwater Controls Indicator:	N/A
Operating TSDF Universe:	Not reported
Full Enforcement Universe:	Not reported
Significant Non-Complier Universe:	No
Unaddressed Significant Non-Complier Universe:	No
Addressed Significant Non-Complier Universe:	No
Significant Non-Complier With a Compliance Schedule Universe:	No
Financial Assurance Required:	Not reported
Handler Date of Last Change:	20000915
Recognized Trader-Importer:	No
Recognized Trader-Exporter:	No
Importer of Spent Lead Acid Batteries:	No
Exporter of Spent Lead Acid Batteries:	No
Recycler Activity Without Storage:	Not reported
Manifest Broker:	Not reported
Sub-Part P Indicator:	No

Handler - Owner Operator:

Owner/Operator Indicator:	Owner
Owner/Operator Name:	DAVID MEDVED
Legal Status:	Private
Date Became Current:	Not reported
Date Ended Current:	Not reported
Owner/Operator Address:	NOT REQUIRED
Owner/Operator City,State,Zip:	NOT REQUIRED, ME 99999
Owner/Operator Telephone:	415-555-1212
Owner/Operator Telephone Ext:	Not reported
Owner/Operator Fax:	Not reported
Owner/Operator Email:	Not reported

MERET INC (Continued) **1000223496**

Owner/Operator Indicator:	Operator
Owner/Operator Name:	NOT REQUIRED
Legal Status:	Private
Date Became Current:	Not reported
Date Ended Current:	Not reported
Owner/Operator Address:	NOT REQUIRED
Owner/Operator City,State,Zip:	NOT REQUIRED, ME 99999
Owner/Operator Telephone:	415-555-1212
Owner/Operator Telephone Ext:	Not reported
Owner/Operator Fax:	Not reported
Owner/Operator Email:	Not reported

Historic Generators:

Receive Date:	19960901
Handler Name: MERET INC	
Federal Waste Generator Description:	Small Quantity Generator
State District Owner:	CA
Large Quantity Handler of Universal Waste:	No
Recognized Trader Importer:	No
Recognized Trader Exporter:	No
Spent Lead Acid Battery Importer:	No
Spent Lead Acid Battery Exporter:	No
Current Record:	Yes
Non Storage Recycler Activity:	Not reported
Electronic Manifest Broker:	Not reported

List of NAICS Codes and Descriptions:

NAICS Codes: No NAICS Codes Found

Facility Has Received Notices of Violations:

Violations: No Violations Found

Evaluation Action Summary:

Evaluations: No Evaluations Found

FINDS:

Registry ID: 110002712253

Click Here:

Environmental Interest/Information System:

RCRAInfo is a national information system that supports the Resource Conservation and Recovery Act (RCRA) program through the tracking of events and activities related to facilities that generate, transport, and treat, store, or dispose of hazardous waste. RCRAInfo allows RCRA program staff to track the notification, permit, compliance, and corrective action activities required under RCRA.

Click this hyperlink while viewing on your computer to access additional FINDS: detail in the EDR Site Report.

ECHO:

Envid:	1000223496
Registry ID:	110002712253
DFR URL:	http://echo.epa.gov/detailed-facility-report?fid=110002712253

MERET INC (Continued) **1000223496**

Name: MERET INC
Address: 1815 24TH
City,State,Zip: SANTA MONICA, CA 90404

HAZNET:
Name: MERET INC
Address: 1815 24TH
Address 2: Not reported
City,State,Zip: SANTA MONICA, CA 904040000
Contact: UNDELIVERABLE PER 93 & 94 FEES
Telephone: --
Mailing Name: Not reported
Mailing Address: 1815 24TH

Year: 1993
Gepaid: CAD981453095
TSD EPA ID: CAD008302903
CA Waste Code: 213 - Hydrocarbon solvents (benzene, hexane, Stoddard, Etc.)
Disposal Method: R01 - Recycler
Tons: 0.0083

Year: 1993
Gepaid: CAD981453095
TSD EPA ID: CAD008302903
CA Waste Code: 211 - Halogenated solvents (chloroforms, methyl chloride, perchloroethylene, etc)
Disposal Method: R01 - Recycler
Tons: 0.0291

Year: 1992
Gepaid: CAD981453095
TSD EPA ID: CAD008302903
CA Waste Code: 211 - Halogenated solvents (chloroforms, methyl chloride, perchloroethylene, etc)
Disposal Method: R01 - Recycler
Tons: 0.1042

Year: 1991
Gepaid: CAD981453095
TSD EPA ID: CAD097030993
CA Waste Code: 122 - Alkaline solution without metals pH >= 12.5
Disposal Method: T01 - Treatment, Tank
Tons: 0.01

Year: 1991
Gepaid: CAD981453095
TSD EPA ID: CAD097030993
CA Waste Code: 791 - Liquids with pH <= 2
Disposal Method: T01 - Treatment, Tank
Tons: 0.05

Year: 1991
Gepaid: CAD981453095
TSD EPA ID: CAD097030993
CA Waste Code: 141 - Off-specification, aged or surplus inorganics
Disposal Method: T01 - Treatment, Tank
Tons: 0.03

MERET INC (Continued) **1000223496**

Year:	1991
Gepaid:	CAD981453095
TSD EPA ID:	CAD097030993
CA Waste Code:	132 - Aqueous solution with metals (< restricted levels and (Alkaline solution (pH >= 12.5) with metals))
Disposal Method:	T01 - Treatment, Tank
Tons:	0.1251

Year:	1990
Gepaid:	CAD981453095
TSD EPA ID:	CAT000624999
CA Waste Code:	-
Disposal Method:	-
Tons:	0.0208

Year:	1990
Gepaid:	CAD981453095
TSD EPA ID:	CAT000624999
CA Waste Code:	131 - Aqueous solution (2 < pH < 12.5) containing reactive anions ...
Disposal Method:	01 -
Tons:	0.0208

Year:	1989
Gepaid:	CAD981453095
TSD EPA ID:	CAT080010101
CA Waste Code:	791 - Liquids with pH <= 2
Disposal Method:	T01 - Treatment, Tank
Tons:	0.0208

Click this hyperlink while viewing on your computer to access
2 additional CA HAZNET: record(s) in the EDR Site Report.

Additional Info:

Year:	1993
Gen EPA ID:	CAD981453095
Shipment Date:	19930809
Creation Date:	9/11/1995 0:00:00
Receipt Date:	19930809
Manifest ID:	93148058
Trans EPA ID:	ILD099202681
Trans Name:	Not reported
Trans 2 EPA ID:	Not reported
Trans 2 Name:	Not reported
TSDF EPA ID:	CAD008302903
Trans Name:	Not reported
TSDF Alt EPA ID:	Not reported
TSDF Alt Name:	Not reported
Waste Code Description:	211 - Halogenated solvents (chloroform, methyl chloride, perchloroethylene, etc.
RCRA Code:	F002
Meth Code:	R01 - Recycler
Quantity Tons:	0.0208
Waste Quantity:	5
Quantity Unit:	G
Additional Code 1:	Not reported

MERET INC (Continued) **1000223496**

Additional Code 2:	Not reported
Additional Code 3:	Not reported
Additional Code 4:	Not reported
Additional Code 5:	Not reported
Shipment Date:	19930104
Creation Date:	9/5/1995 0:00:00
Receipt Date:	19930104
Manifest ID:	92447871
Trans EPA ID:	CAD008302903
Trans Name:	Not reported
Trans 2 EPA ID:	Not reported
Trans 2 Name:	Not reported
TSDF EPA ID:	CAD008302903
Trans Name:	Not reported
TSDF Alt EPA ID:	Not reported
TSDF Alt Name:	Not reported
Waste Code Description:	211 - Halogenated solvents (chloroform, methyl chloride, perchloroethylene, etc.
RCRA Code:	Not reported
Meth Code:	R01 - Recycler
Quantity Tons:	0.0083
Waste Quantity:	2
Quantity Unit:	G
Additional Code 1:	Not reported
Additional Code 2:	Not reported
Additional Code 3:	Not reported
Additional Code 4:	Not reported
Additional Code 5:	Not reported
Shipment Date:	19930104
Creation Date:	9/5/1995 0:00:00
Receipt Date:	19930104
Manifest ID:	92447871
Trans EPA ID:	CAD008302903
Trans Name:	Not reported
Trans 2 EPA ID:	Not reported
Trans 2 Name:	Not reported
TSDF EPA ID:	CAD008302903
Trans Name:	Not reported
TSDF Alt EPA ID:	Not reported
TSDF Alt Name:	Not reported
Waste Code Description:	213 - Hydrocarbon solvents (benzene, hexane, Stoddard, etc.
RCRA Code:	Not reported
Meth Code:	R01 - Recycler
Quantity Tons:	0.0083
Waste Quantity:	2
Quantity Unit:	G
Additional Code 1:	Not reported
Additional Code 2:	Not reported
Additional Code 3:	Not reported
Additional Code 4:	Not reported
Additional Code 5:	Not reported

HWTS:

Name:	MERET INC
Address:	1815 24TH

MERET INC (Continued) **1000223496**

Address 2:	Not reported
City,State,Zip:	SANTA MONICA, CA 904040000
EPA ID:	CAD981453095
Inactive Date:	06/30/1994
Create Date:	04/10/1987
Last Act Date:	07/10/2001
Mailing Name:	Not reported
Mailing Address:	1815 24TH
Mailing Address 2:	Not reported
Mailing City,State,Zip:	SANTA MONICA, CA 904040000
Owner Name:	--
Owner Address:	--
Owner Address 2:	Not reported
Owner City,State,Zip:	--, 99 --
Contact Name:	UNDELIVERABLE PER 93 & 94 FEES
Contact Address:	--
Contact Address 2:	Not reported
City,State,Zip:	--, 99 --

J42 **BROADWAY CLEANERS & LAUNDRY** **DRYCLEANERS** **S121700208**
NW **2308 PICO BLVD** **N/A**
1/8-1/4 **SANTA MONICA, CA 90405**
0.221 mi.
1165 ft. **Site 1 of 9 in cluster J**

Relative:
Higher

Actual:
166 ft.

DRYCLEAN SOUTH COAST:

Name:	BROADWAY CLEANERS & LAUNDRY
Address:	2308 PICO BLVD
City,State,Zip:	SANTA MONICA, CA 90405
Facility ID:	9004
Application Number:	C11998
Permit Number:	M01517
Status:	O
Representative Name:	Not reported
Representative Telephone:	Not reported
Permit Status:	INACTIVE
BCAT Number:	000234
BCAT Description:	DRY CLEANING EQUIP PERCHLOROETHYLENE
CCAT Number:	02
CCAT Description:	ADSORBER (DRY CLEANING) REGENERATIVE
UTM East:	0
UTM North:	0
Application Date:	12/31/9999
PO Issue Date:	09/23/1977
NAICS Code:	Not reported
SIC Code:	7216

J43 **BROADWAY CLEANERS THE** **RCRA-SQG** **1000145723**
NW **2308 PICO BLVD** **FINDS** **CAD981579741**
1/8-1/4 **SANTA MONICA, CA 90405** **ECHO**
0.221 mi.
1165 ft. **Site 2 of 9 in cluster J**

Relative: **Higher**
Actual: **166 ft.**

RCRA-SQG:

Date Form Received by Agency:		19960901
Handler Name:	BROADWAY CLEANERS THE	
Handler Address:		2308 PICO BLVD
Handler City,State,Zip:		SANTA MONICA, CA 90405
EPA ID:		CAD981579741
Contact Name:		Not reported
Contact Address:		Not reported
Contact City,State,Zip:		Not reported
Contact Telephone:		Not reported
Contact Fax:		Not reported
Contact Email:		Not reported
Contact Title:		Not reported
EPA Region:		09
Land Type:		Not reported
Federal Waste Generator Description:		Small Quantity Generator
Non-Notifier:		Not reported
Biennial Report Cycle:		Not reported
Accessibility:		Not reported
Active Site Indicator:		Handler Activities
State District Owner:		CA
State District:		3
Mailing Address:		PICO BLVD
Mailing City,State,Zip:		SANTA MONICA, CA 90405
Owner Name:		MELVIN KATZ
Owner Type:		Private
Operator Name:		NOT REQUIRED
Operator Type:		Private
Short-Term Generator Activity:		No
Importer Activity:		No
Mixed Waste Generator:		No
Transporter Activity:		No
Transfer Facility Activity:		No
Recycler Activity with Storage:		No
Small Quantity On-Site Burner Exemption:		No
Smelting Melting and Refining Furnace Exemption:		No
Underground Injection Control:		No
Off-Site Waste Receipt:		No
Universal Waste Indicator:		No
Universal Waste Destination Facility:		No
Federal Universal Waste:		No
Active Site Fed-Reg Treatment Storage and Disposal Facility:		Not reported
Active Site Converter Treatment storage and Disposal Facility:		Not reported
Active Site State-Reg Treatment Storage and Disposal Facility:		Not reported
Active Site State-Reg Handler:		---
Federal Facility Indicator:		Not reported
Hazardous Secondary Material Indicator:		NN
Sub-Part K Indicator:		Not reported
Commercial TSD Indicator:		No
Treatment Storage and Disposal Type:		Not reported
2018 GPRA Permit Baseline:		Not on the Baseline
2018 GPRA Renewals Baseline:		Not on the Baseline
Permit Renewals Workload Universe:		Not reported

BROADWAY CLEANERS THE (Continued) **1000145723**

Permit Workload Universe:	Not reported
Permit Progress Universe:	Not reported
Post-Closure Workload Universe:	Not reported
Closure Workload Universe:	Not reported
202 GPRA Corrective Action Baseline:	No
Corrective Action Workload Universe:	No
Subject to Corrective Action Universe:	No
Non-TSDFs Where RCRA CA has Been Imposed Universe:	No
TSDFs Potentially Subject to CA Under 3004 (u)/(v) Universe:	No
TSDFs Only Subject to CA under Discretionary Auth Universe:	No
Corrective Action Priority Ranking:	No NCAPS ranking
Environmental Control Indicator:	No
Institutional Control Indicator:	No
Human Exposure Controls Indicator:	N/A
Groundwater Controls Indicator:	N/A
Operating TSDF Universe:	Not reported
Full Enforcement Universe:	Not reported
Significant Non-Complier Universe:	No
Unaddressed Significant Non-Complier Universe:	No
Addressed Significant Non-Complier Universe:	No
Significant Non-Complier With a Compliance Schedule Universe:	No
Financial Assurance Required:	Not reported
Handler Date of Last Change:	20000915
Recognized Trader-Importer:	No
Recognized Trader-Exporter:	No
Importer of Spent Lead Acid Batteries:	No
Exporter of Spent Lead Acid Batteries:	No
Recycler Activity Without Storage:	Not reported
Manifest Broker:	Not reported
Sub-Part P Indicator:	No

Handler - Owner Operator:

Owner/Operator Indicator:	Operator
Owner/Operator Name:	NOT REQUIRED
Legal Status:	Private
Date Became Current:	Not reported
Date Ended Current:	Not reported
Owner/Operator Address:	NOT REQUIRED
Owner/Operator City,State,Zip:	NOT REQUIRED, ME 99999
Owner/Operator Telephone:	415-555-1212
Owner/Operator Telephone Ext:	Not reported
Owner/Operator Fax:	Not reported
Owner/Operator Email:	Not reported

Owner/Operator Indicator:	Owner
Owner/Operator Name:	MELVIN KATZ
Legal Status:	Private
Date Became Current:	Not reported
Date Ended Current:	Not reported
Owner/Operator Address:	NOT REQUIRED
Owner/Operator City,State,Zip:	NOT REQUIRED, ME 99999
Owner/Operator Telephone:	415-555-1212
Owner/Operator Telephone Ext:	Not reported
Owner/Operator Fax:	Not reported
Owner/Operator Email:	Not reported

BROADWAY CLEANERS THE (Continued) **1000145723**

Historic Generators:
Receive Date: 19960901
Handler Name: BROADWAY CLEANERS THE
Federal Waste Generator Description: Small Quantity Generator
State District Owner: CA
Large Quantity Handler of Universal Waste: No
Recognized Trader Importer: No
Recognized Trader Exporter: No
Spent Lead Acid Battery Importer: No
Spent Lead Acid Battery Exporter: No
Current Record: Yes
Non Storage Recycler Activity: Not reported
Electronic Manifest Broker: Not reported

List of NAICS Codes and Descriptions:
NAICS Codes: No NAICS Codes Found

Facility Has Received Notices of Violations:
Violations: No Violations Found

Evaluation Action Summary:
Evaluations: No Evaluations Found

FINDS:
Registry ID: 110002721902

Click Here:

Environmental Interest/Information System:
RCRAInfo is a national information system that supports the Resource Conservation and Recovery Act (RCRA) program through the tracking of events and activities related to facilities that generate, transport, and treat, store, or dispose of hazardous waste. RCRAInfo allows RCRA program staff to track the notification, permit, compliance, and corrective action activities required under RCRA.

Click this hyperlink while viewing on your computer to access additional FINDS: detail in the EDR Site Report.

ECHO:
Envid: 1000145723
Registry ID: 110002721902
DFR URL: http://echo.epa.gov/detailed-facility-report?fid=110002721902
Name: BROADWAY CLEANERS THE
Address: 2308 PICO BLVD
City,State,Zip: SANTA MONICA, CA 90405

J44 **BROADWAY CLEANERS** **DRYCLEANERS** **S121698063**
NW **2308 PICO BLVD** **N/A**
1/8-1/4 **SANTA MONICA, CA 90405**
0.221 mi.
1165 ft. **Site 3 of 9 in cluster J**

Relative: DRYCLEAN SOUTH COAST:
Higher

Actual:
166 ft.

Name:	BROADWAY CLEANERS
Address:	2308 PICO BLVD
City,State,Zip:	SANTA MONICA, CA 90405
Facility ID:	47841
Application Number:	133358
Permit Number:	Not reported
Status:	O
Representative Name:	MELVIN N KATZ
Representative Telephone:	213 4507603
Permit Status:	Not reported
BCAT Number:	000234
BCAT Description:	DRY CLEANING EQUIP PERCHLOROETHYLENE
CCAT Number:	Not reported
CCAT Description:	Not reported
UTM East:	364.70001221
UTM North:	3765.3000488
Application Date:	05/15/1985
PO Issue Date:	12/31/9999
NAICS Code:	812320
SIC Code:	7216

Name:	BROADWAY CLEANERS
Address:	2308 PICO BLVD
City,State,Zip:	SANTA MONICA, CA 90405
Facility ID:	47841
Application Number:	153680
Permit Number:	M56175
Status:	O
Representative Name:	MELVIN N KATZ
Representative Telephone:	213 4507603
Permit Status:	INACT_NR
BCAT Number:	000234
BCAT Description:	DRY CLEANING EQUIP PERCHLOROETHYLENE
CCAT Number:	02
CCAT Description:	ADSORBER (DRY CLEANING) REGENERATIVE
UTM East:	364.70001221
UTM North:	3765.3000488
Application Date:	02/17/1987
PO Issue Date:	04/22/1987
NAICS Code:	812320
SIC Code:	7216

J45 **93779** **HIST UST** **U001563993**
NW **2328 PICO BLVD** **N/A**
1/8-1/4 **SANTA MONICA, CA 90405**
0.233 mi.
1231 ft. **Site 4 of 9 in cluster J**

Relative: HIST UST:
Higher

Actual:
165 ft.

Name:	93779
Address:	2328 PICO BLVD
City,State,Zip:	SANTA MONICA, CA 90405
File Number:	00026D65

93779 (Continued) **U001563993**

URL:	http://geotracker.waterboards.ca.gov/ustpdfs/pdf/00026D65.pdf
Region:	STATE
Facility ID:	00000062507
Facility Type:	Gas Station
Other Type:	Not reported
Contact Name:	RAWJI,HASSANALI
Telephone:	2134507678
Owner Name:	CHEVRON U.S.A. INC.
Owner Address:	575 MARKET
Owner City,St,Zip:	SAN FRANCISCO, CA 94105
Total Tanks:	0004
Tank Num:	001
Container Num:	1
Year Installed:	Not reported
Tank Capacity:	00001000
Tank Used for:	WASTE
Type of Fuel:	Not reported
Container Construction Thickness:	0000250
Leak Detection:	Stock Inventor
Tank Num:	002
Container Num:	2
Year Installed:	Not reported
Tank Capacity:	00010000
Tank Used for:	PRODUCT
Type of Fuel:	Not reported
Container Construction Thickness:	0000250
Leak Detection:	Stock Inventor
Tank Num:	003
Container Num:	3
Year Installed:	Not reported
Tank Capacity:	00010000
Tank Used for:	PRODUCT
Type of Fuel:	Not reported
Container Construction Thickness:	0000250
Leak Detection:	Stock Inventor
Tank Num:	004
Container Num:	4
Year Installed:	Not reported
Tank Capacity:	00010000
Tank Used for:	PRODUCT
Type of Fuel:	Not reported
Container Construction Thickness:	0000250
Leak Detection:	Stock Inventor

Click here for Geo Tracker PDF:

J46 **CHEVRON #9-3779** **LUST** **S103946866**
NW **2328 PICO** **HIST CORTESE** **N/A**
1/8-1/4 **SANTA MONICA, CA 90405**
0.233 mi.
1231 ft. **Site 5 of 9 in cluster J**

Relative:
Higher

Actual:
165 ft.

LUST:

Name:	CHEVRON #9-3779
Address:	2328 PICO BLVD
City,State,Zip:	SANTA MONICA, CA 90405
Lead Agency:	SANTA MONICA, CITY OF
Case Type:	LUST Cleanup Site
Geo Track:	http://geotracker.waterboards.ca.gov/profile_report.asp?global_id=T0603701439
Global Id:	T0603701439
Latitude:	34.0212962
Longitude:	-118.4657738
Status:	Completed - Case Closed
Status Date:	02/23/2005
Case Worker:	MH
RB Case Number:	904050198
Local Agency:	SANTA MONICA, CITY OF
File Location:	Not reported
Local Case Number:	Not reported
Potential Media Affect:	Soil
Potential Contaminants of Concern:	Other Solvent or Non-Petroleum Hydrocarbon
Site History:	Not reported

LUST:

Global Id:	T0603701439
Contact Type:	Regional Board Caseworker
Contact Name:	YUE RONG
Organization Name:	LOS ANGELES RWQCB (REGION 4)
Address:	320 W. 4TH ST., SUITE 200
City:	Los Angeles
Email:	yrong@waterboards.ca.gov
Phone Number:	Not reported

Global Id:	T0603701439
Contact Type:	Local Agency Caseworker
Contact Name:	MONICA HANLEY
Organization Name:	SANTA MONICA, CITY OF
Address:	333 Olympic Drive - 2nd Floor
City:	SANTA MONICA
Email:	monica.hanley@smgov.net
Phone Number:	Not reported

LUST:

Global Id:	T0603701439
Action Type:	Other
Date:	11/30/1999
Action:	Leak Reported

Global Id:	T0603701439
Action Type:	ENFORCEMENT
Date:	02/23/2005
Action:	Closure/No Further Action Letter

Global Id:	T0603701439
Action Type:	Other

CHEVRON #9-3779 (Continued) **S103946866**

Date: 11/11/1999
Action: Leak Discovery

LUST:
Global Id: T0603701439
Status: Open - Case Begin Date
Status Date: 11/11/1999

Global Id: T0603701439
Status: Open - Site Assessment
Status Date: 11/11/1999

Global Id: T0603701439
Status: Completed - Case Closed
Status Date: 02/23/2005

HIST CORTESE:
edr_fname: CHEVRON #9-3779
edr_fadd1: 2328 PICO
City,State,Zip: SANTA MONICA, CA 90405
Region: CORTESE
Facility County Code: 19
Reg By: LTNKA
Reg Id: 904050198

J47 **CHEVRON SERVICE STATION 493779** **SWEEPS UST** **S101585004**
NW **2328 PICO BLVD** **CA FID UST** **N/A**
1/8-1/4 **SANTA MONICA, CA 90405**
0.233 mi.
1231 ft. **Site 6 of 9 in cluster J**

Relative: Higher
Actual: 165 ft.

SWEEPS UST:
Name: CHEVRON SERVICE STATION 493779
Address: 2328 PICO BLVD
City: SANTA MONICA
Status: Active
Comp Number: 62507
Number: 1
Board Of Equalization: 44-010588
Referral Date: 01-08-93
Action Date: 01-08-93
Created Date: 02-29-88
Owner Tank Id: 1
SWRCB Tank Id: 19-033-062507-000001
Tank Status: A
Capacity: 1000
Active Date: 01-08-93
Tank Use: OIL
STG: W
Content: WASTE OIL
Number Of Tanks: 4

Name: CHEVRON SERVICE STATION 493779
Address: 2328 PICO BLVD
City: SANTA MONICA
Status: Active

CHEVRON SERVICE STATION 493779 (Continued) **S101585004**

Comp Number: 62507
Number: 1
Board Of Equalization: 44-010588
Referral Date: 01-08-93
Action Date: 01-08-93
Created Date: 02-29-88
Owner Tank Id: 2
SWRCB Tank Id: 19-033-062507-000002
Tank Status: A
Capacity: 10000
Active Date: 01-08-93
Tank Use: M.V. FUEL
STG: P
Content: PRM UNLEADED
Number Of Tanks: Not reported

Name: CHEVRON SERVICE STATION 493779
Address: 2328 PICO BLVD
City: SANTA MONICA
Status: Active
Comp Number: 62507
Number: 1
Board Of Equalization: 44-010588
Referral Date: 01-08-93
Action Date: 01-08-93
Created Date: 02-29-88
Owner Tank Id: 3
SWRCB Tank Id: 19-033-062507-000003
Tank Status: A
Capacity: 10000
Active Date: 01-08-93
Tank Use: M.V. FUEL
STG: P
Content: PRM UNLEADED
Number Of Tanks: Not reported

Name: CHEVRON SERVICE STATION 493779
Address: 2328 PICO BLVD
City: SANTA MONICA
Status: Active
Comp Number: 62507
Number: 1
Board Of Equalization: 44-010588
Referral Date: 01-08-93
Action Date: 01-08-93
Created Date: 02-29-88
Owner Tank Id: 4
SWRCB Tank Id: 19-033-062507-000004
Tank Status: A
Capacity: 10000
Active Date: 01-08-93
Tank Use: M.V. FUEL
STG: P
Content: PRM UNLEADED
Number Of Tanks: Not reported

CHEVRON SERVICE STATION 493779 (Continued) **S101585004**

CA FID UST:
Facility ID: 19018084
Regulated By: UTNKA
Regulated ID: 00062507
Cortese Code: Not reported
SIC Code: Not reported
Facility Phone: 2134507678
Mail To: Not reported
Mailing Address: 2328 PICO BLVD
Mailing Address 2: Not reported
Mailing City,St,Zip: SANTA MONICA 90405
Contact: Not reported
Contact Phone: Not reported
DUNs Number: Not reported
NPDES Number: Not reported
EPA ID: Not reported
Comments: Not reported
Status: Active

J48 **CHEVRON 93779** **LUST** **1000685930**
NW **2328 PICO BLVD** **RCRA NonGen / NLR** **CAD983628926**
1/8-1/4 **SANTA MONICA, CA 90405** **FINDS**
0.233 mi. **ECHO**
1231 ft. **Site 7 of 9 in cluster J** **Cortese**
CERS
Relative:
Higher
Actual:
165 ft.

LUST REG 4:
Region: 4
Regional Board: 04
County: Los Angeles
Facility Id: 904050198
Status: Preliminary site assessment underway
Substance: Hydrocarbons
Substance Quantity: Not reported
Local Case No: Not reported
Case Type: Soil
Abatement Method Used at the Site: Not reported
Global ID: T0603701439
W Global ID: Not reported
Staff: UNK
Local Agency: 19033
Cross Street: CLOVERFIELD BLVD
Enforcement Type: Not reported
Date Leak Discovered: 11/11/1999
Date Leak First Reported: 11/30/1999
Date Leak Record Entered: Not reported
Date Confirmation Began: Not reported
Date Leak Stopped: Not reported
Date Case Last Changed on Database: 12/1/1999
Date the Case was Closed: Not reported
How Leak Discovered: Subsurface Monitoring
How Leak Stopped: Not reported
Cause of Leak: UNK
Leak Source: UNK
Operator: Not reported
Water System: Not reported
Well Name: Not reported

CHEVRON 93779 (Continued) **1000685930**

Approx. Dist To Production Well (ft):	2188.635413569389314547711880 7
Source of Cleanup Funding:	UNK
Preliminary Site Assessment Workplan Submitted:	Not reported
Preliminary Site Assessment Began:	11/11/1999
Pollution Characterization Began:	Not reported
Remediation Plan Submitted:	Not reported
Remedial Action Underway:	Not reported
Post Remedial Action Monitoring Began:	Not reported
Enforcement Action Date:	Not reported
Historical Max MTBE Date:	Not reported
Hist Max MTBE Conc in Groundwater:	Not reported
Hist Max MTBE Conc in Soil:	Not reported
Significant Interim Remedial Action Taken:	Not reported
GW Qualifier:	Not reported
Soil Qualifier:	Not reported
Organization:	Not reported
Owner Contact:	Not reported
Responsible Party:	CHEVRON PRODUCTS CO
RP Address:	1300 S. BEACH BLVD., LA HABRA CA 90632
Program:	LUST
Lat/Long:	34.0212962 / -1
Local Agency Staff:	UNK
Beneficial Use:	Not reported
Priority:	Not reported
Cleanup Fund Id:	Not reported
Suspended:	Not reported
Assigned Name:	Not reported
Summary:	Not reported

RCRA NonGen / NLR:

Date Form Received by Agency:	20130313
Handler Name:	CHEVRON 93779
Handler Address:	2328 PICO BLVD
Handler City,State,Zip:	SANTA MONICA, CA 90405
EPA ID:	CAD983628926
Contact Name:	KATHY NORRIS SLUSHER
Contact Address:	PO BOX 6004
Contact City,State,Zip:	SAN RAMON, CA 94583
Contact Telephone:	877-386-6044
Contact Fax:	866-849-4435
Contact Email:	NAWTDESK@CHEVRON.COM
Contact Title:	WASTE TECH
EPA Region:	09
Land Type:	Private
Federal Waste Generator Description:	Not a generator, verified
Non-Notifier:	Not reported
Biennial Report Cycle:	Not reported
Accessibility:	Not reported
Active Site Indicator:	Not reported
State District Owner:	Not reported
State District:	Not reported
Mailing Address:	PO BOX 6004
Mailing City,State,Zip:	SAN RAMON, CA 94583
Owner Name:	CHEVRON USA
Owner Type:	Private
Operator Name:	KATHY NORRIS SLUSHER
Operator Type:	Private

CHEVRON 93779 (Continued) **1000685930**

Short-Term Generator Activity:	No
Importer Activity:	No
Mixed Waste Generator:	No
Transporter Activity:	No
Transfer Facility Activity:	No
Recycler Activity with Storage:	No
Small Quantity On-Site Burner Exemption:	No
Smelting Melting and Refining Furnace Exemption:	No
Underground Injection Control:	No
Off-Site Waste Receipt:	No
Universal Waste Indicator:	No
Universal Waste Destination Facility:	No
Federal Universal Waste:	No
Active Site Fed-Reg Treatment Storage and Disposal Facility:	Not reported
Active Site Converter Treatment storage and Disposal Facility:	Not reported
Active Site State-Reg Treatment Storage and Disposal Facility:	Not reported
Active Site State-Reg Handler:	---
Federal Facility Indicator:	Not reported
Hazardous Secondary Material Indicator:	NN
Sub-Part K Indicator:	Not reported
Commercial TSD Indicator:	No
Treatment Storage and Disposal Type:	Not reported
2018 GPRA Permit Baseline:	Not on the Baseline
2018 GPRA Renewals Baseline:	Not on the Baseline
Permit Renewals Workload Universe:	Not reported
Permit Workload Universe:	Not reported
Permit Progress Universe:	Not reported
Post-Closure Workload Universe:	Not reported
Closure Workload Universe:	Not reported
202 GPRA Corrective Action Baseline:	No
Corrective Action Workload Universe:	No
Subject to Corrective Action Universe:	No
Non-TSDFs Where RCRA CA has Been Imposed Universe:	No
TSDFs Potentially Subject to CA Under 3004 (u)/(v) Universe:	No
TSDFs Only Subject to CA under Discretionary Auth Universe:	No
Corrective Action Priority Ranking:	No NCAPS ranking
Environmental Control Indicator:	No
Institutional Control Indicator:	No
Human Exposure Controls Indicator:	N/A
Groundwater Controls Indicator:	N/A
Operating TSDF Universe:	Not reported
Full Enforcement Universe:	Not reported
Significant Non-Complier Universe:	No
Unaddressed Significant Non-Complier Universe:	No
Addressed Significant Non-Complier Universe:	No
Significant Non-Complier With a Compliance Schedule Universe:	No
Financial Assurance Required:	Not reported
Handler Date of Last Change:	20130326
Recognized Trader-Importer:	No
Recognized Trader-Exporter:	No
Importer of Spent Lead Acid Batteries:	No
Exporter of Spent Lead Acid Batteries:	No
Recycler Activity Without Storage:	Not reported
Manifest Broker:	Not reported
Sub-Part P Indicator:	No

CHEVRON 93779 (Continued) **1000685930**

Hazardous Waste Summary:
Waste Code: D001
Waste Description: IGNITABLE WASTE

Waste Code: D018
Waste Description: BENZENE

Handler - Owner Operator:
Owner/Operator Indicator: Owner
Owner/Operator Name: CHEVRON PRODUCTS CO
Legal Status: Private
Date Became Current: Not reported
Date Ended Current: Not reported
Owner/Operator Address: P O BOX 6004
Owner/Operator City,State,Zip: SAN RAMON, CA 94583
Owner/Operator Telephone: 925-842-5931
Owner/Operator Telephone Ext: Not reported
Owner/Operator Fax: Not reported
Owner/Operator Email: Not reported

Owner/Operator Indicator: Owner
Owner/Operator Name: CHEVRON USA
Legal Status: Private
Date Became Current: 20030930
Date Ended Current: Not reported
Owner/Operator Address: PO BOX 6004
Owner/Operator City,State,Zip: SAN RAMON, CA 94583
Owner/Operator Telephone: 877-386-6044
Owner/Operator Telephone Ext: Not reported
Owner/Operator Fax: Not reported
Owner/Operator Email: Not reported

Owner/Operator Indicator: Operator
Owner/Operator Name: KATHY NORRIS SLUSHER
Legal Status: Private
Date Became Current: 20030930
Date Ended Current: Not reported
Owner/Operator Address: Not reported
Owner/Operator City,State,Zip: Not reported
Owner/Operator Telephone: Not reported
Owner/Operator Telephone Ext: Not reported
Owner/Operator Fax: Not reported
Owner/Operator Email: Not reported

Historic Generators:
Receive Date: 20020516
Handler Name: CHEVRON STATION NO 93779
Federal Waste Generator Description: Small Quantity Generator
State District Owner: Not reported
Large Quantity Handler of Universal Waste: No
Recognized Trader Importer: No
Recognized Trader Exporter: No
Spent Lead Acid Battery Importer: No
Spent Lead Acid Battery Exporter: No
Current Record: No
Non Storage Recycler Activity: Not reported

CHEVRON 93779 (Continued) **1000685930**

Electronic Manifest Broker: Not reported

Receive Date: 20130313
Handler Name: CHEVRON 93779
Federal Waste Generator Description: Not a generator, verified
State District Owner: Not reported
Large Quantity Handler of Universal Waste: No
Recognized Trader Importer: No
Recognized Trader Exporter: No
Spent Lead Acid Battery Importer: No
Spent Lead Acid Battery Exporter: No
Current Record: Yes
Non Storage Recycler Activity: Not reported
Electronic Manifest Broker: Not reported

List of NAICS Codes and Descriptions:
NAICS Code: 56291
NAICS Description: REMEDIATION SERVICES

Facility Has Received Notices of Violations:
Violations: No Violations Found

Evaluation Action Summary:
Evaluations: No Evaluations Found

FINDS:
Registry ID: 110002872874

Click Here:

Environmental Interest/Information System:
California Hazardous Waste Tracking System - Datamart (HWTS-DATAMART) provides California with information on hazardous waste shipments for generators, transporters, and treatment, storage, and disposal facilities.
RCRAInfo is a national information system that supports the Resource Conservation and Recovery Act (RCRA) program through the tracking of events and activities related to facilities that generate, transport, and treat, store, or dispose of hazardous waste. RCRAInfo allows RCRA program staff to track the notification, permit, compliance, and corrective action activities required under RCRA.
STATE MASTER

Click this hyperlink while viewing on your computer to access additional FINDS: detail in the EDR Site Report.

ECHO:
Envid: 1000685930
Registry ID: 110002872874
DFR URL: http://echo.epa.gov/detailed-facility-report?fid=110002872874
Name: CHEVRON STATION 9 3779
Address: 2328 PICO BLVD
City,State,Zip: SANTA MONICA, CA 90405

CHEVRON 93779 (Continued) **1000685930**

CORTESE:

Name:	CHEVRON #9-3779
Address:	2328 PICO BLVD
City,State,Zip:	SANTA MONICA, CA 90405
Region:	CORTESE
Envirostor Id:	Not reported
Global ID:	T0603701439
Site/Facility Type:	LUST CLEANUP SITE
Cleanup Status:	COMPLETED - CASE CLOSED
Status Date:	Not reported
Site Code:	Not reported
Latitude:	Not reported
Longitude:	Not reported
Owner:	Not reported
Enf Type:	Not reported
Swat R:	Not reported
Flag:	active
Order No:	Not reported
Waste Discharge System No:	Not reported
Effective Date:	Not reported
Region 2:	Not reported
WID Id:	Not reported
Solid Waste Id No:	Not reported
Waste Management Uit Name:	Not reported
File Name:	Active Open

CERS:

Name:	CHEVRON #9-3779
Address:	2328 PICO BLVD
City,State,Zip:	SANTA MONICA, CA 90405
Site ID:	249487
CERS ID:	T0603701439
CERS Description:	Leaking Underground Storage Tank Cleanup Site

Affiliation:

Affiliation Type Desc:	Local Agency Caseworker
Entity Name:	MONICA HANLEY - SANTA MONICA, CITY OF
Entity Title:	Not reported
Affiliation Address:	333 Olympic Drive - 2nd Floor
Affiliation City:	SANTA MONICA
Affiliation State:	CA
Affiliation Country:	Not reported
Affiliation Zip:	Not reported
Affiliation Phone:	,

Affiliation Type Desc:	Regional Board Caseworker
Entity Name:	YUE RONG - LOS ANGELES RWQCB (REGION 4)
Entity Title:	Not reported
Affiliation Address:	320 W. 4TH ST., SUITE 200
Affiliation City:	Los Angeles
Affiliation State:	CA
Affiliation Country:	Not reported
Affiliation Zip:	Not reported
Affiliation Phone:	,

J49 **SANTA MONICA MOTORS** **CERS HAZ WASTE** **S113006681**
WNW **2228 PICO BLVD** **HAZNET** **N/A**
1/8-1/4 **SANTA MONICA, CA 90405** **CERS**
0.237 mi. **HWTS**
1253 ft. **Site 8 of 9 in cluster J**

Relative:
Higher

Actual:
163 ft.

CERS HAZ WASTE:
Name: NINO'S AUTOMOTIVE
Address: 2228 PICO BLVD
City,State,Zip: SANTA MONICA, CA 90405
Site ID: 138391
CERS ID: 10435351
CERS Description: Hazardous Waste Generator

HAZNET:
Name: SANTA MONICA MOTORS
Address: 2228 PICO BLVD
Address 2: Not reported
City,State,Zip: SANTA MONICA, CA 904050000
Contact: JAMES SNOXELL
Telephone: 3104502924
Mailing Name: Not reported
Mailing Address: 2228 PICO BLVD

Year: 2001
Gepaid: CAD981451370
TSD EPA ID: CAT000613935
CA Waste Code: 134 - Aqueous solution with total organic residues less than 10 percent
Disposal Method: H01 - Transfer Station
Tons: 0.063

Year: 1999
Gepaid: CAD981451370
TSD EPA ID: CAD099452708
CA Waste Code: 134 - Aqueous solution with total organic residues less than 10 percent
Disposal Method: R01 - Recycler
Tons: 0.924

Year: 1998
Gepaid: CAD981451370
TSD EPA ID: CAT080013352
CA Waste Code: 134 - Aqueous solution with total organic residues less than 10 percent
Disposal Method: -
Tons: 0.231

Year: 1998
Gepaid: CAD981451370
TSD EPA ID: Not reported
CA Waste Code: 134 - Aqueous solution with total organic residues less than 10 percent
Disposal Method: -
Tons: 0.231

Year: 1998
Gepaid: CAD981451370
TSD EPA ID: CAT080013352

SANTA MONICA MOTORS (Continued) **S113006681**

CA Waste Code:	134 - Aqueous solution with total organic residues less than 10 percent
Disposal Method:	R01 - Recycler
Tons:	1.1466
Year:	1997
Gepaid:	CAD981451370
TSD EPA ID:	CAD050099696
CA Waste Code:	134 - Aqueous solution with total organic residues less than 10 percent
Disposal Method:	-
Tons:	0.462
Year:	1997
Gepaid:	CAD981451370
TSD EPA ID:	CAD050099696
CA Waste Code:	134 - Aqueous solution with total organic residues less than 10 percent
Disposal Method:	R01 - Recycler
Tons:	0.462
Year:	1993
Gepaid:	CAD981451370
TSD EPA ID:	CAD050099696
CA Waste Code:	134 - Aqueous solution with total organic residues less than 10 percent
Disposal Method:	R01 - Recycler
Tons:	0.252
Year:	1990
Gepaid:	CAD981451370
TSD EPA ID:	CAT080013352
CA Waste Code:	135 - Unspecified aqueous solution
Disposal Method:	R01 - Recycler
Tons:	0.2293
Year:	1990
Gepaid:	CAD981451370
TSD EPA ID:	CAT080013352
CA Waste Code:	-
Disposal Method:	01 -
Tons:	0.125

Click this hyperlink while viewing on your computer to access
2 additional CA HAZNET: record(s) in the EDR Site Report.

Additional Info:

Year:	1993
Gen EPA ID:	CAD981451370
Shipment Date:	19930514
Creation Date:	9/8/1995 0:00:00
Receipt Date:	19930514
Manifest ID:	91549791
Trans EPA ID:	CAD050099696
Trans Name:	Not reported

SANTA MONICA MOTORS (Continued) **S113006681**

Trans 2 EPA ID:	Not reported
Trans 2 Name:	Not reported
TSDF EPA ID:	CAD050099696
Trans Name:	Not reported
TSDF Alt EPA ID:	Not reported
TSDF Alt Name:	Not reported
Waste Code Description:	134 - Aqueous solution with <10% total organic residues
RCRA Code:	Not reported
Meth Code:	R01 - Recycler
Quantity Tons:	0.252
Waste Quantity:	60
Quantity Unit:	G
Additional Code 1:	Not reported
Additional Code 2:	Not reported
Additional Code 3:	Not reported
Additional Code 4:	Not reported
Additional Code 5:	Not reported

Additional Info:

Year:	1999
Gen EPA ID:	CAD981451370
Shipment Date:	19990809
Creation Date:	10/12/1999 0:00:00
Receipt Date:	19990810
Manifest ID:	99089143
Trans EPA ID:	CAD050099696
Trans Name:	Not reported
Trans 2 EPA ID:	Not reported
Trans 2 Name:	Not reported
TSDF EPA ID:	CAD099452708
Trans Name:	Not reported
TSDF Alt EPA ID:	CAD099452708
TSDF Alt Name:	Not reported
Waste Code Description:	134 - Aqueous solution with <10% total organic residues
RCRA Code:	Not reported
Meth Code:	R01 - Recycler
Quantity Tons:	0.231
Waste Quantity:	55
Quantity Unit:	G
Additional Code 1:	Not reported
Additional Code 2:	Not reported
Additional Code 3:	Not reported
Additional Code 4:	Not reported
Additional Code 5:	Not reported
Shipment Date:	19990623
Creation Date:	8/16/1999 0:00:00
Receipt Date:	19990624
Manifest ID:	99088915
Trans EPA ID:	CAD050099696
Trans Name:	Not reported
Trans 2 EPA ID:	Not reported
Trans 2 Name:	Not reported
TSDF EPA ID:	CAD099452708
Trans Name:	Not reported
TSDF Alt EPA ID:	CAD099452708

SANTA MONICA MOTORS (Continued) **S113006681**

TSDF Alt Name:	Not reported
Waste Code Description:	134 - Aqueous solution with <10% total organic residues
RCRA Code:	Not reported
Meth Code:	R01 - Recycler
Quantity Tons:	0.231
Waste Quantity:	55
Quantity Unit:	G
Additional Code 1:	Not reported
Additional Code 2:	Not reported
Additional Code 3:	Not reported
Additional Code 4:	Not reported
Additional Code 5:	Not reported
Shipment Date:	19990416
Creation Date:	5/27/1999 0:00:00
Receipt Date:	19990419
Manifest ID:	98770143
Trans EPA ID:	CAD050099696
Trans Name:	Not reported
Trans 2 EPA ID:	Not reported
Trans 2 Name:	Not reported
TSDF EPA ID:	CAD099452708
Trans Name:	Not reported
TSDF Alt EPA ID:	CAD099452708
TSDF Alt Name:	Not reported
Waste Code Description:	134 - Aqueous solution with <10% total organic residues
RCRA Code:	Not reported
Meth Code:	R01 - Recycler
Quantity Tons:	0.231
Waste Quantity:	55
Quantity Unit:	G
Additional Code 1:	Not reported
Additional Code 2:	Not reported
Additional Code 3:	Not reported
Additional Code 4:	Not reported
Additional Code 5:	Not reported
Shipment Date:	19990202
Creation Date:	4/1/1999 0:00:00
Receipt Date:	19990209
Manifest ID:	98484207
Trans EPA ID:	CAD050099696
Trans Name:	Not reported
Trans 2 EPA ID:	Not reported
Trans 2 Name:	Not reported
TSDF EPA ID:	CAD099452708
Trans Name:	Not reported
TSDF Alt EPA ID:	CAD099452708
TSDF Alt Name:	Not reported
Waste Code Description:	134 - Aqueous solution with <10% total organic residues
RCRA Code:	Not reported
Meth Code:	R01 - Recycler
Quantity Tons:	0.231
Waste Quantity:	55
Quantity Unit:	G
Additional Code 1:	Not reported
Additional Code 2:	Not reported

SANTA MONICA MOTORS (Continued) **S113006681**

Additional Code 3: Not reported
Additional Code 4: Not reported
Additional Code 5: Not reported

Additional Info:
Year: 1998
Gen EPA ID: CAD981451370

Shipment Date: 19981202
Creation Date: 2/26/1999 0:00:00
Receipt Date: 19981209
Manifest ID: 98589183
Trans EPA ID: CAD050099696
Trans Name: Not reported
Trans 2 EPA ID: Not reported
Trans 2 Name: Not reported
TSDF EPA ID: CAT080013352
Trans Name: Not reported
TSDF Alt EPA ID: CAT080013352
TSDF Alt Name: Not reported
Waste Code Description: 134 - Aqueous solution with <10% total organic residues
RCRA Code: Not reported
Meth Code: R01 - Recycler
Quantity Tons: 0.231
Waste Quantity: 55
Quantity Unit: G
Additional Code 1: Not reported
Additional Code 2: Not reported
Additional Code 3: Not reported
Additional Code 4: Not reported
Additional Code 5: Not reported

Shipment Date: 19980930
Creation Date: 11/19/1998 0:00:00
Receipt Date: Not reported
Manifest ID: 98589037
Trans EPA ID: CAD050099696
Trans Name: Not reported
Trans 2 EPA ID: Not reported
Trans 2 Name: Not reported
TSDF EPA ID: Not reported
Trans Name: Not reported
TSDF Alt EPA ID: Not reported
TSDF Alt Name: Not reported
Waste Code Description: 134 - Aqueous solution with <10% total organic residues
RCRA Code: Not reported
Meth Code: - Not reported
Quantity Tons: 0.231
Waste Quantity: 55
Quantity Unit: G
Additional Code 1: Not reported
Additional Code 2: Not reported
Additional Code 3: Not reported
Additional Code 4: Not reported
Additional Code 5: Not reported

Shipment Date: 19980806

SANTA MONICA MOTORS (Continued) **S113006681**

Creation Date:	10/1/1998 0:00:00
Receipt Date:	19980806
Manifest ID:	98038795
Trans EPA ID:	CAD050099696
Trans Name:	Not reported
Trans 2 EPA ID:	Not reported
Trans 2 Name:	Not reported
TSDF EPA ID:	CAT080013352
Trans Name:	Not reported
TSDF Alt EPA ID:	CAT080013352
TSDF Alt Name:	Not reported
Waste Code Description:	134 - Aqueous solution with <10% total organic residues
RCRA Code:	Not reported
Meth Code:	R01 - Recycler
Quantity Tons:	0.231
Waste Quantity:	55
Quantity Unit:	G
Additional Code 1:	Not reported
Additional Code 2:	Not reported
Additional Code 3:	Not reported
Additional Code 4:	Not reported
Additional Code 5:	Not reported

Shipment Date:	19980601
Creation Date:	9/3/1998 0:00:00
Receipt Date:	19980610
Manifest ID:	98038421
Trans EPA ID:	CAD050099696
Trans Name:	Not reported
Trans 2 EPA ID:	Not reported
Trans 2 Name:	Not reported
TSDF EPA ID:	CAT080013352
Trans Name:	Not reported
TSDF Alt EPA ID:	CAT080013352
TSDF Alt Name:	Not reported
Waste Code Description:	134 - Aqueous solution with <10% total organic residues
RCRA Code:	Not reported
Meth Code:	R01 - Recycler
Quantity Tons:	0.231
Waste Quantity:	55
Quantity Unit:	G
Additional Code 1:	Not reported
Additional Code 2:	Not reported
Additional Code 3:	Not reported
Additional Code 4:	Not reported
Additional Code 5:	Not reported

Shipment Date:	19980324
Creation Date:	5/26/1998 0:00:00
Receipt Date:	19980327
Manifest ID:	96748938
Trans EPA ID:	CAD050099696
Trans Name:	Not reported
Trans 2 EPA ID:	Not reported
Trans 2 Name:	Not reported
TSDF EPA ID:	CAT080013352
Trans Name:	Not reported

SANTA MONICA MOTORS (Continued) **S113006681**

TSDF Alt EPA ID:	CAT080013352
TSDF Alt Name:	Not reported
Waste Code Description:	134 - Aqueous solution with <10% total organic residues
RCRA Code:	Not reported
Meth Code:	R01 - Recycler
Quantity Tons:	0.231
Waste Quantity:	55
Quantity Unit:	G
Additional Code 1:	Not reported
Additional Code 2:	Not reported
Additional Code 3:	Not reported
Additional Code 4:	Not reported
Additional Code 5:	Not reported
Shipment Date:	19980105
Creation Date:	3/18/1998 0:00:00
Receipt Date:	Not reported
Manifest ID:	96747313
Trans EPA ID:	CAD050099696
Trans Name:	Not reported
Trans 2 EPA ID:	Not reported
Trans 2 Name:	Not reported
TSDF EPA ID:	CAT080013352
Trans Name:	Not reported
TSDF Alt EPA ID:	Not reported
TSDF Alt Name:	Not reported
Waste Code Description:	134 - Aqueous solution with <10% total organic residues
RCRA Code:	Not reported
Meth Code:	- Not reported
Quantity Tons:	0.231
Waste Quantity:	55
Quantity Unit:	G
Additional Code 1:	Not reported
Additional Code 2:	Not reported
Additional Code 3:	Not reported
Additional Code 4:	Not reported
Additional Code 5:	Not reported
Shipment Date:	19980103
Creation Date:	3/31/1998 0:00:00
Receipt Date:	19980108
Manifest ID:	96747313
Trans EPA ID:	CAD050099696
Trans Name:	Not reported
Trans 2 EPA ID:	Not reported
Trans 2 Name:	Not reported
TSDF EPA ID:	CAT080013352
Trans Name:	Not reported
TSDF Alt EPA ID:	Not reported
TSDF Alt Name:	Not reported
Waste Code Description:	134 - Aqueous solution with <10% total organic residues
RCRA Code:	Not reported
Meth Code:	R01 - Recycler
Quantity Tons:	0.2226
Waste Quantity:	53
Quantity Unit:	G
Additional Code 1:	Not reported

SANTA MONICA MOTORS (Continued) **S113006681**

Additional Code 2:	Not reported
Additional Code 3:	Not reported
Additional Code 4:	Not reported
Additional Code 5:	Not reported

Additional Info:

Year:	1997
Gen EPA ID:	CAD981451370
Shipment Date:	19971002
Creation Date:	7/23/1998 0:00:00
Receipt Date:	19971002
Manifest ID:	96749527
Trans EPA ID:	CAD050099696
Trans Name:	Not reported
Trans 2 EPA ID:	Not reported
Trans 2 Name:	Not reported
TSDF EPA ID:	CAD050099696
Trans Name:	Not reported
TSDF Alt EPA ID:	CAD050099696
TSDF Alt Name:	Not reported
Waste Code Description:	134 - Aqueous solution with <10% total organic residues
RCRA Code:	Not reported
Meth Code:	R01 - Recycler
Quantity Tons:	0.231
Waste Quantity:	55
Quantity Unit:	G
Additional Code 1:	Not reported
Additional Code 2:	Not reported
Additional Code 3:	Not reported
Additional Code 4:	Not reported
Additional Code 5:	Not reported
Shipment Date:	19970815
Creation Date:	7/23/1998 0:00:00
Receipt Date:	19970815
Manifest ID:	96747203
Trans EPA ID:	CAD050099696
Trans Name:	Not reported
Trans 2 EPA ID:	Not reported
Trans 2 Name:	Not reported
TSDF EPA ID:	CAD050099696
Trans Name:	Not reported
TSDF Alt EPA ID:	CAD050099696
TSDF Alt Name:	Not reported
Waste Code Description:	134 - Aqueous solution with <10% total organic residues
RCRA Code:	Not reported
Meth Code:	R01 - Recycler
Quantity Tons:	0
Waste Quantity:	55
Quantity Unit:	*
Additional Code 1:	Not reported
Additional Code 2:	Not reported
Additional Code 3:	Not reported
Additional Code 4:	Not reported
Additional Code 5:	Not reported

SANTA MONICA MOTORS (Continued) **S113006681**

Shipment Date:	19970606
Creation Date:	7/23/1998 0:00:00
Receipt Date:	19970606
Manifest ID:	96163247
Trans EPA ID:	CAD050099696
Trans Name:	Not reported
Trans 2 EPA ID:	Not reported
Trans 2 Name:	Not reported
TSDF EPA ID:	CAD050099696
Trans Name:	Not reported
TSDF Alt EPA ID:	CAD050099696
TSDF Alt Name:	Not reported
Waste Code Description:	134 - Aqueous solution with <10% total organic residues
RCRA Code:	Not reported
Meth Code:	R01 - Recycler
Quantity Tons:	0.231
Waste Quantity:	55
Quantity Unit:	G
Additional Code 1:	Not reported
Additional Code 2:	Not reported
Additional Code 3:	Not reported
Additional Code 4:	Not reported
Additional Code 5:	Not reported

Shipment Date:	19970325
Creation Date:	6/26/1997 0:00:00
Receipt Date:	Not reported
Manifest ID:	96156853
Trans EPA ID:	CAD050099696
Trans Name:	Not reported
Trans 2 EPA ID:	Not reported
Trans 2 Name:	Not reported
TSDF EPA ID:	CAD050099696
Trans Name:	Not reported
TSDF Alt EPA ID:	Not reported
TSDF Alt Name:	Not reported
Waste Code Description:	134 - Aqueous solution with <10% total organic residues
RCRA Code:	Not reported
Meth Code:	- Not reported
Quantity Tons:	0.231
Waste Quantity:	55
Quantity Unit:	G
Additional Code 1:	Not reported
Additional Code 2:	Not reported
Additional Code 3:	Not reported
Additional Code 4:	Not reported
Additional Code 5:	Not reported

Shipment Date:	19970116
Creation Date:	6/26/1997 0:00:00
Receipt Date:	Not reported
Manifest ID:	96158208
Trans EPA ID:	CAD050099696
Trans Name:	Not reported
Trans 2 EPA ID:	Not reported
Trans 2 Name:	Not reported
TSDF EPA ID:	CAD050099696

SANTA MONICA MOTORS (Continued) **S113006681**

Trans Name:	Not reported
TSDF Alt EPA ID:	Not reported
TSDF Alt Name:	Not reported
Waste Code Description:	134 - Aqueous solution with <10% total organic residues
RCRA Code:	Not reported
Meth Code:	- Not reported
Quantity Tons:	0.231
Waste Quantity:	55
Quantity Unit:	G
Additional Code 1:	Not reported
Additional Code 2:	Not reported
Additional Code 3:	Not reported
Additional Code 4:	Not reported
Additional Code 5:	Not reported

Additional Info:

Year:	2001
Gen EPA ID:	CAD981451370
Shipment Date:	20011121
Creation Date:	1/16/2002 0:00:00
Receipt Date:	20011121
Manifest ID:	21316259
Trans EPA ID:	SCR000075150
Trans Name:	Not reported
Trans 2 EPA ID:	Not reported
Trans 2 Name:	Not reported
TSDF EPA ID:	CAT000613935
Trans Name:	Not reported
TSDF Alt EPA ID:	Not reported
TSDF Alt Name:	Not reported
Waste Code Description:	134 - Aqueous solution with <10% total organic residues
RCRA Code:	D039
Meth Code:	H01 - Transfer Station
Quantity Tons:	0.063
Waste Quantity:	15
Quantity Unit:	G
Additional Code 1:	Not reported
Additional Code 2:	Not reported
Additional Code 3:	Not reported
Additional Code 4:	Not reported
Additional Code 5:	Not reported

CERS:

Name:	NINO'S AUTOMOTIVE
Address:	2228 PICO BLVD
City,State,Zip:	SANTA MONICA, CA 90405
Site ID:	138391
CERS ID:	10435351
CERS Description:	Chemical Storage Facilities

Evaluation:

Eval General Type:	Compliance Evaluation Inspection
Eval Date:	04-16-2018
Violations Found:	No
Eval Type:	Routine done by local agency
Eval Notes:	Not reported

SANTA MONICA MOTORS (Continued) **S113006681**

Eval Division: Santa Monica Fire Department
Eval Program: HMRRP
Eval Source: CERS,

Eval General Type: Compliance Evaluation Inspection
Eval Date: 05-15-2017
Violations Found: No
Eval Type: Routine done by local agency
Eval Notes: Not reported
Eval Division: Santa Monica Fire Department
Eval Program: HMRRP
Eval Source: CERS,

Eval General Type: Compliance Evaluation Inspection
Eval Date: 05-19-2014
Violations Found: No
Eval Type: Routine done by local agency
Eval Notes: No Violations
Eval Division: Santa Monica Fire Department
Eval Program: HMRRP
Eval Source: CERS,

Eval General Type: Compliance Evaluation Inspection
Eval Date: 06-09-2016
Violations Found: No
Eval Type: Routine done by local agency
Eval Notes: Not reported
Eval Division: Santa Monica Fire Department
Eval Program: HMRRP
Eval Source: CERS,

Eval General Type: Compliance Evaluation Inspection
Eval Date: 06-21-2018
Violations Found: No
Eval Type: Routine done by local agency
Eval Notes: Nino Hernandez, Business Owner
Eval Division: Los Angeles County Fire Department
Eval Program: HW
Eval Source: CERS,

Eval General Type: Compliance Evaluation Inspection
Eval Date: 01-21-2021
Violations Found: No
Eval Type: Routine done by local agency
Eval Notes: Nino Hernandez,owner
Eval Division: Los Angeles County Fire Department
Eval Program: HW
Eval Source: CERS,

Eval General Type: Compliance Evaluation Inspection
Eval Date: 04-24-2019
Violations Found: No
Eval Type: Routine done by local agency
Eval Notes: Not reported
Eval Division: Santa Monica Fire Department
Eval Program: HMRRP
Eval Source: CERS,

SANTA MONICA MOTORS (Continued) **S113006681**

Eval General Type: Compliance Evaluation Inspection
Eval Date: 06-02-2015
Violations Found: No
Eval Type: Routine done by local agency
Eval Notes: No Violations
Eval Division: Santa Monica Fire Department
Eval Program: HMRRP
Eval Source: CERS,

Eval General Type: Compliance Evaluation Inspection
Eval Date: 06-16-2015
Violations Found: No
Eval Type: Routine done by local agency
Eval Notes: Nino Hernandez
Eval Division: Los Angeles County Fire Department
Eval Program: HW
Eval Source: CERS,

Coordinates:
Site ID: 138391
Facility Name: Nino’s Automotive
Env Int Type Code: HWG
Program ID: 10435351
Coord Name: Not reported
Ref Point Type Desc: Center of a facility or station.,
Latitude: 34.020740
Longitude: -118.466550

Affiliation:
Affiliation Type Desc: Legal Owner
Entity Name: Nino Hernandez
Entity Title: Not reported
Affiliation Address: 3949 Walgrove Ave.
Affiliation City: Santa Monica
Affiliation State: CA
Affiliation Country: United States
Affiliation Zip: 9066
Affiliation Phone: (310) 450-2299,

Affiliation Type Desc: Operator
Entity Name: Nino Hernandez
Entity Title: Not reported
Affiliation Address: Not reported
Affiliation City: Not reported
Affiliation State: Not reported
Affiliation Country: Not reported
Affiliation Zip: Not reported
Affiliation Phone: (310) 450-2299,

Affiliation Type Desc: Parent Corporation
Entity Name: Nino’s Automotive
Entity Title: Not reported
Affiliation Address: Not reported
Affiliation City: Not reported
Affiliation State: Not reported
Affiliation Country: Not reported

SANTA MONICA MOTORS (Continued) **S113006681**

Affiliation Zip: Not reported
Affiliation Phone: ,

Affiliation Type Desc: Document Preparer
Entity Name: Oscar Fernandez
Entity Title: Not reported
Affiliation Address: Not reported
Affiliation City: Not reported
Affiliation State: Not reported
Affiliation Country: Not reported
Affiliation Zip: Not reported
Affiliation Phone: ,

Affiliation Type Desc: Identification Signer
Entity Name: Oscar Fernandez
Entity Title: Not reported
Affiliation Address: Not reported
Affiliation City: Not reported
Affiliation State: Not reported
Affiliation Country: Not reported
Affiliation Zip: Not reported
Affiliation Phone: ,

Affiliation Type Desc: CUPA District
Entity Name: Santa Monica Fire Dept
Entity Title: Not reported
Affiliation Address: 333 Olympic Drive - 2nd Floor
Affiliation City: Santa Monica
Affiliation State: CA
Affiliation Country: Not reported
Affiliation Zip: 90401
Affiliation Phone: (310) 434-2666,

Affiliation Type Desc: Facility Mailing Address
Entity Name: Mailing Address
Entity Title: Not reported
Affiliation Address: 2228 pico blvd.
Affiliation City: Santa Monica
Affiliation State: CA
Affiliation Country: Not reported
Affiliation Zip: 90405
Affiliation Phone: ,

HWTS:
Name: SANTA MONICA MOTORS
Address: 2228 PICO BLVD
Address 2: Not reported
City,State,Zip: SANTA MONICA, CA 904050000
EPA ID: CAD981451370
Inactive Date: 06/30/2002
Create Date: 04/10/1987
Last Act Date: 04/24/2003
Mailing Name: Not reported
Mailing Address: 2228 PICO BLVD
Mailing Address 2: Not reported
Mailing City,State,Zip: SANTA MONICA, CA 904050000

SANTA MONICA MOTORS (Continued) **S113006681**

Owner Name:	JAMES SNOXELL
Owner Address:	2228 PICO BLVD
Owner Address 2:	Not reported
Owner City,State,Zip:	SANTA MONICA, CA 904050000
Contact Name:	JAMES SNOXELL
Contact Address:	2228 PICO BLVD
Contact Address 2:	Not reported
City,State,Zip:	SANTA MONICA, CA 904050000

NAICS:

EPA ID:	CAD981451370
Create Date:	2002-03-14 16:36:26.000
NAICS Code:	811111
NAICS Description:	General Automotive Repair
Issued EPA ID Date:	1987-04-10 00:00:00
Inactive Date:	2002-06-30 00:00:00
Facility Name:	SANTA MONICA MOTORS
Facility Address:	2228 PICO BLVD
Facility Address 2:	Not reported
Facility City:	SANTA MONICA
Facility County:	Not reported
Facility State:	CA
Facility Zip:	904050000

J50 **NINO'S VOLVO AUTO EXPRESS** **RCRA NonGen / NLR** **1024820579**
WNW **2228 PICO BLVD** **CAL000334160**
1/8-1/4 **SANTA MONICA, CA 90405**
0.237 mi.
1253 ft. **Site 9 of 9 in cluster J**

Relative: **Higher**

Actual: **163 ft.**

RCRA NonGen / NLR:

Date Form Received by Agency:	20080702
Handler Name:	NINO'S VOLVO AUTO EXPRESS
Handler Address:	2228 PICO BLVD
Handler City,State,Zip:	SANTA MONICA, CA 90405
EPA ID:	CAL000334160
Contact Name:	NINO FRECHOU
Contact Address:	2228 PICO BLVD
Contact City,State,Zip:	SANTA MONICA, CA 90402
Contact Telephone:	310-916-7858
Contact Fax:	310-445-0229
Contact Email:	CRIS1124ROSES@YAHOO.COM
Contact Title:	Not reported
EPA Region:	09
Land Type:	Not reported
Federal Waste Generator Description:	Not a generator, verified
Non-Notifier:	Not reported
Biennial Report Cycle:	Not reported
Accessibility:	Not reported
Active Site Indicator:	Handler Activities
State District Owner:	Not reported
State District:	Not reported
Mailing Address:	2228 PICO BLVD.
Mailing City,State,Zip:	SANTA MONICA, CA 90040-5000
Owner Name:	KARIM SUM RENTALS INC
Owner Type:	Other
Operator Name:	NINO FRECHOU

NINO'S VOLVO AUTO EXPRESS (Continued) **1024820579**

Operator Type:	Other
Short-Term Generator Activity:	No
Importer Activity:	No
Mixed Waste Generator:	No
Transporter Activity:	No
Transfer Facility Activity:	No
Recycler Activity with Storage:	No
Small Quantity On-Site Burner Exemption:	No
Smelting Melting and Refining Furnace Exemption:	No
Underground Injection Control:	No
Off-Site Waste Receipt:	No
Universal Waste Indicator:	Yes
Universal Waste Destination Facility:	Yes
Federal Universal Waste:	No
Active Site Fed-Reg Treatment Storage and Disposal Facility:	Not reported
Active Site Converter Treatment storage and Disposal Facility:	Not reported
Active Site State-Reg Treatment Storage and Disposal Facility:	Not reported
Active Site State-Reg Handler:	---
Federal Facility Indicator:	Not reported
Hazardous Secondary Material Indicator:	N
Sub-Part K Indicator:	Not reported
Commercial TSD Indicator:	No
Treatment Storage and Disposal Type:	Not reported
2018 GPRA Permit Baseline:	Not on the Baseline
2018 GPRA Renewals Baseline:	Not on the Baseline
Permit Renewals Workload Universe:	Not reported
Permit Workload Universe:	Not reported
Permit Progress Universe:	Not reported
Post-Closure Workload Universe:	Not reported
Closure Workload Universe:	Not reported
202 GPRA Corrective Action Baseline:	No
Corrective Action Workload Universe:	No
Subject to Corrective Action Universe:	No
Non-TSDFs Where RCRA CA has Been Imposed Universe:	No
TSDFs Potentially Subject to CA Under 3004 (u)/(v) Universe:	No
TSDFs Only Subject to CA under Discretionary Auth Universe:	No
Corrective Action Priority Ranking:	No NCAPS ranking
Environmental Control Indicator:	No
Institutional Control Indicator:	No
Human Exposure Controls Indicator:	N/A
Groundwater Controls Indicator:	N/A
Operating TSDF Universe:	Not reported
Full Enforcement Universe:	Not reported
Significant Non-Complier Universe:	No
Unaddressed Significant Non-Complier Universe:	No
Addressed Significant Non-Complier Universe:	No
Significant Non-Complier With a Compliance Schedule Universe:	No
Financial Assurance Required:	Not reported
Handler Date of Last Change:	20180905
Recognized Trader-Importer:	No
Recognized Trader-Exporter:	No
Importer of Spent Lead Acid Batteries:	No
Exporter of Spent Lead Acid Batteries:	No
Recycler Activity Without Storage:	No
Manifest Broker:	No
Sub-Part P Indicator:	No

NINO'S VOLVO AUTO EXPRESS (Continued) **1024820579**

Handler - Owner Operator:

Owner/Operator Indicator:	Operator
Owner/Operator Name:	NINO FRECHOU
Legal Status:	Other
Date Became Current:	Not reported
Date Ended Current:	Not reported
Owner/Operator Address:	2228 PICO BLVD
Owner/Operator City,State,Zip:	SANTA MONICA, CA 90402
Owner/Operator Telephone:	310-916-7858
Owner/Operator Telephone Ext:	Not reported
Owner/Operator Fax:	Not reported
Owner/Operator Email:	Not reported

Owner/Operator Indicator:	Owner
Owner/Operator Name:	KARIM SUM RENTALS INC
Legal Status:	Other
Date Became Current:	Not reported
Date Ended Current:	Not reported
Owner/Operator Address:	2228 PICO BLVD.
Owner/Operator City,State,Zip:	SANTA MONICA, CA 90405-0000
Owner/Operator Telephone:	310-916-7858
Owner/Operator Telephone Ext:	Not reported
Owner/Operator Fax:	Not reported
Owner/Operator Email:	Not reported

Historic Generators:

Receive Date:	20080702
Handler Name:	NINO'S VOLVO AUTO EXPRESS
Federal Waste Generator Description:	Not a generator, verified
State District Owner:	Not reported
Large Quantity Handler of Universal Waste:	No
Recognized Trader Importer:	No
Recognized Trader Exporter:	No
Spent Lead Acid Battery Importer:	No
Spent Lead Acid Battery Exporter:	No
Current Record:	Yes
Non Storage Recycler Activity:	Not reported
Electronic Manifest Broker:	Not reported

List of NAICS Codes and Descriptions:

NAICS Code:	811111
NAICS Description:	GENERAL AUTOMOTIVE REPAIR

Facility Has Received Notices of Violations:

Violations:	No Violations Found

Evaluation Action Summary:

Evaluations:	No Evaluations Found

H51
NW
1/8-1/4
0.238 mi.
1258 ft.

MRS GOOCHS NATURAL FOOD MARKETS INC DBA WHOLE FOOD
2121 CLOVERFIELD BLVD
SANTA MONICA, CA 90404

Site 8 of 9 in cluster H

RCRA NonGen / NLR | **1024860721** | **CAL000429174**

Relative:
Higher

Actual:
168 ft.

RCRA NonGen / NLR:

Date Form Received by Agency:	20170714
Handler Name:	MRS GOOCHS NATURAL FOOD MARKETS INC DBA WHOLE FOODS
Handler Address:	2121 CLOVERFIELD BLVD
Handler City,State,Zip:	SANTA MONICA, CA 90404
EPA ID:	CAL000429174
Contact Name:	PAULA CHAVEZ
Contact Address:	207 GOODE AVE 7TH FLOOR
Contact City,State,Zip:	GLENDALE, CA 91203
Contact Telephone:	818-501-8484
Contact Fax:	818-990-6078
Contact Email:	PAULA.CHAVEZ@WHOLEFOODS.COM
Contact Title:	Not reported
EPA Region:	09
Land Type:	Not reported
Federal Waste Generator Description:	Not a generator, verified
Non-Notifier:	Not reported
Biennial Report Cycle:	Not reported
Accessibility:	Not reported
Active Site Indicator:	Handler Activities
State District Owner:	Not reported
State District:	Not reported
Mailing Address:	PO BOX 684786
Mailing City,State,Zip:	AUSTIN, TX 78768
Owner Name:	MRS GOOCHS NATURAL FOODS MARKETS
Owner Type:	Other
Operator Name:	PAULA CHAVEZ
Operator Type:	Other
Short-Term Generator Activity:	No
Importer Activity:	No
Mixed Waste Generator:	No
Transporter Activity:	No
Transfer Facility Activity:	No
Recycler Activity with Storage:	No
Small Quantity On-Site Burner Exemption:	No
Smelting Melting and Refining Furnace Exemption:	No
Underground Injection Control:	No
Off-Site Waste Receipt:	No
Universal Waste Indicator:	Yes
Universal Waste Destination Facility:	Yes
Federal Universal Waste:	No
Active Site Fed-Reg Treatment Storage and Disposal Facility:	Not reported
Active Site Converter Treatment storage and Disposal Facility:	Not reported
Active Site State-Reg Treatment Storage and Disposal Facility:	Not reported
Active Site State-Reg Handler:	---
Federal Facility Indicator:	Not reported
Hazardous Secondary Material Indicator:	N
Sub-Part K Indicator:	Not reported
Commercial TSD Indicator:	No
Treatment Storage and Disposal Type:	Not reported
2018 GPRA Permit Baseline:	Not on the Baseline
2018 GPRA Renewals Baseline:	Not on the Baseline
Permit Renewals Workload Universe:	Not reported

MRS GOOCHS NATURAL FOOD MARKETS INC DBA WHOLE FOODS (Continued) **1024860721**

Permit Workload Universe:	Not reported
Permit Progress Universe:	Not reported
Post-Closure Workload Universe:	Not reported
Closure Workload Universe:	Not reported
202 GPRA Corrective Action Baseline:	No
Corrective Action Workload Universe:	No
Subject to Corrective Action Universe:	No
Non-TSDFs Where RCRA CA has Been Imposed Universe:	No
TSDFs Potentially Subject to CA Under 3004 (u)/(v) Universe:	No
TSDFs Only Subject to CA under Discretionary Auth Universe:	No
Corrective Action Priority Ranking:	No NCAPS ranking
Environmental Control Indicator:	No
Institutional Control Indicator:	No
Human Exposure Controls Indicator:	N/A
Groundwater Controls Indicator:	N/A
Operating TSDF Universe:	Not reported
Full Enforcement Universe:	Not reported
Significant Non-Complier Universe:	No
Unaddressed Significant Non-Complier Universe:	No
Addressed Significant Non-Complier Universe:	No
Significant Non-Complier With a Compliance Schedule Universe:	No
Financial Assurance Required:	Not reported
Handler Date of Last Change:	20180907
Recognized Trader-Importer:	No
Recognized Trader-Exporter:	No
Importer of Spent Lead Acid Batteries:	No
Exporter of Spent Lead Acid Batteries:	No
Recycler Activity Without Storage:	No
Manifest Broker:	No
Sub-Part P Indicator:	No

Handler - Owner Operator:

Owner/Operator Indicator:	Operator
Owner/Operator Name:	PAULA CHAVEZ
Legal Status:	Other
Date Became Current:	Not reported
Date Ended Current:	Not reported
Owner/Operator Address:	207 GOODE AVE 7TH FLOOR
Owner/Operator City,State,Zip:	GLENDALE, CA 91203
Owner/Operator Telephone:	818-501-8484
Owner/Operator Telephone Ext:	Not reported
Owner/Operator Fax:	Not reported
Owner/Operator Email:	Not reported

Owner/Operator Indicator:	Owner
Owner/Operator Name:	MRS GOOCHS NATURAL FOODS MARKETS
Legal Status:	Other
Date Became Current:	Not reported
Date Ended Current:	Not reported
Owner/Operator Address:	207 GOODE AVE 7TH FLOOR
Owner/Operator City,State,Zip:	GLENDALE, CA 91203
Owner/Operator Telephone:	818-501-8484
Owner/Operator Telephone Ext:	Not reported
Owner/Operator Fax:	Not reported
Owner/Operator Email:	Not reported

MRS GOOCHS NATURAL FOOD MARKETS INC DBA WHOLE FOODS (Continued) **1024860721**

Historic Generators:
Receive Date: 20170714
Handler Name: MRS GOOCHS NATURAL FOOD MARKETS INC DBA WHOLE FOODS
Federal Waste Generator Description: Not a generator, verified
State District Owner: Not reported
Large Quantity Handler of Universal Waste: No
Recognized Trader Importer: No
Recognized Trader Exporter: No
Spent Lead Acid Battery Importer: No
Spent Lead Acid Battery Exporter: No
Current Record: Yes
Non Storage Recycler Activity: Not reported
Electronic Manifest Broker: Not reported

List of NAICS Codes and Descriptions:
NAICS Code: 56299
NAICS Description: ALL OTHER WASTE MANAGEMENT SERVICES

Facility Has Received Notices of Violations:
Violations: No Violations Found

Evaluation Action Summary:
Evaluations: No Evaluations Found

H52 **PICO MARKET** **CERS HAZ WASTE** **S112915157**
NW **2121 CLOVERFIELD BOULEVARD** **NPDES** **N/A**
1/8-1/4 **SANTA MONICA, CA 90404** **CIWQS**
0.238 mi. **CERS**
1258 ft. **Site 9 of 9 in cluster H**

Relative: Higher
Actual: 168 ft.

CERS HAZ WASTE:
Name: 365 BY WHOLE FOODS MARKET - PICO
Address: 2121 CLOVERFIELD BLVD
City,State,Zip: SANTA MONICA, CA 90404
Site ID: 425000
CERS ID: 10741633
CERS Description: Hazardous Waste Generator

NPDES:
Name: PICO MARKET
Address: 2121 CLOVERFIELD BOULEVARD
City,State,Zip: SANTA MONICA, CA 90404
Facility Status: Not reported
NPDES Number: Not reported
Region: Not reported
Agency Number: Not reported
Regulatory Measure ID: Not reported
Place ID: Not reported
Order Number: Not reported
WDID: 4 19C374686
Regulatory Measure Type: Construction
Program Type: Not reported
Adoption Date Of Regulatory Measure: Not reported
Effective Date Of Regulatory Measure: Not reported

PICO MARKET (Continued) **S112915157**

Termination Date Of Regulatory Measure:	Not reported
Expiration Date Of Regulatory Measure:	Not reported
Discharge Address:	Not reported
Discharge Name:	Not reported
Discharge City:	Not reported
Discharge State:	Not reported
Discharge Zip:	Not reported
Status:	Terminated
Status Date:	05/26/2017
Operator Name:	GRT Portfolio Properties Cloverfield LLC
Operator Address:	501 Santa Monica Blvd
Operator City:	Santa Monica
Operator State:	California
Operator Zip:	90401

NPDES as of 03/2018:

NPDES Number:	CAS000002
Status:	Terminated
Agency Number:	0
Region:	4
Regulatory Measure ID:	466730
Order Number:	2009-0009-DWQ
Regulatory Measure Type:	Enrollee
Place ID:	Not reported
WDID:	4 19C374686
Program Type:	Construction
Adoption Date Of Regulatory Measure:	Not reported
Effective Date Of Regulatory Measure:	11/20/2015
Expiration Date Of Regulatory Measure:	Not reported
Termination Date Of Regulatory Measure:	12/29/2016
Discharge Name:	GRT Portfolio Properties Cloverfield LLC
Discharge Address:	501 Santa Monica Blvd
Discharge City:	Santa Monica
Discharge State:	California
Discharge Zip:	90401
Received Date:	Not reported
Processed Date:	Not reported
Status:	Not reported
Status Date:	Not reported
Place Size:	Not reported
Place Size Unit:	Not reported
Contact:	Not reported
Contact Title:	Not reported
Contact Phone:	Not reported
Contact Phone Ext:	Not reported
Contact Email:	Not reported
Operator Name:	Not reported
Operator Address:	Not reported
Operator City:	Not reported
Operator State:	Not reported
Operator Zip:	Not reported
Operator Contact:	Not reported
Operator Contact Title:	Not reported
Operator Contact Phone:	Not reported
Operator Contact Phone Ext:	Not reported
Operator Contact Email:	Not reported
Operator Type:	Not reported
Developer:	Not reported

PICO MARKET (Continued) **S112915157**

Developer Address:	Not reported
Developer City:	Not reported
Developer State:	Not reported
Developer Zip:	Not reported
Developer Contact:	Not reported
Developer Contact Title:	Not reported
Constype Linear Utility Ind:	Not reported
Emergency Phone:	Not reported
Emergency Phone Ext:	Not reported
Constype Above Ground Ind:	Not reported
Constype Below Ground Ind:	Not reported
Constype Cable Line Ind:	Not reported
Constype Comm Line Ind:	Not reported
Constype Commertial Ind:	Not reported
Constype Electrical Line Ind:	Not reported
Constype Gas Line Ind:	Not reported
Constype Industrial Ind:	Not reported
Constype Other Description:	Not reported
Constype Other Ind:	Not reported
Constype Recons Ind:	Not reported
Constype Residential Ind:	Not reported
Constype Transport Ind:	Not reported
Constype Utility Description:	Not reported
Constype Utility Ind:	Not reported
Constype Water Sewer Ind:	Not reported
Dir Discharge Uswater Ind:	Not reported
Receiving Water Name:	Not reported
Certifier:	Not reported
Certifier Title:	Not reported
Certification Date:	Not reported
Primary Sic:	Not reported
Secondary Sic:	Not reported
Tertiary Sic:	Not reported
NPDES Number:	Not reported
Status:	Not reported
Agency Number:	Not reported
Region:	4
Regulatory Measure ID:	466730
Order Number:	Not reported
Regulatory Measure Type:	Construction
Place ID:	Not reported
WDID:	4 19C374686
Program Type:	Not reported
Adoption Date Of Regulatory Measure:	Not reported
Effective Date Of Regulatory Measure:	Not reported
Expiration Date Of Regulatory Measure:	Not reported
Termination Date Of Regulatory Measure:	12/29/2016
Discharge Name:	Not reported
Discharge Address:	Not reported
Discharge City:	Not reported
Discharge State:	Not reported
Discharge Zip:	Not reported
Received Date:	11/12/2015
Processed Date:	11/20/2015
Status:	Terminated
Status Date:	05/26/2017

PICO MARKET (Continued) **S112915157**

Place Size:	2.1
Place Size Unit:	Acres
Contact:	David Burke
Contact Title:	Not reported
Contact Phone:	310-458-2548
Contact Phone Ext:	Not reported
Contact Email:	dburke@tooleyinterests.com
Operator Name:	GRT Portfolio Properties Cloverfield LLC
Operator Address:	501 Santa Monica Blvd
Operator City:	Santa Monica
Operator State:	California
Operator Zip:	90401
Operator Contact:	David Burke
Operator Contact Title:	Managing Director, Operations
Operator Contact Phone:	310-458-2548
Operator Contact Phone Ext:	Not reported
Operator Contact Email:	dburke@tooleyinterests.com
Operator Type:	Private Business
Developer:	GRT Portfolio Properties Cloverfield LLC
Developer Address:	501 Santa Monica Blvd
Developer City:	Santa Monica
Developer State:	California
Developer Zip:	90401
Developer Contact:	David Burke
Developer Contact Title:	Not reported
Constype Linear Utility Ind:	N
Emergency Phone:	Not reported
Emergency Phone Ext:	Not reported
Constype Above Ground Ind:	N
Constype Below Ground Ind:	N
Constype Cable Line Ind:	N
Constype Comm Line Ind:	N
Constype Commertial Ind:	N
Constype Electrical Line Ind:	N
Constype Gas Line Ind:	N
Constype Industrial Ind:	N
Constype Other Description:	Not reported
Constype Other Ind:	N
Constype Recons Ind:	N
Constype Residential Ind:	N
Constype Transport Ind:	N
Constype Utility Description:	Not reported
Constype Utility Ind:	N
Constype Water Sewer Ind:	N
Dir Discharge Uswater Ind:	N
Receiving Water Name:	Not reported
Certifier:	Michelle Arellano
Certifier Title:	Senior Property Manager
Certification Date:	12-NOV-15
Primary Sic:	Not reported
Secondary Sic:	Not reported
Tertiary Sic:	Not reported

CIWQS:

Name:	PICO MARKET
Address:	2121 CLOVERFIELD BOULEVARD

PICO MARKET (Continued) **S112915157**

City,State,Zip:	SANTA MONICA, CA 90404
Agency:	GRT Portfolio Properties Cloverfield LLC
Agency Address:	501 Santa Monica Blvd Suite 701, Santa Monica, CA 90401
Place/Project Type:	Construction
SIC/NAICS:	Not reported
Region:	4
Program:	CONSTW
Regulatory Measure Status:	Terminated
Regulatory Measure Type:	Storm water construction
Order Number:	2009-0009-DWQ
WDID:	4 19C374686
NPDES Number:	CAS000002
Adoption Date:	Not reported
Effective Date:	11/20/2015
Termination Date:	12/29/2016
Expiration/Review Date:	Not reported
Design Flow:	Not reported
Major/Minor:	Not reported
Complexity:	Not reported
TTWQ:	Not reported
Enforcement Actions within 5 years:	0
Violations within 5 years:	0
Latitude:	34.022194
Longitude:	-118.465536

CERS:

Name:	365 BY WHOLE FOODS MARKET - PICO
Address:	2121 CLOVERFIELD BLVD
City,State,Zip:	SANTA MONICA, CA 90404
Site ID:	425000
CERS ID:	10741633
CERS Description:	Chemical Storage Facilities

Evaluation:

Eval General Type:	Compliance Evaluation Inspection
Eval Date:	08-14-2017
Violations Found:	No
Eval Type:	Routine done by local agency
Eval Notes:	Oscar Marquez, Store Manager
Eval Division:	Los Angeles County Fire Department
Eval Program:	HW
Eval Source:	CERS,

Eval General Type:	Compliance Evaluation Inspection
Eval Date:	11-14-2019
Violations Found:	No
Eval Type:	Routine done by local agency
Eval Notes:	Not reported
Eval Division:	Santa Monica Fire Department
Eval Program:	HMRRP
Eval Source:	CERS,

Eval General Type:	Compliance Evaluation Inspection
Eval Date:	11-15-2017
Violations Found:	No
Eval Type:	Routine done by local agency
Eval Notes:	Not reported

PICO MARKET (Continued) **S112915157**

Eval Division: Santa Monica Fire Department
Eval Program: HMRRP
Eval Source: CERS,

Eval General Type: Compliance Evaluation Inspection
Eval Date: 12-04-2018
Violations Found: No
Eval Type: Routine done by local agency
Eval Notes: Not reported
Eval Division: Santa Monica Fire Department
Eval Program: HMRRP
Eval Source: CERS,

Eval General Type: Compliance Evaluation Inspection
Eval Date: 02-10-2020
Violations Found: No
Eval Type: Routine done by local agency
Eval Notes: James Phillips, ASTO
Eval Division: Los Angeles County Fire Department
Eval Program: HW
Eval Source: CERS,

Coordinates:
Site ID: 425000
Facility Name: 365 by Whole Foods Market - Pico
Env Int Type Code: HMBP
Program ID: 10741633
Coord Name: Not reported
Ref Point Type Desc: Center of a facility or station.,
Latitude: 34.022020
Longitude: -118.466230

Affiliation:
Affiliation Type Desc: Environmental Contact
Entity Name: Thelma Sass
Entity Title: Not reported
Affiliation Address: 6401 Hollis Street, Suite 150
Affiliation City: Emeryville
Affiliation State: CA
Affiliation Country: Not reported
Affiliation Zip: 94608
Affiliation Phone: ,

Affiliation Type Desc: Legal Owner
Entity Name: Mrs. Gooch’s Natural Food Markets, Inc. DBA 365 by Whole Foods
Entity Title: Not reported
Affiliation Address: 6401 Hollis Street, Suite 150
Affiliation City: Emeryville
Affiliation State: CA
Affiliation Country: United States
Affiliation Zip: 94608
Affiliation Phone: (510) 428-7400,

Affiliation Type Desc: Operator
Entity Name: Mrs. Gooch’s Natural Food Markets, Inc. DBA 365 by Whole Foods
Entity Title: Not reported

PICO MARKET (Continued) **S112915157**

Affiliation Address:	Not reported
Affiliation City:	Not reported
Affiliation State:	Not reported
Affiliation Country:	Not reported
Affiliation Zip:	Not reported
Affiliation Phone:	(310) 752-1155,
Affiliation Type Desc:	Document Preparer
Entity Name:	APTIM
Entity Title:	Not reported
Affiliation Address:	Not reported
Affiliation City:	Not reported
Affiliation State:	Not reported
Affiliation Country:	Not reported
Affiliation Zip:	Not reported
Affiliation Phone:	,
Affiliation Type Desc:	Parent Corporation
Entity Name:	Ms. Gooch's Natural Food Markets Inc., DBA Whole Foods Market
Entity Title:	Not reported
Affiliation Address:	Not reported
Affiliation City:	Not reported
Affiliation State:	Not reported
Affiliation Country:	Not reported
Affiliation Zip:	Not reported
Affiliation Phone:	,
Affiliation Type Desc:	Facility Mailing Address
Entity Name:	Mailing Address
Entity Title:	Not reported
Affiliation Address:	PO Box 684786
Affiliation City:	Austin
Affiliation State:	TX
Affiliation Country:	Not reported
Affiliation Zip:	78768
Affiliation Phone:	,
Affiliation Type Desc:	Identification Signer
Entity Name:	Thelma Sass
Entity Title:	Senior Compliance Manager
Affiliation Address:	Not reported
Affiliation City:	Not reported
Affiliation State:	Not reported
Affiliation Country:	Not reported
Affiliation Zip:	Not reported
Affiliation Phone:	,
Affiliation Type Desc:	CUPA District
Entity Name:	Santa Monica Fire Dept
Entity Title:	Not reported
Affiliation Address:	333 Olympic Drive - 2nd Floor
Affiliation City:	Santa Monica
Affiliation State:	CA
Affiliation Country:	Not reported
Affiliation Zip:	90401
Affiliation Phone:	(310) 434-2666,

I53 **PEP BOYS STORE#1672** **RCRA NonGen / NLR** **1024840107**
NW **2411 PICO BLVD** **CAL000388518**
1/8-1/4 **SANTA MONICA, CA 90405**
0.246 mi.
1298 ft. **Site 4 of 6 in cluster I**

Relative: **Higher**
Actual: **172 ft.**

RCRA NonGen / NLR:

Date Form Received by Agency:		20130809
Handler Name:	PEP BOYS STORE#1672	
Handler Address:		2411 PICO BLVD
Handler City,State,Zip:		SANTA MONICA, CA 90405
EPA ID:		CAL000388518
Contact Name:		ALANA PERSAD
Contact Address:		PEP BOYS -MANNY, MOE & JACK
Contact City,State,Zip:		PHILADELPHIA, PA 19132
Contact Telephone:		215-430-9226
Contact Fax:		215-430-4639
Contact Email:		ALANA_PERSAD@PEPBOYS.COM
Contact Title:		Not reported
EPA Region:		09
Land Type:		Not reported
Federal Waste Generator Description:		Not a generator, verified
Non-Notifier:		Not reported
Biennial Report Cycle:		Not reported
Accessibility:		Not reported
Active Site Indicator:		Handler Activities
State District Owner:		Not reported
State District:		Not reported
Mailing Address:		3111 W ALLEGHENY AVE
Mailing City,State,Zip:		PHILADELPHIA, PA 19132-1116
Owner Name:		THE PEP BOYS MANNY MOE & JACK OF CA
Owner Type:		Other
Operator Name:		ALANA PERSAD
Operator Type:		Other
Short-Term Generator Activity:		No
Importer Activity:		No
Mixed Waste Generator:		No
Transporter Activity:		No
Transfer Facility Activity:		No
Recycler Activity with Storage:		No
Small Quantity On-Site Burner Exemption:		No
Smelting Melting and Refining Furnace Exemption:		No
Underground Injection Control:		No
Off-Site Waste Receipt:		No
Universal Waste Indicator:		Yes
Universal Waste Destination Facility:		Yes
Federal Universal Waste:		No
Active Site Fed-Reg Treatment Storage and Disposal Facility:		Not reported
Active Site Converter Treatment storage and Disposal Facility:		Not reported
Active Site State-Reg Treatment Storage and Disposal Facility:		Not reported
Active Site State-Reg Handler:		---
Federal Facility Indicator:		Not reported
Hazardous Secondary Material Indicator:		N
Sub-Part K Indicator:		Not reported
Commercial TSD Indicator:		No
Treatment Storage and Disposal Type:		Not reported
2018 GPRA Permit Baseline:		Not on the Baseline
2018 GPRA Renewals Baseline:		Not on the Baseline
Permit Renewals Workload Universe:		Not reported

PEP BOYS STORE#1672 (Continued) **1024840107**

Permit Workload Universe:	Not reported
Permit Progress Universe:	Not reported
Post-Closure Workload Universe:	Not reported
Closure Workload Universe:	Not reported
202 GPRA Corrective Action Baseline:	No
Corrective Action Workload Universe:	No
Subject to Corrective Action Universe:	No
Non-TSDFs Where RCRA CA has Been Imposed Universe:	No
TSDFs Potentially Subject to CA Under 3004 (u)/(v) Universe:	No
TSDFs Only Subject to CA under Discretionary Auth Universe:	No
Corrective Action Priority Ranking:	No NCAPS ranking
Environmental Control Indicator:	No
Institutional Control Indicator:	No
Human Exposure Controls Indicator:	N/A
Groundwater Controls Indicator:	N/A
Operating TSDF Universe:	Not reported
Full Enforcement Universe:	Not reported
Significant Non-Complier Universe:	No
Unaddressed Significant Non-Complier Universe:	No
Addressed Significant Non-Complier Universe:	No
Significant Non-Complier With a Compliance Schedule Universe:	No
Financial Assurance Required:	Not reported
Handler Date of Last Change:	20180906
Recognized Trader-Importer:	No
Recognized Trader-Exporter:	No
Importer of Spent Lead Acid Batteries:	No
Exporter of Spent Lead Acid Batteries:	No
Recycler Activity Without Storage:	No
Manifest Broker:	No
Sub-Part P Indicator:	No

Handler - Owner Operator:

Owner/Operator Indicator:	Operator
Owner/Operator Name:	ALANA PERSAD
Legal Status:	Other
Date Became Current:	Not reported
Date Ended Current:	Not reported
Owner/Operator Address:	PEP BOYS -MANNY, MOE & JACK
Owner/Operator City,State,Zip:	PHILADELPHIA, PA 19132
Owner/Operator Telephone:	215-430-9226
Owner/Operator Telephone Ext:	Not reported
Owner/Operator Fax:	Not reported
Owner/Operator Email:	Not reported

Owner/Operator Indicator:	Owner
Owner/Operator Name:	THE PEP BOYS MANNY MOE & JACK OF CA
Legal Status:	Other
Date Became Current:	Not reported
Date Ended Current:	Not reported
Owner/Operator Address:	3111 WEST ALLEGHENY AVE
Owner/Operator City,State,Zip:	PHILADELPHIA, PA 19132-0000
Owner/Operator Telephone:	215-430-9226
Owner/Operator Telephone Ext:	Not reported
Owner/Operator Fax:	Not reported
Owner/Operator Email:	Not reported

PEP BOYS STORE#1672 (Continued) **1024840107**

Historic Generators:
Receive Date: 20130809
Handler Name: PEP BOYS STORE#1672
Federal Waste Generator Description: Not a generator, verified
State District Owner: Not reported
Large Quantity Handler of Universal Waste: No
Recognized Trader Importer: No
Recognized Trader Exporter: No
Spent Lead Acid Battery Importer: No
Spent Lead Acid Battery Exporter: No
Current Record: Yes
Non Storage Recycler Activity: Not reported
Electronic Manifest Broker: Not reported

List of NAICS Codes and Descriptions:
NAICS Code: 811111
NAICS Description: GENERAL AUTOMOTIVE REPAIR

Facility Has Received Notices of Violations:
Violations: No Violations Found

Evaluation Action Summary:
Evaluations: No Evaluations Found

I54 **BIG O TIRES** **RCRA-SQG** **1000125311**
NW **2411 PICO BLVD** **FINDS** **CAD981667769**
1/8-1/4 **SANTA MONICA, CA 90405** **ECHO**
0.246 mi.
1298 ft. **Site 5 of 6 in cluster I**

Relative: **Higher**
Actual: **172 ft.**

RCRA-SQG:
Date Form Received by Agency: 19861212
Handler Name: BIG O TIRES
Handler Address: 2411 PICO BLVD
Handler City,State,Zip: SANTA MONICA, CA 90405
EPA ID: CAD981667769
Contact Name: ENVIRONMENTAL MANAGER
Contact Address: 2411 PICO BLVD
Contact City,State,Zip: SANTA MONICA, CA 90405
Contact Telephone: 714-546-9961
Contact Fax: Not reported
Contact Email: Not reported
Contact Title: Not reported
EPA Region: 09
Land Type: Other
Federal Waste Generator Description: Small Quantity Generator
Non-Notifier: Not reported
Biennial Report Cycle: Not reported
Accessibility: Not reported
Active Site Indicator: Handler Activities
State District Owner: CA
State District: 3
Mailing Address: 3233 W CASTOR ST
Mailing City,State,Zip: SANTA ANA, CA 92704
Owner Name: SECURITY CAL INC

BIG O TIRES (Continued) **1000125311**

Owner Type:	Private
Operator Name:	NOT REQUIRED
Operator Type:	Private
Short-Term Generator Activity:	No
Importer Activity:	No
Mixed Waste Generator:	No
Transporter Activity:	No
Transfer Facility Activity:	No
Recycler Activity with Storage:	No
Small Quantity On-Site Burner Exemption:	No
Smelting Melting and Refining Furnace Exemption:	No
Underground Injection Control:	No
Off-Site Waste Receipt:	No
Universal Waste Indicator:	No
Universal Waste Destination Facility:	No
Federal Universal Waste:	No
Active Site Fed-Reg Treatment Storage and Disposal Facility:	Not reported
Active Site Converter Treatment storage and Disposal Facility:	Not reported
Active Site State-Reg Treatment Storage and Disposal Facility:	Not reported
Active Site State-Reg Handler:	---
Federal Facility Indicator:	Not reported
Hazardous Secondary Material Indicator:	NN
Sub-Part K Indicator:	Not reported
Commercial TSD Indicator:	No
Treatment Storage and Disposal Type:	Not reported
2018 GPRA Permit Baseline:	Not on the Baseline
2018 GPRA Renewals Baseline:	Not on the Baseline
Permit Renewals Workload Universe:	Not reported
Permit Workload Universe:	Not reported
Permit Progress Universe:	Not reported
Post-Closure Workload Universe:	Not reported
Closure Workload Universe:	Not reported
202 GPRA Corrective Action Baseline:	No
Corrective Action Workload Universe:	No
Subject to Corrective Action Universe:	No
Non-TSDFs Where RCRA CA has Been Imposed Universe:	No
TSDFs Potentially Subject to CA Under 3004 (u)/(v) Universe:	No
TSDFs Only Subject to CA under Discretionary Auth Universe:	No
Corrective Action Priority Ranking:	No NCAPS ranking
Environmental Control Indicator:	No
Institutional Control Indicator:	No
Human Exposure Controls Indicator:	N/A
Groundwater Controls Indicator:	N/A
Operating TSDF Universe:	Not reported
Full Enforcement Universe:	Not reported
Significant Non-Complier Universe:	No
Unaddressed Significant Non-Complier Universe:	No
Addressed Significant Non-Complier Universe:	No
Significant Non-Complier With a Compliance Schedule Universe:	No
Financial Assurance Required:	Not reported
Handler Date of Last Change:	20020627
Recognized Trader-Importer:	No
Recognized Trader-Exporter:	No
Importer of Spent Lead Acid Batteries:	No
Exporter of Spent Lead Acid Batteries:	No
Recycler Activity Without Storage:	Not reported
Manifest Broker:	Not reported

BIG O TIRES (Continued) **1000125311**

Sub-Part P Indicator: No

Handler - Owner Operator:
Owner/Operator Indicator: Operator
Owner/Operator Name: NOT REQUIRED
Legal Status: Private
Date Became Current: Not reported
Date Ended Current: Not reported
Owner/Operator Address: NOT REQUIRED
Owner/Operator City,State,Zip: NOT REQUIRED, ME 99999
Owner/Operator Telephone: 415-555-1212
Owner/Operator Telephone Ext: Not reported
Owner/Operator Fax: Not reported
Owner/Operator Email: Not reported

Owner/Operator Indicator: Owner
Owner/Operator Name: SECURITY CAL INC
Legal Status: Private
Date Became Current: Not reported
Date Ended Current: Not reported
Owner/Operator Address: NOT REQUIRED
Owner/Operator City,State,Zip: NOT REQUIRED, ME 99999
Owner/Operator Telephone: 415-555-1212
Owner/Operator Telephone Ext: Not reported
Owner/Operator Fax: Not reported
Owner/Operator Email: Not reported

Historic Generators:
Receive Date: 19861212
Handler Name: BIG O TIRES
Federal Waste Generator Description: Small Quantity Generator
State District Owner: CA
Large Quantity Handler of Universal Waste: No
Recognized Trader Importer: No
Recognized Trader Exporter: No
Spent Lead Acid Battery Importer: No
Spent Lead Acid Battery Exporter: No
Current Record: Yes
Non Storage Recycler Activity: Not reported
Electronic Manifest Broker: Not reported

List of NAICS Codes and Descriptions:
NAICS Codes: No NAICS Codes Found

Facility Has Received Notices of Violations:
Violations: No Violations Found

Evaluation Action Summary:
Evaluations: No Evaluations Found

FINDS:
Registry ID: 110002743345

BIG O TIRES (Continued) **1000125311**

Click Here:

Environmental Interest/Information System:
RCRAInfo is a national information system that supports the Resource Conservation and Recovery Act (RCRA) program through the tracking of events and activities related to facilities that generate, transport, and treat, store, or dispose of hazardous waste. RCRAInfo allows RCRA program staff to track the notification, permit, compliance, and corrective action activities required under RCRA.
Registry ID: 110055893653

Click Here:

Environmental Interest/Information System:
STATE MASTER

Click this hyperlink while viewing on your computer to access additional FINDS: detail in the EDR Site Report.

ECHO:
Envid: 1000125311
Registry ID: 110002743345
DFR URL: http://echo.epa.gov/detailed-facility-report?fid=110002743345
Name: BIG O TIRES
Address: 2411 PICO BLVD
City,State,Zip: SANTA MONICA, CA 90405

I55 **PEP BOYS STORE#1672** **CERS HAZ WASTE** **S118233897**
NW **2411 PICO BLVD** **HAZNET** **N/A**
1/8-1/4 **SANTA MONICA, CA 90405** **CERS**
0.246 mi. **HWTS**
1298 ft. **Site 6 of 6 in cluster I**

Relative: Higher
Actual: 172 ft.

CERS HAZ WASTE:
Name: PEP BOYS #1672
Address: 2411 PICO BLVD
City,State,Zip: SANTA MONICA, CA 90405
Site ID: 56141
CERS ID: 10198804
CERS Description: Hazardous Waste Generator

HAZNET:
Name: PEP BOYS STORE#1672
Address: 2411 PICO BLVD
Address 2: Not reported
City,State,Zip: SANTA MONICA, CA 191321116
Contact: ALANA PERSAD
Telephone: 2154309226
Mailing Name: Not reported
Mailing Address: 3111 W ALLEGHENY AVE

Year: 2019
Gepaid: CAL000388518
TSD EPA ID: AZR000521146
CA Waste Code: 352 - Other organic solids
Disposal Method: H141 - Storage, Bulking, And/Or Transfer Off Site--No Treatment/Reovery (H010-H129) Or (H131-H135)
Tons: 0.50000

PEP BOYS STORE#1672 (Continued) **S118233897**

Year: 2019
Gepaid: CAL000388518
TSD EPA ID: AZR000521146
CA Waste Code: 135 - Unspecified aqueous solution
Disposal Method: H141 - Storage, Bulking, And/Or Transfer Off Site--No Treatment/Reovery (H010-H129) Or (H131-H135)
Tons: 0.10000

Year: 2019
Gepaid: CAL000388518
TSD EPA ID: AZR000521146
CA Waste Code: 181 - Other inorganic solid waste
Disposal Method: H141 - Storage, Bulking, And/Or Transfer Off Site--No Treatment/Reovery (H010-H129) Or (H131-H135)
Tons: 0.08000

Year: 2019
Gepaid: CAL000388518
TSD EPA ID: CAT080013352
CA Waste Code: 223 - Unspecified oil-containing waste
Disposal Method: H039 - Other Recovery Of Reclamation For Reuse Including Acid Regeneration, Organics Recovery Ect
Tons: 0.12510

Year: 2019
Gepaid: CAL000388518
TSD EPA ID: AZR000515924
CA Waste Code: 181 - Other inorganic solid waste
Disposal Method: H141 - Storage, Bulking, And/Or Transfer Off Site--No Treatment/Reovery (H010-H129) Or (H131-H135)
Tons: 0.04000

Year: 2019
Gepaid: CAL000388518
TSD EPA ID: AZR000515924
CA Waste Code: 352 - Other organic solids
Disposal Method: H141 - Storage, Bulking, And/Or Transfer Off Site--No Treatment/Reovery (H010-H129) Or (H131-H135)
Tons: 0.12500

Year: 2019
Gepaid: CAL000388518
TSD EPA ID: CAD008364432
CA Waste Code: 791 - Liquids with pH <= 2
Disposal Method: H141 - Storage, Bulking, And/Or Transfer Off Site--No Treatment/Reovery (H010-H129) Or (H131-H135)
Tons: 0.00150

Year: 2019
Gepaid: CAL000388518
TSD EPA ID: CAD008364432
CA Waste Code: 214 - Unspecified solvent mixture
Disposal Method: H141 - Storage, Bulking, And/Or Transfer Off Site--No Treatment/Reovery (H010-H129) Or (H131-H135)
Tons: 0.00650

Year: 2018

PEP BOYS STORE#1672 (Continued) **S118233897**

Gepaid:	CAL000388518
TSD EPA ID:	CAT080013352
CA Waste Code:	223 - Unspecified oil-containing waste
Disposal Method:	H039 - Other Recovery Of Reclamation For Reuse Including Acid Regeneration, Organics Recovery Ect
Tons:	0.02085
Year:	2018
Gepaid:	CAL000388518
TSD EPA ID:	AZR000515924
CA Waste Code:	352 - Other organic solids
Disposal Method:	H141 - Storage, Bulking, And/Or Transfer Off Site--No Treatment/Reovery (H010-H129) Or (H131-H135)
Tons:	0.15000

Click this hyperlink while viewing on your computer to access
8 additional CA HAZNET: record(s) in the EDR Site Report.

Additional Info:

Year:	2015
Gen EPA ID:	CAL000388518
Shipment Date:	20150716
Creation Date:	10/6/2015 22:15:06
Receipt Date:	20150720
Manifest ID:	014189270JJK
Trans EPA ID:	CAL000381082
Trans Name:	THERMO FLUIDS INC
Trans 2 EPA ID:	Not reported
Trans 2 Name:	Not reported
TSDF EPA ID:	CAT080013352
Trans Name:	DEMENNO/KERDOON
TSDF Alt EPA ID:	Not reported
TSDF Alt Name:	Not reported
Waste Code Description:	223 - Unspecified oil-containing waste
RCRA Code:	Not reported
Meth Code:	H039 - Other Recovery Of Reclamation For Reuse Including Acid Regeneration, Organics Recovery Ect
Quantity Tons:	0.27105
Waste Quantity:	65
Quantity Unit:	G
Additional Code 1:	Not reported
Additional Code 2:	Not reported
Additional Code 3:	Not reported
Additional Code 4:	Not reported
Additional Code 5:	Not reported
Shipment Date:	20150219
Creation Date:	5/18/2015 22:15:07
Receipt Date:	20150223
Manifest ID:	014192752JJK
Trans EPA ID:	CAL000381082
Trans Name:	THERMO FLUIDS INC
Trans 2 EPA ID:	Not reported
Trans 2 Name:	Not reported
TSDF EPA ID:	CAT080013352

PEP BOYS STORE#1672 (Continued) **S118233897**

Trans Name:	DEMENNO/KERDOON
TSDF Alt EPA ID:	Not reported
TSDF Alt Name:	Not reported
Waste Code Description:	223 - Unspecified oil-containing waste
RCRA Code:	Not reported
Meth Code:	H039 - Other Recovery Of Reclamation For Reuse Including Acid Regeneration, Organics Recovery Ect
Quantity Tons:	0.2085
Waste Quantity:	50
Quantity Unit:	G
Additional Code 1:	Not reported
Additional Code 2:	Not reported
Additional Code 3:	Not reported
Additional Code 4:	Not reported
Additional Code 5:	Not reported

Additional Info:

Year:	2014
Gen EPA ID:	CAL000388518
Shipment Date:	20141120
Creation Date:	2/6/2015 22:15:22
Receipt Date:	20141124
Manifest ID:	013385284JJK
Trans EPA ID:	CAL000381082
Trans Name:	THERMO FLUIDS
Trans 2 EPA ID:	Not reported
Trans 2 Name:	Not reported
TSDF EPA ID:	CAT080013352
Trans Name:	DEMENNO- KERDOON
TSDF Alt EPA ID:	Not reported
TSDF Alt Name:	Not reported
Waste Code Description:	223 - Unspecified oil-containing waste
RCRA Code:	Not reported
Meth Code:	H039 - Other Recovery Of Reclamation For Reuse Including Acid Regeneration, Organics Recovery Ect
Quantity Tons:	0.2085
Waste Quantity:	50
Quantity Unit:	G
Additional Code 1:	Not reported
Additional Code 2:	Not reported
Additional Code 3:	Not reported
Additional Code 4:	Not reported
Additional Code 5:	Not reported
Shipment Date:	20140730
Creation Date:	12/30/2014 14:14:15
Receipt Date:	20140804
Manifest ID:	012989482JJK
Trans EPA ID:	CAL000381082
Trans Name:	THERMO FLUIDS
Trans 2 EPA ID:	Not reported
Trans 2 Name:	Not reported
TSDF EPA ID:	CAT080013352
Trans Name:	DEMENNO- KERDOON
TSDF Alt EPA ID:	Not reported
TSDF Alt Name:	Not reported

PEP BOYS STORE#1672 (Continued) **S118233897**

Waste Code Description:	223 - Unspecified oil-containing waste
RCRA Code:	Not reported
Meth Code:	H039 - Other Recovery Of Reclamation For Reuse Including Acid Regeneration, Organics Recovery Ect
Quantity Tons:	0.31275
Waste Quantity:	75
Quantity Unit:	G
Additional Code 1:	Not reported
Additional Code 2:	Not reported
Additional Code 3:	Not reported
Additional Code 4:	Not reported
Additional Code 5:	Not reported
Shipment Date:	20140520
Creation Date:	8/14/2014 22:15:06
Receipt Date:	20140527
Manifest ID:	012987711JJK
Trans EPA ID:	CAL000381082
Trans Name:	THERMO FLUIDS
Trans 2 EPA ID:	Not reported
Trans 2 Name:	Not reported
TSDF EPA ID:	CAT080013352
Trans Name:	DEMENNO- KERDOON
TSDF Alt EPA ID:	Not reported
TSDF Alt Name:	Not reported
Waste Code Description:	223 - Unspecified oil-containing waste
RCRA Code:	Not reported
Meth Code:	H039 - Other Recovery Of Reclamation For Reuse Including Acid Regeneration, Organics Recovery Ect
Quantity Tons:	0.2085
Waste Quantity:	50
Quantity Unit:	G
Additional Code 1:	Not reported
Additional Code 2:	Not reported
Additional Code 3:	Not reported
Additional Code 4:	Not reported
Additional Code 5:	Not reported
Shipment Date:	20140327
Creation Date:	6/6/2014 22:15:14
Receipt Date:	20140402
Manifest ID:	012261839JJK
Trans EPA ID:	CAL000381082
Trans Name:	THERMO FLUIDS
Trans 2 EPA ID:	Not reported
Trans 2 Name:	Not reported
TSDF EPA ID:	CAT080013352
Trans Name:	DEMENNO- KERDOON
TSDF Alt EPA ID:	Not reported
TSDF Alt Name:	Not reported
Waste Code Description:	223 - Unspecified oil-containing waste
RCRA Code:	Not reported
Meth Code:	H039 - Other Recovery Of Reclamation For Reuse Including Acid Regeneration, Organics Recovery Ect
Quantity Tons:	0.3336
Waste Quantity:	80
Quantity Unit:	G

PEP BOYS STORE#1672 (Continued) **S118233897**

Additional Code 1:	Not reported
Additional Code 2:	Not reported
Additional Code 3:	Not reported
Additional Code 4:	Not reported
Additional Code 5:	Not reported

Additional Info:

Year:	2016
Gen EPA ID:	CAL000388518
Shipment Date:	20150716
Creation Date:	10/6/2015 22:15:06
Receipt Date:	20150720
Manifest ID:	014189270JJK
Trans EPA ID:	CAL000381082
Trans Name:	THERMO FLUIDS INC
Trans 2 EPA ID:	Not reported
Trans 2 Name:	Not reported
TSDF EPA ID:	CAT080013352
Trans Name:	DEMENNO/KERDOON
TSDF Alt EPA ID:	Not reported
TSDF Alt Name:	Not reported
Waste Code Description:	223 - Unspecified oil-containing waste
RCRA Code:	Not reported
Meth Code:	H039 - Other Recovery Of Reclamation For Reuse Including Acid Regeneration, Organics Recovery Ect
Quantity Tons:	0.27105
Waste Quantity:	65
Quantity Unit:	G
Additional Code 1:	Not reported
Additional Code 2:	Not reported
Additional Code 3:	Not reported
Additional Code 4:	Not reported
Additional Code 5:	Not reported
Shipment Date:	20150219
Creation Date:	5/18/2015 22:15:07
Receipt Date:	20150223
Manifest ID:	014192752JJK
Trans EPA ID:	CAL000381082
Trans Name:	THERMO FLUIDS INC
Trans 2 EPA ID:	Not reported
Trans 2 Name:	Not reported
TSDF EPA ID:	CAT080013352
Trans Name:	DEMENNO/KERDOON
TSDF Alt EPA ID:	Not reported
TSDF Alt Name:	Not reported
Waste Code Description:	223 - Unspecified oil-containing waste
RCRA Code:	Not reported
Meth Code:	H039 - Other Recovery Of Reclamation For Reuse Including Acid Regeneration, Organics Recovery Ect
Quantity Tons:	0.2085
Waste Quantity:	50
Quantity Unit:	G
Additional Code 1:	Not reported
Additional Code 2:	Not reported
Additional Code 3:	Not reported

PEP BOYS STORE#1672 (Continued) **S118233897**

Additional Code 4:	Not reported
Additional Code 5:	Not reported

Additional Info:

Year:	2017
Gen EPA ID:	CAL000388518
Shipment Date:	20171226
Creation Date:	8/3/2018 18:30:42
Receipt Date:	20171229
Manifest ID:	017748016JJK
Trans EPA ID:	CAD028277036
Trans Name:	ASBURY ENVIRONMENTAL SERVICES
Trans 2 EPA ID:	Not reported
Trans 2 Name:	Not reported
TSDF EPA ID:	CAT080013352
Trans Name:	DEMENNO / KERDOON
TSDF Alt EPA ID:	Not reported
TSDF Alt Name:	Not reported
Waste Code Description:	223 - Unspecified oil-containing waste
RCRA Code:	Not reported
Meth Code:	H039 - Other Recovery Of Reclamation For Reuse Including Acid Regeneration, Organics Recovery Ect
Quantity Tons:	0.1251
Waste Quantity:	30
Quantity Unit:	G
Additional Code 1:	Not reported
Additional Code 2:	Not reported
Additional Code 3:	Not reported
Additional Code 4:	Not reported
Additional Code 5:	Not reported
Shipment Date:	20171226
Creation Date:	10/16/2018 18:31:51
Receipt Date:	20180102
Manifest ID:	017748017JJK
Trans EPA ID:	CAD028277036
Trans Name:	ASBURY ENVIRONMENTAL SERVICES
Trans 2 EPA ID:	CAR000175422
Trans 2 Name:	WORLDWIDE RECOVERY SYSTEM INC
TSDF EPA ID:	AZR000515924
Trans Name:	YUMA YES LLC
TSDF Alt EPA ID:	Not reported
TSDF Alt Name:	Not reported
Waste Code Description:	181 - Other inorganic solid waste Organics
RCRA Code:	Not reported
Meth Code:	H141 - Storage, Bulking, And/Or Transfer Off Site--No Treatment/Reovery (H010-H129) Or (H131-H135)
Quantity Tons:	0.035
Waste Quantity:	70
Quantity Unit:	P
Additional Code 1:	Not reported
Additional Code 2:	Not reported
Additional Code 3:	Not reported
Additional Code 4:	Not reported
Additional Code 5:	Not reported

PEP BOYS STORE#1672 (Continued) **S118233897**

Shipment Date:	20171024
Creation Date:	7/12/2018 18:30:29
Receipt Date:	20171030
Manifest ID:	017727447JJK
Trans EPA ID:	CAD028277036
Trans Name:	ASBURY ENVIRONMENTAL SERVICES
Trans 2 EPA ID:	CAR000175422
Trans 2 Name:	WORLDWIDE RECOVERY SYSTEM INC
TSDF EPA ID:	AZR000515924
Trans Name:	YUMA YES LLC
TSDF Alt EPA ID:	Not reported
TSDF Alt Name:	Not reported
Waste Code Description:	352 - Other organic solids
RCRA Code:	Not reported
Meth Code:	H141 - Storage, Bulking, And/Or Transfer Off Site--No Treatment/Reovery (H010-H129) Or (H131-H135)
Quantity Tons:	0.075
Waste Quantity:	150
Quantity Unit:	P
Additional Code 1:	Not reported
Additional Code 2:	Not reported
Additional Code 3:	Not reported
Additional Code 4:	Not reported
Additional Code 5:	Not reported

Shipment Date:	20170419
Creation Date:	5/12/2018 18:31:28
Receipt Date:	20170427
Manifest ID:	016756829JJK
Trans EPA ID:	CAD028277036
Trans Name:	ASBURY ENVIRONMENTAL SERVICES
Trans 2 EPA ID:	CAR000175422
Trans 2 Name:	WORLDWIDE RECOVERY SYSTEM INC
TSDF EPA ID:	AZR000515924
Trans Name:	YUMA YES LLC
TSDF Alt EPA ID:	Not reported
TSDF Alt Name:	Not reported
Waste Code Description:	352 - Other organic solids
RCRA Code:	Not reported
Meth Code:	H141 - Storage, Bulking, And/Or Transfer Off Site--No Treatment/Reovery (H010-H129) Or (H131-H135)
Quantity Tons:	0.125
Waste Quantity:	250
Quantity Unit:	P
Additional Code 1:	Not reported
Additional Code 2:	Not reported
Additional Code 3:	Not reported
Additional Code 4:	Not reported
Additional Code 5:	Not reported

Shipment Date:	20170130
Creation Date:	5/9/2018 18:30:45
Receipt Date:	20170207
Manifest ID:	012418834JJK
Trans EPA ID:	CAD028277036
Trans Name:	ASBURY ENVIRONMENTAL SERVICES
Trans 2 EPA ID:	CAR000175422

PEP BOYS STORE#1672 (Continued) **S118233897**

Trans 2 Name:	WORLDWIDE RECOVERY SYSTEM INC
TSDF EPA ID:	AZR000515924
Trans Name:	YUMA YES LLC
TSDF Alt EPA ID:	Not reported
TSDF Alt Name:	Not reported
Waste Code Description:	352 - Other organic solids
RCRA Code:	Not reported
Meth Code:	H141 - Storage, Bulking, And/Or Transfer Off Site--No Treatment/Reovery (H010-H129) Or (H131-H135)
Quantity Tons:	0.4
Waste Quantity:	800
Quantity Unit:	P
Additional Code 1:	Not reported
Additional Code 2:	Not reported
Additional Code 3:	Not reported
Additional Code 4:	Not reported
Additional Code 5:	Not reported

Shipment Date:	20170112
Creation Date:	3/28/2017 18:30:35
Receipt Date:	20170113
Manifest ID:	012418833JJK
Trans EPA ID:	CAD028277036
Trans Name:	ASBURY ENVIRONMENTAL SERVICES
Trans 2 EPA ID:	Not reported
Trans 2 Name:	Not reported
TSDF EPA ID:	CAT080013352
Trans Name:	DEMENNO/KERDOON
TSDF Alt EPA ID:	Not reported
TSDF Alt Name:	Not reported
Waste Code Description:	135 - Unspecified aqueous solution
RCRA Code:	Not reported
Meth Code:	H039 - Other Recovery Of Reclamation For Reuse Including Acid Regeneration, Organics Recovery Ect
Quantity Tons:	1.47
Waste Quantity:	350
Quantity Unit:	G
Additional Code 1:	Not reported
Additional Code 2:	Not reported
Additional Code 3:	Not reported
Additional Code 4:	Not reported
Additional Code 5:	Not reported

CERS:

Name:	PEP BOYS #1672
Address:	2411 PICO BLVD
City,State,Zip:	SANTA MONICA, CA 90405
Site ID:	56141
CERS ID:	10198804
CERS Description:	Chemical Storage Facilities

Violations:

Site ID:	56141
Site Name:	Pep Boys #1672
Violation Date:	06-02-2015
Citation:	HSC 6.95 25505(a)(4) - California Health and Safety Code, Chapter 6.95, Section(s) 25505(a)(4)

PEP BOYS STORE#1672 (Continued) **S118233897**

Violation Description: Failure to provide initial and annual training to all employees in safety procedures in the event of a release or threatened release of a hazardous material or failure to document and maintain training records for a minimum of three years.
Violation Notes: Returned to compliance on 07/02/2017.
Violation Division: Santa Monica Fire Department
Violation Program: HMRRP
Violation Source: CERS,

Site ID: 56141
Site Name: Pep Boys #1672
Violation Date: 04-19-2018
Citation: HSC 6.95 25505(a)(4) - California Health and Safety Code, Chapter 6.95, Section(s) 25505(a)(4)
Violation Description: Failure to provide initial and annual training to all employees in safety procedures in the event of a release or threatened release of a hazardous material or failure to document and maintain training records for a minimum of three years.
Violation Notes: Returned to compliance on 05/30/2019.
Violation Division: Santa Monica Fire Department
Violation Program: HMRRP
Violation Source: CERS,

Site ID: 56141
Site Name: Pep Boys #1672
Violation Date: 04-17-2017
Citation: HSC 6.95 25505(a)(4) - California Health and Safety Code, Chapter 6.95, Section(s) 25505(a)(4)
Violation Description: Failure to provide initial and annual training to all employees in safety procedures in the event of a release or threatened release of a hazardous material or failure to document and maintain training records for a minimum of three years.
Violation Notes: Returned to compliance on 05/17/2017.
Violation Division: Santa Monica Fire Department
Violation Program: HMRRP
Violation Source: CERS,

Evaluation:
Eval General Type: Compliance Evaluation Inspection
Eval Date: 03-11-2020
Violations Found: No
Eval Type: Routine done by local agency
Eval Notes: Not reported
Eval Division: Santa Monica Fire Department
Eval Program: HMRRP
Eval Source: CERS,

Eval General Type: Compliance Evaluation Inspection
Eval Date: 04-17-2017
Violations Found: Yes
Eval Type: Routine done by local agency
Eval Notes: Not reported
Eval Division: Santa Monica Fire Department
Eval Program: HMRRP
Eval Source: CERS,

Eval General Type: Compliance Evaluation Inspection

PEP BOYS STORE#1672 (Continued) **S118233897**

Eval Date: 06-23-2021
Violations Found: No
Eval Type: Routine done by local agency
Eval Notes: Gus Mendoza, service manager
Eval Division: Los Angeles County Fire Department
Eval Program: HW
Eval Source: CERS,

Eval General Type: Compliance Evaluation Inspection
Eval Date: 06-08-2016
Violations Found: No
Eval Type: Routine done by local agency
Eval Notes: Not reported
Eval Division: Santa Monica Fire Department
Eval Program: HMRRP
Eval Source: CERS,

Eval General Type: Compliance Evaluation Inspection
Eval Date: 04-19-2018
Violations Found: Yes
Eval Type: Routine done by local agency
Eval Notes: Not reported
Eval Division: Santa Monica Fire Department
Eval Program: HMRRP
Eval Source: CERS,

Eval General Type: Compliance Evaluation Inspection
Eval Date: 04-29-2019
Violations Found: No
Eval Type: Routine done by local agency
Eval Notes: Not reported
Eval Division: Santa Monica Fire Department
Eval Program: HMRRP
Eval Source: CERS,

Eval General Type: Compliance Evaluation Inspection
Eval Date: 01-18-2019
Violations Found: No
Eval Type: Routine done by local agency
Eval Notes: Johnson Pruitt, Assistant Manager
Eval Division: Los Angeles County Fire Department
Eval Program: HW
Eval Source: CERS,

Eval General Type: Compliance Evaluation Inspection
Eval Date: 01-28-2016
Violations Found: No
Eval Type: Routine done by local agency
Eval Notes: Not reported
Eval Division: Los Angeles County Fire Department
Eval Program: HW
Eval Source: CERS,

Eval General Type: Compliance Evaluation Inspection
Eval Date: 06-02-2015
Violations Found: Yes
Eval Type: Routine done by local agency

PEP BOYS STORE#1672 (Continued) **S118233897**

Eval Notes: Not reported
Eval Division: Santa Monica Fire Department
Eval Program: HMRRP
Eval Source: CERS,

Enforcement Action:
Site ID: 56141
Site Name: Pep Boys #1672
Site Address: 2411 PICO BLVD
Site City: SANTA MONICA
Site Zip: 90405
Enf Action Date: 06-02-2015
Enf Action Type: Notice of Violation (Unified Program)
Enf Action Description: Notice of Violation Issued by the Inspector at the Time of Inspection
Enf Action Notes: Not reported
Enf Action Division: Santa Monica Fire Department
Enf Action Program: HMRRP
Enf Action Source: CERS,

Coordinates:
Site ID: 56141
Facility Name: Pep Boys #1672
Env Int Type Code: HWG
Program ID: 10198804
Coord Name: Not reported
Ref Point Type Desc: Center of a facility or station.,
Latitude: 34.022380
Longitude: -118.464740

Affiliation:
Affiliation Type Desc: Document Preparer
Entity Name: David Abraham
Entity Title: Not reported
Affiliation Address: Not reported
Affiliation City: Not reported
Affiliation State: Not reported
Affiliation Country: Not reported
Affiliation Zip: Not reported
Affiliation Phone: ,

Affiliation Type Desc: Identification Signer
Entity Name: David Abraham
Entity Title: California EHS Manager
Affiliation Address: Not reported
Affiliation City: Not reported
Affiliation State: Not reported
Affiliation Country: Not reported
Affiliation Zip: Not reported
Affiliation Phone: ,

Affiliation Type Desc: Legal Owner
Entity Name: Pep Boys - Manny, Moe & Jack
Entity Title: Not reported
Affiliation Address: 3111 W Allegheny Ave, Attn: Environmental Department
Affiliation City: Philadelphia
Affiliation State: PA

PEP BOYS STORE#1672 (Continued) **S118233897**

Affiliation Country:	United States
Affiliation Zip:	19132
Affiliation Phone:	(215) 430-9095,
Affiliation Type Desc:	Environmental Contact
Entity Name:	David Abraham
Entity Title:	Not reported
Affiliation Address:	3111 W Allegheny Ave, Attn: Environmental Department
Affiliation City:	Philadelphia
Affiliation State:	PA
Affiliation Country:	Not reported
Affiliation Zip:	19132
Affiliation Phone:	,
Affiliation Type Desc:	Facility Mailing Address
Entity Name:	Mailing Address
Entity Title:	Not reported
Affiliation Address:	3111 W Allegheny Ave, Attn: Environmental Department
Affiliation City:	Philadelphia
Affiliation State:	PA
Affiliation Country:	Not reported
Affiliation Zip:	19132
Affiliation Phone:	,
Affiliation Type Desc:	Operator
Entity Name:	Pep Boys - Manny, Moe & Jack
Entity Title:	Not reported
Affiliation Address:	Not reported
Affiliation City:	Not reported
Affiliation State:	Not reported
Affiliation Country:	Not reported
Affiliation Zip:	Not reported
Affiliation Phone:	(215) 430-9226,
Affiliation Type Desc:	CUPA District
Entity Name:	Santa Monica Fire Dept
Entity Title:	Not reported
Affiliation Address:	333 Olympic Drive - 2nd Floor
Affiliation City:	Santa Monica
Affiliation State:	CA
Affiliation Country:	Not reported
Affiliation Zip:	90401
Affiliation Phone:	(310) 434-2666,
Affiliation Type Desc:	Parent Corporation
Entity Name:	Pep Boys- Manny, Moe & Jack
Entity Title:	Not reported
Affiliation Address:	Not reported
Affiliation City:	Not reported
Affiliation State:	Not reported
Affiliation Country:	Not reported
Affiliation Zip:	Not reported
Affiliation Phone:	,

HWTS:
Name: PEP BOYS STORE#1672

PEP BOYS STORE#1672 (Continued) **S118233897**

Address:	2411 PICO BLVD
Address 2:	Not reported
City,State,Zip:	SANTA MONICA, CA 90405
EPA ID:	CAL000388518
Inactive Date:	Not reported
Create Date:	08/09/2013
Last Act Date:	04/12/2021
Mailing Name:	ENVIRONMENTAL DEPARTMENT
Mailing Address:	3111 W ALLEGHENY AVE
Mailing Address 2:	Not reported
Mailing City,State,Zip:	PHILADELPHIA, PA 191321116
Owner Name:	THE PEP BOYS MANNY MOE & JACK OF CA
Owner Address:	3111 WEST ALLEGHENY AVE
Owner Address 2:	ENVIRONMENTAL DEPT
Owner City,State,Zip:	PHILADELPHIA, PA 191320000
Contact Name:	ANGELA BANKS
Contact Address:	3111 WEST ALLEGHENY AVENUE
Contact Address 2:	ENVIRONMENTAL
City,State,Zip:	PHILADELPHIA, PA 19132

NAICS:

EPA ID:	CAL000388518
Create Date:	2013-08-09 12:35:19.297
NAICS Code:	811111
NAICS Description:	General Automotive Repair
Issued EPA ID Date:	2013-08-09 12:35:19.29300
Inactive Date:	Not reported
Facility Name:	PEP BOYS STORE#1672
Facility Address:	2411 PICO BLVD
Facility Address 2:	Not reported
Facility City:	SANTA MONICA
Facility County:	Not reported
Facility State:	CA
Facility Zip:	90405

K56 **NOBLE-GATEWAY CLEANERS** **DRYCLEANERS** **S121698596**
East **2723 OCEAN PARK BLVD** **N/A**
1/8-1/4 **SANTA MONICA, CA 90405**
0.247 mi.
1306 ft. **Site 1 of 4 in cluster K**

Relative: **Lower**

Actual: **153 ft.**

DRYCLEAN SOUTH COAST:

Name:	NOBLE-GATEWAY CLEANERS
Address:	2723 OCEAN PARK BLVD
City,State,Zip:	SANTA MONICA, CA 90405
Facility ID:	56966
Application Number:	156632
Permit Number:	M57995
Status:	A
Representative Name:	BEN MOHAJER
Representative Telephone:	213 4507878
Permit Status:	INACT_NR
BCAT Number:	000234
BCAT Description:	DRY CLEANING EQUIP PERCHLOROETHYLENE
CCAT Number:	Not reported
CCAT Description:	Not reported
UTM East:	365.48498535

NOBLE-GATEWAY CLEANERS (Continued) **S121698596**

UTM North:	3764.9641113
Application Date:	05/11/1987
PO Issue Date:	07/27/1987
NAICS Code:	812320
SIC Code:	7216

K57 **LAWRENCE ARONSON ECO COASTAL CLEANERS** **DRYCLEANERS** **S121695921**
East **2723 OCEAN PARK BLVD** **N/A**
1/8-1/4 **SANTA MONICA, CA 90405**
0.247 mi.
1306 ft. **Site 2 of 4 in cluster K**

Relative: **Lower**
Actual: **153 ft.**

DRYCLEAN SOUTH COAST:

Name:	LAWRENCE ARONSON ECO COASTAL CLEANERS
Address:	2723 OCEAN PARK BLVD
City,State,Zip:	SANTA MONICA, CA 90405
Facility ID:	148285
Application Number:	457761
Permit Number:	F82697
Status:	A
Representative Name:	LAWRENCE ARONSON
Representative Telephone:	310 7218834
Permit Status:	INACT_NR
BCAT Number:	000233
BCAT Description:	DRY CLEANING EQUIP PETROLEUM SOLVENT
CCAT Number:	Not reported
CCAT Description:	Not reported
UTM East:	365.51000977
UTM North:	3764.9699707
Application Date:	06/07/2006
PO Issue Date:	06/16/2006
NAICS Code:	812320
SIC Code:	7216

Name:	LAWRENCE ARONSON ECO COASTAL CLEANERS
Address:	2723 OCEAN PARK BLVD
City,State,Zip:	SANTA MONICA, CA 90405
Facility ID:	148285
Application Number:	503251
Permit Number:	G5384
Status:	A
Representative Name:	LAWRENCE ARONSON
Representative Telephone:	310 7218834
Permit Status:	INACT_NR
BCAT Number:	000233
BCAT Description:	DRY CLEANING EQUIP PETROLEUM SOLVENT
CCAT Number:	Not reported
CCAT Description:	Not reported
UTM East:	365.51000977
UTM North:	3764.9699707
Application Date:	11/03/2009
PO Issue Date:	12/09/2009
NAICS Code:	812320
SIC Code:	7216

K58 **NOBLE GATEWAY CLEANERS** **RCRA-SQG** **1000225194**
East **2723 OCEAN PARK BLVD** **FINDS** **CAD981615057**
1/8-1/4 **SANTA MONICA, CA 90405** **ECHO**
0.247 mi. **DRYCLEANERS**
1306 ft. **Site 3 of 4 in cluster K** **EMI**

Relative: **Lower**
Actual: **153 ft.**

RCRA-SQG:

Date Form Received by Agency:	19950131
Handler Name:	NOBLE GATEWAY CLEANERS
Handler Address:	2723 OCEAN PARK BLVD
Handler City,State,Zip:	SANTA MONICA, CA 90405
EPA ID:	CAD981615057
Contact Name:	HARSHAD DOSHI
Contact Address:	2723 OCEAN PARK BLVD
Contact City,State,Zip:	SANTA MONICA, CA 90405
Contact Telephone:	310-450-7878
Contact Fax:	Not reported
Contact Email:	Not reported
Contact Title:	Not reported
EPA Region:	09
Land Type:	Private
Federal Waste Generator Description:	Small Quantity Generator
Non-Notifier:	Not reported
Biennial Report Cycle:	Not reported
Accessibility:	Not reported
Active Site Indicator:	Handler Activities
State District Owner:	CA
State District:	3
Mailing Address:	2723 OCEAN PARK BLVD
Mailing City,State,Zip:	SANTA MONICA, CA 90405
Owner Name:	HARSHAD DOSHI
Owner Type:	Private
Operator Name:	NOT REQUIRED
Operator Type:	Private
Short-Term Generator Activity:	No
Importer Activity:	No
Mixed Waste Generator:	No
Transporter Activity:	No
Transfer Facility Activity:	No
Recycler Activity with Storage:	No
Small Quantity On-Site Burner Exemption:	No
Smelting Melting and Refining Furnace Exemption:	No
Underground Injection Control:	No
Off-Site Waste Receipt:	No
Universal Waste Indicator:	No
Universal Waste Destination Facility:	No
Federal Universal Waste:	No
Active Site Fed-Reg Treatment Storage and Disposal Facility:	Not reported
Active Site Converter Treatment storage and Disposal Facility:	Not reported
Active Site State-Reg Treatment Storage and Disposal Facility:	Not reported
Active Site State-Reg Handler:	---
Federal Facility Indicator:	Not reported
Hazardous Secondary Material Indicator:	NN
Sub-Part K Indicator:	Not reported
Commercial TSD Indicator:	No
Treatment Storage and Disposal Type:	Not reported
2018 GPRA Permit Baseline:	Not on the Baseline
2018 GPRA Renewals Baseline:	Not on the Baseline
Permit Renewals Workload Universe:	Not reported

NOBLE GATEWAY CLEANERS (Continued) **1000225194**

Permit Workload Universe:	Not reported
Permit Progress Universe:	Not reported
Post-Closure Workload Universe:	Not reported
Closure Workload Universe:	Not reported
202 GPRA Corrective Action Baseline:	No
Corrective Action Workload Universe:	No
Subject to Corrective Action Universe:	No
Non-TSDFs Where RCRA CA has Been Imposed Universe:	No
TSDFs Potentially Subject to CA Under 3004 (u)/(v) Universe:	No
TSDFs Only Subject to CA under Discretionary Auth Universe:	No
Corrective Action Priority Ranking:	No NCAPS ranking
Environmental Control Indicator:	No
Institutional Control Indicator:	No
Human Exposure Controls Indicator:	N/A
Groundwater Controls Indicator:	N/A
Operating TSDF Universe:	Not reported
Full Enforcement Universe:	Not reported
Significant Non-Complier Universe:	No
Unaddressed Significant Non-Complier Universe:	No
Addressed Significant Non-Complier Universe:	No
Significant Non-Complier With a Compliance Schedule Universe:	No
Financial Assurance Required:	Not reported
Handler Date of Last Change:	20020627
Recognized Trader-Importer:	No
Recognized Trader-Exporter:	No
Importer of Spent Lead Acid Batteries:	No
Exporter of Spent Lead Acid Batteries:	No
Recycler Activity Without Storage:	Not reported
Manifest Broker:	Not reported
Sub-Part P Indicator:	No

Handler - Owner Operator:

Owner/Operator Indicator:	Owner
Owner/Operator Name:	HARSHAD DOSHI
Legal Status:	Private
Date Became Current:	Not reported
Date Ended Current:	Not reported
Owner/Operator Address:	2723 OCEAN PARK BLVD
Owner/Operator City,State,Zip:	SANTA MONICA, CA 90405
Owner/Operator Telephone:	310-450-7878
Owner/Operator Telephone Ext:	Not reported
Owner/Operator Fax:	Not reported
Owner/Operator Email:	Not reported

Owner/Operator Indicator:	Operator
Owner/Operator Name:	NOT REQUIRED
Legal Status:	Private
Date Became Current:	Not reported
Date Ended Current:	Not reported
Owner/Operator Address:	NOT REQUIRED
Owner/Operator City,State,Zip:	NOT REQUIRED, ME 99999
Owner/Operator Telephone:	415-555-1212
Owner/Operator Telephone Ext:	Not reported
Owner/Operator Fax:	Not reported
Owner/Operator Email:	Not reported

NOBLE GATEWAY CLEANERS (Continued) **1000225194**

Historic Generators:
Receive Date: 19950131
Handler Name: NOBLE GATEWAY CLEANERS
Federal Waste Generator Description: Small Quantity Generator
State District Owner: CA
Large Quantity Handler of Universal Waste: No
Recognized Trader Importer: No
Recognized Trader Exporter: No
Spent Lead Acid Battery Importer: No
Spent Lead Acid Battery Exporter: No
Current Record: Yes
Non Storage Recycler Activity: Not reported
Electronic Manifest Broker: Not reported

List of NAICS Codes and Descriptions:
NAICS Codes: No NAICS Codes Found

Facility Has Received Notices of Violations:
Violations: No Violations Found

Evaluation Action Summary:
Evaluations: No Evaluations Found

FINDS:
Registry ID: 110002724687

Click Here:

Environmental Interest/Information System:
RCRAInfo is a national information system that supports the Resource Conservation and Recovery Act (RCRA) program through the tracking of events and activities related to facilities that generate, transport, and treat, store, or dispose of hazardous waste. RCRAInfo allows RCRA program staff to track the notification, permit, compliance, and corrective action activities required under RCRA.

Click this hyperlink while viewing on your computer to access additional FINDS: detail in the EDR Site Report.

ECHO:
Envid: 1000225194
Registry ID: 110002724687
DFR URL: http://echo.epa.gov/detailed-facility-report?fid=110002724687
Name: NOBLE GATEWAY CLEANERS
Address: 2723 OCEAN PARK BLVD
City,State,Zip: SANTA MONICA, CA 90405

DRYCLEANERS:
Name: ECO COASTAL CLEANERS
Address: 2723 OCEAN PARK BLVD
City,State,Zip: SANTA MONICA, CA 904055205
EPA Id: CAL000308308
NAICS Code: 81232
NAICS Description: Drycleaning and Laundry Services (except Coin-Operated)

NOBLE GATEWAY CLEANERS (Continued) **1000225194**

SIC Code:	7211
SIC Description:	Power Laundries, Family and Commercial
Create Date:	06/26/2006
Facility Active:	No
Inactive Date:	06/30/2007
Facility Addr2:	Not reported
Owner Name:	LAWRENCE ARONSON
Owner Address:	2723 OCEAN PARK BLVD
Owner Address 2:	Not reported
Owner Telephone:	3104507878
Contact Name:	LAWRENCE ARONSON
Contact Address:	2723 OCEAN PARK BLVD
Contact Address 2:	Not reported
Contact Telephone:	3104507878
Contact Fax:	Not reported
Mailing Name:	Not reported
Mailing Address 1:	2723 OCEAN PARK BLVD
Mailing Address 2:	Not reported
Mailing City:	SANTA MONICA
Mailing State:	CA
Mailing Zip:	904055205
Owner Fax:	Not reported
Region Code:	3
Latitude:	34.018464
Longitude:	-118.456613

EMI:

Name:	NOBLE-GATEWAY CLEANERS
Address:	2723 OCEAN PARK BL
City,State,Zip:	SANTA MONICA, CA 904050000
Year:	1987
County Code:	19
Air Basin:	SC
Facility ID:	56966
Air District Name:	SC
SIC Code:	7216
Air District Name:	SOUTH COAST AQMD
Community Health Air Pollution Info System:	Not reported
Consolidated Emission Reporting Rule:	Not reported
Total Organic Hydrocarbon Gases Tons/Yr:	1
Reactive Organic Gases Tons/Yr:	0
Carbon Monoxide Emissions Tons/Yr:	0
NOX - Oxides of Nitrogen Tons/Yr:	0
SOX - Oxides of Sulphur Tons/Yr:	0
Particulate Matter Tons/Yr:	0
Part. Matter 10 Micrometers and Smllr Tons/Yr:	0

Name:	NOBLE-GATEWAY CLEANERS
Address:	2723 OCEAN PARK BL
City,State,Zip:	SANTA MONICA, CA 904050000
Year:	1990
County Code:	19
Air Basin:	SC
Facility ID:	56966
Air District Name:	SC
SIC Code:	7216
Air District Name:	SOUTH COAST AQMD

NOBLE GATEWAY CLEANERS (Continued) **1000225194**

Community Health Air Pollution Info System:	Not reported
Consolidated Emission Reporting Rule:	Not reported
Total Organic Hydrocarbon Gases Tons/Yr:	1
Reactive Organic Gases Tons/Yr:	0
Carbon Monoxide Emissions Tons/Yr:	0
NOX - Oxides of Nitrogen Tons/Yr:	0
SOX - Oxides of Sulphur Tons/Yr:	0
Particulate Matter Tons/Yr:	0
Part. Matter 10 Micrometers and Smllr Tons/Yr:	0

K59 **GATEWAY CLEANERS** **DRYCLEANERS** **S113007874**
East **2723 OCEAN PARK BLVD** **HAZNET** **N/A**
1/8-1/4 **SANTA MONICA, CA 90405** **HWTS**
0.247 mi.
1306 ft. **Site 4 of 4 in cluster K**

Relative:
Lower

Actual:
153 ft.

DRYCLEAN SOUTH COAST:

Name:	GATEWAY CLEANERS
Address:	2723 OCEAN PARK BLVD
City,State,Zip:	SANTA MONICA, CA
Facility ID:	44930
Application Number:	124769
Permit Number:	M41058
Status:	S
Representative Name:	JERRY OSTROW
Representative Telephone:	213 0000000
Permit Status:	INACTIVE
BCAT Number:	000234
BCAT Description:	DRY CLEANING EQUIP PERCHLOROETHYLENE
CCAT Number:	04
CCAT Description:	VAPOR RECOVERY UNIT COMPRESS & CONDENSE
UTM East:	0
UTM North:	0
Application Date:	08/01/1984
PO Issue Date:	11/09/1984
NAICS Code:	Not reported
SIC Code:	7216

HAZNET:

Name:	GATEWAY CLEANERS
Address:	2723 OCEAN PARK BLVD
Address 2:	Not reported
City,State,Zip:	SANTA MONICA, CA 904050000
Contact:	HARSHAD DOSHI-OWNER
Telephone:	2137471111
Mailing Name:	Not reported
Mailing Address:	2723 OCEAN PARK BLVD
Year:	2003
Gepaid:	CAD981615057
TSD EPA ID:	CAD008302903
CA Waste Code:	211 - Halogenated solvents (chloroforms, methyl chloride, perchloroethylene, etc)
Disposal Method:	-
Tons:	Not reported
Year:	2003

GATEWAY CLEANERS (Continued) **S113007874**

Gepaid: CAD981615057
TSD EPA ID: CAD008302903
CA Waste Code: 211 - Halogenated solvents (chloroforms, methyl chloride, perchloroethylene, etc)
Disposal Method: R01 - Recycler
Tons: 0.1251

Year: 2003
Gepaid: CAD981615057
TSD EPA ID: CAD008302903
CA Waste Code: 211 - Halogenated solvents (chloroforms, methyl chloride, perchloroethylene, etc)
Disposal Method: H01 - Transfer Station
Tons: 0.34935

Year: 2000
Gepaid: CAD981615057
TSD EPA ID: CAD981397417
CA Waste Code: 211 - Halogenated solvents (chloroforms, methyl chloride, perchloroethylene, etc)
Disposal Method: R01 - Recycler
Tons: 0.3044

Year: 1998
Gepaid: CAD981615057
TSD EPA ID: CAD981397417
CA Waste Code: 211 - Halogenated solvents (chloroforms, methyl chloride, perchloroethylene, etc)
Disposal Method: R01 - Recycler
Tons: 0.2293

Year: 1997
Gepaid: CAD981615057
TSD EPA ID: CAD981397417
CA Waste Code: 211 - Halogenated solvents (chloroforms, methyl chloride, perchloroethylene, etc)
Disposal Method: R01 - Recycler
Tons: 0.9156

Year: 1996
Gepaid: CAD981615057
TSD EPA ID: CAD981397417
CA Waste Code: 211 - Halogenated solvents (chloroforms, methyl chloride, perchloroethylene, etc)
Disposal Method: R01 - Recycler
Tons: 1.8981

Year: 1995
Gepaid: CAD981615057
TSD EPA ID: CAD981397417
CA Waste Code: 211 - Halogenated solvents (chloroforms, methyl chloride, perchloroethylene, etc)
Disposal Method: R01 - Recycler
Tons: 1.8982

Year: 1987
Gepaid: CAD981615057

GATEWAY CLEANERS (Continued) **S113007874**

TSD EPA ID: CAD980737548
CA Waste Code: 211 - Halogenated solvents (chloroforms, methyl chloride, perchloroethylene, etc)
Disposal Method: H01 - Transfer Station
Tons: 0.2625

Additional Info:
Year: 2000
Gen EPA ID: CAD981615057

Shipment Date: 20000215
Creation Date: 8/9/2000 0:00:00
Receipt Date: 20000217
Manifest ID: 99690337
Trans EPA ID: CAD981414386
Trans Name: Not reported
Trans 2 EPA ID: Not reported
Trans 2 Name: Not reported
TSDF EPA ID: CAD981397417
Trans Name: Not reported
TSDF Alt EPA ID: CAD981397417
TSDF Alt Name: Not reported
Waste Code Description: 211 - Halogenated solvents (chloroform, methyl chloride, perchloroethylene, etc.
RCRA Code: F002
Meth Code: R01 - Recycler
Quantity Tons: 0.3044
Waste Quantity: 73
Quantity Unit: G
Additional Code 1: Not reported
Additional Code 2: Not reported
Additional Code 3: Not reported
Additional Code 4: Not reported
Additional Code 5: Not reported

Shipment Date: 20000215
Creation Date: 8/9/2000 0:00:00
Receipt Date: 20000217
Manifest ID: 99690337
Trans EPA ID: CAD981414386
Trans Name: Not reported
Trans 2 EPA ID: Not reported
Trans 2 Name: Not reported
TSDF EPA ID: CAD981397417
Trans Name: Not reported
TSDF Alt EPA ID: CAD981397417
TSDF Alt Name: Not reported
Waste Code Description: 211 - Halogenated solvents (chloroform, methyl chloride, perchloroethylene, etc.
RCRA Code: F002
Meth Code: R01 - Recycler
Quantity Tons: 0
Waste Quantity: 0
Quantity Unit: Not reported
Additional Code 1: Not reported
Additional Code 2: Not reported

GATEWAY CLEANERS (Continued) **S113007874**

Additional Code 3:	Not reported
Additional Code 4:	Not reported
Additional Code 5:	Not reported

Additional Info:

Year:	1998
Gen EPA ID:	CAD981615057
Shipment Date:	19980630
Creation Date:	11/24/1998 0:00:00
Receipt Date:	19980702
Manifest ID:	98126071
Trans EPA ID:	CAD981414386
Trans Name:	Not reported
Trans 2 EPA ID:	Not reported
Trans 2 Name:	Not reported
TSDF EPA ID:	CAD981397417
Trans Name:	Not reported
TSDF Alt EPA ID:	CAD981397417
TSDF Alt Name:	Not reported
Waste Code Description:	211 - Halogenated solvents (chloroform, methyl chloride, perchloroethylene, etc.
RCRA Code:	F002
Meth Code:	R01 - Recycler
Quantity Tons:	0.2293
Waste Quantity:	55
Quantity Unit:	G
Additional Code 1:	Not reported
Additional Code 2:	Not reported
Additional Code 3:	Not reported
Additional Code 4:	Not reported
Additional Code 5:	Not reported
Shipment Date:	19980630
Creation Date:	11/24/1998 0:00:00
Receipt Date:	19980702
Manifest ID:	98126071
Trans EPA ID:	CAD981414386
Trans Name:	Not reported
Trans 2 EPA ID:	Not reported
Trans 2 Name:	Not reported
TSDF EPA ID:	CAD981397417
Trans Name:	Not reported
TSDF Alt EPA ID:	CAD981397417
TSDF Alt Name:	Not reported
Waste Code Description:	211 - Halogenated solvents (chloroform, methyl chloride, perchloroethylene, etc.
RCRA Code:	F002
Meth Code:	R01 - Recycler
Quantity Tons:	0
Waste Quantity:	0
Quantity Unit:	Not reported
Additional Code 1:	Not reported
Additional Code 2:	Not reported
Additional Code 3:	Not reported
Additional Code 4:	Not reported
Additional Code 5:	Not reported

GATEWAY CLEANERS (Continued) **S113007874**

Additional Info:

Year:	1995
Gen EPA ID:	CAD981615057
Shipment Date:	19951019
Creation Date:	7/26/1996 0:00:00
Receipt Date:	19951020
Manifest ID:	95942934
Trans EPA ID:	CAD981414386
Trans Name:	Not reported
Trans 2 EPA ID:	Not reported
Trans 2 Name:	Not reported
TSDF EPA ID:	CAD981397417
Trans Name:	Not reported
TSDF Alt EPA ID:	Not reported
TSDF Alt Name:	Not reported
Waste Code Description:	211 - Halogenated solvents (chloroform, methyl chloride, perchloroethylene, etc.
RCRA Code:	F002
Meth Code:	R01 - Recycler
Quantity Tons:	0.4214
Waste Quantity:	0.5
Quantity Unit:	Y
Additional Code 1:	Not reported
Additional Code 2:	Not reported
Additional Code 3:	Not reported
Additional Code 4:	Not reported
Additional Code 5:	Not reported
Shipment Date:	19951019
Creation Date:	7/26/1996 0:00:00
Receipt Date:	19951020
Manifest ID:	95942934
Trans EPA ID:	CAD981414386
Trans Name:	Not reported
Trans 2 EPA ID:	Not reported
Trans 2 Name:	Not reported
TSDF EPA ID:	CAD981397417
Trans Name:	Not reported
TSDF Alt EPA ID:	Not reported
TSDF Alt Name:	Not reported
Waste Code Description:	211 - Halogenated solvents (chloroform, methyl chloride, perchloroethylene, etc.
RCRA Code:	F002
Meth Code:	R01 - Recycler
Quantity Tons:	0.0625
Waste Quantity:	15
Quantity Unit:	G
Additional Code 1:	Not reported
Additional Code 2:	Not reported
Additional Code 3:	Not reported
Additional Code 4:	Not reported
Additional Code 5:	Not reported
Shipment Date:	19950705
Creation Date:	4/3/1996 0:00:00
Receipt Date:	19950706

GATEWAY CLEANERS (Continued) **S113007874**

Manifest ID:	95596472
Trans EPA ID:	CAD981414386
Trans Name:	Not reported
Trans 2 EPA ID:	Not reported
Trans 2 Name:	Not reported
TSDF EPA ID:	CAD981397417
Trans Name:	Not reported
TSDF Alt EPA ID:	Not reported
TSDF Alt Name:	Not reported
Waste Code Description:	211 - Halogenated solvents (chloroform, methyl chloride, perchloroethylene, etc.
RCRA Code:	F002
Meth Code:	R01 - Recycler
Quantity Tons:	0.4214
Waste Quantity:	0.5
Quantity Unit:	Y
Additional Code 1:	Not reported
Additional Code 2:	Not reported
Additional Code 3:	Not reported
Additional Code 4:	Not reported
Additional Code 5:	Not reported
Shipment Date:	19950705
Creation Date:	4/3/1996 0:00:00
Receipt Date:	19950706
Manifest ID:	95596472
Trans EPA ID:	CAD981414386
Trans Name:	Not reported
Trans 2 EPA ID:	Not reported
Trans 2 Name:	Not reported
TSDF EPA ID:	CAD981397417
Trans Name:	Not reported
TSDF Alt EPA ID:	Not reported
TSDF Alt Name:	Not reported
Waste Code Description:	211 - Halogenated solvents (chloroform, methyl chloride, perchloroethylene, etc.
RCRA Code:	F002
Meth Code:	R01 - Recycler
Quantity Tons:	0.0417
Waste Quantity:	10
Quantity Unit:	G
Additional Code 1:	Not reported
Additional Code 2:	Not reported
Additional Code 3:	Not reported
Additional Code 4:	Not reported
Additional Code 5:	Not reported
Shipment Date:	19950410
Creation Date:	4/2/1996 0:00:00
Receipt Date:	19950411
Manifest ID:	95187438
Trans EPA ID:	CAD981414386
Trans Name:	Not reported
Trans 2 EPA ID:	Not reported
Trans 2 Name:	Not reported
TSDF EPA ID:	CAD981397417
Trans Name:	Not reported

GATEWAY CLEANERS (Continued) **S113007874**

TSDF Alt EPA ID:	CAD981397417
TSDF Alt Name:	Not reported
Waste Code Description:	211 - Halogenated solvents (chloroform, methyl chloride, perchloroethylene, etc.
RCRA Code:	F002
Meth Code:	R01 - Recycler
Quantity Tons:	0.4214
Waste Quantity:	0.5
Quantity Unit:	Y
Additional Code 1:	Not reported
Additional Code 2:	Not reported
Additional Code 3:	Not reported
Additional Code 4:	Not reported
Additional Code 5:	Not reported
Shipment Date:	19950410
Creation Date:	4/2/1996 0:00:00
Receipt Date:	19950411
Manifest ID:	95187438
Trans EPA ID:	CAD981414386
Trans Name:	Not reported
Trans 2 EPA ID:	Not reported
Trans 2 Name:	Not reported
TSDF EPA ID:	CAD981397417
Trans Name:	Not reported
TSDF Alt EPA ID:	CAD981397417
TSDF Alt Name:	Not reported
Waste Code Description:	211 - Halogenated solvents (chloroform, methyl chloride, perchloroethylene, etc.
RCRA Code:	F002
Meth Code:	R01 - Recycler
Quantity Tons:	0.0542
Waste Quantity:	13
Quantity Unit:	G
Additional Code 1:	Not reported
Additional Code 2:	Not reported
Additional Code 3:	Not reported
Additional Code 4:	Not reported
Additional Code 5:	Not reported
Shipment Date:	19950113
Creation Date:	3/29/1996 0:00:00
Receipt Date:	19950116
Manifest ID:	93008078
Trans EPA ID:	CAD981414386
Trans Name:	Not reported
Trans 2 EPA ID:	Not reported
Trans 2 Name:	Not reported
TSDF EPA ID:	CAD981397417
Trans Name:	Not reported
TSDF Alt EPA ID:	CAD981397417
TSDF Alt Name:	Not reported
Waste Code Description:	211 - Halogenated solvents (chloroform, methyl chloride, perchloroethylene, etc.
RCRA Code:	F002
Meth Code:	R01 - Recycler
Quantity Tons:	0.4214

GATEWAY CLEANERS (Continued) **S113007874**

Waste Quantity:	0.5
Quantity Unit:	Y
Additional Code 1:	Not reported
Additional Code 2:	Not reported
Additional Code 3:	Not reported
Additional Code 4:	Not reported
Additional Code 5:	Not reported
Shipment Date:	19950113
Creation Date:	3/29/1996 0:00:00
Receipt Date:	19950116
Manifest ID:	93008078
Trans EPA ID:	CAD981414386
Trans Name:	Not reported
Trans 2 EPA ID:	Not reported
Trans 2 Name:	Not reported
TSDF EPA ID:	CAD981397417
Trans Name:	Not reported
TSDF Alt EPA ID:	CAD981397417
TSDF Alt Name:	Not reported
Waste Code Description:	211 - Halogenated solvents (chloroform, methyl chloride, perchloroethylene, etc.
RCRA Code:	F002
Meth Code:	R01 - Recycler
Quantity Tons:	0.0542
Waste Quantity:	13
Quantity Unit:	G
Additional Code 1:	Not reported
Additional Code 2:	Not reported
Additional Code 3:	Not reported
Additional Code 4:	Not reported
Additional Code 5:	Not reported

Additional Info:

Year:	1997
Gen EPA ID:	CAD981615057
Shipment Date:	19971231
Creation Date:	4/16/1998 0:00:00
Receipt Date:	19980102
Manifest ID:	97316568
Trans EPA ID:	CAD981414386
Trans Name:	Not reported
Trans 2 EPA ID:	Not reported
Trans 2 Name:	Not reported
TSDF EPA ID:	CAD981397417
Trans Name:	Not reported
TSDF Alt EPA ID:	CAD981397417
TSDF Alt Name:	Not reported
Waste Code Description:	211 - Halogenated solvents (chloroform, methyl chloride, perchloroethylene, etc.
RCRA Code:	F002
Meth Code:	R01 - Recycler
Quantity Tons:	0.2107
Waste Quantity:	0.25
Quantity Unit:	Y
Additional Code 1:	Not reported

GATEWAY CLEANERS (Continued) **S113007874**

Additional Code 2:	Not reported
Additional Code 3:	Not reported
Additional Code 4:	Not reported
Additional Code 5:	Not reported
Shipment Date:	19971231
Creation Date:	4/16/1998 0:00:00
Receipt Date:	19980102
Manifest ID:	97316568
Trans EPA ID:	CAD981414386
Trans Name:	Not reported
Trans 2 EPA ID:	Not reported
Trans 2 Name:	Not reported
TSDF EPA ID:	CAD981397417
Trans Name:	Not reported
TSDF Alt EPA ID:	CAD981397417
TSDF Alt Name:	Not reported
Waste Code Description:	211 - Halogenated solvents (chloroform, methyl chloride, perchloroethylene, etc.
RCRA Code:	F002
Meth Code:	R01 - Recycler
Quantity Tons:	0.2835
Waste Quantity:	68
Quantity Unit:	G
Additional Code 1:	Not reported
Additional Code 2:	Not reported
Additional Code 3:	Not reported
Additional Code 4:	Not reported
Additional Code 5:	Not reported
Shipment Date:	19970207
Creation Date:	6/26/1997 0:00:00
Receipt Date:	19970210
Manifest ID:	96722132
Trans EPA ID:	CAD981414386
Trans Name:	Not reported
Trans 2 EPA ID:	Not reported
Trans 2 Name:	Not reported
TSDF EPA ID:	CAD981397417
Trans Name:	Not reported
TSDF Alt EPA ID:	CAD981397417
TSDF Alt Name:	Not reported
Waste Code Description:	211 - Halogenated solvents (chloroform, methyl chloride, perchloroethylene, etc.
RCRA Code:	F002
Meth Code:	R01 - Recycler
Quantity Tons:	0.4214
Waste Quantity:	0.5
Quantity Unit:	Y
Additional Code 1:	Not reported
Additional Code 2:	Not reported
Additional Code 3:	Not reported
Additional Code 4:	Not reported
Additional Code 5:	Not reported
Shipment Date:	19970207
Creation Date:	6/26/1997 0:00:00

GATEWAY CLEANERS (Continued) **S113007874**

Receipt Date:	19970210
Manifest ID:	96722132
Trans EPA ID:	CAD981414386
Trans Name:	Not reported
Trans 2 EPA ID:	Not reported
Trans 2 Name:	Not reported
TSDF EPA ID:	CAD981397417
Trans Name:	Not reported
TSDF Alt EPA ID:	CAD981397417
TSDF Alt Name:	Not reported
Waste Code Description:	211 - Halogenated solvents (chloroform, methyl chloride, perchloroethylene, etc.
RCRA Code:	F002
Meth Code:	R01 - Recycler
Quantity Tons:	0
Waste Quantity:	0
Quantity Unit:	G
Additional Code 1:	Not reported
Additional Code 2:	Not reported
Additional Code 3:	Not reported
Additional Code 4:	Not reported
Additional Code 5:	Not reported

Additional Info:

Year:	2003
Gen EPA ID:	CAD981615057
Shipment Date:	20030911
Creation Date:	8/2/2004 9:38:39
Receipt Date:	20030917
Manifest ID:	22418672
Trans EPA ID:	CAR000036921
Trans Name:	Not reported
Trans 2 EPA ID:	Not reported
Trans 2 Name:	Not reported
TSDF EPA ID:	CAD008302903
Trans Name:	Not reported
TSDF Alt EPA ID:	CAD008302903
TSDF Alt Name:	Not reported
Waste Code Description:	211 - Halogenated solvents (chloroform, methyl chloride, perchloroethylene, etc.
RCRA Code:	F002
Meth Code:	H01 - Transfer Station
Quantity Tons:	0.12
Waste Quantity:	240
Quantity Unit:	P
Additional Code 1:	Not reported
Additional Code 2:	Not reported
Additional Code 3:	Not reported
Additional Code 4:	Not reported
Additional Code 5:	Not reported
Shipment Date:	20030911
Creation Date:	8/2/2004 9:38:39
Receipt Date:	20030917
Manifest ID:	22418672
Trans EPA ID:	CAR000036921

GATEWAY CLEANERS (Continued) **S113007874**

Trans Name:	Not reported
Trans 2 EPA ID:	Not reported
Trans 2 Name:	Not reported
TSDF EPA ID:	CAD008302903
Trans Name:	Not reported
TSDF Alt EPA ID:	CAD008302903
TSDF Alt Name:	Not reported
Waste Code Description:	211 - Halogenated solvents (chloroform, methyl chloride, perchloroethylene, etc.
RCRA Code:	F002
Meth Code:	R01 - Recycler
Quantity Tons:	0.1251
Waste Quantity:	30
Quantity Unit:	G
Additional Code 1:	Not reported
Additional Code 2:	Not reported
Additional Code 3:	Not reported
Additional Code 4:	Not reported
Additional Code 5:	Not reported
Shipment Date:	20030214
Creation Date:	1/5/2007 18:30:10
Receipt Date:	20030220
Manifest ID:	22625375
Trans EPA ID:	CAR000036921
Trans Name:	Not reported
Trans 2 EPA ID:	Not reported
Trans 2 Name:	Not reported
TSDF EPA ID:	CAD008302903
Trans Name:	Not reported
TSDF Alt EPA ID:	CAD008302903
TSDF Alt Name:	Not reported
Waste Code Description:	211 - Halogenated solvents (chloroform, methyl chloride, perchloroethylene, etc.
RCRA Code:	F002
Meth Code:	- Not reported
Quantity Tons:	Not reported
Waste Quantity:	Not reported
Quantity Unit:	Not reported
Additional Code 1:	Not reported
Additional Code 2:	Not reported
Additional Code 3:	Not reported
Additional Code 4:	Not reported
Additional Code 5:	Not reported
Shipment Date:	20030214
Creation Date:	1/5/2007 18:30:10
Receipt Date:	20030220
Manifest ID:	22625375
Trans EPA ID:	CAR000036921
Trans Name:	Not reported
Trans 2 EPA ID:	Not reported
Trans 2 Name:	Not reported
TSDF EPA ID:	CAD008302903
Trans Name:	Not reported
TSDF Alt EPA ID:	CAD008302903
TSDF Alt Name:	Not reported

GATEWAY CLEANERS (Continued) **S113007874**

Waste Code Description:	211 - Halogenated solvents (chloroform, methyl chloride, perchloroethylene, etc.
RCRA Code:	F002
Meth Code:	H01 - Transfer Station
Quantity Tons:	0.22935
Waste Quantity:	55
Quantity Unit:	G
Additional Code 1:	Not reported
Additional Code 2:	Not reported
Additional Code 3:	Not reported
Additional Code 4:	Not reported
Additional Code 5:	Not reported

Additional Info:

Year:	1996
Gen EPA ID:	CAD981615057
Shipment Date:	19961210
Creation Date:	5/30/1997 0:00:00
Receipt Date:	19961211
Manifest ID:	96319203
Trans EPA ID:	CAD981414386
Trans Name:	Not reported
Trans 2 EPA ID:	Not reported
Trans 2 Name:	Not reported
TSDF EPA ID:	CAD981397417
Trans Name:	Not reported
TSDF Alt EPA ID:	Not reported
TSDF Alt Name:	Not reported
Waste Code Description:	211 - Halogenated solvents (chloroform, methyl chloride, perchloroethylene, etc.
RCRA Code:	F002
Meth Code:	R01 - Recycler
Quantity Tons:	0.0583
Waste Quantity:	14
Quantity Unit:	G
Additional Code 1:	Not reported
Additional Code 2:	Not reported
Additional Code 3:	Not reported
Additional Code 4:	Not reported
Additional Code 5:	Not reported
Shipment Date:	19961210
Creation Date:	5/30/1997 0:00:00
Receipt Date:	19961211
Manifest ID:	96319203
Trans EPA ID:	CAD981414386
Trans Name:	Not reported
Trans 2 EPA ID:	Not reported
Trans 2 Name:	Not reported
TSDF EPA ID:	CAD981397417
Trans Name:	Not reported
TSDF Alt EPA ID:	Not reported
TSDF Alt Name:	Not reported
Waste Code Description:	211 - Halogenated solvents (chloroform, methyl chloride, perchloroethylene, etc.
RCRA Code:	F002

GATEWAY CLEANERS (Continued) **S113007874**

Meth Code:	R01 - Recycler
Quantity Tons:	0.4214
Waste Quantity:	0.5
Quantity Unit:	Y
Additional Code 1:	Not reported
Additional Code 2:	Not reported
Additional Code 3:	Not reported
Additional Code 4:	Not reported
Additional Code 5:	Not reported
Shipment Date:	19960715
Creation Date:	5/20/1997 0:00:00
Receipt Date:	19960716
Manifest ID:	96268430
Trans EPA ID:	CAD981414386
Trans Name:	Not reported
Trans 2 EPA ID:	Not reported
Trans 2 Name:	Not reported
TSDF EPA ID:	CAD981397417
Trans Name:	Not reported
TSDF Alt EPA ID:	Not reported
TSDF Alt Name:	Not reported
Waste Code Description:	211 - Halogenated solvents (chloroform, methyl chloride, perchloroethylene, etc.
RCRA Code:	F002
Meth Code:	R01 - Recycler
Quantity Tons:	0.4214
Waste Quantity:	0.5
Quantity Unit:	Y
Additional Code 1:	Not reported
Additional Code 2:	Not reported
Additional Code 3:	Not reported
Additional Code 4:	Not reported
Additional Code 5:	Not reported
Shipment Date:	19960715
Creation Date:	5/20/1997 0:00:00
Receipt Date:	19960716
Manifest ID:	96268430
Trans EPA ID:	CAD981414386
Trans Name:	Not reported
Trans 2 EPA ID:	Not reported
Trans 2 Name:	Not reported
TSDF EPA ID:	CAD981397417
Trans Name:	Not reported
TSDF Alt EPA ID:	Not reported
TSDF Alt Name:	Not reported
Waste Code Description:	211 - Halogenated solvents (chloroform, methyl chloride, perchloroethylene, etc.
RCRA Code:	F002
Meth Code:	R01 - Recycler
Quantity Tons:	0.0708
Waste Quantity:	17
Quantity Unit:	G
Additional Code 1:	Not reported
Additional Code 2:	Not reported
Additional Code 3:	Not reported

GATEWAY CLEANERS (Continued) **S113007874**

Additional Code 4:	Not reported
Additional Code 5:	Not reported
Shipment Date:	19960606
Creation Date:	5/20/1997 0:00:00
Receipt Date:	19960607
Manifest ID:	96062661
Trans EPA ID:	CAD981414386
Trans Name:	Not reported
Trans 2 EPA ID:	Not reported
Trans 2 Name:	Not reported
TSDF EPA ID:	CAD981397417
Trans Name:	Not reported
TSDF Alt EPA ID:	Not reported
TSDF Alt Name:	Not reported
Waste Code Description:	211 - Halogenated solvents (chloroform, methyl chloride, perchloroethylene, etc.
RCRA Code:	F002
Meth Code:	R01 - Recycler
Quantity Tons:	0.4214
Waste Quantity:	0.5
Quantity Unit:	Y
Additional Code 1:	Not reported
Additional Code 2:	Not reported
Additional Code 3:	Not reported
Additional Code 4:	Not reported
Additional Code 5:	Not reported
Shipment Date:	19960606
Creation Date:	5/20/1997 0:00:00
Receipt Date:	19960607
Manifest ID:	96062661
Trans EPA ID:	CAD981414386
Trans Name:	Not reported
Trans 2 EPA ID:	Not reported
Trans 2 Name:	Not reported
TSDF EPA ID:	CAD981397417
Trans Name:	Not reported
TSDF Alt EPA ID:	Not reported
TSDF Alt Name:	Not reported
Waste Code Description:	211 - Halogenated solvents (chloroform, methyl chloride, perchloroethylene, etc.
RCRA Code:	F002
Meth Code:	R01 - Recycler
Quantity Tons:	0.0417
Waste Quantity:	10
Quantity Unit:	G
Additional Code 1:	Not reported
Additional Code 2:	Not reported
Additional Code 3:	Not reported
Additional Code 4:	Not reported
Additional Code 5:	Not reported
Shipment Date:	19960308
Creation Date:	10/29/1996 0:00:00
Receipt Date:	19960311
Manifest ID:	96028402

GATEWAY CLEANERS (Continued) **S113007874**

Trans EPA ID:	CAD981414386
Trans Name:	Not reported
Trans 2 EPA ID:	Not reported
Trans 2 Name:	Not reported
TSDF EPA ID:	CAD981397417
Trans Name:	Not reported
TSDF Alt EPA ID:	CAD981397417
TSDF Alt Name:	Not reported
Waste Code Description:	211 - Halogenated solvents (chloroform, methyl chloride, perchloroethylene, etc.
RCRA Code:	F002
Meth Code:	R01 - Recycler
Quantity Tons:	0.4214
Waste Quantity:	0.5
Quantity Unit:	Y
Additional Code 1:	Not reported
Additional Code 2:	Not reported
Additional Code 3:	Not reported
Additional Code 4:	Not reported
Additional Code 5:	Not reported

Shipment Date:	19960308
Creation Date:	10/29/1996 0:00:00
Receipt Date:	19960311
Manifest ID:	96028402
Trans EPA ID:	CAD981414386
Trans Name:	Not reported
Trans 2 EPA ID:	Not reported
Trans 2 Name:	Not reported
TSDF EPA ID:	CAD981397417
Trans Name:	Not reported
TSDF Alt EPA ID:	CAD981397417
TSDF Alt Name:	Not reported
Waste Code Description:	211 - Halogenated solvents (chloroform, methyl chloride, perchloroethylene, etc.
RCRA Code:	F002
Meth Code:	R01 - Recycler
Quantity Tons:	0.0417
Waste Quantity:	10
Quantity Unit:	G
Additional Code 1:	Not reported
Additional Code 2:	Not reported
Additional Code 3:	Not reported
Additional Code 4:	Not reported
Additional Code 5:	Not reported

HWTS:

Name:	GATEWAY CLEANERS
Address:	2723 OCEAN PARK BLVD
Address 2:	Not reported
City,State,Zip:	SANTA MONICA, CA 904050000
EPA ID:	CAD981615057
Inactive Date:	06/30/2003
Create Date:	06/17/1988
Last Act Date:	03/28/2005
Mailing Name:	Not reported
Mailing Address:	2723 OCEAN PARK BLVD

GATEWAY CLEANERS (Continued) **S113007874**

Mailing Address 2:	Not reported
Mailing City,State,Zip:	SANTA MONICA, CA 904055205
Owner Name:	HARSHAD DOSHI
Owner Address:	2723 OCEAN PARK BLVD
Owner Address 2:	Not reported
Owner City,State,Zip:	SANTA MONICA, CA 904050000
Contact Name:	HARSHAD DOSHI-OWNER
Contact Address:	2723 OCEAN PARK BLVD NOTICE
Contact Address 2:	- BATCH 4/27
City,State,Zip:	SANTA MONICA, CA 904050000

---

60 **HYDREX PEST CONTROL** **HIST CORTESE** **S105026465**
East **2716 OCEAN PARK** **N/A**
1/4-1/2 **SANTA MONICA, CA 90503**
0.264 mi.
1395 ft.

Relative: HIST CORTESE:
Lower

Actual: edr_fname:	Hydrex Pest Control
150 ft. edr_fadd1:	2716 OCEAN PARK
City,State,Zip:	SANTA MONICA, CA 90503
Region:	CORTESE
Facility County Code:	19
Reg By:	LTNKA
Reg Id:	3213

L61 **SANTA MONICA MUNICIPAL AIRPORT** **FUDS** **1024903667**
ESE **N/A**
1/4-1/2 **SANTA MONICA, CA**
0.300 mi.
1582 ft. **Site 1 of 2 in cluster L**

Relative: FUDS:
Lower

Actual: EPA Region:	9
147 ft. Installation ID:	CA99799F562300
Congressional District Number:	33
Name:	SANTA MONICA MUNICIPAL AIRPORT
FUDS Number:	J09CA0621
City:	SANTA MONICA
State:	CA
County:	LOS ANGELES
Object ID:	9047
USACE Division:	SPD
USACE District:	Los Angeles District (SPL)
Status:	Properties without projects
Current Owner:	Not reported
EMS Map Link:	https://fudsportal.usace.army.mil/ems/ems/inventory/map/map?id=57101
Eligibility:	Eligible
Has Projects:	No
NPL Status:	Not on the NPL
Property History:	THE SITE WAS USED BY THE ARMY AIR FORCE AS A FACTORY SCHOOL GIVING 30 DAY COURSE OF ADVANCED INSTRUCTIONS IN 1ST AND 2ND ECHELON MAINTENANCE AND FIELD EMERGENCY REPAIRS ON C-54 TYPE AIRCRAFT. NO E VIDENCE OF ANY UST ON THE SITE.
Project Required:	No

SANTA MONICA MUNICIPAL AIRPORT (Continued) **1024903667**

Feature Description: Not reported
Latitude: 34.016666669999999
Longitude: -118.45555555999999

L62 **CLOVER MIL AIRFIELD** **ENVIROSTOR** **S107736140**
ESE **N/A**
1/4-1/2 **SANTA MONICA, CA**
0.303 mi.
1599 ft. **Site 2 of 2 in cluster L**

Relative:
Lower

Actual:
147 ft.

ENVIROSTOR:
Name: CLOVER MIL AIRFIELD
Address: Not reported
City,State,Zip: SANTA MONICA, CA
Facility ID: 80000009
Status: Inactive - Needs Evaluation
Status Date: 07/01/2005
Site Code: Not reported
Site Type: Military Evaluation
Site Type Detailed: FUDS
Acres: Not reported
NPL: NO
Regulatory Agencies: SMBRP
Lead Agency: SMBRP
Program Manager: Not reported
Supervisor: Douglas Bautista
Division Branch: Cleanup Cypress
Assembly: 50
Senate: 26
Special Program: Not reported
Restricted Use: NO
Site Mgmt Req: NONE SPECIFIED
Funding: DERA
Latitude: 34.01666
Longitude: -118.4555
APN: NONE SPECIFIED
Past Use: NONE SPECIFIED
Potential COC: NONE SPECIFIED
Confirmed COC: NONE SPECIFIED
Potential Description: NONE SPECIFIED
Alias Name: CA99799F522800
Alias Type: Federal Facility ID
Alias Name: J09CA0007
Alias Type: INPR
Alias Name: 80000009
Alias Type: Envirostor ID Number

Completed Info:
Completed Area Name: PROJECT WIDE
Completed Sub Area Name: Not reported
Completed Document Type: Inventory Project Report (INPR)
Completed Date: 08/22/1993
Comments: Not reported

Future Area Name: Not reported
Future Sub Area Name: Not reported
Future Document Type: Not reported
Future Due Date: Not reported

CLOVER MIL AIRFIELD (Continued) **S107736140**

Schedule Area Name: Not reported
Schedule Sub Area Name: Not reported
Schedule Document Type: Not reported
Schedule Due Date: Not reported
Schedule Revised Date: Not reported

---

63 **DUMPSITE #1** **SEMS-ARCHIVE** **1003880048**
SSW **INT DEWEY & WALGROVE AVE** **CA0001097450**
1/4-1/2 **SANTA MONICA, CA 90405**
0.307 mi.
1619 ft.

Relative: **Lower**
Actual: **142 ft.**

SEMS Archive:
Site ID: 0905249
EPA ID: CA0001097450
Name: DUMPSITE #1
Address: INT DEWEY & WALGROVE AVE
Address 2: Not reported
City,State,Zip: SANTA MONICA, CA 90405
Cong District: 27
FIPS Code: 06037
FF: N
NPL: Not on the NPL
Non NPL Status: NFRAP-Site does not qualify for the NPL based on existing information

SEMS Archive Detail:
Region: 09
Site ID: 0905249
EPA ID: CA0001097450
Site Name: DUMPSITE #1
NPL: N
FF: N
OU: 00
Action Code: VS
Action Name: ARCH SITE
SEQ: 1
Start Date: Not reported
Finish Date: 1999-09-20 04:00:00
Qual: Not reported
Current Action Lead: EPA Perf In-Hse

Region: 09
Site ID: 0905249
EPA ID: CA0001097450
Site Name: DUMPSITE #1
NPL: N
FF: N
OU: 00
Action Code: PA
Action Name: PA
SEQ: 1
Start Date: 1999-02-23 05:00:00
Finish Date: 1999-08-02 04:00:00
Qual: N
Current Action Lead: EPA Perf

Region: 09
Site ID: 0905249

DUMPSITE #1 (Continued) **1003880048**

EPA ID:	CA0001097450
Site Name:	DUMPSITE #1
NPL:	N
FF:	N
OU:	00
Action Code:	DS
Action Name:	DISCVRY
SEQ:	1
Start Date:	1995-05-12 04:00:00
Finish Date:	1995-05-12 04:00:00
Qual:	Not reported
Current Action Lead:	EPA Perf

---

64 **SANTA MONICA FIRE DEPT.** **LUST** **S101298051**
SE **2450 ASHLAND AVE** **Cortese** **N/A**
1/4-1/2 **SANTA MONICA, CA 90405** **HIST CORTESE**
0.318 mi. **CERS**
1680 ft.

Relative: **Lower**

Actual: **142 ft.**

LUST:

Name:	SANTA MONICA FIRE DEPT.
Address:	2450 ASHLAND AVE
City,State,Zip:	SANTA MONICA, CA 90405
Lead Agency:	SANTA MONICA, CITY OF
Case Type:	LUST Cleanup Site
Geo Track:	http://geotracker.waterboards.ca.gov/profile_report.asp?global_id=T0603701435
Global Id:	T0603701435
Latitude:	34.0144231
Longitude:	-118.4571703
Status:	Completed - Case Closed
Status Date:	12/20/1994
Case Worker:	Not reported
RB Case Number:	904050152
Local Agency:	Not reported
File Location:	Not reported
Local Case Number:	Not reported
Potential Media Affect:	Soil
Potential Contaminants of Concern:	Gasoline
Site History:	Not reported

LUST:

Global Id:	T0603701435
Contact Type:	Regional Board Caseworker
Contact Name:	YUE RONG
Organization Name:	LOS ANGELES RWQCB (REGION 4)
Address:	320 W. 4TH ST., SUITE 200
City:	Los Angeles
Email:	yrong@waterboards.ca.gov
Phone Number:	Not reported

LUST:

Global Id:	T0603701435
Action Type:	Other
Date:	10/01/1991
Action:	Leak Reported

Global Id:	T0603701435

SANTA MONICA FIRE DEPT. (Continued) **S101298051**

Action Type: Other
Date: 04/30/1991
Action: Leak Discovery

LUST:
Global Id: T0603701435
Status: Open - Case Begin Date
Status Date: 04/30/1991

Global Id: T0603701435
Status: Open - Site Assessment
Status Date: 10/01/1991

Global Id: T0603701435
Status: Completed - Case Closed
Status Date: 12/20/1994

LUST REG 4:
Region: 4
Regional Board: 04
County: Los Angeles
Facility Id: 904050152
Status: Case Closed
Substance: Gasoline
Substance Quantity: Not reported
Local Case No: Not reported
Case Type: Soil
Abatement Method Used at the Site: Not reported
Global ID: T0603701435
W Global ID: Not reported
Staff: UNK
Local Agency: 19033
Cross Street: 24TH ST
Enforcement Type: Not reported
Date Leak Discovered: 4/30/1991
Date Leak First Reported: 10/1/1991
Date Leak Record Entered: 11/4/1991
Date Confirmation Began: Not reported
Date Leak Stopped: Not reported
Date Case Last Changed on Database: 12/20/1994
Date the Case was Closed: 12/20/1994
How Leak Discovered: Tank Test
How Leak Stopped: Not reported
Cause of Leak: UNK
Leak Source: UNK
Operator: Not reported
Water System: Not reported
Well Name: Not reported
Approx. Dist To Production Well (ft): 2301.581582738636230864169556 8
Source of Cleanup Funding: UNK
Preliminary Site Assessment Workplan Submitted: Not reported
Preliminary Site Assessment Began: 10/1/1991
Pollution Characterization Began: Not reported
Remediation Plan Submitted: Not reported
Remedial Action Underway: Not reported

SANTA MONICA FIRE DEPT. (Continued) **S101298051**

Post Remedial Action Monitoring Began: Not reported
Enforcement Action Date: Not reported
Historical Max MTBE Date: Not reported
Hist Max MTBE Conc in Groundwater: Not reported
Hist Max MTBE Conc in Soil: Not reported
Significant Interim Remedial Action Taken: Not reported
GW Qualifier: Not reported
Soil Qualifier: Not reported
Organization: Not reported
Owner Contact: Not reported
Responsible Party: CITY OF SANTA MONICA
RP Address: 200 SANTA MONICA PIER, SUITE E, SANTA MONICA, 90401
Program: LUST
Lat/Long: 34.0143336 / -1
Local Agency Staff: UNK
Beneficial Use: Not reported
Priority: Not reported
Cleanup Fund Id: Not reported
Suspended: Not reported
Assigned Name: Not reported
Summary: BRIAN JOHNSON, ENVIRONMENTAL COORDINATOR

CORTESE:
Name: SANTA MONICA FIRE DEPT.
Address: 2450 ASHLAND AVE
City,State,Zip: SANTA MONICA, CA 90405
Region: CORTESE
Envirostor Id: Not reported
Global ID: T0603701435
Site/Facility Type: LUST CLEANUP SITE
Cleanup Status: COMPLETED - CASE CLOSED
Status Date: Not reported
Site Code: Not reported
Latitude: Not reported
Longitude: Not reported
Owner: Not reported
Enf Type: Not reported
Swat R: Not reported
Flag: active
Order No: Not reported
Waste Discharge System No: Not reported
Effective Date: Not reported
Region 2: Not reported
WID Id: Not reported
Solid Waste Id No: Not reported
Waste Management Uit Name: Not reported
File Name: Active Open

HIST CORTESE:
edr_fname: SANTA MONICA FIRE DEPT.
edr_fadd1: 2450 ASHLAND
City,State,Zip: SANTA MONICA, CA 90405
Region: CORTESE
Facility County Code: 19
Reg By: LTNKA
Reg Id: 904050152

SANTA MONICA FIRE DEPT. (Continued) **S101298051**

CERS:
Name: SANTA MONICA FIRE DEPT.
Address: 2450 ASHLAND AVE
City,State,Zip: SANTA MONICA, CA 90405
Site ID: 239145
CERS ID: T0603701435
CERS Description: Leaking Underground Storage Tank Cleanup Site

Affiliation:
Affiliation Type Desc: Regional Board Caseworker
Entity Name: YUE RONG - LOS ANGELES RWQCB (REGION 4)
Entity Title: Not reported
Affiliation Address: 320 W. 4TH ST., SUITE 200
Affiliation City: Los Angeles
Affiliation State: CA
Affiliation Country: Not reported
Affiliation Zip: Not reported
Affiliation Phone: ,

M65 **TOSCO - 76 STATION #1974** **LUST** **S100876964**
West **1944 PICO BLVD** **Cortese** **N/A**
1/4-1/2 **SANTA MONICA, CA 90405** **HIST CORTESE**
0.383 mi. **CERS**
2023 ft. **Site 1 of 4 in cluster M**

Relative: Higher
Actual: 159 ft.

LUST:
Name: TOSCO - 76 STATION #1974
Address: 1944 PICO BLVD
City,State,Zip: SANTA MONICA, CA 90405
Lead Agency: SANTA MONICA, CITY OF
Case Type: LUST Cleanup Site
Geo Track: http://geotracker.waterboards.ca.gov/profile_report.asp?global_id=T0603701432
Global Id: T0603701432
Latitude: 34.0194872
Longitude: -118.4693938
Status: Completed - Case Closed
Status Date: 04/24/2008
Case Worker: MH
RB Case Number: 904050125
Local Agency: SANTA MONICA, CITY OF
File Location: Not reported
Local Case Number: Not reported
Potential Media Affect: Soil
Potential Contaminants of Concern: Benzene
Site History: Not reported

LUST:
Global Id: T0603701432
Contact Type: Regional Board Caseworker
Contact Name: YUE RONG
Organization Name: LOS ANGELES RWQCB (REGION 4)
Address: 320 W. 4TH ST., SUITE 200
City: Los Angeles
Email: yrong@waterboards.ca.gov
Phone Number: Not reported

Global Id: T0603701432

TOSCO - 76 STATION #1974 (Continued) **S100876964**

Contact Type: Local Agency Caseworker
Contact Name: MONICA HANLEY
Organization Name: SANTA MONICA, CITY OF
Address: 333 Olympic Drive - 2nd Floor
City: SANTA MONICA
Email: monica.hanley@smgov.net
Phone Number: Not reported

LUST:
Global Id: T0603701432
Action Type: Other
Date: 09/15/1997
Action: Leak Reported

Global Id: T0603701432
Action Type: ENFORCEMENT
Date: 04/24/2008
Action: Closure/No Further Action Letter

Global Id: T0603701432
Action Type: Other
Date: 09/15/1997
Action: Leak Discovery

LUST:
Global Id: T0603701432
Status: Open - Case Begin Date
Status Date: 09/15/1997

Global Id: T0603701432
Status: Open - Site Assessment
Status Date: 09/15/1997

Global Id: T0603701432
Status: Completed - Case Closed
Status Date: 04/24/2008

CORTESE:
Name: TOSCO - 76 STATION #1974
Address: 1944 PICO BLVD
City,State,Zip: SANTA MONICA, CA 90405
Region: CORTESE
Envirostor Id: Not reported
Global ID: T0603701432
Site/Facility Type: LUST CLEANUP SITE
Cleanup Status: COMPLETED - CASE CLOSED
Status Date: Not reported
Site Code: Not reported
Latitude: Not reported
Longitude: Not reported
Owner: Not reported
Enf Type: Not reported
Swat R: Not reported
Flag: active
Order No: Not reported

TOSCO - 76 STATION #1974 (Continued) **S100876964**

Waste Discharge System No:	Not reported
Effective Date:	Not reported
Region 2:	Not reported
WID Id:	Not reported
Solid Waste Id No:	Not reported
Waste Management Uit Name:	Not reported
File Name:	Active Open

HIST CORTESE:

edr_fname:	TOSCO S.S. #1974
edr_fadd1:	1944 PICO
City,State,Zip:	SANTA MONICA, CA 90405
Region:	CORTESE
Facility County Code:	19
Reg By:	LTNKA
Reg Id:	904050125

CERS:

Name:	TOSCO - 76 STATION #1974
Address:	1944 PICO BLVD
City,State,Zip:	SANTA MONICA, CA 90405
Site ID:	222273
CERS ID:	T0603701432
CERS Description:	Leaking Underground Storage Tank Cleanup Site

Affiliation:

Affiliation Type Desc:	Local Agency Caseworker
Entity Name:	MONICA HANLEY - SANTA MONICA, CITY OF
Entity Title:	Not reported
Affiliation Address:	333 Olympic Drive - 2nd Floor
Affiliation City:	SANTA MONICA
Affiliation State:	CA
Affiliation Country:	Not reported
Affiliation Zip:	Not reported
Affiliation Phone:	,

Affiliation Type Desc:	Regional Board Caseworker
Entity Name:	YUE RONG - LOS ANGELES RWQCB (REGION 4)
Entity Title:	Not reported
Affiliation Address:	320 W. 4TH ST., SUITE 200
Affiliation City:	Los Angeles
Affiliation State:	CA
Affiliation Country:	Not reported
Affiliation Zip:	Not reported
Affiliation Phone:	,

M66 **TOSCO S.S. #1974** **LUST** **S103282043**
West **1944 PICO BLVD** **N/A**
1/4-1/2 **SANTA MONICA, CA 90405**
0.383 mi.
2023 ft. **Site 2 of 4 in cluster M**

Relative:
Higher

Actual:
159 ft.

LUST REG 4:

Region:	4
Regional Board:	04
County:	Los Angeles

TOSCO S.S. #1974 (Continued) **S103282043**

Facility Id:	904050125	
Status:	Leak being confirmed	
Substance:	Benzene	
Substance Quantity:	Not reported	
Local Case No:	Not reported	
Case Type:	Soil	
Abatement Method Used at the Site:		Not reported
Global ID:	T0603701432	
W Global ID:	Not reported	
Staff:	UNK	
Local Agency:	19033	
Cross Street:	Not reported	
Enforcement Type:	Not reported	
Date Leak Discovered:	9/15/1997	
Date Leak First Reported:		9/15/1997
Date Leak Record Entered:	3/10/1998	
Date Confirmation Began:	9/15/1997	
Date Leak Stopped:	Not reported	
Date Case Last Changed on Database:		1/16/2001
Date the Case was Closed:		Not reported
How Leak Discovered:	Subsurface Monitoring	
How Leak Stopped:	Not reported	
Cause of Leak:	Not reported	
Leak Source:	Not reported	
Operator:	Not reported	
Water System:	Not reported	
Well Name:	Not reported	
Approx. Dist To Production Well (ft):		2914.687578678771517483659 6792
Source of Cleanup Funding:		Not reported
Preliminary Site Assessment Workplan Submitted:		Not reported
Preliminary Site Assessment Began:		Not reported
Pollution Characterization Began:		Not reported
Remediation Plan Submitted:		Not reported
Remedial Action Underway:		Not reported
Post Remedial Action Monitoring Began:		Not reported
Enforcement Action Date:		Not reported
Historical Max MTBE Date:		Not reported
Hist Max MTBE Conc in Groundwater:		Not reported
Hist Max MTBE Conc in Soil:		3.8
Significant Interim Remedial Action Taken:		Not reported
GW Qualifier:	Not reported	
Soil Qualifier:	Not reported	
Organization:	Not reported	
Owner Contact:	Not reported	
Responsible Party:	TOSCO MARKETING CO	
RP Address:	P.O. BOX 25376, SANTA ANA, CA 92799	
Program:	LUST	
Lat/Long:	34.0194872 / -1	
Local Agency Staff:	UNK	
Beneficial Use:	Not reported	
Priority:	Not reported	
Cleanup Fund Id:	Not reported	
Suspended:	Not reported	
Assigned Name:	Not reported	
Summary:	Not reported	

N67 **BOEING CO.** **CPS-SLIC** **S104404895**
East **3000 OCEAN PARK** **CERS** **N/A**
1/4-1/2 **SANTA MONICA, CA 90405**
0.406 mi.
2144 ft. **Site 1 of 2 in cluster N**

Relative:
Higher

Actual:
159 ft.

SLIC REG 4:

Region:	4
Facility Status:	Site Assessment
SLIC:	0130B
Substance:	VOCs
Staff:	John Geroch

CPS-SLIC:

Name:	BOEING CO.
Address:	3000 OCEAN PARK BLVD
City,State,Zip:	SANTA MONICA, CA 90405
Region:	STATE
Facility Status:	**Open - Assessment & Interim Remedial Action**
Status Date:	03/08/2011
Global Id:	SLT4307472
Lead Agency:	LOS ANGELES RWQCB (REGION 4)
Lead Agency Case Number:	Not reported
Latitude:	34.01899
Longitude:	-118.453473
Case Type:	Cleanup Program Site
Case Worker:	AMT
Local Agency:	Not reported
RB Case Number:	0130B
File Location:	All Files are on GeoTracker or in the Local Agency Database
Potential Media Affected:	Indoor Air, Aquifer used for drinking water supply, Soil, Soil Vapor
Potential Contaminants of Concern:	Trichloroethylene (TCE)
Site History:	The Site was a former aircraft manufacturing facility owned and operated by DAC between 1928 and 1975. In 1977, after operations had ceased, the McDonnell Douglas Corporation sold the property. The property was then demolished and redeveloped as a business park (Santa Monica Business Park), Clover Field Regional Park (the recreational park), and a small residential neighborhood in the northeastern portion of the property (between Centinela Avenue South and Bundy Drive). The southern portion of the Site is currently occupied by the City of Santa Monica Airport (the Airport). Volatile organic compounds (VOCs) have been identified as chemicals of potential concern at the Site. VOCs, primarily trichloroethene (TCE), 1,1-dichloroethene (1,1-DCE), and 1,1,2-trichloro-1,2,2-trifluoroethane (Freon 113), have been reported in soil, soil vapor, and isolated perched groundwater samples collected from near ground surface to a depth of approximately 70 feet below ground surface. Boeing is currently implementing soil remediation, which consist of one inactive and two active SVE systems, to remove mobile VOC mass, to mitigate potential indoor air vapor intrusion, and to reduce the potential mass flux of VOCs to groundwater. Groundwater monitoring is currently ongoing.

Click here to access the California GeoTracker records for this facility:

CERS:

Name:	BOEING CO.
Address:	3000 OCEAN PARK BLVD

BOEING CO. (Continued) **S104404895**

City,State,Zip: SANTA MONICA, CA 90405
Site ID: 217258
CERS ID: SLT4307472
CERS Description: Cleanup Program Site

Affiliation:
Affiliation Type Desc: Regional Board Caseworker
Entity Name: ANA M. TOWNSEND - LOS ANGELES RWQCB (REGION 4)
Entity Title: Not reported
Affiliation Address: 320 W. 4TH STREET, SUITE 200
Affiliation City: LOS ANGELES
Affiliation State: CA
Affiliation Country: Not reported
Affiliation Zip: Not reported
Affiliation Phone: ,

N68 **MCDONELL DOUGLAS AIRCRAFT** **SEMS** **1000893608**
East **3000 OCEAN PARK BLVD.** **CAD982394215**
1/4-1/2 **SANTA MONICA, CA 90404**
0.406 mi.
2144 ft. **Site 2 of 2 in cluster N**

Relative:
Higher

Actual:
159 ft.

SEMS:
Site ID: 0905111
EPA ID: CAD982394215
Name: MCDONELL DOUGLAS AIRCRAFT
Address: 3000 OCEAN PARK BLVD.
Address 2: Not reported
City,State,Zip: SANTA MONICA, CA 90404
Cong District: 27
FIPS Code: 06037
Latitude: Not reported
Longitude: Not reported
FF: N
NPL: Not on the NPL
Non NPL Status: Other Cleanup Activity: State-Lead Cleanup

SEMS Detail:
Region: 09
Site ID: 0905111
EPA ID: CAD982394215
Site Name: MCDONELL DOUGLAS AIRCRAFT
NPL: N
FF: N
OU: 00
Action Code: PA
Action Name: PA
SEQ: 1
Start Date: Not reported
Finish Date: 10/1/1996 4:00:00 AM
Qual: H
Current Action Lead: EPA Perf

Region: 09
Site ID: 0905111
EPA ID: CAD982394215
Site Name: MCDONELL DOUGLAS AIRCRAFT
NPL: N

MCDONELL DOUGLAS AIRCRAFT (Continued) **1000893608**

FF:	N
OU:	00
Action Code:	DS
Action Name:	DISCVRY
SEQ:	1
Start Date:	1994-07-29 04:00:00
Finish Date:	7/29/1994 4:00:00 AM
Qual:	Not reported
Current Action Lead:	EPA Perf
Region:	09
Site ID:	0905111
EPA ID:	CAD982394215
Site Name:	MCDONELL DOUGLAS AIRCRAFT
NPL:	N
FF:	N
OU:	00
Action Code:	VA
Action Name:	OTHR CLEANUP
SEQ:	1
Start Date:	2007-04-01 04:00:00
Finish Date:	Not reported
Qual:	Not reported
Current Action Lead:	St Perf

O69 **FRANK STREET DUMP-SANTA MONICA** **WMUDS/SWAT** **S103441451**
NNW **1943 FRANK STREET** **N/A**
1/4-1/2 **SANTA MONICA, CA**
0.430 mi.
2268 ft. **Site 1 of 2 in cluster O**

Relative: **Higher**
Actual: **171 ft.**

WMUDS/SWAT:

Edit Date:	Not reported
Complexity:	Not reported
Primary Waste:	Not reported
Primary Waste Type:	Not reported
Secondary Waste:	Not reported
Secondary Waste Type:	Not reported
Base Meridian:	Not reported
NPID:	Not reported
Tonnage:	0
Regional Board ID:	Not reported
Municipal Solid Waste:	False
Superorder:	False
Open To Public:	False
Waste List:	False
Agency Type:	Not reported
Agency Name:	Not reported
Agency Department:	Not reported
Agency Address:	Not reported
Agency City,St,Zip:	Not reported
Agency Contact:	Not reported
Agency Telephone:	Not reported
Land Owner Name:	Not reported
Land Owner Address:	Not reported
Land Owner City,St,Zip:	CA
Land Owner Contact:	Not reported

FRANK STREET DUMP-SANTA MONICA (Continued) **S103441451**

Land Owner Phone:	Not reported
Region:	4
Facility Type:	Not reported
Facility Description:	Not reported
Facility Telephone:	Not reported
SWAT Facility Name:	Not reported
Primary SIC:	Not reported
Secondary SIC:	Not reported
Comments:	Not reported
Last Facility Editors:	Not reported
Waste Discharge System:	False
Solid Waste Assessment Test Program:	True
Toxic Pits Cleanup Act Program:	False
Resource Conservation Recovery Act:	False
Department of Defence:	False
Solid Waste Assessment Test Program:	Not reported
Threat to Water Quality:	Not reported
Sub Chapter 15:	False
Regional Board Project Officer:	LT
Number of WMUDS at Facility:	1
Section Range:	Not reported
RCRA Facility:	Not reported
Waste Discharge Requirements:	Not reported
Self-Monitoring Rept. Frequency:	Not reported
Waste Discharge System ID:	4 190199NUR
Solid Waste Information ID:	Not reported

M70 **SANTA MONICA COLLEGE** **Cortese** **S113000393**
West **1900 PICO BLVD** **HAZNET** **N/A**
1/4-1/2 **SANTA MONICA, CA 90405**
0.433 mi.
2286 ft. **Site 3 of 4 in cluster M**

Relative: **Lower**
Actual: **155 ft.**

CORTESE:

Name:	SANTA MONICA COLLEGE
Address:	1900 PICO BLVD
City,State,Zip:	SANTA MONICA, CA 90404
Region:	CORTESE
Envirostor Id:	Not reported
Global ID:	T0603701412
Site/Facility Type:	LUST CLEANUP SITE
Cleanup Status:	COMPLETED - CASE CLOSED
Status Date:	Not reported
Site Code:	Not reported
Latitude:	Not reported
Longitude:	Not reported
Owner:	Not reported
Enf Type:	Not reported
Swat R:	Not reported
Flag:	active
Order No:	Not reported
Waste Discharge System No:	Not reported
Effective Date:	Not reported
Region 2:	Not reported
WID Id:	Not reported
Solid Waste Id No:	Not reported
Waste Management Uit Name:	Not reported
File Name:	Active Open

SANTA MONICA COLLEGE (Continued) **S113000393**

HAZNET:

Name:	SANTA MONICA COLLEGE
Address:	1900 PICO BLVD
Address 2:	Not reported
City,State,Zip:	SANTA MONICA, CA 904051628
Contact:	DANIEL PHILLIPS
Telephone:	3104344318
Mailing Name:	Not reported
Mailing Address:	1900 PICO BLVD
Year:	2019
Gepaid:	CAD038735049
TSD EPA ID:	NED981723513
CA Waste Code:	551 - Laboratory waste chemicals
Disposal Method:	H040 - Incineration--Thermal Destruction Other Than Use As A Fuel
Tons:	1.59300
Year:	2019
Gepaid:	CAD038735049
TSD EPA ID:	NED981723513
CA Waste Code:	331 - Off-specification, aged or surplus organics
Disposal Method:	H040 - Incineration--Thermal Destruction Other Than Use As A Fuel
Tons:	0.02500
Year:	2019
Gepaid:	CAD038735049
TSD EPA ID:	NED981723513
CA Waste Code:	281 - Adhesives
Disposal Method:	H040 - Incineration--Thermal Destruction Other Than Use As A Fuel
Tons:	0.12400
Year:	2019
Gepaid:	CAD038735049
TSD EPA ID:	NED981723513
CA Waste Code:	291 - Latex waste
Disposal Method:	H040 - Incineration--Thermal Destruction Other Than Use As A Fuel
Tons:	0.05150
Year:	2019
Gepaid:	CAD038735049
TSD EPA ID:	NED981723513
CA Waste Code:	331 - Off-specification, aged or surplus organics
Disposal Method:	H141 - Storage, Bulking, And/Or Transfer Off Site--No Treatment/Reovery (H010-H129) Or (H131-H135)
Tons:	0.00250
Year:	2019
Gepaid:	CAD038735049
TSD EPA ID:	UTD981552177
CA Waste Code:	291 - Latex waste
Disposal Method:	H141 - Storage, Bulking, And/Or Transfer Off Site--No Treatment/Reovery (H010-H129) Or (H131-H135)
Tons:	0.12000
Year:	2019
Gepaid:	CAD038735049
TSD EPA ID:	UTD991301748

SANTA MONICA COLLEGE (Continued) **S113000393**

CA Waste Code: 223 - Unspecified oil-containing waste
Disposal Method: H132 - Landfill Or Surface Impoundment That Will Be Closed As Landfill(To Include On-Site Treatment And/Or Stabilization)
Tons: 0.29100

Year: 2019
Gepaid: CAD038735049
TSD EPA ID: CAD044429835
CA Waste Code: 291 - Latex waste
Disposal Method: H141 - Storage, Bulking, And/Or Transfer Off Site--No Treatment/Reovery (H010-H129) Or (H131-H135)
Tons: 0.27500

Year: 2019
Gepaid: CAD038735049
TSD EPA ID: ARD069748192
CA Waste Code: 551 - Laboratory waste chemicals
Disposal Method: H040 - Incineration--Thermal Destruction Other Than Use As A Fuel
Tons: 0.07800

Year: 2019
Gepaid: CAD038735049
TSD EPA ID: AZD049318009
CA Waste Code: 181 - Other inorganic solid waste
Disposal Method: H141 - Storage, Bulking, And/Or Transfer Off Site--No Treatment/Reovery (H010-H129) Or (H131-H135)
Tons: 0.02000

Click this hyperlink while viewing on your computer to access
507 additional CA HAZNET: record(s) in the EDR Site Report.

Additional Info:
Year: 2016
Gen EPA ID: CAD038735049

Shipment Date: 20151208
Creation Date: 6/30/2016 18:31:00
Receipt Date: 20151214
Manifest ID: 006077260FLE
Trans EPA ID: MAD039322250
Trans Name: CLEAN HARBORS ENVIRONMENTAL SERVICE INC
Trans 2 EPA ID: AZR000513770
Trans 2 Name: SLT EXPRESS WAY INC
TSDF EPA ID: UTD981552177
Trans Name: CLEAN HARBORS ARAGONITE LLC
TSDF Alt EPA ID: Not reported
TSDF Alt Name: Not reported
Waste Code Description: 322 - Biological waste other than sewage sludge
RCRA Code: Not reported
Meth Code: H040 - Incineration--Thermal Destruction Other Than Use As A Fuel
Quantity Tons: 0.003
Waste Quantity: 6
Quantity Unit: P
Additional Code 1: Not reported
Additional Code 2: Not reported
Additional Code 3: Not reported

SANTA MONICA COLLEGE (Continued) **S113000393**

Additional Code 4:	Not reported
Additional Code 5:	Not reported
Shipment Date:	20151208
Creation Date:	Not reported
Receipt Date:	Not reported
Manifest ID:	008817190FLE
Trans EPA ID:	MAD039322250
Trans Name:	CLEAN HARBORS ENVIRONMENTAL SERVICE INC
Trans 2 EPA ID:	Not reported
Trans 2 Name:	Not reported
TSDF EPA ID:	CAD044429835
Trans Name:	CLEAN HARBORS WILMINGTON LLC
TSDF Alt EPA ID:	Not reported
TSDF Alt Name:	Not reported
Waste Code Description:	551 - Laboratory waste chemicals 561 Detergent and soap
RCRA Code:	D002
Meth Code:	H141 - Storage, Bulking, And/Or Transfer Off Site--No Treatment/Reovery (H010-H129) Or (H131-H135)
Quantity Tons:	0.035
Waste Quantity:	70
Quantity Unit:	P
Additional Code 1:	Not reported
Additional Code 2:	Not reported
Additional Code 3:	Not reported
Additional Code 4:	Not reported
Additional Code 5:	Not reported
Shipment Date:	20151208
Creation Date:	Not reported
Receipt Date:	Not reported
Manifest ID:	008817190FLE
Trans EPA ID:	MAD039322250
Trans Name:	CLEAN HARBORS ENVIRONMENTAL SERVICE INC
Trans 2 EPA ID:	Not reported
Trans 2 Name:	Not reported
TSDF EPA ID:	CAD044429835
Trans Name:	CLEAN HARBORS WILMINGTON LLC
TSDF Alt EPA ID:	Not reported
TSDF Alt Name:	Not reported
Waste Code Description:	181 - Other inorganic solid waste Organics
RCRA Code:	D008
Meth Code:	H141 - Storage, Bulking, And/Or Transfer Off Site--No Treatment/Reovery (H010-H129) Or (H131-H135)
Quantity Tons:	0.1075
Waste Quantity:	215
Quantity Unit:	P
Additional Code 1:	D002
Additional Code 2:	Not reported
Additional Code 3:	Not reported
Additional Code 4:	Not reported
Additional Code 5:	Not reported
Shipment Date:	20151208
Creation Date:	Not reported
Receipt Date:	Not reported
Manifest ID:	008817190FLE

SANTA MONICA COLLEGE (Continued) **S113000393**

Trans EPA ID:	MAD039322250
Trans Name:	CLEAN HARBORS ENVIRONMENTAL SERVICE INC
Trans 2 EPA ID:	Not reported
Trans 2 Name:	Not reported
TSDF EPA ID:	CAD044429835
Trans Name:	CLEAN HARBORS WILMINGTON LLC
TSDF Alt EPA ID:	Not reported
TSDF Alt Name:	Not reported
Waste Code Description:	181 - Other inorganic solid waste Organics
RCRA Code:	Not reported
Meth Code:	H141 - Storage, Bulking, And/Or Transfer Off Site--No Treatment/Reovery (H010-H129) Or (H131-H135)
Quantity Tons:	0.08
Waste Quantity:	160
Quantity Unit:	P
Additional Code 1:	Not reported
Additional Code 2:	Not reported
Additional Code 3:	Not reported
Additional Code 4:	Not reported
Additional Code 5:	Not reported
Shipment Date:	20151208
Creation Date:	3/22/2016 22:15:58
Receipt Date:	20151208
Manifest ID:	008817190FLE
Trans EPA ID:	MAD039322250
Trans Name:	CLEAN HARBORS ENVIRONMENTAL SERVICE INC
Trans 2 EPA ID:	Not reported
Trans 2 Name:	Not reported
TSDF EPA ID:	CAD044429835
Trans Name:	CLEAN HARBORS WILMINGTON LLC
TSDF Alt EPA ID:	Not reported
TSDF Alt Name:	Not reported
Waste Code Description:	551 - Laboratory waste chemicals 561 Detergent and soap
RCRA Code:	D002
Meth Code:	H141 - Storage, Bulking, And/Or Transfer Off Site--No Treatment/Reovery (H010-H129) Or (H131-H135)
Quantity Tons:	0.017
Waste Quantity:	34
Quantity Unit:	P
Additional Code 1:	Not reported
Additional Code 2:	Not reported
Additional Code 3:	Not reported
Additional Code 4:	Not reported
Additional Code 5:	Not reported
Shipment Date:	20151208
Creation Date:	3/22/2016 22:15:58
Receipt Date:	20151208
Manifest ID:	008817190FLE
Trans EPA ID:	MAD039322250
Trans Name:	CLEAN HARBORS ENVIRONMENTAL SERVICE INC
Trans 2 EPA ID:	Not reported
Trans 2 Name:	Not reported
TSDF EPA ID:	CAD044429835
Trans Name:	CLEAN HARBORS WILMINGTON LLC
TSDF Alt EPA ID:	Not reported

SANTA MONICA COLLEGE (Continued) **S113000393**

TSDF Alt Name:	Not reported
Waste Code Description:	551 - Laboratory waste chemicals 561 Detergent and soap
RCRA Code:	D002
Meth Code:	H141 - Storage, Bulking, And/Or Transfer Off Site--No Treatment/Reovery (H010-H129) Or (H131-H135)
Quantity Tons:	0.1025
Waste Quantity:	205
Quantity Unit:	P
Additional Code 1:	Not reported
Additional Code 2:	Not reported
Additional Code 3:	Not reported
Additional Code 4:	Not reported
Additional Code 5:	Not reported
Shipment Date:	20151208
Creation Date:	3/22/2016 22:15:58
Receipt Date:	20151208
Manifest ID:	008817190FLE
Trans EPA ID:	MAD039322250
Trans Name:	CLEAN HARBORS ENVIRONMENTAL SERVICE INC
Trans 2 EPA ID:	Not reported
Trans 2 Name:	Not reported
TSDF EPA ID:	CAD044429835
Trans Name:	CLEAN HARBORS WILMINGTON LLC
TSDF Alt EPA ID:	Not reported
TSDF Alt Name:	Not reported
Waste Code Description:	551 - Laboratory waste chemicals 561 Detergent and soap
RCRA Code:	U188
Meth Code:	H141 - Storage, Bulking, And/Or Transfer Off Site--No Treatment/Reovery (H010-H129) Or (H131-H135)
Quantity Tons:	0.175
Waste Quantity:	350
Quantity Unit:	P
Additional Code 1:	F003
Additional Code 2:	D022
Additional Code 3:	D001
Additional Code 4:	Not reported
Additional Code 5:	Not reported
Shipment Date:	20151208
Creation Date:	3/22/2016 22:15:58
Receipt Date:	20151208
Manifest ID:	008817190FLE
Trans EPA ID:	MAD039322250
Trans Name:	CLEAN HARBORS ENVIRONMENTAL SERVICE INC
Trans 2 EPA ID:	Not reported
Trans 2 Name:	Not reported
TSDF EPA ID:	CAD044429835
Trans Name:	CLEAN HARBORS WILMINGTON LLC
TSDF Alt EPA ID:	Not reported
TSDF Alt Name:	Not reported
Waste Code Description:	551 - Laboratory waste chemicals 561 Detergent and soap
RCRA Code:	D001
Meth Code:	H141 - Storage, Bulking, And/Or Transfer Off Site--No Treatment/Reovery (H010-H129) Or (H131-H135)
Quantity Tons:	0.035
Waste Quantity:	70

SANTA MONICA COLLEGE (Continued) **S113000393**

Quantity Unit:	P
Additional Code 1:	Not reported
Additional Code 2:	Not reported
Additional Code 3:	Not reported
Additional Code 4:	Not reported
Additional Code 5:	Not reported
Shipment Date:	20151208
Creation Date:	Not reported
Receipt Date:	Not reported
Manifest ID:	008817190FLE
Trans EPA ID:	MAD039322250
Trans Name:	CLEAN HARBORS ENVIRONMENTAL SERVICE INC
Trans 2 EPA ID:	Not reported
Trans 2 Name:	Not reported
TSDF EPA ID:	CAD044429835
Trans Name:	CLEAN HARBORS WILMINGTON LLC
TSDF Alt EPA ID:	Not reported
TSDF Alt Name:	Not reported
Waste Code Description:	352 - Other organic solids
RCRA Code:	Not reported
Meth Code:	H141 - Storage, Bulking, And/Or Transfer Off Site--No Treatment/Reovery (H010-H129) Or (H131-H135)
Quantity Tons:	0.083
Waste Quantity:	166
Quantity Unit:	P
Additional Code 1:	Not reported
Additional Code 2:	Not reported
Additional Code 3:	Not reported
Additional Code 4:	Not reported
Additional Code 5:	Not reported
Shipment Date:	20151208
Creation Date:	9/26/2016 18:30:40
Receipt Date:	20151219
Manifest ID:	008817189FLE
Trans EPA ID:	MAD039322250
Trans Name:	CLEAN HARBORS ENVIRONMENTAL SERVICE INC
Trans 2 EPA ID:	NJD986607380
Trans 2 Name:	MAUMEE EXPRESS INC
TSDF EPA ID:	NED981723513
Trans Name:	CLEAN HARBORS ENVIRONMENTAL SERVICE INC
TSDF Alt EPA ID:	Not reported
TSDF Alt Name:	Not reported
Waste Code Description:	352 - Other organic solids
RCRA Code:	F003
Meth Code:	H040 - Incineration--Thermal Destruction Other Than Use As A Fuel
Quantity Tons:	0.02
Waste Quantity:	40
Quantity Unit:	P
Additional Code 1:	Not reported
Additional Code 2:	Not reported
Additional Code 3:	Not reported
Additional Code 4:	Not reported
Additional Code 5:	Not reported

SANTA MONICA COLLEGE (Continued) **S113000393**

Additional Info:

Year:	2010
Gen EPA ID:	CAD038735049
Shipment Date:	20101220
Creation Date:	5/27/2011 18:30:13
Receipt Date:	20110118
Manifest ID:	003885419FLE
Trans EPA ID:	MAD039322250
Trans Name:	CLEAN HARBORS ENVIRONMENTAL SERVICES INC
Trans 2 EPA ID:	NED986382133
Trans 2 Name:	SMITH SYSTEMS TRANS
TSDF EPA ID:	NED981723513
Trans Name:	CLEAN HARBORS ENV SERVICES INC
TSDF Alt EPA ID:	Not reported
TSDF Alt Name:	Not reported
Waste Code Description:	352 - Other organic solids
RCRA Code:	Not reported
Meth Code:	H040 - Incineration--Thermal Destruction Other Than Use As A Fuel
Quantity Tons:	0.6
Waste Quantity:	1200
Quantity Unit:	P
Additional Code 1:	Not reported
Additional Code 2:	Not reported
Additional Code 3:	Not reported
Additional Code 4:	Not reported
Additional Code 5:	Not reported
Shipment Date:	20101214
Creation Date:	Not reported
Receipt Date:	Not reported
Manifest ID:	003884807FLE
Trans EPA ID:	MAD039322250
Trans Name:	CLEAN HARBORS ENVIRONMENTAL SERVICES INC
Trans 2 EPA ID:	AZR000508515
Trans 2 Name:	SLT EXPRESS WAY INC
TSDF EPA ID:	TXD055141378
Trans Name:	CLEAN HARBORS DEER PARK LLC
TSDF Alt EPA ID:	Not reported
TSDF Alt Name:	Not reported
Waste Code Description:	791 - Liquids with pH < 2 792 Liquids with pH < 2 with metals
RCRA Code:	D002
Meth Code:	H040 - Incineration--Thermal Destruction Other Than Use As A Fuel
Quantity Tons:	0.005
Waste Quantity:	10
Quantity Unit:	P
Additional Code 1:	Not reported
Additional Code 2:	Not reported
Additional Code 3:	Not reported
Additional Code 4:	Not reported
Additional Code 5:	Not reported
Shipment Date:	20101214
Creation Date:	Not reported
Receipt Date:	Not reported
Manifest ID:	003884807FLE
Trans EPA ID:	MAD039322250

SANTA MONICA COLLEGE (Continued) **S113000393**

Trans Name:	CLEAN HARBORS ENVIRONMENTAL SERVICES INC
Trans 2 EPA ID:	AZR000508515
Trans 2 Name:	SLT EXPRESS WAY INC
TSDF EPA ID:	TXD055141378
Trans Name:	CLEAN HARBORS DEER PARK LLC
TSDF Alt EPA ID:	Not reported
TSDF Alt Name:	Not reported
Waste Code Description:	122 - Alkaline solution without metals (pH > 12.5
RCRA Code:	D002
Meth Code:	H040 - Incineration--Thermal Destruction Other Than Use As A Fuel
Quantity Tons:	0.0125
Waste Quantity:	25
Quantity Unit:	P
Additional Code 1:	Not reported
Additional Code 2:	Not reported
Additional Code 3:	Not reported
Additional Code 4:	Not reported
Additional Code 5:	Not reported

Shipment Date:	20101214
Creation Date:	Not reported
Receipt Date:	Not reported
Manifest ID:	003884807FLE
Trans EPA ID:	MAD039322250
Trans Name:	CLEAN HARBORS ENVIRONMENTAL SERVICES INC
Trans 2 EPA ID:	AZR000508515
Trans 2 Name:	SLT EXPRESS WAY INC
TSDF EPA ID:	TXD055141378
Trans Name:	CLEAN HARBORS DEER PARK LLC
TSDF Alt EPA ID:	Not reported
TSDF Alt Name:	Not reported
Waste Code Description:	551 - Laboratory waste chemicals 561 Detergent and soap
RCRA Code:	D007
Meth Code:	H040 - Incineration--Thermal Destruction Other Than Use As A Fuel
Quantity Tons:	0.065
Waste Quantity:	130
Quantity Unit:	P
Additional Code 1:	D005
Additional Code 2:	D002
Additional Code 3:	Not reported
Additional Code 4:	Not reported
Additional Code 5:	Not reported

Shipment Date:	20101214
Creation Date:	Not reported
Receipt Date:	Not reported
Manifest ID:	003884807FLE
Trans EPA ID:	MAD039322250
Trans Name:	CLEAN HARBORS ENVIRONMENTAL SERVICES INC
Trans 2 EPA ID:	AZR000508515
Trans 2 Name:	SLT EXPRESS WAY INC
TSDF EPA ID:	TXD055141378
Trans Name:	CLEAN HARBORS DEER PARK LLC
TSDF Alt EPA ID:	Not reported
TSDF Alt Name:	Not reported
Waste Code Description:	551 - Laboratory waste chemicals 561 Detergent and soap
RCRA Code:	D002

SANTA MONICA COLLEGE (Continued) **S113000393**

Meth Code:	H040 - Incineration--Thermal Destruction Other Than Use As A Fuel
Quantity Tons:	0.005
Waste Quantity:	10
Quantity Unit:	P
Additional Code 1:	Not reported
Additional Code 2:	Not reported
Additional Code 3:	Not reported
Additional Code 4:	Not reported
Additional Code 5:	Not reported
Shipment Date:	20101214
Creation Date:	Not reported
Receipt Date:	Not reported
Manifest ID:	003884807FLE
Trans EPA ID:	MAD039322250
Trans Name:	CLEAN HARBORS ENVIRONMENTAL SERVICES INC
Trans 2 EPA ID:	AZR000508515
Trans 2 Name:	SLT EXPRESS WAY INC
TSDF EPA ID:	TXD055141378
Trans Name:	CLEAN HARBORS DEER PARK LLC
TSDF Alt EPA ID:	Not reported
TSDF Alt Name:	Not reported
Waste Code Description:	352 - Other organic solids
RCRA Code:	Not reported
Meth Code:	H040 - Incineration--Thermal Destruction Other Than Use As A Fuel
Quantity Tons:	0.05
Waste Quantity:	100
Quantity Unit:	P
Additional Code 1:	Not reported
Additional Code 2:	Not reported
Additional Code 3:	Not reported
Additional Code 4:	Not reported
Additional Code 5:	Not reported
Shipment Date:	20101214
Creation Date:	Not reported
Receipt Date:	Not reported
Manifest ID:	003884807FLE
Trans EPA ID:	MAD039322250
Trans Name:	CLEAN HARBORS ENVIRONMENTAL SERVICES INC
Trans 2 EPA ID:	AZR000508515
Trans 2 Name:	SLT EXPRESS WAY INC
TSDF EPA ID:	TXD055141378
Trans Name:	CLEAN HARBORS DEER PARK LLC
TSDF Alt EPA ID:	Not reported
TSDF Alt Name:	Not reported
Waste Code Description:	331 - Off-specification, aged, or surplus organics
RCRA Code:	F003
Meth Code:	- Not reported
Quantity Tons:	0.125
Waste Quantity:	250
Quantity Unit:	P
Additional Code 1:	D001
Additional Code 2:	Not reported
Additional Code 3:	Not reported
Additional Code 4:	Not reported
Additional Code 5:	Not reported

SANTA MONICA COLLEGE (Continued) **S113000393**

Shipment Date:	20101214
Creation Date:	5/24/2011 18:30:12
Receipt Date:	20101222
Manifest ID:	003884807FLE
Trans EPA ID:	MAD039322250
Trans Name:	CLEAN HARBORS ENVIRONMENTAL SERVICES INC
Trans 2 EPA ID:	AZR000508515
Trans 2 Name:	SLT EXPRESS WAY INC
TSDF EPA ID:	TXD055141378
Trans Name:	CLEAN HARBORS DEER PARK LLC
TSDF Alt EPA ID:	Not reported
TSDF Alt Name:	Not reported
Waste Code Description:	331 - Off-specification, aged, or surplus organics
RCRA Code:	D001
Meth Code:	H040 - Incineration--Thermal Destruction Other Than Use As A Fuel
Quantity Tons:	0.0125
Waste Quantity:	25
Quantity Unit:	P
Additional Code 1:	Not reported
Additional Code 2:	Not reported
Additional Code 3:	Not reported
Additional Code 4:	Not reported
Additional Code 5:	Not reported

Shipment Date:	20101214
Creation Date:	5/24/2011 18:30:12
Receipt Date:	20101222
Manifest ID:	003884807FLE
Trans EPA ID:	MAD039322250
Trans Name:	CLEAN HARBORS ENVIRONMENTAL SERVICES INC
Trans 2 EPA ID:	AZR000508515
Trans 2 Name:	SLT EXPRESS WAY INC
TSDF EPA ID:	TXD055141378
Trans Name:	CLEAN HARBORS DEER PARK LLC
TSDF Alt EPA ID:	Not reported
TSDF Alt Name:	Not reported
Waste Code Description:	331 - Off-specification, aged, or surplus organics
RCRA Code:	F003
Meth Code:	H040 - Incineration--Thermal Destruction Other Than Use As A Fuel
Quantity Tons:	0.3
Waste Quantity:	600
Quantity Unit:	P
Additional Code 1:	D001
Additional Code 2:	Not reported
Additional Code 3:	Not reported
Additional Code 4:	Not reported
Additional Code 5:	Not reported

Shipment Date:	20101214
Creation Date:	5/24/2011 18:30:12
Receipt Date:	20101222
Manifest ID:	003884807FLE
Trans EPA ID:	MAD039322250
Trans Name:	CLEAN HARBORS ENVIRONMENTAL SERVICES INC
Trans 2 EPA ID:	AZR000508515
Trans 2 Name:	SLT EXPRESS WAY INC
TSDF EPA ID:	TXD055141378

SANTA MONICA COLLEGE (Continued) **S113000393**

Trans Name: CLEAN HARBORS DEER PARK LLC
TSDF Alt EPA ID: Not reported
TSDF Alt Name: Not reported
Waste Code Description: 551 - Laboratory waste chemicals 561 Detergent and soap
RCRA Code: D022
Meth Code: H040 - Incineration--Thermal Destruction Other Than Use As A Fuel
Quantity Tons: 0.16
Waste Quantity: 320
Quantity Unit: P
Additional Code 1: D002
Additional Code 2: D001
Additional Code 3: Not reported
Additional Code 4: Not reported
Additional Code 5: Not reported

Additional Info:
Year: 2009
Gen EPA ID: CAD038735049

Shipment Date: 20091207
Creation Date: 12/11/2012 22:16:18
Receipt Date: Not reported
Manifest ID: 005697516JJK
Trans EPA ID: CAR000159459
Trans Name: NORTH STATE ENVIRONMENTAL
Trans 2 EPA ID: Not reported
Trans 2 Name: Not reported
TSDF EPA ID: TXD982560294
Trans Name: NSSI/SOURCES & SERVICES INC
TSDF Alt EPA ID: Not reported
TSDF Alt Name: Not reported
Waste Code Description: - Not reported
RCRA Code: D011
Meth Code: - Not reported
Quantity Tons: 0.0685
Waste Quantity: 137
Quantity Unit: P
Additional Code 1: D007
Additional Code 2: D005
Additional Code 3: D002
Additional Code 4: D001
Additional Code 5: Not reported

Shipment Date: 20091207
Creation Date: 2/3/2010 18:30:55
Receipt Date: 20091214
Manifest ID: 005696501JJK
Trans EPA ID: CAR000159459
Trans Name: NORTH STATE ENVIRONMENTAL
Trans 2 EPA ID: CAD981429673
Trans 2 Name: PHOTO WASTE RECYCLING CO INC
TSDF EPA ID: CAD981429673
Trans Name: PHOTO WASTE RECYCLING CO INC
TSDF Alt EPA ID: Not reported
TSDF Alt Name: Not reported
Waste Code Description: 541 - Photochemicals / photo processing waste
RCRA Code: D011

SANTA MONICA COLLEGE (Continued) **S113000393**

Meth Code:	H010 - Metals Recovery Including Retoring,Smelting,Chemicals,Ect
Quantity Tons:	0.00834
Waste Quantity:	2
Quantity Unit:	G
Additional Code 1:	Not reported
Additional Code 2:	Not reported
Additional Code 3:	Not reported
Additional Code 4:	Not reported
Additional Code 5:	Not reported
Shipment Date:	20091207
Creation Date:	12/11/2012 22:16:18
Receipt Date:	Not reported
Manifest ID:	005697516JJK
Trans EPA ID:	CAR000159459
Trans Name:	NORTH STATE ENVIRONMENTAL
Trans 2 EPA ID:	Not reported
Trans 2 Name:	Not reported
TSDF EPA ID:	TXD982560294
Trans Name:	NSSI/SOURCES & SERVICES INC
TSDF Alt EPA ID:	Not reported
TSDF Alt Name:	Not reported
Waste Code Description:	791 - Liquids with pH < 2 792 Liquids with pH < 2 with metals
RCRA Code:	D002
Meth Code:	- Not reported
Quantity Tons:	0.065
Waste Quantity:	130
Quantity Unit:	P
Additional Code 1:	Not reported
Additional Code 2:	Not reported
Additional Code 3:	Not reported
Additional Code 4:	Not reported
Additional Code 5:	Not reported
Shipment Date:	20091207
Creation Date:	12/11/2012 22:16:18
Receipt Date:	Not reported
Manifest ID:	005697516JJK
Trans EPA ID:	CAR000159459
Trans Name:	NORTH STATE ENVIRONMENTAL
Trans 2 EPA ID:	Not reported
Trans 2 Name:	Not reported
TSDF EPA ID:	TXD982560294
Trans Name:	NSSI/SOURCES & SERVICES INC
TSDF Alt EPA ID:	Not reported
TSDF Alt Name:	Not reported
Waste Code Description:	- Not reported
RCRA Code:	D008
Meth Code:	- Not reported
Quantity Tons:	0.036
Waste Quantity:	72
Quantity Unit:	P
Additional Code 1:	D007
Additional Code 2:	D005
Additional Code 3:	D002
Additional Code 4:	D001
Additional Code 5:	Not reported

SANTA MONICA COLLEGE (Continued) **S113000393**

Shipment Date:	20091207
Creation Date:	12/11/2012 22:16:18
Receipt Date:	Not reported
Manifest ID:	005697516JJK
Trans EPA ID:	CAR000159459
Trans Name:	NORTH STATE ENVIRONMENTAL
Trans 2 EPA ID:	Not reported
Trans 2 Name:	Not reported
TSDF EPA ID:	TXD982560294
Trans Name:	NSSI/SOURCES & SERVICES INC
TSDF Alt EPA ID:	Not reported
TSDF Alt Name:	Not reported
Waste Code Description:	- Not reported
RCRA Code:	D027
Meth Code:	- Not reported
Quantity Tons:	0.0705
Waste Quantity:	141
Quantity Unit:	P
Additional Code 1:	D011
Additional Code 2:	D007
Additional Code 3:	D005
Additional Code 4:	D001
Additional Code 5:	Not reported

Shipment Date:	20091207
Creation Date:	7/20/2010 18:30:08
Receipt Date:	20091216
Manifest ID:	005697515JJK
Trans EPA ID:	CAR000159459
Trans Name:	NORTH STATE ENVIRONMENTAL
Trans 2 EPA ID:	Not reported
Trans 2 Name:	Not reported
TSDF EPA ID:	CAD008252405
Trans Name:	PACIFIC RESOURCE RECOVERY
TSDF Alt EPA ID:	Not reported
TSDF Alt Name:	Not reported
Waste Code Description:	352 - Other organic solids
RCRA Code:	D001
Meth Code:	H141 - Storage, Bulking, And/Or Transfer Off Site--No Treatment/Reovery (H010-H129) Or (H131-H135)
Quantity Tons:	0.05
Waste Quantity:	100
Quantity Unit:	P
Additional Code 1:	Not reported
Additional Code 2:	Not reported
Additional Code 3:	Not reported
Additional Code 4:	Not reported
Additional Code 5:	Not reported

Shipment Date:	20091207
Creation Date:	7/20/2010 18:30:08
Receipt Date:	20091216
Manifest ID:	005697515JJK
Trans EPA ID:	CAR000159459
Trans Name:	NORTH STATE ENVIRONMENTAL
Trans 2 EPA ID:	Not reported
Trans 2 Name:	Not reported

SANTA MONICA COLLEGE (Continued) **S113000393**

TSDF EPA ID:	CAD008252405
Trans Name:	PACIFIC RESOURCE RECOVERY
TSDF Alt EPA ID:	Not reported
TSDF Alt Name:	Not reported
Waste Code Description:	331 - Off-specification, aged, or surplus organics
RCRA Code:	D001
Meth Code:	H061 - Fuel Blending Prior To Energy Recovery At Another Site
Quantity Tons:	0.075
Waste Quantity:	150
Quantity Unit:	P
Additional Code 1:	Not reported
Additional Code 2:	Not reported
Additional Code 3:	Not reported
Additional Code 4:	Not reported
Additional Code 5:	Not reported
Shipment Date:	20091207
Creation Date:	2/3/2010 18:31:10
Receipt Date:	20091210
Manifest ID:	005697514JJK
Trans EPA ID:	CAR000159459
Trans Name:	NORTH STATE ENVIRONMENTAL
Trans 2 EPA ID:	Not reported
Trans 2 Name:	Not reported
TSDF EPA ID:	CAD982444481
Trans Name:	FILTER RECYCLING SERVICES INC
TSDF Alt EPA ID:	Not reported
TSDF Alt Name:	Not reported
Waste Code Description:	352 - Other organic solids
RCRA Code:	Not reported
Meth Code:	H129 - Other Treatment
Quantity Tons:	0.11
Waste Quantity:	220
Quantity Unit:	P
Additional Code 1:	Not reported
Additional Code 2:	Not reported
Additional Code 3:	Not reported
Additional Code 4:	Not reported
Additional Code 5:	Not reported
Shipment Date:	20091109
Creation Date:	9/18/2012 22:15:10
Receipt Date:	Not reported
Manifest ID:	005697480JJK
Trans EPA ID:	CAR000159459
Trans Name:	NORTH STATE ENVIRONMENTAL
Trans 2 EPA ID:	Not reported
Trans 2 Name:	Not reported
TSDF EPA ID:	TXD982560294
Trans Name:	NSSI/SOURCES & SERVICES INC
TSDF Alt EPA ID:	Not reported
TSDF Alt Name:	Not reported
Waste Code Description:	792 - Not reported
RCRA Code:	D011
Meth Code:	- Not reported
Quantity Tons:	0.044
Waste Quantity:	88

SANTA MONICA COLLEGE (Continued) **S113000393**

Quantity Unit:	P
Additional Code 1:	D007
Additional Code 2:	D002
Additional Code 3:	D001
Additional Code 4:	Not reported
Additional Code 5:	Not reported
Shipment Date:	20091109
Creation Date:	2/3/2010 18:30:16
Receipt Date:	20091123
Manifest ID:	005697484JJK
Trans EPA ID:	CAR000159459
Trans Name:	NORTH STATE ENVIRONMENTAL
Trans 2 EPA ID:	CAD981429673
Trans 2 Name:	PHOTO WASTE RECYCLING CO INC
TSDF EPA ID:	CAD981429673
Trans Name:	PHOTO WASTE RECYCLING CO INC
TSDF Alt EPA ID:	Not reported
TSDF Alt Name:	Not reported
Waste Code Description:	541 - Photochemicals / photo processing waste
RCRA Code:	D011
Meth Code:	H010 - Metals Recovery Including Retoring,Smelting,Chemicals,Ect
Quantity Tons:	0.1251
Waste Quantity:	30
Quantity Unit:	G
Additional Code 1:	Not reported
Additional Code 2:	Not reported
Additional Code 3:	Not reported
Additional Code 4:	Not reported
Additional Code 5:	Not reported

Additional Info:

Year:	2007
Gen EPA ID:	CAD038735049
Shipment Date:	20071211
Creation Date:	Not reported
Receipt Date:	Not reported
Manifest ID:	001864042FLE
Trans EPA ID:	CAD983649880
Trans Name:	GENERAL ENVIRONMENTAL MANAGEMENT INC
Trans 2 EPA ID:	Not reported
Trans 2 Name:	Not reported
TSDF EPA ID:	CAD980884183
Trans Name:	GEM RANCHO CORDOVA LLC
TSDF Alt EPA ID:	Not reported
TSDF Alt Name:	Not reported
Waste Code Description:	181 - Other inorganic solid waste Organics
RCRA Code:	Not reported
Meth Code:	H141 - Storage, Bulking, And/Or Transfer Off Site--No Treatment/Reovery (H010-H129) Or (H131-H135)
Quantity Tons:	0.2
Waste Quantity:	400
Quantity Unit:	P
Additional Code 1:	Not reported
Additional Code 2:	Not reported
Additional Code 3:	Not reported

SANTA MONICA COLLEGE (Continued) **S113000393**

Additional Code 4:	Not reported
Additional Code 5:	Not reported
Shipment Date:	20071211
Creation Date:	4/3/2008 18:30:24
Receipt Date:	20071220
Manifest ID:	001864042FLE
Trans EPA ID:	CAD983649880
Trans Name:	GENERAL ENVIRONMENTAL MANAGEMENT INC
Trans 2 EPA ID:	Not reported
Trans 2 Name:	Not reported
TSDF EPA ID:	CAD980884183
Trans Name:	GEM RANCHO CORDOVA LLC
TSDF Alt EPA ID:	Not reported
TSDF Alt Name:	Not reported
Waste Code Description:	791 - Liquids with pH < 2 792 Liquids with pH < 2 with metals
RCRA Code:	D002
Meth Code:	H141 - Storage, Bulking, And/Or Transfer Off Site--No Treatment/Reovery (H010-H129) Or (H131-H135)
Quantity Tons:	0.10425
Waste Quantity:	25
Quantity Unit:	G
Additional Code 1:	Not reported
Additional Code 2:	Not reported
Additional Code 3:	Not reported
Additional Code 4:	Not reported
Additional Code 5:	Not reported
Shipment Date:	20071211
Creation Date:	4/3/2008 18:30:24
Receipt Date:	20071220
Manifest ID:	001864042FLE
Trans EPA ID:	CAD983649880
Trans Name:	GENERAL ENVIRONMENTAL MANAGEMENT INC
Trans 2 EPA ID:	Not reported
Trans 2 Name:	Not reported
TSDF EPA ID:	CAD980884183
Trans Name:	GEM RANCHO CORDOVA LLC
TSDF Alt EPA ID:	Not reported
TSDF Alt Name:	Not reported
Waste Code Description:	343 - Unspecified organic liquid mixture
RCRA Code:	D001
Meth Code:	H061 - Fuel Blending Prior To Energy Recovery At Another Site
Quantity Tons:	0.085
Waste Quantity:	25
Quantity Unit:	G
Additional Code 1:	Not reported
Additional Code 2:	Not reported
Additional Code 3:	Not reported
Additional Code 4:	Not reported
Additional Code 5:	Not reported
Shipment Date:	20071211
Creation Date:	4/3/2008 18:30:24
Receipt Date:	20071220
Manifest ID:	001864042FLE
Trans EPA ID:	CAD983649880

SANTA MONICA COLLEGE (Continued) **S113000393**

Trans Name:	GENERAL ENVIRONMENTAL MANAGEMENT INC
Trans 2 EPA ID:	Not reported
Trans 2 Name:	Not reported
TSDF EPA ID:	CAD980884183
Trans Name:	GEM RANCHO CORDOVA LLC
TSDF Alt EPA ID:	Not reported
TSDF Alt Name:	Not reported
Waste Code Description:	792 - Not reported
RCRA Code:	D007
Meth Code:	H141 - Storage, Bulking, And/Or Transfer Off Site--No Treatment/Reovery (H010-H129) Or (H131-H135)
Quantity Tons:	0.01
Waste Quantity:	20
Quantity Unit:	P
Additional Code 1:	D002
Additional Code 2:	Not reported
Additional Code 3:	Not reported
Additional Code 4:	Not reported
Additional Code 5:	Not reported
Shipment Date:	20071211
Creation Date:	4/3/2008 18:30:24
Receipt Date:	20071220
Manifest ID:	001864042FLE
Trans EPA ID:	CAD983649880
Trans Name:	GENERAL ENVIRONMENTAL MANAGEMENT INC
Trans 2 EPA ID:	Not reported
Trans 2 Name:	Not reported
TSDF EPA ID:	CAD980884183
Trans Name:	GEM RANCHO CORDOVA LLC
TSDF Alt EPA ID:	Not reported
TSDF Alt Name:	Not reported
Waste Code Description:	551 - Laboratory waste chemicals 561 Detergent and soap
RCRA Code:	D001
Meth Code:	H141 - Storage, Bulking, And/Or Transfer Off Site--No Treatment/Reovery (H010-H129) Or (H131-H135)
Quantity Tons:	0.005
Waste Quantity:	10
Quantity Unit:	P
Additional Code 1:	Not reported
Additional Code 2:	Not reported
Additional Code 3:	Not reported
Additional Code 4:	Not reported
Additional Code 5:	Not reported
Shipment Date:	20071113
Creation Date:	Not reported
Receipt Date:	Not reported
Manifest ID:	001378021JJK
Trans EPA ID:	CAD983649880
Trans Name:	GENERAL ENVIRONMENTAL MANAGEMENT INC
Trans 2 EPA ID:	UTR000007708
Trans 2 Name:	SLT EXPRESSWAY
TSDF EPA ID:	CAD980884183
Trans Name:	GEM RANCHO CORDOVA LLC
TSDF Alt EPA ID:	Not reported
TSDF Alt Name:	Not reported

SANTA MONICA COLLEGE (Continued) **S113000393**

Waste Code Description:	551 - Laboratory waste chemicals 561 Detergent and soap
RCRA Code:	U117
Meth Code:	H141 - Storage, Bulking, And/Or Transfer Off Site--No Treatment/Reovery (H010-H129) Or (H131-H135)
Quantity Tons:	0.1
Waste Quantity:	200
Quantity Unit:	P
Additional Code 1:	F003
Additional Code 2:	F002
Additional Code 3:	D035
Additional Code 4:	D001
Additional Code 5:	Not reported
Shipment Date:	20071113
Creation Date:	3/5/2008 18:30:27
Receipt Date:	20071121
Manifest ID:	001378021JJK
Trans EPA ID:	CAD983649880
Trans Name:	GENERAL ENVIRONMENTAL MANAGEMENT INC
Trans 2 EPA ID:	UTR000007708
Trans 2 Name:	SLT EXPRESSWAY
TSDF EPA ID:	CAD980884183
Trans Name:	GEM RANCHO CORDOVA LLC
TSDF Alt EPA ID:	Not reported
TSDF Alt Name:	Not reported
Waste Code Description:	551 - Laboratory waste chemicals 561 Detergent and soap
RCRA Code:	D011
Meth Code:	H141 - Storage, Bulking, And/Or Transfer Off Site--No Treatment/Reovery (H010-H129) Or (H131-H135)
Quantity Tons:	0.09
Waste Quantity:	180
Quantity Unit:	P
Additional Code 1:	D008
Additional Code 2:	D007
Additional Code 3:	D002
Additional Code 4:	Not reported
Additional Code 5:	Not reported
Shipment Date:	20071113
Creation Date:	3/5/2008 18:30:27
Receipt Date:	20071121
Manifest ID:	001378021JJK
Trans EPA ID:	CAD983649880
Trans Name:	GENERAL ENVIRONMENTAL MANAGEMENT INC
Trans 2 EPA ID:	UTR000007708
Trans 2 Name:	SLT EXPRESSWAY
TSDF EPA ID:	CAD980884183
Trans Name:	GEM RANCHO CORDOVA LLC
TSDF Alt EPA ID:	Not reported
TSDF Alt Name:	Not reported
Waste Code Description:	551 - Laboratory waste chemicals 561 Detergent and soap
RCRA Code:	D001
Meth Code:	H141 - Storage, Bulking, And/Or Transfer Off Site--No Treatment/Reovery (H010-H129) Or (H131-H135)
Quantity Tons:	0.03
Waste Quantity:	60
Quantity Unit:	P

SANTA MONICA COLLEGE (Continued) **S113000393**

Additional Code 1:	Not reported
Additional Code 2:	Not reported
Additional Code 3:	Not reported
Additional Code 4:	Not reported
Additional Code 5:	Not reported
Shipment Date:	20071113
Creation Date:	3/5/2008 18:30:27
Receipt Date:	20071121
Manifest ID:	001378021JJK
Trans EPA ID:	CAD983649880
Trans Name:	GENERAL ENVIRONMENTAL MANAGEMENT INC
Trans 2 EPA ID:	UTR000007708
Trans 2 Name:	SLT EXPRESSWAY
TSDF EPA ID:	CAD980884183
Trans Name:	GEM RANCHO CORDOVA LLC
TSDF Alt EPA ID:	Not reported
TSDF Alt Name:	Not reported
Waste Code Description:	551 - Laboratory waste chemicals 561 Detergent and soap
RCRA Code:	D007
Meth Code:	H141 - Storage, Bulking, And/Or Transfer Off Site--No Treatment/Reovery (H010-H129) Or (H131-H135)
Quantity Tons:	0.0075
Waste Quantity:	15
Quantity Unit:	P
Additional Code 1:	D005
Additional Code 2:	Not reported
Additional Code 3:	Not reported
Additional Code 4:	Not reported
Additional Code 5:	Not reported
Shipment Date:	20071113
Creation Date:	3/5/2008 18:30:27
Receipt Date:	20071121
Manifest ID:	001378021JJK
Trans EPA ID:	CAD983649880
Trans Name:	GENERAL ENVIRONMENTAL MANAGEMENT INC
Trans 2 EPA ID:	UTR000007708
Trans 2 Name:	SLT EXPRESSWAY
TSDF EPA ID:	CAD980884183
Trans Name:	GEM RANCHO CORDOVA LLC
TSDF Alt EPA ID:	Not reported
TSDF Alt Name:	Not reported
Waste Code Description:	551 - Laboratory waste chemicals 561 Detergent and soap
RCRA Code:	U123
Meth Code:	H141 - Storage, Bulking, And/Or Transfer Off Site--No Treatment/Reovery (H010-H129) Or (H131-H135)
Quantity Tons:	0.015
Waste Quantity:	30
Quantity Unit:	P
Additional Code 1:	D002
Additional Code 2:	Not reported
Additional Code 3:	Not reported
Additional Code 4:	Not reported
Additional Code 5:	Not reported

SANTA MONICA COLLEGE (Continued) **S113000393**

Additional Info:

Year:	1999
Gen EPA ID:	CAD038735049
Shipment Date:	19991209
Creation Date:	3/7/2000 0:00:00
Receipt Date:	19991213
Manifest ID:	99066159
Trans EPA ID:	SCD987574647
Trans Name:	Not reported
Trans 2 EPA ID:	Not reported
Trans 2 Name:	Not reported
TSDF EPA ID:	CAD050806850
Trans Name:	Not reported
TSDF Alt EPA ID:	CAD050806850
TSDF Alt Name:	Not reported
Waste Code Description:	151 - Asbestos-containing waste
RCRA Code:	Not reported
Meth Code:	H01 - Transfer Station
Quantity Tons:	0.3
Waste Quantity:	600
Quantity Unit:	P
Additional Code 1:	Not reported
Additional Code 2:	Not reported
Additional Code 3:	Not reported
Additional Code 4:	Not reported
Additional Code 5:	Not reported
Shipment Date:	19991206
Creation Date:	4/4/2000 0:00:00
Receipt Date:	19991209
Manifest ID:	99066134
Trans EPA ID:	SCD987574647
Trans Name:	Not reported
Trans 2 EPA ID:	Not reported
Trans 2 Name:	Not reported
TSDF EPA ID:	CAD050806850
Trans Name:	Not reported
TSDF Alt EPA ID:	CAD050806850
TSDF Alt Name:	Not reported
Waste Code Description:	551 - Laboratory waste chemicals 561 Detergent and soap
RCRA Code:	D007
Meth Code:	T01 - Treatment, Tank
Quantity Tons:	0.01
Waste Quantity:	20
Quantity Unit:	P
Additional Code 1:	Not reported
Additional Code 2:	Not reported
Additional Code 3:	Not reported
Additional Code 4:	Not reported
Additional Code 5:	Not reported
Shipment Date:	19991206
Creation Date:	Not reported
Receipt Date:	Not reported
Manifest ID:	99066134
Trans EPA ID:	SCD987574647

SANTA MONICA COLLEGE (Continued) **S113000393**

Trans Name:	Not reported
Trans 2 EPA ID:	Not reported
Trans 2 Name:	Not reported
TSDF EPA ID:	CAD050806850
Trans Name:	Not reported
TSDF Alt EPA ID:	CAD050806850
TSDF Alt Name:	Not reported
Waste Code Description:	181 - Other inorganic solid waste Organics
RCRA Code:	Not reported
Meth Code:	H01 - Transfer Station
Quantity Tons:	0.15
Waste Quantity:	300
Quantity Unit:	P
Additional Code 1:	Not reported
Additional Code 2:	Not reported
Additional Code 3:	Not reported
Additional Code 4:	Not reported
Additional Code 5:	Not reported
Shipment Date:	19991206
Creation Date:	Not reported
Receipt Date:	Not reported
Manifest ID:	99066134
Trans EPA ID:	SCD987574647
Trans Name:	Not reported
Trans 2 EPA ID:	Not reported
Trans 2 Name:	Not reported
TSDF EPA ID:	CAD050806850
Trans Name:	Not reported
TSDF Alt EPA ID:	CAD050806850
TSDF Alt Name:	Not reported
Waste Code Description:	551 - Laboratory waste chemicals 561 Detergent and soap
RCRA Code:	D007
Meth Code:	H01 - Transfer Station
Quantity Tons:	0.005
Waste Quantity:	10
Quantity Unit:	P
Additional Code 1:	Not reported
Additional Code 2:	Not reported
Additional Code 3:	Not reported
Additional Code 4:	Not reported
Additional Code 5:	Not reported
Shipment Date:	19991206
Creation Date:	4/4/2000 0:00:00
Receipt Date:	19991209
Manifest ID:	99066134
Trans EPA ID:	SCD987574647
Trans Name:	Not reported
Trans 2 EPA ID:	Not reported
Trans 2 Name:	Not reported
TSDF EPA ID:	CAD050806850
Trans Name:	Not reported
TSDF Alt EPA ID:	CAD050806850
TSDF Alt Name:	Not reported
Waste Code Description:	551 - Laboratory waste chemicals 561 Detergent and soap
RCRA Code:	D001

SANTA MONICA COLLEGE (Continued) **S113000393**

Meth Code:	H01 - Transfer Station
Quantity Tons:	0.05
Waste Quantity:	100
Quantity Unit:	P
Additional Code 1:	Not reported
Additional Code 2:	Not reported
Additional Code 3:	Not reported
Additional Code 4:	Not reported
Additional Code 5:	Not reported
Shipment Date:	19991206
Creation Date:	4/4/2000 0:00:00
Receipt Date:	19991209
Manifest ID:	99066134
Trans EPA ID:	SCD987574647
Trans Name:	Not reported
Trans 2 EPA ID:	Not reported
Trans 2 Name:	Not reported
TSDF EPA ID:	CAD050806850
Trans Name:	Not reported
TSDF Alt EPA ID:	CAD050806850
TSDF Alt Name:	Not reported
Waste Code Description:	551 - Laboratory waste chemicals 561 Detergent and soap
RCRA Code:	D011
Meth Code:	H01 - Transfer Station
Quantity Tons:	0.075
Waste Quantity:	150
Quantity Unit:	P
Additional Code 1:	Not reported
Additional Code 2:	Not reported
Additional Code 3:	Not reported
Additional Code 4:	Not reported
Additional Code 5:	Not reported
Shipment Date:	19991206
Creation Date:	4/4/2000 0:00:00
Receipt Date:	19991209
Manifest ID:	99066134
Trans EPA ID:	SCD987574647
Trans Name:	Not reported
Trans 2 EPA ID:	Not reported
Trans 2 Name:	Not reported
TSDF EPA ID:	CAD050806850
Trans Name:	Not reported
TSDF Alt EPA ID:	CAD050806850
TSDF Alt Name:	Not reported
Waste Code Description:	551 - Laboratory waste chemicals 561 Detergent and soap
RCRA Code:	Not reported
Meth Code:	H01 - Transfer Station
Quantity Tons:	0.04
Waste Quantity:	80
Quantity Unit:	P
Additional Code 1:	Not reported
Additional Code 2:	Not reported
Additional Code 3:	Not reported
Additional Code 4:	Not reported
Additional Code 5:	Not reported

SANTA MONICA COLLEGE (Continued) **S113000393**

Shipment Date:	19991206
Creation Date:	Not reported
Receipt Date:	Not reported
Manifest ID:	99066134
Trans EPA ID:	SCD987574647
Trans Name:	Not reported
Trans 2 EPA ID:	Not reported
Trans 2 Name:	Not reported
TSDF EPA ID:	CAD050806850
Trans Name:	Not reported
TSDF Alt EPA ID:	CAD050806850
TSDF Alt Name:	Not reported
Waste Code Description:	181 - Other inorganic solid waste Organics
RCRA Code:	D006
Meth Code:	H01 - Transfer Station
Quantity Tons:	0.005
Waste Quantity:	10
Quantity Unit:	P
Additional Code 1:	Not reported
Additional Code 2:	Not reported
Additional Code 3:	Not reported
Additional Code 4:	Not reported
Additional Code 5:	Not reported

Shipment Date:	19991119
Creation Date:	1/11/2000 0:00:00
Receipt Date:	Not reported
Manifest ID:	98126773
Trans EPA ID:	CAT080022148
Trans Name:	Not reported
Trans 2 EPA ID:	Not reported
Trans 2 Name:	Not reported
TSDF EPA ID:	CAT080022148
Trans Name:	Not reported
TSDF Alt EPA ID:	Not reported
TSDF Alt Name:	Not reported
Waste Code Description:	551 - Laboratory waste chemicals 561 Detergent and soap
RCRA Code:	D003
Meth Code:	- Not reported
Quantity Tons:	0.0005
Waste Quantity:	1
Quantity Unit:	P
Additional Code 1:	Not reported
Additional Code 2:	Not reported
Additional Code 3:	Not reported
Additional Code 4:	Not reported
Additional Code 5:	Not reported

Shipment Date:	19991119
Creation Date:	1/11/2000 0:00:00
Receipt Date:	Not reported
Manifest ID:	98126773
Trans EPA ID:	CAT080022148
Trans Name:	Not reported
Trans 2 EPA ID:	Not reported
Trans 2 Name:	Not reported
TSDF EPA ID:	CAT080022148

SANTA MONICA COLLEGE (Continued) **S113000393**

Trans Name:	Not reported
TSDF Alt EPA ID:	Not reported
TSDF Alt Name:	Not reported
Waste Code Description:	551 - Laboratory waste chemicals 561 Detergent and soap
RCRA Code:	D003
Meth Code:	- Not reported
Quantity Tons:	0.0001
Waste Quantity:	0.25
Quantity Unit:	P
Additional Code 1:	Not reported
Additional Code 2:	Not reported
Additional Code 3:	Not reported
Additional Code 4:	Not reported
Additional Code 5:	Not reported

Additional Info:

Year:	2017
Gen EPA ID:	CAD038735049
Shipment Date:	20171213
Creation Date:	11/5/2018 18:33:28
Receipt Date:	20180109
Manifest ID:	011240493FLE
Trans EPA ID:	MAD039322250
Trans Name:	CLEAN HARBORS ENVIRONMENTAL SERVICES INC
Trans 2 EPA ID:	ALR000007237
Trans 2 Name:	ACTION RESOURCE INC
TSDF EPA ID:	ARD069748192
Trans Name:	CLEAN HARBORS EL DORADO LLC
TSDF Alt EPA ID:	Not reported
TSDF Alt Name:	Not reported
Waste Code Description:	551 - Laboratory waste chemicals 561 Detergent and soap
RCRA Code:	F003
Meth Code:	H040 - Incineration--Thermal Destruction Other Than Use As A Fuel
Quantity Tons:	0.0975
Waste Quantity:	195
Quantity Unit:	P
Additional Code 1:	D011
Additional Code 2:	D008
Additional Code 3:	D001
Additional Code 4:	Not reported
Additional Code 5:	Not reported
Shipment Date:	20171213
Creation Date:	11/5/2018 18:33:28
Receipt Date:	20180109
Manifest ID:	011240493FLE
Trans EPA ID:	MAD039322250
Trans Name:	CLEAN HARBORS ENVIRONMENTAL SERVICES INC
Trans 2 EPA ID:	ALR000007237
Trans 2 Name:	ACTION RESOURCE INC
TSDF EPA ID:	ARD069748192
Trans Name:	CLEAN HARBORS EL DORADO LLC
TSDF Alt EPA ID:	Not reported
TSDF Alt Name:	Not reported
Waste Code Description:	551 - Laboratory waste chemicals 561 Detergent and soap
RCRA Code:	D002

SANTA MONICA COLLEGE (Continued) **S113000393**

Meth Code:	H040 - Incineration--Thermal Destruction Other Than Use As A Fuel
Quantity Tons:	0.045
Waste Quantity:	90
Quantity Unit:	P
Additional Code 1:	Not reported
Additional Code 2:	Not reported
Additional Code 3:	Not reported
Additional Code 4:	Not reported
Additional Code 5:	Not reported
Shipment Date:	20171213
Creation Date:	11/5/2018 18:33:28
Receipt Date:	20180109
Manifest ID:	011240493FLE
Trans EPA ID:	MAD039322250
Trans Name:	CLEAN HARBORS ENVIRONMENTAL SERVICES INC
Trans 2 EPA ID:	ALR000007237
Trans 2 Name:	ACTION RESOURCE INC
TSDF EPA ID:	ARD069748192
Trans Name:	CLEAN HARBORS EL DORADO LLC
TSDF Alt EPA ID:	Not reported
TSDF Alt Name:	Not reported
Waste Code Description:	792 - Not reported
RCRA Code:	D007
Meth Code:	H040 - Incineration--Thermal Destruction Other Than Use As A Fuel
Quantity Tons:	0.11
Waste Quantity:	220
Quantity Unit:	P
Additional Code 1:	D006
Additional Code 2:	D005
Additional Code 3:	D002
Additional Code 4:	Not reported
Additional Code 5:	Not reported
Shipment Date:	20171213
Creation Date:	8/7/2018 18:30:40
Receipt Date:	20171226
Manifest ID:	011240494FLE
Trans EPA ID:	MAD039322250
Trans Name:	CLEAN HARBORS ENVIRONMENTAL SERVICES INC
Trans 2 EPA ID:	Not reported
Trans 2 Name:	Not reported
TSDF EPA ID:	CAD044429835
Trans Name:	CLEAN HARBORS WILMINGTON LLC
TSDF Alt EPA ID:	Not reported
TSDF Alt Name:	Not reported
Waste Code Description:	181 - Other inorganic solid waste Organics
RCRA Code:	Not reported
Meth Code:	H141 - Storage, Bulking, And/Or Transfer Off Site--No Treatment/Reovery (H010-H129) Or (H131-H135)
Quantity Tons:	0.045
Waste Quantity:	90
Quantity Unit:	P
Additional Code 1:	Not reported
Additional Code 2:	Not reported
Additional Code 3:	Not reported
Additional Code 4:	Not reported

SANTA MONICA COLLEGE (Continued) **S113000393**

Additional Code 5:	Not reported
Shipment Date:	20171213
Creation Date:	10/16/2018 18:31:07
Receipt Date:	20171218
Manifest ID:	011240492FLE
Trans EPA ID:	MAD039322250
Trans Name:	CLEAN HARBORS ENVIRONMENTAL SERVICES INC
Trans 2 EPA ID:	Not reported
Trans 2 Name:	Not reported
TSDF EPA ID:	UTD981552177
Trans Name:	CLEAN HARBORS ARAGONITE LLC
TSDF Alt EPA ID:	Not reported
TSDF Alt Name:	Not reported
Waste Code Description:	322 - Biological waste other than sewage sludge
RCRA Code:	Not reported
Meth Code:	H040 - Incineration--Thermal Destruction Other Than Use As A Fuel
Quantity Tons:	0.006
Waste Quantity:	12
Quantity Unit:	P
Additional Code 1:	Not reported
Additional Code 2:	Not reported
Additional Code 3:	Not reported
Additional Code 4:	Not reported
Additional Code 5:	Not reported
Shipment Date:	20171213
Creation Date:	8/7/2018 18:30:40
Receipt Date:	20171226
Manifest ID:	011240494FLE
Trans EPA ID:	MAD039322250
Trans Name:	CLEAN HARBORS ENVIRONMENTAL SERVICES INC
Trans 2 EPA ID:	Not reported
Trans 2 Name:	Not reported
TSDF EPA ID:	CAD044429835
Trans Name:	CLEAN HARBORS WILMINGTON LLC
TSDF Alt EPA ID:	Not reported
TSDF Alt Name:	Not reported
Waste Code Description:	352 - Other organic solids
RCRA Code:	Not reported
Meth Code:	H141 - Storage, Bulking, And/Or Transfer Off Site--No Treatment/Reovery (H010-H129) Or (H131-H135)
Quantity Tons:	0.0225
Waste Quantity:	45
Quantity Unit:	P
Additional Code 1:	Not reported
Additional Code 2:	Not reported
Additional Code 3:	Not reported
Additional Code 4:	Not reported
Additional Code 5:	Not reported
Shipment Date:	20171115
Creation Date:	11/6/2018 18:30:15
Receipt Date:	20171213
Manifest ID:	011542813FLE
Trans EPA ID:	MAD039322250
Trans Name:	CLEAN HARBORS ENVIRONMENTAL SERVICES INC

SANTA MONICA COLLEGE (Continued) **S113000393**

Trans 2 EPA ID:	CAR000187922
Trans 2 Name:	RUST & SONS TRUCKING
TSDF EPA ID:	ARD069748192
Trans Name:	CLEAN HARBORS EL DORADO LLC
TSDF Alt EPA ID:	Not reported
TSDF Alt Name:	Not reported
Waste Code Description:	792 - Not reported
RCRA Code:	D007
Meth Code:	H040 - Incineration--Thermal Destruction Other Than Use As A Fuel
Quantity Tons:	0.21
Waste Quantity:	420
Quantity Unit:	P
Additional Code 1:	D006
Additional Code 2:	D005
Additional Code 3:	D002
Additional Code 4:	Not reported
Additional Code 5:	Not reported

Shipment Date:	20171115
Creation Date:	11/6/2018 18:30:15
Receipt Date:	20171213
Manifest ID:	011542813FLE
Trans EPA ID:	MAD039322250
Trans Name:	CLEAN HARBORS ENVIRONMENTAL SERVICES INC
Trans 2 EPA ID:	CAR000187922
Trans 2 Name:	RUST & SONS TRUCKING
TSDF EPA ID:	ARD069748192
Trans Name:	CLEAN HARBORS EL DORADO LLC
TSDF Alt EPA ID:	Not reported
TSDF Alt Name:	Not reported
Waste Code Description:	551 - Laboratory waste chemicals 561 Detergent and soap
RCRA Code:	D002
Meth Code:	H040 - Incineration--Thermal Destruction Other Than Use As A Fuel
Quantity Tons:	0.002
Waste Quantity:	4
Quantity Unit:	P
Additional Code 1:	Not reported
Additional Code 2:	Not reported
Additional Code 3:	Not reported
Additional Code 4:	Not reported
Additional Code 5:	Not reported

Shipment Date:	20171115
Creation Date:	11/6/2018 18:30:15
Receipt Date:	20171213
Manifest ID:	011542813FLE
Trans EPA ID:	MAD039322250
Trans Name:	CLEAN HARBORS ENVIRONMENTAL SERVICES INC
Trans 2 EPA ID:	CAR000187922
Trans 2 Name:	RUST & SONS TRUCKING
TSDF EPA ID:	ARD069748192
Trans Name:	CLEAN HARBORS EL DORADO LLC
TSDF Alt EPA ID:	Not reported
TSDF Alt Name:	Not reported
Waste Code Description:	551 - Laboratory waste chemicals 561 Detergent and soap
RCRA Code:	F003
Meth Code:	H040 - Incineration--Thermal Destruction Other Than Use As A Fuel

SANTA MONICA COLLEGE (Continued) **S113000393**

Quantity Tons:	0.21
Waste Quantity:	420
Quantity Unit:	P
Additional Code 1:	D011
Additional Code 2:	D008
Additional Code 3:	D001
Additional Code 4:	Not reported
Additional Code 5:	Not reported
Shipment Date:	20171115
Creation Date:	10/16/2018 18:30:28
Receipt Date:	20171121
Manifest ID:	011541795FLE
Trans EPA ID:	MAD039322250
Trans Name:	CLEAN HARBORS ENVIRONMENTAL SERVICES INC
Trans 2 EPA ID:	MOR000501972
Trans 2 Name:	R&R TRUCKING
TSDF EPA ID:	UTD981552177
Trans Name:	CLEAN HARBORS ARAGONITE LLC
TSDF Alt EPA ID:	Not reported
TSDF Alt Name:	Not reported
Waste Code Description:	731 - Liquids with polychlorinated biphenyls > 50 mg/l
RCRA Code:	Not reported
Meth Code:	H141 - Storage, Bulking, And/Or Transfer Off Site--No Treatment/Reovery (H010-H129) Or (H131-H135)
Quantity Tons:	0.00441
Waste Quantity:	4
Quantity Unit:	K
Additional Code 1:	Not reported
Additional Code 2:	Not reported
Additional Code 3:	Not reported
Additional Code 4:	Not reported
Additional Code 5:	Not reported

Additional Info:

Year:	2001
Gen EPA ID:	CAD038735049
Shipment Date:	20011203
Creation Date:	2/26/2002 0:00:00
Receipt Date:	20011203
Manifest ID:	21447120
Trans EPA ID:	SCR000074591
Trans Name:	Not reported
Trans 2 EPA ID:	Not reported
Trans 2 Name:	Not reported
TSDF EPA ID:	CAD050806850
Trans Name:	Not reported
TSDF Alt EPA ID:	Not reported
TSDF Alt Name:	Not reported
Waste Code Description:	331 - Off-specification, aged, or surplus organics
RCRA Code:	D001
Meth Code:	H01 - Transfer Station
Quantity Tons:	0.0099
Waste Quantity:	3
Quantity Unit:	G
Additional Code 1:	Not reported

SANTA MONICA COLLEGE (Continued) **S113000393**

Additional Code 2:	Not reported
Additional Code 3:	Not reported
Additional Code 4:	Not reported
Additional Code 5:	Not reported
Shipment Date:	20011203
Creation Date:	2/26/2002 0:00:00
Receipt Date:	20011203
Manifest ID:	21447120
Trans EPA ID:	SCR000074591
Trans Name:	Not reported
Trans 2 EPA ID:	Not reported
Trans 2 Name:	Not reported
TSDF EPA ID:	CAD050806850
Trans Name:	Not reported
TSDF Alt EPA ID:	Not reported
TSDF Alt Name:	Not reported
Waste Code Description:	791 - Liquids with pH < 2 792 Liquids with pH < 2 with metals
RCRA Code:	D002
Meth Code:	H01 - Transfer Station
Quantity Tons:	0.0041
Waste Quantity:	1
Quantity Unit:	G
Additional Code 1:	Not reported
Additional Code 2:	Not reported
Additional Code 3:	Not reported
Additional Code 4:	Not reported
Additional Code 5:	Not reported
Shipment Date:	20011203
Creation Date:	2/26/2002 0:00:00
Receipt Date:	20011203
Manifest ID:	21447120
Trans EPA ID:	SCR000074591
Trans Name:	Not reported
Trans 2 EPA ID:	Not reported
Trans 2 Name:	Not reported
TSDF EPA ID:	CAD050806850
Trans Name:	Not reported
TSDF Alt EPA ID:	Not reported
TSDF Alt Name:	Not reported
Waste Code Description:	551 - Laboratory waste chemicals 561 Detergent and soap
RCRA Code:	D001
Meth Code:	H01 - Transfer Station
Quantity Tons:	0.0041
Waste Quantity:	1
Quantity Unit:	G
Additional Code 1:	Not reported
Additional Code 2:	Not reported
Additional Code 3:	Not reported
Additional Code 4:	Not reported
Additional Code 5:	Not reported
Shipment Date:	20011203
Creation Date:	2/26/2002 0:00:00
Receipt Date:	20011203
Manifest ID:	21447120

SANTA MONICA COLLEGE (Continued) **S113000393**

Trans EPA ID:	SCR000074591
Trans Name:	Not reported
Trans 2 EPA ID:	Not reported
Trans 2 Name:	Not reported
TSDF EPA ID:	CAD050806850
Trans Name:	Not reported
TSDF Alt EPA ID:	Not reported
TSDF Alt Name:	Not reported
Waste Code Description:	551 - Laboratory waste chemicals 561 Detergent and soap
RCRA Code:	D005
Meth Code:	H01 - Transfer Station
Quantity Tons:	0.0083
Waste Quantity:	2
Quantity Unit:	G
Additional Code 1:	Not reported
Additional Code 2:	Not reported
Additional Code 3:	Not reported
Additional Code 4:	Not reported
Additional Code 5:	Not reported
Shipment Date:	20011203
Creation Date:	Not reported
Receipt Date:	Not reported
Manifest ID:	21447120
Trans EPA ID:	SCR000074591
Trans Name:	Not reported
Trans 2 EPA ID:	Not reported
Trans 2 Name:	Not reported
TSDF EPA ID:	CAD050806850
Trans Name:	Not reported
TSDF Alt EPA ID:	Not reported
TSDF Alt Name:	Not reported
Waste Code Description:	551 - Laboratory waste chemicals 561 Detergent and soap
RCRA Code:	D002
Meth Code:	T01 - Treatment, Tank
Quantity Tons:	0.0208
Waste Quantity:	5
Quantity Unit:	G
Additional Code 1:	Not reported
Additional Code 2:	Not reported
Additional Code 3:	Not reported
Additional Code 4:	Not reported
Additional Code 5:	Not reported
Shipment Date:	20011203
Creation Date:	Not reported
Receipt Date:	Not reported
Manifest ID:	21447120
Trans EPA ID:	SCR000074591
Trans Name:	Not reported
Trans 2 EPA ID:	Not reported
Trans 2 Name:	Not reported
TSDF EPA ID:	CAD050806850
Trans Name:	Not reported
TSDF Alt EPA ID:	Not reported
TSDF Alt Name:	Not reported
Waste Code Description:	792 - Not reported

SANTA MONICA COLLEGE (Continued) **S113000393**

RCRA Code:	D002
Meth Code:	T01 - Treatment, Tank
Quantity Tons:	0.0417
Waste Quantity:	10
Quantity Unit:	G
Additional Code 1:	Not reported
Additional Code 2:	Not reported
Additional Code 3:	Not reported
Additional Code 4:	Not reported
Additional Code 5:	Not reported
Shipment Date:	20011203
Creation Date:	Not reported
Receipt Date:	Not reported
Manifest ID:	21447120
Trans EPA ID:	SCR000074591
Trans Name:	Not reported
Trans 2 EPA ID:	Not reported
Trans 2 Name:	Not reported
TSDF EPA ID:	CAD050806850
Trans Name:	Not reported
TSDF Alt EPA ID:	Not reported
TSDF Alt Name:	Not reported
Waste Code Description:	121 - Alkaline solution (pH >12.5) with metals (antimony, arsenic, barium, beryllium, cadmium, chromium, cobalt, copper, lead, mercury, molybdenum, nickel, selenium, silver, thallium, vanadium, and zinc
RCRA Code:	D002
Meth Code:	T01 - Treatment, Tank
Quantity Tons:	0.0041
Waste Quantity:	1
Quantity Unit:	G
Additional Code 1:	Not reported
Additional Code 2:	Not reported
Additional Code 3:	Not reported
Additional Code 4:	Not reported
Additional Code 5:	Not reported
Shipment Date:	20011107
Creation Date:	2/20/2002 0:00:00
Receipt Date:	20011107
Manifest ID:	20317598
Trans EPA ID:	SCR000074591
Trans Name:	Not reported
Trans 2 EPA ID:	Not reported
Trans 2 Name:	Not reported
TSDF EPA ID:	CAD050806850
Trans Name:	Not reported
TSDF Alt EPA ID:	Not reported
TSDF Alt Name:	Not reported
Waste Code Description:	181 - Other inorganic solid waste Organics
RCRA Code:	Not reported
Meth Code:	H01 - Transfer Station
Quantity Tons:	0.006
Waste Quantity:	12
Quantity Unit:	P
Additional Code 1:	Not reported
Additional Code 2:	Not reported

SANTA MONICA COLLEGE (Continued) **S113000393**

Additional Code 3:	Not reported
Additional Code 4:	Not reported
Additional Code 5:	Not reported
Shipment Date:	20011107
Creation Date:	2/20/2002 0:00:00
Receipt Date:	20011107
Manifest ID:	20317598
Trans EPA ID:	SCR000074591
Trans Name:	Not reported
Trans 2 EPA ID:	Not reported
Trans 2 Name:	Not reported
TSDF EPA ID:	CAD050806850
Trans Name:	Not reported
TSDF Alt EPA ID:	Not reported
TSDF Alt Name:	Not reported
Waste Code Description:	791 - Liquids with pH < 2 792 Liquids with pH < 2 with metals
RCRA Code:	D002
Meth Code:	T01 - Treatment, Tank
Quantity Tons:	0.0625
Waste Quantity:	15
Quantity Unit:	G
Additional Code 1:	Not reported
Additional Code 2:	Not reported
Additional Code 3:	Not reported
Additional Code 4:	Not reported
Additional Code 5:	Not reported
Shipment Date:	20011105
Creation Date:	2/20/2002 0:00:00
Receipt Date:	20011105
Manifest ID:	20340513
Trans EPA ID:	SCR000074591
Trans Name:	Not reported
Trans 2 EPA ID:	Not reported
Trans 2 Name:	Not reported
TSDF EPA ID:	CAD050806850
Trans Name:	Not reported
TSDF Alt EPA ID:	Not reported
TSDF Alt Name:	Not reported
Waste Code Description:	792 - Not reported
RCRA Code:	D002
Meth Code:	T01 - Treatment, Tank
Quantity Tons:	0.0125
Waste Quantity:	3
Quantity Unit:	G
Additional Code 1:	Not reported
Additional Code 2:	Not reported
Additional Code 3:	Not reported
Additional Code 4:	Not reported
Additional Code 5:	Not reported

Additional Info:

Year:	1995
Gen EPA ID:	CAD038735049
Shipment Date:	19951206

SANTA MONICA COLLEGE (Continued) **S113000393**

Creation Date:	7/26/1996 0:00:00
Receipt Date:	19951212
Manifest ID:	93134519
Trans EPA ID:	CAD000048934
Trans Name:	Not reported
Trans 2 EPA ID:	Not reported
Trans 2 Name:	Not reported
TSDF EPA ID:	CAT080010101
Trans Name:	Not reported
TSDF Alt EPA ID:	Not reported
TSDF Alt Name:	Not reported
Waste Code Description:	792 - Not reported
RCRA Code:	D002
Meth Code:	T01 - Treatment, Tank
Quantity Tons:	0.035
Waste Quantity:	70
Quantity Unit:	P
Additional Code 1:	Not reported
Additional Code 2:	Not reported
Additional Code 3:	Not reported
Additional Code 4:	Not reported
Additional Code 5:	Not reported

Shipment Date:	19951206
Creation Date:	7/26/1996 0:00:00
Receipt Date:	19951212
Manifest ID:	93134519
Trans EPA ID:	CAD000048934
Trans Name:	Not reported
Trans 2 EPA ID:	Not reported
Trans 2 Name:	Not reported
TSDF EPA ID:	CAT080010101
Trans Name:	Not reported
TSDF Alt EPA ID:	Not reported
TSDF Alt Name:	Not reported
Waste Code Description:	551 - Laboratory waste chemicals 561 Detergent and soap
RCRA Code:	D001
Meth Code:	T01 - Treatment, Tank
Quantity Tons:	0.0005
Waste Quantity:	1
Quantity Unit:	P
Additional Code 1:	Not reported
Additional Code 2:	Not reported
Additional Code 3:	Not reported
Additional Code 4:	Not reported
Additional Code 5:	Not reported

Shipment Date:	19951206
Creation Date:	7/26/1996 0:00:00
Receipt Date:	19951212
Manifest ID:	93134519
Trans EPA ID:	CAD000048934
Trans Name:	Not reported
Trans 2 EPA ID:	Not reported
Trans 2 Name:	Not reported
TSDF EPA ID:	CAT080010101
Trans Name:	Not reported

SANTA MONICA COLLEGE (Continued) **S113000393**

TSDF Alt EPA ID:	Not reported
TSDF Alt Name:	Not reported
Waste Code Description:	792 - Not reported
RCRA Code:	D002
Meth Code:	H01 - Transfer Station
Quantity Tons:	0.035
Waste Quantity:	70
Quantity Unit:	P
Additional Code 1:	Not reported
Additional Code 2:	Not reported
Additional Code 3:	Not reported
Additional Code 4:	Not reported
Additional Code 5:	Not reported
Shipment Date:	19951206
Creation Date:	7/26/1996 0:00:00
Receipt Date:	19951212
Manifest ID:	93134519
Trans EPA ID:	CAD000048934
Trans Name:	Not reported
Trans 2 EPA ID:	Not reported
Trans 2 Name:	Not reported
TSDF EPA ID:	CAT080010101
Trans Name:	Not reported
TSDF Alt EPA ID:	Not reported
TSDF Alt Name:	Not reported
Waste Code Description:	213 - Hydrocarbon solvents (benzene, hexane, Stoddard, etc.
RCRA Code:	D001
Meth Code:	H01 - Transfer Station
Quantity Tons:	0.015
Waste Quantity:	30
Quantity Unit:	P
Additional Code 1:	Not reported
Additional Code 2:	Not reported
Additional Code 3:	Not reported
Additional Code 4:	Not reported
Additional Code 5:	Not reported
Shipment Date:	19951109
Creation Date:	7/26/1996 0:00:00
Receipt Date:	19951110
Manifest ID:	95545819
Trans EPA ID:	CAD000048934
Trans Name:	Not reported
Trans 2 EPA ID:	Not reported
Trans 2 Name:	Not reported
TSDF EPA ID:	CAT080010101
Trans Name:	Not reported
TSDF Alt EPA ID:	Not reported
TSDF Alt Name:	Not reported
Waste Code Description:	181 - Other inorganic solid waste Organics
RCRA Code:	D009
Meth Code:	H01 - Transfer Station
Quantity Tons:	0.0005
Waste Quantity:	1
Quantity Unit:	P
Additional Code 1:	Not reported

SANTA MONICA COLLEGE (Continued) **S113000393**

Additional Code 2:	Not reported
Additional Code 3:	Not reported
Additional Code 4:	Not reported
Additional Code 5:	Not reported
Shipment Date:	19951109
Creation Date:	7/26/1996 0:00:00
Receipt Date:	19951110
Manifest ID:	95545819
Trans EPA ID:	CAD000048934
Trans Name:	Not reported
Trans 2 EPA ID:	Not reported
Trans 2 Name:	Not reported
TSDF EPA ID:	CAT080010101
Trans Name:	Not reported
TSDF Alt EPA ID:	Not reported
TSDF Alt Name:	Not reported
Waste Code Description:	551 - Laboratory waste chemicals 561 Detergent and soap
RCRA Code:	D005
Meth Code:	T01 - Treatment, Tank
Quantity Tons:	0.035
Waste Quantity:	70
Quantity Unit:	P
Additional Code 1:	Not reported
Additional Code 2:	Not reported
Additional Code 3:	Not reported
Additional Code 4:	Not reported
Additional Code 5:	Not reported
Shipment Date:	19951109
Creation Date:	7/26/1996 0:00:00
Receipt Date:	19951110
Manifest ID:	95545819
Trans EPA ID:	CAD000048934
Trans Name:	Not reported
Trans 2 EPA ID:	Not reported
Trans 2 Name:	Not reported
TSDF EPA ID:	CAT080010101
Trans Name:	Not reported
TSDF Alt EPA ID:	Not reported
TSDF Alt Name:	Not reported
Waste Code Description:	792 - Not reported
RCRA Code:	D002
Meth Code:	H01 - Transfer Station
Quantity Tons:	0.02
Waste Quantity:	40
Quantity Unit:	P
Additional Code 1:	Not reported
Additional Code 2:	Not reported
Additional Code 3:	Not reported
Additional Code 4:	Not reported
Additional Code 5:	Not reported
Shipment Date:	19951109
Creation Date:	7/26/1996 0:00:00
Receipt Date:	19951110
Manifest ID:	95545819

SANTA MONICA COLLEGE (Continued) **S113000393**

Trans EPA ID:	CAD000048934
Trans Name:	Not reported
Trans 2 EPA ID:	Not reported
Trans 2 Name:	Not reported
TSDF EPA ID:	CAT080010101
Trans Name:	Not reported
TSDF Alt EPA ID:	Not reported
TSDF Alt Name:	Not reported
Waste Code Description:	791 - Liquids with pH < 2 792 Liquids with pH < 2 with metals
RCRA Code:	D002
Meth Code:	T01 - Treatment, Tank
Quantity Tons:	0.075
Waste Quantity:	150
Quantity Unit:	P
Additional Code 1:	Not reported
Additional Code 2:	Not reported
Additional Code 3:	Not reported
Additional Code 4:	Not reported
Additional Code 5:	Not reported

Shipment Date:	19951002
Creation Date:	7/26/1996 0:00:00
Receipt Date:	19951005
Manifest ID:	93449695
Trans EPA ID:	CAD000048934
Trans Name:	Not reported
Trans 2 EPA ID:	Not reported
Trans 2 Name:	Not reported
TSDF EPA ID:	CAT080010101
Trans Name:	Not reported
TSDF Alt EPA ID:	Not reported
TSDF Alt Name:	Not reported
Waste Code Description:	791 - Liquids with pH < 2 792 Liquids with pH < 2 with metals
RCRA Code:	D002
Meth Code:	H01 - Transfer Station
Quantity Tons:	0.005
Waste Quantity:	10
Quantity Unit:	P
Additional Code 1:	Not reported
Additional Code 2:	Not reported
Additional Code 3:	Not reported
Additional Code 4:	Not reported
Additional Code 5:	Not reported

Shipment Date:	19951002
Creation Date:	7/26/1996 0:00:00
Receipt Date:	19951005
Manifest ID:	93449695
Trans EPA ID:	CAD000048934
Trans Name:	Not reported
Trans 2 EPA ID:	Not reported
Trans 2 Name:	Not reported
TSDF EPA ID:	CAT080010101
Trans Name:	Not reported
TSDF Alt EPA ID:	Not reported
TSDF Alt Name:	Not reported
Waste Code Description:	791 - Liquids with pH < 2 792 Liquids with pH < 2 with metals

SANTA MONICA COLLEGE (Continued) **S113000393**

RCRA Code: D001
Meth Code: H01 - Transfer Station
Quantity Tons: 0.04
Waste Quantity: 80
Quantity Unit: P
Additional Code 1: Not reported
Additional Code 2: Not reported
Additional Code 3: Not reported
Additional Code 4: Not reported
Additional Code 5: Not reported

Additional Info:
Year: 2003
Gen EPA ID: CAD038735049

Shipment Date: Not reported
Creation Date: Not reported
Receipt Date: Not reported
Manifest ID: 22739324
Trans EPA ID: MAD039322250
Trans Name: Not reported
Trans 2 EPA ID: Not reported
Trans 2 Name: Not reported
TSDF EPA ID: AZD049318009
Trans Name: Not reported
TSDF Alt EPA ID: 9040019999
TSDF Alt Name: Not reported
Waste Code Description: 551 - Laboratory waste chemicals 561 Detergent and soap
RCRA Code: D002
Meth Code: - Not reported
Quantity Tons: 0.04
Waste Quantity: 80
Quantity Unit: P
Additional Code 1: Not reported
Additional Code 2: Not reported
Additional Code 3: Not reported
Additional Code 4: Not reported
Additional Code 5: Not reported

Shipment Date: Not reported
Creation Date: Not reported
Receipt Date: Not reported
Manifest ID: 22739208
Trans EPA ID: MAD039322250
Trans Name: Not reported
Trans 2 EPA ID: NED986382133
Trans 2 Name: Not reported
TSDF EPA ID: AZD049318009
Trans Name: Not reported
TSDF Alt EPA ID: 9040019999
TSDF Alt Name: Not reported
Waste Code Description: 141 - Off-specification, aged, or surplus inorganics
RCRA Code: D002
Meth Code: T03 - Treatment, Incineration
Quantity Tons: 0.005
Waste Quantity: 10
Quantity Unit: P

SANTA MONICA COLLEGE (Continued) **S113000393**

Additional Code 1:	Not reported
Additional Code 2:	Not reported
Additional Code 3:	Not reported
Additional Code 4:	Not reported
Additional Code 5:	Not reported
Shipment Date:	Not reported
Creation Date:	Not reported
Receipt Date:	Not reported
Manifest ID:	22739208
Trans EPA ID:	MAD039322250
Trans Name:	Not reported
Trans 2 EPA ID:	NED986382133
Trans 2 Name:	Not reported
TSDF EPA ID:	AZD049318009
Trans Name:	Not reported
TSDF Alt EPA ID:	9040019999
TSDF Alt Name:	Not reported
Waste Code Description:	331 - Off-specification, aged, or surplus organics
RCRA Code:	D001
Meth Code:	T03 - Treatment, Incineration
Quantity Tons:	0.005
Waste Quantity:	10
Quantity Unit:	P
Additional Code 1:	Not reported
Additional Code 2:	Not reported
Additional Code 3:	Not reported
Additional Code 4:	Not reported
Additional Code 5:	Not reported
Shipment Date:	Not reported
Creation Date:	Not reported
Receipt Date:	Not reported
Manifest ID:	22739208
Trans EPA ID:	MAD039322250
Trans Name:	Not reported
Trans 2 EPA ID:	NED986382133
Trans 2 Name:	Not reported
TSDF EPA ID:	AZD049318009
Trans Name:	Not reported
TSDF Alt EPA ID:	9040019999
TSDF Alt Name:	Not reported
Waste Code Description:	331 - Off-specification, aged, or surplus organics
RCRA Code:	D001
Meth Code:	T03 - Treatment, Incineration
Quantity Tons:	0.1
Waste Quantity:	200
Quantity Unit:	P
Additional Code 1:	Not reported
Additional Code 2:	Not reported
Additional Code 3:	Not reported
Additional Code 4:	Not reported
Additional Code 5:	Not reported
Shipment Date:	Not reported
Creation Date:	Not reported
Receipt Date:	Not reported

SANTA MONICA COLLEGE (Continued) **S113000393**

Manifest ID:	22739324
Trans EPA ID:	MAD039322250
Trans Name:	Not reported
Trans 2 EPA ID:	Not reported
Trans 2 Name:	Not reported
TSDF EPA ID:	AZD049318009
Trans Name:	Not reported
TSDF Alt EPA ID:	9040019999
TSDF Alt Name:	Not reported
Waste Code Description:	551 - Laboratory waste chemicals 561 Detergent and soap
RCRA Code:	Not reported
Meth Code:	- Not reported
Quantity Tons:	0.05
Waste Quantity:	100
Quantity Unit:	P
Additional Code 1:	Not reported
Additional Code 2:	Not reported
Additional Code 3:	Not reported
Additional Code 4:	Not reported
Additional Code 5:	Not reported

Shipment Date:	Not reported
Creation Date:	Not reported
Receipt Date:	Not reported
Manifest ID:	22739324
Trans EPA ID:	MAD039322250
Trans Name:	Not reported
Trans 2 EPA ID:	Not reported
Trans 2 Name:	Not reported
TSDF EPA ID:	AZD049318009
Trans Name:	Not reported
TSDF Alt EPA ID:	9040019999
TSDF Alt Name:	Not reported
Waste Code Description:	551 - Laboratory waste chemicals 561 Detergent and soap
RCRA Code:	D002
Meth Code:	- Not reported
Quantity Tons:	0.02
Waste Quantity:	40
Quantity Unit:	P
Additional Code 1:	Not reported
Additional Code 2:	Not reported
Additional Code 3:	Not reported
Additional Code 4:	Not reported
Additional Code 5:	Not reported

Shipment Date:	20031229
Creation Date:	8/12/2004 8:09:46
Receipt Date:	20031231
Manifest ID:	22932424
Trans EPA ID:	CAR000106716
Trans Name:	UNLIMITED ENVIRONMENTAL
Trans 2 EPA ID:	CAR000017657
Trans 2 Name:	BDC/SWS
TSDF EPA ID:	CAD009007626
Trans Name:	AZUSA LAND RECLAMATION
TSDF Alt EPA ID:	CAD009007626
TSDF Alt Name:	Not reported

SANTA MONICA COLLEGE (Continued) **S113000393**

Waste Code Description:	151 - Asbestos-containing waste
RCRA Code:	Not reported
Meth Code:	D80 - Disposal, Land Fill
Quantity Tons:	0.8428
Waste Quantity:	1
Quantity Unit:	Y
Additional Code 1:	Not reported
Additional Code 2:	Not reported
Additional Code 3:	Not reported
Additional Code 4:	Not reported
Additional Code 5:	Not reported
Shipment Date:	20031124
Creation Date:	8/5/2004 10:14:17
Receipt Date:	20031124
Manifest ID:	22418950
Trans EPA ID:	CAR000049064
Trans Name:	ECTI
Trans 2 EPA ID:	Not reported
Trans 2 Name:	Not reported
TSDF EPA ID:	CAD009007626
Trans Name:	AZUSA LAND RECLAMATION
TSDF Alt EPA ID:	CAD009007626
TSDF Alt Name:	Not reported
Waste Code Description:	151 - Asbestos-containing waste
RCRA Code:	Not reported
Meth Code:	D80 - Disposal, Land Fill
Quantity Tons:	1.6856
Waste Quantity:	2
Quantity Unit:	Y
Additional Code 1:	Not reported
Additional Code 2:	Not reported
Additional Code 3:	Not reported
Additional Code 4:	Not reported
Additional Code 5:	Not reported
Shipment Date:	20031124
Creation Date:	8/5/2004 10:14:17
Receipt Date:	20031124
Manifest ID:	22419046
Trans EPA ID:	CAR000049064
Trans Name:	ECTI
Trans 2 EPA ID:	Not reported
Trans 2 Name:	Not reported
TSDF EPA ID:	CAD009007626
Trans Name:	AZUSA LAND RECLAMATION
TSDF Alt EPA ID:	CAD009007626
TSDF Alt Name:	Not reported
Waste Code Description:	151 - Asbestos-containing waste
RCRA Code:	Not reported
Meth Code:	D80 - Disposal, Land Fill
Quantity Tons:	1.6856
Waste Quantity:	2
Quantity Unit:	Y
Additional Code 1:	Not reported
Additional Code 2:	Not reported
Additional Code 3:	Not reported

SANTA MONICA COLLEGE (Continued) **S113000393**

Additional Code 4:	Not reported
Additional Code 5:	Not reported
Shipment Date:	20031106
Creation Date:	8/9/2004 14:56:30
Receipt Date:	20031114
Manifest ID:	22860216
Trans EPA ID:	CAD982030173
Trans Name:	Not reported
Trans 2 EPA ID:	Not reported
Trans 2 Name:	Not reported
TSDF EPA ID:	CAD028409019
Trans Name:	Not reported
TSDF Alt EPA ID:	CAD028409019
TSDF Alt Name:	Not reported
Waste Code Description:	331 - Off-specification, aged, or surplus organics
RCRA Code:	D001
Meth Code:	H01 - Transfer Station
Quantity Tons:	0.0025
Waste Quantity:	5
Quantity Unit:	P
Additional Code 1:	Not reported
Additional Code 2:	Not reported
Additional Code 3:	Not reported
Additional Code 4:	Not reported
Additional Code 5:	Not reported

Additional Info:

Year:	1993
Gen EPA ID:	CAD038735049
Shipment Date:	19931214
Creation Date:	9/14/1995 0:00:00
Receipt Date:	19931214
Manifest ID:	90814361
Trans EPA ID:	CAD983641101
Trans Name:	Not reported
Trans 2 EPA ID:	Not reported
Trans 2 Name:	Not reported
TSDF EPA ID:	CAT080022148
Trans Name:	Not reported
TSDF Alt EPA ID:	Not reported
TSDF Alt Name:	Not reported
Waste Code Description:	551 - Laboratory waste chemicals 561 Detergent and soap
RCRA Code:	D002
Meth Code:	H01 - Transfer Station
Quantity Tons:	0.075
Waste Quantity:	150
Quantity Unit:	P
Additional Code 1:	Not reported
Additional Code 2:	Not reported
Additional Code 3:	Not reported
Additional Code 4:	Not reported
Additional Code 5:	Not reported
Shipment Date:	19931214
Creation Date:	9/14/1995 0:00:00

SANTA MONICA COLLEGE (Continued) **S113000393**

Receipt Date:	19931214
Manifest ID:	90814361
Trans EPA ID:	CAD983641101
Trans Name:	Not reported
Trans 2 EPA ID:	Not reported
Trans 2 Name:	Not reported
TSDF EPA ID:	CAT080022148
Trans Name:	Not reported
TSDF Alt EPA ID:	Not reported
TSDF Alt Name:	Not reported
Waste Code Description:	551 - Laboratory waste chemicals 561 Detergent and soap
RCRA Code:	D009
Meth Code:	H01 - Transfer Station
Quantity Tons:	0.0075
Waste Quantity:	15
Quantity Unit:	P
Additional Code 1:	Not reported
Additional Code 2:	Not reported
Additional Code 3:	Not reported
Additional Code 4:	Not reported
Additional Code 5:	Not reported

Shipment Date:	19931208
Creation Date:	9/14/1995 0:00:00
Receipt Date:	19931214
Manifest ID:	91674109
Trans EPA ID:	CAD983641101
Trans Name:	Not reported
Trans 2 EPA ID:	CAD000048934
Trans 2 Name:	Not reported
TSDF EPA ID:	CAT080010101
Trans Name:	Not reported
TSDF Alt EPA ID:	Not reported
TSDF Alt Name:	Not reported
Waste Code Description:	551 - Laboratory waste chemicals 561 Detergent and soap
RCRA Code:	D001
Meth Code:	T01 - Treatment, Tank
Quantity Tons:	0.0875
Waste Quantity:	175
Quantity Unit:	P
Additional Code 1:	Not reported
Additional Code 2:	Not reported
Additional Code 3:	Not reported
Additional Code 4:	Not reported
Additional Code 5:	Not reported

Shipment Date:	19931208
Creation Date:	9/14/1995 0:00:00
Receipt Date:	19931214
Manifest ID:	91674109
Trans EPA ID:	CAD983641101
Trans Name:	Not reported
Trans 2 EPA ID:	CAD000048934
Trans 2 Name:	Not reported
TSDF EPA ID:	CAT080010101
Trans Name:	Not reported
TSDF Alt EPA ID:	Not reported

SANTA MONICA COLLEGE (Continued) **S113000393**

TSDF Alt Name:	Not reported
Waste Code Description:	551 - Laboratory waste chemicals 561 Detergent and soap
RCRA Code:	D001
Meth Code:	H01 - Transfer Station
Quantity Tons:	0.005
Waste Quantity:	10
Quantity Unit:	P
Additional Code 1:	Not reported
Additional Code 2:	Not reported
Additional Code 3:	Not reported
Additional Code 4:	Not reported
Additional Code 5:	Not reported
Shipment Date:	19931208
Creation Date:	9/14/1995 0:00:00
Receipt Date:	19931214
Manifest ID:	91674109
Trans EPA ID:	CAD983641101
Trans Name:	Not reported
Trans 2 EPA ID:	CAD000048934
Trans 2 Name:	Not reported
TSDF EPA ID:	CAT080010101
Trans Name:	Not reported
TSDF Alt EPA ID:	Not reported
TSDF Alt Name:	Not reported
Waste Code Description:	551 - Laboratory waste chemicals 561 Detergent and soap
RCRA Code:	D001
Meth Code:	H01 - Transfer Station
Quantity Tons:	0.1
Waste Quantity:	200
Quantity Unit:	P
Additional Code 1:	Not reported
Additional Code 2:	Not reported
Additional Code 3:	Not reported
Additional Code 4:	Not reported
Additional Code 5:	Not reported
Shipment Date:	19931208
Creation Date:	9/14/1995 0:00:00
Receipt Date:	19931214
Manifest ID:	91674109
Trans EPA ID:	CAD983641101
Trans Name:	Not reported
Trans 2 EPA ID:	CAD000048934
Trans 2 Name:	Not reported
TSDF EPA ID:	CAT080010101
Trans Name:	Not reported
TSDF Alt EPA ID:	Not reported
TSDF Alt Name:	Not reported
Waste Code Description:	551 - Laboratory waste chemicals 561 Detergent and soap
RCRA Code:	D001
Meth Code:	H01 - Transfer Station
Quantity Tons:	0.0875
Waste Quantity:	175
Quantity Unit:	P
Additional Code 1:	Not reported
Additional Code 2:	Not reported

SANTA MONICA COLLEGE (Continued) **S113000393**

Additional Code 3:	Not reported
Additional Code 4:	Not reported
Additional Code 5:	Not reported
Shipment Date:	19931111
Creation Date:	9/14/1995 0:00:00
Receipt Date:	19931111
Manifest ID:	92604687
Trans EPA ID:	CAD008252405
Trans Name:	Not reported
Trans 2 EPA ID:	Not reported
Trans 2 Name:	Not reported
TSDF EPA ID:	CAD008252405
Trans Name:	Not reported
TSDF Alt EPA ID:	Not reported
TSDF Alt Name:	Not reported
Waste Code Description:	214 - Unspecified solvent mixture
RCRA Code:	Not reported
Meth Code:	R01 - Recycler
Quantity Tons:	0.09
Waste Quantity:	25
Quantity Unit:	G
Additional Code 1:	Not reported
Additional Code 2:	Not reported
Additional Code 3:	Not reported
Additional Code 4:	Not reported
Additional Code 5:	Not reported
Shipment Date:	19931024
Creation Date:	9/12/1995 0:00:00
Receipt Date:	Not reported
Manifest ID:	93206924
Trans EPA ID:	CAD981455520
Trans Name:	Not reported
Trans 2 EPA ID:	Not reported
Trans 2 Name:	Not reported
TSDF EPA ID:	CAD009007626
Trans Name:	Not reported
TSDF Alt EPA ID:	Not reported
TSDF Alt Name:	Not reported
Waste Code Description:	151 - Asbestos-containing waste
RCRA Code:	Not reported
Meth Code:	- Not reported
Quantity Tons:	2.5284
Waste Quantity:	3
Quantity Unit:	Y
Additional Code 1:	Not reported
Additional Code 2:	Not reported
Additional Code 3:	Not reported
Additional Code 4:	Not reported
Additional Code 5:	Not reported
Shipment Date:	19930820
Creation Date:	9/12/1995 0:00:00
Receipt Date:	19930825
Manifest ID:	93051232
Trans EPA ID:	CAD982472854

SANTA MONICA COLLEGE (Continued) **S113000393**

Trans Name:	Not reported
Trans 2 EPA ID:	CAD981455520
Trans 2 Name:	Not reported
TSDF EPA ID:	CAD009007626
Trans Name:	Not reported
TSDF Alt EPA ID:	Not reported
TSDF Alt Name:	Not reported
Waste Code Description:	151 - Asbestos-containing waste
RCRA Code:	Not reported
Meth Code:	D80 - Disposal, Land Fill
Quantity Tons:	6.7424
Waste Quantity:	8
Quantity Unit:	Y
Additional Code 1:	Not reported
Additional Code 2:	Not reported
Additional Code 3:	Not reported
Additional Code 4:	Not reported
Additional Code 5:	Not reported

Shipment Date:	19930818
Creation Date:	9/12/1995 0:00:00
Receipt Date:	19930825
Manifest ID:	90814337
Trans EPA ID:	CAD983641101
Trans Name:	Not reported
Trans 2 EPA ID:	CAD000048934
Trans 2 Name:	Not reported
TSDF EPA ID:	CAT080010101
Trans Name:	Not reported
TSDF Alt EPA ID:	CAT080010101
TSDF Alt Name:	Not reported
Waste Code Description:	551 - Laboratory waste chemicals 561 Detergent and soap
RCRA Code:	D001
Meth Code:	H01 - Transfer Station
Quantity Tons:	0.06
Waste Quantity:	120
Quantity Unit:	P
Additional Code 1:	Not reported
Additional Code 2:	Not reported
Additional Code 3:	Not reported
Additional Code 4:	Not reported
Additional Code 5:	Not reported

Additional Info:

Year:	2002
Gen EPA ID:	CAD038735049

Shipment Date:	Not reported
Creation Date:	Not reported
Receipt Date:	Not reported
Manifest ID:	21891061
Trans EPA ID:	MAD039322250
Trans Name:	Not reported
Trans 2 EPA ID:	OKD981588791
Trans 2 Name:	Not reported
TSDF EPA ID:	AZD049318009
Trans Name:	Not reported

SANTA MONICA COLLEGE (Continued) **S113000393**

TSDF Alt EPA ID:	Not reported
TSDF Alt Name:	Not reported
Waste Code Description:	551 - Laboratory waste chemicals 561 Detergent and soap
RCRA Code:	D001
Meth Code:	T03 - Treatment, Incineration
Quantity Tons:	0.1
Waste Quantity:	200
Quantity Unit:	P
Additional Code 1:	Not reported
Additional Code 2:	Not reported
Additional Code 3:	Not reported
Additional Code 4:	Not reported
Additional Code 5:	Not reported
Shipment Date:	Not reported
Creation Date:	Not reported
Receipt Date:	Not reported
Manifest ID:	21890545
Trans EPA ID:	SCR000074591
Trans Name:	Not reported
Trans 2 EPA ID:	Not reported
Trans 2 Name:	Not reported
TSDF EPA ID:	CAD050806850
Trans Name:	Not reported
TSDF Alt EPA ID:	Not reported
TSDF Alt Name:	Not reported
Waste Code Description:	551 - Laboratory waste chemicals 561 Detergent and soap
RCRA Code:	D002
Meth Code:	H01 - Transfer Station
Quantity Tons:	0.005
Waste Quantity:	10
Quantity Unit:	P
Additional Code 1:	Not reported
Additional Code 2:	Not reported
Additional Code 3:	Not reported
Additional Code 4:	Not reported
Additional Code 5:	Not reported
Shipment Date:	Not reported
Creation Date:	Not reported
Receipt Date:	Not reported
Manifest ID:	21890545
Trans EPA ID:	SCR000074591
Trans Name:	Not reported
Trans 2 EPA ID:	Not reported
Trans 2 Name:	Not reported
TSDF EPA ID:	CAD050806850
Trans Name:	Not reported
TSDF Alt EPA ID:	Not reported
TSDF Alt Name:	Not reported
Waste Code Description:	551 - Laboratory waste chemicals 561 Detergent and soap
RCRA Code:	D002
Meth Code:	T01 - Treatment, Tank
Quantity Tons:	0.02
Waste Quantity:	40
Quantity Unit:	P
Additional Code 1:	Not reported

SANTA MONICA COLLEGE (Continued) **S113000393**

Additional Code 2:	Not reported
Additional Code 3:	Not reported
Additional Code 4:	Not reported
Additional Code 5:	Not reported
Shipment Date:	Not reported
Creation Date:	Not reported
Receipt Date:	Not reported
Manifest ID:	21887586
Trans EPA ID:	SCR000074591
Trans Name:	Not reported
Trans 2 EPA ID:	Not reported
Trans 2 Name:	Not reported
TSDF EPA ID:	CAD050806850
Trans Name:	Not reported
TSDF Alt EPA ID:	Not reported
TSDF Alt Name:	Not reported
Waste Code Description:	551 - Laboratory waste chemicals 561 Detergent and soap
RCRA Code:	D008
Meth Code:	H01 - Transfer Station
Quantity Tons:	0.01
Waste Quantity:	20
Quantity Unit:	P
Additional Code 1:	Not reported
Additional Code 2:	Not reported
Additional Code 3:	Not reported
Additional Code 4:	Not reported
Additional Code 5:	Not reported
Shipment Date:	Not reported
Creation Date:	Not reported
Receipt Date:	Not reported
Manifest ID:	21887586
Trans EPA ID:	SCR000074591
Trans Name:	Not reported
Trans 2 EPA ID:	Not reported
Trans 2 Name:	Not reported
TSDF EPA ID:	CAD050806850
Trans Name:	Not reported
TSDF Alt EPA ID:	Not reported
TSDF Alt Name:	Not reported
Waste Code Description:	551 - Laboratory waste chemicals 561 Detergent and soap
RCRA Code:	D001
Meth Code:	H01 - Transfer Station
Quantity Tons:	0.004
Waste Quantity:	8
Quantity Unit:	P
Additional Code 1:	Not reported
Additional Code 2:	Not reported
Additional Code 3:	Not reported
Additional Code 4:	Not reported
Additional Code 5:	Not reported
Shipment Date:	Not reported
Creation Date:	Not reported
Receipt Date:	Not reported
Manifest ID:	21887586

SANTA MONICA COLLEGE (Continued) **S113000393**

Trans EPA ID:	SCR000074591
Trans Name:	Not reported
Trans 2 EPA ID:	Not reported
Trans 2 Name:	Not reported
TSDF EPA ID:	CAD050806850
Trans Name:	Not reported
TSDF Alt EPA ID:	Not reported
TSDF Alt Name:	Not reported
Waste Code Description:	551 - Laboratory waste chemicals 561 Detergent and soap
RCRA Code:	D002
Meth Code:	H01 - Transfer Station
Quantity Tons:	0.004
Waste Quantity:	8
Quantity Unit:	P
Additional Code 1:	Not reported
Additional Code 2:	Not reported
Additional Code 3:	Not reported
Additional Code 4:	Not reported
Additional Code 5:	Not reported
Shipment Date:	Not reported
Creation Date:	Not reported
Receipt Date:	Not reported
Manifest ID:	21886516
Trans EPA ID:	SCR000074591
Trans Name:	Not reported
Trans 2 EPA ID:	Not reported
Trans 2 Name:	Not reported
TSDF EPA ID:	CAD050806850
Trans Name:	Not reported
TSDF Alt EPA ID:	Not reported
TSDF Alt Name:	Not reported
Waste Code Description:	512 - Other empty containers 30 gallons or more
RCRA Code:	Not reported
Meth Code:	H01 - Transfer Station
Quantity Tons:	0.045
Waste Quantity:	90
Quantity Unit:	P
Additional Code 1:	Not reported
Additional Code 2:	Not reported
Additional Code 3:	Not reported
Additional Code 4:	Not reported
Additional Code 5:	Not reported
Shipment Date:	Not reported
Creation Date:	Not reported
Receipt Date:	Not reported
Manifest ID:	21886516
Trans EPA ID:	SCR000074591
Trans Name:	Not reported
Trans 2 EPA ID:	Not reported
Trans 2 Name:	Not reported
TSDF EPA ID:	CAD050806850
Trans Name:	Not reported
TSDF Alt EPA ID:	Not reported
TSDF Alt Name:	Not reported
Waste Code Description:	221 - Waste oil and mixed oil

SANTA MONICA COLLEGE (Continued) **S113000393**

RCRA Code:	Not reported
Meth Code:	H01 - Transfer Station
Quantity Tons:	0.076
Waste Quantity:	20
Quantity Unit:	G
Additional Code 1:	Not reported
Additional Code 2:	Not reported
Additional Code 3:	Not reported
Additional Code 4:	Not reported
Additional Code 5:	Not reported
Shipment Date:	Not reported
Creation Date:	Not reported
Receipt Date:	Not reported
Manifest ID:	21886516
Trans EPA ID:	SCR000074591
Trans Name:	Not reported
Trans 2 EPA ID:	Not reported
Trans 2 Name:	Not reported
TSDF EPA ID:	CAD050806850
Trans Name:	Not reported
TSDF Alt EPA ID:	Not reported
TSDF Alt Name:	Not reported
Waste Code Description:	291 - Latex waste
RCRA Code:	Not reported
Meth Code:	H01 - Transfer Station
Quantity Tons:	0.22935
Waste Quantity:	55
Quantity Unit:	G
Additional Code 1:	Not reported
Additional Code 2:	Not reported
Additional Code 3:	Not reported
Additional Code 4:	Not reported
Additional Code 5:	Not reported
Shipment Date:	Not reported
Creation Date:	Not reported
Receipt Date:	Not reported
Manifest ID:	21886516
Trans EPA ID:	SCR000074591
Trans Name:	Not reported
Trans 2 EPA ID:	Not reported
Trans 2 Name:	Not reported
TSDF EPA ID:	CAD050806850
Trans Name:	Not reported
TSDF Alt EPA ID:	Not reported
TSDF Alt Name:	Not reported
Waste Code Description:	331 - Off-specification, aged, or surplus organics
RCRA Code:	D001
Meth Code:	H01 - Transfer Station
Quantity Tons:	0.1815
Waste Quantity:	55
Quantity Unit:	G
Additional Code 1:	Not reported
Additional Code 2:	Not reported
Additional Code 3:	Not reported
Additional Code 4:	Not reported

SANTA MONICA COLLEGE (Continued) **S113000393**

Additional Code 5:	Not reported
Additional Info:	
Year:	2006
Gen EPA ID:	CAD038735049
Shipment Date:	20061212
Creation Date:	4/19/2007 18:30:21
Receipt Date:	20061219
Manifest ID:	001378312JJK
Trans EPA ID:	CAD983649880
Trans Name:	GENERAL ENVIRONMENTAL MGMT INC
Trans 2 EPA ID:	Not reported
Trans 2 Name:	Not reported
TSDF EPA ID:	CAD980884183
Trans Name:	GEM RANCHO CORDOVA LLC
TSDF Alt EPA ID:	Not reported
TSDF Alt Name:	Not reported
Waste Code Description:	513 - Empty containers less than 30 gallons
RCRA Code:	Not reported
Meth Code:	H141 - Storage, Bulking, And/Or Transfer Off Site--No Treatment/Reovery (H010-H129) Or (H131-H135)
Quantity Tons:	0.075
Waste Quantity:	150
Quantity Unit:	P
Additional Code 1:	Not reported
Additional Code 2:	Not reported
Additional Code 3:	Not reported
Additional Code 4:	Not reported
Additional Code 5:	Not reported
Shipment Date:	20061212
Creation Date:	4/19/2007 18:30:21
Receipt Date:	20061219
Manifest ID:	001378312JJK
Trans EPA ID:	CAD983649880
Trans Name:	GENERAL ENVIRONMENTAL MGMT INC
Trans 2 EPA ID:	Not reported
Trans 2 Name:	Not reported
TSDF EPA ID:	CAD980884183
Trans Name:	GEM RANCHO CORDOVA LLC
TSDF Alt EPA ID:	Not reported
TSDF Alt Name:	Not reported
Waste Code Description:	331 - Off-specification, aged, or surplus organics
RCRA Code:	D001
Meth Code:	H141 - Storage, Bulking, And/Or Transfer Off Site--No Treatment/Reovery (H010-H129) Or (H131-H135)
Quantity Tons:	0.005
Waste Quantity:	10
Quantity Unit:	P
Additional Code 1:	Not reported
Additional Code 2:	Not reported
Additional Code 3:	Not reported
Additional Code 4:	Not reported
Additional Code 5:	Not reported
Shipment Date:	20061212

SANTA MONICA COLLEGE (Continued) **S113000393**

Creation Date:	4/19/2007 18:30:21
Receipt Date:	20061219
Manifest ID:	001378312JJK
Trans EPA ID:	CAD983649880
Trans Name:	GENERAL ENVIRONMENTAL MGMT INC
Trans 2 EPA ID:	Not reported
Trans 2 Name:	Not reported
TSDF EPA ID:	CAD980884183
Trans Name:	GEM RANCHO CORDOVA LLC
TSDF Alt EPA ID:	Not reported
TSDF Alt Name:	Not reported
Waste Code Description:	551 - Laboratory waste chemicals 561 Detergent and soap
RCRA Code:	D002
Meth Code:	H141 - Storage, Bulking, And/Or Transfer Off Site--No Treatment/Reovery (H010-H129) Or (H131-H135)
Quantity Tons:	0.1251
Waste Quantity:	30
Quantity Unit:	G
Additional Code 1:	Not reported
Additional Code 2:	Not reported
Additional Code 3:	Not reported
Additional Code 4:	Not reported
Additional Code 5:	Not reported

Shipment Date:	20061212
Creation Date:	4/19/2007 18:30:21
Receipt Date:	20061219
Manifest ID:	001378312JJK
Trans EPA ID:	CAD983649880
Trans Name:	GENERAL ENVIRONMENTAL MGMT INC
Trans 2 EPA ID:	Not reported
Trans 2 Name:	Not reported
TSDF EPA ID:	CAD980884183
Trans Name:	GEM RANCHO CORDOVA LLC
TSDF Alt EPA ID:	Not reported
TSDF Alt Name:	Not reported
Waste Code Description:	551 - Laboratory waste chemicals 561 Detergent and soap
RCRA Code:	F003
Meth Code:	H141 - Storage, Bulking, And/Or Transfer Off Site--No Treatment/Reovery (H010-H129) Or (H131-H135)
Quantity Tons:	0.0834
Waste Quantity:	20
Quantity Unit:	G
Additional Code 1:	D001
Additional Code 2:	Not reported
Additional Code 3:	Not reported
Additional Code 4:	Not reported
Additional Code 5:	Not reported

Shipment Date:	20061010
Creation Date:	Not reported
Receipt Date:	Not reported
Manifest ID:	001373449JJK
Trans EPA ID:	CAD983649880
Trans Name:	GENERAL ENVIRONMENTAL MGMT INC
Trans 2 EPA ID:	Not reported
Trans 2 Name:	Not reported

SANTA MONICA COLLEGE (Continued) **S113000393**

TSDF EPA ID:	CAD980884183
Trans Name:	GEM RANCHO CORDOVA LLC
TSDF Alt EPA ID:	Not reported
TSDF Alt Name:	Not reported
Waste Code Description:	211 - Halogenated solvents (chloroform, methyl chloride, perchloroethylene, etc.
RCRA Code:	Not reported
Meth Code:	H141 - Storage, Bulking, And/Or Transfer Off Site--No Treatment/Reovery (H010-H129) Or (H131-H135)
Quantity Tons:	0.03
Waste Quantity:	60
Quantity Unit:	P
Additional Code 1:	Not reported
Additional Code 2:	Not reported
Additional Code 3:	Not reported
Additional Code 4:	Not reported
Additional Code 5:	Not reported
Shipment Date:	20061010
Creation Date:	8/18/2007 18:30:14
Receipt Date:	20061020
Manifest ID:	001373449JJK
Trans EPA ID:	CAD983649880
Trans Name:	GENERAL ENVIRONMENTAL MGMT INC
Trans 2 EPA ID:	Not reported
Trans 2 Name:	Not reported
TSDF EPA ID:	CAD980884183
Trans Name:	GEM RANCHO CORDOVA LLC
TSDF Alt EPA ID:	Not reported
TSDF Alt Name:	Not reported
Waste Code Description:	791 - Liquids with pH < 2 792 Liquids with pH < 2 with metals
RCRA Code:	D002
Meth Code:	H141 - Storage, Bulking, And/Or Transfer Off Site--No Treatment/Reovery (H010-H129) Or (H131-H135)
Quantity Tons:	0.0425
Waste Quantity:	85
Quantity Unit:	P
Additional Code 1:	Not reported
Additional Code 2:	Not reported
Additional Code 3:	Not reported
Additional Code 4:	Not reported
Additional Code 5:	Not reported
Shipment Date:	20061010
Creation Date:	8/18/2007 18:30:14
Receipt Date:	20061020
Manifest ID:	001373449JJK
Trans EPA ID:	CAD983649880
Trans Name:	GENERAL ENVIRONMENTAL MGMT INC
Trans 2 EPA ID:	Not reported
Trans 2 Name:	Not reported
TSDF EPA ID:	CAD980884183
Trans Name:	GEM RANCHO CORDOVA LLC
TSDF Alt EPA ID:	Not reported
TSDF Alt Name:	Not reported
Waste Code Description:	725 - Liquids with mercury > 20 mg/l
RCRA Code:	D009

SANTA MONICA COLLEGE (Continued) **S113000393**

Meth Code:	H141 - Storage, Bulking, And/Or Transfer Off Site--No Treatment/Reovery (H010-H129) Or (H131-H135)
Quantity Tons:	0.0075
Waste Quantity:	15
Quantity Unit:	P
Additional Code 1:	D002
Additional Code 2:	Not reported
Additional Code 3:	Not reported
Additional Code 4:	Not reported
Additional Code 5:	Not reported
Shipment Date:	20061010
Creation Date:	Not reported
Receipt Date:	Not reported
Manifest ID:	001373449JJK
Trans EPA ID:	CAD983649880
Trans Name:	GENERAL ENVIRONMENTAL MGMT INC
Trans 2 EPA ID:	Not reported
Trans 2 Name:	Not reported
TSDF EPA ID:	CAD980884183
Trans Name:	GEM RANCHO CORDOVA LLC
TSDF Alt EPA ID:	Not reported
TSDF Alt Name:	Not reported
Waste Code Description:	551 - Laboratory waste chemicals 561 Detergent and soap
RCRA Code:	Not reported
Meth Code:	H141 - Storage, Bulking, And/Or Transfer Off Site--No Treatment/Reovery (H010-H129) Or (H131-H135)
Quantity Tons:	0.09
Waste Quantity:	180
Quantity Unit:	P
Additional Code 1:	Not reported
Additional Code 2:	Not reported
Additional Code 3:	Not reported
Additional Code 4:	Not reported
Additional Code 5:	Not reported
Shipment Date:	20061010
Creation Date:	Not reported
Receipt Date:	Not reported
Manifest ID:	001373449JJK
Trans EPA ID:	CAD983649880
Trans Name:	GENERAL ENVIRONMENTAL MGMT INC
Trans 2 EPA ID:	Not reported
Trans 2 Name:	Not reported
TSDF EPA ID:	CAD980884183
Trans Name:	GEM RANCHO CORDOVA LLC
TSDF Alt EPA ID:	Not reported
TSDF Alt Name:	Not reported
Waste Code Description:	343 - Unspecified organic liquid mixture
RCRA Code:	F003
Meth Code:	H141 - Storage, Bulking, And/Or Transfer Off Site--No Treatment/Reovery (H010-H129) Or (H131-H135)
Quantity Tons:	0.075
Waste Quantity:	150
Quantity Unit:	P
Additional Code 1:	D001
Additional Code 2:	Not reported

SANTA MONICA COLLEGE (Continued) **S113000393**

Additional Code 3:	Not reported
Additional Code 4:	Not reported
Additional Code 5:	Not reported
Shipment Date:	20061010
Creation Date:	Not reported
Receipt Date:	Not reported
Manifest ID:	001373449JJK
Trans EPA ID:	CAD983649880
Trans Name:	GENERAL ENVIRONMENTAL MGMT INC
Trans 2 EPA ID:	Not reported
Trans 2 Name:	Not reported
TSDF EPA ID:	CAD980884183
Trans Name:	GEM RANCHO CORDOVA LLC
TSDF Alt EPA ID:	Not reported
TSDF Alt Name:	Not reported
Waste Code Description:	181 - Other inorganic solid waste Organics
RCRA Code:	Not reported
Meth Code:	H141 - Storage, Bulking, And/Or Transfer Off Site--No Treatment/Reovery (H010-H129) Or (H131-H135)
Quantity Tons:	0.0125
Waste Quantity:	25
Quantity Unit:	P
Additional Code 1:	Not reported
Additional Code 2:	Not reported
Additional Code 3:	Not reported
Additional Code 4:	Not reported
Additional Code 5:	Not reported

Additional Info:

Year:	2014
Gen EPA ID:	CAD038735049
Shipment Date:	20141209
Creation Date:	Not reported
Receipt Date:	Not reported
Manifest ID:	008066280FLE
Trans EPA ID:	MAD039322250
Trans Name:	CLEAN HARBORS ENVIRONMENTAL SERVICES INC
Trans 2 EPA ID:	AZR000513770
Trans 2 Name:	SLT
TSDF EPA ID:	UTD981552177
Trans Name:	CLEAN HARBORS ARAGONITE LLC
TSDF Alt EPA ID:	Not reported
TSDF Alt Name:	Not reported
Waste Code Description:	551 - Laboratory waste chemicals 561 Detergent and soap
RCRA Code:	D002
Meth Code:	H040 - Incineration--Thermal Destruction Other Than Use As A Fuel
Quantity Tons:	0.07
Waste Quantity:	140
Quantity Unit:	P
Additional Code 1:	Not reported
Additional Code 2:	Not reported
Additional Code 3:	Not reported
Additional Code 4:	Not reported
Additional Code 5:	Not reported

SANTA MONICA COLLEGE (Continued) **S113000393**

Shipment Date:	20141209
Creation Date:	Not reported
Receipt Date:	Not reported
Manifest ID:	008066280FLE
Trans EPA ID:	MAD039322250
Trans Name:	CLEAN HARBORS ENVIRONMENTAL SERVICES INC
Trans 2 EPA ID:	AZR000513770
Trans 2 Name:	SLT
TSDF EPA ID:	UTD981552177
Trans Name:	CLEAN HARBORS ARAGONITE LLC
TSDF Alt EPA ID:	Not reported
TSDF Alt Name:	Not reported
Waste Code Description:	- Not reported
RCRA Code:	Not reported
Meth Code:	H040 - Incineration--Thermal Destruction Other Than Use As A Fuel
Quantity Tons:	0.08
Waste Quantity:	160
Quantity Unit:	P
Additional Code 1:	Not reported
Additional Code 2:	Not reported
Additional Code 3:	Not reported
Additional Code 4:	Not reported
Additional Code 5:	Not reported

Shipment Date:	20141209
Creation Date:	6/23/2015 22:15:22
Receipt Date:	20141218
Manifest ID:	008066279FLE
Trans EPA ID:	MAD039322250
Trans Name:	CLEAN HARBORS ENVIRONMENTAL SERVICES INC
Trans 2 EPA ID:	OKD981588791
Trans 2 Name:	TRIAD
TSDF EPA ID:	AZD049318009
Trans Name:	CLEAN HARBORS ARIZONA LLC
TSDF Alt EPA ID:	Not reported
TSDF Alt Name:	Not reported
Waste Code Description:	181 - Other inorganic solid waste Organics
RCRA Code:	D009
Meth Code:	H141 - Storage, Bulking, And/Or Transfer Off Site--No Treatment/Reovery (H010-H129) Or (H131-H135)
Quantity Tons:	0.001
Waste Quantity:	2
Quantity Unit:	P
Additional Code 1:	Not reported
Additional Code 2:	Not reported
Additional Code 3:	Not reported
Additional Code 4:	Not reported
Additional Code 5:	Not reported

Shipment Date:	20141209
Creation Date:	7/9/2015 22:15:23
Receipt Date:	20141230
Manifest ID:	008066280FLE
Trans EPA ID:	MAD039322250
Trans Name:	CLEAN HARBORS ENVIRONMENTAL SERVICES INC
Trans 2 EPA ID:	AZR000513770
Trans 2 Name:	SLT

SANTA MONICA COLLEGE (Continued) **S113000393**

TSDF EPA ID:	UTD981552177
Trans Name:	CLEAN HARBORS ARAGONITE LLC
TSDF Alt EPA ID:	Not reported
TSDF Alt Name:	Not reported
Waste Code Description:	551 - Laboratory waste chemicals 561 Detergent and soap
RCRA Code:	D002
Meth Code:	H040 - Incineration--Thermal Destruction Other Than Use As A Fuel
Quantity Tons:	0.0325
Waste Quantity:	65
Quantity Unit:	P
Additional Code 1:	Not reported
Additional Code 2:	Not reported
Additional Code 3:	Not reported
Additional Code 4:	Not reported
Additional Code 5:	Not reported
Shipment Date:	20141209
Creation Date:	7/9/2015 22:15:23
Receipt Date:	20141230
Manifest ID:	008066280FLE
Trans EPA ID:	MAD039322250
Trans Name:	CLEAN HARBORS ENVIRONMENTAL SERVICES INC
Trans 2 EPA ID:	AZR000513770
Trans 2 Name:	SLT
TSDF EPA ID:	UTD981552177
Trans Name:	CLEAN HARBORS ARAGONITE LLC
TSDF Alt EPA ID:	Not reported
TSDF Alt Name:	Not reported
Waste Code Description:	551 - Laboratory waste chemicals 561 Detergent and soap
RCRA Code:	D002
Meth Code:	H040 - Incineration--Thermal Destruction Other Than Use As A Fuel
Quantity Tons:	0.095
Waste Quantity:	190
Quantity Unit:	P
Additional Code 1:	Not reported
Additional Code 2:	Not reported
Additional Code 3:	Not reported
Additional Code 4:	Not reported
Additional Code 5:	Not reported
Shipment Date:	20141209
Creation Date:	7/9/2015 22:15:23
Receipt Date:	20141230
Manifest ID:	008066280FLE
Trans EPA ID:	MAD039322250
Trans Name:	CLEAN HARBORS ENVIRONMENTAL SERVICES INC
Trans 2 EPA ID:	AZR000513770
Trans 2 Name:	SLT
TSDF EPA ID:	UTD981552177
Trans Name:	CLEAN HARBORS ARAGONITE LLC
TSDF Alt EPA ID:	Not reported
TSDF Alt Name:	Not reported
Waste Code Description:	551 - Laboratory waste chemicals 561 Detergent and soap
RCRA Code:	D008
Meth Code:	H040 - Incineration--Thermal Destruction Other Than Use As A Fuel
Quantity Tons:	0.085
Waste Quantity:	170

SANTA MONICA COLLEGE (Continued) **S113000393**

Quantity Unit:	P
Additional Code 1:	D002
Additional Code 2:	Not reported
Additional Code 3:	Not reported
Additional Code 4:	Not reported
Additional Code 5:	Not reported
Shipment Date:	20141209
Creation Date:	7/9/2015 22:15:23
Receipt Date:	20141230
Manifest ID:	008066280FLE
Trans EPA ID:	MAD039322250
Trans Name:	CLEAN HARBORS ENVIRONMENTAL SERVICES INC
Trans 2 EPA ID:	AZR000513770
Trans 2 Name:	SLT
TSDF EPA ID:	UTD981552177
Trans Name:	CLEAN HARBORS ARAGONITE LLC
TSDF Alt EPA ID:	Not reported
TSDF Alt Name:	Not reported
Waste Code Description:	331 - Off-specification, aged, or surplus organics
RCRA Code:	D001
Meth Code:	H040 - Incineration--Thermal Destruction Other Than Use As A Fuel
Quantity Tons:	0.002
Waste Quantity:	4
Quantity Unit:	P
Additional Code 1:	Not reported
Additional Code 2:	Not reported
Additional Code 3:	Not reported
Additional Code 4:	Not reported
Additional Code 5:	Not reported
Shipment Date:	20141119
Creation Date:	Not reported
Receipt Date:	Not reported
Manifest ID:	008064183FLE
Trans EPA ID:	MAD039322250
Trans Name:	CLEAN HARBORS ENVIRONMENTAL SERVICES INC
Trans 2 EPA ID:	OKD981588791
Trans 2 Name:	TRIAD
TSDF EPA ID:	ARD069748192
Trans Name:	CLEAN HARBORS EL DORADO LLC
TSDF Alt EPA ID:	Not reported
TSDF Alt Name:	Not reported
Waste Code Description:	792 - Not reported
RCRA Code:	D007
Meth Code:	H040 - Incineration--Thermal Destruction Other Than Use As A Fuel
Quantity Tons:	0.2255
Waste Quantity:	451
Quantity Unit:	P
Additional Code 1:	D006
Additional Code 2:	D005
Additional Code 3:	D002
Additional Code 4:	Not reported
Additional Code 5:	Not reported
Shipment Date:	20141119
Creation Date:	Not reported

SANTA MONICA COLLEGE (Continued) **S113000393**

Receipt Date:	Not reported
Manifest ID:	008064183FLE
Trans EPA ID:	MAD039322250
Trans Name:	CLEAN HARBORS ENVIRONMENTAL SERVICES INC
Trans 2 EPA ID:	OKD981588791
Trans 2 Name:	TRIAD
TSDF EPA ID:	ARD069748192
Trans Name:	CLEAN HARBORS EL DORADO LLC
TSDF Alt EPA ID:	Not reported
TSDF Alt Name:	Not reported
Waste Code Description:	551 - Laboratory waste chemicals 561 Detergent and soap
RCRA Code:	D010
Meth Code:	H040 - Incineration--Thermal Destruction Other Than Use As A Fuel
Quantity Tons:	0.089
Waste Quantity:	178
Quantity Unit:	P
Additional Code 1:	D005
Additional Code 2:	D002
Additional Code 3:	Not reported
Additional Code 4:	Not reported
Additional Code 5:	Not reported

Shipment Date:	20141119
Creation Date:	3/5/2015 22:15:15
Receipt Date:	20141126
Manifest ID:	008064182FLE
Trans EPA ID:	MAD039322250
Trans Name:	CLEAN HARBORS ENVIRONMENTAL SERVICES INC
Trans 2 EPA ID:	AZR000513770
Trans 2 Name:	SLT
TSDF EPA ID:	UTD981552177
Trans Name:	CLEAN HARBORS ARAGONITE LLC
TSDF Alt EPA ID:	Not reported
TSDF Alt Name:	Not reported
Waste Code Description:	322 - Biological waste other than sewage sludge
RCRA Code:	Not reported
Meth Code:	H040 - Incineration--Thermal Destruction Other Than Use As A Fuel
Quantity Tons:	0.004
Waste Quantity:	8
Quantity Unit:	P
Additional Code 1:	Not reported
Additional Code 2:	Not reported
Additional Code 3:	Not reported
Additional Code 4:	Not reported
Additional Code 5:	Not reported

Additional Info:

Year:	1996
Gen EPA ID:	CAD038735049

Shipment Date:	19961202
Creation Date:	9/12/1997 0:00:00
Receipt Date:	19961210
Manifest ID:	95852384
Trans EPA ID:	CAD000083121
Trans Name:	Not reported
Trans 2 EPA ID:	Not reported

SANTA MONICA COLLEGE (Continued) **S113000393**

Trans 2 Name:	Not reported
TSDF EPA ID:	AZD049318009
Trans Name:	Not reported
TSDF Alt EPA ID:	Not reported
TSDF Alt Name:	Not reported
Waste Code Description:	791 - Liquids with pH < 2 792 Liquids with pH < 2 with metals
RCRA Code:	D002
Meth Code:	H01 - Transfer Station
Quantity Tons:	0.04
Waste Quantity:	80
Quantity Unit:	P
Additional Code 1:	Not reported
Additional Code 2:	Not reported
Additional Code 3:	Not reported
Additional Code 4:	Not reported
Additional Code 5:	Not reported

Shipment Date:	19961202
Creation Date:	9/12/1997 0:00:00
Receipt Date:	19961210
Manifest ID:	95852384
Trans EPA ID:	CAD000083121
Trans Name:	Not reported
Trans 2 EPA ID:	Not reported
Trans 2 Name:	Not reported
TSDF EPA ID:	AZD049318009
Trans Name:	Not reported
TSDF Alt EPA ID:	Not reported
TSDF Alt Name:	Not reported
Waste Code Description:	741 - Liquids with halogenated organic compounds > 1000 mg/l
RCRA Code:	D027
Meth Code:	H01 - Transfer Station
Quantity Tons:	0.015
Waste Quantity:	30
Quantity Unit:	P
Additional Code 1:	Not reported
Additional Code 2:	Not reported
Additional Code 3:	Not reported
Additional Code 4:	Not reported
Additional Code 5:	Not reported

Shipment Date:	19961202
Creation Date:	9/12/1997 0:00:00
Receipt Date:	19961210
Manifest ID:	95852384
Trans EPA ID:	CAD000083121
Trans Name:	Not reported
Trans 2 EPA ID:	Not reported
Trans 2 Name:	Not reported
TSDF EPA ID:	AZD049318009
Trans Name:	Not reported
TSDF Alt EPA ID:	Not reported
TSDF Alt Name:	Not reported
Waste Code Description:	551 - Laboratory waste chemicals 561 Detergent and soap
RCRA Code:	D009
Meth Code:	H01 - Transfer Station
Quantity Tons:	0.004

SANTA MONICA COLLEGE (Continued) **S113000393**

Waste Quantity:	8
Quantity Unit:	P
Additional Code 1:	Not reported
Additional Code 2:	Not reported
Additional Code 3:	Not reported
Additional Code 4:	Not reported
Additional Code 5:	Not reported
Shipment Date:	19961202
Creation Date:	9/12/1997 0:00:00
Receipt Date:	19961210
Manifest ID:	95852384
Trans EPA ID:	CAD000083121
Trans Name:	Not reported
Trans 2 EPA ID:	Not reported
Trans 2 Name:	Not reported
TSDF EPA ID:	AZD049318009
Trans Name:	Not reported
TSDF Alt EPA ID:	Not reported
TSDF Alt Name:	Not reported
Waste Code Description:	551 - Laboratory waste chemicals 561 Detergent and soap
RCRA Code:	D001
Meth Code:	H01 - Transfer Station
Quantity Tons:	0.005
Waste Quantity:	10
Quantity Unit:	P
Additional Code 1:	Not reported
Additional Code 2:	Not reported
Additional Code 3:	Not reported
Additional Code 4:	Not reported
Additional Code 5:	Not reported
Shipment Date:	19961104
Creation Date:	9/12/1997 0:00:00
Receipt Date:	19961111
Manifest ID:	96540247
Trans EPA ID:	CAD000083121
Trans Name:	Not reported
Trans 2 EPA ID:	Not reported
Trans 2 Name:	Not reported
TSDF EPA ID:	AZD049318009
Trans Name:	Not reported
TSDF Alt EPA ID:	Not reported
TSDF Alt Name:	Not reported
Waste Code Description:	791 - Liquids with pH < 2 792 Liquids with pH < 2 with metals
RCRA Code:	D001
Meth Code:	H01 - Transfer Station
Quantity Tons:	0.04
Waste Quantity:	80
Quantity Unit:	P
Additional Code 1:	Not reported
Additional Code 2:	Not reported
Additional Code 3:	Not reported
Additional Code 4:	Not reported
Additional Code 5:	Not reported
Shipment Date:	19961104

SANTA MONICA COLLEGE (Continued) **S113000393**

Creation Date:	9/12/1997 0:00:00
Receipt Date:	19961111
Manifest ID:	96540247
Trans EPA ID:	CAD000083121
Trans Name:	Not reported
Trans 2 EPA ID:	Not reported
Trans 2 Name:	Not reported
TSDF EPA ID:	AZD049318009
Trans Name:	Not reported
TSDF Alt EPA ID:	Not reported
TSDF Alt Name:	Not reported
Waste Code Description:	792 - Not reported
RCRA Code:	D002
Meth Code:	H01 - Transfer Station
Quantity Tons:	0.04
Waste Quantity:	80
Quantity Unit:	P
Additional Code 1:	Not reported
Additional Code 2:	Not reported
Additional Code 3:	Not reported
Additional Code 4:	Not reported
Additional Code 5:	Not reported

Shipment Date:	19961104
Creation Date:	9/12/1997 0:00:00
Receipt Date:	19961111
Manifest ID:	96540247
Trans EPA ID:	CAD000083121
Trans Name:	Not reported
Trans 2 EPA ID:	Not reported
Trans 2 Name:	Not reported
TSDF EPA ID:	AZD049318009
Trans Name:	Not reported
TSDF Alt EPA ID:	Not reported
TSDF Alt Name:	Not reported
Waste Code Description:	791 - Liquids with pH < 2 792 Liquids with pH < 2 with metals
RCRA Code:	D002
Meth Code:	H01 - Transfer Station
Quantity Tons:	0.04
Waste Quantity:	80
Quantity Unit:	P
Additional Code 1:	Not reported
Additional Code 2:	Not reported
Additional Code 3:	Not reported
Additional Code 4:	Not reported
Additional Code 5:	Not reported

Shipment Date:	19961104
Creation Date:	9/12/1997 0:00:00
Receipt Date:	19961111
Manifest ID:	96540247
Trans EPA ID:	CAD000083121
Trans Name:	Not reported
Trans 2 EPA ID:	Not reported
Trans 2 Name:	Not reported
TSDF EPA ID:	AZD049318009
Trans Name:	Not reported

SANTA MONICA COLLEGE (Continued) **S113000393**

TSDF Alt EPA ID:	Not reported
TSDF Alt Name:	Not reported
Waste Code Description:	791 - Liquids with pH < 2 792 Liquids with pH < 2 with metals
RCRA Code:	D002
Meth Code:	H01 - Transfer Station
Quantity Tons:	0.04
Waste Quantity:	80
Quantity Unit:	P
Additional Code 1:	Not reported
Additional Code 2:	Not reported
Additional Code 3:	Not reported
Additional Code 4:	Not reported
Additional Code 5:	Not reported
Shipment Date:	19961007
Creation Date:	9/12/1997 0:00:00
Receipt Date:	19961015
Manifest ID:	93603581
Trans EPA ID:	CAD000083121
Trans Name:	Not reported
Trans 2 EPA ID:	Not reported
Trans 2 Name:	Not reported
TSDF EPA ID:	AZD049318009
Trans Name:	Not reported
TSDF Alt EPA ID:	Not reported
TSDF Alt Name:	Not reported
Waste Code Description:	791 - Liquids with pH < 2 792 Liquids with pH < 2 with metals
RCRA Code:	D001
Meth Code:	H01 - Transfer Station
Quantity Tons:	0.015
Waste Quantity:	30
Quantity Unit:	P
Additional Code 1:	Not reported
Additional Code 2:	Not reported
Additional Code 3:	Not reported
Additional Code 4:	Not reported
Additional Code 5:	Not reported
Shipment Date:	19961007
Creation Date:	9/12/1997 0:00:00
Receipt Date:	19961015
Manifest ID:	93603581
Trans EPA ID:	CAD000083121
Trans Name:	Not reported
Trans 2 EPA ID:	Not reported
Trans 2 Name:	Not reported
TSDF EPA ID:	AZD049318009
Trans Name:	Not reported
TSDF Alt EPA ID:	Not reported
TSDF Alt Name:	Not reported
Waste Code Description:	723 - Liquids with chromium (VI) > 500 mg/l
RCRA Code:	D005
Meth Code:	H01 - Transfer Station
Quantity Tons:	0.015
Waste Quantity:	30
Quantity Unit:	P
Additional Code 1:	Not reported

SANTA MONICA COLLEGE (Continued) **S113000393**

Additional Code 2:	Not reported
Additional Code 3:	Not reported
Additional Code 4:	Not reported
Additional Code 5:	Not reported

Additional Info:

Year:	2005
Gen EPA ID:	CAD038735049
Shipment Date:	Not reported
Creation Date:	Not reported
Receipt Date:	Not reported
Manifest ID:	24428332
Trans EPA ID:	CAD983649880
Trans Name:	GENERAL ENVIRONMENTAL MGMT INC
Trans 2 EPA ID:	Not reported
Trans 2 Name:	Not reported
TSDF EPA ID:	CAD980884183
Trans Name:	GEM RANCHO CORDOVA LLC
TSDF Alt EPA ID:	Not reported
TSDF Alt Name:	Not reported
Waste Code Description:	513 - Empty containers less than 30 gallons
RCRA Code:	NA
Meth Code:	- Not reported
Quantity Tons:	0.015
Waste Quantity:	30
Quantity Unit:	P
Additional Code 1:	Not reported
Additional Code 2:	Not reported
Additional Code 3:	Not reported
Additional Code 4:	Not reported
Additional Code 5:	Not reported
Shipment Date:	20051108
Creation Date:	1/2/2007 18:30:32
Receipt Date:	20051115
Manifest ID:	24820280
Trans EPA ID:	CAD983649880
Trans Name:	GENERAL ENVIRONMENTAL MGMT INC
Trans 2 EPA ID:	Not reported
Trans 2 Name:	Not reported
TSDF EPA ID:	CAD980884183
Trans Name:	GEM RANCHO CORDOVA LLC
TSDF Alt EPA ID:	Not reported
TSDF Alt Name:	Not reported
Waste Code Description:	551 - Laboratory waste chemicals 561 Detergent and soap
RCRA Code:	D002
Meth Code:	H01 - Transfer Station
Quantity Tons:	0.005
Waste Quantity:	10
Quantity Unit:	P
Additional Code 1:	Not reported
Additional Code 2:	Not reported
Additional Code 3:	Not reported
Additional Code 4:	Not reported
Additional Code 5:	Not reported

SANTA MONICA COLLEGE (Continued) **S113000393**

Shipment Date:	20051108
Creation Date:	1/2/2007 18:30:32
Receipt Date:	20051115
Manifest ID:	24820280
Trans EPA ID:	CAD983649880
Trans Name:	GENERAL ENVIRONMENTAL MGMT INC
Trans 2 EPA ID:	Not reported
Trans 2 Name:	Not reported
TSDF EPA ID:	CAD980884183
Trans Name:	GEM RANCHO CORDOVA LLC
TSDF Alt EPA ID:	Not reported
TSDF Alt Name:	Not reported
Waste Code Description:	551 - Laboratory waste chemicals 561 Detergent and soap
RCRA Code:	D002
Meth Code:	H01 - Transfer Station
Quantity Tons:	0.02085
Waste Quantity:	5
Quantity Unit:	G
Additional Code 1:	Not reported
Additional Code 2:	Not reported
Additional Code 3:	Not reported
Additional Code 4:	Not reported
Additional Code 5:	Not reported

Shipment Date:	20051108
Creation Date:	1/2/2007 18:30:32
Receipt Date:	20051115
Manifest ID:	24820280
Trans EPA ID:	CAD983649880
Trans Name:	GENERAL ENVIRONMENTAL MGMT INC
Trans 2 EPA ID:	Not reported
Trans 2 Name:	Not reported
TSDF EPA ID:	CAD980884183
Trans Name:	GEM RANCHO CORDOVA LLC
TSDF Alt EPA ID:	Not reported
TSDF Alt Name:	Not reported
Waste Code Description:	551 - Laboratory waste chemicals 561 Detergent and soap
RCRA Code:	D001
Meth Code:	H01 - Transfer Station
Quantity Tons:	0.2085
Waste Quantity:	50
Quantity Unit:	G
Additional Code 1:	Not reported
Additional Code 2:	Not reported
Additional Code 3:	Not reported
Additional Code 4:	Not reported
Additional Code 5:	Not reported

Shipment Date:	20051108
Creation Date:	1/2/2007 18:30:32
Receipt Date:	20051115
Manifest ID:	24820280
Trans EPA ID:	CAD983649880
Trans Name:	GENERAL ENVIRONMENTAL MGMT INC
Trans 2 EPA ID:	Not reported
Trans 2 Name:	Not reported
TSDF EPA ID:	CAD980884183

SANTA MONICA COLLEGE (Continued) **S113000393**

Trans Name:	GEM RANCHO CORDOVA LLC
TSDF Alt EPA ID:	Not reported
TSDF Alt Name:	Not reported
Waste Code Description:	551 - Laboratory waste chemicals 561 Detergent and soap
RCRA Code:	D002
Meth Code:	H01 - Transfer Station
Quantity Tons:	0.02
Waste Quantity:	40
Quantity Unit:	P
Additional Code 1:	Not reported
Additional Code 2:	Not reported
Additional Code 3:	Not reported
Additional Code 4:	Not reported
Additional Code 5:	Not reported
Shipment Date:	20050913
Creation Date:	4/13/2006 18:48:46
Receipt Date:	20050920
Manifest ID:	24577959
Trans EPA ID:	CAD983649880
Trans Name:	GENERAL ENVIRONMENTAL MGMT INC
Trans 2 EPA ID:	Not reported
Trans 2 Name:	Not reported
TSDF EPA ID:	CAD980884183
Trans Name:	GEM RANCHO CORDOVA LLC
TSDF Alt EPA ID:	Not reported
TSDF Alt Name:	Not reported
Waste Code Description:	- Not reported
RCRA Code:	Not reported
Meth Code:	H01 - Transfer Station
Quantity Tons:	Not reported
Waste Quantity:	Not reported
Quantity Unit:	Not reported
Additional Code 1:	Not reported
Additional Code 2:	Not reported
Additional Code 3:	Not reported
Additional Code 4:	Not reported
Additional Code 5:	Not reported
Shipment Date:	20050913
Creation Date:	4/13/2006 18:48:46
Receipt Date:	20050920
Manifest ID:	24577959
Trans EPA ID:	CAD983649880
Trans Name:	GENERAL ENVIRONMENTAL MGMT INC
Trans 2 EPA ID:	Not reported
Trans 2 Name:	Not reported
TSDF EPA ID:	CAD980884183
Trans Name:	GEM RANCHO CORDOVA LLC
TSDF Alt EPA ID:	Not reported
TSDF Alt Name:	Not reported
Waste Code Description:	551 - Laboratory waste chemicals 561 Detergent and soap
RCRA Code:	D009
Meth Code:	H01 - Transfer Station
Quantity Tons:	0.0025
Waste Quantity:	5
Quantity Unit:	P

SANTA MONICA COLLEGE (Continued) **S113000393**

Additional Code 1:	Not reported
Additional Code 2:	Not reported
Additional Code 3:	Not reported
Additional Code 4:	Not reported
Additional Code 5:	Not reported
Shipment Date:	20050913
Creation Date:	4/13/2006 18:48:46
Receipt Date:	20050920
Manifest ID:	24577959
Trans EPA ID:	CAD983649880
Trans Name:	GENERAL ENVIRONMENTAL MGMT INC
Trans 2 EPA ID:	Not reported
Trans 2 Name:	Not reported
TSDF EPA ID:	CAD980884183
Trans Name:	GEM RANCHO CORDOVA LLC
TSDF Alt EPA ID:	Not reported
TSDF Alt Name:	Not reported
Waste Code Description:	551 - Laboratory waste chemicals 561 Detergent and soap
RCRA Code:	D002
Meth Code:	H01 - Transfer Station
Quantity Tons:	0.015
Waste Quantity:	30
Quantity Unit:	P
Additional Code 1:	Not reported
Additional Code 2:	Not reported
Additional Code 3:	Not reported
Additional Code 4:	Not reported
Additional Code 5:	Not reported
Shipment Date:	20050913
Creation Date:	4/13/2006 18:48:46
Receipt Date:	20050920
Manifest ID:	24577959
Trans EPA ID:	CAD983649880
Trans Name:	GENERAL ENVIRONMENTAL MGMT INC
Trans 2 EPA ID:	Not reported
Trans 2 Name:	Not reported
TSDF EPA ID:	CAD980884183
Trans Name:	GEM RANCHO CORDOVA LLC
TSDF Alt EPA ID:	Not reported
TSDF Alt Name:	Not reported
Waste Code Description:	551 - Laboratory waste chemicals 561 Detergent and soap
RCRA Code:	D001
Meth Code:	H01 - Transfer Station
Quantity Tons:	0.0025
Waste Quantity:	5
Quantity Unit:	P
Additional Code 1:	Not reported
Additional Code 2:	Not reported
Additional Code 3:	Not reported
Additional Code 4:	Not reported
Additional Code 5:	Not reported
Shipment Date:	20050816
Creation Date:	12/16/2005 18:31:03
Receipt Date:	20050902

SANTA MONICA COLLEGE (Continued) **S113000393**

Manifest ID:	22751704
Trans EPA ID:	CAR000108716
Trans Name:	UNLIMITED ENVIRONMENTAL INC
Trans 2 EPA ID:	CAR000159459
Trans 2 Name:	NORTHSTATE ENVIRONMENTAL
TSDF EPA ID:	CAD088504881
Trans Name:	KINSBURSKY BROS INC
TSDF Alt EPA ID:	CAD088504881
TSDF Alt Name:	Not reported
Waste Code Description:	181 - Other inorganic solid waste Organics
RCRA Code:	D008
Meth Code:	H01 - Transfer Station
Quantity Tons:	0.6
Waste Quantity:	1200
Quantity Unit:	P
Additional Code 1:	Not reported
Additional Code 2:	Not reported
Additional Code 3:	Not reported
Additional Code 4:	Not reported
Additional Code 5:	Not reported

Additional Info:

Year:	2015
Gen EPA ID:	CAD038735049
Shipment Date:	20151208
Creation Date:	6/30/2016 18:31:00
Receipt Date:	20151214
Manifest ID:	006077260FLE
Trans EPA ID:	MAD039322250
Trans Name:	CLEAN HARBORS ENVIRONMENTAL SERVICE INC
Trans 2 EPA ID:	AZR000513770
Trans 2 Name:	SLT EXPRESS WAY INC
TSDF EPA ID:	UTD981552177
Trans Name:	CLEAN HARBORS ARAGONITE LLC
TSDF Alt EPA ID:	Not reported
TSDF Alt Name:	Not reported
Waste Code Description:	322 - Biological waste other than sewage sludge
RCRA Code:	Not reported
Meth Code:	H040 - Incineration--Thermal Destruction Other Than Use As A Fuel
Quantity Tons:	0.003
Waste Quantity:	6
Quantity Unit:	P
Additional Code 1:	Not reported
Additional Code 2:	Not reported
Additional Code 3:	Not reported
Additional Code 4:	Not reported
Additional Code 5:	Not reported
Shipment Date:	20151208
Creation Date:	Not reported
Receipt Date:	Not reported
Manifest ID:	008817190FLE
Trans EPA ID:	MAD039322250
Trans Name:	CLEAN HARBORS ENVIRONMENTAL SERVICE INC
Trans 2 EPA ID:	Not reported
Trans 2 Name:	Not reported

SANTA MONICA COLLEGE (Continued) **S113000393**

TSDF EPA ID:	CAD044429835
Trans Name:	CLEAN HARBORS WILMINGTON LLC
TSDF Alt EPA ID:	Not reported
TSDF Alt Name:	Not reported
Waste Code Description:	551 - Laboratory waste chemicals 561 Detergent and soap
RCRA Code:	D002
Meth Code:	H141 - Storage, Bulking, And/Or Transfer Off Site--No Treatment/Reovery (H010-H129) Or (H131-H135)
Quantity Tons:	0.035
Waste Quantity:	70
Quantity Unit:	P
Additional Code 1:	Not reported
Additional Code 2:	Not reported
Additional Code 3:	Not reported
Additional Code 4:	Not reported
Additional Code 5:	Not reported
Shipment Date:	20151208
Creation Date:	Not reported
Receipt Date:	Not reported
Manifest ID:	008817190FLE
Trans EPA ID:	MAD039322250
Trans Name:	CLEAN HARBORS ENVIRONMENTAL SERVICE INC
Trans 2 EPA ID:	Not reported
Trans 2 Name:	Not reported
TSDF EPA ID:	CAD044429835
Trans Name:	CLEAN HARBORS WILMINGTON LLC
TSDF Alt EPA ID:	Not reported
TSDF Alt Name:	Not reported
Waste Code Description:	181 - Other inorganic solid waste Organics
RCRA Code:	D008
Meth Code:	H141 - Storage, Bulking, And/Or Transfer Off Site--No Treatment/Reovery (H010-H129) Or (H131-H135)
Quantity Tons:	0.1075
Waste Quantity:	215
Quantity Unit:	P
Additional Code 1:	D002
Additional Code 2:	Not reported
Additional Code 3:	Not reported
Additional Code 4:	Not reported
Additional Code 5:	Not reported
Shipment Date:	20151208
Creation Date:	Not reported
Receipt Date:	Not reported
Manifest ID:	008817190FLE
Trans EPA ID:	MAD039322250
Trans Name:	CLEAN HARBORS ENVIRONMENTAL SERVICE INC
Trans 2 EPA ID:	Not reported
Trans 2 Name:	Not reported
TSDF EPA ID:	CAD044429835
Trans Name:	CLEAN HARBORS WILMINGTON LLC
TSDF Alt EPA ID:	Not reported
TSDF Alt Name:	Not reported
Waste Code Description:	181 - Other inorganic solid waste Organics
RCRA Code:	Not reported
Meth Code:	H141 - Storage, Bulking, And/Or Transfer Off Site--No

SANTA MONICA COLLEGE (Continued) **S113000393**

	Treatment/Reovery (H010-H129) Or (H131-H135)
Quantity Tons:	0.08
Waste Quantity:	160
Quantity Unit:	P
Additional Code 1:	Not reported
Additional Code 2:	Not reported
Additional Code 3:	Not reported
Additional Code 4:	Not reported
Additional Code 5:	Not reported
Shipment Date:	20151208
Creation Date:	3/22/2016 22:15:58
Receipt Date:	20151208
Manifest ID:	008817190FLE
Trans EPA ID:	MAD039322250
Trans Name:	CLEAN HARBORS ENVIRONMENTAL SERVICE INC
Trans 2 EPA ID:	Not reported
Trans 2 Name:	Not reported
TSDF EPA ID:	CAD044429835
Trans Name:	CLEAN HARBORS WILMINGTON LLC
TSDF Alt EPA ID:	Not reported
TSDF Alt Name:	Not reported
Waste Code Description:	551 - Laboratory waste chemicals 561 Detergent and soap
RCRA Code:	D002
Meth Code:	H141 - Storage, Bulking, And/Or Transfer Off Site--No Treatment/Reovery (H010-H129) Or (H131-H135)
Quantity Tons:	0.017
Waste Quantity:	34
Quantity Unit:	P
Additional Code 1:	Not reported
Additional Code 2:	Not reported
Additional Code 3:	Not reported
Additional Code 4:	Not reported
Additional Code 5:	Not reported
Shipment Date:	20151208
Creation Date:	9/26/2016 18:30:40
Receipt Date:	20151219
Manifest ID:	008817189FLE
Trans EPA ID:	MAD039322250
Trans Name:	CLEAN HARBORS ENVIRONMENTAL SERVICE INC
Trans 2 EPA ID:	NJD986607380
Trans 2 Name:	MAUMEE EXPRESS INC
TSDF EPA ID:	NED981723513
Trans Name:	CLEAN HARBORS ENVIRONMENTAL SERVICE INC
TSDF Alt EPA ID:	Not reported
TSDF Alt Name:	Not reported
Waste Code Description:	352 - Other organic solids
RCRA Code:	F003
Meth Code:	H040 - Incineration--Thermal Destruction Other Than Use As A Fuel
Quantity Tons:	0.02
Waste Quantity:	40
Quantity Unit:	P
Additional Code 1:	Not reported
Additional Code 2:	Not reported
Additional Code 3:	Not reported
Additional Code 4:	Not reported

SANTA MONICA COLLEGE (Continued) **S113000393**

Additional Code 5:	Not reported
Shipment Date:	20151208
Creation Date:	3/22/2016 22:15:58
Receipt Date:	20151208
Manifest ID:	008817190FLE
Trans EPA ID:	MAD039322250
Trans Name:	CLEAN HARBORS ENVIRONMENTAL SERVICE INC
Trans 2 EPA ID:	Not reported
Trans 2 Name:	Not reported
TSDF EPA ID:	CAD044429835
Trans Name:	CLEAN HARBORS WILMINGTON LLC
TSDF Alt EPA ID:	Not reported
TSDF Alt Name:	Not reported
Waste Code Description:	551 - Laboratory waste chemicals 561 Detergent and soap
RCRA Code:	D001
Meth Code:	H141 - Storage, Bulking, And/Or Transfer Off Site--No Treatment/Reovery (H010-H129) Or (H131-H135)
Quantity Tons:	0.035
Waste Quantity:	70
Quantity Unit:	P
Additional Code 1:	Not reported
Additional Code 2:	Not reported
Additional Code 3:	Not reported
Additional Code 4:	Not reported
Additional Code 5:	Not reported
Shipment Date:	20151208
Creation Date:	3/22/2016 22:15:58
Receipt Date:	20151208
Manifest ID:	008817190FLE
Trans EPA ID:	MAD039322250
Trans Name:	CLEAN HARBORS ENVIRONMENTAL SERVICE INC
Trans 2 EPA ID:	Not reported
Trans 2 Name:	Not reported
TSDF EPA ID:	CAD044429835
Trans Name:	CLEAN HARBORS WILMINGTON LLC
TSDF Alt EPA ID:	Not reported
TSDF Alt Name:	Not reported
Waste Code Description:	551 - Laboratory waste chemicals 561 Detergent and soap
RCRA Code:	U188
Meth Code:	H141 - Storage, Bulking, And/Or Transfer Off Site--No Treatment/Reovery (H010-H129) Or (H131-H135)
Quantity Tons:	0.175
Waste Quantity:	350
Quantity Unit:	P
Additional Code 1:	F003
Additional Code 2:	D022
Additional Code 3:	D001
Additional Code 4:	Not reported
Additional Code 5:	Not reported
Shipment Date:	20151208
Creation Date:	3/22/2016 22:15:58
Receipt Date:	20151208
Manifest ID:	008817190FLE
Trans EPA ID:	MAD039322250

SANTA MONICA COLLEGE (Continued) **S113000393**

Trans Name:	CLEAN HARBORS ENVIRONMENTAL SERVICE INC
Trans 2 EPA ID:	Not reported
Trans 2 Name:	Not reported
TSDF EPA ID:	CAD044429835
Trans Name:	CLEAN HARBORS WILMINGTON LLC
TSDF Alt EPA ID:	Not reported
TSDF Alt Name:	Not reported
Waste Code Description:	551 - Laboratory waste chemicals 561 Detergent and soap
RCRA Code:	D002
Meth Code:	H141 - Storage, Bulking, And/Or Transfer Off Site--No Treatment/Reovery (H010-H129) Or (H131-H135)
Quantity Tons:	0.1025
Waste Quantity:	205
Quantity Unit:	P
Additional Code 1:	Not reported
Additional Code 2:	Not reported
Additional Code 3:	Not reported
Additional Code 4:	Not reported
Additional Code 5:	Not reported
Shipment Date:	20151208
Creation Date:	Not reported
Receipt Date:	Not reported
Manifest ID:	008817190FLE
Trans EPA ID:	MAD039322250
Trans Name:	CLEAN HARBORS ENVIRONMENTAL SERVICE INC
Trans 2 EPA ID:	Not reported
Trans 2 Name:	Not reported
TSDF EPA ID:	CAD044429835
Trans Name:	CLEAN HARBORS WILMINGTON LLC
TSDF Alt EPA ID:	Not reported
TSDF Alt Name:	Not reported
Waste Code Description:	352 - Other organic solids
RCRA Code:	Not reported
Meth Code:	H141 - Storage, Bulking, And/Or Transfer Off Site--No Treatment/Reovery (H010-H129) Or (H131-H135)
Quantity Tons:	0.083
Waste Quantity:	166
Quantity Unit:	P
Additional Code 1:	Not reported
Additional Code 2:	Not reported
Additional Code 3:	Not reported
Additional Code 4:	Not reported
Additional Code 5:	Not reported

Additional Info:

Year:	2008
Gen EPA ID:	CAD038735049
Shipment Date:	20081216
Creation Date:	2/17/2009 18:30:19
Receipt Date:	20081216
Manifest ID:	004421682JJK
Trans EPA ID:	CAD072953771
Trans Name:	UNITED PUMPING SERVICE INC
Trans 2 EPA ID:	Not reported
Trans 2 Name:	Not reported

SANTA MONICA COLLEGE (Continued) **S113000393**

TSDF EPA ID:	CAT080013352
Trans Name:	DEMENNO KERDOON
TSDF Alt EPA ID:	Not reported
TSDF Alt Name:	Not reported
Waste Code Description:	223 - Unspecified oil-containing waste
RCRA Code:	Not reported
Meth Code:	H039 - Other Recovery Of Reclamation For Reuse Including Acid Regeneration, Organics Recovery Ect
Quantity Tons:	7.506
Waste Quantity:	1800
Quantity Unit:	G
Additional Code 1:	Not reported
Additional Code 2:	Not reported
Additional Code 3:	Not reported
Additional Code 4:	Not reported
Additional Code 5:	Not reported
Shipment Date:	20081209
Creation Date:	2/4/2009 18:30:08
Receipt Date:	20081217
Manifest ID:	001198184FLE
Trans EPA ID:	CAD983649880
Trans Name:	GENERAL ENVIRONMENTAL MANAGEMENT INC
Trans 2 EPA ID:	Not reported
Trans 2 Name:	Not reported
TSDF EPA ID:	CAD980884183
Trans Name:	GEM RANCHO CORDOVA LLC
TSDF Alt EPA ID:	Not reported
TSDF Alt Name:	Not reported
Waste Code Description:	551 - Laboratory waste chemicals 561 Detergent and soap
RCRA Code:	F003
Meth Code:	H141 - Storage, Bulking, And/Or Transfer Off Site--No Treatment/Reovery (H010-H129) Or (H131-H135)
Quantity Tons:	0.03
Waste Quantity:	60
Quantity Unit:	P
Additional Code 1:	D001
Additional Code 2:	Not reported
Additional Code 3:	Not reported
Additional Code 4:	Not reported
Additional Code 5:	Not reported
Shipment Date:	20081209
Creation Date:	2/4/2009 18:30:08
Receipt Date:	20081217
Manifest ID:	001198184FLE
Trans EPA ID:	CAD983649880
Trans Name:	GENERAL ENVIRONMENTAL MANAGEMENT INC
Trans 2 EPA ID:	Not reported
Trans 2 Name:	Not reported
TSDF EPA ID:	CAD980884183
Trans Name:	GEM RANCHO CORDOVA LLC
TSDF Alt EPA ID:	Not reported
TSDF Alt Name:	Not reported
Waste Code Description:	551 - Laboratory waste chemicals 561 Detergent and soap
RCRA Code:	D002
Meth Code:	H141 - Storage, Bulking, And/Or Transfer Off Site--No

SANTA MONICA COLLEGE (Continued) **S113000393**

	Treatment/Reovery (H010-H129) Or (H131-H135)
Quantity Tons:	0.055
Waste Quantity:	110
Quantity Unit:	P
Additional Code 1:	Not reported
Additional Code 2:	Not reported
Additional Code 3:	Not reported
Additional Code 4:	Not reported
Additional Code 5:	Not reported
Shipment Date:	20081209
Creation Date:	2/4/2009 18:30:08
Receipt Date:	20081217
Manifest ID:	001198184FLE
Trans EPA ID:	CAD983649880
Trans Name:	GENERAL ENVIRONMENTAL MANAGEMENT INC
Trans 2 EPA ID:	Not reported
Trans 2 Name:	Not reported
TSDF EPA ID:	CAD980884183
Trans Name:	GEM RANCHO CORDOVA LLC
TSDF Alt EPA ID:	Not reported
TSDF Alt Name:	Not reported
Waste Code Description:	792 - Not reported
RCRA Code:	D008
Meth Code:	H141 - Storage, Bulking, And/Or Transfer Off Site--No Treatment/Reovery (H010-H129) Or (H131-H135)
Quantity Tons:	0.03
Waste Quantity:	60
Quantity Unit:	P
Additional Code 1:	D007
Additional Code 2:	D005
Additional Code 3:	D002
Additional Code 4:	D001
Additional Code 5:	Not reported
Shipment Date:	20081209
Creation Date:	2/4/2009 18:30:08
Receipt Date:	20081217
Manifest ID:	001198184FLE
Trans EPA ID:	CAD983649880
Trans Name:	GENERAL ENVIRONMENTAL MANAGEMENT INC
Trans 2 EPA ID:	Not reported
Trans 2 Name:	Not reported
TSDF EPA ID:	CAD980884183
Trans Name:	GEM RANCHO CORDOVA LLC
TSDF Alt EPA ID:	Not reported
TSDF Alt Name:	Not reported
Waste Code Description:	181 - Other inorganic solid waste Organics
RCRA Code:	Not reported
Meth Code:	H141 - Storage, Bulking, And/Or Transfer Off Site--No Treatment/Reovery (H010-H129) Or (H131-H135)
Quantity Tons:	0.06
Waste Quantity:	120
Quantity Unit:	P
Additional Code 1:	Not reported
Additional Code 2:	Not reported
Additional Code 3:	Not reported

SANTA MONICA COLLEGE (Continued) **S113000393**

Additional Code 4:	Not reported
Additional Code 5:	Not reported
Shipment Date:	20081209
Creation Date:	Not reported
Receipt Date:	Not reported
Manifest ID:	001198184FLE
Trans EPA ID:	CAD983649880
Trans Name:	GENERAL ENVIRONMENTAL MANAGEMENT INC
Trans 2 EPA ID:	Not reported
Trans 2 Name:	Not reported
TSDF EPA ID:	CAD980884183
Trans Name:	GEM RANCHO CORDOVA LLC
TSDF Alt EPA ID:	Not reported
TSDF Alt Name:	Not reported
Waste Code Description:	352 - Other organic solids
RCRA Code:	D001
Meth Code:	H141 - Storage, Bulking, And/Or Transfer Off Site--No Treatment/Reovery (H010-H129) Or (H131-H135)
Quantity Tons:	0.045
Waste Quantity:	90
Quantity Unit:	P
Additional Code 1:	Not reported
Additional Code 2:	Not reported
Additional Code 3:	Not reported
Additional Code 4:	Not reported
Additional Code 5:	Not reported
Shipment Date:	20081209
Creation Date:	Not reported
Receipt Date:	Not reported
Manifest ID:	001198184FLE
Trans EPA ID:	CAD983649880
Trans Name:	GENERAL ENVIRONMENTAL MANAGEMENT INC
Trans 2 EPA ID:	Not reported
Trans 2 Name:	Not reported
TSDF EPA ID:	CAD980884183
Trans Name:	GEM RANCHO CORDOVA LLC
TSDF Alt EPA ID:	Not reported
TSDF Alt Name:	Not reported
Waste Code Description:	551 - Laboratory waste chemicals 561 Detergent and soap
RCRA Code:	P104
Meth Code:	H141 - Storage, Bulking, And/Or Transfer Off Site--No Treatment/Reovery (H010-H129) Or (H131-H135)
Quantity Tons:	0.015
Waste Quantity:	30
Quantity Unit:	P
Additional Code 1:	P030
Additional Code 2:	P029
Additional Code 3:	D011
Additional Code 4:	D007
Additional Code 5:	Not reported
Shipment Date:	20081209
Creation Date:	Not reported
Receipt Date:	Not reported
Manifest ID:	001198184FLE

SANTA MONICA COLLEGE (Continued) **S113000393**

Trans EPA ID:	CAD983649880
Trans Name:	GENERAL ENVIRONMENTAL MANAGEMENT INC
Trans 2 EPA ID:	Not reported
Trans 2 Name:	Not reported
TSDF EPA ID:	CAD980884183
Trans Name:	GEM RANCHO CORDOVA LLC
TSDF Alt EPA ID:	Not reported
TSDF Alt Name:	Not reported
Waste Code Description:	551 - Laboratory waste chemicals 561 Detergent and soap
RCRA Code:	D001
Meth Code:	H141 - Storage, Bulking, And/Or Transfer Off Site--No Treatment/Reovery (H010-H129) Or (H131-H135)
Quantity Tons:	0.004
Waste Quantity:	8
Quantity Unit:	P
Additional Code 1:	Not reported
Additional Code 2:	Not reported
Additional Code 3:	Not reported
Additional Code 4:	Not reported
Additional Code 5:	Not reported
Shipment Date:	20081209
Creation Date:	Not reported
Receipt Date:	Not reported
Manifest ID:	001198184FLE
Trans EPA ID:	CAD983649880
Trans Name:	GENERAL ENVIRONMENTAL MANAGEMENT INC
Trans 2 EPA ID:	Not reported
Trans 2 Name:	Not reported
TSDF EPA ID:	CAD980884183
Trans Name:	GEM RANCHO CORDOVA LLC
TSDF Alt EPA ID:	Not reported
TSDF Alt Name:	Not reported
Waste Code Description:	551 - Laboratory waste chemicals 561 Detergent and soap
RCRA Code:	Not reported
Meth Code:	H141 - Storage, Bulking, And/Or Transfer Off Site--No Treatment/Reovery (H010-H129) Or (H131-H135)
Quantity Tons:	0.03
Waste Quantity:	60
Quantity Unit:	P
Additional Code 1:	Not reported
Additional Code 2:	Not reported
Additional Code 3:	Not reported
Additional Code 4:	Not reported
Additional Code 5:	Not reported
Shipment Date:	20081209
Creation Date:	Not reported
Receipt Date:	Not reported
Manifest ID:	001198184FLE
Trans EPA ID:	CAD983649880
Trans Name:	GENERAL ENVIRONMENTAL MANAGEMENT INC
Trans 2 EPA ID:	Not reported
Trans 2 Name:	Not reported
TSDF EPA ID:	CAD980884183
Trans Name:	GEM RANCHO CORDOVA LLC
TSDF Alt EPA ID:	Not reported

SANTA MONICA COLLEGE (Continued) **S113000393**

TSDF Alt Name:	Not reported
Waste Code Description:	551 - Laboratory waste chemicals 561 Detergent and soap
RCRA Code:	F003
Meth Code:	H141 - Storage, Bulking, And/Or Transfer Off Site--No Treatment/Reovery (H010-H129) Or (H131-H135)
Quantity Tons:	0.025
Waste Quantity:	50
Quantity Unit:	P
Additional Code 1:	F002
Additional Code 2:	D001
Additional Code 3:	Not reported
Additional Code 4:	Not reported
Additional Code 5:	Not reported

Additional Info:

Year:	1998
Gen EPA ID:	CAD038735049
Shipment Date:	19981214
Creation Date:	3/1/1999 0:00:00
Receipt Date:	19981218
Manifest ID:	98435545
Trans EPA ID:	SCD987574647
Trans Name:	Not reported
Trans 2 EPA ID:	Not reported
Trans 2 Name:	Not reported
TSDF EPA ID:	CAD050806850
Trans Name:	Not reported
TSDF Alt EPA ID:	Not reported
TSDF Alt Name:	Not reported
Waste Code Description:	331 - Off-specification, aged, or surplus organics
RCRA Code:	Not reported
Meth Code:	H01 - Transfer Station
Quantity Tons:	0.175
Waste Quantity:	350
Quantity Unit:	P
Additional Code 1:	Not reported
Additional Code 2:	Not reported
Additional Code 3:	Not reported
Additional Code 4:	Not reported
Additional Code 5:	Not reported
Shipment Date:	19981214
Creation Date:	3/1/1999 0:00:00
Receipt Date:	19981218
Manifest ID:	98435545
Trans EPA ID:	SCD987574647
Trans Name:	Not reported
Trans 2 EPA ID:	Not reported
Trans 2 Name:	Not reported
TSDF EPA ID:	CAD050806850
Trans Name:	Not reported
TSDF Alt EPA ID:	Not reported
TSDF Alt Name:	Not reported
Waste Code Description:	331 - Off-specification, aged, or surplus organics
RCRA Code:	Not reported
Meth Code:	H01 - Transfer Station

SANTA MONICA COLLEGE (Continued) **S113000393**

Quantity Tons:	0.6
Waste Quantity:	1200
Quantity Unit:	P
Additional Code 1:	Not reported
Additional Code 2:	Not reported
Additional Code 3:	Not reported
Additional Code 4:	Not reported
Additional Code 5:	Not reported
Shipment Date:	19981207
Creation Date:	4/20/1999 0:00:00
Receipt Date:	19981210
Manifest ID:	98435454
Trans EPA ID:	SCD987574647
Trans Name:	Not reported
Trans 2 EPA ID:	Not reported
Trans 2 Name:	Not reported
TSDF EPA ID:	CAD050806850
Trans Name:	Not reported
TSDF Alt EPA ID:	Not reported
TSDF Alt Name:	Not reported
Waste Code Description:	551 - Laboratory waste chemicals 561 Detergent and soap
RCRA Code:	D002
Meth Code:	H01 - Transfer Station
Quantity Tons:	0.005
Waste Quantity:	10
Quantity Unit:	P
Additional Code 1:	Not reported
Additional Code 2:	Not reported
Additional Code 3:	Not reported
Additional Code 4:	Not reported
Additional Code 5:	Not reported
Shipment Date:	19981207
Creation Date:	4/20/1999 0:00:00
Receipt Date:	19981210
Manifest ID:	98435454
Trans EPA ID:	SCD987574647
Trans Name:	Not reported
Trans 2 EPA ID:	Not reported
Trans 2 Name:	Not reported
TSDF EPA ID:	CAD050806850
Trans Name:	Not reported
TSDF Alt EPA ID:	Not reported
TSDF Alt Name:	Not reported
Waste Code Description:	551 - Laboratory waste chemicals 561 Detergent and soap
RCRA Code:	D009
Meth Code:	H01 - Transfer Station
Quantity Tons:	0.0025
Waste Quantity:	5
Quantity Unit:	P
Additional Code 1:	Not reported
Additional Code 2:	Not reported
Additional Code 3:	Not reported
Additional Code 4:	Not reported
Additional Code 5:	Not reported

SANTA MONICA COLLEGE (Continued) **S113000393**

Shipment Date:	19981207
Creation Date:	4/20/1999 0:00:00
Receipt Date:	19981210
Manifest ID:	98435454
Trans EPA ID:	SCD987574647
Trans Name:	Not reported
Trans 2 EPA ID:	Not reported
Trans 2 Name:	Not reported
TSDF EPA ID:	CAD050806850
Trans Name:	Not reported
TSDF Alt EPA ID:	Not reported
TSDF Alt Name:	Not reported
Waste Code Description:	551 - Laboratory waste chemicals 561 Detergent and soap
RCRA Code:	D001
Meth Code:	H01 - Transfer Station
Quantity Tons:	0.0075
Waste Quantity:	15
Quantity Unit:	P
Additional Code 1:	Not reported
Additional Code 2:	Not reported
Additional Code 3:	Not reported
Additional Code 4:	Not reported
Additional Code 5:	Not reported

Shipment Date:	19981207
Creation Date:	4/20/1999 0:00:00
Receipt Date:	19981210
Manifest ID:	98435454
Trans EPA ID:	SCD987574647
Trans Name:	Not reported
Trans 2 EPA ID:	Not reported
Trans 2 Name:	Not reported
TSDF EPA ID:	CAD050806850
Trans Name:	Not reported
TSDF Alt EPA ID:	Not reported
TSDF Alt Name:	Not reported
Waste Code Description:	551 - Laboratory waste chemicals 561 Detergent and soap
RCRA Code:	D001
Meth Code:	H01 - Transfer Station
Quantity Tons:	0.02
Waste Quantity:	40
Quantity Unit:	P
Additional Code 1:	Not reported
Additional Code 2:	Not reported
Additional Code 3:	Not reported
Additional Code 4:	Not reported
Additional Code 5:	Not reported

Shipment Date:	19981102
Creation Date:	4/20/1999 0:00:00
Receipt Date:	19981106
Manifest ID:	98435245
Trans EPA ID:	SCD987574647
Trans Name:	Not reported
Trans 2 EPA ID:	Not reported
Trans 2 Name:	Not reported
TSDF EPA ID:	CAD050806850

SANTA MONICA COLLEGE (Continued) **S113000393**

Trans Name:	Not reported
TSDF Alt EPA ID:	Not reported
TSDF Alt Name:	Not reported
Waste Code Description:	551 - Laboratory waste chemicals 561 Detergent and soap
RCRA Code:	D006
Meth Code:	H01 - Transfer Station
Quantity Tons:	0.0025
Waste Quantity:	5
Quantity Unit:	P
Additional Code 1:	Not reported
Additional Code 2:	Not reported
Additional Code 3:	Not reported
Additional Code 4:	Not reported
Additional Code 5:	Not reported
Shipment Date:	19981102
Creation Date:	4/20/1999 0:00:00
Receipt Date:	19981106
Manifest ID:	98435245
Trans EPA ID:	SCD987574647
Trans Name:	Not reported
Trans 2 EPA ID:	Not reported
Trans 2 Name:	Not reported
TSDF EPA ID:	CAD050806850
Trans Name:	Not reported
TSDF Alt EPA ID:	Not reported
TSDF Alt Name:	Not reported
Waste Code Description:	551 - Laboratory waste chemicals 561 Detergent and soap
RCRA Code:	D002
Meth Code:	H01 - Transfer Station
Quantity Tons:	0.0075
Waste Quantity:	15
Quantity Unit:	P
Additional Code 1:	Not reported
Additional Code 2:	Not reported
Additional Code 3:	Not reported
Additional Code 4:	Not reported
Additional Code 5:	Not reported
Shipment Date:	19981102
Creation Date:	4/20/1999 0:00:00
Receipt Date:	19981106
Manifest ID:	98435245
Trans EPA ID:	SCD987574647
Trans Name:	Not reported
Trans 2 EPA ID:	Not reported
Trans 2 Name:	Not reported
TSDF EPA ID:	CAD050806850
Trans Name:	Not reported
TSDF Alt EPA ID:	Not reported
TSDF Alt Name:	Not reported
Waste Code Description:	551 - Laboratory waste chemicals 561 Detergent and soap
RCRA Code:	D002
Meth Code:	H01 - Transfer Station
Quantity Tons:	0.0005
Waste Quantity:	1
Quantity Unit:	P

SANTA MONICA COLLEGE (Continued) **S113000393**

Additional Code 1:	Not reported
Additional Code 2:	Not reported
Additional Code 3:	Not reported
Additional Code 4:	Not reported
Additional Code 5:	Not reported
Shipment Date:	19981102
Creation Date:	Not reported
Receipt Date:	Not reported
Manifest ID:	98435245
Trans EPA ID:	SCD987574647
Trans Name:	Not reported
Trans 2 EPA ID:	Not reported
Trans 2 Name:	Not reported
TSDF EPA ID:	CAD050806850
Trans Name:	Not reported
TSDF Alt EPA ID:	Not reported
TSDF Alt Name:	Not reported
Waste Code Description:	291 - Latex waste
RCRA Code:	Not reported
Meth Code:	- Not reported
Quantity Tons:	0.04
Waste Quantity:	80
Quantity Unit:	P
Additional Code 1:	Not reported
Additional Code 2:	Not reported
Additional Code 3:	Not reported
Additional Code 4:	Not reported
Additional Code 5:	Not reported

Additional Info:

Year:	2011
Gen EPA ID:	CAD038735049
Shipment Date:	20111213
Creation Date:	5/4/2013 22:16:13
Receipt Date:	20111226
Manifest ID:	002091448FLE
Trans EPA ID:	MAD039322250
Trans Name:	Not reported
Trans 2 EPA ID:	OKD981588791
Trans 2 Name:	Not reported
TSDF EPA ID:	ARD069748192
Trans Name:	Not reported
TSDF Alt EPA ID:	Not reported
TSDF Alt Name:	Not reported
Waste Code Description:	551 - Laboratory waste chemicals 561 Detergent and soap
RCRA Code:	F005
Meth Code:	H040 - Incineration--Thermal Destruction Other Than Use As A Fuel
Quantity Tons:	0.2
Waste Quantity:	400
Quantity Unit:	P
Additional Code 1:	F003
Additional Code 2:	D022
Additional Code 3:	D001
Additional Code 4:	Not reported
Additional Code 5:	Not reported

SANTA MONICA COLLEGE (Continued) **S113000393**

Shipment Date:	20111213
Creation Date:	5/4/2013 22:16:13
Receipt Date:	20111226
Manifest ID:	002091448FLE
Trans EPA ID:	MAD039322250
Trans Name:	Not reported
Trans 2 EPA ID:	OKD981588791
Trans 2 Name:	Not reported
TSDF EPA ID:	ARD069748192
Trans Name:	Not reported
TSDF Alt EPA ID:	Not reported
TSDF Alt Name:	Not reported
Waste Code Description:	551 - Laboratory waste chemicals 561 Detergent and soap
RCRA Code:	D002
Meth Code:	H040 - Incineration--Thermal Destruction Other Than Use As A Fuel
Quantity Tons:	0.0325
Waste Quantity:	65
Quantity Unit:	P
Additional Code 1:	D001
Additional Code 2:	Not reported
Additional Code 3:	Not reported
Additional Code 4:	Not reported
Additional Code 5:	Not reported

Shipment Date:	20111213
Creation Date:	4/19/2012 20:30:22
Receipt Date:	20111216
Manifest ID:	002091447FLE
Trans EPA ID:	MAD039322250
Trans Name:	CLEAN HARBORS ENVIRONMENTAL SERVICES INC
Trans 2 EPA ID:	AZR000508515
Trans 2 Name:	SLT EXPRESSWAY
TSDF EPA ID:	UTD981552177
Trans Name:	CLEAN HARBORS ARAGONITE LLC
TSDF Alt EPA ID:	Not reported
TSDF Alt Name:	Not reported
Waste Code Description:	322 - Biological waste other than sewage sludge
RCRA Code:	Not reported
Meth Code:	H040 - Incineration--Thermal Destruction Other Than Use As A Fuel
Quantity Tons:	0.0225
Waste Quantity:	45
Quantity Unit:	P
Additional Code 1:	Not reported
Additional Code 2:	Not reported
Additional Code 3:	Not reported
Additional Code 4:	Not reported
Additional Code 5:	Not reported

Shipment Date:	20111213
Creation Date:	5/4/2013 22:16:13
Receipt Date:	20111226
Manifest ID:	002091448FLE
Trans EPA ID:	MAD039322250
Trans Name:	Not reported
Trans 2 EPA ID:	OKD981588791
Trans 2 Name:	Not reported
TSDF EPA ID:	ARD069748192

SANTA MONICA COLLEGE (Continued) **S113000393**

Trans Name:	Not reported
TSDF Alt EPA ID:	Not reported
TSDF Alt Name:	Not reported
Waste Code Description:	551 - Laboratory waste chemicals 561 Detergent and soap
RCRA Code:	D011
Meth Code:	H040 - Incineration--Thermal Destruction Other Than Use As A Fuel
Quantity Tons:	0.005
Waste Quantity:	10
Quantity Unit:	P
Additional Code 1:	D002
Additional Code 2:	D001
Additional Code 3:	Not reported
Additional Code 4:	Not reported
Additional Code 5:	Not reported
Shipment Date:	20111213
Creation Date:	3/16/2012 20:30:29
Receipt Date:	20111214
Manifest ID:	002091449FLE
Trans EPA ID:	MAD039322250
Trans Name:	CLEAN HARBORS ENVIRONMENTAL SERVICES INC
Trans 2 EPA ID:	Not reported
Trans 2 Name:	Not reported
TSDF EPA ID:	CAD044429835
Trans Name:	CLEAN HARBORS WILMINGTON LLC
TSDF Alt EPA ID:	Not reported
TSDF Alt Name:	Not reported
Waste Code Description:	181 - Other inorganic solid waste Organics
RCRA Code:	Not reported
Meth Code:	H141 - Storage, Bulking, And/Or Transfer Off Site--No Treatment/Reovery (H010-H129) Or (H131-H135)
Quantity Tons:	0.025
Waste Quantity:	50
Quantity Unit:	P
Additional Code 1:	Not reported
Additional Code 2:	Not reported
Additional Code 3:	Not reported
Additional Code 4:	Not reported
Additional Code 5:	Not reported
Shipment Date:	20111213
Creation Date:	5/4/2013 22:16:13
Receipt Date:	20111226
Manifest ID:	002091448FLE
Trans EPA ID:	MAD039322250
Trans Name:	Not reported
Trans 2 EPA ID:	OKD981588791
Trans 2 Name:	Not reported
TSDF EPA ID:	ARD069748192
Trans Name:	Not reported
TSDF Alt EPA ID:	Not reported
TSDF Alt Name:	Not reported
Waste Code Description:	551 - Laboratory waste chemicals 561 Detergent and soap
RCRA Code:	D003
Meth Code:	H040 - Incineration--Thermal Destruction Other Than Use As A Fuel
Quantity Tons:	0.005
Waste Quantity:	10

SANTA MONICA COLLEGE (Continued) **S113000393**

Quantity Unit:	P
Additional Code 1:	D001
Additional Code 2:	Not reported
Additional Code 3:	Not reported
Additional Code 4:	Not reported
Additional Code 5:	Not reported
Shipment Date:	20111115
Creation Date:	11/28/2012 22:15:34
Receipt Date:	20111118
Manifest ID:	004791211FLE
Trans EPA ID:	MAD039322250
Trans Name:	CLEAN HARBORS ENVIRONMENTAL SERVICES INC
Trans 2 EPA ID:	AZR000508515
Trans 2 Name:	SLT EXPRESSWAY
TSDF EPA ID:	UTD981552177
Trans Name:	CLEAN HARBORS ARAGONITE LLC
TSDF Alt EPA ID:	Not reported
TSDF Alt Name:	Not reported
Waste Code Description:	551 - Laboratory waste chemicals 561 Detergent and soap
RCRA Code:	U080
Meth Code:	H040 - Incineration--Thermal Destruction Other Than Use As A Fuel
Quantity Tons:	0.2
Waste Quantity:	400
Quantity Unit:	P
Additional Code 1:	U044
Additional Code 2:	F005
Additional Code 3:	F003
Additional Code 4:	D001
Additional Code 5:	Not reported
Shipment Date:	20111115
Creation Date:	11/28/2012 22:15:34
Receipt Date:	20111118
Manifest ID:	004791211FLE
Trans EPA ID:	MAD039322250
Trans Name:	CLEAN HARBORS ENVIRONMENTAL SERVICES INC
Trans 2 EPA ID:	AZR000508515
Trans 2 Name:	SLT EXPRESSWAY
TSDF EPA ID:	UTD981552177
Trans Name:	CLEAN HARBORS ARAGONITE LLC
TSDF Alt EPA ID:	Not reported
TSDF Alt Name:	Not reported
Waste Code Description:	551 - Laboratory waste chemicals 561 Detergent and soap
RCRA Code:	U080
Meth Code:	H040 - Incineration--Thermal Destruction Other Than Use As A Fuel
Quantity Tons:	0.25
Waste Quantity:	500
Quantity Unit:	P
Additional Code 1:	U044
Additional Code 2:	D018
Additional Code 3:	Not reported
Additional Code 4:	Not reported
Additional Code 5:	Not reported
Shipment Date:	20111115
Creation Date:	11/28/2012 22:15:34

SANTA MONICA COLLEGE (Continued) **S113000393**

Receipt Date:	20111118
Manifest ID:	004791211FLE
Trans EPA ID:	MAD039322250
Trans Name:	CLEAN HARBORS ENVIRONMENTAL SERVICES INC
Trans 2 EPA ID:	AZR000508515
Trans 2 Name:	SLT EXPRESSWAY
TSDF EPA ID:	UTD981552177
Trans Name:	CLEAN HARBORS ARAGONITE LLC
TSDF Alt EPA ID:	Not reported
TSDF Alt Name:	Not reported
Waste Code Description:	551 - Laboratory waste chemicals 561 Detergent and soap
RCRA Code:	D002
Meth Code:	H040 - Incineration--Thermal Destruction Other Than Use As A Fuel
Quantity Tons:	0.09
Waste Quantity:	180
Quantity Unit:	P
Additional Code 1:	Not reported
Additional Code 2:	Not reported
Additional Code 3:	Not reported
Additional Code 4:	Not reported
Additional Code 5:	Not reported

Shipment Date:	20111115
Creation Date:	Not reported
Receipt Date:	Not reported
Manifest ID:	004791211FLE
Trans EPA ID:	MAD039322250
Trans Name:	CLEAN HARBORS ENVIRONMENTAL SERVICES INC
Trans 2 EPA ID:	AZR000508515
Trans 2 Name:	SLT EXPRESSWAY
TSDF EPA ID:	UTD981552177
Trans Name:	CLEAN HARBORS ARAGONITE LLC
TSDF Alt EPA ID:	Not reported
TSDF Alt Name:	Not reported
Waste Code Description:	352 - Other organic solids
RCRA Code:	F003
Meth Code:	H040 - Incineration--Thermal Destruction Other Than Use As A Fuel
Quantity Tons:	0.01
Waste Quantity:	20
Quantity Unit:	P
Additional Code 1:	Not reported
Additional Code 2:	Not reported
Additional Code 3:	Not reported
Additional Code 4:	Not reported
Additional Code 5:	Not reported

Additional Info:

Year:	2013
Gen EPA ID:	CAD038735049

Shipment Date:	20131210
Creation Date:	5/19/2014 22:14:53
Receipt Date:	20131223
Manifest ID:	006964168FLE
Trans EPA ID:	MAD039322250
Trans Name:	CLEAN HARBORS ENVIRONMENTAL SERVICES INC
Trans 2 EPA ID:	AZR000508515

SANTA MONICA COLLEGE (Continued) **S113000393**

Trans 2 Name:	SLT
TSDF EPA ID:	ARD069748192
Trans Name:	CLEAN HARBORS EL DORADO LLC
TSDF Alt EPA ID:	Not reported
TSDF Alt Name:	Not reported
Waste Code Description:	551 - Laboratory waste chemicals 561 Detergent and soap
RCRA Code:	U002
Meth Code:	H040 - Incineration--Thermal Destruction Other Than Use As A Fuel
Quantity Tons:	0.045
Waste Quantity:	90
Quantity Unit:	P
Additional Code 1:	D001
Additional Code 2:	Not reported
Additional Code 3:	Not reported
Additional Code 4:	Not reported
Additional Code 5:	Not reported

Shipment Date:	20131210
Creation Date:	5/19/2014 22:14:53
Receipt Date:	20131223
Manifest ID:	006964168FLE
Trans EPA ID:	MAD039322250
Trans Name:	CLEAN HARBORS ENVIRONMENTAL SERVICES INC
Trans 2 EPA ID:	AZR000508515
Trans 2 Name:	SLT
TSDF EPA ID:	ARD069748192
Trans Name:	CLEAN HARBORS EL DORADO LLC
TSDF Alt EPA ID:	Not reported
TSDF Alt Name:	Not reported
Waste Code Description:	551 - Laboratory waste chemicals 561 Detergent and soap
RCRA Code:	F003
Meth Code:	H040 - Incineration--Thermal Destruction Other Than Use As A Fuel
Quantity Tons:	0.2
Waste Quantity:	400
Quantity Unit:	P
Additional Code 1:	D008
Additional Code 2:	D007
Additional Code 3:	D001
Additional Code 4:	Not reported
Additional Code 5:	Not reported

Shipment Date:	20131210
Creation Date:	5/19/2014 22:14:53
Receipt Date:	20131223
Manifest ID:	006964168FLE
Trans EPA ID:	MAD039322250
Trans Name:	CLEAN HARBORS ENVIRONMENTAL SERVICES INC
Trans 2 EPA ID:	AZR000508515
Trans 2 Name:	SLT
TSDF EPA ID:	ARD069748192
Trans Name:	CLEAN HARBORS EL DORADO LLC
TSDF Alt EPA ID:	Not reported
TSDF Alt Name:	Not reported
Waste Code Description:	551 - Laboratory waste chemicals 561 Detergent and soap
RCRA Code:	D001
Meth Code:	H040 - Incineration--Thermal Destruction Other Than Use As A Fuel
Quantity Tons:	0.005

SANTA MONICA COLLEGE (Continued) **S113000393**

Waste Quantity:	10
Quantity Unit:	P
Additional Code 1:	Not reported
Additional Code 2:	Not reported
Additional Code 3:	Not reported
Additional Code 4:	Not reported
Additional Code 5:	Not reported
Shipment Date:	20131210
Creation Date:	Not reported
Receipt Date:	Not reported
Manifest ID:	006964168FLE
Trans EPA ID:	MAD039322250
Trans Name:	CLEAN HARBORS ENVIRONMENTAL SERVICES INC
Trans 2 EPA ID:	AZR000508515
Trans 2 Name:	SLT
TSDF EPA ID:	ARD069748192
Trans Name:	CLEAN HARBORS EL DORADO LLC
TSDF Alt EPA ID:	Not reported
TSDF Alt Name:	Not reported
Waste Code Description:	551 - Laboratory waste chemicals 561 Detergent and soap
RCRA Code:	D002
Meth Code:	H040 - Incineration--Thermal Destruction Other Than Use As A Fuel
Quantity Tons:	0.0175
Waste Quantity:	35
Quantity Unit:	P
Additional Code 1:	Not reported
Additional Code 2:	Not reported
Additional Code 3:	Not reported
Additional Code 4:	Not reported
Additional Code 5:	Not reported
Shipment Date:	20131210
Creation Date:	Not reported
Receipt Date:	Not reported
Manifest ID:	006964168FLE
Trans EPA ID:	MAD039322250
Trans Name:	CLEAN HARBORS ENVIRONMENTAL SERVICES INC
Trans 2 EPA ID:	AZR000508515
Trans 2 Name:	SLT
TSDF EPA ID:	ARD069748192
Trans Name:	CLEAN HARBORS EL DORADO LLC
TSDF Alt EPA ID:	Not reported
TSDF Alt Name:	Not reported
Waste Code Description:	551 - Laboratory waste chemicals 561 Detergent and soap
RCRA Code:	D002
Meth Code:	H040 - Incineration--Thermal Destruction Other Than Use As A Fuel
Quantity Tons:	0.0035
Waste Quantity:	7
Quantity Unit:	P
Additional Code 1:	Not reported
Additional Code 2:	Not reported
Additional Code 3:	Not reported
Additional Code 4:	Not reported
Additional Code 5:	Not reported
Shipment Date:	20131210

SANTA MONICA COLLEGE (Continued) **S113000393**

Creation Date:	5/19/2014 22:14:53
Receipt Date:	20131223
Manifest ID:	006964168FLE
Trans EPA ID:	MAD039322250
Trans Name:	CLEAN HARBORS ENVIRONMENTAL SERVICES INC
Trans 2 EPA ID:	AZR000508515
Trans 2 Name:	SLT
TSDF EPA ID:	ARD069748192
Trans Name:	CLEAN HARBORS EL DORADO LLC
TSDF Alt EPA ID:	Not reported
TSDF Alt Name:	Not reported
Waste Code Description:	551 - Laboratory waste chemicals 561 Detergent and soap
RCRA Code:	D002
Meth Code:	H040 - Incineration--Thermal Destruction Other Than Use As A Fuel
Quantity Tons:	0.004
Waste Quantity:	8
Quantity Unit:	P
Additional Code 1:	D001
Additional Code 2:	Not reported
Additional Code 3:	Not reported
Additional Code 4:	Not reported
Additional Code 5:	Not reported

Shipment Date:	20131210
Creation Date:	5/14/2014 22:15:13
Receipt Date:	20131226
Manifest ID:	006964169FLE
Trans EPA ID:	MAD039322250
Trans Name:	CLEAN HARBORS ENVIRONMENTAL SERVICES INC
Trans 2 EPA ID:	AZR000508515
Trans 2 Name:	SLT
TSDF EPA ID:	UTD981552177
Trans Name:	CLEAN HARBORS ARAGONITE LLC
TSDF Alt EPA ID:	Not reported
TSDF Alt Name:	Not reported
Waste Code Description:	322 - Biological waste other than sewage sludge
RCRA Code:	Not reported
Meth Code:	H040 - Incineration--Thermal Destruction Other Than Use As A Fuel
Quantity Tons:	0.0275
Waste Quantity:	55
Quantity Unit:	P
Additional Code 1:	Not reported
Additional Code 2:	Not reported
Additional Code 3:	Not reported
Additional Code 4:	Not reported
Additional Code 5:	Not reported

Shipment Date:	20131210
Creation Date:	3/18/2014 22:15:05
Receipt Date:	20131210
Manifest ID:	006964170FLE
Trans EPA ID:	MAD039322250
Trans Name:	CLEAN HARBORS ENVIRONMENTAL SERVICES INC
Trans 2 EPA ID:	Not reported
Trans 2 Name:	Not reported
TSDF EPA ID:	CAD044429835
Trans Name:	CLEAN HARBORS WILMINGTON LLC

SANTA MONICA COLLEGE (Continued) **S113000393**

TSDF Alt EPA ID:	Not reported
TSDF Alt Name:	Not reported
Waste Code Description:	352 - Other organic solids
RCRA Code:	F003
Meth Code:	H141 - Storage, Bulking, And/Or Transfer Off Site--No Treatment/Reovery (H010-H129) Or (H131-H135)
Quantity Tons:	0.025
Waste Quantity:	50
Quantity Unit:	P
Additional Code 1:	Not reported
Additional Code 2:	Not reported
Additional Code 3:	Not reported
Additional Code 4:	Not reported
Additional Code 5:	Not reported
Shipment Date:	20131210
Creation Date:	3/18/2014 22:15:05
Receipt Date:	20131210
Manifest ID:	006964170FLE
Trans EPA ID:	MAD039322250
Trans Name:	CLEAN HARBORS ENVIRONMENTAL SERVICES INC
Trans 2 EPA ID:	Not reported
Trans 2 Name:	Not reported
TSDF EPA ID:	CAD044429835
Trans Name:	CLEAN HARBORS WILMINGTON LLC
TSDF Alt EPA ID:	Not reported
TSDF Alt Name:	Not reported
Waste Code Description:	181 - Other inorganic solid waste Organics
RCRA Code:	Not reported
Meth Code:	H141 - Storage, Bulking, And/Or Transfer Off Site--No Treatment/Reovery (H010-H129) Or (H131-H135)
Quantity Tons:	0.075
Waste Quantity:	150
Quantity Unit:	P
Additional Code 1:	Not reported
Additional Code 2:	Not reported
Additional Code 3:	Not reported
Additional Code 4:	Not reported
Additional Code 5:	Not reported
Shipment Date:	20131210
Creation Date:	3/18/2014 22:15:05
Receipt Date:	20131210
Manifest ID:	006964170FLE
Trans EPA ID:	MAD039322250
Trans Name:	CLEAN HARBORS ENVIRONMENTAL SERVICES INC
Trans 2 EPA ID:	Not reported
Trans 2 Name:	Not reported
TSDF EPA ID:	CAD044429835
Trans Name:	CLEAN HARBORS WILMINGTON LLC
TSDF Alt EPA ID:	Not reported
TSDF Alt Name:	Not reported
Waste Code Description:	291 - Latex waste
RCRA Code:	Not reported
Meth Code:	H141 - Storage, Bulking, And/Or Transfer Off Site--No Treatment/Reovery (H010-H129) Or (H131-H135)
Quantity Tons:	0.175

SANTA MONICA COLLEGE (Continued) **S113000393**

Waste Quantity:	350
Quantity Unit:	P
Additional Code 1:	Not reported
Additional Code 2:	Not reported
Additional Code 3:	Not reported
Additional Code 4:	Not reported
Additional Code 5:	Not reported

Additional Info:

Year:	2000
Gen EPA ID:	CAD038735049
Shipment Date:	20001204
Creation Date:	4/9/2001 0:00:00
Receipt Date:	20001205
Manifest ID:	20576767
Trans EPA ID:	SCR000074591
Trans Name:	Not reported
Trans 2 EPA ID:	Not reported
Trans 2 Name:	Not reported
TSDF EPA ID:	CAD050806850
Trans Name:	Not reported
TSDF Alt EPA ID:	CAD050806850
TSDF Alt Name:	Not reported
Waste Code Description:	331 - Off-specification, aged, or surplus organics
RCRA Code:	D002
Meth Code:	H01 - Transfer Station
Quantity Tons:	0.0125
Waste Quantity:	25
Quantity Unit:	P
Additional Code 1:	Not reported
Additional Code 2:	Not reported
Additional Code 3:	Not reported
Additional Code 4:	Not reported
Additional Code 5:	Not reported
Shipment Date:	20001204
Creation Date:	Not reported
Receipt Date:	Not reported
Manifest ID:	20576767
Trans EPA ID:	SCR000074591
Trans Name:	Not reported
Trans 2 EPA ID:	Not reported
Trans 2 Name:	Not reported
TSDF EPA ID:	CAD050806850
Trans Name:	Not reported
TSDF Alt EPA ID:	CAD050806850
TSDF Alt Name:	Not reported
Waste Code Description:	141 - Off-specification, aged, or surplus inorganics
RCRA Code:	Not reported
Meth Code:	T01 - Treatment, Tank
Quantity Tons:	0.0417
Waste Quantity:	10
Quantity Unit:	G
Additional Code 1:	Not reported
Additional Code 2:	Not reported
Additional Code 3:	Not reported

SANTA MONICA COLLEGE (Continued) **S113000393**

Additional Code 4:	Not reported
Additional Code 5:	Not reported
Shipment Date:	20001204
Creation Date:	Not reported
Receipt Date:	Not reported
Manifest ID:	20576767
Trans EPA ID:	SCR000074591
Trans Name:	Not reported
Trans 2 EPA ID:	Not reported
Trans 2 Name:	Not reported
TSDF EPA ID:	CAD050806850
Trans Name:	Not reported
TSDF Alt EPA ID:	CAD050806850
TSDF Alt Name:	Not reported
Waste Code Description:	123 - Unspecified alkaline solution
RCRA Code:	D002
Meth Code:	T01 - Treatment, Tank
Quantity Tons:	0.0417
Waste Quantity:	10
Quantity Unit:	G
Additional Code 1:	Not reported
Additional Code 2:	Not reported
Additional Code 3:	Not reported
Additional Code 4:	Not reported
Additional Code 5:	Not reported
Shipment Date:	20001204
Creation Date:	4/9/2001 0:00:00
Receipt Date:	20001205
Manifest ID:	20576767
Trans EPA ID:	SCR000074591
Trans Name:	Not reported
Trans 2 EPA ID:	Not reported
Trans 2 Name:	Not reported
TSDF EPA ID:	CAD050806850
Trans Name:	Not reported
TSDF Alt EPA ID:	CAD050806850
TSDF Alt Name:	Not reported
Waste Code Description:	331 - Off-specification, aged, or surplus organics
RCRA Code:	D001
Meth Code:	H01 - Transfer Station
Quantity Tons:	0.025
Waste Quantity:	50
Quantity Unit:	P
Additional Code 1:	Not reported
Additional Code 2:	Not reported
Additional Code 3:	Not reported
Additional Code 4:	Not reported
Additional Code 5:	Not reported
Shipment Date:	20001204
Creation Date:	4/9/2001 0:00:00
Receipt Date:	20001205
Manifest ID:	20576767
Trans EPA ID:	SCR000074591
Trans Name:	Not reported

SANTA MONICA COLLEGE (Continued) **S113000393**

Trans 2 EPA ID:	Not reported
Trans 2 Name:	Not reported
TSDF EPA ID:	CAD050806850
Trans Name:	Not reported
TSDF Alt EPA ID:	CAD050806850
TSDF Alt Name:	Not reported
Waste Code Description:	551 - Laboratory waste chemicals 561 Detergent and soap
RCRA Code:	D009
Meth Code:	H01 - Transfer Station
Quantity Tons:	0.005
Waste Quantity:	10
Quantity Unit:	P
Additional Code 1:	Not reported
Additional Code 2:	Not reported
Additional Code 3:	Not reported
Additional Code 4:	Not reported
Additional Code 5:	Not reported

Shipment Date:	20001204
Creation Date:	4/9/2001 0:00:00
Receipt Date:	20001205
Manifest ID:	20576767
Trans EPA ID:	SCR000074591
Trans Name:	Not reported
Trans 2 EPA ID:	Not reported
Trans 2 Name:	Not reported
TSDF EPA ID:	CAD050806850
Trans Name:	Not reported
TSDF Alt EPA ID:	CAD050806850
TSDF Alt Name:	Not reported
Waste Code Description:	331 - Off-specification, aged, or surplus organics
RCRA Code:	D001
Meth Code:	H01 - Transfer Station
Quantity Tons:	0.05
Waste Quantity:	100
Quantity Unit:	P
Additional Code 1:	Not reported
Additional Code 2:	Not reported
Additional Code 3:	Not reported
Additional Code 4:	Not reported
Additional Code 5:	Not reported

Shipment Date:	20001106
Creation Date:	Not reported
Receipt Date:	Not reported
Manifest ID:	20575578
Trans EPA ID:	SCR000074591
Trans Name:	Not reported
Trans 2 EPA ID:	Not reported
Trans 2 Name:	Not reported
TSDF EPA ID:	CAD050806850
Trans Name:	Not reported
TSDF Alt EPA ID:	CAD050806850
TSDF Alt Name:	Not reported
Waste Code Description:	551 - Laboratory waste chemicals 561 Detergent and soap
RCRA Code:	D002
Meth Code:	H01 - Transfer Station

SANTA MONICA COLLEGE (Continued) **S113000393**

Quantity Tons:	0.0025
Waste Quantity:	5
Quantity Unit:	P
Additional Code 1:	Not reported
Additional Code 2:	Not reported
Additional Code 3:	Not reported
Additional Code 4:	Not reported
Additional Code 5:	Not reported
Shipment Date:	20001106
Creation Date:	Not reported
Receipt Date:	Not reported
Manifest ID:	20575578
Trans EPA ID:	SCR000074591
Trans Name:	Not reported
Trans 2 EPA ID:	Not reported
Trans 2 Name:	Not reported
TSDF EPA ID:	CAD050806850
Trans Name:	Not reported
TSDF Alt EPA ID:	CAD050806850
TSDF Alt Name:	Not reported
Waste Code Description:	551 - Laboratory waste chemicals 561 Detergent and soap
RCRA Code:	D001
Meth Code:	H01 - Transfer Station
Quantity Tons:	0.0025
Waste Quantity:	5
Quantity Unit:	P
Additional Code 1:	Not reported
Additional Code 2:	Not reported
Additional Code 3:	Not reported
Additional Code 4:	Not reported
Additional Code 5:	Not reported
Shipment Date:	20001106
Creation Date:	3/22/2001 0:00:00
Receipt Date:	20001106
Manifest ID:	20575578
Trans EPA ID:	SCR000074591
Trans Name:	Not reported
Trans 2 EPA ID:	Not reported
Trans 2 Name:	Not reported
TSDF EPA ID:	CAD050806850
Trans Name:	Not reported
TSDF Alt EPA ID:	CAD050806850
TSDF Alt Name:	Not reported
Waste Code Description:	791 - Liquids with pH < 2 792 Liquids with pH < 2 with metals
RCRA Code:	D002
Meth Code:	T01 - Treatment, Tank
Quantity Tons:	0.05
Waste Quantity:	100
Quantity Unit:	P
Additional Code 1:	Not reported
Additional Code 2:	Not reported
Additional Code 3:	Not reported
Additional Code 4:	Not reported
Additional Code 5:	Not reported

SANTA MONICA COLLEGE (Continued) **S113000393**

Shipment Date:	20001106
Creation Date:	3/22/2001 0:00:00
Receipt Date:	20001106
Manifest ID:	20575578
Trans EPA ID:	SCR000074591
Trans Name:	Not reported
Trans 2 EPA ID:	Not reported
Trans 2 Name:	Not reported
TSDF EPA ID:	CAD050806850
Trans Name:	Not reported
TSDF Alt EPA ID:	CAD050806850
TSDF Alt Name:	Not reported
Waste Code Description:	551 - Laboratory waste chemicals 561 Detergent and soap
RCRA Code:	D002
Meth Code:	H01 - Transfer Station
Quantity Tons:	0.005
Waste Quantity:	10
Quantity Unit:	P
Additional Code 1:	Not reported
Additional Code 2:	Not reported
Additional Code 3:	Not reported
Additional Code 4:	Not reported
Additional Code 5:	Not reported

Additional Info:

Year:	2012
Gen EPA ID:	CAD038735049
Shipment Date:	20121221
Creation Date:	3/7/2013 22:15:18
Receipt Date:	20121231
Manifest ID:	008723746JJK
Trans EPA ID:	CAD072953771
Trans Name:	UNITED PUMPING SERVICE INC
Trans 2 EPA ID:	Not reported
Trans 2 Name:	Not reported
TSDF EPA ID:	CAD028409019
Trans Name:	CROSBY & OVERTON
TSDF Alt EPA ID:	Not reported
TSDF Alt Name:	Not reported
Waste Code Description:	181 - Other inorganic solid waste Organics
RCRA Code:	D008
Meth Code:	H141 - Storage, Bulking, And/Or Transfer Off Site--No Treatment/Reovery (H010-H129) Or (H131-H135)
Quantity Tons:	0.04
Waste Quantity:	80
Quantity Unit:	P
Additional Code 1:	Not reported
Additional Code 2:	Not reported
Additional Code 3:	Not reported
Additional Code 4:	Not reported
Additional Code 5:	Not reported
Shipment Date:	20121211
Creation Date:	5/3/2013 22:15:23
Receipt Date:	20121218
Manifest ID:	005541311FLE

SANTA MONICA COLLEGE (Continued) **S113000393**

Trans EPA ID:	MAD039322250
Trans Name:	CLEAN HARBORS ENVIRONMENTAL SERVICES INC
Trans 2 EPA ID:	AZR000508515
Trans 2 Name:	SLT EXPRESSWAY INC
TSDF EPA ID:	UTD981552177
Trans Name:	CLEAN HARBORS ARAGONITE LLC
TSDF Alt EPA ID:	Not reported
TSDF Alt Name:	Not reported
Waste Code Description:	551 - Laboratory waste chemicals 561 Detergent and soap
RCRA Code:	F003
Meth Code:	H040 - Incineration--Thermal Destruction Other Than Use As A Fuel
Quantity Tons:	0.1895
Waste Quantity:	379
Quantity Unit:	P
Additional Code 1:	D011
Additional Code 2:	D008
Additional Code 3:	D001
Additional Code 4:	Not reported
Additional Code 5:	Not reported

Shipment Date:	20121211
Creation Date:	5/3/2013 22:15:23
Receipt Date:	20121218
Manifest ID:	005541311FLE
Trans EPA ID:	MAD039322250
Trans Name:	CLEAN HARBORS ENVIRONMENTAL SERVICES INC
Trans 2 EPA ID:	AZR000508515
Trans 2 Name:	SLT EXPRESSWAY INC
TSDF EPA ID:	UTD981552177
Trans Name:	CLEAN HARBORS ARAGONITE LLC
TSDF Alt EPA ID:	Not reported
TSDF Alt Name:	Not reported
Waste Code Description:	551 - Laboratory waste chemicals 561 Detergent and soap
RCRA Code:	D007
Meth Code:	H040 - Incineration--Thermal Destruction Other Than Use As A Fuel
Quantity Tons:	0.034
Waste Quantity:	68
Quantity Unit:	P
Additional Code 1:	D002
Additional Code 2:	D001
Additional Code 3:	Not reported
Additional Code 4:	Not reported
Additional Code 5:	Not reported

Shipment Date:	20121211
Creation Date:	5/3/2013 22:15:23
Receipt Date:	20121218
Manifest ID:	005541311FLE
Trans EPA ID:	MAD039322250
Trans Name:	CLEAN HARBORS ENVIRONMENTAL SERVICES INC
Trans 2 EPA ID:	AZR000508515
Trans 2 Name:	SLT EXPRESSWAY INC
TSDF EPA ID:	UTD981552177
Trans Name:	CLEAN HARBORS ARAGONITE LLC
TSDF Alt EPA ID:	Not reported
TSDF Alt Name:	Not reported
Waste Code Description:	792 - Not reported

SANTA MONICA COLLEGE (Continued) **S113000393**

RCRA Code:	D007
Meth Code:	H040 - Incineration--Thermal Destruction Other Than Use As A Fuel
Quantity Tons:	0.1285
Waste Quantity:	257
Quantity Unit:	P
Additional Code 1:	D006
Additional Code 2:	D005
Additional Code 3:	D002
Additional Code 4:	Not reported
Additional Code 5:	Not reported
Shipment Date:	20121211
Creation Date:	5/3/2013 22:15:23
Receipt Date:	20121218
Manifest ID:	005541311FLE
Trans EPA ID:	MAD039322250
Trans Name:	CLEAN HARBORS ENVIRONMENTAL SERVICES INC
Trans 2 EPA ID:	AZR000508515
Trans 2 Name:	SLT EXPRESSWAY INC
TSDF EPA ID:	UTD981552177
Trans Name:	CLEAN HARBORS ARAGONITE LLC
TSDF Alt EPA ID:	Not reported
TSDF Alt Name:	Not reported
Waste Code Description:	551 - Laboratory waste chemicals 561 Detergent and soap
RCRA Code:	F003
Meth Code:	H040 - Incineration--Thermal Destruction Other Than Use As A Fuel
Quantity Tons:	0.013
Waste Quantity:	26
Quantity Unit:	P
Additional Code 1:	D002
Additional Code 2:	D001
Additional Code 3:	Not reported
Additional Code 4:	Not reported
Additional Code 5:	Not reported
Shipment Date:	20121113
Creation Date:	4/6/2013 22:15:15
Receipt Date:	20121121
Manifest ID:	006110774FLE
Trans EPA ID:	MAD039322250
Trans Name:	CLEAN HARBORS ENVIRONMENTAL SERVICES INC
Trans 2 EPA ID:	AZR000508515
Trans 2 Name:	SLT EXPRESSWAY
TSDF EPA ID:	UTD981552177
Trans Name:	CLEAN HARBORS ARAGONITE LLC
TSDF Alt EPA ID:	Not reported
TSDF Alt Name:	Not reported
Waste Code Description:	322 - Biological waste other than sewage sludge
RCRA Code:	Not reported
Meth Code:	H040 - Incineration--Thermal Destruction Other Than Use As A Fuel
Quantity Tons:	0.01
Waste Quantity:	20
Quantity Unit:	P
Additional Code 1:	Not reported
Additional Code 2:	Not reported
Additional Code 3:	Not reported
Additional Code 4:	Not reported

SANTA MONICA COLLEGE (Continued) **S113000393**

Additional Code 5:	Not reported
Shipment Date:	20121113
Creation Date:	4/6/2013 22:15:15
Receipt Date:	20121121
Manifest ID:	006110774FLE
Trans EPA ID:	MAD039322250
Trans Name:	CLEAN HARBORS ENVIRONMENTAL SERVICES INC
Trans 2 EPA ID:	AZR000508515
Trans 2 Name:	SLT EXPRESSWAY
TSDF EPA ID:	UTD981552177
Trans Name:	CLEAN HARBORS ARAGONITE LLC
TSDF Alt EPA ID:	Not reported
TSDF Alt Name:	Not reported
Waste Code Description:	551 - Laboratory waste chemicals 561 Detergent and soap
RCRA Code:	D011
Meth Code:	H040 - Incineration--Thermal Destruction Other Than Use As A Fuel
Quantity Tons:	0.05
Waste Quantity:	100
Quantity Unit:	P
Additional Code 1:	D002
Additional Code 2:	D001
Additional Code 3:	Not reported
Additional Code 4:	Not reported
Additional Code 5:	Not reported
Shipment Date:	20121113
Creation Date:	4/6/2013 22:15:15
Receipt Date:	20121121
Manifest ID:	006110774FLE
Trans EPA ID:	MAD039322250
Trans Name:	CLEAN HARBORS ENVIRONMENTAL SERVICES INC
Trans 2 EPA ID:	AZR000508515
Trans 2 Name:	SLT EXPRESSWAY
TSDF EPA ID:	UTD981552177
Trans Name:	CLEAN HARBORS ARAGONITE LLC
TSDF Alt EPA ID:	Not reported
TSDF Alt Name:	Not reported
Waste Code Description:	551 - Laboratory waste chemicals 561 Detergent and soap
RCRA Code:	F005
Meth Code:	H040 - Incineration--Thermal Destruction Other Than Use As A Fuel
Quantity Tons:	0.36
Waste Quantity:	720
Quantity Unit:	P
Additional Code 1:	F003
Additional Code 2:	F002
Additional Code 3:	D022
Additional Code 4:	D001
Additional Code 5:	Not reported
Shipment Date:	20121113
Creation Date:	Not reported
Receipt Date:	Not reported
Manifest ID:	006110774FLE
Trans EPA ID:	MAD039322250
Trans Name:	CLEAN HARBORS ENVIRONMENTAL SERVICES INC
Trans 2 EPA ID:	AZR000508515

SANTA MONICA COLLEGE (Continued) **S113000393**

Trans 2 Name:	SLT EXPRESSWAY
TSDF EPA ID:	UTD981552177
Trans Name:	CLEAN HARBORS ARAGONITE LLC
TSDF Alt EPA ID:	Not reported
TSDF Alt Name:	Not reported
Waste Code Description:	551 - Laboratory waste chemicals 561 Detergent and soap
RCRA Code:	D002
Meth Code:	H040 - Incineration--Thermal Destruction Other Than Use As A Fuel
Quantity Tons:	0.06
Waste Quantity:	120
Quantity Unit:	P
Additional Code 1:	Not reported
Additional Code 2:	Not reported
Additional Code 3:	Not reported
Additional Code 4:	Not reported
Additional Code 5:	Not reported

Shipment Date:	20121113
Creation Date:	4/6/2013 22:15:15
Receipt Date:	20121121
Manifest ID:	006110774FLE
Trans EPA ID:	MAD039322250
Trans Name:	CLEAN HARBORS ENVIRONMENTAL SERVICES INC
Trans 2 EPA ID:	AZR000508515
Trans 2 Name:	SLT EXPRESSWAY
TSDF EPA ID:	UTD981552177
Trans Name:	CLEAN HARBORS ARAGONITE LLC
TSDF Alt EPA ID:	Not reported
TSDF Alt Name:	Not reported
Waste Code Description:	551 - Laboratory waste chemicals 561 Detergent and soap
RCRA Code:	D002
Meth Code:	H040 - Incineration--Thermal Destruction Other Than Use As A Fuel
Quantity Tons:	0.06
Waste Quantity:	120
Quantity Unit:	P
Additional Code 1:	Not reported
Additional Code 2:	Not reported
Additional Code 3:	Not reported
Additional Code 4:	Not reported
Additional Code 5:	Not reported

Additional Info:

Year:	2004
Gen EPA ID:	CAD038735049

Shipment Date:	Not reported
Creation Date:	Not reported
Receipt Date:	Not reported
Manifest ID:	22853833
Trans EPA ID:	IND000646943
Trans Name:	POLLUTION CONTROL INDUSTRIES
Trans 2 EPA ID:	UTD981552425
Trans 2 Name:	SLT EXPRESS
TSDF EPA ID:	IND000646943
Trans Name:	POLLUTION CONTROL INDUSTRIES
TSDF Alt EPA ID:	Not reported
TSDF Alt Name:	Not reported

SANTA MONICA COLLEGE (Continued) **S113000393**

Waste Code Description:	551 - Laboratory waste chemicals 561 Detergent and soap
RCRA Code:	D002
Meth Code:	- Not reported
Quantity Tons:	0.0075
Waste Quantity:	15
Quantity Unit:	P
Additional Code 1:	Not reported
Additional Code 2:	Not reported
Additional Code 3:	Not reported
Additional Code 4:	Not reported
Additional Code 5:	Not reported
Shipment Date:	Not reported
Creation Date:	Not reported
Receipt Date:	Not reported
Manifest ID:	22853746
Trans EPA ID:	IND000646943
Trans Name:	POLLUTION CONTROL INDUSTRIES
Trans 2 EPA ID:	CAL000203444
Trans 2 Name:	RUST & SONS
TSDF EPA ID:	IND000646943
Trans Name:	POLLUTION CONTROL INDUSTRIES
TSDF Alt EPA ID:	Not reported
TSDF Alt Name:	Not reported
Waste Code Description:	551 - Laboratory waste chemicals 561 Detergent and soap
RCRA Code:	D001
Meth Code:	- Not reported
Quantity Tons:	0.0005
Waste Quantity:	1
Quantity Unit:	P
Additional Code 1:	Not reported
Additional Code 2:	Not reported
Additional Code 3:	Not reported
Additional Code 4:	Not reported
Additional Code 5:	Not reported
Shipment Date:	Not reported
Creation Date:	Not reported
Receipt Date:	Not reported
Manifest ID:	22853746
Trans EPA ID:	IND000646943
Trans Name:	POLLUTION CONTROL INDUSTRIES
Trans 2 EPA ID:	CAL000203444
Trans 2 Name:	RUST & SONS
TSDF EPA ID:	IND000646943
Trans Name:	POLLUTION CONTROL INDUSTRIES
TSDF Alt EPA ID:	Not reported
TSDF Alt Name:	Not reported
Waste Code Description:	551 - Laboratory waste chemicals 561 Detergent and soap
RCRA Code:	D001
Meth Code:	- Not reported
Quantity Tons:	0.0015
Waste Quantity:	3
Quantity Unit:	P
Additional Code 1:	Not reported
Additional Code 2:	Not reported
Additional Code 3:	Not reported

SANTA MONICA COLLEGE (Continued) **S113000393**

Additional Code 4:	Not reported
Additional Code 5:	Not reported
Shipment Date:	Not reported
Creation Date:	Not reported
Receipt Date:	Not reported
Manifest ID:	22853833
Trans EPA ID:	IND000646943
Trans Name:	POLLUTION CONTROL INDUSTRIES
Trans 2 EPA ID:	UTD981552425
Trans 2 Name:	SLT EXPRESS
TSDF EPA ID:	IND000646943
Trans Name:	POLLUTION CONTROL INDUSTRIES
TSDF Alt EPA ID:	Not reported
TSDF Alt Name:	Not reported
Waste Code Description:	551 - Laboratory waste chemicals 561 Detergent and soap
RCRA Code:	D005
Meth Code:	- Not reported
Quantity Tons:	0.0075
Waste Quantity:	15
Quantity Unit:	P
Additional Code 1:	Not reported
Additional Code 2:	Not reported
Additional Code 3:	Not reported
Additional Code 4:	Not reported
Additional Code 5:	Not reported
Shipment Date:	Not reported
Creation Date:	Not reported
Receipt Date:	Not reported
Manifest ID:	22853746
Trans EPA ID:	IND000646943
Trans Name:	POLLUTION CONTROL INDUSTRIES
Trans 2 EPA ID:	CAL000203444
Trans 2 Name:	RUST & SONS
TSDF EPA ID:	IND000646943
Trans Name:	POLLUTION CONTROL INDUSTRIES
TSDF Alt EPA ID:	Not reported
TSDF Alt Name:	Not reported
Waste Code Description:	551 - Laboratory waste chemicals 561 Detergent and soap
RCRA Code:	D001
Meth Code:	- Not reported
Quantity Tons:	0.1
Waste Quantity:	200
Quantity Unit:	P
Additional Code 1:	Not reported
Additional Code 2:	Not reported
Additional Code 3:	Not reported
Additional Code 4:	Not reported
Additional Code 5:	Not reported
Shipment Date:	Not reported
Creation Date:	Not reported
Receipt Date:	Not reported
Manifest ID:	22853746
Trans EPA ID:	IND000646943
Trans Name:	POLLUTION CONTROL INDUSTRIES

SANTA MONICA COLLEGE (Continued) **S113000393**

Trans 2 EPA ID:	CAL000203444
Trans 2 Name:	RUST & SONS
TSDF EPA ID:	IND000646943
Trans Name:	POLLUTION CONTROL INDUSTRIES
TSDF Alt EPA ID:	Not reported
TSDF Alt Name:	Not reported
Waste Code Description:	551 - Laboratory waste chemicals 561 Detergent and soap
RCRA Code:	D002
Meth Code:	- Not reported
Quantity Tons:	0.075
Waste Quantity:	150
Quantity Unit:	P
Additional Code 1:	Not reported
Additional Code 2:	Not reported
Additional Code 3:	Not reported
Additional Code 4:	Not reported
Additional Code 5:	Not reported
Shipment Date:	Not reported
Creation Date:	Not reported
Receipt Date:	Not reported
Manifest ID:	22853746
Trans EPA ID:	IND000646943
Trans Name:	POLLUTION CONTROL INDUSTRIES
Trans 2 EPA ID:	CAL000203444
Trans 2 Name:	RUST & SONS
TSDF EPA ID:	IND000646943
Trans Name:	POLLUTION CONTROL INDUSTRIES
TSDF Alt EPA ID:	Not reported
TSDF Alt Name:	Not reported
Waste Code Description:	551 - Laboratory waste chemicals 561 Detergent and soap
RCRA Code:	D002
Meth Code:	- Not reported
Quantity Tons:	0.0015
Waste Quantity:	3
Quantity Unit:	P
Additional Code 1:	Not reported
Additional Code 2:	Not reported
Additional Code 3:	Not reported
Additional Code 4:	Not reported
Additional Code 5:	Not reported
Shipment Date:	Not reported
Creation Date:	Not reported
Receipt Date:	Not reported
Manifest ID:	22853746
Trans EPA ID:	IND000646943
Trans Name:	POLLUTION CONTROL INDUSTRIES
Trans 2 EPA ID:	CAL000203444
Trans 2 Name:	RUST & SONS
TSDF EPA ID:	IND000646943
Trans Name:	POLLUTION CONTROL INDUSTRIES
TSDF Alt EPA ID:	Not reported
TSDF Alt Name:	Not reported
Waste Code Description:	551 - Laboratory waste chemicals 561 Detergent and soap
RCRA Code:	D009
Meth Code:	- Not reported

SANTA MONICA COLLEGE (Continued) **S113000393**

Quantity Tons:	0.001
Waste Quantity:	2
Quantity Unit:	P
Additional Code 1:	Not reported
Additional Code 2:	Not reported
Additional Code 3:	Not reported
Additional Code 4:	Not reported
Additional Code 5:	Not reported
Shipment Date:	Not reported
Creation Date:	Not reported
Receipt Date:	Not reported
Manifest ID:	22853746
Trans EPA ID:	IND000646943
Trans Name:	POLLUTION CONTROL INDUSTRIES
Trans 2 EPA ID:	CAL000203444
Trans 2 Name:	RUST & SONS
TSDF EPA ID:	IND000646943
Trans Name:	POLLUTION CONTROL INDUSTRIES
TSDF Alt EPA ID:	Not reported
TSDF Alt Name:	Not reported
Waste Code Description:	551 - Laboratory waste chemicals 561 Detergent and soap
RCRA Code:	U072
Meth Code:	- Not reported
Quantity Tons:	0.025
Waste Quantity:	50
Quantity Unit:	P
Additional Code 1:	Not reported
Additional Code 2:	Not reported
Additional Code 3:	Not reported
Additional Code 4:	Not reported
Additional Code 5:	Not reported
Shipment Date:	Not reported
Creation Date:	Not reported
Receipt Date:	Not reported
Manifest ID:	22853833
Trans EPA ID:	IND000646943
Trans Name:	POLLUTION CONTROL INDUSTRIES
Trans 2 EPA ID:	UTD981552425
Trans 2 Name:	SLT EXPRESS
TSDF EPA ID:	IND000646943
Trans Name:	POLLUTION CONTROL INDUSTRIES
TSDF Alt EPA ID:	Not reported
TSDF Alt Name:	Not reported
Waste Code Description:	551 - Laboratory waste chemicals 561 Detergent and soap
RCRA Code:	D009
Meth Code:	- Not reported
Quantity Tons:	0.0005
Waste Quantity:	1
Quantity Unit:	P
Additional Code 1:	Not reported
Additional Code 2:	Not reported
Additional Code 3:	Not reported
Additional Code 4:	Not reported
Additional Code 5:	Not reported

SANTA MONICA COLLEGE (Continued) **S113000393**

Additional Info:

Year:	1994
Gen EPA ID:	CAD038735049
Shipment Date:	19941214
Creation Date:	3/28/1996 0:00:00
Receipt Date:	19941215
Manifest ID:	93449355
Trans EPA ID:	CAD983641101
Trans Name:	Not reported
Trans 2 EPA ID:	Not reported
Trans 2 Name:	Not reported
TSDF EPA ID:	CAT080010101
Trans Name:	Not reported
TSDF Alt EPA ID:	CAT080010101
TSDF Alt Name:	Not reported
Waste Code Description:	791 - Liquids with pH < 2 792 Liquids with pH < 2 with metals
RCRA Code:	D001
Meth Code:	H01 - Transfer Station
Quantity Tons:	0.025
Waste Quantity:	50
Quantity Unit:	P
Additional Code 1:	Not reported
Additional Code 2:	Not reported
Additional Code 3:	Not reported
Additional Code 4:	Not reported
Additional Code 5:	Not reported
Shipment Date:	19941214
Creation Date:	3/28/1996 0:00:00
Receipt Date:	19941215
Manifest ID:	93449355
Trans EPA ID:	CAD983641101
Trans Name:	Not reported
Trans 2 EPA ID:	Not reported
Trans 2 Name:	Not reported
TSDF EPA ID:	CAT080010101
Trans Name:	Not reported
TSDF Alt EPA ID:	CAT080010101
TSDF Alt Name:	Not reported
Waste Code Description:	791 - Liquids with pH < 2 792 Liquids with pH < 2 with metals
RCRA Code:	D002
Meth Code:	T01 - Treatment, Tank
Quantity Tons:	0.05
Waste Quantity:	100
Quantity Unit:	P
Additional Code 1:	Not reported
Additional Code 2:	Not reported
Additional Code 3:	Not reported
Additional Code 4:	Not reported
Additional Code 5:	Not reported
Shipment Date:	19941214
Creation Date:	3/28/1996 0:00:00
Receipt Date:	19941215
Manifest ID:	93449355
Trans EPA ID:	CAD983641101

SANTA MONICA COLLEGE (Continued) **S113000393**

Trans Name:	Not reported
Trans 2 EPA ID:	Not reported
Trans 2 Name:	Not reported
TSDF EPA ID:	CAT080010101
Trans Name:	Not reported
TSDF Alt EPA ID:	CAT080010101
TSDF Alt Name:	Not reported
Waste Code Description:	- Not reported
RCRA Code:	D002
Meth Code:	T01 - Treatment, Tank
Quantity Tons:	0.025
Waste Quantity:	50
Quantity Unit:	P
Additional Code 1:	Not reported
Additional Code 2:	Not reported
Additional Code 3:	Not reported
Additional Code 4:	Not reported
Additional Code 5:	Not reported

Shipment Date:	19941214
Creation Date:	3/28/1996 0:00:00
Receipt Date:	19941215
Manifest ID:	93449355
Trans EPA ID:	CAD983641101
Trans Name:	Not reported
Trans 2 EPA ID:	Not reported
Trans 2 Name:	Not reported
TSDF EPA ID:	CAT080010101
Trans Name:	Not reported
TSDF Alt EPA ID:	CAT080010101
TSDF Alt Name:	Not reported
Waste Code Description:	791 - Liquids with pH < 2 792 Liquids with pH < 2 with metals
RCRA Code:	D002
Meth Code:	T01 - Treatment, Tank
Quantity Tons:	0.025
Waste Quantity:	50
Quantity Unit:	P
Additional Code 1:	Not reported
Additional Code 2:	Not reported
Additional Code 3:	Not reported
Additional Code 4:	Not reported
Additional Code 5:	Not reported

Shipment Date:	19941212
Creation Date:	3/28/1996 0:00:00
Receipt Date:	19941214
Manifest ID:	93449203
Trans EPA ID:	CAD983641101
Trans Name:	Not reported
Trans 2 EPA ID:	Not reported
Trans 2 Name:	Not reported
TSDF EPA ID:	CAT080022148
Trans Name:	Not reported
TSDF Alt EPA ID:	CAT080022148
TSDF Alt Name:	Not reported
Waste Code Description:	792 - Not reported
RCRA Code:	D009

SANTA MONICA COLLEGE (Continued) **S113000393**

Meth Code:	H01 - Transfer Station
Quantity Tons:	0.0075
Waste Quantity:	15
Quantity Unit:	P
Additional Code 1:	Not reported
Additional Code 2:	Not reported
Additional Code 3:	Not reported
Additional Code 4:	Not reported
Additional Code 5:	Not reported
Shipment Date:	19941212
Creation Date:	3/28/1996 0:00:00
Receipt Date:	19941214
Manifest ID:	93449203
Trans EPA ID:	CAD983641101
Trans Name:	Not reported
Trans 2 EPA ID:	Not reported
Trans 2 Name:	Not reported
TSDF EPA ID:	CAT080022148
Trans Name:	Not reported
TSDF Alt EPA ID:	CAT080022148
TSDF Alt Name:	Not reported
Waste Code Description:	551 - Laboratory waste chemicals 561 Detergent and soap
RCRA Code:	D003
Meth Code:	H01 - Transfer Station
Quantity Tons:	0.005
Waste Quantity:	10
Quantity Unit:	P
Additional Code 1:	Not reported
Additional Code 2:	Not reported
Additional Code 3:	Not reported
Additional Code 4:	Not reported
Additional Code 5:	Not reported
Shipment Date:	19941205
Creation Date:	3/28/1996 0:00:00
Receipt Date:	19941207
Manifest ID:	93449209
Trans EPA ID:	CAD983641101
Trans Name:	Not reported
Trans 2 EPA ID:	Not reported
Trans 2 Name:	Not reported
TSDF EPA ID:	CAT080010101
Trans Name:	Not reported
TSDF Alt EPA ID:	CAT080010101
TSDF Alt Name:	Not reported
Waste Code Description:	791 - Liquids with pH < 2 792 Liquids with pH < 2 with metals
RCRA Code:	D001
Meth Code:	T01 - Treatment, Tank
Quantity Tons:	0.01
Waste Quantity:	20
Quantity Unit:	P
Additional Code 1:	Not reported
Additional Code 2:	Not reported
Additional Code 3:	Not reported
Additional Code 4:	Not reported
Additional Code 5:	Not reported

SANTA MONICA COLLEGE (Continued) **S113000393**

Shipment Date:	19941205
Creation Date:	3/28/1996 0:00:00
Receipt Date:	19941207
Manifest ID:	93449209
Trans EPA ID:	CAD983641101
Trans Name:	Not reported
Trans 2 EPA ID:	Not reported
Trans 2 Name:	Not reported
TSDF EPA ID:	CAT080010101
Trans Name:	Not reported
TSDF Alt EPA ID:	CAT080010101
TSDF Alt Name:	Not reported
Waste Code Description:	741 - Liquids with halogenated organic compounds > 1000 mg/l
RCRA Code:	U159
Meth Code:	H01 - Transfer Station
Quantity Tons:	0.075
Waste Quantity:	150
Quantity Unit:	P
Additional Code 1:	Not reported
Additional Code 2:	Not reported
Additional Code 3:	Not reported
Additional Code 4:	Not reported
Additional Code 5:	Not reported

Shipment Date:	19941205
Creation Date:	3/28/1996 0:00:00
Receipt Date:	19941207
Manifest ID:	93449209
Trans EPA ID:	CAD983641101
Trans Name:	Not reported
Trans 2 EPA ID:	Not reported
Trans 2 Name:	Not reported
TSDF EPA ID:	CAT080010101
Trans Name:	Not reported
TSDF Alt EPA ID:	CAT080010101
TSDF Alt Name:	Not reported
Waste Code Description:	223 - Unspecified oil-containing waste
RCRA Code:	U057
Meth Code:	H01 - Transfer Station
Quantity Tons:	0.0875
Waste Quantity:	175
Quantity Unit:	P
Additional Code 1:	Not reported
Additional Code 2:	Not reported
Additional Code 3:	Not reported
Additional Code 4:	Not reported
Additional Code 5:	Not reported

Shipment Date:	19941205
Creation Date:	3/28/1996 0:00:00
Receipt Date:	19941207
Manifest ID:	93449209
Trans EPA ID:	CAD983641101
Trans Name:	Not reported
Trans 2 EPA ID:	Not reported
Trans 2 Name:	Not reported
TSDF EPA ID:	CAT080010101

SANTA MONICA COLLEGE (Continued) **S113000393**

Trans Name:	Not reported
TSDF Alt EPA ID:	CAT080010101
TSDF Alt Name:	Not reported
Waste Code Description:	- Not reported
RCRA Code:	U031
Meth Code:	H01 - Transfer Station
Quantity Tons:	0.075
Waste Quantity:	150
Quantity Unit:	P
Additional Code 1:	Not reported
Additional Code 2:	Not reported
Additional Code 3:	Not reported
Additional Code 4:	Not reported
Additional Code 5:	Not reported

Additional Info:

Year:	1997
Gen EPA ID:	CAD038735049
Shipment Date:	19971201
Creation Date:	4/23/1998 0:00:00
Receipt Date:	19971203
Manifest ID:	96643130
Trans EPA ID:	CAD000083121
Trans Name:	Not reported
Trans 2 EPA ID:	Not reported
Trans 2 Name:	Not reported
TSDF EPA ID:	CAD050806850
Trans Name:	Not reported
TSDF Alt EPA ID:	Not reported
TSDF Alt Name:	Not reported
Waste Code Description:	551 - Laboratory waste chemicals 561 Detergent and soap
RCRA Code:	D002
Meth Code:	H01 - Transfer Station
Quantity Tons:	0.0075
Waste Quantity:	15
Quantity Unit:	P
Additional Code 1:	Not reported
Additional Code 2:	Not reported
Additional Code 3:	Not reported
Additional Code 4:	Not reported
Additional Code 5:	Not reported
Shipment Date:	19971201
Creation Date:	Not reported
Receipt Date:	Not reported
Manifest ID:	96643130
Trans EPA ID:	CAD000083121
Trans Name:	Not reported
Trans 2 EPA ID:	Not reported
Trans 2 Name:	Not reported
TSDF EPA ID:	CAD050806850
Trans Name:	Not reported
TSDF Alt EPA ID:	Not reported
TSDF Alt Name:	Not reported
Waste Code Description:	551 - Laboratory waste chemicals 561 Detergent and soap
RCRA Code:	D001

SANTA MONICA COLLEGE (Continued) **S113000393**

Meth Code:	H01 - Transfer Station
Quantity Tons:	0.02
Waste Quantity:	40
Quantity Unit:	P
Additional Code 1:	Not reported
Additional Code 2:	Not reported
Additional Code 3:	Not reported
Additional Code 4:	Not reported
Additional Code 5:	Not reported
Shipment Date:	19971201
Creation Date:	4/23/1998 0:00:00
Receipt Date:	19971203
Manifest ID:	96643130
Trans EPA ID:	CAD000083121
Trans Name:	Not reported
Trans 2 EPA ID:	Not reported
Trans 2 Name:	Not reported
TSDF EPA ID:	CAD050806850
Trans Name:	Not reported
TSDF Alt EPA ID:	Not reported
TSDF Alt Name:	Not reported
Waste Code Description:	551 - Laboratory waste chemicals 561 Detergent and soap
RCRA Code:	D005
Meth Code:	H01 - Transfer Station
Quantity Tons:	0.015
Waste Quantity:	30
Quantity Unit:	P
Additional Code 1:	Not reported
Additional Code 2:	Not reported
Additional Code 3:	Not reported
Additional Code 4:	Not reported
Additional Code 5:	Not reported
Shipment Date:	19971201
Creation Date:	4/23/1998 0:00:00
Receipt Date:	19971203
Manifest ID:	96643130
Trans EPA ID:	CAD000083121
Trans Name:	Not reported
Trans 2 EPA ID:	Not reported
Trans 2 Name:	Not reported
TSDF EPA ID:	CAD050806850
Trans Name:	Not reported
TSDF Alt EPA ID:	Not reported
TSDF Alt Name:	Not reported
Waste Code Description:	551 - Laboratory waste chemicals 561 Detergent and soap
RCRA Code:	D008
Meth Code:	H01 - Transfer Station
Quantity Tons:	0.005
Waste Quantity:	10
Quantity Unit:	P
Additional Code 1:	Not reported
Additional Code 2:	Not reported
Additional Code 3:	Not reported
Additional Code 4:	Not reported
Additional Code 5:	Not reported

SANTA MONICA COLLEGE (Continued) **S113000393**

Shipment Date:	19971201
Creation Date:	4/23/1998 0:00:00
Receipt Date:	19971203
Manifest ID:	96643130
Trans EPA ID:	CAD000083121
Trans Name:	Not reported
Trans 2 EPA ID:	Not reported
Trans 2 Name:	Not reported
TSDF EPA ID:	CAD050806850
Trans Name:	Not reported
TSDF Alt EPA ID:	Not reported
TSDF Alt Name:	Not reported
Waste Code Description:	551 - Laboratory waste chemicals 561 Detergent and soap
RCRA Code:	D002
Meth Code:	H01 - Transfer Station
Quantity Tons:	0.0625
Waste Quantity:	125
Quantity Unit:	P
Additional Code 1:	Not reported
Additional Code 2:	Not reported
Additional Code 3:	Not reported
Additional Code 4:	Not reported
Additional Code 5:	Not reported

Shipment Date:	19971107
Creation Date:	7/23/1998 0:00:00
Receipt Date:	19971111
Manifest ID:	96704096
Trans EPA ID:	CAR000017657
Trans Name:	Not reported
Trans 2 EPA ID:	Not reported
Trans 2 Name:	Not reported
TSDF EPA ID:	CAD009007626
Trans Name:	Not reported
TSDF Alt EPA ID:	CAD009007626
TSDF Alt Name:	Not reported
Waste Code Description:	151 - Asbestos-containing waste
RCRA Code:	Not reported
Meth Code:	D80 - Disposal, Land Fill
Quantity Tons:	1.6856
Waste Quantity:	2
Quantity Unit:	Y
Additional Code 1:	Not reported
Additional Code 2:	Not reported
Additional Code 3:	Not reported
Additional Code 4:	Not reported
Additional Code 5:	Not reported

Shipment Date:	19971103
Creation Date:	4/23/1998 0:00:00
Receipt Date:	19971104
Manifest ID:	96642923
Trans EPA ID:	CAD000083121
Trans Name:	Not reported
Trans 2 EPA ID:	Not reported
Trans 2 Name:	Not reported
TSDF EPA ID:	CAD050806850

SANTA MONICA COLLEGE (Continued) **S113000393**

Trans Name:	Not reported
TSDF Alt EPA ID:	Not reported
TSDF Alt Name:	Not reported
Waste Code Description:	551 - Laboratory waste chemicals 561 Detergent and soap
RCRA Code:	D002
Meth Code:	H01 - Transfer Station
Quantity Tons:	0.005
Waste Quantity:	10
Quantity Unit:	P
Additional Code 1:	Not reported
Additional Code 2:	Not reported
Additional Code 3:	Not reported
Additional Code 4:	Not reported
Additional Code 5:	Not reported
Shipment Date:	19971103
Creation Date:	4/23/1998 0:00:00
Receipt Date:	19971104
Manifest ID:	96642923
Trans EPA ID:	CAD000083121
Trans Name:	Not reported
Trans 2 EPA ID:	Not reported
Trans 2 Name:	Not reported
TSDF EPA ID:	CAD050806850
Trans Name:	Not reported
TSDF Alt EPA ID:	Not reported
TSDF Alt Name:	Not reported
Waste Code Description:	551 - Laboratory waste chemicals 561 Detergent and soap
RCRA Code:	D005
Meth Code:	H01 - Transfer Station
Quantity Tons:	0.015
Waste Quantity:	30
Quantity Unit:	P
Additional Code 1:	Not reported
Additional Code 2:	Not reported
Additional Code 3:	Not reported
Additional Code 4:	Not reported
Additional Code 5:	Not reported
Shipment Date:	19971103
Creation Date:	4/23/1998 0:00:00
Receipt Date:	19971104
Manifest ID:	96642923
Trans EPA ID:	CAD000083121
Trans Name:	Not reported
Trans 2 EPA ID:	Not reported
Trans 2 Name:	Not reported
TSDF EPA ID:	CAD050806850
Trans Name:	Not reported
TSDF Alt EPA ID:	Not reported
TSDF Alt Name:	Not reported
Waste Code Description:	551 - Laboratory waste chemicals 561 Detergent and soap
RCRA Code:	D001
Meth Code:	H01 - Transfer Station
Quantity Tons:	0.02
Waste Quantity:	40
Quantity Unit:	P

SANTA MONICA COLLEGE (Continued) **S113000393**

Additional Code 1:	Not reported
Additional Code 2:	Not reported
Additional Code 3:	Not reported
Additional Code 4:	Not reported
Additional Code 5:	Not reported
Shipment Date:	19971103
Creation Date:	7/23/1998 0:00:00
Receipt Date:	19971104
Manifest ID:	96642928
Trans EPA ID:	CAD000083121
Trans Name:	Not reported
Trans 2 EPA ID:	Not reported
Trans 2 Name:	Not reported
TSDF EPA ID:	CAD050806850
Trans Name:	Not reported
TSDF Alt EPA ID:	CAD050806850
TSDF Alt Name:	Not reported
Waste Code Description:	261 - Not reported
RCRA Code:	Not reported
Meth Code:	H01 - Transfer Station
Quantity Tons:	0.125
Waste Quantity:	250
Quantity Unit:	P
Additional Code 1:	Not reported
Additional Code 2:	Not reported
Additional Code 3:	Not reported
Additional Code 4:	Not reported
Additional Code 5:	Not reported

M71
West
1/4-1/2
0.433 mi.
2286 ft.

Relative:
Lower

Actual:
155 ft.

SANTA MONICA COMMUNITY COLLEGE DISTRICT - SMC MAIN
1900 PICO BLVD
SANTA MONICA, CA 90405

Site 4 of 4 in cluster M

ENVIROSTOR **1000395231**
LUST **N/A**
CERS HAZ WASTE
CERS TANKS
CHMIRS
EMI
HIST CORTESE
NPDES
HAZMAT
LA Co. Site Mitigation
CIWQS
CERS
HWTS

ENVIROSTOR:

Name:	STA MONICA COMM COLL-DRESCHER HALL AUTO
Address:	1900 PICO BLVD
City,State,Zip:	SANTA MONICA, CA 90405
Facility ID:	19750102
Status:	Refer: 1248 Local Agency
Status Date:	03/16/2004
Site Code:	Not reported
Site Type:	Evaluation
Site Type Detailed:	Evaluation
Acres:	Not reported
NPL:	NO
Regulatory Agencies:	NONE SPECIFIED
Lead Agency:	NONE SPECIFIED

SANTA MONICA COMMUNITY COLLEGE DISTRICT - SMC MAINTENANCE FA (Continued) **1000395231**

Program Manager: Not reported
Supervisor: Referred - Not Assigned
Division Branch: Cleanup Cypress
Assembly: 41
Senate: Not reported
Special Program: Not reported
Restricted Use: NO
Site Mgmt Req: NONE SPECIFIED
Funding: Not Applicable
Latitude: 34.01715
Longitude: -118.4732
APN: NONE SPECIFIED
Past Use: NONE SPECIFIED
Potential COC: NONE SPECIFIED
Confirmed COC: NONE SPECIFIED
Potential Description: NONE SPECIFIED
Alias Name: 19750102
Alias Type: Envirostor ID Number

Completed Info:
Completed Area Name: Not reported
Completed Sub Area Name: Not reported
Completed Document Type: Not reported
Completed Date: Not reported
Comments: Not reported

Future Area Name: Not reported
Future Sub Area Name: Not reported
Future Document Type: Not reported
Future Due Date: Not reported
Schedule Area Name: Not reported
Schedule Sub Area Name: Not reported
Schedule Document Type: Not reported
Schedule Due Date: Not reported
Schedule Revised Date: Not reported

LUST:
Name: SANTA MONICA COLLEGE
Address: 1900 PICO BLVD
City,State,Zip: SANTA MONICA, CA 90404
Lead Agency: SANTA MONICA, CITY OF
Case Type: LUST Cleanup Site
Geo Track: http://geotracker.waterboards.ca.gov/profile_report.asp?global_id=T0603701412
Global Id: T0603701412
Latitude: 34.0170234
Longitude: -118.4697553
Status: Completed - Case Closed
Status Date: 08/03/1991
Case Worker: Not reported
RB Case Number: 904040316
Local Agency: Not reported
File Location: Not reported
Local Case Number: Not reported
Potential Media Affect: Soil
Potential Contaminants of Concern: Gasoline
Site History: Not reported

SANTA MONICA COMMUNITY COLLEGE DISTRICT - SMC MAINTENANCE FA (Continued) **1000395231**

LUST:
Global Id: T0603701412
Contact Type: Regional Board Caseworker
Contact Name: YUE RONG
Organization Name: LOS ANGELES RWQCB (REGION 4)
Address: 320 W. 4TH ST., SUITE 200
City: Los Angeles
Email: yrong@waterboards.ca.gov
Phone Number: Not reported

LUST:
Global Id: T0603701412
Action Type: Other
Date: 11/14/1990
Action: Leak Reported

Global Id: T0603701412
Action Type: Other
Date: 09/20/1990
Action: Leak Stopped

Global Id: T0603701412
Action Type: Other
Date: 09/29/1990
Action: Leak Discovery

LUST:
Global Id: T0603701412
Status: Open - Case Begin Date
Status Date: 09/20/1990

Global Id: T0603701412
Status: Completed - Case Closed
Status Date: 08/03/1991

LUST REG 4:
Region: 4
Regional Board: 04
County: Los Angeles
Facility Id: 904040316
Status: Case Closed
Substance: Gasoline
Substance Quantity: Not reported
Local Case No: Not reported
Case Type: Soil
Abatement Method Used at the Site: Not reported
Global ID: T0603701412
W Global ID: Not reported
Staff: UNK
Local Agency: 19033
Cross Street: 16TH ST
Enforcement Type: Not reported
Date Leak Discovered: 9/29/1990
Date Leak First Reported: 11/14/1990

SANTA MONICA COMMUNITY COLLEGE DISTRICT - SMC MAINTENANCE FA (Continued) **1000395231**

Date Leak Record Entered: 7/20/1993
Date Confirmation Began: Not reported
Date Leak Stopped: 9/20/1990
Date Case Last Changed on Database: 7/20/1993
Date the Case was Closed: 8/3/1991
How Leak Discovered: OM
How Leak Stopped: Not reported
Cause of Leak: UNK
Leak Source: UNK
Operator: Not reported
Water System: Not reported
Well Name: Not reported
Approx. Dist To Production Well (ft): 2912.0581966976668022599814467
Source of Cleanup Funding: UNK
Preliminary Site Assessment Workplan Submitted: Not reported
Preliminary Site Assessment Began: Not reported
Pollution Characterization Began: Not reported
Remediation Plan Submitted: Not reported
Remedial Action Underway: Not reported
Post Remedial Action Monitoring Began: Not reported
Enforcement Action Date: Not reported
Historical Max MTBE Date: Not reported
Hist Max MTBE Conc in Groundwater: Not reported
Hist Max MTBE Conc in Soil: Not reported
Significant Interim Remedial Action Taken: Not reported
GW Qualifier: Not reported
Soil Qualifier: Not reported
Organization: Not reported
Owner Contact: Not reported
Responsible Party: SANTA MONICA COLLEGE
RP Address: 1900 PICO BLVD., SANTA MONICA, CA 90405-1628
Program: LUST
Lat/Long: 34.0194572 / -1
Local Agency Staff: UNK
Beneficial Use: Not reported
Priority: Not reported
Cleanup Fund Id: Not reported
Suspended: Not reported
Assigned Name: Not reported
Summary: Not reported

CERS HAZ WASTE:
Name: SANTA MONICA COMMUNITY COLLEGE DISTRICT - SMC MAINTENANCE FACILITY
Address: 1900 PICO BLVD
City,State,Zip: SANTA MONICA, CA 90405
Site ID: 151023
CERS ID: 10173003
CERS Description: Hazardous Waste Generator

Name: SANTA MONICA COMMUNITY COLLEGE DISTRICT - SMC GENERAL CAMPUS
Address: 1900 PICO BLVD
City,State,Zip: SANTA MONICA, CA 90405
Site ID: 401442
CERS ID: 10172935
CERS Description: Hazardous Waste Generator

SANTA MONICA COMMUNITY COLLEGE DISTRICT - SMC MAINTENANCE FA (Continued) **1000395231**

CERS TANKS:

Name:	SANTA MONICA COMMUNITY COLLEGE DISTRICT - SMC GENERAL CAMPUS
Address:	1900 PICO BLVD
City,State,Zip:	SANTA MONICA, CA 90405
Site ID:	401442
CERS ID:	10172935
CERS Description:	Aboveground Petroleum Storage

CHMIRS:

Name:	Not reported
Address:	1900 PICO BLVD
City,State,Zip:	SANTA MONICA, CA 90404
OES Incident Number:	981
OES notification:	Not reported
OES Date:	7/6/1994
OES Time:	08:41:52 AM
Date Completed:	**Not reported**
Property Use:	Not reported
Agency Id Number:	Not reported
Agency Incident Number:	Not reported
Time Notified:	Not reported
Time Completed:	Not reported
Surrounding Area:	Not reported
Estimated Temperature:	Not reported
Property Management:	Not reported
More Than Two Substances Involved?:	Not reported
Resp Agncy Personel # Of Decontaminated:	Not reported
Responding Agency Personel # Of Injuries:	Not reported
Responding Agency Personel # Of Fatalities:	Not reported
Others Number Of Decontaminated:	Not reported
Others Number Of Injuries:	Not reported
Others Number Of Fatalities:	Not reported
Vehicle Make/year:	Not reported
Vehicle License Number:	Not reported
Vehicle State:	Not reported
Vehicle Id Number:	Not reported
CA DOT PUC/ICC Number:	Not reported
Company Name:	Not reported
Reporting Officer Name/ID:	Not reported
Report Date:	Not reported
Facility Telephone:	Not reported
Waterway Involved:	NO
Waterway:	Not reported
Spill Site:	Not reported
Cleanup By:	none required
Containment:	Not reported
What Happened:	Not reported
Type:	CHEMICAL
Measure:	Not reported
Other:	Not reported
Date/Time:	Not reported
Year:	1994
Agency:	city of santa monica
Incident Date:	1130 5 jul 94
Admin Agency:	Not reported
Amount:	300 pounds

SANTA MONICA COMMUNITY COLLEGE DISTRICT - SMC MAINTENANCE FA (Continued) **1000395231**

Contained:	NO
Site Type:	Not reported
E Date:	Not reported
Substance:	pool chlorine
Unknown:	Not reported
Substance #2:	Not reported
Substance #3:	Not reported
Evacuations:	YES
Number of Injuries:	YES
Number of Fatalities:	NO
#1 Pipeline:	Not reported
#2 Pipeline:	Not reported
#3 Pipeline:	Not reported
#1 Vessel >= 300 Tons:	Not reported
#2 Vessel >= 300 Tons:	Not reported
#3 Vessel >= 300 Tons:	Not reported
Evacs:	Not reported
Injuries:	Not reported
Fatals:	Not reported
Comments:	Not reported
Description:	leak in public pool system, two cylinders of chlorine emptied 4 persons exposed and pool area was evacuated also reported by Jones chem at 0940 6 jul 94 cby

Name:	Not reported
Address:	1900 PICO BLVD
City,State,Zip:	SANTA MONICA, CA
OES Incident Number:	7-2630
OES notification:	07/03/1997
OES Date:	Not reported
OES Time:	Not reported
Date Completed:	**Not reported**
Property Use:	Not reported
Agency Id Number:	Not reported
Agency Incident Number:	Not reported
Time Notified:	Not reported
Time Completed:	Not reported
Surrounding Area:	Not reported
Estimated Temperature:	Not reported
Property Management:	Not reported
More Than Two Substances Involved?:	Not reported
Resp Agncy Personel # Of Decontaminated:	Not reported
Responding Agency Personel # Of Injuries:	Not reported
Responding Agency Personel # Of Fatalities:	Not reported
Others Number Of Decontaminated:	Not reported
Others Number Of Injuries:	Not reported
Others Number Of Fatalities:	Not reported
Vehicle Make/year:	Not reported
Vehicle License Number:	Not reported
Vehicle State:	Not reported
Vehicle Id Number:	Not reported
CA DOT PUC/ICC Number:	Not reported
Company Name:	Not reported
Reporting Officer Name/ID:	Not reported
Report Date:	Not reported
Facility Telephone:	Not reported

SANTA MONICA COMMUNITY COLLEGE DISTRICT - SMC MAINTENANCE FA (Continued) **1000395231**

Waterway Involved:	No
Waterway:	no
Spill Site:	Not reported
Cleanup By:	Co. Health
Containment:	Not reported
What Happened:	Not reported
Type:	Not reported
Measure:	Not reported
Other:	Not reported
Date/Time:	Not reported
Year:	1997
Agency:	Santa Monica FD
Incident Date:	7/3/199712:00:00 AM
Admin Agency:	Not reported
Amount:	Not reported
Contained:	No
Site Type:	Road
E Date:	Not reported
Substance:	hydrochloric acid 37% concentration
Gallons:	0.000000
Unknown:	0
Substance #2:	Not reported
Substance #3:	Not reported
Evacuations:	200
Number of Injuries:	1
Number of Fatalities:	0
#1 Pipeline:	Not reported
#2 Pipeline:	Not reported
#3 Pipeline:	Not reported
#1 Vessel >= 300 Tons:	Not reported
#2 Vessel >= 300 Tons:	Not reported
#3 Vessel >= 300 Tons:	Not reported
Evacs:	Not reported
Injuries:	Not reported
Fatals:	Not reported
Comments:	Not reported
Description:	Transferring of chemical from storage site, cart tipped over spilling acid. Precautionary evacuations of a nearby pool, evacuees were returned.

EMI:

Name:	SANTA MONICA COMM COLLEGE DIST
Address:	1900 PICO BL
City,State,Zip:	SANTA MONICA, CA 90404
Year:	1990
County Code:	19
Air Basin:	SC
Facility ID:	44115
Air District Name:	SC
SIC Code:	8222
Air District Name:	SOUTH COAST AQMD
Community Health Air Pollution Info System:	Not reported
Consolidated Emission Reporting Rule:	Not reported
Total Organic Hydrocarbon Gases Tons/Yr:	1
Reactive Organic Gases Tons/Yr:	0
Carbon Monoxide Emissions Tons/Yr:	0

SANTA MONICA COMMUNITY COLLEGE DISTRICT - SMC MAINTENANCE FA (Continued) **1000395231**

NOX - Oxides of Nitrogen Tons/Yr:	1
SOX - Oxides of Sulphur Tons/Yr:	0
Particulate Matter Tons/Yr:	0
Part. Matter 10 Micrometers and Smllr Tons/Yr:	0

Name:	SANTA MONICA COMM COLLEGE DIST
Address:	1900 PICO BL
City,State,Zip:	SANTA MONICA, CA 90404
Year:	1995
County Code:	19
Air Basin:	SC
Facility ID:	44115
Air District Name:	SC
SIC Code:	8222
Air District Name:	SOUTH COAST AQMD
Community Health Air Pollution Info System:	Not reported
Consolidated Emission Reporting Rule:	Not reported
Total Organic Hydrocarbon Gases Tons/Yr:	1
Reactive Organic Gases Tons/Yr:	0
Carbon Monoxide Emissions Tons/Yr:	2
NOX - Oxides of Nitrogen Tons/Yr:	1
SOX - Oxides of Sulphur Tons/Yr:	0
Particulate Matter Tons/Yr:	0
Part. Matter 10 Micrometers and Smllr Tons/Yr:	0

Name:	SANTA MONICA COMM COLLEGE DIST
Address:	1900 PICO BLVD
City,State,Zip:	SANTA MONICA, CA 90404
Year:	2002
County Code:	19
Air Basin:	SC
Facility ID:	44115
Air District Name:	SC
SIC Code:	8222
Air District Name:	SOUTH COAST AQMD
Community Health Air Pollution Info System:	Not reported
Consolidated Emission Reporting Rule:	Not reported
Total Organic Hydrocarbon Gases Tons/Yr:	0
Reactive Organic Gases Tons/Yr:	0
Carbon Monoxide Emissions Tons/Yr:	1
NOX - Oxides of Nitrogen Tons/Yr:	1
SOX - Oxides of Sulphur Tons/Yr:	0
Particulate Matter Tons/Yr:	0
Part. Matter 10 Micrometers and Smllr Tons/Yr:	0

Name:	SANTA MONICA COMM COLLEGE DIST
Address:	1900 PICO BLVD
City,State,Zip:	SANTA MONICA, CA 90404
Year:	2003
County Code:	19
Air Basin:	SC
Facility ID:	44115
Air District Name:	SC
SIC Code:	8222
Air District Name:	SOUTH COAST AQMD
Community Health Air Pollution Info System:	Not reported
Consolidated Emission Reporting Rule:	Not reported

SANTA MONICA COMMUNITY COLLEGE DISTRICT - SMC MAINTENANCE FA (Continued) **1000395231**

Total Organic Hydrocarbon Gases Tons/Yr:	0
Reactive Organic Gases Tons/Yr:	0
Carbon Monoxide Emissions Tons/Yr:	1
NOX - Oxides of Nitrogen Tons/Yr:	1
SOX - Oxides of Sulphur Tons/Yr:	0
Particulate Matter Tons/Yr:	0
Part. Matter 10 Micrometers and Smllr Tons/Yr:	0

Name:	SANTA MONICA COMM COLLEGE DIST
Address:	1900 PICO BLVD
City,State,Zip:	SANTA MONICA, CA 90404
Year:	2004
County Code:	19
Air Basin:	SC
Facility ID:	44115
Air District Name:	SC
SIC Code:	8222
Air District Name:	SOUTH COAST AQMD
Community Health Air Pollution Info System:	Not reported
Consolidated Emission Reporting Rule:	Not reported
Total Organic Hydrocarbon Gases Tons/Yr:	0.293955
Reactive Organic Gases Tons/Yr:	0.11
Carbon Monoxide Emissions Tons/Yr:	0.78387
NOX - Oxides of Nitrogen Tons/Yr:	1.07468
SOX - Oxides of Sulphur Tons/Yr:	0.0070849
Particulate Matter Tons/Yr:	0.07878775
Part. Matter 10 Micrometers and Smllr Tons/Yr:	0.07

HIST CORTESE:

edr_fname:	SANTA MONICA COLLEGE
edr_fadd1:	1900 PICO
City,State,Zip:	SANTA MONICA, CA 90405
Region:	CORTESE
Facility County Code:	19
Reg By:	LTNKA
Reg Id:	904040316

NPDES:

Name:	PHASE I SITE PREPARATION
Address:	1900 PICO BLVD
City,State,Zip:	SANTA MONICA, CA 90405
Facility Status:	Not reported
NPDES Number:	Not reported
Region:	Not reported
Agency Number:	Not reported
Regulatory Measure ID:	Not reported
Place ID:	Not reported
Order Number:	Not reported
WDID:	4 19C355000
Regulatory Measure Type:	Construction
Program Type:	Not reported
Adoption Date Of Regulatory Measure:	Not reported
Effective Date Of Regulatory Measure:	Not reported
Termination Date Of Regulatory Measure:	Not reported
Expiration Date Of Regulatory Measure:	Not reported
Discharge Address:	Not reported

SANTA MONICA COMMUNITY COLLEGE DISTRICT - SMC MAINTENANCE FA (Continued) **1000395231**

Discharge Name:	Not reported
Discharge City:	Not reported
Discharge State:	Not reported
Discharge Zip:	Not reported
Status:	Terminated
Status Date:	09/08/2020
Operator Name:	Santa Monica Community College District
Operator Address:	1900 Pico Blvd
Operator City:	Santa Monica
Operator State:	California
Operator Zip:	90405

NPDES as of 03/2018:

NPDES Number:	Not reported
Status:	Not reported
Agency Number:	Not reported
Region:	4
Regulatory Measure ID:	362816
Order Number:	Not reported
Regulatory Measure Type:	Construction
Place ID:	Not reported
WDID:	4 19C355000
Program Type:	Not reported
Adoption Date Of Regulatory Measure:	Not reported
Effective Date Of Regulatory Measure:	Not reported
Expiration Date Of Regulatory Measure:	Not reported
Termination Date Of Regulatory Measure:	Not reported
Discharge Name:	Not reported
Discharge Address:	Not reported
Discharge City:	Not reported
Discharge State:	Not reported
Discharge Zip:	Not reported
Received Date:	03/20/2009
Processed Date:	04/02/2009
Status:	Active
Status Date:	02/21/2013
Place Size:	4.78
Place Size Unit:	Acres
Contact:	Lee Paul
Contact Title:	Not reported
Contact Phone:	310-434-4730
Contact Phone Ext:	Not reported
Contact Email:	ej011@me.com
Operator Name:	Santa Monica Community College District
Operator Address:	1900 Pico Blvd
Operator City:	Santa Monica
Operator State:	California
Operator Zip:	90405
Operator Contact:	Lee Paul
Operator Contact Title:	Construction Manager
Operator Contact Phone:	310-434-4730
Operator Contact Phone Ext:	Not reported
Operator Contact Email:	ej011@me.com
Operator Type:	Special District
Developer:	Santa Monica Community College District
Developer Address:	1900 Pico Blvd
Developer City:	Santa Monica
Developer State:	California

SANTA MONICA COMMUNITY COLLEGE DISTRICT - SMC MAINTENANCE FA (Continued) **1000395231**

Developer Zip:	90405
Developer Contact:	Lee Paul
Developer Contact Title:	Construction Manager
Constype Linear Utility Ind:	N
Emergency Phone:	310-863-2201
Emergency Phone Ext:	Not reported
Constype Above Ground Ind:	N
Constype Below Ground Ind:	N
Constype Cable Line Ind:	N
Constype Comm Line Ind:	N
Constype Commertial Ind:	N
Constype Electrical Line Ind:	N
Constype Gas Line Ind:	N
Constype Industrial Ind:	N
Constype Other Description:	Not reported
Constype Other Ind:	N
Constype Recons Ind:	N
Constype Residential Ind:	N
Constype Transport Ind:	N
Constype Utility Description:	Not reported
Constype Utility Ind:	N
Constype Water Sewer Ind:	N
Dir Discharge Uswater Ind:	N
Receiving Water Name:	Ocean
Certifier:	Greg Brown
Certifier Title:	Not reported
Certification Date:	21-SEP-10
Primary Sic:	Not reported
Secondary Sic:	Not reported
Tertiary Sic:	Not reported
NPDES Number:	CAS000002
Status:	Active
Agency Number:	0
Region:	4
Regulatory Measure ID:	362816
Order Number:	2009-0009-DWQ
Regulatory Measure Type:	Enrollee
Place ID:	Not reported
WDID:	4 19C355000
Program Type:	Construction
Adoption Date Of Regulatory Measure:	Not reported
Effective Date Of Regulatory Measure:	04/02/2009
Expiration Date Of Regulatory Measure:	Not reported
Termination Date Of Regulatory Measure:	Not reported
Discharge Name:	Santa Monica Community College District
Discharge Address:	1900 Pico Blvd
Discharge City:	Santa Monica
Discharge State:	California
Discharge Zip:	90405
Received Date:	Not reported
Processed Date:	Not reported
Status:	Not reported
Status Date:	Not reported
Place Size:	Not reported
Place Size Unit:	Not reported
Contact:	Not reported

SANTA MONICA COMMUNITY COLLEGE DISTRICT - SMC MAINTENANCE FA (Continued) **1000395231**

Contact Title:	Not reported
Contact Phone:	Not reported
Contact Phone Ext:	Not reported
Contact Email:	Not reported
Operator Name:	Not reported
Operator Address:	Not reported
Operator City:	Not reported
Operator State:	Not reported
Operator Zip:	Not reported
Operator Contact:	Not reported
Operator Contact Title:	Not reported
Operator Contact Phone:	Not reported
Operator Contact Phone Ext:	Not reported
Operator Contact Email:	Not reported
Operator Type:	Not reported
Developer:	Not reported
Developer Address:	Not reported
Developer City:	Not reported
Developer State:	Not reported
Developer Zip:	Not reported
Developer Contact:	Not reported
Developer Contact Title:	Not reported
Constype Linear Utility Ind:	Not reported
Emergency Phone:	Not reported
Emergency Phone Ext:	Not reported
Constype Above Ground Ind:	Not reported
Constype Below Ground Ind:	Not reported
Constype Cable Line Ind:	Not reported
Constype Comm Line Ind:	Not reported
Constype Commertial Ind:	Not reported
Constype Electrical Line Ind:	Not reported
Constype Gas Line Ind:	Not reported
Constype Industrial Ind:	Not reported
Constype Other Description:	Not reported
Constype Other Ind:	Not reported
Constype Recons Ind:	Not reported
Constype Residential Ind:	Not reported
Constype Transport Ind:	Not reported
Constype Utility Description:	Not reported
Constype Utility Ind:	Not reported
Constype Water Sewer Ind:	Not reported
Dir Discharge Uswater Ind:	Not reported
Receiving Water Name:	Not reported
Certifier:	Not reported
Certifier Title:	Not reported
Certification Date:	Not reported
Primary Sic:	Not reported
Secondary Sic:	Not reported
Tertiary Sic:	Not reported

Name:	PHASE I SITE PREPARATION
Address:	1900 PICO BLVD
City,State,Zip:	SANTA MONICA, CA 90405
Facility Status:	Terminated
NPDES Number:	CAS000002
Region:	4

SANTA MONICA COMMUNITY COLLEGE DISTRICT - SMC MAINTENANCE FA (Continued) **1000395231**

Agency Number:	0
Regulatory Measure ID:	362816
Place ID:	Not reported
Order Number:	2009-0009-DWQ
WDID:	4 19C355000
Regulatory Measure Type:	Enrollee
Program Type:	Construction
Adoption Date Of Regulatory Measure:	Not reported
Effective Date Of Regulatory Measure:	04/02/2009
Termination Date Of Regulatory Measure:	07/17/2020
Expiration Date Of Regulatory Measure:	Not reported
Discharge Address:	1900 Pico Blvd
Discharge Name:	Santa Monica Community College District
Discharge City:	Santa Monica
Discharge State:	California
Discharge Zip:	90405
Status:	Not reported
Status Date:	Not reported
Operator Name:	Not reported
Operator Address:	Not reported
Operator City:	Not reported
Operator State:	Not reported
Operator Zip:	Not reported

NPDES as of 03/2018:

NPDES Number:	Not reported
Status:	Not reported
Agency Number:	Not reported
Region:	4
Regulatory Measure ID:	362816
Order Number:	Not reported
Regulatory Measure Type:	Construction
Place ID:	Not reported
WDID:	4 19C355000
Program Type:	Not reported
Adoption Date Of Regulatory Measure:	Not reported
Effective Date Of Regulatory Measure:	Not reported
Expiration Date Of Regulatory Measure:	Not reported
Termination Date Of Regulatory Measure:	Not reported
Discharge Name:	Not reported
Discharge Address:	Not reported
Discharge City:	Not reported
Discharge State:	Not reported
Discharge Zip:	Not reported
Received Date:	03/20/2009
Processed Date:	04/02/2009
Status:	Active
Status Date:	02/21/2013
Place Size:	4.78
Place Size Unit:	Acres
Contact:	Lee Paul
Contact Title:	Not reported
Contact Phone:	310-434-4730
Contact Phone Ext:	Not reported
Contact Email:	ej011@me.com
Operator Name:	Santa Monica Community College District
Operator Address:	1900 Pico Blvd
Operator City:	Santa Monica

SANTA MONICA COMMUNITY COLLEGE DISTRICT - SMC MAINTENANCE FA (Continued) **1000395231**

Operator State:	California
Operator Zip:	90405
Operator Contact:	Lee Paul
Operator Contact Title:	Construction Manager
Operator Contact Phone:	310-434-4730
Operator Contact Phone Ext:	Not reported
Operator Contact Email:	ej011@me.com
Operator Type:	Special District
Developer:	Santa Monica Community College District
Developer Address:	1900 Pico Blvd
Developer City:	Santa Monica
Developer State:	California
Developer Zip:	90405
Developer Contact:	Lee Paul
Developer Contact Title:	Construction Manager
Constype Linear Utility Ind:	N
Emergency Phone:	310-863-2201
Emergency Phone Ext:	Not reported
Constype Above Ground Ind:	N
Constype Below Ground Ind:	N
Constype Cable Line Ind:	N
Constype Comm Line Ind:	N
Constype Commertial Ind:	N
Constype Electrical Line Ind:	N
Constype Gas Line Ind:	N
Constype Industrial Ind:	N
Constype Other Description:	Not reported
Constype Other Ind:	N
Constype Recons Ind:	N
Constype Residential Ind:	N
Constype Transport Ind:	N
Constype Utility Description:	Not reported
Constype Utility Ind:	N
Constype Water Sewer Ind:	N
Dir Discharge Uswater Ind:	N
Receiving Water Name:	Ocean
Certifier:	Greg Brown
Certifier Title:	Not reported
Certification Date:	21-SEP-10
Primary Sic:	Not reported
Secondary Sic:	Not reported
Tertiary Sic:	Not reported
NPDES Number:	CAS000002
Status:	Active
Agency Number:	0
Region:	4
Regulatory Measure ID:	362816
Order Number:	2009-0009-DWQ
Regulatory Measure Type:	Enrollee
Place ID:	Not reported
WDID:	4 19C355000
Program Type:	Construction
Adoption Date Of Regulatory Measure:	Not reported
Effective Date Of Regulatory Measure:	04/02/2009
Expiration Date Of Regulatory Measure:	Not reported
Termination Date Of Regulatory Measure:	Not reported

SANTA MONICA COMMUNITY COLLEGE DISTRICT - SMC MAINTENANCE FA (Continued) **1000395231**

Discharge Name:	Santa Monica Community College District
Discharge Address:	1900 Pico Blvd
Discharge City:	Santa Monica
Discharge State:	California
Discharge Zip:	90405
Received Date:	Not reported
Processed Date:	Not reported
Status:	Not reported
Status Date:	Not reported
Place Size:	Not reported
Place Size Unit:	Not reported
Contact:	Not reported
Contact Title:	Not reported
Contact Phone:	Not reported
Contact Phone Ext:	Not reported
Contact Email:	Not reported
Operator Name:	Not reported
Operator Address:	Not reported
Operator City:	Not reported
Operator State:	Not reported
Operator Zip:	Not reported
Operator Contact:	Not reported
Operator Contact Title:	Not reported
Operator Contact Phone:	Not reported
Operator Contact Phone Ext:	Not reported
Operator Contact Email:	Not reported
Operator Type:	Not reported
Developer:	Not reported
Developer Address:	Not reported
Developer City:	Not reported
Developer State:	Not reported
Developer Zip:	Not reported
Developer Contact:	Not reported
Developer Contact Title:	Not reported
Constype Linear Utility Ind:	Not reported
Emergency Phone:	Not reported
Emergency Phone Ext:	Not reported
Constype Above Ground Ind:	Not reported
Constype Below Ground Ind:	Not reported
Constype Cable Line Ind:	Not reported
Constype Comm Line Ind:	Not reported
Constype Commertial Ind:	Not reported
Constype Electrical Line Ind:	Not reported
Constype Gas Line Ind:	Not reported
Constype Industrial Ind:	Not reported
Constype Other Description:	Not reported
Constype Other Ind:	Not reported
Constype Recons Ind:	Not reported
Constype Residential Ind:	Not reported
Constype Transport Ind:	Not reported
Constype Utility Description:	Not reported
Constype Utility Ind:	Not reported
Constype Water Sewer Ind:	Not reported
Dir Discharge Uswater Ind:	Not reported
Receiving Water Name:	Not reported
Certifier:	Not reported
Certifier Title:	Not reported

SANTA MONICA COMMUNITY COLLEGE DISTRICT - SMC MAINTENANCE FA (Continued) **1000395231**

Certification Date:	Not reported
Primary Sic:	Not reported
Secondary Sic:	Not reported
Tertiary Sic:	Not reported

Name:	SANTA MONICA COLLEGE HEALTH PE FITNESS DANCE AND CENTRAL PLANT
Address:	1900 PICO BLVD
City,State,Zip:	SANTA MONICA, CA 90405
Facility Status:	Not reported
NPDES Number:	Not reported
Region:	Not reported
Agency Number:	Not reported
Regulatory Measure ID:	Not reported
Place ID:	Not reported
Order Number:	Not reported
WDID:	4 19C372884
Regulatory Measure Type:	Construction
Program Type:	Not reported
Adoption Date Of Regulatory Measure:	Not reported
Effective Date Of Regulatory Measure:	Not reported
Termination Date Of Regulatory Measure:	Not reported
Expiration Date Of Regulatory Measure:	Not reported
Discharge Address:	Not reported
Discharge Name:	Not reported
Discharge City:	Not reported
Discharge State:	Not reported
Discharge Zip:	Not reported
Status:	Terminated
Status Date:	06/15/2018
Operator Name:	Santa Monica Community College District
Operator Address:	1900 Pico Blvd
Operator City:	Santa Monica
Operator State:	California
Operator Zip:	90405

NPDES as of 03/2018:

NPDES Number:	CAS000002
Status:	Active
Agency Number:	0
Region:	4
Regulatory Measure ID:	454622
Order Number:	2009-0009-DWQ
Regulatory Measure Type:	Enrollee
Place ID:	Not reported
WDID:	4 19C372884
Program Type:	Construction
Adoption Date Of Regulatory Measure:	Not reported
Effective Date Of Regulatory Measure:	05/12/2015
Expiration Date Of Regulatory Measure:	Not reported
Termination Date Of Regulatory Measure:	Not reported
Discharge Name:	Santa Monica Community College District
Discharge Address:	1900 Pico Blvd
Discharge City:	Santa Monica
Discharge State:	California
Discharge Zip:	90405
Received Date:	Not reported
Processed Date:	Not reported

SANTA MONICA COMMUNITY COLLEGE DISTRICT - SMC MAINTENANCE FA (Continued) **1000395231**

Status:	Not reported
Status Date:	Not reported
Place Size:	Not reported
Place Size Unit:	Not reported
Contact:	Not reported
Contact Title:	Not reported
Contact Phone:	Not reported
Contact Phone Ext:	Not reported
Contact Email:	Not reported
Operator Name:	Not reported
Operator Address:	Not reported
Operator City:	Not reported
Operator State:	Not reported
Operator Zip:	Not reported
Operator Contact:	Not reported
Operator Contact Title:	Not reported
Operator Contact Phone:	Not reported
Operator Contact Phone Ext:	Not reported
Operator Contact Email:	Not reported
Operator Type:	Not reported
Developer:	Not reported
Developer Address:	Not reported
Developer City:	Not reported
Developer State:	Not reported
Developer Zip:	Not reported
Developer Contact:	Not reported
Developer Contact Title:	Not reported
Constype Linear Utility Ind:	Not reported
Emergency Phone:	Not reported
Emergency Phone Ext:	Not reported
Constype Above Ground Ind:	Not reported
Constype Below Ground Ind:	Not reported
Constype Cable Line Ind:	Not reported
Constype Comm Line Ind:	Not reported
Constype Commertial Ind:	Not reported
Constype Electrical Line Ind:	Not reported
Constype Gas Line Ind:	Not reported
Constype Industrial Ind:	Not reported
Constype Other Description:	Not reported
Constype Other Ind:	Not reported
Constype Recons Ind:	Not reported
Constype Residential Ind:	Not reported
Constype Transport Ind:	Not reported
Constype Utility Description:	Not reported
Constype Utility Ind:	Not reported
Constype Water Sewer Ind:	Not reported
Dir Discharge Uswater Ind:	Not reported
Receiving Water Name:	Not reported
Certifier:	Not reported
Certifier Title:	Not reported
Certification Date:	Not reported
Primary Sic:	Not reported
Secondary Sic:	Not reported
Tertiary Sic:	Not reported
NPDES Number:	Not reported
Status:	Not reported

SANTA MONICA COMMUNITY COLLEGE DISTRICT - SMC MAINTENANCE FA (Continued) **1000395231**

Agency Number:	Not reported
Region:	4
Regulatory Measure ID:	454622
Order Number:	Not reported
Regulatory Measure Type:	Construction
Place ID:	Not reported
WDID:	4 19C372884
Program Type:	Not reported
Adoption Date Of Regulatory Measure:	Not reported
Effective Date Of Regulatory Measure:	Not reported
Expiration Date Of Regulatory Measure:	Not reported
Termination Date Of Regulatory Measure:	Not reported
Discharge Name:	Not reported
Discharge Address:	Not reported
Discharge City:	Not reported
Discharge State:	Not reported
Discharge Zip:	Not reported
Received Date:	05/12/2015
Processed Date:	05/12/2015
Status:	Active
Status Date:	05/12/2015
Place Size:	1.84
Place Size Unit:	Acres
Contact:	Greg Brown
Contact Title:	Not reported
Contact Phone:	310-434-4203
Contact Phone Ext:	Not reported
Contact Email:	brown_gregory@smc.edu
Operator Name:	Santa Monica Community College District
Operator Address:	1900 Pico Blvd
Operator City:	Santa Monica
Operator State:	California
Operator Zip:	90405
Operator Contact:	Greg Brown
Operator Contact Title:	Not reported
Operator Contact Phone:	310-434-4203
Operator Contact Phone Ext:	Not reported
Operator Contact Email:	brown_gregory@smc.edu
Operator Type:	Special District
Developer:	Santa Monica Community College District
Developer Address:	1900 Pico Blvd
Developer City:	Santa Monica
Developer State:	California
Developer Zip:	90405
Developer Contact:	Greg Brown
Developer Contact Title:	Not reported
Constype Linear Utility Ind:	N
Emergency Phone:	Not reported
Emergency Phone Ext:	Not reported
Constype Above Ground Ind:	N
Constype Below Ground Ind:	N
Constype Cable Line Ind:	N
Constype Comm Line Ind:	N
Constype Commertial Ind:	N
Constype Electrical Line Ind:	N
Constype Gas Line Ind:	N
Constype Industrial Ind:	N

SANTA MONICA COMMUNITY COLLEGE DISTRICT - SMC MAINTENANCE FA (Continued) **1000395231**

Constype Other Description:	Not reported
Constype Other Ind:	N
Constype Recons Ind:	Y
Constype Residential Ind:	N
Constype Transport Ind:	N
Constype Utility Description:	Not reported
Constype Utility Ind:	N
Constype Water Sewer Ind:	N
Dir Discharge Uswater Ind:	N
Receiving Water Name:	Not reported
Certifier:	Greg Brown
Certifier Title:	Director of Facilities Planning
Certification Date:	12-MAY-15
Primary Sic:	Not reported
Secondary Sic:	Not reported
Tertiary Sic:	Not reported

LOS ANGELES HM:

Name:	SANTA MONICA COMMUNITY COLLEGE
Address:	1900 PICO BLVD
City,State,Zip:	SANTA MONICA, CA 90405
Facility ID:	FA0040000
Last Run Date:	04/19/2021
Status:	INACTIVE

LA Co. Site Mitigation:

Name:	SANTA MONICA COMMUNITY COLLEGE
Address:	1900 PICO BLVD
City,State,Zip:	SANTA MONICA, CA 90405
Facility ID:	Not reported
Status:	Not reported
Site ID:	SD0000092
Jurisdiction:	County
Case ID:	RO0000096
Abated:	Yes
Assigned To:	Don Thompson
Entered Date:	03/09/2004
Abated Date:	05/07/2004

CIWQS:

Name:	PHASE I SITE PREPARATION
Address:	1900 PICO BLVD
City,State,Zip:	SANTA MONICA, CA 90405
Agency:	Santa Monica Community College District
Agency Address:	1900 Pico Blvd, Santa Monica, CA 90405
Place/Project Type:	Construction
SIC/NAICS:	Not reported
Region:	4
Program:	CONSTW
Regulatory Measure Status:	Terminated
Regulatory Measure Type:	Storm water construction
Order Number:	2009-0009-DWQ
WDID:	4 19C355000
NPDES Number:	CAS000002
Adoption Date:	Not reported

SANTA MONICA COMMUNITY COLLEGE DISTRICT - SMC MAINTENANCE FA (Continued) **1000395231**

Effective Date:	04/02/2009
Termination Date:	07/17/2020
Expiration/Review Date:	Not reported
Design Flow:	Not reported
Major/Minor:	Not reported
Complexity:	Not reported
TTWQ:	Not reported
Enforcement Actions within 5 years:	0
Violations within 5 years:	0
Latitude:	34.018054
Longitude:	-118.471814

Name:	LIBERAL ARTS COUNSELING AND LETTERS AND SCIENCE DEMO
Address:	1900 PICO BLVD
City,State,Zip:	SANTA MONICA, CA 90405
Agency:	Santa Monica Community College District
Agency Address:	1900 Pico Blvd, Santa Monica, CA 90405
Place/Project Type:	Construction - Other: Institutional
SIC/NAICS:	Not reported
Region:	4
Program:	CONSTW
Regulatory Measure Status:	Active
Regulatory Measure Type:	Storm water construction
Order Number:	2009-0009-DWQ
WDID:	4 19C394254
NPDES Number:	CAS000002
Adoption Date:	Not reported
Effective Date:	06/25/2021
Termination Date:	Not reported
Expiration/Review Date:	Not reported
Design Flow:	Not reported
Major/Minor:	Not reported
Complexity:	Not reported
TTWQ:	Not reported
Enforcement Actions within 5 years:	0
Violations within 5 years:	0
Latitude:	34.016101
Longitude:	-118.469363

Name:	SANTA MONICA COLLEGE HEALTH PE FITNESS DANCE AND CENTRAL PLANT
Address:	1900 PICO BLVD
City,State,Zip:	SANTA MONICA, CA 90405
Agency:	Santa Monica Community College District
Agency Address:	1900 Pico Blvd, Santa Monica, CA 90405
Place/Project Type:	Construction - Reconstruction
SIC/NAICS:	Not reported
Region:	4
Program:	CONSTW
Regulatory Measure Status:	Terminated
Regulatory Measure Type:	Storm water construction
Order Number:	2009-0009-DWQ
WDID:	4 19C372884
NPDES Number:	CAS000002
Adoption Date:	Not reported
Effective Date:	05/12/2015
Termination Date:	02/15/2018
Expiration/Review Date:	Not reported

SANTA MONICA COMMUNITY COLLEGE DISTRICT - SMC MAINTENANCE FA (Continued) **1000395231**

Design Flow:	Not reported
Major/Minor:	Not reported
Complexity:	Not reported
TTWQ:	Not reported
Enforcement Actions within 5 years:	0
Violations within 5 years:	0
Latitude:	34.01703
Longitude:	-118.46976

CERS:

Name:	LIBERAL ARTS COUNSELING AND LETTERS AND SCIENCE DEMO
Address:	1900 PICO BLVD
City,State,Zip:	SANTA MONICA, CA 90405
Site ID:	584643
CERS ID:	893818
CERS Description:	Construction Storm Water

Affiliation:

Affiliation Type Desc:	Owner/Operator
Entity Name:	Santa Monica Community College District
Entity Title:	Operator
Affiliation Address:	1900 Pico Blvd
Affiliation City:	Santa Monica
Affiliation State:	CA
Affiliation Country:	Not reported
Affiliation Zip:	90405
Affiliation Phone:	,

Name:	SANTA MONICA COLLEGE
Address:	1900 PICO BLVD
City,State,Zip:	SANTA MONICA, CA 90404
Site ID:	255123
CERS ID:	T0603701412
CERS Description:	Leaking Underground Storage Tank Cleanup Site

Affiliation:

Affiliation Type Desc:	Regional Board Caseworker
Entity Name:	YUE RONG - LOS ANGELES RWQCB (REGION 4)
Entity Title:	Not reported
Affiliation Address:	320 W. 4TH ST., SUITE 200
Affiliation City:	Los Angeles
Affiliation State:	CA
Affiliation Country:	Not reported
Affiliation Zip:	Not reported
Affiliation Phone:	,

Name:	SANTA MONICA COMMUNITY COLLEGE DISTRICT - SMC GENERAL CAMPUS
Address:	1900 PICO BLVD
City,State,Zip:	SANTA MONICA, CA 90405
Site ID:	401442
CERS ID:	10172935
CERS Description:	Chemical Storage Facilities

Violations:

Site ID:	401442
Site Name:	Santa Monica Community College District - SMC General Campus

SANTA MONICA COMMUNITY COLLEGE DISTRICT - SMC MAINTENANCE FA (Continued) **1000395231**

Violation Date:	03-16-2016
Citation:	HSC 6.95 25508.2 - California Health and Safety Code, Chapter 6.95, Section(s) 25508.2
Violation Description:	Failure to annually review and electronically certify that the business plan is complete, accurate, and up-to-date.
Violation Notes:	Not reported
Violation Division:	Santa Monica Fire Department
Violation Program:	HMRRP
Violation Source:	CERS,

Evaluation:

Eval General Type:	Compliance Evaluation Inspection
Eval Date:	03-16-2016
Violations Found:	Yes
Eval Type:	Routine done by local agency
Eval Notes:	Not reported
Eval Division:	Santa Monica Fire Department
Eval Program:	HMRRP
Eval Source:	CERS,

Coordinates:

Site ID:	401442
Facility Name:	Santa Monica Community College District - SMC General Campus
Env Int Type Code:	HMBP
Program ID:	10172935
Coord Name:	Not reported
Ref Point Type Desc:	Center of a facility or station.,
Latitude:	34.018970
Longitude:	-118.470330

Affiliation:

Affiliation Type Desc:	Identification Signer
Entity Name:	Daniel Phillips
Entity Title:	Assistant Director Safety & Risk Management
Affiliation Address:	Not reported
Affiliation City:	Not reported
Affiliation State:	Not reported
Affiliation Country:	Not reported
Affiliation Zip:	Not reported
Affiliation Phone:	,

Affiliation Type Desc:	Parent Corporation
Entity Name:	Santa Monica Community College
Entity Title:	Not reported
Affiliation Address:	Not reported
Affiliation City:	Not reported
Affiliation State:	Not reported
Affiliation Country:	Not reported
Affiliation Zip:	Not reported
Affiliation Phone:	,

Affiliation Type Desc:	Document Preparer
Entity Name:	Iris Penales, Keenan & Associates
Entity Title:	Not reported
Affiliation Address:	Not reported
Affiliation City:	Not reported

SANTA MONICA COMMUNITY COLLEGE DISTRICT - SMC MAINTENANCE FA (Continued) **1000395231**

Affiliation State: Not reported
Affiliation Country: Not reported
Affiliation Zip: Not reported
Affiliation Phone: ,

Affiliation Type Desc: CUPA District
Entity Name: Santa Monica Fire Dept
Entity Title: Not reported
Affiliation Address: 333 Olympic Drive - 2nd Floor
Affiliation City: Santa Monica
Affiliation State: CA
Affiliation Country: Not reported
Affiliation Zip: 90401
Affiliation Phone: (310) 434-2666,

Affiliation Type Desc: Environmental Contact
Entity Name: Daniel Phillips
Entity Title: Not reported
Affiliation Address: 1900 Pico Blvd.
Affiliation City: Santa Monica
Affiliation State: CA
Affiliation Country: Not reported
Affiliation Zip: 90405
Affiliation Phone: ,

Affiliation Type Desc: Operator
Entity Name: Santa Monica Community College District
Entity Title: Not reported
Affiliation Address: Not reported
Affiliation City: Not reported
Affiliation State: Not reported
Affiliation Country: Not reported
Affiliation Zip: Not reported
Affiliation Phone: (310) 434-4000,

Affiliation Type Desc: Property Owner
Entity Name: Santa Monica Community College District
Entity Title: Not reported
Affiliation Address: 1900 Pico Blvd
Affiliation City: Santa Monica
Affiliation State: CA
Affiliation Country: United States
Affiliation Zip: 90405
Affiliation Phone: (310) 434-4200,

Affiliation Type Desc: Facility Mailing Address
Entity Name: Mailing Address
Entity Title: Not reported
Affiliation Address: 1900 Pico Blvd
Affiliation City: Santa Monica
Affiliation State: CA
Affiliation Country: Not reported
Affiliation Zip: 90405
Affiliation Phone: ,

Affiliation Type Desc: Legal Owner
Entity Name: Santa Monica Community College District

SANTA MONICA COMMUNITY COLLEGE DISTRICT - SMC MAINTENANCE FA (Continued) **1000395231**

Entity Title: Not reported
Affiliation Address: 1900 Pico Blvd
Affiliation City: Santa Monica
Affiliation State: CA
Affiliation Country: United States
Affiliation Zip: 90405
Affiliation Phone: (310) 434-4200,

Name: AT&T MOBILITY - PEARL - 16TH - USID25652
Address: 1900 PICO BLVD
City,State,Zip: SANTA MONICA, CA 90405
Site ID: 518125
CERS ID: 10783945
CERS Description: Chemical Storage Facilities

Evaluation:
Eval General Type: Compliance Evaluation Inspection
Eval Date: 04-09-2019
Violations Found: No
Eval Type: Routine done by local agency
Eval Notes: Not reported
Eval Division: Santa Monica Fire Department
Eval Program: HMRRP
Eval Source: CERS,

Coordinates:
Site ID: 518125
Facility Name: AT&T Mobility - PEARL - 16TH - USID25652
Env Int Type Code: HMBP
Program ID: 10783945
Coord Name: Not reported
Ref Point Type Desc: Center of a facility or station.,
Latitude: 34.018800
Longitude: -118.470310

Affiliation:
Affiliation Type Desc: Facility Mailing Address
Entity Name: Mailing Address
Entity Title: Not reported
Affiliation Address: 308 S. Akard St., 17th Floor
Affiliation City: Dallas
Affiliation State: TX
Affiliation Country: Not reported
Affiliation Zip: 75202
Affiliation Phone: ,

Affiliation Type Desc: Identification Signer
Entity Name: Jeremy McGrue
Entity Title: National EPCRA Manager
Affiliation Address: Not reported
Affiliation City: Not reported
Affiliation State: Not reported
Affiliation Country: Not reported
Affiliation Zip: Not reported
Affiliation Phone: ,

SANTA MONICA COMMUNITY COLLEGE DISTRICT - SMC MAINTENANCE FA (Continued) **1000395231**

Affiliation Type Desc:	Operator
Entity Name:	AT&T Mobility
Entity Title:	Not reported
Affiliation Address:	Not reported
Affiliation City:	Not reported
Affiliation State:	Not reported
Affiliation Country:	Not reported
Affiliation Zip:	Not reported
Affiliation Phone:	(800) 566-9347,

Affiliation Type Desc:	CUPA District
Entity Name:	Santa Monica Fire Dept
Entity Title:	Not reported
Affiliation Address:	333 Olympic Drive - 2nd Floor
Affiliation City:	Santa Monica
Affiliation State:	CA
Affiliation Country:	Not reported
Affiliation Zip:	90401
Affiliation Phone:	(310) 434-2666,

Affiliation Type Desc:	Document Preparer
Entity Name:	Peter Burnell, Sigma Consultants, Inc.
Entity Title:	Not reported
Affiliation Address:	Not reported
Affiliation City:	Not reported
Affiliation State:	Not reported
Affiliation Country:	Not reported
Affiliation Zip:	Not reported
Affiliation Phone:	,

Affiliation Type Desc:	Environmental Contact
Entity Name:	AT&T EH&S Hotline - Option #1
Entity Title:	Not reported
Affiliation Address:	308 S. Akard St., 17th Floor
Affiliation City:	Dallas
Affiliation State:	TX
Affiliation Country:	Not reported
Affiliation Zip:	75202
Affiliation Phone:	,

Affiliation Type Desc:	Legal Owner
Entity Name:	New Cingular Wireless PCS, LLC dba AT&T Mobility
Entity Title:	Not reported
Affiliation Address:	308 S. Akard St., 17th Floor
Affiliation City:	Dallas
Affiliation State:	TX
Affiliation Country:	United States
Affiliation Zip:	75202
Affiliation Phone:	(214) 464-1712,

Affiliation Type Desc:	Parent Corporation
Entity Name:	AT&T Mobility
Entity Title:	Not reported
Affiliation Address:	Not reported
Affiliation City:	Not reported
Affiliation State:	Not reported
Affiliation Country:	Not reported

SANTA MONICA COMMUNITY COLLEGE DISTRICT - SMC MAINTENANCE FA (Continued) **1000395231**

Affiliation Zip: Not reported
Affiliation Phone: ,

Name: SANTA MONICA COMMUNITY COLLEGE DISTRICT - SMC MAINTENANCE FACILITY
Address: 1900 PICO BLVD
City,State,Zip: SANTA MONICA, CA 90405
Site ID: 151023
CERS ID: 10173003
CERS Description: Chemical Storage Facilities

Violations:
Site ID: 151023
Site Name: Santa Monica Community College District - SMC Maintenance Facility
Violation Date: 09-29-2016
Citation: 40 CFR 1 265.174 - U.S. Code of Federal Regulations, Title 40, Chapter 1, Section(s) 265.174
Violation Description: Failure to inspect hazardous waste storage areas at least weekly and look for leaking and deteriorating containers.
Violation Notes: Returned to compliance on 02/03/2017. OBSERVATION: Hazardous waste storage area (Maintenance and Science Department Area) had the last weekly area inspection on 09/03/15 by Risk & Insurance Coordinator. The owner or operator shall inspect areas used for container storage or transfer, at least weekly, looking for leaking containers and for deterioration of containers and the containment system caused by corrosion and other factors. CORRECTIVE ACTION: Immediately begin conducting the necessary weekly inspections for all hazardous waste containers at this facility.
Violation Division: Los Angeles County Fire Department
Violation Program: HW
Violation Source: CERS,

Site ID: 151023
Site Name: Santa Monica Community College District - SMC Maintenance Facility
Violation Date: 03-16-2016
Citation: HSC 6.95 25508.2 - California Health and Safety Code, Chapter 6.95, Section(s) 25508.2
Violation Description: Failure to annually review and electronically certify that the business plan is complete, accurate, and up-to-date.
Violation Notes: Not reported
Violation Division: Santa Monica Fire Department
Violation Program: HMRRP
Violation Source: CERS,

Site ID: 151023
Site Name: Santa Monica Community College District - SMC Maintenance Facility
Violation Date: 09-29-2016
Citation: 22 CCR 23 66273.34 - California Code of Regulations, Title 22, Chapter 23, Section(s) 66273.34
Violation Description: Failure to label or mark each individual or container or the designated area of universal waste as required. 1) Waste batteries shall be marked with "Universal Waste-Battery(ies) . 2) Mercury containing equipment shall be marked with "Universal Waste -Mercury-Containing Equipment . 3) Lamps shall be marked with Universal Waste-Lamp(s) . 4)Each electronic devices or the container or the designated area shall be marked with Universal Waste-Electronic Device(s) . 5) Each CRTs or the container or the designated area shall be marked with "Universal Waste-CRT(s) . 6) CRT glass or the

SANTA MONICA COMMUNITY COLLEGE DISTRICT - SMC MAINTENANCE FA (Continued) 1000395231

	designated area shall be marked with Universal Waste-CRT glass .
Violation Notes:	Returned to compliance on 02/03/2017. OBSERVATION: Observed UW containers without approved labels/covers. A generator shall label or mark universal waste with the words 'Universal Waste' and the type of waste (batteries, mercury containing equipment, lamps/bulbs, electronic devices, CRTs, aerosol cans). CORRECTIVE ACTION: Immediately label these wastes and ensure that all universal wastes are labeled with the required information.
Violation Division:	Los Angeles County Fire Department
Violation Program:	HW
Violation Source:	CERS,
Site ID:	151023
Site Name:	Santa Monica Community College District - SMC Maintenance Facility
Violation Date:	09-29-2016
Citation:	22 CCR 12 66262.34(f) - California Code of Regulations, Title 22, Chapter 12, Section(s) 66262.34(f)
Violation Description:	Failure to properly label hazardous waste accumulation containers and portable tanks with the following requirements: "Hazardous Waste", name and address of the generator, physical and chemical characteristics of the Hazardous Waste, and starting accumulation date.
Violation Notes:	Returned to compliance on 02/03/2017. OBSERVATION: Observed drums and 40-60 smaill hazardous waste containers without approved hazardous waste labels. All hazardous waste containers shall be marked with the following information: 1) the words Hazardous Waste ; 2) name and address of generator; 3) hazardous properties; 4) physical state; 5) composition (contents); 6) accumulation start date. CORRECTIVE ACTION: Immediately label these containers and ensure that all hazardous waste containers are marked with all the required information.
Violation Division:	Los Angeles County Fire Department
Violation Program:	HW
Violation Source:	CERS,
Site ID:	151023
Site Name:	Santa Monica Community College District - SMC Maintenance Facility
Violation Date:	09-29-2016
Citation:	40 CFR 1 265.173 - U.S. Code of Federal Regulations, Title 40, Chapter 1, Section(s) 265.173
Violation Description:	Failure to meet the following container management requirements: (a) A container holding hazardous waste must always be closed during storage, except when it is necessary to add or remove waste. (b) A container holding hazardous waste must not be opened, handled, or stored in a manner which may rupture the container or cause it to leak.
Violation Notes:	Returned to compliance on 02/03/2017. OBSERVATION: Observed 1 hazardous waste container inside open bucket - Hazardous Waste Storage Area/Science Dept. and 6(5 gal) waste paint open containers, 1(5 gal) open container - waste oil/water- Hazardous Waste Storage Area /Maintenance Dept. All hazardous waste containers shall be closed at all times except when adding or removing waste. CORRECTIVE ACTION: Immediately close these containers and ensure all hazardous waste containers are closed when not adding or removing waste.
Violation Division:	Los Angeles County Fire Department
Violation Program:	HW
Violation Source:	CERS,

SANTA MONICA COMMUNITY COLLEGE DISTRICT - SMC MAINTENANCE FA (Continued) **1000395231**

Site ID: 151023
Site Name: Santa Monica Community College District - SMC Maintenance Facility
Violation Date: 09-29-2016
Citation: 40 CFR 1 262.34(d)(5)(iii) - U.S. Code of Federal Regulations, Title 40, Chapter 1, Section(s) 262.34(d)(5)(iii)
Violation Description: Failure to ensure that all employees are thoroughly familiar with proper waste handling and emergency procedures, relevant to their responsibilities during normal facility operations and emergencies.
Violation Notes: Returned to compliance on 02/03/2017. OBSERVATION: At the time of inspection, it could not be demonstrated (not necessarily documented) that employees who handle hazardous waste were properly trained. Observed open hazardous waste drums/containers without approved labels/covers. The generator must ensure that all employees who handle hazardous waste are thoroughly familiar with proper waste handling and emergency procedures. CORRECTIVE ACTION: Immediately provide training to all employees who handle hazardous waste and submit a copy of the training records to the 11/18/16.
Violation Division: Los Angeles County Fire Department
Violation Program: HW
Violation Source: CERS,

Site ID: 151023
Site Name: Santa Monica Community College District - SMC Maintenance Facility
Violation Date: 09-29-2016
Citation: 22 CCR 23 66273.36 - California Code of Regulations, Title 22, Chapter 23, Section(s) 66273.36
Violation Description: Failure of universal waste handler to provide initial and/or annual refresher training for employees who manage or handle universal waste and to maintain a written record for three years of personnel who took the initial or annual training.
Violation Notes: Returned to compliance on 02/03/2017. OBSERVATION: Employees who handle universal wastes (UW) must be trained initially and annually thereafter. At a minimum, personnel who manage UW shall be trained and thoroughly familiar with proper universal waste management and emergency response procedures relative to those persons responsibilities, including where applicable: 1) types and hazards associated with the UW managed at the facility; 2) proper disposition of UW managed at the facility (e.g. locations of UW containers, or location of centralized UW area); 3) proper procedures for responding to releases of UW including the position titles and the means of contacting those personnel at the facility who are designated to respond to releases; 4) labeling, collecting, handling, consolidating, and shipping UW at the facility, including, but not limited to the prohibition on the disposal of UW. The UW handler shall maintain a written record by date indication the names of personnel who received the training and [Truncated]
Violation Division: Los Angeles County Fire Department
Violation Program: HW
Violation Source: CERS,

Evaluation:
Eval General Type: Compliance Evaluation Inspection
Eval Date: 02-05-2019
Violations Found: No
Eval Type: Routine done by local agency
Eval Notes: Daniel Phillips, Assistant Director of Safety Risk Management
Eval Division: Los Angeles County Fire Department

SANTA MONICA COMMUNITY COLLEGE DISTRICT - SMC MAINTENANCE FA (Continued) **1000395231**

Eval Program: HW
Eval Source: CERS,

Eval General Type: Compliance Evaluation Inspection
Eval Date: 01-07-2016
Violations Found: No
Eval Type: Routine done by local agency
Eval Notes: Adriene Smith
Eval Division: Los Angeles County Fire Department
Eval Program: HW
Eval Source: CERS,

Eval General Type: Other/Unknown
Eval Date: 09-29-2016
Violations Found: Yes
Eval Type: Other, not routine, done by local agency
Eval Notes: Adriene Smith
Eval Division: Los Angeles County Fire Department
Eval Program: HW
Eval Source: CERS,

Eval General Type: Other/Unknown
Eval Date: 01-24-2017
Violations Found: No
Eval Type: Other, not routine, done by local agency
Eval Notes: Not reported
Eval Division: Los Angeles County Fire Department
Eval Program: HW
Eval Source: CERS,

Eval General Type: Other/Unknown
Eval Date: 02-03-2017
Violations Found: No
Eval Type: Other, not routine, done by local agency
Eval Notes: Not reported
Eval Division: Los Angeles County Fire Department
Eval Program: HW
Eval Source: CERS,

Eval General Type: Compliance Evaluation Inspection
Eval Date: 03-16-2016
Violations Found: Yes
Eval Type: Routine done by local agency
Eval Notes: Not reported
Eval Division: Santa Monica Fire Department
Eval Program: HMRRP
Eval Source: CERS,

Coordinates:
Site ID: 151023
Facility Name: Santa Monica Community College District - SMC Maintenance Facility
Env Int Type Code: HWG
Program ID: 10173003
Coord Name: Not reported
Ref Point Type Desc: Center of a facility or station.,
Latitude: 34.018970
Longitude: -118.470330

SANTA MONICA COMMUNITY COLLEGE DISTRICT - SMC MAINTENANCE FA (Continued) **1000395231**

Affiliation:

Affiliation Type Desc:	CUPA District
Entity Name:	Santa Monica Fire Dept
Entity Title:	Not reported
Affiliation Address:	333 Olympic Drive - 2nd Floor
Affiliation City:	Santa Monica
Affiliation State:	CA
Affiliation Country:	Not reported
Affiliation Zip:	90401
Affiliation Phone:	(310) 434-2666,

Affiliation Type Desc:	Facility Mailing Address
Entity Name:	Mailing Address
Entity Title:	Not reported
Affiliation Address:	1900 Pico Blvd
Affiliation City:	Santa Monica
Affiliation State:	CA
Affiliation Country:	Not reported
Affiliation Zip:	90405
Affiliation Phone:	,

Affiliation Type Desc:	Operator
Entity Name:	Santa Monica Community College District
Entity Title:	Not reported
Affiliation Address:	Not reported
Affiliation City:	Not reported
Affiliation State:	Not reported
Affiliation Country:	Not reported
Affiliation Zip:	Not reported
Affiliation Phone:	(310) 434-4000,

Affiliation Type Desc:	Identification Signer
Entity Name:	Daniel Phillips
Entity Title:	Assistant Director Safety & Risk Management
Affiliation Address:	Not reported
Affiliation City:	Not reported
Affiliation State:	Not reported
Affiliation Country:	Not reported
Affiliation Zip:	Not reported
Affiliation Phone:	,

Affiliation Type Desc:	Legal Owner
Entity Name:	Santa Monica Community College
Entity Title:	Not reported
Affiliation Address:	1900 Pico Blvd
Affiliation City:	Santa Monica
Affiliation State:	CA
Affiliation Country:	United States
Affiliation Zip:	90405
Affiliation Phone:	(310) 434-4200,

Affiliation Type Desc:	Parent Corporation
Entity Name:	Santa Monica Community College
Entity Title:	Not reported
Affiliation Address:	Not reported
Affiliation City:	Not reported
Affiliation State:	Not reported

SANTA MONICA COMMUNITY COLLEGE DISTRICT - SMC MAINTENANCE FA (Continued) **1000395231**

Affiliation Country: Not reported
Affiliation Zip: Not reported
Affiliation Phone: ,

Affiliation Type Desc: Document Preparer
Entity Name: Iris Penales, Keenan & Associates
Entity Title: Not reported
Affiliation Address: Not reported
Affiliation City: Not reported
Affiliation State: Not reported
Affiliation Country: Not reported
Affiliation Zip: Not reported
Affiliation Phone: ,

Affiliation Type Desc: Environmental Contact
Entity Name: Daniel Phillips
Entity Title: Not reported
Affiliation Address: 1900 Pico Blvd.
Affiliation City: Santa Monica
Affiliation State: CA
Affiliation Country: Not reported
Affiliation Zip: 90405
Affiliation Phone: ,

Affiliation Type Desc: Property Owner
Entity Name: Santa Monica Community College District
Entity Title: Not reported
Affiliation Address: 1900 Pico Blvd
Affiliation City: Santa Monica
Affiliation State: CA
Affiliation Country: United States
Affiliation Zip: 90405
Affiliation Phone: (310) 434-4200,

HWTS:
Name: SANTA MONICA COLLEGE
Address: 1900 PICO BLVD
Address 2: SANTA MONICA
City,State,Zip: SANTA MONICA, CA 90405
EPA ID: CAC002866478
Inactive Date: 09/24/2016
Create Date: 06/23/2016
Last Act Date: 09/24/2016
Mailing Name: Not reported
Mailing Address: 1900 PICO BLVD
Mailing Address 2: Not reported
Mailing City,State,Zip: SANTA MONICA, CA 90405
Owner Name: SANTA MONICA COLLEGE
Owner Address: 1900 PICO BLVD
Owner Address 2: Not reported
Owner City,State,Zip: SANTA MONICA, CA 90405
Contact Name: GREG BROWN
Contact Address: 1900 PICO BLVD
Contact Address 2: Not reported
City,State,Zip: SANTA MONICA, CA 90405

SANTA MONICA COMMUNITY COLLEGE DISTRICT - SMC MAINTENANCE FA (Continued) **1000395231**

Name:	SANTA MONICA COLLEGE
Address:	1900 PICO BLVD.
Address 2:	Not reported
City,State,Zip:	SANTA MONICA, CA 90405
EPA ID:	CAC003084160
Inactive Date:	12/16/2020
Create Date:	09/16/2020
Last Act Date:	12/17/2020
Mailing Name:	Not reported
Mailing Address:	1900 PICO BLVD.
Mailing Address 2:	Not reported
Mailing City,State,Zip:	SANTA MONICA, CA 90405
Owner Name:	SANTA MONICA COLLEGE
Owner Address:	1900 PICO BLVD.
Owner Address 2:	Not reported
Owner City,State,Zip:	SANTA MONICA, CA 90405
Contact Name:	CHARLIE YEN
Contact Address:	1900 PICO BLVD.
Contact Address 2:	Not reported
City,State,Zip:	SANTA MONICA, CA 90405

NAICS:

EPA ID:	CAC003084160
Create Date:	2020-09-16 18:45:34.247
NAICS Code:	61131
NAICS Description:	Colleges, Universities, and Professional Schools
Issued EPA ID Date:	2020-09-16 18:45:34.26000
Inactive Date:	2020-12-16 18:45:34.20000
Facility Name:	SANTA MONICA COLLEGE
Facility Address:	1900 PICO BLVD.
Facility Address 2:	Not reported
Facility City:	SANTA MONICA
Facility County:	Not reported
Facility State:	CA
Facility Zip:	90405

Name:	SANTA MONICA COLLEGE
Address:	1900 PICO BLVD.
Address 2:	Not reported
City,State,Zip:	SANTA MONICA, CA 90405
EPA ID:	CAC003071888
Inactive Date:	09/20/2020
Create Date:	06/22/2020
Last Act Date:	06/22/2020
Mailing Name:	Not reported
Mailing Address:	1510 PICO BLVD.
Mailing Address 2:	Not reported
Mailing City,State,Zip:	SANTA MONICA, CA 90405
Owner Name:	SANTA MONICA COLLEGE
Owner Address:	1510 PICO BLVD.
Owner Address 2:	Not reported
Owner City,State,Zip:	SANTA MONICA, CA 90405
Contact Name:	GABRIEL MURILLO
Contact Address:	1510 PICO BLVD.
Contact Address 2:	Not reported
City,State,Zip:	SANTA MONICA, CA 90405

SANTA MONICA COMMUNITY COLLEGE DISTRICT - SMC MAINTENANCE FA (Continued) **1000395231**

NAICS:

EPA ID:	CAC003071888
Create Date:	2020-06-22 14:14:59.710
NAICS Code:	61131
NAICS Description:	Colleges, Universities, and Professional Schools
Issued EPA ID Date:	2020-06-22 14:14:59.71000
Inactive Date:	2020-09-20 14:14:59.69300
Facility Name:	SANTA MONICA COLLEGE
Facility Address:	1900 PICO BLVD.
Facility Address 2:	Not reported
Facility City:	SANTA MONICA
Facility County:	Not reported
Facility State:	CA
Facility Zip:	90405

72
SSW
1/4-1/2
0.437 mi.
2306 ft.

PARTS BELL CLEANERS / I & I INVESTMENTS
1706 OCEAN PARK BLVD
SANTA MONICA, CA 90405

DRYCLEANERS **S100177942**
EMI **N/A**
Notify 65

Relative:
Lower

Actual:
140 ft.

DRYCLEANERS:

Name:	PARTS BELL CLEANERS / I & I INVESTMENTS
Address:	1706 OCEAN PARK BLVD
City,State,Zip:	SANTA MONICA, CA 904054902
EPA Id:	CAD981622152
NAICS Code:	81232
NAICS Description:	Drycleaning and Laundry Services (except Coin-Operated)
SIC Code:	7211
SIC Description:	Power Laundries, Family and Commercial
Create Date:	07/03/1987
Facility Active:	No
Inactive Date:	07/05/2007
Facility Addr2:	Not reported
Owner Name:	YEON HWI HWANG
Owner Address:	1706 OCEAN PARK BLVD
Owner Address 2:	Not reported
Owner Telephone:	8183537230
Contact Name:	YEON HWI HWANG
Contact Address:	1706 OCEAN PARK BLVD
Contact Address 2:	Not reported
Contact Telephone:	3104522341
Contact Fax:	Not reported
Mailing Name:	Not reported
Mailing Address 1:	1706 OCEAN PARK BLVD
Mailing Address 2:	Not reported
Mailing City:	SANTA MONICA
Mailing State:	CA
Mailing Zip:	904050000
Owner Fax:	Not reported
Region Code:	3
Latitude:	34.012477
Longitude:	-118.466614

Name:	PARIS BELL CLEANERS
Address:	1706 OCEAN PARK BLVD

PARTS BELL CLEANERS / I & I INVESTMENTS (Continued) **S100177942**

City,State,Zip:	SANTA MONICA, CA 90405
EPA Id:	CAL000311021
NAICS Code:	81232
NAICS Description:	Drycleaning and Laundry Services (except Coin-Operated)
SIC Code:	7211
SIC Description:	Power Laundries, Family and Commercial
Create Date:	08/29/2006
Facility Active:	No
Inactive Date:	06/30/2007
Facility Addr2:	Not reported
Owner Name:	MIN SUNG LEE
Owner Address:	1706 OCEAN PARK BLVD
Owner Address 2:	Not reported
Owner Telephone:	3104522341
Contact Name:	MIN SUNG LEE
Contact Address:	1706 OCEAN PARK BLVD
Contact Address 2:	Not reported
Contact Telephone:	3104522341
Contact Fax:	Not reported
Mailing Name:	Not reported
Mailing Address 1:	1706 OCEAN PARK BLVD
Mailing Address 2:	Not reported
Mailing City:	SANTA MONICA
Mailing State:	CA
Mailing Zip:	90405
Owner Fax:	Not reported
Region Code:	3
Latitude:	34.012559
Longitude:	-118.466684

EMI:

Name:	PARIS BELL CUSTOM QUALITY DRAP
Address:	1706 OCEAN PARK BL
City,State,Zip:	SANTA MONICA, CA 90405-4902
Year:	1987
County Code:	19
Air Basin:	SC
Facility ID:	20660
Air District Name:	SC
SIC Code:	7216
Air District Name:	SOUTH COAST AQMD
Community Health Air Pollution Info System:	Not reported
Consolidated Emission Reporting Rule:	Not reported
Total Organic Hydrocarbon Gases Tons/Yr:	0
Reactive Organic Gases Tons/Yr:	0
Carbon Monoxide Emissions Tons/Yr:	0
NOX - Oxides of Nitrogen Tons/Yr:	0
SOX - Oxides of Sulphur Tons/Yr:	0
Particulate Matter Tons/Yr:	0
Part. Matter 10 Micrometers and Smllr Tons/Yr:	0

NOTIFY 65:

Name:	(DRY CLEANING SHOP)
Address:	1706 OCEAN PARK BLVD.
City,State,Zip:	SANTA MONICA, CA 90405-4902
Date Reported:	Not reported

PARTS BELL CLEANERS / I & I INVESTMENTS (Continued) **S100177942**

Staff Initials:	Not reported
Board File Number:	Not reported
Facility Type:	Not reported
Discharge Date:	Not reported
Issue Date:	Not reported
Incident Description:	Not reported
Global ID:	Not reported
Status:	Not reported

O73 **SOUTHERN CA DISPOSAL CO. RECYCLING & TRANS. STA.** **LOS ANGELES CO LF METHANE** **S127128289**
NNW **N/A**
1/4-1/2 **, CA**
0.439 mi.
2317 ft. **Site 2 of 2 in cluster O**

Relative: **Higher**
Actual: **165 ft.**

LOS ANGELES CO LF METHANE:

Name:	SOUTHERN CA DISPOSAL CO. RECYCLING & TRANS. STA.
Address:	Not reported
City,State,Zip:	CA
Site Number:	385
Status:	Not reported
Description:	Not reported
Operator Name:	Not reported
Operator Telephone:	Not reported
Sup District:	Not reported
Shape Length:	Not reported
Shape Area:	Not reported
Latitude:	Not reported
Longitude:	Not reported

P74 **PETER FOREIGN AUTO SERVICE INC** **LUST** **U001564018**
NNE **3007 PICO BL** **CERS HAZ WASTE** **N/A**
1/4-1/2 **SANTA MONICA, CA 90405** **HIST UST**
0.465 mi. **CERS**
2454 ft. **Site 1 of 3 in cluster P**

Relative: **Higher**
Actual: **164 ft.**

LUST:

Name:	PETER'S FOREIGN AUTO SERVICE
Address:	3007 PICO BLVD.
City,State,Zip:	SANTA MONICA, CA 90405
Lead Agency:	SANTA MONICA, CITY OF
Case Type:	LUST Cleanup Site
Geo Track:	http://geotracker.waterboards.ca.gov/profile_report.asp?global_id=T0603793191
Global Id:	T0603793191
Latitude:	34.02572
Longitude:	-118.45819
Status:	Completed - Case Closed
Status Date:	06/21/2013
Case Worker:	MH
RB Case Number:	Not reported
Local Agency:	SANTA MONICA, CITY OF
File Location:	Not reported
Local Case Number:	Not reported
Potential Media Affect:	Soil
Potential Contaminants of Concern:	Other Petroleum, Benzene, MTBE / TBA / Other Fuel Oxygenates
Site History:	Not reported

PETER FOREIGN AUTO SERVICE INC (Continued) **U001564018**

LUST:
Global Id: T0603793191
Contact Type: Regional Board Caseworker
Contact Name: YUE RONG
Organization Name: LOS ANGELES RWQCB (REGION 4)
Address: 320 W. 4TH ST., SUITE 200
City: Los Angeles
Email: yrong@waterboards.ca.gov
Phone Number: Not reported

Global Id: T0603793191
Contact Type: Local Agency Caseworker
Contact Name: MONICA HANLEY
Organization Name: SANTA MONICA, CITY OF
Address: 333 Olympic Drive - 2nd Floor
City: SANTA MONICA
Email: monica.hanley@smgov.net
Phone Number: Not reported

LUST:
Global Id: T0603793191
Action Type: Other
Date: 02/18/1998
Action: Leak Reported

Global Id: T0603793191
Action Type: Other
Date: 02/18/1998
Action: Leak Discovery

LUST:
Global Id: T0603793191
Status: Open - Case Begin Date
Status Date: 02/18/1998

Global Id: T0603793191
Status: Open - Site Assessment
Status Date: 06/27/2007

Global Id: T0603793191
Status: Completed - Case Closed
Status Date: 06/21/2013

CERS HAZ WASTE:
Name: PETER'S FOREIGN AUTO SERVICE
Address: 3007 PICO BLVD
City,State,Zip: SANTA MONICA, CA 90405
Site ID: 142787
CERS ID: 10435489
CERS Description: Hazardous Waste Generator

HIST UST:
Name: PETER FOREIGN AUTO SERVICE INC
Address: 3007 PICO BL

PETER FOREIGN AUTO SERVICE INC (Continued) **U001564018**

City,State,Zip:	SANTA MONICA, CA 90405
File Number:	00027CE6
URL:	http://geotracker.waterboards.ca.gov/ustpdfs/pdf/00027CE6.pdf
Region:	STATE
Facility ID:	00000017170
Facility Type:	Other
Other Type:	GARAGE
Contact Name:	Not reported
Telephone:	2138291337
Owner Name:	PETER'S FOREIGN AUTO SERV INC
Owner Address:	3007 PICO GL
Owner City,St,Zip:	SANTA MONICA, CA 90405
Total Tanks:	0001
Tank Num:	001
Container Num:	1
Year Installed:	Not reported
Tank Capacity:	00000500
Tank Used for:	WASTE
Type of Fuel:	WASTE OIL
Container Construction Thickness:	Not reported
Leak Detection:	None

Click here for Geo Tracker PDF:

CERS:

Name:	PETER'S FOREIGN AUTO SERVICE
Address:	3007 PICO BLVD
City,State,Zip:	SANTA MONICA, CA 90405
Site ID:	142787
CERS ID:	T0603793191
CERS Description:	Leaking Underground Storage Tank Cleanup Site

Violations:

Site ID:	142787
Site Name:	Peter's Foreign Auto Service
Violation Date:	10-15-2019
Citation:	22 CCR 12 66262.12 - California Code of Regulations, Title 22, Chapter 12, Section(s) 66262.12
Violation Description:	Failure to obtain an Identification Number prior to treating, storing, disposing of, transporting or offering for transportation any hazardous waste.
Violation Notes:	Returned to compliance on 10/15/2019. OBSERVATION: The generator's EPA ID number is inactive. A hazardous waste generator shall not treat, store, dispose of, transport or offer for transportation, hazardous waste without an active EPA ID number. CORRECTIVE ACTION: Submit documentation to the CUPA demonstrating that you have reactivated the facility's EPA ID number.
Violation Division:	Los Angeles County Fire Department
Violation Program:	HW
Violation Source:	CERS,

Evaluation:

Eval General Type:	Compliance Evaluation Inspection
Eval Date:	05-01-2018
Violations Found:	No
Eval Type:	Routine done by local agency

PETER FOREIGN AUTO SERVICE INC (Continued) **U001564018**

Eval Notes: Not reported
Eval Division: Santa Monica Fire Department
Eval Program: HMRRP
Eval Source: CERS,

Eval General Type: Compliance Evaluation Inspection
Eval Date: 10-15-2019
Violations Found: Yes
Eval Type: Routine done by local agency
Eval Notes: Ajit Sharma, Shop Manager
Eval Division: Los Angeles County Fire Department
Eval Program: HW
Eval Source: CERS,

Eval General Type: Compliance Evaluation Inspection
Eval Date: 03-04-2020
Violations Found: No
Eval Type: Routine done by local agency
Eval Notes: Not reported
Eval Division: Santa Monica Fire Department
Eval Program: HMRRP
Eval Source: CERS,

Eval General Type: Compliance Evaluation Inspection
Eval Date: 03-06-2014
Violations Found: No
Eval Type: Routine done by local agency
Eval Notes: Not reported
Eval Division: Los Angeles County Fire Department
Eval Program: HW
Eval Source: CERS,

Eval General Type: Compliance Evaluation Inspection
Eval Date: 05-30-2017
Violations Found: No
Eval Type: Routine done by local agency
Eval Notes: Not reported
Eval Division: Santa Monica Fire Department
Eval Program: HMRRP
Eval Source: CERS,

Eval General Type: Compliance Evaluation Inspection
Eval Date: 06-09-2016
Violations Found: No
Eval Type: Routine done by local agency
Eval Notes: No Violations
Eval Division: Santa Monica Fire Department
Eval Program: HMRRP
Eval Source: CERS,

Eval General Type: Compliance Evaluation Inspection
Eval Date: 06-16-2015
Violations Found: No
Eval Type: Routine done by local agency
Eval Notes: No Violations
Eval Division: Santa Monica Fire Department
Eval Program: HMRRP

PETER FOREIGN AUTO SERVICE INC (Continued) **U001564018**

Eval Source: CERS,

Eval General Type: Compliance Evaluation Inspection
Eval Date: 04-18-2017
Violations Found: No
Eval Type: Routine done by local agency
Eval Notes: Tony Prasanchum
Eval Division: Los Angeles County Fire Department
Eval Program: HW
Eval Source: CERS,

Coordinates:
Site ID: 142787
Facility Name: Peter's Foreign Auto Service
Env Int Type Code: HWG
Program ID: 10435489
Coord Name: Not reported
Ref Point Type Desc: Center of a facility or station.,
Latitude: 34.025730
Longitude: -118.458250

Affiliation:
Affiliation Type Desc: CUPA District
Entity Name: Santa Monica Fire Dept
Entity Title: Not reported
Affiliation Address: 333 Olympic Drive - 2nd Floor
Affiliation City: Santa Monica
Affiliation State: CA
Affiliation Country: Not reported
Affiliation Zip: 90401
Affiliation Phone: (310) 434-2666,

Affiliation Type Desc: Environmental Contact
Entity Name: Paul Chongkolnun
Entity Title: Not reported
Affiliation Address: 3007 Pico Blvd.
Affiliation City: Santa Monica
Affiliation State: CA
Affiliation Country: Not reported
Affiliation Zip: 90405
Affiliation Phone: ,

Affiliation Type Desc: Legal Owner
Entity Name: Paul Chongkolnun
Entity Title: Not reported
Affiliation Address: 3007 Pico Blvd.
Affiliation City: Santa Monica
Affiliation State: CA
Affiliation Country: United States
Affiliation Zip: 90405
Affiliation Phone: (310) 829-1337,

Affiliation Type Desc: Property Owner
Entity Name: Siew Lim Chongkolnun
Entity Title: Not reported
Affiliation Address: 3007 Pico Blvd

PETER FOREIGN AUTO SERVICE INC (Continued) **U001564018**

Affiliation City:	Santa Monica
Affiliation State:	CA
Affiliation Country:	United States
Affiliation Zip:	90405
Affiliation Phone:	(310) 829-1337,
Affiliation Type Desc:	Regional Board Caseworker
Entity Name:	YUE RONG - LOS ANGELES RWQCB (REGION 4)
Entity Title:	Not reported
Affiliation Address:	320 W. 4TH ST., SUITE 200
Affiliation City:	Los Angeles
Affiliation State:	CA
Affiliation Country:	Not reported
Affiliation Zip:	Not reported
Affiliation Phone:	,
Affiliation Type Desc:	Document Preparer
Entity Name:	Oscar Fernandez
Entity Title:	Not reported
Affiliation Address:	Not reported
Affiliation City:	Not reported
Affiliation State:	Not reported
Affiliation Country:	Not reported
Affiliation Zip:	Not reported
Affiliation Phone:	,
Affiliation Type Desc:	Identification Signer
Entity Name:	Oscar Fernandez
Entity Title:	Not reported
Affiliation Address:	Not reported
Affiliation City:	Not reported
Affiliation State:	Not reported
Affiliation Country:	Not reported
Affiliation Zip:	Not reported
Affiliation Phone:	,
Affiliation Type Desc:	Parent Corporation
Entity Name:	Peter’s Foreign Auto Service
Entity Title:	Not reported
Affiliation Address:	Not reported
Affiliation City:	Not reported
Affiliation State:	Not reported
Affiliation Country:	Not reported
Affiliation Zip:	Not reported
Affiliation Phone:	,
Affiliation Type Desc:	Facility Mailing Address
Entity Name:	Mailing Address
Entity Title:	Not reported
Affiliation Address:	3007 Pico Blvd.
Affiliation City:	Santa Monica
Affiliation State:	CA
Affiliation Country:	Not reported
Affiliation Zip:	90405
Affiliation Phone:	,
Affiliation Type Desc:	Local Agency Caseworker

PETER FOREIGN AUTO SERVICE INC (Continued) **U001564018**

Entity Name:	MONICA HANLEY - SANTA MONICA, CITY OF
Entity Title:	Not reported
Affiliation Address:	333 Olympic Drive - 2nd Floor
Affiliation City:	SANTA MONICA
Affiliation State:	CA
Affiliation Country:	Not reported
Affiliation Zip:	Not reported
Affiliation Phone:	,
Affiliation Type Desc:	Operator
Entity Name:	Paul Chongkolnun
Entity Title:	Not reported
Affiliation Address:	Not reported
Affiliation City:	Not reported
Affiliation State:	Not reported
Affiliation Country:	Not reported
Affiliation Zip:	Not reported
Affiliation Phone:	(310) 829-1337,
Name:	PETER'S FOREIGN AUTO SERVICE
Address:	3007 PICO BLVD
City,State,Zip:	SANTA MONICA, CA 90405
Site ID:	142787
CERS ID:	10435489
CERS Description:	Chemical Storage Facilities

Violations:

Site ID:	142787
Site Name:	Peter's Foreign Auto Service
Violation Date:	10-15-2019
Citation:	22 CCR 12 66262.12 - California Code of Regulations, Title 22, Chapter 12, Section(s) 66262.12
Violation Description:	Failure to obtain an Identification Number prior to treating, storing, disposing of, transporting or offering for transportation any hazardous waste.
Violation Notes:	Returned to compliance on 10/15/2019. OBSERVATION: The generator's EPA ID number is inactive. A hazardous waste generator shall not treat, store, dispose of, transport or offer for transportation, hazardous waste without an active EPA ID number. CORRECTIVE ACTION: Submit documentation to the CUPA demonstrating that you have reactivated the facility's EPA ID number.
Violation Division:	Los Angeles County Fire Department
Violation Program:	HW
Violation Source:	CERS,

Evaluation:

Eval General Type:	Compliance Evaluation Inspection
Eval Date:	05-01-2018
Violations Found:	No
Eval Type:	Routine done by local agency
Eval Notes:	Not reported
Eval Division:	Santa Monica Fire Department
Eval Program:	HMRRP
Eval Source:	CERS,
Eval General Type:	Compliance Evaluation Inspection

PETER FOREIGN AUTO SERVICE INC (Continued) **U001564018**

Eval Date:	10-15-2019
Violations Found:	Yes
Eval Type:	Routine done by local agency
Eval Notes:	Ajit Sharma, Shop Manager
Eval Division:	Los Angeles County Fire Department
Eval Program:	HW
Eval Source:	CERS,
Eval General Type:	Compliance Evaluation Inspection
Eval Date:	03-04-2020
Violations Found:	No
Eval Type:	Routine done by local agency
Eval Notes:	Not reported
Eval Division:	Santa Monica Fire Department
Eval Program:	HMRRP
Eval Source:	CERS,
Eval General Type:	Compliance Evaluation Inspection
Eval Date:	03-06-2014
Violations Found:	No
Eval Type:	Routine done by local agency
Eval Notes:	Not reported
Eval Division:	Los Angeles County Fire Department
Eval Program:	HW
Eval Source:	CERS,
Eval General Type:	Compliance Evaluation Inspection
Eval Date:	05-30-2017
Violations Found:	No
Eval Type:	Routine done by local agency
Eval Notes:	Not reported
Eval Division:	Santa Monica Fire Department
Eval Program:	HMRRP
Eval Source:	CERS,
Eval General Type:	Compliance Evaluation Inspection
Eval Date:	06-09-2016
Violations Found:	No
Eval Type:	Routine done by local agency
Eval Notes:	No Violations
Eval Division:	Santa Monica Fire Department
Eval Program:	HMRRP
Eval Source:	CERS,
Eval General Type:	Compliance Evaluation Inspection
Eval Date:	06-16-2015
Violations Found:	No
Eval Type:	Routine done by local agency
Eval Notes:	No Violations
Eval Division:	Santa Monica Fire Department
Eval Program:	HMRRP
Eval Source:	CERS,
Eval General Type:	Compliance Evaluation Inspection
Eval Date:	04-18-2017
Violations Found:	No
Eval Type:	Routine done by local agency

PETER FOREIGN AUTO SERVICE INC (Continued) **U001564018**

Eval Notes:	Tony Prasanchum
Eval Division:	Los Angeles County Fire Department
Eval Program:	HW
Eval Source:	CERS,

Coordinates:

Site ID:	142787
Facility Name:	Peter's Foreign Auto Service
Env Int Type Code:	HWG
Program ID:	10435489
Coord Name:	Not reported
Ref Point Type Desc:	Center of a facility or station.,
Latitude:	34.025730
Longitude:	-118.458250

Affiliation:

Affiliation Type Desc:	CUPA District
Entity Name:	Santa Monica Fire Dept
Entity Title:	Not reported
Affiliation Address:	333 Olympic Drive - 2nd Floor
Affiliation City:	Santa Monica
Affiliation State:	CA
Affiliation Country:	Not reported
Affiliation Zip:	90401
Affiliation Phone:	(310) 434-2666,

Affiliation Type Desc:	Environmental Contact
Entity Name:	Paul Chongkolnun
Entity Title:	Not reported
Affiliation Address:	3007 Pico Blvd.
Affiliation City:	Santa Monica
Affiliation State:	CA
Affiliation Country:	Not reported
Affiliation Zip:	90405
Affiliation Phone:	,

Affiliation Type Desc:	Legal Owner
Entity Name:	Paul Chongkolnun
Entity Title:	Not reported
Affiliation Address:	3007 Pico Blvd.
Affiliation City:	Santa Monica
Affiliation State:	CA
Affiliation Country:	United States
Affiliation Zip:	90405
Affiliation Phone:	(310) 829-1337,

Affiliation Type Desc:	Property Owner
Entity Name:	Siew Lim Chongkolnun
Entity Title:	Not reported
Affiliation Address:	3007 Pico Blvd
Affiliation City:	Santa Monica
Affiliation State:	CA
Affiliation Country:	United States
Affiliation Zip:	90405
Affiliation Phone:	(310) 829-1337,

PETER FOREIGN AUTO SERVICE INC (Continued) **U001564018**

Affiliation Type Desc:	Regional Board Caseworker
Entity Name:	YUE RONG - LOS ANGELES RWQCB (REGION 4)
Entity Title:	Not reported
Affiliation Address:	320 W. 4TH ST., SUITE 200
Affiliation City:	Los Angeles
Affiliation State:	CA
Affiliation Country:	Not reported
Affiliation Zip:	Not reported
Affiliation Phone:	,

Affiliation Type Desc:	Document Preparer
Entity Name:	Oscar Fernandez
Entity Title:	Not reported
Affiliation Address:	Not reported
Affiliation City:	Not reported
Affiliation State:	Not reported
Affiliation Country:	Not reported
Affiliation Zip:	Not reported
Affiliation Phone:	,

Affiliation Type Desc:	Identification Signer
Entity Name:	Oscar Fernandez
Entity Title:	Not reported
Affiliation Address:	Not reported
Affiliation City:	Not reported
Affiliation State:	Not reported
Affiliation Country:	Not reported
Affiliation Zip:	Not reported
Affiliation Phone:	,

Affiliation Type Desc:	Parent Corporation
Entity Name:	Peter’s Foreign Auto Service
Entity Title:	Not reported
Affiliation Address:	Not reported
Affiliation City:	Not reported
Affiliation State:	Not reported
Affiliation Country:	Not reported
Affiliation Zip:	Not reported
Affiliation Phone:	,

Affiliation Type Desc:	Facility Mailing Address
Entity Name:	Mailing Address
Entity Title:	Not reported
Affiliation Address:	3007 Pico Blvd.
Affiliation City:	Santa Monica
Affiliation State:	CA
Affiliation Country:	Not reported
Affiliation Zip:	90405
Affiliation Phone:	,

Affiliation Type Desc:	Local Agency Caseworker
Entity Name:	MONICA HANLEY - SANTA MONICA, CITY OF
Entity Title:	Not reported
Affiliation Address:	333 Olympic Drive - 2nd Floor
Affiliation City:	SANTA MONICA
Affiliation State:	CA
Affiliation Country:	Not reported

PETER FOREIGN AUTO SERVICE INC (Continued) **U001564018**

Affiliation Zip:	Not reported
Affiliation Phone:	,
Affiliation Type Desc:	Operator
Entity Name:	Paul Chongkolnun
Entity Title:	Not reported
Affiliation Address:	Not reported
Affiliation City:	Not reported
Affiliation State:	Not reported
Affiliation Country:	Not reported
Affiliation Zip:	Not reported
Affiliation Phone:	(310) 829-1337,

P75 **PETER'S FOREIGN AUTO SERVICE** **Cortese** **S113026914**
NNE **3007 PICO BLVD.** **HAZNET** **N/A**
1/4-1/2 **SANTA MONICA, CA 90405** **HWTS**
0.465 mi.
2454 ft. **Site 2 of 3 in cluster P**

Relative: **Higher**
Actual: **164 ft.**

CORTESE:

Name:	PETER'S FOREIGN AUTO SERVICE
Address:	3007 PICO BLVD.
City,State,Zip:	SANTA MONICA, CA 90405
Region:	CORTESE
Envirostor Id:	Not reported
Global ID:	T0603793191
Site/Facility Type:	LUST CLEANUP SITE
Cleanup Status:	COMPLETED - CASE CLOSED
Status Date:	Not reported
Site Code:	Not reported
Latitude:	Not reported
Longitude:	Not reported
Owner:	Not reported
Enf Type:	Not reported
Swat R:	Not reported
Flag:	active
Order No:	Not reported
Waste Discharge System No:	Not reported
Effective Date:	Not reported
Region 2:	Not reported
WID Id:	Not reported
Solid Waste Id No:	Not reported
Waste Management Uit Name:	Not reported
File Name:	Active Open

HAZNET:

Name:	PETER'S FOREIGN AUTO SERVICE I
Address:	3007 PICO BLVD
Address 2:	Not reported
City,State,Zip:	SANTA MONICA, CA 904050000
Contact:	PAUL CHONGKOLNUN
Telephone:	3108291337
Mailing Name:	Not reported
Mailing Address:	3007 PICO BLVD
Year:	2018

PETER'S FOREIGN AUTO SERVICE (Continued) **S113026914**

Gepaid:	CAL000015302
TSD EPA ID:	CAD099452708
CA Waste Code:	221 - Waste oil and mixed oil
Disposal Method:	H039 - Other Recovery Of Reclamation For Reuse Including Acid Regeneration, Organics Recovery Ect
Tons:	0.00000
Year:	2012
Gepaid:	CAL000015302
TSD EPA ID:	CAD099452708
CA Waste Code:	133 - Aqueous solution with total organic residues 10 percent or more
Disposal Method:	H039 - Other Recovery Of Reclamation For Reuse Including Acid Regeneration, Organics Recovery Ect
Tons:	0.34611
Year:	2011
Gepaid:	CAL000015302
TSD EPA ID:	CAD099452708
CA Waste Code:	133 - Aqueous solution with total organic residues 10 percent or more
Disposal Method:	H039 - Other Recovery Of Reclamation For Reuse Including Acid Regeneration, Organics Recovery Ect
Tons:	0.0834
Year:	2000
Gepaid:	CAL000015302
TSD EPA ID:	CAT000613935
CA Waste Code:	134 - Aqueous solution with total organic residues less than 10 percent
Disposal Method:	H01 - Transfer Station
Tons:	0.063
Year:	1998
Gepaid:	CAL000015302
TSD EPA ID:	CAT080025711
CA Waste Code:	134 - Aqueous solution with total organic residues less than 10 percent
Disposal Method:	R01 - Recycler
Tons:	0.504
Year:	1998
Gepaid:	CAL000015302
TSD EPA ID:	CAT080013352
CA Waste Code:	135 - Unspecified aqueous solution
Disposal Method:	R01 - Recycler
Tons:	0.21
Year:	1995
Gepaid:	CAL000015302
TSD EPA ID:	CAD981696420
CA Waste Code:	134 - Aqueous solution with total organic residues less than 10 percent
Disposal Method:	H01 - Transfer Station
Tons:	0.462
Year:	1994
Gepaid:	CAL000015302
TSD EPA ID:	CAT080013352

PETER'S FOREIGN AUTO SERVICE (Continued) **S113026914**

CA Waste Code: 135 - Unspecified aqueous solution
Disposal Method: R01 - Recycler
Tons: 0.231

Year: 1994
Gepaid: CAL000015302
TSD EPA ID: CAD099452708
CA Waste Code: 135 - Unspecified aqueous solution
Disposal Method: R01 - Recycler
Tons: 0.735

Year: 1993
Gepaid: CAL000015302
TSD EPA ID: CAD099452708
CA Waste Code: 223 - Unspecified oil-containing waste
Disposal Method: -
Tons: 1.8348

Click this hyperlink while viewing on your computer to access
2 additional CA HAZNET: record(s) in the EDR Site Report.

Additional Info:
Year: 1993
Gen EPA ID: CAL000015302

Shipment Date: 19930809
Creation Date: 9/12/1995 0:00:00
Receipt Date: 19930809
Manifest ID: 93046427
Trans EPA ID: CAD980694848
Trans Name: Not reported
Trans 2 EPA ID: Not reported
Trans 2 Name: Not reported
TSDF EPA ID: CAT080013352
Trans Name: Not reported
TSDF Alt EPA ID: Not reported
TSDF Alt Name: Not reported
Waste Code Description: 135 - Unspecified aqueous solution
RCRA Code: Not reported
Meth Code: R01 - Recycler
Quantity Tons: 0.462
Waste Quantity: 110
Quantity Unit: G
Additional Code 1: Not reported
Additional Code 2: Not reported
Additional Code 3: Not reported
Additional Code 4: Not reported
Additional Code 5: Not reported

Shipment Date: 19930607
Creation Date: 9/8/1995 0:00:00
Receipt Date: 19930607
Manifest ID: 93046816
Trans EPA ID: CAD980694848
Trans Name: Not reported
Trans 2 EPA ID: Not reported

PETER'S FOREIGN AUTO SERVICE (Continued) **S113026914**

Trans 2 Name:	Not reported
TSDF EPA ID:	CAT080013352
Trans Name:	Not reported
TSDF Alt EPA ID:	Not reported
TSDF Alt Name:	Not reported
Waste Code Description:	135 - Unspecified aqueous solution
RCRA Code:	Not reported
Meth Code:	R01 - Recycler
Quantity Tons:	0.231
Waste Quantity:	55
Quantity Unit:	G
Additional Code 1:	Not reported
Additional Code 2:	Not reported
Additional Code 3:	Not reported
Additional Code 4:	Not reported
Additional Code 5:	Not reported

Shipment Date:	19930602
Creation Date:	9/8/1995 0:00:00
Receipt Date:	19930602
Manifest ID:	92746686
Trans EPA ID:	CAD980694848
Trans Name:	Not reported
Trans 2 EPA ID:	Not reported
Trans 2 Name:	Not reported
TSDF EPA ID:	CAT080013352
Trans Name:	Not reported
TSDF Alt EPA ID:	Not reported
TSDF Alt Name:	Not reported
Waste Code Description:	135 - Unspecified aqueous solution
RCRA Code:	Not reported
Meth Code:	R01 - Recycler
Quantity Tons:	0.252
Waste Quantity:	60
Quantity Unit:	G
Additional Code 1:	Not reported
Additional Code 2:	Not reported
Additional Code 3:	Not reported
Additional Code 4:	Not reported
Additional Code 5:	Not reported

Shipment Date:	19930316
Creation Date:	8/31/1995 0:00:00
Receipt Date:	Not reported
Manifest ID:	92748154
Trans EPA ID:	CAD980694848
Trans Name:	Not reported
Trans 2 EPA ID:	Not reported
Trans 2 Name:	Not reported
TSDF EPA ID:	CAD099452708
Trans Name:	Not reported
TSDF Alt EPA ID:	Not reported
TSDF Alt Name:	Not reported
Waste Code Description:	223 - Unspecified oil-containing waste
RCRA Code:	Not reported
Meth Code:	- Not reported
Quantity Tons:	1.8348

PETER'S FOREIGN AUTO SERVICE (Continued) **S113026914**

Waste Quantity:	440
Quantity Unit:	G
Additional Code 1:	Not reported
Additional Code 2:	Not reported
Additional Code 3:	Not reported
Additional Code 4:	Not reported
Additional Code 5:	Not reported

Additional Info:

Year:	2000
Gen EPA ID:	CAL000015302
Shipment Date:	20000215
Creation Date:	5/1/2000 0:00:00
Receipt Date:	20000215
Manifest ID:	99872876
Trans EPA ID:	ILD984908202
Trans Name:	Not reported
Trans 2 EPA ID:	Not reported
Trans 2 Name:	Not reported
TSDF EPA ID:	CAT000613935
Trans Name:	Not reported
TSDF Alt EPA ID:	Not reported
TSDF Alt Name:	Not reported
Waste Code Description:	134 - Aqueous solution with <10% total organic residues
RCRA Code:	D039
Meth Code:	H01 - Transfer Station
Quantity Tons:	0.063
Waste Quantity:	15
Quantity Unit:	G
Additional Code 1:	Not reported
Additional Code 2:	Not reported
Additional Code 3:	Not reported
Additional Code 4:	Not reported
Additional Code 5:	Not reported

Additional Info:

Year:	1995
Gen EPA ID:	CAL000015302
Shipment Date:	19950213
Creation Date:	10/20/1995 0:00:00
Receipt Date:	19950214
Manifest ID:	95289905
Trans EPA ID:	CAL000027724
Trans Name:	Not reported
Trans 2 EPA ID:	Not reported
Trans 2 Name:	Not reported
TSDF EPA ID:	CAD981696420
Trans Name:	Not reported
TSDF Alt EPA ID:	Not reported
TSDF Alt Name:	Not reported
Waste Code Description:	134 - Aqueous solution with <10% total organic residues
RCRA Code:	Not reported
Meth Code:	H01 - Transfer Station
Quantity Tons:	0.462

PETER'S FOREIGN AUTO SERVICE (Continued) **S113026914**

Waste Quantity:	110
Quantity Unit:	G
Additional Code 1:	Not reported
Additional Code 2:	Not reported
Additional Code 3:	Not reported
Additional Code 4:	Not reported
Additional Code 5:	Not reported

Additional Info:

Year:	1994
Gen EPA ID:	CAL000015302
Shipment Date:	19940526
Creation Date:	3/26/1996 0:00:00
Receipt Date:	19940526
Manifest ID:	93625088
Trans EPA ID:	CAD980694848
Trans Name:	Not reported
Trans 2 EPA ID:	Not reported
Trans 2 Name:	Not reported
TSDF EPA ID:	CAD099452708
Trans Name:	Not reported
TSDF Alt EPA ID:	CAD099452708
TSDF Alt Name:	Not reported
Waste Code Description:	135 - Unspecified aqueous solution
RCRA Code:	Not reported
Meth Code:	R01 - Recycler
Quantity Tons:	0.735
Waste Quantity:	175
Quantity Unit:	G
Additional Code 1:	Not reported
Additional Code 2:	Not reported
Additional Code 3:	Not reported
Additional Code 4:	Not reported
Additional Code 5:	Not reported
Shipment Date:	19940221
Creation Date:	9/15/1995 0:00:00
Receipt Date:	19940222
Manifest ID:	93398634
Trans EPA ID:	CAD980694848
Trans Name:	Not reported
Trans 2 EPA ID:	Not reported
Trans 2 Name:	Not reported
TSDF EPA ID:	CAT080013352
Trans Name:	Not reported
TSDF Alt EPA ID:	Not reported
TSDF Alt Name:	Not reported
Waste Code Description:	135 - Unspecified aqueous solution
RCRA Code:	Not reported
Meth Code:	R01 - Recycler
Quantity Tons:	0.231
Waste Quantity:	55
Quantity Unit:	G
Additional Code 1:	Not reported
Additional Code 2:	Not reported
Additional Code 3:	Not reported

PETER'S FOREIGN AUTO SERVICE (Continued) **S113026914**

Additional Code 4:	Not reported
Additional Code 5:	Not reported

Additional Info:

Year:	2012
Gen EPA ID:	CAL000015302
Shipment Date:	20121228
Creation Date:	3/7/2013 22:15:23
Receipt Date:	20130102
Manifest ID:	002035102GBF
Trans EPA ID:	ILR000130062
Trans Name:	HERITAGE-CRYSTAL CLEAN LLC
Trans 2 EPA ID:	Not reported
Trans 2 Name:	Not reported
TSDF EPA ID:	CAD099452708
Trans Name:	INDUSTRIAL SERVICE OIL COMPANY INC
TSDF Alt EPA ID:	Not reported
TSDF Alt Name:	Not reported
Waste Code Description:	133 - Aqueous solution with 10% or more total organic residues
RCRA Code:	Not reported
Meth Code:	H039 - Other Recovery Of Reclamation For Reuse Including Acid Regeneration, Organics Recovery Ect
Quantity Tons:	0.06255
Waste Quantity:	15
Quantity Unit:	G
Additional Code 1:	Not reported
Additional Code 2:	Not reported
Additional Code 3:	Not reported
Additional Code 4:	Not reported
Additional Code 5:	Not reported
Shipment Date:	20120920
Creation Date:	1/9/2013 22:15:34
Receipt Date:	20120921
Manifest ID:	001835505GBF
Trans EPA ID:	ILR000130062
Trans Name:	HERITAGE-CRYSTAL CLEAN LLC
Trans 2 EPA ID:	Not reported
Trans 2 Name:	Not reported
TSDF EPA ID:	CAD099452708
Trans Name:	INDUSTRIAL SERVICE OIL COMPANY INC
TSDF Alt EPA ID:	Not reported
TSDF Alt Name:	Not reported
Waste Code Description:	133 - Aqueous solution with 10% or more total organic residues
RCRA Code:	Not reported
Meth Code:	H039 - Other Recovery Of Reclamation For Reuse Including Acid Regeneration, Organics Recovery Ect
Quantity Tons:	0.07089
Waste Quantity:	17
Quantity Unit:	G
Additional Code 1:	Not reported
Additional Code 2:	Not reported
Additional Code 3:	Not reported
Additional Code 4:	Not reported
Additional Code 5:	Not reported

PETER'S FOREIGN AUTO SERVICE (Continued) **S113026914**

Shipment Date:	20120627
Creation Date:	9/17/2012 22:15:26
Receipt Date:	20120629
Manifest ID:	001814719GBF
Trans EPA ID:	ILR000130062
Trans Name:	HERITAGE-CRYSTAL CLEAN LLC
Trans 2 EPA ID:	Not reported
Trans 2 Name:	Not reported
TSDF EPA ID:	CAD099452708
Trans Name:	INDUSTRIAL SERVICE OIL COMPANY INC
TSDF Alt EPA ID:	Not reported
TSDF Alt Name:	Not reported
Waste Code Description:	133 - Aqueous solution with 10% or more total organic residues
RCRA Code:	Not reported
Meth Code:	H039 - Other Recovery Of Reclamation For Reuse Including Acid Regeneration, Organics Recovery Ect
Quantity Tons:	0.06672
Waste Quantity:	16
Quantity Unit:	G
Additional Code 1:	Not reported
Additional Code 2:	Not reported
Additional Code 3:	Not reported
Additional Code 4:	Not reported
Additional Code 5:	Not reported

Shipment Date:	20120403
Creation Date:	5/25/2012 20:30:28
Receipt Date:	20120404
Manifest ID:	001852747GBF
Trans EPA ID:	ILR000130062
Trans Name:	HERITAGE-CRYSTAL CLEAN LLC
Trans 2 EPA ID:	Not reported
Trans 2 Name:	Not reported
TSDF EPA ID:	CAD099452708
Trans Name:	INDUSTRIAL SERVICE OIL COMPANY INC
TSDF Alt EPA ID:	Not reported
TSDF Alt Name:	Not reported
Waste Code Description:	133 - Aqueous solution with 10% or more total organic residues
RCRA Code:	Not reported
Meth Code:	H039 - Other Recovery Of Reclamation For Reuse Including Acid Regeneration, Organics Recovery Ect
Quantity Tons:	0.07506
Waste Quantity:	18
Quantity Unit:	G
Additional Code 1:	Not reported
Additional Code 2:	Not reported
Additional Code 3:	Not reported
Additional Code 4:	Not reported
Additional Code 5:	Not reported

Shipment Date:	20120112
Creation Date:	3/16/2012 20:30:47
Receipt Date:	20120113
Manifest ID:	001851627GBF
Trans EPA ID:	ILR000130062
Trans Name:	HERITAGE-CRYSTAL CLEAN LLC
Trans 2 EPA ID:	Not reported

PETER'S FOREIGN AUTO SERVICE (Continued) **S113026914**

Trans 2 Name:	Not reported
TSDF EPA ID:	CAD099452708
Trans Name:	INDUSTRIAL SERVICE OIL CO
TSDF Alt EPA ID:	Not reported
TSDF Alt Name:	Not reported
Waste Code Description:	133 - Aqueous solution with 10% or more total organic residues
RCRA Code:	Not reported
Meth Code:	H039 - Other Recovery Of Reclamation For Reuse Including Acid Regeneration, Organics Recovery Ect
Quantity Tons:	0.07089
Waste Quantity:	17
Quantity Unit:	G
Additional Code 1:	Not reported
Additional Code 2:	Not reported
Additional Code 3:	Not reported
Additional Code 4:	Not reported
Additional Code 5:	Not reported

Additional Info:

Year:	2011
Gen EPA ID:	CAL000015302
Shipment Date:	20111130
Creation Date:	2/15/2012 20:30:21
Receipt Date:	20111201
Manifest ID:	001245806GBF
Trans EPA ID:	ILR000130062
Trans Name:	HERITAGE-CRYSTAL CLEAN LLC
Trans 2 EPA ID:	Not reported
Trans 2 Name:	Not reported
TSDF EPA ID:	CAD099452708
Trans Name:	INDUSTRIAL SERVICE OIL COMPANY INC
TSDF Alt EPA ID:	Not reported
TSDF Alt Name:	Not reported
Waste Code Description:	133 - Aqueous solution with 10% or more total organic residues
RCRA Code:	Not reported
Meth Code:	H039 - Other Recovery Of Reclamation For Reuse Including Acid Regeneration, Organics Recovery Ect
Quantity Tons:	0.0834
Waste Quantity:	20
Quantity Unit:	G
Additional Code 1:	Not reported
Additional Code 2:	Not reported
Additional Code 3:	Not reported
Additional Code 4:	Not reported
Additional Code 5:	Not reported

Additional Info:

Year:	1998
Gen EPA ID:	CAL000015302
Shipment Date:	19980504
Creation Date:	6/26/1998 0:00:00
Receipt Date:	19980506
Manifest ID:	97332705
Trans EPA ID:	CAL000161289

PETER'S FOREIGN AUTO SERVICE (Continued) **S113026914**

Trans Name:	Not reported
Trans 2 EPA ID:	Not reported
Trans 2 Name:	Not reported
TSDF EPA ID:	CAT080025711
Trans Name:	Not reported
TSDF Alt EPA ID:	CAT080025711
TSDF Alt Name:	Not reported
Waste Code Description:	134 - Aqueous solution with <10% total organic residues
RCRA Code:	Not reported
Meth Code:	R01 - Recycler
Quantity Tons:	0.504
Waste Quantity:	120
Quantity Unit:	G
Additional Code 1:	Not reported
Additional Code 2:	Not reported
Additional Code 3:	Not reported
Additional Code 4:	Not reported
Additional Code 5:	Not reported

Shipment Date:	19980129
Creation Date:	4/16/1998 0:00:00
Receipt Date:	19980205
Manifest ID:	97332545
Trans EPA ID:	CAL000161289
Trans Name:	Not reported
Trans 2 EPA ID:	Not reported
Trans 2 Name:	Not reported
TSDF EPA ID:	CAT080013352
Trans Name:	Not reported
TSDF Alt EPA ID:	Not reported
TSDF Alt Name:	Not reported
Waste Code Description:	135 - Unspecified aqueous solution
RCRA Code:	Not reported
Meth Code:	R01 - Recycler
Quantity Tons:	0.21
Waste Quantity:	50
Quantity Unit:	G
Additional Code 1:	Not reported
Additional Code 2:	Not reported
Additional Code 3:	Not reported
Additional Code 4:	Not reported
Additional Code 5:	Not reported

HWTS:

Name:	PETER'S FOREIGN AUTO SERVICE I
Address:	3007 PICO BLVD
Address 2:	Not reported
City,State,Zip:	SANTA MONICA, CA 904050000
EPA ID:	CAL000015302
Inactive Date:	06/30/2015
Create Date:	11/14/1989
Last Act Date:	12/24/2019
Mailing Name:	Not reported
Mailing Address:	3007 PICO BLVD
Mailing Address 2:	Not reported
Mailing City,State,Zip:	SANTA MONICA, CA 904050000
Owner Name:	PETER'S FOREIGN AUTO SVCS INC

PETER'S FOREIGN AUTO SERVICE (Continued) **S113026914**

Owner Address:	3007 PICO BLVD
Owner Address 2:	Not reported
Owner City,State,Zip:	SANTA MONICA, CA 904050000
Contact Name:	PAUL CHONGKOLNUN
Contact Address:	3007 PICO BLVD
Contact Address 2:	Not reported
City,State,Zip:	SANTA MONICA, CA 90405

NAICS:

EPA ID:	CAL000015302
Create Date:	2002-12-03 15:25:10.000
NAICS Code:	811111
NAICS Description:	General Automotive Repair
Issued EPA ID Date:	1989-11-14 00:00:00
Inactive Date:	2015-06-30 00:00:00
Facility Name:	PETER'S FOREIGN AUTO SERVICE I
Facility Address:	3007 PICO BLVD
Facility Address 2:	Not reported
Facility City:	SANTA MONICA
Facility County:	Not reported
Facility State:	CA
Facility Zip:	904050000

P76 **WESSEN BUICK DEALER (FORM** **HIST CORTESE** **S105024675**
NNE **3101 PICO** **N/A**
1/4-1/2 **LOS ANGELES, CA 90005**
0.496 mi.
2621 ft. **Site 3 of 3 in cluster P**

Relative: Higher
Actual: 156 ft.

HIST CORTESE:

edr_fname:	WESSEN BUICK DEALER (FORM
edr_fadd1:	3101 PICO
City,State,Zip:	LOS ANGELES, CA 90005
Region:	CORTESE
Facility County Code:	19
Reg By:	LTNKA
Reg Id:	900190034

---

77 **CITY SANTA MONICA** **SWF/LF** **S124571907**
NNW **1930 STEWART ST** **HWTS** **N/A**
1/4-1/2 **SANTA MONICA, CA 90404**
0.498 mi.
2632 ft.

Relative: Higher
Actual: 158 ft.

SWF/LF (SWIS):

Name:	MOUNTAIN VIEW MOBILE INN
Address:	1930 STEWART ST.
City,State,Zip:	SANTA MONICA, CA 90404
Region:	STATE
Facility ID:	19-AA-5685
SWIS Number:	19-AA-5685
Point of Contact:	Dawn Liang
Is Archived:	Yes
Is Closed Illegal Abandoned:	Yes
Is Site Inert Debris Engineered Fill:	No
Is Financial Assurances Responsible:	No

CITY SANTA MONICA (Continued) **S124571907**

Absorbed On:	Not reported
Operational Status:	Closed
Absorbed By:	Not reported
Closed Illegal Abandoned Category:	C1
EPA Federal Registry ID:	Not reported
ARB District:	South Coast
SWRCB Region:	Los Angeles
Local Government:	Santa Monica
Reporting Agency Legal Name:	County of Los Angeles
Reporting Agency Department:	Department of Public Health
Enforcing Agency Legal Name:	County of Los Angeles
Enforcing Agency Department:	Department of Public Health
Regulation Status:	TBD (Pending Investigation)

HWTS:

Name:	BARBARA KESSEL
Address:	1930 STEWART ST
Address 2:	Not reported
City,State,Zip:	SANTA MONICA, CA 90404
EPA ID:	CAC003056669
Inactive Date:	05/20/2020
Create Date:	02/19/2020
Last Act Date:	05/24/2020
Mailing Name:	Not reported
Mailing Address:	1930 STEWART ST
Mailing Address 2:	Not reported
Mailing City,State,Zip:	SANTA MONICA, CA 90404
Owner Name:	BARBARA KESSEL
Owner Address:	1930 STEWART ST
Owner Address 2:	Not reported
Owner City,State,Zip:	SANTA MONICA, CA 90404
Contact Name:	BARBARA KESSEL
Contact Address:	1930 STEWART ST
Contact Address 2:	Not reported
City,State,Zip:	SANTA MONICA, CA 90404

Name:	CITY SANTA MONICA
Address:	1930 STEWART ST
Address 2:	Not reported
City,State,Zip:	SANTA MONICA, CA 90404
EPA ID:	CAC002555153
Inactive Date:	03/18/2003
Create Date:	08/13/2002
Last Act Date:	08/13/2002
Mailing Name:	Not reported
Mailing Address:	113 E OLIVE AVE
Mailing Address 2:	Not reported
Mailing City,State,Zip:	MONROVIA, CA 91016
Owner Name:	CITY SANTA MONICA
Owner Address:	113 E OLIVE AVE
Owner Address 2:	Not reported
Owner City,State,Zip:	MONROVIA, CA 91016
Contact Name:	GUY DEVORSE
Contact Address:	113 E OLIVE AVE
Contact Address 2:	Not reported
City,State,Zip:	MONROVIA, CA 91016

Q78 **SANTA MONICA HOUSING PROJECT** **ENVIROSTOR** **S107737279**
NNW **N/A**
1/2-1 **SANTA MAONICA, CA**
0.555 mi.
2932 ft. **Site 1 of 2 in cluster Q**

Relative: **Lower**

Actual: **155 ft.**

ENVIROSTOR:

Name:	SANTA MONICA HOUSING PROJECT
Address:	Not reported
City,State,Zip:	SANTA MAONICA, CA
Facility ID:	80001138
Status:	Inactive - Needs Evaluation
Status Date:	07/01/2005
Site Code:	Not reported
Site Type:	Military Evaluation
Site Type Detailed:	FUDS
Acres:	Not reported
NPL:	NO
Regulatory Agencies:	SMBRP
Lead Agency:	SMBRP
Program Manager:	Not reported
Supervisor:	Douglas Bautista
Division Branch:	Cleanup Cypress
Assembly:	50
Senate:	26
Special Program:	Not reported
Restricted Use:	NO
Site Mgmt Req:	NONE SPECIFIED
Funding:	DERA
Latitude:	34.02666
Longitude:	-118.4666
APN:	NONE SPECIFIED
Past Use:	NONE SPECIFIED
Potential COC:	NONE SPECIFIED
Confirmed COC:	NONE SPECIFIED
Potential Description:	NONE SPECIFIED
Alias Name:	Santa Monica Housing Project
Alias Type:	Alternate Name
Alias Name:	CA99799FA46700
Alias Type:	Federal Facility ID
Alias Name:	J09CA7440
Alias Type:	INPR
Alias Name:	80001138
Alias Type:	Envirostor ID Number

Completed Info:

Completed Area Name:	Not reported
Completed Sub Area Name:	Not reported
Completed Document Type:	Not reported
Completed Date:	Not reported
Comments:	Not reported
Future Area Name:	Not reported
Future Sub Area Name:	Not reported
Future Document Type:	Not reported
Future Due Date:	Not reported
Schedule Area Name:	Not reported
Schedule Sub Area Name:	Not reported
Schedule Document Type:	Not reported
Schedule Due Date:	Not reported

SANTA MONICA HOUSING PROJECT (Continued) **S107737279**

Schedule Revised Date: Not reported

Q79 **SANTA MONICA HOUSING PROJECT** **FUDS** **1024904089**
NNW **N/A**
1/2-1 **SANTA MAONICA, CA**
0.558 mi.
2944 ft. **Site 2 of 2 in cluster Q**

Relative:
Lower

Actual:
155 ft.

FUDS:

EPA Region:	9
Installation ID:	CA99799FA46700
Congressional District Number:	33
Name:	SANTA MONICA HOUSING PROJECT
FUDS Number:	J09CA7440
City:	SANTA MAONICA
State:	CA
County:	LOS ANGELES
Object ID:	8674
USACE Division:	SPD
USACE District:	Los Angeles District (SPL)
Status:	Properties without projects
Current Owner:	Not reported
EMS Map Link:	https://fudsportal.usace.army.mil/ems/ems/inventory/map/map?id=63176
Eligibility:	Ineligible
Has Projects:	No
NPL Status:	Not on the NPL
Property History:	The 86,160 square feet of land underlying the Santa Monica Housing Project was leased by the Department of Interior on April 23, 1943 from the property owner, C. U. Whiffen. The subject site was used by the War Relocation Authority (WRA) for temporary housing. In a letter to the War Assets Administration (WAA), the WRA declared the buildings and fixtures on the site surplus real property and indicated that the site would be vacated between May 7, and May 15, 1946. The buildings and fixtures on the site were assigned to the WAA for disposition. During the course of the research conducted for this site, no information was obtained to indicate that it was ever owned or operated by a DOD entity.
Project Required:	No
Feature Description:	Not reported
Latitude:	34.026666669999997
Longitude:	-118.46666667

---

80 **JOHN ADAMS MIDDLE SCHOOL** **ENVIROSTOR** **S112840274**
SW **2425 16TH STREET** **SCH** **N/A**
1/2-1 **SANTA MONICA, CA 90405** **HAZNET**
0.575 mi. **NPDES**
3036 ft. **CERS**
HWTS

Relative:
Lower

Actual:
142 ft.

ENVIROSTOR:

Name:	JOHN ADAMS MIDDLE SCHOOL
Address:	2425 16TH STREET
City,State,Zip:	SANTA MONICA, CA 90405
Facility ID:	60002857
Status:	No Further Action

JOHN ADAMS MIDDLE SCHOOL (Continued) **S112840274**

Status Date:	09/25/2019
Site Code:	304677
Site Type:	School Investigation
Site Type Detailed:	School
Acres:	1
NPL:	NO
Regulatory Agencies:	SMBRP
Lead Agency:	SMBRP
Program Manager:	Johnson Abraham
Supervisor:	Shahir Haddad
Division Branch:	Southern California Schools & Brownfields Outreach
Assembly:	50
Senate:	26
Special Program:	Not reported
Restricted Use:	NO
Site Mgmt Req:	NONE SPECIFIED
Funding:	School District
Latitude:	34.01329
Longitude:	-118.4695
APN:	4273-024-900
Past Use:	SCHOOL - MIDDLE
Potential COC:	DDD DDE DDT Lead Polychlorinated biphenyls (PCBs
Confirmed COC:	30006-NO 30007-NO 30008-NO Lead 30018-NO
Potential Description:	NMA
Alias Name:	4273-024-900
Alias Type:	APN
Alias Name:	304677
Alias Type:	Project Code (Site Code)
Alias Name:	60002857
Alias Type:	Envirostor ID Number

Completed Info:

Completed Area Name:	PROJECT WIDE
Completed Sub Area Name:	Not reported
Completed Document Type:	Environmental Oversight Agreement
Completed Date:	09/19/2019
Comments:	Not reported
Completed Area Name:	PROJECT WIDE
Completed Sub Area Name:	Not reported
Completed Document Type:	Correspondence
Completed Date:	09/23/2019
Comments:	The District completed 30-day comment period.
Completed Area Name:	PROJECT WIDE
Completed Sub Area Name:	Not reported
Completed Document Type:	Environmental Oversight Agreement Application
Completed Date:	07/26/2019
Comments:	Not reported
Completed Area Name:	PROJECT WIDE
Completed Sub Area Name:	Not reported
Completed Document Type:	Preliminary Endangerment Assessment Report
Completed Date:	09/25/2019
Comments:	DTSC approved the Report.
Completed Area Name:	PROJECT WIDE
Completed Sub Area Name:	Not reported

JOHN ADAMS MIDDLE SCHOOL (Continued) **S112840274**

Completed Document Type:	Technical Report
Completed Date:	07/11/2019
Comments:	DTSC attended a Conference Call with the District and its consultant.
Completed Area Name:	PROJECT WIDE
Completed Sub Area Name:	Not reported
Completed Document Type:	Supplemental Site Investigation Report
Completed Date:	09/25/2019
Comments:	Not reported
Completed Area Name:	PROJECT WIDE
Completed Sub Area Name:	Not reported
Completed Document Type:	Fieldwork
Completed Date:	08/15/2019
Comments:	DTSC completed Site Visit.
Future Area Name:	Not reported
Future Sub Area Name:	Not reported
Future Document Type:	Not reported
Future Due Date:	Not reported
Schedule Area Name:	Not reported
Schedule Sub Area Name:	Not reported
Schedule Document Type:	Not reported
Schedule Due Date:	Not reported
Schedule Revised Date:	Not reported

SCH:

Name:	JOHN ADAMS MIDDLE SCHOOL
Address:	2425 16TH STREET
City,State,Zip:	SANTA MONICA, CA 90405
Facility ID:	60002857
Site Type:	School Investigation
Site Type Detail:	School
Site Mgmt. Req.:	NONE SPECIFIED
Acres:	1
National Priorities List:	NO
Cleanup Oversight Agencies:	SMBRP
Lead Agency:	SMBRP
Lead Agency Description:	DTSC - Site Cleanup Program
Project Manager:	Johnson Abraham
Supervisor:	Shahir Haddad
Division Branch:	Southern California Schools & Brownfields Outreach
Site Code:	304677
Assembly:	50
Senate:	26
Special Program Status:	Not reported
Status:	No Further Action
Status Date:	09/25/2019
Restricted Use:	NO
Funding:	School District
Latitude:	34.01329
Longitude:	-118.4695
APN:	4273-024-900
Past Use:	SCHOOL - MIDDLE
Potential COC:	DDD, DDE, DDT, Lead, Polychlorinated biphenyls (PCBs
Confirmed COC:	30006-NO, 30007-NO, 30008-NO, Lead, 30018-NO

JOHN ADAMS MIDDLE SCHOOL (Continued) **S112840274**

Potential Description: NMA
Alias Name: 4273-024-900
Alias Type: APN
Alias Name: 304677
Alias Type: Project Code (Site Code)
Alias Name: 60002857
Alias Type: Envirostor ID Number

Completed Info:
Completed Area Name: PROJECT WIDE
Completed Sub Area Name: Not reported
Completed Document Type: Environmental Oversight Agreement
Completed Date: 09/19/2019
Comments: Not reported

Completed Area Name: PROJECT WIDE
Completed Sub Area Name: Not reported
Completed Document Type: Correspondence
Completed Date: 09/23/2019
Comments: The District completed 30-day comment period.

Completed Area Name: PROJECT WIDE
Completed Sub Area Name: Not reported
Completed Document Type: Environmental Oversight Agreement Application
Completed Date: 07/26/2019
Comments: Not reported

Completed Area Name: PROJECT WIDE
Completed Sub Area Name: Not reported
Completed Document Type: Preliminary Endangerment Assessment Report
Completed Date: 09/25/2019
Comments: DTSC approved the Report.

Completed Area Name: PROJECT WIDE
Completed Sub Area Name: Not reported
Completed Document Type: Technical Report
Completed Date: 07/11/2019
Comments: DTSC attended a Conference Call with the District and its consultant.

Completed Area Name: PROJECT WIDE
Completed Sub Area Name: Not reported
Completed Document Type: Supplemental Site Investigation Report
Completed Date: 09/25/2019
Comments: Not reported

Completed Area Name: PROJECT WIDE
Completed Sub Area Name: Not reported
Completed Document Type: Fieldwork
Completed Date: 08/15/2019
Comments: DTSC completed Site Visit.

Future Area Name: Not reported
Future Sub Area Name: Not reported
Future Document Type: Not reported
Future Due Date: Not reported
Schedule Area Name: Not reported
Schedule Sub Area Name: Not reported
Schedule Document Type: Not reported

JOHN ADAMS MIDDLE SCHOOL (Continued) **S112840274**

Schedule Due Date: Not reported
Schedule Revised Date: Not reported

HAZNET:
Name: JOHN ADAMS MIDDLE SCHOOL
Address: 2425 16TH STREET
Address 2: Not reported
City,State,Zip: SANTA MONICA, CA 904050000
Contact: DENA KELA
Telephone: 3104086867
Mailing Name: Not reported
Mailing Address: 2425 16TH STREET

Year: 1995
Gepaid: CAC000722600
TSD EPA ID: AZD983478322
CA Waste Code: 261 - Polychlorinated biphenyls and material containing PCBs
Disposal Method: -
Tons: 0.2755

Year: 1994
Gepaid: CAC000722600
TSD EPA ID: AZD983478322
CA Waste Code: 261 - Polychlorinated biphenyls and material containing PCBs
Disposal Method: -
Tons: 0.3306

Additional Info:
Year: 1994
Gen EPA ID: CAC000722600

Shipment Date: 19940923
Creation Date: 10/17/1995 0:00:00
Receipt Date: 19940930
Manifest ID: 92865028
Trans EPA ID: CAD095146296
Trans Name: Not reported
Trans 2 EPA ID: MOD095038998
Trans 2 Name: Not reported
TSDF EPA ID: AZD983478322
Trans Name: Not reported
TSDF Alt EPA ID: Not reported
TSDF Alt Name: Not reported
Waste Code Description: 261 - Not reported
RCRA Code: Not reported
Meth Code: - Not reported
Quantity Tons: 0.3306
Waste Quantity: 300
Quantity Unit: K
Additional Code 1: Not reported
Additional Code 2: Not reported
Additional Code 3: Not reported
Additional Code 4: Not reported
Additional Code 5: Not reported

JOHN ADAMS MIDDLE SCHOOL (Continued) **S112840274**

Additional Info:

Year:	1995
Gen EPA ID:	CAC000722600
Shipment Date:	19951102
Creation Date:	7/26/1996 0:00:00
Receipt Date:	19951107
Manifest ID:	95315600
Trans EPA ID:	CA0000367755
Trans Name:	Not reported
Trans 2 EPA ID:	Not reported
Trans 2 Name:	Not reported
TSDF EPA ID:	AZD983478322
Trans Name:	Not reported
TSDF Alt EPA ID:	Not reported
TSDF Alt Name:	Not reported
Waste Code Description:	261 - Not reported
RCRA Code:	Not reported
Meth Code:	- Not reported
Quantity Tons:	0.2755
Waste Quantity:	250
Quantity Unit:	K
Additional Code 1:	Not reported
Additional Code 2:	Not reported
Additional Code 3:	Not reported
Additional Code 4:	Not reported
Additional Code 5:	Not reported

NPDES:

Name:	JOHN ADAMS MIDDLE SCHOOL
Address:	2425 16TH STREET
City,State,Zip:	SANTA MONICA, CA 90405
Facility Status:	Not reported
NPDES Number:	Not reported
Region:	Not reported
Agency Number:	Not reported
Regulatory Measure ID:	Not reported
Place ID:	Not reported
Order Number:	Not reported
WDID:	4 19C387808
Regulatory Measure Type:	Construction
Program Type:	Not reported
Adoption Date Of Regulatory Measure:	Not reported
Effective Date Of Regulatory Measure:	Not reported
Termination Date Of Regulatory Measure:	Not reported
Expiration Date Of Regulatory Measure:	Not reported
Discharge Address:	Not reported
Discharge Name:	Not reported
Discharge City:	Not reported
Discharge State:	Not reported
Discharge Zip:	Not reported
Status:	Active
Status Date:	08/19/2019
Operator Name:	Santa Monica Malibu Unified School District
Operator Address:	2828 4th Street
Operator City:	Santa Monica

JOHN ADAMS MIDDLE SCHOOL (Continued) **S112840274**

Operator State:	California
Operator Zip:	90405
Name:	JOHN ADAMS MIDDLE SCHOOL
Address:	2425 16TH STREET
City,State,Zip:	SANTA MONICA, CA 90405
Facility Status:	Active
NPDES Number:	CAS000002
Region:	4
Agency Number:	0
Regulatory Measure ID:	510414
Place ID:	Not reported
Order Number:	2009-0009-DWQ
WDID:	4 19C387808
Regulatory Measure Type:	Enrollee
Program Type:	Construction
Adoption Date Of Regulatory Measure:	Not reported
Effective Date Of Regulatory Measure:	08/19/2019
Termination Date Of Regulatory Measure:	Not reported
Expiration Date Of Regulatory Measure:	Not reported
Discharge Address:	2828 4th Street
Discharge Name:	Santa Monica Malibu Unified School District
Discharge City:	Santa Monica
Discharge State:	California
Discharge Zip:	90405
Status:	Not reported
Status Date:	Not reported
Operator Name:	Not reported
Operator Address:	Not reported
Operator City:	Not reported
Operator State:	Not reported
Operator Zip:	Not reported

CERS:

Name:	JOHN ADAMS MIDDLE SCHOOL
Address:	2425 16TH STREET
City,State,Zip:	SANTA MONICA, CA 90405
Site ID:	555498
CERS ID:	873897
CERS Description:	Construction Storm Water

Evaluation:

Eval General Type:	Other/Unknown
Eval Date:	10-02-2020
Violations Found:	No
Eval Type:	Construction Storm Water Compliance Evaluation
Eval Notes:	Weekly site report
Eval Division:	Water Boards
Eval Program:	CONSTW
Eval Source:	SMARTS,

Affiliation:

Affiliation Type Desc:	Owner/Operator
Entity Name:	Santa Monica Malibu Unified School District
Entity Title:	Operator
Affiliation Address:	2828 4th Street
Affiliation City:	Santa Monica

JOHN ADAMS MIDDLE SCHOOL (Continued) **S112840274**

Affiliation State: CA
Affiliation Country: Not reported
Affiliation Zip: 90405
Affiliation Phone: ,

HWTS:
Name: JOHN ADAMS MIDDLE SCHOOL
Address: 2425 16TH STREET
Address 2: Not reported
City,State,Zip: SANTA MONICA, CA 904050000
EPA ID: CAC000722600
Inactive Date: 10/25/2000
Create Date: 09/13/1994
Last Act Date: 10/25/2000
Mailing Name: Not reported
Mailing Address: 2425 16TH STREET
Mailing Address 2: Not reported
Mailing City,State,Zip: SANTA MONICA, CA 904050000
Owner Name: CONTACT/GREG SNOWDEN
Owner Address: 2425 16TH STREET
Owner Address 2: Not reported
Owner City,State,Zip: SANTA MONICA, CA 904050000
Contact Name: DENA KELA
Contact Address: CALIFORNIA ELECTRIC
Contact Address 2: Not reported
City,State,Zip: BELLFLOWER, CA 907060000

R81 **SANTA MONICA USAR CENTER** **FUDS** **1024903842**
SE **N/A**
1/2-1 **SANTA MONICA, CA**
0.649 mi.
3427 ft. **Site 1 of 2 in cluster R**

Relative: **Lower**
Actual: **120 ft.**

FUDS:
EPA Region: 9
Installation ID: CA99799F599200
Congressional District Number: 33
Name: SANTA MONICA USAR CENTER
FUDS Number: J09CA1104
City: SANTA MONICA
State: CA
County: LOS ANGELES
Object ID: 7962
USACE Division: SPD
USACE District: Los Angeles District (SPL)
Status: Properties without projects
Current Owner: Not reported
EMS Map Link: https://fudsportal.usace.army.mil/ems/ems/inventory/map/map?id=61375
Eligibility: Eligible
Has Projects: No
NPL Status: Not on the NPL
Property History: TWO-UNIT ARMORY

Project Required: No
Feature Description: Not reported
Latitude: 34.012500000000003

SANTA MONICA USAR CENTER (Continued) **1024903842**

Longitude: -118.45138889

R82 **SANTA MONICA USAR CNTR** **ENVIROSTOR** **S107737281**
SE **N/A**
1/2-1 **SANTA MONICA, CA**
0.653 mi.
3449 ft. **Site 2 of 2 in cluster R**

Relative: **Lower**
Actual: **120 ft.**

ENVIROSTOR:

Name:	SANTA MONICA USAR CNTR
Address:	Not reported
City,State,Zip:	SANTA MONICA, CA
Facility ID:	80000549
Status:	Inactive - Needs Evaluation
Status Date:	07/01/2005
Site Code:	Not reported
Site Type:	Military Evaluation
Site Type Detailed:	FUDS
Acres:	Not reported
NPL:	NO
Regulatory Agencies:	SMBRP
Lead Agency:	SMBRP
Program Manager:	Not reported
Supervisor:	Douglas Bautista
Division Branch:	Cleanup Cypress
Assembly:	50
Senate:	26
Special Program:	Not reported
Restricted Use:	NO
Site Mgmt Req:	NONE SPECIFIED
Funding:	DERA
Latitude:	34.0125
Longitude:	-118.4513
APN:	NONE SPECIFIED
Past Use:	NONE SPECIFIED
Potential COC:	NONE SPECIFIED
Confirmed COC:	NONE SPECIFIED
Potential Description:	NONE SPECIFIED
Alias Name:	CA99799F599200
Alias Type:	Federal Facility ID
Alias Name:	J09CA1104
Alias Type:	INPR
Alias Name:	80000549
Alias Type:	Envirostor ID Number

Completed Info:

Completed Area Name:	Not reported
Completed Sub Area Name:	Not reported
Completed Document Type:	Not reported
Completed Date:	Not reported
Comments:	Not reported
Future Area Name:	Not reported
Future Sub Area Name:	Not reported
Future Document Type:	Not reported
Future Due Date:	Not reported
Schedule Area Name:	Not reported
Schedule Sub Area Name:	Not reported

SANTA MONICA USAR CNTR (Continued) **S107737281**

Schedule Document Type: Not reported
Schedule Due Date: Not reported
Schedule Revised Date: Not reported

S83 **DOUGLAS AIRCRAFT PLT** **ENVIROSTOR** **S107736231**
North **N/A**
1/2-1 **SANTA MONICA, CA**
0.656 mi.
3463 ft. **Site 1 of 2 in cluster S**

Relative:
Lower

Actual:
150 ft.

ENVIROSTOR:
Name: DOUGLAS AIRCRAFT PLT
Address: Not reported
City,State,Zip: SANTA MONICA, CA
Facility ID: 80000074
Status: Inactive - Needs Evaluation
Status Date: 07/01/2005
Site Code: Not reported
Site Type: Military Evaluation
Site Type Detailed: FUDS
Acres: Not reported
NPL: NO
Regulatory Agencies: SMBRP
Lead Agency: SMBRP
Program Manager: Not reported
Supervisor: Douglas Bautista
Division Branch: Cleanup Cypress
Assembly: 50
Senate: 26
Special Program: Not reported
Restricted Use: NO
Site Mgmt Req: NONE SPECIFIED
Funding: DERA
Latitude: 34.02916
Longitude: -118.4611
APN: NONE SPECIFIED
Past Use: NONE SPECIFIED
Potential COC: NONE SPECIFIED
Confirmed COC: NONE SPECIFIED
Potential Description: NONE SPECIFIED
Alias Name: CA99799F531500
Alias Type: Federal Facility ID
Alias Name: J09CA0111
Alias Type: INPR
Alias Name: 80000074
Alias Type: Envirostor ID Number

Completed Info:
Completed Area Name: PROJECT WIDE
Completed Sub Area Name: Not reported
Completed Document Type: Inventory Project Report (INPR)
Completed Date: 08/10/1994
Comments: Not reported

Future Area Name: Not reported
Future Sub Area Name: Not reported
Future Document Type: Not reported
Future Due Date: Not reported

DOUGLAS AIRCRAFT PLT (Continued) **S107736231**

Schedule Area Name: Not reported
Schedule Sub Area Name: Not reported
Schedule Document Type: Not reported
Schedule Due Date: Not reported
Schedule Revised Date: Not reported

S84 **DOUGLAS AIRCRAFT PLANT** **FUDS** **1024903406**
North **N/A**
1/2-1 **SANTA MONICA, CA**
0.656 mi.
3466 ft. **Site 2 of 2 in cluster S**

Relative: **Lower**
Actual: **150 ft.**

FUDS:

EPA Region:	9
Installation ID:	CA99799F531500
Congressional District Number:	33
Name:	DOUGLAS AIRCRAFT PLANT
FUDS Number:	J09CA0111
City:	SANTA MONICA
State:	CA
County:	LOS ANGELES
Object ID:	1570
USACE Division:	SPD
USACE District:	Los Angeles District (SPL)
Status:	Properties without projects
Current Owner:	Not reported
EMS Map Link:	https://fudsportal.usace.army.mil/ems/ems/inventory/map/map?id=60981
Eligibility:	Ineligible
Has Projects:	No
NPL Status:	Not on the NPL
Property History:	Not reported
Project Required:	No
Feature Description:	Not reported
Latitude:	34.029166670000002
Longitude:	-118.46111111

---

85 **MR POLISH INC** **ENVIROSTOR** **S103651061**
ESE **3021 AIRPORT AV** **EMI** **N/A**
1/2-1 **SANTA MONICA, CA 90405**
0.709 mi.
3745 ft.

Relative: **Lower**
Actual: **123 ft.**

ENVIROSTOR:

Name:	PAC AERO ENGINEERING
Address:	3021 AIRPORT AVENUE
City,State,Zip:	SANTA MONICA, CA 90405
Facility ID:	19760009
Status:	No Further Action
Status Date:	04/01/1984
Site Code:	Not reported
Site Type:	Historical
Site Type Detailed:	* Historical
Acres:	0
NPL:	NO
Regulatory Agencies:	NONE SPECIFIED

MR POLISH INC (Continued) **S103651061**

Lead Agency:	NONE SPECIFIED
Program Manager:	Not reported
Supervisor:	* Mmonroy
Division Branch:	Cleanup Chatsworth
Assembly:	50
Senate:	26
Special Program:	* RCRA 3012 - Past Haz Waste Disp Inven Site
Restricted Use:	NO
Site Mgmt Req:	NONE SPECIFIED
Funding:	Not reported
Latitude:	34.01444
Longitude:	-118.4486
APN:	NONE SPECIFIED
Past Use:	AIRCRAFT MAINTENANCE
Potential COC:	TPH-diesel TPH-gas
Confirmed COC:	30024-NO 30025-NO
Potential Description:	OTH, SOIL
Alias Name:	PACIFIC AIRMOTIVE
Alias Type:	Alternate Name
Alias Name:	PUREX
Alias Type:	Alternate Name
Alias Name:	SANTA MONICA AIR CENTER - OFFICE BLDG
Alias Type:	Alternate Name
Alias Name:	SINGLAR LEAR
Alias Type:	Alternate Name
Alias Name:	CAD980636328
Alias Type:	EPA Identification Number
Alias Name:	19760009
Alias Type:	Envirostor ID Number

Completed Info:

Completed Area Name:	PROJECT WIDE
Completed Sub Area Name:	Not reported
Completed Document Type:	* Discovery
Completed Date:	09/28/1983
Comments:	FACILITY IDENTIFIED ID FROM ERRIS

Completed Area Name:	PROJECT WIDE
Completed Sub Area Name:	Not reported
Completed Document Type:	Site Screening
Completed Date:	10/25/1994
Comments:	Database verification project confirms NFA for DTSC.

Completed Area Name:	PROJECT WIDE
Completed Sub Area Name:	Not reported
Completed Document Type:	Preliminary Assessment Report
Completed Date:	04/01/1984
Comments:	FAC TYPE: T/C W/J.LEE,CITY,213-458-8224 3/15/84 - SEWER & DISP SOLVENT. T/C W/ D.WORTH,PAC,213-390-9071,4/3/84 - BBLS (OIL STORAGE)& SOLD TO RECYCLRS SOURCE ACT: CLEANING AIRCRAFT PARTS. CURRENTLY, ASPHALTED & NO WASTE ARE PRESENT BY CURRENT OPER. SUBMIT TO EPA PRELIM ASSESS DONE RCRA 3012

Future Area Name:	Not reported
Future Sub Area Name:	Not reported
Future Document Type:	Not reported
Future Due Date:	Not reported
Schedule Area Name:	Not reported

MR POLISH INC (Continued) **S103651061**

Schedule Sub Area Name: Not reported
Schedule Document Type: Not reported
Schedule Due Date: Not reported
Schedule Revised Date: Not reported

EMI:

Name:	MR POLISH INC
Address:	3021 AIRPORT AV
City,State,Zip:	SANTA MONICA, CA 904050000
Year:	1987
County Code:	19
Air Basin:	SC
Facility ID:	54875
Air District Name:	SC
SIC Code:	7538
Air District Name:	SOUTH COAST AQMD
Community Health Air Pollution Info System:	Not reported
Consolidated Emission Reporting Rule:	Not reported
Total Organic Hydrocarbon Gases Tons/Yr:	2
Reactive Organic Gases Tons/Yr:	1
Carbon Monoxide Emissions Tons/Yr:	0
NOX - Oxides of Nitrogen Tons/Yr:	0
SOX - Oxides of Sulphur Tons/Yr:	0
Particulate Matter Tons/Yr:	0
Part. Matter 10 Micrometers and Smllr Tons/Yr:	0

86
NW
1/2-1
0.720 mi.
3799 ft.

EXTRA SPACE
1707 CLOVERFIELD BLVD.
SANTA MONICA, CA 90404

ENVIROSTOR **S108741820**
CPS-SLIC **N/A**
VCP
DEED
CERS

Relative: Lower

Actual: 153 ft.

ENVIROSTOR:

Name:	EXTRA SPACE
Address:	1707 CLOVERFIELD BLVD.
City,State,Zip:	SANTA MONICA, CA 90404
Facility ID:	60000517
Status:	Certified O&M - Land Use Restrictions Only
Status Date:	01/24/2013
Site Code:	301310
Site Type:	Voluntary Cleanup
Site Type Detailed:	Voluntary Cleanup
Acres:	1.8
NPL:	NO
Regulatory Agencies:	SMBRP
Lead Agency:	SMBRP
Program Manager:	Viktoriya Anashkina
Supervisor:	Jose Diaz
Division Branch:	Cleanup Chatsworth
Assembly:	50
Senate:	26
Special Program:	CLRRA Liability Immunity (AB 389)
Restricted Use:	YES
Site Mgmt Req:	NONE SPECIFIED
Funding:	Responsible Party
Latitude:	34.02700
Longitude:	-118.4710

EXTRA SPACE (Continued) **S108741820**

APN: 4268014013
Past Use: AEROSPACE MANUFACTURING/MAINTENANCE, FUEL - VEHICLE STORAGE/ REFUELING, HAZARDOUS WASTE STORAGE - TANKS/CONTAINERS
Potential COC: Asbestos Containing Materials (ACM Total Chromium (1:6 ratio Cr VI:Cr III Lead Tetrachloroethylene (PCE TPH-diesel TPH-gas TPH-MOTOR OIL Trichloroethylene (TCE Vinyl chloride n-Butylbenzene sec-Butylbenzene tert-Butylbenzene Carbon tetrachloride Chloroform 1,1-Dichloroethane 1,2-Dichloroethane (EDC Ethylbenzene Toluene 1,1,2-Trichloroethane Trichlorofluoromethane Xylenes
Confirmed COC: 40001-NO Toluene 1,1,2-Trichloroethane Trichlorofluoromethane Tetrachloroethylene (PCE TPH-diesel TPH-gas Trichloroethylene (TCE Vinyl chloride n-Butylbenzene sec-Butylbenzene 30105-NO Carbon tetrachloride Chloroform 1,1-Dichloroethane 1,2-Dichloroethane (EDC 30272-NO Total Chromium (1:6 ratio Cr VI:Cr III Lead TPH-MOTOR OIL Xylenes
Potential Description: IA, OTH, SOIL, SV
Alias Name: 4268014013
Alias Type: APN
Alias Name: 110033617209
Alias Type: EPA (FRS #)
Alias Name: 301310
Alias Type: Project Code (Site Code)
Alias Name: 60000517
Alias Type: Envirostor ID Number

Completed Info:
Completed Area Name: PROJECT WIDE
Completed Sub Area Name: Not reported
Completed Document Type: California Land Reuse and Revitalization Agreement
Completed Date: 11/21/2006
Comments: Not reported

Completed Area Name: PROJECT WIDE
Completed Sub Area Name: Not reported
Completed Document Type: Project Management
Completed Date: 06/30/2021
Comments: Not reported

Completed Area Name: PROJECT WIDE
Completed Sub Area Name: Not reported
Completed Document Type: Annual Oversight Cost Estimate
Completed Date: 10/19/2019
Comments: Sent

Completed Area Name: PROJECT WIDE
Completed Sub Area Name: Not reported
Completed Document Type: Annual Oversight Cost Estimate
Completed Date: 09/30/2020
Comments: Not reported

Completed Area Name: PROJECT WIDE
Completed Sub Area Name: Not reported
Completed Document Type: Land Use Restriction
Completed Date: 01/24/2013
Comments: LUC signed, use ok for commercial, industrial, multi-use, condo/apt on 2nd floor, park land

Completed Area Name: PROJECT WIDE

EXTRA SPACE (Continued) **S108741820**

Completed Sub Area Name: Not reported
Completed Document Type: Certification
Completed Date: 01/24/2013
Comments: Not reported

Completed Area Name: PROJECT WIDE
Completed Sub Area Name: Not reported
Completed Document Type: Preliminary Endangerment Assessment Report
Completed Date: 03/19/2007
Comments: Not reported

Completed Area Name: PROJECT WIDE
Completed Sub Area Name: Not reported
Completed Document Type: Site Characterization Report
Completed Date: 03/19/2007
Comments: DTSC AAI comment letter and memo mailed out to Extra Space on March 19, 2007

Completed Area Name: PROJECT WIDE
Completed Sub Area Name: Not reported
Completed Document Type: Phase 1
Completed Date: 03/19/2007
Comments: DTSC mailed out AAI comment letter and memo to Extra Space on March 19, 2007.

Completed Area Name: PROJECT WIDE
Completed Sub Area Name: Not reported
Completed Document Type: Tank Removal Report
Completed Date: 03/19/2007
Comments: DTSC mailed out AAI comment letter and memo to Extra Space on March 19, 2007.

Completed Area Name: PROJECT WIDE
Completed Sub Area Name: Not reported
Completed Document Type: Site Characterization Workplan
Completed Date: 08/10/2007
Comments: SVE Pilot Test is conditional approved pending incorporation of DTSC comments into the SVE Pilot Test.

Completed Area Name: PROJECT WIDE
Completed Sub Area Name: Not reported
Completed Document Type: Fieldwork
Completed Date: 09/18/2007
Comments: SVE Pilot Test Installed.

Completed Area Name: PROJECT WIDE
Completed Sub Area Name: Not reported
Completed Document Type: Pilot/Treatability Study Report
Completed Date: 04/08/2008
Comments: DTSC commented on lacking information, these will be addressed in the Response Plan.

Completed Area Name: PROJECT WIDE
Completed Sub Area Name: Not reported
Completed Document Type: AB 389 Response Plan
Completed Date: 07/10/2008
Comments: Response Plan approved without changes.

EXTRA SPACE (Continued) **S108741820**

Completed Area Name: PROJECT WIDE
Completed Sub Area Name: Not reported
Completed Document Type: Fieldwork
Completed Date: 10/16/2008
Comments: Installation and extra sampling completed.

Completed Area Name: PROJECT WIDE
Completed Sub Area Name: Not reported
Completed Document Type: Soil Vapor Extraction Monitoring Report
Completed Date: 10/14/2008
Comments: Not reported

Completed Area Name: PROJECT WIDE
Completed Sub Area Name: Not reported
Completed Document Type: Monitoring Report
Completed Date: 11/03/2008
Comments: Not reported

Completed Area Name: PROJECT WIDE
Completed Sub Area Name: Not reported
Completed Document Type: Monitoring Report
Completed Date: 02/17/2009
Comments: No comments

Completed Area Name: PROJECT WIDE
Completed Sub Area Name: Not reported
Completed Document Type: Monitoring Report
Completed Date: 08/18/2009
Comments: Comments sent to RP to modify testing/reporting methods.

Completed Area Name: PROJECT WIDE
Completed Sub Area Name: Not reported
Completed Document Type: Monitoring Report
Completed Date: 12/01/2009
Comments: No comments sent, comments will be made on the Dec 1, 2009 Soil Gas Survey Sampling Report that summarizes the SVE.

Completed Area Name: PROJECT WIDE
Completed Sub Area Name: Not reported
Completed Document Type: Monitoring Report
Completed Date: 12/01/2009
Comments: Document was reviewed, comments will be made on the Dec 1, 2009 Soil Gas Survey Sampling Report that summarizes the SVE.

Completed Area Name: PROJECT WIDE
Completed Sub Area Name: Not reported
Completed Document Type: Monitoring Report
Completed Date: 04/05/2010
Comments: Comments sent.

Completed Area Name: PROJECT WIDE
Completed Sub Area Name: Not reported
Completed Document Type: Monitoring Report
Completed Date: 07/27/2010
Comments: Reviewed with no comments.

Completed Area Name: PROJECT WIDE

EXTRA SPACE (Continued) **S108741820**

Completed Sub Area Name: Not reported
Completed Document Type: Monitoring Report
Completed Date: 12/08/2010
Comments: Eng comments will be consolidated with the 3rd quarter report.

Completed Area Name: PROJECT WIDE
Completed Sub Area Name: Not reported
Completed Document Type: Operation and Maintenance Report
Completed Date: 06/08/2011
Comments: Not reported

Completed Area Name: PROJECT WIDE
Completed Sub Area Name: Not reported
Completed Document Type: Monitoring Report
Completed Date: 04/27/2012
Comments: Groundwater sampling of all wells and soil confirmation samples are still needed.

Completed Area Name: PROJECT WIDE
Completed Sub Area Name: Not reported
Completed Document Type: Other Report
Completed Date: 04/27/2012
Comments: Emailed approval of a draft workplan. Asked them to submit a cleaned up version for the file.

Completed Area Name: PROJECT WIDE
Completed Sub Area Name: Not reported
Completed Document Type: Removal Action Completion Report
Completed Date: 11/13/2012
Comments: Consists of other documents.

Completed Area Name: PROJECT WIDE
Completed Sub Area Name: Not reported
Completed Document Type: Land Use Restriction Monitoring Report
Completed Date: 06/29/2016
Comments: Not reported

Completed Area Name: PROJECT WIDE
Completed Sub Area Name: Not reported
Completed Document Type: Land Use Restriction Monitoring Report
Completed Date: 06/09/2020
Comments: Not reported

Completed Area Name: PROJECT WIDE
Completed Sub Area Name: Not reported
Completed Document Type: Land Use Restriction Monitoring Report
Completed Date: 04/27/2021
Comments: Not reported

Completed Area Name: PROJECT WIDE
Completed Sub Area Name: Not reported
Completed Document Type: CEQA - Notice of Exemption
Completed Date: 06/18/2008
Comments: NOE signed and sent to CEQA group.

Future Area Name: Not reported
Future Sub Area Name: Not reported

EXTRA SPACE (Continued) **S108741820**

Future Document Type:	Not reported
Future Due Date:	Not reported
Schedule Area Name:	Not reported
Schedule Sub Area Name:	Not reported
Schedule Document Type:	Not reported
Schedule Due Date:	Not reported
Schedule Revised Date:	Not reported

CPS-SLIC:

Name:	NEIGHBORHOOD STORAGE ASSOCIATES, LLC
Address:	1707 CLOVERFIELD BLVD.
City,State,Zip:	SANTA MONICA, CA
Region:	STATE
Facility Status:	**Open - Inactive**
Status Date:	02/02/2015
Global Id:	SL0603767271
Lead Agency:	DEPARTMENT OF TOXIC SUBSTANCES CONTROL
Lead Agency Case Number:	60000517
Latitude:	34.026951
Longitude:	-118.471221
Case Type:	Cleanup Program Site
Case Worker:	Not reported
Local Agency:	Not reported
RB Case Number:	1160
File Location:	Not reported
Potential Media Affected:	Aquifer used for drinking water supply
Potential Contaminants of Concern:	Trichloroethylene (TCE)
Site History:	Not reported

Click here to access the California GeoTracker records for this facility:

VCP:

Name:	EXTRA SPACE
Address:	1707 CLOVERFIELD BLVD.
City,State,Zip:	SANTA MONICA, CA 90404
Facility ID:	60000517
Site Type:	Voluntary Cleanup
Site Type Detail:	Voluntary Cleanup
Site Mgmt. Req.:	NONE SPECIFIED
Acres:	1.8
National Priorities List:	NO
Cleanup Oversight Agencies:	SMBRP
Lead Agency:	SMBRP
Lead Agency Description:	DTSC - Site Cleanup Program
Project Manager:	Viktoriya Anashkina
Supervisor:	Jose Diaz
Division Branch:	Cleanup Chatsworth
Site Code:	301310
Assembly:	50
Senate:	26
Special Programs Code:	CLRRA Liability Immunity (AB 389)
Status:	Certified O&M - Land Use Restrictions Only
Status Date:	01/24/2013
Restricted Use:	YES
Funding:	Responsible Party
Lat/Long:	34.02700 / -118.4710

EXTRA SPACE (Continued) **S108741820**

APN:	4268014013
Past Use:	AEROSPACE MANUFACTURING/MAINTENANCE, FUEL - VEHICLE STORAGE/ REFUELING, HAZARDOUS WASTE STORAGE - TANKS/CONTAINERS
Potential COC:	40001, 30005, 30013, 30022, 30024, 30025, 3002502, 30027, 30028, 30103, 30104, 30105, 30116, 30136, 30192, 30193, 30272, 30550, 30564, 30565, 30593
Confirmed COC:	40001-NO,30550,30564,30565,30022,30024,30025,30027,30028,30103,30104, 30105-NO,30116,30136,30192,30193,30272-NO,30005,30013,3002502,30593
Potential Description:	IA, OTH, SOIL, SV
Alias Name:	4268014013
Alias Type:	APN
Alias Name:	110033617209
Alias Type:	EPA (FRS #)
Alias Name:	301310
Alias Type:	Project Code (Site Code)
Alias Name:	60000517
Alias Type:	Envirostor ID Number

Completed Info:

Completed Area Name:	PROJECT WIDE
Completed Sub Area Name:	Not reported
Completed Document Type:	California Land Reuse and Revitalization Agreement
Completed Date:	11/21/2006
Comments:	Not reported
Completed Area Name:	PROJECT WIDE
Completed Sub Area Name:	Not reported
Completed Document Type:	Project Management
Completed Date:	06/30/2021
Comments:	Not reported
Completed Area Name:	PROJECT WIDE
Completed Sub Area Name:	Not reported
Completed Document Type:	Annual Oversight Cost Estimate
Completed Date:	10/19/2019
Comments:	Sent
Completed Area Name:	PROJECT WIDE
Completed Sub Area Name:	Not reported
Completed Document Type:	Annual Oversight Cost Estimate
Completed Date:	09/30/2020
Comments:	Not reported
Completed Area Name:	PROJECT WIDE
Completed Sub Area Name:	Not reported
Completed Document Type:	Land Use Restriction
Completed Date:	01/24/2013
Comments:	LUC signed, use ok for commercial, industrial, multi-use, condo/apt on 2nd floor, park land
Completed Area Name:	PROJECT WIDE
Completed Sub Area Name:	Not reported
Completed Document Type:	Certification
Completed Date:	01/24/2013
Comments:	Not reported
Completed Area Name:	PROJECT WIDE
Completed Sub Area Name:	Not reported

EXTRA SPACE (Continued) **S108741820**

Completed Document Type: Preliminary Endangerment Assessment Report
Completed Date: 03/19/2007
Comments: Not reported

Completed Area Name: PROJECT WIDE
Completed Sub Area Name: Not reported
Completed Document Type: Site Characterization Report
Completed Date: 03/19/2007
Comments: DTSC AAI comment letter and memo mailed out to Extra Space on March 19, 2007

Completed Area Name: PROJECT WIDE
Completed Sub Area Name: Not reported
Completed Document Type: Phase 1
Completed Date: 03/19/2007
Comments: DTSC mailed out AAI comment letter and memo to Extra Space on March 19, 2007.

Completed Area Name: PROJECT WIDE
Completed Sub Area Name: Not reported
Completed Document Type: Tank Removal Report
Completed Date: 03/19/2007
Comments: DTSC mailed out AAI comment letter and memo to Extra Space on March 19, 2007.

Completed Area Name: PROJECT WIDE
Completed Sub Area Name: Not reported
Completed Document Type: Site Characterization Workplan
Completed Date: 08/10/2007
Comments: SVE Pilot Test is conditional approved pending incorporation of DTSC comments into the SVE Pilot Test.

Completed Area Name: PROJECT WIDE
Completed Sub Area Name: Not reported
Completed Document Type: Fieldwork
Completed Date: 09/18/2007
Comments: SVE Pilot Test Installed.

Completed Area Name: PROJECT WIDE
Completed Sub Area Name: Not reported
Completed Document Type: Pilot/Treatability Study Report
Completed Date: 04/08/2008
Comments: DTSC commented on lacking information, these will be addressed in the Response Plan.

Completed Area Name: PROJECT WIDE
Completed Sub Area Name: Not reported
Completed Document Type: AB 389 Response Plan
Completed Date: 07/10/2008
Comments: Response Plan approved without changes.

Completed Area Name: PROJECT WIDE
Completed Sub Area Name: Not reported
Completed Document Type: Fieldwork
Completed Date: 10/16/2008
Comments: Installation and extra sampling completed.

EXTRA SPACE (Continued) **S108741820**

Completed Area Name:	PROJECT WIDE
Completed Sub Area Name:	Not reported
Completed Document Type:	Soil Vapor Extraction Monitoring Report
Completed Date:	10/14/2008
Comments:	Not reported
Completed Area Name:	PROJECT WIDE
Completed Sub Area Name:	Not reported
Completed Document Type:	Monitoring Report
Completed Date:	11/03/2008
Comments:	Not reported
Completed Area Name:	PROJECT WIDE
Completed Sub Area Name:	Not reported
Completed Document Type:	Monitoring Report
Completed Date:	02/17/2009
Comments:	No comments
Completed Area Name:	PROJECT WIDE
Completed Sub Area Name:	Not reported
Completed Document Type:	Monitoring Report
Completed Date:	08/18/2009
Comments:	Comments sent to RP to modify testing/reporting methods.
Completed Area Name:	PROJECT WIDE
Completed Sub Area Name:	Not reported
Completed Document Type:	Monitoring Report
Completed Date:	12/01/2009
Comments:	No comments sent, comments will be made on the Dec 1, 2009 Soil Gas Survey Sampling Report that summarizes the SVE.
Completed Area Name:	PROJECT WIDE
Completed Sub Area Name:	Not reported
Completed Document Type:	Monitoring Report
Completed Date:	12/01/2009
Comments:	Document was reviewed, comments will be made on the Dec 1, 2009 Soil Gas Survey Sampling Report that summarizes the SVE.
Completed Area Name:	PROJECT WIDE
Completed Sub Area Name:	Not reported
Completed Document Type:	Monitoring Report
Completed Date:	04/05/2010
Comments:	Comments sent.
Completed Area Name:	PROJECT WIDE
Completed Sub Area Name:	Not reported
Completed Document Type:	Monitoring Report
Completed Date:	07/27/2010
Comments:	Reviewed with no comments.
Completed Area Name:	PROJECT WIDE
Completed Sub Area Name:	Not reported
Completed Document Type:	Monitoring Report
Completed Date:	12/08/2010
Comments:	Eng comments will be consolidated with the 3rd quarter report.
Completed Area Name:	PROJECT WIDE

EXTRA SPACE (Continued) **S108741820**

Completed Sub Area Name: Not reported
Completed Document Type: Operation and Maintenance Report
Completed Date: 06/08/2011
Comments: Not reported

Completed Area Name: PROJECT WIDE
Completed Sub Area Name: Not reported
Completed Document Type: Monitoring Report
Completed Date: 04/27/2012
Comments: Groundwater sampling of all wells and soil confirmation samples are still needed.

Completed Area Name: PROJECT WIDE
Completed Sub Area Name: Not reported
Completed Document Type: Other Report
Completed Date: 04/27/2012
Comments: Emailed approval of a draft workplan. Asked them to submit a cleaned up version for the file.

Completed Area Name: PROJECT WIDE
Completed Sub Area Name: Not reported
Completed Document Type: Removal Action Completion Report
Completed Date: 11/13/2012
Comments: Consists of other documents.

Completed Area Name: PROJECT WIDE
Completed Sub Area Name: Not reported
Completed Document Type: Land Use Restriction Monitoring Report
Completed Date: 06/29/2016
Comments: Not reported

Completed Area Name: PROJECT WIDE
Completed Sub Area Name: Not reported
Completed Document Type: Land Use Restriction Monitoring Report
Completed Date: 06/09/2020
Comments: Not reported

Completed Area Name: PROJECT WIDE
Completed Sub Area Name: Not reported
Completed Document Type: Land Use Restriction Monitoring Report
Completed Date: 04/27/2021
Comments: Not reported

Completed Area Name: PROJECT WIDE
Completed Sub Area Name: Not reported
Completed Document Type: CEQA - Notice of Exemption
Completed Date: 06/18/2008
Comments: NOE signed and sent to CEQA group.

Future Area Name: Not reported
Future Sub Area Name: Not reported
Future Document Type: Not reported
Future Due Date: Not reported
Schedule Area Name: Not reported
Schedule Sub Area Name: Not reported
Schedule Document Type: Not reported
Schedule Due Date: Not reported

EXTRA SPACE (Continued) **S108741820**

Schedule Revised Date: Not reported

DEED:
Name: EXTRA SPACE
Address: 1707 CLOVERFIELD BLVD.
City,State,Zip: SANTA MONICA, CA 90404
Envirostor ID: 60000517
Area: PROJECT WIDE
Sub Area: Not reported
Site Type: VOLUNTARY CLEANUP
Status: CERTIFIED O&M - LAND USE RESTRICTIONS ONLY
Agency: Not reported
Covenant Uploaded: Not reported
Deed Date(s): 01/24/2013
File Name: Envirostor Land Use Restrictions

CERS:
Name: NEIGHBORHOOD STORAGE ASSOCIATES, LLC
Address: 1707 CLOVERFIELD BLVD.
City,State,Zip: SANTA MONICA, CA
Site ID: 198265
CERS ID: SL0603767271
CERS Description: Cleanup Program Site

87
NNW
1/2-1
0.747 mi.
3942 ft.

Relative: Higher

Actual: 158 ft.

THE GILLETTE CO PAPER MATE GR
1681 26TH STREET
SANTA MONICA, CA 90404

ENVIROSTOR **1000216144**
CPS-SLIC **N/A**
FINDS
ECHO
ENF
HIST CORTESE
CERS

ENVIROSTOR:
Name: GILLETTE COMPANY - PAPERMATE DIVISION
Address: 1681 26TH STREET
City,State,Zip: SANTA MONICA, CA 90404
Facility ID: 19390024
Status: Refer: Other Agency
Status Date: 06/06/1995
Site Code: Not reported
Site Type: Historical
Site Type Detailed: * Historical
Acres: Not reported
NPL: NO
Regulatory Agencies: NONE SPECIFIED
Lead Agency: NONE SPECIFIED
Program Manager: Not reported
Supervisor: * Mmonroy
Division Branch: Cleanup Chatsworth
Assembly: 50
Senate: 26
Special Program: Not reported
Restricted Use: NO
Site Mgmt Req: NONE SPECIFIED
Funding: Not reported
Latitude: 34.02913
Longitude: -118.4681

THE GILLETTE CO PAPER MATE GR (Continued) **1000216144**

APN: 4268001040
Past Use: NONE SPECIFIED
Potential COC: * HALOGENATED SOLVENTS * OXYGENATED SOLVENTS * CONTAMINATED SOIL * TANK BOTTOM WASTES * UNSPECIFIED ACID SOLUTION * UNSPECIFIED SOLVENT MIXTURES * WASTE OIL & MIXED OIL Nickel
Confirmed COC: NONE SPECIFIED
Potential Description: NONE SPECIFIED
Alias Name: CITY OF SANTA MONICA SOLID WASTE LDFL
Alias Type: Alternate Name
Alias Name: GILETTE COMPANY - PAPERMATE DIVISION
Alias Type: Alternate Name
Alias Name: HIGGINS BRICK COMPANY
Alias Type: Alternate Name
Alias Name: PAPERMATE DIVISION OF GILETTE
Alias Type: Alternate Name
Alias Name: 4268001040
Alias Type: APN
Alias Name: CAD054861539
Alias Type: EPA Identification Number
Alias Name: 110000475049
Alias Type: EPA (FRS #)
Alias Name: CAD054861539
Alias Type: HWTS Identification Code
Alias Name: 19390024
Alias Type: Envirostor ID Number

Completed Info:
Completed Area Name: PROJECT WIDE
Completed Sub Area Name: Not reported
Completed Document Type: Site Screening
Completed Date: 07/28/1994
Comments: U.S. EPA completed a Site Inspection Prioritization and recommended a HRS evaluation. Papermate currently working with the City of Santa Monica to implement remediation of soil contamination. The site consists of approximately 10 acres which includes four buildings. Building I is used for metal fabrication, assembly, and jparts molding processes. Building II is used for packaging, ink formulation, and additional product assembly. Building II is used for warehousing and packaging and Building IV is used for storage of machine parts and furniture. The site is entirely covered by buildings or pavement and completely fenced. In 1985 in response to the City of Santa Monica's require- ments RP tested the pressure of 18 USTs and excavated and removed VOC contaminated soil from the site. In Feb 1992 metal contaminated soil beneath the plating room floor of Building I was excavated and removed. In June 1993, six USTs were removed from the vicinity of Building I and soil contaminated with TPH was excavated and removed from the site. In August 1993 RP removed four USTs containing haz substances in the vicinity of Building II. Post removal soil samples indicated the presence of 1,2-dichloroethane 57 ug/kg, 1,1-dichloroethane 180 ug/kg, 1,1,1-trichloro- ethane 450 ug/kg, tetrachloroethene 100 ug/kg, trichloro- ethene 30 ug/kg, and 1,1-dichloroethene 440 ug/kg. The City of Santa Monica is currently working with Papermate to implement a remediation technique for the VOC contamin- ated soil in the vicinity of Building II.

Completed Area Name: PROJECT WIDE
Completed Sub Area Name: Not reported

THE GILLETTE CO PAPER MATE GR (Continued) **1000216144**

Completed Document Type:	Site Screening
Completed Date:	03/12/1990
Comments:	SITE SCREENING DONE EPA COMPLETED LISTING SITE INSPECTION & WILL LIST SITE; EPA LEAD.
Completed Area Name:	PROJECT WIDE
Completed Sub Area Name:	Not reported
Completed Document Type:	Site Screening
Completed Date:	11/16/1988
Comments:	SITE SCREENING DONE DHS WILL DO AN HRS PACKET TO DETERMINE THE RELATIVE THREAT TO HUMAN HEALTH AND THE ENVIRONMENT.
Completed Area Name:	PROJECT WIDE
Completed Sub Area Name:	Not reported
Completed Document Type:	Site Screening
Completed Date:	11/20/1987
Comments:	SITE SCREENING DONE UPDATE STATUS DUE TO CONTMN HISTORY
Completed Area Name:	PROJECT WIDE
Completed Sub Area Name:	Not reported
Completed Document Type:	*Site Inspection (SI) Report
Completed Date:	12/04/1986
Comments:	SITE INSP DONE E&E RECOMMENDS A LISTING SITE INSPECTION UNDER CERCLA
Completed Area Name:	PROJECT WIDE
Completed Sub Area Name:	Not reported
Completed Document Type:	* Discovery
Completed Date:	10/01/1982
Comments:	FACILITY IDENTIFIED LA CHAM COMM DIR 1963-64. MANUFACTURE PENS.
Future Area Name:	Not reported
Future Sub Area Name:	Not reported
Future Document Type:	Not reported
Future Due Date:	Not reported
Schedule Area Name:	Not reported
Schedule Sub Area Name:	Not reported
Schedule Document Type:	Not reported
Schedule Due Date:	Not reported
Schedule Revised Date:	Not reported

CPS-SLIC:

Name:	GILLETTE CO (SINCE Q3 2011, GW DATA AND OTHER RP SUBMITTALS CAN BE FOUND AT CITY OF SANTA MONICA CORPORATION YARD - GEOTRACKER GLOBAL ID T0603799303)
Address:	1681 26TH ST
City,State,Zip:	SANTA MONICA, CA 90404
Region:	STATE
Facility Status:	**Completed - Case Closed**
Status Date:	05/03/2019
Global Id:	SL2043C1560
Lead Agency:	LOS ANGELES RWQCB (REGION 4)
Lead Agency Case Number:	Not reported
Latitude:	34.0287621794645
Longitude:	-118.468601703644
Case Type:	Cleanup Program Site
Case Worker:	AM
Local Agency:	Not reported

THE GILLETTE CO PAPER MATE GR (Continued) **1000216144**

RB Case Number: 0130E2
File Location: Regional Board
Potential Media Affected: Aquifer used for drinking water supply, Indoor Air, Soil, Soil Vapor, Well used for drinking water supply
Potential Contaminants of Concern: 1,4-Dioxane, Other Chlorinated Hydrocarbons, Other Solvent or Non-Petroleum Hydrocarbon, Tetrachloroethylene (PCE), Trichloroethylene (TCE), Perchlorate
Site History: Since the third quarter of 2011, all groundwater monitoring reports for the Gillette site and vicinity can be found at the City of Santa Monica Corporation Yard case on Geotracker (a closed Water Board Case) - The City of Santa Monica Corporation Yard Geotracker Global ID is T0603799303. Through a Settlement Agreement the City of Santa Monica has legal responsibility for control and remediation of all contamination, originating from the Gillette site, now present in the B zone and C zone aquifers. As of the third quarter 2011, all required B, C, and deeper-zone groundwater monitoring activities for Gillettes Paper Mate facilities and the City of Santa Monicas Corporation Yard are conducted and reported by the City of Santa Monica. The City is required to monitor selected monitoring wells on the Gillette property as part of this groundwater monitoring program. The City of Santa Monicas quarterly monitoring reports will serve to replace the monitoring reports previously submitted separately by Gillette and the City of Santa Monica. Gillette Corporation (Gillette) is currently conducting shallow zone groundwater remediation at the Gillette site under specific requirements of a modified CAO. The former Paper Mate facility (Site) is located on 10.5 acres of land immediately north of Olympic Blvd. between Stewart Street on the east and 26th Street to the west, in Santa Monica. This area is designated as an Industrial Corridor by the City of Santa Monica. There are four main buildings (Building I through IV) covering approximately 295,000 square feet. The buildings are on two adjacent properties. The northern property is currently owned by the Higgins Trusts (Higgins) and the southern property is currently owned by Hines 26th Street LLC (Hines). Buildings I, III, and IV are on the Hines property and Building II is on the Higgins property. Prior to 2007, the Hines property was owned by the Stahl Trust (Stahl). PaperMate began operations at the Site in 1957, when they leased Building I from Stahl. In 1968, Building II was leased from Higgins. This was followed, in 1972, with the leasing of Building III from Stahl and, in 1982, with the leasing of Building IV from Stahl. Operations ended in 2006. Prior to the mid-1950s, the area near the site was used for clay quarrying and brick firing. After the clay quarries were depleted they were used as landfills by the Cities of Santa Monica and Beverly Hills. No records describing the material deposited in the landfill have been provided to the Regional Board. Regional Board staff believe, because these were city landfills, that the predominant material deposited in the landfills is local household and industrial solid waste. VOCs have been detected in the subsurface soil, soil vapor, and groundwater underlying the Gillette Site. In addition, VOCs have been detected in groundwater beneath Olympic Blvd., immediately south of the site. In 1957, Paper Mate began manufacturing operations in Building I. Operations included machining, electroplating, metal processing, degreasing, injection molding, and ink manufacturing. Hazardous materials and hazardous waste were also stored in and adjacent to Building I. Wastewater was generated, treated and discharged to the sanitary sewer. Numerous underground and above ground tanks were used at Building I.

THE GILLETTE CO PAPER MATE GR (Continued) **1000216144**

Manufacturing operations began in Building II in 1968. Operations included extrusion of plastic pen parts, sintering and grinding, ink manufacturing, product assembly, nickel plating, and plant maintenance. Building III was first occupied by PaperMate in 1972. It was used for packaging, warehousing, and shipping products. In 1994, manufacturing began in Building III. Building III manufacturing included extrusion, molding, and assembly. Facility maintenance also occurred in the building. Chemicals used included hydraulic oil, lubricants, grease, fluid coolant, antifreeze, adhesives, primers, paints, cutting fluids. Hazardous materials were stored in designated areas within Building III. There were no ASTs or USTs near Building III. Industrial wastewater was not produced at Building III. Building IV was first occupied by Gillette in 1982. It was used for general storage and product storage. In 2002, operations ceased in Building II and equipment maintenance moved to Building IV. Maintenance involved rinsing processing equipment brought from other parts of the building. The equipment was rinsed with water, glycols, and n-propanol. The rinse liquid was handled as industrial wastewater. The hazardous materials noted above were stored in designated areas within Building IV. There were no ASTs or USTs near Building IV. Industrial wastewater was not produced at Building IV. Assessment activities have taken place intermittently since 1986. In Situ Thermal Treatment was used to remove VOCs from soil and shallow groundwater from December 2009 to December 2011. Focused soil excavation was conducted before and after the In Situ Thermal Treatment , to remove soil with more elevated VOC concentrations. Site contamination and the proximity of the Site to City of Santa Monica domestic water supply wells are the primary conditions requiring assessment and remediation. Site contamination includes PCE and TCE in shallow groundwater beneath the Site at concentrations as high as 21,000 a%g/L and 1,400 a%g/L, respectively. Deep groundwater beneath the Site is contaminated with TCE at concentrations as high as 979 a%g/L. There are significant sources of PCE and TCE in Site soil as indicated by detections of PCE and TCE in soil vapor at concentrations as high as 28,000 a%g/L and 4,904 a%g/L, respectively, and in soil at concentrations as high as 2,500,000 a%g/kg and 170 a%g/kg, respectively. There are three City of Santa Monica water supply wells near the site. Well SM-7 (not operating) is immediately south of the east end of the Site, well SM-4 is approximately 750 feet east of the Site, and well SM-3 is approximately 1600 feet east of the Site. Volatile organic compounds including PCE and TCE have been detected in the City of Santa Monica water supply wells. In a modified CAO, issued on November 10, 2010 acknowledged a Settlement and Release Agreement among the City of Santa Monica, The Gillette Company, and the Proctor & Gamble Company that specified their obligations, regarding the restoration and replacement of groundwater from the Olympic Sub-Basin, including funds to the City of Santa Monica from the Gillette Company for the extraction of impacted groundwater and the construction and operation of groundwater treatment facilities. The City of Santa Monica remains obliged to conclusively demonstrate capture of all Gillette contamination plumes (B and C Zone aquifers). On May 3, 2019, A "Soils Only" No Further Action (NFA) letter was issued to Gillette for the Building 2 location. The "Soils Only" NFA includes a Land Use Covenant/Deed Restriction.

THE GILLETTE CO PAPER MATE GR (Continued) **1000216144**

Click here to access the California GeoTracker records for this facility:

Name:	SANTA MONICA BUSINESS PARK
Address:	1681 26TH ST
City,State,Zip:	SANTA MONICA, CA 90404
Region:	STATE
Facility Status:	**Completed - Case Closed**
Status Date:	12/02/1998
Global Id:	SL2041P1514
Lead Agency:	LOS ANGELES RWQCB (REGION 4)
Lead Agency Case Number:	Not reported
Latitude:	34.029636
Longitude:	-118.469442
Case Type:	Cleanup Program Site
Case Worker:	Not reported
Local Agency:	Not reported
RB Case Number:	0130E1
File Location:	Not reported
Potential Media Affected:	Not reported
Potential Contaminants of Concern:	Not reported
Site History:	Not reported

Click here to access the California GeoTracker records for this facility:

FINDS:
Registry ID: 110000475049

Click Here:

Environmental Interest/Information System:
US EPA TRIS (Toxics Release Inventory System) contains information from facilities on the amounts of over 300 listed toxic chemicals that these facilities release directly to air, water, land, or that are transported off-site.
RCRAInfo is a national information system that supports the Resource Conservation and Recovery Act (RCRA) program through the tracking of events and activities related to facilities that generate, transport, and treat, store, or dispose of hazardous waste. RCRAInfo allows RCRA program staff to track the notification, permit, compliance, and corrective action activities required under RCRA.
HAZARDOUS AIR POLLUTANT MAJOR
HAZARDOUS WASTE BIENNIAL REPORTER
SUPERFUND (NON-NPL)

Click this hyperlink while viewing on your computer to access additional FINDS: detail in the EDR Site Report.

ECHO:

Envid:	1000216144
Registry ID:	110000475049
DFR URL:	http://echo.epa.gov/detailed-facility-report?fid=110000475049
Name:	THE GILLETTE CO PAPER MATE GR
Address:	1681 26TH STREET
City,State,Zip:	SANTA MONICA, CA 90404

ENF:

THE GILLETTE CO PAPER MATE GR (Continued) **1000216144**

Name:	FORMER GILLETTE PAPERMATE FACILITY
Address:	1681 26TH STREET
City,State,Zip:	SANTA MONICA, CA 90404
Region:	4
Facility Id:	228825
Agency Name:	Not reported
Place Type:	Facility
Place Subtype:	Not reported
Facility Type:	Industrial
Agency Type:	Not reported
# Of Agencies:	Not reported
Place Latitude:	34.02906
Place Longitude:	-118.469893
SIC Code 1:	Not reported
SIC Desc 1:	Not reported
SIC Code 2:	Not reported
SIC Desc 2:	Not reported
SIC Code 3:	Not reported
SIC Desc 3:	Not reported
NAICS Code 1:	Not reported
NAICS Desc 1:	Not reported
NAICS Code 2:	Not reported
NAICS Desc 2:	Not reported
NAICS Code 3:	Not reported
NAICS Desc 3:	Not reported
# Of Places:	1
Source Of Facility:	Enf Action
Design Flow:	Not reported
Threat To Water Quality:	Not reported
Complexity:	Not reported
Pretreatment:	Not reported
Facility Waste Type:	Not reported
Facility Waste Type 2:	Not reported
Facility Waste Type 3:	Not reported
Facility Waste Type 4:	Not reported
Program:	Not reported
Program Category1:	Not reported
Program Category2:	TANKS
# Of Programs:	Not reported
WDID:	Not reported
Reg Measure Id:	Not reported
Reg Measure Type:	Not reported
Region:	Not reported
Order #:	Not reported
Npdes# CA#:	Not reported
Major-Minor:	Not reported
Npdes Type:	Not reported
Reclamation:	Not reported
Dredge Fill Fee:	Not reported
301H:	Not reported
Application Fee Amt Received:	Not reported
Status:	Not reported
Status Date:	Not reported
Effective Date:	Not reported
Expiration/Review Date:	Not reported
Termination Date:	Not reported
WDR Review - Amend:	Not reported

THE GILLETTE CO PAPER MATE GR (Continued) **1000216144**

WDR Review - Revise/Renew:	Not reported
WDR Review - Rescind:	Not reported
WDR Review - No Action Required:	Not reported
WDR Review - Pending:	Not reported
WDR Review - Planned:	Not reported
Status Enrollee:	Not reported
Individual/General:	Not reported
Fee Code:	Not reported
Direction/Voice:	Not reported
Enforcement Id(EID):	362017
Region:	4
Order / Resolution Number:	R4-2008-0034
Enforcement Action Type:	Clean-up and Abatement Order
Effective Date:	07/25/2008
Adoption/Issuance Date:	07/25/2008
Achieve Date:	Not reported
Termination Date:	07/25/2008
ACL Issuance Date:	Not reported
EPL Issuance Date:	Not reported
Status:	Historical
Title:	CAO R4-2008-0034 issued 7/25/08 to assess & clean up contamination at site.
Description:	CAO R4-2008-0034 issued 7/25/08 to assess & clean up contamination at site.
Program:	SLIC
Latest Milestone Completion Date:	Not reported
# Of Programs1:	1
Total Assessment Amount:	0
Initial Assessed Amount:	0
Liability $ Amount:	0
Project $ Amount:	0
Liability $ Paid:	0
Project $ Completed:	0
Total $ Paid/Completed Amount:	0

HIST CORTESE:

edr_fname:	AROMAS BEACON
edr_fadd1:	1681 26TH
City,State,Zip:	SANTA MONICA, CA 90404
Region:	CORTESE
Facility County Code:	19
Reg By:	LTNKA
Reg Id:	2966

CERS:

Name:	SANTA MONICA BUSINESS PARK
Address:	1681 26TH ST
City,State,Zip:	SANTA MONICA, CA 90404
Site ID:	216823
CERS ID:	SL2041P1514
CERS Description:	Cleanup Program Site

T88 **SPC ELECTRONIC RESEARCH** **ENVIROSTOR** **S111842234**
NNW **2500 NEBRASKA AVENUE** **N/A**
1/2-1 **SANTA MONICA, CA 90404**
0.765 mi.
4038 ft. **Site 1 of 2 in cluster T**

Relative:
Higher

Actual:
158 ft.

ENVIROSTOR:

Name:	SPC ELECTRONIC RESEARCH
Address:	2500 NEBRASKA AVENUE
City,State,Zip:	SANTA MONICA, CA 90404
Facility ID:	60001679
Status:	No Further Action
Status Date:	05/13/1998
Site Code:	Not reported
Site Type:	Evaluation
Site Type Detailed:	Evaluation
Acres:	0
NPL:	NO
Regulatory Agencies:	LOS ANGELES COUNTY
Lead Agency:	LOS ANGELES COUNTY
Program Manager:	Not reported
Supervisor:	Douglas Bautista
Division Branch:	Cleanup Cypress
Assembly:	41
Senate:	26
Special Program:	Not reported
Restricted Use:	NO
Site Mgmt Req:	NONE SPECIFIED
Funding:	EPA Grant
Latitude:	34.03039
Longitude:	-118.4652
APN:	NONE SPECIFIED
Past Use:	NONE SPECIFIED
Potential COC:	NONE SPECIFIED No Contaminants found
Confirmed COC:	No Contaminants found
Potential Description:	NONE SPECIFIED
Alias Name:	60001679
Alias Type:	Envirostor ID Number

Completed Info:

Completed Area Name:	PROJECT WIDE
Completed Sub Area Name:	Not reported
Completed Document Type:	Site Screening
Completed Date:	05/13/1998
Comments:	No further action
Future Area Name:	Not reported
Future Sub Area Name:	Not reported
Future Document Type:	Not reported
Future Due Date:	Not reported
Schedule Area Name:	Not reported
Schedule Sub Area Name:	Not reported
Schedule Document Type:	Not reported
Schedule Due Date:	Not reported
Schedule Revised Date:	Not reported

T89 **SPAZIER SOAP CHEMICAL** **ENVIROSTOR** **S111842230**
NNW **2400 NEBRASKA AVE.** **N/A**
1/2-1 **SANTA MONICA, CA 90404**
0.767 mi.
4052 ft. **Site 2 of 2 in cluster T**

Relative:
Higher

Actual:
158 ft.

ENVIROSTOR:

Name:	SPAZIER SOAP CHEMICAL
Address:	2400 NEBRASKA AVE.
City,State,Zip:	SANTA MONICA, CA 90404
Facility ID:	60001675
Status:	No Further Action
Status Date:	05/13/1998
Site Code:	Not reported
Site Type:	Evaluation
Site Type Detailed:	Evaluation
Acres:	0
NPL:	NO
Regulatory Agencies:	LOS ANGELES COUNTY
Lead Agency:	LOS ANGELES COUNTY
Program Manager:	Not reported
Supervisor:	Douglas Bautista
Division Branch:	Cleanup Cypress
Assembly:	41
Senate:	26
Special Program:	Not reported
Restricted Use:	NO
Site Mgmt Req:	NONE SPECIFIED
Funding:	EPA Grant
Latitude:	34.03041
Longitude:	-118.4653
APN:	NONE SPECIFIED
Past Use:	NONE SPECIFIED
Potential COC:	NONE SPECIFIED No Contaminants found
Confirmed COC:	No Contaminants found
Potential Description:	NONE SPECIFIED
Alias Name:	60001675
Alias Type:	Envirostor ID Number

Completed Info:

Completed Area Name:	PROJECT WIDE
Completed Sub Area Name:	Not reported
Completed Document Type:	Site Screening
Completed Date:	05/13/1998
Comments:	no further action
Future Area Name:	Not reported
Future Sub Area Name:	Not reported
Future Document Type:	Not reported
Future Due Date:	Not reported
Schedule Area Name:	Not reported
Schedule Sub Area Name:	Not reported
Schedule Document Type:	Not reported
Schedule Due Date:	Not reported
Schedule Revised Date:	Not reported

90 North 1/2-1 0.798 mi. 4212 ft. | **PROPOSED HERB ALPERT EDUCATIONAL VILLAGE**
3131 OLYMPIC BOULEVARD
SANTA MONICA, CA 90404 | **ENVIROSTOR SCH DEED** | **S108214883 N/A**

Relative: Higher

Actual: 156 ft.

ENVIROSTOR:

Name:	PROPOSED HERB ALPERT EDUCATIONAL VILLAGE
Address:	3131 OLYMPIC BOULEVARD
City,State,Zip:	SANTA MONICA, CA 90404
Facility ID:	19820113
Status:	Certified O&M - Land Use Restrictions Only
Status Date:	05/30/2013
Site Code:	304449
Site Type:	School Cleanup
Site Type Detailed:	School
Acres:	2.68
NPL:	NO
Regulatory Agencies:	SMBRP
Lead Agency:	SMBRP
Program Manager:	Johnson Abraham
Supervisor:	Shahir Haddad
Division Branch:	Southern California Schools & Brownfields Outreach
Assembly:	50
Senate:	26
Special Program:	Not reported
Restricted Use:	YES
Site Mgmt Req:	NONE SPECIFIED
Funding:	School District
Latitude:	34.03124
Longitude:	-118.4613
APN:	4268-011-002, 4268-011-003, 4268-011-008, 4268011003, 4268011008
Past Use:	* EDUCATIONAL SERVICES
Potential COC:	Arsenic Total Chromium (1:6 ratio Cr VI:Cr III Lead Antimony and compounds Barium and compounds Copper and compounds
Confirmed COC:	Antimony and compounds Barium and compounds Copper and compounds Arsenic Total Chromium (1:6 ratio Cr VI:Cr III Lead
Potential Description:	OTH, SOIL
Alias Name:	NEW ROADS SCHOOL
Alias Type:	Alternate Name
Alias Name:	NEW VISIONS EDU.FOUNDATION-NEW ROADS SCL
Alias Type:	Alternate Name
Alias Name:	Proposed Herb Alpert Educational Village
Alias Type:	Alternate Name
Alias Name:	4268-011-002
Alias Type:	APN
Alias Name:	4268-011-003
Alias Type:	APN
Alias Name:	4268-011-008
Alias Type:	APN
Alias Name:	4268011003
Alias Type:	APN
Alias Name:	4268011008
Alias Type:	APN
Alias Name:	110033611786
Alias Type:	EPA (FRS #)
Alias Name:	304449
Alias Type:	Project Code (Site Code)
Alias Name:	19820113

PROPOSED HERB ALPERT EDUCATIONAL VILLAGE (Continued) **S108214883**

Alias Type: Envirostor ID Number

Completed Info:

Completed Area Name: PROJECT WIDE
Completed Sub Area Name: Not reported
Completed Document Type: Inactive Status Letter
Completed Date: 01/30/2007
Comments: Not reported

Completed Area Name: PROJECT WIDE
Completed Sub Area Name: Not reported
Completed Document Type: Standard Voluntary Agreement
Completed Date: 03/09/2011
Comments: Signed VCA sent (FedEx) to District.

Completed Area Name: PROJECT WIDE
Completed Sub Area Name: Not reported
Completed Document Type: Site Inspections/Visit (Non LUR)
Completed Date: 10/11/2004
Comments: Not reported

Completed Area Name: PROJECT WIDE
Completed Sub Area Name: Not reported
Completed Document Type: Annual Oversight Cost Estimate
Completed Date: 09/04/2019
Comments: DTSC prepared the REW and mailed.

Completed Area Name: PROJECT WIDE
Completed Sub Area Name: Not reported
Completed Document Type: Annual Oversight Cost Estimate
Completed Date: 09/02/2020
Comments: Not reported

Completed Area Name: PROJECT WIDE
Completed Sub Area Name: Not reported
Completed Document Type: Project Management
Completed Date: 06/30/2021
Comments: Not reported

Completed Area Name: PROJECT WIDE
Completed Sub Area Name: Not reported
Completed Document Type: Site Inspections/Visit (Non LUR)
Completed Date: 01/27/2006
Comments: Not reported

Completed Area Name: PROJECT WIDE
Completed Sub Area Name: Not reported
Completed Document Type: Annual Oversight Cost Estimate
Completed Date: 09/14/2016
Comments: DTSC prepared an annual oversight cost estimate for 2016-2017

Completed Area Name: PROJECT WIDE
Completed Sub Area Name: Not reported
Completed Document Type: Annual Oversight Cost Estimate
Completed Date: 09/01/2017
Comments: x

Completed Area Name: PROJECT WIDE

PROPOSED HERB ALPERT EDUCATIONAL VILLAGE (Continued) **S108214883**

Completed Sub Area Name: Not reported
Completed Document Type: Annual Oversight Cost Estimate
Completed Date: 09/18/2018
Comments: FY 1819 Estimate: $4,683

Completed Area Name: Parcels D&E
Completed Sub Area Name: Not reported
Completed Document Type: Land Use Restriction
Completed Date: 03/05/2013
Comments: LUC Recorded

Completed Area Name: Parcels D&E
Completed Sub Area Name: Not reported
Completed Document Type: CEQA - Notice of Exemption
Completed Date: 07/19/2012
Comments: DTSC filed an NOE

Completed Area Name: PROJECT WIDE
Completed Sub Area Name: Not reported
Completed Document Type: Certification
Completed Date: 05/21/2013
Comments: DTSC certified that response action according to the DTSC-approved RAW is complete.

Completed Area Name: PROJECT WIDE
Completed Sub Area Name: Not reported
Completed Document Type: Cost Recovery Closeout Memo
Completed Date: 07/18/2013
Comments: DTSC prepared project close out Cost Recovery Unit Memorandum.

Completed Area Name: PROJECT WIDE
Completed Sub Area Name: Not reported
Completed Document Type: Annual Oversight Cost Estimate
Completed Date: 08/27/2014
Comments: Not reported

Completed Area Name: PROJECT WIDE
Completed Sub Area Name: Not reported
Completed Document Type: Annual Oversight Cost Estimate
Completed Date: 09/23/2015
Comments: Annual Cost Estimate emailed and mailed to BP.

Completed Area Name: PROJECT WIDE
Completed Sub Area Name: Not reported
Completed Document Type: Preliminary Endangerment Assessment Report
Completed Date: 07/12/2004
Comments: Not reported

Completed Area Name: PROJECT WIDE
Completed Sub Area Name: Not reported
Completed Document Type: Supplemental Site Investigation Workplan
Completed Date: 10/13/2004
Comments: Not reported

Completed Area Name: PROJECT WIDE
Completed Sub Area Name: Not reported
Completed Document Type: Land Use Restriction Monitoring Report

PROPOSED HERB ALPERT EDUCATIONAL VILLAGE (Continued) **S108214883**

Completed Date: 04/09/2015
Comments: DTSC approved the 2014 annual LUC inspection report

Completed Area Name: PROJECT WIDE
Completed Sub Area Name: Not reported
Completed Document Type: Land Use Restriction Monitoring Report
Completed Date: 11/30/2016
Comments: DTSC approved the annual LUC compliance report

Completed Area Name: PROJECT WIDE
Completed Sub Area Name: Not reported
Completed Document Type: Land Use Restriction Monitoring Report
Completed Date: 02/20/2018
Comments: DTSC conditionally approved the annual LUC compliance report

Completed Area Name: PROJECT WIDE
Completed Sub Area Name: Not reported
Completed Document Type: 5 Year Review Reports
Completed Date: 06/11/2019
Comments: DTSC approved the Report.

Completed Area Name: PROJECT WIDE
Completed Sub Area Name: Not reported
Completed Document Type: Fieldwork
Completed Date: 06/03/2019
Comments: Not reported

Completed Area Name: PROJECT WIDE
Completed Sub Area Name: Not reported
Completed Document Type: Land Use Restriction Monitoring Report
Completed Date: 02/06/2020
Comments: Not reported

Completed Area Name: PROJECT WIDE
Completed Sub Area Name: Not reported
Completed Document Type: Land Use Restriction Monitoring Report
Completed Date: 02/26/2021
Comments: Not reported

Completed Area Name: PROJECT WIDE
Completed Sub Area Name: Not reported
Completed Document Type: Inactive Status Letter
Completed Date: 09/30/2010
Comments: DTSC prepared an Inactive Status letter due to inactivity at the Site

Completed Area Name: PROJECT WIDE
Completed Sub Area Name: Not reported
Completed Document Type: Land Use Restriction - Site Inspection/Visit
Completed Date: 02/06/2014
Comments: DTSC approved the 2013 annual LUC compliance report

Completed Area Name: PROJECT WIDE
Completed Sub Area Name: Not reported
Completed Document Type: Correspondence
Completed Date: 05/25/2011
Comments: Not reported

PROPOSED HERB ALPERT EDUCATIONAL VILLAGE (Continued) **S108214883**

Completed Area Name:	PROJECT WIDE
Completed Sub Area Name:	Not reported
Completed Document Type:	*Correspondence - Received
Completed Date:	09/17/2008
Comments:	The project is going through the design phase. A scoping meeting will be set-up to discussed the revised project in the near future.
Completed Area Name:	Phase I Construction area
Completed Sub Area Name:	Not reported
Completed Document Type:	Supplemental Site Investigation Tech Memo
Completed Date:	12/17/2009
Comments:	DTSC conditionally approved the TM
Completed Area Name:	Phase I Construction area
Completed Sub Area Name:	Not reported
Completed Document Type:	Supplemental Site Investigation Report
Completed Date:	07/22/2010
Comments:	DTSC approved the SSI for the Phase I construction area with a No Further Action determination. Further remediation/investigation at the remainder of the Site is required.
Completed Area Name:	Parcels D&E
Completed Sub Area Name:	Not reported
Completed Document Type:	Supplemental Site Investigation Report
Completed Date:	02/16/2011
Comments:	DTSC comments were discussed during the February 7, 2011 meeting. The meeting was held to discuss the RP's options and the next steps required.
Completed Area Name:	Parcels D&E
Completed Sub Area Name:	Not reported
Completed Document Type:	Supplemental Site Investigation Report
Completed Date:	11/02/2011
Comments:	DTSC determined that a response action is required at the site. DTSC comments on the SSI may be addressed during the RAW
Completed Area Name:	Parcels D&E
Completed Sub Area Name:	Not reported
Completed Document Type:	Removal Action Workplan
Completed Date:	07/24/2012
Comments:	DTSC approved the RAW after a 30-day public comment period
Completed Area Name:	Parcels D&E
Completed Sub Area Name:	Not reported
Completed Document Type:	Public Notice
Completed Date:	06/05/2012
Comments:	DTSC prepared a Public Notice. Comment period 06/06/2012-07/06/2012
Completed Area Name:	Parcels D&E
Completed Sub Area Name:	Not reported
Completed Document Type:	Fact Sheets
Completed Date:	06/05/2012
Comments:	DTSC prepared a Fact Sheet. Public comment period 06/06/2012-07/06/2012
Completed Area Name:	Parcels D&E
Completed Sub Area Name:	Not reported

PROPOSED HERB ALPERT EDUCATIONAL VILLAGE (Continued) **S108214883**

Completed Document Type: Community Profile
Completed Date: 06/04/2012
Comments: DTSC finalized a Community Profile

Completed Area Name: PROJECT WIDE
Completed Sub Area Name: Not reported
Completed Document Type: *Correspondence - Received
Completed Date: 01/30/2012
Comments: DTSC issued a clarification letter regarding the status of the Site to satisfy the School's request

Completed Area Name: PROJECT WIDE
Completed Sub Area Name: Not reported
Completed Document Type: Removal Action Completion Report
Completed Date: 03/21/2013
Comments: DTSC conditionally approved (for LUC recordation) the Removal Action Completion Report with a No Further Action determination.

Completed Area Name: PROJECT WIDE
Completed Sub Area Name: Not reported
Completed Document Type: Standard Voluntary Agreement
Completed Date: 05/04/2004
Comments: Not reported

Future Area Name: PROJECT WIDE
Future Sub Area Name: Not reported
Future Document Type: 5 Year Review Reports
Future Due Date: 2024
Schedule Area Name: Not reported
Schedule Sub Area Name: Not reported
Schedule Document Type: Not reported
Schedule Due Date: Not reported
Schedule Revised Date: Not reported

SCH:

Name: PROPOSED HERB ALPERT EDUCATIONAL VILLAGE
Address: 3131 OLYMPIC BOULEVARD
City,State,Zip: SANTA MONICA, CA 90404
Facility ID: 19820113
Site Type: School Cleanup
Site Type Detail: School
Site Mgmt. Req.: NONE SPECIFIED
Acres: 2.68
National Priorities List: NO
Cleanup Oversight Agencies: SMBRP
Lead Agency: SMBRP
Lead Agency Description: DTSC - Site Cleanup Program
Project Manager: Johnson Abraham
Supervisor: Shahir Haddad
Division Branch: Southern California Schools & Brownfields Outreach
Site Code: 304449
Assembly: 50
Senate: 26
Special Program Status: Not reported
Status: Certified O&M - Land Use Restrictions Only
Status Date: 05/30/2013

PROPOSED HERB ALPERT EDUCATIONAL VILLAGE (Continued) **S108214883**

Restricted Use:	YES
Funding:	School District
Latitude:	34.03124
Longitude:	-118.4613
APN:	4268-011-002, 4268-011-003, 4268-011-008, 4268011003, 4268011008
Past Use:	* EDUCATIONAL SERVICES
Potential COC:	Arsenic, Total Chromium (1:6 ratio Cr VI:Cr III, Lead, Antimony and compounds, Barium and compounds, Copper and compounds
Confirmed COC:	Antimony and compounds, Barium and compounds, Copper and compounds, Arsenic, Total Chromium (1:6 ratio Cr VI:Cr III, Lead
Potential Description:	OTH, SOIL
Alias Name:	NEW ROADS SCHOOL
Alias Type:	Alternate Name
Alias Name:	NEW VISIONS EDU.FOUNDATION-NEW ROADS SCL
Alias Type:	Alternate Name
Alias Name:	Proposed Herb Alpert Educational Village
Alias Type:	Alternate Name
Alias Name:	4268-011-002
Alias Type:	APN
Alias Name:	4268-011-003
Alias Type:	APN
Alias Name:	4268-011-008
Alias Type:	APN
Alias Name:	4268011003
Alias Type:	APN
Alias Name:	4268011008
Alias Type:	APN
Alias Name:	110033611786
Alias Type:	EPA (FRS #)
Alias Name:	304449
Alias Type:	Project Code (Site Code)
Alias Name:	19820113
Alias Type:	Envirostor ID Number

Completed Info:

Completed Area Name:	PROJECT WIDE
Completed Sub Area Name:	Not reported
Completed Document Type:	Inactive Status Letter
Completed Date:	01/30/2007
Comments:	Not reported
Completed Area Name:	PROJECT WIDE
Completed Sub Area Name:	Not reported
Completed Document Type:	Standard Voluntary Agreement
Completed Date:	03/09/2011
Comments:	Signed VCA sent (FedEx) to District.
Completed Area Name:	PROJECT WIDE
Completed Sub Area Name:	Not reported
Completed Document Type:	Site Inspections/Visit (Non LUR)
Completed Date:	10/11/2004
Comments:	Not reported
Completed Area Name:	PROJECT WIDE
Completed Sub Area Name:	Not reported
Completed Document Type:	Annual Oversight Cost Estimate
Completed Date:	09/04/2019
Comments:	DTSC prepared the REW and mailed.

PROPOSED HERB ALPERT EDUCATIONAL VILLAGE (Continued) **S108214883**

Completed Area Name: PROJECT WIDE
Completed Sub Area Name: Not reported
Completed Document Type: Annual Oversight Cost Estimate
Completed Date: 09/02/2020
Comments: Not reported

Completed Area Name: PROJECT WIDE
Completed Sub Area Name: Not reported
Completed Document Type: Project Management
Completed Date: 06/30/2021
Comments: Not reported

Completed Area Name: PROJECT WIDE
Completed Sub Area Name: Not reported
Completed Document Type: Site Inspections/Visit (Non LUR)
Completed Date: 01/27/2006
Comments: Not reported

Completed Area Name: PROJECT WIDE
Completed Sub Area Name: Not reported
Completed Document Type: Annual Oversight Cost Estimate
Completed Date: 09/14/2016
Comments: DTSC prepared an annual oversight cost estimate for 2016-2017

Completed Area Name: PROJECT WIDE
Completed Sub Area Name: Not reported
Completed Document Type: Annual Oversight Cost Estimate
Completed Date: 09/01/2017
Comments: x

Completed Area Name: PROJECT WIDE
Completed Sub Area Name: Not reported
Completed Document Type: Annual Oversight Cost Estimate
Completed Date: 09/18/2018
Comments: FY 1819 Estimate: $4,683

Completed Area Name: Parcels D&E
Completed Sub Area Name: Not reported
Completed Document Type: Land Use Restriction
Completed Date: 03/05/2013
Comments: LUC Recorded

Completed Area Name: Parcels D&E
Completed Sub Area Name: Not reported
Completed Document Type: CEQA - Notice of Exemption
Completed Date: 07/19/2012
Comments: DTSC filed an NOE

Completed Area Name: PROJECT WIDE
Completed Sub Area Name: Not reported
Completed Document Type: Certification
Completed Date: 05/21/2013
Comments: DTSC certified that response action according to the DTSC-approved RAW is complete.

Completed Area Name: PROJECT WIDE
Completed Sub Area Name: Not reported

PROPOSED HERB ALPERT EDUCATIONAL VILLAGE (Continued) **S108214883**

Completed Document Type: Cost Recovery Closeout Memo
Completed Date: 07/18/2013
Comments: DTSC prepared project close out Cost Recovery Unit Memorandum.

Completed Area Name: PROJECT WIDE
Completed Sub Area Name: Not reported
Completed Document Type: Annual Oversight Cost Estimate
Completed Date: 08/27/2014
Comments: Not reported

Completed Area Name: PROJECT WIDE
Completed Sub Area Name: Not reported
Completed Document Type: Annual Oversight Cost Estimate
Completed Date: 09/23/2015
Comments: Annual Cost Estimate emailed and mailed to BP.

Completed Area Name: PROJECT WIDE
Completed Sub Area Name: Not reported
Completed Document Type: Preliminary Endangerment Assessment Report
Completed Date: 07/12/2004
Comments: Not reported

Completed Area Name: PROJECT WIDE
Completed Sub Area Name: Not reported
Completed Document Type: Supplemental Site Investigation Workplan
Completed Date: 10/13/2004
Comments: Not reported

Completed Area Name: PROJECT WIDE
Completed Sub Area Name: Not reported
Completed Document Type: Land Use Restriction Monitoring Report
Completed Date: 04/09/2015
Comments: DTSC approved the 2014 annual LUC inspection report

Completed Area Name: PROJECT WIDE
Completed Sub Area Name: Not reported
Completed Document Type: Land Use Restriction Monitoring Report
Completed Date: 11/30/2016
Comments: DTSC approved the annual LUC compliance report

Completed Area Name: PROJECT WIDE
Completed Sub Area Name: Not reported
Completed Document Type: Land Use Restriction Monitoring Report
Completed Date: 02/20/2018
Comments: DTSC conditionally approved the annual LUC compliance report

Completed Area Name: PROJECT WIDE
Completed Sub Area Name: Not reported
Completed Document Type: 5 Year Review Reports
Completed Date: 06/11/2019
Comments: DTSC approved the Report.

Completed Area Name: PROJECT WIDE
Completed Sub Area Name: Not reported
Completed Document Type: Fieldwork
Completed Date: 06/03/2019
Comments: Not reported

PROPOSED HERB ALPERT EDUCATIONAL VILLAGE (Continued) **S108214883**

Completed Area Name: PROJECT WIDE
Completed Sub Area Name: Not reported
Completed Document Type: Land Use Restriction Monitoring Report
Completed Date: 02/06/2020
Comments: Not reported

Completed Area Name: PROJECT WIDE
Completed Sub Area Name: Not reported
Completed Document Type: Land Use Restriction Monitoring Report
Completed Date: 02/26/2021
Comments: Not reported

Completed Area Name: PROJECT WIDE
Completed Sub Area Name: Not reported
Completed Document Type: Inactive Status Letter
Completed Date: 09/30/2010
Comments: DTSC prepared an Inactive Status letter due to inactivity at the Site

Completed Area Name: PROJECT WIDE
Completed Sub Area Name: Not reported
Completed Document Type: Land Use Restriction - Site Inspection/Visit
Completed Date: 02/06/2014
Comments: DTSC approved the 2013 annual LUC compliance report

Completed Area Name: PROJECT WIDE
Completed Sub Area Name: Not reported
Completed Document Type: Correspondence
Completed Date: 05/25/2011
Comments: Not reported

Completed Area Name: PROJECT WIDE
Completed Sub Area Name: Not reported
Completed Document Type: *Correspondence - Received
Completed Date: 09/17/2008
Comments: The project is going through the design phase. A scoping meeting will be set-up to discussed the revised project in the near future.

Completed Area Name: Phase I Construction area
Completed Sub Area Name: Not reported
Completed Document Type: Supplemental Site Investigation Tech Memo
Completed Date: 12/17/2009
Comments: DTSC conditionally approved the TM

Completed Area Name: Phase I Construction area
Completed Sub Area Name: Not reported
Completed Document Type: Supplemental Site Investigation Report
Completed Date: 07/22/2010
Comments: DTSC approved the SSI for the Phase I construction area with a No Further Action determination. Further remediation/investigation at the remainder of the Site is required.

Completed Area Name: Parcels D&E
Completed Sub Area Name: Not reported
Completed Document Type: Supplemental Site Investigation Report
Completed Date: 02/16/2011
Comments: DTSC comments were discussed during the February 7, 2011 meeting. The meeting was held to discuss the RP's options and the next steps

PROPOSED HERB ALPERT EDUCATIONAL VILLAGE (Continued) **S108214883**

required.

Completed Area Name: Parcels D&E
Completed Sub Area Name: Not reported
Completed Document Type: Supplemental Site Investigation Report
Completed Date: 11/02/2011
Comments: DTSC determined that a response action is required at the site. DTSC comments on the SSI may be addressed during the RAW

Completed Area Name: Parcels D&E
Completed Sub Area Name: Not reported
Completed Document Type: Removal Action Workplan
Completed Date: 07/24/2012
Comments: DTSC approved the RAW after a 30-day public comment period

Completed Area Name: Parcels D&E
Completed Sub Area Name: Not reported
Completed Document Type: Public Notice
Completed Date: 06/05/2012
Comments: DTSC prepared a Public Notice. Comment period 06/06/2012-07/06/2012

Completed Area Name: Parcels D&E
Completed Sub Area Name: Not reported
Completed Document Type: Fact Sheets
Completed Date: 06/05/2012
Comments: DTSC prepared a Fact Sheet. Public comment period 06/06/2012-07/06/2012

Completed Area Name: Parcels D&E
Completed Sub Area Name: Not reported
Completed Document Type: Community Profile
Completed Date: 06/04/2012
Comments: DTSC finalized a Community Profile

Completed Area Name: PROJECT WIDE
Completed Sub Area Name: Not reported
Completed Document Type: *Correspondence - Received
Completed Date: 01/30/2012
Comments: DTSC issued a clarification letter regarding the status of the Site to satisfy the School's request

Completed Area Name: PROJECT WIDE
Completed Sub Area Name: Not reported
Completed Document Type: Removal Action Completion Report
Completed Date: 03/21/2013
Comments: DTSC conditionally approved (for LUC recordation) the Removal Action Completion Report with a No Further Action determination.

Completed Area Name: PROJECT WIDE
Completed Sub Area Name: Not reported
Completed Document Type: Standard Voluntary Agreement
Completed Date: 05/04/2004
Comments: Not reported

Future Area Name: PROJECT WIDE
Future Sub Area Name: Not reported
Future Document Type: 5 Year Review Reports

PROPOSED HERB ALPERT EDUCATIONAL VILLAGE (Continued) **S108214883**

Future Due Date: 2024
Schedule Area Name: Not reported
Schedule Sub Area Name: Not reported
Schedule Document Type: Not reported
Schedule Due Date: Not reported
Schedule Revised Date: Not reported

DEED:
Name: PROPOSED HERB ALPERT EDUCATIONAL VILLAGE
Address: 3131 OLYMPIC BOULEVARD
City,State,Zip: SANTA MONICA, CA 90404
Envirostor ID: 19820113
Area: PARCELS D&E
Sub Area: Not reported
Site Type: SCHOOL CLEANUP
Status: CERTIFIED O&M - LAND USE RESTRICTIONS ONLY
Agency: Not reported
Covenant Uploaded: Not reported
Deed Date(s): 03/05/2013
File Name: Envirostor Land Use Restrictions

91
ESE
1/2-1
0.805 mi.
4253 ft.

SANTA MONICA MUNICIPAL AIRPORT
3200 AIRPORT AVE
SANTA MONICA, CA 90405

ENVIROSTOR
HIST UST
CHMIRS

U001564020
N/A

Relative:
Lower

Actual:
130 ft.

ENVIROSTOR:
Name: SANTA MONICA MUNICIPAL AIRPORT
Address: Not reported
City,State,Zip: SANTA MONICA, CA
Facility ID: 80000473
Status: Inactive - Needs Evaluation
Status Date: 07/01/2005
Site Code: Not reported
Site Type: Military Evaluation
Site Type Detailed: FUDS
Acres: 392
NPL: NO
Regulatory Agencies: SMBRP
Lead Agency: SMBRP
Program Manager: Not reported
Supervisor: Douglas Bautista
Division Branch: Cleanup Cypress
Assembly: 50
Senate: 26
Special Program: Not reported
Restricted Use: NO
Site Mgmt Req: NONE SPECIFIED
Funding: DERA
Latitude: 34.01666
Longitude: -118.4555
APN: NONE SPECIFIED
Past Use: NONE SPECIFIED
Potential COC: Explosives (UXO, MEC
Confirmed COC: NONE SPECIFIED
Potential Description: NONE SPECIFIED

SANTA MONICA MUNICIPAL AIRPORT (Continued) **U001564020**

Alias Name: CA99799F562300
Alias Type: Federal Facility ID
Alias Name: J09CA0621
Alias Type: INPR
Alias Name: 80000473
Alias Type: Envirostor ID Number

Completed Info:
Completed Area Name: PROJECT WIDE
Completed Sub Area Name: Not reported
Completed Document Type: Inventory Project Report (INPR)
Completed Date: 05/19/1999
Comments: Not reported

Future Area Name: Not reported
Future Sub Area Name: Not reported
Future Document Type: Not reported
Future Due Date: Not reported
Schedule Area Name: Not reported
Schedule Sub Area Name: Not reported
Schedule Document Type: Not reported
Schedule Due Date: Not reported
Schedule Revised Date: Not reported

HIST UST:
Name: SANTA MONICA MUNICIPAL AIRPORT
Address: 3200 AIRPORT AVE
City,State,Zip: SANTA MONICA, CA 90405
File Number: 00027260
URL: http://geotracker.waterboards.ca.gov/ustpdfs/pdf/00027260.pdf
Region: STATE
Facility ID: 00000065867
Facility Type: Other
Other Type: AIRPORT FUEL STATION
Contact Name: AL VELEZ
Telephone: 2133907606
Owner Name: CITY OF SANTA MONICA
Owner Address: 1685 MAIN STREET
Owner City,St,Zip: SANTA MONICA, CA 90401
Total Tanks: 0004

Tank Num: 001
Container Num: 100LL 2
Year Installed: 1980
Tank Capacity: 00012000
Tank Used for: PRODUCT
Type of Fuel: 06
Container Construction Thickness: Not reported
Leak Detection: Pressure Test

Tank Num: 002
Container Num: 80 AG3
Year Installed: Not reported
Tank Capacity: 00012000
Tank Used for: PRODUCT
Type of Fuel: Not reported
Container Construction Thickness: Not reported

SANTA MONICA MUNICIPAL AIRPORT (Continued) **U001564020**

Leak Detection: Pressure Test

Tank Num: 003
Container Num: 4
Year Installed: Not reported
Tank Capacity: 00000550
Tank Used for: PRODUCT
Type of Fuel: 06
Container Construction Thickness: Not reported
Leak Detection: None

Tank Num: 004
Container Num: JET A 1
Year Installed: 1980
Tank Capacity: 00012000
Tank Used for: PRODUCT
Type of Fuel: 06
Container Construction Thickness: Not reported
Leak Detection: Pressure Test

Click here for Geo Tracker PDF:

CHMIRS:
Name: Not reported
Address: 3200 AIRPORT AVE
City,State,Zip: SANTA MONICA, CA
OES Incident Number: 7-4826
OES notification: 12/05/1997
OES Date: Not reported
OES Time: Not reported
Date Completed: **Not reported**
Property Use: Not reported
Agency Id Number: Not reported
Agency Incident Number: Not reported
Time Notified: Not reported
Time Completed: Not reported
Surrounding Area: Not reported
Estimated Temperature: Not reported
Property Management: Not reported
More Than Two Substances Involved?: Not reported
Resp Agncy Personel # Of Decontaminated: Not reported
Responding Agency Personel # Of Injuries: Not reported
Responding Agency Personel # Of Fatalities: Not reported
Others Number Of Decontaminated: Not reported
Others Number Of Injuries: Not reported
Others Number Of Fatalities: Not reported
Vehicle Make/year: Not reported
Vehicle License Number: Not reported
Vehicle State: Not reported
Vehicle Id Number: Not reported
CA DOT PUC/ICC Number: Not reported
Company Name: Not reported
Reporting Officer Name/ID: Not reported
Report Date: Not reported
Facility Telephone: Not reported
Waterway Involved: No
Waterway: Not reported

SANTA MONICA MUNICIPAL AIRPORT (Continued) **U001564020**

Spill Site:	Not reported
Cleanup By:	Not possible
Containment:	Not reported
What Happened:	Not reported
Type:	Not reported
Measure:	Not reported
Other:	Not reported
Date/Time:	Not reported
Year:	1997
Agency:	Santa Monica FD
Incident Date:	12/5/199712:00:00 AM
Admin Agency:	City of Santa Monica
Amount:	Not reported
Contained:	No
Site Type:	Other
E Date:	Not reported
Substance:	Aluminium phosphine
CUFT:	100
Gallons:	0.000000
Unknown:	0
Substance #2:	Not reported
Substance #3:	Not reported
Evacuations:	20
Number of Injuries:	0
Number of Fatalities:	0
#1 Pipeline:	Not reported
#2 Pipeline:	Not reported
#3 Pipeline:	Not reported
#1 Vessel >= 300 Tons:	Not reported
#2 Vessel >= 300 Tons:	Not reported
#3 Vessel >= 300 Tons:	Not reported
Evacs:	Not reported
Injuries:	Not reported
Fatals:	Not reported
Comments:	Not reported
Description:	Gopher pellets got soaked in the rain and released the gas around an office building. 20 people were evacuated from the office building, unk name.

U92 **CARSON MANUFACTURING COMPANY (MICHAEL S. WARNER DE** **ENVIROSTOR** **S112057217**
North **3015 NEBRASKA AVENUE** **N/A**
1/2-1 **SANTA MONICA, CA 90404**
0.824 mi.
4352 ft. **Site 1 of 3 in cluster U**

Relative:
Higher

Actual:
159 ft.

ENVIROSTOR:

Name:	CARSON MANUFACTURING COMPANY (MICHAEL S. WARNER DESIGN)
Address:	3015 NEBRASKA AVENUE
City,State,Zip:	SANTA MONICA, CA 90404
Facility ID:	60001759
Status:	No Further Action
Status Date:	07/13/1998
Site Code:	Not reported
Site Type:	Evaluation
Site Type Detailed:	Evaluation
Acres:	0
NPL:	NO

CARSON MANUFACTURING COMPANY (MICHAEL S. WARNER DESIGN) (Continued) **S112057217**

Regulatory Agencies: LOS ANGELES COUNTY, CITY OF LOS ANGELES
Lead Agency: NONE SPECIFIED
Program Manager: Not reported
Supervisor: Manny Alonzo
Division Branch: Cleanup Cypress
Assembly: 41
Senate: 26
Special Program: Not reported
Restricted Use: NO
Site Mgmt Req: NONE SPECIFIED
Funding: EPA Grant
Latitude: 34.03184
Longitude: -118.4632
APN: NONE SPECIFIED
Past Use: NONE
Potential COC: NONE SPECIFIED No Contaminants found
Confirmed COC: No Contaminants found
Potential Description: NMA
Alias Name: 60001759
Alias Type: Envirostor ID Number

Completed Info:
Completed Area Name: PROJECT WIDE
Completed Sub Area Name: Not reported
Completed Document Type: Site Screening
Completed Date: 06/21/1999
Comments: DTSC recommended that no further action is needed at the site.

Future Area Name: Not reported
Future Sub Area Name: Not reported
Future Document Type: Not reported
Future Due Date: Not reported
Schedule Area Name: Not reported
Schedule Sub Area Name: Not reported
Schedule Document Type: Not reported
Schedule Due Date: Not reported
Schedule Revised Date: Not reported

U93 **C.F. CLOVINGER** **ENVIROSTOR** **S112057216**
North **3021 NEBRASKA AVENUE** **N/A**
1/2-1 **SANTA MONICA, CA 90404**
0.826 mi.
4359 ft. **Site 2 of 3 in cluster U**

Relative:
Higher

Actual:
158 ft.

ENVIROSTOR:
Name: C.F. CLOVINGER
Address: 3021 NEBRASKA AVENUE
City,State,Zip: SANTA MONICA, CA 90404
Facility ID: 60001758
Status: No Further Action
Status Date: 09/28/1998
Site Code: Not reported
Site Type: Evaluation
Site Type Detailed: Evaluation
Acres: 1
NPL: NO
Regulatory Agencies: LOS ANGELES COUNTY
Lead Agency: LOS ANGELES COUNTY

C.F. CLOVINGER (Continued) **S112057216**

Program Manager:	Joseph Cully
Supervisor:	Douglas Bautista
Division Branch:	Cleanup Cypress
Assembly:	41, 50
Senate:	26
Special Program:	Not reported
Restricted Use:	NO
Site Mgmt Req:	NONE SPECIFIED
Funding:	EPA Grant
Latitude:	34.03179
Longitude:	-118.4633
APN:	NONE SPECIFIED
Past Use:	MACHINE SHOP
Potential COC:	Trichloroethylene (TCE
Confirmed COC:	Trichloroethylene (TCE
Potential Description:	OTH
Alias Name:	60001758
Alias Type:	Envirostor ID Number

Completed Info:

Completed Area Name:	PROJECT WIDE
Completed Sub Area Name:	Not reported
Completed Document Type:	Site Screening
Completed Date:	09/28/1998
Comments:	Not reported
Future Area Name:	Not reported
Future Sub Area Name:	Not reported
Future Document Type:	Not reported
Future Due Date:	Not reported
Schedule Area Name:	Not reported
Schedule Sub Area Name:	Not reported
Schedule Document Type:	Not reported
Schedule Due Date:	Not reported
Schedule Revised Date:	Not reported

94
NNW
1/2-1
0.844 mi.
4454 ft.

Relative:
Higher

Actual:
161 ft.

SANTA MONICA COLLEGE ACADEMY OF ENT. TECHNOLOGY
1660 STEWART ST
SANTA MONICA, CA 90404

ENVIROSTOR **S111752598**
LUST **N/A**
SCH
CERS TANKS
DEED
Cortese
HAZNET
NPDES
CIWQS
CERS
HWTS

ENVIROSTOR:

Name:	SANTA MONICA COLLEGE, ACADEMY OF ENTERTAINMENT & TECHNOLOGY
Address:	1660 STEWART STREET
City,State,Zip:	SANTA MONICA, CA 90404
Facility ID:	60001654
Status:	Certified O&M - Land Use Restrictions Only
Status Date:	06/15/2017
Site Code:	304640
Site Type:	School Cleanup
Site Type Detailed:	School

SANTA MONICA COLLEGE ACADEMY OF ENT. TECHNOLOGY (Continued) **S111752598**

Acres:	3.44
NPL:	NO
Regulatory Agencies:	SMBRP
Lead Agency:	SMBRP
Program Manager:	Aslam Shareef
Supervisor:	Shahir Haddad
Division Branch:	Southern California Schools & Brownfields Outreach
Assembly:	41, 50
Senate:	26
Special Program:	Not reported
Restricted Use:	YES
Site Mgmt Req:	NONE SPECIFIED
Funding:	School District
Latitude:	34.03087
Longitude:	-118.4675
APN:	4268001902, 4268001903
Past Use:	SCHOOL - COLLEGE
Potential COC:	NONE SPECIFIED No Contaminants found
Confirmed COC:	No Contaminants found
Potential Description:	NMA
Alias Name:	4268001902
Alias Type:	APN
Alias Name:	4268001903
Alias Type:	APN
Alias Name:	304640
Alias Type:	Project Code (Site Code)
Alias Name:	60001654
Alias Type:	Envirostor ID Number

Completed Info:

Completed Area Name:	PROJECT WIDE
Completed Sub Area Name:	Not reported
Completed Document Type:	Annual Oversight Cost Estimate
Completed Date:	10/09/2018
Comments:	Not reported
Completed Area Name:	PROJECT WIDE
Completed Sub Area Name:	Not reported
Completed Document Type:	Annual Oversight Cost Estimate
Completed Date:	09/04/2020
Comments:	Not reported
Completed Area Name:	PROJECT WIDE
Completed Sub Area Name:	Not reported
Completed Document Type:	Annual Oversight Cost Estimate
Completed Date:	09/06/2019
Comments:	Not reported
Completed Area Name:	PROJECT WIDE
Completed Sub Area Name:	Not reported
Completed Document Type:	Project Management
Completed Date:	06/30/2021
Comments:	Not reported
Completed Area Name:	PROJECT WIDE
Completed Sub Area Name:	Not reported
Completed Document Type:	Land Use Restriction
Completed Date:	06/01/2017

SANTA MONICA COLLEGE ACADEMY OF ENT. TECHNOLOGY (Continued) **S111752598**

Comments: Not reported

Completed Area Name: PROJECT WIDE
Completed Sub Area Name: Not reported
Completed Document Type: Annual Oversight Cost Estimate
Completed Date: 09/21/2015
Comments: Annual Cost Estimate emailed and mailed to BP.

Completed Area Name: PROJECT WIDE
Completed Sub Area Name: Not reported
Completed Document Type: Inactive Status Letter
Completed Date: 04/21/2017
Comments: Inactive Status Letter processed with 14 day notice ending on May 5, 2017

Completed Area Name: PROJECT WIDE
Completed Sub Area Name: Not reported
Completed Document Type: Annual Oversight Cost Estimate
Completed Date: 09/19/2016
Comments: Annual Cost Estimate letter sent to RP on 9/19/16.

Completed Area Name: PROJECT WIDE
Completed Sub Area Name: Not reported
Completed Document Type: Annual Oversight Cost Estimate
Completed Date: 09/01/2017
Comments: Annual cost estimate letter sent 9/1/17.

Completed Area Name: PROJECT WIDE
Completed Sub Area Name: Not reported
Completed Document Type: Preliminary Endangerment Assessment Report
Completed Date: 06/27/2013
Comments: DTSC approved the PEA with a Further Action determination

Completed Area Name: PROJECT WIDE
Completed Sub Area Name: Not reported
Completed Document Type: Supplemental Site Investigation Workplan
Completed Date: 10/24/2014
Comments: An updated SSI Report (dated Oct 7, 2014) was submitted in lieu of a revised workplan

Completed Area Name: PROJECT WIDE
Completed Sub Area Name: Not reported
Completed Document Type: Supplemental Site Investigation Report
Completed Date: 12/08/2015
Comments: DTSC approved the SSI report with a Land Use Restrictions

Completed Area Name: PROJECT WIDE
Completed Sub Area Name: Not reported
Completed Document Type: Land Use Restriction Monitoring Report
Completed Date: 06/30/2021
Comments: Not reported

Completed Area Name: PROJECT WIDE
Completed Sub Area Name: Not reported
Completed Document Type: Fieldwork
Completed Date: 03/12/2021
Comments: DTSC completed Site walk for LUC compliance

SANTA MONICA COLLEGE ACADEMY OF ENT. TECHNOLOGY (Continued) **S111752598**

Completed Area Name: PROJECT WIDE
Completed Sub Area Name: Not reported
Completed Document Type: Amendment - Order/Agreement
Completed Date: 06/27/2014
Comments: Not reported

Completed Area Name: PROJECT WIDE
Completed Sub Area Name: Not reported
Completed Document Type: Annual Oversight Cost Estimate
Completed Date: 08/27/2014
Comments: Not reported

Completed Area Name: PROJECT WIDE
Completed Sub Area Name: Not reported
Completed Document Type: Standard Voluntary Agreement
Completed Date: 05/08/2012
Comments: Fully executed VCA sent (FedEx) to District.

Future Area Name: PROJECT WIDE
Future Sub Area Name: Not reported
Future Document Type: 5 Year Review Reports
Future Due Date: 2022
Schedule Area Name: Not reported
Schedule Sub Area Name: Not reported
Schedule Document Type: Not reported
Schedule Due Date: Not reported
Schedule Revised Date: Not reported

LUST:
Name: SANTA MONICA COLLEGE ACADEMY OF ENT. TECHNOLOGY
Address: 1660 STEWART ST
City,State,Zip: SANTA MONICA, CA 90404
Lead Agency: LOS ANGELES RWQCB (REGION 4)
Case Type: LUST Cleanup Site
Geo Track: http://geotracker.waterboards.ca.gov/profile_report.asp?global_id=T10000006140
Global Id: T10000006140
Latitude: 34.0313340584694
Longitude: -118.467645636829
Status: Completed - Case Closed
Status Date: 12/08/2014
Case Worker: DPP
RB Case Number: 904040498
Local Agency: Not reported
File Location: Not reported
Local Case Number: Not reported
Potential Media Affect: Not reported
Potential Contaminants of Concern: Not reported
Site History: Not reported

LUST:
Global Id: T10000006140
Contact Type: Regional Board Caseworker
Contact Name: DANIEL PIROTTON
Organization Name: LOS ANGELES RWQCB (REGION 4)
Address: Not reported
City: R4 UNKNOWN
Email: dpirotton@waterboards.ca.gov

SANTA MONICA COLLEGE ACADEMY OF ENT. TECHNOLOGY (Continued) **S111752598**

Phone Number: 2135766714

LUST:
Global Id: T10000006140
Action Type: ENFORCEMENT
Date: 10/14/2014
Action: Notification - Preclosure

Global Id: T10000006140
Action Type: RESPONSE
Date: 12/01/2014
Action: Soil and Water Investigation Report

Global Id: T10000006140
Action Type: RESPONSE
Date: 11/01/2014
Action: Other Report / Document

Global Id: T10000006140
Action Type: ENFORCEMENT
Date: 09/05/2014
Action: Staff Letter

Global Id: T10000006140
Action Type: Other
Date: 08/18/2014
Action: Leak Discovery

Global Id: T10000006140
Action Type: Other
Date: 08/18/2014
Action: Leak Reported

Global Id: T10000006140
Action Type: ENFORCEMENT
Date: 12/08/2014
Action: Closure/No Further Action Letter

Global Id: T10000006140
Action Type: ENFORCEMENT
Date: 08/18/2014
Action: Referral to Regional Board

Global Id: T10000006140
Action Type: ENFORCEMENT
Date: 09/02/2014
Action: Staff Letter

Global Id: T10000006140
Action Type: Other
Date: 08/18/2014
Action: Leak Began

LUST:
Global Id: T10000006140
Status: Open - Case Begin Date

SANTA MONICA COLLEGE ACADEMY OF ENT. TECHNOLOGY (Continued) **S111752598**

Status Date: 08/18/2014

Global Id: T10000006140
Status: Open - Inactive
Status Date: 08/27/2014

Global Id: T10000006140
Status: Open - Assessment & Interim Remedial Action
Status Date: 09/05/2014

Global Id: T10000006140
Status: Open - Eligible for Closure
Status Date: 10/14/2014

Global Id: T10000006140
Status: Completed - Case Closed
Status Date: 12/08/2014

SCH:

Name: SANTA MONICA COLLEGE, ACADEMY OF ENTERTAINMENT & TECHNOLOGY
Address: 1660 STEWART STREET
City,State,Zip: SANTA MONICA, CA 90404
Facility ID: 60001654
Site Type: School Cleanup
Site Type Detail: School
Site Mgmt. Req.: NONE SPECIFIED
Acres: 3.44
National Priorities List: NO
Cleanup Oversight Agencies: SMBRP
Lead Agency: SMBRP
Lead Agency Description: DTSC - Site Cleanup Program
Project Manager: Aslam Shareef
Supervisor: Shahir Haddad
Division Branch: Southern California Schools & Brownfields Outreach
Site Code: 304640
Assembly: 41, 50
Senate: 26
Special Program Status: Not reported
Status: Certified O&M - Land Use Restrictions Only
Status Date: 06/15/2017
Restricted Use: YES
Funding: School District
Latitude: 34.03087
Longitude: -118.4675
APN: 4268001902, 4268001903
Past Use: SCHOOL - COLLEGE
Potential COC: NONE SPECIFIED, No Contaminants found
Confirmed COC: No Contaminants found
Potential Description: NMA
Alias Name: 4268001902
Alias Type: APN
Alias Name: 4268001903
Alias Type: APN
Alias Name: 304640
Alias Type: Project Code (Site Code)

SANTA MONICA COLLEGE ACADEMY OF ENT. TECHNOLOGY (Continued) **S111752598**

Alias Name: 60001654
Alias Type: Envirostor ID Number

Completed Info:
Completed Area Name: PROJECT WIDE
Completed Sub Area Name: Not reported
Completed Document Type: Annual Oversight Cost Estimate
Completed Date: 10/09/2018
Comments: Not reported

Completed Area Name: PROJECT WIDE
Completed Sub Area Name: Not reported
Completed Document Type: Annual Oversight Cost Estimate
Completed Date: 09/04/2020
Comments: Not reported

Completed Area Name: PROJECT WIDE
Completed Sub Area Name: Not reported
Completed Document Type: Annual Oversight Cost Estimate
Completed Date: 09/06/2019
Comments: Not reported

Completed Area Name: PROJECT WIDE
Completed Sub Area Name: Not reported
Completed Document Type: Project Management
Completed Date: 06/30/2021
Comments: Not reported

Completed Area Name: PROJECT WIDE
Completed Sub Area Name: Not reported
Completed Document Type: Land Use Restriction
Completed Date: 06/01/2017
Comments: Not reported

Completed Area Name: PROJECT WIDE
Completed Sub Area Name: Not reported
Completed Document Type: Annual Oversight Cost Estimate
Completed Date: 09/21/2015
Comments: Annual Cost Estimate emailed and mailed to BP.

Completed Area Name: PROJECT WIDE
Completed Sub Area Name: Not reported
Completed Document Type: Inactive Status Letter
Completed Date: 04/21/2017
Comments: Inactive Status Letter processed with 14 day notice ending on May 5, 2017

Completed Area Name: PROJECT WIDE
Completed Sub Area Name: Not reported
Completed Document Type: Annual Oversight Cost Estimate
Completed Date: 09/19/2016
Comments: Annual Cost Estimate letter sent to RP on 9/19/16.

Completed Area Name: PROJECT WIDE
Completed Sub Area Name: Not reported
Completed Document Type: Annual Oversight Cost Estimate
Completed Date: 09/01/2017
Comments: Annual cost estimate letter sent 9/1/17.

SANTA MONICA COLLEGE ACADEMY OF ENT. TECHNOLOGY (Continued) **S111752598**

Completed Area Name: PROJECT WIDE
Completed Sub Area Name: Not reported
Completed Document Type: Preliminary Endangerment Assessment Report
Completed Date: 06/27/2013
Comments: DTSC approved the PEA with a Further Action determination

Completed Area Name: PROJECT WIDE
Completed Sub Area Name: Not reported
Completed Document Type: Supplemental Site Investigation Workplan
Completed Date: 10/24/2014
Comments: An updated SSI Report (dated Oct 7, 2014) was submitted in lieu of a revised workplan

Completed Area Name: PROJECT WIDE
Completed Sub Area Name: Not reported
Completed Document Type: Supplemental Site Investigation Report
Completed Date: 12/08/2015
Comments: DTSC approved the SSI report with a Land Use Restrictions

Completed Area Name: PROJECT WIDE
Completed Sub Area Name: Not reported
Completed Document Type: Land Use Restriction Monitoring Report
Completed Date: 06/30/2021
Comments: Not reported

Completed Area Name: PROJECT WIDE
Completed Sub Area Name: Not reported
Completed Document Type: Fieldwork
Completed Date: 03/12/2021
Comments: DTSC completed Site walk for LUC compliance

Completed Area Name: PROJECT WIDE
Completed Sub Area Name: Not reported
Completed Document Type: Amendment - Order/Agreement
Completed Date: 06/27/2014
Comments: Not reported

Completed Area Name: PROJECT WIDE
Completed Sub Area Name: Not reported
Completed Document Type: Annual Oversight Cost Estimate
Completed Date: 08/27/2014
Comments: Not reported

Completed Area Name: PROJECT WIDE
Completed Sub Area Name: Not reported
Completed Document Type: Standard Voluntary Agreement
Completed Date: 05/08/2012
Comments: Fully executed VCA sent (FedEx) to District.

Future Area Name: PROJECT WIDE
Future Sub Area Name: Not reported
Future Document Type: 5 Year Review Reports
Future Due Date: 2022
Schedule Area Name: Not reported
Schedule Sub Area Name: Not reported
Schedule Document Type: Not reported
Schedule Due Date: Not reported

SANTA MONICA COLLEGE ACADEMY OF ENT. TECHNOLOGY (Continued) **S111752598**

Schedule Revised Date: Not reported

CERS TANKS:
Name: SANTA MONICA COMMUNITY COLLEGE DISTRICT - CENTER FOR MEDIA DESIGN
Address: 1660 STEWART ST
City,State,Zip: SANTA MONICA, CA 90404
Site ID: 419832
CERS ID: 10729825
CERS Description: Aboveground Petroleum Storage

DEED:
Name: SANTA MONICA COLLEGE, ACADEMY OF ENTERTAINMENT & TECHNOLOGY
Address: 1660 STEWART STREET
City,State,Zip: SANTA MONICA, CA 90404
Envirostor ID: 60001654
Area: PROJECT WIDE
Sub Area: Not reported
Site Type: SCHOOL CLEANUP
Status: CERTIFIED O&M - LAND USE RESTRICTIONS ONLY
Agency: Not reported
Covenant Uploaded: Not reported
Deed Date(s): 06/01/2017
File Name: Envirostor Land Use Restrictions

CORTESE:
Name: SANTA MONICA COLLEGE ACADEMY OF ENT. TECHNOLOGY
Address: 1660 STEWART ST
City,State,Zip: SANTA MONICA, CA 90404
Region: CORTESE
Envirostor Id: Not reported
Global ID: T10000006140
Site/Facility Type: LUST CLEANUP SITE
Cleanup Status: COMPLETED - CASE CLOSED
Status Date: Not reported
Site Code: Not reported
Latitude: Not reported
Longitude: Not reported
Owner: Not reported
Enf Type: Not reported
Swat R: Not reported
Flag: active
Order No: Not reported
Waste Discharge System No: Not reported
Effective Date: Not reported
Region 2: Not reported
WID Id: Not reported
Solid Waste Id No: Not reported
Waste Management Uit Name: Not reported
File Name: Active Open

HAZNET:
Name: SANTA MONICA COLLEGE
Address: 1660 STEWART STREET
Address 2: Not reported
City,State,Zip: SANTA MONICA, CA 90404

SANTA MONICA COLLEGE ACADEMY OF ENT. TECHNOLOGY (Continued) **S111752598**

Contact:	RIKKI PEREZ
Telephone:	3104344739
Mailing Name:	Not reported
Mailing Address:	2020 PICO BLVD
Year:	2017
Gepaid:	CAC002890105
TSD EPA ID:	NVT330010000
CA Waste Code:	181 - Other inorganic solid waste
Disposal Method:	H132 - Landfill Or Surface Impoundment That Will Be Closed As Landfill(To Include On-Site Treatment And/Or Stabilization)
Tons:	0.375

Additional Info:

Year:	2017
Gen EPA ID:	CAC002890105
Shipment Date:	20170105
Creation Date:	5/25/2017 18:31:11
Receipt Date:	20170112
Manifest ID:	013112345JJK
Trans EPA ID:	CAR000097774
Trans Name:	RRD ENVIRONMENTAL SERVICES
Trans 2 EPA ID:	Not reported
Trans 2 Name:	Not reported
TSDF EPA ID:	NVT330010000
Trans Name:	US ECOLOGY INC
TSDF Alt EPA ID:	Not reported
TSDF Alt Name:	Not reported
Waste Code Description:	181 - Other inorganic solid waste Organics
RCRA Code:	D008
Meth Code:	H132 - Landfill Or Surface Impoundment That Will Be Closed As Landfill(To Include On-Site Treatment And/Or Stabilization)
Quantity Tons:	0.375
Waste Quantity:	750
Quantity Unit:	P
Additional Code 1:	Not reported
Additional Code 2:	Not reported
Additional Code 3:	Not reported
Additional Code 4:	Not reported
Additional Code 5:	Not reported

NPDES:

Name:	ACADEMY OF ENTERTAINMENT & TECHNOLOGY
Address:	1660 STEWART ST
City,State,Zip:	SANTA MONICA, CA 90066
Facility Status:	Not reported
NPDES Number:	Not reported
Region:	Not reported
Agency Number:	Not reported
Regulatory Measure ID:	Not reported
Place ID:	Not reported
Order Number:	Not reported
WDID:	4 19C363306
Regulatory Measure Type:	Construction

SANTA MONICA COLLEGE ACADEMY OF ENT. TECHNOLOGY (Continued) **S111752598**

Program Type:	Not reported
Adoption Date Of Regulatory Measure:	Not reported
Effective Date Of Regulatory Measure:	Not reported
Termination Date Of Regulatory Measure:	Not reported
Expiration Date Of Regulatory Measure:	Not reported
Discharge Address:	Not reported
Discharge Name:	Not reported
Discharge City:	Not reported
Discharge State:	Not reported
Discharge Zip:	Not reported
Status:	Terminated
Status Date:	01/22/2020
Operator Name:	Santa Monica Community College District
Operator Address:	1900 Pico Blvd
Operator City:	Santa Monica
Operator State:	California
Operator Zip:	90405

NPDES as of 03/2018:

NPDES Number:	CAS000002
Status:	Active
Agency Number:	0
Region:	4
Regulatory Measure ID:	412700
Order Number:	2009-0009-DWQ
Regulatory Measure Type:	Enrollee
Place ID:	Not reported
WDID:	4 19C363306
Program Type:	Construction
Adoption Date Of Regulatory Measure:	Not reported
Effective Date Of Regulatory Measure:	03/26/2012
Expiration Date Of Regulatory Measure:	Not reported
Termination Date Of Regulatory Measure:	Not reported
Discharge Name:	Santa Monica Community College District
Discharge Address:	1900 Pico Blvd
Discharge City:	Santa Monica
Discharge State:	California
Discharge Zip:	90405
Received Date:	Not reported
Processed Date:	Not reported
Status:	Not reported
Status Date:	Not reported
Place Size:	Not reported
Place Size Unit:	Not reported
Contact:	Not reported
Contact Title:	Not reported
Contact Phone:	Not reported
Contact Phone Ext:	Not reported
Contact Email:	Not reported
Operator Name:	Not reported
Operator Address:	Not reported
Operator City:	Not reported
Operator State:	Not reported
Operator Zip:	Not reported
Operator Contact:	Not reported
Operator Contact Title:	Not reported
Operator Contact Phone:	Not reported
Operator Contact Phone Ext:	Not reported

SANTA MONICA COLLEGE ACADEMY OF ENT. TECHNOLOGY (Continued) **S111752598**

Operator Contact Email:	Not reported
Operator Type:	Not reported
Developer:	Not reported
Developer Address:	Not reported
Developer City:	Not reported
Developer State:	Not reported
Developer Zip:	Not reported
Developer Contact:	Not reported
Developer Contact Title:	Not reported
Constype Linear Utility Ind:	Not reported
Emergency Phone:	Not reported
Emergency Phone Ext:	Not reported
Constype Above Ground Ind:	Not reported
Constype Below Ground Ind:	Not reported
Constype Cable Line Ind:	Not reported
Constype Comm Line Ind:	Not reported
Constype Commertial Ind:	Not reported
Constype Electrical Line Ind:	Not reported
Constype Gas Line Ind:	Not reported
Constype Industrial Ind:	Not reported
Constype Other Description:	Not reported
Constype Other Ind:	Not reported
Constype Recons Ind:	Not reported
Constype Residential Ind:	Not reported
Constype Transport Ind:	Not reported
Constype Utility Description:	Not reported
Constype Utility Ind:	Not reported
Constype Water Sewer Ind:	Not reported
Dir Discharge Uswater Ind:	Not reported
Receiving Water Name:	Not reported
Certifier:	Not reported
Certifier Title:	Not reported
Certification Date:	Not reported
Primary Sic:	Not reported
Secondary Sic:	Not reported
Tertiary Sic:	Not reported
NPDES Number:	Not reported
Status:	Not reported
Agency Number:	Not reported
Region:	4
Regulatory Measure ID:	412700
Order Number:	Not reported
Regulatory Measure Type:	Construction
Place ID:	Not reported
WDID:	4 19C363306
Program Type:	Not reported
Adoption Date Of Regulatory Measure:	Not reported
Effective Date Of Regulatory Measure:	Not reported
Expiration Date Of Regulatory Measure:	Not reported
Termination Date Of Regulatory Measure:	Not reported
Discharge Name:	Not reported
Discharge Address:	Not reported
Discharge City:	Not reported
Discharge State:	Not reported
Discharge Zip:	Not reported
Received Date:	03/21/2012

SANTA MONICA COLLEGE ACADEMY OF ENT. TECHNOLOGY (Continued) **S111752598**

Processed Date:	03/26/2012
Status:	Active
Status Date:	03/26/2012
Place Size:	3.44
Place Size Unit:	Acres
Contact:	Lee Paul
Contact Title:	Construction Manager
Contact Phone:	310-434-4730
Contact Phone Ext:	Not reported
Contact Email:	lpi1@mac.com
Operator Name:	Santa Monica Community College District
Operator Address:	1900 Pico Blvd
Operator City:	Santa Monica
Operator State:	California
Operator Zip:	90405
Operator Contact:	Lee Paul
Operator Contact Title:	Construction Manager
Operator Contact Phone:	310-434-4730
Operator Contact Phone Ext:	Not reported
Operator Contact Email:	lpi1@mac.com
Operator Type:	Special District
Developer:	Santa Monica Community College District
Developer Address:	1900 Pico Blvd
Developer City:	Santa Monica
Developer State:	California
Developer Zip:	90405
Developer Contact:	Lee Paul
Developer Contact Title:	Construction Manager
Constype Linear Utility Ind:	N
Emergency Phone:	310-434-4300
Emergency Phone Ext:	Not reported
Constype Above Ground Ind:	Not reported
Constype Below Ground Ind:	Not reported
Constype Cable Line Ind:	Not reported
Constype Comm Line Ind:	Not reported
Constype Commertial Ind:	Not reported
Constype Electrical Line Ind:	Not reported
Constype Gas Line Ind:	Not reported
Constype Industrial Ind:	Not reported
Constype Other Description:	Educational
Constype Other Ind:	Y
Constype Recons Ind:	Not reported
Constype Residential Ind:	Not reported
Constype Transport Ind:	Not reported
Constype Utility Description:	Not reported
Constype Utility Ind:	Not reported
Constype Water Sewer Ind:	Not reported
Dir Discharge Uswater Ind:	N
Receiving Water Name:	Not reported
Certifier:	Greg Brown
Certifier Title:	Director of Facilities Planning
Certification Date:	21-MAR-12
Primary Sic:	Not reported
Secondary Sic:	Not reported
Tertiary Sic:	Not reported

SANTA MONICA COLLEGE ACADEMY OF ENT. TECHNOLOGY (Continued) **S111752598**

Name:	ACADEMY OF ENTERTAINMENT & TECHNOLOGY
Address:	1660 STEWART ST
City,State,Zip:	SANTA MONICA, CA 90066
Facility Status:	Terminated
NPDES Number:	CAS000002
Region:	4
Agency Number:	0
Regulatory Measure ID:	412700
Place ID:	Not reported
Order Number:	2009-0009-DWQ
WDID:	4 19C363306
Regulatory Measure Type:	Enrollee
Program Type:	Construction
Adoption Date Of Regulatory Measure:	Not reported
Effective Date Of Regulatory Measure:	03/26/2012
Termination Date Of Regulatory Measure:	08/23/2019
Expiration Date Of Regulatory Measure:	Not reported
Discharge Address:	1900 Pico Blvd
Discharge Name:	Santa Monica Community College District
Discharge City:	Santa Monica
Discharge State:	California
Discharge Zip:	90405
Status:	Not reported
Status Date:	Not reported
Operator Name:	Not reported
Operator Address:	Not reported
Operator City:	Not reported
Operator State:	Not reported
Operator Zip:	Not reported

NPDES as of 03/2018:

NPDES Number:	CAS000002
Status:	Active
Agency Number:	0
Region:	4
Regulatory Measure ID:	412700
Order Number:	2009-0009-DWQ
Regulatory Measure Type:	Enrollee
Place ID:	Not reported
WDID:	4 19C363306
Program Type:	Construction
Adoption Date Of Regulatory Measure:	Not reported
Effective Date Of Regulatory Measure:	03/26/2012
Expiration Date Of Regulatory Measure:	Not reported
Termination Date Of Regulatory Measure:	Not reported
Discharge Name:	Santa Monica Community College District
Discharge Address:	1900 Pico Blvd
Discharge City:	Santa Monica
Discharge State:	California
Discharge Zip:	90405
Received Date:	Not reported
Processed Date:	Not reported
Status:	Not reported
Status Date:	Not reported
Place Size:	Not reported
Place Size Unit:	Not reported
Contact:	Not reported
Contact Title:	Not reported

SANTA MONICA COLLEGE ACADEMY OF ENT. TECHNOLOGY (Continued) **S111752598**

Contact Phone:	Not reported
Contact Phone Ext:	Not reported
Contact Email:	Not reported
Operator Name:	Not reported
Operator Address:	Not reported
Operator City:	Not reported
Operator State:	Not reported
Operator Zip:	Not reported
Operator Contact:	Not reported
Operator Contact Title:	Not reported
Operator Contact Phone:	Not reported
Operator Contact Phone Ext:	Not reported
Operator Contact Email:	Not reported
Operator Type:	Not reported
Developer:	Not reported
Developer Address:	Not reported
Developer City:	Not reported
Developer State:	Not reported
Developer Zip:	Not reported
Developer Contact:	Not reported
Developer Contact Title:	Not reported
Constype Linear Utility Ind:	Not reported
Emergency Phone:	Not reported
Emergency Phone Ext:	Not reported
Constype Above Ground Ind:	Not reported
Constype Below Ground Ind:	Not reported
Constype Cable Line Ind:	Not reported
Constype Comm Line Ind:	Not reported
Constype Commertial Ind:	Not reported
Constype Electrical Line Ind:	Not reported
Constype Gas Line Ind:	Not reported
Constype Industrial Ind:	Not reported
Constype Other Description:	Not reported
Constype Other Ind:	Not reported
Constype Recons Ind:	Not reported
Constype Residential Ind:	Not reported
Constype Transport Ind:	Not reported
Constype Utility Description:	Not reported
Constype Utility Ind:	Not reported
Constype Water Sewer Ind:	Not reported
Dir Discharge Uswater Ind:	Not reported
Receiving Water Name:	Not reported
Certifier:	Not reported
Certifier Title:	Not reported
Certification Date:	Not reported
Primary Sic:	Not reported
Secondary Sic:	Not reported
Tertiary Sic:	Not reported
NPDES Number:	Not reported
Status:	Not reported
Agency Number:	Not reported
Region:	4
Regulatory Measure ID:	412700
Order Number:	Not reported
Regulatory Measure Type:	Construction
Place ID:	Not reported

SANTA MONICA COLLEGE ACADEMY OF ENT. TECHNOLOGY (Continued) **S111752598**

WDID:	4 19C363306
Program Type:	Not reported
Adoption Date Of Regulatory Measure:	Not reported
Effective Date Of Regulatory Measure:	Not reported
Expiration Date Of Regulatory Measure:	Not reported
Termination Date Of Regulatory Measure:	Not reported
Discharge Name:	Not reported
Discharge Address:	Not reported
Discharge City:	Not reported
Discharge State:	Not reported
Discharge Zip:	Not reported
Received Date:	03/21/2012
Processed Date:	03/26/2012
Status:	Active
Status Date:	03/26/2012
Place Size:	3.44
Place Size Unit:	Acres
Contact:	Lee Paul
Contact Title:	Construction Manager
Contact Phone:	310-434-4730
Contact Phone Ext:	Not reported
Contact Email:	lpi1@mac.com
Operator Name:	Santa Monica Community College District
Operator Address:	1900 Pico Blvd
Operator City:	Santa Monica
Operator State:	California
Operator Zip:	90405
Operator Contact:	Lee Paul
Operator Contact Title:	Construction Manager
Operator Contact Phone:	310-434-4730
Operator Contact Phone Ext:	Not reported
Operator Contact Email:	lpi1@mac.com
Operator Type:	Special District
Developer:	Santa Monica Community College District
Developer Address:	1900 Pico Blvd
Developer City:	Santa Monica
Developer State:	California
Developer Zip:	90405
Developer Contact:	Lee Paul
Developer Contact Title:	Construction Manager
Constype Linear Utility Ind:	N
Emergency Phone:	310-434-4300
Emergency Phone Ext:	Not reported
Constype Above Ground Ind:	Not reported
Constype Below Ground Ind:	Not reported
Constype Cable Line Ind:	Not reported
Constype Comm Line Ind:	Not reported
Constype Commertial Ind:	Not reported
Constype Electrical Line Ind:	Not reported
Constype Gas Line Ind:	Not reported
Constype Industrial Ind:	Not reported
Constype Other Description:	Educational
Constype Other Ind:	Y
Constype Recons Ind:	Not reported
Constype Residential Ind:	Not reported
Constype Transport Ind:	Not reported
Constype Utility Description:	Not reported

SANTA MONICA COLLEGE ACADEMY OF ENT. TECHNOLOGY (Continued) **S111752598**

Constype Utility Ind:	Not reported
Constype Water Sewer Ind:	Not reported
Dir Discharge Uswater Ind:	N
Receiving Water Name:	Not reported
Certifier:	Greg Brown
Certifier Title:	Director of Facilities Planning
Certification Date:	21-MAR-12
Primary Sic:	Not reported
Secondary Sic:	Not reported
Tertiary Sic:	Not reported

CIWQS:

Name:	ACADEMY OF ENTERTAINMENT & TECHNOLOGY
Address:	1660 STEWART ST
City,State,Zip:	SANTA MONICA, CA 90066
Agency:	Santa Monica Community College District
Agency Address:	1900 Pico Blvd, Santa Monica, CA 90405
Place/Project Type:	Construction - Other: Educational
SIC/NAICS:	Not reported
Region:	4
Program:	CONSTW
Regulatory Measure Status:	Terminated
Regulatory Measure Type:	Storm water construction
Order Number:	2009-0009-DWQ
WDID:	4 19C363306
NPDES Number:	CAS000002
Adoption Date:	Not reported
Effective Date:	03/26/2012
Termination Date:	08/23/2019
Expiration/Review Date:	Not reported
Design Flow:	Not reported
Major/Minor:	Not reported
Complexity:	Not reported
TTWQ:	Not reported
Enforcement Actions within 5 years:	0
Violations within 5 years:	0
Latitude:	34.03087
Longitude:	-118.46758

CERS:

Name:	SANTA MONICA COLLEGE
Address:	1660 STEWART STREET
City,State,Zip:	SANTA MONICA, CA 90404
Site ID:	342708
CERS ID:	60001654
CERS Description:	School Cleanup

Affiliation:

Affiliation Type Desc:	Lead Project Manager
Entity Name:	ASLAM SHAREEF
Entity Title:	Not reported
Affiliation Address:	Not reported
Affiliation City:	CYPRESS
Affiliation State:	CA
Affiliation Country:	Not reported
Affiliation Zip:	Not reported

SANTA MONICA COLLEGE ACADEMY OF ENT. TECHNOLOGY (Continued) **S111752598**

Affiliation Phone: ,

Affiliation Type Desc: Supervisor
Entity Name: SHAHIR HADDAD
Entity Title: Not reported
Affiliation Address: Not reported
Affiliation City: Not reported
Affiliation State: Not reported
Affiliation Country: Not reported
Affiliation Zip: Not reported
Affiliation Phone: ,

Name: SANTA MONICA COMMUNITY COLLEGE DISTRICT - CENTER FOR MEDIA DESIGN
Address: 1660 STEWART ST
City,State,Zip: SANTA MONICA, CA 90404
Site ID: 419832
CERS ID: 10729825
CERS Description: Chemical Storage Facilities

Violations:

Site ID: 419832
Site Name: Santa Monica Community College District - Center for Media Design
Violation Date: 08-13-2019
Citation: HSC 6.67 25270.4.5(a) - California Health and Safety Code, Chapter 6.67, Section(s) 25270.4.5(a)
Violation Description: Failure to provide the following training to all oil-handling personnel: 1. Operation and maintenance of equipment to prevent discharges. 2. Discharge procedure protocols. 3. Applicable pollution control laws, rules, and regulations. 4. General facility operations. 5. Contents of the SPCC Plan.
Violation Notes: Returned to compliance on 09/10/2019. No employee training. Employee training log on file.
Violation Division: Santa Monica Fire Department
Violation Program: APSA
Violation Source: CERS,

Site ID: 419832
Site Name: Santa Monica Community College District - Center for Media Design
Violation Date: 08-13-2019
Citation: HSC 6.67 25270.4.5(a) - California Health and Safety Code, Chapter 6.67, Section(s) 25270.4.5(a)
Violation Description: Failure to comply with one or more of the following requirements: 1. Have record of inspections and integrity tests signed by the appropriate supervisor or inspector. 2. Keep written procedures and records of inspections and integrity tests for at least three years. 3. Keep comparison records.
Violation Notes: No record of inspections
Violation Division: Santa Monica Fire Department
Violation Program: APSA
Violation Source: CERS,

Site ID: 419832
Site Name: Santa Monica Community College District - Center for Media Design
Violation Date: 08-13-2019
Citation: HSC 6.67 25270.4.5 (a) - California Health and Safety Code, Chapter 6.67 , Section(s) 25270.4.5 (a)
Violation Description: Failure to have management or a professional engineer certify the SPCC

SANTA MONICA COLLEGE ACADEMY OF ENT. TECHNOLOGY (Continued) **S111752598**

	Plan and comply with certification requirements at a qualified facility.
Violation Notes:	Returned to compliance on 09/10/2019. New Management has not signed SPPC. Signed certification page now on file.
Violation Division:	Santa Monica Fire Department
Violation Program:	APSA
Violation Source:	CERS,

Evaluation:

Eval General Type:	Compliance Evaluation Inspection
Eval Date:	08-13-2019
Violations Found:	No
Eval Type:	Routine done by local agency
Eval Notes:	Not reported
Eval Division:	Santa Monica Fire Department
Eval Program:	HMRRP
Eval Source:	CERS,

Eval General Type:	Compliance Evaluation Inspection
Eval Date:	08-13-2019
Violations Found:	Yes
Eval Type:	Routine done by local agency
Eval Notes:	Not reported
Eval Division:	Santa Monica Fire Department
Eval Program:	APSA
Eval Source:	CERS,

Coordinates:

Site ID:	419832
Facility Name:	Santa Monica Community College District - Center for Media Design
Env Int Type Code:	HMBP
Program ID:	10729825
Coord Name:	Not reported
Ref Point Type Desc:	Center of a facility or station.,
Latitude:	34.030870
Longitude:	-118.467580

Affiliation:

Affiliation Type Desc:	Facility Mailing Address
Entity Name:	Mailing Address
Entity Title:	Not reported
Affiliation Address:	1900 Pico Blvd.
Affiliation City:	Santa Monica
Affiliation State:	CA
Affiliation Country:	Not reported
Affiliation Zip:	90405
Affiliation Phone:	,

Affiliation Type Desc:	Identification Signer
Entity Name:	Daniel Phillips
Entity Title:	Assistant Director Safety & Risk Management
Affiliation Address:	Not reported
Affiliation City:	Not reported
Affiliation State:	Not reported
Affiliation Country:	Not reported
Affiliation Zip:	Not reported

SANTA MONICA COLLEGE ACADEMY OF ENT. TECHNOLOGY (Continued) **S111752598**

Affiliation Phone:	,
Affiliation Type Desc:	Property Owner
Entity Name:	Santa Monica Community College District
Entity Title:	Not reported
Affiliation Address:	1900 Pico Blvd
Affiliation City:	Santa Monica
Affiliation State:	CA
Affiliation Country:	United States
Affiliation Zip:	90405
Affiliation Phone:	(310) 434-4200,
Affiliation Type Desc:	Document Preparer
Entity Name:	Iris Penales, Keenan & Associates
Entity Title:	Not reported
Affiliation Address:	Not reported
Affiliation City:	Not reported
Affiliation State:	Not reported
Affiliation Country:	Not reported
Affiliation Zip:	Not reported
Affiliation Phone:	,
Affiliation Type Desc:	Parent Corporation
Entity Name:	Santa Monica Community College
Entity Title:	Not reported
Affiliation Address:	Not reported
Affiliation City:	Not reported
Affiliation State:	Not reported
Affiliation Country:	Not reported
Affiliation Zip:	Not reported
Affiliation Phone:	,
Affiliation Type Desc:	CUPA District
Entity Name:	Santa Monica Fire Dept
Entity Title:	Not reported
Affiliation Address:	333 Olympic Drive - 2nd Floor
Affiliation City:	Santa Monica
Affiliation State:	CA
Affiliation Country:	Not reported
Affiliation Zip:	90401
Affiliation Phone:	(310) 434-2666,
Affiliation Type Desc:	Operator
Entity Name:	Elaine Polachek
Entity Title:	Not reported
Affiliation Address:	Not reported
Affiliation City:	Not reported
Affiliation State:	Not reported
Affiliation Country:	Not reported
Affiliation Zip:	Not reported
Affiliation Phone:	(310) 434-4223,
Affiliation Type Desc:	Environmental Contact
Entity Name:	Daniel Phillips
Entity Title:	Not reported
Affiliation Address:	1900 Pico Blvd.
Affiliation City:	Santa Monica

SANTA MONICA COLLEGE ACADEMY OF ENT. TECHNOLOGY (Continued) **S111752598**

Affiliation State: CA
Affiliation Country: Not reported
Affiliation Zip: 90405
Affiliation Phone: ,

Affiliation Type Desc: Legal Owner
Entity Name: Santa Monica Community College District
Entity Title: Not reported
Affiliation Address: 1900 Pico Blvd.
Affiliation City: Santa Monica
Affiliation State: CA
Affiliation Country: United States
Affiliation Zip: 90405
Affiliation Phone: (310) 434-4200,

Name: SANTA MONICA COLLEGE ACADEMY OF ENT. TECHNOLOGY
Address: 1660 STEWART ST
City,State,Zip: SANTA MONICA, CA 90404
Site ID: 217731
CERS ID: T10000006140
CERS Description: Leaking Underground Storage Tank Cleanup Site

Affiliation:
Affiliation Type Desc: Regional Board Caseworker
Entity Name: DANIEL PIROTTON - LOS ANGELES RWQCB (REGION 4)
Entity Title: Not reported
Affiliation Address: Not reported
Affiliation City: R4 UNKNOWN
Affiliation State: CA
Affiliation Country: Not reported
Affiliation Zip: Not reported
Affiliation Phone: 2135766714,

HWTS:
Name: SANTA MONICA COLLEGE
Address: 1660 STEWART STREET
Address 2: Not reported
City,State,Zip: SANTA MONICA, CA 90404
EPA ID: CAC002890105
Inactive Date: 03/21/2017
Create Date: 12/19/2016
Last Act Date: 03/21/2017
Mailing Name: Not reported
Mailing Address: 2020 PICO BLVD
Mailing Address 2: Not reported
Mailing City,State,Zip: SANTA MONICA, CA 90405
Owner Name: SANTA MONICA COLLEGE
Owner Address: 1900 PICO BLVD.
Owner Address 2: Not reported
Owner City,State,Zip: SANTA MONICA, CA 90405
Contact Name: RIKKI PEREZ
Contact Address: 2020 PICO BLVD
Contact Address 2: 1900 PICO BLVD.
City,State,Zip: SANTA MONICA, CA 90405

U95 **F. A. NUGIER CO.** **ENVIROSTOR** **S112057200**
North **1758 BERKELEY AVE.** **N/A**
1/2-1 **SANTA MONICA, CA 90404**
0.863 mi.
4555 ft. **Site 3 of 3 in cluster U**

Relative:
Higher

Actual:
160 ft.

ENVIROSTOR:

Name:	F. A. NUGIER CO.
Address:	1758 BERKELEY AVE.
City,State,Zip:	SANTA MONICA, CA 90404
Facility ID:	60001730
Status:	No Further Action
Status Date:	05/08/2013
Site Code:	Not reported
Site Type:	Evaluation
Site Type Detailed:	Evaluation
Acres:	0.25
NPL:	NO
Regulatory Agencies:	LOS ANGELES COUNTY
Lead Agency:	LOS ANGELES COUNTY
Program Manager:	Lori Parnass
Supervisor:	Juli Propes
Division Branch:	Cleanup Cypress
Assembly:	41
Senate:	26
Special Program:	Not reported
Restricted Use:	NO
Site Mgmt Req:	NONE SPECIFIED
Funding:	EPA Grant
Latitude:	34.03271
Longitude:	-118.4637
APN:	NONE SPECIFIED
Past Use:	NONE
Potential COC:	NONE SPECIFIED No Contaminants found
Confirmed COC:	No Contaminants found
Potential Description:	NMA
Alias Name:	60001730
Alias Type:	Envirostor ID Number

Completed Info:

Completed Area Name:	PROJECT WIDE
Completed Sub Area Name:	Not reported
Completed Document Type:	Site Screening
Completed Date:	06/30/1997
Comments:	No Further Action
Future Area Name:	Not reported
Future Sub Area Name:	Not reported
Future Document Type:	Not reported
Future Due Date:	Not reported
Schedule Area Name:	Not reported
Schedule Sub Area Name:	Not reported
Schedule Document Type:	Not reported
Schedule Due Date:	Not reported
Schedule Revised Date:	Not reported

V96 **HIGHLAND ENGINEERING** **ENVIROSTOR** **S112057203**
North **1942 BERKEKLEY AVE.** **N/A**
1/2-1 **SANTA MONICA, CA 90404**
0.864 mi.
4561 ft. **Site 1 of 3 in cluster V**

Relative:
Higher

Actual:
160 ft.

ENVIROSTOR:

Name:	HIGHLAND ENGINEERING
Address:	1942 BERKEKLEY AVE.
City,State,Zip:	SANTA MONICA, CA 90404
Facility ID:	60001736
Status:	No Further Action
Status Date:	06/30/1997
Site Code:	Not reported
Site Type:	Evaluation
Site Type Detailed:	Evaluation
Acres:	0
NPL:	NO
Regulatory Agencies:	LOS ANGELES COUNTY
Lead Agency:	LOS ANGELES COUNTY
Program Manager:	Not reported
Supervisor:	Juli Propes
Division Branch:	Cleanup Cypress
Assembly:	41
Senate:	26
Special Program:	Not reported
Restricted Use:	NO
Site Mgmt Req:	NONE SPECIFIED
Funding:	EPA Grant
Latitude:	34.03215
Longitude:	-118.4631
APN:	NONE SPECIFIED
Past Use:	NONE SPECIFIED
Potential COC:	NONE SPECIFIED No Contaminants found
Confirmed COC:	No Contaminants found
Potential Description:	NMA
Alias Name:	60001736
Alias Type:	Envirostor ID Number

Completed Info:

Completed Area Name:	PROJECT WIDE
Completed Sub Area Name:	Not reported
Completed Document Type:	Site Screening
Completed Date:	06/30/1997
Comments:	No Further Action
Future Area Name:	Not reported
Future Sub Area Name:	Not reported
Future Document Type:	Not reported
Future Due Date:	Not reported
Schedule Area Name:	Not reported
Schedule Sub Area Name:	Not reported
Schedule Document Type:	Not reported
Schedule Due Date:	Not reported
Schedule Revised Date:	Not reported

V97 **H. BEHLEN & BROS. (PIONEER MAGNETICS)** **ENVIROSTOR** **S112057207**
North **1755 BERKELEY STREET** **N/A**
1/2-1 **SANTA MONICA, CA 90404**
0.865 mi.
4569 ft. **Site 2 of 3 in cluster V**

Relative:
Higher

Actual:
160 ft.

ENVIROSTOR:

Name:	H. BEHLEN & BROS. (PIONEER MAGNETICS)
Address:	1755 BERKELEY STREET
City,State,Zip:	SANTA MONICA, CA 90404
Facility ID:	60001745
Status:	No Further Action
Status Date:	07/13/1998
Site Code:	Not reported
Site Type:	Evaluation
Site Type Detailed:	Evaluation
Acres:	0
NPL:	NO
Regulatory Agencies:	LOS ANGELES COUNTY
Lead Agency:	LOS ANGELES COUNTY
Program Manager:	Johnson Abraham
Supervisor:	Shahir Haddad
Division Branch:	Cleanup Cypress
Assembly:	41
Senate:	26
Special Program:	Not reported
Restricted Use:	NO
Site Mgmt Req:	NONE SPECIFIED
Funding:	EPA Grant
Latitude:	34.03226
Longitude:	-118.4631
APN:	NONE SPECIFIED
Past Use:	NONE
Potential COC:	NONE SPECIFIED No Contaminants found
Confirmed COC:	No Contaminants found
Potential Description:	NMA
Alias Name:	60001745
Alias Type:	Envirostor ID Number

Completed Info:

Completed Area Name:	PROJECT WIDE
Completed Sub Area Name:	Not reported
Completed Document Type:	Site Screening
Completed Date:	07/13/1998
Comments:	No Further Action
Future Area Name:	Not reported
Future Sub Area Name:	Not reported
Future Document Type:	Not reported
Future Due Date:	Not reported
Schedule Area Name:	Not reported
Schedule Sub Area Name:	Not reported
Schedule Document Type:	Not reported
Schedule Due Date:	Not reported
Schedule Revised Date:	Not reported

V98 **PIONEER MAGNETICS INC** **RCRA-LQG** **1000312438**
North **3122 NEBRASKA ST** **ENVIROSTOR** **CAD981667843**
1/2-1 **SANTA MONICA, CA 90404** **FINDS**
0.871 mi. **ECHO**
4599 ft. **Site 3 of 3 in cluster V** **HAZNET**
HWTS

Relative:
Higher

Actual:
159 ft.

RCRA-LQG:

Date Form Received by Agency:		19861217
Handler Name:	PIONEER MAGNETICS INC	
Handler Address:		3122 NEBRASKA ST
Handler City,State,Zip:		SANTA MONICA, CA 90404
EPA ID:		CAD981667843
Contact Name:		ENVIRONMENTAL MANAGER
Contact Address:		3122 NEBRASKA ST
Contact City,State,Zip:		SANTA MONICA, CA 90404
Contact Telephone:		213-829-6751
Contact Fax:		Not reported
Contact Email:		Not reported
Contact Title:		Not reported
EPA Region:		09
Land Type:		Other
Federal Waste Generator Description:		Large Quantity Generator
Non-Notifier:		Not reported
Biennial Report Cycle:		Not reported
Accessibility:		Not reported
Active Site Indicator:		Handler Activities
State District Owner:		CA
State District:		3
Mailing Address:		1745 BERKELEY ST
Mailing City,State,Zip:		SANTA MONICA, CA 90404
Owner Name:		ALLEN ROSENSTEIN
Owner Type:		Private
Operator Name:		Not reported
Operator Type:		Not reported
Short-Term Generator Activity:		No
Importer Activity:		No
Mixed Waste Generator:		No
Transporter Activity:		No
Transfer Facility Activity:		No
Recycler Activity with Storage:		No
Small Quantity On-Site Burner Exemption:		No
Smelting Melting and Refining Furnace Exemption:		No
Underground Injection Control:		No
Off-Site Waste Receipt:		No
Universal Waste Indicator:		No
Universal Waste Destination Facility:		No
Federal Universal Waste:		No
Active Site Fed-Reg Treatment Storage and Disposal Facility:		Not reported
Active Site Converter Treatment storage and Disposal Facility:		Not reported
Active Site State-Reg Treatment Storage and Disposal Facility:		Not reported
Active Site State-Reg Handler:		---
Federal Facility Indicator:		Not reported
Hazardous Secondary Material Indicator:		N
Sub-Part K Indicator:		Not reported
Commercial TSD Indicator:		No
Treatment Storage and Disposal Type:		Not reported
2018 GPRA Permit Baseline:		Not on the Baseline
2018 GPRA Renewals Baseline:		Not on the Baseline

PIONEER MAGNETICS INC (Continued) **1000312438**

Permit Renewals Workload Universe:	Not reported
Permit Workload Universe:	Not reported
Permit Progress Universe:	Not reported
Post-Closure Workload Universe:	Not reported
Closure Workload Universe:	Not reported
202 GPRA Corrective Action Baseline:	No
Corrective Action Workload Universe:	No
Subject to Corrective Action Universe:	No
Non-TSDFs Where RCRA CA has Been Imposed Universe:	No
TSDFs Potentially Subject to CA Under 3004 (u)/(v) Universe:	No
TSDFs Only Subject to CA under Discretionary Auth Universe:	No
Corrective Action Priority Ranking:	No NCAPS ranking
Environmental Control Indicator:	No
Institutional Control Indicator:	No
Human Exposure Controls Indicator:	N/A
Groundwater Controls Indicator:	N/A
Operating TSDF Universe:	Not reported
Full Enforcement Universe:	Not reported
Significant Non-Complier Universe:	No
Unaddressed Significant Non-Complier Universe:	No
Addressed Significant Non-Complier Universe:	No
Significant Non-Complier With a Compliance Schedule Universe:	No
Financial Assurance Required:	Not reported
Handler Date of Last Change:	20020627
Recognized Trader-Importer:	No
Recognized Trader-Exporter:	No
Importer of Spent Lead Acid Batteries:	No
Exporter of Spent Lead Acid Batteries:	No
Recycler Activity Without Storage:	No
Manifest Broker:	No
Sub-Part P Indicator:	No

Handler - Owner Operator:

Owner/Operator Indicator:	Owner
Owner/Operator Name:	ALLEN ROSENSTEIN
Legal Status:	Private
Date Became Current:	Not reported
Date Ended Current:	Not reported
Owner/Operator Address:	NOT REQUIRED
Owner/Operator City,State,Zip:	NOT REQUIRED, ME 99999
Owner/Operator Telephone:	415-555-1212
Owner/Operator Telephone Ext:	Not reported
Owner/Operator Fax:	Not reported
Owner/Operator Email:	Not reported

Historic Generators:

Receive Date:	19861217
Handler Name: PIONEER MAGNETICS INC	
Federal Waste Generator Description:	Large Quantity Generator
State District Owner:	CA
Large Quantity Handler of Universal Waste:	No
Recognized Trader Importer:	No
Recognized Trader Exporter:	No
Spent Lead Acid Battery Importer:	No
Spent Lead Acid Battery Exporter:	No

PIONEER MAGNETICS INC (Continued) **1000312438**

Current Record:	Yes
Non Storage Recycler Activity:	Not reported
Electronic Manifest Broker:	Not reported
Receive Date:	19920326
Handler Name: PIONEER MAGNETICS INC	
Federal Waste Generator Description:	Small Quantity Generator
State District Owner:	Not reported
Large Quantity Handler of Universal Waste:	No
Recognized Trader Importer:	No
Recognized Trader Exporter:	No
Spent Lead Acid Battery Importer:	No
Spent Lead Acid Battery Exporter:	No
Current Record:	No
Non Storage Recycler Activity:	Not reported
Electronic Manifest Broker:	Not reported

List of NAICS Codes and Descriptions:

NAICS Code:	115112
NAICS Description:	SOIL PREPARATION, PLANTING, AND CULTIVATING

Facility Has Received Notices of Violations:

Violations:	No Violations Found

Evaluation Action Summary:

Evaluations:	No Evaluations Found

ENVIROSTOR:

Name:	PLASTIGLADE MANUFACTURING CORPORATION (PIONEER MAGNETICS)
Address:	3122 NEBRASKA AVENUE
City,State,Zip:	SANTA MONICA, CA 90404
Facility ID:	60001691
Status:	No Further Action
Status Date:	05/13/1998
Site Code:	Not reported
Site Type:	Evaluation
Site Type Detailed:	Evaluation
Acres:	5
NPL:	NO
Regulatory Agencies:	LOS ANGELES COUNTY
Lead Agency:	LOS ANGELES COUNTY
Program Manager:	Not reported
Supervisor:	Douglas Bautista
Division Branch:	Cleanup Cypress
Assembly:	41, 50
Senate:	26
Special Program:	Not reported
Restricted Use:	NO
Site Mgmt Req:	NONE SPECIFIED
Funding:	EPA Grant
Latitude:	34.03234
Longitude:	-118.4621
APN:	NONE SPECIFIED
Past Use:	NONE

PIONEER MAGNETICS INC (Continued) **1000312438**

Potential COC: NONE SPECIFIED No Contaminants found
Confirmed COC: No Contaminants found
Potential Description: NMA
Alias Name: 60001691
Alias Type: Envirostor ID Number

Completed Info:
Completed Area Name: PROJECT WIDE
Completed Sub Area Name: Not reported
Completed Document Type: Site Screening
Completed Date: 05/13/1998
Comments: no further action

Future Area Name: Not reported
Future Sub Area Name: Not reported
Future Document Type: Not reported
Future Due Date: Not reported
Schedule Area Name: Not reported
Schedule Sub Area Name: Not reported
Schedule Document Type: Not reported
Schedule Due Date: Not reported
Schedule Revised Date: Not reported

FINDS:
Registry ID: 110002743372

Click Here:

Environmental Interest/Information System:
California Hazardous Waste Tracking System - Datamart (HWTS-DATAMART) provides California with information on hazardous waste shipments for generators, transporters, and treatment, storage, and disposal facilities.
RCRAInfo is a national information system that supports the Resource Conservation and Recovery Act (RCRA) program through the tracking of events and activities related to facilities that generate, transport, and treat, store, or dispose of hazardous waste. RCRAInfo allows RCRA program staff to track the notification, permit, compliance, and corrective action activities required under RCRA.
STATE MASTER

Click this hyperlink while viewing on your computer to access additional FINDS: detail in the EDR Site Report.

ECHO:
Envid: 1000312438
Registry ID: 110002743372
DFR URL: http://echo.epa.gov/detailed-facility-report?fid=110002743372
Name: PIONEER MAGNETICS INC
Address: 3122 NEBRASKA ST
City,State,Zip: SANTA MONICA, CA 90404

HAZNET:
Name: PIONEER MAGNETICS INC
Address: 3122 NEBRASKA AVE
Address 2: Not reported
City,State,Zip: SANTA MONICA, CA 904040000
Contact: ROMAN SANCHEZ

PIONEER MAGNETICS INC (Continued) **1000312438**

Telephone: 3105926348
Mailing Name: Not reported
Mailing Address: 1745 BERKELEY ST

Year: 2018
Gepaid: CAD981667843
TSD EPA ID: CAD008364432
CA Waste Code: 741 - Liquids with halogenated organic compounds >= 1,000 Mg./L
Disposal Method: H061 - Fuel Blending Prior To Energy Recovery At Another Site
Tons: 0.25020

Year: 2018
Gepaid: CAD981667843
TSD EPA ID: CAD008364432
CA Waste Code: 741 - Liquids with halogenated organic compounds >= 1,000 Mg./L
Disposal Method: H141 - Storage, Bulking, And/Or Transfer Off Site--No Treatment/Reovery (H010-H129) Or (H131-H135)
Tons: 0.91740

Year: 2017
Gepaid: CAD981667843
TSD EPA ID: CAD008364432
CA Waste Code: 741 - Liquids with halogenated organic compounds >= 1,000 Mg./L
Disposal Method: H061 - Fuel Blending Prior To Energy Recovery At Another Site
Tons: 0.9174

Year: 2016
Gepaid: CAD981667843
TSD EPA ID: CAL000024110
CA Waste Code: -
Disposal Method: H010 - Metals Recovery Including Retoring,Smelting,Chemicals,Ect
Tons: Not reported

Year: 2016
Gepaid: CAD981667843
TSD EPA ID: CAL000024110
CA Waste Code: 181 - Other inorganic solid waste
Disposal Method: H010 - Metals Recovery Including Retoring,Smelting,Chemicals,Ect
Tons: 0.486

Year: 2016
Gepaid: CAD981667843
TSD EPA ID: CAD008364432
CA Waste Code: 741 - Liquids with halogenated organic compounds >= 1,000 Mg./L
Disposal Method: H061 - Fuel Blending Prior To Energy Recovery At Another Site
Tons: 0.9174

Year: 2015
Gepaid: CAD981667843
TSD EPA ID: CAD008364432
CA Waste Code: 741 - Liquids with halogenated organic compounds >= 1,000 Mg./L
Disposal Method: H061 - Fuel Blending Prior To Energy Recovery At Another Site
Tons: 0.834

Year: 2015
Gepaid: CAD981667843
TSD EPA ID: CAD008364432

PIONEER MAGNETICS INC (Continued) **1000312438**

CA Waste Code: 741 - Liquids with halogenated organic compounds >= 1,000 Mg./L
Disposal Method: H141 - Storage, Bulking, And/Or Transfer Off Site--No Treatment/Reovery (H010-H129) Or (H131-H135)
Tons: 0.68805

Year: 2015
Gepaid: CAD981667843
TSD EPA ID: CAL000024110
CA Waste Code: 181 - Other inorganic solid waste
Disposal Method: H010 - Metals Recovery Including Retoring,Smelting,Chemicals,Ect
Tons: 0.4

Year: 2014
Gepaid: CAD981667843
TSD EPA ID: CAL000024110
CA Waste Code: 181 - Other inorganic solid waste
Disposal Method: H010 - Metals Recovery Including Retoring,Smelting,Chemicals,Ect
Tons: 0.7

Click this hyperlink while viewing on your computer to access
93 additional CA HAZNET: record(s) in the EDR Site Report.

Additional Info:
Year: 2005
Gen EPA ID: CAD981667843

Shipment Date: 20051110
Creation Date: 1/2/2007 18:30:08
Receipt Date: 20051110
Manifest ID: 23754685
Trans EPA ID: CAL000024110
Trans Name: P KAY METAL INC
Trans 2 EPA ID: Not reported
Trans 2 Name: Not reported
TSDF EPA ID: CAL000024110
Trans Name: P KAY METAL INC
TSDF Alt EPA ID: Not reported
TSDF Alt Name: Not reported
Waste Code Description: 181 - Other inorganic solid waste Organics
RCRA Code: D008
Meth Code: R01 - Recycler
Quantity Tons: 1
Waste Quantity: 2000
Quantity Unit: P
Additional Code 1: Not reported
Additional Code 2: Not reported
Additional Code 3: Not reported
Additional Code 4: Not reported
Additional Code 5: Not reported

Shipment Date: 20051020
Creation Date: 5/24/2006 18:31:13
Receipt Date: 20051020
Manifest ID: 24585818
Trans EPA ID: CAD008364432
Trans Name: RHO-CHEM

PIONEER MAGNETICS INC (Continued) **1000312438**

Trans 2 EPA ID:	Not reported
Trans 2 Name:	Not reported
TSDF EPA ID:	CAD008364432
Trans Name:	RHO-CHEM CORPORATION
TSDF Alt EPA ID:	CAD008364432
TSDF Alt Name:	Not reported
Waste Code Description:	214 - Unspecified solvent mixture
RCRA Code:	D001
Meth Code:	T01 - Treatment, Tank
Quantity Tons:	0.7776
Waste Quantity:	216
Quantity Unit:	G
Additional Code 1:	Not reported
Additional Code 2:	Not reported
Additional Code 3:	Not reported
Additional Code 4:	Not reported
Additional Code 5:	Not reported

Shipment Date:	20050811
Creation Date:	10/27/2005 10:10:50
Receipt Date:	20050811
Manifest ID:	24586339
Trans EPA ID:	CAD008364432
Trans Name:	RHO-CHEM
Trans 2 EPA ID:	Not reported
Trans 2 Name:	Not reported
TSDF EPA ID:	CAD008364432
Trans Name:	RHO-CHEM CORPORATION
TSDF Alt EPA ID:	CAD008364432
TSDF Alt Name:	Not reported
Waste Code Description:	214 - Unspecified solvent mixture
RCRA Code:	D001
Meth Code:	T01 - Treatment, Tank
Quantity Tons:	1.3608
Waste Quantity:	378
Quantity Unit:	G
Additional Code 1:	Not reported
Additional Code 2:	Not reported
Additional Code 3:	Not reported
Additional Code 4:	Not reported
Additional Code 5:	Not reported

Shipment Date:	20050426
Creation Date:	7/21/2005 18:32:26
Receipt Date:	20050426
Manifest ID:	23774379
Trans EPA ID:	CAD008364432
Trans Name:	RHO-CHEM
Trans 2 EPA ID:	Not reported
Trans 2 Name:	Not reported
TSDF EPA ID:	CAD008364432
Trans Name:	RHO-CHEM CORPORATION
TSDF Alt EPA ID:	CAD008364432
TSDF Alt Name:	Not reported
Waste Code Description:	214 - Unspecified solvent mixture
RCRA Code:	D001
Meth Code:	T01 - Treatment, Tank

PIONEER MAGNETICS INC (Continued) **1000312438**

Quantity Tons:	0.972
Waste Quantity:	270
Quantity Unit:	G
Additional Code 1:	Not reported
Additional Code 2:	Not reported
Additional Code 3:	Not reported
Additional Code 4:	Not reported
Additional Code 5:	Not reported
Shipment Date:	20050317
Creation Date:	6/1/2005 18:31:04
Receipt Date:	20050317
Manifest ID:	22237619
Trans EPA ID:	CAL000024110
Trans Name:	P KAY METAL INC
Trans 2 EPA ID:	Not reported
Trans 2 Name:	Not reported
TSDF EPA ID:	CAL000024110
Trans Name:	P KAY METAL INC
TSDF Alt EPA ID:	Not reported
TSDF Alt Name:	Not reported
Waste Code Description:	181 - Other inorganic solid waste Organics
RCRA Code:	D008
Meth Code:	R01 - Recycler
Quantity Tons:	1.4
Waste Quantity:	2800
Quantity Unit:	P
Additional Code 1:	Not reported
Additional Code 2:	Not reported
Additional Code 3:	Not reported
Additional Code 4:	Not reported
Additional Code 5:	Not reported
Shipment Date:	20050208
Creation Date:	3/2/2007 18:30:13
Receipt Date:	20050208
Manifest ID:	23774167
Trans EPA ID:	CAD008364432
Trans Name:	RHO-CHEM
Trans 2 EPA ID:	Not reported
Trans 2 Name:	Not reported
TSDF EPA ID:	CAD008364432
Trans Name:	RHO-CHEM CORPORATION
TSDF Alt EPA ID:	CAD008364432
TSDF Alt Name:	Not reported
Waste Code Description:	214 - Unspecified solvent mixture
RCRA Code:	D001
Meth Code:	T01 - Treatment, Tank
Quantity Tons:	0.792
Waste Quantity:	220
Quantity Unit:	G
Additional Code 1:	Not reported
Additional Code 2:	Not reported
Additional Code 3:	Not reported
Additional Code 4:	Not reported
Additional Code 5:	Not reported

PIONEER MAGNETICS INC (Continued) **1000312438**

Additional Info:

Year:	2013
Gen EPA ID:	CAD981667843
Shipment Date:	20131105
Creation Date:	12/17/2013 22:15:06
Receipt Date:	20131106
Manifest ID:	000144407MWI
Trans EPA ID:	CAD008364432
Trans Name:	RHO CHEM LLC
Trans 2 EPA ID:	Not reported
Trans 2 Name:	Not reported
TSDF EPA ID:	CAD008364432
Trans Name:	RHO CHEM LLC
TSDF Alt EPA ID:	Not reported
TSDF Alt Name:	Not reported
Waste Code Description:	214 - Unspecified solvent mixture
RCRA Code:	F005
Meth Code:	H061 - Fuel Blending Prior To Energy Recovery At Another Site
Quantity Tons:	0.792
Waste Quantity:	220
Quantity Unit:	G
Additional Code 1:	F003
Additional Code 2:	F002
Additional Code 3:	D035
Additional Code 4:	D001
Additional Code 5:	Not reported
Shipment Date:	20130718
Creation Date:	9/9/2013 22:15:10
Receipt Date:	20130718
Manifest ID:	008461691JJK
Trans EPA ID:	CAL000024110
Trans Name:	P KAY METAL INC
Trans 2 EPA ID:	Not reported
Trans 2 Name:	Not reported
TSDF EPA ID:	CAL000024110
Trans Name:	P KAY METAL INC
TSDF Alt EPA ID:	Not reported
TSDF Alt Name:	Not reported
Waste Code Description:	181 - Other inorganic solid waste Organics
RCRA Code:	D008
Meth Code:	H010 - Metals Recovery Including Retoring,Smelting,Chemicals,Ect
Quantity Tons:	0.3
Waste Quantity:	600
Quantity Unit:	P
Additional Code 1:	Not reported
Additional Code 2:	Not reported
Additional Code 3:	Not reported
Additional Code 4:	Not reported
Additional Code 5:	Not reported
Shipment Date:	20130115
Creation Date:	3/4/2013 22:15:14
Receipt Date:	20130116
Manifest ID:	000136796MWI
Trans EPA ID:	CAD008364432

PIONEER MAGNETICS INC (Continued) **1000312438**

Trans Name:	RHO CHEM LLC
Trans 2 EPA ID:	Not reported
Trans 2 Name:	Not reported
TSDF EPA ID:	CAD008364432
Trans Name:	RHO CHEM LLC
TSDF Alt EPA ID:	Not reported
TSDF Alt Name:	Not reported
Waste Code Description:	214 - Unspecified solvent mixture
RCRA Code:	F005
Meth Code:	H061 - Fuel Blending Prior To Energy Recovery At Another Site
Quantity Tons:	0.792
Waste Quantity:	220
Quantity Unit:	G
Additional Code 1:	F003
Additional Code 2:	F002
Additional Code 3:	D035
Additional Code 4:	D001
Additional Code 5:	Not reported

Additional Info:

Year:	2011
Gen EPA ID:	CAD981667843
Shipment Date:	20111020
Creation Date:	12/27/2011 18:30:22
Receipt Date:	20111020
Manifest ID:	000082744MWI
Trans EPA ID:	CAD008364432
Trans Name:	RHO CHEM LLC
Trans 2 EPA ID:	Not reported
Trans 2 Name:	Not reported
TSDF EPA ID:	CAD008364432
Trans Name:	RHO CHEM LLC
TSDF Alt EPA ID:	Not reported
TSDF Alt Name:	Not reported
Waste Code Description:	214 - Unspecified solvent mixture
RCRA Code:	F005
Meth Code:	H061 - Fuel Blending Prior To Energy Recovery At Another Site
Quantity Tons:	0.5832
Waste Quantity:	162
Quantity Unit:	G
Additional Code 1:	F003
Additional Code 2:	F002
Additional Code 3:	D035
Additional Code 4:	D001
Additional Code 5:	Not reported
Shipment Date:	20110609
Creation Date:	7/23/2011 18:30:32
Receipt Date:	20110610
Manifest ID:	000121259MWI
Trans EPA ID:	CAD008364432
Trans Name:	RHO CHEM LLC
Trans 2 EPA ID:	Not reported
Trans 2 Name:	Not reported
TSDF EPA ID:	CAD008364432
Trans Name:	RHO CHEM LLC

PIONEER MAGNETICS INC (Continued) **1000312438**

TSDF Alt EPA ID:	Not reported
TSDF Alt Name:	Not reported
Waste Code Description:	214 - Unspecified solvent mixture
RCRA Code:	F005
Meth Code:	H061 - Fuel Blending Prior To Energy Recovery At Another Site
Quantity Tons:	0.7776
Waste Quantity:	216
Quantity Unit:	G
Additional Code 1:	F003
Additional Code 2:	F002
Additional Code 3:	D035
Additional Code 4:	D001
Additional Code 5:	Not reported

Additional Info:

Year:	2016
Gen EPA ID:	CAD981667843
Shipment Date:	20151215
Creation Date:	3/5/2016 22:15:15
Receipt Date:	20151221
Manifest ID:	000200080MWI
Trans EPA ID:	CAD983649880
Trans Name:	PSC ENVIRONMENTAL SERVICES OF POMONA LP
Trans 2 EPA ID:	Not reported
Trans 2 Name:	Not reported
TSDF EPA ID:	CAD008364432
Trans Name:	RHO CHEM LLC
TSDF Alt EPA ID:	Not reported
TSDF Alt Name:	Not reported
Waste Code Description:	741 - Liquids with halogenated organic compounds > 1000 mg/l
RCRA Code:	F005
Meth Code:	H061 - Fuel Blending Prior To Energy Recovery At Another Site
Quantity Tons:	0.834
Waste Quantity:	200
Quantity Unit:	G
Additional Code 1:	F003
Additional Code 2:	F002
Additional Code 3:	D035
Additional Code 4:	D001
Additional Code 5:	Not reported
Shipment Date:	20150417
Creation Date:	8/31/2015 22:15:10
Receipt Date:	20150417
Manifest ID:	008461857JJK
Trans EPA ID:	CAL000024110
Trans Name:	P KAY METAL INC
Trans 2 EPA ID:	Not reported
Trans 2 Name:	Not reported
TSDF EPA ID:	CAL000024110
Trans Name:	P KAY METAL INC
TSDF Alt EPA ID:	Not reported
TSDF Alt Name:	Not reported
Waste Code Description:	181 - Other inorganic solid waste Organics
RCRA Code:	D008
Meth Code:	H010 - Metals Recovery Including Retoring,Smelting,Chemicals,Ect

PIONEER MAGNETICS INC (Continued) **1000312438**

Quantity Tons:	0.4
Waste Quantity:	800
Quantity Unit:	P
Additional Code 1:	Not reported
Additional Code 2:	Not reported
Additional Code 3:	Not reported
Additional Code 4:	Not reported
Additional Code 5:	Not reported
Shipment Date:	20150326
Creation Date:	6/26/2015 22:16:07
Receipt Date:	20150326
Manifest ID:	000163965MWI
Trans EPA ID:	CAD008364432
Trans Name:	RHO CHEM LLC
Trans 2 EPA ID:	Not reported
Trans 2 Name:	Not reported
TSDF EPA ID:	CAD008364432
Trans Name:	RHO CHEM LLC
TSDF Alt EPA ID:	Not reported
TSDF Alt Name:	Not reported
Waste Code Description:	741 - Liquids with halogenated organic compounds > 1000 mg/l
RCRA Code:	F005
Meth Code:	H141 - Storage, Bulking, And/Or Transfer Off Site--No Treatment/Reovery (H010-H129) Or (H131-H135)
Quantity Tons:	0.68805
Waste Quantity:	165
Quantity Unit:	G
Additional Code 1:	F003
Additional Code 2:	F002
Additional Code 3:	D035
Additional Code 4:	D001
Additional Code 5:	Not reported

Additional Info:

Year:	2002
Gen EPA ID:	CAD981667843
Shipment Date:	20021126
Creation Date:	2/25/2003 18:31:38
Receipt Date:	20021126
Manifest ID:	21723557
Trans EPA ID:	CAD008364432
Trans Name:	Not reported
Trans 2 EPA ID:	Not reported
Trans 2 Name:	Not reported
TSDF EPA ID:	CAD008364432
Trans Name:	Not reported
TSDF Alt EPA ID:	Not reported
TSDF Alt Name:	Not reported
Waste Code Description:	214 - Unspecified solvent mixture
RCRA Code:	D001
Meth Code:	T01 - Treatment, Tank
Quantity Tons:	0.7776
Waste Quantity:	216
Quantity Unit:	G
Additional Code 1:	Not reported

PIONEER MAGNETICS INC (Continued) **1000312438**

Additional Code 2:	Not reported
Additional Code 3:	Not reported
Additional Code 4:	Not reported
Additional Code 5:	Not reported
Shipment Date:	20020924
Creation Date:	1/28/2003 18:31:46
Receipt Date:	20020924
Manifest ID:	21723316
Trans EPA ID:	CAD008364432
Trans Name:	Not reported
Trans 2 EPA ID:	Not reported
Trans 2 Name:	Not reported
TSDF EPA ID:	CAD008364432
Trans Name:	Not reported
TSDF Alt EPA ID:	Not reported
TSDF Alt Name:	Not reported
Waste Code Description:	214 - Unspecified solvent mixture
RCRA Code:	D001
Meth Code:	T01 - Treatment, Tank
Quantity Tons:	1.3608
Waste Quantity:	378
Quantity Unit:	G
Additional Code 1:	Not reported
Additional Code 2:	Not reported
Additional Code 3:	Not reported
Additional Code 4:	Not reported
Additional Code 5:	Not reported
Shipment Date:	20020718
Creation Date:	9/18/2002 18:32:45
Receipt Date:	20020718
Manifest ID:	21699471
Trans EPA ID:	CAL000024110
Trans Name:	Not reported
Trans 2 EPA ID:	Not reported
Trans 2 Name:	Not reported
TSDF EPA ID:	CAL000024110
Trans Name:	Not reported
TSDF Alt EPA ID:	Not reported
TSDF Alt Name:	Not reported
Waste Code Description:	181 - Other inorganic solid waste Organics
RCRA Code:	D008
Meth Code:	R01 - Recycler
Quantity Tons:	1.6
Waste Quantity:	3200
Quantity Unit:	P
Additional Code 1:	Not reported
Additional Code 2:	Not reported
Additional Code 3:	Not reported
Additional Code 4:	Not reported
Additional Code 5:	Not reported
Shipment Date:	20020613
Creation Date:	8/29/2002 18:31:16
Receipt Date:	20020613
Manifest ID:	21721770

PIONEER MAGNETICS INC (Continued) **1000312438**

Trans EPA ID:	CAD008364432
Trans Name:	Not reported
Trans 2 EPA ID:	Not reported
Trans 2 Name:	Not reported
TSDF EPA ID:	CAD008364432
Trans Name:	Not reported
TSDF Alt EPA ID:	Not reported
TSDF Alt Name:	Not reported
Waste Code Description:	214 - Unspecified solvent mixture
RCRA Code:	D001
Meth Code:	T01 - Treatment, Tank
Quantity Tons:	0.972
Waste Quantity:	270
Quantity Unit:	G
Additional Code 1:	Not reported
Additional Code 2:	Not reported
Additional Code 3:	Not reported
Additional Code 4:	Not reported
Additional Code 5:	Not reported

Shipment Date:	20020326
Creation Date:	7/10/2002 18:30:49
Receipt Date:	20020326
Manifest ID:	21714655
Trans EPA ID:	CAD008364432
Trans Name:	Not reported
Trans 2 EPA ID:	Not reported
Trans 2 Name:	Not reported
TSDF EPA ID:	CAD008364432
Trans Name:	Not reported
TSDF Alt EPA ID:	Not reported
TSDF Alt Name:	Not reported
Waste Code Description:	214 - Unspecified solvent mixture
RCRA Code:	D001
Meth Code:	T01 - Treatment, Tank
Quantity Tons:	0.7776
Waste Quantity:	216
Quantity Unit:	G
Additional Code 1:	Not reported
Additional Code 2:	Not reported
Additional Code 3:	Not reported
Additional Code 4:	Not reported
Additional Code 5:	Not reported

Shipment Date:	20020201
Creation Date:	3/7/2002 0:00:00
Receipt Date:	Not reported
Manifest ID:	21699302
Trans EPA ID:	CAL000024110
Trans Name:	Not reported
Trans 2 EPA ID:	Not reported
Trans 2 Name:	Not reported
TSDF EPA ID:	Not reported
Trans Name:	Not reported
TSDF Alt EPA ID:	Not reported
TSDF Alt Name:	Not reported
Waste Code Description:	181 - Other inorganic solid waste Organics

PIONEER MAGNETICS INC (Continued) **1000312438**

RCRA Code:	D008
Meth Code:	- Not reported
Quantity Tons:	1.5
Waste Quantity:	3000
Quantity Unit:	P
Additional Code 1:	Not reported
Additional Code 2:	Not reported
Additional Code 3:	Not reported
Additional Code 4:	Not reported
Additional Code 5:	Not reported
Shipment Date:	20020115
Creation Date:	2/26/2002 0:00:00
Receipt Date:	20020115
Manifest ID:	20987585
Trans EPA ID:	TBA
Trans Name:	Not reported
Trans 2 EPA ID:	Not reported
Trans 2 Name:	Not reported
TSDF EPA ID:	CAD008364432
Trans Name:	Not reported
TSDF Alt EPA ID:	CAD008364432
TSDF Alt Name:	Not reported
Waste Code Description:	214 - Unspecified solvent mixture
RCRA Code:	D001
Meth Code:	T01 - Treatment, Tank
Quantity Tons:	0.972
Waste Quantity:	270
Quantity Unit:	G
Additional Code 1:	Not reported
Additional Code 2:	Not reported
Additional Code 3:	Not reported
Additional Code 4:	Not reported
Additional Code 5:	Not reported

Additional Info:

Year:	2010
Gen EPA ID:	CAD981667843
Shipment Date:	20101202
Creation Date:	2/19/2011 18:30:18
Receipt Date:	20101202
Manifest ID:	001761278JJK
Trans EPA ID:	CAL000024110
Trans Name:	P KAY METAL INC
Trans 2 EPA ID:	Not reported
Trans 2 Name:	Not reported
TSDF EPA ID:	CAL000024110
Trans Name:	P KAY METAL INC
TSDF Alt EPA ID:	Not reported
TSDF Alt Name:	Not reported
Waste Code Description:	181 - Other inorganic solid waste Organics
RCRA Code:	D008
Meth Code:	H010 - Metals Recovery Including Retoring,Smelting,Chemicals,Ect
Quantity Tons:	0.3375
Waste Quantity:	675
Quantity Unit:	P

PIONEER MAGNETICS INC (Continued) **1000312438**

Additional Code 1:	Not reported
Additional Code 2:	Not reported
Additional Code 3:	Not reported
Additional Code 4:	Not reported
Additional Code 5:	Not reported
Shipment Date:	20101116
Creation Date:	1/12/2011 18:30:17
Receipt Date:	20101117
Manifest ID:	000075555MWI
Trans EPA ID:	CAD008364432
Trans Name:	RHO CHEM LLC
Trans 2 EPA ID:	Not reported
Trans 2 Name:	Not reported
TSDF EPA ID:	CAD008364432
Trans Name:	RHO CHEM LLC
TSDF Alt EPA ID:	Not reported
TSDF Alt Name:	Not reported
Waste Code Description:	214 - Unspecified solvent mixture
RCRA Code:	F005
Meth Code:	H061 - Fuel Blending Prior To Energy Recovery At Another Site
Quantity Tons:	0.7776
Waste Quantity:	216
Quantity Unit:	G
Additional Code 1:	F003
Additional Code 2:	F002
Additional Code 3:	D001
Additional Code 4:	Not reported
Additional Code 5:	Not reported
Shipment Date:	20100504
Creation Date:	6/16/2011 11:11:41
Receipt Date:	20100504
Manifest ID:	000061772MWI
Trans EPA ID:	CAD008364432
Trans Name:	RHO CHEM LLC
Trans 2 EPA ID:	Not reported
Trans 2 Name:	Not reported
TSDF EPA ID:	CAD008364432
Trans Name:	RHO CHEM LLC
TSDF Alt EPA ID:	Not reported
TSDF Alt Name:	Not reported
Waste Code Description:	741 - Liquids with halogenated organic compounds > 1000 mg/l
RCRA Code:	F005
Meth Code:	H061 - Fuel Blending Prior To Energy Recovery At Another Site
Quantity Tons:	0.67554
Waste Quantity:	162
Quantity Unit:	G
Additional Code 1:	F003
Additional Code 2:	F002
Additional Code 3:	D001
Additional Code 4:	Not reported
Additional Code 5:	Not reported

Additional Info:

Year:	1994
Gen EPA ID:	CAD981667843

PIONEER MAGNETICS INC (Continued) **1000312438**

Shipment Date:	19941104
Creation Date:	3/28/1996 0:00:00
Receipt Date:	19941104
Manifest ID:	93006107
Trans EPA ID:	CAD008364432
Trans Name:	Not reported
Trans 2 EPA ID:	Not reported
Trans 2 Name:	Not reported
TSDF EPA ID:	CAD008364432
Trans Name:	Not reported
TSDF Alt EPA ID:	CAD008364432
TSDF Alt Name:	Not reported
Waste Code Description:	214 - Unspecified solvent mixture
RCRA Code:	D001
Meth Code:	R01 - Recycler
Quantity Tons:	0.72
Waste Quantity:	200
Quantity Unit:	G
Additional Code 1:	Not reported
Additional Code 2:	Not reported
Additional Code 3:	Not reported
Additional Code 4:	Not reported
Additional Code 5:	Not reported

Shipment Date:	19941021
Creation Date:	3/28/1996 0:00:00
Receipt Date:	19941021
Manifest ID:	93726823
Trans EPA ID:	CAL000024110
Trans Name:	Not reported
Trans 2 EPA ID:	Not reported
Trans 2 Name:	Not reported
TSDF EPA ID:	CAL000024110
Trans Name:	Not reported
TSDF Alt EPA ID:	Not reported
TSDF Alt Name:	Not reported
Waste Code Description:	181 - Other inorganic solid waste Organics
RCRA Code:	Not reported
Meth Code:	R01 - Recycler
Quantity Tons:	1.1
Waste Quantity:	2200
Quantity Unit:	P
Additional Code 1:	Not reported
Additional Code 2:	Not reported
Additional Code 3:	Not reported
Additional Code 4:	Not reported
Additional Code 5:	Not reported

Shipment Date:	19940720
Creation Date:	10/16/1995 0:00:00
Receipt Date:	19940720
Manifest ID:	92892686
Trans EPA ID:	CAL000024110
Trans Name:	Not reported
Trans 2 EPA ID:	Not reported
Trans 2 Name:	Not reported
TSDF EPA ID:	CAL000024110

PIONEER MAGNETICS INC (Continued) **1000312438**

Trans Name:	Not reported
TSDF Alt EPA ID:	Not reported
TSDF Alt Name:	Not reported
Waste Code Description:	181 - Other inorganic solid waste Organics
RCRA Code:	Not reported
Meth Code:	R01 - Recycler
Quantity Tons:	1.2
Waste Quantity:	2400
Quantity Unit:	P
Additional Code 1:	Not reported
Additional Code 2:	Not reported
Additional Code 3:	Not reported
Additional Code 4:	Not reported
Additional Code 5:	Not reported
Shipment Date:	19940714
Creation Date:	3/26/1996 0:00:00
Receipt Date:	19940714
Manifest ID:	93011357
Trans EPA ID:	CAD008364432
Trans Name:	Not reported
Trans 2 EPA ID:	Not reported
Trans 2 Name:	Not reported
TSDF EPA ID:	CAD008364432
Trans Name:	Not reported
TSDF Alt EPA ID:	CAD008364432
TSDF Alt Name:	Not reported
Waste Code Description:	214 - Unspecified solvent mixture
RCRA Code:	D001
Meth Code:	R01 - Recycler
Quantity Tons:	0.72
Waste Quantity:	200
Quantity Unit:	G
Additional Code 1:	Not reported
Additional Code 2:	Not reported
Additional Code 3:	Not reported
Additional Code 4:	Not reported
Additional Code 5:	Not reported
Shipment Date:	19940413
Creation Date:	3/25/1996 0:00:00
Receipt Date:	19940413
Manifest ID:	92655909
Trans EPA ID:	CAD008364432
Trans Name:	Not reported
Trans 2 EPA ID:	Not reported
Trans 2 Name:	Not reported
TSDF EPA ID:	CAD008364432
Trans Name:	Not reported
TSDF Alt EPA ID:	CAD008364432
TSDF Alt Name:	Not reported
Waste Code Description:	352 - Other organic solids
RCRA Code:	D001
Meth Code:	R01 - Recycler
Quantity Tons:	0.2
Waste Quantity:	400
Quantity Unit:	P

PIONEER MAGNETICS INC (Continued) **1000312438**

Additional Code 1:	Not reported
Additional Code 2:	Not reported
Additional Code 3:	Not reported
Additional Code 4:	Not reported
Additional Code 5:	Not reported
Shipment Date:	19940413
Creation Date:	3/25/1996 0:00:00
Receipt Date:	19940413
Manifest ID:	92655909
Trans EPA ID:	CAD008364432
Trans Name:	Not reported
Trans 2 EPA ID:	Not reported
Trans 2 Name:	Not reported
TSDF EPA ID:	CAD008364432
Trans Name:	Not reported
TSDF Alt EPA ID:	CAD008364432
TSDF Alt Name:	Not reported
Waste Code Description:	214 - Unspecified solvent mixture
RCRA Code:	D001
Meth Code:	R01 - Recycler
Quantity Tons:	1.8
Waste Quantity:	500
Quantity Unit:	G
Additional Code 1:	Not reported
Additional Code 2:	Not reported
Additional Code 3:	Not reported
Additional Code 4:	Not reported
Additional Code 5:	Not reported
Shipment Date:	19940407
Creation Date:	3/25/1996 0:00:00
Receipt Date:	19940407
Manifest ID:	91078247
Trans EPA ID:	CAL000024110
Trans Name:	Not reported
Trans 2 EPA ID:	Not reported
Trans 2 Name:	Not reported
TSDF EPA ID:	CAL000024110
Trans Name:	Not reported
TSDF Alt EPA ID:	Not reported
TSDF Alt Name:	Not reported
Waste Code Description:	181 - Other inorganic solid waste Organics
RCRA Code:	Not reported
Meth Code:	R01 - Recycler
Quantity Tons:	1.5
Waste Quantity:	3000
Quantity Unit:	P
Additional Code 1:	Not reported
Additional Code 2:	Not reported
Additional Code 3:	Not reported
Additional Code 4:	Not reported
Additional Code 5:	Not reported

Additional Info:

Year:	2017
Gen EPA ID:	CAD981667843

PIONEER MAGNETICS INC (Continued) **1000312438**

Shipment Date:	20170814
Creation Date:	5/29/2018 18:30:43
Receipt Date:	20170828
Manifest ID:	000173958DAT
Trans EPA ID:	MNS000110924
Trans Name:	STERICYCLE SPECIALTY WASTE SOLUTIONS INC
Trans 2 EPA ID:	CAR000217000
Trans 2 Name:	LA CHIQUITA TRUCKING
TSDF EPA ID:	CAD008364432
Trans Name:	RHO CHEM LLC
TSDF Alt EPA ID:	Not reported
TSDF Alt Name:	Not reported
Waste Code Description:	741 - Liquids with halogenated organic compounds > 1000 mg/l
RCRA Code:	F005
Meth Code:	H061 - Fuel Blending Prior To Energy Recovery At Another Site
Quantity Tons:	0.9174
Waste Quantity:	220
Quantity Unit:	G
Additional Code 1:	F003
Additional Code 2:	F002
Additional Code 3:	D035
Additional Code 4:	D001
Additional Code 5:	Not reported

Additional Info:

Year:	1996
Gen EPA ID:	CAD981667843

Shipment Date:	19961008
Creation Date:	6/26/1997 0:00:00
Receipt Date:	19961008
Manifest ID:	95783048
Trans EPA ID:	CAD008364432
Trans Name:	Not reported
Trans 2 EPA ID:	Not reported
Trans 2 Name:	Not reported
TSDF EPA ID:	CAD008364432
Trans Name:	Not reported
TSDF Alt EPA ID:	CAD008364432
TSDF Alt Name:	Not reported
Waste Code Description:	214 - Unspecified solvent mixture
RCRA Code:	D001
Meth Code:	R01 - Recycler
Quantity Tons:	0.72
Waste Quantity:	200
Quantity Unit:	G
Additional Code 1:	Not reported
Additional Code 2:	Not reported
Additional Code 3:	Not reported
Additional Code 4:	Not reported
Additional Code 5:	Not reported

Shipment Date:	19960912
Creation Date:	5/30/1997 0:00:00
Receipt Date:	19960913
Manifest ID:	93727040
Trans EPA ID:	CAL000024110

PIONEER MAGNETICS INC (Continued) **1000312438**

Trans Name:	Not reported
Trans 2 EPA ID:	Not reported
Trans 2 Name:	Not reported
TSDF EPA ID:	CAL000024110
Trans Name:	Not reported
TSDF Alt EPA ID:	Not reported
TSDF Alt Name:	Not reported
Waste Code Description:	181 - Other inorganic solid waste Organics
RCRA Code:	D008
Meth Code:	R01 - Recycler
Quantity Tons:	1.367
Waste Quantity:	2734
Quantity Unit:	P
Additional Code 1:	Not reported
Additional Code 2:	Not reported
Additional Code 3:	Not reported
Additional Code 4:	Not reported
Additional Code 5:	Not reported
Shipment Date:	19960820
Creation Date:	5/30/1997 0:00:00
Receipt Date:	19960820
Manifest ID:	95780177
Trans EPA ID:	CAD008364432
Trans Name:	Not reported
Trans 2 EPA ID:	Not reported
Trans 2 Name:	Not reported
TSDF EPA ID:	CAD008364432
Trans Name:	Not reported
TSDF Alt EPA ID:	Not reported
TSDF Alt Name:	Not reported
Waste Code Description:	214 - Unspecified solvent mixture
RCRA Code:	D001
Meth Code:	R01 - Recycler
Quantity Tons:	0.576
Waste Quantity:	160
Quantity Unit:	G
Additional Code 1:	Not reported
Additional Code 2:	Not reported
Additional Code 3:	Not reported
Additional Code 4:	Not reported
Additional Code 5:	Not reported
Shipment Date:	19960522
Creation Date:	5/30/1997 0:00:00
Receipt Date:	19960523
Manifest ID:	95778011
Trans EPA ID:	CAD008364432
Trans Name:	Not reported
Trans 2 EPA ID:	Not reported
Trans 2 Name:	Not reported
TSDF EPA ID:	CAD008364432
Trans Name:	Not reported
TSDF Alt EPA ID:	Not reported
TSDF Alt Name:	Not reported
Waste Code Description:	214 - Unspecified solvent mixture
RCRA Code:	D001

PIONEER MAGNETICS INC (Continued) **1000312438**

Meth Code:	R01 - Recycler
Quantity Tons:	0.9
Waste Quantity:	250
Quantity Unit:	G
Additional Code 1:	Not reported
Additional Code 2:	Not reported
Additional Code 3:	Not reported
Additional Code 4:	Not reported
Additional Code 5:	Not reported
Shipment Date:	19960522
Creation Date:	5/30/1997 0:00:00
Receipt Date:	19960523
Manifest ID:	95778011
Trans EPA ID:	CAD008364432
Trans Name:	Not reported
Trans 2 EPA ID:	Not reported
Trans 2 Name:	Not reported
TSDF EPA ID:	CAD008364432
Trans Name:	Not reported
TSDF Alt EPA ID:	Not reported
TSDF Alt Name:	Not reported
Waste Code Description:	352 - Other organic solids
RCRA Code:	D001
Meth Code:	T03 - Treatment, Incineration
Quantity Tons:	0.075
Waste Quantity:	150
Quantity Unit:	P
Additional Code 1:	Not reported
Additional Code 2:	Not reported
Additional Code 3:	Not reported
Additional Code 4:	Not reported
Additional Code 5:	Not reported
Shipment Date:	19960222
Creation Date:	10/10/1996 0:00:00
Receipt Date:	19960222
Manifest ID:	95867638
Trans EPA ID:	CAD008364432
Trans Name:	Not reported
Trans 2 EPA ID:	Not reported
Trans 2 Name:	Not reported
TSDF EPA ID:	CAD008364432
Trans Name:	Not reported
TSDF Alt EPA ID:	CAD008364432
TSDF Alt Name:	Not reported
Waste Code Description:	214 - Unspecified solvent mixture
RCRA Code:	D001
Meth Code:	R01 - Recycler
Quantity Tons:	1.188
Waste Quantity:	330
Quantity Unit:	G
Additional Code 1:	Not reported
Additional Code 2:	Not reported
Additional Code 3:	Not reported
Additional Code 4:	Not reported
Additional Code 5:	Not reported

PIONEER MAGNETICS INC (Continued) **1000312438**

Shipment Date:	19960118
Creation Date:	9/18/1996 0:00:00
Receipt Date:	19960118
Manifest ID:	93726969
Trans EPA ID:	CAL000024110
Trans Name:	Not reported
Trans 2 EPA ID:	Not reported
Trans 2 Name:	Not reported
TSDF EPA ID:	CAL000024110
Trans Name:	Not reported
TSDF Alt EPA ID:	Not reported
TSDF Alt Name:	Not reported
Waste Code Description:	181 - Other inorganic solid waste Organics
RCRA Code:	Not reported
Meth Code:	R01 - Recycler
Quantity Tons:	2.25
Waste Quantity:	4500
Quantity Unit:	P
Additional Code 1:	Not reported
Additional Code 2:	Not reported
Additional Code 3:	Not reported
Additional Code 4:	Not reported
Additional Code 5:	Not reported

Additional Info:

Year:	1995
Gen EPA ID:	CAD981667843

Shipment Date:	19951026
Creation Date:	7/26/1996 0:00:00
Receipt Date:	19951026
Manifest ID:	93016111
Trans EPA ID:	CAD008364432
Trans Name:	Not reported
Trans 2 EPA ID:	Not reported
Trans 2 Name:	Not reported
TSDF EPA ID:	CAD008364432
Trans Name:	Not reported
TSDF Alt EPA ID:	Not reported
TSDF Alt Name:	Not reported
Waste Code Description:	214 - Unspecified solvent mixture
RCRA Code:	D001
Meth Code:	R01 - Recycler
Quantity Tons:	0.36
Waste Quantity:	100
Quantity Unit:	G
Additional Code 1:	Not reported
Additional Code 2:	Not reported
Additional Code 3:	Not reported
Additional Code 4:	Not reported
Additional Code 5:	Not reported

Shipment Date:	19950912
Creation Date:	4/1/1996 0:00:00
Receipt Date:	19950912
Manifest ID:	93726938
Trans EPA ID:	CAL000024110

PIONEER MAGNETICS INC (Continued) **1000312438**

Trans Name:	Not reported
Trans 2 EPA ID:	Not reported
Trans 2 Name:	Not reported
TSDF EPA ID:	CAL000024110
Trans Name:	Not reported
TSDF Alt EPA ID:	Not reported
TSDF Alt Name:	Not reported
Waste Code Description:	181 - Other inorganic solid waste Organics
RCRA Code:	Not reported
Meth Code:	R01 - Recycler
Quantity Tons:	2
Waste Quantity:	4000
Quantity Unit:	P
Additional Code 1:	Not reported
Additional Code 2:	Not reported
Additional Code 3:	Not reported
Additional Code 4:	Not reported
Additional Code 5:	Not reported
Shipment Date:	19950809
Creation Date:	4/3/1996 0:00:00
Receipt Date:	19950809
Manifest ID:	93016063
Trans EPA ID:	CAD008364432
Trans Name:	Not reported
Trans 2 EPA ID:	Not reported
Trans 2 Name:	Not reported
TSDF EPA ID:	CAD008364432
Trans Name:	Not reported
TSDF Alt EPA ID:	CAD008364432
TSDF Alt Name:	Not reported
Waste Code Description:	214 - Unspecified solvent mixture
RCRA Code:	D001
Meth Code:	R01 - Recycler
Quantity Tons:	0.792
Waste Quantity:	220
Quantity Unit:	G
Additional Code 1:	Not reported
Additional Code 2:	Not reported
Additional Code 3:	Not reported
Additional Code 4:	Not reported
Additional Code 5:	Not reported
Shipment Date:	19950510
Creation Date:	4/2/1996 0:00:00
Receipt Date:	19950510
Manifest ID:	95302717
Trans EPA ID:	CAD008364432
Trans Name:	Not reported
Trans 2 EPA ID:	Not reported
Trans 2 Name:	Not reported
TSDF EPA ID:	CAD008364432
Trans Name:	Not reported
TSDF Alt EPA ID:	CAD008364432
TSDF Alt Name:	Not reported
Waste Code Description:	352 - Other organic solids
RCRA Code:	D001

PIONEER MAGNETICS INC (Continued) **1000312438**

Meth Code:	R01 - Recycler
Quantity Tons:	0.075
Waste Quantity:	150
Quantity Unit:	P
Additional Code 1:	Not reported
Additional Code 2:	Not reported
Additional Code 3:	Not reported
Additional Code 4:	Not reported
Additional Code 5:	Not reported
Shipment Date:	19950510
Creation Date:	4/2/1996 0:00:00
Receipt Date:	19950510
Manifest ID:	95302717
Trans EPA ID:	CAD008364432
Trans Name:	Not reported
Trans 2 EPA ID:	Not reported
Trans 2 Name:	Not reported
TSDF EPA ID:	CAD008364432
Trans Name:	Not reported
TSDF Alt EPA ID:	CAD008364432
TSDF Alt Name:	Not reported
Waste Code Description:	214 - Unspecified solvent mixture
RCRA Code:	D001
Meth Code:	R01 - Recycler
Quantity Tons:	0.972
Waste Quantity:	270
Quantity Unit:	G
Additional Code 1:	Not reported
Additional Code 2:	Not reported
Additional Code 3:	Not reported
Additional Code 4:	Not reported
Additional Code 5:	Not reported
Shipment Date:	19950503
Creation Date:	4/2/1996 0:00:00
Receipt Date:	19950503
Manifest ID:	93726886
Trans EPA ID:	CAL000024110
Trans Name:	Not reported
Trans 2 EPA ID:	Not reported
Trans 2 Name:	Not reported
TSDF EPA ID:	CAL000024110
Trans Name:	Not reported
TSDF Alt EPA ID:	Not reported
TSDF Alt Name:	Not reported
Waste Code Description:	181 - Other inorganic solid waste Organics
RCRA Code:	Not reported
Meth Code:	R01 - Recycler
Quantity Tons:	6
Waste Quantity:	12000
Quantity Unit:	P
Additional Code 1:	Not reported
Additional Code 2:	Not reported
Additional Code 3:	Not reported
Additional Code 4:	Not reported
Additional Code 5:	Not reported

PIONEER MAGNETICS INC (Continued) **1000312438**

Shipment Date:	19950201
Creation Date:	3/29/1996 0:00:00
Receipt Date:	19950201
Manifest ID:	95270788
Trans EPA ID:	CAD008364432
Trans Name:	Not reported
Trans 2 EPA ID:	Not reported
Trans 2 Name:	Not reported
TSDF EPA ID:	CAD008364432
Trans Name:	Not reported
TSDF Alt EPA ID:	CAD008364432
TSDF Alt Name:	Not reported
Waste Code Description:	214 - Unspecified solvent mixture
RCRA Code:	D001
Meth Code:	R01 - Recycler
Quantity Tons:	0.792
Waste Quantity:	220
Quantity Unit:	G
Additional Code 1:	Not reported
Additional Code 2:	Not reported
Additional Code 3:	Not reported
Additional Code 4:	Not reported
Additional Code 5:	Not reported

Additional Info:

Year:	2008
Gen EPA ID:	CAD981667843

Shipment Date:	20080918
Creation Date:	6/16/2011 11:25:01
Receipt Date:	20080919
Manifest ID:	002940821JJK
Trans EPA ID:	CAD008364432
Trans Name:	RHO CHEM LLC
Trans 2 EPA ID:	Not reported
Trans 2 Name:	Not reported
TSDF EPA ID:	CAD008364432
Trans Name:	RHO CHEM LLC
TSDF Alt EPA ID:	Not reported
TSDF Alt Name:	Not reported
Waste Code Description:	214 - Unspecified solvent mixture
RCRA Code:	F005
Meth Code:	H061 - Fuel Blending Prior To Energy Recovery At Another Site
Quantity Tons:	0.792
Waste Quantity:	220
Quantity Unit:	G
Additional Code 1:	F003
Additional Code 2:	F002
Additional Code 3:	D035
Additional Code 4:	D001
Additional Code 5:	Not reported

Shipment Date:	20080612
Creation Date:	6/16/2011 11:25:56
Receipt Date:	20080612
Manifest ID:	002940022JJK
Trans EPA ID:	CAD008364432

PIONEER MAGNETICS INC (Continued) **1000312438**

Trans Name:	RHO CHEM LLC
Trans 2 EPA ID:	Not reported
Trans 2 Name:	Not reported
TSDF EPA ID:	CAD008364432
Trans Name:	RHO CHEM LLC
TSDF Alt EPA ID:	Not reported
TSDF Alt Name:	Not reported
Waste Code Description:	214 - Unspecified solvent mixture
RCRA Code:	F005
Meth Code:	H061 - Fuel Blending Prior To Energy Recovery At Another Site
Quantity Tons:	0.7776
Waste Quantity:	216
Quantity Unit:	G
Additional Code 1:	F003
Additional Code 2:	F002
Additional Code 3:	D035
Additional Code 4:	D001
Additional Code 5:	Not reported

Shipment Date:	20080115
Creation Date:	6/16/2011 11:26:46
Receipt Date:	20080116
Manifest ID:	002934276JJK
Trans EPA ID:	CAD008364432
Trans Name:	RHO CHEM CORPORATION
Trans 2 EPA ID:	Not reported
Trans 2 Name:	Not reported
TSDF EPA ID:	CAD008364432
Trans Name:	RHO CHEM CORPORATION
TSDF Alt EPA ID:	Not reported
TSDF Alt Name:	Not reported
Waste Code Description:	214 - Unspecified solvent mixture
RCRA Code:	F005
Meth Code:	H061 - Fuel Blending Prior To Energy Recovery At Another Site
Quantity Tons:	0.7776
Waste Quantity:	216
Quantity Unit:	G
Additional Code 1:	F003
Additional Code 2:	F002
Additional Code 3:	D035
Additional Code 4:	D001
Additional Code 5:	Not reported

Additional Info:

Year:	2014
Gen EPA ID:	CAD981667843

Shipment Date:	20140827
Creation Date:	11/6/2014 22:15:08
Receipt Date:	20140828
Manifest ID:	000169382MWI
Trans EPA ID:	CAD008364432
Trans Name:	RHO CHEM LLC
Trans 2 EPA ID:	Not reported
Trans 2 Name:	Not reported
TSDF EPA ID:	CAD008364432
Trans Name:	RHO CHEM LLC

PIONEER MAGNETICS INC (Continued) **1000312438**

TSDF Alt EPA ID: Not reported
TSDF Alt Name: Not reported
Waste Code Description: 741 - Liquids with halogenated organic compounds > 1000 mg/l
RCRA Code: F005
Meth Code: H141 - Storage, Bulking, And/Or Transfer Off Site--No Treatment/Reovery (H010-H129) Or (H131-H135)
Quantity Tons: 0.90072
Waste Quantity: 216
Quantity Unit: G
Additional Code 1: F003
Additional Code 2: F002
Additional Code 3: D035
Additional Code 4: D001
Additional Code 5: Not reported

Shipment Date: 20140818
Creation Date: 10/19/2014 22:15:07
Receipt Date: 20140818
Manifest ID: 008461804JJK
Trans EPA ID: CAL000024110
Trans Name: P KAY METAL INC
Trans 2 EPA ID: Not reported
Trans 2 Name: Not reported
TSDF EPA ID: CAL000024110
Trans Name: P KAY METAL INC
TSDF Alt EPA ID: Not reported
TSDF Alt Name: Not reported
Waste Code Description: 181 - Other inorganic solid waste Organics
RCRA Code: D008
Meth Code: H010 - Metals Recovery Including Retoring,Smelting,Chemicals,Ect
Quantity Tons: 0.7
Waste Quantity: 1400
Quantity Unit: P
Additional Code 1: Not reported
Additional Code 2: Not reported
Additional Code 3: Not reported
Additional Code 4: Not reported
Additional Code 5: Not reported

Additional Info:
Year: 2006
Gen EPA ID: CAD981667843

Shipment Date: 20061201
Creation Date: 3/30/2007 13:33:18
Receipt Date: 20061204
Manifest ID: 000500555JJK
Trans EPA ID: CAD008364432
Trans Name: RHO-CHEM
Trans 2 EPA ID: Not reported
Trans 2 Name: Not reported
TSDF EPA ID: CAD008364432
Trans Name: RHO-CHEM CORPORATION
TSDF Alt EPA ID: Not reported
TSDF Alt Name: Not reported
Waste Code Description: 214 - Unspecified solvent mixture
RCRA Code: F005

PIONEER MAGNETICS INC (Continued) **1000312438**

Meth Code:	H061 - Fuel Blending Prior To Energy Recovery At Another Site
Quantity Tons:	0.792
Waste Quantity:	220
Quantity Unit:	G
Additional Code 1:	F003
Additional Code 2:	F002
Additional Code 3:	D035
Additional Code 4:	D001
Additional Code 5:	Not reported
Shipment Date:	20060824
Creation Date:	11/21/2006 18:30:32
Receipt Date:	20060825
Manifest ID:	24958150
Trans EPA ID:	CAD008364432
Trans Name:	RHO CHEM
Trans 2 EPA ID:	Not reported
Trans 2 Name:	Not reported
TSDF EPA ID:	CAD008364432
Trans Name:	RHO CHEM CORPORATION
TSDF Alt EPA ID:	CAD008364432
TSDF Alt Name:	Not reported
Waste Code Description:	214 - Unspecified solvent mixture
RCRA Code:	D001
Meth Code:	T01 - Treatment, Tank
Quantity Tons:	0.7776
Waste Quantity:	216
Quantity Unit:	G
Additional Code 1:	Not reported
Additional Code 2:	Not reported
Additional Code 3:	Not reported
Additional Code 4:	Not reported
Additional Code 5:	Not reported
Shipment Date:	20060815
Creation Date:	9/27/2006 18:36:04
Receipt Date:	20060815
Manifest ID:	23754792
Trans EPA ID:	CAL000024110
Trans Name:	P KAY METAL INC
Trans 2 EPA ID:	Not reported
Trans 2 Name:	Not reported
TSDF EPA ID:	CAL000024110
Trans Name:	P KAY METAL INC
TSDF Alt EPA ID:	Not reported
TSDF Alt Name:	Not reported
Waste Code Description:	181 - Other inorganic solid waste Organics
RCRA Code:	D008
Meth Code:	R01 - Recycler
Quantity Tons:	0.5
Waste Quantity:	1000
Quantity Unit:	P
Additional Code 1:	Not reported
Additional Code 2:	Not reported
Additional Code 3:	Not reported
Additional Code 4:	Not reported
Additional Code 5:	Not reported

PIONEER MAGNETICS INC (Continued) **1000312438**

Shipment Date:	20060509
Creation Date:	8/11/2006 18:33:03
Receipt Date:	20060509
Manifest ID:	24956636
Trans EPA ID:	CAD008364432
Trans Name:	RHO CHEM
Trans 2 EPA ID:	Not reported
Trans 2 Name:	Not reported
TSDF EPA ID:	CAD008364432
Trans Name:	RHO CHEM CORPORATION
TSDF Alt EPA ID:	CAD008364432
TSDF Alt Name:	Not reported
Waste Code Description:	214 - Unspecified solvent mixture
RCRA Code:	D001
Meth Code:	T01 - Treatment, Tank
Quantity Tons:	0.108
Waste Quantity:	216
Quantity Unit:	P
Additional Code 1:	Not reported
Additional Code 2:	Not reported
Additional Code 3:	Not reported
Additional Code 4:	Not reported
Additional Code 5:	Not reported

Shipment Date:	20060216
Creation Date:	7/5/2006 12:03:31
Receipt Date:	20060216
Manifest ID:	24578709
Trans EPA ID:	CAD008364432
Trans Name:	RHO-CHEM
Trans 2 EPA ID:	Not reported
Trans 2 Name:	Not reported
TSDF EPA ID:	CAD008364432
Trans Name:	RHO-CHEM CORPORATION
TSDF Alt EPA ID:	CAD008364432
TSDF Alt Name:	Not reported
Waste Code Description:	214 - Unspecified solvent mixture
RCRA Code:	D001
Meth Code:	T01 - Treatment, Tank
Quantity Tons:	0.7776
Waste Quantity:	216
Quantity Unit:	G
Additional Code 1:	Not reported
Additional Code 2:	Not reported
Additional Code 3:	Not reported
Additional Code 4:	Not reported
Additional Code 5:	Not reported

Additional Info:

Year:	1999
Gen EPA ID:	CAD981667843

Shipment Date:	19991228
Creation Date:	3/7/2000 0:00:00
Receipt Date:	19991228
Manifest ID:	99313138
Trans EPA ID:	CAD008364432

PIONEER MAGNETICS INC (Continued) **1000312438**

Trans Name:	Not reported
Trans 2 EPA ID:	Not reported
Trans 2 Name:	Not reported
TSDF EPA ID:	CAD008364432
Trans Name:	Not reported
TSDF Alt EPA ID:	CAD008364432
TSDF Alt Name:	Not reported
Waste Code Description:	214 - Unspecified solvent mixture
RCRA Code:	D001
Meth Code:	R01 - Recycler
Quantity Tons:	1.1664
Waste Quantity:	324
Quantity Unit:	G
Additional Code 1:	Not reported
Additional Code 2:	Not reported
Additional Code 3:	Not reported
Additional Code 4:	Not reported
Additional Code 5:	Not reported
Shipment Date:	19991221
Creation Date:	Not reported
Receipt Date:	Not reported
Manifest ID:	99369566
Trans EPA ID:	CAD008364432
Trans Name:	Not reported
Trans 2 EPA ID:	Not reported
Trans 2 Name:	Not reported
TSDF EPA ID:	CAD008364432
Trans Name:	Not reported
TSDF Alt EPA ID:	CAD008364432
TSDF Alt Name:	Not reported
Waste Code Description:	551 - Laboratory waste chemicals 561 Detergent and soap
RCRA Code:	D002
Meth Code:	T01 - Treatment, Tank
Quantity Tons:	0.05
Waste Quantity:	100
Quantity Unit:	P
Additional Code 1:	Not reported
Additional Code 2:	Not reported
Additional Code 3:	Not reported
Additional Code 4:	Not reported
Additional Code 5:	Not reported
Shipment Date:	19991221
Creation Date:	4/4/2000 0:00:00
Receipt Date:	19991221
Manifest ID:	99369566
Trans EPA ID:	CAD008364432
Trans Name:	Not reported
Trans 2 EPA ID:	Not reported
Trans 2 Name:	Not reported
TSDF EPA ID:	CAD008364432
Trans Name:	Not reported
TSDF Alt EPA ID:	CAD008364432
TSDF Alt Name:	Not reported
Waste Code Description:	551 - Laboratory waste chemicals 561 Detergent and soap
RCRA Code:	D001

PIONEER MAGNETICS INC (Continued) **1000312438**

Meth Code:	T03 - Treatment, Incineration
Quantity Tons:	0.0667
Waste Quantity:	16
Quantity Unit:	G
Additional Code 1:	Not reported
Additional Code 2:	Not reported
Additional Code 3:	Not reported
Additional Code 4:	Not reported
Additional Code 5:	Not reported
Shipment Date:	19991221
Creation Date:	4/4/2000 0:00:00
Receipt Date:	19991221
Manifest ID:	99369566
Trans EPA ID:	CAD008364432
Trans Name:	Not reported
Trans 2 EPA ID:	Not reported
Trans 2 Name:	Not reported
TSDF EPA ID:	CAD008364432
Trans Name:	Not reported
TSDF Alt EPA ID:	CAD008364432
TSDF Alt Name:	Not reported
Waste Code Description:	135 - Unspecified aqueous solution
RCRA Code:	Not reported
Meth Code:	T03 - Treatment, Incineration
Quantity Tons:	0.0882
Waste Quantity:	21
Quantity Unit:	G
Additional Code 1:	Not reported
Additional Code 2:	Not reported
Additional Code 3:	Not reported
Additional Code 4:	Not reported
Additional Code 5:	Not reported
Shipment Date:	19991221
Creation Date:	4/4/2000 0:00:00
Receipt Date:	19991221
Manifest ID:	99369566
Trans EPA ID:	CAD008364432
Trans Name:	Not reported
Trans 2 EPA ID:	Not reported
Trans 2 Name:	Not reported
TSDF EPA ID:	CAD008364432
Trans Name:	Not reported
TSDF Alt EPA ID:	CAD008364432
TSDF Alt Name:	Not reported
Waste Code Description:	352 - Other organic solids
RCRA Code:	D001
Meth Code:	R01 - Recycler
Quantity Tons:	0.3
Waste Quantity:	600
Quantity Unit:	P
Additional Code 1:	Not reported
Additional Code 2:	Not reported
Additional Code 3:	Not reported
Additional Code 4:	Not reported
Additional Code 5:	Not reported

PIONEER MAGNETICS INC (Continued) **1000312438**

Shipment Date:	19991221
Creation Date:	4/4/2000 0:00:00
Receipt Date:	19991221
Manifest ID:	99369566
Trans EPA ID:	CAD008364432
Trans Name:	Not reported
Trans 2 EPA ID:	Not reported
Trans 2 Name:	Not reported
TSDF EPA ID:	CAD008364432
Trans Name:	Not reported
TSDF Alt EPA ID:	CAD008364432
TSDF Alt Name:	Not reported
Waste Code Description:	551 - Laboratory waste chemicals 561 Detergent and soap
RCRA Code:	D002
Meth Code:	T01 - Treatment, Tank
Quantity Tons:	0.05
Waste Quantity:	100
Quantity Unit:	P
Additional Code 1:	Not reported
Additional Code 2:	Not reported
Additional Code 3:	Not reported
Additional Code 4:	Not reported
Additional Code 5:	Not reported

Shipment Date:	19991026
Creation Date:	1/11/2000 0:00:00
Receipt Date:	19991026
Manifest ID:	99559980
Trans EPA ID:	CAD008364432
Trans Name:	Not reported
Trans 2 EPA ID:	Not reported
Trans 2 Name:	Not reported
TSDF EPA ID:	CAD008364432
Trans Name:	Not reported
TSDF Alt EPA ID:	CAD008364432
TSDF Alt Name:	Not reported
Waste Code Description:	214 - Unspecified solvent mixture
RCRA Code:	D001
Meth Code:	R01 - Recycler
Quantity Tons:	0.7776
Waste Quantity:	216
Quantity Unit:	G
Additional Code 1:	Not reported
Additional Code 2:	Not reported
Additional Code 3:	Not reported
Additional Code 4:	Not reported
Additional Code 5:	Not reported

Shipment Date:	19990826
Creation Date:	10/28/1999 0:00:00
Receipt Date:	19990827
Manifest ID:	99444471
Trans EPA ID:	CAL000024110
Trans Name:	Not reported
Trans 2 EPA ID:	Not reported
Trans 2 Name:	Not reported
TSDF EPA ID:	CAL000024110

PIONEER MAGNETICS INC (Continued) **1000312438**

Trans Name:	Not reported
TSDF Alt EPA ID:	Not reported
TSDF Alt Name:	Not reported
Waste Code Description:	181 - Other inorganic solid waste Organics
RCRA Code:	D008
Meth Code:	R01 - Recycler
Quantity Tons:	1
Waste Quantity:	2000
Quantity Unit:	P
Additional Code 1:	Not reported
Additional Code 2:	Not reported
Additional Code 3:	Not reported
Additional Code 4:	Not reported
Additional Code 5:	Not reported
Shipment Date:	19990629
Creation Date:	8/24/1999 0:00:00
Receipt Date:	19990629
Manifest ID:	99253902
Trans EPA ID:	CAD008364432
Trans Name:	Not reported
Trans 2 EPA ID:	Not reported
Trans 2 Name:	Not reported
TSDF EPA ID:	CAD008364432
Trans Name:	Not reported
TSDF Alt EPA ID:	CAD008364432
TSDF Alt Name:	Not reported
Waste Code Description:	214 - Unspecified solvent mixture
RCRA Code:	D001
Meth Code:	R01 - Recycler
Quantity Tons:	0.594
Waste Quantity:	165
Quantity Unit:	G
Additional Code 1:	Not reported
Additional Code 2:	Not reported
Additional Code 3:	Not reported
Additional Code 4:	Not reported
Additional Code 5:	Not reported
Shipment Date:	19990429
Creation Date:	6/18/1999 0:00:00
Receipt Date:	19990429
Manifest ID:	99253624
Trans EPA ID:	CAD008364432
Trans Name:	Not reported
Trans 2 EPA ID:	Not reported
Trans 2 Name:	Not reported
TSDF EPA ID:	CAD008364432
Trans Name:	Not reported
TSDF Alt EPA ID:	CAD008364432
TSDF Alt Name:	Not reported
Waste Code Description:	214 - Unspecified solvent mixture
RCRA Code:	D001
Meth Code:	R01 - Recycler
Quantity Tons:	0.972
Waste Quantity:	270
Quantity Unit:	G

PIONEER MAGNETICS INC (Continued) **1000312438**

Additional Code 1:	Not reported
Additional Code 2:	Not reported
Additional Code 3:	Not reported
Additional Code 4:	Not reported
Additional Code 5:	Not reported

Additional Info:

Year:	2004
Gen EPA ID:	CAD981667843
Shipment Date:	20041130
Creation Date:	1/28/2005 18:31:06
Receipt Date:	20041130
Manifest ID:	23786028
Trans EPA ID:	CAD008364432
Trans Name:	RHO-CHEM
Trans 2 EPA ID:	Not reported
Trans 2 Name:	Not reported
TSDF EPA ID:	CAD008364432
Trans Name:	RHO-CHEM CORPORATION
TSDF Alt EPA ID:	CAD008364432
TSDF Alt Name:	Not reported
Waste Code Description:	214 - Unspecified solvent mixture
RCRA Code:	D001
Meth Code:	T01 - Treatment, Tank
Quantity Tons:	0.99
Waste Quantity:	275
Quantity Unit:	G
Additional Code 1:	Not reported
Additional Code 2:	Not reported
Additional Code 3:	Not reported
Additional Code 4:	Not reported
Additional Code 5:	Not reported
Shipment Date:	20040826
Creation Date:	1/4/2005 18:33:27
Receipt Date:	20040826
Manifest ID:	22786784
Trans EPA ID:	CAD008364432
Trans Name:	RHO-CHEM
Trans 2 EPA ID:	Not reported
Trans 2 Name:	Not reported
TSDF EPA ID:	CAD008364432
Trans Name:	RHO-CHEM CORPORATION
TSDF Alt EPA ID:	CAD008364432
TSDF Alt Name:	Not reported
Waste Code Description:	214 - Unspecified solvent mixture
RCRA Code:	D001
Meth Code:	T01 - Treatment, Tank
Quantity Tons:	0.7776
Waste Quantity:	216
Quantity Unit:	G
Additional Code 1:	Not reported
Additional Code 2:	Not reported
Additional Code 3:	Not reported
Additional Code 4:	Not reported
Additional Code 5:	Not reported

PIONEER MAGNETICS INC (Continued) **1000312438**

Shipment Date:	20040602
Creation Date:	11/1/2004 12:36:11
Receipt Date:	20040602
Manifest ID:	22237665
Trans EPA ID:	CAL000024110
Trans Name:	P KAY METAL INC
Trans 2 EPA ID:	Not reported
Trans 2 Name:	Not reported
TSDF EPA ID:	CAL000024110
Trans Name:	P KAY METAL INC
TSDF Alt EPA ID:	Not reported
TSDF Alt Name:	Not reported
Waste Code Description:	181 - Other inorganic solid waste Organics
RCRA Code:	D008
Meth Code:	R01 - Recycler
Quantity Tons:	0.5
Waste Quantity:	1000
Quantity Unit:	P
Additional Code 1:	Not reported
Additional Code 2:	Not reported
Additional Code 3:	Not reported
Additional Code 4:	Not reported
Additional Code 5:	Not reported

Shipment Date:	20040513
Creation Date:	10/15/2004 10:46:40
Receipt Date:	20040513
Manifest ID:	22786380
Trans EPA ID:	CAD008364432
Trans Name:	RHO-CHEM
Trans 2 EPA ID:	Not reported
Trans 2 Name:	Not reported
TSDF EPA ID:	CAD008364432
Trans Name:	RHO-CHEM CORPORATION
TSDF Alt EPA ID:	CAD008364432
TSDF Alt Name:	Not reported
Waste Code Description:	214 - Unspecified solvent mixture
RCRA Code:	D001
Meth Code:	T01 - Treatment, Tank
Quantity Tons:	0.7776
Waste Quantity:	216
Quantity Unit:	G
Additional Code 1:	Not reported
Additional Code 2:	Not reported
Additional Code 3:	Not reported
Additional Code 4:	Not reported
Additional Code 5:	Not reported

Shipment Date:	20040318
Creation Date:	8/23/2004 8:30:10
Receipt Date:	20040318
Manifest ID:	22786146
Trans EPA ID:	CAD008364432
Trans Name:	RHO-CHEM
Trans 2 EPA ID:	Not reported
Trans 2 Name:	Not reported
TSDF EPA ID:	CAD008364432

PIONEER MAGNETICS INC (Continued) **1000312438**

Trans Name:	RHO-CHEM CORPORATION
TSDF Alt EPA ID:	CAD008364432
TSDF Alt Name:	Not reported
Waste Code Description:	214 - Unspecified solvent mixture
RCRA Code:	D001
Meth Code:	T01 - Treatment, Tank
Quantity Tons:	0.7776
Waste Quantity:	216
Quantity Unit:	G
Additional Code 1:	Not reported
Additional Code 2:	Not reported
Additional Code 3:	Not reported
Additional Code 4:	Not reported
Additional Code 5:	Not reported

Shipment Date:	20040129
Creation Date:	8/19/2004 11:23:49
Receipt Date:	20040129
Manifest ID:	22789873
Trans EPA ID:	CAD008364432
Trans Name:	RHO-CHEM
Trans 2 EPA ID:	Not reported
Trans 2 Name:	Not reported
TSDF EPA ID:	CAD008364432
Trans Name:	RHO-CHEM CORPORATION
TSDF Alt EPA ID:	CAD008364432
TSDF Alt Name:	Not reported
Waste Code Description:	214 - Unspecified solvent mixture
RCRA Code:	D001
Meth Code:	T01 - Treatment, Tank
Quantity Tons:	0.7776
Waste Quantity:	216
Quantity Unit:	G
Additional Code 1:	Not reported
Additional Code 2:	Not reported
Additional Code 3:	Not reported
Additional Code 4:	Not reported
Additional Code 5:	Not reported

Additional Info:

Year:	1997
Gen EPA ID:	CAD981667843

Shipment Date:	19971113
Creation Date:	7/23/1998 0:00:00
Receipt Date:	19971113
Manifest ID:	96614799
Trans EPA ID:	CAD008364432
Trans Name:	Not reported
Trans 2 EPA ID:	Not reported
Trans 2 Name:	Not reported
TSDF EPA ID:	CAD008364432
Trans Name:	Not reported
TSDF Alt EPA ID:	CAD008364432
TSDF Alt Name:	Not reported
Waste Code Description:	214 - Unspecified solvent mixture
RCRA Code:	D001

PIONEER MAGNETICS INC (Continued) **1000312438**

Meth Code:	R01 - Recycler
Quantity Tons:	1.1664
Waste Quantity:	324
Quantity Unit:	G
Additional Code 1:	Not reported
Additional Code 2:	Not reported
Additional Code 3:	Not reported
Additional Code 4:	Not reported
Additional Code 5:	Not reported
Shipment Date:	19970925
Creation Date:	7/23/1998 0:00:00
Receipt Date:	19970925
Manifest ID:	96614578
Trans EPA ID:	CAD008364432
Trans Name:	Not reported
Trans 2 EPA ID:	Not reported
Trans 2 Name:	Not reported
TSDF EPA ID:	CAD008364432
Trans Name:	Not reported
TSDF Alt EPA ID:	CAD008364432
TSDF Alt Name:	Not reported
Waste Code Description:	214 - Unspecified solvent mixture
RCRA Code:	D001
Meth Code:	R01 - Recycler
Quantity Tons:	0.972
Waste Quantity:	270
Quantity Unit:	G
Additional Code 1:	Not reported
Additional Code 2:	Not reported
Additional Code 3:	Not reported
Additional Code 4:	Not reported
Additional Code 5:	Not reported
Shipment Date:	19970624
Creation Date:	12/4/1997 0:00:00
Receipt Date:	19970624
Manifest ID:	96612912
Trans EPA ID:	CAD008364432
Trans Name:	Not reported
Trans 2 EPA ID:	Not reported
Trans 2 Name:	Not reported
TSDF EPA ID:	CAD008364432
Trans Name:	Not reported
TSDF Alt EPA ID:	Not reported
TSDF Alt Name:	Not reported
Waste Code Description:	214 - Unspecified solvent mixture
RCRA Code:	D001
Meth Code:	R01 - Recycler
Quantity Tons:	0.972
Waste Quantity:	270
Quantity Unit:	G
Additional Code 1:	Not reported
Additional Code 2:	Not reported
Additional Code 3:	Not reported
Additional Code 4:	Not reported
Additional Code 5:	Not reported

PIONEER MAGNETICS INC (Continued) **1000312438**

Shipment Date:	19970624
Creation Date:	12/4/1997 0:00:00
Receipt Date:	19970624
Manifest ID:	96612912
Trans EPA ID:	CAD008364432
Trans Name:	Not reported
Trans 2 EPA ID:	Not reported
Trans 2 Name:	Not reported
TSDF EPA ID:	CAD008364432
Trans Name:	Not reported
TSDF Alt EPA ID:	Not reported
TSDF Alt Name:	Not reported
Waste Code Description:	214 - Unspecified solvent mixture
RCRA Code:	D001
Meth Code:	R01 - Recycler
Quantity Tons:	0.3888
Waste Quantity:	108
Quantity Unit:	G
Additional Code 1:	Not reported
Additional Code 2:	Not reported
Additional Code 3:	Not reported
Additional Code 4:	Not reported
Additional Code 5:	Not reported

Shipment Date:	19970624
Creation Date:	12/4/1997 0:00:00
Receipt Date:	19970624
Manifest ID:	96612912
Trans EPA ID:	CAD008364432
Trans Name:	Not reported
Trans 2 EPA ID:	Not reported
Trans 2 Name:	Not reported
TSDF EPA ID:	CAD008364432
Trans Name:	Not reported
TSDF Alt EPA ID:	Not reported
TSDF Alt Name:	Not reported
Waste Code Description:	214 - Unspecified solvent mixture
RCRA Code:	D001
Meth Code:	R01 - Recycler
Quantity Tons:	0.1944
Waste Quantity:	54
Quantity Unit:	G
Additional Code 1:	Not reported
Additional Code 2:	Not reported
Additional Code 3:	Not reported
Additional Code 4:	Not reported
Additional Code 5:	Not reported

Shipment Date:	19970620
Creation Date:	12/4/1997 0:00:00
Receipt Date:	19970620
Manifest ID:	93727116
Trans EPA ID:	CAL000024110
Trans Name:	Not reported
Trans 2 EPA ID:	Not reported
Trans 2 Name:	Not reported
TSDF EPA ID:	CAL000024110

PIONEER MAGNETICS INC (Continued) **1000312438**

Trans Name:	Not reported
TSDF Alt EPA ID:	Not reported
TSDF Alt Name:	Not reported
Waste Code Description:	181 - Other inorganic solid waste Organics
RCRA Code:	D008
Meth Code:	R01 - Recycler
Quantity Tons:	0.5
Waste Quantity:	1000
Quantity Unit:	P
Additional Code 1:	Not reported
Additional Code 2:	Not reported
Additional Code 3:	Not reported
Additional Code 4:	Not reported
Additional Code 5:	Not reported
Shipment Date:	19970408
Creation Date:	6/26/1997 0:00:00
Receipt Date:	19970408
Manifest ID:	93727196
Trans EPA ID:	CAL000024110
Trans Name:	Not reported
Trans 2 EPA ID:	Not reported
Trans 2 Name:	Not reported
TSDF EPA ID:	CAL000024110
Trans Name:	Not reported
TSDF Alt EPA ID:	HAHQ36034376
TSDF Alt Name:	Not reported
Waste Code Description:	181 - Other inorganic solid waste Organics
RCRA Code:	D008
Meth Code:	R01 - Recycler
Quantity Tons:	0.9
Waste Quantity:	1800
Quantity Unit:	P
Additional Code 1:	Not reported
Additional Code 2:	Not reported
Additional Code 3:	Not reported
Additional Code 4:	Not reported
Additional Code 5:	Not reported
Shipment Date:	19970401
Creation Date:	6/26/1997 0:00:00
Receipt Date:	19970401
Manifest ID:	96786386
Trans EPA ID:	CAD008364432
Trans Name:	Not reported
Trans 2 EPA ID:	Not reported
Trans 2 Name:	Not reported
TSDF EPA ID:	CAD008364432
Trans Name:	Not reported
TSDF Alt EPA ID:	CAD008364432
TSDF Alt Name:	Not reported
Waste Code Description:	214 - Unspecified solvent mixture
RCRA Code:	D001
Meth Code:	R01 - Recycler
Quantity Tons:	0.72
Waste Quantity:	200
Quantity Unit:	G

PIONEER MAGNETICS INC (Continued) **1000312438**

Additional Code 1:	Not reported
Additional Code 2:	Not reported
Additional Code 3:	Not reported
Additional Code 4:	Not reported
Additional Code 5:	Not reported
Shipment Date:	19970121
Creation Date:	5/30/1997 0:00:00
Receipt Date:	19970121
Manifest ID:	96782681
Trans EPA ID:	CAD008364432
Trans Name:	Not reported
Trans 2 EPA ID:	Not reported
Trans 2 Name:	Not reported
TSDF EPA ID:	CAD008364432
Trans Name:	Not reported
TSDF Alt EPA ID:	Not reported
TSDF Alt Name:	Not reported
Waste Code Description:	214 - Unspecified solvent mixture
RCRA Code:	D001
Meth Code:	R01 - Recycler
Quantity Tons:	0.7776
Waste Quantity:	216
Quantity Unit:	G
Additional Code 1:	Not reported
Additional Code 2:	Not reported
Additional Code 3:	Not reported
Additional Code 4:	Not reported
Additional Code 5:	Not reported

Additional Info:

Year:	2001
Gen EPA ID:	CAD981667843
Shipment Date:	20011101
Creation Date:	1/16/2002 0:00:00
Receipt Date:	20011101
Manifest ID:	20987303
Trans EPA ID:	CAD008364432
Trans Name:	Not reported
Trans 2 EPA ID:	Not reported
Trans 2 Name:	Not reported
TSDF EPA ID:	CAD008364432
Trans Name:	Not reported
TSDF Alt EPA ID:	CAD008364432
TSDF Alt Name:	Not reported
Waste Code Description:	214 - Unspecified solvent mixture
RCRA Code:	D001
Meth Code:	T01 - Treatment, Tank
Quantity Tons:	0.972
Waste Quantity:	270
Quantity Unit:	G
Additional Code 1:	Not reported
Additional Code 2:	Not reported
Additional Code 3:	Not reported
Additional Code 4:	Not reported
Additional Code 5:	Not reported

PIONEER MAGNETICS INC (Continued) **1000312438**

Shipment Date:	20010802
Creation Date:	10/3/2001 0:00:00
Receipt Date:	20010802
Manifest ID:	20986939
Trans EPA ID:	CAD008364432
Trans Name:	Not reported
Trans 2 EPA ID:	Not reported
Trans 2 Name:	Not reported
TSDF EPA ID:	CAD008364432
Trans Name:	Not reported
TSDF Alt EPA ID:	CAD008364432
TSDF Alt Name:	Not reported
Waste Code Description:	214 - Unspecified solvent mixture
RCRA Code:	D001
Meth Code:	T01 - Treatment, Tank
Quantity Tons:	0.7776
Waste Quantity:	216
Quantity Unit:	G
Additional Code 1:	Not reported
Additional Code 2:	Not reported
Additional Code 3:	Not reported
Additional Code 4:	Not reported
Additional Code 5:	Not reported

Shipment Date:	20010607
Creation Date:	8/14/2001 0:00:00
Receipt Date:	20010607
Manifest ID:	20960320
Trans EPA ID:	CAD008364432
Trans Name:	Not reported
Trans 2 EPA ID:	Not reported
Trans 2 Name:	Not reported
TSDF EPA ID:	CAD008364432
Trans Name:	Not reported
TSDF Alt EPA ID:	CAD008364432
TSDF Alt Name:	Not reported
Waste Code Description:	214 - Unspecified solvent mixture
RCRA Code:	D001
Meth Code:	R01 - Recycler
Quantity Tons:	0.792
Waste Quantity:	220
Quantity Unit:	G
Additional Code 1:	Not reported
Additional Code 2:	Not reported
Additional Code 3:	Not reported
Additional Code 4:	Not reported
Additional Code 5:	Not reported

Shipment Date:	20010329
Creation Date:	6/12/2001 0:00:00
Receipt Date:	20010329
Manifest ID:	20960569
Trans EPA ID:	CAD008364432
Trans Name:	Not reported
Trans 2 EPA ID:	Not reported
Trans 2 Name:	Not reported
TSDF EPA ID:	CAD008364432

PIONEER MAGNETICS INC (Continued) **1000312438**

Trans Name:	Not reported
TSDF Alt EPA ID:	CAD008364432
TSDF Alt Name:	Not reported
Waste Code Description:	214 - Unspecified solvent mixture
RCRA Code:	D001
Meth Code:	R01 - Recycler
Quantity Tons:	0.972
Waste Quantity:	270
Quantity Unit:	G
Additional Code 1:	Not reported
Additional Code 2:	Not reported
Additional Code 3:	Not reported
Additional Code 4:	Not reported
Additional Code 5:	Not reported

Shipment Date:	20010201
Creation Date:	4/10/2001 0:00:00
Receipt Date:	20010201
Manifest ID:	20540613
Trans EPA ID:	CAD008364432
Trans Name:	Not reported
Trans 2 EPA ID:	Not reported
Trans 2 Name:	Not reported
TSDF EPA ID:	CAD008364432
Trans Name:	Not reported
TSDF Alt EPA ID:	CAD008364432
TSDF Alt Name:	Not reported
Waste Code Description:	214 - Unspecified solvent mixture
RCRA Code:	D001
Meth Code:	R01 - Recycler
Quantity Tons:	0.72
Waste Quantity:	200
Quantity Unit:	G
Additional Code 1:	Not reported
Additional Code 2:	Not reported
Additional Code 3:	Not reported
Additional Code 4:	Not reported
Additional Code 5:	Not reported

Additional Info:

Year:	2015
Gen EPA ID:	CAD981667843

Shipment Date:	20151215
Creation Date:	3/5/2016 22:15:15
Receipt Date:	20151221
Manifest ID:	000200080MWI
Trans EPA ID:	CAD983649880
Trans Name:	PSC ENVIRONMENTAL SERVICES OF POMONA LP
Trans 2 EPA ID:	Not reported
Trans 2 Name:	Not reported
TSDF EPA ID:	CAD008364432
Trans Name:	RHO CHEM LLC
TSDF Alt EPA ID:	Not reported
TSDF Alt Name:	Not reported
Waste Code Description:	741 - Liquids with halogenated organic compounds > 1000 mg/l
RCRA Code:	F005

PIONEER MAGNETICS INC (Continued) **1000312438**

Meth Code:	H061 - Fuel Blending Prior To Energy Recovery At Another Site
Quantity Tons:	0.834
Waste Quantity:	200
Quantity Unit:	G
Additional Code 1:	F003
Additional Code 2:	F002
Additional Code 3:	D035
Additional Code 4:	D001
Additional Code 5:	Not reported
Shipment Date:	20150417
Creation Date:	8/31/2015 22:15:10
Receipt Date:	20150417
Manifest ID:	008461857JJK
Trans EPA ID:	CAL000024110
Trans Name:	P KAY METAL INC
Trans 2 EPA ID:	Not reported
Trans 2 Name:	Not reported
TSDF EPA ID:	CAL000024110
Trans Name:	P KAY METAL INC
TSDF Alt EPA ID:	Not reported
TSDF Alt Name:	Not reported
Waste Code Description:	181 - Other inorganic solid waste Organics
RCRA Code:	D008
Meth Code:	H010 - Metals Recovery Including Retoring,Smelting,Chemicals,Ect
Quantity Tons:	0.4
Waste Quantity:	800
Quantity Unit:	P
Additional Code 1:	Not reported
Additional Code 2:	Not reported
Additional Code 3:	Not reported
Additional Code 4:	Not reported
Additional Code 5:	Not reported
Shipment Date:	20150326
Creation Date:	6/26/2015 22:16:07
Receipt Date:	20150326
Manifest ID:	000163965MWI
Trans EPA ID:	CAD008364432
Trans Name:	RHO CHEM LLC
Trans 2 EPA ID:	Not reported
Trans 2 Name:	Not reported
TSDF EPA ID:	CAD008364432
Trans Name:	RHO CHEM LLC
TSDF Alt EPA ID:	Not reported
TSDF Alt Name:	Not reported
Waste Code Description:	741 - Liquids with halogenated organic compounds > 1000 mg/l
RCRA Code:	F005
Meth Code:	H141 - Storage, Bulking, And/Or Transfer Off Site--No Treatment/Reovery (H010-H129) Or (H131-H135)
Quantity Tons:	0.68805
Waste Quantity:	165
Quantity Unit:	G
Additional Code 1:	F003
Additional Code 2:	F002
Additional Code 3:	D035
Additional Code 4:	D001

PIONEER MAGNETICS INC (Continued) **1000312438**

Additional Code 5:	Not reported

Additional Info:

Year:	2012
Gen EPA ID:	CAD981667843
Shipment Date:	20121217
Creation Date:	2/9/2013 22:15:14
Receipt Date:	20121217
Manifest ID:	008461609JJK
Trans EPA ID:	CAL000024110
Trans Name:	P KAY METAL INC
Trans 2 EPA ID:	Not reported
Trans 2 Name:	Not reported
TSDF EPA ID:	CAL000024110
Trans Name:	P KAY METAL INC
TSDF Alt EPA ID:	Not reported
TSDF Alt Name:	Not reported
Waste Code Description:	181 - Other inorganic solid waste Organics
RCRA Code:	D008
Meth Code:	H010 - Metals Recovery Including Retoring,Smelting,Chemicals,Ect
Quantity Tons:	0.45
Waste Quantity:	900
Quantity Unit:	P
Additional Code 1:	Not reported
Additional Code 2:	Not reported
Additional Code 3:	Not reported
Additional Code 4:	Not reported
Additional Code 5:	Not reported
Shipment Date:	20120424
Creation Date:	5/30/2012 20:30:23
Receipt Date:	20120424
Manifest ID:	000138779MWI
Trans EPA ID:	CAD008364432
Trans Name:	RHO CHEM LLC
Trans 2 EPA ID:	Not reported
Trans 2 Name:	Not reported
TSDF EPA ID:	CAD008364432
Trans Name:	RHO CHEM LLC
TSDF Alt EPA ID:	Not reported
TSDF Alt Name:	Not reported
Waste Code Description:	214 - Unspecified solvent mixture
RCRA Code:	F005
Meth Code:	H061 - Fuel Blending Prior To Energy Recovery At Another Site
Quantity Tons:	0.7776
Waste Quantity:	216
Quantity Unit:	G
Additional Code 1:	F003
Additional Code 2:	F002
Additional Code 3:	D035
Additional Code 4:	D001
Additional Code 5:	Not reported

Additional Info:

Year:	2003

PIONEER MAGNETICS INC (Continued) **1000312438**

Gen EPA ID:	CAD981667843
Shipment Date:	20031103
Creation Date:	8/5/2004 10:07:02
Receipt Date:	20041103
Manifest ID:	22237808
Trans EPA ID:	CAL000024110
Trans Name:	P KAY METAL INC
Trans 2 EPA ID:	Not reported
Trans 2 Name:	Not reported
TSDF EPA ID:	CAL000024110
Trans Name:	P KAY METAL INC
TSDF Alt EPA ID:	Not reported
TSDF Alt Name:	Not reported
Waste Code Description:	181 - Other inorganic solid waste Organics
RCRA Code:	D008
Meth Code:	R01 - Recycler
Quantity Tons:	0.75
Waste Quantity:	1500
Quantity Unit:	P
Additional Code 1:	Not reported
Additional Code 2:	Not reported
Additional Code 3:	Not reported
Additional Code 4:	Not reported
Additional Code 5:	Not reported
Shipment Date:	20031028
Creation Date:	8/3/2004 15:02:31
Receipt Date:	20031028
Manifest ID:	22100575
Trans EPA ID:	CAD008364432
Trans Name:	RHO-CHEM
Trans 2 EPA ID:	Not reported
Trans 2 Name:	Not reported
TSDF EPA ID:	CAD008364432
Trans Name:	RHO-CHEM CORPORATION
TSDF Alt EPA ID:	CAD008364432
TSDF Alt Name:	Not reported
Waste Code Description:	214 - Unspecified solvent mixture
RCRA Code:	D001
Meth Code:	T01 - Treatment, Tank
Quantity Tons:	1.188
Waste Quantity:	330
Quantity Unit:	G
Additional Code 1:	Not reported
Additional Code 2:	Not reported
Additional Code 3:	Not reported
Additional Code 4:	Not reported
Additional Code 5:	Not reported
Shipment Date:	20030710
Creation Date:	7/22/2004 9:56:39
Receipt Date:	20030710
Manifest ID:	22098085
Trans EPA ID:	CAD008364432
Trans Name:	Not reported
Trans 2 EPA ID:	Not reported

PIONEER MAGNETICS INC (Continued) **1000312438**

Trans 2 Name:	Not reported
TSDF EPA ID:	CAD008364432
Trans Name:	Not reported
TSDF Alt EPA ID:	CAD008364432
TSDF Alt Name:	Not reported
Waste Code Description:	214 - Unspecified solvent mixture
RCRA Code:	D001
Meth Code:	T01 - Treatment, Tank
Quantity Tons:	0.7776
Waste Quantity:	216
Quantity Unit:	G
Additional Code 1:	Not reported
Additional Code 2:	Not reported
Additional Code 3:	Not reported
Additional Code 4:	Not reported
Additional Code 5:	Not reported

Shipment Date:	20030410
Creation Date:	6/22/2003 18:31:12
Receipt Date:	20030410
Manifest ID:	22237956
Trans EPA ID:	CAL000024110
Trans Name:	Not reported
Trans 2 EPA ID:	Not reported
Trans 2 Name:	Not reported
TSDF EPA ID:	CAL000024110
Trans Name:	Not reported
TSDF Alt EPA ID:	Not reported
TSDF Alt Name:	Not reported
Waste Code Description:	181 - Other inorganic solid waste Organics
RCRA Code:	D008
Meth Code:	R01 - Recycler
Quantity Tons:	0.75
Waste Quantity:	1500
Quantity Unit:	P
Additional Code 1:	Not reported
Additional Code 2:	Not reported
Additional Code 3:	Not reported
Additional Code 4:	Not reported
Additional Code 5:	Not reported

Shipment Date:	20030408
Creation Date:	7/12/2003 18:31:23
Receipt Date:	20030408
Manifest ID:	22098295
Trans EPA ID:	CAD008364432
Trans Name:	Not reported
Trans 2 EPA ID:	Not reported
Trans 2 Name:	Not reported
TSDF EPA ID:	CAD008364432
Trans Name:	Not reported
TSDF Alt EPA ID:	CAD008364432
TSDF Alt Name:	Not reported
Waste Code Description:	214 - Unspecified solvent mixture
RCRA Code:	D001
Meth Code:	T01 - Treatment, Tank
Quantity Tons:	0.7776

PIONEER MAGNETICS INC (Continued) **1000312438**

Waste Quantity:	216
Quantity Unit:	G
Additional Code 1:	Not reported
Additional Code 2:	Not reported
Additional Code 3:	Not reported
Additional Code 4:	Not reported
Additional Code 5:	Not reported
Shipment Date:	20030218
Creation Date:	5/18/2003 14:32:26
Receipt Date:	20030218
Manifest ID:	21715070
Trans EPA ID:	CAD008364432
Trans Name:	Not reported
Trans 2 EPA ID:	Not reported
Trans 2 Name:	Not reported
TSDF EPA ID:	CAD008364432
Trans Name:	Not reported
TSDF Alt EPA ID:	CAD008364432
TSDF Alt Name:	Not reported
Waste Code Description:	214 - Unspecified solvent mixture
RCRA Code:	D001
Meth Code:	T01 - Treatment, Tank
Quantity Tons:	0.7776
Waste Quantity:	216
Quantity Unit:	G
Additional Code 1:	Not reported
Additional Code 2:	Not reported
Additional Code 3:	Not reported
Additional Code 4:	Not reported
Additional Code 5:	Not reported

Additional Info:

Year:	1998
Gen EPA ID:	CAD981667843
Shipment Date:	19981203
Creation Date:	1/21/1999 0:00:00
Receipt Date:	19981203
Manifest ID:	98490198
Trans EPA ID:	CAD008364432
Trans Name:	Not reported
Trans 2 EPA ID:	Not reported
Trans 2 Name:	Not reported
TSDF EPA ID:	CAD008364432
Trans Name:	Not reported
TSDF Alt EPA ID:	CAD008364432
TSDF Alt Name:	Not reported
Waste Code Description:	214 - Unspecified solvent mixture
RCRA Code:	D001
Meth Code:	R01 - Recycler
Quantity Tons:	0.972
Waste Quantity:	270
Quantity Unit:	G
Additional Code 1:	Not reported
Additional Code 2:	Not reported
Additional Code 3:	Not reported

PIONEER MAGNETICS INC (Continued) **1000312438**

Additional Code 4:	Not reported
Additional Code 5:	Not reported
Shipment Date:	19980908
Creation Date:	11/2/1998 0:00:00
Receipt Date:	19980908
Manifest ID:	98202125
Trans EPA ID:	CAD008364432
Trans Name:	Not reported
Trans 2 EPA ID:	Not reported
Trans 2 Name:	Not reported
TSDF EPA ID:	CAD008364432
Trans Name:	Not reported
TSDF Alt EPA ID:	Not reported
TSDF Alt Name:	Not reported
Waste Code Description:	214 - Unspecified solvent mixture
RCRA Code:	D001
Meth Code:	R01 - Recycler
Quantity Tons:	0.972
Waste Quantity:	270
Quantity Unit:	G
Additional Code 1:	Not reported
Additional Code 2:	Not reported
Additional Code 3:	Not reported
Additional Code 4:	Not reported
Additional Code 5:	Not reported
Shipment Date:	19980616
Creation Date:	8/3/1998 0:00:00
Receipt Date:	19980616
Manifest ID:	96677500
Trans EPA ID:	CAL000024110
Trans Name:	Not reported
Trans 2 EPA ID:	Not reported
Trans 2 Name:	Not reported
TSDF EPA ID:	CAL000024110
Trans Name:	Not reported
TSDF Alt EPA ID:	Not reported
TSDF Alt Name:	Not reported
Waste Code Description:	181 - Other inorganic solid waste Organics
RCRA Code:	D008
Meth Code:	R01 - Recycler
Quantity Tons:	0.75
Waste Quantity:	1500
Quantity Unit:	P
Additional Code 1:	Not reported
Additional Code 2:	Not reported
Additional Code 3:	Not reported
Additional Code 4:	Not reported
Additional Code 5:	Not reported
Shipment Date:	19980616
Creation Date:	9/3/1998 0:00:00
Receipt Date:	19980616
Manifest ID:	98201702
Trans EPA ID:	CAD008364432
Trans Name:	Not reported

PIONEER MAGNETICS INC (Continued) **1000312438**

Trans 2 EPA ID:	Not reported
Trans 2 Name:	Not reported
TSDF EPA ID:	CAD008364432
Trans Name:	Not reported
TSDF Alt EPA ID:	CAD008364432
TSDF Alt Name:	Not reported
Waste Code Description:	214 - Unspecified solvent mixture
RCRA Code:	D001
Meth Code:	R01 - Recycler
Quantity Tons:	0.972
Waste Quantity:	270
Quantity Unit:	G
Additional Code 1:	Not reported
Additional Code 2:	Not reported
Additional Code 3:	Not reported
Additional Code 4:	Not reported
Additional Code 5:	Not reported

Shipment Date:	19980312
Creation Date:	5/8/1998 0:00:00
Receipt Date:	19980312
Manifest ID:	97252683
Trans EPA ID:	CAD008364432
Trans Name:	Not reported
Trans 2 EPA ID:	Not reported
Trans 2 Name:	Not reported
TSDF EPA ID:	CAD008364432
Trans Name:	Not reported
TSDF Alt EPA ID:	CAD008364432
TSDF Alt Name:	Not reported
Waste Code Description:	214 - Unspecified solvent mixture
RCRA Code:	D001
Meth Code:	R01 - Recycler
Quantity Tons:	0.972
Waste Quantity:	270
Quantity Unit:	G
Additional Code 1:	Not reported
Additional Code 2:	Not reported
Additional Code 3:	Not reported
Additional Code 4:	Not reported
Additional Code 5:	Not reported

Shipment Date:	19980226
Creation Date:	4/16/1998 0:00:00
Receipt Date:	19980226
Manifest ID:	96677373
Trans EPA ID:	CAL000024110
Trans Name:	Not reported
Trans 2 EPA ID:	Not reported
Trans 2 Name:	Not reported
TSDF EPA ID:	CAL000024110
Trans Name:	Not reported
TSDF Alt EPA ID:	HAHQ36034376
TSDF Alt Name:	Not reported
Waste Code Description:	181 - Other inorganic solid waste Organics
RCRA Code:	D008
Meth Code:	R01 - Recycler

PIONEER MAGNETICS INC (Continued) **1000312438**

Quantity Tons:	1.5
Waste Quantity:	3000
Quantity Unit:	P
Additional Code 1:	Not reported
Additional Code 2:	Not reported
Additional Code 3:	Not reported
Additional Code 4:	Not reported
Additional Code 5:	Not reported

Additional Info:

Year:	2000
Gen EPA ID:	CAD981667843
Shipment Date:	20001222
Creation Date:	3/22/2001 0:00:00
Receipt Date:	20001222
Manifest ID:	20055159
Trans EPA ID:	CAL000024110
Trans Name:	Not reported
Trans 2 EPA ID:	Not reported
Trans 2 Name:	Not reported
TSDF EPA ID:	CAL000024110
Trans Name:	Not reported
TSDF Alt EPA ID:	Not reported
TSDF Alt Name:	Not reported
Waste Code Description:	181 - Other inorganic solid waste Organics
RCRA Code:	D008
Meth Code:	R01 - Recycler
Quantity Tons:	1
Waste Quantity:	2000
Quantity Unit:	P
Additional Code 1:	Not reported
Additional Code 2:	Not reported
Additional Code 3:	Not reported
Additional Code 4:	Not reported
Additional Code 5:	Not reported
Shipment Date:	20001207
Creation Date:	3/6/2001 0:00:00
Receipt Date:	20001207
Manifest ID:	20505376
Trans EPA ID:	CAD008364432
Trans Name:	Not reported
Trans 2 EPA ID:	Not reported
Trans 2 Name:	Not reported
TSDF EPA ID:	CAD008364432
Trans Name:	Not reported
TSDF Alt EPA ID:	CAD008364432
TSDF Alt Name:	Not reported
Waste Code Description:	214 - Unspecified solvent mixture
RCRA Code:	D001
Meth Code:	R01 - Recycler
Quantity Tons:	0.972
Waste Quantity:	270
Quantity Unit:	G
Additional Code 1:	Not reported
Additional Code 2:	Not reported

PIONEER MAGNETICS INC (Continued) **1000312438**

Additional Code 3:	Not reported
Additional Code 4:	Not reported
Additional Code 5:	Not reported
Shipment Date:	20001019
Creation Date:	12/13/2000 0:00:00
Receipt Date:	20001019
Manifest ID:	20499981
Trans EPA ID:	CAD008364432
Trans Name:	Not reported
Trans 2 EPA ID:	Not reported
Trans 2 Name:	Not reported
TSDF EPA ID:	CAD008364432
Trans Name:	Not reported
TSDF Alt EPA ID:	CAD008364432
TSDF Alt Name:	Not reported
Waste Code Description:	214 - Unspecified solvent mixture
RCRA Code:	D001
Meth Code:	R01 - Recycler
Quantity Tons:	0.99
Waste Quantity:	275
Quantity Unit:	G
Additional Code 1:	Not reported
Additional Code 2:	Not reported
Additional Code 3:	Not reported
Additional Code 4:	Not reported
Additional Code 5:	Not reported
Shipment Date:	20000829
Creation Date:	10/30/2000 0:00:00
Receipt Date:	20000829
Manifest ID:	99369883
Trans EPA ID:	CAD008364432
Trans Name:	Not reported
Trans 2 EPA ID:	Not reported
Trans 2 Name:	Not reported
TSDF EPA ID:	CAD008364432
Trans Name:	Not reported
TSDF Alt EPA ID:	CAD008364432
TSDF Alt Name:	Not reported
Waste Code Description:	214 - Unspecified solvent mixture
RCRA Code:	D001
Meth Code:	R01 - Recycler
Quantity Tons:	0.7776
Waste Quantity:	216
Quantity Unit:	G
Additional Code 1:	Not reported
Additional Code 2:	Not reported
Additional Code 3:	Not reported
Additional Code 4:	Not reported
Additional Code 5:	Not reported
Shipment Date:	20000615
Creation Date:	8/14/2000 0:00:00
Receipt Date:	20000615
Manifest ID:	99371840
Trans EPA ID:	CAD008364432

PIONEER MAGNETICS INC (Continued) **1000312438**

Trans Name:	Not reported
Trans 2 EPA ID:	Not reported
Trans 2 Name:	Not reported
TSDF EPA ID:	CAD008364432
Trans Name:	Not reported
TSDF Alt EPA ID:	CAD008364432
TSDF Alt Name:	Not reported
Waste Code Description:	214 - Unspecified solvent mixture
RCRA Code:	D001
Meth Code:	R01 - Recycler
Quantity Tons:	0.99
Waste Quantity:	275
Quantity Unit:	G
Additional Code 1:	Not reported
Additional Code 2:	Not reported
Additional Code 3:	Not reported
Additional Code 4:	Not reported
Additional Code 5:	Not reported

Shipment Date:	20000515
Creation Date:	7/12/2000 0:00:00
Receipt Date:	20000516
Manifest ID:	99444789
Trans EPA ID:	CAL000024110
Trans Name:	Not reported
Trans 2 EPA ID:	Not reported
Trans 2 Name:	Not reported
TSDF EPA ID:	CAL000024110
Trans Name:	Not reported
TSDF Alt EPA ID:	Not reported
TSDF Alt Name:	Not reported
Waste Code Description:	181 - Other inorganic solid waste Organics
RCRA Code:	D008
Meth Code:	R01 - Recycler
Quantity Tons:	1.5
Waste Quantity:	3000
Quantity Unit:	P
Additional Code 1:	Not reported
Additional Code 2:	Not reported
Additional Code 3:	Not reported
Additional Code 4:	Not reported
Additional Code 5:	Not reported

Shipment Date:	20000406
Creation Date:	6/7/2000 0:00:00
Receipt Date:	20000406
Manifest ID:	99373215
Trans EPA ID:	CAD008364432
Trans Name:	Not reported
Trans 2 EPA ID:	Not reported
Trans 2 Name:	Not reported
TSDF EPA ID:	CAD008364432
Trans Name:	Not reported
TSDF Alt EPA ID:	CAD008364432
TSDF Alt Name:	Not reported
Waste Code Description:	214 - Unspecified solvent mixture
RCRA Code:	D001

PIONEER MAGNETICS INC (Continued) **1000312438**

Meth Code:	R01 - Recycler
Quantity Tons:	0.7776
Waste Quantity:	216
Quantity Unit:	G
Additional Code 1:	Not reported
Additional Code 2:	Not reported
Additional Code 3:	Not reported
Additional Code 4:	Not reported
Additional Code 5:	Not reported

Additional Info:

Year:	1993
Gen EPA ID:	CAD981667843
Shipment Date:	19930924
Creation Date:	9/12/1995 0:00:00
Receipt Date:	Not reported
Manifest ID:	91078178
Trans EPA ID:	CAL000024110
Trans Name:	Not reported
Trans 2 EPA ID:	Not reported
Trans 2 Name:	Not reported
TSDF EPA ID:	CAL000024110
Trans Name:	Not reported
TSDF Alt EPA ID:	Not reported
TSDF Alt Name:	Not reported
Waste Code Description:	181 - Other inorganic solid waste Organics
RCRA Code:	Not reported
Meth Code:	- Not reported
Quantity Tons:	0.95
Waste Quantity:	1900
Quantity Unit:	P
Additional Code 1:	Not reported
Additional Code 2:	Not reported
Additional Code 3:	Not reported
Additional Code 4:	Not reported
Additional Code 5:	Not reported
Shipment Date:	19930810
Creation Date:	9/11/1995 0:00:00
Receipt Date:	19930810
Manifest ID:	92230975
Trans EPA ID:	CAD008364432
Trans Name:	Not reported
Trans 2 EPA ID:	Not reported
Trans 2 Name:	Not reported
TSDF EPA ID:	CAD008364432
Trans Name:	Not reported
TSDF Alt EPA ID:	CAD008364432
TSDF Alt Name:	Not reported
Waste Code Description:	214 - Unspecified solvent mixture
RCRA Code:	D001
Meth Code:	R01 - Recycler
Quantity Tons:	0.36
Waste Quantity:	100
Quantity Unit:	G
Additional Code 1:	Not reported

PIONEER MAGNETICS INC (Continued) **1000312438**

Additional Code 2:	Not reported
Additional Code 3:	Not reported
Additional Code 4:	Not reported
Additional Code 5:	Not reported
Shipment Date:	19930810
Creation Date:	9/11/1995 0:00:00
Receipt Date:	19930810
Manifest ID:	92230975
Trans EPA ID:	CAD008364432
Trans Name:	Not reported
Trans 2 EPA ID:	Not reported
Trans 2 Name:	Not reported
TSDF EPA ID:	CAD008364432
Trans Name:	Not reported
TSDF Alt EPA ID:	CAD008364432
TSDF Alt Name:	Not reported
Waste Code Description:	- Not reported
RCRA Code:	D001
Meth Code:	- Not reported
Quantity Tons:	0
Waste Quantity:	0
Quantity Unit:	G
Additional Code 1:	Not reported
Additional Code 2:	Not reported
Additional Code 3:	Not reported
Additional Code 4:	Not reported
Additional Code 5:	Not reported
Shipment Date:	19930810
Creation Date:	9/11/1995 0:00:00
Receipt Date:	19930810
Manifest ID:	92230975
Trans EPA ID:	CAD008364432
Trans Name:	Not reported
Trans 2 EPA ID:	Not reported
Trans 2 Name:	Not reported
TSDF EPA ID:	CAD008364432
Trans Name:	Not reported
TSDF Alt EPA ID:	CAD008364432
TSDF Alt Name:	Not reported
Waste Code Description:	212 - Oxygenated solvents (acetone, butanol, ethyl acetate, etc.
RCRA Code:	D001
Meth Code:	R01 - Recycler
Quantity Tons:	0.825
Waste Quantity:	250
Quantity Unit:	G
Additional Code 1:	Not reported
Additional Code 2:	Not reported
Additional Code 3:	Not reported
Additional Code 4:	Not reported
Additional Code 5:	Not reported
Shipment Date:	19930810
Creation Date:	9/11/1995 0:00:00
Receipt Date:	19930810
Manifest ID:	92230975

PIONEER MAGNETICS INC (Continued) **1000312438**

Trans EPA ID:	CAD008364432
Trans Name:	Not reported
Trans 2 EPA ID:	Not reported
Trans 2 Name:	Not reported
TSDF EPA ID:	CAD008364432
Trans Name:	Not reported
TSDF Alt EPA ID:	CAD008364432
TSDF Alt Name:	Not reported
Waste Code Description:	352 - Other organic solids
RCRA Code:	D001
Meth Code:	R01 - Recycler
Quantity Tons:	0.075
Waste Quantity:	150
Quantity Unit:	P
Additional Code 1:	Not reported
Additional Code 2:	Not reported
Additional Code 3:	Not reported
Additional Code 4:	Not reported
Additional Code 5:	Not reported

Shipment Date:	19930708
Creation Date:	9/8/1995 0:00:00
Receipt Date:	Not reported
Manifest ID:	91078155
Trans EPA ID:	CAL000024110
Trans Name:	Not reported
Trans 2 EPA ID:	Not reported
Trans 2 Name:	Not reported
TSDF EPA ID:	CAL000024110
Trans Name:	Not reported
TSDF Alt EPA ID:	Not reported
TSDF Alt Name:	Not reported
Waste Code Description:	181 - Other inorganic solid waste Organics
RCRA Code:	Not reported
Meth Code:	- Not reported
Quantity Tons:	1.25
Waste Quantity:	2500
Quantity Unit:	P
Additional Code 1:	Not reported
Additional Code 2:	Not reported
Additional Code 3:	Not reported
Additional Code 4:	Not reported
Additional Code 5:	Not reported

Shipment Date:	19930421
Creation Date:	9/6/1995 0:00:00
Receipt Date:	19930421
Manifest ID:	92235288
Trans EPA ID:	CAD008364432
Trans Name:	Not reported
Trans 2 EPA ID:	Not reported
Trans 2 Name:	Not reported
TSDF EPA ID:	CAD008364432
Trans Name:	Not reported
TSDF Alt EPA ID:	Not reported
TSDF Alt Name:	Not reported
Waste Code Description:	352 - Other organic solids

PIONEER MAGNETICS INC (Continued) **1000312438**

RCRA Code:	D001
Meth Code:	R01 - Recycler
Quantity Tons:	0.04
Waste Quantity:	80
Quantity Unit:	P
Additional Code 1:	Not reported
Additional Code 2:	Not reported
Additional Code 3:	Not reported
Additional Code 4:	Not reported
Additional Code 5:	Not reported
Shipment Date:	19930421
Creation Date:	9/6/1995 0:00:00
Receipt Date:	19930421
Manifest ID:	92235288
Trans EPA ID:	CAD008364432
Trans Name:	Not reported
Trans 2 EPA ID:	Not reported
Trans 2 Name:	Not reported
TSDF EPA ID:	CAD008364432
Trans Name:	Not reported
TSDF Alt EPA ID:	Not reported
TSDF Alt Name:	Not reported
Waste Code Description:	214 - Unspecified solvent mixture
RCRA Code:	D001
Meth Code:	R01 - Recycler
Quantity Tons:	0.18
Waste Quantity:	50
Quantity Unit:	G
Additional Code 1:	Not reported
Additional Code 2:	Not reported
Additional Code 3:	Not reported
Additional Code 4:	Not reported
Additional Code 5:	Not reported
Shipment Date:	19930421
Creation Date:	9/6/1995 0:00:00
Receipt Date:	19930421
Manifest ID:	92235288
Trans EPA ID:	CAD008364432
Trans Name:	Not reported
Trans 2 EPA ID:	Not reported
Trans 2 Name:	Not reported
TSDF EPA ID:	CAD008364432
Trans Name:	Not reported
TSDF Alt EPA ID:	Not reported
TSDF Alt Name:	Not reported
Waste Code Description:	214 - Unspecified solvent mixture
RCRA Code:	D001
Meth Code:	R01 - Recycler
Quantity Tons:	0.18
Waste Quantity:	50
Quantity Unit:	G
Additional Code 1:	Not reported
Additional Code 2:	Not reported
Additional Code 3:	Not reported
Additional Code 4:	Not reported

PIONEER MAGNETICS INC (Continued) **1000312438**

Additional Code 5:	Not reported
Shipment Date:	19930421
Creation Date:	9/6/1995 0:00:00
Receipt Date:	19930421
Manifest ID:	92235288
Trans EPA ID:	CAD008364432
Trans Name:	Not reported
Trans 2 EPA ID:	Not reported
Trans 2 Name:	Not reported
TSDF EPA ID:	CAD008364432
Trans Name:	Not reported
TSDF Alt EPA ID:	Not reported
TSDF Alt Name:	Not reported
Waste Code Description:	212 - Oxygenated solvents (acetone, butanol, ethyl acetate, etc.
RCRA Code:	D001
Meth Code:	R01 - Recycler
Quantity Tons:	0.165
Waste Quantity:	50
Quantity Unit:	G
Additional Code 1:	Not reported
Additional Code 2:	Not reported
Additional Code 3:	Not reported
Additional Code 4:	Not reported
Additional Code 5:	Not reported

Additional Info:

Year:	2009
Gen EPA ID:	CAD981667843
Shipment Date:	20091029
Creation Date:	6/16/2011 11:27:39
Receipt Date:	20091029
Manifest ID:	001760448JJK
Trans EPA ID:	CAL000024110
Trans Name:	P KAY METAL INC
Trans 2 EPA ID:	Not reported
Trans 2 Name:	Not reported
TSDF EPA ID:	CAL000024110
Trans Name:	P KAY METAL INC
TSDF Alt EPA ID:	Not reported
TSDF Alt Name:	Not reported
Waste Code Description:	181 - Other inorganic solid waste Organics
RCRA Code:	D008
Meth Code:	H010 - Metals Recovery Including Retoring,Smelting,Chemicals,Ect
Quantity Tons:	0.135
Waste Quantity:	270
Quantity Unit:	P
Additional Code 1:	Not reported
Additional Code 2:	Not reported
Additional Code 3:	Not reported
Additional Code 4:	Not reported
Additional Code 5:	Not reported
Shipment Date:	20091022
Creation Date:	6/16/2011 11:23:23
Receipt Date:	20091022

PIONEER MAGNETICS INC (Continued) **1000312438**

Manifest ID:	005335390JJK
Trans EPA ID:	CAD008364432
Trans Name:	RHO CHEM LLC
Trans 2 EPA ID:	Not reported
Trans 2 Name:	Not reported
TSDF EPA ID:	CAD008364432
Trans Name:	RHO CHEM LLC
TSDF Alt EPA ID:	Not reported
TSDF Alt Name:	Not reported
Waste Code Description:	741 - Liquids with halogenated organic compounds > 1000 mg/l
RCRA Code:	F003
Meth Code:	H061 - Fuel Blending Prior To Energy Recovery At Another Site
Quantity Tons:	0.90072
Waste Quantity:	216
Quantity Unit:	G
Additional Code 1:	F002
Additional Code 2:	D035
Additional Code 3:	D001
Additional Code 4:	Not reported
Additional Code 5:	Not reported

Shipment Date:	20090312
Creation Date:	6/16/2011 11:24:15
Receipt Date:	20090312
Manifest ID:	002927999JJK
Trans EPA ID:	CAD008364432
Trans Name:	RHO CHEM LLC
Trans 2 EPA ID:	Not reported
Trans 2 Name:	Not reported
TSDF EPA ID:	CAD008364432
Trans Name:	RHO CHEM LLC
TSDF Alt EPA ID:	Not reported
TSDF Alt Name:	Not reported
Waste Code Description:	741 - Liquids with halogenated organic compounds > 1000 mg/l
RCRA Code:	D001
Meth Code:	H061 - Fuel Blending Prior To Energy Recovery At Another Site
Quantity Tons:	0.90072
Waste Quantity:	216
Quantity Unit:	G
Additional Code 1:	Not reported
Additional Code 2:	Not reported
Additional Code 3:	Not reported
Additional Code 4:	Not reported
Additional Code 5:	Not reported

Shipment Date:	20090219
Creation Date:	6/16/2011 11:28:21
Receipt Date:	20090219
Manifest ID:	001760308JJK
Trans EPA ID:	CAL000024110
Trans Name:	P KAY METAL INC
Trans 2 EPA ID:	Not reported
Trans 2 Name:	Not reported
TSDF EPA ID:	CAL000024110
Trans Name:	P KAY METAL INC
TSDF Alt EPA ID:	Not reported
TSDF Alt Name:	Not reported

PIONEER MAGNETICS INC (Continued) **1000312438**

Waste Code Description:	181 - Other inorganic solid waste Organics
RCRA Code:	D008
Meth Code:	H010 - Metals Recovery Including Retoring,Smelting,Chemicals,Ect
Quantity Tons:	0.175
Waste Quantity:	350
Quantity Unit:	P
Additional Code 1:	Not reported
Additional Code 2:	Not reported
Additional Code 3:	Not reported
Additional Code 4:	Not reported
Additional Code 5:	Not reported

Additional Info:

Year:	2007
Gen EPA ID:	CAD981667843
Shipment Date:	20071004
Creation Date:	1/9/2008 18:30:28
Receipt Date:	20071005
Manifest ID:	002924448JJK
Trans EPA ID:	CAD008364432
Trans Name:	RHO CHEM CORPORATION
Trans 2 EPA ID:	Not reported
Trans 2 Name:	Not reported
TSDF EPA ID:	CAD008364432
Trans Name:	RHO CHEM CORPORATION
TSDF Alt EPA ID:	Not reported
TSDF Alt Name:	Not reported
Waste Code Description:	214 - Unspecified solvent mixture
RCRA Code:	F005
Meth Code:	H061 - Fuel Blending Prior To Energy Recovery At Another Site
Quantity Tons:	0.7776
Waste Quantity:	216
Quantity Unit:	G
Additional Code 1:	F003
Additional Code 2:	F002
Additional Code 3:	D035
Additional Code 4:	D001
Additional Code 5:	Not reported

HWTS:

Name:	PIONEER MAGNETICS INC
Address:	3122 NEBRASKA AVE
Address 2:	Not reported
City,State,Zip:	SANTA MONICA, CA 904044212
EPA ID:	CAD981667843
Inactive Date:	06/30/2020
Create Date:	04/10/1987
Last Act Date:	01/04/2021
Mailing Name:	Not reported
Mailing Address:	1745 BERKELEY ST
Mailing Address 2:	Not reported
Mailing City,State,Zip:	SANTA MONICA, CA 904040000
Owner Name:	ALLEN ROSENSTEIN
Owner Address:	1745 BERKELEY ST
Owner Address 2:	Not reported

PIONEER MAGNETICS INC (Continued) **1000312438**

Owner City,State,Zip: SANTA MONICA, CA 904044104
Contact Name: ROMAN SANCHEZ
Contact Address: 1745 BERKELEY ST
Contact Address 2: Not reported
City,State,Zip: SANTA MONICA, CA 90404

NAICS:
EPA ID: CAD981667843
Create Date: 2011-05-27 13:42:33.300
NAICS Code: 331421
NAICS Description: Copper Rolling, Drawing, and Extruding
Issued EPA ID Date: 1987-04-10 00:00:00
Inactive Date: 2020-06-30 00:00:00
Facility Name: PIONEER MAGNETICS INC
Facility Address: 3122 NEBRASKA AVE
Facility Address 2: Not reported
Facility City: SANTA MONICA
Facility County: Not reported
Facility State: CA
Facility Zip: 904044212

99
East
1/2-1
0.903 mi.
4769 ft.

MARCONI ASTRONICS, INC.
3400 AIRPORT AVENUE
SANTA MONICA, CA 90405

ENVIROSTOR **S104573807**
EMI **N/A**
LA Co. Site Mitigation
CERS

Relative:
Lower

Actual:
145 ft.

ENVIROSTOR:
Name: MARCONI ASTRONICS, INC.
Address: 3400 AIRPORT AVENUE
City,State,Zip: SANTA MONICA, CA 90405
Facility ID: 71002172
Status: Refer: Other Agency
Status Date: Not reported
Site Code: Not reported
Site Type: Tiered Permit
Site Type Detailed: Tiered Permit
Acres: Not reported
NPL: NO
Regulatory Agencies: NONE SPECIFIED
Lead Agency: NONE SPECIFIED
Program Manager: Not reported
Supervisor: Not reported
Division Branch: Cleanup Chatsworth
Assembly: 50
Senate: 26
Special Program: Not reported
Restricted Use: NO
Site Mgmt Req: NONE SPECIFIED
Funding: Not reported
Latitude: 34.01648
Longitude: -118.4450
APN: NONE SPECIFIED
Past Use: NONE SPECIFIED
Potential COC: NONE SPECIFIED
Confirmed COC: NONE SPECIFIED
Potential Description: NONE SPECIFIED

MARCONI ASTRONICS, INC. (Continued) **S104573807**

Alias Name: CAD008285736
Alias Type: EPA Identification Number
Alias Name: 110009528485
Alias Type: EPA (FRS #)
Alias Name: 71002172
Alias Type: Envirostor ID Number

Completed Info:
Completed Area Name: Not reported
Completed Sub Area Name: Not reported
Completed Document Type: Not reported
Completed Date: Not reported
Comments: Not reported

Future Area Name: Not reported
Future Sub Area Name: Not reported
Future Document Type: Not reported
Future Due Date: Not reported
Schedule Area Name: Not reported
Schedule Sub Area Name: Not reported
Schedule Document Type: Not reported
Schedule Due Date: Not reported
Schedule Revised Date: Not reported

EMI:
Name: LEAR ASTRONICS CORP
Address: 3400 AIRPORT AV
City,State,Zip: SANTA MONICA, CA 904050000
Year: 1990
County Code: 19
Air Basin: SC
Facility ID: 60246
Air District Name: SC
SIC Code: 3812
Air District Name: SOUTH COAST AQMD
Community Health Air Pollution Info System: Not reported
Consolidated Emission Reporting Rule: Not reported
Total Organic Hydrocarbon Gases Tons/Yr: 16
Reactive Organic Gases Tons/Yr: 4
Carbon Monoxide Emissions Tons/Yr: 5
NOX - Oxides of Nitrogen Tons/Yr: 19
SOX - Oxides of Sulphur Tons/Yr: 0
Particulate Matter Tons/Yr: 1
Part. Matter 10 Micrometers and Smllr Tons/Yr: 1

Name: LEAR ASTRONICS CORP
Address: 3400 AIRPORT AV
City,State,Zip: SANTA MONICA, CA 904050000
Year: 1995
County Code: 19
Air Basin: SC
Facility ID: 60246
Air District Name: SC
SIC Code: 3812
Air District Name: SOUTH COAST AQMD
Community Health Air Pollution Info System: Not reported
Consolidated Emission Reporting Rule: Not reported

MARCONI ASTRONICS, INC. (Continued) **S104573807**

Total Organic Hydrocarbon Gases Tons/Yr:	12
Reactive Organic Gases Tons/Yr:	6
Carbon Monoxide Emissions Tons/Yr:	0
NOX - Oxides of Nitrogen Tons/Yr:	0
SOX - Oxides of Sulphur Tons/Yr:	0
Particulate Matter Tons/Yr:	0
Part. Matter 10 Micrometers and Smllr Tons/Yr:	0

Name:	LEAR ASTRONICS CORP
Address:	3400 AIRPORT AVE
City,State,Zip:	SANTA MONICA, CA 904050000
Year:	1996
County Code:	19
Air Basin:	SC
Facility ID:	60246
Air District Name:	SC
SIC Code:	3812
Air District Name:	SOUTH COAST AQMD
Community Health Air Pollution Info System:	Not reported
Consolidated Emission Reporting Rule:	Not reported
Total Organic Hydrocarbon Gases Tons/Yr:	2
Reactive Organic Gases Tons/Yr:	2
Carbon Monoxide Emissions Tons/Yr:	0
NOX - Oxides of Nitrogen Tons/Yr:	0
SOX - Oxides of Sulphur Tons/Yr:	0
Particulate Matter Tons/Yr:	0
Part. Matter 10 Micrometers and Smllr Tons/Yr:	0

Name:	MARCONI ASTRONICS INC
Address:	3400 AIRPORT AV
City,State,Zip:	SANTA MONICA, CA 904050000
Year:	1997
County Code:	19
Air Basin:	SC
Facility ID:	60246
Air District Name:	SC
SIC Code:	3679
Air District Name:	SOUTH COAST AQMD
Community Health Air Pollution Info System:	Not reported
Consolidated Emission Reporting Rule:	Not reported
Total Organic Hydrocarbon Gases Tons/Yr:	3
Reactive Organic Gases Tons/Yr:	3
Carbon Monoxide Emissions Tons/Yr:	0
NOX - Oxides of Nitrogen Tons/Yr:	0
SOX - Oxides of Sulphur Tons/Yr:	0
Particulate Matter Tons/Yr:	0
Part. Matter 10 Micrometers and Smllr Tons/Yr:	0

Name:	MARCONI ASTRONICS INC
Address:	3400 AIRPORT AV
City,State,Zip:	SANTA MONICA, CA 904050000
Year:	1998
County Code:	19
Air Basin:	SC
Facility ID:	60246
Air District Name:	SC
SIC Code:	3679

MARCONI ASTRONICS, INC. (Continued) **S104573807**

Air District Name:	SOUTH COAST AQMD
Community Health Air Pollution Info System:	Not reported
Consolidated Emission Reporting Rule:	Not reported
Total Organic Hydrocarbon Gases Tons/Yr:	3
Reactive Organic Gases Tons/Yr:	3
Carbon Monoxide Emissions Tons/Yr:	0
NOX - Oxides of Nitrogen Tons/Yr:	0
SOX - Oxides of Sulphur Tons/Yr:	0
Particulate Matter Tons/Yr:	0
Part. Matter 10 Micrometers and Smllr Tons/Yr:	0

Name:	MARCONI ASTRONICS INC
Address:	3400 AIRPORT AV
City,State,Zip:	SANTA MONICA, CA 904050000
Year:	1999
County Code:	19
Air Basin:	SC
Facility ID:	60246
Air District Name:	SC
SIC Code:	3679
Air District Name:	SOUTH COAST AQMD
Community Health Air Pollution Info System:	Not reported
Consolidated Emission Reporting Rule:	Not reported
Total Organic Hydrocarbon Gases Tons/Yr:	3
Reactive Organic Gases Tons/Yr:	3
Carbon Monoxide Emissions Tons/Yr:	0
NOX - Oxides of Nitrogen Tons/Yr:	0
SOX - Oxides of Sulphur Tons/Yr:	0
Particulate Matter Tons/Yr:	0
Part. Matter 10 Micrometers and Smllr Tons/Yr:	0

Name:	MARCONI ASTRONICS INC
Address:	3400 AIRPORT AV
City,State,Zip:	SANTA MONICA, CA 904050000
Year:	2000
County Code:	19
Air Basin:	SC
Facility ID:	60246
Air District Name:	SC
SIC Code:	3679
Air District Name:	SOUTH COAST AQMD
Community Health Air Pollution Info System:	Not reported
Consolidated Emission Reporting Rule:	Not reported
Total Organic Hydrocarbon Gases Tons/Yr:	3
Reactive Organic Gases Tons/Yr:	3
Carbon Monoxide Emissions Tons/Yr:	0
NOX - Oxides of Nitrogen Tons/Yr:	0
SOX - Oxides of Sulphur Tons/Yr:	0
Particulate Matter Tons/Yr:	0
Part. Matter 10 Micrometers and Smllr Tons/Yr:	0

Name:	MARCONI ASTRONICS INC
Address:	3400 AIRPORT AV
City,State,Zip:	SANTA MONICA, CA 904050000
Year:	2001
County Code:	19
Air Basin:	SC

MARCONI ASTRONICS, INC. (Continued) **S104573807**

Facility ID:	60246
Air District Name:	SC
SIC Code:	3679
Air District Name:	SOUTH COAST AQMD
Community Health Air Pollution Info System:	Not reported
Consolidated Emission Reporting Rule:	Not reported
Total Organic Hydrocarbon Gases Tons/Yr:	3
Reactive Organic Gases Tons/Yr:	3
Carbon Monoxide Emissions Tons/Yr:	0
NOX - Oxides of Nitrogen Tons/Yr:	0
SOX - Oxides of Sulphur Tons/Yr:	0
Particulate Matter Tons/Yr:	0
Part. Matter 10 Micrometers and Smllr Tons/Yr:	0

LA Co. Site Mitigation:

Name:	BAE SYSTEMS/LEAR ASTRONICS CORPORATION
Address:	3400 AIRPORT AVE
City,State,Zip:	SANTA MONICA, CA 90406
Facility ID:	Not reported
Status:	Not reported
Site ID:	SD0000479
Jurisdiction:	County
Case ID:	RO0001479
Abated:	Yes
Assigned To:	Not reported
Entered Date:	10/13/2011
Abated Date:	Not reported

CERS:

Name:	MARCONI ASTRONICS INC
Address:	3400 AIRPORT AV
City,State,Zip:	SANTA MONICA, CA 90405
Site ID:	479164
CERS ID:	110040901432
CERS Description:	US EPA Air Emission Inventory System (EIS)

---

100 NW 1/2-1 0.911 mi. 4809 ft.

WATER GARDEN PHASE I & II DEVELOPMENT
2500 COLORADO
SANTA MONICA, CA 90404

ENVIROSTOR CPS-SLIC CERS **S106386931 N/A**

Relative: Lower

Actual: 152 ft.

ENVIROSTOR:

Name:	WATER GARDENS
Address:	2500 COLORADO AVENUE
City,State,Zip:	SANTA MONICA, CA 90404
Facility ID:	19210002
Status:	Refer: Other Agency
Status Date:	08/21/1995
Site Code:	Not reported
Site Type:	Historical
Site Type Detailed:	* Historical
Acres:	Not reported
NPL:	NO
Regulatory Agencies:	NONE SPECIFIED
Lead Agency:	NONE SPECIFIED
Program Manager:	Not reported

WATER GARDEN PHASE I & II DEVELOPMENT (Continued) **S106386931**

Supervisor: * Mmonroy
Division Branch: Cleanup Chatsworth
Assembly: 50
Senate: 26
Special Program: Not reported
Restricted Use: NO
Site Mgmt Req: NONE SPECIFIED
Funding: Not reported
Latitude: 34.03
Longitude: -118.4716
APN: NONE SPECIFIED
Past Use: NONE SPECIFIED
Potential COC: NONE SPECIFIED
Confirmed COC: NONE SPECIFIED
Potential Description: NONE SPECIFIED
Alias Name: BEVERLY HILLS CITY DUMP
Alias Type: Alternate Name
Alias Name: GLADDING MCBEAN COMPANY
Alias Type: Alternate Name
Alias Name: PACIFIC COAST BUILDING PRODUCTS
Alias Type: Alternate Name
Alias Name: SYSTEM DEVELOPMENT CORPORATION
Alias Type: Alternate Name
Alias Name: 19210002
Alias Type: Envirostor ID Number

Completed Info:
Completed Area Name: PROJECT WIDE
Completed Sub Area Name: Not reported
Completed Document Type: Site Screening
Completed Date: 08/29/1994
Comments: Site Screening conducted. It had been reported that the City of Santa Monica was the lead on this site and that RWQCB was involved, but neither agency has overseen the remediation. The developer said they had a letter from Alternative Technology approving the solidification technology used at this site, but DTSC, Region 3 has no file on this site. The developer has self directed the cleanup of 85,000 cubic yards of lead contaminated soil. Staff recommends a site inspection and a PEA.

Completed Area Name: PROJECT WIDE
Completed Sub Area Name: Not reported
Completed Document Type: Site Screening
Completed Date: 11/15/1990
Comments: Not reported

Completed Area Name: PROJECT WIDE
Completed Sub Area Name: Not reported
Completed Document Type: * Discovery
Completed Date: 10/22/1982
Comments: FACILITY IDENTIFIED ID FROM LA CHAM COMM DIR 1963-64.

Future Area Name: Not reported
Future Sub Area Name: Not reported
Future Document Type: Not reported
Future Due Date: Not reported
Schedule Area Name: Not reported
Schedule Sub Area Name: Not reported

WATER GARDEN PHASE I & II DEVELOPMENT (Continued) **S106386931**

Schedule Document Type: Not reported
Schedule Due Date: Not reported
Schedule Revised Date: Not reported

SLIC REG 4:
Region: 4
Facility Status: No further action required
SLIC: 0130F
Substance: Not reported
Staff: John Geroch

CPS-SLIC:

Name:	WATER GARDEN PHASE I & II DEVELOPMENT
Address:	2500 COLORADO
City,State,Zip:	SANTA MONICA, CA 90404
Region:	STATE
Facility Status:	**Completed - Case Closed**
Status Date:	09/05/2002
Global Id:	SL0603746763
Lead Agency:	LOS ANGELES RWQCB (REGION 4)
Lead Agency Case Number:	Not reported
Latitude:	34.03055
Longitude:	-118.470312
Case Type:	Cleanup Program Site
Case Worker:	Not reported
Local Agency:	Not reported
RB Case Number:	2045X00
File Location:	Not reported
Potential Media Affected:	Not reported
Potential Contaminants of Concern:	Not reported
Site History:	Not reported

Click here to access the California GeoTracker records for this facility:

CERS:

Name:	WATER GARDEN PHASE I & II DEVELOPMENT
Address:	2500 COLORADO
City,State,Zip:	SANTA MONICA, CA 90404
Site ID:	215327
CERS ID:	SL0603746763
CERS Description:	Cleanup Program Site

---

101 **WALGROVE ELEM COMMUNITY MAGNET SCH NO. 2** **ENVIROSTOR** **S118756586**
SSE **1630 WALGROVE AVENUE** **SCH** **N/A**
1/2-1 **LOS ANGELES, CA 90066**
0.970 mi.
5121 ft.

Relative:
Lower

Actual:
33 ft.

ENVIROSTOR:

Name:	WALGROVE ELEM COMMUNITY MAGNET SCH NO. 2
Address:	1630 WALGROVE AVENUE
City,State,Zip:	LOS ANGELES, CA 90066
Facility ID:	19820087
Status:	No Action Required
Status Date:	03/14/2001
Site Code:	304249

WALGROVE ELEM COMMUNITY MAGNET SCH NO. 2 (Continued) **S118756586**

Site Type: School Investigation
Site Type Detailed: School
Acres: 0.99
NPL: NO
Regulatory Agencies: SMBRP
Lead Agency: SMBRP
Program Manager: Not reported
Supervisor: Javier Hinojosa
Division Branch: Southern California Schools & Brownfields Outreach
Assembly: 62
Senate: 26
Special Program: Not reported
Restricted Use: NO
Site Mgmt Req: NONE SPECIFIED
Funding: School District
Latitude: 34.00623
Longitude: -118.4514
APN: 4244021900
Past Use: * EDUCATIONAL SERVICES
Potential COC: NONE SPECIFIED No Contaminants found
Confirmed COC: NONE SPECIFIED
Potential Description: NMA
Alias Name: LAUSD-COMM. MAGNET ELEM SCH RELOC
Alias Type: Alternate Name
Alias Name: LAUSD-WALGROVE ELEM (CMUNITY MAGNET) 2
Alias Type: Alternate Name
Alias Name: LOS ANGELES UNIFIED SCHOOL DISTRICT
Alias Type: Alternate Name
Alias Name: WALGROVE ELEM COMMUNITY MAGNET SCH #2
Alias Type: Alternate Name
Alias Name: 4244021900
Alias Type: APN
Alias Name: 304027
Alias Type: Project Code (Site Code)
Alias Name: 304249
Alias Type: Project Code (Site Code)
Alias Name: 19820087
Alias Type: Envirostor ID Number

Completed Info:
Completed Area Name: PROJECT WIDE
Completed Sub Area Name: Not reported
Completed Document Type: Environmental Oversight Agreement
Completed Date: 02/10/2000
Comments: Not reported

Completed Area Name: PROJECT WIDE
Completed Sub Area Name: Not reported
Completed Document Type: Site Inspections/Visit (Non LUR)
Completed Date: 02/02/2001
Comments: Not reported

Completed Area Name: PROJECT WIDE
Completed Sub Area Name: Not reported
Completed Document Type: Cost Recovery Closeout Memo
Completed Date: 03/14/2001
Comments: Not reported

WALGROVE ELEM COMMUNITY MAGNET SCH NO. 2 (Continued) **S118756586**

Completed Area Name:	PROJECT WIDE
Completed Sub Area Name:	Not reported
Completed Document Type:	Phase 1
Completed Date:	02/06/2001
Comments:	Not reported

Completed Area Name:	PROJECT WIDE
Completed Sub Area Name:	Not reported
Completed Document Type:	Site Inspections/Visit (Non LUR)
Completed Date:	02/04/2000
Comments:	Not reported

Future Area Name:	Not reported
Future Sub Area Name:	Not reported
Future Document Type:	Not reported
Future Due Date:	Not reported
Schedule Area Name:	Not reported
Schedule Sub Area Name:	Not reported
Schedule Document Type:	Not reported
Schedule Due Date:	Not reported
Schedule Revised Date:	Not reported

SCH:

Name:	WALGROVE ELEM COMMUNITY MAGNET SCH NO. 2
Address:	1630 WALGROVE AVENUE
City,State,Zip:	LOS ANGELES, CA 90066
Facility ID:	19820087
Site Type:	School Investigation
Site Type Detail:	School
Site Mgmt. Req.:	NONE SPECIFIED
Acres:	0.99
National Priorities List:	NO
Cleanup Oversight Agencies:	SMBRP
Lead Agency:	SMBRP
Lead Agency Description:	DTSC - Site Cleanup Program
Project Manager:	Not reported
Supervisor:	Javier Hinojosa
Division Branch:	Southern California Schools & Brownfields Outreach
Site Code:	304249
Assembly:	62
Senate:	26
Special Program Status:	Not reported
Status:	No Action Required
Status Date:	03/14/2001
Restricted Use:	NO
Funding:	School District
Latitude:	34.00623
Longitude:	-118.4514
APN:	4244021900
Past Use:	* EDUCATIONAL SERVICES
Potential COC:	NONE SPECIFIED, No Contaminants found
Confirmed COC:	NONE SPECIFIED
Potential Description:	NMA
Alias Name:	LAUSD-COMM. MAGNET ELEM SCH RELOC
Alias Type:	Alternate Name
Alias Name:	LAUSD-WALGROVE ELEM (CMUNITY MAGNET) 2

WALGROVE ELEM COMMUNITY MAGNET SCH NO. 2 (Continued) **S118756586**

Alias Type: Alternate Name
Alias Name: LOS ANGELES UNIFIED SCHOOL DISTRICT
Alias Type: Alternate Name
Alias Name: WALGROVE ELEM COMMUNITY MAGNET SCH #2
Alias Type: Alternate Name
Alias Name: 4244021900
Alias Type: APN
Alias Name: 304027
Alias Type: Project Code (Site Code)
Alias Name: 304249
Alias Type: Project Code (Site Code)
Alias Name: 19820087
Alias Type: Envirostor ID Number

Completed Info:
Completed Area Name: PROJECT WIDE
Completed Sub Area Name: Not reported
Completed Document Type: Environmental Oversight Agreement
Completed Date: 02/10/2000
Comments: Not reported

Completed Area Name: PROJECT WIDE
Completed Sub Area Name: Not reported
Completed Document Type: Site Inspections/Visit (Non LUR)
Completed Date: 02/02/2001
Comments: Not reported

Completed Area Name: PROJECT WIDE
Completed Sub Area Name: Not reported
Completed Document Type: Cost Recovery Closeout Memo
Completed Date: 03/14/2001
Comments: Not reported

Completed Area Name: PROJECT WIDE
Completed Sub Area Name: Not reported
Completed Document Type: Phase 1
Completed Date: 02/06/2001
Comments: Not reported

Completed Area Name: PROJECT WIDE
Completed Sub Area Name: Not reported
Completed Document Type: Site Inspections/Visit (Non LUR)
Completed Date: 02/04/2000
Comments: Not reported

Future Area Name: Not reported
Future Sub Area Name: Not reported
Future Document Type: Not reported
Future Due Date: Not reported
Schedule Area Name: Not reported
Schedule Sub Area Name: Not reported
Schedule Document Type: Not reported
Schedule Due Date: Not reported
Schedule Revised Date: Not reported

Count: 1 records.

ORPHAN SUMMARY

City	EDR ID	Site Name	Site Address	Zip	Database(s)
SANTA MONICA	S126983394	CENTINELA (SANTA MONICA) IDS (2136	2-IDS 34TH AND PEARL ST /PICO	90405	SWF/LF

GOVERNMENT RECORDS SEARCHED / DATA CURRENCY TRACKING

To maintain currency of the following federal and state databases, EDR contacts the appropriate governmental agency on a monthly or quarterly basis, as required.

Number of Days to Update: Provides confirmation that EDR is reporting records that have been updated within 90 days from the date the government agency made the information available to the public.

STANDARD ENVIRONMENTAL RECORDS

Lists of Federal NPL (Superfund) sites

NPL: National Priority List

National Priorities List (Superfund). The NPL is a subset of CERCLIS and identifies over 1,200 sites for priority cleanup under the Superfund Program. NPL sites may encompass relatively large areas. As such, EDR provides polygon coverage for over 1,000 NPL site boundaries produced by EPA's Environmental Photographic Interpretation Center (EPIC) and regional EPA offices.

Date of Government Version: 10/20/2021
Date Data Arrived at EDR: 11/05/2021
Date Made Active in Reports: 11/29/2021
Number of Days to Update: 24

Source: EPA
Telephone: N/A
Last EDR Contact: 01/13/2022
Next Scheduled EDR Contact: 04/11/2022
Data Release Frequency: Quarterly

NPL Site Boundaries

Sources:

EPA's Environmental Photographic Interpretation Center (EPIC)
Telephone: 202-564-7333

EPA Region 1
Telephone 617-918-1143

EPA Region 6
Telephone: 214-655-6659

EPA Region 3
Telephone 215-814-5418

EPA Region 7
Telephone: 913-551-7247

EPA Region 4
Telephone 404-562-8033

EPA Region 8
Telephone: 303-312-6774

EPA Region 5
Telephone 312-886-6686

EPA Region 9
Telephone: 415-947-4246

EPA Region 10
Telephone 206-553-8665

Proposed NPL: Proposed National Priority List Sites

A site that has been proposed for listing on the National Priorities List through the issuance of a proposed rule in the Federal Register. EPA then accepts public comments on the site, responds to the comments, and places on the NPL those sites that continue to meet the requirements for listing.

Date of Government Version: 10/20/2021
Date Data Arrived at EDR: 11/05/2021
Date Made Active in Reports: 11/29/2021
Number of Days to Update: 24

Source: EPA
Telephone: N/A
Last EDR Contact: 01/13/2022
Next Scheduled EDR Contact: 04/11/2022
Data Release Frequency: Quarterly

NPL LIENS: Federal Superfund Liens

Federal Superfund Liens. Under the authority granted the USEPA by CERCLA of 1980, the USEPA has the authority to file liens against real property in order to recover remedial action expenditures or when the property owner received notification of potential liability. USEPA compiles a listing of filed notices of Superfund Liens.

Date of Government Version: 10/15/1991
Date Data Arrived at EDR: 02/02/1994
Date Made Active in Reports: 03/30/1994
Number of Days to Update: 56

Source: EPA
Telephone: 202-564-4267
Last EDR Contact: 08/15/2011
Next Scheduled EDR Contact: 11/28/2011
Data Release Frequency: No Update Planned

Lists of Federal Delisted NPL sites

Delisted NPL: National Priority List Deletions

The National Oil and Hazardous Substances Pollution Contingency Plan (NCP) establishes the criteria that the EPA uses to delete sites from the NPL. In accordance with 40 CFR 300.425.(e), sites may be deleted from the NPL where no further response is appropriate.

Date of Government Version: 10/20/2021
Date Data Arrived at EDR: 11/05/2021
Date Made Active in Reports: 11/29/2021
Number of Days to Update: 24

Source: EPA
Telephone: N/A
Last EDR Contact: 01/13/2022
Next Scheduled EDR Contact: 04/11/2022
Data Release Frequency: Quarterly

Lists of Federal sites subject to CERCLA removals and CERCLA orders

FEDERAL FACILITY: Federal Facility Site Information listing

A listing of National Priority List (NPL) and Base Realignment and Closure (BRAC) sites found in the Comprehensive Environmental Response, Compensation and Liability Information System (CERCLIS) Database where EPA Federal Facilities Restoration and Reuse Office is involved in cleanup activities.

Date of Government Version: 05/25/2021
Date Data Arrived at EDR: 06/24/2021
Date Made Active in Reports: 09/20/2021
Number of Days to Update: 88

Source: Environmental Protection Agency
Telephone: 703-603-8704
Last EDR Contact: 12/29/2021
Next Scheduled EDR Contact: 04/11/2022
Data Release Frequency: Varies

SEMS: Superfund Enterprise Management System

SEMS (Superfund Enterprise Management System) tracks hazardous waste sites, potentially hazardous waste sites, and remedial activities performed in support of EPA's Superfund Program across the United States. The list was formerly know as CERCLIS, renamed to SEMS by the EPA in 2015. The list contains data on potentially hazardous waste sites that have been reported to the USEPA by states, municipalities, private companies and private persons, pursuant to Section 103 of the Comprehensive Environmental Response, Compensation, and Liability Act (CERCLA). This dataset also contains sites which are either proposed to or on the National Priorities List (NPL) and the sites which are in the screening and assessment phase for possible inclusion on the NPL.

Date of Government Version: 10/20/2021
Date Data Arrived at EDR: 11/05/2021
Date Made Active in Reports: 11/29/2021
Number of Days to Update: 24

Source: EPA
Telephone: 800-424-9346
Last EDR Contact: 01/13/2022
Next Scheduled EDR Contact: 04/25/2022
Data Release Frequency: Quarterly

Lists of Federal CERCLA sites with NFRAP

SEMS-ARCHIVE: Superfund Enterprise Management System Archive

SEMS-ARCHIVE (Superfund Enterprise Management System Archive) tracks sites that have no further interest under the Federal Superfund Program based on available information. The list was formerly known as the CERCLIS-NFRAP, renamed to SEMS ARCHIVE by the EPA in 2015. EPA may perform a minimal level of assessment work at a site while it is archived if site conditions change and/or new information becomes available. Archived sites have been removed and archived from the inventory of SEMS sites. Archived status indicates that, to the best of EPA's knowledge, assessment at a site has been completed and that EPA has determined no further steps will be taken to list the site on the National Priorities List (NPL), unless information indicates this decision was not appropriate or other considerations require a recommendation for listing at a later time. The decision does not necessarily mean that there is no hazard associated with a given site; it only means that. based upon available information, the location is not judged to be potential NPL site.

Date of Government Version: 10/20/2021
Date Data Arrived at EDR: 11/05/2021
Date Made Active in Reports: 11/29/2021
Number of Days to Update: 24

Source: EPA
Telephone: 800-424-9346
Last EDR Contact: 01/13/2022
Next Scheduled EDR Contact: 04/25/2022
Data Release Frequency: Quarterly

Lists of Federal RCRA facilities undergoing Corrective Action

CORRACTS: Corrective Action Report

CORRACTS identifies hazardous waste handlers with RCRA corrective action activity.

Date of Government Version: 09/13/2021
Date Data Arrived at EDR: 09/15/2021
Date Made Active in Reports: 10/12/2021
Number of Days to Update: 27

Source: EPA
Telephone: 800-424-9346
Last EDR Contact: 12/17/2021
Next Scheduled EDR Contact: 04/04/2022
Data Release Frequency: Quarterly

Lists of Federal RCRA TSD facilities

RCRA-TSDF: RCRA - Treatment, Storage and Disposal

RCRAInfo is EPA's comprehensive information system, providing access to data supporting the Resource Conservation and Recovery Act (RCRA) of 1976 and the Hazardous and Solid Waste Amendments (HSWA) of 1984. The database includes selective information on sites which generate, transport, store, treat and/or dispose of hazardous waste as defined by the Resource Conservation and Recovery Act (RCRA). Transporters are individuals or entities that move hazardous waste from the generator offsite to a facility that can recycle, treat, store, or dispose of the waste. TSDFs treat, store, or dispose of the waste.

Date of Government Version: 09/13/2021
Date Data Arrived at EDR: 09/15/2021
Date Made Active in Reports: 10/12/2021
Number of Days to Update: 27

Source: Environmental Protection Agency
Telephone: (415) 495-8895
Last EDR Contact: 12/17/2021
Next Scheduled EDR Contact: 04/04/2022
Data Release Frequency: Quarterly

Lists of Federal RCRA generators

RCRA-LQG: RCRA - Large Quantity Generators

RCRAInfo is EPA's comprehensive information system, providing access to data supporting the Resource Conservation and Recovery Act (RCRA) of 1976 and the Hazardous and Solid Waste Amendments (HSWA) of 1984. The database includes selective information on sites which generate, transport, store, treat and/or dispose of hazardous waste as defined by the Resource Conservation and Recovery Act (RCRA). Large quantity generators (LQGs) generate over 1,000 kilograms (kg) of hazardous waste, or over 1 kg of acutely hazardous waste per month.

Date of Government Version: 09/13/2021
Date Data Arrived at EDR: 09/15/2021
Date Made Active in Reports: 10/12/2021
Number of Days to Update: 27

Source: Environmental Protection Agency
Telephone: (415) 495-8895
Last EDR Contact: 12/17/2021
Next Scheduled EDR Contact: 04/04/2022
Data Release Frequency: Quarterly

RCRA-SQG: RCRA - Small Quantity Generators

RCRAInfo is EPA's comprehensive information system, providing access to data supporting the Resource Conservation and Recovery Act (RCRA) of 1976 and the Hazardous and Solid Waste Amendments (HSWA) of 1984. The database includes selective information on sites which generate, transport, store, treat and/or dispose of hazardous waste as defined by the Resource Conservation and Recovery Act (RCRA). Small quantity generators (SQGs) generate between 100 kg and 1,000 kg of hazardous waste per month.

Date of Government Version: 09/13/2021
Date Data Arrived at EDR: 09/15/2021
Date Made Active in Reports: 10/12/2021
Number of Days to Update: 27

Source: Environmental Protection Agency
Telephone: (415) 495-8895
Last EDR Contact: 12/17/2021
Next Scheduled EDR Contact: 04/04/2022
Data Release Frequency: Quarterly

RCRA-VSQG: RCRA - Very Small Quantity Generators (Formerly Conditionally Exempt Small Quantity Generators)

RCRAInfo is EPA's comprehensive information system, providing access to data supporting the Resource Conservation and Recovery Act (RCRA) of 1976 and the Hazardous and Solid Waste Amendments (HSWA) of 1984. The database includes selective information on sites which generate, transport, store, treat and/or dispose of hazardous waste as defined by the Resource Conservation and Recovery Act (RCRA). Very small quantity generators (VSQGs) generate less than 100 kg of hazardous waste, or less than 1 kg of acutely hazardous waste per month.

Date of Government Version: 09/13/2021
Date Data Arrived at EDR: 09/15/2021
Date Made Active in Reports: 10/12/2021
Number of Days to Update: 27

Source: Environmental Protection Agency
Telephone: (415) 495-8895
Last EDR Contact: 12/17/2021
Next Scheduled EDR Contact: 04/04/2022
Data Release Frequency: Quarterly

Federal institutional controls / engineering controls registries

LUCIS: Land Use Control Information System

LUCIS contains records of land use control information pertaining to the former Navy Base Realignment and Closure properties.

Date of Government Version: 07/12/2021
Date Data Arrived at EDR: 08/06/2021
Date Made Active in Reports: 10/22/2021
Number of Days to Update: 77

Source: Department of the Navy
Telephone: 843-820-7326
Last EDR Contact: 11/08/2021
Next Scheduled EDR Contact: 02/21/2022
Data Release Frequency: Varies

US ENG CONTROLS: Engineering Controls Sites List

A listing of sites with engineering controls in place. Engineering controls include various forms of caps, building foundations, liners, and treatment methods to create pathway elimination for regulated substances to enter environmental media or effect human health.

Date of Government Version: 08/23/2021
Date Data Arrived at EDR: 08/23/2021
Date Made Active in Reports: 11/12/2021
Number of Days to Update: 81

Source: Environmental Protection Agency
Telephone: 703-603-0695
Last EDR Contact: 11/18/2021
Next Scheduled EDR Contact: 03/06/2022
Data Release Frequency: Varies

US INST CONTROLS: Institutional Controls Sites List

A listing of sites with institutional controls in place. Institutional controls include administrative measures, such as groundwater use restrictions, construction restrictions, property use restrictions, and post remediation care requirements intended to prevent exposure to contaminants remaining on site. Deed restrictions are generally required as part of the institutional controls.

Date of Government Version: 08/23/2021
Date Data Arrived at EDR: 08/23/2021
Date Made Active in Reports: 11/12/2021
Number of Days to Update: 81

Source: Environmental Protection Agency
Telephone: 703-603-0695
Last EDR Contact: 11/19/2021
Next Scheduled EDR Contact: 03/07/2022
Data Release Frequency: Varies

Federal ERNS list

ERNS: Emergency Response Notification System

Emergency Response Notification System. ERNS records and stores information on reported releases of oil and hazardous substances.

Date of Government Version: 09/13/2021
Date Data Arrived at EDR: 09/21/2021
Date Made Active in Reports: 12/15/2021
Number of Days to Update: 85

Source: National Response Center, United States Coast Guard
Telephone: 202-267-2180
Last EDR Contact: 12/16/2021
Next Scheduled EDR Contact: 04/04/2022
Data Release Frequency: Quarterly

Lists of state- and tribal (Superfund) equivalent sites

RESPONSE: State Response Sites

Identifies confirmed release sites where DTSC is involved in remediation, either in a lead or oversight capacity. These confirmed release sites are generally high-priority and high potential risk.

Date of Government Version: 07/22/2021
Date Data Arrived at EDR: 07/22/2021
Date Made Active in Reports: 10/08/2021
Number of Days to Update: 78

Source: Department of Toxic Substances Control
Telephone: 916-323-3400
Last EDR Contact: 10/26/2021
Next Scheduled EDR Contact: 02/07/2022
Data Release Frequency: Quarterly

Lists of state- and tribal hazardous waste facilities

ENVIROSTOR: EnviroStor Database

The Department of Toxic Substances Control's (DTSC's) Site Mitigation and Brownfields Reuse Program's (SMBRP's) EnviroStor database identifes sites that have known contamination or sites for which there may be reasons to investigate further. The database includes the following site types: Federal Superfund sites (National Priorities List (NPL)); State Response, including Military Facilities and State Superfund; Voluntary Cleanup; and School sites. EnviroStor provides similar information to the information that was available in CalSites, and provides additional site information, including, but not limited to, identification of formerly-contaminated properties that have been released for reuse, properties where environmental deed restrictions have been recorded to prevent inappropriate land uses, and risk characterization information that is used to assess potential impacts to public health and the environment at contaminated sites.

Date of Government Version: 07/22/2021
Date Data Arrived at EDR: 07/22/2021
Date Made Active in Reports: 10/08/2021
Number of Days to Update: 78

Source: Department of Toxic Substances Control
Telephone: 916-323-3400
Last EDR Contact: 10/26/2021
Next Scheduled EDR Contact: 02/07/2022
Data Release Frequency: Quarterly

Lists of state and tribal landfills and solid waste disposal facilities

SWF/LF (SWIS): Solid Waste Information System

Active, Closed and Inactive Landfills. SWF/LF records typically contain an inve ntory of solid waste disposal facilities or landfills. These may be active or i nactive facilities or open dumps that failed to meet RCRA Section 4004 criteria for solid waste landfills or disposal sites.

Date of Government Version: 08/09/2021
Date Data Arrived at EDR: 08/10/2021
Date Made Active in Reports: 11/05/2021
Number of Days to Update: 87

Source: Department of Resources Recycling and Recovery
Telephone: 916-341-6320
Last EDR Contact: 11/09/2021
Next Scheduled EDR Contact: 02/21/2022
Data Release Frequency: Quarterly

Lists of state and tribal leaking storage tanks

LUST REG 5: Leaking Underground Storage Tank Database

Leaking Underground Storage Tank locations. Alameda, Alpine, Amador, Butte, Colusa, Contra Costa, Calveras, El Dorado, Fresno, Glenn, Kern, Kings, Lake, Lassen, Madera, Mariposa, Merced, Modoc, Napa, Nevada, Placer, Plumas, Sacramento, San Joaquin, Shasta, Solano, Stanislaus, Sutter, Tehama, Tulare, Tuolumne, Yolo, Yuba counties.

Date of Government Version: 07/01/2008
Date Data Arrived at EDR: 07/22/2008
Date Made Active in Reports: 07/31/2008
Number of Days to Update: 9

Source: California Regional Water Quality Control Board Central Valley Region (5)
Telephone: 916-464-4834
Last EDR Contact: 07/01/2011
Next Scheduled EDR Contact: 10/17/2011
Data Release Frequency: No Update Planned

LUST REG 6L: Leaking Underground Storage Tank Case Listing

For more current information, please refer to the State Water Resources Control Board's LUST database.

Date of Government Version: 09/09/2003
Date Data Arrived at EDR: 09/10/2003
Date Made Active in Reports: 10/07/2003
Number of Days to Update: 27

Source: California Regional Water Quality Control Board Lahontan Region (6)
Telephone: 530-542-5572
Last EDR Contact: 09/12/2011
Next Scheduled EDR Contact: 12/26/2011
Data Release Frequency: No Update Planned

LUST REG 4: Underground Storage Tank Leak List

Los Angeles, Ventura counties. For more current information, please refer to the State Water Resources Control Board's LUST database.

Date of Government Version: 09/07/2004
Date Data Arrived at EDR: 09/07/2004
Date Made Active in Reports: 10/12/2004
Number of Days to Update: 35

Source: California Regional Water Quality Control Board Los Angeles Region (4)
Telephone: 213-576-6710
Last EDR Contact: 09/06/2011
Next Scheduled EDR Contact: 12/19/2011
Data Release Frequency: No Update Planned

LUST REG 3: Leaking Underground Storage Tank Database

Leaking Underground Storage Tank locations. Monterey, San Benito, San Luis Obispo, Santa Barbara, Santa Cruz counties.

Date of Government Version: 05/19/2003
Date Data Arrived at EDR: 05/19/2003
Date Made Active in Reports: 06/02/2003
Number of Days to Update: 14

Source: California Regional Water Quality Control Board Central Coast Region (3)
Telephone: 805-542-4786
Last EDR Contact: 07/18/2011
Next Scheduled EDR Contact: 10/31/2011
Data Release Frequency: No Update Planned

LUST REG 2: Fuel Leak List

Leaking Underground Storage Tank locations. Alameda, Contra Costa, Marin, Napa, San Francisco, San Mateo, Santa Clara, Solano, Sonoma counties.

Date of Government Version: 09/30/2004
Date Data Arrived at EDR: 10/20/2004
Date Made Active in Reports: 11/19/2004
Number of Days to Update: 30

Source: California Regional Water Quality Control Board San Francisco Bay Region (2)
Telephone: 510-622-2433
Last EDR Contact: 09/19/2011
Next Scheduled EDR Contact: 01/02/2012
Data Release Frequency: No Update Planned

LUST REG 7: Leaking Underground Storage Tank Case Listing

Leaking Underground Storage Tank locations. Imperial, Riverside, San Diego, Santa Barbara counties.

Date of Government Version: 02/26/2004
Date Data Arrived at EDR: 02/26/2004
Date Made Active in Reports: 03/24/2004
Number of Days to Update: 27

Source: California Regional Water Quality Control Board Colorado River Basin Region (7)
Telephone: 760-776-8943
Last EDR Contact: 08/01/2011
Next Scheduled EDR Contact: 11/14/2011
Data Release Frequency: No Update Planned

LUST REG 1: Active Toxic Site Investigation

Del Norte, Humboldt, Lake, Mendocino, Modoc, Siskiyou, Sonoma, Trinity counties. For more current information, please refer to the State Water Resources Control Board's LUST database.

Date of Government Version: 02/01/2001
Date Data Arrived at EDR: 02/28/2001
Date Made Active in Reports: 03/29/2001
Number of Days to Update: 29

Source: California Regional Water Quality Control Board North Coast (1)
Telephone: 707-570-3769
Last EDR Contact: 08/01/2011
Next Scheduled EDR Contact: 11/14/2011
Data Release Frequency: No Update Planned

LUST: Leaking Underground Fuel Tank Report (GEOTRACKER)

Leaking Underground Storage Tank (LUST) Sites included in GeoTracker. GeoTracker is the Water Boards data management system for sites that impact, or have the potential to impact, water quality in California, with emphasis on groundwater.

Date of Government Version: 09/07/2021
Date Data Arrived at EDR: 09/07/2021
Date Made Active in Reports: 11/29/2021
Number of Days to Update: 83

Source: State Water Resources Control Board
Telephone: see region list
Last EDR Contact: 12/07/2021
Next Scheduled EDR Contact: 03/21/2022
Data Release Frequency: Quarterly

LUST REG 9: Leaking Underground Storage Tank Report

Orange, Riverside, San Diego counties. For more current information, please refer to the State Water Resources Control Board's LUST database.

Date of Government Version: 03/01/2001
Date Data Arrived at EDR: 04/23/2001
Date Made Active in Reports: 05/21/2001
Number of Days to Update: 28

Source: California Regional Water Quality Control Board San Diego Region (9)
Telephone: 858-637-5595
Last EDR Contact: 09/26/2011
Next Scheduled EDR Contact: 01/09/2012
Data Release Frequency: No Update Planned

LUST REG 8: Leaking Underground Storage Tanks

California Regional Water Quality Control Board Santa Ana Region (8). For more current information, please refer to the State Water Resources Control Board's LUST database.

Date of Government Version: 02/14/2005
Date Data Arrived at EDR: 02/15/2005
Date Made Active in Reports: 03/28/2005
Number of Days to Update: 41

Source: California Regional Water Quality Control Board Santa Ana Region (8)
Telephone: 909-782-4496
Last EDR Contact: 08/15/2011
Next Scheduled EDR Contact: 11/28/2011
Data Release Frequency: No Update Planned

LUST REG 6V: Leaking Underground Storage Tank Case Listing

Leaking Underground Storage Tank locations. Inyo, Kern, Los Angeles, Mono, San Bernardino counties.

Date of Government Version: 06/07/2005
Date Data Arrived at EDR: 06/07/2005
Date Made Active in Reports: 06/29/2005
Number of Days to Update: 22

Source: California Regional Water Quality Control Board Victorville Branch Office (6)
Telephone: 760-241-7365
Last EDR Contact: 09/12/2011
Next Scheduled EDR Contact: 12/26/2011
Data Release Frequency: No Update Planned

INDIAN LUST R5: Leaking Underground Storage Tanks on Indian Land

Leaking underground storage tanks located on Indian Land in Michigan, Minnesota and Wisconsin.

Date of Government Version: 04/06/2021
Date Data Arrived at EDR: 06/11/2021
Date Made Active in Reports: 09/07/2021
Number of Days to Update: 88

Source: EPA, Region 5
Telephone: 312-886-7439
Last EDR Contact: 11/15/2021
Next Scheduled EDR Contact: 01/31/2022
Data Release Frequency: Varies

INDIAN LUST R10: Leaking Underground Storage Tanks on Indian Land

LUSTs on Indian land in Alaska, Idaho, Oregon and Washington.

Date of Government Version: 04/27/2021
Date Data Arrived at EDR: 06/11/2021
Date Made Active in Reports: 09/07/2021
Number of Days to Update: 88

Source: EPA Region 10
Telephone: 206-553-2857
Last EDR Contact: 11/15/2021
Next Scheduled EDR Contact: 01/31/2022
Data Release Frequency: Varies

INDIAN LUST R9: Leaking Underground Storage Tanks on Indian Land
LUSTs on Indian land in Arizona, California, New Mexico and Nevada

Date of Government Version: 05/27/2021
Date Data Arrived at EDR: 06/11/2021
Date Made Active in Reports: 09/07/2021
Number of Days to Update: 88

Source: Environmental Protection Agency
Telephone: 415-972-3372
Last EDR Contact: 11/15/2021
Next Scheduled EDR Contact: 01/31/2022
Data Release Frequency: Varies

INDIAN LUST R8: Leaking Underground Storage Tanks on Indian Land
LUSTs on Indian land in Colorado, Montana, North Dakota, South Dakota, Utah and Wyoming.

Date of Government Version: 05/27/2021
Date Data Arrived at EDR: 06/11/2021
Date Made Active in Reports: 09/07/2021
Number of Days to Update: 88

Source: EPA Region 8
Telephone: 303-312-6271
Last EDR Contact: 11/15/2021
Next Scheduled EDR Contact: 01/31/2022
Data Release Frequency: Varies

INDIAN LUST R7: Leaking Underground Storage Tanks on Indian Land
LUSTs on Indian land in Iowa, Kansas, and Nebraska

Date of Government Version: 06/01/2021
Date Data Arrived at EDR: 06/11/2021
Date Made Active in Reports: 09/07/2021
Number of Days to Update: 88

Source: EPA Region 7
Telephone: 913-551-7003
Last EDR Contact: 11/15/2021
Next Scheduled EDR Contact: 01/31/2022
Data Release Frequency: Varies

INDIAN LUST R1: Leaking Underground Storage Tanks on Indian Land
A listing of leaking underground storage tank locations on Indian Land.

Date of Government Version: 04/28/2021
Date Data Arrived at EDR: 06/11/2021
Date Made Active in Reports: 09/07/2021
Number of Days to Update: 88

Source: EPA Region 1
Telephone: 617-918-1313
Last EDR Contact: 11/15/2021
Next Scheduled EDR Contact: 01/31/2022
Data Release Frequency: Varies

INDIAN LUST R6: Leaking Underground Storage Tanks on Indian Land
LUSTs on Indian land in New Mexico and Oklahoma.

Date of Government Version: 05/17/2021
Date Data Arrived at EDR: 06/11/2021
Date Made Active in Reports: 09/07/2021
Number of Days to Update: 88

Source: EPA Region 6
Telephone: 214-665-6597
Last EDR Contact: 11/15/2021
Next Scheduled EDR Contact: 01/31/2022
Data Release Frequency: Varies

INDIAN LUST R4: Leaking Underground Storage Tanks on Indian Land
LUSTs on Indian land in Florida, Mississippi and North Carolina.

Date of Government Version: 05/28/2021
Date Data Arrived at EDR: 06/22/2021
Date Made Active in Reports: 09/20/2021
Number of Days to Update: 90

Source: EPA Region 4
Telephone: 404-562-8677
Last EDR Contact: 11/15/2021
Next Scheduled EDR Contact: 01/31/2022
Data Release Frequency: Varies

CPS-SLIC: Statewide SLIC Cases (GEOTRACKER)
Cleanup Program Sites (CPS; also known as Site Cleanups [SC] and formerly known as Spills, Leaks, Investigations, and Cleanups [SLIC] sites) included in GeoTracker. GeoTracker is the Water Boards data management system for sites that impact, or have the potential to impact, water quality in California, with emphasis on groundwater.

Date of Government Version: 09/07/2021
Date Data Arrived at EDR: 09/07/2021
Date Made Active in Reports: 11/29/2021
Number of Days to Update: 83

Source: State Water Resources Control Board
Telephone: 866-480-1028
Last EDR Contact: 12/07/2021
Next Scheduled EDR Contact: 03/21/2022
Data Release Frequency: Varies

SLIC REG 1: Active Toxic Site Investigations
The SLIC (Spills, Leaks, Investigations and Cleanup) program is designed to protect and restore water quality from spills, leaks, and similar discharges.

Date of Government Version: 04/03/2003
Date Data Arrived at EDR: 04/07/2003
Date Made Active in Reports: 04/25/2003
Number of Days to Update: 18

Source: California Regional Water Quality Control Board, North Coast Region (1)
Telephone: 707-576-2220
Last EDR Contact: 08/01/2011
Next Scheduled EDR Contact: 11/14/2011
Data Release Frequency: No Update Planned

SLIC REG 2: Spills, Leaks, Investigation & Cleanup Cost Recovery Listing
The SLIC (Spills, Leaks, Investigations and Cleanup) program is designed to protect and restore water quality from spills, leaks, and similar discharges.

Date of Government Version: 09/30/2004
Date Data Arrived at EDR: 10/20/2004
Date Made Active in Reports: 11/19/2004
Number of Days to Update: 30

Source: Regional Water Quality Control Board San Francisco Bay Region (2)
Telephone: 510-286-0457
Last EDR Contact: 09/19/2011
Next Scheduled EDR Contact: 01/02/2012
Data Release Frequency: No Update Planned

SLIC REG 3: Spills, Leaks, Investigation & Cleanup Cost Recovery Listing
The SLIC (Spills, Leaks, Investigations and Cleanup) program is designed to protect and restore water quality from spills, leaks, and similar discharges.

Date of Government Version: 05/18/2006
Date Data Arrived at EDR: 05/18/2006
Date Made Active in Reports: 06/15/2006
Number of Days to Update: 28

Source: California Regional Water Quality Control Board Central Coast Region (3)
Telephone: 805-549-3147
Last EDR Contact: 07/18/2011
Next Scheduled EDR Contact: 10/31/2011
Data Release Frequency: No Update Planned

SLIC REG 4: Spills, Leaks, Investigation & Cleanup Cost Recovery Listing
The SLIC (Spills, Leaks, Investigations and Cleanup) program is designed to protect and restore water quality from spills, leaks, and similar discharges.

Date of Government Version: 11/17/2004
Date Data Arrived at EDR: 11/18/2004
Date Made Active in Reports: 01/04/2005
Number of Days to Update: 47

Source: Region Water Quality Control Board Los Angeles Region (4)
Telephone: 213-576-6600
Last EDR Contact: 07/01/2011
Next Scheduled EDR Contact: 10/17/2011
Data Release Frequency: No Update Planned

SLIC REG 5: Spills, Leaks, Investigation & Cleanup Cost Recovery Listing
The SLIC (Spills, Leaks, Investigations and Cleanup) program is designed to protect and restore water quality from spills, leaks, and similar discharges.

Date of Government Version: 04/01/2005
Date Data Arrived at EDR: 04/05/2005
Date Made Active in Reports: 04/21/2005
Number of Days to Update: 16

Source: Regional Water Quality Control Board Central Valley Region (5)
Telephone: 916-464-3291
Last EDR Contact: 09/12/2011
Next Scheduled EDR Contact: 12/26/2011
Data Release Frequency: No Update Planned

SLIC REG 6V: Spills, Leaks, Investigation & Cleanup Cost Recovery Listing
The SLIC (Spills, Leaks, Investigations and Cleanup) program is designed to protect and restore water quality from spills, leaks, and similar discharges.

Date of Government Version: 05/24/2005
Date Data Arrived at EDR: 05/25/2005
Date Made Active in Reports: 06/16/2005
Number of Days to Update: 22

Source: Regional Water Quality Control Board, Victorville Branch
Telephone: 619-241-6583
Last EDR Contact: 08/15/2011
Next Scheduled EDR Contact: 11/28/2011
Data Release Frequency: No Update Planned

SLIC REG 6L: SLIC Sites
The SLIC (Spills, Leaks, Investigations and Cleanup) program is designed to protect and restore water quality from spills, leaks, and similar discharges.

Date of Government Version: 09/07/2004
Date Data Arrived at EDR: 09/07/2004
Date Made Active in Reports: 10/12/2004
Number of Days to Update: 35
Source: California Regional Water Quality Control Board, Lahontan Region
Telephone: 530-542-5574
Last EDR Contact: 08/15/2011
Next Scheduled EDR Contact: 11/28/2011
Data Release Frequency: No Update Planned

SLIC REG 7: SLIC List
The SLIC (Spills, Leaks, Investigations and Cleanup) program is designed to protect and restore water quality from spills, leaks, and similar discharges.

Date of Government Version: 11/24/2004
Date Data Arrived at EDR: 11/29/2004
Date Made Active in Reports: 01/04/2005
Number of Days to Update: 36
Source: California Regional Quality Control Board, Colorado River Basin Region
Telephone: 760-346-7491
Last EDR Contact: 08/01/2011
Next Scheduled EDR Contact: 11/14/2011
Data Release Frequency: No Update Planned

SLIC REG 8: Spills, Leaks, Investigation & Cleanup Cost Recovery Listing
The SLIC (Spills, Leaks, Investigations and Cleanup) program is designed to protect and restore water quality from spills, leaks, and similar discharges.

Date of Government Version: 04/03/2008
Date Data Arrived at EDR: 04/03/2008
Date Made Active in Reports: 04/14/2008
Number of Days to Update: 11
Source: California Region Water Quality Control Board Santa Ana Region (8)
Telephone: 951-782-3298
Last EDR Contact: 09/12/2011
Next Scheduled EDR Contact: 12/26/2011
Data Release Frequency: No Update Planned

SLIC REG 9: Spills, Leaks, Investigation & Cleanup Cost Recovery Listing
The SLIC (Spills, Leaks, Investigations and Cleanup) program is designed to protect and restore water quality from spills, leaks, and similar discharges.

Date of Government Version: 09/10/2007
Date Data Arrived at EDR: 09/11/2007
Date Made Active in Reports: 09/28/2007
Number of Days to Update: 17
Source: California Regional Water Quality Control Board San Diego Region (9)
Telephone: 858-467-2980
Last EDR Contact: 08/08/2011
Next Scheduled EDR Contact: 11/21/2011
Data Release Frequency: No Update Planned

Lists of state and tribal registered storage tanks

FEMA UST: Underground Storage Tank Listing
A listing of all FEMA owned underground storage tanks.

Date of Government Version: 01/29/2021
Date Data Arrived at EDR: 02/17/2021
Date Made Active in Reports: 03/22/2021
Number of Days to Update: 33
Source: FEMA
Telephone: 202-646-5797
Last EDR Contact: 12/18/2021
Next Scheduled EDR Contact: 04/18/2022
Data Release Frequency: Varies

MILITARY UST SITES: Military UST Sites (GEOTRACKER)
Military ust sites

Date of Government Version: 09/07/2021
Date Data Arrived at EDR: 09/07/2021
Date Made Active in Reports: 11/29/2021
Number of Days to Update: 83
Source: State Water Resources Control Board
Telephone: 866-480-1028
Last EDR Contact: 12/07/2021
Next Scheduled EDR Contact: 03/21/2022
Data Release Frequency: Varies

UST CLOSURE: Proposed Closure of Underground Storage Tank (UST) Cases

UST cases that are being considered for closure by either the State Water Resources Control Board or the Executive Director have been posted for a 60-day public comment period. UST Case Closures being proposed for consideration by the State Water Resources Control Board. These are primarily UST cases that meet closure criteria under the decisional framework in State Water Board Resolution No. 92-49 and other Board orders. UST Case Closures proposed for consideration by the Executive Director pursuant to State Water Board Resolution No. 2012-0061. These are cases that meet the criteria of the Low-Threat UST Case Closure Policy. UST Case Closure Review Denials and Approved Orders.

Date of Government Version: 08/18/2021
Date Data Arrived at EDR: 09/08/2021
Date Made Active in Reports: 12/03/2021
Number of Days to Update: 86

Source: State Water Resources Control Board
Telephone: 916-327-7844
Last EDR Contact: 12/07/2021
Next Scheduled EDR Contact: 03/21/2022
Data Release Frequency: Varies

UST: Active UST Facilities

Active UST facilities gathered from the local regulatory agencies

Date of Government Version: 09/07/2021
Date Data Arrived at EDR: 09/07/2021
Date Made Active in Reports: 11/30/2021
Number of Days to Update: 84

Source: SWRCB
Telephone: 916-341-5851
Last EDR Contact: 12/07/2021
Next Scheduled EDR Contact: 03/21/2022
Data Release Frequency: Semi-Annually

AST: Aboveground Petroleum Storage Tank Facilities

A listing of aboveground storage tank petroleum storage tank locations.

Date of Government Version: 07/06/2016
Date Data Arrived at EDR: 07/12/2016
Date Made Active in Reports: 09/19/2016
Number of Days to Update: 69

Source: California Environmental Protection Agency
Telephone: 916-327-5092
Last EDR Contact: 12/08/2021
Next Scheduled EDR Contact: 03/28/2022
Data Release Frequency: Varies

INDIAN UST R9: Underground Storage Tanks on Indian Land

The Indian Underground Storage Tank (UST) database provides information about underground storage tanks on Indian land in EPA Region 9 (Arizona, California, Hawaii, Nevada, the Pacific Islands, and Tribal Nations).

Date of Government Version: 05/27/2021
Date Data Arrived at EDR: 06/11/2021
Date Made Active in Reports: 09/07/2021
Number of Days to Update: 88

Source: EPA Region 9
Telephone: 415-972-3368
Last EDR Contact: 11/15/2021
Next Scheduled EDR Contact: 01/31/2022
Data Release Frequency: Varies

INDIAN UST R8: Underground Storage Tanks on Indian Land

The Indian Underground Storage Tank (UST) database provides information about underground storage tanks on Indian land in EPA Region 8 (Colorado, Montana, North Dakota, South Dakota, Utah, Wyoming and 27 Tribal Nations).

Date of Government Version: 05/27/2021
Date Data Arrived at EDR: 06/11/2021
Date Made Active in Reports: 09/07/2021
Number of Days to Update: 88

Source: EPA Region 8
Telephone: 303-312-6137
Last EDR Contact: 11/15/2021
Next Scheduled EDR Contact: 01/31/2022
Data Release Frequency: Varies

INDIAN UST R7: Underground Storage Tanks on Indian Land

The Indian Underground Storage Tank (UST) database provides information about underground storage tanks on Indian land in EPA Region 7 (Iowa, Kansas, Missouri, Nebraska, and 9 Tribal Nations).

Date of Government Version: 06/01/2021
Date Data Arrived at EDR: 06/11/2021
Date Made Active in Reports: 09/07/2021
Number of Days to Update: 88

Source: EPA Region 7
Telephone: 913-551-7003
Last EDR Contact: 11/15/2021
Next Scheduled EDR Contact: 01/31/2022
Data Release Frequency: Varies

INDIAN UST R5: Underground Storage Tanks on Indian Land

The Indian Underground Storage Tank (UST) database provides information about underground storage tanks on Indian land in EPA Region 5 (Michigan, Minnesota and Wisconsin and Tribal Nations).

Date of Government Version: 04/06/2021
Date Data Arrived at EDR: 06/11/2021
Date Made Active in Reports: 09/07/2021
Number of Days to Update: 88

Source: EPA Region 5
Telephone: 312-886-6136
Last EDR Contact: 11/15/2021
Next Scheduled EDR Contact: 01/31/2022
Data Release Frequency: Varies

INDIAN UST R10: Underground Storage Tanks on Indian Land

The Indian Underground Storage Tank (UST) database provides information about underground storage tanks on Indian land in EPA Region 10 (Alaska, Idaho, Oregon, Washington, and Tribal Nations).

Date of Government Version: 04/27/2021
Date Data Arrived at EDR: 06/11/2021
Date Made Active in Reports: 09/07/2021
Number of Days to Update: 88

Source: EPA Region 10
Telephone: 206-553-2857
Last EDR Contact: 11/15/2021
Next Scheduled EDR Contact: 01/31/2022
Data Release Frequency: Varies

INDIAN UST R1: Underground Storage Tanks on Indian Land

The Indian Underground Storage Tank (UST) database provides information about underground storage tanks on Indian land in EPA Region 1 (Connecticut, Maine, Massachusetts, New Hampshire, Rhode Island, Vermont and ten Tribal Nations).

Date of Government Version: 04/28/2021
Date Data Arrived at EDR: 06/11/2021
Date Made Active in Reports: 09/07/2021
Number of Days to Update: 88

Source: EPA, Region 1
Telephone: 617-918-1313
Last EDR Contact: 11/15/2021
Next Scheduled EDR Contact: 01/31/2022
Data Release Frequency: Varies

INDIAN UST R4: Underground Storage Tanks on Indian Land

The Indian Underground Storage Tank (UST) database provides information about underground storage tanks on Indian land in EPA Region 4 (Alabama, Florida, Georgia, Kentucky, Mississippi, North Carolina, South Carolina, Tennessee and Tribal Nations)

Date of Government Version: 05/28/2021
Date Data Arrived at EDR: 06/22/2021
Date Made Active in Reports: 09/20/2021
Number of Days to Update: 90

Source: EPA Region 4
Telephone: 404-562-9424
Last EDR Contact: 11/15/2021
Next Scheduled EDR Contact: 01/31/2022
Data Release Frequency: Varies

INDIAN UST R6: Underground Storage Tanks on Indian Land

The Indian Underground Storage Tank (UST) database provides information about underground storage tanks on Indian land in EPA Region 6 (Louisiana, Arkansas, Oklahoma, New Mexico, Texas and 65 Tribes).

Date of Government Version: 05/17/2021
Date Data Arrived at EDR: 06/11/2021
Date Made Active in Reports: 09/07/2021
Number of Days to Update: 88

Source: EPA Region 6
Telephone: 214-665-7591
Last EDR Contact: 11/15/2021
Next Scheduled EDR Contact: 01/31/2022
Data Release Frequency: Varies

Lists of state and tribal voluntary cleanup sites

VCP: Voluntary Cleanup Program Properties

Contains low threat level properties with either confirmed or unconfirmed releases and the project proponents have request that DTSC oversee investigation and/or cleanup activities and have agreed to provide coverage for DTSC's costs.

Date of Government Version: 07/22/2021
Date Data Arrived at EDR: 07/22/2021
Date Made Active in Reports: 10/08/2021
Number of Days to Update: 78
Source: Department of Toxic Substances Control
Telephone: 916-323-3400
Last EDR Contact: 10/26/2021
Next Scheduled EDR Contact: 02/07/2022
Data Release Frequency: Quarterly

INDIAN VCP R7: Voluntary Cleanup Priority Lisitng
A listing of voluntary cleanup priority sites located on Indian Land located in Region 7.

Date of Government Version: 03/20/2008
Date Data Arrived at EDR: 04/22/2008
Date Made Active in Reports: 05/19/2008
Number of Days to Update: 27
Source: EPA, Region 7
Telephone: 913-551-7365
Last EDR Contact: 07/08/2021
Next Scheduled EDR Contact: 07/20/2009
Data Release Frequency: Varies

INDIAN VCP R1: Voluntary Cleanup Priority Listing
A listing of voluntary cleanup priority sites located on Indian Land located in Region 1.

Date of Government Version: 07/27/2015
Date Data Arrived at EDR: 09/29/2015
Date Made Active in Reports: 02/18/2016
Number of Days to Update: 142
Source: EPA, Region 1
Telephone: 617-918-1102
Last EDR Contact: 12/14/2021
Next Scheduled EDR Contact: 04/04/2022
Data Release Frequency: Varies

Lists of state and tribal brownfield sites

BROWNFIELDS: Considered Brownfieds Sites Listing
A listing of sites the SWRCB considers to be Brownfields since these are sites have come to them through the MOA Process.

Date of Government Version: 09/20/2021
Date Data Arrived at EDR: 09/21/2021
Date Made Active in Reports: 12/08/2021
Number of Days to Update: 78
Source: State Water Resources Control Board
Telephone: 916-323-7905
Last EDR Contact: 12/16/2021
Next Scheduled EDR Contact: 04/04/2022
Data Release Frequency: Quarterly

ADDITIONAL ENVIRONMENTAL RECORDS

Local Brownfield lists

US BROWNFIELDS: A Listing of Brownfields Sites
Brownfields are real property, the expansion, redevelopment, or reuse of which may be complicated by the presence or potential presence of a hazardous substance, pollutant, or contaminant. Cleaning up and reinvesting in these properties takes development pressures off of undeveloped, open land, and both improves and protects the environment. Assessment, Cleanup and Redevelopment Exchange System (ACRES) stores information reported by EPA Brownfields grant recipients on brownfields properties assessed or cleaned up with grant funding as well as information on Targeted Brownfields Assessments performed by EPA Regions. A listing of ACRES Brownfield sites is obtained from Cleanups in My Community. Cleanups in My Community provides information on Brownfields properties for which information is reported back to EPA, as well as areas served by Brownfields grant programs.

Date of Government Version: 06/10/2021
Date Data Arrived at EDR: 06/10/2021
Date Made Active in Reports: 08/17/2021
Number of Days to Update: 68
Source: Environmental Protection Agency
Telephone: 202-566-2777
Last EDR Contact: 12/08/2021
Next Scheduled EDR Contact: 03/28/2022
Data Release Frequency: Semi-Annually

Local Lists of Landfill / Solid Waste Disposal Sites

WMUDS/SWAT: Waste Management Unit Database
Waste Management Unit Database System. WMUDS is used by the State Water Resources Control Board staff and the Regional Water Quality Control Boards for program tracking and inventory of waste management units. WMUDS is composed of the following databases: Facility Information, Scheduled Inspections Information, Waste Management Unit Information, SWAT Program Information, SWAT Report Summary Information, SWAT Report Summary Data, Chapter 15 (formerly Subchapter 15) Information, Chapter 15 Monitoring Parameters, TPCA Program Information, RCRA Program Information, Closure Information, and Interested Parties Information.

Date of Government Version: 04/01/2000
Date Data Arrived at EDR: 04/10/2000
Date Made Active in Reports: 05/10/2000
Number of Days to Update: 30

Source: State Water Resources Control Board
Telephone: 916-227-4448
Last EDR Contact: 10/22/2021
Next Scheduled EDR Contact: 02/07/2022
Data Release Frequency: No Update Planned

SWRCY: Recycler Database
A listing of recycling facilities in California.

Date of Government Version: 09/07/2021
Date Data Arrived at EDR: 09/08/2021
Date Made Active in Reports: 11/29/2021
Number of Days to Update: 82

Source: Department of Conservation
Telephone: 916-323-3836
Last EDR Contact: 12/07/2021
Next Scheduled EDR Contact: 03/21/2022
Data Release Frequency: Quarterly

HAULERS: Registered Waste Tire Haulers Listing
A listing of registered waste tire haulers.

Date of Government Version: 09/14/2021
Date Data Arrived at EDR: 11/11/2021
Date Made Active in Reports: 11/23/2021
Number of Days to Update: 12

Source: Integrated Waste Management Board
Telephone: 916-341-6422
Last EDR Contact: 11/05/2021
Next Scheduled EDR Contact: 02/21/2022
Data Release Frequency: Varies

INDIAN ODI: Report on the Status of Open Dumps on Indian Lands
Location of open dumps on Indian land.

Date of Government Version: 12/31/1998
Date Data Arrived at EDR: 12/03/2007
Date Made Active in Reports: 01/24/2008
Number of Days to Update: 52

Source: Environmental Protection Agency
Telephone: 703-308-8245
Last EDR Contact: 10/22/2021
Next Scheduled EDR Contact: 02/07/2022
Data Release Frequency: Varies

DEBRIS REGION 9: Torres Martinez Reservation Illegal Dump Site Locations
A listing of illegal dump sites location on the Torres Martinez Indian Reservation located in eastern Riverside County and northern Imperial County, California.

Date of Government Version: 01/12/2009
Date Data Arrived at EDR: 05/07/2009
Date Made Active in Reports: 09/21/2009
Number of Days to Update: 137

Source: EPA, Region 9
Telephone: 415-947-4219
Last EDR Contact: 01/13/2022
Next Scheduled EDR Contact: 05/02/2022
Data Release Frequency: No Update Planned

ODI: Open Dump Inventory
An open dump is defined as a disposal facility that does not comply with one or more of the Part 257 or Part 258 Subtitle D Criteria.

Date of Government Version: 06/30/1985
Date Data Arrived at EDR: 08/09/2004
Date Made Active in Reports: 09/17/2004
Number of Days to Update: 39

Source: Environmental Protection Agency
Telephone: 800-424-9346
Last EDR Contact: 06/09/2004
Next Scheduled EDR Contact: N/A
Data Release Frequency: No Update Planned

IHS OPEN DUMPS: Open Dumps on Indian Land
A listing of all open dumps located on Indian Land in the United States.

Date of Government Version: 04/01/2014
Date Data Arrived at EDR: 08/06/2014
Date Made Active in Reports: 01/29/2015
Number of Days to Update: 176

Source: Department of Health & Human Serivces, Indian Health Service
Telephone: 301-443-1452
Last EDR Contact: 10/28/2021
Next Scheduled EDR Contact: 02/07/2022
Data Release Frequency: Varies

Local Lists of Hazardous waste / Contaminated Sites

US HIST CDL: National Clandestine Laboratory Register

A listing of clandestine drug lab locations that have been removed from the DEAs National Clandestine Laboratory Register.

Date of Government Version: 05/18/2021
Date Data Arrived at EDR: 05/18/2021
Date Made Active in Reports: 08/03/2021
Number of Days to Update: 77

Source: Drug Enforcement Administration
Telephone: 202-307-1000
Last EDR Contact: 11/16/2021
Next Scheduled EDR Contact: 03/07/2022
Data Release Frequency: No Update Planned

HIST CAL-SITES: Calsites Database

The Calsites database contains potential or confirmed hazardous substance release properties. In 1996, California EPA reevaluated and significantly reduced the number of sites in the Calsites database. No longer updated by the state agency. It has been replaced by ENVIROSTOR.

Date of Government Version: 08/08/2005
Date Data Arrived at EDR: 08/03/2006
Date Made Active in Reports: 08/24/2006
Number of Days to Update: 21

Source: Department of Toxic Substance Control
Telephone: 916-323-3400
Last EDR Contact: 02/23/2009
Next Scheduled EDR Contact: 05/25/2009
Data Release Frequency: No Update Planned

SCH: School Property Evaluation Program

This category contains proposed and existing school sites that are being evaluated by DTSC for possible hazardous materials contamination. In some cases, these properties may be listed in the CalSites category depending on the level of threat to public health and safety or the environment they pose.

Date of Government Version: 07/22/2021
Date Data Arrived at EDR: 07/22/2021
Date Made Active in Reports: 10/08/2021
Number of Days to Update: 78

Source: Department of Toxic Substances Control
Telephone: 916-323-3400
Last EDR Contact: 10/26/2021
Next Scheduled EDR Contact: 02/07/2022
Data Release Frequency: Quarterly

CDL: Clandestine Drug Labs

A listing of drug lab locations. Listing of a location in this database does not indicate that any illegal drug lab materials were or were not present there, and does not constitute a determination that the location either requires or does not require additional cleanup work.

Date of Government Version: 12/31/2019
Date Data Arrived at EDR: 01/20/2021
Date Made Active in Reports: 04/08/2021
Number of Days to Update: 78

Source: Department of Toxic Substances Control
Telephone: 916-255-6504
Last EDR Contact: 01/13/2022
Next Scheduled EDR Contact: 04/18/2022
Data Release Frequency: Varies

CERS HAZ WASTE: CERS HAZ WASTE

List of sites in the California Environmental Protection Agency (CalEPA) Regulated Site Portal which fall under the Hazardous Chemical Management, Hazardous Waste Onsite Treatment, Household Hazardous Waste Collection, Hazardous Waste Generator, and RCRA LQ HW Generator programs.

Date of Government Version: 10/18/2021
Date Data Arrived at EDR: 10/19/2021
Date Made Active in Reports: 01/12/2022
Number of Days to Update: 85

Source: CalEPA
Telephone: 916-323-2514
Last EDR Contact: 10/19/2021
Next Scheduled EDR Contact: 01/31/2022
Data Release Frequency: Quarterly

TOXIC PITS: Toxic Pits Cleanup Act Sites

Toxic PITS Cleanup Act Sites. TOXIC PITS identifies sites suspected of containing hazardous substances where cleanup has not yet been completed.

Date of Government Version: 07/01/1995
Date Data Arrived at EDR: 08/30/1995
Date Made Active in Reports: 09/26/1995
Number of Days to Update: 27

Source: State Water Resources Control Board
Telephone: 916-227-4364
Last EDR Contact: 01/26/2009
Next Scheduled EDR Contact: 04/27/2009
Data Release Frequency: No Update Planned

US CDL: Clandestine Drug Labs

A listing of clandestine drug lab locations. The U.S. Department of Justice ("the Department") provides this web site as a public service. It contains addresses of some locations where law enforcement agencies reported they found chemicals or other items that indicated the presence of either clandestine drug laboratories or dumpsites. In most cases, the source of the entries is not the Department, and the Department has not verified the entry and does not guarantee its accuracy. Members of the public must verify the accuracy of all entries by, for example, contacting local law enforcement and local health departments.

Date of Government Version: 05/18/2021
Date Data Arrived at EDR: 05/18/2021
Date Made Active in Reports: 08/03/2021
Number of Days to Update: 77

Source: Drug Enforcement Administration
Telephone: 202-307-1000
Last EDR Contact: 11/16/2021
Next Scheduled EDR Contact: 03/07/2022
Data Release Frequency: Quarterly

PFAS: PFAS Contamination Site Location Listing

A listing of PFAS contaminated sites included in the GeoTracker database.

Date of Government Version: 09/07/2021
Date Data Arrived at EDR: 09/08/2021
Date Made Active in Reports: 12/01/2021
Number of Days to Update: 84

Source: State Water Resources Control Board
Telephone: 866-480-1028
Last EDR Contact: 12/07/2021
Next Scheduled EDR Contact: 03/21/2022
Data Release Frequency: Varies

AQUEOUS FOAM: Former Fire Training Facility Assessments Listing

Airports shown on this list are those believed to use Aqueous Film Forming Foam (AFFF), and certified by the Federal Aviation Administration (FAA) under Title 14, Code of Federal Regulations (CFR), Part 139 (14 CFR Part 139). This list was created by SWRCB using information available from the FAA. Location points shown are from the latitude and longitude listed on the FAA airport master record.

Date of Government Version: 12/01/2019
Date Data Arrived at EDR: 08/19/2021
Date Made Active in Reports: 10/28/2021
Number of Days to Update: 70

Source: State Water Resources Control Board
Telephone: 916-341-5455
Last EDR Contact: 12/10/2021
Next Scheduled EDR Contact: 03/21/2022
Data Release Frequency: Varies

Local Lists of Registered Storage Tanks

SWEEPS UST: SWEEPS UST Listing

Statewide Environmental Evaluation and Planning System. This underground storage tank listing was updated and maintained by a company contacted by the SWRCB in the early 1990's. The listing is no longer updated or maintained. The local agency is the contact for more information on a site on the SWEEPS list.

Date of Government Version: 06/01/1994
Date Data Arrived at EDR: 07/07/2005
Date Made Active in Reports: 08/11/2005
Number of Days to Update: 35

Source: State Water Resources Control Board
Telephone: N/A
Last EDR Contact: 06/03/2005
Next Scheduled EDR Contact: N/A
Data Release Frequency: No Update Planned

HIST UST: Hazardous Substance Storage Container Database

The Hazardous Substance Storage Container Database is a historical listing of UST sites. Refer to local/county source for current data.

Date of Government Version: 10/15/1990
Date Data Arrived at EDR: 01/25/1991
Date Made Active in Reports: 02/12/1991
Number of Days to Update: 18

Source: State Water Resources Control Board
Telephone: 916-341-5851
Last EDR Contact: 07/26/2001
Next Scheduled EDR Contact: N/A
Data Release Frequency: No Update Planned

SAN FRANCISCO AST: Aboveground Storage Tank Site Listing
Aboveground storage tank sites

Date of Government Version: 08/05/2021
Date Data Arrived at EDR: 08/05/2021
Date Made Active in Reports: 10/29/2021
Number of Days to Update: 85

Source: San Francisco County Department of Public Health
Telephone: 415-252-3896
Last EDR Contact: 10/31/2021
Next Scheduled EDR Contact: 02/14/2022
Data Release Frequency: Varies

CERS TANKS: California Environmental Reporting System (CERS) Tanks
List of sites in the California Environmental Protection Agency (CalEPA) Regulated Site Portal which fall under the Aboveground Petroleum Storage and Underground Storage Tank regulatory programs.

Date of Government Version: 10/18/2021
Date Data Arrived at EDR: 10/19/2021
Date Made Active in Reports: 01/12/2022
Number of Days to Update: 85

Source: California Environmental Protection Agency
Telephone: 916-323-2514
Last EDR Contact: 10/19/2021
Next Scheduled EDR Contact: 01/31/2022
Data Release Frequency: Quarterly

CA FID UST: Facility Inventory Database
The Facility Inventory Database (FID) contains a historical listing of active and inactive underground storage tank locations from the State Water Resource Control Board. Refer to local/county source for current data.

Date of Government Version: 10/31/1994
Date Data Arrived at EDR: 09/05/1995
Date Made Active in Reports: 09/29/1995
Number of Days to Update: 24

Source: California Environmental Protection Agency
Telephone: 916-341-5851
Last EDR Contact: 12/28/1998
Next Scheduled EDR Contact: N/A
Data Release Frequency: No Update Planned

Local Land Records

LIENS: Environmental Liens Listing
A listing of property locations with environmental liens for California where DTSC is a lien holder.

Date of Government Version: 08/25/2021
Date Data Arrived at EDR: 09/03/2021
Date Made Active in Reports: 11/22/2021
Number of Days to Update: 80

Source: Department of Toxic Substances Control
Telephone: 916-323-3400
Last EDR Contact: 11/22/2021
Next Scheduled EDR Contact: 03/14/2022
Data Release Frequency: Varies

LIENS 2: CERCLA Lien Information
A Federal CERCLA ('Superfund') lien can exist by operation of law at any site or property at which EPA has spent Superfund monies. These monies are spent to investigate and address releases and threatened releases of contamination. CERCLIS provides information as to the identity of these sites and properties.

Date of Government Version: 10/20/2021
Date Data Arrived at EDR: 11/05/2021
Date Made Active in Reports: 11/29/2021
Number of Days to Update: 24

Source: Environmental Protection Agency
Telephone: 202-564-6023
Last EDR Contact: 01/13/2022
Next Scheduled EDR Contact: 04/11/2022
Data Release Frequency: Semi-Annually

DEED: Deed Restriction Listing

Site Mitigation and Brownfields Reuse Program Facility Sites with Deed Restrictions & Hazardous Waste Management Program Facility Sites with Deed / Land Use Restriction. The DTSC Site Mitigation and Brownfields Reuse Program (SMBRP) list includes sites cleaned up under the program's oversight and generally does not include current or former hazardous waste facilities that required a hazardous waste facility permit. The list represents deed restrictions that are active. Some sites have multiple deed restrictions. The DTSC Hazardous Waste Management Program (HWMP) has developed a list of current or former hazardous waste facilities that have a recorded land use restriction at the local county recorder's office. The land use restrictions on this list were required by the DTSC HWMP as a result of the presence of hazardous substances that remain on site after the facility (or part of the facility) has been closed or cleaned up. The types of land use restriction include deed notice, deed restriction, or a land use restriction that binds current and future owners.

Date of Government Version: 08/30/2021
Date Data Arrived at EDR: 08/31/2021
Date Made Active in Reports: 11/19/2021
Number of Days to Update: 80
Source: DTSC and SWRCB
Telephone: 916-323-3400
Last EDR Contact: 11/30/2021
Next Scheduled EDR Contact: 03/14/2022
Data Release Frequency: Semi-Annually

Records of Emergency Release Reports

HMIRS: Hazardous Materials Information Reporting System

Hazardous Materials Incident Report System. HMIRS contains hazardous material spill incidents reported to DOT.

Date of Government Version: 09/12/2021
Date Data Arrived at EDR: 09/13/2021
Date Made Active in Reports: 09/28/2021
Number of Days to Update: 15
Source: U.S. Department of Transportation
Telephone: 202-366-4555
Last EDR Contact: 12/16/2021
Next Scheduled EDR Contact: 04/04/2022
Data Release Frequency: Quarterly

CHMIRS: California Hazardous Material Incident Report System

California Hazardous Material Incident Reporting System. CHMIRS contains information on reported hazardous material incidents (accidental releases or spills).

Date of Government Version: 09/30/2021
Date Data Arrived at EDR: 10/19/2021
Date Made Active in Reports: 01/12/2022
Number of Days to Update: 85
Source: Office of Emergency Services
Telephone: 916-845-8400
Last EDR Contact: 10/19/2021
Next Scheduled EDR Contact: 01/31/2022
Data Release Frequency: Semi-Annually

LDS: Land Disposal Sites Listing (GEOTRACKER)

Land Disposal sites (Landfills) included in GeoTracker. GeoTracker is the Water Boards data management system for sites that impact, or have the potential to impact, water quality in California, with emphasis on groundwater.

Date of Government Version: 09/07/2021
Date Data Arrived at EDR: 09/07/2021
Date Made Active in Reports: 11/29/2021
Number of Days to Update: 83
Source: State Water Qualilty Control Board
Telephone: 866-480-1028
Last EDR Contact: 12/07/2021
Next Scheduled EDR Contact: 03/21/2022
Data Release Frequency: Quarterly

MCS: Military Cleanup Sites Listing (GEOTRACKER)

Military sites (consisting of: Military UST sites; Military Privatized sites; and Military Cleanup sites [formerly known as DoD non UST]) included in GeoTracker. GeoTracker is the Water Boards data management system for sites that impact, or have the potential to impact, water quality in California, with emphasis on groundwater.

Date of Government Version: 09/07/2021
Date Data Arrived at EDR: 09/07/2021
Date Made Active in Reports: 11/29/2021
Number of Days to Update: 83
Source: State Water Resources Control Board
Telephone: 866-480-1028
Last EDR Contact: 12/07/2021
Next Scheduled EDR Contact: 03/21/2022
Data Release Frequency: Quarterly

SPILLS 90: SPILLS90 data from FirstSearch

Spills 90 includes those spill and release records available exclusively from FirstSearch databases. Typically, they may include chemical, oil and/or hazardous substance spills recorded after 1990. Duplicate records that are already included in EDR incident and release records are not included in Spills 90.

Date of Government Version: 06/06/2012
Date Data Arrived at EDR: 01/03/2013
Date Made Active in Reports: 02/22/2013
Number of Days to Update: 50

Source: FirstSearch
Telephone: N/A
Last EDR Contact: 01/03/2013
Next Scheduled EDR Contact: N/A
Data Release Frequency: No Update Planned

Other Ascertainable Records

RCRA NonGen / NLR: RCRA - Non Generators / No Longer Regulated

RCRAInfo is EPA's comprehensive information system, providing access to data supporting the Resource Conservation and Recovery Act (RCRA) of 1976 and the Hazardous and Solid Waste Amendments (HSWA) of 1984. The database includes selective information on sites which generate, transport, store, treat and/or dispose of hazardous waste as defined by the Resource Conservation and Recovery Act (RCRA). Non-Generators do not presently generate hazardous waste.

Date of Government Version: 09/13/2021
Date Data Arrived at EDR: 09/15/2021
Date Made Active in Reports: 10/12/2021
Number of Days to Update: 27

Source: Environmental Protection Agency
Telephone: (415) 495-8895
Last EDR Contact: 12/17/2021
Next Scheduled EDR Contact: 04/04/2022
Data Release Frequency: Quarterly

FUDS: Formerly Used Defense Sites

The listing includes locations of Formerly Used Defense Sites properties where the US Army Corps of Engineers is actively working or will take necessary cleanup actions.

Date of Government Version: 08/10/2021
Date Data Arrived at EDR: 08/17/2021
Date Made Active in Reports: 10/22/2021
Number of Days to Update: 66

Source: U.S. Army Corps of Engineers
Telephone: 202-528-4285
Last EDR Contact: 11/16/2021
Next Scheduled EDR Contact: 02/28/2022
Data Release Frequency: Varies

DOD: Department of Defense Sites

This data set consists of federally owned or administered lands, administered by the Department of Defense, that have any area equal to or greater than 640 acres of the United States, Puerto Rico, and the U.S. Virgin Islands.

Date of Government Version: 12/31/2005
Date Data Arrived at EDR: 11/10/2006
Date Made Active in Reports: 01/11/2007
Number of Days to Update: 62

Source: USGS
Telephone: 888-275-8747
Last EDR Contact: 10/15/2021
Next Scheduled EDR Contact: 01/24/2022
Data Release Frequency: Semi-Annually

FEDLAND: Federal and Indian Lands

Federally and Indian administrated lands of the United States. Lands included are administrated by: Army Corps of Engineers, Bureau of Reclamation, National Wild and Scenic River, National Wildlife Refuge, Public Domain Land, Wilderness, Wilderness Study Area, Wildlife Management Area, Bureau of Indian Affairs, Bureau of Land Management, Department of Justice, Forest Service, Fish and Wildlife Service, National Park Service.

Date of Government Version: 04/02/2018
Date Data Arrived at EDR: 04/11/2018
Date Made Active in Reports: 11/06/2019
Number of Days to Update: 574

Source: U.S. Geological Survey
Telephone: 888-275-8747
Last EDR Contact: 01/07/2022
Next Scheduled EDR Contact: 04/18/2022
Data Release Frequency: N/A

SCRD DRYCLEANERS: State Coalition for Remediation of Drycleaners Listing

The State Coalition for Remediation of Drycleaners was established in 1998, with support from the U.S. EPA Office of Superfund Remediation and Technology Innovation. It is comprised of representatives of states with established drycleaner remediation programs. Currently the member states are Alabama, Connecticut, Florida, Illinois, Kansas, Minnesota, Missouri, North Carolina, Oregon, South Carolina, Tennessee, Texas, and Wisconsin.

Date of Government Version: 01/01/2017
Date Data Arrived at EDR: 02/03/2017
Date Made Active in Reports: 04/07/2017
Number of Days to Update: 63
Source: Environmental Protection Agency
Telephone: 615-532-8599
Last EDR Contact: 11/08/2021
Next Scheduled EDR Contact: 02/21/2022
Data Release Frequency: Varies

US FIN ASSUR: Financial Assurance Information

All owners and operators of facilities that treat, store, or dispose of hazardous waste are required to provide proof that they will have sufficient funds to pay for the clean up, closure, and post-closure care of their facilities.

Date of Government Version: 09/13/2021
Date Data Arrived at EDR: 09/15/2021
Date Made Active in Reports: 09/28/2021
Number of Days to Update: 13
Source: Environmental Protection Agency
Telephone: 202-566-1917
Last EDR Contact: 12/17/2021
Next Scheduled EDR Contact: 04/04/2022
Data Release Frequency: Quarterly

EPA WATCH LIST: EPA WATCH LIST

EPA maintains a "Watch List" to facilitate dialogue between EPA, state and local environmental agencies on enforcement matters relating to facilities with alleged violations identified as either significant or high priority. Being on the Watch List does not mean that the facility has actually violated the law only that an investigation by EPA or a state or local environmental agency has led those organizations to allege that an unproven violation has in fact occurred. Being on the Watch List does not represent a higher level of concern regarding the alleged violations that were detected, but instead indicates cases requiring additional dialogue between EPA, state and local agencies - primarily because of the length of time the alleged violation has gone unaddressed or unresolved.

Date of Government Version: 08/30/2013
Date Data Arrived at EDR: 03/21/2014
Date Made Active in Reports: 06/17/2014
Number of Days to Update: 88
Source: Environmental Protection Agency
Telephone: 617-520-3000
Last EDR Contact: 11/01/2021
Next Scheduled EDR Contact: 02/14/2022
Data Release Frequency: Quarterly

2020 COR ACTION: 2020 Corrective Action Program List

The EPA has set ambitious goals for the RCRA Corrective Action program by creating the 2020 Corrective Action Universe. This RCRA cleanup baseline includes facilities expected to need corrective action. The 2020 universe contains a wide variety of sites. Some properties are heavily contaminated while others were contaminated but have since been cleaned up. Still others have not been fully investigated yet, and may require little or no remediation. Inclusion in the 2020 Universe does not necessarily imply failure on the part of a facility to meet its RCRA obligations.

Date of Government Version: 09/30/2017
Date Data Arrived at EDR: 05/08/2018
Date Made Active in Reports: 07/20/2018
Number of Days to Update: 73
Source: Environmental Protection Agency
Telephone: 703-308-4044
Last EDR Contact: 11/05/2021
Next Scheduled EDR Contact: 02/14/2022
Data Release Frequency: Varies

TSCA: Toxic Substances Control Act

Toxic Substances Control Act. TSCA identifies manufacturers and importers of chemical substances included on the TSCA Chemical Substance Inventory list. It includes data on the production volume of these substances by plant site.

Date of Government Version: 12/31/2016
Date Data Arrived at EDR: 06/17/2020
Date Made Active in Reports: 09/10/2020
Number of Days to Update: 85
Source: EPA
Telephone: 202-260-5521
Last EDR Contact: 12/17/2021
Next Scheduled EDR Contact: 03/28/2022
Data Release Frequency: Every 4 Years

TRIS: Toxic Chemical Release Inventory System

Toxic Release Inventory System. TRIS identifies facilities which release toxic chemicals to the air, water and land in reportable quantities under SARA Title III Section 313.

Date of Government Version: 12/31/2018
Date Data Arrived at EDR: 08/14/2020
Date Made Active in Reports: 11/04/2020
Number of Days to Update: 82
Source: EPA
Telephone: 202-566-0250
Last EDR Contact: 11/16/2021
Next Scheduled EDR Contact: 02/28/2022
Data Release Frequency: Annually

SSTS: Section 7 Tracking Systems

Section 7 of the Federal Insecticide, Fungicide and Rodenticide Act, as amended (92 Stat. 829) requires all registered pesticide-producing establishments to submit a report to the Environmental Protection Agency by March 1st each year. Each establishment must report the types and amounts of pesticides, active ingredients and devices being produced, and those having been produced and sold or distributed in the past year.

Date of Government Version: 10/18/2021
Date Data Arrived at EDR: 10/20/2021
Date Made Active in Reports: 01/10/2022
Number of Days to Update: 82
Source: EPA
Telephone: 202-564-4203
Last EDR Contact: 10/20/2021
Next Scheduled EDR Contact: 01/31/2022
Data Release Frequency: Annually

ROD: Records Of Decision

Record of Decision. ROD documents mandate a permanent remedy at an NPL (Superfund) site containing technical and health information to aid in the cleanup.

Date of Government Version: 10/20/2021
Date Data Arrived at EDR: 11/05/2021
Date Made Active in Reports: 11/29/2021
Number of Days to Update: 24
Source: EPA
Telephone: 703-416-0223
Last EDR Contact: 12/01/2021
Next Scheduled EDR Contact: 03/14/2022
Data Release Frequency: Annually

RMP: Risk Management Plans

When Congress passed the Clean Air Act Amendments of 1990, it required EPA to publish regulations and guidance for chemical accident prevention at facilities using extremely hazardous substances. The Risk Management Program Rule (RMP Rule) was written to implement Section 112(r) of these amendments. The rule, which built upon existing industry codes and standards, requires companies of all sizes that use certain flammable and toxic substances to develop a Risk Management Program, which includes a(n): Hazard assessment that details the potential effects of an accidental release, an accident history of the last five years, and an evaluation of worst-case and alternative accidental releases; Prevention program that includes safety precautions and maintenance, monitoring, and employee training measures; and Emergency response program that spells out emergency health care, employee training measures and procedures for informing the public and response agencies (e.g the fire department) should an accident occur.

Date of Government Version: 10/20/2021
Date Data Arrived at EDR: 11/05/2021
Date Made Active in Reports: 11/12/2021
Number of Days to Update: 7
Source: Environmental Protection Agency
Telephone: 202-564-8600
Last EDR Contact: 10/18/2021
Next Scheduled EDR Contact: 01/31/2022
Data Release Frequency: Varies

RAATS: RCRA Administrative Action Tracking System

RCRA Administration Action Tracking System. RAATS contains records based on enforcement actions issued under RCRA pertaining to major violators and includes administrative and civil actions brought by the EPA. For administration actions after September 30, 1995, data entry in the RAATS database was discontinued. EPA will retain a copy of the database for historical records. It was necessary to terminate RAATS because a decrease in agency resources made it impossible to continue to update the information contained in the database.

Date of Government Version: 04/17/1995
Date Data Arrived at EDR: 07/03/1995
Date Made Active in Reports: 08/07/1995
Number of Days to Update: 35
Source: EPA
Telephone: 202-564-4104
Last EDR Contact: 06/02/2008
Next Scheduled EDR Contact: 09/01/2008
Data Release Frequency: No Update Planned

PRP: Potentially Responsible Parties
A listing of verified Potentially Responsible Parties

Date of Government Version: 10/20/2021
Date Data Arrived at EDR: 11/05/2021
Date Made Active in Reports: 12/15/2021
Number of Days to Update: 40
Source: EPA
Telephone: 202-564-6023
Last EDR Contact: 01/13/2022
Next Scheduled EDR Contact: 02/14/2022
Data Release Frequency: Quarterly

PADS: PCB Activity Database System
PCB Activity Database. PADS Identifies generators, transporters, commercial storers and/or brokers and disposers of PCB's who are required to notify the EPA of such activities.

Date of Government Version: 11/19/2020
Date Data Arrived at EDR: 01/08/2021
Date Made Active in Reports: 03/22/2021
Number of Days to Update: 73
Source: EPA
Telephone: 202-566-0500
Last EDR Contact: 01/07/2022
Next Scheduled EDR Contact: 04/18/2022
Data Release Frequency: Annually

ICIS: Integrated Compliance Information System
The Integrated Compliance Information System (ICIS) supports the information needs of the national enforcement and compliance program as well as the unique needs of the National Pollutant Discharge Elimination System (NPDES) program.

Date of Government Version: 11/18/2016
Date Data Arrived at EDR: 11/23/2016
Date Made Active in Reports: 02/10/2017
Number of Days to Update: 79
Source: Environmental Protection Agency
Telephone: 202-564-2501
Last EDR Contact: 12/29/2021
Next Scheduled EDR Contact: 04/18/2022
Data Release Frequency: Quarterly

FTTS: FIFRA/ TSCA Tracking System - FIFRA (Federal Insecticide, Fungicide, & Rodenticide Act)/TSCA (Toxic Substances Control Act)
FTTS tracks administrative cases and pesticide enforcement actions and compliance activities related to FIFRA, TSCA and EPCRA (Emergency Planning and Community Right-to-Know Act). To maintain currency, EDR contacts the Agency on a quarterly basis.

Date of Government Version: 04/09/2009
Date Data Arrived at EDR: 04/16/2009
Date Made Active in Reports: 05/11/2009
Number of Days to Update: 25
Source: EPA/Office of Prevention, Pesticides and Toxic Substances
Telephone: 202-566-1667
Last EDR Contact: 08/18/2017
Next Scheduled EDR Contact: 12/04/2017
Data Release Frequency: No Update Planned

FTTS INSP: FIFRA/ TSCA Tracking System - FIFRA (Federal Insecticide, Fungicide, & Rodenticide Act)/TSCA (Toxic Substances Control Act)
A listing of FIFRA/TSCA Tracking System (FTTS) inspections and enforcements.

Date of Government Version: 04/09/2009
Date Data Arrived at EDR: 04/16/2009
Date Made Active in Reports: 05/11/2009
Number of Days to Update: 25
Source: EPA
Telephone: 202-566-1667
Last EDR Contact: 08/18/2017
Next Scheduled EDR Contact: 12/04/2017
Data Release Frequency: No Update Planned

MLTS: Material Licensing Tracking System
MLTS is maintained by the Nuclear Regulatory Commission and contains a list of approximately 8,100 sites which possess or use radioactive materials and which are subject to NRC licensing requirements. To maintain currency, EDR contacts the Agency on a quarterly basis.

Date of Government Version: 07/29/2021
Date Data Arrived at EDR: 08/24/2021
Date Made Active in Reports: 11/19/2021
Number of Days to Update: 87
Source: Nuclear Regulatory Commission
Telephone: 301-415-7169
Last EDR Contact: 10/18/2021
Next Scheduled EDR Contact: 01/31/2022
Data Release Frequency: Quarterly

COAL ASH DOE: Steam-Electric Plant Operation Data
A listing of power plants that store ash in surface ponds.

Date of Government Version: 12/31/2019
Date Data Arrived at EDR: 12/01/2020
Date Made Active in Reports: 02/09/2021
Number of Days to Update: 70
Source: Department of Energy
Telephone: 202-586-8719
Last EDR Contact: 11/30/2021
Next Scheduled EDR Contact: 03/14/2022
Data Release Frequency: Varies

COAL ASH EPA: Coal Combustion Residues Surface Impoundments List
A listing of coal combustion residues surface impoundments with high hazard potential ratings.

Date of Government Version: 01/12/2017
Date Data Arrived at EDR: 03/05/2019
Date Made Active in Reports: 11/11/2019
Number of Days to Update: 251
Source: Environmental Protection Agency
Telephone: N/A
Last EDR Contact: 12/02/2021
Next Scheduled EDR Contact: 03/14/2022
Data Release Frequency: Varies

PCB TRANSFORMER: PCB Transformer Registration Database
The database of PCB transformer registrations that includes all PCB registration submittals.

Date of Government Version: 09/13/2019
Date Data Arrived at EDR: 11/06/2019
Date Made Active in Reports: 02/10/2020
Number of Days to Update: 96
Source: Environmental Protection Agency
Telephone: 202-566-0517
Last EDR Contact: 11/05/2021
Next Scheduled EDR Contact: 02/14/2022
Data Release Frequency: Varies

RADINFO: Radiation Information Database
The Radiation Information Database (RADINFO) contains information about facilities that are regulated by U.S. Environmental Protection Agency (EPA) regulations for radiation and radioactivity.

Date of Government Version: 07/01/2019
Date Data Arrived at EDR: 07/01/2019
Date Made Active in Reports: 09/23/2019
Number of Days to Update: 84
Source: Environmental Protection Agency
Telephone: 202-343-9775
Last EDR Contact: 12/27/2021
Next Scheduled EDR Contact: 04/11/2022
Data Release Frequency: Quarterly

HIST FTTS: FIFRA/TSCA Tracking System Administrative Case Listing
A complete administrative case listing from the FIFRA/TSCA Tracking System (FTTS) for all ten EPA regions. The information was obtained from the National Compliance Database (NCDB). NCDB supports the implementation of FIFRA (Federal Insecticide, Fungicide, and Rodenticide Act) and TSCA (Toxic Substances Control Act). Some EPA regions are now closing out records. Because of that, and the fact that some EPA regions are not providing EPA Headquarters with updated records, it was decided to create a HIST FTTS database. It included records that may not be included in the newer FTTS database updates. This database is no longer updated.

Date of Government Version: 10/19/2006
Date Data Arrived at EDR: 03/01/2007
Date Made Active in Reports: 04/10/2007
Number of Days to Update: 40
Source: Environmental Protection Agency
Telephone: 202-564-2501
Last EDR Contact: 12/17/2007
Next Scheduled EDR Contact: 03/17/2008
Data Release Frequency: No Update Planned

HIST FTTS INSP: FIFRA/TSCA Tracking System Inspection & Enforcement Case Listing
A complete inspection and enforcement case listing from the FIFRA/TSCA Tracking System (FTTS) for all ten EPA regions. The information was obtained from the National Compliance Database (NCDB). NCDB supports the implementation of FIFRA (Federal Insecticide, Fungicide, and Rodenticide Act) and TSCA (Toxic Substances Control Act). Some EPA regions are now closing out records. Because of that, and the fact that some EPA regions are not providing EPA Headquarters with updated records, it was decided to create a HIST FTTS database. It included records that may not be included in the newer FTTS database updates. This database is no longer updated.

Date of Government Version: 10/19/2006
Date Data Arrived at EDR: 03/01/2007
Date Made Active in Reports: 04/10/2007
Number of Days to Update: 40

Source: Environmental Protection Agency
Telephone: 202-564-2501
Last EDR Contact: 12/17/2008
Next Scheduled EDR Contact: 03/17/2008
Data Release Frequency: No Update Planned

DOT OPS: Incident and Accident Data

Department of Transporation, Office of Pipeline Safety Incident and Accident data.

Date of Government Version: 01/02/2020
Date Data Arrived at EDR: 01/28/2020
Date Made Active in Reports: 04/17/2020
Number of Days to Update: 80

Source: Department of Transporation, Office of Pipeline Safety
Telephone: 202-366-4595
Last EDR Contact: 10/26/2021
Next Scheduled EDR Contact: 02/07/2022
Data Release Frequency: Quarterly

CONSENT: Superfund (CERCLA) Consent Decrees

Major legal settlements that establish responsibility and standards for cleanup at NPL (Superfund) sites. Released periodically by United States District Courts after settlement by parties to litigation matters.

Date of Government Version: 09/30/2021
Date Data Arrived at EDR: 10/13/2021
Date Made Active in Reports: 01/10/2022
Number of Days to Update: 89

Source: Department of Justice, Consent Decree Library
Telephone: Varies
Last EDR Contact: 01/03/2022
Next Scheduled EDR Contact: 04/18/2022
Data Release Frequency: Varies

BRS: Biennial Reporting System

The Biennial Reporting System is a national system administered by the EPA that collects data on the generation and management of hazardous waste. BRS captures detailed data from two groups: Large Quantity Generators (LQG) and Treatment, Storage, and Disposal Facilities.

Date of Government Version: 12/31/2019
Date Data Arrived at EDR: 09/15/2021
Date Made Active in Reports: 12/14/2021
Number of Days to Update: 90

Source: EPA/NTIS
Telephone: 800-424-9346
Last EDR Contact: 12/17/2021
Next Scheduled EDR Contact: 04/04/2022
Data Release Frequency: Biennially

INDIAN RESERV: Indian Reservations

This map layer portrays Indian administered lands of the United States that have any area equal to or greater than 640 acres.

Date of Government Version: 12/31/2014
Date Data Arrived at EDR: 07/14/2015
Date Made Active in Reports: 01/10/2017
Number of Days to Update: 546

Source: USGS
Telephone: 202-208-3710
Last EDR Contact: 01/04/2022
Next Scheduled EDR Contact: 04/18/2022
Data Release Frequency: Semi-Annually

FUSRAP: Formerly Utilized Sites Remedial Action Program

DOE established the Formerly Utilized Sites Remedial Action Program (FUSRAP) in 1974 to remediate sites where radioactive contamination remained from Manhattan Project and early U.S. Atomic Energy Commission (AEC) operations.

Date of Government Version: 07/26/2021
Date Data Arrived at EDR: 07/27/2021
Date Made Active in Reports: 10/22/2021
Number of Days to Update: 87

Source: Department of Energy
Telephone: 202-586-3559
Last EDR Contact: 11/01/2021
Next Scheduled EDR Contact: 02/14/2022
Data Release Frequency: Varies

UMTRA: Uranium Mill Tailings Sites

Uranium ore was mined by private companies for federal government use in national defense programs. When the mills shut down, large piles of the sand-like material (mill tailings) remain after uranium has been extracted from the ore. Levels of human exposure to radioactive materials from the piles are low; however, in some cases tailings were used as construction materials before the potential health hazards of the tailings were recognized.

Date of Government Version: 08/30/2019
Date Data Arrived at EDR: 11/15/2019
Date Made Active in Reports: 01/28/2020
Number of Days to Update: 74

Source: Department of Energy
Telephone: 505-845-0011
Last EDR Contact: 12/09/2021
Next Scheduled EDR Contact: 02/28/2022
Data Release Frequency: Varies

LEAD SMELTER 1: Lead Smelter Sites
A listing of former lead smelter site locations.

Date of Government Version: 10/20/2021
Date Data Arrived at EDR: 11/05/2021
Date Made Active in Reports: 11/29/2021
Number of Days to Update: 24

Source: Environmental Protection Agency
Telephone: 703-603-8787
Last EDR Contact: 01/13/2022
Next Scheduled EDR Contact: 04/11/2022
Data Release Frequency: Varies

LEAD SMELTER 2: Lead Smelter Sites
A list of several hundred sites in the U.S. where secondary lead smelting was done from 1931and 1964. These sites may pose a threat to public health through ingestion or inhalation of contaminated soil or dust

Date of Government Version: 04/05/2001
Date Data Arrived at EDR: 10/27/2010
Date Made Active in Reports: 12/02/2010
Number of Days to Update: 36

Source: American Journal of Public Health
Telephone: 703-305-6451
Last EDR Contact: 12/02/2009
Next Scheduled EDR Contact: N/A
Data Release Frequency: No Update Planned

US AIRS (AFS): Aerometric Information Retrieval System Facility Subsystem (AFS)
The database is a sub-system of Aerometric Information Retrieval System (AIRS). AFS contains compliance data on air pollution point sources regulated by the U.S. EPA and/or state and local air regulatory agencies. This information comes from source reports by various stationary sources of air pollution, such as electric power plants, steel mills, factories, and universities, and provides information about the air pollutants they produce. Action, air program, air program pollutant, and general level plant data. It is used to track emissions and compliance data from industrial plants.

Date of Government Version: 10/12/2016
Date Data Arrived at EDR: 10/26/2016
Date Made Active in Reports: 02/03/2017
Number of Days to Update: 100

Source: EPA
Telephone: 202-564-2496
Last EDR Contact: 09/26/2017
Next Scheduled EDR Contact: 01/08/2018
Data Release Frequency: Annually

US AIRS MINOR: Air Facility System Data
A listing of minor source facilities.

Date of Government Version: 10/12/2016
Date Data Arrived at EDR: 10/26/2016
Date Made Active in Reports: 02/03/2017
Number of Days to Update: 100

Source: EPA
Telephone: 202-564-2496
Last EDR Contact: 09/26/2017
Next Scheduled EDR Contact: 01/08/2018
Data Release Frequency: Annually

MINES VIOLATIONS: MSHA Violation Assessment Data
Mines violation and assessment information. Department of Labor, Mine Safety & Health Administration.

Date of Government Version: 06/30/2021
Date Data Arrived at EDR: 07/01/2021
Date Made Active in Reports: 09/28/2021
Number of Days to Update: 89

Source: DOL, Mine Safety & Health Admi
Telephone: 202-693-9424
Last EDR Contact: 12/20/2021
Next Scheduled EDR Contact: 03/14/2022
Data Release Frequency: Quarterly

US MINES: Mines Master Index File
Contains all mine identification numbers issued for mines active or opened since 1971. The data also includes violation information.

Date of Government Version: 08/09/2021
Date Data Arrived at EDR: 08/24/2021
Date Made Active in Reports: 11/19/2021
Number of Days to Update: 87
Source: Department of Labor, Mine Safety and Health Administration
Telephone: 303-231-5959
Last EDR Contact: 11/22/2021
Next Scheduled EDR Contact: 03/07/2022
Data Release Frequency: Semi-Annually

US MINES 2: Ferrous and Nonferrous Metal Mines Database Listing

This map layer includes ferrous (ferrous metal mines are facilities that extract ferrous metals, such as iron ore or molybdenum) and nonferrous (Nonferrous metal mines are facilities that extract nonferrous metals, such as gold, silver, copper, zinc, and lead) metal mines in the United States.

Date of Government Version: 05/06/2020
Date Data Arrived at EDR: 05/27/2020
Date Made Active in Reports: 08/13/2020
Number of Days to Update: 78
Source: USGS
Telephone: 703-648-7709
Last EDR Contact: 11/22/2021
Next Scheduled EDR Contact: 03/07/2022
Data Release Frequency: Varies

US MINES 3: Active Mines & Mineral Plants Database Listing

Active Mines and Mineral Processing Plant operations for commodities monitored by the Minerals Information Team of the USGS.

Date of Government Version: 04/14/2011
Date Data Arrived at EDR: 06/08/2011
Date Made Active in Reports: 09/13/2011
Number of Days to Update: 97
Source: USGS
Telephone: 703-648-7709
Last EDR Contact: 11/22/2021
Next Scheduled EDR Contact: 03/07/2022
Data Release Frequency: Varies

ABANDONED MINES: Abandoned Mines

An inventory of land and water impacted by past mining (primarily coal mining) is maintained by OSMRE to provide information needed to implement the Surface Mining Control and Reclamation Act of 1977 (SMCRA). The inventory contains information on the location, type, and extent of AML impacts, as well as, information on the cost associated with the reclamation of those problems. The inventory is based upon field surveys by State, Tribal, and OSMRE program officials. It is dynamic to the extent that it is modified as new problems are identified and existing problems are reclaimed.

Date of Government Version: 09/14/2021
Date Data Arrived at EDR: 09/15/2021
Date Made Active in Reports: 12/15/2021
Number of Days to Update: 91
Source: Department of Interior
Telephone: 202-208-2609
Last EDR Contact: 12/14/2021
Next Scheduled EDR Contact: 03/21/2022
Data Release Frequency: Quarterly

FINDS: Facility Index System/Facility Registry System

Facility Index System. FINDS contains both facility information and 'pointers' to other sources that contain more detail. EDR includes the following FINDS databases in this report: PCS (Permit Compliance System), AIRS (Aerometric Information Retrieval System), DOCKET (Enforcement Docket used to manage and track information on civil judicial enforcement cases for all environmental statutes), FURS (Federal Underground Injection Control), C-DOCKET (Criminal Docket System used to track criminal enforcement actions for all environmental statutes), FFIS (Federal Facilities Information System), STATE (State Environmental Laws and Statutes), and PADS (PCB Activity Data System).

Date of Government Version: 05/05/2021
Date Data Arrived at EDR: 05/18/2021
Date Made Active in Reports: 08/17/2021
Number of Days to Update: 91
Source: EPA
Telephone: (415) 947-8000
Last EDR Contact: 11/22/2021
Next Scheduled EDR Contact: 03/14/2022
Data Release Frequency: Quarterly

UXO: Unexploded Ordnance Sites

A listing of unexploded ordnance site locations

Date of Government Version: 12/31/2018
Date Data Arrived at EDR: 07/02/2020
Date Made Active in Reports: 09/17/2020
Number of Days to Update: 77
Source: Department of Defense
Telephone: 703-704-1564
Last EDR Contact: 01/11/2022
Next Scheduled EDR Contact: 04/25/2022
Data Release Frequency: Varies

DOCKET HWC: Hazardous Waste Compliance Docket Listing
A complete list of the Federal Agency Hazardous Waste Compliance Docket Facilities.

Date of Government Version: 05/06/2021
Date Data Arrived at EDR: 05/21/2021
Date Made Active in Reports: 08/11/2021
Number of Days to Update: 82
Source: Environmental Protection Agency
Telephone: 202-564-0527
Last EDR Contact: 11/23/2021
Next Scheduled EDR Contact: 03/07/2022
Data Release Frequency: Varies

ECHO: Enforcement & Compliance History Information
ECHO provides integrated compliance and enforcement information for about 800,000 regulated facilities nationwide.

Date of Government Version: 01/01/2022
Date Data Arrived at EDR: 01/04/2022
Date Made Active in Reports: 01/10/2022
Number of Days to Update: 6
Source: Environmental Protection Agency
Telephone: 202-564-2280
Last EDR Contact: 01/04/2022
Next Scheduled EDR Contact: 04/18/2022
Data Release Frequency: Quarterly

FUELS PROGRAM: EPA Fuels Program Registered Listing
This listing includes facilities that are registered under the Part 80 (Code of Federal Regulations) EPA Fuels Programs. All companies now are required to submit new and updated registrations.

Date of Government Version: 08/13/2021
Date Data Arrived at EDR: 08/13/2021
Date Made Active in Reports: 10/22/2021
Number of Days to Update: 70
Source: EPA
Telephone: 800-385-6164
Last EDR Contact: 11/15/2021
Next Scheduled EDR Contact: 02/28/2022
Data Release Frequency: Quarterly

CA BOND EXP. PLAN: Bond Expenditure Plan
Department of Health Services developed a site-specific expenditure plan as the basis for an appropriation of Hazardous Substance Cleanup Bond Act funds. It is not updated.

Date of Government Version: 01/01/1989
Date Data Arrived at EDR: 07/27/1994
Date Made Active in Reports: 08/02/1994
Number of Days to Update: 6
Source: Department of Health Services
Telephone: 916-255-2118
Last EDR Contact: 05/31/1994
Next Scheduled EDR Contact: N/A
Data Release Frequency: No Update Planned

CORTESE: "Cortese" Hazardous Waste & Substances Sites List
The sites for the list are designated by the State Water Resource Control Board (LUST), the Integrated Waste Board (SWF/LS), and the Department of Toxic Substances Control (Cal-Sites).

Date of Government Version: 09/20/2021
Date Data Arrived at EDR: 09/21/2021
Date Made Active in Reports: 12/08/2021
Number of Days to Update: 78
Source: CAL EPA/Office of Emergency Information
Telephone: 916-323-3400
Last EDR Contact: 12/16/2021
Next Scheduled EDR Contact: 04/04/2022
Data Release Frequency: Quarterly

CUPA LIVERMORE-PLEASANTON: CUPA Facility Listing
list of facilities associated with the various CUPA programs in Livermore-Pleasanton

Date of Government Version: 05/01/2019
Date Data Arrived at EDR: 05/14/2019
Date Made Active in Reports: 07/17/2019
Number of Days to Update: 64
Source: Livermore-Pleasanton Fire Department
Telephone: 925-454-2361
Last EDR Contact: 11/19/2021
Next Scheduled EDR Contact: 02/21/2022
Data Release Frequency: Varies

DRYCLEANERS: Cleaner Facilities
A list of drycleaner related facilities that have EPA ID numbers. These are facilities with certain SIC codes: power laundries, family and commercial; garment pressing and cleaner's agents; linen supply; coin-operated laundries and cleaning; drycleaning plants, except rugs; carpet and upholster cleaning; industrial launderers; laundry and garment services.

Date of Government Version: 08/27/2021
Date Data Arrived at EDR: 09/01/2021
Date Made Active in Reports: 11/19/2021
Number of Days to Update: 79

Source: Department of Toxic Substance Control
Telephone: 916-327-4498
Last EDR Contact: 01/07/2022
Next Scheduled EDR Contact: 03/14/2022
Data Release Frequency: Annually

DRYCLEAN SOUTH COAST: South Coast Air Quality Management District Drycleaner Listing
A listing of dry cleaners in the South Coast Air Quality Management District

Date of Government Version: 08/18/2021
Date Data Arrived at EDR: 08/23/2021
Date Made Active in Reports: 11/12/2021
Number of Days to Update: 81

Source: South Coast Air Quality Management District
Telephone: 909-396-3211
Last EDR Contact: 11/16/2021
Next Scheduled EDR Contact: 03/07/2022
Data Release Frequency: Varies

DRYCLEAN AVAQMD: Antelope Valley Air Quality Management District Drycleaner Listing
A listing of dry cleaners in the Antelope Valley Air Quality Management District.

Date of Government Version: 08/24/2021
Date Data Arrived at EDR: 08/25/2021
Date Made Active in Reports: 11/17/2021
Number of Days to Update: 84

Source: Antelope Valley Air Quality Management District
Telephone: 661-723-8070
Last EDR Contact: 11/23/2021
Next Scheduled EDR Contact: 03/14/2022
Data Release Frequency: Varies

EMI: Emissions Inventory Data
Toxics and criteria pollutant emissions data collected by the ARB and local air pollution agencies.

Date of Government Version: 12/31/2019
Date Data Arrived at EDR: 06/10/2021
Date Made Active in Reports: 08/27/2021
Number of Days to Update: 78

Source: California Air Resources Board
Telephone: 916-322-2990
Last EDR Contact: 12/17/2021
Next Scheduled EDR Contact: 03/28/2022
Data Release Frequency: Varies

ENF: Enforcement Action Listing
A listing of Water Board Enforcement Actions. Formal is everything except Oral/Verbal Communication, Notice of Violation, Expedited Payment Letter, and Staff Enforcement Letter.

Date of Government Version: 04/16/2021
Date Data Arrived at EDR: 04/20/2021
Date Made Active in Reports: 07/07/2021
Number of Days to Update: 78

Source: State Water Resoruces Control Board
Telephone: 916-445-9379
Last EDR Contact: 01/13/2022
Next Scheduled EDR Contact: 05/02/2022
Data Release Frequency: Varies

Financial Assurance 1: Financial Assurance Information Listing
Financial Assurance information

Date of Government Version: 10/05/2021
Date Data Arrived at EDR: 10/06/2021
Date Made Active in Reports: 12/29/2021
Number of Days to Update: 84

Source: Department of Toxic Substances Control
Telephone: 916-255-3628
Last EDR Contact: 01/13/2022
Next Scheduled EDR Contact: 05/02/2022
Data Release Frequency: Varies

Financial Assurance 2: Financial Assurance Information Listing
A listing of financial assurance information for solid waste facilities. Financial assurance is intended to ensure that resources are available to pay for the cost of closure, post-closure care, and corrective measures if the owner or operator of a regulated facility is unable or unwilling to pay.

Date of Government Version: 08/13/2021
Date Data Arrived at EDR: 08/13/2021
Date Made Active in Reports: 11/05/2021
Number of Days to Update: 84

Source: California Integrated Waste Management Board
Telephone: 916-341-6066
Last EDR Contact: 11/16/2021
Next Scheduled EDR Contact: 02/21/2022
Data Release Frequency: Varies

HAZNET: Facility and Manifest Data

Facility and Manifest Data. The data is extracted from the copies of hazardous waste manifests received each year by the DTSC. The annual volume of manifests is typically 700,000 - 1,000,000 annually, representing approximately 350,000 - 500,000 shipments. Data are from the manifests submitted without correction, and therefore many contain some invalid values for data elements such as generator ID, TSD ID, waste category, and disposal method. This database begins with calendar year 1993.

Date of Government Version: 12/31/2019
Date Data Arrived at EDR: 04/15/2020
Date Made Active in Reports: 07/02/2020
Number of Days to Update: 78

Source: California Environmental Protection Agency
Telephone: 916-255-1136
Last EDR Contact: 01/07/2022
Next Scheduled EDR Contact: 04/18/2022
Data Release Frequency: Annually

ICE: ICE

Contains data pertaining to the Permitted Facilities with Inspections / Enforcements sites tracked in Envirostor.

Date of Government Version: 08/13/2021
Date Data Arrived at EDR: 08/13/2021
Date Made Active in Reports: 11/08/2021
Number of Days to Update: 87

Source: Department of Toxic Subsances Control
Telephone: 877-786-9427
Last EDR Contact: 11/15/2021
Next Scheduled EDR Contact: 02/28/2022
Data Release Frequency: Quarterly

HIST CORTESE: Hazardous Waste & Substance Site List

The sites for the list are designated by the State Water Resource Control Board [LUST], the Integrated Waste Board [SWF/LS], and the Department of Toxic Substances Control [CALSITES]. This listing is no longer updated by the state agency.

Date of Government Version: 04/01/2001
Date Data Arrived at EDR: 01/22/2009
Date Made Active in Reports: 04/08/2009
Number of Days to Update: 76

Source: Department of Toxic Substances Control
Telephone: 916-323-3400
Last EDR Contact: 01/22/2009
Next Scheduled EDR Contact: N/A
Data Release Frequency: No Update Planned

HWP: EnviroStor Permitted Facilities Listing

Detailed information on permitted hazardous waste facilities and corrective action ("cleanups") tracked in EnviroStor.

Date of Government Version: 08/13/2021
Date Data Arrived at EDR: 08/13/2021
Date Made Active in Reports: 11/08/2021
Number of Days to Update: 87

Source: Department of Toxic Substances Control
Telephone: 916-323-3400
Last EDR Contact: 11/15/2021
Next Scheduled EDR Contact: 02/28/2022
Data Release Frequency: Quarterly

HWT: Registered Hazardous Waste Transporter Database

A listing of hazardous waste transporters. In California, unless specifically exempted, it is unlawful for any person to transport hazardous wastes unless the person holds a valid registration issued by DTSC. A hazardous waste transporter registration is valid for one year and is assigned a unique registration number.

Date of Government Version: 10/04/2021
Date Data Arrived at EDR: 10/05/2021
Date Made Active in Reports: 12/22/2021
Number of Days to Update: 78

Source: Department of Toxic Substances Control
Telephone: 916-440-7145
Last EDR Contact: 01/04/2022
Next Scheduled EDR Contact: 04/18/2022
Data Release Frequency: Quarterly

MINES: Mines Site Location Listing

A listing of mine site locations from the Office of Mine Reclamation.

Date of Government Version: 09/07/2021
Date Data Arrived at EDR: 09/07/2021
Date Made Active in Reports: 11/29/2021
Number of Days to Update: 83

Source: Department of Conservation
Telephone: 916-322-1080
Last EDR Contact: 12/07/2021
Next Scheduled EDR Contact: 03/21/2022
Data Release Frequency: Quarterly

MWMP: Medical Waste Management Program Listing

The Medical Waste Management Program (MWMP) ensures the proper handling and disposal of medical waste by permitting and inspecting medical waste Offsite Treatment Facilities (PDF) and Transfer Stations (PDF) throughout the state. MWMP also oversees all Medical Waste Transporters.

Date of Government Version: 08/05/2021
Date Data Arrived at EDR: 08/31/2021
Date Made Active in Reports: 11/19/2021
Number of Days to Update: 80

Source: Department of Public Health
Telephone: 916-558-1784
Last EDR Contact: 11/30/2021
Next Scheduled EDR Contact: 03/14/2022
Data Release Frequency: Varies

NPDES: NPDES Permits Listing

A listing of NPDES permits, including stormwater.

Date of Government Version: 05/10/2021
Date Data Arrived at EDR: 05/11/2021
Date Made Active in Reports: 07/27/2021
Number of Days to Update: 77

Source: State Water Resources Control Board
Telephone: 916-445-9379
Last EDR Contact: 11/09/2021
Next Scheduled EDR Contact: 02/21/2022
Data Release Frequency: Quarterly

PEST LIC: Pesticide Regulation Licenses Listing

A listing of licenses and certificates issued by the Department of Pesticide Regulation. The DPR issues licenses and/or certificates to: Persons and businesses that apply or sell pesticides; Pest control dealers and brokers; Persons who advise on agricultural pesticide applications.

Date of Government Version: 08/30/2021
Date Data Arrived at EDR: 08/31/2021
Date Made Active in Reports: 11/19/2021
Number of Days to Update: 80

Source: Department of Pesticide Regulation
Telephone: 916-445-4038
Last EDR Contact: 11/30/2021
Next Scheduled EDR Contact: 03/14/2022
Data Release Frequency: Quarterly

PROC: Certified Processors Database

A listing of certified processors.

Date of Government Version: 06/04/2021
Date Data Arrived at EDR: 06/04/2021
Date Made Active in Reports: 08/27/2021
Number of Days to Update: 84

Source: Department of Conservation
Telephone: 916-323-3836
Last EDR Contact: 11/29/2021
Next Scheduled EDR Contact: 03/21/2022
Data Release Frequency: Quarterly

NOTIFY 65: Proposition 65 Records

Listings of all Proposition 65 incidents reported to counties by the State Water Resources Control Board and the Regional Water Quality Control Board. This database is no longer updated by the reporting agency.

Date of Government Version: 03/12/2021
Date Data Arrived at EDR: 03/16/2021
Date Made Active in Reports: 06/01/2021
Number of Days to Update: 77

Source: State Water Resources Control Board
Telephone: 916-445-3846
Last EDR Contact: 12/08/2021
Next Scheduled EDR Contact: 03/28/2022
Data Release Frequency: No Update Planned

UIC: UIC Listing

A listing of wells identified as underground injection wells, in the California Oil and Gas Wells database.

Date of Government Version: 06/03/2021
Date Data Arrived at EDR: 06/03/2021
Date Made Active in Reports: 08/25/2021
Number of Days to Update: 83

Source: Deaprtment of Conservation
Telephone: 916-445-2408
Last EDR Contact: 12/07/2021
Next Scheduled EDR Contact: 03/21/2022
Data Release Frequency: Varies

UIC GEO: Underground Injection Control Sites (GEOTRACKER)
Underground control injection sites

Date of Government Version: 09/07/2021
Date Data Arrived at EDR: 09/07/2021
Date Made Active in Reports: 11/29/2021
Number of Days to Update: 83
Source: State Water Resource Control Board
Telephone: 866-480-1028
Last EDR Contact: 12/07/2021
Next Scheduled EDR Contact: 03/21/2022
Data Release Frequency: Varies

WASTEWATER PITS: Oil Wastewater Pits Listing
Water officials discovered that oil producers have been dumping chemical-laden wastewater into hundreds of unlined pits that are operating without proper permits. Inspections completed by the Central Valley Regional Water Quality Control Board revealed the existence of previously unidentified waste sites. The water boards review found that more than one-third of the region's active disposal pits are operating without permission.

Date of Government Version: 02/11/2021
Date Data Arrived at EDR: 07/01/2021
Date Made Active in Reports: 09/29/2021
Number of Days to Update: 90
Source: RWQCB, Central Valley Region
Telephone: 559-445-5577
Last EDR Contact: 01/07/2022
Next Scheduled EDR Contact: 04/18/2022
Data Release Frequency: Varies

WDS: Waste Discharge System
Sites which have been issued waste discharge requirements.

Date of Government Version: 06/19/2007
Date Data Arrived at EDR: 06/20/2007
Date Made Active in Reports: 06/29/2007
Number of Days to Update: 9
Source: State Water Resources Control Board
Telephone: 916-341-5227
Last EDR Contact: 11/15/2021
Next Scheduled EDR Contact: 02/28/2022
Data Release Frequency: No Update Planned

WIP: Well Investigation Program Case List
Well Investigation Program case in the San Gabriel and San Fernando Valley area.

Date of Government Version: 07/03/2009
Date Data Arrived at EDR: 07/21/2009
Date Made Active in Reports: 08/03/2009
Number of Days to Update: 13
Source: Los Angeles Water Quality Control Board
Telephone: 213-576-6726
Last EDR Contact: 12/14/2021
Next Scheduled EDR Contact: 04/04/2022
Data Release Frequency: No Update Planned

MILITARY PRIV SITES: Military Privatized Sites (GEOTRACKER)
Military privatized sites

Date of Government Version: 09/07/2021
Date Data Arrived at EDR: 09/07/2021
Date Made Active in Reports: 11/29/2021
Number of Days to Update: 83
Source: State Water Resources Control Board
Telephone: 866-480-1028
Last EDR Contact: 12/07/2021
Next Scheduled EDR Contact: 03/21/2022
Data Release Frequency: Varies

PROJECT: Project Sites (GEOTRACKER)
Projects sites

Date of Government Version: 09/07/2021
Date Data Arrived at EDR: 09/07/2021
Date Made Active in Reports: 11/29/2021
Number of Days to Update: 83
Source: State Water Resources Control Board
Telephone: 866-480-1028
Last EDR Contact: 12/07/2021
Next Scheduled EDR Contact: 03/21/2022
Data Release Frequency: Varies

WDR: Waste Discharge Requirements Listing
In general, the Waste Discharge Requirements (WDRs) Program (sometimes also referred to as the "Non Chapter 15 (Non 15) Program") regulates point discharges that are exempt pursuant to Subsection 20090 of Title 27 and not subject to the Federal Water Pollution Control Act. Exemptions from Title 27 may be granted for nine categories of discharges (e.g., sewage, wastewater, etc.) that meet, and continue to meet, the preconditions listed for each specific exemption. The scope of the WDRs Program also includes the discharge of wastes classified as inert, pursuant to section 20230 of Title 27.

Date of Government Version: 09/07/2021
Date Data Arrived at EDR: 09/08/2021
Date Made Active in Reports: 12/01/2021
Number of Days to Update: 84
Source: State Water Resources Control Board
Telephone: 916-341-5810
Last EDR Contact: 12/07/2021
Next Scheduled EDR Contact: 03/21/2022
Data Release Frequency: Quarterly

CIWQS: California Integrated Water Quality System

The California Integrated Water Quality System (CIWQS) is a computer system used by the State and Regional Water Quality Control Boards to track information about places of environmental interest, manage permits and other orders, track inspections, and manage violations and enforcement activities.

Date of Government Version: 08/30/2021
Date Data Arrived at EDR: 08/31/2021
Date Made Active in Reports: 11/19/2021
Number of Days to Update: 80
Source: State Water Resources Control Board
Telephone: 866-794-4977
Last EDR Contact: 11/30/2021
Next Scheduled EDR Contact: 03/14/2022
Data Release Frequency: Varies

CERS: CalEPA Regulated Site Portal Data

The CalEPA Regulated Site Portal database combines data about environmentally regulated sites and facilities in California into a single database. It combines data from a variety of state and federal databases, and provides an overview of regulated activities across the spectrum of environmental programs for any given location in California. These activities include hazardous materials and waste, state and federal cleanups, impacted ground and surface waters, and toxic materials

Date of Government Version: 10/18/2021
Date Data Arrived at EDR: 10/19/2021
Date Made Active in Reports: 01/12/2022
Number of Days to Update: 85
Source: California Environmental Protection Agency
Telephone: 916-323-2514
Last EDR Contact: 10/19/2021
Next Scheduled EDR Contact: 01/31/2022
Data Release Frequency: Varies

NON-CASE INFO: Non-Case Information Sites (GEOTRACKER)

Non-Case Information sites

Date of Government Version: 09/07/2021
Date Data Arrived at EDR: 09/07/2021
Date Made Active in Reports: 11/29/2021
Number of Days to Update: 83
Source: State Water Resources Control Board
Telephone: 866-480-1028
Last EDR Contact: 12/07/2021
Next Scheduled EDR Contact: 03/21/2022
Data Release Frequency: Varies

OTHER OIL GAS: Other Oil & Gas Projects Sites (GEOTRACKER)

Other Oil & Gas Projects sites

Date of Government Version: 09/07/2021
Date Data Arrived at EDR: 09/07/2021
Date Made Active in Reports: 11/29/2021
Number of Days to Update: 83
Source: State Water Resources Control Board
Telephone: 866-480-1028
Last EDR Contact: 12/07/2021
Next Scheduled EDR Contact: 03/21/2022
Data Release Frequency: Varies

PROD WATER PONDS: Produced Water Ponds Sites (GEOTRACKER)

Produced water ponds sites

Date of Government Version: 09/07/2021
Date Data Arrived at EDR: 09/07/2021
Date Made Active in Reports: 11/29/2021
Number of Days to Update: 83
Source: State Water Resources Control Board
Telephone: 866-480-1028
Last EDR Contact: 12/07/2021
Next Scheduled EDR Contact: 03/21/2022
Data Release Frequency: Varies

SAMPLING POINT: Sampling Point ? Public Sites (GEOTRACKER)

Sampling point - public sites

Date of Government Version: 09/07/2021
Date Data Arrived at EDR: 09/07/2021
Date Made Active in Reports: 11/29/2021
Number of Days to Update: 83
Source: State Water Resources Control Board
Telephone: 866-480-1028
Last EDR Contact: 12/07/2021
Next Scheduled EDR Contact: 03/21/2022
Data Release Frequency: Varies

WELL STIM PROJ: Well Stimulation Project (GEOTRACKER)
Includes areas of groundwater monitoring plans, a depiction of the monitoring network, and the facilities, boundaries, and subsurface characteristics of the oilfield and the features (oil and gas wells, produced water ponds, UIC wells, water supply wells, etc?) being monitored

Date of Government Version: 09/07/2021
Date Data Arrived at EDR: 09/07/2021
Date Made Active in Reports: 11/29/2021
Number of Days to Update: 83
Source: State Water Resources Control Board
Telephone: 866-480-1028
Last EDR Contact: 12/07/2021
Next Scheduled EDR Contact: 03/21/2022
Data Release Frequency: Varies

PCS INACTIVE: Listing of Inactive PCS Permits
An inactive permit is a facility that has shut down or is no longer discharging.

Date of Government Version: 11/05/2014
Date Data Arrived at EDR: 01/06/2015
Date Made Active in Reports: 05/06/2015
Number of Days to Update: 120
Source: EPA
Telephone: 202-564-2496
Last EDR Contact: 12/29/2021
Next Scheduled EDR Contact: 04/18/2022
Data Release Frequency: Semi-Annually

PCS: Permit Compliance System
PCS is a computerized management information system that contains data on National Pollutant Discharge Elimination System (NPDES) permit holding facilities. PCS tracks the permit, compliance, and enforcement status of NPDES facilities.

Date of Government Version: 07/14/2011
Date Data Arrived at EDR: 08/05/2011
Date Made Active in Reports: 09/29/2011
Number of Days to Update: 55
Source: EPA, Office of Water
Telephone: 202-564-2496
Last EDR Contact: 12/29/2021
Next Scheduled EDR Contact: 04/18/2022
Data Release Frequency: Semi-Annually

HWTS: Hazardous Waste Tracking System
DTSC maintains the Hazardous Waste Tracking System that stores ID number information since the early 1980s and manifest data since 1993. The system collects both manifest copies from the generator and destination facility.

Date of Government Version: 07/13/2021
Date Data Arrived at EDR: 07/14/2021
Date Made Active in Reports: 10/06/2021
Number of Days to Update: 84
Source: Department of Toxic Substances Control
Telephone: 916-324-2444
Last EDR Contact: 01/13/2022
Next Scheduled EDR Contact: 04/18/2022
Data Release Frequency: Varies

MINES MRDS: Mineral Resources Data System
Mineral Resources Data System

Date of Government Version: 04/06/2018
Date Data Arrived at EDR: 10/21/2019
Date Made Active in Reports: 10/24/2019
Number of Days to Update: 3
Source: USGS
Telephone: 703-648-6533
Last EDR Contact: 11/23/2021
Next Scheduled EDR Contact: 03/07/2022
Data Release Frequency: Varies

PCS ENF: Enforcement data
No description is available for this data

Date of Government Version: 12/31/2014
Date Data Arrived at EDR: 02/05/2015
Date Made Active in Reports: 03/06/2015
Number of Days to Update: 29

Source: EPA
Telephone: 202-564-2497
Last EDR Contact: 12/29/2021
Next Scheduled EDR Contact: 04/18/2022
Data Release Frequency: Varies

EDR HIGH RISK HISTORICAL RECORDS

EDR Exclusive Records

EDR MGP: EDR Proprietary Manufactured Gas Plants

The EDR Proprietary Manufactured Gas Plant Database includes records of coal gas plants (manufactured gas plants) compiled by EDR's researchers. Manufactured gas sites were used in the United States from the 1800's to 1950's to produce a gas that could be distributed and used as fuel. These plants used whale oil, rosin, coal, or a mixture of coal, oil, and water that also produced a significant amount of waste. Many of the byproducts of the gas production, such as coal tar (oily waste containing volatile and non-volatile chemicals), sludges, oils and other compounds are potentially hazardous to human health and the environment. The byproduct from this process was frequently disposed of directly at the plant site and can remain or spread slowly, serving as a continuous source of soil and groundwater contamination.

Date of Government Version: N/A
Date Data Arrived at EDR: N/A
Date Made Active in Reports: N/A
Number of Days to Update: N/A

Source: EDR, Inc.
Telephone: N/A
Last EDR Contact: N/A
Next Scheduled EDR Contact: N/A
Data Release Frequency: No Update Planned

EDR Hist Auto: EDR Exclusive Historical Auto Stations

EDR has searched selected national collections of business directories and has collected listings of potential gas station/filling station/service station sites that were available to EDR researchers. EDR's review was limited to those categories of sources that might, in EDR's opinion, include gas station/filling station/service station establishments. The categories reviewed included, but were not limited to gas, gas station, gasoline station, filling station, auto, automobile repair, auto service station, service station, etc. This database falls within a category of information EDR classifies as "High Risk Historical Records", or HRHR. EDR's HRHR effort presents unique and sometimes proprietary data about past sites and operations that typically create environmental concerns, but may not show up in current government records searches.

Date of Government Version: N/A
Date Data Arrived at EDR: N/A
Date Made Active in Reports: N/A
Number of Days to Update: N/A

Source: EDR, Inc.
Telephone: N/A
Last EDR Contact: N/A
Next Scheduled EDR Contact: N/A
Data Release Frequency: Varies

EDR Hist Cleaner: EDR Exclusive Historical Cleaners

EDR has searched selected national collections of business directories and has collected listings of potential dry cleaner sites that were available to EDR researchers. EDR's review was limited to those categories of sources that might, in EDR's opinion, include dry cleaning establishments. The categories reviewed included, but were not limited to dry cleaners, cleaners, laundry, laundromat, cleaning/laundry, wash & dry etc. This database falls within a category of information EDR classifies as "High Risk Historical Records", or HRHR. EDR's HRHR effort presents unique and sometimes proprietary data about past sites and operations that typically create environmental concerns, but may not show up in current government records searches.

Date of Government Version: N/A
Date Data Arrived at EDR: N/A
Date Made Active in Reports: N/A
Number of Days to Update: N/A

Source: EDR, Inc.
Telephone: N/A
Last EDR Contact: N/A
Next Scheduled EDR Contact: N/A
Data Release Frequency: Varies

EDR RECOVERED GOVERNMENT ARCHIVES

Exclusive Recovered Govt. Archives

RGA LF: Recovered Government Archive Solid Waste Facilities List
The EDR Recovered Government Archive Landfill database provides a list of landfills derived from historical databases and includes many records that no longer appear in current government lists. Compiled from Records formerly available from the Department of Resources Recycling and Recovery in California.

Date of Government Version: N/A
Date Data Arrived at EDR: 07/01/2013
Date Made Active in Reports: 01/13/2014
Number of Days to Update: 196
Source: Department of Resources Recycling and Recovery
Telephone: N/A
Last EDR Contact: 06/01/2012
Next Scheduled EDR Contact: N/A
Data Release Frequency: Varies

RGA LUST: Recovered Government Archive Leaking Underground Storage Tank
The EDR Recovered Government Archive Leaking Underground Storage Tank database provides a list of LUST incidents derived from historical databases and includes many records that no longer appear in current government lists. Compiled from Records formerly available from the State Water Resources Control Board in California.

Date of Government Version: N/A
Date Data Arrived at EDR: 07/01/2013
Date Made Active in Reports: 12/30/2013
Number of Days to Update: 182
Source: State Water Resources Control Board
Telephone: N/A
Last EDR Contact: 06/01/2012
Next Scheduled EDR Contact: N/A
Data Release Frequency: Varies

COUNTY RECORDS

ALAMEDA COUNTY:

CS ALAMEDA: Contaminated Sites
A listing of contaminated sites overseen by the Toxic Release Program (oil and groundwater contamination from chemical releases and spills) and the Leaking Underground Storage Tank Program (soil and ground water contamination from leaking petroleum USTs).

Date of Government Version: 01/09/2019
Date Data Arrived at EDR: 01/11/2019
Date Made Active in Reports: 03/05/2019
Number of Days to Update: 53
Source: Alameda County Environmental Health Services
Telephone: 510-567-6700
Last EDR Contact: 12/28/2021
Next Scheduled EDR Contact: 04/18/2022
Data Release Frequency: Semi-Annually

UST ALAMEDA: Underground Tanks
Underground storage tank sites located in Alameda county.

Date of Government Version: 09/30/2021
Date Data Arrived at EDR: 10/01/2021
Date Made Active in Reports: 12/15/2021
Number of Days to Update: 75
Source: Alameda County Environmental Health Services
Telephone: 510-567-6700
Last EDR Contact: 12/28/2021
Next Scheduled EDR Contact: 04/18/2022
Data Release Frequency: Semi-Annually

AMADOR COUNTY:

CUPA AMADOR: CUPA Facility List
Cupa Facility List

Date of Government Version: 08/05/2021
Date Data Arrived at EDR: 08/06/2021
Date Made Active in Reports: 09/17/2021
Number of Days to Update: 42
Source: Amador County Environmental Health
Telephone: 209-223-6439
Last EDR Contact: 10/29/2021
Next Scheduled EDR Contact: 02/14/2022
Data Release Frequency: Varies

BUTTE COUNTY:

CUPA BUTTE: CUPA Facility Listing
Cupa facility list.

Date of Government Version: 04/21/2017
Date Data Arrived at EDR: 04/25/2017
Date Made Active in Reports: 08/09/2017
Number of Days to Update: 106

Source: Public Health Department
Telephone: 530-538-7149
Last EDR Contact: 12/28/2021
Next Scheduled EDR Contact: 04/18/2022
Data Release Frequency: No Update Planned

CALVERAS COUNTY:

CUPA CALVERAS: CUPA Facility Listing
Cupa Facility Listing

Date of Government Version: 09/15/2021
Date Data Arrived at EDR: 09/16/2021
Date Made Active in Reports: 12/09/2021
Number of Days to Update: 84

Source: Calveras County Environmental Health
Telephone: 209-754-6399
Last EDR Contact: 12/28/2021
Next Scheduled EDR Contact: 04/04/2022
Data Release Frequency: Quarterly

COLUSA COUNTY:

CUPA COLUSA: CUPA Facility List
Cupa facility list.

Date of Government Version: 04/06/2020
Date Data Arrived at EDR: 04/23/2020
Date Made Active in Reports: 07/10/2020
Number of Days to Update: 78

Source: Health & Human Services
Telephone: 530-458-0396
Last EDR Contact: 10/29/2021
Next Scheduled EDR Contact: 02/14/2022
Data Release Frequency: Semi-Annually

CONTRA COSTA COUNTY:

SL CONTRA COSTA: Site List
List includes sites from the underground tank, hazardous waste generator and business plan/2185 programs.

Date of Government Version: 07/20/2021
Date Data Arrived at EDR: 07/20/2021
Date Made Active in Reports: 10/11/2021
Number of Days to Update: 83

Source: Contra Costa Health Services Department
Telephone: 925-646-2286
Last EDR Contact: 10/22/2021
Next Scheduled EDR Contact: 02/07/2022
Data Release Frequency: Semi-Annually

DEL NORTE COUNTY:

CUPA DEL NORTE: CUPA Facility List
Cupa Facility list

Date of Government Version: 06/29/2021
Date Data Arrived at EDR: 07/23/2021
Date Made Active in Reports: 10/08/2021
Number of Days to Update: 77

Source: Del Norte County Environmental Health Division
Telephone: 707-465-0426
Last EDR Contact: 10/29/2021
Next Scheduled EDR Contact: 02/07/2022
Data Release Frequency: Varies

EL DORADO COUNTY:

CUPA EL DORADO: CUPA Facility List
CUPA facility list.

Date of Government Version: 07/30/2021
Date Data Arrived at EDR: 08/03/2021
Date Made Active in Reports: 10/26/2021
Number of Days to Update: 84

Source: El Dorado County Environmental Management Department
Telephone: 530-621-6623
Last EDR Contact: 11/16/2021
Next Scheduled EDR Contact: 02/07/2022
Data Release Frequency: Varies

FRESNO COUNTY:

CUPA FRESNO: CUPA Resources List
Certified Unified Program Agency. CUPA's are responsible for implementing a unified hazardous materials and hazardous waste management regulatory program. The agency provides oversight of businesses that deal with hazardous materials, operate underground storage tanks or aboveground storage tanks.

Date of Government Version: 04/09/2021
Date Data Arrived at EDR: 06/23/2021
Date Made Active in Reports: 09/17/2021
Number of Days to Update: 86

Source: Dept. of Community Health
Telephone: 559-445-3271
Last EDR Contact: 12/21/2021
Next Scheduled EDR Contact: 04/11/2022
Data Release Frequency: Semi-Annually

GLENN COUNTY:

CUPA GLENN: CUPA Facility List
Cupa facility list

Date of Government Version: 01/22/2018
Date Data Arrived at EDR: 01/24/2018
Date Made Active in Reports: 03/14/2018
Number of Days to Update: 49

Source: Glenn County Air Pollution Control District
Telephone: 830-934-6500
Last EDR Contact: 01/13/2022
Next Scheduled EDR Contact: 05/02/2022
Data Release Frequency: No Update Planned

HUMBOLDT COUNTY:

CUPA HUMBOLDT: CUPA Facility List
CUPA facility list.

Date of Government Version: 08/12/2021
Date Data Arrived at EDR: 08/12/2021
Date Made Active in Reports: 11/08/2021
Number of Days to Update: 88

Source: Humboldt County Environmental Health
Telephone: N/A
Last EDR Contact: 11/11/2021
Next Scheduled EDR Contact: 02/28/2022
Data Release Frequency: Semi-Annually

IMPERIAL COUNTY:

CUPA IMPERIAL: CUPA Facility List
Cupa facility list.

Date of Government Version: 10/18/2021
Date Data Arrived at EDR: 10/20/2021
Date Made Active in Reports: 01/12/2022
Number of Days to Update: 84

Source: San Diego Border Field Office
Telephone: 760-339-2777
Last EDR Contact: 01/13/2022
Next Scheduled EDR Contact: 05/02/2022
Data Release Frequency: Varies

INYO COUNTY:

CUPA INYO: CUPA Facility List
Cupa facility list.

Date of Government Version: 04/02/2018
Date Data Arrived at EDR: 04/03/2018
Date Made Active in Reports: 06/14/2018
Number of Days to Update: 72

Source: Inyo County Environmental Health Services
Telephone: 760-878-0238
Last EDR Contact: 11/11/2021
Next Scheduled EDR Contact: 02/28/2022
Data Release Frequency: Varies

KERN COUNTY:

CUPA KERN: CUPA Facility List
A listing of sites included in the Kern County Hazardous Material Business Plan.

Date of Government Version: 07/06/2021
Date Data Arrived at EDR: 08/12/2021
Date Made Active in Reports: 10/07/2021
Number of Days to Update: 56

Source: Kern County Public Health
Telephone: 661-321-3000
Last EDR Contact: 11/11/2021
Next Scheduled EDR Contact: 02/14/2022
Data Release Frequency: Varies

UST KERN: Underground Storage Tank Sites & Tank Listing
Kern County Sites and Tanks Listing.

Date of Government Version: 07/06/2021
Date Data Arrived at EDR: 08/12/2021
Date Made Active in Reports: 08/18/2021
Number of Days to Update: 6

Source: Kern County Environment Health Services Department
Telephone: 661-862-8700
Last EDR Contact: 11/11/2021
Next Scheduled EDR Contact: 02/14/2022
Data Release Frequency: Quarterly

KINGS COUNTY:

CUPA KINGS: CUPA Facility List
A listing of sites included in the county's Certified Unified Program Agency database. California's Secretary for Environmental Protection established the unified hazardous materials and hazardous waste regulatory program as required by chapter 6.11 of the California Health and Safety Code. The Unified Program consolidates the administration, permits, inspections, and enforcement activities.

Date of Government Version: 12/03/2020
Date Data Arrived at EDR: 01/26/2021
Date Made Active in Reports: 04/14/2021
Number of Days to Update: 78

Source: Kings County Department of Public Health
Telephone: 559-584-1411
Last EDR Contact: 12/22/2021
Next Scheduled EDR Contact: 02/28/2022
Data Release Frequency: Varies

LAKE COUNTY:

CUPA LAKE: CUPA Facility List
Cupa facility list

Date of Government Version: 07/27/2021
Date Data Arrived at EDR: 07/28/2021
Date Made Active in Reports: 10/21/2021
Number of Days to Update: 85

Source: Lake County Environmental Health
Telephone: 707-263-1164
Last EDR Contact: 01/10/2022
Next Scheduled EDR Contact: 04/25/2022
Data Release Frequency: Varies

LASSEN COUNTY:

CUPA LASSEN: CUPA Facility List
Cupa facility list

Date of Government Version: 07/31/2020
Date Data Arrived at EDR: 08/21/2020
Date Made Active in Reports: 11/09/2020
Number of Days to Update: 80

Source: Lassen County Environmental Health
Telephone: 530-251-8528
Last EDR Contact: 01/13/2022
Next Scheduled EDR Contact: 05/02/2022
Data Release Frequency: Varies

LOS ANGELES COUNTY:

AOCONCERN: Key Areas of Concerns in Los Angeles County
San Gabriel Valley areas where VOC contamination is at or above the MCL as designated by region 9 EPA office. Date of Government Version: 3/30/2009 Exide Site area is a cleanup plan of lead-impacted soil surrounding the former Exide Facility as designated by the DTSC. Date of Government Version: 7/17/2017

Date of Government Version: 03/30/2009
Date Data Arrived at EDR: 03/31/2009
Date Made Active in Reports: 10/23/2009
Number of Days to Update: 206

Source: N/A
Telephone: N/A
Last EDR Contact: 12/08/2021
Next Scheduled EDR Contact: 03/28/2022
Data Release Frequency: No Update Planned

HMS LOS ANGELES: HMS: Street Number List
Industrial Waste and Underground Storage Tank Sites.

Date of Government Version: 10/14/2021
Date Data Arrived at EDR: 10/19/2021
Date Made Active in Reports: 01/13/2022
Number of Days to Update: 86

Source: Department of Public Works
Telephone: 626-458-3517
Last EDR Contact: 01/13/2022
Next Scheduled EDR Contact: 04/18/2022
Data Release Frequency: Semi-Annually

LF LOS ANGELES: List of Solid Waste Facilities
Solid Waste Facilities in Los Angeles County.

Date of Government Version: 10/08/2021
Date Data Arrived at EDR: 10/08/2021
Date Made Active in Reports: 12/29/2021
Number of Days to Update: 82

Source: La County Department of Public Works
Telephone: 818-458-5185
Last EDR Contact: 01/11/2022
Next Scheduled EDR Contact: 04/25/2022
Data Release Frequency: Varies

LF LOS ANGELES CITY: City of Los Angeles Landfills
Landfills owned and maintained by the City of Los Angeles.

Date of Government Version: 01/01/2021
Date Data Arrived at EDR: 02/18/2021
Date Made Active in Reports: 05/10/2021
Number of Days to Update: 81

Source: Engineering & Construction Division
Telephone: 213-473-7869
Last EDR Contact: 01/07/2022
Next Scheduled EDR Contact: 04/25/2022
Data Release Frequency: Varies

LOS ANGELES AST: Active & Inactive AST Inventory
A listing of active & inactive above ground petroleum storage tank site locations, located in the City of Los Angeles.

Date of Government Version: 06/01/2019
Date Data Arrived at EDR: 06/25/2019
Date Made Active in Reports: 08/22/2019
Number of Days to Update: 58

Source: Los Angeles Fire Department
Telephone: 213-978-3800
Last EDR Contact: 12/16/2021
Next Scheduled EDR Contact: 04/04/2022
Data Release Frequency: Varies

LOS ANGELES CO LF METHANE: Methane Producing Landfills

This data was created on April 30, 2012 to represent known disposal sites in Los Angeles County that may produce and emanate methane gas. The shapefile contains disposal sites within Los Angeles County that once accepted degradable refuse material. Information used to create this data was extracted from a landfill survey performed by County Engineers (Major Waste System Map, 1973) as well as historical records from CalRecycle, Regional Water Quality Control Board, and Los Angeles County Department of Public Health

Date of Government Version: 10/12/2021
Date Data Arrived at EDR: 10/13/2021
Date Made Active in Reports: 01/04/2022
Number of Days to Update: 83

Source: Los Angeles County Department of Public Works
Telephone: 626-458-6973
Last EDR Contact: 01/07/2022
Next Scheduled EDR Contact: 04/25/2022
Data Release Frequency: No Update Planned

LOS ANGELES HM: Active & Inactive Hazardous Materials Inventory

A listing of active & inactive hazardous materials facility locations, located in the City of Los Angeles.

Date of Government Version: 04/19/2021
Date Data Arrived at EDR: 06/17/2021
Date Made Active in Reports: 06/28/2021
Number of Days to Update: 11

Source: Los Angeles Fire Department
Telephone: 213-978-3800
Last EDR Contact: 12/17/2021
Next Scheduled EDR Contact: 04/04/2022
Data Release Frequency: Varies

LOS ANGELES UST: Active & Inactive UST Inventory

A listing of active & inactive underground storage tank site locations and underground storage tank historical sites, located in the City of Los Angeles.

Date of Government Version: 04/19/2021
Date Data Arrived at EDR: 06/17/2021
Date Made Active in Reports: 09/14/2021
Number of Days to Update: 89

Source: Los Angeles Fire Department
Telephone: 213-978-3800
Last EDR Contact: 12/17/2021
Next Scheduled EDR Contact: 04/04/2022
Data Release Frequency: Varies

SITE MIT LOS ANGELES: Site Mitigation List

Industrial sites that have had some sort of spill or complaint.

Date of Government Version: 05/26/2021
Date Data Arrived at EDR: 07/09/2021
Date Made Active in Reports: 09/29/2021
Number of Days to Update: 82

Source: Community Health Services
Telephone: 323-890-7806
Last EDR Contact: 10/15/2021
Next Scheduled EDR Contact: 01/24/2022
Data Release Frequency: Annually

UST EL SEGUNDO: City of El Segundo Underground Storage Tank

Underground storage tank sites located in El Segundo city.

Date of Government Version: 01/21/2017
Date Data Arrived at EDR: 04/19/2017
Date Made Active in Reports: 05/10/2017
Number of Days to Update: 21

Source: City of El Segundo Fire Department
Telephone: 310-524-2236
Last EDR Contact: 01/07/2022
Next Scheduled EDR Contact: 04/25/2022
Data Release Frequency: No Update Planned

UST LONG BEACH: City of Long Beach Underground Storage Tank

Underground storage tank sites located in the city of Long Beach.

Date of Government Version: 04/22/2019
Date Data Arrived at EDR: 04/23/2019
Date Made Active in Reports: 06/27/2019
Number of Days to Update: 65

Source: City of Long Beach Fire Department
Telephone: 562-570-2563
Last EDR Contact: 01/13/2022
Next Scheduled EDR Contact: 05/02/2022
Data Release Frequency: Varies

UST TORRANCE: City of Torrance Underground Storage Tank
Underground storage tank sites located in the city of Torrance.

Date of Government Version: 02/02/2021
Date Data Arrived at EDR: 04/28/2021
Date Made Active in Reports: 07/13/2021
Number of Days to Update: 76

Source: City of Torrance Fire Department
Telephone: 310-618-2973
Last EDR Contact: 01/13/2022
Next Scheduled EDR Contact: 05/02/2022
Data Release Frequency: Semi-Annually

MADERA COUNTY:

CUPA MADERA: CUPA Facility List
A listing of sites included in the county's Certified Unified Program Agency database. California's Secretary for Environmental Protection established the unified hazardous materials and hazardous waste regulatory program as required by chapter 6.11 of the California Health and Safety Code. The Unified Program consolidates the administration, permits, inspections, and enforcement activities.

Date of Government Version: 08/10/2020
Date Data Arrived at EDR: 08/12/2020
Date Made Active in Reports: 10/23/2020
Number of Days to Update: 72

Source: Madera County Environmental Health
Telephone: 559-675-7823
Last EDR Contact: 11/11/2021
Next Scheduled EDR Contact: 02/28/2022
Data Release Frequency: Varies

MARIN COUNTY:

UST MARIN: Underground Storage Tank Sites
Currently permitted USTs in Marin County.

Date of Government Version: 09/26/2018
Date Data Arrived at EDR: 10/04/2018
Date Made Active in Reports: 11/02/2018
Number of Days to Update: 29

Source: Public Works Department Waste Management
Telephone: 415-473-6647
Last EDR Contact: 12/20/2021
Next Scheduled EDR Contact: 04/11/2022
Data Release Frequency: Semi-Annually

MENDOCINO COUNTY:

UST MENDOCINO: Mendocino County UST Database
A listing of underground storage tank locations in Mendocino County.

Date of Government Version: 09/22/2021
Date Data Arrived at EDR: 11/18/2021
Date Made Active in Reports: 11/22/2021
Number of Days to Update: 4

Source: Department of Public Health
Telephone: 707-463-4466
Last EDR Contact: 11/16/2021
Next Scheduled EDR Contact: 03/07/2022
Data Release Frequency: Annually

MERCED COUNTY:

CUPA MERCED: CUPA Facility List
CUPA facility list.

Date of Government Version: 08/11/2021
Date Data Arrived at EDR: 08/12/2021
Date Made Active in Reports: 11/08/2021
Number of Days to Update: 88

Source: Merced County Environmental Health
Telephone: 209-381-1094
Last EDR Contact: 11/23/2021
Next Scheduled EDR Contact: 02/28/2022
Data Release Frequency: Varies

MONO COUNTY:

CUPA MONO: CUPA Facility List
CUPA Facility List

Date of Government Version: 02/22/2021
Date Data Arrived at EDR: 03/02/2021
Date Made Active in Reports: 05/19/2021
Number of Days to Update: 78

Source: Mono County Health Department
Telephone: 760-932-5580
Last EDR Contact: 01/13/2022
Next Scheduled EDR Contact: 03/07/2022
Data Release Frequency: Varies

MONTEREY COUNTY:

CUPA MONTEREY: CUPA Facility Listing
CUPA Program listing from the Environmental Health Division.

Date of Government Version: 10/04/2021
Date Data Arrived at EDR: 10/06/2021
Date Made Active in Reports: 12/29/2021
Number of Days to Update: 84

Source: Monterey County Health Department
Telephone: 831-796-1297
Last EDR Contact: 01/07/2022
Next Scheduled EDR Contact: 04/11/2022
Data Release Frequency: Varies

NAPA COUNTY:

LUST NAPA: Sites With Reported Contamination
A listing of leaking underground storage tank sites located in Napa county.

Date of Government Version: 01/09/2017
Date Data Arrived at EDR: 01/11/2017
Date Made Active in Reports: 03/02/2017
Number of Days to Update: 50

Source: Napa County Department of Environmental Management
Telephone: 707-253-4269
Last EDR Contact: 11/16/2021
Next Scheduled EDR Contact: 03/07/2022
Data Release Frequency: No Update Planned

UST NAPA: Closed and Operating Underground Storage Tank Sites
Underground storage tank sites located in Napa county.

Date of Government Version: 09/05/2019
Date Data Arrived at EDR: 09/09/2019
Date Made Active in Reports: 10/31/2019
Number of Days to Update: 52

Source: Napa County Department of Environmental Management
Telephone: 707-253-4269
Last EDR Contact: 11/16/2021
Next Scheduled EDR Contact: 03/07/2022
Data Release Frequency: No Update Planned

NEVADA COUNTY:

CUPA NEVADA: CUPA Facility List
CUPA facility list.

Date of Government Version: 07/28/2021
Date Data Arrived at EDR: 07/28/2021
Date Made Active in Reports: 10/21/2021
Number of Days to Update: 85

Source: Community Development Agency
Telephone: 530-265-1467
Last EDR Contact: 10/22/2021
Next Scheduled EDR Contact: 02/07/2022
Data Release Frequency: Varies

ORANGE COUNTY:

IND_SITE ORANGE: List of Industrial Site Cleanups
Petroleum and non-petroleum spills.

Date of Government Version: 07/09/2021
Date Data Arrived at EDR: 08/03/2021
Date Made Active in Reports: 10/26/2021
Number of Days to Update: 84

Source: Health Care Agency
Telephone: 714-834-3446
Last EDR Contact: 10/29/2021
Next Scheduled EDR Contact: 02/14/2022
Data Release Frequency: Annually

LUST ORANGE: List of Underground Storage Tank Cleanups
Orange County Underground Storage Tank Cleanups (LUST).

Date of Government Version: 07/09/2021
Date Data Arrived at EDR: 08/03/2021
Date Made Active in Reports: 10/26/2021
Number of Days to Update: 84

Source: Health Care Agency
Telephone: 714-834-3446
Last EDR Contact: 10/29/2021
Next Scheduled EDR Contact: 02/14/2022
Data Release Frequency: Quarterly

UST ORANGE: List of Underground Storage Tank Facilities
Orange County Underground Storage Tank Facilities (UST).

Date of Government Version: 07/09/2021
Date Data Arrived at EDR: 07/29/2021
Date Made Active in Reports: 10/19/2021
Number of Days to Update: 82

Source: Health Care Agency
Telephone: 714-834-3446
Last EDR Contact: 10/29/2021
Next Scheduled EDR Contact: 02/14/2022
Data Release Frequency: Quarterly

PLACER COUNTY:

MS PLACER: Master List of Facilities
List includes aboveground tanks, underground tanks and cleanup sites.

Date of Government Version: 09/07/2021
Date Data Arrived at EDR: 09/09/2021
Date Made Active in Reports: 11/29/2021
Number of Days to Update: 81

Source: Placer County Health and Human Services
Telephone: 530-745-2363
Last EDR Contact: 11/23/2021
Next Scheduled EDR Contact: 03/14/2022
Data Release Frequency: Semi-Annually

PLUMAS COUNTY:

CUPA PLUMAS: CUPA Facility List
Plumas County CUPA Program facilities.

Date of Government Version: 03/31/2019
Date Data Arrived at EDR: 04/23/2019
Date Made Active in Reports: 06/26/2019
Number of Days to Update: 64

Source: Plumas County Environmental Health
Telephone: 530-283-6355
Last EDR Contact: 01/13/2022
Next Scheduled EDR Contact: 05/02/2022
Data Release Frequency: Varies

RIVERSIDE COUNTY:

LUST RIVERSIDE: Listing of Underground Tank Cleanup Sites
Riverside County Underground Storage Tank Cleanup Sites (LUST).

Date of Government Version: 09/29/2021
Date Data Arrived at EDR: 09/30/2021
Date Made Active in Reports: 12/14/2021
Number of Days to Update: 75

Source: Department of Environmental Health
Telephone: 951-358-5055
Last EDR Contact: 12/08/2021
Next Scheduled EDR Contact: 03/28/2022
Data Release Frequency: Quarterly

UST RIVERSIDE: Underground Storage Tank Tank List
Underground storage tank sites located in Riverside county.

Date of Government Version: 09/29/2021
Date Data Arrived at EDR: 09/30/2021
Date Made Active in Reports: 12/15/2021
Number of Days to Update: 76
Source: Department of Environmental Health
Telephone: 951-358-5055
Last EDR Contact: 12/08/2021
Next Scheduled EDR Contact: 03/28/2022
Data Release Frequency: Quarterly

SACRAMENTO COUNTY:

CS SACRAMENTO: Toxic Site Clean-Up List
List of sites where unauthorized releases of potentially hazardous materials have occurred.

Date of Government Version: 06/18/2021
Date Data Arrived at EDR: 09/28/2021
Date Made Active in Reports: 12/14/2021
Number of Days to Update: 77
Source: Sacramento County Environmental Management
Telephone: 916-875-8406
Last EDR Contact: 12/29/2021
Next Scheduled EDR Contact: 04/11/2022
Data Release Frequency: Quarterly

ML SACRAMENTO: Master Hazardous Materials Facility List
Any business that has hazardous materials on site - hazardous material storage sites, underground storage tanks, waste generators.

Date of Government Version: 08/02/2021
Date Data Arrived at EDR: 08/04/2021
Date Made Active in Reports: 11/02/2021
Number of Days to Update: 90
Source: Sacramento County Environmental Management
Telephone: 916-875-8406
Last EDR Contact: 12/29/2021
Next Scheduled EDR Contact: 04/11/2022
Data Release Frequency: Quarterly

SAN BENITO COUNTY:

CUPA SAN BENITO: CUPA Facility List
Cupa facility list

Date of Government Version: 07/27/2021
Date Data Arrived at EDR: 07/28/2021
Date Made Active in Reports: 10/21/2021
Number of Days to Update: 85
Source: San Benito County Environmental Health
Telephone: N/A
Last EDR Contact: 10/29/2021
Next Scheduled EDR Contact: 02/14/2022
Data Release Frequency: Varies

SAN BERNARDINO COUNTY:

PERMITS SAN BERNARDINO: Hazardous Material Permits
This listing includes underground storage tanks, medical waste handlers/generators, hazardous materials handlers, hazardous waste generators, and waste oil generators/handlers.

Date of Government Version: 08/11/2021
Date Data Arrived at EDR: 08/12/2021
Date Made Active in Reports: 11/08/2021
Number of Days to Update: 88
Source: San Bernardino County Fire Department Hazardous Materials Division
Telephone: 909-387-3041
Last EDR Contact: 11/01/2021
Next Scheduled EDR Contact: 02/14/2022
Data Release Frequency: Quarterly

SAN DIEGO COUNTY:

HMMD SAN DIEGO: Hazardous Materials Management Division Database

The database includes: HE58 - This report contains the business name, site address, business phone number, establishment 'H' permit number, type of permit, and the business status. HE17 - In addition to providing the same information provided in the HE58 listing, HE17 provides inspection dates, violations received by the establishment, hazardous waste generated, the quantity, method of storage, treatment/disposal of waste and the hauler, and information on underground storage tanks. Unauthorized Release List - Includes a summary of environmental contamination cases in San Diego County (underground tank cases, non-tank cases, groundwater contamination, and soil contamination are included.)

Date of Government Version: 08/30/2021
Date Data Arrived at EDR: 08/31/2021
Date Made Active in Reports: 11/19/2021
Number of Days to Update: 80

Source: Hazardous Materials Management Division
Telephone: 619-338-2268
Last EDR Contact: 11/30/2021
Next Scheduled EDR Contact: 03/14/2022
Data Release Frequency: Quarterly

LF SAN DIEGO: Solid Waste Facilities

San Diego County Solid Waste Facilities.

Date of Government Version: 10/01/2020
Date Data Arrived at EDR: 11/23/2020
Date Made Active in Reports: 02/08/2021
Number of Days to Update: 77

Source: Department of Health Services
Telephone: 619-338-2209
Last EDR Contact: 01/13/2022
Next Scheduled EDR Contact: 05/02/2022
Data Release Frequency: Varies

SAN DIEGO CO LOP: Local Oversight Program Listing

A listing of all LOP release sites that are or were under the County of San Diego's jurisdiction. Included are closed or transferred cases, open cases, and cases that did not have a case type indicated. The cases without a case type are mostly complaints; however, some of them could be LOP cases.

Date of Government Version: 07/22/2021
Date Data Arrived at EDR: 10/19/2021
Date Made Active in Reports: 01/13/2022
Number of Days to Update: 86

Source: Department of Environmental Health
Telephone: 858-505-6874
Last EDR Contact: 01/13/2022
Next Scheduled EDR Contact: 05/02/2022
Data Release Frequency: Varies

SAN DIEGO CO SAM: Environmental Case Listing

The listing contains all underground tank release cases and projects pertaining to properties contaminated with hazardous substances that are actively under review by the Site Assessment and Mitigation Program.

Date of Government Version: 03/23/2010
Date Data Arrived at EDR: 06/15/2010
Date Made Active in Reports: 07/09/2010
Number of Days to Update: 24

Source: San Diego County Department of Environmental Health
Telephone: 619-338-2371
Last EDR Contact: 11/23/2021
Next Scheduled EDR Contact: 03/14/2022
Data Release Frequency: No Update Planned

SAN FRANCISCO COUNTY:

CUPA SAN FRANCISCO CO: CUPA Facility Listing

Cupa facilities

Date of Government Version: 08/05/2021
Date Data Arrived at EDR: 08/05/2021
Date Made Active in Reports: 10/29/2021
Number of Days to Update: 85

Source: San Francisco County Department of Environmental Health
Telephone: 415-252-3896
Last EDR Contact: 11/11/2021
Next Scheduled EDR Contact: 02/14/2022
Data Release Frequency: Varies

LUST SAN FRANCISCO: Local Oversite Facilities

A listing of leaking underground storage tank sites located in San Francisco county.

Date of Government Version: 09/19/2008
Date Data Arrived at EDR: 09/19/2008
Date Made Active in Reports: 09/29/2008
Number of Days to Update: 10

Source: Department Of Public Health San Francisco County
Telephone: 415-252-3920
Last EDR Contact: 11/01/2021
Next Scheduled EDR Contact: 02/14/2022
Data Release Frequency: No Update Planned

UST SAN FRANCISCO: Underground Storage Tank Information
Underground storage tank sites located in San Francisco county.

Date of Government Version: 08/05/2021
Date Data Arrived at EDR: 08/05/2021
Date Made Active in Reports: 10/29/2021
Number of Days to Update: 85

Source: Department of Public Health
Telephone: 415-252-3920
Last EDR Contact: 10/31/2021
Next Scheduled EDR Contact: 02/14/2022
Data Release Frequency: Quarterly

SAN JOAQUIN COUNTY:

UST SAN JOAQUIN: San Joaquin Co. UST
A listing of underground storage tank locations in San Joaquin county.

Date of Government Version: 06/22/2018
Date Data Arrived at EDR: 06/26/2018
Date Made Active in Reports: 07/11/2018
Number of Days to Update: 15

Source: Environmental Health Department
Telephone: N/A
Last EDR Contact: 09/09/2021
Next Scheduled EDR Contact: 12/27/2021
Data Release Frequency: Semi-Annually

SAN LUIS OBISPO COUNTY:

CUPA SAN LUIS OBISPO: CUPA Facility List
Cupa Facility List.

Date of Government Version: 08/10/2021
Date Data Arrived at EDR: 08/11/2021
Date Made Active in Reports: 11/08/2021
Number of Days to Update: 89

Source: San Luis Obispo County Public Health Department
Telephone: 805-781-5596
Last EDR Contact: 11/11/2021
Next Scheduled EDR Contact: 02/28/2022
Data Release Frequency: Varies

SAN MATEO COUNTY:

BI SAN MATEO: Business Inventory
List includes Hazardous Materials Business Plan, hazardous waste generators, and underground storage tanks.

Date of Government Version: 02/20/2020
Date Data Arrived at EDR: 02/20/2020
Date Made Active in Reports: 04/24/2020
Number of Days to Update: 64

Source: San Mateo County Environmental Health Services Division
Telephone: 650-363-1921
Last EDR Contact: 12/10/2021
Next Scheduled EDR Contact: 03/21/2022
Data Release Frequency: Annually

LUST SAN MATEO: Fuel Leak List
A listing of leaking underground storage tank sites located in San Mateo county.

Date of Government Version: 03/29/2019
Date Data Arrived at EDR: 03/29/2019
Date Made Active in Reports: 05/29/2019
Number of Days to Update: 61

Source: San Mateo County Environmental Health Services Division
Telephone: 650-363-1921
Last EDR Contact: 12/02/2021
Next Scheduled EDR Contact: 03/21/2022
Data Release Frequency: Semi-Annually

SANTA BARBARA COUNTY:

CUPA SANTA BARBARA: CUPA Facility Listing
CUPA Program Listing from the Environmental Health Services division.

Date of Government Version: 09/08/2011
Date Data Arrived at EDR: 09/09/2011
Date Made Active in Reports: 10/07/2011
Number of Days to Update: 28

Source: Santa Barbara County Public Health Department
Telephone: 805-686-8167
Last EDR Contact: 11/11/2021
Next Scheduled EDR Contact: 02/28/2022
Data Release Frequency: No Update Planned

SANTA CLARA COUNTY:

CUPA SANTA CLARA: Cupa Facility List
Cupa facility list

Date of Government Version: 08/04/2021
Date Data Arrived at EDR: 08/05/2021
Date Made Active in Reports: 10/29/2021
Number of Days to Update: 85

Source: Department of Environmental Health
Telephone: 408-918-1973
Last EDR Contact: 11/18/2021
Next Scheduled EDR Contact: 02/27/2022
Data Release Frequency: Varies

HIST LUST SANTA CLARA: HIST LUST - Fuel Leak Site Activity Report
A listing of open and closed leaking underground storage tanks. This listing is no longer updated by the county. Leaking underground storage tanks are now handled by the Department of Environmental Health.

Date of Government Version: 03/29/2005
Date Data Arrived at EDR: 03/30/2005
Date Made Active in Reports: 04/21/2005
Number of Days to Update: 22

Source: Santa Clara Valley Water District
Telephone: 408-265-2600
Last EDR Contact: 03/23/2009
Next Scheduled EDR Contact: 06/22/2009
Data Release Frequency: No Update Planned

LUST SANTA CLARA: LOP Listing
A listing of leaking underground storage tanks located in Santa Clara county.

Date of Government Version: 03/03/2014
Date Data Arrived at EDR: 03/05/2014
Date Made Active in Reports: 03/18/2014
Number of Days to Update: 13

Source: Department of Environmental Health
Telephone: 408-918-3417
Last EDR Contact: 11/16/2021
Next Scheduled EDR Contact: 03/07/2022
Data Release Frequency: No Update Planned

SAN JOSE HAZMAT: Hazardous Material Facilities
Hazardous material facilities, including underground storage tank sites.

Date of Government Version: 11/03/2020
Date Data Arrived at EDR: 11/05/2020
Date Made Active in Reports: 01/26/2021
Number of Days to Update: 82

Source: City of San Jose Fire Department
Telephone: 408-535-7694
Last EDR Contact: 11/23/2021
Next Scheduled EDR Contact: 02/14/2022
Data Release Frequency: Annually

SANTA CRUZ COUNTY:

CUPA SANTA CRUZ: CUPA Facility List
CUPA facility listing.

Date of Government Version: 01/21/2017
Date Data Arrived at EDR: 02/22/2017
Date Made Active in Reports: 05/23/2017
Number of Days to Update: 90

Source: Santa Cruz County Environmental Health
Telephone: 831-464-2761
Last EDR Contact: 11/11/2021
Next Scheduled EDR Contact: 02/28/2022
Data Release Frequency: Varies

SHASTA COUNTY:

CUPA SHASTA: CUPA Facility List
Cupa Facility List.

Date of Government Version: 06/15/2017
Date Data Arrived at EDR: 06/19/2017
Date Made Active in Reports: 08/09/2017
Number of Days to Update: 51

Source: Shasta County Department of Resource Management
Telephone: 530-225-5789
Last EDR Contact: 11/11/2021
Next Scheduled EDR Contact: 02/28/2022
Data Release Frequency: Varies

SOLANO COUNTY:

LUST SOLANO: Leaking Underground Storage Tanks
A listing of leaking underground storage tank sites located in Solano county.

Date of Government Version: 06/04/2019
Date Data Arrived at EDR: 06/06/2019
Date Made Active in Reports: 08/13/2019
Number of Days to Update: 68

Source: Solano County Department of Environmental Management
Telephone: 707-784-6770
Last EDR Contact: 11/23/2021
Next Scheduled EDR Contact: 03/14/2022
Data Release Frequency: Quarterly

UST SOLANO: Underground Storage Tanks
Underground storage tank sites located in Solano county.

Date of Government Version: 09/15/2021
Date Data Arrived at EDR: 09/16/2021
Date Made Active in Reports: 12/09/2021
Number of Days to Update: 84

Source: Solano County Department of Environmental Management
Telephone: 707-784-6770
Last EDR Contact: 11/23/2021
Next Scheduled EDR Contact: 03/14/2022
Data Release Frequency: Quarterly

SONOMA COUNTY:

CUPA SONOMA: Cupa Facility List
Cupa Facility list

Date of Government Version: 07/02/2021
Date Data Arrived at EDR: 07/06/2021
Date Made Active in Reports: 07/14/2021
Number of Days to Update: 8

Source: County of Sonoma Fire & Emergency Services Department
Telephone: 707-565-1174
Last EDR Contact: 12/14/2021
Next Scheduled EDR Contact: 04/04/2022
Data Release Frequency: Varies

LUST SONOMA: Leaking Underground Storage Tank Sites
A listing of leaking underground storage tank sites located in Sonoma county.

Date of Government Version: 06/30/2021
Date Data Arrived at EDR: 06/30/2021
Date Made Active in Reports: 09/24/2021
Number of Days to Update: 86

Source: Department of Health Services
Telephone: 707-565-6565
Last EDR Contact: 12/14/2021
Next Scheduled EDR Contact: 04/04/2022
Data Release Frequency: Quarterly

STANISLAUS COUNTY:

CUPA STANISLAUS: CUPA Facility List
Cupa facility list

Date of Government Version: 05/14/2021
Date Data Arrived at EDR: 05/17/2021
Date Made Active in Reports: 08/03/2021
Number of Days to Update: 78

Source: Stanislaus County Department of Ennvironmental Protection
Telephone: 209-525-6751
Last EDR Contact: 01/10/2022
Next Scheduled EDR Contact: 04/25/2022
Data Release Frequency: Varies

SUTTER COUNTY:

UST SUTTER: Underground Storage Tanks
Underground storage tank sites located in Sutter county.

Date of Government Version: 08/23/2021
Date Data Arrived at EDR: 08/25/2021
Date Made Active in Reports: 11/17/2021
Number of Days to Update: 84

Source: Sutter County Environmental Health Services
Telephone: 530-822-7500
Last EDR Contact: 11/23/2021
Next Scheduled EDR Contact: 03/14/2022
Data Release Frequency: Semi-Annually

TEHAMA COUNTY:

CUPA TEHAMA: CUPA Facility List
Cupa facilities

Date of Government Version: 01/13/2021
Date Data Arrived at EDR: 01/14/2021
Date Made Active in Reports: 04/06/2021
Number of Days to Update: 82

Source: Tehama County Department of Environmental Health
Telephone: 530-527-8020
Last EDR Contact: 12/20/2021
Next Scheduled EDR Contact: 02/14/2022
Data Release Frequency: Varies

TRINITY COUNTY:

CUPA TRINITY: CUPA Facility List
Cupa facility list

Date of Government Version: 10/18/2021
Date Data Arrived at EDR: 10/20/2021
Date Made Active in Reports: 01/13/2022
Number of Days to Update: 85

Source: Department of Toxic Substances Control
Telephone: 760-352-0381
Last EDR Contact: 01/13/2022
Next Scheduled EDR Contact: 05/02/2022
Data Release Frequency: Varies

TULARE COUNTY:

CUPA TULARE: CUPA Facility List
Cupa program facilities

Date of Government Version: 04/26/2021
Date Data Arrived at EDR: 04/28/2021
Date Made Active in Reports: 07/13/2021
Number of Days to Update: 76

Source: Tulare County Environmental Health Services Division
Telephone: 559-624-7400
Last EDR Contact: 11/01/2021
Next Scheduled EDR Contact: 02/14/2022
Data Release Frequency: Varies

TUOLUMNE COUNTY:

CUPA TUOLUMNE: CUPA Facility List
Cupa facility list

Date of Government Version: 04/23/2018
Date Data Arrived at EDR: 04/25/2018
Date Made Active in Reports: 06/25/2018
Number of Days to Update: 61

Source: Divison of Environmental Health
Telephone: 209-533-5633
Last EDR Contact: 01/13/2022
Next Scheduled EDR Contact: 05/02/2022
Data Release Frequency: Varies

VENTURA COUNTY:

BWT VENTURA: Business Plan, Hazardous Waste Producers, and Operating Underground Tanks
The BWT list indicates by site address whether the Environmental Health Division has Business Plan (B), Waste Producer (W), and/or Underground Tank (T) information.

Date of Government Version: 09/29/2021
Date Data Arrived at EDR: 10/26/2021
Date Made Active in Reports: 01/13/2022
Number of Days to Update: 79
Source: Ventura County Environmental Health Division
Telephone: 805-654-2813
Last EDR Contact: 10/18/2021
Next Scheduled EDR Contact: 01/31/2022
Data Release Frequency: Quarterly

LF VENTURA: Inventory of Illegal Abandoned and Inactive Sites
Ventura County Inventory of Closed, Illegal Abandoned, and Inactive Sites.

Date of Government Version: 12/01/2011
Date Data Arrived at EDR: 12/01/2011
Date Made Active in Reports: 01/19/2012
Number of Days to Update: 49
Source: Environmental Health Division
Telephone: 805-654-2813
Last EDR Contact: 12/20/2021
Next Scheduled EDR Contact: 04/11/2022
Data Release Frequency: No Update Planned

LUST VENTURA: Listing of Underground Tank Cleanup Sites
Ventura County Underground Storage Tank Cleanup Sites (LUST).

Date of Government Version: 05/29/2008
Date Data Arrived at EDR: 06/24/2008
Date Made Active in Reports: 07/31/2008
Number of Days to Update: 37
Source: Environmental Health Division
Telephone: 805-654-2813
Last EDR Contact: 11/05/2021
Next Scheduled EDR Contact: 02/21/2022
Data Release Frequency: No Update Planned

MED WASTE VENTURA: Medical Waste Program List
To protect public health and safety and the environment from potential exposure to disease causing agents, the Environmental Health Division Medical Waste Program regulates the generation, handling, storage, treatment and disposal of medical waste throughout the County.

Date of Government Version: 09/29/2021
Date Data Arrived at EDR: 10/21/2021
Date Made Active in Reports: 01/13/2022
Number of Days to Update: 84
Source: Ventura County Resource Management Agency
Telephone: 805-654-2813
Last EDR Contact: 10/18/2021
Next Scheduled EDR Contact: 01/31/2022
Data Release Frequency: Quarterly

UST VENTURA: Underground Tank Closed Sites List
Ventura County Operating Underground Storage Tank Sites (UST)/Underground Tank Closed Sites List.

Date of Government Version: 07/26/2021
Date Data Arrived at EDR: 09/08/2021
Date Made Active in Reports: 11/29/2021
Number of Days to Update: 82
Source: Environmental Health Division
Telephone: 805-654-2813
Last EDR Contact: 12/07/2021
Next Scheduled EDR Contact: 03/21/2022
Data Release Frequency: Quarterly

YOLO COUNTY:

UST YOLO: Underground Storage Tank Comprehensive Facility Report
Underground storage tank sites located in Yolo county.

Date of Government Version: 09/23/2021
Date Data Arrived at EDR: 09/28/2021
Date Made Active in Reports: 12/15/2021
Number of Days to Update: 78
Source: Yolo County Department of Health
Telephone: 530-666-8646
Last EDR Contact: 12/20/2021
Next Scheduled EDR Contact: 04/11/2022
Data Release Frequency: Annually

YUBA COUNTY:

CUPA YUBA: CUPA Facility List
CUPA facility listing for Yuba County.

Date of Government Version: 07/20/2021
Date Data Arrived at EDR: 07/20/2021
Date Made Active in Reports: 10/08/2021
Number of Days to Update: 80

Source: Yuba County Environmental Health Department
Telephone: 530-749-7523
Last EDR Contact: 10/22/2021
Next Scheduled EDR Contact: 02/07/2022
Data Release Frequency: Varies

OTHER DATABASE(S)

Depending on the geographic area covered by this report, the data provided in these specialty databases may or may not be complete. For example, the existence of wetlands information data in a specific report does not mean that all wetlands in the area covered by the report are included. Moreover, the absence of any reported wetlands information does not necessarily mean that wetlands do not exist in the area covered by the report.

CT MANIFEST: Hazardous Waste Manifest Data
Facility and manifest data. Manifest is a document that lists and tracks hazardous waste from the generator through transporters to a tsd facility.

Date of Government Version: 07/23/2021
Date Data Arrived at EDR: 08/10/2021
Date Made Active in Reports: 11/08/2021
Number of Days to Update: 90

Source: Department of Energy & Environmental Protection
Telephone: 860-424-3375
Last EDR Contact: 11/12/2021
Next Scheduled EDR Contact: 02/21/2022
Data Release Frequency: No Update Planned

NJ MANIFEST: Manifest Information
Hazardous waste manifest information.

Date of Government Version: 12/31/2018
Date Data Arrived at EDR: 04/10/2019
Date Made Active in Reports: 05/16/2019
Number of Days to Update: 36

Source: Department of Environmental Protection
Telephone: N/A
Last EDR Contact: 01/07/2022
Next Scheduled EDR Contact: 04/18/2022
Data Release Frequency: Annually

NY MANIFEST: Facility and Manifest Data
Manifest is a document that lists and tracks hazardous waste from the generator through transporters to a TSD facility.

Date of Government Version: 01/01/2019
Date Data Arrived at EDR: 04/29/2020
Date Made Active in Reports: 07/10/2020
Number of Days to Update: 72

Source: Department of Environmental Conservation
Telephone: 518-402-8651
Last EDR Contact: 10/29/2021
Next Scheduled EDR Contact: 02/07/2022
Data Release Frequency: Quarterly

PA MANIFEST: Manifest Information
Hazardous waste manifest information.

Date of Government Version: 06/30/2018
Date Data Arrived at EDR: 07/19/2019
Date Made Active in Reports: 09/10/2019
Number of Days to Update: 53

Source: Department of Environmental Protection
Telephone: 717-783-8990
Last EDR Contact: 01/10/2022
Next Scheduled EDR Contact: 04/25/2022
Data Release Frequency: Annually

RI MANIFEST: Manifest information
Hazardous waste manifest information

Date of Government Version: 12/31/2019
Date Data Arrived at EDR: 02/11/2021
Date Made Active in Reports: 02/24/2021
Number of Days to Update: 13

Source: Department of Environmental Management
Telephone: 401-222-2797
Last EDR Contact: 11/29/2021
Next Scheduled EDR Contact: 02/28/2022
Data Release Frequency: Annually

WI MANIFEST: Manifest Information
Hazardous waste manifest information.

Date of Government Version: 05/31/2018
Date Data Arrived at EDR: 06/19/2019
Date Made Active in Reports: 09/03/2019
Number of Days to Update: 76

Source: Department of Natural Resources
Telephone: N/A
Last EDR Contact: 12/06/2021
Next Scheduled EDR Contact: 03/21/2022
Data Release Frequency: Annually

Oil/Gas Pipelines
Source: Endeavor Business Media
Petroleum Bundle (Crude Oil, Refined Products, Petrochemicals, Gas Liquids (LPG/NGL), and Specialty Gases (Miscellaneous)) N = Natural Gas Bundle (Natural Gas, Gas Liquids (LPG/NGL), and Specialty Gases (Miscellaneous)). This map includes information copyrighted by Endeavor Business Media. This information is provided on a best effort basis and Endeavor Business Media does not guarantee its accuracy nor warrant its fitness for any particular purpose. Such information has been reprinted with the permission of Endeavor Business Media.

Electric Power Transmission Line Data
Source: Endeavor Business Media
This map includes information copyrighted by Endeavor Business Media. This information is provided on a best effort basis and Endeavor Business Media does not guarantee its accuracy nor warrant its fitness for any particular purpose. Such information has been reprinted with the permission of Endeavor Business Media.

Sensitive Receptors: There are individuals deemed sensitive receptors due to their fragile immune systems and special sensitivity to environmental discharges. These sensitive receptors typically include the elderly, the sick, and children. While the location of all sensitive receptors cannot be determined, EDR indicates those buildings and facilities - schools, daycares, hospitals, medical centers, and nursing homes - where individuals who are sensitive receptors are likely to be located.

AHA Hospitals:
Source: American Hospital Association, Inc.
Telephone: 312-280-5991
The database includes a listing of hospitals based on the American Hospital Association's annual survey of hospitals.

Medical Centers: Provider of Services Listing
Source: Centers for Medicare & Medicaid Services
Telephone: 410-786-3000
A listing of hospitals with Medicare provider number, produced by Centers of Medicare & Medicaid Services, a federal agency within the U.S. Department of Health and Human Services.

Nursing Homes
Source: National Institutes of Health
Telephone: 301-594-6248
Information on Medicare and Medicaid certified nursing homes in the United States.

Public Schools
Source: National Center for Education Statistics
Telephone: 202-502-7300
The National Center for Education Statistics' primary database on elementary and secondary public education in the United States. It is a comprehensive, annual, national statistical database of all public elementary and secondary schools and school districts, which contains data that are comparable across all states.

Private Schools
Source: National Center for Education Statistics
Telephone: 202-502-7300
The National Center for Education Statistics' primary database on private school locations in the United States.

Daycare Centers: Licensed Facilities
Source: Department of Social Services
Telephone: 916-657-4041

Flood Zone Data: This data was obtained from the Federal Emergency Management Agency (FEMA). It depicts 100-year and 500-year flood zones as defined by FEMA. It includes the National Flood Hazard Layer (NFHL) which incorporates Flood Insurance Rate Map (FIRM) data and Q3 data from FEMA in areas not covered by NFHL.
Source: FEMA
Telephone: 877-336-2627
Date of Government Version: 2003, 2015

GOVERNMENT RECORDS SEARCHED / DATA CURRENCY TRACKING

NWI: National Wetlands Inventory. This data, available in select counties across the country, was obtained by EDR in 2002, 2005 and 2010 from the U.S. Fish and Wildlife Service.

State Wetlands Data: Wetland Inventory
Source: Department of Fish and Wildlife
Telephone: 916-445-0411

Current USGS 7.5 Minute Topographic Map
Source: U.S. Geological Survey

STREET AND ADDRESS INFORMATION

Â© 2015 TomTom North America, Inc. All rights reserved. This material is proprietary and the subject of copyright protection and other intellectual property rights owned by or licensed to Tele Atlas North America, Inc. The use of this material is subject to the terms of a license agreement. You will be held liable for any unauthorized copying or disclosure of this material.

GEOCHECK ®- PHYSICAL SETTING SOURCE ADDENDUM

TARGET PROPERTY ADDRESS

GRANT ELEMENTARY SCHOOL
2368 PEARL STREET
SANTA MONICA, CA 90405

TARGET PROPERTY COORDINATES

Latitude (North):	34.018606 - 34ˆ 1’ 6.98’’
Longitude (West):	118.461675 - 118ˆ 27’ 42.03’’
Universal Tranverse Mercator:	Zone 11
UTM X (Meters):	365038.3
UTM Y (Meters):	3764987.8
Elevation:	156 ft. above sea level

USGS TOPOGRAPHIC MAP

Target Property Map:	12021681 BEVERLY HILLS, CA
Version Date:	2018

EDR’s GeoCheck Physical Setting Source Addendum is provided to assist the environmental professional in forming an opinion about the impact of potential contaminant migration.

Assessment of the impact of contaminant migration generally has two principle investigative components:

1. Groundwater flow direction, and
2. Groundwater flow velocity.

Groundwater flow direction may be impacted by surface topography, hydrology, hydrogeology, characteristics of the soil, and nearby wells. Groundwater flow velocity is generally impacted by the nature of the geologic strata.

GEOCHECK® - PHYSICAL SETTING SOURCE SUMMARY

GROUNDWATER FLOW DIRECTION INFORMATION

Groundwater flow direction for a particular site is best determined by a qualified environmental professional using site-specific well data. If such data is not reasonably ascertainable, it may be necessary to rely on other sources of information, such as surface topographic information, hydrologic information, hydrogeologic data collected on nearby properties, and regional groundwater flow information (from deep aquifers).


TOPOGRAPHIC INFORMATION

Surface topography may be indicative of the direction of surficial groundwater flow. This information can be used to assist the environmental professional in forming an opinion about the impact of nearby contaminated properties or, should contamination exist on the target property, what downgradient sites might be impacted.

TARGET PROPERTY TOPOGRAPHY

General Topographic Gradient: General South

SURROUNDING TOPOGRAPHY: ELEVATION PROFILES

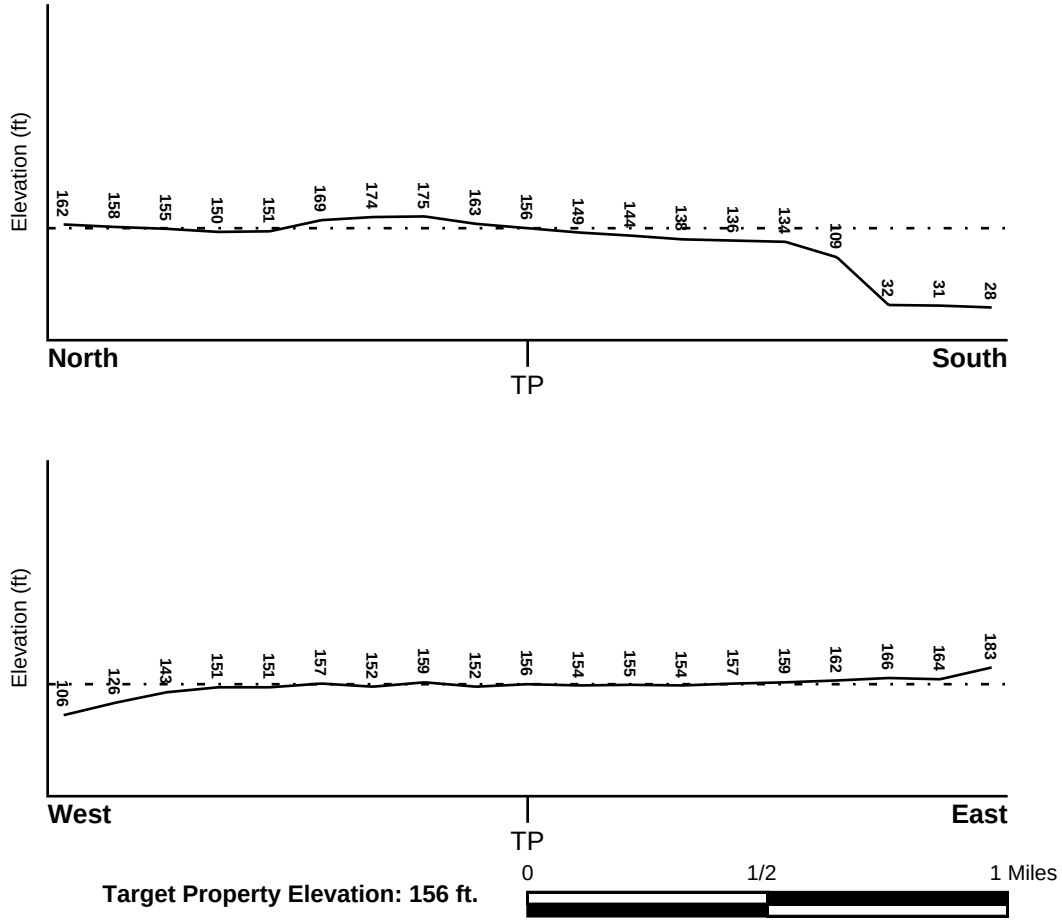

Target Property Elevation: 156 ft.

Source: Topography has been determined from the USGS 7.5' Digital Elevation Model and should be evaluated on a relative (not an absolute) basis. Relative elevation information between sites of close proximity should be field verified.

GEOCHECK® - PHYSICAL SETTING SOURCE SUMMARY

HYDROLOGIC INFORMATION

Surface water can act as a hydrologic barrier to groundwater flow. Such hydrologic information can be used to assist the environmental professional in forming an opinion about the impact of nearby contaminated properties or, should contamination exist on the target property, what downgradient sites might be impacted.

Refer to the Physical Setting Source Map following this summary for hydrologic information (major waterways and bodies of water).

FEMA FLOOD ZONE

Flood Plain Panel at Target Property	FEMA Source Type
06037C1590F	FEMA FIRM Flood data

Additional Panels in search area:	FEMA Source Type
Not Reported	

NATIONAL WETLAND INVENTORY

NWI Quad at Target Property	NWI Electronic Data Coverage
BEVERLY HILLS	YES - refer to the Overview Map and Detail Map

HYDROGEOLOGIC INFORMATION

Hydrogeologic information obtained by installation of wells on a specific site can often be an indicator of groundwater flow direction in the immediate area. Such hydrogeologic information can be used to assist the environmental professional in forming an opinion about the impact of nearby contaminated properties or, should contamination exist on the target property, what downgradient sites might be impacted.

Site-Specific Hydrogeological Data*:

Search Radius:	1.25 miles
Location Relative to TP:	1/2 - 1 Mile NNW
Site Name:	Papermate Mfg Co
Site EPA ID Number:	CAD054861539
Groundwater Flow Direction:	NOT AVAILABLE.
Measured Depth to Water:	approximately 40 feet in a perched water zone.
Hydraulic Connection:	A clay aquiclude underlies the perched water zone and is located above a confined aquifer, but the aquifers are interconnected. The South Branch of the Santa Monica-Malibu Fault also underlies the site.
Sole Source Aquifer:	No information about a sole source aquifer is available
Data Quality:	Information based on site-specific subsurface investigations is documented in the CERCLIS investigation report(s)

AQUIFLOW®

Search Radius: 1.000 Mile.

EDR has developed the AQUIFLOW Information System to provide data on the general direction of groundwater flow at specific points. EDR has reviewed reports submitted by environmental professionals to regulatory authorities at select sites and has extracted the date of the report, groundwater flow direction as determined hydrogeologically, and the depth to water table.

MAP ID	LOCATION FROM TP	GENERAL DIRECTION GROUNDWATER FLOW

* ©1996 Site--specific hydrogeological data gathered by CERCLIS Alerts, Inc., Bainbridge Island, WA. All rights reserved. All of the information and opinions presented are those of the cited EPA report(s), which were completed under a Comprehensive Environmental Response Compensation and Liability Information System (CERCLIS) investigation.

GEOCHECK® - PHYSICAL SETTING SOURCE SUMMARY

MAP ID	LOCATION FROM TP	GENERAL DIRECTION GROUNDWATER FLOW
T119	1/2 - 1 Mile North	Not Reported
1G	1/2 - 1 Mile North	Not Reported

For additional site information, refer to Physical Setting Source Map Findings.

GEOCHECK® - PHYSICAL SETTING SOURCE SUMMARY

GROUNDWATER FLOW VELOCITY INFORMATION

Groundwater flow velocity information for a particular site is best determined by a qualified environmental professional using site specific geologic and soil strata data. If such data are not reasonably ascertainable, it may be necessary to rely on other sources of information, including geologic age identification, rock stratigraphic unit and soil characteristics data collected on nearby properties and regional soil information. In general, contaminant plumes move more quickly through sandy-gravelly types of soils than silty-clayey types of soils.

GEOLOGIC INFORMATION IN GENERAL AREA OF TARGET PROPERTY

Geologic information can be used by the environmental professional in forming an opinion about the relative speed at which contaminant migration may be occurring.

ROCK STRATIGRAPHIC UNIT

Era:	Cenozoic
System:	Quaternary
Series:	Quaternary
Code:	Q *(decoded above as Era, System & Series)*

GEOLOGIC AGE IDENTIFICATION

Category: Stratifed Sequence

Geologic Age and Rock Stratigraphic Unit Source: P.G. Schruben, R.E. Arndt and W.J. Bawiec, Geology of the Conterminous U.S. at 1:2,500,000 Scale - a digital representation of the 1974 P.B. King and H.M. Beikman Map, USGS Digital Data Series DDS - 11 (1994).

DOMINANT SOIL COMPOSITION IN GENERAL AREA OF TARGET PROPERTY

The U.S. Department of Agriculture's (USDA) Soil Conservation Service (SCS) leads the National Cooperative Soil Survey (NCSS) and is responsible for collecting, storing, maintaining and distributing soil survey information for privately owned lands in the United States. A soil map in a soil survey is a representation of soil patterns in a landscape. Soil maps for STATSGO are compiled by generalizing more detailed (SSURGO) soil survey maps. The following information is based on Soil Conservation Service STATSGO data.

Soil Component Name: URBAN LAND

Soil Surface Texture: variable

Hydrologic Group: Not reported

Soil Drainage Class: Not reported

Hydric Status: Soil does not meet the requirements for a hydric soil.

Corrosion Potential - Uncoated Steel: Not Reported

Depth to Bedrock Min: > 10 inches

Depth to Bedrock Max: > 10 inches

GEOCHECK® - PHYSICAL SETTING SOURCE SUMMARY

Soil Layer Information							
	Boundary			Classification			
Layer	Upper	Lower	Soil Texture Class	AASHTO Group	Unified Soil	Permeability Rate (in/hr)	Soil Reaction (pH)
1	0 inches	6 inches	variable	Not reported	Not reported	Max: 0.00 Min: 0.00	Max: 0.00 Min: 0.00

OTHER SOIL TYPES IN AREA

Based on Soil Conservation Service STATSGO data, the following additional subordinant soil types may appear within the general area of target property.

Soil Surface Textures:
loam
clay
silt loam
loamy sand
sandy loam
fine sand
clay loam
gravelly - sandy loam
coarse sand
gravelly - sand
sand

Surficial Soil Types:
loam
clay
silt loam
loamy sand
sandy loam
fine sand
clay loam
gravelly - sandy loam
coarse sand
gravelly - sand
sand

Shallow Soil Types:
fine sandy loam
gravelly - loam
sand
silty clay

Deeper Soil Types:
stratified
clay loam
silty clay loam
gravelly - sandy loam
coarse sand
sand
weathered bedrock
very fine sandy loam

GEOCHECK® - PHYSICAL SETTING SOURCE SUMMARY

LOCAL / REGIONAL WATER AGENCY RECORDS

EDR Local/Regional Water Agency records provide water well information to assist the environmental professional in assessing sources that may impact ground water flow direction, and in forming an opinion about the impact of contaminant migration on nearby drinking water wells.

WELL SEARCH DISTANCE INFORMATION

DATABASE	SEARCH DISTANCE (miles)
Federal USGS	1.000
Federal FRDS PWS	Nearest PWS within 1 mile
State Database	1.000

FEDERAL USGS WELL INFORMATION

MAP ID	WELL ID	LOCATION FROM TP
I28	USGS40000139894	1/2 - 1 Mile NNW
O111	USGS40000139909	1/2 - 1 Mile North
T132	USGS40000139912	1/2 - 1 Mile North

FEDERAL FRDS PUBLIC WATER SUPPLY SYSTEM INFORMATION

MAP ID	WELL ID	LOCATION FROM TP
No PWS System Found		

Note: PWS System location is not always the same as well location.

STATE DATABASE WELL INFORMATION

MAP ID	WELL ID	LOCATION FROM TP
A1	CAEDF0000103428	1/4 - 1/2 Mile ESE
B2	CAEDF0000086669	1/4 - 1/2 Mile East
A3	CAEDF0000008018	1/4 - 1/2 Mile ESE
4	CAEDF0000116662	1/4 - 1/2 Mile ENE
B5	CAEDF0000040592	1/4 - 1/2 Mile East
6	CAEDF0000063343	1/4 - 1/2 Mile East
C7	CAEDF0000099981	1/4 - 1/2 Mile ESE
C8	CAEDF0000047467	1/4 - 1/2 Mile ESE
C9	CAEDF0000045433	1/4 - 1/2 Mile ESE
D10	CAEDF0000059726	1/2 - 1 Mile East
D11	CAEDF0000092988	1/2 - 1 Mile East
D12	CAEDF0000124221	1/2 - 1 Mile ESE
E13	CAEDF0000122358	1/2 - 1 Mile ESE
D14	CAEDF0000071099	1/2 - 1 Mile East
E15	CAEDF0000067595	1/2 - 1 Mile ESE
E16	CAEDF0000113910	1/2 - 1 Mile ESE
17	CAEDF0000008742	1/2 - 1 Mile ENE
F18	CAEDF0000108992	1/2 - 1 Mile ESE

STATE DATABASE WELL INFORMATION

MAP ID	WELL ID	LOCATION FROM TP
G19	CAEDF0000035239	1/2 - 1 Mile NW
F20	2994	1/2 - 1 Mile ESE
H21	CAEDF0000058659	1/2 - 1 Mile NW
H22	CAEDF0000105666	1/2 - 1 Mile NW
G23	CAEDF0000073968	1/2 - 1 Mile NNW
G24	CAEDF0000104120	1/2 - 1 Mile NNW
H25	CAEDF0000108662	1/2 - 1 Mile NW
H26	CAEDF0000070840	1/2 - 1 Mile NW
G27	CAEDF0000116151	1/2 - 1 Mile NW
J29	CAEDF0000076713	1/2 - 1 Mile NNW
H30	CAEDF0000112811	1/2 - 1 Mile NW
H31	CAEDF0000045493	1/2 - 1 Mile NW
32	CADDW0000019214	1/2 - 1 Mile ESE
H33	CAEDF0000101490	1/2 - 1 Mile NW
J34	2995	1/2 - 1 Mile NNW
J35	CAEDF0000082372	1/2 - 1 Mile NNW
I36	CAEDF0000133944	1/2 - 1 Mile NNW
J37	CAEDF0000133444	1/2 - 1 Mile NNW
J38	CAEDF0000014672	1/2 - 1 Mile NNW
K39	CAEDF0000024102	1/2 - 1 Mile SE
L40	CAEDF0000123924	1/2 - 1 Mile ESE
M41	CAEDF0000107118	1/2 - 1 Mile North
M42	CAEDF0000114114	1/2 - 1 Mile North
K43	CAEDF0000118161	1/2 - 1 Mile ESE
J44	CAEDF0000141856	1/2 - 1 Mile NW
L45	CAEDF0000048446	1/2 - 1 Mile ESE
I46	CAEDF0000110925	1/2 - 1 Mile NNW
M47	CAEDF0000040310	1/2 - 1 Mile North
I48	CAEDF0000072748	1/2 - 1 Mile NNW
J49	CAEDF0000006790	1/2 - 1 Mile NNW
L50	CAEDF0000052158	1/2 - 1 Mile ESE
K51	CAEDF0000112320	1/2 - 1 Mile ESE
L52	CAEDF0000128623	1/2 - 1 Mile ESE
L53	CAEDF0000065184	1/2 - 1 Mile ESE
J54	CAEDF0000092853	1/2 - 1 Mile NNW
M55	CAEDF0000112060	1/2 - 1 Mile North
M56	CAEDF0000050743	1/2 - 1 Mile North
L57	CAEDF0000067879	1/2 - 1 Mile ESE
M58	CAEDF0000085624	1/2 - 1 Mile North
L59	CAEDF0000066113	1/2 - 1 Mile ESE
M60	CAEDF0000068849	1/2 - 1 Mile North
M61	CAEDF0000065288	1/2 - 1 Mile North
N62	CAEDF0000114046	1/2 - 1 Mile NNW
O63	CAEDF0000099135	1/2 - 1 Mile North
L64	CAEDF0000115986	1/2 - 1 Mile ESE
N65	CAEDF0000107969	1/2 - 1 Mile NNW
L66	CAEDF0000125489	1/2 - 1 Mile ESE
L67	CAEDF0000063766	1/2 - 1 Mile ESE
L68	CAEDF0000048113	1/2 - 1 Mile ESE
M69	CAEDF0000106470	1/2 - 1 Mile North
M70	CAEDF0000016105	1/2 - 1 Mile North
L71	CAEDF0000111067	1/2 - 1 Mile ESE

STATE DATABASE WELL INFORMATION

MAP ID	WELL ID	LOCATION FROM TP
N72	CAEDF0000019058	1/2 - 1 Mile NNW
N73	CADWR9000006440	1/2 - 1 Mile NNW
O74	CAEDF0000040593	1/2 - 1 Mile North
L75	CAEDF0000065556	1/2 - 1 Mile ESE
O76	CAEDF0000092269	1/2 - 1 Mile North
P77	CADDW0000005814	1/2 - 1 Mile NNW
L78	CAEDF0000104910	1/2 - 1 Mile ESE
N79	CAEDF0000098339	1/2 - 1 Mile NNW
M80	CAEDF0000034522	1/2 - 1 Mile North
L81	CAEDF0000080772	1/2 - 1 Mile ESE
M82	CAEDF0000132908	1/2 - 1 Mile North
N83	CAEDF0000001131	1/2 - 1 Mile NNW
P84	CAEDF0000031358	1/2 - 1 Mile NNW
P85	CAEDF0000125002	1/2 - 1 Mile NNW
N86	CADWR9000006437	1/2 - 1 Mile NNW
O87	2992	1/2 - 1 Mile North
N88	CAEDF0000001988	1/2 - 1 Mile NNW
N89	CAEDF0000066578	1/2 - 1 Mile NNW
Q90	CAEDF0000138699	1/2 - 1 Mile North
Q91	CAEDF0000072749	1/2 - 1 Mile North
L92	CAEDF0000012471	1/2 - 1 Mile ESE
P93	CAEDF0000117961	1/2 - 1 Mile NNW
P94	CAEDF0000071252	1/2 - 1 Mile NNW
95	CAEDF0000032556	1/2 - 1 Mile ESE
O96	CAEDF0000087556	1/2 - 1 Mile North
O97	CAEDF0000057631	1/2 - 1 Mile North
N98	1507	1/2 - 1 Mile NNW
R99	CAEDF0000096301	1/2 - 1 Mile NW
Q100	CAEDF0000058637	1/2 - 1 Mile North
P101	CADWR9000006447	1/2 - 1 Mile NNW
O102	CAPFAS000001242	1/2 - 1 Mile North
O103	CADDW0000018215	1/2 - 1 Mile North
O104	CAEDF0000136240	1/2 - 1 Mile North
O105	CAEDF0000051583	1/2 - 1 Mile North
Q106	CAEDF0000067925	1/2 - 1 Mile North
P107	CAEDF0000046216	1/2 - 1 Mile NNW
O108	CAUSGSN00004962	1/2 - 1 Mile North
Q109	CADWR9000006449	1/2 - 1 Mile NNW
Q110	CADWR9000006450	1/2 - 1 Mile NNW
Q112	CADWR9000006444	1/2 - 1 Mile North
Q113	CADWR9000006439	1/2 - 1 Mile North
Q114	CALLNL000000571	1/2 - 1 Mile North
N115	CAEDF0000012042	1/2 - 1 Mile NNW
P116	CAEDF0000131135	1/2 - 1 Mile NNW
S117	CAEDF0000066490	1/2 - 1 Mile NNW
R118	CAEDF0000141134	1/2 - 1 Mile NNW
R120	CAEDF0000127774	1/2 - 1 Mile NNW
R121	CADWR9000006436	1/2 - 1 Mile NNW
R122	CADWR9000006435	1/2 - 1 Mile NNW
T123	CADDW0000008636	1/2 - 1 Mile North
T124	CAPFAS000000042	1/2 - 1 Mile North
T125	CALLNL000000009	1/2 - 1 Mile North

GEOCHECK® - PHYSICAL SETTING SOURCE SUMMARY

STATE DATABASE WELL INFORMATION


MAP ID	WELL ID	LOCATION FROM TP
R126	CADWR9000006446	1/2 - 1 Mile NNW
U127	CAEDF0000123796	1/2 - 1 Mile NNW
U128	CAEDF0000072208	1/2 - 1 Mile NNW
Q129	CAEDF0000085840	1/2 - 1 Mile North
T130	CAUSGS000002639	1/2 - 1 Mile North
T131	CAUSGSN00001916	1/2 - 1 Mile North
S133	CAEDF0000065335	1/2 - 1 Mile NNW
S134	CAEDF0000035745	1/2 - 1 Mile NNW
U135	CAEDF0000064186	1/2 - 1 Mile NNW
V136	CAEDF0000068961	1/2 - 1 Mile NNE
W137	CAEDF0000061103	1/2 - 1 Mile ENE
W138	CAEDF0000115990	1/2 - 1 Mile ENE
139	CADWR9000006443	1/2 - 1 Mile NNW
W140	CAEDF0000043753	1/2 - 1 Mile ENE
W141	CAEDF0000044222	1/2 - 1 Mile ENE
142	CADWR9000006445	1/2 - 1 Mile NW
143	CADWR9000006442	1/2 - 1 Mile NNW
144	CAEDF0000077678	1/2 - 1 Mile East
145	CAEDF0000057783	1/2 - 1 Mile NNW
V146	CAEDF0000073585	1/2 - 1 Mile NNE

OTHER STATE DATABASE INFORMATION

STATE OIL/GAS WELL INFORMATION

MAP ID	WELL ID	LOCATION FROM TP
1	CAOG14000005574	0 - 1/8 Mile SE
2	CAOG14000005258	1/4 - 1/2 Mile SSW
3	CAOG14000005442	1/2 - 1 Mile North

PHYSICAL SETTING SOURCE MAP - 6819893.14s

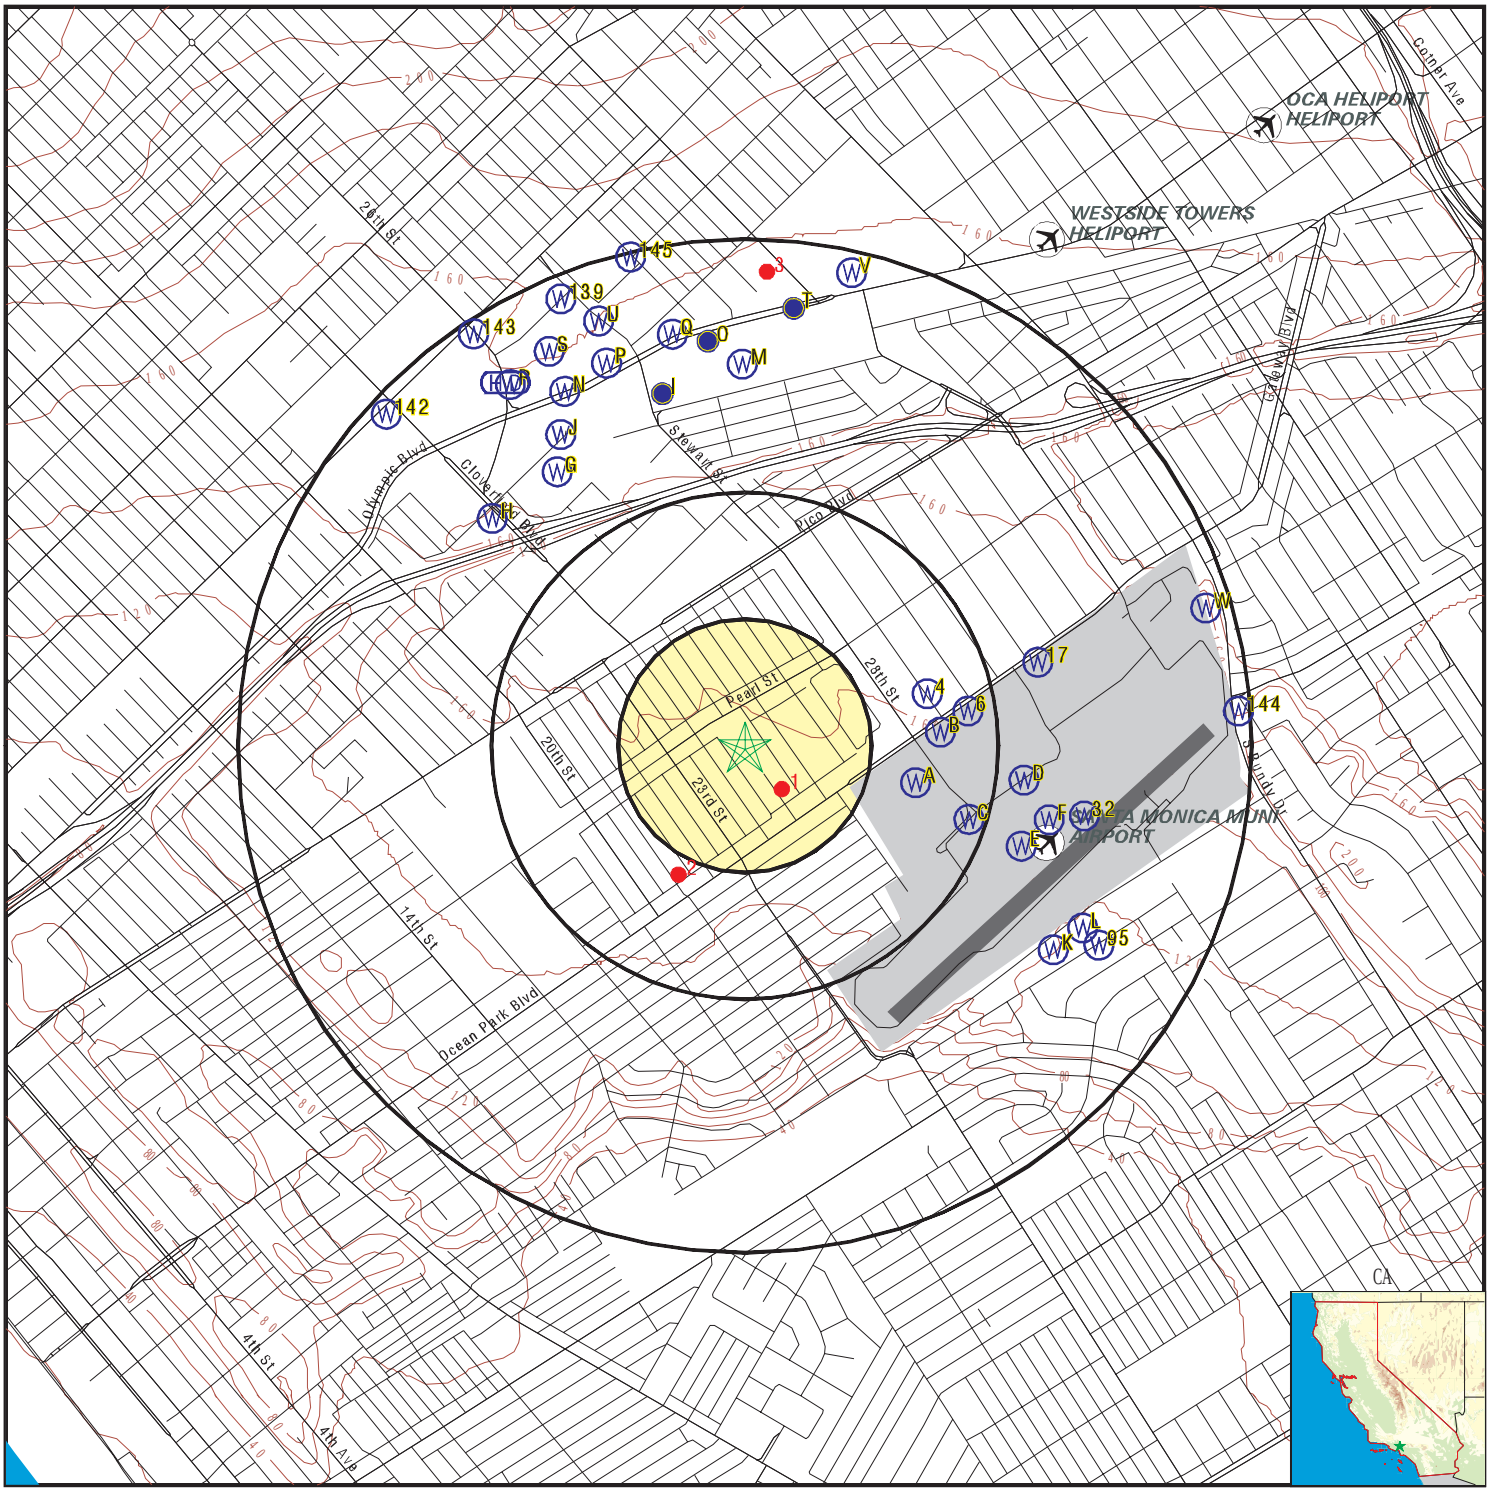

- County Boundary
- Major Roads
- Contour Lines
- Earthquake Fault Lines
- Airports
- Earthquake epicenter, Richter 5 or greater
- Water Wells
- Public Water Supply Wells
- Cluster of Multiple Icons
- Groundwater Flow Direction
- GI Indeterminate Groundwater Flow at Location
- GV Groundwater Flow Varies at Location
- HD Closest Hydrogeological Data
- Oil, gas or related wells

SITE NAME:	Grant Elementary School	CLIENT:	NV5
ADDRESS:	2368 Pearl Street Santa Monica CA 90405	CONTACT:	Eric Fraske
LAT/LONG:	34.018606 / 118.461675	INQUIRY #:	6819893.14s
		DATE:	January 14, 2022 8:42 am

Copyright © 2022 EDR, Inc. © 2015 TomTom Rel. 2015.

GEOCHECK® - PHYSICAL SETTING SOURCE MAP FINDINGS

Map ID
Direction
Distance
Elevation | Database | EDR ID Number

A1
ESE
1/4 - 1/2 Mile
Lower

CA WELLS **CAEDF0000103428**

Well ID:	SLT4307472-MW-1	Well Type:	MONITORING
Source:	EDF	Other Name:	MW-1
GAMA PFAS Testing:	Not Reported		
Groundwater Quality Data:	https://gamagroundwater.waterboards.ca.gov/gama/gamamap/public/GamaDataDisplay.asp?dataset=EDF&samp_date=&global_id=SLT4307472&assigned_name=MW-1&store_num=		
GeoTracker Data:	https://geotracker.waterboards.ca.gov/profile_report.asp?cmd=MWEDFResults&global_id=SLT4307472&assigned_name=MW-1		

B2
East
1/4 - 1/2 Mile
Higher

CA WELLS **CAEDF0000086669**

Well ID:	SLT4307472-115A	Well Type:	MONITORING
Source:	EDF	Other Name:	115A
GAMA PFAS Testing:	Not Reported		
Groundwater Quality Data:	https://gamagroundwater.waterboards.ca.gov/gama/gamamap/public/GamaDataDisplay.asp?dataset=EDF&samp_date=&global_id=SLT4307472&assigned_name=115A&store_num=		
GeoTracker Data:	https://geotracker.waterboards.ca.gov/profile_report.asp?cmd=MWEDFResults&global_id=SLT4307472&assigned_name=115A		

A3
ESE
1/4 - 1/2 Mile
Lower

CA WELLS **CAEDF0000008018**

Well ID:	SLT4307472-VEW-2D	Well Type:	MONITORING
Source:	EDF	Other Name:	VEW-2D
GAMA PFAS Testing:	Not Reported		
Groundwater Quality Data:	https://gamagroundwater.waterboards.ca.gov/gama/gamamap/public/GamaDataDisplay.asp?dataset=EDF&samp_date=&global_id=SLT4307472&assigned_name=VEW-2D&store_num=		
GeoTracker Data:	https://geotracker.waterboards.ca.gov/profile_report.asp?cmd=MWEDFResults&global_id=SLT4307472&assigned_name=VEW-2D		

4
ENE
1/4 - 1/2 Mile
Higher

CA WELLS **CAEDF0000116662**

Well ID:	SLT4307472-MW-7	Well Type:	MONITORING
Source:	EDF	Other Name:	MW-7
GAMA PFAS Testing:	Not Reported		
Groundwater Quality Data:	https://gamagroundwater.waterboards.ca.gov/gama/gamamap/public/GamaDataDisplay.asp?dataset=EDF&samp_date=&global_id=SLT4307472&assigned_name=MW-7&store_num=		
GeoTracker Data:	https://geotracker.waterboards.ca.gov/profile_report.asp?cmd=MWEDFResults&global_id=SLT4307472&assigned_name=MW-7		

Map ID
Direction
Distance
Elevation | Database | EDR ID Number

B5
East
1/4 - 1/2 Mile
Higher

CA WELLS **CAEDF0000040592**

Well ID:	SLT4307472-MW-3	Well Type:	MONITORING
Source:	EDF	Other Name:	MW-3
GAMA PFAS Testing:	Not Reported		
Groundwater Quality Data:	https://gamagroundwater.waterboards.ca.gov/gama/gamamap/public/GamaDataDisplay.asp?dataset=EDF&samp_date=&global_id=SLT4307472&assigned_name=MW-3&store_num=		
GeoTracker Data:	https://geotracker.waterboards.ca.gov/profile_report.asp?cmd=MWEDFResults&global_id=SLT4307472&assigned_name=MW-3		

6
East
1/4 - 1/2 Mile
Higher

CA WELLS **CAEDF0000063343**

Well ID:	SLT4307472-57A	Well Type:	MONITORING
Source:	EDF	Other Name:	57A
GAMA PFAS Testing:	Not Reported		
Groundwater Quality Data:	https://gamagroundwater.waterboards.ca.gov/gama/gamamap/public/GamaDataDisplay.asp?dataset=EDF&samp_date=&global_id=SLT4307472&assigned_name=57A&store_num=		
GeoTracker Data:	https://geotracker.waterboards.ca.gov/profile_report.asp?cmd=MWEDFResults&global_id=SLT4307472&assigned_name=57A		

C7
ESE
1/4 - 1/2 Mile
Lower

CA WELLS **CAEDF0000099981**

Well ID:	SLT4307472-MW-2	Well Type:	MONITORING
Source:	EDF	Other Name:	MW-2
GAMA PFAS Testing:	Not Reported		
Groundwater Quality Data:	https://gamagroundwater.waterboards.ca.gov/gama/gamamap/public/GamaDataDisplay.asp?dataset=EDF&samp_date=&global_id=SLT4307472&assigned_name=MW-2&store_num=		
GeoTracker Data:	https://geotracker.waterboards.ca.gov/profile_report.asp?cmd=MWEDFResults&global_id=SLT4307472&assigned_name=MW-2		

C8
ESE
1/4 - 1/2 Mile
Lower

CA WELLS **CAEDF0000047467**

Well ID:	SLT4307472-MW-11B	Well Type:	MONITORING
Source:	EDF	Other Name:	MW-11B
GAMA PFAS Testing:	Not Reported		
Groundwater Quality Data:	https://gamagroundwater.waterboards.ca.gov/gama/gamamap/public/GamaDataDisplay.asp?dataset=EDF&samp_date=&global_id=SLT4307472&assigned_name=MW-11B&store_num=		
GeoTracker Data:	https://geotracker.waterboards.ca.gov/profile_report.asp?cmd=MWEDFResults&global_id=SLT4307472&assigned_name=MW-11B		

Map ID
Direction
Distance
Elevation | Database | EDR ID Number

C9
ESE
1/4 - 1/2 Mile
Lower

CA WELLS **CAEDF0000045433**

Well ID:	SLT4307472-MW-11A	Well Type:	MONITORING
Source:	EDF	Other Name:	MW-11A
GAMA PFAS Testing:	Not Reported		
Groundwater Quality Data:	https://gamagroundwater.waterboards.ca.gov/gama/gamamap/public/GamaDataDisplay.asp?dataset=EDF&samp_date=&global_id=SLT4307472&assigned_name=MW-11A&store_num=		
GeoTracker Data:	https://geotracker.waterboards.ca.gov/profile_report.asp?cmd=MWEDFResults&global_id=SLT4307472&assigned_name=MW-11A		

D10
East
1/2 - 1 Mile
Higher

CA WELLS **CAEDF0000059726**

Well ID:	SLT4307472-MW-12	Well Type:	MONITORING
Source:	EDF	Other Name:	MW-12
GAMA PFAS Testing:	Not Reported		
Groundwater Quality Data:	https://gamagroundwater.waterboards.ca.gov/gama/gamamap/public/GamaDataDisplay.asp?dataset=EDF&samp_date=&global_id=SLT4307472&assigned_name=MW-12&store_num=		
GeoTracker Data:	https://geotracker.waterboards.ca.gov/profile_report.asp?cmd=MWEDFResults&global_id=SLT4307472&assigned_name=MW-12		

D11
East
1/2 - 1 Mile
Higher

CA WELLS **CAEDF0000092988**

Well ID:	SLT4307472-MW-5	Well Type:	MONITORING
Source:	EDF	Other Name:	MW-5
GAMA PFAS Testing:	Not Reported		
Groundwater Quality Data:	https://gamagroundwater.waterboards.ca.gov/gama/gamamap/public/GamaDataDisplay.asp?dataset=EDF&samp_date=&global_id=SLT4307472&assigned_name=MW-5&store_num=		
GeoTracker Data:	https://geotracker.waterboards.ca.gov/profile_report.asp?cmd=MWEDFResults&global_id=SLT4307472&assigned_name=MW-5		

D12
ESE
1/2 - 1 Mile
Lower

CA WELLS **CAEDF0000124221**

Well ID:	SLT4307472-MW-6	Well Type:	MONITORING
Source:	EDF	Other Name:	MW-6
GAMA PFAS Testing:	Not Reported		
Groundwater Quality Data:	https://gamagroundwater.waterboards.ca.gov/gama/gamamap/public/GamaDataDisplay.asp?dataset=EDF&samp_date=&global_id=SLT4307472&assigned_name=MW-6&store_num=		
GeoTracker Data:	https://geotracker.waterboards.ca.gov/profile_report.asp?cmd=MWEDFResults&global_id=SLT4307472&assigned_name=MW-6		

Map ID
Direction
Distance
Elevation | Database | EDR ID Number

E13
ESE
1/2 - 1 Mile
Lower

CA WELLS **CAEDF0000122358**

Well ID:	SLT4307472-MW-8	Well Type:	MONITORING
Source:	EDF	Other Name:	MW-8
GAMA PFAS Testing:	Not Reported		
Groundwater Quality Data:	https://gamagroundwater.waterboards.ca.gov/gama/gamamap/public/GamaDataDisplay.asp?dataset=EDF&samp_date=&global_id=SLT4307472&assigned_name=MW-8&store_num=		
GeoTracker Data:	https://geotracker.waterboards.ca.gov/profile_report.asp?cmd=MWEDFResults&global_id=SLT4307472&assigned_name=MW-8		

D14
East
1/2 - 1 Mile
Higher

CA WELLS **CAEDF0000071099**

Well ID:	SLT4307472-MW-4	Well Type:	MONITORING
Source:	EDF	Other Name:	MW-4
GAMA PFAS Testing:	Not Reported		
Groundwater Quality Data:	https://gamagroundwater.waterboards.ca.gov/gama/gamamap/public/GamaDataDisplay.asp?dataset=EDF&samp_date=&global_id=SLT4307472&assigned_name=MW-4&store_num=		
GeoTracker Data:	https://geotracker.waterboards.ca.gov/profile_report.asp?cmd=MWEDFResults&global_id=SLT4307472&assigned_name=MW-4		

E15
ESE
1/2 - 1 Mile
Lower

CA WELLS **CAEDF0000067595**

Well ID:	SLT4307472-MW-9A	Well Type:	MONITORING
Source:	EDF	Other Name:	MW-9A
GAMA PFAS Testing:	Not Reported		
Groundwater Quality Data:	https://gamagroundwater.waterboards.ca.gov/gama/gamamap/public/GamaDataDisplay.asp?dataset=EDF&samp_date=&global_id=SLT4307472&assigned_name=MW-9A&store_num=		
GeoTracker Data:	https://geotracker.waterboards.ca.gov/profile_report.asp?cmd=MWEDFResults&global_id=SLT4307472&assigned_name=MW-9A		

E16
ESE
1/2 - 1 Mile
Lower

CA WELLS **CAEDF0000113910**

Well ID:	SLT4307472-MW-9B	Well Type:	MONITORING
Source:	EDF	Other Name:	MW-9B
GAMA PFAS Testing:	Not Reported		
Groundwater Quality Data:	https://gamagroundwater.waterboards.ca.gov/gama/gamamap/public/GamaDataDisplay.asp?dataset=EDF&samp_date=&global_id=SLT4307472&assigned_name=MW-9B&store_num=		
GeoTracker Data:	https://geotracker.waterboards.ca.gov/profile_report.asp?cmd=MWEDFResults&global_id=SLT4307472&assigned_name=MW-9B		

Map ID
Direction
Distance
Elevation | Database | EDR ID Number

17
ENE
1/2 - 1 Mile
Higher

CA WELLS **CAEDF0000008742**

Well ID:	SLT4307472-4A	Well Type:	MONITORING
Source:	EDF	Other Name:	4A
GAMA PFAS Testing:	Not Reported		
Groundwater Quality Data:	https://gamagroundwater.waterboards.ca.gov/gama/gamamap/public/GamaDataDisplay.asp?dataset=EDF&samp_date=&global_id=SLT4307472&assigned_name=4A&store_num=		
GeoTracker Data:	https://geotracker.waterboards.ca.gov/profile_report.asp?cmd=MWEDFResults&global_id=SLT4307472&assigned_name=4A		

F18
ESE
1/2 - 1 Mile
Lower

CA WELLS **CAEDF0000108992**

Well ID:	SLT4307472-MW-10	Well Type:	MONITORING
Source:	EDF	Other Name:	MW-10
GAMA PFAS Testing:	Not Reported		
Groundwater Quality Data:	https://gamagroundwater.waterboards.ca.gov/gama/gamamap/public/GamaDataDisplay.asp?dataset=EDF&samp_date=&global_id=SLT4307472&assigned_name=MW-10&store_num=		
GeoTracker Data:	https://geotracker.waterboards.ca.gov/profile_report.asp?cmd=MWEDFResults&global_id=SLT4307472&assigned_name=MW-10		

G19
NW
1/2 - 1 Mile
Higher

CA WELLS **CAEDF0000035239**

Well ID:	T0603799303-MW-6	Well Type:	MONITORING
Source:	EDF	Other Name:	MW-6
GAMA PFAS Testing:	Not Reported		
Groundwater Quality Data:	https://gamagroundwater.waterboards.ca.gov/gama/gamamap/public/GamaDataDisplay.asp?dataset=EDF&samp_date=&global_id=T0603799303&assigned_name=MW-6&store_num=		
GeoTracker Data:	https://geotracker.waterboards.ca.gov/profile_report.asp?cmd=MWEDFResults&global_id=T0603799303&assigned_name=MW-6		

F20
ESE
1/2 - 1 Mile
Lower

CA WELLS **2994**

Seq:	2994	Prim sta c:	02S/15W-04E02 S
Frds no:	1910146013	County:	19
District:	07	User id:	4TH
System no:	1910146	Water type:	G
Source nam:	SANTA MONICA WELL 02 - DESTROYED	Station ty:	WELL/AMBNT/MUN/INTAKE/SUPPLY
Latitude:	340100.0	Longitude:	1182700.0
Precision:	8	Status:	DS
Comment 1:	Not Reported	Comment 2:	Not Reported
Comment 3:	Not Reported	Comment 4:	Not Reported
Comment 5:	Not Reported	Comment 6:	Not Reported

Comment 7:	Not Reported		
System no:	1910146	System nam:	Santa Monica-City, Water Division
Hqname:	Not Reported	Address:	1212 FIFTH ST., 3RD FLOOR
City:	SANTA MONICA	State:	CA
Zip:	90401	Zip ext:	Not Reported
Pop serv:	86905	Connection:	15905
Area serve:	SANTA MONICA		

H21
NW
1/2 - 1 Mile
Higher

CA WELLS **CAEDF0000058659**

Well ID:	T0603792065-MW-5	Well Type:	MONITORING
Source:	EDF	Other Name:	MW-5
GAMA PFAS Testing:	Not Reported		
Groundwater Quality Data:	https://gamagroundwater.waterboards.ca.gov/gama/gamamap/public/GamaDataDisplay.asp?dataset=EDF&samp_date=&global_id=T0603792065&assigned_name=MW-5&store_num=		
GeoTracker Data:	https://geotracker.waterboards.ca.gov/profile_report.asp?cmd=MWEDFResults&global_id=T0603792065&assigned_name=MW-5		

H22
NW
1/2 - 1 Mile
Higher

CA WELLS **CAEDF0000105666**

Well ID:	T0603792065-MW-7	Well Type:	MONITORING
Source:	EDF	Other Name:	MW-7
GAMA PFAS Testing:	Not Reported		
Groundwater Quality Data:	https://gamagroundwater.waterboards.ca.gov/gama/gamamap/public/GamaDataDisplay.asp?dataset=EDF&samp_date=&global_id=T0603792065&assigned_name=MW-7&store_num=		
GeoTracker Data:	https://geotracker.waterboards.ca.gov/profile_report.asp?cmd=MWEDFResults&global_id=T0603792065&assigned_name=MW-7		

G23
NNW
1/2 - 1 Mile
Lower

CA WELLS **CAEDF0000073968**

Well ID:	T0603799303-KMW-1A	Well Type:	MONITORING
Source:	EDF	Other Name:	KMW-1A
GAMA PFAS Testing:	Not Reported		
Groundwater Quality Data:	https://gamagroundwater.waterboards.ca.gov/gama/gamamap/public/GamaDataDisplay.asp?dataset=EDF&samp_date=&global_id=T0603799303&assigned_name=KMW-1A&store_num=		
GeoTracker Data:	https://geotracker.waterboards.ca.gov/profile_report.asp?cmd=MWEDFResults&global_id=T0603799303&assigned_name=KMW-1A		

G24
NNW
1/2 - 1 Mile
Lower

CA WELLS **CAEDF0000104120**

Well ID:	T0603799303-KMW-2	Well Type:	MONITORING
Source:	EDF	Other Name:	KMW-2

GAMA PFAS Testing: Not Reported
Groundwater Quality Data: https://gamagroundwater.waterboards.ca.gov/gama/gamamap/public/GamaDataDisplay.asp?dataset=EDF&samp_date=&global_id=T0603799303&assigned_name=KMW-2&store_num=
GeoTracker Data: https://geotracker.waterboards.ca.gov/profile_report.asp?cmd=MWEDFResults&global_id=T0603799303&assigned_name=KMW-2

H25
NW
1/2 - 1 Mile
Higher

CA WELLS **CAEDF0000108662**

Well ID: T0603792065-MW-2 Well Type: MONITORING
Source: EDF Other Name: MW-2
GAMA PFAS Testing: Not Reported
Groundwater Quality Data: https://gamagroundwater.waterboards.ca.gov/gama/gamamap/public/GamaDataDisplay.asp?dataset=EDF&samp_date=&global_id=T0603792065&assigned_name=MW-2&store_num=
GeoTracker Data: https://geotracker.waterboards.ca.gov/profile_report.asp?cmd=MWEDFResults&global_id=T0603792065&assigned_name=MW-2

H26
NW
1/2 - 1 Mile
Higher

CA WELLS **CAEDF0000070840**

Well ID: T0603792065-MW-3 Well Type: MONITORING
Source: EDF Other Name: MW-3
GAMA PFAS Testing: Not Reported
Groundwater Quality Data: https://gamagroundwater.waterboards.ca.gov/gama/gamamap/public/GamaDataDisplay.asp?dataset=EDF&samp_date=&global_id=T0603792065&assigned_name=MW-3&store_num=
GeoTracker Data: https://geotracker.waterboards.ca.gov/profile_report.asp?cmd=MWEDFResults&global_id=T0603792065&assigned_name=MW-3

G27
NW
1/2 - 1 Mile
Lower

CA WELLS **CAEDF0000116151**

Well ID: T0603799303-KMW-5 Well Type: MONITORING
Source: EDF Other Name: KMW-5
GAMA PFAS Testing: Not Reported
Groundwater Quality Data: https://gamagroundwater.waterboards.ca.gov/gama/gamamap/public/GamaDataDisplay.asp?dataset=EDF&samp_date=&global_id=T0603799303&assigned_name=KMW-5&store_num=
GeoTracker Data: https://geotracker.waterboards.ca.gov/profile_report.asp?cmd=MWEDFResults&global_id=T0603799303&assigned_name=KMW-5

I28
NNW
1/2 - 1 Mile
Lower

FED USGS **USGS40000139894**

Organization ID: USGS-CA
Organization Name: USGS California Water Science Center
Monitor Location: 002S015W04E002S Type: Well
Description: Not Reported HUC: 18070104

Drainage Area:	Not Reported	Drainage Area Units:	Not Reported
Contrib Drainage Area:	Not Reported	Contrib Drainage Area Unts:	Not Reported
Aquifer:	California Coastal Basin aquifers		
Formation Type:	Not Reported	Aquifer Type:	Not Reported
Construction Date:	Not Reported	Well Depth:	310
Well Depth Units:	ft	Well Hole Depth:	480
Well Hole Depth Units:	ft		

J29
NNW **CA WELLS** **CAEDF0000076713**
1/2 - 1 Mile
Lower

Well ID:	T0603799303-KMW-7	Well Type:	MONITORING
Source:	EDF	Other Name:	KMW-7
GAMA PFAS Testing:	Not Reported		
Groundwater Quality Data:	https://gamagroundwater.waterboards.ca.gov/gama/gamamap/public/GamaDataDisplay.asp?dataset=EDF&samp_date=&global_id=T0603799303&assigned_name=KMW-7&store_num=		
GeoTracker Data:	https://geotracker.waterboards.ca.gov/profile_report.asp?cmd=MWEDFResults&global_id=T0603799303&assigned_name=KMW-7		

H30
NW **CA WELLS** **CAEDF0000112811**
1/2 - 1 Mile
Higher

Well ID:	T0603792065-MW-6	Well Type:	MONITORING
Source:	EDF	Other Name:	MW-6
GAMA PFAS Testing:	Not Reported		
Groundwater Quality Data:	https://gamagroundwater.waterboards.ca.gov/gama/gamamap/public/GamaDataDisplay.asp?dataset=EDF&samp_date=&global_id=T0603792065&assigned_name=MW-6&store_num=		
GeoTracker Data:	https://geotracker.waterboards.ca.gov/profile_report.asp?cmd=MWEDFResults&global_id=T0603792065&assigned_name=MW-6		

H31
NW **CA WELLS** **CAEDF0000045493**
1/2 - 1 Mile
Higher

Well ID:	T0603792065-MW-1	Well Type:	MONITORING
Source:	EDF	Other Name:	MW-1
GAMA PFAS Testing:	Not Reported		
Groundwater Quality Data:	https://gamagroundwater.waterboards.ca.gov/gama/gamamap/public/GamaDataDisplay.asp?dataset=EDF&samp_date=&global_id=T0603792065&assigned_name=MW-1&store_num=		
GeoTracker Data:	https://geotracker.waterboards.ca.gov/profile_report.asp?cmd=MWEDFResults&global_id=T0603792065&assigned_name=MW-1		

32
ESE **CA WELLS** **CADDW0000019214**
1/2 - 1 Mile
Lower

Well ID:	1910146-013	Well Type:	MUNICIPAL
Source:	Department of Health Services		

Other Name:	SANTA MONICA WELL 02 - DESTROYED
GAMA PFAS Testing:	Not Reported
Groundwater Quality Data:	https://gamagroundwater.waterboards.ca.gov/gama/gamamap/public/GamaDataDisplay.asp?dataset=DHS&samp_date=&global_id=&assigned_name=1910146-013&store_num=
GeoTracker Data:	Not Reported

H33
NW
1/2 - 1 Mile
Higher

CA WELLS **CAEDF0000101490**

Well ID:	T0603792065-MW-4	Well Type:	MONITORING
Source:	EDF	Other Name:	MW-4
GAMA PFAS Testing:	Not Reported		
Groundwater Quality Data:	https://gamagroundwater.waterboards.ca.gov/gama/gamamap/public/GamaDataDisplay.asp?dataset=EDF&samp_date=&global_id=T0603792065&assigned_name=MW-4&store_num=		
GeoTracker Data:	https://geotracker.waterboards.ca.gov/profile_report.asp?cmd=MWEDFResults&global_id=T0603792065&assigned_name=MW-4		

J34
NNW
1/2 - 1 Mile
Lower

CA WELLS **2995**

Seq:	2995	Prim sta c:	02S/15W-05H01 S
Frds no:	1910146014	County:	19
District:	07	User id:	4TH
System no:	1910146	Water type:	G
Source nam:	SANTA MONICA WELL 02A - INACTIVE	Station ty:	WELL/AMBNT
Latitude:	340138.0	Longitude:	1182801.0
Precision:	3	Status:	IR
Comment 1:	Not Reported	Comment 2:	Not Reported
Comment 3:	Not Reported	Comment 4:	Not Reported
Comment 5:	Not Reported	Comment 6:	Not Reported
Comment 7:	Not Reported		
System no:	1910146	System nam:	Santa Monica-City, Water Division
Hqname:	Not Reported	Address:	1212 FIFTH ST., 3RD FLOOR
City:	SANTA MONICA	State:	CA
Zip:	90401	Zip ext:	Not Reported
Pop serv:	86905	Connection:	15905
Area serve:	SANTA MONICA		

J35
NNW
1/2 - 1 Mile
Lower

CA WELLS **CAEDF0000082372**

Well ID:	T0603799303-KMW-6	Well Type:	MONITORING
Source:	EDF	Other Name:	KMW-6
GAMA PFAS Testing:	Not Reported		
Groundwater Quality Data:	https://gamagroundwater.waterboards.ca.gov/gama/gamamap/public/GamaDataDisplay.asp?dataset=EDF&samp_date=&global_id=T0603799303&assigned_name=KMW-6&store_num=		
GeoTracker Data:	https://geotracker.waterboards.ca.gov/profile_report.asp?cmd=MWEDFResults&global_id=T0603799303&assigned_name=KMW-6		

Map ID
Direction
Distance
Elevation | Database | EDR ID Number

I36
NNW
1/2 - 1 Mile
Higher

CA WELLS **CAEDF0000133944**

Well ID:	SLT4307573-MW-49	Well Type:	MONITORING
Source:	EDF	Other Name:	MW-49
GAMA PFAS Testing:	Not Reported		
Groundwater Quality Data:	https://gamagroundwater.waterboards.ca.gov/gama/gamamap/public/GamaDataDisplay.asp?dataset=EDF&samp_date=&global_id=SLT4307573&assigned_name=MW-49&store_num=		
GeoTracker Data:	https://geotracker.waterboards.ca.gov/profile_report.asp?cmd=MWEDFResults&global_id=SLT4307573&assigned_name=MW-49		

J37
NNW
1/2 - 1 Mile
Higher

CA WELLS **CAEDF0000133444**

Well ID:	T0603799303-KMW-10	Well Type:	MONITORING
Source:	EDF	Other Name:	KMW-10
GAMA PFAS Testing:	Not Reported		
Groundwater Quality Data:	https://gamagroundwater.waterboards.ca.gov/gama/gamamap/public/GamaDataDisplay.asp?dataset=EDF&samp_date=&global_id=T0603799303&assigned_name=KMW-10&store_num=		
GeoTracker Data:	https://geotracker.waterboards.ca.gov/profile_report.asp?cmd=MWEDFResults&global_id=T0603799303&assigned_name=KMW-10		

J38
NNW
1/2 - 1 Mile
Lower

CA WELLS **CAEDF0000014672**

Well ID:	T0603799303-KMW-11	Well Type:	MONITORING
Source:	EDF	Other Name:	KMW-11
GAMA PFAS Testing:	Not Reported		
Groundwater Quality Data:	https://gamagroundwater.waterboards.ca.gov/gama/gamamap/public/GamaDataDisplay.asp?dataset=EDF&samp_date=&global_id=T0603799303&assigned_name=KMW-11&store_num=		
GeoTracker Data:	https://geotracker.waterboards.ca.gov/profile_report.asp?cmd=MWEDFResults&global_id=T0603799303&assigned_name=KMW-11		

K39
SE
1/2 - 1 Mile
Lower

CA WELLS **CAEDF0000024102**

Well ID:	T0603701426-DW05	Well Type:	MONITORING
Source:	EDF	Other Name:	DW05
GAMA PFAS Testing:	Not Reported		
Groundwater Quality Data:	https://gamagroundwater.waterboards.ca.gov/gama/gamamap/public/GamaDataDisplay.asp?dataset=EDF&samp_date=&global_id=T0603701426&assigned_name=DW05&store_num=		
GeoTracker Data:	https://geotracker.waterboards.ca.gov/profile_report.asp?cmd=MWEDFResults&global_id=T0603701426&assigned_name=DW05		

Map ID
Direction
Distance
Elevation | Database | EDR ID Number

L40
ESE
1/2 - 1 Mile
Lower

CA WELLS **CAEDF0000123924**

Well ID:	T0603701426-DW01	Well Type:	MONITORING
Source:	EDF	Other Name:	DW01
GAMA PFAS Testing:	Not Reported		
Groundwater Quality Data:	https://gamagroundwater.waterboards.ca.gov/gama/gamamap/public/GamaDataDisplay.asp?dataset=EDF&samp_date=&global_id=T0603701426&assigned_name=DW01&store_num=		
GeoTracker Data:	https://geotracker.waterboards.ca.gov/profile_report.asp?cmd=MWEDFResults&global_id=T0603701426&assigned_name=DW01		

M41
North
1/2 - 1 Mile
Lower

CA WELLS **CAEDF0000107118**

Well ID:	SLT4307573-MW-10	Well Type:	MONITORING
Source:	EDF	Other Name:	MW-10
GAMA PFAS Testing:	Not Reported		
Groundwater Quality Data:	https://gamagroundwater.waterboards.ca.gov/gama/gamamap/public/GamaDataDisplay.asp?dataset=EDF&samp_date=&global_id=SLT4307573&assigned_name=MW-10&store_num=		
GeoTracker Data:	https://geotracker.waterboards.ca.gov/profile_report.asp?cmd=MWEDFResults&global_id=SLT4307573&assigned_name=MW-10		

M42
North
1/2 - 1 Mile
Lower

CA WELLS **CAEDF0000114114**

Well ID:	SLT4307573-MW-37	Well Type:	MONITORING
Source:	EDF	Other Name:	MW-37
GAMA PFAS Testing:	Not Reported		
Groundwater Quality Data:	https://gamagroundwater.waterboards.ca.gov/gama/gamamap/public/GamaDataDisplay.asp?dataset=EDF&samp_date=&global_id=SLT4307573&assigned_name=MW-37&store_num=		
GeoTracker Data:	https://geotracker.waterboards.ca.gov/profile_report.asp?cmd=MWEDFResults&global_id=SLT4307573&assigned_name=MW-37		

K43
ESE
1/2 - 1 Mile
Lower

CA WELLS **CAEDF0000118161**

Well ID:	T0603701426-DW04	Well Type:	MONITORING
Source:	EDF	Other Name:	DW04
GAMA PFAS Testing:	Not Reported		
Groundwater Quality Data:	https://gamagroundwater.waterboards.ca.gov/gama/gamamap/public/GamaDataDisplay.asp?dataset=EDF&samp_date=&global_id=T0603701426&assigned_name=DW04&store_num=		
GeoTracker Data:	https://geotracker.waterboards.ca.gov/profile_report.asp?cmd=MWEDFResults&global_id=T0603701426&assigned_name=DW04		

Map ID
Direction
Distance
Elevation | Database | EDR ID Number

J44
NW
1/2 - 1 Mile
Lower

CA WELLS **CAEDF0000141856**

Well ID:	T0603799303-MW-12	Well Type:	MONITORING
Source:	EDF	Other Name:	MW-12
GAMA PFAS Testing:	Not Reported		
Groundwater Quality Data:	https://gamagroundwater.waterboards.ca.gov/gama/gamamap/public/GamaDataDisplay.asp?dataset=EDF&samp_date=&global_id=T0603799303&assigned_name=MW-12&store_num=		
GeoTracker Data:	https://geotracker.waterboards.ca.gov/profile_report.asp?cmd=MWEDFResults&global_id=T0603799303&assigned_name=MW-12		

L45
ESE
1/2 - 1 Mile
Lower

CA WELLS **CAEDF0000048446**

Well ID:	T0603701426-MW15	Well Type:	MONITORING
Source:	EDF	Other Name:	MW15
GAMA PFAS Testing:	Not Reported		
Groundwater Quality Data:	https://gamagroundwater.waterboards.ca.gov/gama/gamamap/public/GamaDataDisplay.asp?dataset=EDF&samp_date=&global_id=T0603701426&assigned_name=MW15&store_num=		
GeoTracker Data:	https://geotracker.waterboards.ca.gov/profile_report.asp?cmd=MWEDFResults&global_id=T0603701426&assigned_name=MW15		

I46
NNW
1/2 - 1 Mile
Higher

CA WELLS **CAEDF0000110925**

Well ID:	SLT4307573-MW-46	Well Type:	MONITORING
Source:	EDF	Other Name:	MW-46
GAMA PFAS Testing:	Not Reported		
Groundwater Quality Data:	https://gamagroundwater.waterboards.ca.gov/gama/gamamap/public/GamaDataDisplay.asp?dataset=EDF&samp_date=&global_id=SLT4307573&assigned_name=MW-46&store_num=		
GeoTracker Data:	https://geotracker.waterboards.ca.gov/profile_report.asp?cmd=MWEDFResults&global_id=SLT4307573&assigned_name=MW-46		

M47
North
1/2 - 1 Mile
Lower

CA WELLS **CAEDF0000040310**

Well ID:	SLT4307573-MW-11	Well Type:	MONITORING
Source:	EDF	Other Name:	MW-11
GAMA PFAS Testing:	Not Reported		
Groundwater Quality Data:	https://gamagroundwater.waterboards.ca.gov/gama/gamamap/public/GamaDataDisplay.asp?dataset=EDF&samp_date=&global_id=SLT4307573&assigned_name=MW-11&store_num=		
GeoTracker Data:	https://geotracker.waterboards.ca.gov/profile_report.asp?cmd=MWEDFResults&global_id=SLT4307573&assigned_name=MW-11		

Map ID
Direction
Distance
Elevation | Database | EDR ID Number

I48
NNW
1/2 - 1 Mile
Higher

CA WELLS **CAEDF0000072748**

Well ID:	SLT4307573-MW-47	Well Type:	MONITORING
Source:	EDF	Other Name:	MW-47
GAMA PFAS Testing:	Not Reported		
Groundwater Quality Data:	https://gamagroundwater.waterboards.ca.gov/gama/gamamap/public/GamaDataDisplay.asp?dataset=EDF&samp_date=&global_id=SLT4307573&assigned_name=MW-47&store_num=		
GeoTracker Data:	https://geotracker.waterboards.ca.gov/profile_report.asp?cmd=MWEDFResults&global_id=SLT4307573&assigned_name=MW-47		

J49
NNW
1/2 - 1 Mile
Higher

CA WELLS **CAEDF0000006790**

Well ID:	T0603799303-KMW-12	Well Type:	MONITORING
Source:	EDF	Other Name:	KMW-12
GAMA PFAS Testing:	Not Reported		
Groundwater Quality Data:	https://gamagroundwater.waterboards.ca.gov/gama/gamamap/public/GamaDataDisplay.asp?dataset=EDF&samp_date=&global_id=T0603799303&assigned_name=KMW-12&store_num=		
GeoTracker Data:	https://geotracker.waterboards.ca.gov/profile_report.asp?cmd=MWEDFResults&global_id=T0603799303&assigned_name=KMW-12		

L50
ESE
1/2 - 1 Mile
Lower

CA WELLS **CAEDF0000052158**

Well ID:	T0603701426-MW05	Well Type:	MONITORING
Source:	EDF	Other Name:	MW05
GAMA PFAS Testing:	Not Reported		
Groundwater Quality Data:	https://gamagroundwater.waterboards.ca.gov/gama/gamamap/public/GamaDataDisplay.asp?dataset=EDF&samp_date=&global_id=T0603701426&assigned_name=MW05&store_num=		
GeoTracker Data:	https://geotracker.waterboards.ca.gov/profile_report.asp?cmd=MWEDFResults&global_id=T0603701426&assigned_name=MW05		

K51
ESE
1/2 - 1 Mile
Lower

CA WELLS **CAEDF0000112320**

Well ID:	T0603701426-MW13	Well Type:	MONITORING
Source:	EDF	Other Name:	MW13
GAMA PFAS Testing:	Not Reported		
Groundwater Quality Data:	https://gamagroundwater.waterboards.ca.gov/gama/gamamap/public/GamaDataDisplay.asp?dataset=EDF&samp_date=&global_id=T0603701426&assigned_name=MW13&store_num=		
GeoTracker Data:	https://geotracker.waterboards.ca.gov/profile_report.asp?cmd=MWEDFResults&global_id=T0603701426&assigned_name=MW13		

Map ID
Direction
Distance
Elevation | Database | EDR ID Number

L52
ESE
1/2 - 1 Mile
Lower

CA WELLS **CAEDF0000128623**

Well ID:	T0603701426-MW08	Well Type:	MONITORING
Source:	EDF	Other Name:	MW08
GAMA PFAS Testing:	Not Reported		
Groundwater Quality Data:	https://gamagroundwater.waterboards.ca.gov/gama/gamamap/public/GamaDataDisplay.asp?dataset=EDF&samp_date=&global_id=T0603701426&assigned_name=MW08&store_num=		
GeoTracker Data:	https://geotracker.waterboards.ca.gov/profile_report.asp?cmd=MWEDFResults&global_id=T0603701426&assigned_name=MW08		

L53
ESE
1/2 - 1 Mile
Lower

CA WELLS **CAEDF0000065184**

Well ID:	T0603701426-MW11	Well Type:	MONITORING
Source:	EDF	Other Name:	MW11
GAMA PFAS Testing:	Not Reported		
Groundwater Quality Data:	https://gamagroundwater.waterboards.ca.gov/gama/gamamap/public/GamaDataDisplay.asp?dataset=EDF&samp_date=&global_id=T0603701426&assigned_name=MW11&store_num=		
GeoTracker Data:	https://geotracker.waterboards.ca.gov/profile_report.asp?cmd=MWEDFResults&global_id=T0603701426&assigned_name=MW11		

J54
NNW
1/2 - 1 Mile
Higher

CA WELLS **CAEDF0000092853**

Well ID:	T0603799303-MW-13	Well Type:	MONITORING
Source:	EDF	Other Name:	MW-13
GAMA PFAS Testing:	Not Reported		
Groundwater Quality Data:	https://gamagroundwater.waterboards.ca.gov/gama/gamamap/public/GamaDataDisplay.asp?dataset=EDF&samp_date=&global_id=T0603799303&assigned_name=MW-13&store_num=		
GeoTracker Data:	https://geotracker.waterboards.ca.gov/profile_report.asp?cmd=MWEDFResults&global_id=T0603799303&assigned_name=MW-13		

M55
North
1/2 - 1 Mile
Lower

CA WELLS **CAEDF0000112060**

Well ID:	SLT4307573-MW-32	Well Type:	MONITORING
Source:	EDF	Other Name:	MW-32
GAMA PFAS Testing:	Not Reported		
Groundwater Quality Data:	https://gamagroundwater.waterboards.ca.gov/gama/gamamap/public/GamaDataDisplay.asp?dataset=EDF&samp_date=&global_id=SLT4307573&assigned_name=MW-32&store_num=		
GeoTracker Data:	https://geotracker.waterboards.ca.gov/profile_report.asp?cmd=MWEDFResults&global_id=SLT4307573&assigned_name=MW-32		

Map ID
Direction
Distance
Elevation | Database | EDR ID Number

M56
North
1/2 - 1 Mile
Lower

CA WELLS **CAEDF0000050743**

Well ID:	SLT4307573-CPT0009	Well Type:	MONITORING
Source:	EDF	Other Name:	CPT0009
GAMA PFAS Testing:	Not Reported		
Groundwater Quality Data:	https://gamagroundwater.waterboards.ca.gov/gama/gamamap/public/GamaDataDisplay.asp?dataset=EDF&samp_date=&global_id=SLT4307573&assigned_name=CPT0009&store_num=		
GeoTracker Data:	https://geotracker.waterboards.ca.gov/profile_report.asp?cmd=MWEDFResults&global_id=SLT4307573&assigned_name=CPT0009		

L57
ESE
1/2 - 1 Mile
Lower

CA WELLS **CAEDF0000067879**

Well ID:	T0603701426-MW09	Well Type:	MONITORING
Source:	EDF	Other Name:	MW09
GAMA PFAS Testing:	Not Reported		
Groundwater Quality Data:	https://gamagroundwater.waterboards.ca.gov/gama/gamamap/public/GamaDataDisplay.asp?dataset=EDF&samp_date=&global_id=T0603701426&assigned_name=MW09&store_num=		
GeoTracker Data:	https://geotracker.waterboards.ca.gov/profile_report.asp?cmd=MWEDFResults&global_id=T0603701426&assigned_name=MW09		

M58
North
1/2 - 1 Mile
Lower

CA WELLS **CAEDF0000085624**

Well ID:	SLT4307573-MW-45	Well Type:	MONITORING
Source:	EDF	Other Name:	MW-45
GAMA PFAS Testing:	Not Reported		
Groundwater Quality Data:	https://gamagroundwater.waterboards.ca.gov/gama/gamamap/public/GamaDataDisplay.asp?dataset=EDF&samp_date=&global_id=SLT4307573&assigned_name=MW-45&store_num=		
GeoTracker Data:	https://geotracker.waterboards.ca.gov/profile_report.asp?cmd=MWEDFResults&global_id=SLT4307573&assigned_name=MW-45		

L59
ESE
1/2 - 1 Mile
Lower

CA WELLS **CAEDF0000066113**

Well ID:	T0603701426-MW04	Well Type:	MONITORING
Source:	EDF	Other Name:	MW04
GAMA PFAS Testing:	Not Reported		
Groundwater Quality Data:	https://gamagroundwater.waterboards.ca.gov/gama/gamamap/public/GamaDataDisplay.asp?dataset=EDF&samp_date=&global_id=T0603701426&assigned_name=MW04&store_num=		
GeoTracker Data:	https://geotracker.waterboards.ca.gov/profile_report.asp?cmd=MWEDFResults&global_id=T0603701426&assigned_name=MW04		

Map ID
Direction
Distance
Elevation | Database | EDR ID Number

M60
North
1/2 - 1 Mile
Lower

CA WELLS **CAEDF0000068849**

Well ID:	SLT4307573-CPT0008	Well Type:	MONITORING
Source:	EDF	Other Name:	CPT0008
GAMA PFAS Testing:	Not Reported		
Groundwater Quality Data:	https://gamagroundwater.waterboards.ca.gov/gama/gamamap/public/GamaDataDisplay.asp?dataset=EDF&samp_date=&global_id=SLT4307573&assigned_name=CPT0008&store_num=		
GeoTracker Data:	https://geotracker.waterboards.ca.gov/profile_report.asp?cmd=MWEDFResults&global_id=SLT4307573&assigned_name=CPT0008		

M61
North
1/2 - 1 Mile
Lower

CA WELLS **CAEDF0000065288**

Well ID:	SLT4307573-MW-36	Well Type:	MONITORING
Source:	EDF	Other Name:	MW-36
GAMA PFAS Testing:	Not Reported		
Groundwater Quality Data:	https://gamagroundwater.waterboards.ca.gov/gama/gamamap/public/GamaDataDisplay.asp?dataset=EDF&samp_date=&global_id=SLT4307573&assigned_name=MW-36&store_num=		
GeoTracker Data:	https://geotracker.waterboards.ca.gov/profile_report.asp?cmd=MWEDFResults&global_id=SLT4307573&assigned_name=MW-36		

N62
NNW
1/2 - 1 Mile
Higher

CA WELLS **CAEDF0000114046**

Well ID:	T0603799303-KMW-15	Well Type:	MONITORING
Source:	EDF	Other Name:	KMW-15
GAMA PFAS Testing:	Not Reported		
Groundwater Quality Data:	https://gamagroundwater.waterboards.ca.gov/gama/gamamap/public/GamaDataDisplay.asp?dataset=EDF&samp_date=&global_id=T0603799303&assigned_name=KMW-15&store_num=		
GeoTracker Data:	https://geotracker.waterboards.ca.gov/profile_report.asp?cmd=MWEDFResults&global_id=T0603799303&assigned_name=KMW-15		

O63
North
1/2 - 1 Mile
Lower

CA WELLS **CAEDF0000099135**

Well ID:	SLT4307573-MW-43	Well Type:	MONITORING
Source:	EDF	Other Name:	MW-43
GAMA PFAS Testing:	Not Reported		
Groundwater Quality Data:	https://gamagroundwater.waterboards.ca.gov/gama/gamamap/public/GamaDataDisplay.asp?dataset=EDF&samp_date=&global_id=SLT4307573&assigned_name=MW-43&store_num=		
GeoTracker Data:	https://geotracker.waterboards.ca.gov/profile_report.asp?cmd=MWEDFResults&global_id=SLT4307573&assigned_name=MW-43		

Map ID
Direction
Distance
Elevation | Database | EDR ID Number

L64
ESE
1/2 - 1 Mile
Lower

CA WELLS **CAEDF0000115986**

Well ID:	T0603701426-MW01	Well Type:	MONITORING
Source:	EDF	Other Name:	MW01
GAMA PFAS Testing:	Not Reported		
Groundwater Quality Data:	https://gamagroundwater.waterboards.ca.gov/gama/gamamap/public/GamaDataDisplay.asp?dataset=EDF&samp_date=&global_id=T0603701426&assigned_name=MW01&store_num=		
GeoTracker Data:	https://geotracker.waterboards.ca.gov/profile_report.asp?cmd=MWEDFResults&global_id=T0603701426&assigned_name=MW01		

N65
NNW
1/2 - 1 Mile
Higher

CA WELLS **CAEDF0000107969**

Well ID:	T0603799303-KMW-14	Well Type:	MONITORING
Source:	EDF	Other Name:	KMW-14
GAMA PFAS Testing:	Not Reported		
Groundwater Quality Data:	https://gamagroundwater.waterboards.ca.gov/gama/gamamap/public/GamaDataDisplay.asp?dataset=EDF&samp_date=&global_id=T0603799303&assigned_name=KMW-14&store_num=		
GeoTracker Data:	https://geotracker.waterboards.ca.gov/profile_report.asp?cmd=MWEDFResults&global_id=T0603799303&assigned_name=KMW-14		

L66
ESE
1/2 - 1 Mile
Lower

CA WELLS **CAEDF0000125489**

Well ID:	T0603701426-MW03	Well Type:	MONITORING
Source:	EDF	Other Name:	MW03
GAMA PFAS Testing:	Not Reported		
Groundwater Quality Data:	https://gamagroundwater.waterboards.ca.gov/gama/gamamap/public/GamaDataDisplay.asp?dataset=EDF&samp_date=&global_id=T0603701426&assigned_name=MW03&store_num=		
GeoTracker Data:	https://geotracker.waterboards.ca.gov/profile_report.asp?cmd=MWEDFResults&global_id=T0603701426&assigned_name=MW03		

L67
ESE
1/2 - 1 Mile
Lower

CA WELLS **CAEDF0000063766**

Well ID:	T0603701426-MW14	Well Type:	MONITORING
Source:	EDF	Other Name:	MW14
GAMA PFAS Testing:	Not Reported		
Groundwater Quality Data:	https://gamagroundwater.waterboards.ca.gov/gama/gamamap/public/GamaDataDisplay.asp?dataset=EDF&samp_date=&global_id=T0603701426&assigned_name=MW14&store_num=		
GeoTracker Data:	https://geotracker.waterboards.ca.gov/profile_report.asp?cmd=MWEDFResults&global_id=T0603701426&assigned_name=MW14		

Map ID
Direction
Distance
Elevation | Database | EDR ID Number

L68
ESE
1/2 - 1 Mile
Lower

CA WELLS **CAEDF0000048113**

Well ID:	T0603701426-MW10	Well Type:	MONITORING
Source:	EDF	Other Name:	MW10
GAMA PFAS Testing:	Not Reported		
Groundwater Quality Data:	https://gamagroundwater.waterboards.ca.gov/gama/gamamap/public/GamaDataDisplay.asp?dataset=EDF&samp_date=&global_id=T0603701426&assigned_name=MW10&store_num=		
GeoTracker Data:	https://geotracker.waterboards.ca.gov/profile_report.asp?cmd=MWEDFResults&global_id=T0603701426&assigned_name=MW10		

M69
North
1/2 - 1 Mile
Lower

CA WELLS **CAEDF0000106470**

Well ID:	SLT4307573-MW-44	Well Type:	MONITORING
Source:	EDF	Other Name:	MW-44
GAMA PFAS Testing:	Not Reported		
Groundwater Quality Data:	https://gamagroundwater.waterboards.ca.gov/gama/gamamap/public/GamaDataDisplay.asp?dataset=EDF&samp_date=&global_id=SLT4307573&assigned_name=MW-44&store_num=		
GeoTracker Data:	https://geotracker.waterboards.ca.gov/profile_report.asp?cmd=MWEDFResults&global_id=SLT4307573&assigned_name=MW-44		

M70
North
1/2 - 1 Mile
Lower

CA WELLS **CAEDF0000016105**

Well ID:	SLT4307573-CPT0007	Well Type:	MONITORING
Source:	EDF	Other Name:	CPT0007
GAMA PFAS Testing:	Not Reported		
Groundwater Quality Data:	https://gamagroundwater.waterboards.ca.gov/gama/gamamap/public/GamaDataDisplay.asp?dataset=EDF&samp_date=&global_id=SLT4307573&assigned_name=CPT0007&store_num=		
GeoTracker Data:	https://geotracker.waterboards.ca.gov/profile_report.asp?cmd=MWEDFResults&global_id=SLT4307573&assigned_name=CPT0007		

L71
ESE
1/2 - 1 Mile
Lower

CA WELLS **CAEDF0000111067**

Well ID:	T0603701426-MW02	Well Type:	MONITORING
Source:	EDF	Other Name:	MW02
GAMA PFAS Testing:	Not Reported		
Groundwater Quality Data:	https://gamagroundwater.waterboards.ca.gov/gama/gamamap/public/GamaDataDisplay.asp?dataset=EDF&samp_date=&global_id=T0603701426&assigned_name=MW02&store_num=		
GeoTracker Data:	https://geotracker.waterboards.ca.gov/profile_report.asp?cmd=MWEDFResults&global_id=T0603701426&assigned_name=MW02		

Map ID
Direction
Distance
Elevation | Database | EDR ID Number

N72
NNW
1/2 - 1 Mile
Higher

CA WELLS **CAEDF0000019058**

Well ID:	T0603799303-MW-7	Well Type:	MONITORING
Source:	EDF	Other Name:	MW-7
GAMA PFAS Testing:	Not Reported		
Groundwater Quality Data:	https://gamagroundwater.waterboards.ca.gov/gama/gamamap/public/GamaDataDisplay.asp?dataset=EDF&samp_date=&global_id=T0603799303&assigned_name=MW-7&store_num=		
GeoTracker Data:	https://geotracker.waterboards.ca.gov/profile_report.asp?cmd=MWEDFResults&global_id=T0603799303&assigned_name=MW-7		

N73
NNW
1/2 - 1 Mile
Higher

CA WELLS **CADWR9000006440**

State Well #:	Not Reported	Station ID:	50428
Well Name:	MW-11	Basin Name:	Santa Monica
Well Use:	Observation	Well Type:	Single Well
Well Depth:	141	Well Completion Rpt #:	Not Reported

O74
North
1/2 - 1 Mile
Lower

CA WELLS **CAEDF0000040593**

Well ID:	SLT4307573-CPT0004	Well Type:	MONITORING
Source:	EDF	Other Name:	CPT0004
GAMA PFAS Testing:	Not Reported		
Groundwater Quality Data:	https://gamagroundwater.waterboards.ca.gov/gama/gamamap/public/GamaDataDisplay.asp?dataset=EDF&samp_date=&global_id=SLT4307573&assigned_name=CPT0004&store_num=		
GeoTracker Data:	https://geotracker.waterboards.ca.gov/profile_report.asp?cmd=MWEDFResults&global_id=SLT4307573&assigned_name=CPT0004		

L75
ESE
1/2 - 1 Mile
Lower

CA WELLS **CAEDF0000065556**

Well ID:	T0603701426-MW06	Well Type:	MONITORING
Source:	EDF	Other Name:	MW06
GAMA PFAS Testing:	Not Reported		
Groundwater Quality Data:	https://gamagroundwater.waterboards.ca.gov/gama/gamamap/public/GamaDataDisplay.asp?dataset=EDF&samp_date=&global_id=T0603701426&assigned_name=MW06&store_num=		
GeoTracker Data:	https://geotracker.waterboards.ca.gov/profile_report.asp?cmd=MWEDFResults&global_id=T0603701426&assigned_name=MW06		

Map ID
Direction
Distance
Elevation | Database | EDR ID Number

O76
North
1/2 - 1 Mile
Lower

CA WELLS **CAEDF0000092269**

Well ID:	SLT4307573-CPT0005	Well Type:	MONITORING
Source:	EDF	Other Name:	CPT0005
GAMA PFAS Testing:	Not Reported		
Groundwater Quality Data:	https://gamagroundwater.waterboards.ca.gov/gama/gamamap/public/GamaDataDisplay.asp?dataset=EDF&samp_date=&global_id=SLT4307573&assigned_name=CPT0005&store_num=		
GeoTracker Data:	https://geotracker.waterboards.ca.gov/profile_report.asp?cmd=MWEDFResults&global_id=SLT4307573&assigned_name=CPT0005		

P77
NNW
1/2 - 1 Mile
Higher

CA WELLS **CADDW0000005814**

Well ID:	1910146-020	Well Type:	MUNICIPAL
Source:	Department of Health Services		
Other Name:	SANTA MONICA WELL 07 - INACTIVE		
GAMA PFAS Testing:	Not Reported		
Groundwater Quality Data:	https://gamagroundwater.waterboards.ca.gov/gama/gamamap/public/GamaDataDisplay.asp?dataset=DHS&samp_date=&global_id=&assigned_name=1910146-020&store_num=		
GeoTracker Data:	Not Reported		

L78
ESE
1/2 - 1 Mile
Lower

CA WELLS **CAEDF0000104910**

Well ID:	T0603701426-MW12	Well Type:	MONITORING
Source:	EDF	Other Name:	MW12
GAMA PFAS Testing:	Not Reported		
Groundwater Quality Data:	https://gamagroundwater.waterboards.ca.gov/gama/gamamap/public/GamaDataDisplay.asp?dataset=EDF&samp_date=&global_id=T0603701426&assigned_name=MW12&store_num=		
GeoTracker Data:	https://geotracker.waterboards.ca.gov/profile_report.asp?cmd=MWEDFResults&global_id=T0603701426&assigned_name=MW12		

N79
NNW
1/2 - 1 Mile
Higher

CA WELLS **CAEDF0000098339**

Well ID:	SL2043C1560-GW-10	Well Type:	MONITORING
Source:	EDF	Other Name:	GW-10
GAMA PFAS Testing:	Not Reported		
Groundwater Quality Data:	https://gamagroundwater.waterboards.ca.gov/gama/gamamap/public/GamaDataDisplay.asp?dataset=EDF&samp_date=&global_id=SL2043C1560&assigned_name=GW-10&store_num=		
GeoTracker Data:	https://geotracker.waterboards.ca.gov/profile_report.asp?cmd=MWEDFResults&global_id=SL2043C1560&assigned_name=GW-10		

Map ID
Direction
Distance
Elevation | Database | EDR ID Number

M80
North
1/2 - 1 Mile
Lower

CA WELLS **CAEDF0000034522**

Well ID:	SLT4307573-MW-51	Well Type:	MONITORING
Source:	EDF	Other Name:	MW-51
GAMA PFAS Testing:	Not Reported		
Groundwater Quality Data:	https://gamagroundwater.waterboards.ca.gov/gama/gamamap/public/GamaDataDisplay.asp?dataset=EDF&samp_date=&global_id=SLT4307573&assigned_name=MW-51&store_num=		
GeoTracker Data:	https://geotracker.waterboards.ca.gov/profile_report.asp?cmd=MWEDFResults&global_id=SLT4307573&assigned_name=MW-51		

L81
ESE
1/2 - 1 Mile
Lower

CA WELLS **CAEDF0000080772**

Well ID:	T0603701426-DW03B	Well Type:	MONITORING
Source:	EDF	Other Name:	DW03B
GAMA PFAS Testing:	Not Reported		
Groundwater Quality Data:	https://gamagroundwater.waterboards.ca.gov/gama/gamamap/public/GamaDataDisplay.asp?dataset=EDF&samp_date=&global_id=T0603701426&assigned_name=DW03B&store_num=		
GeoTracker Data:	https://geotracker.waterboards.ca.gov/profile_report.asp?cmd=MWEDFResults&global_id=T0603701426&assigned_name=DW03B		

M82
North
1/2 - 1 Mile
Lower

CA WELLS **CAEDF0000132908**

Well ID:	SLT4307573-CPT0006	Well Type:	MONITORING
Source:	EDF	Other Name:	CPT0006
GAMA PFAS Testing:	Not Reported		
Groundwater Quality Data:	https://gamagroundwater.waterboards.ca.gov/gama/gamamap/public/GamaDataDisplay.asp?dataset=EDF&samp_date=&global_id=SLT4307573&assigned_name=CPT0006&store_num=		
GeoTracker Data:	https://geotracker.waterboards.ca.gov/profile_report.asp?cmd=MWEDFResults&global_id=SLT4307573&assigned_name=CPT0006		

N83
NNW
1/2 - 1 Mile
Higher

CA WELLS **CAEDF0000001131**

Well ID:	SL2043C1560-GW-9	Well Type:	MONITORING
Source:	EDF	Other Name:	GW-9
GAMA PFAS Testing:	Not Reported		
Groundwater Quality Data:	https://gamagroundwater.waterboards.ca.gov/gama/gamamap/public/GamaDataDisplay.asp?dataset=EDF&samp_date=&global_id=SL2043C1560&assigned_name=GW-9&store_num=		
GeoTracker Data:	https://geotracker.waterboards.ca.gov/profile_report.asp?cmd=MWEDFResults&global_id=SL2043C1560&assigned_name=GW-9		

Map ID
Direction
Distance
Elevation | Database | EDR ID Number

P84
NNW
1/2 - 1 Mile
Higher

CA WELLS **CAEDF0000031358**

Well ID:	SL2043C1560-GW-104	Well Type:	MONITORING
Source:	EDF	Other Name:	GW-104
GAMA PFAS Testing:	Not Reported		
Groundwater Quality Data:	https://gamagroundwater.waterboards.ca.gov/gama/gamamap/public/GamaDataDisplay.asp?dataset=EDF&samp_date=&global_id=SL2043C1560&assigned_name=GW-104&store_num=		
GeoTracker Data:	https://geotracker.waterboards.ca.gov/profile_report.asp?cmd=MWEDFResults&global_id=SL2043C1560&assigned_name=GW-104		

P85
NNW
1/2 - 1 Mile
Higher

CA WELLS **CAEDF0000125002**

Well ID:	SL2043C1560-GW-4	Well Type:	MONITORING
Source:	EDF	Other Name:	GW-4
GAMA PFAS Testing:	Not Reported		
Groundwater Quality Data:	https://gamagroundwater.waterboards.ca.gov/gama/gamamap/public/GamaDataDisplay.asp?dataset=EDF&samp_date=&global_id=SL2043C1560&assigned_name=GW-4&store_num=		
GeoTracker Data:	https://geotracker.waterboards.ca.gov/profile_report.asp?cmd=MWEDFResults&global_id=SL2043C1560&assigned_name=GW-4		

N86
NNW
1/2 - 1 Mile
Higher

CA WELLS **CADWR9000006437**

State Well #:	Not Reported	Station ID:	51577
Well Name:	OB-16B	Basin Name:	Santa Monica
Well Use:	Observation	Well Type:	Single Well
Well Depth:	140	Well Completion Rpt #:	Not Reported

O87
North
1/2 - 1 Mile
Higher

CA WELLS **2992**

Seq:	2992	Prim sta c:	02S/15W-04A01 S
Frds no:	1910146017	County:	19
District:	07	User id:	4TH
System no:	1910146	Water type:	G
Source nam:	SANTA MONICA WELL 04	Station ty:	WELL/AMBNT/MUN/INTAKE
Latitude:	340148.5	Longitude:	1182746.4
Precision:	3	Status:	AR
Comment 1:	Not Reported	Comment 2:	Not Reported
Comment 3:	Not Reported	Comment 4:	Not Reported
Comment 5:	Not Reported	Comment 6:	Not Reported
Comment 7:	Not Reported		

System no:	1910146	System nam:	Santa Monica-City, Water Division

Hqname:	Not Reported	Address:	1212 FIFTH ST., 3RD FLOOR
City:	SANTA MONICA	State:	CA
Zip:	90401	Zip ext:	Not Reported
Pop serv:	86905	Connection:	15905
Area serve:	SANTA MONICA		

Sample date:	05-MAR-18	Finding:	49.6
Chemical:	TRICHLOROETHYLENE	Report units:	UG/L
Dlr:	0.5		

Sample date:	05-MAR-18	Finding:	1.7
Chemical:	CIS-1,2-DICHLOROETHYLENE	Report units:	UG/L
Dlr:	0.5		

Sample date:	05-MAR-18	Finding:	5.7
Chemical:	NITRATE + NITRITE (AS N)	Report units:	MG/L
Dlr:	0.4		

Sample date:	05-MAR-18	Finding:	5.7
Chemical:	NITRATE (AS N)	Report units:	MG/L
Dlr:	0.4		

Sample date:	05-MAR-18	Finding:	3.6
Chemical:	CHLOROFORM (THM)	Report units:	UG/L
Dlr:	1.		

Sample date:	05-MAR-18	Finding:	26.6
Chemical:	TETRACHLOROETHYLENE	Report units:	UG/L
Dlr:	0.5		

Sample date:	05-MAR-18	Finding:	1.8
Chemical:	1,1-DICHLOROETHYLENE	Report units:	UG/L
Dlr:	0.5		

Sample date:	05-FEB-18	Finding:	2.3
Chemical:	CIS-1,2-DICHLOROETHYLENE	Report units:	UG/L
Dlr:	0.5		

Sample date:	05-FEB-18	Finding:	49.
Chemical:	TRICHLOROETHYLENE	Report units:	UG/L
Dlr:	0.5		

Sample date:	05-FEB-18	Finding:	2.6
Chemical:	1,1-DICHLOROETHYLENE	Report units:	UG/L
Dlr:	0.5		

Sample date:	05-FEB-18	Finding:	33.7
Chemical:	TETRACHLOROETHYLENE	Report units:	UG/L
Dlr:	0.5		

Sample date:	05-FEB-18	Finding:	4.7
Chemical:	CHLOROFORM (THM)	Report units:	UG/L
Dlr:	1.		

Sample date:	02-JAN-18	Finding:	20.
Chemical:	1,4-DIOXANE	Report units:	UG/L
Dlr:	1.		

Sample date:	02-JAN-18	Finding:	1.6
Chemical:	CIS-1,2-DICHLOROETHYLENE	Report units:	UG/L
Dlr:	0.5		

Sample date:	02-JAN-18	Finding:	39.5
Chemical:	TRICHLOROETHYLENE	Report units:	UG/L
Dlr:	0.5		
Sample date:	02-JAN-18	Finding:	1.7
Chemical:	1,1-DICHLOROETHYLENE	Report units:	UG/L
Dlr:	0.5		
Sample date:	02-JAN-18	Finding:	23.9
Chemical:	TETRACHLOROETHYLENE	Report units:	UG/L
Dlr:	0.5		
Sample date:	02-JAN-18	Finding:	3.4
Chemical:	CHLOROFORM (THM)	Report units:	UG/L
Dlr:	1.		
Sample date:	02-JAN-18	Finding:	5.7
Chemical:	NITRATE (AS N)	Report units:	MG/L
Dlr:	0.4		
Sample date:	04-DEC-17	Finding:	4.4
Chemical:	CHLOROFORM (THM)	Report units:	UG/L
Dlr:	1.		
Sample date:	04-DEC-17	Finding:	29.1
Chemical:	TETRACHLOROETHYLENE	Report units:	UG/L
Dlr:	0.5		
Sample date:	04-DEC-17	Finding:	2.
Chemical:	1,1-DICHLOROETHYLENE	Report units:	UG/L
Dlr:	0.5		
Sample date:	04-DEC-17	Finding:	39.9
Chemical:	TRICHLOROETHYLENE	Report units:	UG/L
Dlr:	0.5		
Sample date:	04-DEC-17	Finding:	2.1
Chemical:	CIS-1,2-DICHLOROETHYLENE	Report units:	UG/L
Dlr:	0.5		
Sample date:	06-NOV-17	Finding:	4.5
Chemical:	CHLOROFORM (THM)	Report units:	UG/L
Dlr:	1.		
Sample date:	06-NOV-17	Finding:	29.9
Chemical:	TETRACHLOROETHYLENE	Report units:	UG/L
Dlr:	0.5		
Sample date:	06-NOV-17	Finding:	2.2
Chemical:	1,1-DICHLOROETHYLENE	Report units:	UG/L
Dlr:	0.5		
Sample date:	06-NOV-17	Finding:	50.3
Chemical:	TRICHLOROETHYLENE	Report units:	UG/L
Dlr:	0.5		
Sample date:	06-NOV-17	Finding:	2.
Chemical:	CIS-1,2-DICHLOROETHYLENE	Report units:	UG/L
Dlr:	0.5		
Sample date:	02-OCT-17	Finding:	6.5
Chemical:	NITRATE (AS N)	Report units:	MG/L

Dlr:	0.4		
Sample date:	02-OCT-17	Finding:	20.
Chemical:	1,4-DIOXANE	Report units:	UG/L
Dlr:	1.		
Sample date:	02-OCT-17	Finding:	4.7
Chemical:	CHLOROFORM (THM)	Report units:	UG/L
Dlr:	1.		
Sample date:	02-OCT-17	Finding:	30.5
Chemical:	TETRACHLOROETHYLENE	Report units:	UG/L
Dlr:	0.5		
Sample date:	02-OCT-17	Finding:	2.2
Chemical:	1,1-DICHLOROETHYLENE	Report units:	UG/L
Dlr:	0.5		
Sample date:	02-OCT-17	Finding:	42.2
Chemical:	TRICHLOROETHYLENE	Report units:	UG/L
Dlr:	0.5		
Sample date:	02-OCT-17	Finding:	2.4
Chemical:	CIS-1,2-DICHLOROETHYLENE	Report units:	UG/L
Dlr:	0.5		
Sample date:	05-SEP-17	Finding:	3.8
Chemical:	CHLOROFORM (THM)	Report units:	UG/L
Dlr:	1.		
Sample date:	05-SEP-17	Finding:	23.6
Chemical:	TETRACHLOROETHYLENE	Report units:	UG/L
Dlr:	0.5		
Sample date:	05-SEP-17	Finding:	1.9
Chemical:	1,1-DICHLOROETHYLENE	Report units:	UG/L
Dlr:	0.5		
Sample date:	05-SEP-17	Finding:	42.5
Chemical:	TRICHLOROETHYLENE	Report units:	UG/L
Dlr:	0.5		
Sample date:	05-SEP-17	Finding:	1.9
Chemical:	CIS-1,2-DICHLOROETHYLENE	Report units:	UG/L
Dlr:	0.5		
Sample date:	28-AUG-17	Finding:	2.
Chemical:	CIS-1,2-DICHLOROETHYLENE	Report units:	UG/L
Dlr:	0.5		
Sample date:	28-AUG-17	Finding:	4.1
Chemical:	CHLOROFORM (THM)	Report units:	UG/L
Dlr:	1.		
Sample date:	28-AUG-17	Finding:	22.
Chemical:	TETRACHLOROETHYLENE	Report units:	UG/L
Dlr:	0.5		
Sample date:	28-AUG-17	Finding:	1.8
Chemical:	1,1-DICHLOROETHYLENE	Report units:	UG/L
Dlr:	0.5		

Sample date:	28-AUG-17	Finding:	46.
Chemical:	TRICHLOROETHYLENE	Report units:	UG/L
Dlr:	0.5		
Sample date:	28-AUG-17	Finding:	1.9
Chemical:	CIS-1,2-DICHLOROETHYLENE	Report units:	UG/L
Dlr:	0.5		
Sample date:	28-AUG-17	Finding:	4.1
Chemical:	TOTAL TRIHALOMETHANES	Report units:	UG/L
Dlr:	0.		
Sample date:	28-AUG-17	Finding:	3.8
Chemical:	CHLOROFORM (THM)	Report units:	UG/L
Dlr:	1.		
Sample date:	28-AUG-17	Finding:	21.4
Chemical:	TETRACHLOROETHYLENE	Report units:	UG/L
Dlr:	0.5		
Sample date:	28-AUG-17	Finding:	1.6
Chemical:	1,1-DICHLOROETHYLENE	Report units:	UG/L
Dlr:	0.5		
Sample date:	28-AUG-17	Finding:	40.7
Chemical:	TRICHLOROETHYLENE	Report units:	UG/L
Dlr:	0.5		
Sample date:	24-JUL-17	Finding:	6.1
Chemical:	NITRATE (AS N)	Report units:	MG/L
Dlr:	0.4		
Sample date:	24-JUL-17	Finding:	4.
Chemical:	CHLOROFORM (THM)	Report units:	UG/L
Dlr:	1.		
Sample date:	24-JUL-17	Finding:	21.6
Chemical:	TETRACHLOROETHYLENE	Report units:	UG/L
Dlr:	0.5		
Sample date:	24-JUL-17	Finding:	1.8
Chemical:	1,1-DICHLOROETHYLENE	Report units:	UG/L
Dlr:	0.5		
Sample date:	24-JUL-17	Finding:	44.7
Chemical:	TRICHLOROETHYLENE	Report units:	UG/L
Dlr:	0.5		
Sample date:	24-JUL-17	Finding:	2.
Chemical:	CIS-1,2-DICHLOROETHYLENE	Report units:	UG/L
Dlr:	0.5		
Sample date:	24-JUL-17	Finding:	18.
Chemical:	1,4-DIOXANE	Report units:	UG/L
Dlr:	1.		
Sample date:	26-JUN-17	Finding:	4.4
Chemical:	CHLOROFORM (THM)	Report units:	UG/L
Dlr:	1.		
Sample date:	26-JUN-17	Finding:	24.7
Chemical:	TETRACHLOROETHYLENE	Report units:	UG/L

Dlr:	0.5		
Sample date:	26-JUN-17	Finding:	2.3
Chemical:	1,1-DICHLOROETHYLENE	Report units:	UG/L
Dlr:	0.5		
Sample date:	26-JUN-17	Finding:	49.
Chemical:	TRICHLOROETHYLENE	Report units:	UG/L
Dlr:	0.5		
Sample date:	26-JUN-17	Finding:	2.4
Chemical:	CIS-1,2-DICHLOROETHYLENE	Report units:	UG/L
Dlr:	0.5		
Sample date:	22-MAY-17	Finding:	4.
Chemical:	CHLOROFORM (THM)	Report units:	UG/L
Dlr:	1.		
Sample date:	22-MAY-17	Finding:	21.9
Chemical:	TETRACHLOROETHYLENE	Report units:	UG/L
Dlr:	0.5		
Sample date:	22-MAY-17	Finding:	1.9
Chemical:	1,1-DICHLOROETHYLENE	Report units:	UG/L
Dlr:	0.5		
Sample date:	22-MAY-17	Finding:	43.8
Chemical:	TRICHLOROETHYLENE	Report units:	UG/L
Dlr:	0.5		
Sample date:	22-MAY-17	Finding:	2.2
Chemical:	CIS-1,2-DICHLOROETHYLENE	Report units:	UG/L
Dlr:	0.5		
Sample date:	27-APR-17	Finding:	4.2
Chemical:	CHLOROFORM (THM)	Report units:	UG/L
Dlr:	1.		
Sample date:	27-APR-17	Finding:	21.3
Chemical:	TETRACHLOROETHYLENE	Report units:	UG/L
Dlr:	0.5		
Sample date:	27-APR-17	Finding:	1.9
Chemical:	1,1-DICHLOROETHYLENE	Report units:	UG/L
Dlr:	0.5		
Sample date:	27-APR-17	Finding:	41.8
Chemical:	TRICHLOROETHYLENE	Report units:	UG/L
Dlr:	0.5		
Sample date:	27-APR-17	Finding:	2.2
Chemical:	CIS-1,2-DICHLOROETHYLENE	Report units:	UG/L
Dlr:	0.5		
Sample date:	24-APR-17	Finding:	19.
Chemical:	1,4-DIOXANE	Report units:	UG/L
Dlr:	1.		
Sample date:	24-APR-17	Finding:	7.4
Chemical:	NITRATE (AS N)	Report units:	MG/L
Dlr:	0.4		

Sample date:	27-MAR-17	Finding:	2.1
Chemical:	CIS-1,2-DICHLOROETHYLENE	Report units:	UG/L
Dlr:	0.5		
Sample date:	27-MAR-17	Finding:	4.3
Chemical:	CHLOROFORM (THM)	Report units:	UG/L
Dlr:	1.		
Sample date:	27-MAR-17	Finding:	20.7
Chemical:	TETRACHLOROETHYLENE	Report units:	UG/L
Dlr:	0.5		
Sample date:	27-MAR-17	Finding:	1.8
Chemical:	1,1-DICHLOROETHYLENE	Report units:	UG/L
Dlr:	0.5		
Sample date:	27-MAR-17	Finding:	41.7
Chemical:	TRICHLOROETHYLENE	Report units:	UG/L
Dlr:	0.5		
Sample date:	27-FEB-17	Finding:	3.9
Chemical:	CHLOROFORM (THM)	Report units:	UG/L
Dlr:	1.		
Sample date:	27-FEB-17	Finding:	18.3
Chemical:	TETRACHLOROETHYLENE	Report units:	UG/L
Dlr:	0.5		
Sample date:	27-FEB-17	Finding:	1.5
Chemical:	1,1-DICHLOROETHYLENE	Report units:	UG/L
Dlr:	0.5		
Sample date:	27-FEB-17	Finding:	41.3
Chemical:	TRICHLOROETHYLENE	Report units:	UG/L
Dlr:	0.5		
Sample date:	27-FEB-17	Finding:	2.1
Chemical:	CIS-1,2-DICHLOROETHYLENE	Report units:	UG/L
Dlr:	0.5		
Sample date:	25-JAN-17	Finding:	5.8
Chemical:	NITRATE (AS N)	Report units:	MG/L
Dlr:	0.4		
Sample date:	23-JAN-17	Finding:	3.8
Chemical:	CHLOROFORM (THM)	Report units:	UG/L
Dlr:	1.		
Sample date:	23-JAN-17	Finding:	16.3
Chemical:	TETRACHLOROETHYLENE	Report units:	UG/L
Dlr:	0.5		
Sample date:	23-JAN-17	Finding:	1.6
Chemical:	1,1-DICHLOROETHYLENE	Report units:	UG/L
Dlr:	0.5		
Sample date:	23-JAN-17	Finding:	39.8
Chemical:	TRICHLOROETHYLENE	Report units:	UG/L
Dlr:	0.5		
Sample date:	23-JAN-17	Finding:	2.1
Chemical:	CIS-1,2-DICHLOROETHYLENE	Report units:	UG/L

Dlr:	0.5		
Sample date:	23-JAN-17	Finding:	18.
Chemical:	1,4-DIOXANE	Report units:	UG/L
Dlr:	1.		
Sample date:	26-DEC-16	Finding:	3.6
Chemical:	CHLOROFORM (THM)	Report units:	UG/L
Dlr:	1.		
Sample date:	26-DEC-16	Finding:	18.3
Chemical:	TETRACHLOROETHYLENE	Report units:	UG/L
Dlr:	0.5		
Sample date:	26-DEC-16	Finding:	1.7
Chemical:	1,1-DICHLOROETHYLENE	Report units:	UG/L
Dlr:	0.5		
Sample date:	26-DEC-16	Finding:	38.
Chemical:	TRICHLOROETHYLENE	Report units:	UG/L
Dlr:	0.5		
Sample date:	26-DEC-16	Finding:	2.
Chemical:	CIS-1,2-DICHLOROETHYLENE	Report units:	UG/L
Dlr:	0.5		
Sample date:	28-NOV-16	Finding:	3.8
Chemical:	CHLOROFORM (THM)	Report units:	UG/L
Dlr:	1.		
Sample date:	28-NOV-16	Finding:	17.8
Chemical:	TETRACHLOROETHYLENE	Report units:	UG/L
Dlr:	0.5		
Sample date:	28-NOV-16	Finding:	1.9
Chemical:	1,1-DICHLOROETHYLENE	Report units:	UG/L
Dlr:	0.5		
Sample date:	28-NOV-16	Finding:	41.8
Chemical:	TRICHLOROETHYLENE	Report units:	UG/L
Dlr:	0.5		
Sample date:	28-NOV-16	Finding:	2.3
Chemical:	CIS-1,2-DICHLOROETHYLENE	Report units:	UG/L
Dlr:	0.5		
Sample date:	24-OCT-16	Finding:	6.5
Chemical:	NITRATE (AS N)	Report units:	MG/L
Dlr:	0.4		
Sample date:	24-OCT-16	Finding:	19.
Chemical:	1,4-DIOXANE	Report units:	UG/L
Dlr:	1.		
Sample date:	24-OCT-16	Finding:	3.8
Chemical:	CHLOROFORM (THM)	Report units:	UG/L
Dlr:	1.		
Sample date:	24-OCT-16	Finding:	14.9
Chemical:	TETRACHLOROETHYLENE	Report units:	UG/L
Dlr:	0.5		

Sample date:	24-OCT-16	Finding:	1.7
Chemical:	1,1-DICHLOROETHYLENE	Report units:	UG/L
Dlr:	0.5		
Sample date:	24-OCT-16	Finding:	38.
Chemical:	TRICHLOROETHYLENE	Report units:	UG/L
Dlr:	0.5		
Sample date:	24-OCT-16	Finding:	2.2
Chemical:	CIS-1,2-DICHLOROETHYLENE	Report units:	UG/L
Dlr:	0.5		
Sample date:	26-SEP-16	Finding:	17.4
Chemical:	TETRACHLOROETHYLENE	Report units:	UG/L
Dlr:	0.5		
Sample date:	26-SEP-16	Finding:	2.3
Chemical:	1,1-DICHLOROETHYLENE	Report units:	UG/L
Dlr:	0.5		
Sample date:	26-SEP-16	Finding:	40.4
Chemical:	TRICHLOROETHYLENE	Report units:	UG/L
Dlr:	0.5		
Sample date:	26-SEP-16	Finding:	2.5
Chemical:	CIS-1,2-DICHLOROETHYLENE	Report units:	UG/L
Dlr:	0.5		
Sample date:	26-SEP-16	Finding:	4.2
Chemical:	CHLOROFORM (THM)	Report units:	UG/L
Dlr:	1.		
Sample date:	22-AUG-16	Finding:	2.1
Chemical:	CIS-1,2-DICHLOROETHYLENE	Report units:	UG/L
Dlr:	0.5		
Sample date:	22-AUG-16	Finding:	47.
Chemical:	TRICHLOROETHYLENE	Report units:	UG/L
Dlr:	0.5		
Sample date:	22-AUG-16	Finding:	1.4
Chemical:	1,1-DICHLOROETHYLENE	Report units:	UG/L
Dlr:	0.5		
Sample date:	22-AUG-16	Finding:	16.
Chemical:	TETRACHLOROETHYLENE	Report units:	UG/L
Dlr:	0.5		
Sample date:	22-AUG-16	Finding:	4.
Chemical:	CHLOROFORM (THM)	Report units:	UG/L
Dlr:	1.		
Sample date:	22-AUG-16	Finding:	2.5
Chemical:	CIS-1,2-DICHLOROETHYLENE	Report units:	UG/L
Dlr:	0.5		
Sample date:	22-AUG-16	Finding:	46.
Chemical:	TRICHLOROETHYLENE	Report units:	UG/L
Dlr:	0.5		
Sample date:	22-AUG-16	Finding:	2.
Chemical:	1,1-DICHLOROETHYLENE	Report units:	UG/L

Dlr:	0.5		
Sample date:	22-AUG-16	Finding:	17.1
Chemical:	TETRACHLOROETHYLENE	Report units:	UG/L
Dlr:	0.5		
Sample date:	22-AUG-16	Finding:	4.
Chemical:	CHLOROFORM (THM)	Report units:	UG/L
Dlr:	1.		
Sample date:	22-AUG-16	Finding:	4.
Chemical:	TOTAL TRIHALOMETHANES	Report units:	UG/L
Dlr:	0.		
Sample date:	25-JUL-16	Finding:	19.
Chemical:	1,4-DIOXANE	Report units:	UG/L
Dlr:	1.		
Sample date:	25-JUL-16	Finding:	7.4
Chemical:	NITRATE (AS N)	Report units:	MG/L
Dlr:	0.4		
Sample date:	25-JUL-16	Finding:	2.6
Chemical:	CIS-1,2-DICHLOROETHYLENE	Report units:	UG/L
Dlr:	0.5		
Sample date:	25-JUL-16	Finding:	38.8
Chemical:	TRICHLOROETHYLENE	Report units:	UG/L
Dlr:	0.5		
Sample date:	25-JUL-16	Finding:	2.1
Chemical:	1,1-DICHLOROETHYLENE	Report units:	UG/L
Dlr:	0.5		
Sample date:	25-JUL-16	Finding:	16.8
Chemical:	TETRACHLOROETHYLENE	Report units:	UG/L
Dlr:	0.5		
Sample date:	25-JUL-16	Finding:	4.1
Chemical:	CHLOROFORM (THM)	Report units:	UG/L
Dlr:	1.		
Sample date:	27-JUN-16	Finding:	3.9
Chemical:	CHLOROFORM (THM)	Report units:	UG/L
Dlr:	1.		
Sample date:	27-JUN-16	Finding:	14.7
Chemical:	TETRACHLOROETHYLENE	Report units:	UG/L
Dlr:	0.5		
Sample date:	27-JUN-16	Finding:	1.9
Chemical:	1,1-DICHLOROETHYLENE	Report units:	UG/L
Dlr:	0.5		
Sample date:	27-JUN-16	Finding:	43.9
Chemical:	TRICHLOROETHYLENE	Report units:	UG/L
Dlr:	0.5		
Sample date:	27-JUN-16	Finding:	2.5
Chemical:	CIS-1,2-DICHLOROETHYLENE	Report units:	UG/L
Dlr:	0.5		

Sample date:	23-MAY-16	Finding:	2.6
Chemical:	CIS-1,2-DICHLOROETHYLENE	Report units:	UG/L
Dlr:	0.5		
Sample date:	23-MAY-16	Finding:	40.8
Chemical:	TRICHLOROETHYLENE	Report units:	UG/L
Dlr:	0.5		
Sample date:	23-MAY-16	Finding:	2.2
Chemical:	1,1-DICHLOROETHYLENE	Report units:	UG/L
Dlr:	0.5		
Sample date:	23-MAY-16	Finding:	16.9
Chemical:	TETRACHLOROETHYLENE	Report units:	UG/L
Dlr:	0.5		
Sample date:	23-MAY-16	Finding:	4.5
Chemical:	CHLOROFORM (THM)	Report units:	UG/L
Dlr:	1.		
Sample date:	28-APR-16	Finding:	6.4
Chemical:	NITRATE (AS N)	Report units:	MG/L
Dlr:	0.4		
Sample date:	25-APR-16	Finding:	16.
Chemical:	1,4-DIOXANE	Report units:	UG/L
Dlr:	1.		
Sample date:	25-APR-16	Finding:	2.5
Chemical:	CIS-1,2-DICHLOROETHYLENE	Report units:	UG/L
Dlr:	0.5		
Sample date:	25-APR-16	Finding:	43.9
Chemical:	TRICHLOROETHYLENE	Report units:	UG/L
Dlr:	0.5		
Sample date:	25-APR-16	Finding:	2.
Chemical:	1,1-DICHLOROETHYLENE	Report units:	UG/L
Dlr:	0.5		
Sample date:	25-APR-16	Finding:	14.3
Chemical:	TETRACHLOROETHYLENE	Report units:	UG/L
Dlr:	0.5		
Sample date:	25-APR-16	Finding:	4.1
Chemical:	CHLOROFORM (THM)	Report units:	UG/L
Dlr:	1.		
Sample date:	28-MAR-16	Finding:	39.7
Chemical:	TRICHLOROETHYLENE	Report units:	UG/L
Dlr:	0.5		
Sample date:	28-MAR-16	Finding:	2.5
Chemical:	CIS-1,2-DICHLOROETHYLENE	Report units:	UG/L
Dlr:	0.5		
Sample date:	28-MAR-16	Finding:	4.2
Chemical:	CHLOROFORM (THM)	Report units:	UG/L
Dlr:	1.		
Sample date:	28-MAR-16	Finding:	15.3
Chemical:	TETRACHLOROETHYLENE	Report units:	UG/L

Dlr:	0.5		
Sample date:	28-MAR-16	Finding:	1.9
Chemical:	1,1-DICHLOROETHYLENE	Report units:	UG/L
Dlr:	0.5		
Sample date:	22-FEB-16	Finding:	2.5
Chemical:	CIS-1,2-DICHLOROETHYLENE	Report units:	UG/L
Dlr:	0.5		
Sample date:	22-FEB-16	Finding:	42.7
Chemical:	TRICHLOROETHYLENE	Report units:	UG/L
Dlr:	0.5		
Sample date:	22-FEB-16	Finding:	1.7
Chemical:	1,1-DICHLOROETHYLENE	Report units:	UG/L
Dlr:	0.5		
Sample date:	22-FEB-16	Finding:	14.7
Chemical:	TETRACHLOROETHYLENE	Report units:	UG/L
Dlr:	0.5		
Sample date:	22-FEB-16	Finding:	3.9
Chemical:	CHLOROFORM (THM)	Report units:	UG/L
Dlr:	1.		
Sample date:	22-FEB-16	Finding:	6.6
Chemical:	NITRATE (AS N)	Report units:	MG/L
Dlr:	0.4		
Sample date:	25-JAN-16	Finding:	17.
Chemical:	1,4-DIOXANE	Report units:	UG/L
Dlr:	1.		
Sample date:	25-JAN-16	Finding:	2.3
Chemical:	CIS-1,2-DICHLOROETHYLENE	Report units:	UG/L
Dlr:	0.5		
Sample date:	25-JAN-16	Finding:	39.8
Chemical:	TRICHLOROETHYLENE	Report units:	UG/L
Dlr:	0.5		
Sample date:	25-JAN-16	Finding:	1.6
Chemical:	1,1-DICHLOROETHYLENE	Report units:	UG/L
Dlr:	0.5		
Sample date:	25-JAN-16	Finding:	14.
Chemical:	TETRACHLOROETHYLENE	Report units:	UG/L
Dlr:	0.5		
Sample date:	25-JAN-16	Finding:	3.8
Chemical:	CHLOROFORM (THM)	Report units:	UG/L
Dlr:	1.		
Sample date:	25-JAN-16	Finding:	6.4
Chemical:	NITRATE (AS N)	Report units:	MG/L
Dlr:	0.4		
Sample date:	28-DEC-15	Finding:	5.1
Chemical:	CHLOROFORM (THM)	Report units:	UG/L
Dlr:	1.		

Sample date:	28-DEC-15	Finding:	18.6
Chemical:	TETRACHLOROETHYLENE	Report units:	UG/L
Dlr:	0.5		
Sample date:	28-DEC-15	Finding:	2.2
Chemical:	1,1-DICHLOROETHYLENE	Report units:	UG/L
Dlr:	0.5		
Sample date:	28-DEC-15	Finding:	46.1
Chemical:	TRICHLOROETHYLENE	Report units:	UG/L
Dlr:	0.5		
Sample date:	28-DEC-15	Finding:	3.1
Chemical:	CIS-1,2-DICHLOROETHYLENE	Report units:	UG/L
Dlr:	0.5		
Sample date:	30-NOV-15	Finding:	4.3
Chemical:	CHLOROFORM (THM)	Report units:	UG/L
Dlr:	1.		
Sample date:	30-NOV-15	Finding:	16.2
Chemical:	TETRACHLOROETHYLENE	Report units:	UG/L
Dlr:	0.5		
Sample date:	30-NOV-15	Finding:	1.9
Chemical:	1,1-DICHLOROETHYLENE	Report units:	UG/L
Dlr:	0.5		
Sample date:	30-NOV-15	Finding:	43.2
Chemical:	TRICHLOROETHYLENE	Report units:	UG/L
Dlr:	0.5		
Sample date:	30-NOV-15	Finding:	2.9
Chemical:	CIS-1,2-DICHLOROETHYLENE	Report units:	UG/L
Dlr:	0.5		
Sample date:	26-OCT-15	Finding:	15.3
Chemical:	TETRACHLOROETHYLENE	Report units:	UG/L
Dlr:	0.5		
Sample date:	26-OCT-15	Finding:	1.7
Chemical:	1,1-DICHLOROETHYLENE	Report units:	UG/L
Dlr:	0.5		
Sample date:	26-OCT-15	Finding:	37.
Chemical:	TRICHLOROETHYLENE	Report units:	UG/L
Dlr:	0.5		
Sample date:	26-OCT-15	Finding:	2.8
Chemical:	CIS-1,2-DICHLOROETHYLENE	Report units:	UG/L
Dlr:	0.5		
Sample date:	26-OCT-15	Finding:	17.
Chemical:	1,4-DIOXANE	Report units:	UG/L
Dlr:	1.		
Sample date:	26-OCT-15	Finding:	6.3
Chemical:	NITRATE (AS N)	Report units:	MG/L
Dlr:	0.4		
Sample date:	26-OCT-15	Finding:	4.1
Chemical:	CHLOROFORM (THM)	Report units:	UG/L

Dlr:	1.		
Sample date:	28-SEP-15	Finding:	3.9
Chemical:	CHLOROFORM (THM)	Report units:	UG/L
Dlr:	1.		
Sample date:	28-SEP-15	Finding:	14.1
Chemical:	TETRACHLOROETHYLENE	Report units:	UG/L
Dlr:	0.5		
Sample date:	28-SEP-15	Finding:	1.6
Chemical:	1,1-DICHLOROETHYLENE	Report units:	UG/L
Dlr:	0.5		
Sample date:	28-SEP-15	Finding:	39.2
Chemical:	TRICHLOROETHYLENE	Report units:	UG/L
Dlr:	0.5		
Sample date:	28-SEP-15	Finding:	2.7
Chemical:	CIS-1,2-DICHLOROETHYLENE	Report units:	UG/L
Dlr:	0.5		
Sample date:	24-AUG-15	Finding:	4.2
Chemical:	CHLOROFORM (THM)	Report units:	UG/L
Dlr:	1.		
Sample date:	24-AUG-15	Finding:	13.7
Chemical:	TETRACHLOROETHYLENE	Report units:	UG/L
Dlr:	0.5		
Sample date:	24-AUG-15	Finding:	1.7
Chemical:	1,1-DICHLOROETHYLENE	Report units:	UG/L
Dlr:	0.5		
Sample date:	24-AUG-15	Finding:	38.2
Chemical:	TRICHLOROETHYLENE	Report units:	UG/L
Dlr:	0.5		
Sample date:	24-AUG-15	Finding:	2.8
Chemical:	CIS-1,2-DICHLOROETHYLENE	Report units:	UG/L
Dlr:	0.5		
Sample date:	24-AUG-15	Finding:	0.14
Chemical:	PHOSPHATE (AS PO4)	Report units:	UG/L
Dlr:	0.		
Sample date:	24-AUG-15	Finding:	38.
Chemical:	SILICA	Report units:	MG/L
Dlr:	0.		
Sample date:	24-AUG-15	Finding:	200.
Chemical:	BORON	Report units:	UG/L
Dlr:	100.		
Sample date:	24-AUG-15	Finding:	4.4
Chemical:	CHLOROFORM (THM)	Report units:	UG/L
Dlr:	1.		
Sample date:	24-AUG-15	Finding:	14.
Chemical:	TETRACHLOROETHYLENE	Report units:	UG/L
Dlr:	0.5		

Sample date:	24-AUG-15	Finding:	1.5
Chemical:	1,1-DICHLOROETHYLENE	Report units:	UG/L
Dlr:	0.5		
Sample date:	24-AUG-15	Finding:	49.
Chemical:	TRICHLOROETHYLENE	Report units:	UG/L
Dlr:	0.5		
Sample date:	24-AUG-15	Finding:	2.9
Chemical:	CIS-1,2-DICHLOROETHYLENE	Report units:	UG/L
Dlr:	0.5		
Sample date:	24-AUG-15	Finding:	4.4
Chemical:	TOTAL TRIHALOMETHANES	Report units:	UG/L
Dlr:	0.		
Sample date:	27-JUL-15	Finding:	27.5
Chemical:	NITRATE (AS NO3)	Report units:	MG/L
Dlr:	2.		
Sample date:	27-JUL-15	Finding:	2.9
Chemical:	CIS-1,2-DICHLOROETHYLENE	Report units:	UG/L
Dlr:	0.5		
Sample date:	27-JUL-15	Finding:	15.4
Chemical:	TETRACHLOROETHYLENE	Report units:	UG/L
Dlr:	0.5		
Sample date:	27-JUL-15	Finding:	1.6
Chemical:	1,1-DICHLOROETHYLENE	Report units:	UG/L
Dlr:	0.5		
Sample date:	27-JUL-15	Finding:	45.6
Chemical:	TRICHLOROETHYLENE	Report units:	UG/L
Dlr:	0.5		
Sample date:	27-JUL-15	Finding:	4.5
Chemical:	CHLOROFORM (THM)	Report units:	UG/L
Dlr:	1.		
Sample date:	27-JUL-15	Finding:	20.
Chemical:	1,4-DIOXANE	Report units:	UG/L
Dlr:	1.		
Sample date:	22-JUN-15	Finding:	4.7
Chemical:	CHLOROFORM (THM)	Report units:	UG/L
Dlr:	1.		
Sample date:	22-JUN-15	Finding:	2.
Chemical:	1,1-DICHLOROETHYLENE	Report units:	UG/L
Dlr:	0.5		
Sample date:	22-JUN-15	Finding:	14.3
Chemical:	TETRACHLOROETHYLENE	Report units:	UG/L
Dlr:	0.5		
Sample date:	22-JUN-15	Finding:	3.
Chemical:	CIS-1,2-DICHLOROETHYLENE	Report units:	UG/L
Dlr:	0.5		
Sample date:	22-JUN-15	Finding:	40.
Chemical:	TRICHLOROETHYLENE	Report units:	UG/L

Dlr:	0.5		
Sample date:	26-MAY-15	Finding:	1.8
Chemical:	1,1-DICHLOROETHYLENE	Report units:	UG/L
Dlr:	0.5		
Sample date:	26-MAY-15	Finding:	4.1
Chemical:	CHLOROFORM (THM)	Report units:	UG/L
Dlr:	1.		
Sample date:	26-MAY-15	Finding:	38.4
Chemical:	TRICHLOROETHYLENE	Report units:	UG/L
Dlr:	0.5		
Sample date:	26-MAY-15	Finding:	14.
Chemical:	TETRACHLOROETHYLENE	Report units:	UG/L
Dlr:	0.5		
Sample date:	26-MAY-15	Finding:	2.8
Chemical:	CIS-1,2-DICHLOROETHYLENE	Report units:	UG/L
Dlr:	0.5		
Sample date:	27-APR-15	Finding:	16.
Chemical:	1,4-DIOXANE	Report units:	UG/L
Dlr:	1.		
Sample date:	27-APR-15	Finding:	4.
Chemical:	CHLOROFORM (THM)	Report units:	UG/L
Dlr:	1.		
Sample date:	27-APR-15	Finding:	2.7
Chemical:	CIS-1,2-DICHLOROETHYLENE	Report units:	UG/L
Dlr:	0.5		
Sample date:	27-APR-15	Finding:	1.5
Chemical:	1,1-DICHLOROETHYLENE	Report units:	UG/L
Dlr:	0.5		
Sample date:	27-APR-15	Finding:	13.5
Chemical:	TETRACHLOROETHYLENE	Report units:	UG/L
Dlr:	0.5		
Sample date:	27-APR-15	Finding:	25.6
Chemical:	NITRATE (AS NO3)	Report units:	MG/L
Dlr:	2.		
Sample date:	27-APR-15	Finding:	33.1
Chemical:	TRICHLOROETHYLENE	Report units:	UG/L
Dlr:	0.5		
Sample date:	23-MAR-15	Finding:	39.7
Chemical:	TRICHLOROETHYLENE	Report units:	UG/L
Dlr:	0.5		
Sample date:	23-MAR-15	Finding:	2.8
Chemical:	CIS-1,2-DICHLOROETHYLENE	Report units:	UG/L
Dlr:	0.5		
Sample date:	23-MAR-15	Finding:	2.
Chemical:	1,1-DICHLOROETHYLENE	Report units:	UG/L
Dlr:	0.5		

Sample date:	23-MAR-15	Finding:	14.5
Chemical:	TETRACHLOROETHYLENE	Report units:	UG/L
Dlr:	0.5		
Sample date:	23-MAR-15	Finding:	4.3
Chemical:	CHLOROFORM (THM)	Report units:	UG/L
Dlr:	1.		
Sample date:	23-FEB-15	Finding:	570.
Chemical:	NITRATE + NITRITE (AS N)	Report units:	MG/L
Dlr:	0.4		
Sample date:	23-FEB-15	Finding:	0.38
Chemical:	TURBIDITY, LABORATORY	Report units:	NTU
Dlr:	0.1		
Sample date:	23-FEB-15	Finding:	2.8
Chemical:	CIS-1,2-DICHLOROETHYLENE	Report units:	UG/L
Dlr:	0.5		
Sample date:	23-FEB-15	Finding:	933.
Chemical:	TOTAL DISSOLVED SOLIDS	Report units:	MG/L
Dlr:	0.		
Sample date:	23-FEB-15	Finding:	40.7
Chemical:	TRICHLOROETHYLENE	Report units:	UG/L
Dlr:	0.5		
Sample date:	23-FEB-15	Finding:	1.8
Chemical:	1,1-DICHLOROETHYLENE	Report units:	UG/L
Dlr:	0.5		
Sample date:	23-FEB-15	Finding:	14.8
Chemical:	TETRACHLOROETHYLENE	Report units:	UG/L
Dlr:	0.5		
Sample date:	23-FEB-15	Finding:	4.4
Chemical:	CHLOROFORM (THM)	Report units:	UG/L
Dlr:	1.		
Sample date:	23-FEB-15	Finding:	4.
Chemical:	VANADIUM	Report units:	UG/L
Dlr:	3.		
Sample date:	23-FEB-15	Finding:	7.7
Chemical:	MOLYDBENDUM	Report units:	UG/L
Dlr:	0.		
Sample date:	23-FEB-15	Finding:	26.9
Chemical:	MANGANESE	Report units:	UG/L
Dlr:	20.		
Sample date:	23-FEB-15	Finding:	32.2
Chemical:	IRON	Report units:	UG/L
Dlr:	100.		
Sample date:	23-FEB-15	Finding:	63.6
Chemical:	BARIUM	Report units:	UG/L
Dlr:	100.		
Sample date:	23-FEB-15	Finding:	0.35
Chemical:	FLUORIDE (F) (NATURAL-SOURCE)	Report units:	MG/L

Dlr:	0.1		
Sample date:	23-FEB-15	Finding:	257.
Chemical:	SULFATE	Report units:	MG/L
Dlr:	0.5		
Sample date:	23-FEB-15	Finding:	111.
Chemical:	CHLORIDE	Report units:	MG/L
Dlr:	0.		
Sample date:	23-FEB-15	Finding:	2.9
Chemical:	POTASSIUM	Report units:	MG/L
Dlr:	0.		
Sample date:	23-FEB-15	Finding:	96.
Chemical:	SODIUM	Report units:	MG/L
Dlr:	0.		
Sample date:	23-FEB-15	Finding:	59.3
Chemical:	MAGNESIUM	Report units:	MG/L
Dlr:	0.		
Sample date:	23-FEB-15	Finding:	139.
Chemical:	CALCIUM	Report units:	MG/L
Dlr:	0.		
Sample date:	23-FEB-15	Finding:	592.
Chemical:	HARDNESS (TOTAL) AS CACO3	Report units:	MG/L
Dlr:	0.		
Sample date:	23-FEB-15	Finding:	404.
Chemical:	BICARBONATE ALKALINITY	Report units:	MG/L
Dlr:	0.		
Sample date:	23-FEB-15	Finding:	331.
Chemical:	ALKALINITY (TOTAL) AS CACO3	Report units:	MG/L
Dlr:	0.		
Sample date:	23-FEB-15	Finding:	7.3
Chemical:	PH, LABORATORY	Report units:	Not Reported
Dlr:	0.		
Sample date:	23-FEB-15	Finding:	1350.
Chemical:	SPECIFIC CONDUCTANCE	Report units:	US
Dlr:	0.		
Sample date:	23-FEB-15	Finding:	25.4
Chemical:	NITRATE (AS NO3)	Report units:	MG/L
Dlr:	2.		
Sample date:	26-JAN-15	Finding:	4.3
Chemical:	TOTAL TRIHALOMETHANES	Report units:	UG/L
Dlr:	0.		
Sample date:	26-JAN-15	Finding:	2.5
Chemical:	CIS-1,2-DICHLOROETHYLENE	Report units:	UG/L
Dlr:	0.5		
Sample date:	26-JAN-15	Finding:	51.
Chemical:	TRICHLOROETHYLENE	Report units:	UG/L
Dlr:	0.5		

Sample date:	26-JAN-15	Finding:	1.7
Chemical:	1,1-DICHLOROETHYLENE	Report units:	UG/L
Dlr:	0.5		
Sample date:	26-JAN-15	Finding:	15.
Chemical:	TETRACHLOROETHYLENE	Report units:	UG/L
Dlr:	0.5		
Sample date:	26-JAN-15	Finding:	4.3
Chemical:	CHLOROFORM (THM)	Report units:	UG/L
Dlr:	1.		
Sample date:	26-JAN-15	Finding:	25.1
Chemical:	NITRATE (AS NO3)	Report units:	MG/L
Dlr:	2.		
Sample date:	26-JAN-15	Finding:	16.
Chemical:	1,4-DIOXANE	Report units:	UG/L
Dlr:	1.		
Sample date:	22-DEC-14	Finding:	2.1
Chemical:	CIS-1,2-DICHLOROETHYLENE	Report units:	UG/L
Dlr:	0.5		
Sample date:	22-DEC-14	Finding:	45.
Chemical:	TRICHLOROETHYLENE	Report units:	UG/L
Dlr:	0.5		
Sample date:	22-DEC-14	Finding:	1.6
Chemical:	1,1-DICHLOROETHYLENE	Report units:	UG/L
Dlr:	0.5		
Sample date:	22-DEC-14	Finding:	14.
Chemical:	TETRACHLOROETHYLENE	Report units:	UG/L
Dlr:	0.5		
Sample date:	22-DEC-14	Finding:	4.4
Chemical:	CHLOROFORM (THM)	Report units:	UG/L
Dlr:	1.		
Sample date:	22-DEC-14	Finding:	4.4
Chemical:	TOTAL TRIHALOMETHANES	Report units:	UG/L
Dlr:	0.		
Sample date:	24-NOV-14	Finding:	2.5
Chemical:	CIS-1,2-DICHLOROETHYLENE	Report units:	UG/L
Dlr:	0.5		
Sample date:	24-NOV-14	Finding:	47.
Chemical:	TRICHLOROETHYLENE	Report units:	UG/L
Dlr:	0.5		
Sample date:	24-NOV-14	Finding:	1.6
Chemical:	1,1-DICHLOROETHYLENE	Report units:	UG/L
Dlr:	0.5		
Sample date:	24-NOV-14	Finding:	15.
Chemical:	TETRACHLOROETHYLENE	Report units:	UG/L
Dlr:	0.5		
Sample date:	24-NOV-14	Finding:	4.8
Chemical:	CHLOROFORM (THM)	Report units:	UG/L

Dlr:	1.		
Sample date:	24-NOV-14	Finding:	4.8
Chemical:	TOTAL TRIHALOMETHANES	Report units:	UG/L
Dlr:	0.		
Sample date:	27-OCT-14	Finding:	2.2
Chemical:	CIS-1,2-DICHLOROETHYLENE	Report units:	UG/L
Dlr:	0.5		
Sample date:	27-OCT-14	Finding:	4.2
Chemical:	TOTAL TRIHALOMETHANES	Report units:	UG/L
Dlr:	0.		
Sample date:	27-OCT-14	Finding:	26.
Chemical:	NITRATE (AS NO3)	Report units:	MG/L
Dlr:	2.		
Sample date:	27-OCT-14	Finding:	38.
Chemical:	SILICA	Report units:	MG/L
Dlr:	0.		
Sample date:	27-OCT-14	Finding:	4.2
Chemical:	CHLOROFORM (THM)	Report units:	UG/L
Dlr:	1.		
Sample date:	27-OCT-14	Finding:	16.
Chemical:	TETRACHLOROETHYLENE	Report units:	UG/L
Dlr:	0.5		
Sample date:	27-OCT-14	Finding:	1.8
Chemical:	1,1-DICHLOROETHYLENE	Report units:	UG/L
Dlr:	0.5		
Sample date:	27-OCT-14	Finding:	42.
Chemical:	TRICHLOROETHYLENE	Report units:	UG/L
Dlr:	0.5		
Sample date:	22-SEP-14	Finding:	1.6
Chemical:	CIS-1,2-DICHLOROETHYLENE	Report units:	UG/L
Dlr:	0.5		
Sample date:	22-SEP-14	Finding:	4.
Chemical:	TOTAL TRIHALOMETHANES	Report units:	UG/L
Dlr:	0.		
Sample date:	22-SEP-14	Finding:	39.
Chemical:	TRICHLOROETHYLENE	Report units:	UG/L
Dlr:	0.5		
Sample date:	22-SEP-14	Finding:	1.4
Chemical:	1,1-DICHLOROETHYLENE	Report units:	UG/L
Dlr:	0.5		
Sample date:	22-SEP-14	Finding:	14.
Chemical:	TETRACHLOROETHYLENE	Report units:	UG/L
Dlr:	0.5		
Sample date:	22-SEP-14	Finding:	4.
Chemical:	CHLOROFORM (THM)	Report units:	UG/L
Dlr:	1.		

Sample date:	25-AUG-14	Finding:	14.
Chemical:	TETRACHLOROETHYLENE	Report units:	UG/L
Dlr:	0.5		
Sample date:	25-AUG-14	Finding:	1.4
Chemical:	1,1-DICHLOROETHYLENE	Report units:	UG/L
Dlr:	0.5		
Sample date:	25-AUG-14	Finding:	39.
Chemical:	TRICHLOROETHYLENE	Report units:	UG/L
Dlr:	0.5		
Sample date:	25-AUG-14	Finding:	3.6
Chemical:	CHLOROFORM (THM)	Report units:	UG/L
Dlr:	1.		
Sample date:	25-AUG-14	Finding:	3.6
Chemical:	TOTAL TRIHALOMETHANES	Report units:	UG/L
Dlr:	0.		
Sample date:	25-AUG-14	Finding:	1.9
Chemical:	CIS-1,2-DICHLOROETHYLENE	Report units:	UG/L
Dlr:	0.5		
Sample date:	28-JUL-14	Finding:	26.3
Chemical:	NITRATE (AS NO3)	Report units:	MG/L
Dlr:	2.		
Sample date:	28-JUL-14	Finding:	3.6
Chemical:	CHLOROFORM (THM)	Report units:	UG/L
Dlr:	1.		
Sample date:	28-JUL-14	Finding:	13.
Chemical:	TETRACHLOROETHYLENE	Report units:	UG/L
Dlr:	0.5		
Sample date:	28-JUL-14	Finding:	1.2
Chemical:	1,1-DICHLOROETHYLENE	Report units:	UG/L
Dlr:	0.5		
Sample date:	28-JUL-14	Finding:	34.
Chemical:	TRICHLOROETHYLENE	Report units:	UG/L
Dlr:	0.5		
Sample date:	28-JUL-14	Finding:	1.6
Chemical:	CIS-1,2-DICHLOROETHYLENE	Report units:	UG/L
Dlr:	0.5		
Sample date:	28-JUL-14	Finding:	16.
Chemical:	1,4-DIOXANE	Report units:	UG/L
Dlr:	1.		
Sample date:	28-JUL-14	Finding:	3.6
Chemical:	TOTAL TRIHALOMETHANES	Report units:	UG/L
Dlr:	0.		
Sample date:	23-JUN-14	Finding:	2.2
Chemical:	CIS-1,2-DICHLOROETHYLENE	Report units:	UG/L
Dlr:	0.5		
Sample date:	23-JUN-14	Finding:	44.
Chemical:	TRICHLOROETHYLENE	Report units:	UG/L

Dlr:	0.5		
Sample date:	23-JUN-14	Finding:	1.6
Chemical:	1,1-DICHLOROETHYLENE	Report units:	UG/L
Dlr:	0.5		
Sample date:	23-JUN-14	Finding:	16.
Chemical:	TETRACHLOROETHYLENE	Report units:	UG/L
Dlr:	0.5		
Sample date:	23-JUN-14	Finding:	4.1
Chemical:	CHLOROFORM (THM)	Report units:	UG/L
Dlr:	1.		
Sample date:	23-JUN-14	Finding:	4.1
Chemical:	TOTAL TRIHALOMETHANES	Report units:	UG/L
Dlr:	0.		
Sample date:	27-MAY-14	Finding:	15.
Chemical:	TETRACHLOROETHYLENE	Report units:	UG/L
Dlr:	0.5		
Sample date:	27-MAY-14	Finding:	4.3
Chemical:	CHLOROFORM (THM)	Report units:	UG/L
Dlr:	1.		
Sample date:	27-MAY-14	Finding:	1.5
Chemical:	1,1-DICHLOROETHYLENE	Report units:	UG/L
Dlr:	0.5		
Sample date:	27-MAY-14	Finding:	4.3
Chemical:	TOTAL TRIHALOMETHANES	Report units:	UG/L
Dlr:	0.		
Sample date:	27-MAY-14	Finding:	2.1
Chemical:	CIS-1,2-DICHLOROETHYLENE	Report units:	UG/L
Dlr:	0.5		
Sample date:	27-MAY-14	Finding:	37.
Chemical:	TRICHLOROETHYLENE	Report units:	UG/L
Dlr:	0.5		
Sample date:	28-APR-14	Finding:	16.
Chemical:	1,4-DIOXANE	Report units:	UG/L
Dlr:	1.		
Sample date:	28-APR-14	Finding:	14.
Chemical:	TETRACHLOROETHYLENE	Report units:	UG/L
Dlr:	0.5		
Sample date:	28-APR-14	Finding:	1.4
Chemical:	1,1-DICHLOROETHYLENE	Report units:	UG/L
Dlr:	0.5		
Sample date:	28-APR-14	Finding:	40.
Chemical:	TRICHLOROETHYLENE	Report units:	UG/L
Dlr:	0.5		
Sample date:	28-APR-14	Finding:	1.8
Chemical:	CIS-1,2-DICHLOROETHYLENE	Report units:	UG/L
Dlr:	0.5		

Sample date:	28-APR-14	Finding:	4.1
Chemical:	CHLOROFORM (THM)	Report units:	UG/L
Dlr:	1.		
Sample date:	28-APR-14	Finding:	27.2
Chemical:	NITRATE (AS NO3)	Report units:	MG/L
Dlr:	2.		
Sample date:	28-APR-14	Finding:	4.1
Chemical:	TOTAL TRIHALOMETHANES	Report units:	UG/L
Dlr:	0.		
Sample date:	24-MAR-14	Finding:	14.
Chemical:	TETRACHLOROETHYLENE	Report units:	UG/L
Dlr:	0.5		
Sample date:	24-MAR-14	Finding:	1.2
Chemical:	1,1-DICHLOROETHYLENE	Report units:	UG/L
Dlr:	0.5		
Sample date:	24-MAR-14	Finding:	38.
Chemical:	TRICHLOROETHYLENE	Report units:	UG/L
Dlr:	0.5		
Sample date:	24-MAR-14	Finding:	2.1
Chemical:	CIS-1,2-DICHLOROETHYLENE	Report units:	UG/L
Dlr:	0.5		
Sample date:	24-MAR-14	Finding:	4.1
Chemical:	TOTAL TRIHALOMETHANES	Report units:	UG/L
Dlr:	0.		
Sample date:	24-MAR-14	Finding:	4.1
Chemical:	CHLOROFORM (THM)	Report units:	UG/L
Dlr:	1.		
Sample date:	24-FEB-14	Finding:	2.2
Chemical:	CIS-1,2-DICHLOROETHYLENE	Report units:	UG/L
Dlr:	0.5		
Sample date:	24-FEB-14	Finding:	39.3
Chemical:	TRICHLOROETHYLENE	Report units:	UG/L
Dlr:	0.5		
Sample date:	24-FEB-14	Finding:	4.3
Chemical:	CHLOROFORM (THM)	Report units:	UG/L
Dlr:	1.		
Sample date:	24-FEB-14	Finding:	14.8
Chemical:	TETRACHLOROETHYLENE	Report units:	UG/L
Dlr:	0.5		
Sample date:	24-FEB-14	Finding:	1.3
Chemical:	1,1-DICHLOROETHYLENE	Report units:	UG/L
Dlr:	0.5		
Sample date:	27-JAN-14	Finding:	1.2
Chemical:	1,1-DICHLOROETHYLENE	Report units:	UG/L
Dlr:	0.5		
Sample date:	27-JAN-14	Finding:	13.9
Chemical:	TETRACHLOROETHYLENE	Report units:	UG/L

Dlr:	0.5		
Sample date:	27-JAN-14	Finding:	4.2
Chemical:	CHLOROFORM (THM)	Report units:	UG/L
Dlr:	1.		
Sample date:	27-JAN-14	Finding:	35.
Chemical:	TRICHLOROETHYLENE	Report units:	UG/L
Dlr:	0.5		
Sample date:	27-JAN-14	Finding:	27.2
Chemical:	NITRATE (AS NO3)	Report units:	MG/L
Dlr:	2.		
Sample date:	27-JAN-14	Finding:	13.
Chemical:	1,4-DIOXANE	Report units:	UG/L
Dlr:	1.		
Sample date:	27-JAN-14	Finding:	2.3
Chemical:	CIS-1,2-DICHLOROETHYLENE	Report units:	UG/L
Dlr:	0.5		
Sample date:	23-DEC-13	Finding:	32.6
Chemical:	TRICHLOROETHYLENE	Report units:	UG/L
Dlr:	0.5		
Sample date:	23-DEC-13	Finding:	1.5
Chemical:	1,1-DICHLOROETHYLENE	Report units:	UG/L
Dlr:	0.5		
Sample date:	23-DEC-13	Finding:	15.3
Chemical:	TETRACHLOROETHYLENE	Report units:	UG/L
Dlr:	0.5		
Sample date:	23-DEC-13	Finding:	4.6
Chemical:	CHLOROFORM (THM)	Report units:	UG/L
Dlr:	1.		
Sample date:	23-DEC-13	Finding:	2.8
Chemical:	CIS-1,2-DICHLOROETHYLENE	Report units:	UG/L
Dlr:	0.5		
Sample date:	25-NOV-13	Finding:	45.3
Chemical:	TRICHLOROETHYLENE	Report units:	UG/L
Dlr:	0.5		
Sample date:	25-NOV-13	Finding:	1.4
Chemical:	1,1-DICHLOROETHYLENE	Report units:	UG/L
Dlr:	0.5		
Sample date:	25-NOV-13	Finding:	14.
Chemical:	TETRACHLOROETHYLENE	Report units:	UG/L
Dlr:	0.5		
Sample date:	25-NOV-13	Finding:	4.4
Chemical:	CHLOROFORM (THM)	Report units:	UG/L
Dlr:	1.		
Sample date:	25-NOV-13	Finding:	3.
Chemical:	CIS-1,2-DICHLOROETHYLENE	Report units:	UG/L
Dlr:	0.5		

Sample date:	28-OCT-13	Finding:	26.8
Chemical:	NITRATE (AS NO3)	Report units:	MG/L
Dlr:	2.		
Sample date:	28-OCT-13	Finding:	3.4
Chemical:	CIS-1,2-DICHLOROETHYLENE	Report units:	UG/L
Dlr:	0.5		
Sample date:	28-OCT-13	Finding:	16.
Chemical:	1,4-DIOXANE	Report units:	UG/L
Dlr:	1.		
Sample date:	28-OCT-13	Finding:	4.5
Chemical:	CHLOROFORM (THM)	Report units:	UG/L
Dlr:	1.		
Sample date:	28-OCT-13	Finding:	14.
Chemical:	TETRACHLOROETHYLENE	Report units:	UG/L
Dlr:	0.5		
Sample date:	28-OCT-13	Finding:	1.4
Chemical:	1,1-DICHLOROETHYLENE	Report units:	UG/L
Dlr:	0.5		
Sample date:	28-OCT-13	Finding:	42.9
Chemical:	TRICHLOROETHYLENE	Report units:	UG/L
Dlr:	0.5		
Sample date:	23-SEP-13	Finding:	57.5
Chemical:	TRICHLOROETHYLENE	Report units:	UG/L
Dlr:	0.5		
Sample date:	23-SEP-13	Finding:	1.1
Chemical:	1,1-DICHLOROETHYLENE	Report units:	UG/L
Dlr:	0.5		
Sample date:	23-SEP-13	Finding:	3.2
Chemical:	CIS-1,2-DICHLOROETHYLENE	Report units:	UG/L
Dlr:	0.5		
Sample date:	23-SEP-13	Finding:	13.8
Chemical:	TETRACHLOROETHYLENE	Report units:	UG/L
Dlr:	0.5		
Sample date:	23-SEP-13	Finding:	4.1
Chemical:	CHLOROFORM (THM)	Report units:	UG/L
Dlr:	1.		
Sample date:	26-AUG-13	Finding:	1.4
Chemical:	1,1-DICHLOROETHYLENE	Report units:	UG/L
Dlr:	0.5		
Sample date:	26-AUG-13	Finding:	12.
Chemical:	TETRACHLOROETHYLENE	Report units:	UG/L
Dlr:	0.5		
Sample date:	26-AUG-13	Finding:	4.2
Chemical:	CHLOROFORM (THM)	Report units:	UG/L
Dlr:	1.		
Sample date:	26-AUG-13	Finding:	6.
Chemical:	URANIUM (PCI/L)	Report units:	PCI/L

Dlr:	1.		
Sample date:	26-AUG-13	Finding:	0.14
Chemical:	RADIUM 226 COUNTING ERROR	Report units:	PCI/L
Dlr:	0.		
Sample date:	26-AUG-13	Finding:	2.7
Chemical:	CIS-1,2-DICHLOROETHYLENE	Report units:	UG/L
Dlr:	0.5		
Sample date:	26-AUG-13	Finding:	46.7
Chemical:	TRICHLOROETHYLENE	Report units:	UG/L
Dlr:	0.5		
Sample date:	26-AUG-13	Finding:	1.2
Chemical:	1,1-DICHLOROETHYLENE	Report units:	UG/L
Dlr:	0.5		
Sample date:	26-AUG-13	Finding:	13.3
Chemical:	TETRACHLOROETHYLENE	Report units:	UG/L
Dlr:	0.5		
Sample date:	26-AUG-13	Finding:	4.1
Chemical:	CHLOROFORM (THM)	Report units:	UG/L
Dlr:	1.		
Sample date:	26-AUG-13	Finding:	1.83
Chemical:	GROSS ALPHA COUNTING ERROR	Report units:	PCI/L
Dlr:	0.		
Sample date:	26-AUG-13	Finding:	3.86
Chemical:	GROSS ALPHA	Report units:	PCI/L
Dlr:	3.		
Sample date:	26-AUG-13	Finding:	57.
Chemical:	TRICHLOROETHYLENE	Report units:	UG/L
Dlr:	0.5		
Sample date:	26-AUG-13	Finding:	2.8
Chemical:	CIS-1,2-DICHLOROETHYLENE	Report units:	UG/L
Dlr:	0.5		
Sample date:	26-AUG-13	Finding:	4.2
Chemical:	TOTAL TRIHALOMETHANES	Report units:	UG/L
Dlr:	0.		
Sample date:	26-AUG-13	Finding:	0.4
Chemical:	RADIUM 226 MDA95	Report units:	PCI/L
Dlr:	0.		
Sample date:	26-AUG-13	Finding:	0.81
Chemical:	RADIUM 228 MDA95	Report units:	PCI/L
Dlr:	0.		
Sample date:	26-AUG-13	Finding:	1.7
Chemical:	CHROMIUM, HEXAVALENT	Report units:	UG/L
Dlr:	1.		
Sample date:	22-JUL-13	Finding:	2.4
Chemical:	CIS-1,2-DICHLOROETHYLENE	Report units:	UG/L
Dlr:	0.5		

Sample date:	22-JUL-13	Finding:	29.6
Chemical:	NITRATE (AS NO3)	Report units:	MG/L
Dlr:	2.		
Sample date:	22-JUL-13	Finding:	4.3
Chemical:	CHLOROFORM (THM)	Report units:	UG/L
Dlr:	1.		
Sample date:	22-JUL-13	Finding:	14.1
Chemical:	TETRACHLOROETHYLENE	Report units:	UG/L
Dlr:	0.5		
Sample date:	22-JUL-13	Finding:	1.4
Chemical:	1,1-DICHLOROETHYLENE	Report units:	UG/L
Dlr:	0.5		
Sample date:	22-JUL-13	Finding:	48.8
Chemical:	TRICHLOROETHYLENE	Report units:	UG/L
Dlr:	0.5		
Sample date:	22-JUL-13	Finding:	19.
Chemical:	1,4-DIOXANE	Report units:	UG/L
Dlr:	1.		
Sample date:	28-MAY-13	Finding:	49.3
Chemical:	TRICHLOROETHYLENE	Report units:	UG/L
Dlr:	0.5		
Sample date:	28-MAY-13	Finding:	1.5
Chemical:	1,1-DICHLOROETHYLENE	Report units:	UG/L
Dlr:	0.5		
Sample date:	28-MAY-13	Finding:	14.3
Chemical:	TETRACHLOROETHYLENE	Report units:	UG/L
Dlr:	0.5		
Sample date:	28-MAY-13	Finding:	4.2
Chemical:	CHLOROFORM (THM)	Report units:	UG/L
Dlr:	1.		
Sample date:	28-MAY-13	Finding:	2.9
Chemical:	CIS-1,2-DICHLOROETHYLENE	Report units:	UG/L
Dlr:	0.5		
Sample date:	22-APR-13	Finding:	1.4
Chemical:	1,1-DICHLOROETHYLENE	Report units:	UG/L
Dlr:	0.5		
Sample date:	22-APR-13	Finding:	50.8
Chemical:	TRICHLOROETHYLENE	Report units:	UG/L
Dlr:	0.5		
Sample date:	22-APR-13	Finding:	27.1
Chemical:	NITRATE (AS NO3)	Report units:	MG/L
Dlr:	2.		
Sample date:	22-APR-13	Finding:	19.
Chemical:	1,4-DIOXANE	Report units:	UG/L
Dlr:	1.		
Sample date:	22-APR-13	Finding:	14.
Chemical:	TETRACHLOROETHYLENE	Report units:	UG/L

Dlr:	0.5		
Sample date:	22-APR-13	Finding:	2.5
Chemical:	CIS-1,2-DICHLOROETHYLENE	Report units:	UG/L
Dlr:	0.5		
Sample date:	22-APR-13	Finding:	4.2
Chemical:	CHLOROFORM (THM)	Report units:	UG/L
Dlr:	1.		
Sample date:	25-MAR-13	Finding:	42.8
Chemical:	TRICHLOROETHYLENE	Report units:	UG/L
Dlr:	0.5		
Sample date:	25-MAR-13	Finding:	1.8
Chemical:	1,1-DICHLOROETHYLENE	Report units:	UG/L
Dlr:	0.5		
Sample date:	25-MAR-13	Finding:	13.9
Chemical:	TETRACHLOROETHYLENE	Report units:	UG/L
Dlr:	0.5		
Sample date:	25-MAR-13	Finding:	4.5
Chemical:	CHLOROFORM (THM)	Report units:	UG/L
Dlr:	1.		
Sample date:	25-MAR-13	Finding:	2.9
Chemical:	CIS-1,2-DICHLOROETHYLENE	Report units:	UG/L
Dlr:	0.5		
Sample date:	25-FEB-13	Finding:	4.5
Chemical:	CHLOROFORM (THM)	Report units:	UG/L
Dlr:	1.		
Sample date:	25-FEB-13	Finding:	14.7
Chemical:	TETRACHLOROETHYLENE	Report units:	UG/L
Dlr:	0.5		
Sample date:	25-FEB-13	Finding:	1.3
Chemical:	1,1-DICHLOROETHYLENE	Report units:	UG/L
Dlr:	0.5		
Sample date:	25-FEB-13	Finding:	2.3
Chemical:	CIS-1,2-DICHLOROETHYLENE	Report units:	UG/L
Dlr:	0.5		
Sample date:	25-FEB-13	Finding:	48.6
Chemical:	TRICHLOROETHYLENE	Report units:	UG/L
Dlr:	0.5		
Sample date:	28-JAN-13	Finding:	2.5
Chemical:	CIS-1,2-DICHLOROETHYLENE	Report units:	UG/L
Dlr:	0.5		
Sample date:	28-JAN-13	Finding:	28.
Chemical:	NITRATE (AS NO3)	Report units:	MG/L
Dlr:	2.		
Sample date:	28-JAN-13	Finding:	57.7
Chemical:	TRICHLOROETHYLENE	Report units:	UG/L
Dlr:	0.5		

Sample date:	28-JAN-13	Finding:	1.6
Chemical:	1,1-DICHLOROETHYLENE	Report units:	UG/L
Dlr:	0.5		
Sample date:	28-JAN-13	Finding:	15.7
Chemical:	TETRACHLOROETHYLENE	Report units:	UG/L
Dlr:	0.5		
Sample date:	28-JAN-13	Finding:	4.8
Chemical:	CHLOROFORM (THM)	Report units:	UG/L
Dlr:	1.		
Sample date:	28-JAN-13	Finding:	20.
Chemical:	1,4-DIOXANE	Report units:	UG/L
Dlr:	1.		
Sample date:	24-DEC-12	Finding:	51.1
Chemical:	TRICHLOROETHYLENE	Report units:	UG/L
Dlr:	0.5		
Sample date:	24-DEC-12	Finding:	1.7
Chemical:	1,1-DICHLOROETHYLENE	Report units:	UG/L
Dlr:	0.5		
Sample date:	24-DEC-12	Finding:	16.2
Chemical:	TETRACHLOROETHYLENE	Report units:	UG/L
Dlr:	0.5		
Sample date:	24-DEC-12	Finding:	4.8
Chemical:	CHLOROFORM (THM)	Report units:	UG/L
Dlr:	1.		
Sample date:	24-DEC-12	Finding:	2.4
Chemical:	CIS-1,2-DICHLOROETHYLENE	Report units:	UG/L
Dlr:	0.5		
Sample date:	26-NOV-12	Finding:	20.6
Chemical:	NITRATE (AS NO3)	Report units:	MG/L
Dlr:	2.		
Sample date:	26-NOV-12	Finding:	4.17
Chemical:	MANGANESE	Report units:	UG/L
Dlr:	20.		
Sample date:	26-NOV-12	Finding:	139.
Chemical:	IRON	Report units:	UG/L
Dlr:	100.		
Sample date:	26-NOV-12	Finding:	2.9
Chemical:	CIS-1,2-DICHLOROETHYLENE	Report units:	UG/L
Dlr:	0.5		
Sample date:	26-NOV-12	Finding:	63.2
Chemical:	TRICHLOROETHYLENE	Report units:	UG/L
Dlr:	0.5		
Sample date:	26-NOV-12	Finding:	2.2
Chemical:	1,1-DICHLOROETHYLENE	Report units:	UG/L
Dlr:	0.5		
Sample date:	26-NOV-12	Finding:	15.8
Chemical:	TETRACHLOROETHYLENE	Report units:	UG/L

Dlr:	0.5		
Sample date:	26-NOV-12	Finding:	5.3
Chemical:	CHLOROFORM (THM)	Report units:	UG/L
Dlr:	1.		
Sample date:	26-NOV-12	Finding:	27.9
Chemical:	NITRATE (AS NO3)	Report units:	MG/L
Dlr:	2.		
Sample date:	22-OCT-12	Finding:	18.
Chemical:	1,4-DIOXANE	Report units:	UG/L
Dlr:	1.		
Sample date:	22-OCT-12	Finding:	4.9
Chemical:	CHLOROFORM (THM)	Report units:	UG/L
Dlr:	1.		
Sample date:	22-OCT-12	Finding:	16.2
Chemical:	TETRACHLOROETHYLENE	Report units:	UG/L
Dlr:	0.5		
Sample date:	22-OCT-12	Finding:	1.9
Chemical:	1,1-DICHLOROETHYLENE	Report units:	UG/L
Dlr:	0.5		
Sample date:	22-OCT-12	Finding:	59.4
Chemical:	TRICHLOROETHYLENE	Report units:	UG/L
Dlr:	0.5		
Sample date:	22-OCT-12	Finding:	2.5
Chemical:	CIS-1,2-DICHLOROETHYLENE	Report units:	UG/L
Dlr:	0.5		
Sample date:	24-SEP-12	Finding:	2.2
Chemical:	1,1-DICHLOROETHYLENE	Report units:	UG/L
Dlr:	0.5		
Sample date:	24-SEP-12	Finding:	2.7
Chemical:	CIS-1,2-DICHLOROETHYLENE	Report units:	UG/L
Dlr:	0.5		
Sample date:	24-SEP-12	Finding:	15.2
Chemical:	TETRACHLOROETHYLENE	Report units:	UG/L
Dlr:	0.5		
Sample date:	24-SEP-12	Finding:	56.4
Chemical:	TRICHLOROETHYLENE	Report units:	UG/L
Dlr:	0.5		
Sample date:	24-SEP-12	Finding:	5.1
Chemical:	CHLOROFORM (THM)	Report units:	UG/L
Dlr:	1.		
Sample date:	27-AUG-12	Finding:	329.
Chemical:	ALKALINITY (TOTAL) AS CACO3	Report units:	MG/L
Dlr:	0.		
Sample date:	27-AUG-12	Finding:	401.
Chemical:	BICARBONATE ALKALINITY	Report units:	MG/L
Dlr:	0.		

Sample date:	27-AUG-12	Finding:	572.
Chemical:	HARDNESS (TOTAL) AS CACO3	Report units:	MG/L
Dlr:	0.		
Sample date:	27-AUG-12	Finding:	136.
Chemical:	CALCIUM	Report units:	MG/L
Dlr:	0.		
Sample date:	27-AUG-12	Finding:	57.8
Chemical:	MAGNESIUM	Report units:	MG/L
Dlr:	0.		
Sample date:	27-AUG-12	Finding:	91.4
Chemical:	SODIUM	Report units:	MG/L
Dlr:	0.		
Sample date:	27-AUG-12	Finding:	2.9
Chemical:	POTASSIUM	Report units:	MG/L
Dlr:	0.		
Sample date:	27-AUG-12	Finding:	111.
Chemical:	CHLORIDE	Report units:	MG/L
Dlr:	0.		
Sample date:	27-AUG-12	Finding:	239.
Chemical:	SULFATE	Report units:	MG/L
Dlr:	0.5		
Sample date:	27-AUG-12	Finding:	0.33
Chemical:	FLUORIDE (F) (NATURAL-SOURCE)	Report units:	MG/L
Dlr:	0.1		
Sample date:	27-AUG-12	Finding:	5.4
Chemical:	CHLOROFORM (THM)	Report units:	UG/L
Dlr:	1.		
Sample date:	27-AUG-12	Finding:	14.2
Chemical:	TETRACHLOROETHYLENE	Report units:	UG/L
Dlr:	0.5		
Sample date:	27-AUG-12	Finding:	1.8
Chemical:	1,1-DICHLOROETHYLENE	Report units:	UG/L
Dlr:	0.5		
Sample date:	27-AUG-12	Finding:	58.6
Chemical:	TRICHLOROETHYLENE	Report units:	UG/L
Dlr:	0.5		
Sample date:	27-AUG-12	Finding:	923.
Chemical:	TOTAL DISSOLVED SOLIDS	Report units:	MG/L
Dlr:	0.		
Sample date:	27-AUG-12	Finding:	27.2
Chemical:	NITRATE (AS NO3)	Report units:	MG/L
Dlr:	2.		
Sample date:	27-AUG-12	Finding:	2.6
Chemical:	CIS-1,2-DICHLOROETHYLENE	Report units:	UG/L
Dlr:	0.5		
Sample date:	27-AUG-12	Finding:	5.e-002
Chemical:	TURBIDITY, LABORATORY	Report units:	NTU

Dlr:	0.1		
Sample date:	27-AUG-12	Finding:	4.5
Chemical:	CHLOROFORM (THM)	Report units:	UG/L
Dlr:	1.		
Sample date:	27-AUG-12	Finding:	15.
Chemical:	TETRACHLOROETHYLENE	Report units:	UG/L
Dlr:	0.5		
Sample date:	27-AUG-12	Finding:	1.8
Chemical:	1,1-DICHLOROETHYLENE	Report units:	UG/L
Dlr:	0.5		
Sample date:	27-AUG-12	Finding:	56.
Chemical:	TRICHLOROETHYLENE	Report units:	UG/L
Dlr:	0.5		
Sample date:	27-AUG-12	Finding:	2.2
Chemical:	CIS-1,2-DICHLOROETHYLENE	Report units:	UG/L
Dlr:	0.5		
Sample date:	27-AUG-12	Finding:	4.5
Chemical:	TOTAL TRIHALOMETHANES	Report units:	UG/L
Dlr:	0.		
Sample date:	27-AUG-12	Finding:	1383.
Chemical:	SPECIFIC CONDUCTANCE	Report units:	US
Dlr:	0.		
Sample date:	27-AUG-12	Finding:	7.06
Chemical:	PH, LABORATORY	Report units:	Not Reported
Dlr:	0.		
Sample date:	23-JUL-12	Finding:	2.
Chemical:	1,1-DICHLOROETHYLENE	Report units:	UG/L
Dlr:	0.5		
Sample date:	23-JUL-12	Finding:	53.7
Chemical:	TRICHLOROETHYLENE	Report units:	UG/L
Dlr:	0.5		
Sample date:	23-JUL-12	Finding:	2.9
Chemical:	CIS-1,2-DICHLOROETHYLENE	Report units:	UG/L
Dlr:	0.5		
Sample date:	23-JUL-12	Finding:	5.3
Chemical:	CHLOROFORM (THM)	Report units:	UG/L
Dlr:	1.		
Sample date:	23-JUL-12	Finding:	13.4
Chemical:	TETRACHLOROETHYLENE	Report units:	UG/L
Dlr:	0.5		
Sample date:	25-JUN-12	Finding:	5.2
Chemical:	CHLOROFORM (THM)	Report units:	UG/L
Dlr:	1.		
Sample date:	25-JUN-12	Finding:	14.3
Chemical:	TETRACHLOROETHYLENE	Report units:	UG/L
Dlr:	0.5		

Sample date:	25-JUN-12	Finding:	1.7
Chemical:	1,1-DICHLOROETHYLENE	Report units:	UG/L
Dlr:	0.5		
Sample date:	25-JUN-12	Finding:	62.2
Chemical:	TRICHLOROETHYLENE	Report units:	UG/L
Dlr:	0.5		
Sample date:	25-JUN-12	Finding:	2.5
Chemical:	CIS-1,2-DICHLOROETHYLENE	Report units:	UG/L
Dlr:	0.5		
Sample date:	29-MAY-12	Finding:	4.8
Chemical:	CHLOROFORM (THM)	Report units:	UG/L
Dlr:	1.		
Sample date:	29-MAY-12	Finding:	14.
Chemical:	TETRACHLOROETHYLENE	Report units:	UG/L
Dlr:	0.5		
Sample date:	29-MAY-12	Finding:	1.8
Chemical:	1,1-DICHLOROETHYLENE	Report units:	UG/L
Dlr:	0.5		
Sample date:	29-MAY-12	Finding:	52.5
Chemical:	TRICHLOROETHYLENE	Report units:	UG/L
Dlr:	0.5		
Sample date:	29-MAY-12	Finding:	2.3
Chemical:	CIS-1,2-DICHLOROETHYLENE	Report units:	UG/L
Dlr:	0.5		
Sample date:	29-MAY-12	Finding:	27.1
Chemical:	NITRATE (AS NO3)	Report units:	MG/L
Dlr:	2.		
Sample date:	23-APR-12	Finding:	61.6
Chemical:	TRICHLOROETHYLENE	Report units:	UG/L
Dlr:	0.5		
Sample date:	23-APR-12	Finding:	1.8
Chemical:	1,1-DICHLOROETHYLENE	Report units:	UG/L
Dlr:	0.5		
Sample date:	23-APR-12	Finding:	13.
Chemical:	1,4-DIOXANE	Report units:	UG/L
Dlr:	1.		
Sample date:	23-APR-12	Finding:	5.1
Chemical:	CHLOROFORM (THM)	Report units:	UG/L
Dlr:	1.		
Sample date:	23-APR-12	Finding:	13.
Chemical:	TETRACHLOROETHYLENE	Report units:	UG/L
Dlr:	0.5		
Sample date:	23-APR-12	Finding:	2.4
Chemical:	CIS-1,2-DICHLOROETHYLENE	Report units:	UG/L
Dlr:	0.5		
Sample date:	26-MAR-12	Finding:	49.7
Chemical:	TRICHLOROETHYLENE	Report units:	UG/L

Dlr:	0.5		
Sample date:	26-MAR-12	Finding:	1.8
Chemical:	1,1-DICHLOROETHYLENE	Report units:	UG/L
Dlr:	0.5		
Sample date:	26-MAR-12	Finding:	12.3
Chemical:	TETRACHLOROETHYLENE	Report units:	UG/L
Dlr:	0.5		
Sample date:	26-MAR-12	Finding:	5.1
Chemical:	CHLOROFORM (THM)	Report units:	UG/L
Dlr:	1.		
Sample date:	26-MAR-12	Finding:	2.4
Chemical:	CIS-1,2-DICHLOROETHYLENE	Report units:	UG/L
Dlr:	0.5		
Sample date:	27-FEB-12	Finding:	14.7
Chemical:	TETRACHLOROETHYLENE	Report units:	UG/L
Dlr:	0.5		
Sample date:	27-FEB-12	Finding:	2.1
Chemical:	CIS-1,2-DICHLOROETHYLENE	Report units:	UG/L
Dlr:	0.5		
Sample date:	27-FEB-12	Finding:	1.7
Chemical:	1,1-DICHLOROETHYLENE	Report units:	UG/L
Dlr:	0.5		
Sample date:	27-FEB-12	Finding:	59.3
Chemical:	TRICHLOROETHYLENE	Report units:	UG/L
Dlr:	0.5		
Sample date:	27-FEB-12	Finding:	27.4
Chemical:	NITRATE (AS NO3)	Report units:	MG/L
Dlr:	2.		
Sample date:	27-FEB-12	Finding:	5.
Chemical:	CHLOROFORM (THM)	Report units:	UG/L
Dlr:	1.		
Sample date:	30-JAN-12	Finding:	11.
Chemical:	1,4-DIOXANE	Report units:	UG/L
Dlr:	1.		
Sample date:	24-JAN-12	Finding:	24.2
Chemical:	MANGANESE	Report units:	UG/L
Dlr:	20.		
Sample date:	24-JAN-12	Finding:	56.5
Chemical:	BARIUM	Report units:	UG/L
Dlr:	100.		
Sample date:	24-JAN-12	Finding:	4.5
Chemical:	VANADIUM	Report units:	UG/L
Dlr:	3.		
Sample date:	24-JAN-12	Finding:	7.4
Chemical:	ALUMINUM	Report units:	UG/L
Dlr:	50.		

Sample date:	24-JAN-12	Finding:	5.
Chemical:	CHLOROFORM (THM)	Report units:	UG/L
Dlr:	1.		
Sample date:	24-JAN-12	Finding:	1.9
Chemical:	1,1-DICHLOROETHYLENE	Report units:	UG/L
Dlr:	0.5		
Sample date:	24-JAN-12	Finding:	46.7
Chemical:	TRICHLOROETHYLENE	Report units:	UG/L
Dlr:	0.5		
Sample date:	24-JAN-12	Finding:	2.2
Chemical:	CIS-1,2-DICHLOROETHYLENE	Report units:	UG/L
Dlr:	0.5		
Sample date:	24-JAN-12	Finding:	13.1
Chemical:	TETRACHLOROETHYLENE	Report units:	UG/L
Dlr:	0.5		

N88
NNW
1/2 - 1 Mile
Higher

CA WELLS **CAEDF0000001988**

Well ID:	SL2043C1560-GW-8	Well Type:	MONITORING
Source:	EDF	Other Name:	GW-8
GAMA PFAS Testing:	Not Reported		
Groundwater Quality Data:	https://gamagroundwater.waterboards.ca.gov/gama/gamamap/public/GamaDataDisplay.asp?dataset=EDF&samp_date=&global_id=SL2043C1560&assigned_name=GW-8&store_num=		
GeoTracker Data:	https://geotracker.waterboards.ca.gov/profile_report.asp?cmd=MWEDFResults&global_id=SL2043C1560&assigned_name=GW-8		

N89
NNW
1/2 - 1 Mile
Higher

CA WELLS **CAEDF0000066578**

Well ID:	SL2043C1560-GW-108	Well Type:	MONITORING
Source:	EDF	Other Name:	GW-108
GAMA PFAS Testing:	Not Reported		
Groundwater Quality Data:	https://gamagroundwater.waterboards.ca.gov/gama/gamamap/public/GamaDataDisplay.asp?dataset=EDF&samp_date=&global_id=SL2043C1560&assigned_name=GW-108&store_num=		
GeoTracker Data:	https://geotracker.waterboards.ca.gov/profile_report.asp?cmd=MWEDFResults&global_id=SL2043C1560&assigned_name=GW-108		

Q90
North
1/2 - 1 Mile
Higher

CA WELLS **CAEDF0000138699**

Well ID:	SLT4307573-CPT0001	Well Type:	MONITORING
Source:	EDF	Other Name:	CPT0001
GAMA PFAS Testing:	Not Reported		
Groundwater Quality Data:	https://gamagroundwater.waterboards.ca.gov/gama/gamamap/public/GamaDataDisplay.asp?dataset=EDF&samp_date=&global_id=SLT4307573&assigned_name=CPT0001&store_num=		
GeoTracker Data:	https://geotracker.waterboards.ca.gov/profile_report.asp?cmd=MWEDFResults&global_id=SLT4307573&assigned_name=CPT0001		

Map ID
Direction
Distance
Elevation | Database | EDR ID Number

Q91
North
1/2 - 1 Mile
Higher

CA WELLS **CAEDF0000072749**

Well ID:	SLT4307573-MW-53	Well Type:	MONITORING
Source:	EDF	Other Name:	MW-53
GAMA PFAS Testing:	Not Reported		
Groundwater Quality Data:	https://gamagroundwater.waterboards.ca.gov/gama/gamamap/public/GamaDataDisplay.asp?dataset=EDF&samp_date=&global_id=SLT4307573&assigned_name=MW-53&store_num=		
GeoTracker Data:	https://geotracker.waterboards.ca.gov/profile_report.asp?cmd=MWEDFResults&global_id=SLT4307573&assigned_name=MW-53		

L92
ESE
1/2 - 1 Mile
Lower

CA WELLS **CAEDF0000012471**

Well ID:	T0603701426-SW	Well Type:	MONITORING
Source:	EDF	Other Name:	SW
GAMA PFAS Testing:	Not Reported		
Groundwater Quality Data:	https://gamagroundwater.waterboards.ca.gov/gama/gamamap/public/GamaDataDisplay.asp?dataset=EDF&samp_date=&global_id=T0603701426&assigned_name=SW&store_num=		
GeoTracker Data:	https://geotracker.waterboards.ca.gov/profile_report.asp?cmd=MWEDFResults&global_id=T0603701426&assigned_name=SW		

P93
NNW
1/2 - 1 Mile
Higher

CA WELLS **CAEDF0000117961**

Well ID:	SL2043C1560-GW-103	Well Type:	MONITORING
Source:	EDF	Other Name:	GW-103
GAMA PFAS Testing:	Not Reported		
Groundwater Quality Data:	https://gamagroundwater.waterboards.ca.gov/gama/gamamap/public/GamaDataDisplay.asp?dataset=EDF&samp_date=&global_id=SL2043C1560&assigned_name=GW-103&store_num=		
GeoTracker Data:	https://geotracker.waterboards.ca.gov/profile_report.asp?cmd=MWEDFResults&global_id=SL2043C1560&assigned_name=GW-103		

P94
NNW
1/2 - 1 Mile
Higher

CA WELLS **CAEDF0000071252**

Well ID:	SL2043C1560-GW-3	Well Type:	MONITORING
Source:	EDF	Other Name:	GW-3
GAMA PFAS Testing:	Not Reported		
Groundwater Quality Data:	https://gamagroundwater.waterboards.ca.gov/gama/gamamap/public/GamaDataDisplay.asp?dataset=EDF&samp_date=&global_id=SL2043C1560&assigned_name=GW-3&store_num=		
GeoTracker Data:	https://geotracker.waterboards.ca.gov/profile_report.asp?cmd=MWEDFResults&global_id=SL2043C1560&assigned_name=GW-3		

Map ID
Direction
Distance
Elevation | Database | EDR ID Number

95
ESE
1/2 - 1 Mile
Lower

CA WELLS **CAEDF0000032556**

Well ID:	T0603701426-DW02	Well Type:	MONITORING
Source:	EDF	Other Name:	DW02
GAMA PFAS Testing:	Not Reported		
Groundwater Quality Data:	https://gamagroundwater.waterboards.ca.gov/gama/gamamap/public/GamaDataDisplay.asp?dataset=EDF&samp_date=&global_id=T0603701426&assigned_name=DW02&store_num=		
GeoTracker Data:	https://geotracker.waterboards.ca.gov/profile_report.asp?cmd=MWEDFResults&global_id=T0603701426&assigned_name=DW02		

O96
North
1/2 - 1 Mile
Higher

CA WELLS **CAEDF0000087556**

Well ID:	SLT4307573-MW-52	Well Type:	MONITORING
Source:	EDF	Other Name:	MW-52
GAMA PFAS Testing:	Not Reported		
Groundwater Quality Data:	https://gamagroundwater.waterboards.ca.gov/gama/gamamap/public/GamaDataDisplay.asp?dataset=EDF&samp_date=&global_id=SLT4307573&assigned_name=MW-52&store_num=		
GeoTracker Data:	https://geotracker.waterboards.ca.gov/profile_report.asp?cmd=MWEDFResults&global_id=SLT4307573&assigned_name=MW-52		

O97
North
1/2 - 1 Mile
Higher

CA WELLS **CAEDF0000057631**

Well ID:	SLT4307573-CPT0002	Well Type:	MONITORING
Source:	EDF	Other Name:	CPT0002
GAMA PFAS Testing:	Not Reported		
Groundwater Quality Data:	https://gamagroundwater.waterboards.ca.gov/gama/gamamap/public/GamaDataDisplay.asp?dataset=EDF&samp_date=&global_id=SLT4307573&assigned_name=CPT0002&store_num=		
GeoTracker Data:	https://geotracker.waterboards.ca.gov/profile_report.asp?cmd=MWEDFResults&global_id=SLT4307573&assigned_name=CPT0002		

N98
NNW
1/2 - 1 Mile
Higher

CA WELLS **1507**

Seq:	1507	Prim sta c:	01S/15W-04C01 S
Frds no:	1910146020	County:	19
District:	07	User id:	4TH
System no:	1910146	Water type:	G
Source nam:	SANTA MONICA WELL 07	Station ty:	WELL/AMBNT/MUN/INTAKE
Latitude:	340145.0	Longitude:	1182800.0
Precision:	3	Status:	AR
Comment 1:	CENTER MEDIAN STRIP OF OLYMPIC BLVD., 500' W OF STEWART ST., SANTA		
Comment 2:	MONICA CA	Comment 3:	Not Reported
Comment 4:	Not Reported	Comment 5:	Not Reported

Comment 6:	Not Reported	Comment 7:	Not Reported
System no:	1910146	System nam:	Santa Monica-City, Water Division
Hqname:	Not Reported	Address:	1212 FIFTH ST., 3RD FLOOR
City:	SANTA MONICA	State:	CA
Zip:	90401	Zip ext:	Not Reported
Pop serv:	86905	Connection:	15905
Area serve:	SANTA MONICA		

R99
NW
1/2 - 1 Mile
Higher

CA WELLS **CAEDF0000096301**

Well ID:	SL2043C1560-GW-14	Well Type:	MONITORING
Source:	EDF	Other Name:	GW-14
GAMA PFAS Testing:	Not Reported		
Groundwater Quality Data:	https://gamagroundwater.waterboards.ca.gov/gama/gamamap/public/GamaDataDisplay.asp?dataset=EDF&samp_date=&global_id=SL2043C1560&assigned_name=GW-14&store_num=		
GeoTracker Data:	https://geotracker.waterboards.ca.gov/profile_report.asp?cmd=MWEDFResults&global_id=SL2043C1560&assigned_name=GW-14		

Q100
North
1/2 - 1 Mile
Higher

CA WELLS **CAEDF0000058637**

Well ID:	SLT4307573-MW-56	Well Type:	MONITORING
Source:	EDF	Other Name:	MW-56
GAMA PFAS Testing:	Not Reported		
Groundwater Quality Data:	https://gamagroundwater.waterboards.ca.gov/gama/gamamap/public/GamaDataDisplay.asp?dataset=EDF&samp_date=&global_id=SLT4307573&assigned_name=MW-56&store_num=		
GeoTracker Data:	https://geotracker.waterboards.ca.gov/profile_report.asp?cmd=MWEDFResults&global_id=SLT4307573&assigned_name=MW-56		

P101
NNW
1/2 - 1 Mile
Higher

CA WELLS **CADWR9000006447**

State Well #:	Not Reported	Station ID:	50432
Well Name:	GW-20-6	Basin Name:	Santa Monica
Well Use:	Observation		
Well Type:	Part of a nested/multi-completion well		
Well Depth:	264	Well Completion Rpt #:	Not Reported

O102
North
1/2 - 1 Mile
Higher

CA WELLS **CAPFAS000001242**

Well ID:	1910146-017	Well Type:	MUNICIPAL
Source:	Department of Health Services		
Other Name:	SANTA MONICA WELL 04	GAMA PFAS Testing:	Yes
Groundwater Quality Data:	https://gamagroundwater.waterboards.ca.gov/gama/gamamap/public/GamaDataDisplay.asp?dataset=DHS&samp_date=&global_id=&assigned_name=1910146-017&store_num=		

GeoTracker Data: Not Reported

O103
North
1/2 - 1 Mile
Higher

CA WELLS **CADDW0000018215**

Well ID:	1910146-017	Well Type:	MUNICIPAL
Source:	Department of Health Services		
Other Name:	SANTA MONICA WELL 04	GAMA PFAS Testing:	Not Reported
Groundwater Quality Data:	https://gamagroundwater.waterboards.ca.gov/gama/gamamap/public/GamaDataDisplay.asp?dataset=DHS&samp_date=&global_id=&assigned_name=1910146-017&store_num=		
GeoTracker Data:	Not Reported		

O104
North
1/2 - 1 Mile
Higher

CA WELLS **CAEDF0000136240**

Well ID:	SLT4307573-MW-50	Well Type:	MONITORING
Source:	EDF	Other Name:	MW-50
GAMA PFAS Testing:	Not Reported		
Groundwater Quality Data:	https://gamagroundwater.waterboards.ca.gov/gama/gamamap/public/GamaDataDisplay.asp?dataset=EDF&samp_date=&global_id=SLT4307573&assigned_name=MW-50&store_num=		
GeoTracker Data:	https://geotracker.waterboards.ca.gov/profile_report.asp?cmd=MWEDFResults&global_id=SLT4307573&assigned_name=MW-50		

O105
North
1/2 - 1 Mile
Higher

CA WELLS **CAEDF0000051583**

Well ID:	SLT4307573-CPT0003	Well Type:	MONITORING
Source:	EDF	Other Name:	CPT0003
GAMA PFAS Testing:	Not Reported		
Groundwater Quality Data:	https://gamagroundwater.waterboards.ca.gov/gama/gamamap/public/GamaDataDisplay.asp?dataset=EDF&samp_date=&global_id=SLT4307573&assigned_name=CPT0003&store_num=		
GeoTracker Data:	https://geotracker.waterboards.ca.gov/profile_report.asp?cmd=MWEDFResults&global_id=SLT4307573&assigned_name=CPT0003		

Q106
North
1/2 - 1 Mile
Higher

CA WELLS **CAEDF0000067925**

Well ID:	SLT4307573-MW-55	Well Type:	MONITORING
Source:	EDF	Other Name:	MW-55
GAMA PFAS Testing:	Not Reported		
Groundwater Quality Data:	https://gamagroundwater.waterboards.ca.gov/gama/gamamap/public/GamaDataDisplay.asp?dataset=EDF&samp_date=&global_id=SLT4307573&assigned_name=MW-55&store_num=		
GeoTracker Data:	https://geotracker.waterboards.ca.gov/profile_report.asp?cmd=MWEDFResults&global_id=SLT4307573&assigned_name=MW-55		

Map ID
Direction
Distance
Elevation | Database | EDR ID Number

P107
NNW
1/2 - 1 Mile
Higher

CA WELLS **CAEDF0000046216**

Well ID:	SL2043C1560-GW-5	Well Type:	MONITORING
Source:	EDF	Other Name:	GW-5
GAMA PFAS Testing:	Not Reported		
Groundwater Quality Data:	https://gamagroundwater.waterboards.ca.gov/gama/gamamap/public/GamaDataDisplay.asp?dataset=EDF&samp_date=&global_id=SL2043C1560&assigned_name=GW-5&store_num=		
GeoTracker Data:	https://geotracker.waterboards.ca.gov/profile_report.asp?cmd=MWEDFResults&global_id=SL2043C1560&assigned_name=GW-5		

O108
North
1/2 - 1 Mile
Higher

CA WELLS **CAUSGSN00004962**

Well ID:	USGS-340150118274801	Well Type:	UNK
Source:	United States Geological Survey		
Other Name:	USGS-340150118274801	GAMA PFAS Testing:	Not Reported
Groundwater Quality Data:	https://gamagroundwater.waterboards.ca.gov/gama/gamamap/public/GamaDataDisplay.asp?dataset=USGSNEW&samp_date=&global_id=&assigned_name=USGS-340150118274801&store_num=		
GeoTracker Data:	Not Reported		

Q109
NNW
1/2 - 1 Mile
Higher

CA WELLS **CADWR9000006449**

State Well #:	Not Reported	Station ID:	51578
Well Name:	OB-17B	Basin Name:	Santa Monica
Well Use:	Observation		
Well Type:	Part of a nested/multi-completion well		
Well Depth:	205	Well Completion Rpt #:	Not Reported

Q110
NNW
1/2 - 1 Mile
Higher

CA WELLS **CADWR9000006450**

State Well #:	Not Reported	Station ID:	51579
Well Name:	OB-17C	Basin Name:	Santa Monica
Well Use:	Observation		
Well Type:	Part of a nested/multi-completion well		
Well Depth:	325	Well Completion Rpt #:	Not Reported

Map ID
Direction
Distance
Elevation | Database | EDR ID Number

O111
North
1/2 - 1 Mile
Higher

FED USGS **USGS40000139909**

Organization ID:	USGS-CA		
Organization Name:	USGS California Water Science Center		
Monitor Location:	002S015W04A001S	Type:	Well
Description:	Not Reported	HUC:	Not Reported
Drainage Area:	Not Reported	Drainage Area Units:	Not Reported
Contrib Drainage Area:	Not Reported	Contrib Drainage Area Unts:	Not Reported
Aquifer:	California Coastal Basin aquifers		
Formation Type:	Not Reported	Aquifer Type:	Not Reported
Construction Date:	19820104	Well Depth:	560
Well Depth Units:	ft	Well Hole Depth:	580
Well Hole Depth Units:	ft		

Q112
North
1/2 - 1 Mile
Higher

CA WELLS **CADWR9000006444**

State Well #:	Not Reported	Station ID:	50429
Well Name:	OB-9C	Basin Name:	Santa Monica
Well Use:	Observation		
Well Type:	Part of a nested/multi-completion well		
Well Depth:	336	Well Completion Rpt #:	Not Reported

Q113
North
1/2 - 1 Mile
Higher

CA WELLS **CADWR9000006439**

State Well #:	Not Reported	Station ID:	50427
Well Name:	OB-9B	Basin Name:	Santa Monica
Well Use:	Observation		
Well Type:	Part of a nested/multi-completion well		
Well Depth:	223	Well Completion Rpt #:	Not Reported

Q114
North
1/2 - 1 Mile
Higher

CA WELLS **CALLNL000000571**

Well ID:	100701	Well Type:	MUNICIPAL
Source:	Lawrence Livermore National Laboratory		
Other Name:	02S/15W-04A01 S	GAMA PFAS Testing:	Not Reported
Groundwater Quality Data:	Not Reported		
GeoTracker Data:	Not Reported		

Chemical:	Tritium (Hydrogen 3)	Results:	14.27
Units:	pCi/L	Date:	11/01/2001

Chemical:	Krypton	Results:	.0000000766046
Units:	cm3STP/g	Date:	05/17/2001
Chemical:	Neon	Results:	.000000245163
Units:	cm3STP/g	Date:	05/17/2001
Chemical:	Helium-3/Helium-4	Results:	.00000154115
Units:	atom ratio	Date:	05/17/2001
Chemical:	Helium-4	Results:	.0000000642027
Units:	cm3STP/g	Date:	05/17/2001
Chemical:	Xenon	Results:	.0000000103565
Units:	cm3STP/g	Date:	05/17/2001
Chemical:	Argon	Results:	.000353237
Units:	cm3STP/g	Date:	05/17/2001

N115
NNW
1/2 - 1 Mile
Higher

CA WELLS **CAEDF0000012042**

Well ID:	SL2043C1560-GW-11	Well Type:	MONITORING
Source:	EDF	Other Name:	GW-11
GAMA PFAS Testing:	Not Reported		
Groundwater Quality Data:	https://gamagroundwater.waterboards.ca.gov/gama/gamamap/public/GamaDataDisplay.asp?dataset=EDF&samp_date=&global_id=SL2043C1560&assigned_name=GW-11&store_num=		
GeoTracker Data:	https://geotracker.waterboards.ca.gov/profile_report.asp?cmd=MWEDFResults&global_id=SL2043C1560&assigned_name=GW-11		

P116
NNW
1/2 - 1 Mile
Higher

CA WELLS **CAEDF0000131135**

Well ID:	SL2043C1560-GW-6	Well Type:	MONITORING
Source:	EDF	Other Name:	GW-6
GAMA PFAS Testing:	Not Reported		
Groundwater Quality Data:	https://gamagroundwater.waterboards.ca.gov/gama/gamamap/public/GamaDataDisplay.asp?dataset=EDF&samp_date=&global_id=SL2043C1560&assigned_name=GW-6&store_num=		
GeoTracker Data:	https://geotracker.waterboards.ca.gov/profile_report.asp?cmd=MWEDFResults&global_id=SL2043C1560&assigned_name=GW-6		

S117
NNW
1/2 - 1 Mile
Higher

CA WELLS **CAEDF0000066490**

Well ID:	SL2043C1560-GW-7	Well Type:	MONITORING
Source:	EDF	Other Name:	GW-7

GAMA PFAS Testing: Not Reported
Groundwater Quality Data: https://gamagroundwater.waterboards.ca.gov/gama/gamamap/public/GamaDataDisplay.asp?dataset=EDF&samp_date=&global_id=SL2043C1560&assigned_name=GW-7&store_num=
GeoTracker Data: https://geotracker.waterboards.ca.gov/profile_report.asp?cmd=MWEDFResults&global_id=SL2043C1560&assigned_name=GW-7

R118
NNW
1/2 - 1 Mile
Higher

CA WELLS **CAEDF0000141134**

Well ID: SL2043C1560-GW-15 Well Type: MONITORING
Source: EDF Other Name: GW-15
GAMA PFAS Testing: Not Reported
Groundwater Quality Data: https://gamagroundwater.waterboards.ca.gov/gama/gamamap/public/GamaDataDisplay.asp?dataset=EDF&samp_date=&global_id=SL2043C1560&assigned_name=GW-15&store_num=
GeoTracker Data: https://geotracker.waterboards.ca.gov/profile_report.asp?cmd=MWEDFResults&global_id=SL2043C1560&assigned_name=GW-15

T119
North
1/2 - 1 Mile
Higher

AQUIFLOW **55200**

Site ID: 900570061
Groundwater Flow: Not Reported
Shallow Water Depth: 8.37
Deep Water Depth: 12
Average Water Depth: Not Reported
Date: 08/07/1996

R120
NNW
1/2 - 1 Mile
Higher

CA WELLS **CAEDF0000127774**

Well ID: SL2043C1560-GW-12 Well Type: MONITORING
Source: EDF Other Name: GW-12
GAMA PFAS Testing: Not Reported
Groundwater Quality Data: https://gamagroundwater.waterboards.ca.gov/gama/gamamap/public/GamaDataDisplay.asp?dataset=EDF&samp_date=&global_id=SL2043C1560&assigned_name=GW-12&store_num=
GeoTracker Data: https://geotracker.waterboards.ca.gov/profile_report.asp?cmd=MWEDFResults&global_id=SL2043C1560&assigned_name=GW-12

R121
NNW
1/2 - 1 Mile
Higher

CA WELLS **CADWR9000006436**

State Well #: Not Reported Station ID: 51576
Well Name: OB-15C Basin Name: Santa Monica
Well Use: Observation
Well Type: Part of a nested/multi-completion well
Well Depth: 215 Well Completion Rpt #: Not Reported

Map ID
Direction
Distance
Elevation | Database | EDR ID Number

R122
NNW
1/2 - 1 Mile
Higher

CA WELLS **CADWR9000006435**

State Well #:	Not Reported	Station ID:	51575
Well Name:	OB-15B	Basin Name:	Santa Monica
Well Use:	Observation		
Well Type:	Part of a nested/multi-completion well		
Well Depth:	130	Well Completion Rpt #:	Not Reported

T123
North
1/2 - 1 Mile
Higher

CA WELLS **CADDW0000008636**

Well ID:	1910146-015	Well Type:	MUNICIPAL
Source:	Department of Health Services		
Other Name:	SANTA MONICA WELL 03	GAMA PFAS Testing:	Not Reported
Groundwater Quality Data:	https://gamagroundwater.waterboards.ca.gov/gama/gamamap/public/GamaDataDisplay.asp?dataset=DHS&samp_date=&global_id=&assigned_name=1910146-015&store_num=		
GeoTracker Data:	Not Reported		

T124
North
1/2 - 1 Mile
Higher

CA WELLS **CAPFAS000000042**

Well ID:	1910146-015	Well Type:	MUNICIPAL
Source:	Department of Health Services		
Other Name:	SANTA MONICA WELL 03	GAMA PFAS Testing:	Yes
Groundwater Quality Data:	https://gamagroundwater.waterboards.ca.gov/gama/gamamap/public/GamaDataDisplay.asp?dataset=DHS&samp_date=&global_id=&assigned_name=1910146-015&store_num=		
GeoTracker Data:	Not Reported		

T125
North
1/2 - 1 Mile
Higher

CA WELLS **CALLNL000000009**

Well ID:	100694	Well Type:	MUNICIPAL
Source:	Lawrence Livermore National Laboratory		
Other Name:	02S/15W-04C02 S	GAMA PFAS Testing:	Not Reported
Groundwater Quality Data:	Not Reported		
GeoTracker Data:	Not Reported		
Chemical:	Helium-3/Helium-4	Results:	.00000150998
Units:	atom ratio	Date:	10/20/2001
Chemical:	Neon	Results:	.000000302138
Units:	cm3STP/g	Date:	10/20/2001

Chemical:	Tritium (Hydrogen 3)	Results:	10.87
Units:	pCi/L	Date:	11/01/2001
Chemical:	Argon	Results:	.000371096
Units:	cm3STP/g	Date:	10/20/2001
Chemical:	Helium-4	Results:	.00000007115
Units:	cm3STP/g	Date:	10/20/2001
Chemical:	Krypton	Results:	.0000000518266
Units:	cm3STP/g	Date:	10/20/2001

R126
NNW
1/2 - 1 Mile
Higher

CA WELLS **CADWR9000006446**

State Well #:	Not Reported	Station ID:	50431
Well Name:	GW-19-5	Basin Name:	Santa Monica
Well Use:	Observation		
Well Type:	Part of a nested/multi-completion well		
Well Depth:	206	Well Completion Rpt #:	Not Reported

U127
NNW
1/2 - 1 Mile
Higher

CA WELLS **CAEDF0000123796**

Well ID:	SL2043C1560-GW-102	Well Type:	MONITORING
Source:	EDF	Other Name:	GW-102
GAMA PFAS Testing:	Not Reported		
Groundwater Quality Data:	https://gamagroundwater.waterboards.ca.gov/gama/gamamap/public/GamaDataDisplay.asp?dataset=EDF&samp_date=&global_id=SL2043C1560&assigned_name=GW-102&store_num=		
GeoTracker Data:	https://geotracker.waterboards.ca.gov/profile_report.asp?cmd=MWEDFResults&global_id=SL2043C1560&assigned_name=GW-102		

U128
NNW
1/2 - 1 Mile
Higher

CA WELLS **CAEDF0000072208**

Well ID:	SL2043C1560-GW-2	Well Type:	MONITORING
Source:	EDF	Other Name:	GW-2
GAMA PFAS Testing:	Not Reported		
Groundwater Quality Data:	https://gamagroundwater.waterboards.ca.gov/gama/gamamap/public/GamaDataDisplay.asp?dataset=EDF&samp_date=&global_id=SL2043C1560&assigned_name=GW-2&store_num=		
GeoTracker Data:	https://geotracker.waterboards.ca.gov/profile_report.asp?cmd=MWEDFResults&global_id=SL2043C1560&assigned_name=GW-2		

GEOCHECK® - PHYSICAL SETTING SOURCE MAP FINDINGS

Map ID
Direction
Distance
Elevation | Database | EDR ID Number

Q129
North
1/2 - 1 Mile
Higher | **CA WELLS** | **CAEDF0000085840**

Well ID:	SLT4307573-MW-57	Well Type:	MONITORING
Source:	EDF	Other Name:	MW-57
GAMA PFAS Testing:	Not Reported		
Groundwater Quality Data:	https://gamagroundwater.waterboards.ca.gov/gama/gamamap/public/GamaDataDisplay.asp?dataset=EDF&samp_date=&global_id=SLT4307573&assigned_name=MW-57&store_num=		
GeoTracker Data:	https://geotracker.waterboards.ca.gov/profile_report.asp?cmd=MWEDFResults&global_id=SLT4307573&assigned_name=MW-57		

T130
North
1/2 - 1 Mile
Higher | **CA WELLS** | **CAUSGS000002639**

T131
North
1/2 - 1 Mile
Higher | **CA WELLS** | **CAUSGSN00001916**

Well ID:	USGS-340152118273601	Well Type:	UNK
Source:	United States Geological Survey		
Other Name:	USGS-340152118273601	GAMA PFAS Testing:	Not Reported
Groundwater Quality Data:	https://gamagroundwater.waterboards.ca.gov/gama/gamamap/public/GamaDataDisplay.asp?dataset=USGSNEW&samp_date=&global_id=&assigned_name=USGS-340152118273601&store_num=		
GeoTracker Data:	Not Reported		

T132
North
1/2 - 1 Mile
Higher | **FED USGS** | **USGS40000139912**

Organization ID:	USGS-CA		
Organization Name:	USGS California Water Science Center		
Monitor Location:	002S015W04C002S	Type:	Well
Description:	Not Reported	HUC:	Not Reported
Drainage Area:	Not Reported	Drainage Area Units:	Not Reported
Contrib Drainage Area:	Not Reported	Contrib Drainage Area Unts:	Not Reported
Aquifer:	California Coastal Basin aquifers		
Formation Type:	Not Reported	Aquifer Type:	Not Reported
Construction Date:	19690911	Well Depth:	550
Well Depth Units:	ft	Well Hole Depth:	598
Well Hole Depth Units:	ft		

Map ID
Direction
Distance
Elevation | Database | EDR ID Number

S133
NNW
1/2 - 1 Mile
Higher

CA WELLS **CAEDF0000065335**

Well ID:	SL2043C1560-GW-16	Well Type:	MONITORING
Source:	EDF	Other Name:	GW-16
GAMA PFAS Testing:	Not Reported		
Groundwater Quality Data:	https://gamagroundwater.waterboards.ca.gov/gama/gamamap/public/GamaDataDisplay.asp?dataset=EDF&samp_date=&global_id=SL2043C1560&assigned_name=GW-16&store_num=		
GeoTracker Data:	https://geotracker.waterboards.ca.gov/profile_report.asp?cmd=MWEDFResults&global_id=SL2043C1560&assigned_name=GW-16		

S134
NNW
1/2 - 1 Mile
Higher

CA WELLS **CAEDF0000035745**

Well ID:	SL2043C1560-GW-116	Well Type:	MONITORING
Source:	EDF	Other Name:	GW-116
GAMA PFAS Testing:	Not Reported		
Groundwater Quality Data:	https://gamagroundwater.waterboards.ca.gov/gama/gamamap/public/GamaDataDisplay.asp?dataset=EDF&samp_date=&global_id=SL2043C1560&assigned_name=GW-116&store_num=		
GeoTracker Data:	https://geotracker.waterboards.ca.gov/profile_report.asp?cmd=MWEDFResults&global_id=SL2043C1560&assigned_name=GW-116		

U135
NNW
1/2 - 1 Mile
Higher

CA WELLS **CAEDF0000064186**

Well ID:	SLT4307573-MW-58	Well Type:	MONITORING
Source:	EDF	Other Name:	MW-58
GAMA PFAS Testing:	Not Reported		
Groundwater Quality Data:	https://gamagroundwater.waterboards.ca.gov/gama/gamamap/public/GamaDataDisplay.asp?dataset=EDF&samp_date=&global_id=SLT4307573&assigned_name=MW-58&store_num=		
GeoTracker Data:	https://geotracker.waterboards.ca.gov/profile_report.asp?cmd=MWEDFResults&global_id=SLT4307573&assigned_name=MW-58		

V136
NNE
1/2 - 1 Mile
Higher

CA WELLS **CAEDF0000068961**

Well ID:	SL2046M1652-MW-05	Well Type:	MONITORING
Source:	EDF	Other Name:	MW-05
GAMA PFAS Testing:	Not Reported		
Groundwater Quality Data:	https://gamagroundwater.waterboards.ca.gov/gama/gamamap/public/GamaDataDisplay.asp?dataset=EDF&samp_date=&global_id=SL2046M1652&assigned_name=MW-05&store_num=		
GeoTracker Data:	https://geotracker.waterboards.ca.gov/profile_report.asp?cmd=MWEDFResults&global_id=SL2046M1652&assigned_name=MW-05		

Map ID
Direction
Distance
Elevation | Database | EDR ID Number

W137
ENE
1/2 - 1 Mile
Higher

CA WELLS **CAEDF0000061103**

Well ID:	SLT4307472-MW-16	Well Type:	MONITORING
Source:	EDF	Other Name:	MW-16
GAMA PFAS Testing:	Not Reported		
Groundwater Quality Data:	https://gamagroundwater.waterboards.ca.gov/gama/gamamap/public/GamaDataDisplay.asp?dataset=EDF&samp_date=&global_id=SLT4307472&assigned_name=MW-16&store_num=		
GeoTracker Data:	https://geotracker.waterboards.ca.gov/profile_report.asp?cmd=MWEDFResults&global_id=SLT4307472&assigned_name=MW-16		

W138
ENE
1/2 - 1 Mile
Higher

CA WELLS **CAEDF0000115990**

Well ID:	SLT4307472-MW-18	Well Type:	MONITORING
Source:	EDF	Other Name:	MW-18
GAMA PFAS Testing:	Not Reported		
Groundwater Quality Data:	https://gamagroundwater.waterboards.ca.gov/gama/gamamap/public/GamaDataDisplay.asp?dataset=EDF&samp_date=&global_id=SLT4307472&assigned_name=MW-18&store_num=		
GeoTracker Data:	https://geotracker.waterboards.ca.gov/profile_report.asp?cmd=MWEDFResults&global_id=SLT4307472&assigned_name=MW-18		

139
NNW
1/2 - 1 Mile
Higher

CA WELLS **CADWR9000006443**

State Well #:	Not Reported	Station ID:	50425
Well Name:	OB-7	Basin Name:	Santa Monica
Well Use:	Observation	Well Type:	Single Well
Well Depth:	246	Well Completion Rpt #:	Not Reported

W140
ENE
1/2 - 1 Mile
Higher

CA WELLS **CAEDF0000043753**

Well ID:	SLT4307472-MW-19	Well Type:	MONITORING
Source:	EDF	Other Name:	MW-19
GAMA PFAS Testing:	Not Reported		
Groundwater Quality Data:	https://gamagroundwater.waterboards.ca.gov/gama/gamamap/public/GamaDataDisplay.asp?dataset=EDF&samp_date=&global_id=SLT4307472&assigned_name=MW-19&store_num=		
GeoTracker Data:	https://geotracker.waterboards.ca.gov/profile_report.asp?cmd=MWEDFResults&global_id=SLT4307472&assigned_name=MW-19		

Map ID
Direction
Distance
Elevation | Database | EDR ID Number

W141
ENE
1/2 - 1 Mile
Lower

CA WELLS **CAEDF0000044222**

Well ID:	SLT4307472-MW-17	Well Type:	MONITORING
Source:	EDF	Other Name:	MW-17
GAMA PFAS Testing:	Not Reported		
Groundwater Quality Data:	https://gamagroundwater.waterboards.ca.gov/gama/gamamap/public/GamaDataDisplay.asp?dataset=EDF&samp_date=&global_id=SLT4307472&assigned_name=MW-17&store_num=		
GeoTracker Data:	https://geotracker.waterboards.ca.gov/profile_report.asp?cmd=MWEDFResults&global_id=SLT4307472&assigned_name=MW-17		

142
NW
1/2 - 1 Mile
Lower

CA WELLS **CADWR9000006445**

State Well #:	Not Reported	Station ID:	50430
Well Name:	OB-6C	Basin Name:	Santa Monica
Well Use:	Observation		
Well Type:	Part of a nested/multi-completion well		
Well Depth:	176	Well Completion Rpt #:	Not Reported

143
NNW
1/2 - 1 Mile
Higher

CA WELLS **CADWR9000006442**

State Well #:	Not Reported	Station ID:	50424
Well Name:	OB-4	Basin Name:	Santa Monica
Well Use:	Observation	Well Type:	Single Well
Well Depth:	192	Well Completion Rpt #:	Not Reported

144
East
1/2 - 1 Mile
Higher

CA WELLS **CAEDF0000077678**

Well ID:	T0603734442-MW-2	Well Type:	MONITORING
Source:	EDF	Other Name:	MW-2
GAMA PFAS Testing:	Not Reported		
Groundwater Quality Data:	https://gamagroundwater.waterboards.ca.gov/gama/gamamap/public/GamaDataDisplay.asp?dataset=EDF&samp_date=&global_id=T0603734442&assigned_name=MW-2&store_num=		
GeoTracker Data:	https://geotracker.waterboards.ca.gov/profile_report.asp?cmd=MWEDFResults&global_id=T0603734442&assigned_name=MW-2		

GEOCHECK® - PHYSICAL SETTING SOURCE MAP FINDINGS

Map ID Direction Distance Elevation			Database	EDR ID Number
145 **NNW** **1/2 - 1 Mile** **Higher**			**CA WELLS**	**CAEDF0000057783**
Well ID:	SLT4307573-MW-59	Well Type:	MONITORING	
Source:	EDF	Other Name:	MW-59	
GAMA PFAS Testing:	Not Reported			
Groundwater Quality Data:	https://gamagroundwater.waterboards.ca.gov/gama/gamamap/public/GamaDataDisplay.asp?dataset=EDF&samp_date=&global_id=SLT4307573&assigned_name=MW-59&store_num=			
GeoTracker Data:	https://geotracker.waterboards.ca.gov/profile_report.asp?cmd=MWEDFResults&global_id=SLT4307573&assigned_name=MW-59			

V146 **NNE** **1/2 - 1 Mile** **Higher**			**CA WELLS**	**CAEDF0000073585**
Well ID:	SL2046M1652-MW-01	Well Type:	MONITORING	
Source:	EDF	Other Name:	MW-01	
GAMA PFAS Testing:	Not Reported			
Groundwater Quality Data:	https://gamagroundwater.waterboards.ca.gov/gama/gamamap/public/GamaDataDisplay.asp?dataset=EDF&samp_date=&global_id=SL2046M1652&assigned_name=MW-01&store_num=			
GeoTracker Data:	https://geotracker.waterboards.ca.gov/profile_report.asp?cmd=MWEDFResults&global_id=SL2046M1652&assigned_name=MW-01			

1G **North** **1/2 - 1 Mile** **Lower**	Site ID:	900570061	**AQUIFLOW**	**55200**
	Groundwater Flow:	Not Reported		
	Shallow Water Depth:	8.37		
	Deep Water Depth:	12		
	Average Water Depth:	Not Reported		
	Date:	08/07/1996		

GEOCHECK® - PHYSICAL SETTING SOURCE MAP FINDINGS

Map ID
Direction
Distance

Database EDR ID Number

1
SE
0 - 1/8 Mile

OIL_GAS **CAOG14000005574**

API #:	0403705934	Well #:	1
Well Status:	Plugged	Well Type:	Dry Hole
Lease Name:	Lease by Southland Petro. Co.		
Field Name:	Any Field	Area Name:	Any Area
GIS Source:	hud	Confidential Well:	N
Directionally Drilled:	N	Spud Date:	Not Reported

2
SSW
1/4 - 1/2 Mile

OIL_GAS **CAOG14000005258**

API #:	0403705478	Well #:	1
Well Status:	Plugged	Well Type:	Dry Hole
Lease Name:	Happy Days	Field Name:	Any Field
Area Name:	Any Area	GIS Source:	hud
Confidential Well:	N	Directionally Drilled:	N
Spud Date:	Not Reported		

3
North
1/2 - 1 Mile

OIL_GAS **CAOG14000005442**

API #:	0403705734	Well #:	1
Well Status:	Plugged	Well Type:	Dry Hole
Lease Name:	Centinela Eh	Field Name:	Any Field
Area Name:	Any Area	GIS Source:	hud
Confidential Well:	N	Directionally Drilled:	Y
Spud Date:	Not Reported		

GEOCHECK® - PHYSICAL SETTING SOURCE MAP FINDINGS
RADON

AREA RADON INFORMATION

State Database: CA Radon

Radon Test Results

Zipcode	Num Tests	> 4 pCi/L
90405	65	3

Federal EPA Radon Zone for LOS ANGELES County: 2

Note: Zone 1 indoor average level > 4 pCi/L.
: Zone 2 indoor average level >= 2 pCi/L and <= 4 pCi/L.
: Zone 3 indoor average level < 2 pCi/L.

Federal Area Radon Information for LOS ANGELES COUNTY, CA

Number of sites tested: 63

Area	Average Activity	% <4 pCi/L	% 4-20 pCi/L	% >20 pCi/L
Living Area - 1st Floor	0.711 pCi/L	98%	2%	0%
Living Area - 2nd Floor	Not Reported	Not Reported	Not Reported	Not Reported
Basement	0.933 pCi/L	100%	0%	0%

PHYSICAL SETTING SOURCE RECORDS SEARCHED

TOPOGRAPHIC INFORMATION

USGS 7.5' Digital Elevation Model (DEM)
Source: United States Geologic Survey
EDR acquired the USGS 7.5' Digital Elevation Model in 2002 and updated it in 2006. The 7.5 minute DEM corresponds to the USGS 1:24,000- and 1:25,000-scale topographic quadrangle maps. The DEM provides elevation data with consistent elevation units and projection.

Current USGS 7.5 Minute Topographic Map
Source: U.S. Geological Survey

HYDROLOGIC INFORMATION

Flood Zone Data: This data was obtained from the Federal Emergency Management Agency (FEMA). It depicts 100-year and 500-year flood zones as defined by FEMA. It includes the National Flood Hazard Layer (NFHL) which incorporates Flood Insurance Rate Map (FIRM) data and Q3 data from FEMA in areas not covered by NFHL.
Source: FEMA
Telephone: 877-336-2627
Date of Government Version: 2003, 2015

NWI: National Wetlands Inventory. This data, available in select counties across the country, was obtained by EDR in 2002, 2005 and 2010 from the U.S. Fish and Wildlife Service.

State Wetlands Data: Wetland Inventory
Source: Department of Fish and Wildlife
Telephone: 916-445-0411

HYDROGEOLOGIC INFORMATION

AQUIFLOW^{R} Information System
Source: EDR proprietary database of groundwater flow information
EDR has developed the AQUIFLOW Information System (AIS) to provide data on the general direction of groundwater flow at specific points. EDR has reviewed reports submitted to regulatory authorities at select sites and has extracted the date of the report, hydrogeologically determined groundwater flow direction and depth to water table information.

GEOLOGIC INFORMATION

Geologic Age and Rock Stratigraphic Unit
Source: P.G. Schruben, R.E. Arndt and W.J. Bawiec, Geology of the Conterminous U.S. at 1:2,500,000 Scale - A digital representation of the 1974 P.B. King and H.M. Beikman Map, USGS Digital Data Series DDS - 11 (1994).

STATSGO: State Soil Geographic Database
Source: Department of Agriculture, Natural Resources Conservation Service (NRCS)
The U.S. Department of Agriculture's (USDA) Natural Resources Conservation Service (NRCS) leads the national Conservation Soil Survey (NCSS) and is responsible for collecting, storing, maintaining and distributing soil survey information for privately owned lands in the United States. A soil map in a soil survey is a representation of soil patterns in a landscape. Soil maps for STATSGO are compiled by generalizing more detailed (SSURGO) soil survey maps.

SSURGO: Soil Survey Geographic Database
Source: Department of Agriculture, Natural Resources Conservation Service (NRCS)
Telephone: 800-672-5559
SSURGO is the most detailed level of mapping done by the Natural Resources Conservation Service, mapping scales generally range from 1:12,000 to 1:63,360. Field mapping methods using national standards are used to construct the soil maps in the Soil Survey Geographic (SSURGO) database. SSURGO digitizing duplicates the original soil survey maps. This level of mapping is designed for use by landowners, townships and county natural resource planning and management.

PHYSICAL SETTING SOURCE RECORDS SEARCHED

LOCAL / REGIONAL WATER AGENCY RECORDS

FEDERAL WATER WELLS

PWS: Public Water Systems
Source: EPA/Office of Drinking Water
Telephone: 202-564-3750
Public Water System data from the Federal Reporting Data System. A PWS is any water system which provides water to at least 25 people for at least 60 days annually. PWSs provide water from wells, rivers and other sources.

PWS ENF: Public Water Systems Violation and Enforcement Data
Source: EPA/Office of Drinking Water
Telephone: 202-564-3750
Violation and Enforcement data for Public Water Systems from the Safe Drinking Water Information System (SDWIS) after August 1995. Prior to August 1995, the data came from the Federal Reporting Data System (FRDS).

USGS Water Wells: USGS National Water Inventory System (NWIS)
This database contains descriptive information on sites where the USGS collects or has collected data on surface water and/or groundwater. The groundwater data includes information on wells, springs, and other sources of groundwater.

OTHER STATE DATABASE INFORMATION

Groundwater Ambient Monitoring & Assessment Program
State Water Resources Control Board
Telephone: 916-341-5577
The GAMA Program is Californias comprehensive groundwater quality monitoring program. GAMA collects data by testing the untreated, raw water in different types of wells for naturally-occurring and man-made chemicals. The GAMA data includes Domestic, Monitoring and Municipal well types from the following sources, Department of Water Resources, Department of Heath Services, EDF, Agricultural Lands, Lawrence Livermore National Laboratory, Department of Pesticide Regulation, United States Geological Survey, Groundwater Ambient Monitoring and Assessment Program and Local Groundwater Projects.

Water Well Database
Source: Department of Water Resources
Telephone: 916-651-9648

California Drinking Water Quality Database
Source: Department of Public Health
Telephone: 916-324-2319
The database includes all drinking water compliance and special studies monitoring for the state of California since 1984. It consists of over 3,200,000 individual analyses along with well and water system information.

California Oil and Gas Well Locations
Source: Dept of Conservation, Geologic Energy Management Division
Telephone: 916-323-1779
Oil and Gas well locations in the state.

California Earthquake Fault Lines
Source: California Division of Mines and Geology
The fault lines displayed on EDR's Topographic map are digitized quaternary fault lines prepared in 1975 by the United State Geological Survey. Additional information (also from 1975) regarding activity at specific fault lines comes from California's Preliminary Fault Activity Map prepared by the California Division of Mines and Geology.

RADON

State Database: CA Radon
Source: Department of Public Health
Telephone: 916-210-8558
Radon Database for California

PHYSICAL SETTING SOURCE RECORDS SEARCHED

Area Radon Information
Source: USGS
Telephone: 703-356-4020
The National Radon Database has been developed by the U.S. Environmental Protection Agency (USEPA) and is a compilation of the EPA/State Residential Radon Survey and the National Residential Radon Survey. The study covers the years 1986 - 1992. Where necessary data has been supplemented by information collected at private sources such as universities and research institutions.

EPA Radon Zones
Source: EPA
Telephone: 703-356-4020
Sections 307 & 309 of IRAA directed EPA to list and identify areas of U.S. with the potential for elevated indoor radon levels.

OTHER

Airport Landing Facilities: Private and public use landing facilities
Source: Federal Aviation Administration, 800-457-6656

Epicenters: World earthquake epicenters, Richter 5 or greater
Source: Department of Commerce, National Oceanic and Atmospheric Administration

California Earthquake Fault Lines: The fault lines displayed on EDR's Topographic map are digitized quaternary fault lines, prepared in 1975 by the United State Geological Survey. Additional information (also from 1975) regarding activity at specific fault lines comes from California's Preliminary Fault Activity Map prepared by the California Division of Mines and Geology.

STREET AND ADDRESS INFORMATION

Â© 2015 TomTom North America, Inc. All rights reserved. This material is proprietary and the subject of copyright protection and other intellectual property rights owned by or licensed to Tele Atlas North America, Inc. The use of this material is subject to the terms of a license agreement. You will be held liable for any unauthorized copying or disclosure of this material.

Appendix C

Regulatory Agency Records

PLUMBING PERMIT APPLICATION

CITY USE ONLY

Permit No: P2094
Date: 7/30/98 By: LD
Fees:$ 46.78
Ck No. 4870 W/C: W
PC _____ Hrs: _____
Valuation: _____

City of Santa Monica, Building & Safety Division
1685 Main St, Room 111, Santa Monica, CA 90401
TEL: (310) 458-8355 FAX: (310) 396-6473

Application forms are to be filled out in blue or black ink only.

JOB ADDRESS: 2368 Pearl St **Suite, Room, or Floor No.** _____
Name Owner/Tenant: Grant Elementary **Telephone No.:** _____

WORK DESCRIPTION: Property Sewer Connection
check ☒ **WORK CLASS:** ☐ Res ☒ Comm check ☒ **WORK TYPE:** ☐ New ☐ Alts ☐ Repair

Applicant Jeff Davis
Contractor/DBA: ~~Jeff~~ Davis Const. Plumbing
Contractor's Telephone: (805) 269-4325
Address 32120 Mtn Shadow rd
Acton

Applicant Phone No. 805 269 4325
City Bus.Lic. No.: 97754
State Lic No.: 464325
State Lic Class: B-1 C-36
Fax No.: 805 269 9436

Application is made to Santa Monica for inspection and approval of the described qualified trades work which will conform to all applicable code and legal requirements.

REQUIRED WORKERS COMPENSATION (W/C) INSURANCE CERTIFICATION

I further certify under the penalty of perjury to the CITY OF SANTA MONICA that:
check one ☒

☒ I have and will maintain Workers' Compensation Insurance for the performance of the work for which this permit is issued.

☐ As sole worker, I am **exempt** from W/C Insurance requirement.

Applicant's /RMO's Signature _____ Date 7/30/98

NC to be faxed
1199348.97 exp 9-98
2368 Pearl St.

GENERAL PERMIT FEES & INSPECTION SERVICE CHARGES

Permit Issuance or Change of Address (each)	$15.59
Supplemental Permit	$9.35
Special Inspection Services (i.e. after regular work hours & default reinspections)	
(minimum 1 hour)	$62.36
(additional hourly)	$62.36
Reinspection Fee (hourly)	$41.58

INVESTIGATION & PENALTY FEES (i.e. work done without proper permits)
. . . . . (charge is (3) times Total Permit Fees)

PLAN CHECK- (required ONLY for the work over listed thresholds)
(hourly) $41.58

COMPLETE ITEMIZED WORK LISTING ON REVERSE SIDE

SANTA MONICA ENFORCES THE UNIFORM PLUMBING CODE

*****ITEMIZED WORK LISTING FOR PLUMBING PERMITS*****

		Amt	Cost
WATER SYSTEM COMPONENTS			
* Water Piping/ Equip- Install/Repair	$ 12.48 Ea	_____	$_____
Water Heaters - include vent	$ 9.35 Ea	_____	$_____
Boilers up to 20 HP	$18.71 Ea	_____	$_____
20 to 50 HP	$ 62.36 Ea	_____	$_____
Over 50 HP	$ 124.74 Ea	_____	$_____
Pressure Regulators	$9.35 Ea	_____	$_____
Backflow devices/ Vacuum Breakers (up to 5)	$ 12.48	_____	$_____
Backflow devices/ Vacuum Breakers (6 and over)	$ 2.08	_____	$_____
Lawn Sprinklers incl. Backflow (up to 5 valves)	$18.71	_____	$_____
Lawn Sprinklers incl. Backflow (6 valves and over)	$2.08	_____	$_____

* *(Water re-piping charged per Bldg, Apartment Unit, Condo, and water service)*

GAS SYSTEM COMPONENTS			
Gas Piping Systems up to 5 outlets	$12.48	_____	$_____
Gas Piping Systems 6 outlets and over	$2.08	_____	$_____
Gas Pressure Regulators	$9.35 Ea	_____	$_____
Unclassified Equipment	$18.71 Ea	_____	$_____

DRAINAGE & SEWER COMPONENTS

FIXTURES-includes all piping, venting & backflow For individual fixtures only

___Toilets ___Urinals ___Basins ___Sinks ___Showers ___Tubs

___Dsh Wsh ___Disposals ___Drains ___DrFtn ___Clth Wsh ___Other

FIXTURES	$12.48 Ea	_____	$_____
Interceptors (non residential)/Grease Trap	$ 24.95 Ea	_____	$_____
Vent/ Drainage piping- install/ repair	$ 12.48 Ea	_____	$_____
Sewers - Building & Trailer	$ 31.19 Ea	_____	$_____
Private Disposal system/Sewage Ejector	$ 62.36 Ea	_____	$_____
Abandoned Sewers	$ 62.36 Ea	_____	$_____

Other items - Not Listed Above (Per Hour) ..... @ $ 41.58 Per Hr. $_____

Description _____

SUB-TOTAL OF PERMIT FEES		$_____
PLAN CHECK /REINSPECT FEES ***(See Thresholds Below)***		
	$41.58 Per Hr.	$_____
AFTER HOURS	$62.36 Per Hr.	$_____
ISSUANCE FEES - $15.59 ($9.35 For Supplemental Permit)		$_____
TOTAL FEES DUE.....		$_____

CERTIFICATIONS & DECLARATIONS:

VERIFICATION OF INFORMATION & OWNER'S INTENT:

I certify that information provided on this application is correct, and the Owner(s) agree to comply with all City Ordinances and state laws regulating construction & demolition work. Furthermore, the Owner(s) authorize City staff to enter the described property for inspection purposes.

Applicant signature: _____ Date: 7/30/98

CITY OF SANTA MONICA
BUILDING DEPT.—PLUMBING DIVISION

E 37285

This permit is granted in accordance with application on file in Building Department.

Date 7-8-58

Location 2368 Pearl St.

Lot Bl. Tr. Grant School

Permit Granted to Clarence F. Hollett

Owner or Builder P. M. Clayton & Sons

Sprinkler Valves

Gas Meters

Gas Outlets

Sewer

Toilets	Sinks	Flr. Sink Drain	Htg. Appl.	Water Heaters 1
Lav.	Ldry. Tray	Urinals	Gas Vent	Water Piping
Bath Tubs	Disp. Units	Trap Sand Grease	No. of Reg.	Exam. Cert. Renwl.
Showers	Wash Mach.			Fee $ 2.50

I-743

Rough Plumbing			Ground Work		
Gas: House Piping			**Gas:** Yard Piping		
Water: House Piping			**Water:** Yard Piping		
Sewer (House)			Sewer (Connection)		
Shower Pan			Sprinkler Valves		
Heating Appliances			No. of Reg.		
Gas Vent			Final Inspec.		

Water Heater 1 - 2-10-58

I-744

Gas Cert. No. Date Meter

CITY OF SANTA MONICA
BUILDING DEPT. — PLUMBING DIVISION

E 78798

This permit is granted in accordance with application on file in Building Department

Date 5-20-69

Location 2368- PEARL ST.				Sprinkler Valves
Lot	Bl.	Tr.		Gas Meters ✓
Permit Granted to WESTERN PACIFIC PLBG.				Gas Outlets
Owner or Builder S.M.U.S.D				Sewer ✓
Toilets	Sinks 1	Drink Fount.	Clothes Washer	Water Heaters
Lav.	Ldry. Tray	Flr. Sink or Drain	Gas Vent	Water Piping ✓
Bath Tubs	Disp. Units	Urinals	Recp.	Exam. Cert. Renwl.
Showers	Dish. Washer			Fee $ 9.75

I-745

Rough Plumbing		9-16-69	Under Floor		6-19-69
Gas: House Piping			**Gas:** Yard Piping	REDUCE 3"	5-21-69 10-21-69
Water: House Piping		9-16-69	**Water:** Yard Piping		10-21-69
Sewer (House		6-19-69	Sewer (Connection)	ON LOT	6-19-69
Shower Pan			Sprinkler Valves		
Gas Vent			No. of Reg.		
Water Heater			Final Gas		5-21-69
			Final Inspec.		12-30-69

Gas Cert. No. Date Meter

CITY OF SANTA MONICA

BUILDING DEPT.—PLUMBING DIVISION

No. E16876

This permit is granted in accordance with application on file in Building Department.

Date 2-16-54

Location 2368 · Pearl.

Sprinkler Valves 3

Lot Bl. Tr.

Gas Meters

Permit Granted to Wallace F. Hammer.

Gas Outlets

Owner or Builder Grant School.

Sewer

Toilets	Sinks	Flr. Sink Drain	Htg. Appl.	Water Heaters
Lav.	Ldry. Tray	Urinals	Gas Vent.	Water Piping ✓
Bath Tubs	Disp. Units	Trap Sand Grease	No. of Reg.	Exam. Cert. Renwl.
Showers	Wash. Mach.	I-747		Fee $ 3 00

Rough Plumbing				Ground Work			
GAS: House Piping				GAS: Yard Piping			
WATER: House Piping				WATER: Yard Piping			
Sewer (House)				Sewer (Connection)			
Shower Pan				Sprinkler Valves	3	4-8-54	
Heating Appliances				No. of Reg.			
Gas Vent				Final Inspec.			O/K

Water Heater

Gas Cert. No. Date Meter

I-748

CITY OF SANTA MONICA
BUILDING DEPT. — PLUMBING DIVISION

E 76601

This permit is granted in accordance with application on file in Building Department.

Date 10-4-67

Location 2365 Pearl

Lot Bl. Tr.

Permit Granted to Berg Electric Inc

Owner or Builder Grace Lutheran

Sprinkler Valves

Gas Meters 1

Gas Outlets 1

Sewer

Toilets	Sinks	Flr. Sink Drain	Htg. Appl. 3	Water Heaters
Lav.	Ldry. Tray	Urinals	Gas Vent	Water Piping
Bath Tubs	Disp. Units	Trap Sand Grease	No. of Reg.	Exam, Cert. Renwl.
Showers	Wash. Mach. 2 1	Receptor "	3 approx 200.00	Fee $ 5.00

I-749

Rough Plumbing			Under Floor		
Gas: House Piping			**Gas:** Yard Piping		
Water: House Piping			**Water:** Yard Piping		
Sewer (House)			Sewer (Connection)		
Shower Pan			Sprinkler Valves		
Heating Appliances			No. of Reg.		
Gas Vent			Final Gas		
Water Heater			Final Inspec.		

Gas Cert. No. Date Meter

Pod 45 121, 122, 123, 141, 145, 202, 203, 204, 302, 303, 304, 313, 316, 334

CITY OF SANTA MONICA
BUILDING DEPT.—PLUMBING DIVISION

E 37611

This permit is granted in accordance with application on file in Building Department.

Date 8-1-58

Location 2368 Pearl

Sprinkler Valves

Lot Bl. Tr.

Gas Meters

Permit Granted to Martin Plbg.

Gas Outlets

Owner or Builder Grant Pickle

Sewer

Toilets	Sinks 14	Flr. Sink Drain	Htg. Appl.	Water Heaters
Lav.	Ldry. Tray	Urinals	Gas Vent	Water Piping
Bath Tubs	Disp. Units	Trap Sand Grease	No. of Reg.	Exam. Cert. Renwl.
Showers	Wash Mach.			Fee $ 15.00

I-751

Rough Plumbing			Ground Work		
Gas: House Piping			**Gas:** Yard Piping		
Water: House Piping			**Water:** Yard Piping		
Sewer (House)			Sewer (Connection)		
Shower Pan			Sprinkler Valves		
Heating Appliances			No. of Reg.		
Gas Vent			Final Inspec.	14	8-21-58

Water Heater

I-752

Gas Cert. No. Date Meter

CITY OF SANTA MONICA
BUILDING DEPT. — HEATING DIVISION

F

1334

permit is granted in accordance with application on file in Building Department

Date 8-28-69

Location 2368 PEARL ST.

Gas Meter

Lot Bl. Tr.

Gas Outlet

Permit Granted to ~~S.A.~~ ~~W.B.~~ WITTLER-YOUNG

Htg. Appl. 1

Owner or Builder SM SCHOOLS (Bldg.)

Regs. 14

Boilers

Horse Power

Vents

Absor. Units

B.T.U. Input

Air Hdl. Units

Comp. Unit

Horse Power

I-753

Fee $ 10 90

I-28017

Boilers			Gas Piping		
Absor. Units			Vents	1	9-24-69
Comp. Units			No. of Reg.	14	12-30-69
Air Hdl. Units			Final Gas		
Heating Appl.	1	12-30-69	Final Inspec.		12-30-69
ducts		9-24-69			

Gas Cert. No. Date Meter

BUILDING DEPT. — ELECTRICAL DIVISION
CITY OF SANTA MONICA

D 42466

This permit is granted in accordance with application on file in Building Department.

Job Location 2368 Pearl (Grant School)

Permit Granted to Universal Elec

Owner or Builder Unified School Dist.

Rgh. Insp. Date

Final Insp. 1-8-70 RC Date

Services Amps.

Supp. Permit to

Misc.

No. Motors	H.P.
1	½

Date 6-24-69

Working Permit

No. Outlets 72

No. Fix. 40

Ranges Oven

Heater

Transformers

Jour. Cert. Renewal

Examination

Fee $ 20.30

I 755

CITY OF SANTA MONICA DEPARTMENT OF BUILDING

STREET Pearl NO 2368

LOT (Grant School) BLOCK TRACT Rancho L.A.Ballona

OWNER S.M.Unified School District USE Classrms&Kindergarte

CONSTRUCT NEW ☐ ENLARGEMENT ☐ ALTERATION ☒ CONVERSION ☐ REPAIR ☐ SQ FT 5947

PERMIT	DATE	CONTRACTOR	COST	FEE
~~B15655~~	~~5/14/54~~	W. H. Christensen	*107,750	* n/c

I-757

OVER

	DATE OF OK	INSPECTOR
FOUNDATION		
BUILDING		
MASONRY		
LATHING		
FINAL		
REMARKS		

CITY OF SANTA MONICA DEPARTMENT OF BUILDING

STREET Pearl No 2368


LOT Portion of Rancho La Ballona BLOCK TRACT GROUP

OWNER Board of Education VALUATION $ 2400.

KEY	PERMIT	DATE	CONTRACTOR	COST	FEE
121B	~~7124~~	~~12-3-43~~	Owner	$ 2400.	$ n/c
121B					
ROUGH W RING					
ROUGH LUMBING					
ROUGH HEA ING					

OVE

	DATE OF OK	INSPECTOR
FOUNDATION		
BUILDING		
MASONRY OF BIULDING		
ROOFING		
LATHING		
PLASTERING		
TILE		

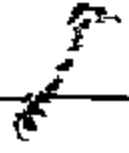

For Dept. Use Only

No 7124
Date 12-3, 1947
Fee, $ N.C

Plan Checking No
Fee, $
Checked by
Cement Tons
No. Bricks
Masonry cu ft

APPLICATION FOR BUILDING PERMIT

BUILDING DEPARTMENT, CITY OF SANTA MONICA

This Application Must Be Filled Out In Ink

NOTE DO NOT START WORK BEFORE PLANS ARE APPROVED, AND SETBACK AND SIDE YARD REQUIREMENTS ARE OBTAINED

LOCATION Address 2368- PEARL ST
Lot Portion Block OF Tract LA BALONA Size of Lot x

(FOR DEPARTMENT USE ONLY)

Distance—Curb to Property Line ( )
Minimum Distance—Property Line to Bldg Line ( ) Map Sheet No
Minimum Side Yard Width ( ) Use Classification
Minimum Rear Yard Depth ( ) Fire Zone No
Minimum Distance between Buildings ( )
Is there any existing building on lot? Yes ☐ No ☐ How Used?

Type of Construction:
- Type 1—Fire Resistive
- Type 2—Heavy Timber
- Type 3—Ordinary Masonry
- Type 4—Metal Frame
- Type 5—Wood Frame

Nature of Work:
- Construction ☒
- Enlargement ☐
- Alteration ☐
- Conversion ☐
- Repair ☐

Use of Building City School Kindergarten No of Rooms No of Families
Material Exterior Walls Stucco First Floor Joists Concrete Second Floor Joists x
Number of Stories 1 Height to Highest Point 16 ft Roof Material Comp.
Size Width 36 ft. by Length 32 ft., Total Floor Area 768 sq ft.
VALUATION OF PROPOSED BLDG {Including Plumbing, Gas Fitting, Sewers, Cesspools, Electrical, Painting, Finishing, all Labor, etc} $ 2400.00
Owner Bd of Education Address 1333- 6th St
Contractor Owner
- State License No
- City License No

Address Phone No 59901
Architect State License No
Address Phone No

NOTE The granting of a Building Permit does not grant any right or privilege to (1) Erect any building and/or structure or any portion thereof, upon any street, alley, or other public place or portion thereof, or (2) Use any building and/or structure or any portion thereof, for any purpose that is, or may be prohibited by ordinance of the City of Santa Monica.

The granting of a Building Permit does not affect or prejudice any claim of title to, or right of possession in, the property described in such Permit

I have read the above application and know the contents thereof, the same is true and correct. I further state that I am familiar with the laws governing building within the City of Santa Monica and State of California, and amendments thereto, and that the above building and/or structure will be built in conformity therewith.

Signed Bd of Education, Applicant
By J. H. Barnes

NOTE: IF NO PLANS ARE FILED, SHOW LOT AND BUILDING SITE, PLAN AND WINDOW SIZES ON OTHER SIDE.

WARNING! This construction may be in violation of War Production Board General Limi-

For Dept. Use Only

No B15655 | Fire Zone ____

Date 5-14-54 | Occup Group ____

Fee, $ N. C. | Approved WMP 5/14/54

APPLICATION FOR BUILDING PERMIT

BUILDING DEPARTMENT, CITY OF SANTA MONICA

This Application Must Be Filled Out In Ink

NOTE THIS IS NOT A BUILDING PERMIT. DO NOT START WORK BEFORE PLANS ARE APPROVED, AND PERMIT IS ISSUED.

Location Address Grant Elementary School 2368 Pearl Street, Santa Monica

Lot ... Block ... Tract Rancho L.A. Ballona Size of Lot ... x ...

List Existing Buildings On Lot and Use Auditorium, Cafeteria, Classroom Bldgs for School.

Will it be necessary to request permission to remove trees from parkway to install driveway (Yes) (No. X)

Type of Construction.

Type 1—Fire Resistive ☐ Type 2—Heavy Timber ☐ Type 3—Ordinary Masonry ☐ Type 4—Metal Frame ☐ Type 5—Wood Frame ☒

Nature of Work

Construction ☒ Enlargement ☐ Alteration ☒ Conversion ☐ Repair ☐ Description 6 Classrooms & Kindergarten New buildings & remodeling

Specific Use of Building. Classrooms ... No of Rooms. 14 No of Families ...

Material Exterior Walls stucco First Floor Joists ... x Second Floor Joists ... x ...

Number of Stories one ... Height to Highest Point 12'-1" Roof Material composition

Size Width. 30 feet 20 feet 30 feet ft, by Length 52'-8" 133'-6" 121'-0" ... ft, Total Floor Area 5947.5 ... sq ft

VALUATION OF PROPOSED BLDG { Including Plumbing, Gas Fitting, Sewers, Cesspools, Electrical, Painting, Finishing, all Labor, etc } $ 107,750.00

Owner Santa Monica Unified School District Address 1333 Sixth Street, Santa Monica

Contractor W.H. Christensen { State License No 125839 / City License No 564

Address 18714 Parthenia St. ... Phone No Dickens 31713

Architect Pierre Claeyssens ... State License No C-1266

Address 459 20th. Street ... Phone No Ex-54040

NOTE The granting of a Building Permit does not grant any right or privilege to (1) Erect any building and/or structure or any portion thereof, upon any street, alley, or other public place or portion thereof, or (2) Use any building and/or structure or any portion thereof, for any purpose that is, or may be prohibited by ordinance of the City of Santa Monica

The granting of a Building Permit does not affect or prejudice any claim of title to, or right of possession in, the property described in such Permit

I have read the above application and know the contents thereof, the same is true and correct I further state that I am familiar with the laws governing building within the City of Santa Monica and State of California, and amendments thereto, that the above building and/or structure will be built in conformity therewith, and that legal property lines have been established

I, the owner, certify that all labor employed on this work will be covered during course of construction by workman's compensation insurance as required by the State of California


Milo P. Johnson
Signature of Owner or Agent Date

NOTE: SHOW PLOT PLAN ON OTHER SIDE.

(FOR ZONING DEPARTMENT USE ONLY)

Minimum Distance—Property Line to Bldg Line	( )	Map Sheet No	
Minimum Side Yard Width	( )	Use Classification	
Minimum Rear Yard Depth	( )		
Minimum Depth Off-street Loading	( )		
Minimum Distance between Buildings	( )		

Intended use of new construction or alteration ...

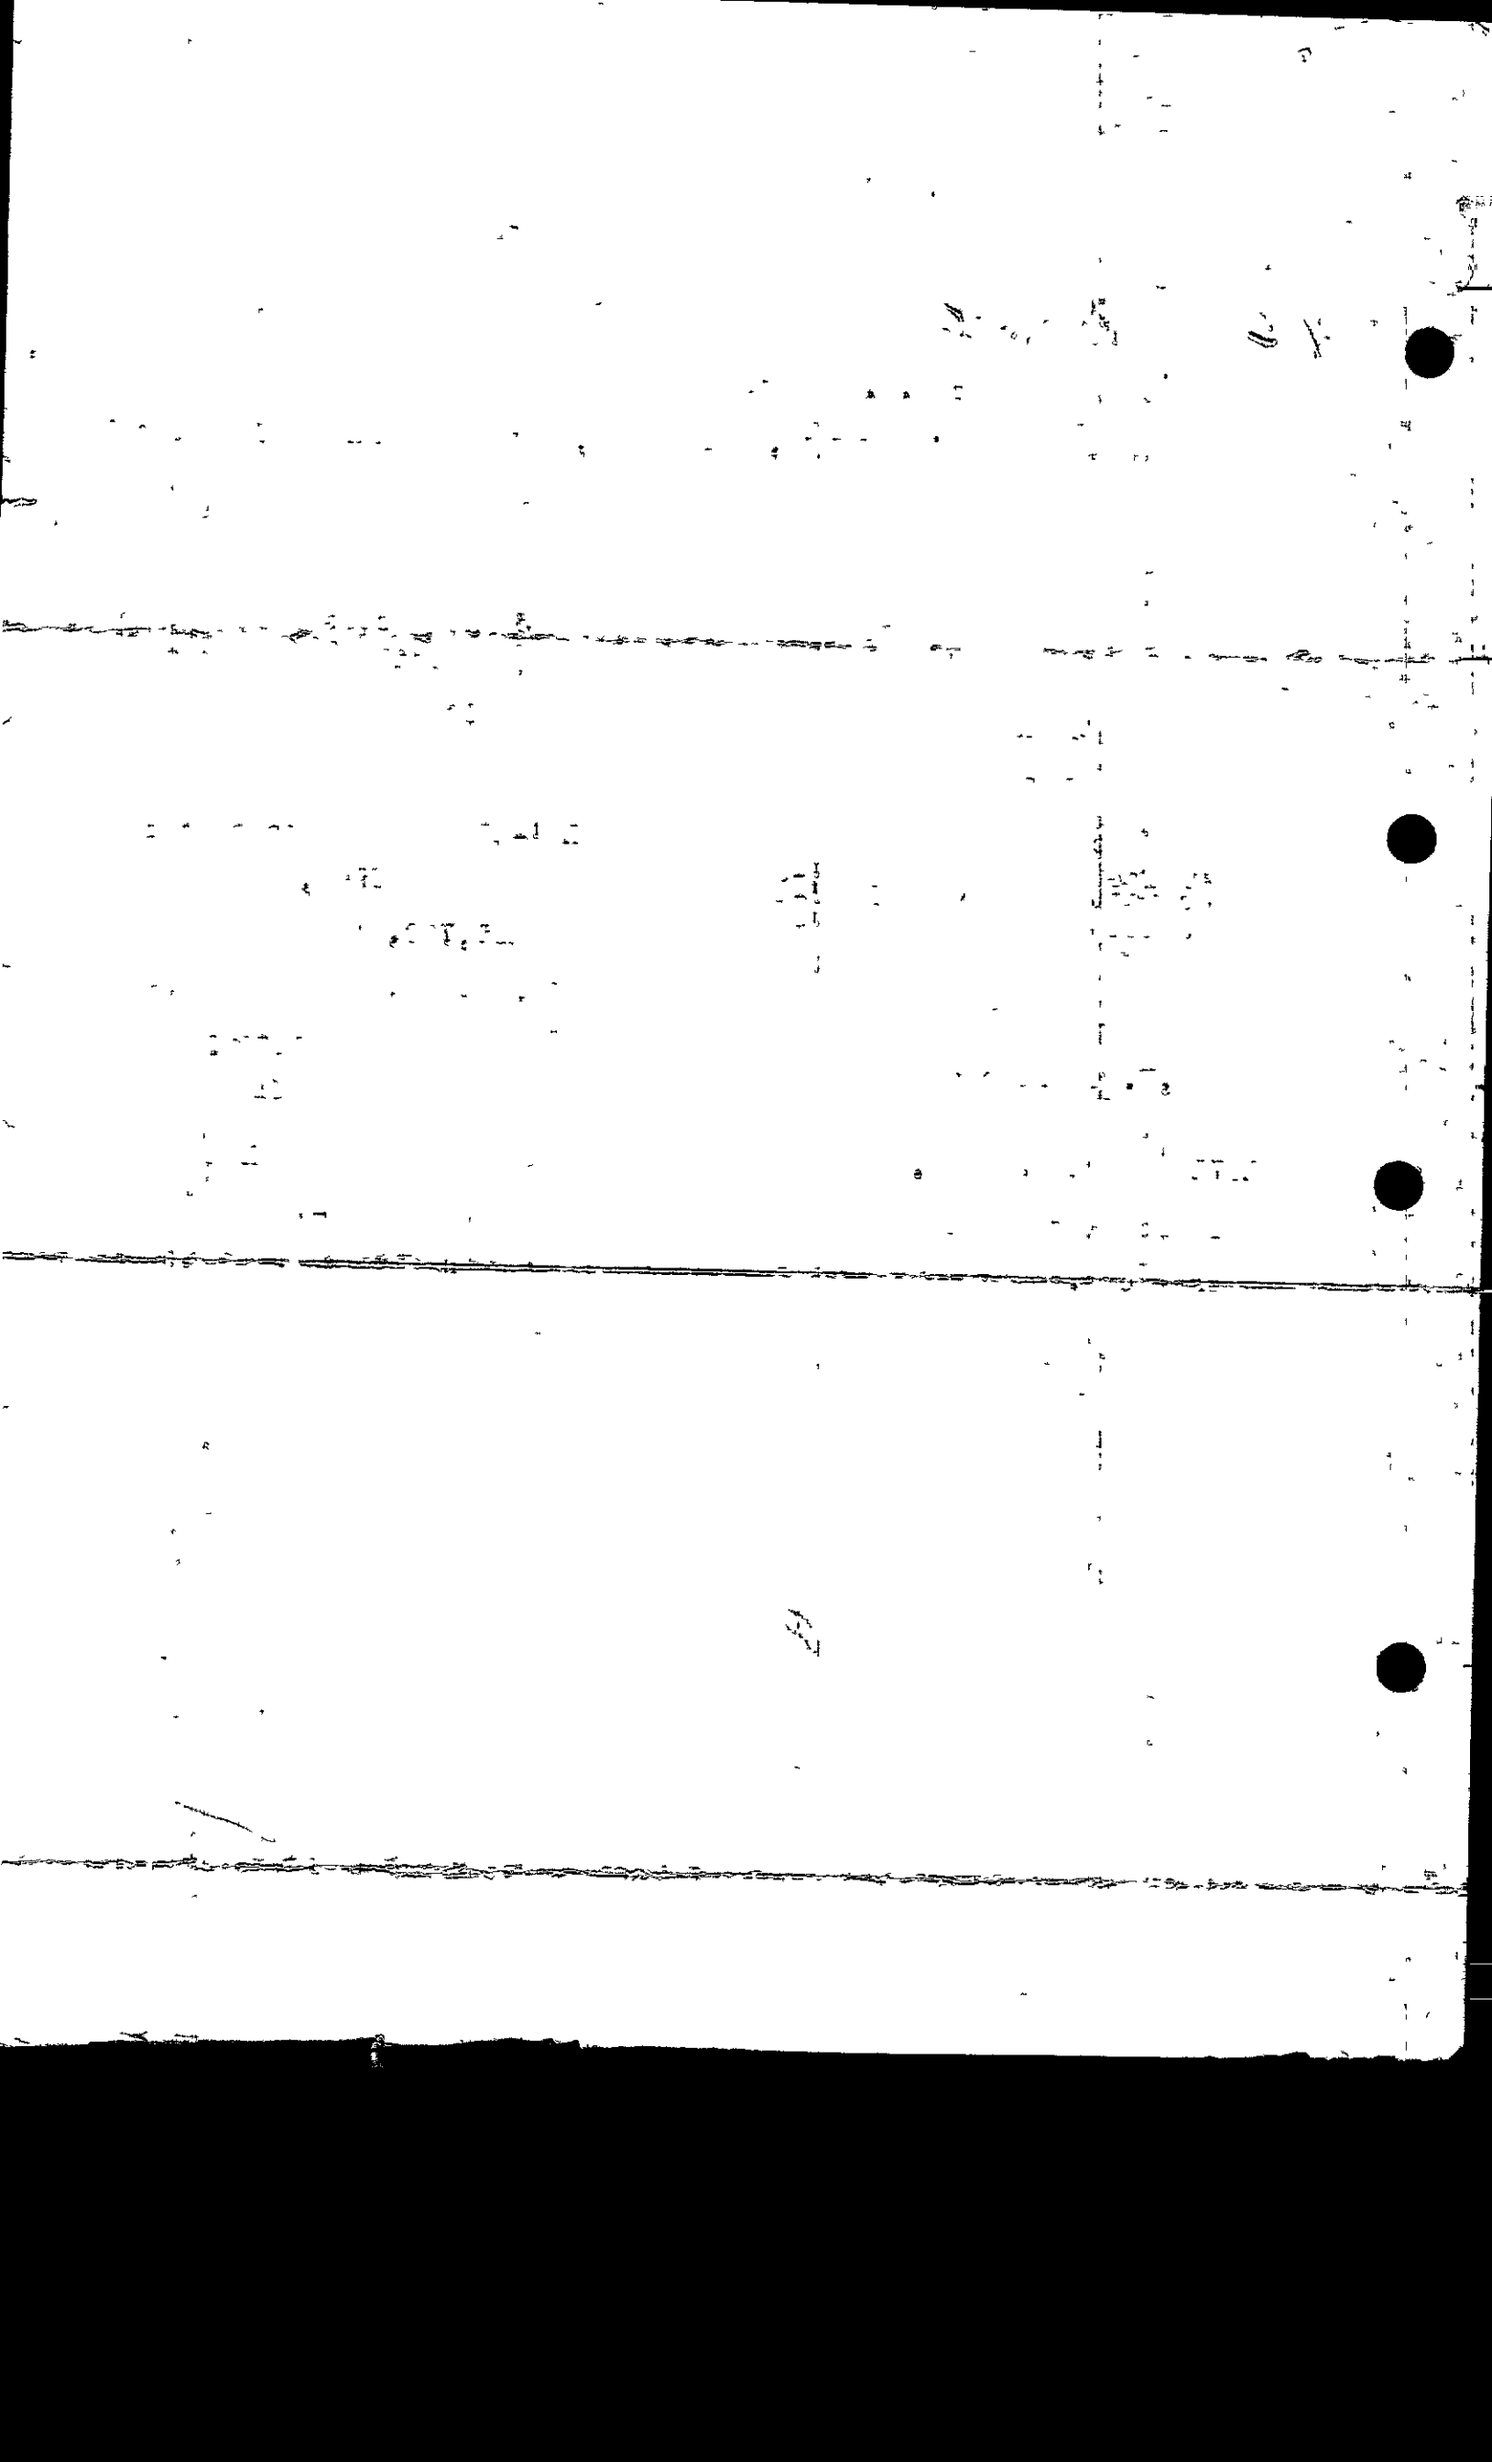

Eric Fraske

From: Santa Monica Public Records <santamonicaca@mycusthelp.net>
Sent: Sunday, January 23, 2022 5:00 PM
To: Eric Fraske
Subject: [Records Center] Public Records Request :: R014524-011322

--- Please respond above this line ---

City of Santa Monica®

RE: PUBLIC RECORDS REQUEST of January 13, 2022, Reference # R014524-011322

Dear Project Manager Eric Fraske,

The City of Santa Monica received a public records request from you on **January 13, 2022.** Your request mentioned:

"CUPA Records (UST and HAZMAT) for a Phase I ESA at Grant Elementary"

After a careful review of our files, the Fire Department has NO record of underground tank or hazardous materials activity for the referenced address.


If you have any questions, or wish to discuss this further, you may reply to this email or submit a new request.


Sincerely,


City of Santa Monica

To monitor the progress or update this request please log into the Public Records Center

Powered by GovQA

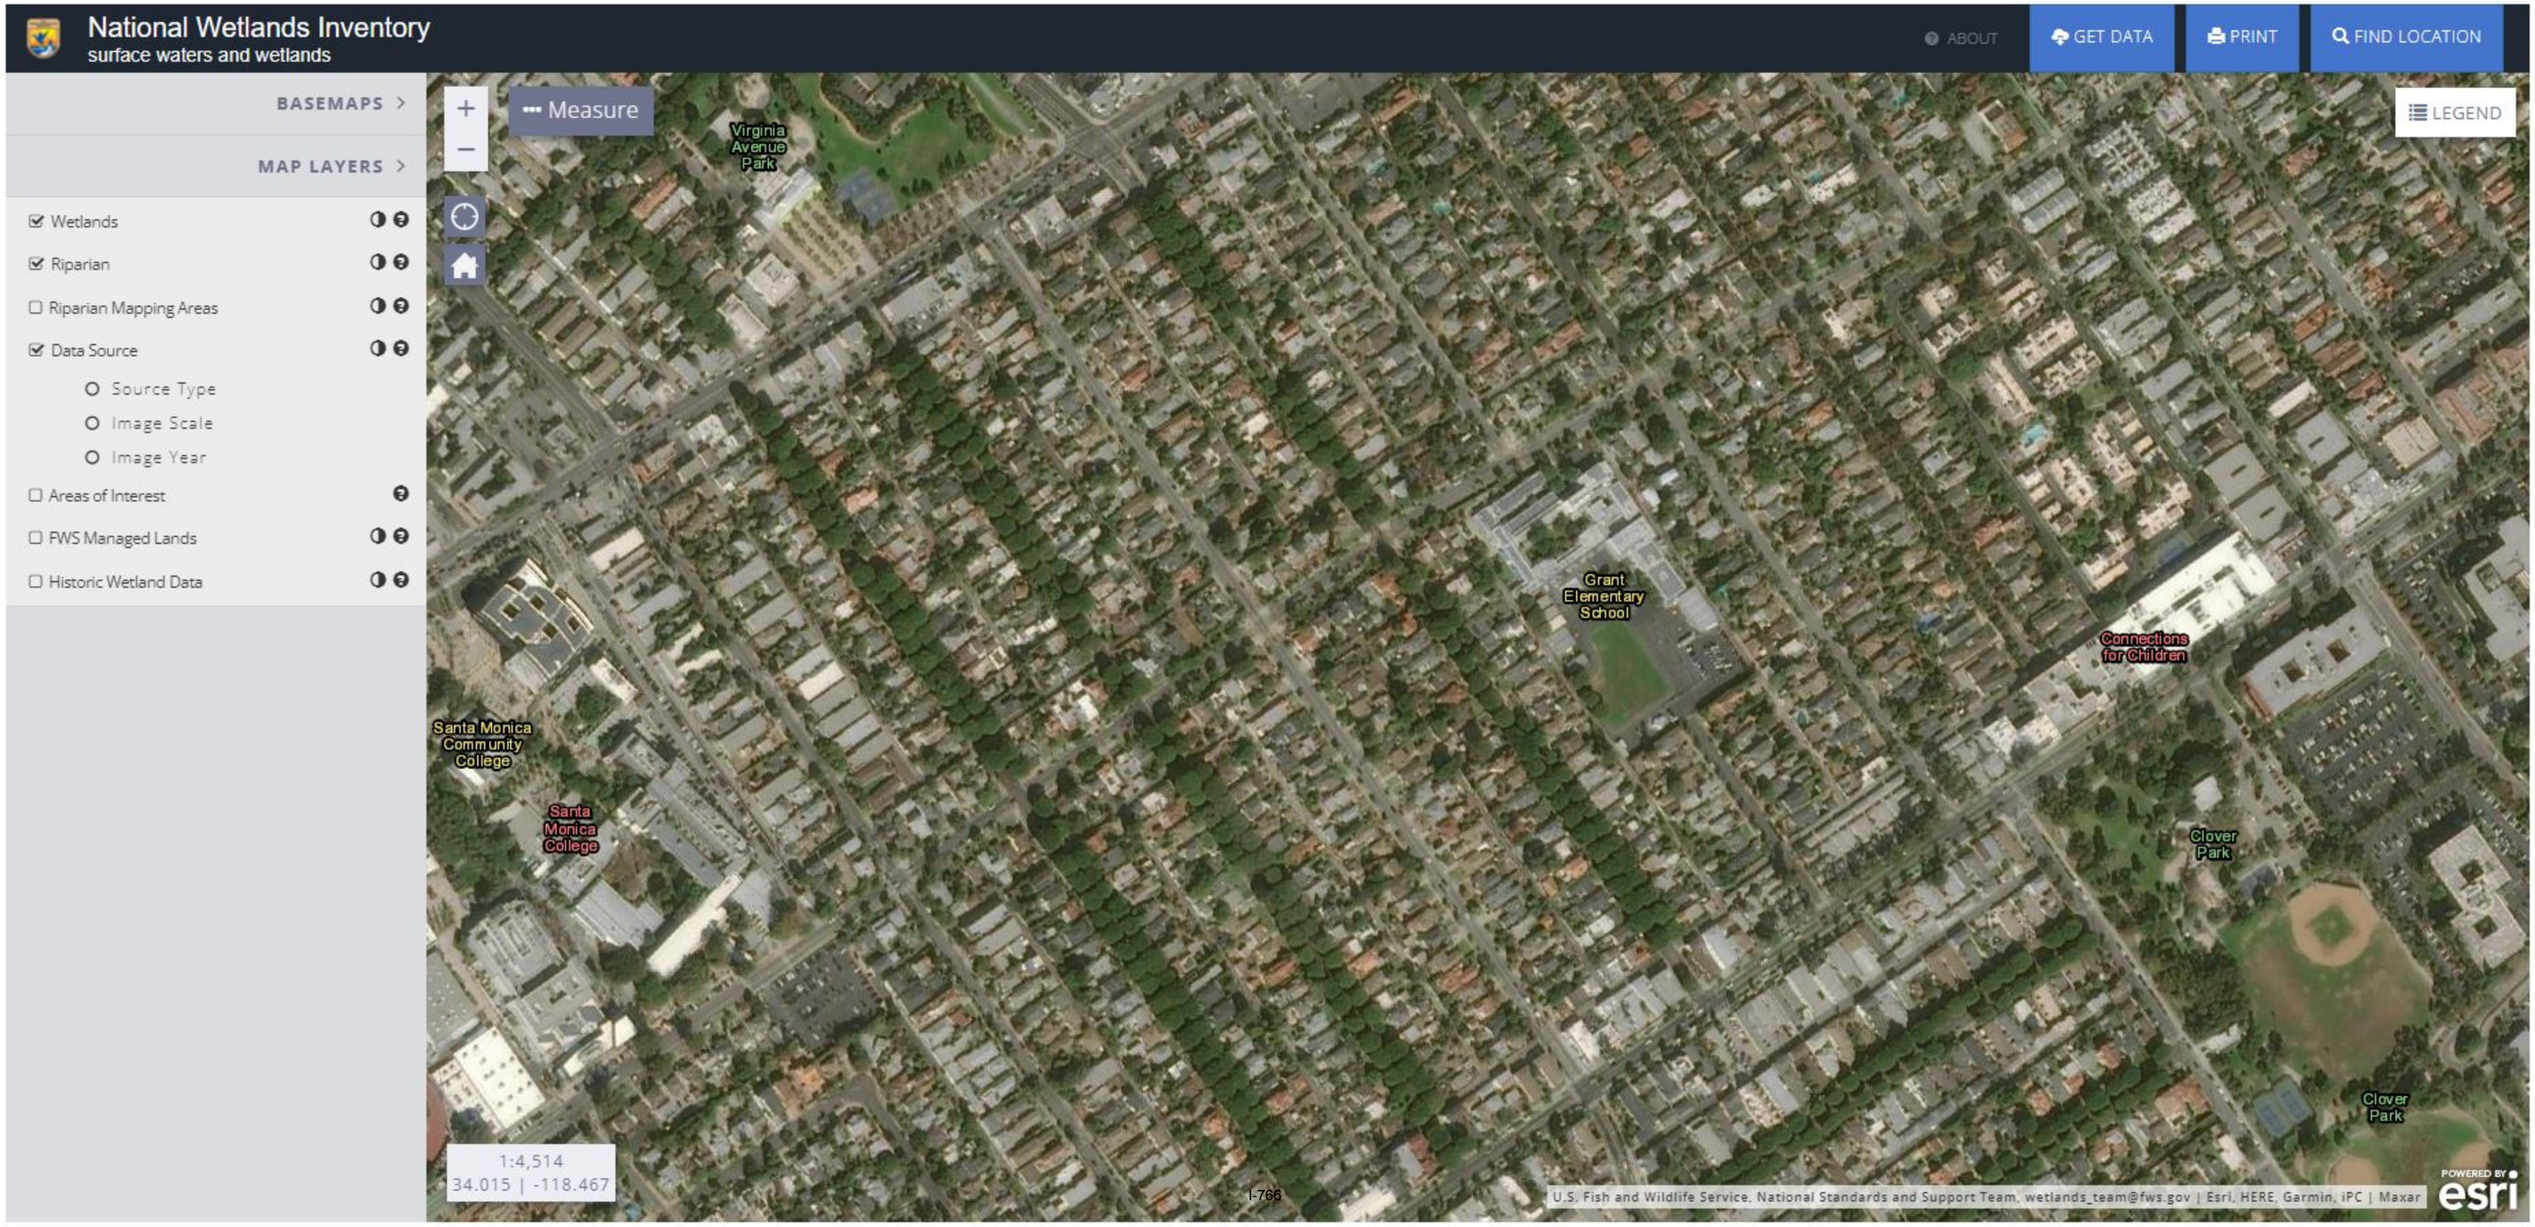
National Wetlands Inventory
surface waters and wetlands
ABOUT
GET DATA
PRINT
FIND LOCATION
BASEMAPS
MAP LAYERS
Wetlands
Riparian
Riparian Mapping Areas
Data Source
Source Type
Image Scale
Image Year
Areas of Interest
FWS Managed Lands
Historic Wetland Data
Measure
LEGEND
Virginia Avenue Park
Grant Elementary School
Connections for Children
Santa Monica Community College
Santa Monica College
Clover Park
Clover Park
1:4,514
34.015 | -118.467
I-766
U.S. Fish and Wildlife Service, National Standards and Support Team, wetlands_team@fws.gov | Esri, HERE, Garmin, iPC | Maxar
POWERED BY esri

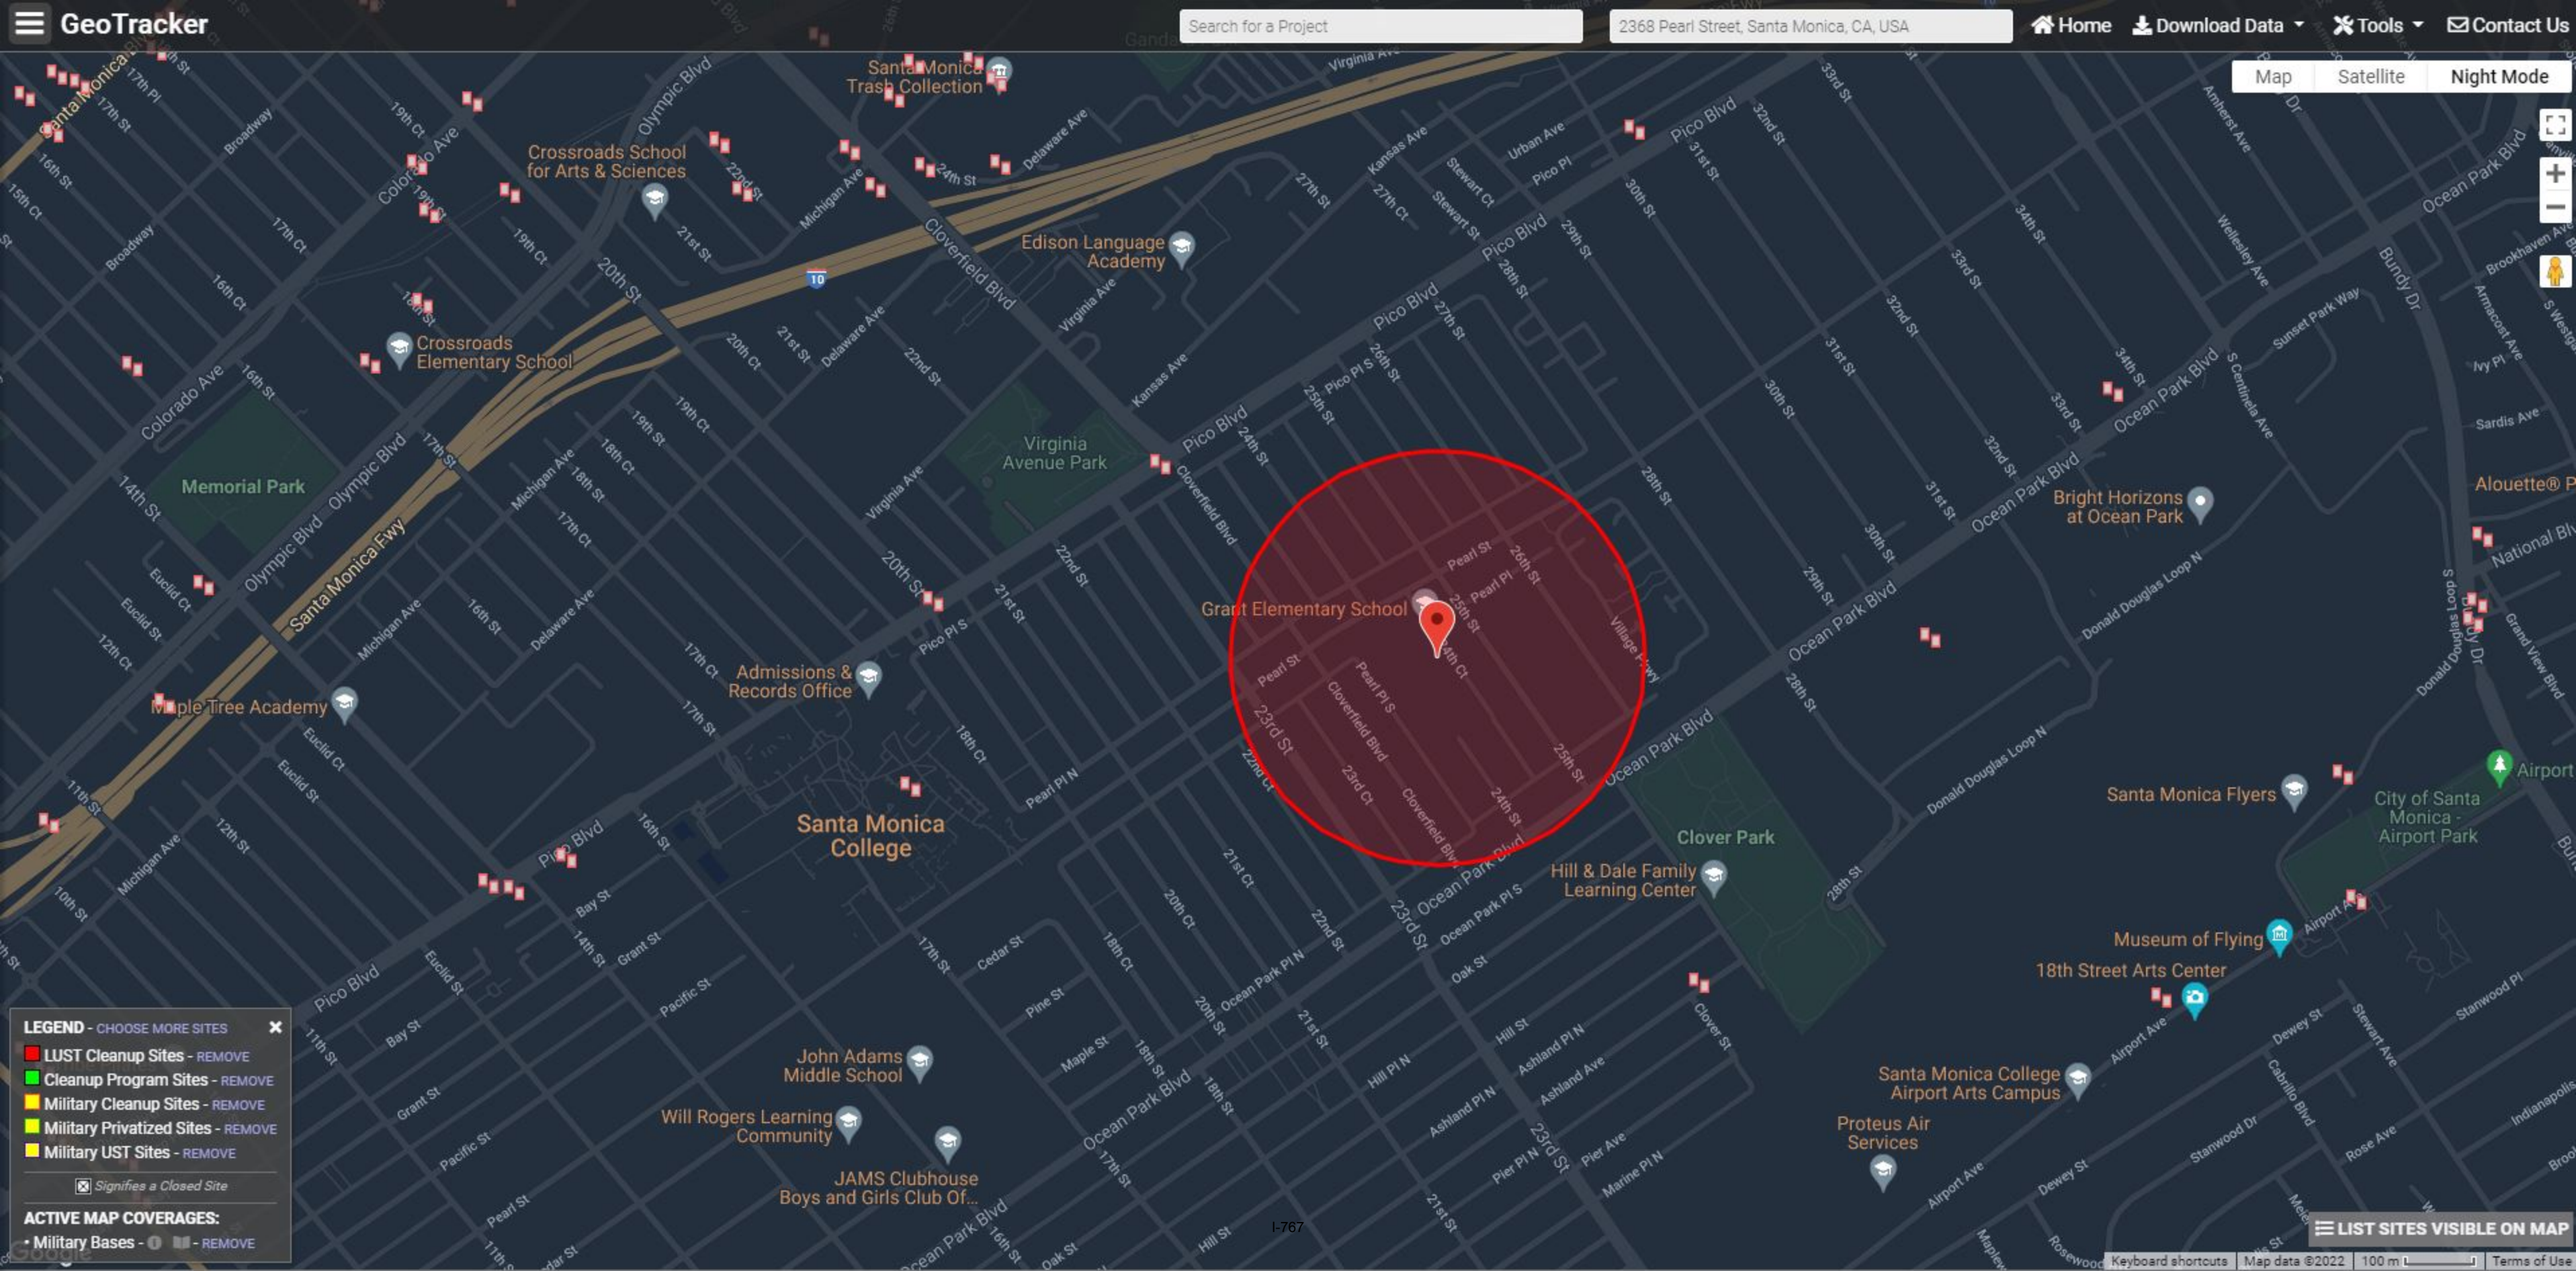
GeoTracker
Search for a Project
2368 Pearl Street, Santa Monica, CA, USA
Home
Download Data
Tools
Contact Us
Map
Satellite
Night Mode
Grant Elementary School
Santa Monica College
Virginia Avenue Park
Memorial Park
Clover Park
Edison Language Academy
Crossroads School for Arts & Sciences
Crossroads Elementary School
Santa Monica Trash Collection
Admissions & Records Office
Maple Tree Academy
Bright Horizons at Ocean Park
Santa Monica Flyers
City of Santa Monica - Airport Park
Hill & Dale Family Learning Center
Museum of Flying
18th Street Arts Center
Santa Monica College Airport Arts Campus
Proteus Air Services
John Adams Middle School
Will Rogers Learning Community
JAMS Clubhouse Boys and Girls Club Of...
Pico Blvd
Ocean Park Blvd
Cloverfield Blvd
Olympic Blvd
Santa Monica Fwy
I-10
I-767
LEGEND - CHOOSE MORE SITES
LUST Cleanup Sites - REMOVE
Cleanup Program Sites - REMOVE
Military Cleanup Sites - REMOVE
Military Privatized Sites - REMOVE
Military UST Sites - REMOVE
Signifies a Closed Site
ACTIVE MAP COVERAGES:
• Military Bases - REMOVE
LIST SITES VISIBLE ON MAP
Keyboard shortcuts
Map data ©2022
Terms of Use

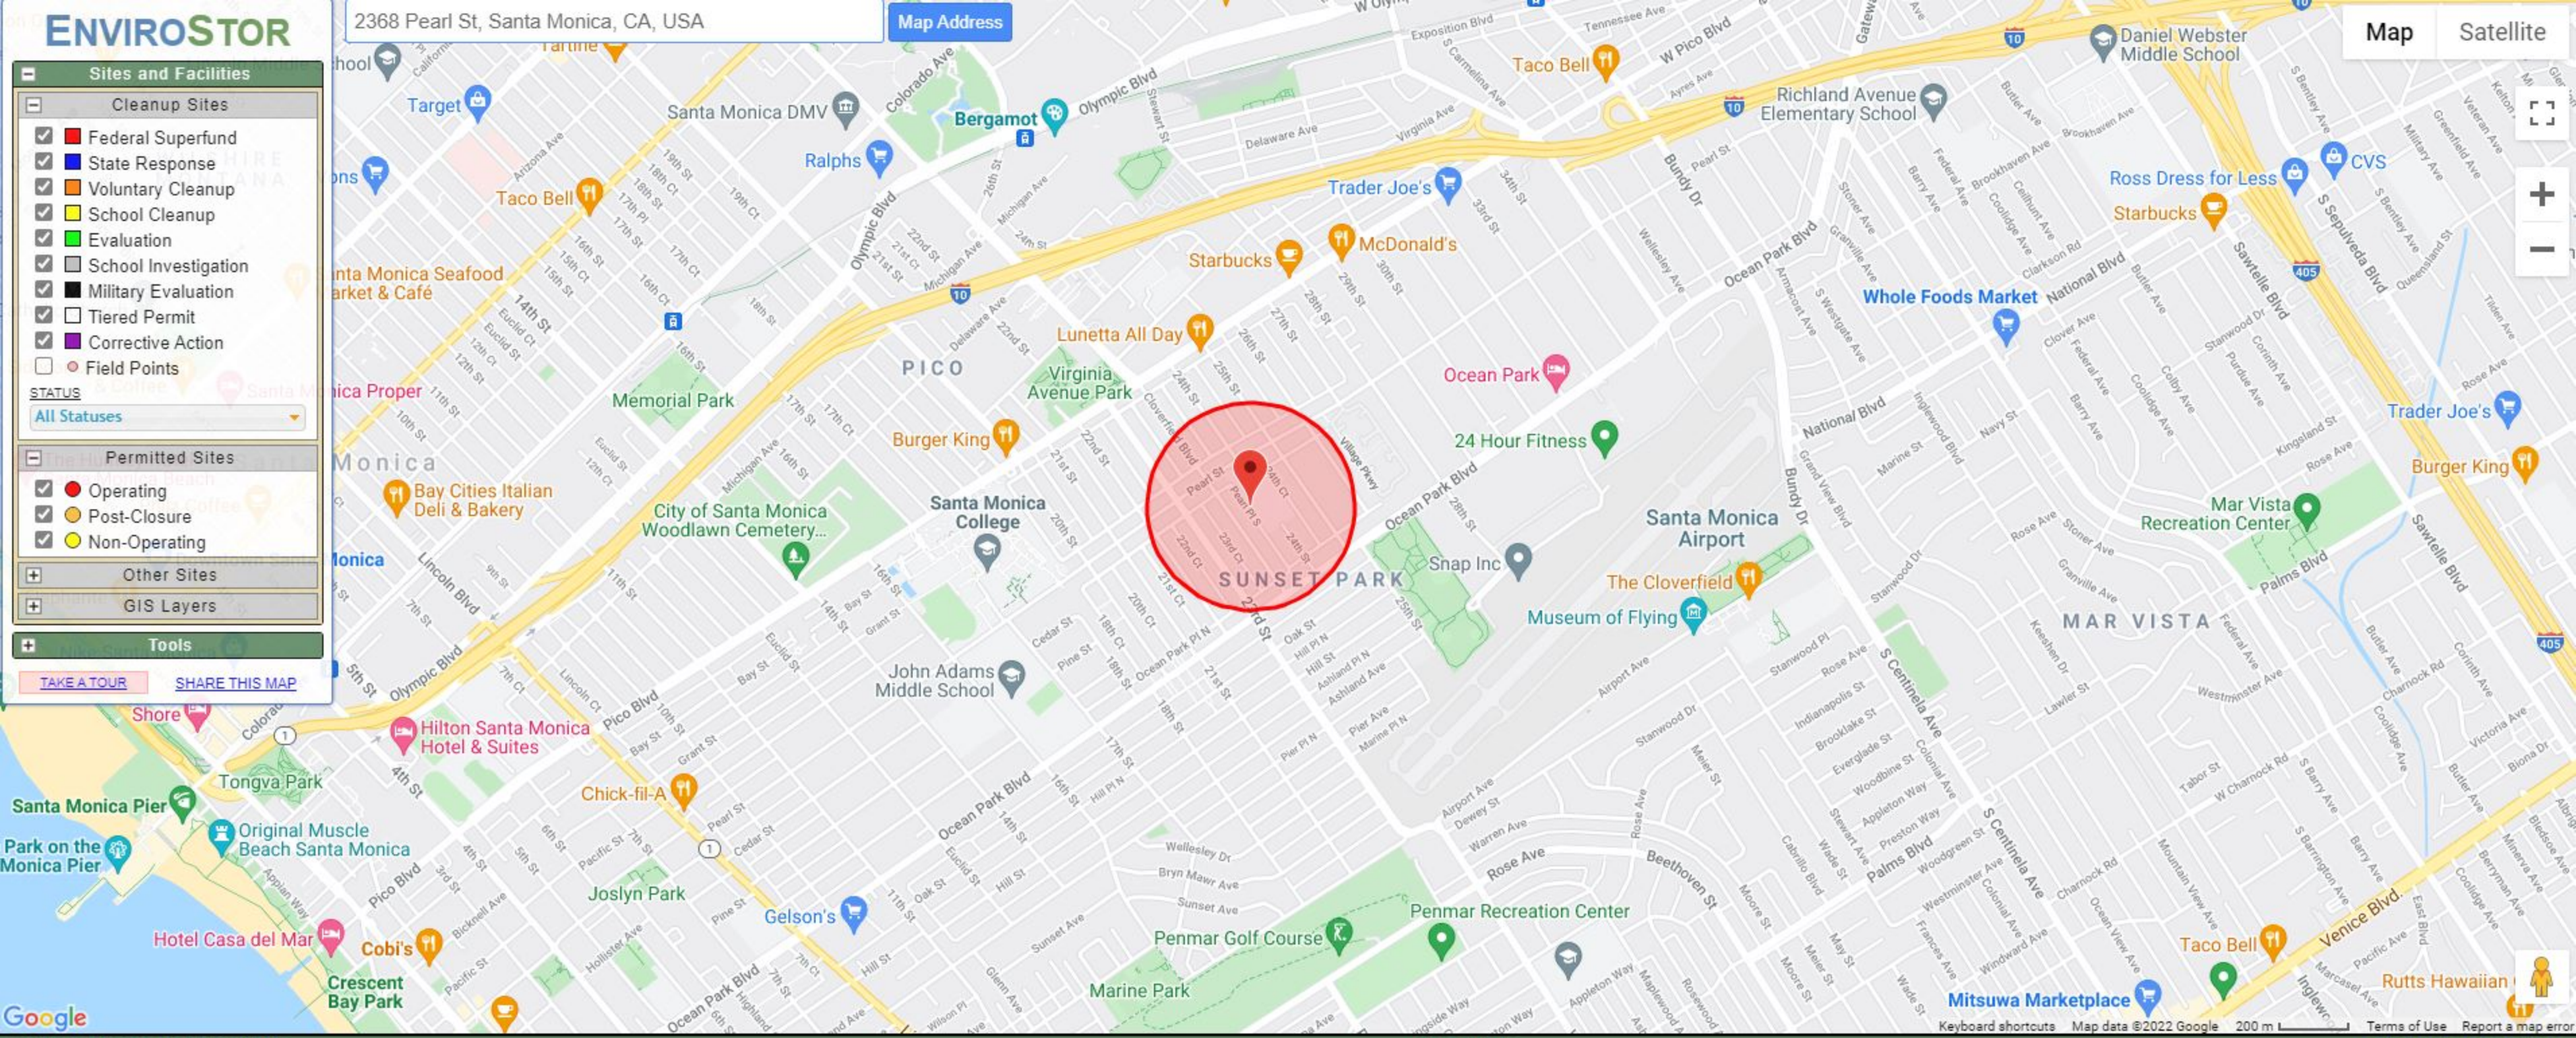


SITES FOUND IN SEARCH RADIUS — 0 SITES LISTED — EXPORT THIS LIST TO EXCEL

PROJECT NAME	STATUS	PROJECT TYPE	ADDRESS	CITY

Identify - Total 1 record(s) found

32103

Attribute	Value
Category: PIPELINE ATTRIBUTES	
Unit ID	-1
Unit Name	NO INSPECTION UNIT
Region	NA
Jurisdiction	N/A
OPID	32103
Operator Name	CRIMSON PIPELINE L.P.
Commodity	Crude Oil
General	LIQUID
Diameter	10.0
Interstate	N
Low Stress Liquid	N
Mileage	85.2307
System Name	VENTURA 10-INCH SYSTEM
Sub-System Name	VENTURA 10-INCH CRUDE PIPELINE
Pipeline ID	334
Revision Date	06/10/2020
FRP Sequence Number	
Status Type	Active (filled)
Revision Type	Operator Data Update
Abandoned by OPID	
Sold by OPID	
IS ID	
IS Name	
IS Region	
Inspection Authority	State

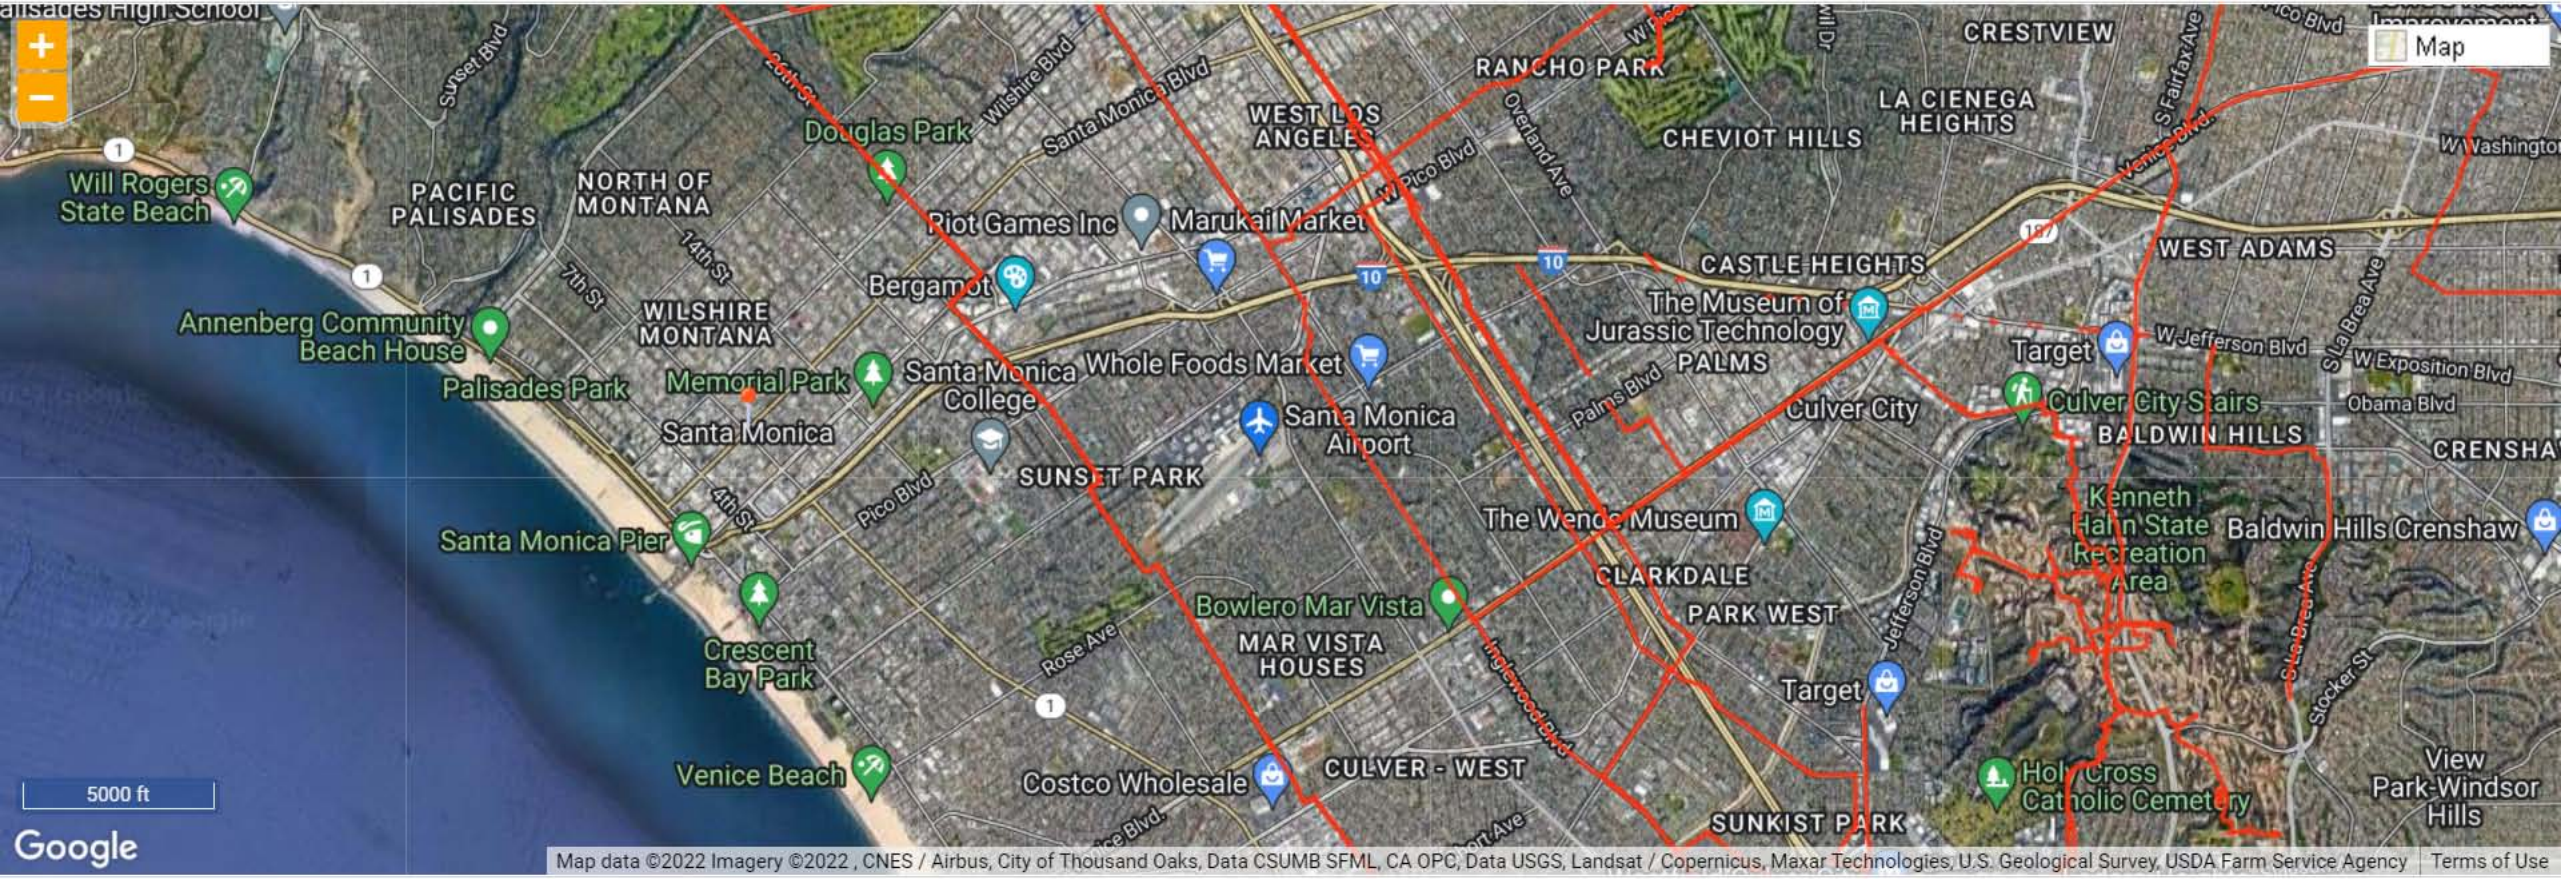

Ready | Zoom Level: 13 of 19 (1:54,168) | 33.990234, -118.387393 | NPMS data as of 10/05/2021

©USDOT PHMSA. All rights reserved.

Inspection Output (IOR)

Generated on 2018.December.10 10:18

Inspection Information

Inspection Name	Crimson 0025 E-H Standard Pipeline Annual Inspect	Operator(s)	CRIMSON PIPELINE L.P. (32103)	Plan Submitted	11/01/2018
Status	LOCKED	Lead	Nhu-Dan Le	Plan Approval	11/02/2018 by Hossein Monfared
Start Year	2018	Team Members	Sampson Tang, Malek Itani	All Activity Start	05/01/2018
System Type	HL	Supervisor	Hossein Monfared	All Activity End	10/30/2018
Protocol Set ID	HL.2018.01	Director	Doug J Allen	Inspection Submitted	12/08/2018
				Inspection Approval	12/10/2018 by Doug J Allen

Inspection Summary

- **Activity Report:** 20180501DNL1

Date: June 7, 2018

Inspector: Dan Le - Lead

Operator Inspected: Crimson

Units Address: Crimson, 1050 N Lincoln St, Taft, CA 93268

OSFM Insp IU: 0025 E, F, G and H

OSFM Lines ID: Listed below

Unit Type: Intrastate Hazardous Liquid

Inspection Type: Pipeline Annual Inspection

Record Location: 3780 Kilroy Airport Way Suite #400, Long Beach, CA 90806

Inspection Dates: April 30, May 1,2,3,4

Inspectors: Dan Le, Malek Itani

AFOD: 10 Days (Dan 5 days, Malek 5 days)

Inspection IU(s) Description:

Crimson has 4 Inspection Unit in the City of Long Beach and City of Santa Paula. The company has three Break Out Tank (BOT) and operates 75 pipelines: 42 pipelines are active; 33 of those are out of service (filled with water or Nitrogen):

Crimson 0025E: 3 Pipelines; 3 Active.

OSFM #0025E-0042: is 12" diameter pipeline that was built to carry crude oil from Packard LACTs Inglewood ships to Centinela Vault (.89 to ESR is Chev). The pipeline is 2.83 miles long, has direct current cathodic protection and hydrotest was used to establish the pipeline maximum operating pressure (MOP) of 720 psi.

OSFM #0025E-0334: is 10" diameter pipeline that was built to carry crude oil from Ventura Pump Station to Refinery @ Alameda St. & Lomita Blvd. The pipeline is 87.43 miles long, has direct current cathodic protection and hydrotest was used to establish the pipeline maximum operating pressure (MOP) of 1440 psi.

OSFM #0025E-0455: is 12" diameter pipeline that was built to carry crude oil from Torrey Pump Sta V-268 to Torrance TF V-408. The pipeline is 43.82 miles long, has direct current cathodic protection and hydrotest was used to establish the pipeline maximum operating pressure (MOP) of 724 psi.

OSFM Insp IU 0025F: 5 Pipelines; 5 Active.

OSFM #0025E-0021: is 16" diameter pipeline that was built to carry crude oil from Belridge Sta to Kettleman Sta. The pipeline is 6.02 miles long, has direct current cathodic protection and hydrotest was used to establish the pipeline maximum operating pressure (MOP) of 798 psi.

OSFM #0025E-0022: is 8,10" diameter pipeline that was built to carry crude oil from Midway to Belridge. The pipeline is 10.99 miles long, has direct current cathodic protection and hydrotest was used to establish the pipeline maximum operating pressure (MOP) of 968 psi.

OSFM #0025E-0526: is 6" diameter pipeline that was built to carry crude oil from 27G Sta to Taft. The pipeline is 5.00 miles long, has direct current cathodic protection and hydrotest was used to establish the pipeline maximum operating pressure (MOP) of 693 psi.

OSFM #0025E-0831: is 10" diameter pipeline that was built to carry crude oil from Taft Cahn 3 oil plant near Lost Hills to CPL B/K 16" at Brown Material Rd. The pipeline is 5.27 miles long, has direct current cathodic protection and hydrotest was used to establish the pipeline maximum operating pressure (MOP) of 882 psi.

OSFM #0025E-1262: is 8" diameter pipeline that was built to carry crude oil from 18G to 27G. The pipeline is 4.57 miles long, has direct current cathodic protection and hydrotest was used to establish the pipeline maximum operating pressure (MOP) of 1480 psi.

OSFM Insp IU 0025G: 4 Active pipelines:

OSFM #0025G-0018: is 18” diameter pipeline that was built to carry crude oil from Kettleman to Los Banos. The pipeline is 96.35 miles long, has direct current cathodic protection and hydrotest was used to establish the pipeline maximum operating pressure (MOP) of 900 psi.

OSFM #0025G-0076: is 12” diameter pipeline that was built to carry crude oil from Los Medanos to Vinehill. The pipeline is 16.00 miles long, has direct current cathodic protection and hydrotest was used to establish the pipeline maximum operating pressure (MOP) of 1286 psi.

OSFM #0025G-0499: is 18, 20” diameter pipeline that was built to carry crude oil from KLMR to Los Banos to Los Medanos. The pipeline is 82.08 miles long, has direct current cathodic protection and hydrotest was used to establish the pipeline maximum operating pressure (MOP) of 706 psi.

OSFM #0025G-1225: is 12” diameter pipeline that was built to carry crude oil from KLM to Valero. The pipeline is 1.68 miles long, has direct current cathodic protection and hydrotest was used to establish the pipeline maximum operating pressure (MOP) of 1200 psi.

OSFM Insp IU 0025H: 1 Active pipeline.

OSFM #0025H-1226: is 6” diameter pipeline that was built to carry crude oil from Pacific Energy Pico Lease to Thums 8". The pipeline is .41 miles long, has direct current cathodic protection and hydrotest was used to establish the pipeline maximum operating pressure (MOP) of 728 psi.

Records review: Reviewed records, operator qualifications, field observations and cathodic protection readings. Note that no O&M procedures were inspected during this inspection.

Field Inspection: Cathodic protection readings, ROW inspection of entire line sections.

Finding(s): Issues noted during this inspection included:

Pipeline 0025G-0018 at Contua creek passing coating has sign of atmospheric corrosion. PSE Dan Le mentioned the concern with Crimson. On October 30, 2018 Peter Curtis, Corrosion leader from Crimson informed PSE Dan Le that the line had 3 year atmospheric corrosion inspection per third party and the pipeline ILI run on 12/01/2016 didn't find any metal lost at the location. Per Peter the pipeline doesn't have atmospheric corrosion.

Other than that no violation found

End of Report

Scope (Assets)

#	Short Label	Long Label	Asset Type	Asset IDs	Excluded Topics	Planned	Required	Total Inspected	Required % Complete
1.	86368 (0025F)	Crimson Pipeline L.P.	unit	86368	--	53	53	53	100.0%
2.	86369 (0025G)	Crimson Pipeline L.P.	unit	86369	--	53	53	53	100.0%
3.	86370 (0025H)	Crimson Pipeline L.P.	unit	86370	--	53	53	53	100.0%
4.	86367 (0025E)	Crimson Pipeline L.P.	unit	86367	--	53	53	53	100.0%

1. Percent completion excludes unanswered questions planned as "always observe".

Plans

#	Plan Assets	Focus Directives	Involved Groups/Subgroups	Qst Type(s)	Extent	Notes
1.	86368 (0025F), 86369 (0025G), 86370 (0025H), 86367 (0025E)	Core	AR, CR, DC, EP, FS, IM, MO, PD, RPT, SRN, TD, TQ, GENERIC	P, R, O, S	Detail	
2.	86368 (0025F), 86369 (0025G), 86370 (0025H), 86367 (0025E)	n/a	PD.DP.ONECALL.O	P, R, O, S	Detail	
3.	86368 (0025F), 86369 (0025G), 86370 (0025H), 86367 (0025E)	n/a	PD.PA.AUDIENCEID.R	P, R, O, S	Detail	
4.	86368 (0025F), 86369 (0025G), 86370 (0025H), 86367 (0025E)	n/a	PD.PA.EDUCATE.R	P, R, O, S	Detail	
5.	86368 (0025F), 86369 (0025G), 86370 (0025H), 86367 (0025E)	n/a	PD.PA.MESSAGEFREQUENCY.R	P, R, O, S	Detail	
6.	86368 (0025F), 86369 (0025G), 86370 (0025H), 86367 (0025E)	n/a	PD.PA.LANGUAGE.R	P, R, O, S	Detail	
7.	86368 (0025F), 86369 (0025G), 86370 (0025H), 86367 (0025E)	n/a	PD.PA.AUDITMETHODS.R	P, R, O, S	Detail	
8.	86368 (0025F), 86369 (0025G), 86370 (0025H), 86367 (0025E)	n/a	PD.PA.EVALEFFECTIVENESS.R	P, R, O, S	Detail	
9.	86368 (0025F), 86369 (0025G), 86370 (0025H), 86367 (0025E)	n/a	MO.RW.ROWMARKER.O	P, R, O, S	Detail	
10.	86368 (0025F), 86369 (0025G), 86370 (0025H), 86367 (0025E)	n/a	FS.FG.SIGNAGE.O	P, R, O, S	Detail	
11.	86368 (0025F), 86369 (0025G), 86370 (0025H), 86367 (0025E)	n/a	FS.FG.FACPROTECT.O	P, R, O, S	Detail	
12.	86368 (0025F), 86369 (0025G), 86370 (0025H), 86367 (0025E)	n/a	FS.FG.IGNITION.O	P, R, O, S	Detail	
13.	86368 (0025F), 86369 (0025G), 86370 (0025H), 86367 (0025E)	n/a	TD.CPMONITOR.TESTLEADMAINT.O	P, R, O, S	Detail	
14.	86368 (0025F), 86369 (0025G), 86370 (0025H), 86367 (0025E)	n/a	MO.LOMOP.MOPDETERMINE.R	P, R, O, S	Detail	
15.	86368 (0025F), 86369 (0025G), 86370 (0025H), 86367 (0025E)	n/a	AR.PTI.PRESSTESTRESULT.R	P, R, O, S	Detail	
16.	86368 (0025F), 86369 (0025G), 86370 (0025H), 86367 (0025E)	n/a	AR.PTI.PRESSTESTCORR.R	--	Detail	
17.	86368 (0025F), 86369 (0025G), 86370 (0025H), 86367 (0025E)	n/a	DC.MO.MOPLIMIT.R	P, R, O, S	Detail	
18.	86368 (0025F), 86369 (0025G), 86370 (0025H), 86367 (0025E)	n/a	DC.PT.PRESSTEST.R	P, R, O, S	Detail	
19.	86368 (0025F), 86369 (0025G), 86370 (0025H), 86367 (0025E)	n/a	DC.PT.PRESSTESTTIEIN.R	P, R, O, S	Detail	
20.	86368 (0025F), 86369 (0025G), 86370 (0025H), 86367 (0025E)	n/a	MO.LO.PRESSTESTREQ.R	P, R, O, S	Detail	

Plan Implementations

#	Activity Name	SMART Act#	Start Date End Date	Focus Directives	Involved Groups/Subgroups	Assets	Qst Type(s)	Planned	Required	Total Inspected	Required % Complete
1.	Crimson 0025F	--	05/01/2018 10/30/2018	n/a	all planned questions	86368 (0025F), 86369 (0025G), 86370 (0025H), 86367 (0025E)	all types	212	212	212	100.0%

1. *Since questions may be implemented in multiple activities, but answered only once, questions may be represented more than once in this table.*
2. *Percent completion excludes unanswered questions planned as "always observe".*

Forms

No.	Entity	Form Name	Status	Date Completed	Activity Name	Asset
1.	Attendance List	Crimson 0025F	COMPLETED	08/06/2018	Crimson 0025F	--

Results (Unsat,Concern values, 0 results)

This inspection has no matching Results.

Report Parameters: Results: Unsat,Concern

Inspection documentation, including completed protocol forms, summary reports, executive summary reports, and enforcement documentation are for internal use only by federal or state pipeline safety regulators. Some inspection documentation may contain information which the operator considers to be confidential. In addition, supplemental inspection guidance and related documents in the file library are also for internal use only by federal or state pipeline safety regulators (with the exception of documents published in the federal register, such as advisory bulletins). Do not distribute or otherwise disclose such material outside of the state or federal pipeline regulatory organizations. Requests for such information from other government organizations (including, but not limited to, NTSB, GAO, IG, or Congressional Staff) should be referred to PHMSA Headquarters Management.

Inspection Output (IOR)

Generated on 2018.December.10 10:18

Inspection Information

Inspection Name	Crimson 0025 E-H Standard Pipeline Annual Inspect	Operator(s)	CRIMSON PIPELINE L.P. (32103)	Plan Submitted	11/01/2018
Status	LOCKED	Lead	Nhu-Dan Le	Plan Approval	11/02/2018 by Hossein Monfared
Start Year	2018	Team Members	Sampson Tang, Malek Itani	All Activity Start	05/01/2018
System Type	HL	Supervisor	Hossein Monfared	All Activity End	10/30/2018
Protocol Set ID	HL.2018.01	Director	Doug J Allen	Inspection Submitted	12/08/2018
				Inspection Approval	12/10/2018 by Doug J Allen

Inspection Summary

- **Activity Report:** 20180501DNL1

Date: June 7, 2018

Inspector: Dan Le - Lead

Operator Inspected: Crimson

Units Address: Crimson, 1050 N Lincoln St, Taft, CA 93268

OSFM Insp IU: 0025 E, F, G and H

OSFM Lines ID: Listed below

Unit Type: Intrastate Hazardous Liquid

Inspection Type: Pipeline Annual Inspection

Record Location: 3780 Kilroy Airport Way Suite #400, Long Beach, CA 90806

Inspection Dates: April 30, May 1,2,3,4

Inspectors: Dan Le, Malek Itani

AFOD: 10 Days (Dan 5 days, Malek 5 days)

Inspection IU(s) Description:

Crimson has 4 Inspection Unit in the City of Long Beach and City of Santa Paula. The company has three Break Out Tank (BOT) and operates 75 pipelines: 42 pipelines are active; 33 of those are out of service (filled with water or Nitrogen):

Crimson 0025E: 3 Pipelines; 3 Active.

OSFM #0025E-0042: is 12" diameter pipeline that was built to carry crude oil from Packard LACTs Inglewood ships to Centinela Vault (.89 to ESR is Chev). The pipeline is 2.83 miles long, has direct current cathodic protection and hydrotest was used to establish the pipeline maximum operating pressure (MOP) of 720 psi.

OSFM #0025E-0334: is 10" diameter pipeline that was built to carry crude oil from Ventura Pump Station to Refinery @ Alameda St. & Lomita Blvd. The pipeline is 87.43 miles long, has direct current cathodic protection and hydrotest was used to establish the pipeline maximum operating pressure (MOP) of 1440 psi.

OSFM #0025E-0455: is 12" diameter pipeline that was built to carry crude oil from Torrey Pump Sta V-268 to Torrance TF V-408. The pipeline is 43.82 miles long, has direct current cathodic protection and hydrotest was used to establish the pipeline maximum operating pressure (MOP) of 724 psi.

OSFM Insp IU 0025F: 5 Pipelines; 5 Active.

OSFM #0025E-0021: is 16" diameter pipeline that was built to carry crude oil from Belridge Sta to Kettleman Sta. The pipeline is 6.02 miles long, has direct current cathodic protection and hydrotest was used to establish the pipeline maximum operating pressure (MOP) of 798 psi.

OSFM #0025E-0022: is 8,10" diameter pipeline that was built to carry crude oil from Midway to Belridge. The pipeline is 10.99 miles long, has direct current cathodic protection and hydrotest was used to establish the pipeline maximum operating pressure (MOP) of 968 psi.

OSFM #0025E-0526: is 6" diameter pipeline that was built to carry crude oil from 27G Sta to Taft. The pipeline is 5.00 miles long, has direct current cathodic protection and hydrotest was used to establish the pipeline maximum operating pressure (MOP) of 693 psi.

OSFM #0025E-0831: is 10" diameter pipeline that was built to carry crude oil from Taft Cahn 3 oil plant near Lost Hills to CPL B/K 16" at Brown Material Rd. The pipeline is 5.27 miles long, has direct current cathodic protection and hydrotest was used to establish the pipeline maximum operating pressure (MOP) of 882 psi.

OSFM #0025E-1262: is 8" diameter pipeline that was built to carry crude oil from 18G to 27G. The pipeline is 4.57 miles long, has direct current cathodic protection and hydrotest was used to establish the pipeline maximum operating pressure (MOP) of 1480 psi.

OSFM Insp IU 0025G: 4 Active pipelines:

OSFM #0025G-0018: is 18” diameter pipeline that was built to carry crude oil from Kettleman to Los Banos. The pipeline is 96.35 miles long, has direct current cathodic protection and hydrotest was used to establish the pipeline maximum operating pressure (MOP) of 900 psi.

OSFM #0025G-0076: is 12” diameter pipeline that was built to carry crude oil from Los Medanos to Vinehill. The pipeline is 16.00 miles long, has direct current cathodic protection and hydrotest was used to establish the pipeline maximum operating pressure (MOP) of 1286 psi.

OSFM #0025G-0499: is 18, 20” diameter pipeline that was built to carry crude oil from KLMR to Los Banos to Los Medanos. The pipeline is 82.08 miles long, has direct current cathodic protection and hydrotest was used to establish the pipeline maximum operating pressure (MOP) of 706 psi.

OSFM #0025G-1225: is 12” diameter pipeline that was built to carry crude oil from KLM to Valero. The pipeline is 1.68 miles long, has direct current cathodic protection and hydrotest was used to establish the pipeline maximum operating pressure (MOP) of 1200 psi.

OSFM Insp IU 0025H: 1 Active pipeline.

OSFM #0025H-1226: is 6” diameter pipeline that was built to carry crude oil from Pacific Energy Pico Lease to Thums 8". The pipeline is .41 miles long, has direct current cathodic protection and hydrotest was used to establish the pipeline maximum operating pressure (MOP) of 728 psi.

Records review: Reviewed records, operator qualifications, field observations and cathodic protection readings. Note that no O&M procedures were inspected during this inspection.

Field Inspection: Cathodic protection readings, ROW inspection of entire line sections.

Finding(s): Issues noted during this inspection included:

Pipeline 0025G-0018 at Contua creek passing coating has sign of atmospheric corrosion. PSE Dan Le mentioned the concern with Crimson. On October 30, 2018 Peter Curtis, Corrosion leader from Crimson informed PSE Dan Le that the line had 3 year atmospheric corrosion inspection per third party and the pipeline ILI run on 12/01/2016 didn't find any metal lost at the location. Per Peter the pipeline doesn't have atmospheric corrosion.

Other than that no violation found

End of Report

Scope (Assets)

#	Short Label	Long Label	Asset Type	Asset IDs	Excluded Topics	Planned	Required	Total Inspected	Required % Complete
1.	86368 (0025F)	Crimson Pipeline L.P.	unit	86368	--	53	53	53	100.0%
2.	86369 (0025G)	Crimson Pipeline L.P.	unit	86369	--	53	53	53	100.0%
3.	86370 (0025H)	Crimson Pipeline L.P.	unit	86370	--	53	53	53	100.0%
4.	86367 (0025E)	Crimson Pipeline L.P.	unit	86367	--	53	53	53	100.0%

1. Percent completion excludes unanswered questions planned as "always observe".

Plans

#	Plan Assets	Focus Directives	Involved Groups/Subgroups	Qst Type(s)	Extent	Notes
1.	86368 (0025F), 86369 (0025G), 86370 (0025H), 86367 (0025E)	Core	AR, CR, DC, EP, FS, IM, MO, PD, RPT, SRN, TD, TQ, GENERIC	P, R, O, S	Detail	
2.	86368 (0025F), 86369 (0025G), 86370 (0025H), 86367 (0025E)	n/a	PD.DP.ONECALL.O	P, R, O, S	Detail	
3.	86368 (0025F), 86369 (0025G), 86370 (0025H), 86367 (0025E)	n/a	PD.PA.AUDIENCEID.R	P, R, O, S	Detail	
4.	86368 (0025F), 86369 (0025G), 86370 (0025H), 86367 (0025E)	n/a	PD.PA.EDUCATE.R	P, R, O, S	Detail	
5.	86368 (0025F), 86369 (0025G), 86370 (0025H), 86367 (0025E)	n/a	PD.PA.MESSAGEFREQUENCY.R	P, R, O, S	Detail	
6.	86368 (0025F), 86369 (0025G), 86370 (0025H), 86367 (0025E)	n/a	PD.PA.LANGUAGE.R	P, R, O, S	Detail	
7.	86368 (0025F), 86369 (0025G), 86370 (0025H), 86367 (0025E)	n/a	PD.PA.AUDITMETHODS.R	P, R, O, S	Detail	
8.	86368 (0025F), 86369 (0025G), 86370 (0025H), 86367 (0025E)	n/a	PD.PA.EVALEFFECTIVENESS.R	P, R, O, S	Detail	
9.	86368 (0025F), 86369 (0025G), 86370 (0025H), 86367 (0025E)	n/a	MO.RW.ROWMARKER.O	P, R, O, S	Detail	
10.	86368 (0025F), 86369 (0025G), 86370 (0025H), 86367 (0025E)	n/a	FS.FG.SIGNAGE.O	P, R, O, S	Detail	
11.	86368 (0025F), 86369 (0025G), 86370 (0025H), 86367 (0025E)	n/a	FS.FG.FACPROTECT.O	P, R, O, S	Detail	
12.	86368 (0025F), 86369 (0025G), 86370 (0025H), 86367 (0025E)	n/a	FS.FG.IGNITION.O	P, R, O, S	Detail	
13.	86368 (0025F), 86369 (0025G), 86370 (0025H), 86367 (0025E)	n/a	TD.CPMONITOR.TESTLEADMAINT.O	P, R, O, S	Detail	
14.	86368 (0025F), 86369 (0025G), 86370 (0025H), 86367 (0025E)	n/a	MO.LOMOP.MOPDETERMINE.R	P, R, O, S	Detail	
15.	86368 (0025F), 86369 (0025G), 86370 (0025H), 86367 (0025E)	n/a	AR.PTI.PRESSTESTRESULT.R	P, R, O, S	Detail	
16.	86368 (0025F), 86369 (0025G), 86370 (0025H), 86367 (0025E)	n/a	AR.PTI.PRESSTESTCORR.R	--	Detail	
17.	86368 (0025F), 86369 (0025G), 86370 (0025H), 86367 (0025E)	n/a	DC.MO.MOPLIMIT.R	P, R, O, S	Detail	
18.	86368 (0025F), 86369 (0025G), 86370 (0025H), 86367 (0025E)	n/a	DC.PT.PRESSTEST.R	P, R, O, S	Detail	
19.	86368 (0025F), 86369 (0025G), 86370 (0025H), 86367 (0025E)	n/a	DC.PT.PRESSTESTTIEIN.R	P, R, O, S	Detail	
20.	86368 (0025F), 86369 (0025G), 86370 (0025H), 86367 (0025E)	n/a	MO.LO.PRESSTESTREQ.R	P, R, O, S	Detail	

Plan Implementations

#	Activity Name	SMART Act#	Start Date End Date	Focus Directives	Involved Groups/Subgroups	Assets	Qst Type(s)	Planned	Required	Total Inspected	Required % Complete
1.	Crimson 0025F	--	05/01/2018 10/30/2018	n/a	all planned questions	86368 (0025F), 86369 (0025G), 86370 (0025H), 86367 (0025E)	all types	212	212	212	100.0%

1. *Since questions may be implemented in multiple activities, but answered only once, questions may be represented more than once in this table.*
2. *Percent completion excludes unanswered questions planned as "always observe".*

Forms

No.	Entity	Form Name	Status	Date Completed	Activity Name	Asset
1.	Attendance List	Crimson 0025F	COMPLETED	08/06/2018	Crimson 0025F	--

Results (Unsat,Concern values, 0 results)

This inspection has no matching Results.

Report Parameters: Results: Unsat,Concern

Inspection documentation, including completed protocol forms, summary reports, executive summary reports, and enforcement documentation are for internal use only by federal or state pipeline safety regulators. Some inspection documentation may contain information which the operator considers to be confidential. In addition, supplemental inspection guidance and related documents in the file library are also for internal use only by federal or state pipeline safety regulators (with the exception of documents published in the federal register, such as advisory bulletins). Do not distribute or otherwise disclose such material outside of the state or federal pipeline regulatory organizations. Requests for such information from other government organizations (including, but not limited to, NTSB, GAO, IG, or Congressional Staff) should be referred to PHMSA Headquarters Management.

Inspection Output (IOR)

Generated on 2018.December.10 10:18

Inspection Information

Inspection Name	Crimson 0025 E-H Standard Pipeline Annual Inspect	Operator(s)	CRIMSON PIPELINE L.P. (32103)	Plan Submitted	11/01/2018
Status	LOCKED	Lead	Nhu-Dan Le	Plan Approval	11/02/2018 by Hossein Monfared
Start Year	2018	Team Members	Sampson Tang, Malek Itani	All Activity Start	05/01/2018
System Type	HL	Supervisor	Hossein Monfared	All Activity End	10/30/2018
Protocol Set ID	HL.2018.01	Director	Doug J Allen	Inspection Submitted	12/08/2018
				Inspection Approval	12/10/2018 by Doug J Allen

Inspection Summary

- **Activity Report:** 20180501DNL1

Date: June 7, 2018

Inspector: Dan Le - Lead

Operator Inspected: Crimson

Units Address: Crimson, 1050 N Lincoln St, Taft, CA 93268

OSFM Insp IU: 0025 E, F, G and H

OSFM Lines ID: Listed below

Unit Type: Intrastate Hazardous Liquid

Inspection Type: Pipeline Annual Inspection

Record Location: 3780 Kilroy Airport Way Suite #400, Long Beach, CA 90806

Inspection Dates: April 30, May 1,2,3,4

Inspectors: Dan Le, Malek Itani

AFOD: 10 Days (Dan 5 days, Malek 5 days)

Inspection IU(s) Description:

Crimson has 4 Inspection Unit in the City of Long Beach and City of Santa Paula. The company has three Break Out Tank (BOT) and operates 75 pipelines: 42 pipelines are active; 33 of those are out of service (filled with water or Nitrogen):

Crimson 0025E: 3 Pipelines; 3 Active.

OSFM #0025E-0042: is 12" diameter pipeline that was built to carry crude oil from Packard LACTs Inglewood ships to Centinela Vault (.89 to ESR is Chev). The pipeline is 2.83 miles long, has direct current cathodic protection and hydrotest was used to establish the pipeline maximum operating pressure (MOP) of 720 psi.

OSFM #0025E-0334: is 10" diameter pipeline that was built to carry crude oil from Ventura Pump Station to Refinery @ Alameda St. & Lomita Blvd. The pipeline is 87.43 miles long, has direct current cathodic protection and hydrotest was used to establish the pipeline maximum operating pressure (MOP) of 1440 psi.

OSFM #0025E-0455: is 12" diameter pipeline that was built to carry crude oil from Torrey Pump Sta V-268 to Torrance TF V-408. The pipeline is 43.82 miles long, has direct current cathodic protection and hydrotest was used to establish the pipeline maximum operating pressure (MOP) of 724 psi.

OSFM Insp IU 0025F: 5 Pipelines; 5 Active.

OSFM #0025E-0021: is 16" diameter pipeline that was built to carry crude oil from Belridge Sta to Kettleman Sta. The pipeline is 6.02 miles long, has direct current cathodic protection and hydrotest was used to establish the pipeline maximum operating pressure (MOP) of 798 psi.

OSFM #0025E-0022: is 8,10" diameter pipeline that was built to carry crude oil from Midway to Belridge. The pipeline is 10.99 miles long, has direct current cathodic protection and hydrotest was used to establish the pipeline maximum operating pressure (MOP) of 968 psi.

OSFM #0025E-0526: is 6" diameter pipeline that was built to carry crude oil from 27G Sta to Taft. The pipeline is 5.00 miles long, has direct current cathodic protection and hydrotest was used to establish the pipeline maximum operating pressure (MOP) of 693 psi.

OSFM #0025E-0831: is 10" diameter pipeline that was built to carry crude oil from Taft Cahn 3 oil plant near Lost Hills to CPL B/K 16" at Brown Material Rd. The pipeline is 5.27 miles long, has direct current cathodic protection and hydrotest was used to establish the pipeline maximum operating pressure (MOP) of 882 psi.

OSFM #0025E-1262: is 8" diameter pipeline that was built to carry crude oil from 18G to 27G. The pipeline is 4.57 miles long, has direct current cathodic protection and hydrotest was used to establish the pipeline maximum operating pressure (MOP) of 1480 psi.

OSFM Insp IU 0025G: 4 Active pipelines:

OSFM #0025G-0018: is 18” diameter pipeline that was built to carry crude oil from Kettleman to Los Banos. The pipeline is 96.35 miles long, has direct current cathodic protection and hydrotest was used to establish the pipeline maximum operating pressure (MOP) of 900 psi.

OSFM #0025G-0076: is 12” diameter pipeline that was built to carry crude oil from Los Medanos to Vinehill. The pipeline is 16.00 miles long, has direct current cathodic protection and hydrotest was used to establish the pipeline maximum operating pressure (MOP) of 1286 psi.

OSFM #0025G-0499: is 18, 20” diameter pipeline that was built to carry crude oil from KLMR to Los Banos to Los Medanos. The pipeline is 82.08 miles long, has direct current cathodic protection and hydrotest was used to establish the pipeline maximum operating pressure (MOP) of 706 psi.

OSFM #0025G-1225: is 12” diameter pipeline that was built to carry crude oil from KLM to Valero. The pipeline is 1.68 miles long, has direct current cathodic protection and hydrotest was used to establish the pipeline maximum operating pressure (MOP) of 1200 psi.

OSFM Insp IU 0025H: 1 Active pipeline.

OSFM #0025H-1226: is 6” diameter pipeline that was built to carry crude oil from Pacific Energy Pico Lease to Thums 8". The pipeline is .41 miles long, has direct current cathodic protection and hydrotest was used to establish the pipeline maximum operating pressure (MOP) of 728 psi.

Records review: Reviewed records, operator qualifications, field observations and cathodic protection readings. Note that no O&M procedures were inspected during this inspection.

Field Inspection: Cathodic protection readings, ROW inspection of entire line sections.

Finding(s): Issues noted during this inspection included:

Pipeline 0025G-0018 at Contua creek passing coating has sign of atmospheric corrosion. PSE Dan Le mentioned the concern with Crimson. On October 30, 2018 Peter Curtis, Corrosion leader from Crimson informed PSE Dan Le that the line had 3 year atmospheric corrosion inspection per third party and the pipeline ILI run on 12/01/2016 didn't find any metal lost at the location. Per Peter the pipeline doesn't have atmospheric corrosion.

Other than that no violation found

End of Report

Scope (Assets)

#	Short Label	Long Label	Asset Type	Asset IDs	Excluded Topics	Planned	Required	Total Inspected	Required % Complete
1.	86368 (0025F)	Crimson Pipeline L.P.	unit	86368	--	53	53	53	100.0%
2.	86369 (0025G)	Crimson Pipeline L.P.	unit	86369	--	53	53	53	100.0%
3.	86370 (0025H)	Crimson Pipeline L.P.	unit	86370	--	53	53	53	100.0%
4.	86367 (0025E)	Crimson Pipeline L.P.	unit	86367	--	53	53	53	100.0%

1. Percent completion excludes unanswered questions planned as "always observe".

Plans

#	Plan Assets	Focus Directives	Involved Groups/Subgroups	Qst Type(s)	Extent	Notes
1.	86368 (0025F), 86369 (0025G), 86370 (0025H), 86367 (0025E)	Core	AR, CR, DC, EP, FS, IM, MO, PD, RPT, SRN, TD, TQ, GENERIC	P, R, O, S	Detail	
2.	86368 (0025F), 86369 (0025G), 86370 (0025H), 86367 (0025E)	n/a	PD.DP.ONECALL.O	P, R, O, S	Detail	
3.	86368 (0025F), 86369 (0025G), 86370 (0025H), 86367 (0025E)	n/a	PD.PA.AUDIENCEID.R	P, R, O, S	Detail	
4.	86368 (0025F), 86369 (0025G), 86370 (0025H), 86367 (0025E)	n/a	PD.PA.EDUCATE.R	P, R, O, S	Detail	
5.	86368 (0025F), 86369 (0025G), 86370 (0025H), 86367 (0025E)	n/a	PD.PA.MESSAGEFREQUENCY.R	P, R, O, S	Detail	
6.	86368 (0025F), 86369 (0025G), 86370 (0025H), 86367 (0025E)	n/a	PD.PA.LANGUAGE.R	P, R, O, S	Detail	
7.	86368 (0025F), 86369 (0025G), 86370 (0025H), 86367 (0025E)	n/a	PD.PA.AUDITMETHODS.R	P, R, O, S	Detail	
8.	86368 (0025F), 86369 (0025G), 86370 (0025H), 86367 (0025E)	n/a	PD.PA.EVALEFFECTIVENESS.R	P, R, O, S	Detail	
9.	86368 (0025F), 86369 (0025G), 86370 (0025H), 86367 (0025E)	n/a	MO.RW.ROWMARKER.O	P, R, O, S	Detail	
10.	86368 (0025F), 86369 (0025G), 86370 (0025H), 86367 (0025E)	n/a	FS.FG.SIGNAGE.O	P, R, O, S	Detail	
11.	86368 (0025F), 86369 (0025G), 86370 (0025H), 86367 (0025E)	n/a	FS.FG.FACPROTECT.O	P, R, O, S	Detail	
12.	86368 (0025F), 86369 (0025G), 86370 (0025H), 86367 (0025E)	n/a	FS.FG.IGNITION.O	P, R, O, S	Detail	
13.	86368 (0025F), 86369 (0025G), 86370 (0025H), 86367 (0025E)	n/a	TD.CPMONITOR.TESTLEADMAINT.O	P, R, O, S	Detail	
14.	86368 (0025F), 86369 (0025G), 86370 (0025H), 86367 (0025E)	n/a	MO.LOMOP.MOPDETERMINE.R	P, R, O, S	Detail	
15.	86368 (0025F), 86369 (0025G), 86370 (0025H), 86367 (0025E)	n/a	AR.PTI.PRESSTESTRESULT.R	P, R, O, S	Detail	
16.	86368 (0025F), 86369 (0025G), 86370 (0025H), 86367 (0025E)	n/a	AR.PTI.PRESSTESTCORR.R	--	Detail	
17.	86368 (0025F), 86369 (0025G), 86370 (0025H), 86367 (0025E)	n/a	DC.MO.MOPLIMIT.R	P, R, O, S	Detail	
18.	86368 (0025F), 86369 (0025G), 86370 (0025H), 86367 (0025E)	n/a	DC.PT.PRESSTEST.R	P, R, O, S	Detail	
19.	86368 (0025F), 86369 (0025G), 86370 (0025H), 86367 (0025E)	n/a	DC.PT.PRESSTESTTIEIN.R	P, R, O, S	Detail	
20.	86368 (0025F), 86369 (0025G), 86370 (0025H), 86367 (0025E)	n/a	MO.LO.PRESSTESTREQ.R	P, R, O, S	Detail	

Plan Implementations

#	Activity Name	SMART Act#	Start Date End Date	Focus Directives	Involved Groups/Subgroups	Assets	Qst Type(s)	Planned	Required	Total Inspected	Required % Complete
1.	Crimson 0025F	--	05/01/2018 10/30/2018	n/a	all planned questions	86368 (0025F), 86369 (0025G), 86370 (0025H), 86367 (0025E)	all types	212	212	212	100.0%

1. *Since questions may be implemented in multiple activities, but answered only once, questions may be represented more than once in this table.*
2. *Percent completion excludes unanswered questions planned as "always observe".*

Forms

No.	Entity	Form Name	Status	Date Completed	Activity Name	Asset
1.	Attendance List	Crimson 0025F	COMPLETED	08/06/2018	Crimson 0025F	--

Results (Unsat,Concern values, 0 results)

This inspection has no matching Results.

Report Parameters: Results: Unsat,Concern

Inspection documentation, including completed protocol forms, summary reports, executive summary reports, and enforcement documentation are for internal use only by federal or state pipeline safety regulators. Some inspection documentation may contain information which the operator considers to be confidential. In addition, supplemental inspection guidance and related documents in the file library are also for internal use only by federal or state pipeline safety regulators (with the exception of documents published in the federal register, such as advisory bulletins). Do not distribute or otherwise disclose such material outside of the state or federal pipeline regulatory organizations. Requests for such information from other government organizations (including, but not limited to, NTSB, GAO, IG, or Congressional Staff) should be referred to PHMSA Headquarters Management.

Inspection Output (IOR)

Generated on 2018.December.10 10:18

Inspection Information

Inspection Name	Crimson 0025 E-H Standard Pipeline Annual Inspect	Operator(s)	CRIMSON PIPELINE L.P. (32103)	Plan Submitted	11/01/2018
Status	LOCKED	Lead	Nhu-Dan Le	Plan Approval	11/02/2018 by Hossein Monfared
Start Year	2018	Team Members	Sampson Tang, Malek Itani	All Activity Start	05/01/2018
System Type	HL	Supervisor	Hossein Monfared	All Activity End	10/30/2018
Protocol Set ID	HL.2018.01	Director	Doug J Allen	Inspection Submitted	12/08/2018
				Inspection Approval	12/10/2018 by Doug J Allen

Inspection Summary

- **Activity Report:** 20180501DNL1

Date: June 7, 2018

Inspector: Dan Le - Lead

Operator Inspected: Crimson

Units Address: Crimson, 1050 N Lincoln St, Taft, CA 93268

OSFM Insp IU: 0025 E, F, G and H

OSFM Lines ID: Listed below

Unit Type: Intrastate Hazardous Liquid

Inspection Type: Pipeline Annual Inspection

Record Location: 3780 Kilroy Airport Way Suite #400, Long Beach, CA 90806

Inspection Dates: April 30, May 1,2,3,4

Inspectors: Dan Le, Malek Itani

AFOD: 10 Days (Dan 5 days, Malek 5 days)

Inspection IU(s) Description:

Crimson has 4 Inspection Unit in the City of Long Beach and City of Santa Paula. The company has three Break Out Tank (BOT) and operates 75 pipelines: 42 pipelines are active; 33 of those are out of service (filled with water or Nitrogen):

Crimson 0025E: 3 Pipelines; 3 Active.

OSFM #0025E-0042: is 12" diameter pipeline that was built to carry crude oil from Packard LACTs Inglewood ships to Centinela Vault (.89 to ESR is Chev). The pipeline is 2.83 miles long, has direct current cathodic protection and hydrotest was used to establish the pipeline maximum operating pressure (MOP) of 720 psi.

OSFM #0025E-0334: is 10" diameter pipeline that was built to carry crude oil from Ventura Pump Station to Refinery @ Alameda St. & Lomita Blvd. The pipeline is 87.43 miles long, has direct current cathodic protection and hydrotest was used to establish the pipeline maximum operating pressure (MOP) of 1440 psi.

OSFM #0025E-0455: is 12" diameter pipeline that was built to carry crude oil from Torrey Pump Sta V-268 to Torrance TF V-408. The pipeline is 43.82 miles long, has direct current cathodic protection and hydrotest was used to establish the pipeline maximum operating pressure (MOP) of 724 psi.

OSFM Insp IU 0025F: 5 Pipelines; 5 Active.

OSFM #0025E-0021: is 16" diameter pipeline that was built to carry crude oil from Belridge Sta to Kettleman Sta. The pipeline is 6.02 miles long, has direct current cathodic protection and hydrotest was used to establish the pipeline maximum operating pressure (MOP) of 798 psi.

OSFM #0025E-0022: is 8,10" diameter pipeline that was built to carry crude oil from Midway to Belridge. The pipeline is 10.99 miles long, has direct current cathodic protection and hydrotest was used to establish the pipeline maximum operating pressure (MOP) of 968 psi.

OSFM #0025E-0526: is 6" diameter pipeline that was built to carry crude oil from 27G Sta to Taft. The pipeline is 5.00 miles long, has direct current cathodic protection and hydrotest was used to establish the pipeline maximum operating pressure (MOP) of 693 psi.

OSFM #0025E-0831: is 10" diameter pipeline that was built to carry crude oil from Taft Cahn 3 oil plant near Lost Hills to CPL B/K 16" at Brown Material Rd. The pipeline is 5.27 miles long, has direct current cathodic protection and hydrotest was used to establish the pipeline maximum operating pressure (MOP) of 882 psi.

OSFM #0025E-1262: is 8" diameter pipeline that was built to carry crude oil from 18G to 27G. The pipeline is 4.57 miles long, has direct current cathodic protection and hydrotest was used to establish the pipeline maximum operating pressure (MOP) of 1480 psi.

OSFM Insp IU 0025G: 4 Active pipelines:

OSFM #0025G-0018: is 18” diameter pipeline that was built to carry crude oil from Kettleman to Los Banos. The pipeline is 96.35 miles long, has direct current cathodic protection and hydrotest was used to establish the pipeline maximum operating pressure (MOP) of 900 psi.

OSFM #0025G-0076: is 12” diameter pipeline that was built to carry crude oil from Los Medanos to Vinehill. The pipeline is 16.00 miles long, has direct current cathodic protection and hydrotest was used to establish the pipeline maximum operating pressure (MOP) of 1286 psi.

OSFM #0025G-0499: is 18, 20” diameter pipeline that was built to carry crude oil from KLMR to Los Banos to Los Medanos. The pipeline is 82.08 miles long, has direct current cathodic protection and hydrotest was used to establish the pipeline maximum operating pressure (MOP) of 706 psi.

OSFM #0025G-1225: is 12” diameter pipeline that was built to carry crude oil from KLM to Valero. The pipeline is 1.68 miles long, has direct current cathodic protection and hydrotest was used to establish the pipeline maximum operating pressure (MOP) of 1200 psi.

OSFM Insp IU 0025H: 1 Active pipeline.

OSFM #0025H-1226: is 6” diameter pipeline that was built to carry crude oil from Pacific Energy Pico Lease to Thums 8". The pipeline is .41 miles long, has direct current cathodic protection and hydrotest was used to establish the pipeline maximum operating pressure (MOP) of 728 psi.

Records review: Reviewed records, operator qualifications, field observations and cathodic protection readings. Note that no O&M procedures were inspected during this inspection.

Field Inspection: Cathodic protection readings, ROW inspection of entire line sections.

Finding(s): Issues noted during this inspection included:

Pipeline 0025G-0018 at Contua creek passing coating has sign of atmospheric corrosion. PSE Dan Le mentioned the concern with Crimson. On October 30, 2018 Peter Curtis, Corrosion leader from Crimson informed PSE Dan Le that the line had 3 year atmospheric corrosion inspection per third party and the pipeline ILI run on 12/01/2016 didn't find any metal lost at the location. Per Peter the pipeline doesn't have atmospheric corrosion.

Other than that no violation found

End of Report

Scope (Assets)

#	Short Label	Long Label	Asset Type	Asset IDs	Excluded Topics	Planned	Required	Total Inspected	Required % Complete
1.	86368 (0025F)	Crimson Pipeline L.P.	unit	86368	--	53	53	53	100.0%
2.	86369 (0025G)	Crimson Pipeline L.P.	unit	86369	--	53	53	53	100.0%
3.	86370 (0025H)	Crimson Pipeline L.P.	unit	86370	--	53	53	53	100.0%
4.	86367 (0025E)	Crimson Pipeline L.P.	unit	86367	--	53	53	53	100.0%

1. Percent completion excludes unanswered questions planned as "always observe".

Plans

#	Plan Assets	Focus Directives	Involved Groups/Subgroups	Qst Type(s)	Extent	Notes
1.	86368 (0025F), 86369 (0025G), 86370 (0025H), 86367 (0025E)	Core	AR, CR, DC, EP, FS, IM, MO, PD, RPT, SRN, TD, TQ, GENERIC	P, R, O, S	Detail	
2.	86368 (0025F), 86369 (0025G), 86370 (0025H), 86367 (0025E)	n/a	PD.DP.ONECALL.O	P, R, O, S	Detail	
3.	86368 (0025F), 86369 (0025G), 86370 (0025H), 86367 (0025E)	n/a	PD.PA.AUDIENCEID.R	P, R, O, S	Detail	
4.	86368 (0025F), 86369 (0025G), 86370 (0025H), 86367 (0025E)	n/a	PD.PA.EDUCATE.R	P, R, O, S	Detail	
5.	86368 (0025F), 86369 (0025G), 86370 (0025H), 86367 (0025E)	n/a	PD.PA.MESSAGEFREQUENCY.R	P, R, O, S	Detail	
6.	86368 (0025F), 86369 (0025G), 86370 (0025H), 86367 (0025E)	n/a	PD.PA.LANGUAGE.R	P, R, O, S	Detail	
7.	86368 (0025F), 86369 (0025G), 86370 (0025H), 86367 (0025E)	n/a	PD.PA.AUDITMETHODS.R	P, R, O, S	Detail	
8.	86368 (0025F), 86369 (0025G), 86370 (0025H), 86367 (0025E)	n/a	PD.PA.EVALEFFECTIVENESS.R	P, R, O, S	Detail	
9.	86368 (0025F), 86369 (0025G), 86370 (0025H), 86367 (0025E)	n/a	MO.RW.ROWMARKER.O	P, R, O, S	Detail	
10.	86368 (0025F), 86369 (0025G), 86370 (0025H), 86367 (0025E)	n/a	FS.FG.SIGNAGE.O	P, R, O, S	Detail	
11.	86368 (0025F), 86369 (0025G), 86370 (0025H), 86367 (0025E)	n/a	FS.FG.FACPROTECT.O	P, R, O, S	Detail	
12.	86368 (0025F), 86369 (0025G), 86370 (0025H), 86367 (0025E)	n/a	FS.FG.IGNITION.O	P, R, O, S	Detail	
13.	86368 (0025F), 86369 (0025G), 86370 (0025H), 86367 (0025E)	n/a	TD.CPMONITOR.TESTLEADMAINT.O	P, R, O, S	Detail	
14.	86368 (0025F), 86369 (0025G), 86370 (0025H), 86367 (0025E)	n/a	MO.LOMOP.MOPDETERMINE.R	P, R, O, S	Detail	
15.	86368 (0025F), 86369 (0025G), 86370 (0025H), 86367 (0025E)	n/a	AR.PTI.PRESSTESTRESULT.R	P, R, O, S	Detail	
16.	86368 (0025F), 86369 (0025G), 86370 (0025H), 86367 (0025E)	n/a	AR.PTI.PRESSTESTCORR.R	--	Detail	
17.	86368 (0025F), 86369 (0025G), 86370 (0025H), 86367 (0025E)	n/a	DC.MO.MOPLIMIT.R	P, R, O, S	Detail	
18.	86368 (0025F), 86369 (0025G), 86370 (0025H), 86367 (0025E)	n/a	DC.PT.PRESSTEST.R	P, R, O, S	Detail	
19.	86368 (0025F), 86369 (0025G), 86370 (0025H), 86367 (0025E)	n/a	DC.PT.PRESSTESTTIEIN.R	P, R, O, S	Detail	
20.	86368 (0025F), 86369 (0025G), 86370 (0025H), 86367 (0025E)	n/a	MO.LO.PRESSTESTREQ.R	P, R, O, S	Detail	

Plan Implementations

#	Activity Name	SMART Act#	Start Date End Date	Focus Directives	Involved Groups/Subgroups	Assets	Qst Type(s)	Planned	Required	Total Inspected	Required % Complete
1.	Crimson 0025F	--	05/01/2018 10/30/2018	n/a	all planned questions	86368 (0025F), 86369 (0025G), 86370 (0025H), 86367 (0025E)	all types	212	212	212	100.0%

1. *Since questions may be implemented in multiple activities, but answered only once, questions may be represented more than once in this table.*
2. *Percent completion excludes unanswered questions planned as "always observe".*

Forms

No.	Entity	Form Name	Status	Date Completed	Activity Name	Asset
1.	Attendance List	Crimson 0025F	COMPLETED	08/06/2018	Crimson 0025F	--

Results (Unsat,Concern values, 0 results)

This inspection has no matching Results.

Report Parameters: Results: Unsat,Concern

Inspection documentation, including completed protocol forms, summary reports, executive summary reports, and enforcement documentation are for internal use only by federal or state pipeline safety regulators. Some inspection documentation may contain information which the operator considers to be confidential. In addition, supplemental inspection guidance and related documents in the file library are also for internal use only by federal or state pipeline safety regulators (with the exception of documents published in the federal register, such as advisory bulletins). Do not distribute or otherwise disclose such material outside of the state or federal pipeline regulatory organizations. Requests for such information from other government organizations (including, but not limited to, NTSB, GAO, IG, or Congressional Staff) should be referred to PHMSA Headquarters Management.

Inspection Output (IOR)

Generated on 2018.November.09 14:04

Inspection Information

Inspection Name	Crimson O&M HQ	Operator(s)	CRIMSON PIPELINE L.P. (32103)	Plan Submitted	09/27/2018
Status	LOCKED	Lead	Bob Jamison	Plan Approval	10/01/2018 by James Hosler
Start Year	2018	Team Members	Charles L MacDonald, Mark McCaleb	All Activity Start	10/08/2018
System Type	HL	Observer(s)	James Hosler	All Activity End	11/12/2018
Protocol Set ID	HL.2018.01	Supervisor	Huy Nguyen	Inspection Submitted	11/08/2018
		Director	Doug J Allen	Inspection Approval	11/09/2018 by Doug J Allen

Inspection Summary

IA Inspection Summary

Crimson Pipeline, LLC – All Inspection Units

Operations Maintenance and Emergency Inspection (OM&E)

Activity Report Number:

20180821BDJ1

Inspection Rationale:

This is an Operations Maintenance and Emergency (OM&E) Headquarters Inspection. The Standard OM&E IA questions were used for this OM&E Inspection. There is a total of 138 procedural questions and 3 records questions for this inspection.

Description of Facilities Inspected:

On October 8 and 9, 2018, Pipeline Safety Engineer (PSE) Bob Jamison (Lead), along with PSE Mark McCaleb and PSE (RA) Chuck Mac Donald conducted an OM&E inspection of Crimson Pipeline, LLC located at Crimson's headquarters in Long Beach, CA.

Inspection encompassed all of Crimson's Pipeline assets regulated by CAL FIRE Office of the State Fire Marshal, which included 8 inspection units, 106 pipelines, 18 facilities, and 3 breakout tanks.

Inspection Findings:

Unsatisfactory Items-NONE

Synopsis of Concerns:

There was one concern:

External Corrosion - Cathodic Protection

Does the process give sufficient direction for the monitoring of external corrosion on buried pipelines that are not protected by cathodic protection?

Crimson Pipeline has the following pipelines currently isolated from active systems and not being used to transport crude oil. These pipelines will be listed as 'Active' pending further evaluation for waiver status by OSFM. Once OSFM has approved Crimson's submitted documentation presented for each of these lines, Crimson will submit a letter to the OSFM and NPMS requesting to change the commodity from crude oil to other (inert gas).

These pipelines are as listed below;

OSFM # 0339, Brea Crude Line East, 10.84 miles long.

OSFM # 0862, Piru Gathering Line 653, 10.63 miles long.

OSFM # 0177, Vernon 8", 9.00 miles long.

OSFM # 0219, POC 10", 2.50 miles long.

OSFM # 0339, Brea Crude Line West, 10.84 miles long.

OSFM # 0447, Line 700 Norwalk to Carson, 18.31 miles long.

OSFM # 0703, Newhall to Fillmore, 22.98 miles long.

OSFM # 0757, Dominguez Estates, 1.06 miles long.

OSFM # 0859, Del Amo Gathering, .4 miles long.

OSFM # 0938, Howard Park, 7.81 miles long.

There are three separate lines that do not have OSFM appointed jurisdictional numbers:

Montebello Kern Line, 6.64 miles long.

Norwalk 2B, 1.30 miles long.

Idle 4" Line, .09 miles long.

These pipeline segments are currently purged and filled with an inert gas, they are also isolated from active protected cathodic protection (CP) systems and do not have CP capabilities. Crimson is maintaining Right of Ways, Patrols, Signage, and Atmospheric monitoring where applicable. These listed pipeline segments are in evaluation process by OSFM personnel. This question will be listed as a 'concern' at this time, pending the evaluation outcome by OSFM.

Recommended Follow-up Actions:

Provide operator with a Post Inspection Notice Letter- No Violations Observed.

Scope (Assets)

#	Short Label	Long Label	Asset Type	Asset IDs	Excluded Topics	Planned	Required	Total Inspected	Required % Complete
1.	86369 (0025G)	Crimson Pipeline L.P.	unit	86369	--	141	141	141	100.0%
2.	86370 (0025H)	Crimson Pipeline L.P.	unit	86370	--	141	141	141	100.0%
3.	86363 (0025A)	Crimson Pipeline L.P.	unit	86363	--	141	141	141	100.0%
4.	86364 (0025B)	Crimson Pipeline L.P.	unit	86364	--	141	141	141	100.0%

#	Short Label	Long Label	Asset Type	Asset IDs	Excluded Topics	Planned	Required	Total Inspected	Required % Complete
5.	86365 (0025C)	Crimson Pipeline L.P.	unit	86365	--	141	141	141	100.0%
6.	86366 (0025D)	Crimson Pipeline L.P.	unit	86366	--	141	141	141	100.0%
7.	86367 (0025E)	Crimson Pipeline L.P.	unit	86367	--	141	141	141	100.0%
8.	86368 (0025F)	Crimson Pipeline L.P.	unit	86368	--	141	141	141	100.0%

a. Percent completion excludes unanswered questions planned as "always observe".

Plans

#	Plan Assets	Focus Directives	Involved Groups/Subgroups	Qst Type(s)	Extent	Notes
1.	86369 (0025G), 86370 (0025H), 86363 (0025A), 86364 (0025B), 86365 (0025C), 86366 (0025D), 86367 (0025E), 86368 (0025F)	n/a	PD.PA.AUDIENCEID.P, PD.PA.MESSAGES.P, PD.PA.LANGUAGE.P, MO.RW.PATROL.P, MO.RW.ROWMARKER.P, PD.RW.INFORMATION.P, MO.RW.GOMHAZARD.P, FS.FG.SIGNAGE.P, FS.FG.PROTECTION.P, FS.FG.IGNITION.P, RPT.NR.NOTIFYOQ.P, RPT.NR.NOTIFYIMP.P, RPT.RR.RURALLOWSTRESS.P, RPT.RR.REGRURALGATHER.P, RPT.RR.ACCIDENTREPORT.P, RPT.RR.ACCIDENTREPORTSUPP.P, RPT.RR.IMMEDREPORT.P, RPT.RR.SRCR.P, RPT.RR.NPMSABANDONWATER.P, RPT.RR.OPID.P, TD.ATM.ATMCORRODECOAT.P, TD.ATM.ATMCORRODEINSP.P, TD.CPBO.BO651.P, TD.CPBO.BO.P, TD.CPBO.MAPRECORDBO.P, TQ.QU.CORROSIONSUPERVISE.P, TD.CP.NEWOPERATE.P, TD.CP.UNPROTECT.P, TD.CP.ISOLATE.P, TD.CP.FAULTCURRENT.P, TD.CPMONITOR.TESTLEADINSTALL.P, TD.CPMONITOR.TESTLEADMAINT.P, TD.CPMONITOR.MONITORCRITERIA.P, TD.CPMONITOR.TEST.P, TD.CPMONITOR.CIS.P, TD.CPMONITOR.CURRENTTEST.P, TD.CPMONITOR.INTFRCURRENT.P, TD.COAT.CONVERTPIPE.P, TD.COAT.NEWPIPE.P, TD.CPEXPOSED.EXPOSEINSPECT.P, TD.CPEXPOSED.EXTCORRODEEVAL.P, TD.CPEXPOSED.EXTCORRODEREPAIR.P, TD.ICP.REGRURALGATHER.P, TD.ICP.INVESTREMED.P, TD.ICP.INHIBITOR.P, TD.ICP.EXAMINE.P, TD.ICP.EVALUATE.P, TD.ICP.REPAIR.P, AR.IL.ILIIMPLPERQUAL.P, AR.IL.ILIVALIDATE.P, AR.RCHCA.PRESSREDUCE.P, DC.CO.VALVELOCATION.P, DC.CO.RECORDS.P, DC.CO.CLEAR.P, DC.COCMP.COVER.P, DC.COCMP.PMPOVERPRESS.P, DC.WELDINSP.WELDINSPECT.P, DC.WELDINSP.WELDREPAIR.P, DC.WELDINSP.WELDNDT.P, DC.WELDINSP.GIRTHWELDNDT.P, DC.WELDERQUAL.WELDERQUAL.P, DC.WELDPROCEDURE.WELDSUPPORT.P, DC.WELDPROCEDURE.WELD.P, DC.WELDPROCEDURE.WELDPROCEDURE.P, DC.WELDPROCEDURE.MITERJOINT.P, DC.WELDPROCEDURE.WELDWEATHER.P, DC.WELDPROCEDURE.ARCBURNGRNDWIRE.P, DC.DN.DESIGNPRESS.P, DC.DN.NEWPIPE.P, DC.DN.VALVE.P, DC.DN.ILIPASS.P, DC.DN.CPMDESIGN.P, DC.MO.ICEXAMINE.P, DC.MO.MOPLIMIT.P, DC.TS.BOCP.P, DC.TSNEW.BOIMPOUNDPROTECT.P, DC.TSNEW.BOOVERFILL.P, DC.PT.PRESSTEST.P, DC.PTBO.BOPRESSTEST.P, DC.RU.REGRURALGATHER.P, DC.LS.RURALLOWSTRESS.P, DC.TS.BOOVERFILL.P, EP.ERL.REVIEW.P, EP.ERL.ACCIDENTDATA.P, EP.ERL.ACCIDENTANALYSIS.P, EP.ERL.LIAISON.P, EP.ERL.NOTICES.P, EP.ERL.RESPONSE.P, EP.ERL.READINESS.P, EP.ERL.RELEASEREDUCE.P, EP.ERL.AUTHORITIES.P, EP.ERL.HAZREDUCE.P, EP.ERL.HVLMEASURE.P, EP.ERL.POSTEVNTREVIEW.P, EP.ETR.TRAINING.P, EP.ETR.TRAININGREVIEW.P, EP.ETR.TRAININGSUPERVISE.P, FS.TSAPIINSPECT.BOINSRVCINSP.P, FS.TSAPIINSPECT.BOEXTINSP.P, FS.TSAPIINSPECT.BOEXTUTINSP.P, FS.TSAPIINSPECT.BOINTINSP.P, FS.FG.SIGNAGE.P, FS.FG.PROTECTION.P, FS.FG.IGNITION.P, FS.FG.FIREPROT.P, MO.LMOPP.PRESSREGTEST.P, MO.LMOPP.PRESSREGTESTHVL.P,	P, R, O, S	Detail	

#	Plan Assets	Focus Directives	Involved Groups/Subgroups	Qst Type(s)	Extent	Notes
			MO.LMOPP.LAUNCHRECVRELIEF.P, FS.TS.PRESSREGTESTBO.P, FS.TS.OVERFILLBO.P, FS.TS.IGNITIONBO.P, FS.TS.PRESSTESTBO.P, MO.LM.VALVEMAINT.P, MO.LM.VALVEMAINTBIANN.P, MO.LM.VALVEPROTECT.P, MO.LO.OMMANUAL.P, MO.LO.OMHISTORY.P, MO.LO.ABANDON.P, MO.LO.OMEFFECTREVIEW.P, MO.LO.SRCR.P, MO.LO.PRESSTESTREQ.P, MO.LO.REGRURALGATHER.P, MO.LO.OPRECORDS.P, MO.LOOPER.PRESSURELIMIT.P, MO.LOOPER.FAILSAFE.P, MO.LOMOP.MOPDETERMINE.P, MO.LMOPP.PRESSREGTEST.P, MO.LMOPP.PRESSREGTESTHVL.P, MO.LMOPP.LAUNCHRECVRELIEF.P, MO.ABNORMAL.ABNORMAL.P, MO.ABNORMAL.ABNORMALCHECK.P, MO.ABNORMAL.ABNORMALCORRECT.P, MO.ABNORMAL.ABNORMALNOTIFY.P, MO.ABNORMAL.ABNORMALREVIEW.P, MO.RW.PATROL.P, MO.RW.PATROL.R, MO.RW.ROWMARKER.P, MO.LS.CATEGORIZATION.P, MO.LS.IMPROGAPPLIC.P, MO.LS.BASELINEASSESS.P, MO.LS.BASELINEASSESS.R, MO.LS.CHANGEINUSA.P, MO.LC.CONVERSION.P, PD.DP.ONECALL.P, PD.DP.EXCAVATEMARK.P, PD.DP.TPD.P, PD.DP.TPDONECALL.P, TD.CPBO.DEFICIENCYBO.P, TD.CP.MAPRECORD.P			

Plan Implementations

#	Activity Name	SMART Act#	Start Date End Date	Focus Directives	Involved Groups/Subgroups	Assets	Qst Type(s)	Planned	Required	Total Inspected	Required % Complete
1.	OM & E Inspection	--	10/08/2018 11/12/2018	n/a	all planned questions	86369 (0025G), 86370 (0025H), 86363 (0025A), 86364 (0025B), 86365 (0025C), 86366 (0025D), 86367 (0025E), 86368 (0025F)	all types	1128	1128	1128	100.0%

a. Since questions may be implemented in multiple activities, but answered only once, questions may be represented more than once in this table.

b. Percent completion excludes unanswered questions planned as "always observe".

Forms

No.	Entity	Form Name	Status	Date Completed	Activity Name	Asset
1.	Attendance List	Crimson OM & E Inspection	COMPLETED	10/25/2018	OM & E Inspection	86369 (0025G) 86370 (0025H) 86363 (0025A) 86364 (0025B) 86365 (0025C) 86366 (0025D) 86367 (0025E) 86368 (0025F)

Results (Unsat,Concern values, 1 results)

TD.CP: External Corrosion - Cathodic Protection

1. Question Result, ID, References	Concern, TD.CP.UNPROTECT.P, 195.402(c)(3) (195.563(e), 195.573(b)(1), 195.573(b)(2))
Question Text	*Does the process give sufficient direction for the monitoring of external corrosion on buried pipelines that are not protected by cathodic protection?*
Assets Covered	86369 (0025G), 86370 (0025H), 86363 (0025A), 86364 (0025B), 86365 (0025C), 86366 (0025D), 86367 (0025E), 86368 (0025F)
Result Issue Summary	Crimson Pipeline has the following pipelines currently isolated from active systems and not being used to transport crude oil. These pipelines will be listed as 'Active' pending further evaluation for waiver status by OSFM. Once OSFM has approved Crimson's submitted documentation presented for each of these lines, Crimson will submit a letter to the OSFM and NPMS requesting to change the commodity from crude oil to other (inert gas). These pipelines are as listed below; OSFM # 0339, Brea Crude Line East, 10.84 miles long. OSFM # 0862, Piru Gathering Line 653, 10.63 miles long. OSFM # 0177, Vernon 8", 9.00 miles long. OSFM # 0219, POC 10", 2.50 miles long. OSFM # 0339, Brea Crude Line West, 10.84 miles long. OSFM # 0447, Line 700 Norwalk to Carson, 18.31 miles long. OSFM # 0703, Newhall to Fillmore, 22.98 mile long. OSFM # 0757, Dominguez Estates, 1.06 miles long. OSFM # 0859, Del Amo Gathering, .4 miles long. OSFM # 0938, Howard Park, 7.81 miles long. There are three separate lines that do not have OSFM appointed jurisdictional numbers at this time. Montebello Kern Line, 6.64 miles long. Norwalk 2B, 1.30 miles long. Idle 4" Line, .09 miles long. The listed pipeline segments are currently in the evaluation process by OSFM personnel. This question will be listed as a 'concern' at this time, pending the evaluation outcome by OSFM.
Result Notes	Section 3.0 Routine Maintenance Operations and Maintenance Manual Crimson Pipeline, LLC 3-8 August 2017 Whenever the pipe transitions the soil-air interface, not only should potentials-tosoil be obtained, but visual observations must be made of any perceived deficiencies in the coating at the interface. Given the soil and pipe stresses at the interface and casual or incidental contact by workers, coating frequently get damaged at the interface. Other locations to inspect are under thermal insulation, under disbonded coatings, at pipe supports, in splash zones if applicable, any deck penetrations, and at over-water spans. If atmospheric corrosion inspection finds evidence of corrosion, implement steps to mitigate per 49 CFR 195.581 except where corrosion is a light, surface oxide or will not affect the safe operation of the pipeline prior to the next inspection (.581.c). Atmospheric corrosion monitoring will be done once every 3 years but not intervals exceeding 39 months. Inspection pipe at soil-to-air interfaces, under thermal insulation, under disbanded coatings, at pipe supports, in splash zones, at deck penetrations, and in spans over water. In the event that pitting or general or local corrosion has resulted in a reduction in wall thickness, the RSTRENG method shall be used where appropriate to calculate the remaining strength of

the pipe and determine a new MOP. Replace or repair the pipe by a method that reliable engineering tests and analyses show can permanently restore the serviceability of the pipe. Coatings shall be inspected by a holiday detector prior to submerging or lowering a pipe into the ditch (or backfilling, where appropriate). Holiday detector shall be set based on coating type and measured coating thickness per industry standards.

3.2.1 Cathodic Protection- Crimson has cathodic protection systems installed on all of the Company's jurisdictional pipelines.

3.2.4 Pipe Inspection Whenever the pipe is exposed for any reason, the outside surface must be inspected. The inspection should be per regulations and should include but not be limited to pipe-to-soil potentials, visual coating inspection, and visual pit inspection (if coating is damaged or removed). When pipe is physically removed, the internal pipe surfaces of the remaining pipe and the removed portion should be inspected for signs of corrosion. You must inspect the pipeline circumferentially and longitudinally beyond where the pipe was removed by visual examination, indirect methods or both to determine if additional corrosion requiring remedial action exists in the vicinity.

Crimson Pipeline has the following pipelines currently isolated from active systems and not being used to transport crude oil. These pipelines will be listed as 'Active' pending further evaluation for waiver status by OSFM. Once OSFM has approved Crimson's submitted documentation presented for each of these lines, Crimson will submit a letter to the OSFM and NPMS requesting to change the commodity from crude oil to other (inert gas).

These pipelines are as listed below;

OSFM # 0339, Brea Crude Line East, 10.84 miles long.

OSFM # 0862, Piru Gathering Line 653, 10.63 miles long.

OSFM # 0177, Vernon 8", 9.00 miles long.

OSFM # 0219, POC 10", 2.50 miles long.

OSFM # 0339, Brea Crude Line West, 10.84 miles long.

OSFM # 0447, Line 700 Norwalk to Carson, 18.31 miles long.

OSFM # 0703, Newhall to Fillmore, 22.98 mile long.

OSFM # 0757, Dominguez Estates, 1.06 miles long.

OSFM # 0859, Del Amo Gathering, .4 miles long.

OSFM # 0938, Howard Park, 7.81 miles long.

There are three separate lines that do not have OSFM appointed jurisdictional numbers at this time.

Montebello Kern Line, 6.64 miles long.

Norwalk 2B, 1.30 miles long.

Idle 4" Line, .09 miles long.

The listed pipeline segments are currently in the evaluation process by OSFM personnel. This question will be listed as a 'concern' at this time, pending the evaluation outcome by OSFM.

Inspection documentation, including completed protocol forms, summary reports, executive summary reports, and enforcement documentation are for internal use only by federal or state pipeline safety regulators. Some inspection documentation may contain information which the operator considers to be confidential. In addition, supplemental inspection guidance and related documents in the file library are also for internal use only by federal or state pipeline safety regulators (with the exception of documents published in the federal register, such as advisory bulletins). Do not distribute or otherwise disclose such material outside of the state or federal pipeline regulatory organizations. Requests for such information from other government organizations (including, but not limited to, NTSB, GAO, IG, or Congressional Staff) should be referred to PHMSA Headquarters Management.

Inspection Output (IOR)

Generated on 2019.October.11 14:44

Inspection Information

Inspection Name	Crimson IUs 0025 C,E,& H Standard Annual Pipeline	Operator(s)	CRIMSON PIPELINE L.P. (32103)	Plan Submitted	06/03/2019
Status	LOCKED	Lead	Xuan Nguyen	Plan Approval	06/06/2019 by Hossein Monfared
Start Year	2019	Observer(s)	Alin Podoreanu, Huy Nguyen, Brendan Feery	All Activity Start	06/03/2019
System Type	HL	Supervisor	Hossein Monfared	All Activity End	06/12/2019
Protocol Set ID	HL.2019.01	Director	Doug J Allen	Inspection Submitted	09/13/2019
				Inspection Approval	10/11/2019 by Doug J Allen

Inspection Summary

Activity Report: 20190603XLN1

Operator: Crimson Pipeline LLC

Unit Address: 210 North 12th Street, Santa Paula, CA 93060

OSFM Inspection Units: 0025C, 0025E, and 0025H

OSFM Line IDs: IU 0025C has 13 pipelines (9 Active and 4 out of service). IU 0025E has 3 Active pipeline, IU 0025H has 1 out of service (OOS) pipeline.

Unit Type: Intrastate Hazardous Liquid

Inspection Type: Standard Annual Pipeline Inspection

Record Location: Santa Paula, California

Assisting Inspectors: None

Inspection Dates: June 3-7, 11-12, 2019

AFOD: 6.5 day; Xuan (6.5 day),

Field OQ: 0.5 days Activity # 20190603XLN2

Inspection Unit #0025C Active Pipeline.

OSFM #0025C-0459: is 8” diameter pipeline constructed in 1947 with 700 psi MOP. It's carrying crude oil from Santa Paula Station to Torrey Station. The pipeline is 18.5 miles long, has direct current cathodic protection.

OSFM #0025C-0460: is 8” diameter pipeline constructed in 1951 with 1160 psi MOP. It's carrying crude oil from Ventura to Santa Paula. The pipeline is 16.0 miles long, has direct current cathodic protection.

OSFM #0025C-0868: is 8” diameter pipeline constructed in 1982 with 727 psi MOP. It's carrying crude oil from Mandalay to Ventura. The pipeline is 3.10 miles long, has direct current cathodic protection.

OSFM #0025C-1204: is 4” diameter pipeline constructed in 2002 with 284 psi MOP. It's carrying crude oil from Grubb Lease to San Miguelito Junction. The pipeline is 1 mile long, has direct current cathodic protection.

OSFM #0025C-1205: is 4” diameter pipeline constructed in 1991 with 281 psi MOP. It's carrying crude oil from C&D Block Lateral to Filmore Pipeline. The pipeline is 0.96 mile long, has direct current cathodic protection.

OSFM #0025C-1206: is 8” diameter pipeline constructed in 1991 with 284 psi MOP. It's carrying crude oil from Taylor lease to D&L Manifold (In the Dely Plant). The pipeline is 0.77 mile long, has direct current cathodic protection.

OSFM #0025C-1207: is 8” diameter pipeline constructed in 1991 with 281 psi MOP. It's carrying crude oil from the Mohawk Manifold to Ventura Manifold. The pipeline is 0.22 mile long, has direct current cathodic protection.

OSFM #0025C-1210: is 4,6” diameter pipeline constructed in 1949 with 284 psi MOP. It's carrying crude oil from San Miguelito Junction to Taylor Lease. The pipeline is 2.71 mile long, has direct current cathodic protection.

OSFM #0025C-1267: is 8” diameter pipeline constructed in 2009 with 274 psi MOP. It's carrying crude oil from D&N lease to Ventura Manifold. The pipeline is 0.56 mile long, has direct current cathodic protection.

Inspection Unit #0025E Active Pipeline

OSFM #0025E-0042: is 12” diameter pipeline constructed in 1966 with 720 psi MOP. It's carrying crude oil from Inglewood to Centinela Vault. The pipeline is 2.83 mile long, has direct current cathodic protection.
OSFM #0025E-0334: is 10” diameter pipeline constructed in 1941 with 1440 psi MOP. It's carrying crude oil from Ventura Pump Station to Phillips 66 Refinery. The pipeline is 87.43 mile long, has direct current cathodic protection.

OSFM #0025E-0455: is 12” diameter pipeline constructed in 1955 with 724 psi MOP. It's carrying crude oil from Torrey Pump Station to Torrance TF. The pipeline is 63.70 mile long, has direct current cathodic protection.

Inspection Unit #0025H Active Pipeline

- Unit #0025H has no active pipeline.

All of the pipeline right-of-ways in the above mention units were inspected.

Findings: *Recommending observation notes during close out the inspection:*

Records;

-Review line CSFM # 0868 showing the valve inspection records begins dated 12/14/17, 8/02/18, and 4/10/19. It's exceeding 7/1/2 months interval each calendar year.

-During the records review, Crimson informed OSFM that some pipelines within Units 025C,E, & H are not operated. It would be considered as out-of-service (OoS) pipelines. However, Crimson have not submitted the OoS letter to OSFM for requesting to defer certain activities of its OoS pipelines. OSFM encourages that Crimson needs to submit out-of-service letter to OSFM as soon as possible. Until the OSFM acknowledges the OoS letter for defer certain activities from Crimson, OSFM considers those pipelines as active pipelines. Therefore, Crimson must follow all the applicable requirements in accordance with Part 195.

-During the records review, it was noted that Crimson haven't maintained Cathodic Protection (CP) of its OoS pipelines. However, Crimson have not submitted the OoS letter to defer certain activities of its OoS pipelines. OSFM is concerned that Crimson have not maintained CP of its OOS pipelines.

Field Observation;

CSFM #0412 at approximately mile post 15.6 pipeline right of way (ROW) showing overgrown vegetation, brush, and tree that obscured the view of pipeline right of way.

Scope (Assets)

#	Short Label	Long Label	Asset Type	Asset IDs	Excluded Topics	Planned	Required	Total Inspected	Required % Complete
1.	86365 (0025C)	Crimson Pipeline L.P.	unit	86365	--	40	40	40	100.0%
2.	86367 (0025E)	Crimson Pipeline L.P.	unit	86367	--	40	40	40	100.0%
3.	86370 (0025H)	Crimson Pipeline L.P.	unit	86370	--	40	40	40	100.0%

1. Percent completion excludes unanswered questions planned as "always observe".

Plans

#	Plan Assets	Focus Directives	Involved Groups/Subgroups	Qst Type(s)	Extent Notes
1.	86365 (0025C), 86367 (0025E), 86370 (0025H)	n/a	EP.ERL.REVIEW.R, EP.ERL.LOCATION.O, EP.ERL.LIAISON.R, EP.ERL.AUTHORITIES.R	P, R, O, S	Detail
2.	86365 (0025C), 86367 (0025E), 86370 (0025H)	n/a	FS.FG.FACPROTECT.O, FS.FG.IGNITION.O, FS.FG.IGNITION.R, FS.FG.SIGNAGE.O, FS.FG.FIREPROT.R, FS.FG.FIREPROT.O	P, R, O, S	Detail
3.	86365 (0025C), 86367 (0025E), 86370 (0025H)	n/a	MO.LMOPP.PRESSREGTEST.R, MO.LMOPP.PRESSREGTESTHVL.R	P, R, O, S	Detail
4.	86365 (0025C), 86367 (0025E), 86370 (0025H)	n/a	FS.PS.PSESD.O, FS.PS.PSAUXPWR.O	P, R, O, S	Detail
5.	86365 (0025C), 86367 (0025E), 86370 (0025H)	n/a	MO.LM.VALVEMAINT.R, MO.LM.VALVEMAINT.O	P, R, O, S	Detail
6.	86365 (0025C), 86367 (0025E), 86370 (0025H)	n/a	FS.VA.PSISOVALVES.O	P, R, O, S	Detail
7.	86365 (0025C), 86367 (0025E), 86370 (0025H)	n/a	MO.LO.OMLOCATION.O, MO.LO.OMMANUALREVIEW.R	P, R, O, S	Detail
8.	86365 (0025C), 86367 (0025E), 86370 (0025H)	n/a	MO.LMOPP.PRESSREGTEST.R, MO.LMOPP.PRESSREGTESTHVL.R	P, R, O, S	Detail
9.	86365 (0025C), 86367 (0025E), 86370 (0025H)	n/a	MO.RW.PATROL.R, MO.RW.ROWCONDITION.O, MO.RW.ROWMARKER.O	P, R, O, S	Detail

#	Plan Assets	Focus Directives	Involved Groups/Subgroups	Qst Type(s)	Extent Notes
10.	86365 (0025C), 86367 (0025E), 86370 (0025H)	n/a	MO.LM.VALVEMAINT.R, MO.LM.VALVEMAINT.O	P, R, O, S	Detail
11.	86365 (0025C), 86367 (0025E), 86370 (0025H)	n/a	PD.DP.PROGRAM.R, PD.DP.ONECALL.O	P, R, O, S	Detail
12.	86365 (0025C), 86367 (0025E), 86370 (0025H)	n/a	EP.ERL.LIAISON.R	P, R, O, S	Detail
13.	86365 (0025C), 86367 (0025E), 86370 (0025H)	n/a	MO.RW.ROWCONDITION.O, MO.RW.ROWMARKER.O, MO.RW.PATROL.R	P, R, O, S	Detail
14.	86365 (0025C), 86367 (0025E), 86370 (0025H)	n/a	FS.FG.FACPROTECT.O, FS.FG.IGNITION.O, FS.FG.IGNITION.R, FS.FG.SIGNAGE.O	P, R, O, S	Detail
15.	86365 (0025C), 86367 (0025E), 86370 (0025H)	n/a	RPT.SP	P, R, O, S	Detail
16.	86365 (0025C), 86367 (0025E), 86370 (0025H)	n/a	TD.CP.DEFICIENCY.R	P, R, O, S	Detail
17.	86365 (0025C), 86367 (0025E), 86370 (0025H)	n/a	TD.CPMONITOR.TESTLEADMAINT.R, TD.CPMONITOR.TESTLEADMAINT.O, TD.CPMONITOR.TEST.R, TD.CPMONITOR.CURRENTTEST.R, TD.CPMONITOR.CURRENTTEST.O, TD.CPMONITOR.INTFRCURRENT.R, TD.CP.DEFICIENCY.R	P, R, O, S	Detail
18.	86365 (0025C), 86367 (0025E), 86370 (0025H)	n/a	TD.ICP.INHIBITOR.R, TD.ICP.INHIBITOR.O, TD.ICP.EXAMINE.R	P, R, O, S	Detail
19.	86365 (0025C), 86367 (0025E), 86370 (0025H)	n/a	TQ.PROT9	P, R, O, S	Detail

Plan Implementations

#	Activity Name	SMART Act#	Start Date End Date	Focus Directives	Involved Groups/Subgroups	Assets	Qst Type(s)	Planned	Required	Total Inspected	Required % Complete
1.	IUs 0025 C, E, H	--	06/03/2019 06/12/2019	n/a	all planned questions	86365 (0025C), 86367 (0025E), 86370 (0025H)	all types	120	120	120	100.0%

1. Since questions may be implemented in multiple activities, but answered only once, questions may be represented more than once in this table.

2. Percent completion excludes unanswered questions planned as "always observe".

Forms

No.	Entity	Form Name	Status	Date Completed	Activity Name	Asset
1.	Attendance List	IUs 0025 C, E, H	COMPLETED	08/07/2019	IUs 0025 C, E, H	--

Results (Unsat,Concern,NA values, 8 results)

12 (instead of 8) results are listed due to re-presentation of questions in more than one sub-group.

FS.FG: Facilities General

1. Question Result, ID, References: NA, FS.FG.IGNITION.R, 195.404(c) (195.438) (also presented in: PD.SN)
   - Question Text: *Do records show precautions taken to prevent ignition sources in areas with a potential for accumulating flammable vapors or leaking hazardous liquids?*
   - Assets Covered: 86365 (0025C), 86367 (0025E), 86370 (0025H)
   - Result Notes: No such event occurred, or condition existed, in the scope of inspection review. No hot work in 2018

FS.PS: Pump Stations

2. Question Result, ID, References: NA, MO.LMOPP.PRESSREGTESTHVL.R, 195.404(c) (195.428(a)) (also presented in: MO.LMOPP)
   - Question Text: *Do records indicate inspection and testing of each overpressure safety device on HVL pipelines at intervals not to exceed 7.5 months, but at least twice each calendar year?*
   - Assets Covered: 86365 (0025C), 86367 (0025E), 86370 (0025H)
   - Result Notes: No such event occurred, or condition existed, in the scope of inspection review.

FS.VA: Valves

3. Question Result, ID, References: Unsat, MO.LM.VALVEMAINT.R, 195.404(c) (195.420(a), 195.420(b)) (also presented in: MO.LM)
   - Question Text: *Do records indicate each mainline valve was inspected as required?*
   - Assets Covered: 86365 (0025C)
   - Result Issue Summary: During inspection records review, PSE found line CSFM # 0868 showing the valve inspection records begins dated 12/14/17, 8/02/18, and 4/10/19. It's exceeding 7 and 1/2 month interval and overdue by the calendar year of the inspection interval.
   - Standard Issues: B2 (Moderate or small impact/limited occurrence) : 195.420(b) : Records indicate requirement not completed at required intervals.
   - Result Notes: During inspection records review, PSE found line CSFM # 0868 showing the valve inspection records begins dated 12/14/17, 8/02/18, and 4/10/19. It's exceeding 7 and 1/2 month interval and overdue by the calendar year of the inspection interval.

MO.LMOPP: Liquid Pipeline Overpressure Protection

4. Question Result, ID, References: NA, MO.LMOPP.PRESSREGTESTHVL.R, 195.404(c) (195.428(a)) (also presented in: FS.PS)
   - Question Text: *Do records indicate inspection and testing of each overpressure safety device on HVL pipelines at intervals not to exceed 7.5 months, but at least twice each calendar year?*
   - Assets Covered: 86365 (0025C), 86367 (0025E), 86370 (0025H)
   - Result Notes: No such event occurred, or condition existed, in the scope of inspection review.

MO.RW: ROW Markers, Patrols, Monitoring and Analysis

5. Question Result, ID, References: Concern, MO.RW.ROWCONDITION.O, 195.412(a) (also presented in: PD.RW)
   - Question Text: *Are the ROW conditions acceptable for the type of patrolling used?*
   - Assets Covered: 86365 (0025C)
   - Result Issue Summary: CSFM #0412 at approximately at mile post 15.6 pipeline right of way (ROW) showing overgrown vegetation, brush, and tree branch blocking the ROW view.
   - Result Notes: CSFM #0412 at approximately at mile post 15.6 pipeline right of way (ROW) showing overgrown vegetation, brush, and tree branch blocking the ROW view.

MO.LM: Liquid Pipeline Maintenance

6. Question Result, ID, References: Unsat, MO.LM.VALVEMAINT.R, 195.404(c) (195.420(a), 195.420(b)) (also presented in: FS.VA)

Question Text: *Do records indicate each mainline valve was inspected as required?*

Assets Covered: 86365 (0025C)

Result Issue Summary: During inspection records review, PSE found line CSFM # 0868 showing the valve inspection records begins dated 12/14/17, 8/02/18, and 4/10/19. It's exceeding 7 and 1/2 month interval and overdue by the calendar year of the inspection interval.

Standard Issues: B2 (Moderate or small impact/limited occurrence) : 195.420(b) : Records indicate requirement not completed at required intervals.

Result Notes: During inspection records review, PSE found line CSFM # 0868 showing the valve inspection records begins dated 12/14/17, 8/02/18, and 4/10/19. It's exceeding 7 and 1/2 month interval and overdue by the calendar year of the inspection interval.

PD.RW: ROW Markers, Patrols, Monitoring

7. Question Result, ID, References: Concern, MO.RW.ROWCONDITION.O, 195.412(a) (also presented in: MO.RW)

Question Text: *Are the ROW conditions acceptable for the type of patrolling used?*

Assets Covered: 86365 (0025C)

Result Issue Summary: CSFM #0412 at approximately at mile post 15.6 pipeline right of way (ROW) showing overgrown vegetation, brush, and tree branch blocking the ROW view.

Result Notes: CSFM #0412 at approximately at mile post 15.6 pipeline right of way (ROW) showing overgrown vegetation, brush, and tree branch blocking the ROW view.

PD.SN: Facilities Signage and Security

8. Question Result, ID, References: NA, FS.FG.IGNITION.R, 195.404(c) (195.438) (also presented in: FS.FG)

Question Text: *Do records show precautions taken to prevent ignition sources in areas with a potential for accumulating flammable vapors or leaking hazardous liquids?*

Assets Covered: 86365 (0025C), 86367 (0025E), 86370 (0025H)

Result Notes: No such event occurred, or condition existed, in the scope of inspection review. No hot work in 2018

RPT.SP: Special Permits

9. Question Result, ID, References: NA, RPT.SP.SPWAIVER.R, 190.341(d)(2) (Special Permit)

Question Text: *Do the records indicate that the operator has complied with all reporting requirements contained within its Special Permit or waiver?*

Assets Covered: 86365 (0025C), 86367 (0025E), 86370 (0025H)

Result Notes: No such event occurred, or condition existed, in the scope of inspection review.

TD.CPMONITOR: External Corrosion - Cathodic Protection Monitoring

10. Question Result, ID, References: NA, TD.CPMONITOR.INTFRCURRENT.R, 195.589(c) (195.577(a))

Question Text: *Do records document that the operator has an effective program in place to minimize the detrimental effects of interference currents on their pipeline system, and is minimizing detrimental effects of interference currents from their CP systems on other underground metallic structures?*

Assets Covered: 86365 (0025C), 86367 (0025E), 86370 (0025H)

Result Notes: No such event occurred, or condition existed, in the scope of inspection review. No interference current effect.

TD.ICP: Internal Corrosion - Preventive Measures

11. Question Result, ID, References: NA, TD.ICP.INHIBITOR.R, 195.589(c) (195.579(b)(1), 195.579(b)(2), 195.579(b)(3))

Question Text: *Do records document that corrosion inhibitors have been used in sufficient quantity?*

Assets Covered 86365 (0025C), 86367 (0025E), 86370 (0025H)

Result Notes No such event occurred, or condition existed, in the scope of inspection review. No corrosion inhibitor used

12. Question Result, ID, References NA, TD.ICP.INHIBITOR.O, 195.579(b)

Question Text *Are internal corrosion monitoring devices placed in appropriate locations?*

Assets Covered 86365 (0025C), 86367 (0025E), 86370 (0025H)

Result Notes No such event occurred, or condition existed, in the scope of inspection review.

Report Parameters: Results: Unsat,Concern,NA

Except as required to be disclosed by law, any inspection documentation, including completed protocol forms, summary reports, executive summary reports, and enforcement documentation are for internal use only by federal or state pipeline safety regulators. Some inspection documentation may contain information which the operator considers to be confidential. In addition, supplemental inspection guidance and related documents in the file library are also for internal use only by federal or state pipeline safety regulators (with the exception of documents published in the federal register, such as advisory bulletins). Do not distribute or otherwise disclose such material outside of the state or federal pipeline regulatory organizations. Requests for such information from other government organizations (including, but not limited to, NTSB, GAO, IG, or Congressional Staff) should be referred to PHMSA Headquarters Management.

Inspection Output (IOR)

Generated on 2020.March.20 21:40

Inspection Information

Inspection Name	Crimson HQ Drug and Alcohol Inspection
Status	LOCKED
Start Year	2019
System Type	HL
Protocol Set ID	HL.2019.01
Operator(s)	CRIMSON PIPELINE L.P. (32103)
Lead	Xuan Nguyen
Team Members	Durga Shrestha, Aimee Cauguiran
Observer(s)	Alin Podoreanu, Huy Nguyen
Supervisor	Brendan Feery
Director	Doug J Allen
Plan Submitted	10/10/2019
Plan Approval	10/10/2019 by Brendan Feery
All Activity Start	11/04/2019
All Activity End	11/05/2019
Inspection Submitted	02/18/2020
Inspection Approval	03/21/2020 by Doug J Allen

Inspection Summary

Activity number: 20191104XLN1

Operator Inspected: Crimson Pipeline

OSFM Inspection Unit: 0025A,B,C,D,E,F,H, and 0820A

Unit Address: 3760 Kilroy Airport Way, Long Beach, CA 90806

Unit Type: Intrastate Hazardous Liquid

Inspection Type: Head Quarter Drug and Alcohol Inspection

Record Location: Long Beach, CA

Assisting Inspectors: Durga, Aimee

Inspection Dates: November 4-5, 2019

AFOD: 6 days. PSE Xuan Nguyen (2 days), PSE Durga (2 days), and Aimee (2 days).

Operator Contact: David Blakeslee

Manager – Regulatory Compliance

Phone: (562) 285-4114

Assets Included in this inspection: OPID. 32103(Crimson Pipeline), Units 0025A,B,C,D,E,F,H, and 0820A assets are in Los Angeles/Long Beach, Ventura and Bakersfield area. Inspection encompassed all of Crimson's Pipeline assets regulated by CAL FIRE Office of the State Fire Marshal, which included 8 inspection units, 106 pipelines, 18 facilities, and 3 breakout tanks.

Inspection Findings:

Unsatisfactory Items-NONE

Scope (Assets)

#	Short Label	Long Label	Asset Type	Asset IDs	Excluded Topics	Planned	Required	Total Inspected	Required % Complete
1.	Multi Unit	86369, 86370, 86363, 86364, 86365, 86366, 86367, 86368	unit	86369, 86370, 86363, 86364, 86365, 86366, 86367, 86368	--	1	1	1	100.0%

1. Percent completion excludes unanswered questions planned as "always observe".

Plans

#	Plan Assets	Focus Directives	Involved Groups/Subgroups	Qst Type(s)	Extent	Notes
1.	Multi Unit	n/a	GENERIC.GENERIC.GENPROCEDURE.P	P, R, O, S	Detail	

Plan Implementations

#	Activity Name	SMART Act#	Start Date End Date	Focus Directives	Involved Groups/Subgroups	Assets	Qst Type(s)	Planned	Required	Total Inspected	Required % Complete
1.	HQ Drug & Alcohol	--	11/04/2019 11/05/2019	n/a	all planned questions	Multi Unit	all types	1	1	1	100.0%

1. Since questions may be implemented in multiple activities, but answered only once, questions may be represented more than once in this table.
2. Percent completion excludes unanswered questions planned as "always observe".

Forms

No.	Entity	Form Name	Status	Date Completed	Activity Name	Asset
1.	Attendance List	HQ Drug & Alcohol	COMPLETED	02/04/2020	HQ Drug & Alcohol	--

Results (Unsat,Concern values, 0 results)

This inspection has no matching Results.

Report Parameters: Results: Unsat,Concern

Except as required to be disclosed by law, any inspection documentation, including completed protocol forms, summary reports, executive summary reports, and enforcement documentation are for internal use only by federal or state pipeline safety regulators. Some inspection documentation may contain information which the operator considers to be confidential. In addition, supplemental inspection guidance and related documents in the file library are also for internal use only by federal or state pipeline safety regulators (with the exception of documents published in the federal register, such as advisory bulletins). Do not distribute or otherwise disclose such material outside of the state or federal pipeline regulatory organizations. Requests for such information from other government organizations (including, but not limited to, NTSB, GAO, IG, or Congressional Staff) should be referred to PHMSA Headquarters Management.

Inspection Output (IOR)

Generated on 2020.October.15 08:45

Inspection Information

Inspection Name	Crimson Pipeline L.P. 0025D, 0025E, STD Annual Pip	Operator(s)	CRIMSON PIPELINE L.P. (32103)	Plan Submitted	01/10/2020
Status	LOCKED	Lead	Thomas M Williams	Plan Approval	01/15/2020 by Brendan Feery
Start Year	2020	Observer(s)	James Hosler, Andy Chau, Alin Podoreanu, Huy Nguyen	All Activity Start	09/14/2020
System Type	HL	Supervisor	Brendan Feery	All Activity End	09/18/2020
Protocol Set ID	CASFM.HL.2019.01	Director	Doug J Allen	Inspection Submitted	10/12/2020
				Inspection Approval	10/15/2020 by Doug J Allen

Inspection Summary

Activity Report: 2020914TMW1

Operator Address: 3760 Kilroy Airport Way, Suite #300, Long Beach, CA 90806

Inspection Date: 09/14/2020, 0915/2020, 9/16/2020, 09/17/2020 & 09/18/2020 - 4.5 Days , .05 Days (OQ)

Records inspection for Standard Annual Pipeline inspection was reviewed on 09/14/2020 & 0915/2020

Field inspection for Standard Annual Pipeline inspection was conducted on 09/16/2020, 09/17/2020 & 09/18/2020

Activity Days for Lead and Team Member(s): Thomas Williams (Lead) 5 Days, 09/14/2020, 0915/2020, 9/16/2020, 09/17/2020 & 09/18/2020

Plan Rational:

This is a Standard Annual Pipeline inspection. The purpose of Standard Annual Pipeline inspection is to ensure that the operator maintains the records of all applicable requirements in accordance with Part 195.

Portion of System Inspected

The Standard Annual Pipeline inspection consists of records review, right-of-way (ROW) inspection, pipe-to-soil potential readings, rectifier readings, critical valve inspection, pressure relief valve inspection, and the verification of the emergency phone number. The inspection includes Unit ID 0025D, 0025E.

OSFM Inspection Unit #: 0025E

OSFM#: 0025E-1299 - (Inglewood - 8" & 12" Crude Oil Line) - Packard LACTs Inglewood ships to Centinela Vault (.89 to ESR is Chev) South of Centinela out of service as of January 2013 - Commodity: Crude Oil - Built 1975 - Length 7.60 Miles.

OSFM#: 0025E-0455 - (Line 600A 12" Torrey to Torrance) - Torrey Pump Station V-268 to Torrance TF V-408 - Commodity: Crude Oil - Built 1955 - Length 63.70 Miles.

OSFM#: 0025E-0334 - (Ventura 10" Crude Pipeline) - Ventura Pump Station to Shell Wilmington Refinery - Commodity: Crude Oil - Built 1941 - Length 87.43 Miles.

OSFM Inspection Unit #: 0025D

OSFM#: 0025D-0339 - (Brea Crude Line) - Brea Tank Farm to Kinder Morgan (Active Splendora / Painter to Delta / 28th) - Commodity: Crude Oil - Built 1955 - Length 31.16 Miles.

OSFM#: 0025D-0342 - (THUMS 10") - Beta Station THUMS to Conoco Phillips Carson Refinery - Commodity: Crude Oil - Built 1966 - Length 4.34 Miles.

OSFM#: 0025D-0415 - (THUMS 8") - California Resources Corporation (CRC) THUMS 1411 W Broadway Long Beach CA 90802 to (Tesoro) Carson Refinery 2101 PCH Wilmington, CA 90744 - Commodity: Crude Oil - Built 1966 - Length 3.54 Miles.

OSFM#: 0025D-0447 - (Line 700A2 Norwalk to Carson (Norwalk Trunk Line)) - Norwalk Station to Carson Refinery (Active Wardlow/Caspian to Wilmington/Realty) - Commodity: Crude Oil - Built 1953 - Length 12.21 Miles.

OSFM#: 0025D-0458 - (Line 700A1 Stewart to Norwalk) - Stewart Station to Norwalk Station (Active Stewart to Splendora/Painter & Wardlow & Caspian to Wilmington & Realty Valve #420) - Commodity: Crude Oil - Built 1966 - Length 3.54 Miles.

OSFM#: 0025D-0631 - (Las Cienegas Line 656) - Venice Blvd. at Inglewood Ave. to N. Jefferson Blvd, at Budlong Ave - Commodity: Crude Oil - Built 1961 - Length 11.80 Miles.

OSFM#: 0025D-0748 - (Beta 12-inch) - THUMS to Pier B Street - Commodity: Crude Oil - Built 1993 - Length 0.60 Miles.

OSFM#: 0025D-1252 - (Warren Townlot Lateral (WTU Lateral)) - Warren Town Lot to Thums 10" - Commodity: Crude Oil - Built 2008 - Length 1.46 Miles.

OSFM#: 0025D-1254 - (Beta - Chemoil 12" Lateral) - Matson Valve Box to Beta 12" - Commodity: Crude Oil - Built 2008 - Length 0.01 Miles.

OSFM#: 0025D-1256 - (Warren North Wilmington Lateral) - North Wilmington Lease to Thums 10" - Commodity: Crude Oil - Built 2008 - Length 0.06 Miles.

OSFM#: 0025D-1317 - (Line 700 Wilmington/Realty to V-468) - Wilmington/Realty to V-468 - - Commodity: Crude Oil - Built 2008 - Length 0.89 Miles.

Synopsis of Concerns and Unsatisfactory Items:

None identified at the time of this inspection

No follow-up actions required.

Scope (Assets)

#	Short Label	Long Label	Asset Type	Asset IDs	Excluded Topics	Planned	Required	Total Inspected	Required % Complete
1.	86366 (0025D)	Crimson Pipeline L.P.	unit	86366	--	44	44	44	100.0%
2.	86367 (0025E)	Crimson Pipeline L.P.	unit	86367	--	44	44	44	100.0%

1. Percent completion excludes unanswered questions planned as "always observe".

Plans

#	Plan Assets	Focus Directives	Involved Groups/Subgroups	Qst Type(s)	Extent	Notes
1.	86366 (0025D), 86367 (0025E)	CA_SFM Standard Annual Pipeline	AR, CR, DC, EP, FS, IM, MO, PD, RPT, SRN, TD, TQ, GENERIC	P, R, O, S	Detail	

Plan Implementations

#	Activity Name	SMART Act#	Start Date End Date	Focus Directives	Involved Groups/Subgroups	Assets	Qst Type(s)	Planned	Required	Total Inspected	Required % Complete
1.	Crimson Pipeline L.P. 0025D, 0025E, STD Annual Pipeline	--	09/14/2020 09/18/2020	n/a	all planned questions	all assets	all types	88	88	88	100.0 %

1. Since questions may be implemented in multiple activities, but answered only once, questions may be represented more than once in this table.
2. Percent completion excludes unanswered questions planned as "always observe".

Forms

No.	Entity	Form Name	Status	Date Completed	Activity Name	Asset
1.	Attendance List	Crimson Pipeline L.P. 0025D, 0025E, STD Annual Pipeline	COMPLETED	10/02/2020	Crimson Pipeline L.P. 0025D, 0025E, STD Annual Pipeline	86366 (0025D) 86367 (0025E)

Results (all values, 44 results)

58 (instead of 44) results are listed due to re-presentation of questions in more than one sub-group.

AR.IA: Integrity Assessments

1. Question Result, ID, References: Sat, AR.IA.ASSESSSCHEDULE.R, 195.452(l)(1)(ii) (195.452(b)(5), 195.452(c), 195.452(d), 195.452(f)(5), 195.452(j)(3), 195.452(j)(5), 195.591)

Question Text: *Do the records indicate that assessments are implemented as specified in the assessment plan?*

Assets Covered: 86366 (0025D), 86367 (0025E)

Result Notes: Yes, the records indicate that assessments are implemented as specified in the assessment plan

AR.PTI: Integrity Assessment Via Pressure Test

2. Question Result, ID, References: Sat, AR.PTI.PRESSTESTRESULT.R, 195.310 (195.452(f)(2), 195.452(f)(5), 195.452(c), 195.452(l)(1)(ii))

Question Text: *Do the pressure test records indicate compliance with Part 195, Subpart E?*

Assets Covered 86366 (0025D), 86367 (0025E)

Result Notes Yes, the pressure test records indicate compliance with Part 195, Subpart E.

OSFM TEST ID #:19-06002, Date 9/26/2019, OSFM#: 0025D-1252 - Warren Town Lateral, 5 year, Test Pressure 1808 PSI, MOP 1440.

EP.EPO: Emergency Planning OPA

3. Question Result, ID, References Sat, EP.EPO.OPALOCATION.O, 194.111(a) (194.111(b))

Question Text *Is the response plan maintained at required locations?*

Assets Covered 86366 (0025D), 86367 (0025E)

Result Notes Yes, the response plan maintained at required locations.

OSFM verified that the operator maintains relevant portions of its response plan at the operator's headquarters and at other locations from which response activities may be conducted, in field offices, supervisors' vehicles, or spill response trailers and,

OSFM verified that the operator provides a copy of its response plan to each qualified individual.

Crimson's response plan is available on Crimson's company intranet (P-Drive) A Thumb Drive and a hard copy of the Emergency Response Action Plan 2020/2021

Reviewed: April 2020, Updated: May 2020, Issued June 2020.

EP.ERL: Emergency Response Liquids

4. Question Result, ID, References Sat, EP.ERL.LOCATION.O, 195.402(a)

Question Text *Are appropriate parts of the manual kept at locations where operations and maintenance activities are conducted?*

Assets Covered 86366 (0025D), 86367 (0025E)

Result Notes Yes, appropriate parts of the manual kept at locations where operations and maintenance activities are conducted.

OSFM verified that appropriate parts of the manual are kept at a location where operations and maintenance activities are conducted

OSFM verified that appropriate portions of the plan are readily accessible locally and if distributed electronically, for when if network connectivity to headquarters is temporarily not available.

OSFM verified that maps of the pipeline system showing location of emergency valves and other pertinent information are accessible locally and if distributed electronically, for when if network connectivity to headquarters is temporarily not available.

5. Question Result, ID, References Sat, EP.ERL.LIAISON.R, 195.402(a) (195.402(c)(12), 195.440(c), API RP 1162 Section 4.4) (also presented in: PD.PA)

Question Text *Do records indicate that liaison has been established and maintained with appropriate fire, police, public officials, and utility owners?*

Assets Covered 86366 (0025D), 86367 (0025E)

Result Notes Yes, records indicate that liaison has been established and maintained with appropriate fire, police, public officials, and utility owners. OSFM verified Crimson's 2019 Spill Drill Records and fire, police, public officials, and utility owners Public Awareness Mailers.

Yes, the types of pipeline emergencies for which those various officials will be notified have been identified and communicated.

Yes, operator emergency response plans have been made available, as appropriate, to affected emergency response officials.

Yes,the operator has identified and documented the emergency response responsibilities, capabilities and resources of each jurisdiction, and if those capabilities are considered in emergency response plans.

Yes, mutual response and assistance in the event of a pipeline emergency has been coordinated with each affected jurisdiction.

Yes, training sessions have been conducted for affected emergency responders and identify how the operator will communicate the information to emergency responders that did not attend the training.

Crimson Spill Drill Table Top Exercise - April 16, 2019, 07:00 AM - Martinez California

EP.ETR: Emergency Training of Personnel

6. Question Result, ID, References Sat, EP.ETR.TRAINING.R, 195.403(a)

Question Text *Do records indicate the operator provided training to its emergency response personnel as required?*

Assets Covered 86366 (0025D), 86367 (0025E)

Result Notes Yes, records indicate the operator provided training to its emergency response personnel as required.

Brendan Geraghty - Regulatory Compliance Specialist - ID#: 19-1920970 - CRM-3002 - Incident Command System (ICS 100) Introduction Training. Completed: 7/02/2019.

Brendan Geraghty - Regulatory Compliance Specialist - ID#: 19-2068257 - CRM-3003 - Incident Command System (IS 200 c) Basic Incident Command System for Initial Response Completed: 9/06/2019.

Brendan Geraghty - Regulatory Compliance Specialist - ID#: 19-2008656 - DOT-0049 - Spill Response Plan (OSRP) or (ICP) Annul Review. Completed: 4/05/2019.

Brendan Geraghty - Regulatory Compliance Specialist - ID#: 20-272218 - ASF-7016-Field Location Emergency Action Plans - Completed: 10/01/2020

FS.FG: Facilities General

7. Question Result, ID, References: Sat, FS.FG.FACPROTECT.O, 195.436 (also presented in: PD.SN)

Question Text: *Are facilities adequately protected from vandalism and unauthorized entry?*

Assets Covered: 86366 (0025D), 86367 (0025E)

Result Notes: Yes, facilities adequately protected from vandalism and unauthorized entry

8. Question Result, ID, References: Sat, FS.FG.IGNITION.O, 195.438 (also presented in: PD.SN)

Question Text: *Is there signage that prohibits smoking and open flames around pump stations, launchers and receivers, breakout tank areas, or other applicable facilities?*

Assets Covered: 86366 (0025D), 86367 (0025E)

Result Notes: Yes, there signage that prohibits smoking and open flames around pump stations, launchers and receivers, breakout tank areas, or other applicable facilities.

9. Question Result, ID, References: Sat, FS.FG.SIGNAGE.O, 195.434 (also presented in: PD.SN)

Question Text: *Are there operator signs around each pumping station, breakout tank area, and other applicable facilities?*

Assets Covered: 86366 (0025D), 86367 (0025E)

Result Notes: Yes, the operator has signs around each pumping station, breakout tank area, and other applicable facilities.

10. Question Result, ID, References: Sat, FS.FG.FIREPROT.O, 195.430(a) (195.430(b), 195.430(c), 195.262(e))

Question Text: *Has adequate fire protection equipment been installed at pump station/breakout tank areas and is it maintained properly?*

Assets Covered: 86366 (0025D), 86367 (0025E)

Result Notes: Yes, the operator has adequate fire protection equipment been installed at pump station/breakout tank areas and is it maintained properly.

OSFM verified that supplied equipment is adequate.

OSFM verified that equipment is in proper operating condition.

OSFM verified that equipment is plainly marked so that its identity as firefighting equipment is clear.

OSFM verified that equipment is located so that it is easily accessible during a fire.

OSFM verified that periodic inspection of fire extinguishers, as per attached tag or unit # recorded in officeOSFM verified that each extinguisher has an individual identification mark or durable tag.

OSFM verified Operating instructions on nameplate legible and facing outward

OSFM verified Safety seals and tamper indicators not broken or missing

OSFM verified Obvious physical damage, corrosion, leakage, or clogged nozzle

OSFM verified Pressure gauge reading or indicator in the operable range or position

OSFM verified Condition of tires, wheels, carriage, hose, and nozzle in adequate condition.

OSFM verified the HMIS label in place

OSFM verified that pumps used for the firefighting system for firefighting, that the pumps are separate from that operating the pump station.

11. Question Result, ID, References: NA, FS.FG.PSFIREPROTPWR.O, 195.262(e)

Question Text *Has motive power, separate from pump station power, been provided for that fire protection equipment that incorporates pumps?*

Assets Covered 86366 (0025D), 86367 (0025E)

Result Notes No such relevant facilities/equipment existed in the scope of inspection review.

FS.PS: Pump Stations

12. Question Result, ID, References Sat, MO.LMOPP.PRESSREGTEST.R, 195.404(c) (195.428(a)) (also presented in: MO.LMOPP)

Question Text *Do records indicate inspection and testing of each overpressure safety device on its non-HVL pipelines at intervals not to exceed 15 months, but at least once each calendar year?*

Assets Covered 86366 (0025D), 86367 (0025E)

Result Notes Yes, records indicate inspection and testing of each overpressure safety device on its non-HVL pipelines at intervals not to exceed 15 months, but at least once each calendar year.

OSFM#:0455 - PRV-4 - Thermal Relief on Pig Receiver, Relief to Tank - Inspected on 1/8/2019, Inspected by: SDL & TS, FOUND:768 PSIG, SET: 7200 PSIG LEFT AT 723 PSIG.

OSFM#:0447 - TRV-37 - Thermal Relief on Pig Launcher, Inspected on 3/14/2019, , Inspected by: SDL & CL, FOUND:768 PSIG, SET: 720 PSIG, LEFT AT 723 PSIG.

OSFM#:0447 - TRV-36 - Thermal Relief on Pig Receiver, Inspected on 3/14/2019, Inspected by: SDL & CL, FOUND:774 PSIG, SET: 720 PSIG, LEFT AT 718 PSIG.

OSFM#:1256 - PRV-3 - Pressure Relief on Pig Launcher, Inspected on 3/15/2019, Inspected by: SDL & TS, FOUND:762, PSIG, SET: 720 PSIG, LEFT AT 723 PSIG.

OSFM#:0415 - TRV-1 - PL-200 Other Side of, Berm,Thermal Relief on Pig Receiver, Inspected on 3/15/2019, Inspected by: SDL , FOUND:494, PSIG, SET: 500 PSIG, LEFT AT 494 PSIG.

OSFM#:0042 - PRV-1 - Pressure Relief Valve on Pig Launcher, Inspected on 4/02/2019, Inspected by: SDL, FOUND:694, PSIG, SET: 720 PSIG, LEFT AT 722

OSFM#:0334 - TR-15 - Bypass around Valve 178, Inspected on 3/15/2019, Inspected by: SDL & TS, FOUND:700 PSIG, SET: 720 PSIG, LEFT AT 715 PSIG.

OSFM#:1317 - PRV-34 - PRV Wilmington Realty Line 700, Pig Receiver, Inspected on 3/15/2019, Inspected by: SDL & TS, FOUND:684 PSIG, SET: 720 PSIG, LEFT AT 725 PSIG.

OSFM#:0342 - PRV-1 - Mainline Relief Valve to P66 Tank 1648, Inspected on 5/20/2019, Inspected by: SDL & TS, FOUND:570 PSIG, SET: 555 PSIG, LEFT AT 725 PSIG.

OSFM#:0342 - PRV-7 - Pressure Relief Valve to P66 Tank 1648, Inspected on 5/20/2019, Inspected by: SDL & TS, FOUND:226 PSIG, SET: 225 PSIG, LEFT AT 226 PSIG.

OSFM#:0342 - TRV-7 - Thermal Relief on Pig Receiver to Sump, Inspected on 5/20/2019, Inspected by: SDL & TS, FOUND:804 PSIG, SET: 800 PSIG, LEFT AT 804 PSIG.

OSFM#:0334 - TR-1 - Relief to Sump Tank Sump Discharge, Inspected on 5/9/2019,Inspected by: SDL , FOUND:245, PSIG, SET: 200 PSIG, LEFT AT 203 PSIG.

OSFM#:0334 - TR-10 - Relief to Downstream Pig Scraper Trap Relief, Inspected on 5/9/2019,Inspected by: SDL , FOUND:727, PSIG, SET: 720 PSIG, LEFT AT 727 PSIG.

OSFM#:0334 - TR-16 - Relief to Sump Tank, Thermal for Meter, Inspected on 5/9/2019,Inspected by: SDL , FOUND:724, PSIG, SET: 700 PSIG, LEFT AT 702PSIG.

13. Question Result, ID, References: Sat, MO.LMOPP.PRESSREGTEST.O, 195.428(a) (also presented in: MO.LMOPP)

Question Text: *Are inspections of overpressure safety devices adequate (including HVL lines)?*

Assets Covered: 86366 (0025D), 86367 (0025E)

Result Notes: Yes, inspections of overpressure safety devices adequate.

OSFM witnessed the operator perform an inspection and test of an overpressure device. OSFM#:1256 - PRV-3 - Pressure Relief on Pig Launcher, Inspected on 3/15/2019, Inspected by: SDL & TS, FOUND:762, PSIG, SET: 720 PSIG, LEFT AT 723 PSIG.

Lovrien, Shenan - Pipeline Operations Specialist - OQ24 - Inspect, Test, and Calibrate Pressure Limiting Devices - Last Completion: 06/16/2020 - Due Date: 06/16/2023.

OSFM verified that the inspection is done in accordance with the operator's procedures.

OSFM verified that the overpressure device is functioning properly.

OSFM verified that the overpressure device is in good mechanical condition.

OSFM verified that the overpressure device is adequate from the standpoint of capacity and reliability for the intended service.

14. Question Result, ID, References: Sat, FS.PS.PSESD.O, 195.262(b)

Question Text: *Has a device for activating emergency shutdown of the pump station been installed?*

Assets Covered: 86366 (0025D), 86367 (0025E)

Result Notes: Yes, a device for activating emergency shutdown of the pump station been installed.

15. Question Result, ID, References: Sat, MO.LMOPP.LAUNCHRECVRELIEF.O, 195.426 (also presented in: MO.LMOPP)

Question Text: *Are launchers and receivers equipped with relief devices?*

Assets Covered: 86366 (0025D), 86367 (0025E)

Result Notes: Yes, launchers and receivers equipped with relief devices.

OSFM verified that the operator has equipped its launchers and receivers with pressure relieving devices capable of safely relieving pressure in the barrel before insertion or removal of scrapers or spheres.

OSFM verified that a suitable device is present to indicate pressure has been relieved, or that a means is employed to prevent insertion or removal of scrapers or spheres if pressure has not been relieved in the barrel.

FS.VA: Valves

16. Question Result, ID, References: Sat, MO.LM.VALVEMAINT.R, 195.404(c) (195.420(a), 195.420(b)) (also presented in: MO.LM)

Question Text: *Do records indicate each mainline valve was inspected as required?*

Assets Covered: 86366 (0025D), 86367 (0025E)

Result Notes: Yes, records indicate each mainline valve was inspected as required for 2019

OSFM reviewed the following 2019 Valve Inspection Records:

0025E-0042 - Inglewood - 8" & 12" Crude Oil Line

0025E-0334 - Ventura 10” Crude Pipeline

0025D-0339 - Brea Crude Line

0025D-0342 - THUMS 10”

0025D-0415 - THUMS 8”

0025D-0447 - Line 700A2 Norwalk to Carson (Norwalk Trunk Line)

0025D-0458 - Line 700A1 Stewart to Norwalk

0025E-0455 - Line 600A Torrey to Torrance

0025D-0631 - Las Cienegas Line 656

0025D-0748 - Beta 12-inch

0025D-1252 - Warren Townlot Lateral (WTU Lateral)

0025D-1254 - Beta - Chemoil 12" Lateral

0025D-1256 - Warren North Wilmington Lateral

0025D-1317 - Line 700 Wilmington/Realty to V-468

17. Question Result, ID, References: Sat, MO.LM.VALVEMAINT.O, 195.420(a) (195.420(c)) (also presented in: MO.LM)

Question Text: *Do the pipeline system valves appear to be in good working order and are they protected from unauthorized operation?*

Assets Covered: 86366 (0025D), 86367 (0025E)

Result Notes: Yes, the pipeline system valves appear to be in good working order and are they protected from unauthorized operation.

Lovrien, Shenan - Pipeline Operations Specialist - OQ20 - Valve Inspection - Last Completion: 03/18/2019 - Due Date: 03/18/2022

OSFM observed an operator performing inspections of main line valves.

OSFM verified that the person inspecting the valve followed the procedure.

OSFM verified that this person is qualified.

Yes, the person operated the valve to verify its operability during an emergency, using the position locator to verify the 100% operated

Observe remote valve locations.OSFM verified that Crimson checks remote valve locations to ensure that valves are protected from unauthorized operation and vandalism according to the procedure.

OSFM verified by observation that the operator of the valve ensures that the task does not upset pipeline operations.

OSFM verified that upon completion, the valve is returned to its original position and is secured.

OSFM verified that the locks, fences, lighting are adequate to provide a level of security.

MO.LO: Liquid Pipeline Operations

18. Question Result, ID, References: Sat, MO.LO.OMMANUALREVIEW.R, 195.402(a)

Question Text: *Do records indicate annual reviews of the written procedures in the manual were conducted as required?*

Assets Covered: 86366 (0025D), 86367 (0025E)

Result Notes: Yes, records indicate annual reviews of the written procedures in the manual were conducted as required.

Crimson O&M Manual 2019/2020 Annual Reviews

Reviewed Date: October 2019

Updated: October 2019

Issued: November 2019

MO.LOOPER: Liquid Pipeline Startup and Shutdown Operations

19. Question Result, ID, References: Sat, MO.LOOPER.PRESSURELIMIT.R, 195.404(b) (195.402(c)(7))

Question Text: *Do records indicate the operator assured that pressure limitations on the pipeline were not exceeded during startups or shut-ins?*

Assets Covered: 86366 (0025D), 86367 (0025E)

Result Notes: Yes, records indicate that the operator assured that pressure limitations on the pipeline were not exceeded during startups or shut-ins.

If the pipelines were to exceeded pressure during startups or shut-ins it would have triggered an AOC Alarms. There were no AOC's during startups or shut-ins in 2019 under these inspection units 0025D & 0025E.

MO.LMOPP: Liquid Pipeline Overpressure Protection

20. Question Result, ID, References: Sat, MO.LMOPP.PRESSREGTEST.R, 195.404(c) (195.428(a)) (also presented in: FS.PS)

Question Text: *Do records indicate inspection and testing of each overpressure safety device on its non-HVL pipelines at intervals not to exceed 15 months, but at least once each calendar year?*

Assets Covered: 86366 (0025D), 86367 (0025E)

Result Notes: Yes, records indicate inspection and testing of each overpressure safety device on its non-HVL pipelines at intervals not to exceed 15 months, but at least once each calendar year.

OSFM#:0455 - PRV-4 - Thermal Relief on Pig Receiver, Relief to Tank - Inspected on 1/8/2019, Inspected by: SDL & TS, FOUND:768 PSIG, SET: 7200 PSIG LEFT AT 723 PSIG.

OSFM#:0447 - TRV-37 - Thermal Relief on Pig Launcher, Inspected on 3/14/2019, , Inspected by: SDL & CL, FOUND:768 PSIG, SET: 720 PSIG, LEFT AT 723 PSIG.

OSFM#:0447 - TRV-36 - Thermal Relief on Pig Receiver, Inspected on 3/14/2019, Inspected by: SDL & CL, FOUND:774 PSIG, SET: 720 PSIG, LEFT AT 718 PSIG.

OSFM#:1256 - PRV-3 - Pressure Relief on Pig Launcher, Inspected on 3/15/2019, Inspected by: SDL & TS, FOUND:762, PSIG, SET: 720 PSIG, LEFT AT 723 PSIG.

OSFM#:0415 - TRV-1 - PL-200 Other Side of, Berm,Thermal Relief on Pig Receiver, Inspected on 3/15/2019, Inspected by: SDL , FOUND:494, PSIG, SET: 500 PSIG, LEFT AT 494 PSIG.

OSFM#:0042 - PRV-1 - Pressure Relief Valve on Pig Launcher, Inspected on 4/02/2019, Inspected by: SDL, FOUND:694, PSIG, SET: 720 PSIG, LEFT AT 722

OSFM#:0334 - TR-15 - Bypass around Valve 178, Inspected on 3/15/2019, Inspected by: SDL & TS, FOUND:700 PSIG, SET: 720 PSIG, LEFT AT 715 PSIG.

OSFM#:1317 - PRV-34 - PRV Wilmington Realty Line 700, Pig Receiver, Inspected on 3/15/2019, Inspected by: SDL & TS, FOUND:684 PSIG, SET: 720 PSIG, LEFT AT 725 PSIG.

OSFM#:0342 - PRV-1 - Mainline Relief Valve to P66 Tank 1648, Inspected on 5/20/2019, Inspected by: SDL & TS, FOUND:570 PSIG, SET: 555 PSIG, LEFT AT 725 PSIG.

OSFM#:0342 - PRV-7 - Pressure Relief Valve to P66 Tank 1648, Inspected on 5/20/2019, Inspected by: SDL & TS, FOUND:226 PSIG, SET: 225 PSIG, LEFT AT 226 PSIG.

OSFM#:0342 - TRV-7 - Thermal Relief on Pig Receiver to Sump, Inspected on 5/20/2019, Inspected by: SDL & TS, FOUND:804 PSIG, SET: 800 PSIG, LEFT AT 804 PSIG.

OSFM#:0334 - TR-1 - Relief to Sump Tank Sump Discharge, Inspected on 5/9/2019,Inspected by: SDL , FOUND:245, PSIG, SET: 200 PSIG, LEFT AT 203 PSIG.

OSFM#:0334 - TR-10 - Relief to Downstream Pig Scraper Trap Relief, Inspected on 5/9/2019,Inspected by: SDL , FOUND:727, PSIG, SET: 720 PSIG, LEFT AT 727 PSIG.

OSFM#:0334 - TR-16 - Relief to Sump Tank, Thermal for Meter, Inspected on 5/9/2019,Inspected by: SDL , FOUND:724, PSIG, SET: 700 PSIG, LEFT AT 702PSIG.

21. Question Result, ID, References: Sat, MO.LMOPP.PRESSREGTEST.O, 195.428(a) (also presented in: FS.PS)

Question Text: *Are inspections of overpressure safety devices adequate (including HVL lines)?*

Assets Covered: 86366 (0025D), 86367 (0025E)

Result Notes: Yes, inspections of overpressure safety devices adequate.

OSFM witnessed the operator perform an inspection and test of an overpressure device. OSFM#:1256 - PRV-3 - Pressure Relief on Pig Launcher, Inspected on 3/15/2019, Inspected by: SDL & TS, FOUND:762, PSIG, SET: 720 PSIG, LEFT AT 723 PSIG.

Lovrien, Shenan - Pipeline Operations Specialist - OQ24 - Inspect, Test, and Calibrate Pressure Limiting Devices - Last Completion: 06/16/2020 - Due Date: 06/16/2023.

OSFM verified that the inspection is done in accordance with the operator's procedures.

OSFM verified that the overpressure device is functioning properly.

OSFM verified that the overpressure device is in good mechanical condition.

OSFM verified that the overpressure device is adequate from the standpoint of capacity and reliability for the intended service.

22. Question Result, ID, References: Sat, MO.LMOPP.LAUNCHRECVRELIEF.O, 195.426 (also presented in: FS.PS)

Question Text: *Are launchers and receivers equipped with relief devices?*

Assets Covered: 86366 (0025D), 86367 (0025E)

Result Notes: Yes, launchers and receivers equipped with relief devices.

OSFM verified that the operator has equipped its launchers and receivers with pressure relieving devices capable of safely relieving pressure in the barrel before insertion or removal of scrapers or spheres.

OSFM verified that a suitable device is present to indicate pressure has been relieved, or that a means is employed to prevent insertion or removal of scrapers or spheres if pressure has not been relieved in the barrel.

MO.RW: ROW Markers, Patrols, Monitoring and Analysis

23. Question Result, ID, References: Sat, MO.RW.PATROL.R, 195.412(a) (195.412(b)) (also presented in: PD.RW)

Question Text: *Do records indicate ROW surface conditions and crossings under navigable waterways were inspected, and reporting and appropriate mitigation performed?*

Assets Covered: 86366 (0025D), 86367 (0025E)

Result Notes: Yes, records indicate ROW surface conditions and crossings under navigable waterways were inspected, and reporting and appropriate mitigation performed in 2019

Yes, surface conditions on or adjacent to each ROW been inspected at appropriate frequency intervals

Yes, surface conditions been inspected using acceptable methods

Yes, there has been appropriate follow-up on findings associated with conditions noted on inspection reports?

Yes, the conditions on the waterways were handled appropriate

Yes, the patrolling methods used is appropriate for the ROW being patrolled for heavily vegetated or forested ROWs,

Yes, there has been appropriate follow-up on findings associated with conditions noted on inspection reports

Yes, the records indicate that actions have been taken to address findings of the patrols

MO.ABNORMAL: Liquid Pipeline Abnormal Operations

24. Question Result, ID, References: Sat, MO.ABNORMAL.ABNORMAL.R, 195.404(b) (195.402(d)(1))

Question Text: *Do records indicate operator's personnel responded to indications of abnormal operations as required by the written procedures?*

Assets Covered: 86366 (0025D), 86367 (0025E)

Result Notes: Yes, records indicate operator's personnel responded to indications of abnormal operations as required by the written procedures.

OSFM reviewed records for abnormal operations on OSFM#: 0458 & OSFM#:1317 on 10/2/2019 1106 hrs. AOC- Failure of a safety device. Meter 144 Sampler High High Alarm - Activation of safety device. Operator fixed the sampler.

MO.RW: ROW Markers, Patrols, Monitoring and Analysis

25. Question Result, ID, References: Sat, MO.RW.ROWCONDITION.O, 195.412(a) (also presented in: PD.RW)

Question Text: *Are the ROW conditions acceptable for the type of patrolling used?*

Assets Covered 86366 (0025D), 86367 (0025E)

Result Notes Yes, the ROW conditions acceptable for the type of patrolling used.

Yes, ROW is clear from excessive debris

Yes, Trees and canopy are maintained sufficiently and are clear of ROW

MO.LM: Liquid Pipeline Maintenance

26. Question Result, ID, References Sat, MO.LM.VALVEMAINT.R, 195.404(c) (195.420(a), 195.420(b)) (also presented in: FS.VA)

Question Text *Do records indicate each mainline valve was inspected as required?*

Assets Covered 86366 (0025D), 86367 (0025E)

Result Notes Yes, records indicate each mainline valve was inspected as required for 2019

OSFM reviewed the following 2019 Valve Inspection Records:

0025E-0042 - Inglewood - 8" & 12" Crude Oil Line

0025E-0334 - Ventura 10” Crude Pipeline

0025D-0339 - Brea Crude Line

0025D-0342 - THUMS 10”

0025D-0415 - THUMS 8”

0025D-0447 - Line 700A2 Norwalk to Carson (Norwalk Trunk Line)

0025D-0458 - Line 700A1 Stewart to Norwalk

0025E-0455 - Line 600A Torrey to Torrance

0025D-0631 - Las Cienegas Line 656

0025D-0748 - Beta 12-inch

0025D-1252 - Warren Townlot Lateral (WTU Lateral)

0025D-1254 - Beta - Chemoil 12" Lateral

0025D-1256 - Warren North Wilmington Lateral

0025D-1317 - Line 700 Wilmington/Realty to V-468

MO.RW: ROW Markers, Patrols, Monitoring and Analysis

27. Question Result, ID, References: Sat, MO.RW.ROWMARKER.O, 195.410(a) (195.410(b), 195.410(c)) (also presented in: PD.RW)

Question Text: *Are line markers placed and maintained as required?*

Assets Covered: 86366 (0025D), 86367 (0025E)

Result Notes: Yes, line markers placed and maintained as required.

Yes, line markers placed and maintained over pipeline in sufficient number,

Yes, line markers placed and maintained at public road and railroad crossings

Yes, line markers located at above ground locations accessible to public

Yes, line markers display content required by regulation

Yes, line marker content presented in format required by regulation

MO.LM: Liquid Pipeline Maintenance

28. Question Result, ID, References: Sat, MO.LM.VALVEMAINT.O, 195.420(a) (195.420(c)) (also presented in: FS.VA)

Question Text: *Do the pipeline system valves appear to be in good working order and are they protected from unauthorized operation?*

Assets Covered: 86366 (0025D), 86367 (0025E)

Result Notes: Yes, the pipeline system valves appear to be in good working order and are they protected from unauthorized operation.

Lovrien, Shenan - Pipeline Operations Specialist - OQ20 - Valve Inspection - Last Completion: 03/18/2019 - Due Date: 03/18/2022

OSFM observed an operator performing inspections of main line valves.

OSFM verified that the person inspecting the valve followed the procedure.

OSFM verified that this person is qualified.

Yes, the person operated the valve to verify its operability during an emergency, using the position locator to verify the 100% operated

Observe remote valve locations.OSFM verified that Crimson checks remote valve locations to ensure that valves are protected from unauthorized operation and vandalism according to the procedure.

OSFM verified by observation that the operator of the valve ensures that the task does not upset pipeline operations.

OSFM verified that upon completion, the valve is returned to its original position and is secured.

OSFM verified that the locks, fences, lighting are adequate to provide a level of security.

PD.DP: Damage Prevention

29. Question Result, ID, References: Sat, PD.DP.PROGRAM.R, 195.442(a)

Question Text: *Do records indicate the damage prevention program is being carried out as written?*

Assets Covered: 86366 (0025D), 86367 (0025E)

Result Notes: Yes,records indicate the damage prevention program is being carried out as written.

Reviewed 7/23/2019 USA ticket number A191271202 A ground box was install near line 0447 conflict and Crimson personnel response appropriate to the ticket and they are in compliance.

PD.PA: Public Awareness

30. Question Result, ID, References: Sat, EP.ERL.LIAISON.R, 195.402(a) (195.402(c)(12), 195.440(c), API RP 1162 Section 4.4) (also presented in: EP.ERL)

Question Text: *Do records indicate that liaison has been established and maintained with appropriate fire, police, public officials, and utility owners?*

Assets Covered: 86366 (0025D), 86367 (0025E)

Result Notes: Yes, records indicate that liaison has been established and maintained with appropriate fire, police, public officials, and utility owners. OSFM verified Crimson's 2019 Spill Drill Records and fire, police, public officials, and utility owners Public Awareness Mailers.

Yes, the types of pipeline emergencies for which those various officials will be notified have been identified and communicated.

Yes, operator emergency response plans have been made available, as appropriate, to affected emergency response officials.

Yes,the operator has identified and documented the emergency response responsibilities, capabilities and resources of each jurisdiction, and if those capabilities are considered in emergency response plans.

Yes, mutual response and assistance in the event of a pipeline emergency has been coordinated with each affected jurisdiction.

Yes, training sessions have been conducted for affected emergency responders and identify how the operator will communicate the information to emergency responders that did not attend the training.

Crimson Spill Drill Table Top Exercise - April 16, 2019, 07:00 AM - Martinez California

PD.RW: ROW Markers, Patrols, Monitoring

31. Question Result, ID, References: Sat, MO.RW.PATROL.R, 195.412(a) (195.412(b)) (also presented in: MO.RW)

Question Text: *Do records indicate ROW surface conditions and crossings under navigable waterways were inspected, and reporting and appropriate mitigation performed?*

Assets Covered: 86366 (0025D), 86367 (0025E)

Result Notes: Yes, records indicate ROW surface conditions and crossings under navigable waterways were inspected, and reporting and appropriate mitigation performed in 2019

Yes, surface conditions on or adjacent to each ROW been inspected at appropriate frequency intervals

Yes, surface conditions been inspected using acceptable methods

Yes, there has been appropriate follow-up on findings associated with conditions noted on inspection reports?

Yes, the conditions on the waterways were handled appropriate

Yes, the patrolling methods used is appropriate for the ROW being patrolled for heavily vegetated or forested ROWs,

Yes, there has been appropriate follow-up on findings associated with conditions noted on inspection reports

Yes, the records indicate that actions have been taken to address findings of the patrols

32. Question Result, ID, References: Sat, MO.RW.ROWCONDITION.O, 195.412(a) (also presented in: MO.RW)

Question Text: *Are the ROW conditions acceptable for the type of patrolling used?*

Assets Covered: 86366 (0025D), 86367 (0025E)

Result Notes: Yes, the ROW conditions acceptable for the type of patrolling used.

Yes, ROW is clear from excessive debris

Yes, Trees and canopy are maintained sufficiently and are clear of ROW

33. Question Result, ID, References: Sat, MO.RW.ROWMARKER.O, 195.410(a) (195.410(b), 195.410(c)) (also presented in: MO.RW)

Question Text: *Are line markers placed and maintained as required?*

Assets Covered: 86366 (0025D), 86367 (0025E)

Result Notes: Yes, line markers placed and maintained as required.

Yes, line markers placed and maintained over pipeline in sufficient number,

Yes, line markers placed and maintained at public road and railroad crossings

Yes, line markers located at above ground locations accessible to public

Yes, line markers display content required by regulation

Yes, line marker content presented in format required by regulation

PD.SN: Facilities Signage and Security

34. Question Result, ID, References: Sat, FS.FG.FACPROTECT.O, 195.436 (also presented in: FS.FG)

Question Text: *Are facilities adequately protected from vandalism and unauthorized entry?*

Assets Covered: 86366 (0025D), 86367 (0025E)

Result Notes: Yes, facilities adequately protected from vandalism and unauthorized entry

35. Question Result, ID, References: Sat, FS.FG.IGNITION.O, 195.438 (also presented in: FS.FG)

Question Text: *Is there signage that prohibits smoking and open flames around pump stations, launchers and receivers, breakout tank areas, or other applicable facilities?*

Assets Covered: 86366 (0025D), 86367 (0025E)

Result Notes: Yes, there signage that prohibits smoking and open flames around pump stations, launchers and receivers, breakout tank areas, or other applicable facilities.

36. Question Result, ID, References: Sat, FS.FG.SIGNAGE.O, 195.434 (also presented in: FS.FG)

Question Text *Are there operator signs around each pumping station, breakout tank area, and other applicable facilities?*

Assets Covered 86366 (0025D), 86367 (0025E)

Result Notes Yes, the operator has signs around each pumping station, breakout tank area, and other applicable facilities.

TD.ATM: Atmospheric Corrosion

37. Question Result, ID, References Sat, TD.ATM.ATMCORRODEINSP.R, 195.589(c) (195.583(a), 195.583(b), 195.583(c))

Question Text *Do records document inspection of aboveground pipe exposed to atmospheric corrosion?*

Assets Covered 86366 (0025D), 86367 (0025E)

Result Notes Yes, records document the inspection of aboveground pipe exposed to atmospheric corrosion.

OSFM#: 1252 - reviewed the aboveground pipe exposed to atmospheric corrosion

OSFM#: 0415 - reviewed the aboveground pipe exposed to atmospheric corrosion

OSFM#: 0334 - reviewed the aboveground pipe exposed to atmospheric corrosion

OSFM#: 0339 - reviewed the aboveground pipe exposed to atmospheric corrosion

38. Question Result, ID, References Sat, TD.ATM.ATMCORRODEINSP.O, 195.583(c) (195.581(a))

Question Text *Is aboveground pipe that is exposed to atmospheric corrosion protected?*

Assets Covered 86366 (0025D), 86367 (0025E)

Result Notes Yes, aboveground pipe that is exposed to atmospheric corrosion protected

OSFM verified by observation that pipe is protected from atmospheric corrosion giving particular attention to:

1. Pipe at soil-to-air interfaces,
2. Under disbonded coatings,
3. At pipe supports
4. In spans over water.

TD.CP: External Corrosion - Cathodic Protection

39. Question Result, ID, References Sat, TD.CP.ISOLATE.O, 195.575(a) (195.575(b), 195.575(c), 195.575(d))

Question Text *Are measures performed to ensure electrical isolation of each buried or submerged pipeline from other metallic structures unless they electrically interconnect and cathodically protect the pipeline and the other structures as a single unit?*

Assets Covered 86366 (0025D), 86367 (0025E)

Result Notes Yes, measures are performed to ensure electrical isolation of each buried or submerged pipeline from other metallic structures unless they electrically interconnect and cathodically protect the pipeline and the other structures as a single unit.

OSFM verified by observation that any or all of the following measures are taken to electrically isolate pipelines from other metallic structures:

Installation of isolation devices where installation of such devices is required to facilitate CP.

Installation of isolation devices in a manner to prevent arcing in areas where a flammable atmosphere may exist.

Inspection and electrical testing of each electrical isolation to assure the isolation is adequate.

Inspection of casings to determine if the casing is shorted to the carrier pipe and if so were appropriate actions taken.

40. Question Result, ID, References: Sat, TD.CP.DEFICIENCY.R, 195.589(c) (195.573(e)) (also presented in: TD.CPMONITOR, TD.CPEXPOSED)

Question Text: *Do records document adequate operator actions taken to correct any identified deficiencies in corrosion control?*

Assets Covered: 86366 (0025D), 86367 (0025E)

Result Notes: Yes, records document adequate operator actions taken to correct any identified deficiencies in corrosion control.

OSFM#: 0334 - Start Date: December 9, 2019, Finished Dated: March 18, 2020 - Crimson Installed New Ground Bed 10" Ventura Crude Line at Vineyard Location.

OSFM reviewed the following Corrosion Control :Records:

0025E-0042 - Inglewood - 8" & 12" Crude Oil Line

0025E-0334 - Ventura 10” Crude Pipeline

0025D-0339 - Brea Crude Line

0025D-0342 - THUMS 10”

0025D-0415 - THUMS 8”

0025D-0447 - Line 700A2 Norwalk to Carson (Norwalk Trunk Line)

0025D-0458 - Line 700A1 Stewart to Norwalk

0025E-0455 - Line 600A Torrey to Torrance

0025D-0631 - Las Cienegas Line 656

0025D-0748 - Beta 12-inch

0025D-1252 - Warren Townlot Lateral (WTU Lateral)

0025D-1254 - Beta - Chemoil 12" Lateral

0025D-1256 - Warren North Wilmington Lateral

0025D-1317 - Line 700 Wilmington/Realty to V-468

TD.CPMONITOR: External Corrosion - Cathodic Protection Monitoring

41. Question Result, ID, References: Sat, TD.CPMONITOR.TESTLEADMAINT.O, 195.567(c)

Question Text: *Are CP test lead wires properly maintained?*

Assets Covered: 86366 (0025D), 86367 (0025E)

Result Notes: Yes, CP test lead wires properly maintained.

OSFM verified by observation that test leads are maintained in a condition that enables the operator to obtain electrical measurements to determine whether cathodic protection criteria has been met.

42. Question Result, ID, References: Sat, TD.CPMONITOR.MONITOR.O, 195.571

Question Text: *Do the methods for taking CP monitoring readings allow for the application of appropriate CP monitoring criteria?*

Assets Covered: 86366 (0025D), 86367 (0025E)

Result Notes: Yes, the methods for taking CP monitoring readings allow for the application of appropriate CP monitoring criteria.

OSFM verified by observation that the operator is using CP monitoring methods that allow for the application of one of more of the following CP monitoring criteria.

A negative (cathodic) potential of at least 850 mV with the cathodic protection applied with consideration for IR drop "on".

A negative polarized "off" potential of at least 850 mV relative to a saturated copper/copper sulfate reference electrode "instant off".

A minimum of 100 mV of cathodic polarization between the structure surface and a stable reference electrode contacting the electrolyte. 100mV shift from "instant off" and static.

On 9/17/2020 observed Jeremy Appleby (Corrosion Technician) take pipe to soil CP readings

9/17/2020 - OSFM#: 0455 (IU#: 0025E)

ETS - MP 62.68, -2.178 (On)

ETS - MP 59.96, -1.380 (On)

ETS - MP 53.84, -2.930 (On)

ETS - MP 53.19, -.914 (On) - Valve #: 286 (Ok)

ETS - MP 49.99, -.958 (On) - Valve #: 285 (Ok)

ETS - MP 41.05, -1.172 (On)

ETS - MP 62.68, -2.178 (On)

On 9/18/2020 observed Jeremy Appleby (Corrosion Technician) take pipe to soil CP readings

9/18/2020 - OSFM#: 0447 (IU#: 0025D)

ETS - MP 31.05, -1.590 (On), - 1.400 (Off), Valve #: 421 (Ok)

ETS - MP 27.68, -1.270 (On), - .845 (Off), Casing -.147

ETS - MP 26.07, -1.570 (On), - 1.030 (Off), Casing -.649

On 9/18/2020 observed Jeremy Appleby (Corrosion Technician) take pipe to soil CP readings

9/18/2020 - OSFM#: 0339 (IU#: 0025D)

ETS - MP 13.25, -1.237 (On), - 1.051 (Off), Valve #: 505 (Ok)

ETS - MP 09.96, -1.580 (On), - .930 (Off), Valve #: 520 (Ok)

On 9/18/2020 observed Jeremy Appleby (Corrosion Technician) take pipe to soil CP readings

9/18/2020 - OSFM#: 0458 (IU#: 0025D)

ETS - MP 00.00, -1.097 (On), - .870 (Off), Valve #: 471 (Ok)

43. Question Result, ID, References: Sat, TD.CPMONITOR.TEST.R, 195.589(c) (195.573(a)(1))

Question Text: *Do records adequately document required tests have been done on pipe that is cathodically protected?*

Assets Covered: 86366 (0025D), 86367 (0025E)

Result Notes: Yes, records adequately document required tests have been done on pipe that is cathodically protected.

OSFM reviewed the following Annual CP Surveys:

0025E-0042 - Inglewood - 8" & 12" Crude Oil Line

0025E-0334 - Ventura 10” Crude Pipeline

0025D-0339 - Brea Crude Line

0025D-0342 - THUMS 10”

0025D-0415 - THUMS 8”

0025D-0447 - Line 700A2 Norwalk to Carson (Norwalk Trunk Line)

0025D-0458 - Line 700A1 Stewart to Norwalk

0025E-0455 - Line 600A Torrey to Torrance

0025D-0631 - Las Cienegas Line 656

0025D-0748 - Beta 12-inch

0025D-1252 - Warren Townlot Lateral (WTU Lateral)

0025D-1254 - Beta - Chemoil 12" Lateral

0025D-1256 - Warren North Wilmington Lateral

0025D-1317 - Line 700 Wilmington/Realty to V-468

44. Question Result, ID, References: Sat, TD.CPMONITOR.CURRENTTEST.R, 195.589(c) (195.573(c))

Question Text: *Do records document adequate electrical checks of rectifiers, interference bonds, diodes, and reverse current switches and at the required intervals?*

Assets Covered: 86366 (0025D), 86367 (0025E)

Result Notes: Yes, records document that adequate electrical checks of rectifiers, interference bonds, diodes, and reverse current switches and at the required intervals.

OSFM verified records provide sufficient detail of electrical checks for proper performance each of the following devices at the intervals indicated:

Rectifier: Six times each calendar year, but with intervals not exceeding 2.5months.

Reverse current switch: Same as above (six times each calendar year, but with intervals not exceeding 2.5 months).

Diode: Same as above (six times each calendar year, but with intervals not exceeding 2.5 months).

Interference bond whose failure would jeopardize structural protection: Same as above (six times each calendar year, but with intervals not exceeding 2.5 months).

Other interference bond: At least once each calendar year, but with intervals not exceeding 15 months.

45. Question Result, ID, References: Sat, TD.CPMONITOR.CURRENTTEST.O, 195.573(c)

Question Text: *Are rectifiers, interference bonds, diodes, and reverse current switches properly maintained and are they functioning properly?*

Assets Covered: 86366 (0025D), 86367 (0025E)

Result Notes: Yes, rectifiers, interference bonds, diodes, and reverse current switches properly maintained and are they functioning properly

OSFM verified by observing electrical checks of rectifiers, reverse current switches, diodes, critical bonds and/or other interference bonds to ensure that these CP devices are functioning properly,

46. Question Result, ID, References: Sat, TD.CPMONITOR.INTFRCURRENT.R, 195.589(c) (195.577(a))

Question Text *Do records document that the operator has an effective program in place to minimize the detrimental effects of interference currents on their pipeline system, and is minimizing detrimental effects of interference currents from their CP systems on other underground metallic structures?*

Assets Covered 86366 (0025D), 86367 (0025E)

Result Notes Yes, records document that the operator has an effective program in place to minimize the detrimental effects of interference currents on their pipeline system, and is minimizing detrimental effects of interference currents from their CP systems on other underground metallic structures.

Crimson conducts On/Off surveys and when interference currents are found bonds are installed minimizing detrimental effects of interference currents.

47. Question Result, ID, References Sat, TD.CPMONITOR.INTFRCURRENT.O, 195.577(a)

Question Text *Are areas of potential stray current identified, and if found, the detrimental effects of stray currents minimized?*

Assets Covered 86366 (0025D), 86367 (0025E)

Result Notes Yes, areas of potential stray current identified, and if found, the detrimental effects of stray currents minimized.

OSFM verified by observing areas that could have stray currents and then see if the operator has done the following in those areas:

Testing for interference currents,Mitigated any interference currents found.

Crimson conducts On/Off surveys and when interference currents are found bonds are installed minimizing detrimental effects of interference currents.

48. Question Result, ID, References Sat, TD.CP.DEFICIENCY.R, 195.589(c) (195.573(e)) (also presented in: TD.CP, TD.CPEXPOSED)

Question Text *Do records document adequate operator actions taken to correct any identified deficiencies in corrosion control?*

Assets Covered 86366 (0025D), 86367 (0025E)

Result Notes Yes, records document adequate operator actions taken to correct any identified deficiencies in corrosion control.

OSFM#: 0334 - Start Date: December 9, 2019, Finished Dated: March 18, 2020 - Crimson Installed New Ground Bed 10" Ventura Crude Line at Vineyard Location.

OSFM reviewed the following Corrosion Control :Records:

0025E-0042 - Inglewood - 8" & 12" Crude Oil Line

0025E-0334 - Ventura 10” Crude Pipeline

0025D-0339 - Brea Crude Line

0025D-0342 - THUMS 10”

0025D-0415 - THUMS 8”

0025D-0447 - Line 700A2 Norwalk to Carson (Norwalk Trunk Line)

0025D-0458 - Line 700A1 Stewart to Norwalk

0025E-0455 - Line 600A Torrey to Torrance

0025D-0631 - Las Cienegas Line 656

0025D-0748 - Beta 12-inch

0025D-1252 - Warren Townlot Lateral (WTU Lateral)

0025D-1254 - Beta - Chemoil 12" Lateral

0025D-1256 - Warren North Wilmington Lateral

0025D-1317 - Line 700 Wilmington/Realty to V-468

TD.CPEXPOSED: External Corrosion - Exposed Pipe

49. Question Result, ID, References	Sat, TD.CPEXPOSED.EXPOSEINSPECT.R, 195.589(c) (195.569)
Question Text	*Do records document that exposed buried piping was adequately examined for corrosion and deteriorated coating?*
Assets Covered	86366 (0025D), 86367 (0025E)
Result Notes	Yes, records document that exposed buried piping was adequately examined for corrosion and deteriorated coating.

OSFM#: documents on Line 0415 on 8/12/2019 - for a Sleeve repair

50. Question Result, ID, References	Sat, TD.CP.DEFICIENCY.R, 195.589(c) (195.573(e)) (also presented in: TD.CP, TD.CPMONITOR)
Question Text	*Do records document adequate operator actions taken to correct any identified deficiencies in corrosion control?*
Assets Covered	86366 (0025D), 86367 (0025E)
Result Notes	Yes, records document adequate operator actions taken to correct any identified deficiencies in corrosion control.

OSFM#: 0334 - Start Date: December 9, 2019, Finished Dated: March 18, 2020 - Crimson Installed New Ground Bed 10" Ventura Crude Line at Vineyard Location.

OSFM reviewed the following Corrosion Control :Records:

0025E-0042 - Inglewood - 8" & 12" Crude Oil Line

0025E-0334 - Ventura 10" Crude Pipeline

0025D-0339 - Brea Crude Line

0025D-0342 - THUMS 10"

0025D-0415 - THUMS 8"

0025D-0447 - Line 700A2 Norwalk to Carson (Norwalk Trunk Line)

0025D-0458 - Line 700A1 Stewart to Norwalk

0025E-0455 - Line 600A Torrey to Torrance

0025D-0631 - Las Cienegas Line 656

0025D-0748 - Beta 12-inch

0025D-1252 - Warren Townlot Lateral (WTU Lateral)

0025D-1254 - Beta - Chemoil 12" Lateral

0025D-1256 - Warren North Wilmington Lateral

0025D-1317 - Line 700 Wilmington/Realty to V-468

TD.ICP: Internal Corrosion - Preventive Measures

51. Question Result, ID, References	Sat, TD.ICP.INHIBITOR.R, 195.589(c) (195.579(b)(1), 195.579(b)(2), 195.579(b)(3))
Question Text	*Do records document that corrosion inhibitors have been used in sufficient quantity?*
Assets Covered	86366 (0025D), 86367 (0025E)
Result Notes	Yes, records document that corrosion inhibitors have been used in sufficient quantity

7/31/2019 - 2:16 PM - on LINE OSFM: 1299 - .04 mills corrosion rate per year.

52. Question Result, ID, References: NA, TD.ICP.EXAMINE.R, 195.589(c) (195.579(c), 195.579(a))

Question Text: *Do records document examination of removed pipe for evidence of internal corrosion?*

Assets Covered: 86366 (0025D), 86367 (0025E)

Result Notes: No such event occurred, or condition existed, in the scope of inspection review.

TQ.PROT9: OQ Protocol 9

53. Question Result, ID, References: Sat, TQ.PROT9.TASKPERFORMANCE.O, 195.501(a) (195.509(a))

Question Text: *Verify the qualified individuals performed the observed covered tasks in accordance with the operator's procedures or operator approved contractor procedures.*

Assets Covered: 86366 (0025D), 86367 (0025E)

Result Notes: OSFM verified that the qualified individuals performed the observed covered tasks in accordance with the operator's procedures or operator approved contractor procedures.

Appleby, Jeremy - Corrosion Technician - OQ01 - CP Survey - Last Completion: 08/10/2018 - Due Date: 08/10/2021

Lovrien, Shenan - Pipeline Operations Specialist - OQ20 - Valve Inspection - Last Completion: 03/18/2019 - Due Date: 03/18/2022

Lovrien, Shenan - Pipeline Operations Specialist - OQ24 - Inspect, Test, and Calibrate Pressure Limiting Devices - Last Completion: 06/16/2020 - Due Date: 06/16/2023

54. Question Result, ID, References: Sat, TQ.PROT9.QUALIFICATIONSTATUS.O, 195.501(a) (195.509(a))

Question Text: *Verify the individuals performing the observed covered tasks are currently qualified to perform the covered tasks.*

Assets Covered: 86366 (0025D), 86367 (0025E)

Result Notes: OSFM verified that the individuals performing the observed covered tasks are currently qualified to perform the covered task.

Appleby, Jeremy - Corrosion Technician - OQ01 - CP Survey - Last Completion: 08/10/2018 - Due Date: 08/10/2021

Lovrien, Shenan - Pipeline Operations Specialist - OQ20 - Valve Inspection - Last Completion: 03/18/2019 - Due Date: 03/18/2022

Lovrien, Shenan - Pipeline Operations Specialist - OQ24 - Inspect, Test, and Calibrate Pressure Limiting Devices - Last Completion: 06/16/2020 - Due Date: 06/16/2023

55. Question Result, ID, References: Sat, TQ.PROT9.AOCRECOG.O, 195.501(a) (195.509(a))

Question Text: *Verify the individuals performing covered tasks are cognizant of the AOCs that are applicable to the tasks observed.*

Assets Covered: 86366 (0025D), 86367 (0025E)

Result Notes OSFM verified that the individuals performing covered tasks are cognizant of the AOCs that are applicable to the tasks observed.

Appleby, Jeremy - Corrosion Technician - OQ01 - CP Survey - Last Completion: 08/10/2018 - Due Date: 08/10/2021

Lovrien, Shenan - Pipeline Operations Specialist - OQ20 - Valve Inspection - Last Completion: 03/18/2019 - Due Date: 03/18/2022

Lovrien, Shenan - Pipeline Operations Specialist - OQ24 - Inspect, Test, and Calibrate Pressure Limiting Devices - Last Completion: 06/16/2020 - Due Date: 06/16/2023

56. Question Result, ID, References Sat, TQ.PROT9.VERIFYQUAL.O, 195.501(a) (195.509(a))

Question Text *Verify the qualification records are current, and ensure the personal identification of all individuals performing covered tasks are checked, prior to task performance.*

Assets Covered 86366 (0025D), 86367 (0025E)

Result Notes OSFM verified that the qualification records are current, and ensure the personal identification of all individuals performing covered tasks are checked, prior to task performance.

Appleby, Jeremy - Corrosion Technician - OQ01 - CP Survey - Last Completion: 08/10/2018 - Due Date: 08/10/2021

Lovrien, Shenan - Pipeline Operations Specialist - OQ20 - Valve Inspection - Last Completion: 03/18/2019 - Due Date: 03/18/2022

Lovrien, Shenan - Pipeline Operations Specialist - OQ24 - Inspect, Test, and Calibrate Pressure Limiting Devices - Last Completion: 06/16/2020 - Due Date: 06/16/2023

57. Question Result, ID, References Sat, TQ.PROT9.CORRECTION.O, 195.501(a) (195.509(a))

Question Text *Have potential issues identified by the OQ plan inspection process been corrected at the operational level?*

Assets Covered 86366 (0025D), 86367 (0025E)

Result Notes 2019 Crimson had no potential issues identified by the OQ plan inspection process having been corrected at the operational level.

TQ.OQ: Operator Qualification

58. Question Result, ID, References Sat, TQ.OQ.RECORDS.R, 195.507(a) (195.507(b))

Question Text *Do records document the evaluation and qualifications of individuals performing covered tasks, and can the qualification of individuals performing covered tasks be verified?*

Assets Covered 86366 (0025D), 86367 (0025E)

Result Notes Yes, records document the evaluation and qualifications of individuals performing covered tasks, and can the qualification of individuals performing covered tasks be verified.

Appleby, Jeremy - Corrosion Technician - OQ01 - CP Survey - Last Completion: 08/10/2018 - Due Date: 08/10/2021

Lovrien, Shenan - Pipeline Operations Specialist - OQ20 - Valve Inspection - Last Completion: 03/18/2019 - Due Date: 03/18/2022

Lovrien, Shenan - Pipeline Operations Specialist - OQ24 - Inspect, Test, and Calibrate Pressure Limiting Devices - Last Completion: 06/16/2020 - Due Date: 06/16/2023

Report Parameters: Results: all

Except as required to be disclosed by law, any inspection documentation, including completed protocol forms, summary reports, executive summary reports, and enforcement documentation are for internal use only by federal or state pipeline safety regulators. Some inspection documentation may contain information which the operator considers to be confidential. In addition, supplemental inspection guidance and related documents in the file library are also for internal use only by federal or state pipeline safety regulators (with the exception of documents published in the federal register, such as advisory bulletins). Do not distribute or otherwise disclose such material outside of the state or federal pipeline regulatory organizations. Requests for such information from other government organizations (including, but not limited to, NTSB, GAO, IG, or Congressional Staff) should be referred to PHMSA Headquarters Management.

Inspection Output (IOR)

Inspection Information

Inspection Name	Crimson Standard Annual Operator Ins	Operator(s)	CRIMSON PIPELINE L.P. (32103)	Plan Submitted	12/16/2021
Status	LOCKED	Lead	Alula Gebremedhin	Plan Approval	12/20/2021 by Doug J Allen
Start Year	2021	Team Members	Hossein Monfared, Linda Zigler	All Activity Start	12/20/2021
System Type	HL	Observer(s)	James Hosler, Andy Chau, Huy Nguyen, Brendan Feery	All Activity End	12/20/2021
Protocol Set ID	CASFM.HL.2021.02	Supervisor	Doug J Allen	Inspection Submitted	01/05/2022
		Director	Alin Podoreanu	Inspection Approval	01/27/2022 by Alin Podoreanu

Inspection Summary

Activity Report:

20211220AHG1

OSFM Inspection Unit#:

0025A, 0025B, 0025C, 0025E, 0025F, 0025G, 0025H,0025J, 0025K, 0025L, 0025M, 0025N, 0025O, 0025P, 0025Q

Operator Address:

3761 Kilroy Airport Way, Ste. 300, Long Beach, CA, 90806

Inspection Date:

12/20/2021

Activity Days for Lead and Team Member(s):

Alula Gebremedhin (LEAD):- 1 Day

Linda Zigler (ASSIST) :- 1 Day

Hossein Monfared :- 1 Day

Plan Rational:

This is an Annual Operator inspection. The purpose of Annual Operator inspection is to ensure that the operator maintains the records of all applicable requirements in accordance with Part 195, Subpart B.

Portion of System Inspected

The inspection has been created to conduct the Annual Operator inspection. The inspection was conducted virtually.

The inspection includes Unit IDs 0025A, 0025B, 0025C, 0025E, 0025F, 0025G, 0025H,0025J, 0025K, 0025L, 0025M, 0025N, 0025O, 0025P, 0025Q

Synopsis of Concerns and Unsatisfactory Items:

UNSAT

1. For accident occurred on 9-2-2020 in Coalinga (Harris Ranch), Crimson missed the 30 days PHMSA Original Report submission by 4 days and submitted on 10-06-2020
2. Crimson did not report their gravity lines in Part K-1 of the Annual Report form. During the inspection, Crimson stated they have gravity lines in California but treat the same as regulated pipelines.
3. Crimson did not report their regulated gathering lines in Part K-2 of the Annual Report form. During the inspection, Crimson stated they have regulated gathering lines in California but treat the same as regulated pipelines.

Recommended follow-up actions:

Scope (Assets)

#	Short Label	Long Label	Asset Type	Asset IDs	Excluded Topics	Planned	Required	Total Inspected	Required % Complete
1.	86369 (0025G)	Crimson Pipeline (0025G)	unit	86369	--	15	15	15	100.0%
2.	86370 (0025H)	Crimson Pipeline (0025H)	unit	86370	--	15	15	15	100.0%
3.	86363 (0025A)	Crimson Pipeline (0025A)	unit	86363	--	15	15	15	100.0%
4.	86364 (0025B)	Crimson Pipeline (0025B)	unit	86364	--	15	15	15	100.0%
5.	86366 (0025K)	Crimson Pipeline (0025K)	unit	86366	--	15	15	15	100.0%
6.	86367 (0025E)	Crimson Pipeline (0025E)	unit	86367	--	15	15	15	100.0%
7.	86368 (0025F)	Crimson Pipeline (0025F)	unit	86368	--	15	15	15	100.0%
8.	86442 (0025M)	Crimson Pipeline (0025M)	unit	86442	--	15	15	15	100.0%
9.	86444 (0025N)	Crimson Pipeline (0025N)	unit	86444	--	15	15	15	100.0%
10.	86445 (0025O)	Crimson Pipeline (0025O)	unit	86445	--	15	15	15	100.0%
11.	90378 (0025L)	Crimson Pipeline (0025L)	unit	90378	--	15	15	15	100.0%
12.	90379 (0025J)	Crimson Pipeline (0025J)	unit	90379	--	15	15	15	100.0%
13.	86365 (0025C)	Crimson Pipeline (0025C)	unit	86365	--	15	15	15	100.0%
14.	91144 (0025P)	Crimson Pipeline (0025P)	unit	91144	--	15	15	15	100.0%
15.	91145 (0025Q)	Crimson Pipeline (0025Q)	unit	91145	--	15	15	15	100.0%

1. Percent completion excludes unanswered questions planned as "always observe".

Plans

#	Plan Assets	Focus Directives	Involved Groups/Subgroups	Qst Type(s)	Extent	Notes
1.	86369 (0025G), 86370 (0025H), 86363 (0025A), 86364 (0025B), 86366 (0025K), 86367 (0025E), 86368 (0025F), 86442 (0025M), 86444 (0025N), 86445 (0025O), 90378 (0025L), 90379 (0025J), 86365 (0025C), 91144 (0025P), 91145 (0025Q)	n/a	RPT.NR.NOTIFYOQ.R, RPT.NR.NOTIFYIMP.R, RPT.RR.ANNUALREPORT.R, RPT.RR.ANNUALREPORTIMINSPECT.R, RPT.RR.ANNUALREPORTIMASSESS.R, RPT.RR.ACCIDENTREPORT.R, RPT.RR.ACCIDENTREPORTSUPP.R, RPT.RR.IMMEDREPORT.R, RPT.RR.SRCR.R, RPT.RR.NPMSABANDONWATER.R, RPT.RR.NPMSANNUAL.R, RPT.RR.OPID.R, IM.CA.ASSESSNOTIFY.R, RPT.RR.GRAVITY.R, RPT.RR.REGONLYGATHER.R	P, R, O, S	Detail	

Plan Implementations

#	Activity Name	SMART Act#	Start Date End Date	Focus Directives	Involved Groups/Subgroups	Assets	Qst Type(s)	Planned	Required	Total Inspected
1.	Record	--	12/20/2021 12/20/2021	n/a	RPT.NR.NOTIFYIMP.R, RPT.RR.ANNUALREPORT.R, RPT.RR.ANNUALREPORTIMINSPECT.R, RPT.RR.ANNUALREPORTIMASSESS.R, RPT.RR.ACCIDENTREPORT.R, RPT.RR.ACCIDENTREPORTSUPP.R, RPT.RR.IMMEDREPORT.R, RPT.RR.SRCR.R, IM.CA.ASSESSNOTIFY.R, RPT.NR.NOTIFYOQ.R, RPT.RR.NPMSABANDONWATER.R, RPT.RR.NPMSANNUAL.R, RPT.RR.OPID.R, RPT.RR.GRAVITY.R, RPT.RR.REGONLYGATHER.R	86369 (0025G), 86370 (0025H), 86363 (0025A), 86364 (0025B), 86366 (0025K), 86367 (0025E), 86368 (0025F), 86442 (0025M), 86444 (0025N), 86445 (0025O), 90378 (0025L), 90379 (0025J), 86365 (0025C), 91144 (0025P), 91145 (0025Q)	all types	225	225	225

1. Since questions may be implemented in multiple activities, but answered only once, questions may be represented more than once in this table.

2. Percent completion excludes unanswered questions planned as "always observe".

Forms

No.	Entity	Form Name	Status	Date Completed	Activity Name	Asset
1.	Attendance List	Record	COMPLETED	12/30/2021	Record	--

Results (all values, 15 results)

IM.CA: Continual Evaluation and Assessment

1. Question Result, ID, References: NA, IM.CA.ASSESSNOTIFY.R, 195.452(l)(1)(ii) (195.452(f)(5), 195.452(m), 195.452(j)(4))

Question Text: *Do the records indicate that variance notifications been submitted to PHMSA for integrity assessment intervals longer than the 5-year maximum assessment interval?*

Assets Covered: 86369 (0025G), 86370 (0025H), 86363 (0025A), 86364 (0025B), 86366 (0025K), 86367 (0025E), 86368 (0025F), 86442 (0025M), 86444 (0025N), 86445 (0025O), 90378 (0025L), 90379 (0025J), 86365 (0025C), 91144 (0025P), 91145 (0025Q)

Result Notes: No such event occurred, or condition existed, in the scope of inspection review.
Crimson didn't have any assessments that required a variance notification.

RPT.NR: Notices and Reporting

2. Question Result, ID, References: NA, RPT.NR.NOTIFYOQ.R, 195.505(i)

Question Text: *Do records indicate the Administrator or state agency was notified when the OQ Program was significantly modified?*

Assets Covered: 86369 (0025G), 86370 (0025H), 86363 (0025A), 86364 (0025B), 86366 (0025K), 86367 (0025E), 86368 (0025F), 86442 (0025M), 86444 (0025N), 86445 (0025O), 90378 (0025L), 90379 (0025J), 86365 (0025C), 91144 (0025P), 91145 (0025Q)

Result Notes: No such event occurred, or condition existed, in the scope of inspection review.
No major changes were made to their OQ Plan.

3. Question Result, ID, References: NA, RPT.NR.NOTIFYIMP.R, 195.452(l)(1)(ii) (195.452(m), 195.452(j)(4), 195.452(h)(1), 195.452(c)(1))

Question Text: *Do the records indicate that the operator submitted IMP notification(s) for any of the following circumstances, when it was necessary to do so: A) Unable to Meet Remediation Deadlines, B) Pressure Reductions, C) Use of Other Technology, D) Variance from Five-Year Assessment Intervals (Unavailable Technology), E) Variance from Five-Year Assessment Intervals (Engineering Basis)?*

Assets Covered: 86369 (0025G), 86370 (0025H), 86363 (0025A), 86364 (0025B), 86366 (0025K), 86367 (0025E), 86368 (0025F), 86442 (0025M), 86444 (0025N), 86445 (0025O), 90378 (0025L), 90379 (0025J), 86365 (0025C), 91144 (0025P), 91145 (0025Q)

Result Notes: No such event occurred, or condition existed, in the scope of inspection review.
There were no circumstances that required Crimson to submit an IMP notification.

RPT.RR: Regulatory Reporting (Traditional)

4. Question Result, ID, References: **Sat**, RPT.RR.ANNUALREPORT.R, 195.49 (195.13(b), 195.15(b))

Question Text: *Do the records indicate that complete and accurate Annual Reports have been submitted?*

Assets Covered: 86369 (0025G), 86370 (0025H), 86363 (0025A), 86364 (0025B), 86366 (0025K), 86367 (0025E), 86368 (0025F), 86442 (0025M), 86444 (0025N), 86445 (0025O), 90378 (0025L), 90379 (0025J), 86365 (0025C), 91144 (0025P), 91145 (0025Q)

Result Notes: Annual Report submitted on 05/31/2021. However Part K-1 and Part K-2 were not completed accurately.
PS: The detailed concerns are documents on questions addressing those parts

5. Question Result, ID, References: **Sat**, RPT.RR.ANNUALREPORTIMINSPECT.R, 195.49

Question Text: *Do the records indicate that the Annual Report Part F Data is complete and accurate?*

Assets Covered: 86369 (0025G), 86370 (0025H), 86363 (0025A), 86364 (0025B), 86366 (0025K), 86367 (0025E), 86368 (0025F), 86442 (0025M), 86444 (0025N), 86445 (0025O), 90378 (0025L), 90379 (0025J), 86365 (0025C), 91144 (0025P), 91145 (0025Q)

Result Notes: Part-F is filled accurately reflecting the IM assessment conducted in 2020

6. Question Result, ID, References: **Sat**, RPT.RR.ANNUALREPORTIMASSESS.R, 195.49

Question Text: *Is Annual Report Part G data complete and accurate?*

Assets Covered: 86369 (0025G), 86370 (0025H), 86363 (0025A), 86364 (0025B), 86366 (0025K), 86367 (0025E), 86368 (0025F), 86442 (0025M), 86444 (0025N), 86445 (0025O), 90378 (0025L), 90379 (0025J), 86365 (0025C), 91144 (0025P), 91145 (0025Q)

Result Notes: Part-G is filled accurately reflecting the IM assessment conducted in 2020

7. Question Result, ID, References: **Unsat**, RPT.RR.GRAVITY.R, 195.49 (195.13(b))

	Question Text	*Do Annual Reports include applicable information for gravity lines?*
	Assets Covered	86369 (0025G), 86370 (0025H), 86363 (0025A), 86364 (0025B), 86366 (0025K), 86367 (0025E), 86368 (0025F), 86442 (0025M), 86444 (0025N), 86445 (0025O), 90378 (0025L), 90379 (0025J), 86365 (0025C), 91144 (0025P), 91145 (0025Q)
	Result Issue Summary	Crimson did not report their gravity lines in Part K-1 of the Annual Report form. During the inspection, Crimson stated they have gravity lines in California but treat the same as regulated pipelines.
	Standard Issues	B2 (Moderate or small impact/limited occurrence) : 195.49 : Annual reports do not include information on those gravity pipelines defined by 195.13
	Result Notes	Crimson stated they have Gravity line in California. However, missed to complete the information in Part K-1 of the Annual Report form 1. Part K-1 "***MILES OF GRAVITY LINES***"
8.	Question Result, ID, References	**Unsat**, RPT.RR.REGONLYGATHER.R, 195.49 (195.15(b))
	Question Text	*Do Annual Reports include applicable information for regulated-only gathering lines?*
	Assets Covered	86369 (0025G), 86370 (0025H), 86363 (0025A), 86364 (0025B), 86366 (0025K), 86367 (0025E), 86368 (0025F), 86442 (0025M), 86444 (0025N), 86445 (0025O), 90378 (0025L), 90379 (0025J), 86365 (0025C), 91144 (0025P), 91145 (0025Q)
	Result Issue Summary	Crimson did not report their regulated gathering lines in Part K-2 of the Annual Report form. During the inspection, Crimson stated they have regulated gathering lines in California but treat the same as regulated pipelines.
	Standard Issues	B2 (Moderate or small impact/limited occurrence) : 195.49 : Annual reports do not include information on those regulated-only gathering pipelines defined by 195.15
	Result Notes	Crimson stated they have Regulated Gathering line in California. However, missed to complete the information in Part K-2 of the Annual Report form • Part K-2 "***MILES OF REPORTING-REGULATED GATHERING (Excluding Gravity Lines***)"
9.	Question Result, ID, References	**Unsat**, RPT.RR.ACCIDENTREPORT.R, 195.54(a) (195.50(a), 195.50(b), 195.50(c), 195.50(d), 195.50(e), 195.13(b), 195.15(b))
	Question Text	*Do records indicate the original accident reports were filed as required?*
	Assets Covered	86369 (0025G), 86370 (0025H), 86363 (0025A), 86364 (0025B), 86366 (0025K), 86367 (0025E), 86368 (0025F), 86442 (0025M), 86444 (0025N), 86445 (0025O), 90378 (0025L), 90379 (0025J), 86365 (0025C), 91144 (0025P), 91145 (0025Q)
	Result Issue Summary	195.54 (a) "Each operator that experiences an accident that is required to be reported under §195.50 must, as soon as practicable, but not later than 30 days after discovery of the accident, file an accident report on DOT Form 7000-1" However, For accident occurred on 9-2-2020 in Coalinga (Harris Ranch), Crimson missed the 30 days PHMSA Original Report submission by 4 days and submitted on 10-06-2020
	Standard Issues	B2 (Moderate or small impact/limited occurrence) : 195.54(a) : Records indicate requirement not completed at required intervals.
	Result Notes	For accident occurred on 9-2-2020 in Coalinga (Harris Ranch), Crimson missed the 30 days PHMSA Original Report submission by 4 days and submitted on 10-06-2020
10.	Question Result, ID, References	**Sat**, RPT.RR.ACCIDENTREPORTSUPP.R, 195.54(b) (195.13(b), 195.15(b))
	Question Text	*Do records indicate accurate supplemental accident reports were filed and within the required timeframe?*
	Assets Covered	86369 (0025G), 86370 (0025H), 86363 (0025A), 86364 (0025B), 86366 (0025K), 86367 (0025E), 86368 (0025F), 86442 (0025M), 86444 (0025N), 86445 (0025O), 90378 (0025L), 90379 (0025J), 86365 (0025C), 91144 (0025P), 91145 (0025Q)
	Result Notes	For accident occurred on 9-2-2020 in Coalinga (Harris Ranch), Supplemental report is submitted per the required time frame
11.	Question Result, ID, References	**Sat**, RPT.RR.IMMEDREPORT.R, 195.52(a) (195.52(b), 195.52(c), 195.52(d))
	Question Text	*Do records indicate immediate notifications of accidents were made in accordance with 195.52?*
	Assets Covered	86369 (0025G), 86370 (0025H), 86363 (0025A), 86364 (0025B), 86366 (0025K), 86367 (0025E), 86368 (0025F), 86442 (0025M), 86444 (0025N), 86445 (0025O), 90378 (0025L), 90379 (0025J), 86365 (0025C), 91144 (0025P), 91145 (0025Q)
	Result Notes	Time of accident = 9:02 am and Crimson reported it to Cal OES on 9:27 am on 9-2-2020 (well within 1 hour notification).
12.	Question Result, ID, References	NA, RPT.RR.SRCR.R, 195.56(a) (195.55(a), 195.55(b), 195.56(b), 195.13(b), 195.15(b))
	Question Text	*Do records indicate safety-related condition reports were filed as required?*

	Assets Covered	86369 (0025G), 86370 (0025H), 86363 (0025A), 86364 (0025B), 86366 (0025K), 86367 (0025E), 86368 (0025F), 86442 (0025M), 86444 (0025N), 86445 (0025O), 90378 (0025L), 90379 (0025J), 86365 (0025C), 91144 (0025P), 91145 (0025Q)
	Result Notes	No such event occurred, or condition existed, in the scope of inspection review. There were no safety related conditions for calendar year 2020.
13.	Question Result, ID, References	NA, RPT.RR.NPMSABANDONWATER.R, 195.59(a)
	Question Text	*Do records indicate reports were filed for abandoned offshore pipeline facilities or abandoned onshore pipeline facilities that crosses over, under or through a commercially navigable waterway?*
	Assets Covered	86369 (0025G), 86370 (0025H), 86363 (0025A), 86364 (0025B), 86366 (0025K), 86367 (0025E), 86368 (0025F), 86442 (0025M), 86444 (0025N), 86445 (0025O), 90378 (0025L), 90379 (0025J), 86365 (0025C), 91144 (0025P), 91145 (0025Q)
	Result Notes	No such event occurred, or condition existed, in the scope of inspection review. Crimson did not abandon any pipelines in 2020.
14.	Question Result, ID, References	**Sat**, RPT.RR.NPMSANNUAL.R, 195.61(a) (195.61(b))
	Question Text	*Do records indicate: NPMS submissions are completed each year, on or before June 15, representing all in service, idle and retired assets as of December 31 of the previous year, and if no modifications occurred an email to that effect was submitted?*
	Assets Covered	86369 (0025G), 86370 (0025H), 86363 (0025A), 86364 (0025B), 86366 (0025K), 86367 (0025E), 86368 (0025F), 86442 (0025M), 86444 (0025N), 86445 (0025O), 90378 (0025L), 90379 (0025J), 86365 (0025C), 91144 (0025P), 91145 (0025Q)
	Result Notes	NPMS submitted on 06/14/2021
15.	Question Result, ID, References	NA, RPT.RR.OPID.R, 195.64(a) (195.64(c), 195.64(d))
	Question Text	*Do records indicate appropriate obtaining, and control of, Operator Identification Numbers (OPIDs), including changes in entity, acquisition/divestiture, and construction/update/uprate?*
	Assets Covered	86369 (0025G), 86370 (0025H), 86363 (0025A), 86364 (0025B), 86366 (0025K), 86367 (0025E), 86368 (0025F), 86442 (0025M), 86444 (0025N), 86445 (0025O), 90378 (0025L), 90379 (0025J), 86365 (0025C), 91144 (0025P), 91145 (0025Q)
	Result Notes	No such event occurred, or condition existed, in the scope of inspection review.

South Coast
Air Quality Management District
21865 Copley Drive, Diamond Bar, CA 91765-4178
(909) 396-2000 • www.aqmd.gov

March 31, 2022

Eric Fraske
NV5
3777 Long Beach Blvd, Annex Building
Long Beach, CA 90807
<eric.fraske@nv5.com>

Reference: AB3205 – Request to Identify Facilities within a 0.25 Mile Radius of a School Site

Dear Mr. Fraske:

Thank you for your request to the South Coast Air Quality Management District to identify facilities with the potential to emit hazardous or acutely hazardous air pollutants located within one-quarter (1/4) mile radius of Grant Elementary School located at 2368 Pearl Street, Santa Monica, CA 90807.

In response to your request, South Coast AQMD staff performed a database search and conducted a field inspection survey of the area surrounding the school site. In accordance with the provisions of Public Resource Code 21151.8(a)(2), we would normally enclose a map showing all facilities with South Coast AQMD permits or pending applications that are located within a ¼- mile radius of the school site. However, based upon our database search and field evaluation, there are no facilities with active or pending permits within the ¼-mile radius of the school site.

Please be advised that this information is specific only to those facilities that have either Permits to Operate and/or pending applications with the South Coast AQMD and those that were readily recognizable during our field survey activities. There may be other operating facilities located within the ¼ -mile radius of the school site that emit hazardous or acutely hazardous air pollutants that were not identified through this process.

If you have any questions regarding the enclosed information, please contact David Hauck at dhauck@aqmd.gov or 909-396-2512.

Sincerely,

David Hauck
Supervising Engineer, Title V/Permit Streamlining
Engineering and Permitting Division


AB 3205: Grant Elementary School
Facilities
Grant Elementary School
Grant Elem Schl Quarter Mile Buffer
Grant Elementary School
Virginia Avenue Park
Connections for Children
Activision
Clover Park
Santa Monica Municipal Airport
Pico Blvd
Ocean Park Blvd
Pearl St
22nd St
23rd St
24th St
25th St
26th St
27th St
20th St
21st St
Cedar St
Pine St
18th St
Oak St
N Hill Pl
Hill St
Ashland Ave
Hill Pl N
Esri Community Maps Contributors, County of Los Angeles, California State Parks, © OpenStreetMap, Microsoft, Esri, HERE, Garmin, SafeGraph, GeoTechnologies, Inc, METI/NASA, USGS, Bureau of Land Management, EPA, NPS, US Census Bureau, USDA, Maxar

Appendix D

EDR Lien and AUL Report

VINCENT COMMUNITY BIKEWAYS
NOT REPORTED
AZUSA, CA 91702

Inquiry Number: 6819341.7S
JANUARY 17, 2022

EDR Environmental Lien and AUL Search

6 Armstrong Road, 4th floor
Shelton, CT 06484
Toll Free: 800.352.0050
www.edrnet.com

EDR Environmental Lien and AUL Search

The EDR Environmental Lien Search Report provides results from a search of available current land title records for environmental cleanup liens and other activity and use limitations, such as engineering controls and institutional controls.

A network of professional, trained researchers, following established procedures, uses client supplied address information to:

- search for parcel information and/or legal description;
- search for ownership information;
- research official land title documents recorded at jurisdictional agencies such as recorders' offices, registries of deeds, county clerks' offices, etc.;
- access a copy of the deed;
- search for environmental encumbering instrument(s) associated with the deed;
- provide a copy of any environmental encumbrance(s) based upon a review of key words in the instrument(s) (title, parties involved, and description); and
- provide a copy of the deed or cite documents reviewed.

Thank you for your business.
Please contact EDR at 1-800-352-0050
with any questions or comments.

Disclaimer - Copyright and Trademark Notice

This report was prepared for the use of Environmental Data Resources, Inc., and AFX Research, LLC. (AFX) exclusively. This report is neither a guarantee of title, a commitment to insure, or a policy of title insurance. **NO WARRANTY, EXPRESSED OR IMPLIED, IS MADE WHATSOEVER IN CONNECTION WTH THIS REPORT**. Environmental Data Resources, Inc. (EDR) and AFX exclusively specifically disclaim the making of any such warranties, including without limitation, merchantability or fitness for a particular use or purpose. The information contained in this report is retrieved as it is recorded from the various agencies that make it available. The total liability is limited to the fee paid for this report.

Copyright 2022 by Environmental Data Resources, Inc. All rights reserved. Reproduction in any media or format, in whole or in part, of any report or map of Environmental Data Resources, Inc., or its affiliates, is prohibited without prior written permission.

EDR and its logos are trademarks of Environmental Data Resources, Inc. or its affiliates. All other trademarks used herein are the property of their respective owners.

EDR Environmental Lien and AUL Search

TARGET PROPERTY INFORMATION

ADDRESS

VINCENT COMMUNITY BIKEWAYS
NOT REPORTED
AZUSA, CA 91702

RESEARCH SOURCE

Source 1: LOS ANGELES COUNTY RECORDER'S OFFICE

Source 2: CALIFORNIA ENVIRONMENTAL PROTECTION AGENCY

Source 3: UNITED STATES ENVIRONMENTAL PROTECTION AGENCY

PROPERTY INFORMATION

Legal Description: LOT COM AT SE COR OF LOT 67 TR NO 20041 TH S 0 14'40" W TO S LINE OF N 1/2 OF SE 1/4 OF SEC 2 T 1S R 10W TH E THEREON TO NW LINE OF LAND DESC IN O R 41995-323 TO L A CO FLOOD CONTROL DIST TH NE ON SD LOT 2

Current Owner: L A CITY DEPT OF WATER & POWER

Property Identifiers: 8622-022-270

Comments: DEED RECORDED PRIOR TO 1980.
NO DEED FOUND WITHIN SCOPE OF SEARCH.

EDR Environmental Lien and AUL Search

ENVIRONMENTAL LIEN

Environmental Lien: Found ☐ Not Found ☒

Comments: NONE IDENTIFIED.

OTHER ACTIVITY AND USE LIMITATIONS (AULS)

Other AUL's: Found ☐ Not Found ☒

Comments: NONE IDENTIFIED.

MISCELLANEOUS

Comments: NONE IDENTIFIED.

GRANT ELEMENTARY SCHOOL
2368 PEARL STREET
SANTA MONICA, CA 90405

Inquiry Number: 6862712.2S
MARCH 11, 2022

The EDR 1940 Chain of Title

6 Armstrong Road, 4th floor
Shelton, CT 06484
Toll Free: 800.352.0050
www.edrnet.com

EDR Chain of Title

The EDR Chain of Title Report tracks a line of successive owners from the present back to 1940 of a particular parcel of property, linked together by recorded transactions which pass title. Available nationwide, this report provides a summary of a property's ownership history and is a valuable source for determining the prior uses of a property.

A network of professional abstractors following established procedures, uses client supplied address information to locate:

• Historical Chain of Title research

Thank you for your business.
Please contact EDR at 1-800-352-0050
with any questions or comments.

Disclaimer – Copyright and Trademark Notice

This report was prepared for the use of Environmental Data Resources, Inc. and AFX Research LLC, exclusively. This report is neither a guarantee of title, a commitment to insure, nor a policy of title insurance. **NO WARRANTY, EXPRESSED OR IMPLIED, IS MADE WHATSOEVER IN CONNECTION WITH THIS REPORT.** Environmental Data Resources, Inc. (EDR) and AFX Research LLC specifically disclaim the making of any such warranties, including without limitation, merchantability or fitness for a particular use or purpose. The information contained in this report is retrieved as it is recorded from the various agencies that make it available. The total liability is limited to the fee paid for this report.

Copyright 2022 by Environmental Data Resources, Inc. All rights reserved. Reproduction in any media or format, in whole or in part, of any report or map of Environmental Data Resources, Inc., or its affiliates, is prohibited without prior written permission.

EDR and its logos are trademarks of Environmental Data Resources, Inc. or its affiliates. All other trademarks used herein are the property of their respective owners.

EDR Chain of Title

TARGET PROPERTY INFORMATION

ADDRESS

GRANT ELEMENTARY SCHOOL
2368 PEARL STREET
SANTA MONICA, CA 90405

RESEARCH SOURCE

SOURCE 1: LOS ANGELES COUNTY RECORDER'S OFFICE

SOURCE 2: LOS ANGELES COUNTY ASSESSOR'S OFFICE

EXAMINER'S NOTE: PUBLIC RECORDS OF LOS ANGELES COUNTY, CA WERE SEARCHED FROM JANUARY 1, 1940 TO FEBRUARY 4, 2022, AND NO OTHER DEEDS VESTING TITLE IN THE SUBJECT PROPERTY WERE FOUND OF RECORD DURING THE PERIOD SEARCHED.

PROPERTY DESCRIPTION

CURRENT OWNER: SANTA MONICA CITY SCHOOL DISTRICT OF LOS ANGELES

LEGAL DESCRIPTION: TRACT # 4 OF THE ALLOTMENT OF ANDRES JOSE ANTONIO,RAFAEL AND CRISTOBAL MACHADO IN THE RANCHO LA BALLONA LOT EX OF ALLEY COM AT MOST N COR OF LOT 465 TR # 6330 TH N 60 33'30" E 380 FT TH S PART OF YGNACIO MACHADO 386.955 AC ALLOT

PROPERTY IDENTIFIERS: 4273-009-900

GENERAL COMMENTS: NA

HISTORICAL CHAIN OF TITLE

SEE EXHIBIT "A"

MISCELLANEOUS

SEE EXHIBIT "B"

CHAIN OF TITLE

EXHIBIT "A"

EDR Chain of Title

HISTORICAL CHAIN OF TITLE

PARCEL 4273-009-900

CHAIN 1

TYPE OF DEED:	GRANT DEED
TITLE IS VESTED IN:	SANTA MONICA CITY SCHOOL DISTRICT OF LOS ANGELES
TITLE RECEIVED FROM:	MARY N. STAUNTON, AKA MARY M. STAUNTON AND WM. F. STAUNTON, WIFE AND HUSBAND
DATE EXECUTED:	02/10/1936
DATE RECORDED:	02/29/1936
BOOK:	13966
PAGE:	208
VOLUME:	NA
INSTRUMENT #:	NA
DOCKET:	NA
LAND RECORD COMMENTS:	THAT PORTION OF THE 386.955 ACRE TRACT, IN THE RANCHO LA BALLONA, ALLOTTED TO JOSE ANTONIO MACHADA

EDR Chain of Title

MISCELLANEOUS

EXHIBIT "B"

EDR Chain of Title

MISCELLANEOUS

TYPE OF INSTRUMENT:	EASEMENT DEED
FIRST PARTY:	SANTA MONICA UNIFIED SCHOOL DISTRICT
SECOND PARTY:	CITY OF SANTA MONICA
DATE EXECUTED:	NA
DATE RECORDED:	07/26/1960
PAGE:	NA
BOOK:	NA
INSTRUMENT #:	3096
COMMENTS:	

DEED EXHIBIT

Witness my hand and official seal.

(Notarial Seal) Fred S. Hanson, Notary Public
in and for said County and State. My Commission Expires Dec. 6, 1938.
#267. Copy of original recorded at request of TITLE INSURANCE & TRUST CO., FEB. 27, 1936
at 8:30 A. M. Copyist #92. Compared, C. L. Logan, County Recorder, By a m Strobel Deputy.
$1.00 - 3. S.

Consideration less than $100, so no revenue stamps required.

QUIT CLAIM DEED.

GILBERT WAYNE HENDERSON, husband of Gladys B. Henderson, in consideration of Ten & No/100 DOLLARS, to him in hand paid, the receipt of which is hereby acknowledged, does hereby release, remise and forever quitclaim to GLADYS B. HENDERSON, a married woman, as her separate property, all that real property in the City of Manhattan Beach, County of Los Angeles, State of California, described as: Lot Two Hundred Ten (210) of Tract Number Forty-eight Hundred Sixty-one (4861), as per Map recorded in Book 56 Page 44 of Maps, in the Office of the County Recorder of said County. WITNESS my hand this 24th day of February, 1936.

Gilbert Wayne Henderson

STATE OF CALIFORNIA COUNTY OF LOS ANGELES)SS. On this 25 day of February, 1936, before me, the undersigned, a Notary Public in and for said County, personally appeared GILBERT WAYNE HENDERSON, known to me to be the person whose name is subscribed to the within instrument, and acknowledged that he executed the same. WITNESS my hand and official seal.

(Notarial Seal) Virginia Roberts, Notary Public
in and for said County and State. My Commission Expires Feb. 9, 1940.
#334. Copy of original recorded at request of TITLE GUARANTEE & TRUST CO., FEB. 27, 1936
at 8:2' A. M. Copyist #92. Compared, C. L. Logan, County Recorder, a m Strobel Deputy.
$1.00 - 3. T.

U.S.I.R.S. $9.00 Cancelled.

GRANT DEED.

In consideration of $10.00, receipt of which is acknowledged, MARY N. STAUNTON also known as Mary M. Staunton and Wm. P. STAUNTON, wife and husband, whose permanent address is Los Angeles, California, do hereby grant to SANTA MONICA CITY SCHOOL DISTRICT OF LOS ANGELES COUNTY, California, whose permanent address is the real property in the city of Santa Monica, County of Los Angeles, State of California, described as: That portion of the 386.955 acre tract, in the Rancho La Ballona, allotted to Jose Antonio Machada, in Case No. 2000 of the District Court, in the city of Santa Monica, County of Los Angeles, State of California, described as follows: Beginning at the intersection of the Northeasterly line of the 100 acre tract of land conveyed to H. M. Miller by deed recorded in book 2460 page 93 of Deeds, with the Southeasterly line of Pearl Street, as shown on map of Tract #8490, recorded in book 105 pages 20 and 21 of Maps, Records of said County; thence along said Southeasterly line North 60° 32' 00' East, Three hundred eighty (380) feet; thence South 3 ° 18' 39" East, Six hundred ninety (690) feet; thence South 54° 48' 11" West Three Hundred seventy-eight and nine hundredths (378.09) feet, parallel with Ocean Park Boulevard to the Northeasterly line of said 100 acre tract; thence Northwesterly, along said Northeasterly line Seven hundred twenty-eight and seven hundredths (728.07) feet, more or less to the point of beginning. Dated this 10th day of February, 1936.

Mary N. Staunton

Wm. P. Staunton

State of California County of Los Angeles)ss. On this 15th day of February, 1936, before me, Martha Relyea, a Notary Public in and for said County, personally appeared Mary N. Staunton and Wm. P. Staunton, known to me to be the persons whose names are subscribed to the foregoing instrument and acknowledged that they executed the same.

Witness my hand and official seal.

(Notarial Seal) Martha Relyea, Notary Public
in and for said County and State. My Commission Expires January 28, 1938.

Resolution for accepting deed.

BE IT RESOLVED that the Board of Education of the Santa Monica School District of the County of Los Angeles hereby accepts the deed from Mary N. Staunton and Wm. P. Staunton, wife and husband, to that portion of the 386.955 acre tract, in the Rancho La Ballona, allotted to Jose Antonio Machada, in Case No. 2000 of the District Court, in the city of Santa Monica, County of Los Angeles, State of California, described as follows:

EDR Chain of Title

MISCELLANEOUS EXHIBIT

WHEN RECORDED PLEASE RETURN TO:
SANTA MONICA CITY CLERK
1685 Main Street
Santa Monica, California

3096

Deed 208 CCS

FREE 3 M

EASEMENT DEED

FOR AND IN CONSIDERATION of the sum of Ten ($10.00) Dollars, receipt of which is hereby acknowledged, and other good and valuable consideration, the SANTA MONICA UNIFIED SCHOOL DISTRICT hereby grants and conveys to the CITY OF SANTA MONICA, a municipal corporation, an easement for street and alley purposes in and to that certain real property described as follows:

All that portion of the 386.965 acre tract in the Rancho La Ballona in the City of Santa Monica, County of Los Angeles, State of California, allotted to Ygnacio Machado in Case No. 2000 of the District Court of said county described as follows:

Beginning at the most westerly corner of of Lot 14, Tract No. 11523 as per map recorded in Book 216, Page 41 of Maps in the office of the Recorder of said county; thence northwesterly, along a line parallel with and distant 10 feet northeasterly, measured at right angles, from the northeasterly line of Tract No. 6330 as per map recorded in Book 69, pages 33 to 37 inclusive of Maps in the office of the Recorder of said County, to its intersection with the northeasterly prolongation of the southeasterly line of Lot 465 of said Tract No. 6330; thence southwesterly along said prolongation to the easterly corner of said Lot 465; thence southeasterly along said northeasterly line of Tract No. 6330 to its intersection with the southwesterly prolongation of the northwesterly line of said Lot 14; thence northeasterly along said southwesterly prolongation to the point of beginning.

Dated this 4TH day of APRIL, 1960, ~~1959~~.

SANTA MONICA UNIFIED SCHOOL DISTRICT

BY T. Wilmer Morby
PRESIDENT

BY Glen T. Goodwill
SECRETARY

STATE OF CALIFORNIA }
COUNTY OF LOS ANGELES } SS:

Before me the undersigned, personally appeared

T. WILMER MORBY, known to me to be the PRESIDENT

AND GLEN T. GOODWILL, KNOWN TO ME TO BE THE SECRETARY

of the Santa Monica Unified School District, whose name is subscribed to the foregoing Easement Deed, and acknowledged to me that he executed the same.

Notary Public in and for said County and State.

My Commission Expires October 29, 1960

CERTIFICATE

This is to certify that the interest in real property conveyed by the deed or grant dated April 4, 1960, from the SANTA MONICA UNIFIED SCHOOL DISTRICT to the CITY OF SANTA MONICA, a political corporation and/or governmental agency, is hereby accepted by order of the City Council of the City of Santa Monica on July 19, 1960, and the grantee consents to recordation thereof by its duly authorized officer.

CITY OF SANTA MONICA,
a municipal corporation,
by
City Manager

ATTEST:
City Clerk

Approved as to form this
7th day of July, 1960.
Assistant City Attorney

RECORDED IN OFFICIAL RECORDS
OF LOS ANGELES COUNTY, CALIF.
5 Min. Past 11 A.M. JUL 26 1960
RAY E. LEE, County Recorder

RESOLUTION NO. 2312

DEED NO. 208 (CCS)

(CITY COUNCIL SERIES)

A RESOLUTION OF THE CITY COUNCIL OF THE CITY OF SANTA MONICA ACCEPTING AN EASEMENT DEED.

THE CITY COUNCIL OF THE CITY OF SANTA MONICA DOES RESOLVE AS FOLLOWS:

SECTION 1. That that certain Easement Deed whereby the SANTA MONICA UNIFIED SCHOOL DISTRICT does grant and convey to the City of Santa Monica, a municipal corporation, an easement for street and alley purposes in and to the property described in Exhibit A attached hereto be, and the same hereby is, accepted, and the City Manager is directed to record said Easement Deed.

SECTION 2. The City Manager is hereby authorized and instructed to do all things necessary to effectuate the transfer of the above described property.

SECTION 3. The City Clerk shall certify to the adoption of this resolution, and thenceforth and thereafter the same shall be in full force and effect.

ADOPTED and APPROVED this 19th day of July, 1960.

ATTEST:

City Clerk

Mayor

I hereby certify that the foregoing resolution was duly adopted by the City Council of the City of Santa Monica at an adjourned regular meeting thereof, held on the 19th day of July, 1960, by the following vote of the Council:

AYES: Councilmen: Bohn, Frantz, McCarthy, Minster, Thornbury, Mills

NOES: Councilmen: None

ABSENT: Councilmen: Drobnick

Approved as to form this 8th day of July, 1960.

ROBERT D. [illegible]
Assistant City Attorney

City Clerk

Appendix E

Historical Research Documentation

Grant Elementary School

2368 Pearl Street

Santa Monica, CA 90405

Inquiry Number: 6819893.24

January 13, 2022

The EDR Aerial Photo Decade Package

6 Armstrong Road, 4th floor
Shelton, CT 06484
Toll Free: 800.352.0050
www.edrnet.com

EDR Aerial Photo Decade Package

01/13/22

Site Name:

Grant Elementary School
2368 Pearl Street
Santa Monica, CA 90405
EDR Inquiry # 6819893.24

Client Name:

NV5
3777 Long Beach Blvd
Long Beach, CA 90807-0000
Contact: Eric Fraske

Environmental Data Resources, Inc. (EDR) Aerial Photo Decade Package is a screening tool designed to assist environmental professionals in evaluating potential liability on a target property resulting from past activities. EDR's professional researchers provide digitally reproduced historical aerial photographs, and when available, provide one photo per decade.

Search Results:

Year	Scale	Details	Source
2016	1"=500'	Flight Year: 2016	USDA/NAIP
2012	1"=500'	Flight Year: 2012	USDA/NAIP
2009	1"=500'	Flight Year: 2009	USDA/NAIP
2005	1"=500'	Flight Year: 2005	USDA/NAIP
2002	1"=500'	Flight Date: June 05, 2002	USDA
1994	1"=500'	Acquisition Date: January 01, 1994	USGS/DOQQ
1989	1"=500'	Acquisition Date: January 01, 1989	USGS/DOQQ
1981	1"=500'	Flight Date: February 21, 1981	EDR Proprietary Brewster Pacific
1979	1"=500'	Flight Date: May 11, 1979	EDR Proprietary Brewster Pacific
1977	1"=500'	Flight Date: May 29, 1977	EDR Proprietary Brewster Pacific
1967	1"=500'	Flight Date: August 13, 1967	USGS
1964	1"=500'	Flight Date: July 28, 1964	USGS
1952	1"=500'	Flight Date: April 11, 1952	USDA
1938	1"=500'	Flight Date: May 22, 1938	USDA
1928	1"=500'	Flight Date: January 01, 1928	FAIR


When delivered electronically by EDR, the aerial photo images included with this report are for ONE TIME USE ONLY. Further reproduction of these aerial photo images is prohibited without permission from EDR. For more information contact your EDR Account Executive.

Disclaimer - Copyright and Trademark Notice

This Report contains certain information obtained from a variety of public and other sources reasonably available to Environmental Data Resources, Inc. It cannot be concluded from this Report that coverage information for the target and surrounding properties does not exist from other sources. NO WARRANTY EXPRESSED OR IMPLIED, IS MADE WHATSOEVER IN CONNECTION WITH THIS REPORT. ENVIRONMENTAL DATA RESOURCES, INC. SPECIFICALLY DISCLAIMS THE MAKING OF ANY SUCH WARRANTIES, INCLUDING WITHOUT LIMITATION, MERCHANTABILITY OR FITNESS FOR A PARTICULAR USE OR PURPOSE. ALL RISK IS ASSUMED BY THE USER. IN NO EVENT SHALL ENVIRONMENTAL DATA RESOURCES, INC. BE LIABLE TO ANYONE, WHETHER ARISING OUT OF ERRORS OR OMISSIONS, NEGLIGENCE, ACCIDENT OR ANY OTHER CAUSE, FOR ANY LOSS OF DAMAGE, INCLUDING, WITHOUT LIMITATION, SPECIAL, INCIDENTAL, CONSEQUENTIAL, OR EXEMPLARY DAMAGES. ANY LIABILITY ON THE PART OF ENVIRONMENTAL DATA RESOURCES, INC. IS STRICTLY LIMITED TO A REFUND OF THE AMOUNT PAID FOR THIS REPORT. Purchaser accepts this Report "AS IS". Any analyses, estimates, ratings, environmental risk levels or risk codes provided in this Report are provided for illustrative purposes only, and are not intended to provide, nor should they be interpreted as providing any facts regarding, or prediction or forecast of, any environmental risk for any property. Only a Phase I Environmental Site Assessment performed by an environmental professional can provide information regarding the environmental risk for any property. Additionally, the information provided in this Report is not to be construed as legal advice.

Copyright 2022 by Environmental Data Resources, Inc. All rights reserved. Reproduction in any media or format, in whole or in part, of any report or map of Environmental Data Resources, Inc., or its affiliates, is prohibited without prior written permission.

EDR and its logos (including Sanborn and Sanborn Map) are trademarks of Environmental Data Resources, Inc. or its affiliates. All other trademarks used herein are the property of their respective owners.

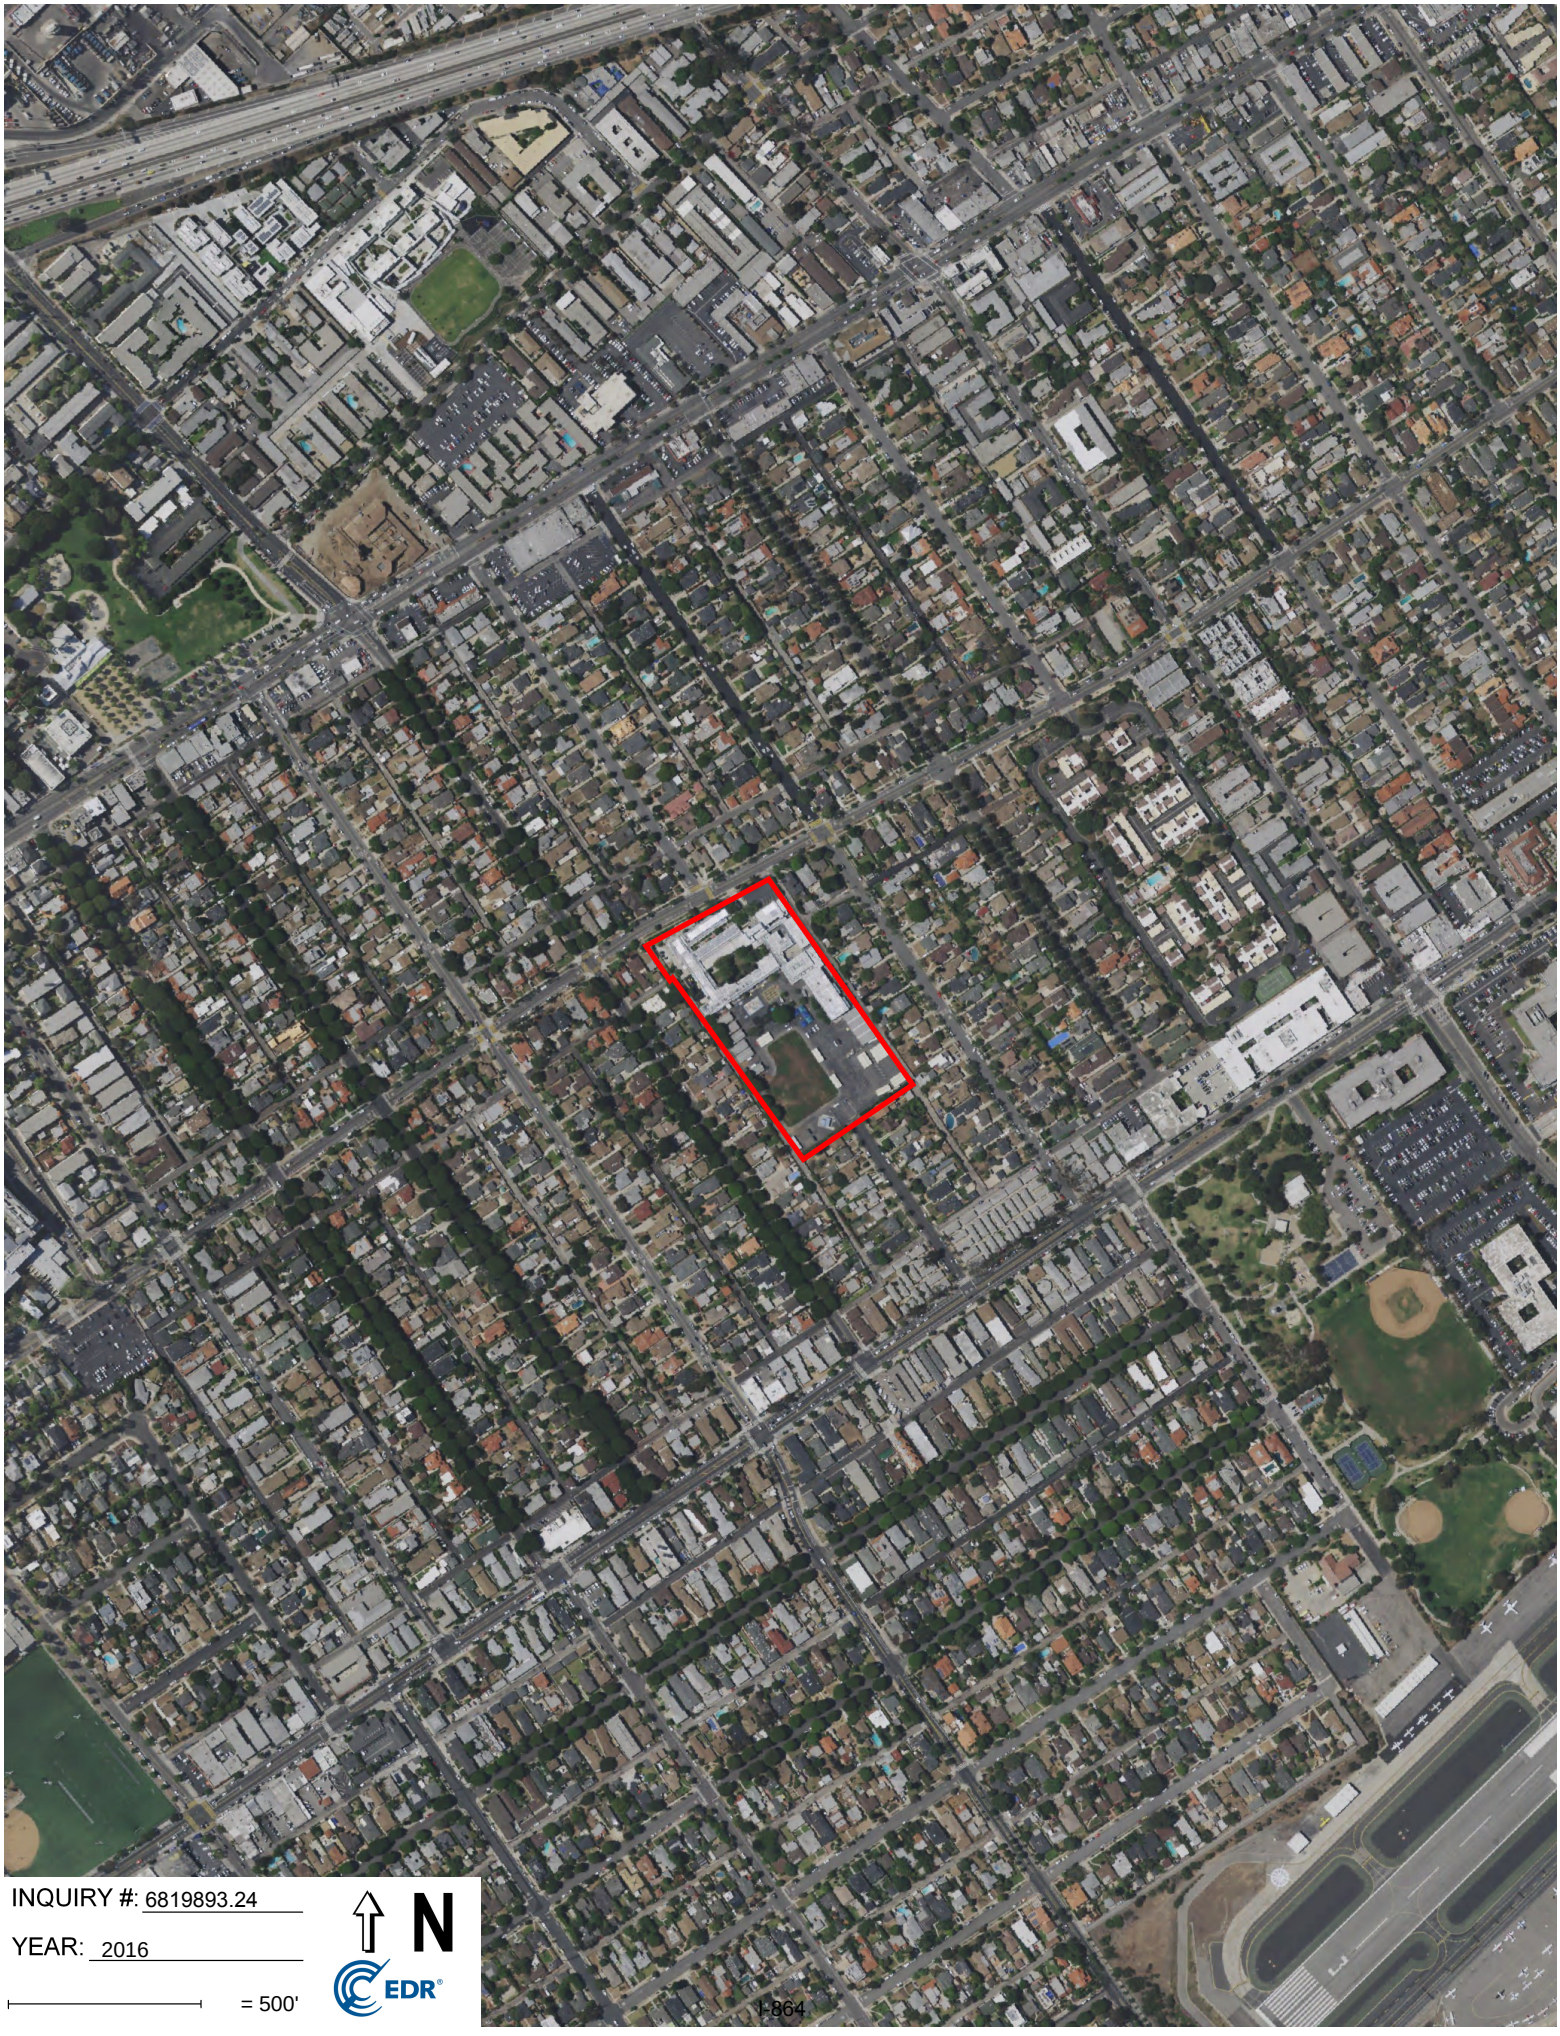

INQUIRY #: 6819893.24

YEAR: 2016

= 500'

N

EDR



INQUIRY #: 6819893.24

YEAR: 2012

= 500'

N

EDR



INQUIRY #: 6819893.24

YEAR: 2009

= 500'

N

EDR



INQUIRY #: 6819893.24

YEAR: 2005

= 500'

N

EDR



INQUIRY #: 6819893.24

YEAR: 2002

= 500'

N

EDR



INQUIRY #: 6819893.24

YEAR: 1994

= 500'

N

EDR



INQUIRY #: 6819893.24

YEAR: 1989

= 500'

N

EDR

Subject boundary not shown because it exceeds image extent or image is not georeferenced.


INQUIRY #: 6819893.24
YEAR: 1981
= 500'
N
EDR



INQUIRY #: 6819893.24

YEAR: 1979

= 500'

N

EDR



INQUIRY #: 6819893.24

YEAR: 1977

= 500'

N

EDR



INQUIRY #: 6819893.24

YEAR: 1967

= 500'

N

EDR



INQUIRY #: 6819893.24

YEAR: 1964

= 500'

N

EDR



INQUIRY #: 6819893.24

YEAR: 1952

= 500'

N

EDR



INQUIRY #: 6819893.24

YEAR: 1938

= 500'

N

EDR



INQUIRY #: 6819893.24

YEAR: 1928

= 500'

N

EDR

I-878

Appendix F

Interview Documentation

ALTA ENVIRONMENTAL

3777 LONG BEACH BLVD, ANNEX BLDG. LONG BEACH CA 90807 altaenviron.com o.562.495.5777 f.562.495.5877

PHASE I ESA QUESTIONNAIRE

ASTM E-1527-13 provides Landowner Liability Protections to purchasers of commercial property if All Appropriate Inquiry (AAI) is completed during property acquisition. The answers to the questions below provide information to the Environmental Professional to assist the User of the referenced Phase I ESA to comply with the User Responsibilities of AAI.

Property Description			
Property Address:	2368 Pearl St, Santa Monica, CA 90405		
Current Occupant:	Santa Monica/Malibu Unifed School Distrt		
Current Owner:	SMMUSD	Phone:	310-450-8338
Site Contact:	Julian Capata	Phone:	310-713-5897
Potable Water Provider:	City of Santa Monica		
Electricity Provider:	Southern California Edison		
Natural Gas Provider:	Southern California Gas Company		
Sanitary Sewer Provider:	Santa Monica Public Works		
Solid Waste Disposal Provider:	City of Santa Monica Trash Collection		
Hazardous Waste Disposal:	City of Santa Monica Trash Collection		
Reason for Performing ESA	Preparation campus redevelopment project		

Are you aware of any environmental liens that have been filed or recorded under Federal State, local or tribal law? If yes provide details.
□ Yes ☒ No

Are you aware of any activity or land use limitations (AULs), engineering controls or land use limitations that have been filed or recorded under Federal, State, Local or Tribal Law? If yes, provide details.
□ Yes ☒ No

Do you have any specialized knowledge of the property or experience related to the subject property or nearby properties so that you would have knowledge of chemicals or processes used at the property? If yes, provide details.
□ Yes ☒ No

Is the acquisition price differing from the fair market value of the property?
□ Yes ☒ No
If there is a difference, have you considered a lower price is due to contamination known or believed to be present at the property? Please provide details.
□ Yes ☒ No

As the user of this ESA, based on your knowledge and experience with the property, are there any obvious indications of the presence or likely presence of contamination at the property? If yes, provide details.
□ Yes ☒ No

Are you aware of any information that would help the environmental professional identify conditions indicative of releases or potential releases, including past uses of the property, uses of chemicals at the property, or environmental cleanups that have taken place at the property? If yes, provide details.
□ Yes ☒ No

Do you know of any pending, past or threatened litigation or administrative proceedings related to hazardous substances or petroleum products on, in or from the property or any notices regarding possible violations of environmental laws or possible liability related to hazardous substances or petroleum products? If yes, provide details.
□ Yes ☒ No

Are there any chemical storage areas or hazardous material storage areas located at the subject property?
If yes, provide details.
□ Yes ☒ No


Are there any current or historical Aboveground Storage Tanks or Underground Storage Tanks? If yes, provide details.
□ Yes ☒ No

Are there any current or historical wastewater treatment systems, clarifier/interceptor systems, or grease trap systems associated with the subject property? If yes, provide details.
☐ Yes ☒ No

Are you aware of the existence or location of the following documents related to the subject property, and if yes, can copies be made available for review by the Environmental Professional?

☒ Previous Environmental Site Assessment reports or Investigation reports
☐ Environmental Permits
☐ Registrations for underground storage tanks (USTs)
☐ Spill Prevention Containment and Contingency Plans (SPCC)
☐ Stormwater Pollution Prevention Plans (SWPPP)
☐ Risk Assessments
☐ Hydrogeologic Reports related to the property or surrounding area
☐ Notices of Violation from governmental agencies regarding past or current violations of environmental laws or related to environmental liens encumbering the property
☐ Hazardous waste manifests or generation reports
☐ Recorded land and activity use limitations
☒ Geotechnical Studies

Julian Capata	SMMUSD
(Name- Authorized User Representative)	(Company/Title)
Julian F. Capata	January 31, 2022
(Signature)	(Date)

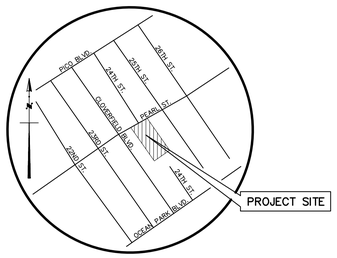

VICINITY MAP

NOT TO SCALE

COMMENTS:

BOUNDARY LINES. . . . . WERE ESTABLISHED FROM RECOVERED CITY, COUNTY AND/OR PRIVATE SURVEY MONUMENTS WHOSE CHARACTER AND SOURCE ARE SO NOTED ON THE SURVEY.

LEGAL DESCRIPTION . . . . FROM INFORMATION SUPPLIED BY CLIENT. USUALLY A TITLE POLICY OR TITLE REPORT.

TITLE REPORT . . . . . FIDELITY NATIONAL TITLE INSURANCE COMPANY PRELIMINARY TITLE REPORT ORDER NO. 00155309-997-BS5-MM7 DATED JULY 9, 2021.

◯ – INDICATES TITLE REPORT EXCEPTION NO.

EASEMENTS . . . . . PLOTTABLE EASEMENTS AND OTHER ENCUMBRANCES AFFECTING THE USE OF THE PROPERTY, ARE SHOWN FROM AN OWNER SUPPLIED TITLE REPORT. NON-PLOTTABLE ONES ARE NOTED ON THE SURVEY AS HAVING "EFFECT OF". BECAUSE OUR SERVICE IS LIMITED TO REPORTING ON EASEMENT LOCATIONS WE STRONGLY RECOMMEND LEGAL COUNSEL BE RETAINED TO REPORT ON TITLE PAPERS IN THEIR ENTIRETY.

HORIZONTAL CONTROL . . . STATE PLANE COORDINATES, CALIFORNIA COORDINATE SYSTEM ZONE 5 BASED ON NAD83 (CORS96) (EPOCH: 2002.0000) REFERENCE FRAME. THE HORIZONTAL COORDINATE VALUES SHOWN HEREON ARE BASED UPON LOCAL CONTROL POINTS AND DERIVED FROM THE GPS STATIC OBSERVATIONS THAT WERE POST-PROCESSED USING ON-LINE POSITIONING USER SERVICE (OPUS) PROVIDED BY THE US NATIONAL GEODETIC SURVEY.

VERTICAL CONTROL . . . . . VERTICAL VALUES ARE BASED UPON NORTH AMERICAN VERTICAL DATUM OF 1988 USING US NATIONAL GEODETIC SURVEY BENCHMARKS LISTED BELOW.

PID NO: EW4180
VERT ORDER - FIRST, CLASS I ELEV = 208.35 FEET (ADJ 1991)

BEING A 3.25" BRASS DISC IN CONC BASE STAMPED "LOS ANGELES COUNTY R 48 1928 RESET 1937" LOCATED 19.35 MILES WEST ALONG U.S. HIGHWAY 101 ALTERNATE FROM THE OVERHEAD CROSSING OF COLORADO AVENUE BRIDGE 53-08 AT SANTA MONICA, AT THE JUNCTION OF HEATHERCLIFF ROAD SOUTHWEST, 45 FEET NORTH OF THE CENTER LINE OF THE NORTHWEST BOUND LANES OF THE HIGHWAY, 32.9 FEET NORTHEAST OF THE NORTHEAST CORNER OF THE CONCRETE INLET TO CULVERT A-548+58, 19 FEET WEST OF THE CENTER LINE OF A GRAVEL DRIVEWAY NORTH, 15 1/2 FEET EAST OF POWER LINE GUY POLE 899894E, 6.7 FEET NORTH OF THE EAST END OF A FENCE, 1.0 FOOT SOUTH OF A WITNESS POST, ABOUT 5 FEET HIGHER THAN THE HIGHWAY

PID NO: EW1593
VERT ORDER - FIRST, CLASS I ELEV = 66.50 FEET (1995 ADJ)

BEING A TIDAL STATION DISK MARKED "CGS 5 1941" LOCATED AT SANTA MONICA, AT THE CITY HALL, IN TOP OF THE CENTER OF THE SOUTHWEST CONCRETE WALL AROUND A FLOWER BED ON THE NORTHWEST SIDE OF THE SOUTHWEST ENTRANCE, 8.3 FEET NORTHWEST OF THE SOUTHEAST END OF THE WALL, 23 FEET NORTHWEST OF THE CENTER OF THE ENTRANCE DOORWAY, AND ABOUT 2 1/2 FEET HIGHER THAN THE SIDEWALK.

PID NO: EW6821
VERT ORDER - FIRST, CLASS I ELEV = 119.73 FEET (1991 ADJ)

BEING A 3.25" BRASS DISC MARKED "NGS W 1295 1977" LOCATED 18.3 MILES WEST ALONG STATE HIGHWAY 1 FROM THE COLORADO AVENUE OVERPASS IN SANTA MONICA, 0.25 MILE EAST OF ZUMAVILEW PLACE, AT THIRD POWER POLE EAST OF THE ENTRANCE TO MALIBU VILLAS APARTMENTS, 29 FEET NORTHWEST OF THE CENTER OF THE WEST BOUND LANES OF THE HIGHWAY, 9 FEET SOUTHEAST OF A RETAINING WALL, 2 FEET NORTHEAST OF A POWER POLE WITH STEPS, SET 0.4 FOOT BELOW THE GROUND AND FLUSH WITH THE GROUND. ALSO STAMPED "DUME 1952" IN CONC BASE MARKED "DUME PT. J-10 1950 R E 329" LOCATED 20.45 MILES WEST ALONG STATE HIGHWAY 1 FROM THE COLORADO AVENUE OVERPASS IN SANTA MONICA, 0.5 MILE WEST OF CONCRETE BRIDGE OVER ZUMA CREEK, 135 FEET SOUTHEAST OF EXTENDED CENTER LINE OF DRIVE NORTHEAST TO 29851 PACIFIC COAST HIGHWAY, 88 1/2 FEET NORTHWEST OF THE CENTER OF CULVERT A492+50, 26 1/2 FEET SOUTHWEST OF THE SOUTHEAST LANES OF THE HIGHWAY, 20 FEET SOUTHEAST OF POWER POLE WITH GUY WIRE, 9.5 FEET NORTHEAST OF A FENCE, 2.2 FEET NORTHEAST OF A WITNESS POST, A DISK IN THE TOP OF A CONCRETE POST 0.4 FOOT UNDER GROUND.

PID NO: EW4106
VERT ORDER - FIRST, CLASS I ELEV = 200.36 FEET (1991 ADJ)

BEING A 3.25" BRASS DISC MARKED "D 1052 1960" LOCATED 13.05 MILES WEST ALONG STATE HIGHWAY 1 FROM THE OVERHEAD CROSSING OF COLORADO AVENUE BRIDGE 53-08, AT THE SUMMIT OF A HILL, IN TOP AND 1.7 FEET WEST OF THE EAST END OF THE NORTH CONCRETE HEADWALL OF 36 INCH PIPE CULVERT UNDER THE HIGHWAY, 34 FEET NORTH OF THE CENTERLINE OF THE NORTH LANE OF THE HIGHWAY, 85 FEET EAST OF POWER POLE 1017673E AND ABOUT 2 FEET LOWER THAN THE HIGHWAY

PID NO: EW4113
VERT ORDER - FIRST, CLASS I ELEV = 162.19 FEET (1991 ADJ)

BEING A 3.25" BRASS DISC MARKED "E 1052 1960" LOCATED 13.95 MILES WEST ALONG STATE HIGHWAY 1 FROM THE OVERPASS OF COLORADO AVENUE BRIDGE 53-08, 0.35 MILE EAST OF THE JUNCTION OF PUERCO CANYON ROAD, IN THE TOP AND 0.9 FOOT EAST OF WEST END OF THE NORTH CONCRETE HEADWALL OF 18-INCH PIPE CULVERT UNDER THE HIGHWAY 32 FEET NORTH OF THE CENTERLINE OF THE NORTH LANES OF THE HIGHWAY, 67 FEET EAST OF POWER POLE 1112022E, AND ABOUT 2 FEET LOWER THAN THE HIGHWAY.

PID NO: EW4205
VERT ORDER - FIRST, CLASS I ELEV = 107.24 FEET (1991 ADJ)

BEING A 4" BRASS DISC MARKED "DUME POINT EB 1950 329" LOCATED 3.9 MI NW OF POINT DUME, PACIFIC COAST HIGHWAY, ABOUT 1.2 MILES WEST OF HIGHWAY BRIDGE NO 53-27, AT TRANCAS CANYON, AT ABOUT HIGHWAY STATION 358+96, 131 FEET SW OF BM 142 (USC GS L-583), 123.8 FT SW OF TELEPHONE POLE 25848Y, 44.7 FT S OF A LEAD AND TACK IN THE SOUTHERLY CURB OF THE HIGHWAY DIVIDER STRIP. SET IN CONCRETE FLUSH WITH THE GROUND. A 2-INCH DIAMETER MARKER PIPE IS 2.0 FEET TO THE SW.

PID NO: EW4212
VERT ORDER - FIRST, CLASS I ELEV = 166.33 FEET (1991 ADJ)

BEING A 4" BRASS DISC MARKED "TRAVERSE STATION DUME POINT C 8 RESET 1957 LA CO" LOCATED ABOUT 22.0 MILES SOUTHEAST ALONG U.S. HIGHWAY 101 ALTERNATE, FROM THE INTERSECTION OF WOOLEY ROAD AND SAVIERS ROAD AT OXNARD, 18.7 FEET WEST OF THE SOUTHWEST CORNER OF THE INLET TO SIPHON 314 + 451, 41.7 FEET NORTH OF THE CENTER LINE OF THE HIGHWAY, 94.4 FEET NORTH AND ACROSS THE HIGHWAY FROM POWER POLE 1059754E, 1 FOOT HIGHER THAN THE HIGHWAY.

PID NO: AE1725
VERT ORDER - FIRST, CLASS I ELEV = 138.44 FEET (1997 ADJ)

BEING A 3.25" MWD BRASS DISC STAMPED "SF 130 1996" LOCATED IN LOS ANGELES, CA, ON THE NORTHEAST SIDE OF THE INTERSECTION OF SEPULVEDA BLVD AND SARDIS AVE. IN NORTHERLY END OF 5 FT BY 15 FT CATCH BASIN. REF MWD FB 4034 01 077.

PID NO: AE1722
VERT ORDER - FIRST, CLASS I ELEV = 251.30 FEET (1997 ADJ)

BEING A 3.25" MWD BRASS DISC IN CONC BASE STAMPED "SF 128 1996" LOCATED IN LOS ANGELES, CA, ON THE NORTHEAST CORNER OF SEPULVEDA BLVD AND SANTA MONICA BLVD INTERSECTION, 23.5 FT SOUTH OF MWD VENT STA. 1153+69, 39.5 FT NORTH OF PP (NO NUMBER), ON THE SOUTH CORNER OF 4 FT BY 8 FT CATCH BASIN. REF MWD FB 4034 01 070.

COMMENTS (CONT.):

AREA . . . . . BASED UPON MEASURED BEARINGS AND DISTANCES AS SHOWN HEREON, THE AREA IS:

NET: 261,825 SQ. FT. = 6.0107 ACRES
GROSS: 267,956 SQ. FT. = 6.1514 ACRES

FLOOD ZONE. . . . . SUBJECT PROPERTY LIES WITHIN FLOOD ZONE "X" (0.2% ANNUAL CHANCE FLOOD HAZARD, AREAS OF 1% ANNUAL CHANCE FLOOD WITHIN AVERAGE DEPTH LESS THAN ONE FOOT OR WITH DRAINAGE AREAS OF LESS THAN ONE SQUARE MILE) AS SHOWN ON FLOOD INSURANCE RATE MAP NUMBER 06037C1589G, DATED APRIL 21, 2021, PUBLISHED BY FEDERAL EMERGENCY MANAGEMENT AGENCY.

STREET WIDENING. . . . . THERE IS NO OBSERVABLE EVIDENCE OF STREET OR SIDEWALK CONSTRUCTION. CONTACT LOCAL AGENCIES FOR ANY PROPOSED R.O.W. IMPROVEMENTS.

ACCESS . . . . . VEHICULAR ACCESS TO THE PROPERTY ARE PROVIDED BY THE PUBLIC RIGHT-OF-WAY KNOWN AS PEARL STREET AND 24TH STREET.

ZONING . . . . . NOT PROVIDED BY THE CLIENT.

PER CITY OF SANTA MONICA ZONING COMMUNITY DEVELOPMENT DEPARTMENT WEBSITE. DATE: 09/10/2021

PL

ZONING DESCRIPTION: INSTITUTIONAL / PUBLIC LANDS

SEE SURVEYOR'S NOTE NO. 4.

PARKING . . . . . BASED UPON PARKING STRUCTURE STRIPING, THE PARKING IS:

STANDARD SPACES	13
HANDICAPPED SPACES	1
TOTAL	14

TOPOGRAPHY . . . . . BY GROUND SURVEY METHODS AND COMPLIES WITH NATIONAL MAP ACCURACY STANDARDS.

CONTOUR INTERVAL . . . . 1 FOOT.

UTILITIES . . . . . UNDERGROUND UTILITIES SPECIFICALLY LISTED IN THE UTILITY INFORMATION TABLE ARE PLOTTED ON THIS SURVEY. OTHER UNDERGROUND UTILITIES NOT LISTED (E.G. TRAFFIC SIGNAL AND STREET LIGHT CONDUIT, ABANDONED LINES, ETC.) HAVE NOT BEEN PLOTTED. THE LOCATION OF THOSE PLOTTED UTILITIES WERE OBTAINED FROM UTILITY MAPS AND PLANS AS LISTED UNDER THE SUBSTRUCTURE PLAN INDEX.

EFFECT OF . . . . . THE PROPERTY COVERED BY ASSESSOR'S PARCEL NO. 4273-009-900 IS ASSESSED TO THE SANTA MONICA CITY SCHOOL DISTRICT AND IS THEREFORE EXEMPT.

EFFECT OF . . . . . THE EFFECT OF A MAP FILED IN BOOK 38, PAGE 18 OF RECORD OF SURVEYS.

EFFECT OF . . . . . EASEMENT GRANTED TO THE CITY OF SANTA MONICA FOR STREET AND ALLEY PURPOSES AND RIGHTS INCIDENTAL THERETO, RECORDED IN JULY 26, 1960 AS INSTRUMENT NO. 3096. PLOTTED HEREON.

EFFECT OF . . . . . EASEMENTS, LIENS OR ENCUMBERANCES, OR CLAIMS THEREOF, WHICH ARE NOT SHOWN BY THE PUBLIC RECORDS.

UTILITY INFORMATION

UTILITY	SERVICE BY	TELEPHONE NO.	ADDRESS
POWER	SOUTHERN CALIFORNIA EDISON	(800) 655-4555	P.O. BOX 600, ROSEMEAD, CA
WATER	CITY OF SANTA MONICA	(310) 458-8579	1685 MAIN ST, SANTA MONICA, CA
CABLE TV	TIME WARNER	(818) 407-3152	9410 JORDAN AVE., CHATSWORTH, CA
TELEPHONE	AT&T	(714) 963-7964	22311 BROOKHURST ST, HUNTINGTON BEACH, CA
GAS	THE GAS COMPANY	(800) 427-2200	701 N. BULLIS RD., COMPTON, CA
STORM DRAIN	CITY OF SANTA MONICA	(310) 458-8737	1685 MAIN ST, SANTA MONICA, CA
SEWER	CITY OF SANTA MONICA	(310) 458-8737	1685 MAIN ST, SANTA MONICA, CA

SUBSTRUCTURE PLAN INDEX

SVERDRUP CRSS	HINKSTON AND NORCROSS	SOUTHERN CALIFORNIA EDISON
ELECTRICAL SITE PLAN E-1.1	ELECTRICAL RECORD DRAWING 1	LOS ANGELES CO. 62-59S
ELECTRICAL SITE PLAN E2.01	ELECTRICAL RECORD DRAWING 2	LOS ANGELES CO. 62-59S-9
LANDSCAPE FINE GRADING PLAN L-1.1	ELECTRICAL RECORD DRAWING 3	LOS ANGELES CO. 62-59D
UTILITY PLAN L-E.1	ROBERT HYLE THOMAS, ARCHITECT	LOS ANGELES CO. 62-59D-3
PIERRE CLAYSSENS A.I.A.	GRADING PLAN, ROOF PLAN A-.20	CITY OF SANTA MONICA
GRANT ELEMENTARY SCHOOL E-2	CHARLES WALTON ASSOCIATES	UTILITY INDEX MAP 26
GRANT ELEMENTARY SCHOOL PE-1	SITE PLAN-PLUMBING P-4	SEWER MAP 0350, 1045, 3031
GRANT ELEMENTARY SCHOOL M1	ENLARGED ELECT. PLAN E-4.2	STORM DRAIN MAP 3083
STORMS & LOWE ENGINEERS	GRANT ELEMENTARY SCHOOL	WATER MAP U600-28, U600-35
SITE PLAN AND NOTES DWG. NO. 2	PIPE PLOT PLAN	THE GAS COMPANY
		LA 2267-3

The only substructure information made available by public agencies and public utilities is their location within public rights-of-way. Therefore no on-site substructures are shown on this map. The location of on-site substructures should be determined and verified from other sources before the beginning of any excavation.

CALL UNDERGROUND SERVICE ALERT (USA) 1 – 800 – 227 – 2600 USA represents many, but not necessarily all, utility and all companies that have underground lines within the project area. In order to avoid damage to these lines, contact USA two working days prior to digging or excavation. USA will assist in identifying those companies that they represent which have utility lines in the area and contacting the respective companies they represent to have those lines marked on the ground.

SURVEYOR'S CERTIFICATE:

TO: (a) THE SANTA MONICA CITY SCHOOL DISTRICT OF LOS ANGELES COUNTY; (b) FIDELITY NATIONAL TITLE BUILDER SERVICES; (c) CHICAGO TITLE COMPANY; AND (d) EACH OF THEIR AFFILIATES, SUCCESSORS AND ASSIGNS:

THIS IS TO CERTIFY THAT THIS MAP OR PLAT AND THE SURVEY ON WHICH IT IS BASED WERE MADE IN ACCORDANCE WITH THE 2021 MINIMUM STANDARD DETAIL REQUIREMENTS FOR ALTA/NSPS LAND TITLE SURVEYS, JOINTLY ESTABLISHED AND ADOPTED BY ALTA AND NSPS, AND INCLUDES ITEMS 2, 3, 4, 6(a), 6(b), 7(a), 7(b)(1), 7(c), 8, 9, 13, 14 AND 16 OF TABLE A THEREOF. THE FIELD WORK WAS COMPLETED ON AUGUST 27, 2021.

_____ DATE: _____
DANIEL L. RAHE, PLS 9425
PSOMAS

NOTE: SECTION 8770.6 OF THE CALIFORNIA BUSINESS AND PROFESSIONS CODE STATES THAT THE USE OF THE WORD CERTIFY OR CERTIFICATION BY A LICENSED LAND SURVEYOR IN THE PRACTICE OF LAND SURVEYING OR THE PREPARATION OF MAPS, PLATS, REPORTS, DESCRIPTIONS OR OTHER SURVEYING DOCUMENTS ONLY CONSTITUTES AN EXPRESSION OF PROFESSIONAL OPINION REGARDING THOSE FACTS OR FINDINGS WHICH ARE THE SUBJECT OF THE CERTIFICATION AND DOES NOT CONSTITUTE A WARRANTY OR GUARANTEE, EITHER EXPRESSED OR IMPLIED.

SURVEYOR'S NOTES

THIS SURVEY HAS BEEN PREPARED FOR DESIGN PURPOSES

1. BEFORE USING THIS MAP FOR DESIGN OR CONSTRUCTION PURPOSES, ALL EASEMENTS OF RECORD AND SETBACK LINES DEFINED IN COVENANTS, CONDITIONS AND RESTRICTIONS OF RECORD AFFECTING THIS PROPERTY SHOULD BE PLOTTED ON THIS MAP FROM A CURRENT TITLE REPORT. IF NO TITLE REPORT WAS FURNISHED, OUR CLIENT IS URGED TO FURNISH A CURRENT TITLE REPORT SO THAT THESE EASEMENT AND SETBACK LINES OF RECORD CAN BE PLOTTED ON THIS MAP.
2. THIS MAP SHOULD BE EXPANDED TO MEET ALTA REQUIREMENTS IF FINANCING IS TO BE OBTAINED FOR THE PROJECT, REQUIRING AN EXTENDED COVERAGE POLICY OF TITLE INSURANCE.
3. THIS SURVEY DOES NOT INCLUDE EASEMENTS EXCEPT THOSE SPECIFICALLY DELINEATED HEREON.
4. IF UNDERGROUND PUBLIC UTILITIES AND OTHER SUBSTRUCTURES, ZONES, SET BACK AND STREET WIDENING DATA ARE SHOWN HEREON, IT IS FOR INFORMATION ONLY, HAVING BEEN OBTAINED FROM A GENERAL REQUEST AT THE LOCAL AGENCY'S PUBLIC COUNTER AND/OR OTHER SOURCES NOT CONNECTED WITH THIS COMPANY. NO REPRESENTATION IS MADE AS TO THE ACCURACY, CURRENCY OR COMPLETENESS OF SAID INFORMATION AND ANY USERS OF SAID INFORMATION IS URGED TO CONTACT THE UTILITY OR LOCAL AGENCY DIRECTLY.

LEGAL DESCRIPTION

THE LAND REFERRED TO HEREIN BELOW IS SITUATED SANTA MONICA, IN THE COUNTY OF LOS ANGELES, STATE OF CALIFORNIA, AND IS DESCRIBED AS FOLLOWS:
THAT PORTION OF THE 386.955 ACRE TRACT, IN THE RANCHO LA BALLONA ALLOTTED TO JOSE ANTONIO MACHADA, IN CASE NO. 2000 OF THE DISTRICT COURT, IN THE CITY OF SANTA MONICA, COUNTY OF LOS ANGELES, STATE OF CALIFORNIA, DESCRIBED AS FOLLOWS:

BEGINNING AT THE INTERSECTION OF THE NORTHEASTERLY LINE OF THE 100 ACRE TRACT OF LAND CONVEYED TO R.W. MILLER IN DEED RECORDED IN BOOK 2460, PAGE 93 OF DEEDS, WITH THE SOUTHEASTERLY LINE OF PEARL STREET AS SHOWN ON THE MAP OF TRACT NO. 8490 FILED IN BOOK 105, PAGES 20 AND 21 OF MAPS, IN THE OFFICE OF THE COUNTY RECORDER OF LOS ANGELES COUNTY;
THENCE ALONG SAID SOUTHEASTERLY LINE NORTH 60 DEGREES 32 MINUTES 00 SECONDS EAST, 380 FEET;THENCE SOUTH 35 DEGREES 18 MINUTES 39 SECONDS EAST 690 FEET;THENCE SOUTH 54 DEGREES 48 MINUTES 11 SECONDS WEST 378.09 FEET PARALLEL WITH OCEAN PARK BOULEVARD TO THE NORTHEASTERLY LINE OF SAID 100 ACRE TRACT;THENCE NORTHWESTERLY, ALONG SAID NORTHEASTERLY LINE 728.07 FEET, MORE OR LESS TO THE POINT OF BEGINNING.

APN: 4273-009-900

SHEET INDEX

SHEET 1 LEGENDS, NOTES, COMMENTS, LEGAL DESCRIPTION AND EXCEPTIONS TO COVERAGE PER CHICAGO TITLE COMPANY PRELIMINARY TITLE REPORT ORDER NO. 00155309-997-BS5-MM7 DATED JULY 9, 2021.


SHEET 2 BOUNDARY ESTABLISHMENT

SHEET 3 ALTA/NSPS LAND TITLE AND DESIGN SURVEY

SHEET 4 ALTA/NSPS LAND TITLE AND DESIGN SURVEY

SHEET 5 ALTA/NSPS LAND TITLE AND DESIGN SURVEY

SHEET 6 ALTA/NSPS LAND TITLE AND DESIGN SURVEY

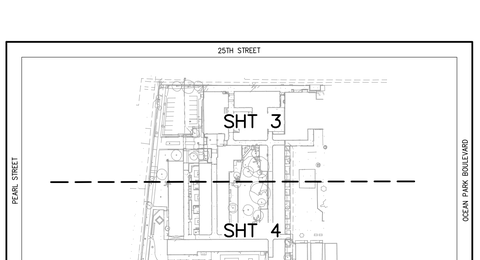

INDEX MAP

NOT TO SCALE

LEGEND

- PROPERTY / BOUNDARY LINE
- STREET R/W LINE
- CURB LINE (FROM 1"=20' ON TO 1"=200')
- CURB LINE (1"=10', 1"=8', 1"=16')
- CENTER LINE
- FLOW LINE
- LOT LINE / PARCEL LINE
- EASEMENT LINE (W=WIDTH)
- CONTOUR LINE (APPROXIMATE)
- BUILDING FOOT PRINT LINE
- OVERHANG LINE
- FENCE LINE
- GUARD RAIL
- RETAINING WALL
- CONC. BLOCK WALL
- EDGE OF ASPHALT PAVING
- CONCRETE PAVING
- AD AREA DRAIN
- CB CATCH BASIN W/ACCESS HOLE
- MH MANHOLE (SEWER, STORM DRAIN, POWER, TELE.)
- PP/TP POWER POLE (P.P.) / TELEPHONE POLE (T.P.)
- S SIGN (ALL KINDS)
- SL STREET LIGHT
- TS TRAFFIC SIGNAL
- TS/SL TRAFFIC SIGNAL W/STREET LIGHT
- YL YARD LIGHT
- FH FIRE HYDRANT
- DS DOWNSPOUT
- FDC FIRE DEPARTMENT CONNECTION
- PIV POST INDICATOR VALVE
- DIRECTION OF WATER DRAINAGE FLOW
- PM PARKING METER
- GM/WM GAS / WATER METER
- GV/WV GAS / WATER VALVE
- EPB/SLPB/TSPB/UPB ELEC./STREET LIGHT/TRAFFIC/UNKNOWN PULL BOX
- TREE IN WELL W/TRUNK DIAMETER
- PL PLANTER
- GP GUARD POST
- APPR. APPROACH (DRIVEWAY)
- BFP BACKFLOW PREVENTER
- CO CLEAN OUT
- CHLK CHAIN LINK (FENCE/GATE)
- BENCHMARK
- 123.4 TOPOGRAPHIC SPOT ELEVATION, NO LEADER
- BW BACK OF WALK ELEVATION
- EC EDGE OF CONCRETE ELEVATION
- EG EDGE OF GUTTER ELEVATION
- EP EDGE OF PAVEMENT ELEVATION
- FL FLOW LINE ELEVATION
- TC TOP OF CURB ELEVATION
- TG TOP OF GRATE ELEVATION
- TW TOP OF WALL ELEVATION
- RIM MANHOLE RIM ELEVATION
- INV MANHOLE INVERT ELEVATION
- CD CURB DRAIN
- 8"SS SANITARY SEWER (SIZE)
- 8"SD STORM DRAIN (SIZE)
- 8"W WATER LINE (SIZE)
- 8"G GAS LINE (SIZE)
- 8"O OIL/PETROLEUM LINE (SIZE)
- E ELECTRICAL LINE
- COM COMMUNICATION LINE
- OVERHEAD UTILITY LINE(S)
- HW HOT WATER LINE
- CW CHILLED WATER LINE

NOTE:

PAINT MARKS: (DEPTHS)

- SS PMRK (DN =XX.XX' VARIES) . . . . . SANITARY SEWER
- W PMRK (DN =XX.XX' VARIES) . . . . . WATER LINE
- G PMRK (DN=XX.XX' VARIES) . . . . . GAS LINE
- E PMRK (DN=XX.XX' VARIES) . . . . . ELECTRICAL LINE
- C PMRK (DN=XX.XX' VARIES) . . . . . COMMUNICATION LINE
- U PMRK (DN=XX.XX' VARIES) . . . . . UNKNOWN UTILITY LINE

DN . . . . . DEPTH (PER GROUND PENETRATION RADAR)

123.2 . . . . . SURFACE GRADE

* DEPTHS ARE MEASURED FROM SURFACE GRADE TO TOP OF UNDERGROUND UTILITY PIPE.

SEAL: PROFESSIONAL LAND SURVEYOR — DANIEL L. RAHE — No. 9425 — STATE OF CALIFORNIA

DESIGNED CJG
DRAFTED CJG
CHECKED DLR

REV	DATE	DESCRIPTION	BY	APP'D

BENCHMARK: US NATIONAL GEODETIC SURVEY
PID NO: EW4180, EW1593, EW6821, EW4188, EW4106, EW 4113, EW4205, EW4212, AE1725, AE1722
NAVD 88 DATUM
SEE DESCRIPTION ON SHEET 1

REV. SEE SHEET 1 ADJUSTMENT SEE SHEET 1

PATH/PLOT DATE: Sept. 10, 2021 - 13:25:05 DWG Name: W:\SAN080100\09_GR\SAN080135\DESIGN\PLT\PL-DS01-GR.dwg Updated By: cinthya.garcia

PSOMAS
555 South Flower Street, Suite 4400
Los Angeles, CA 90071
(213) 223-1400 (213) 223-1444 fax
www.psomas.com

ALTA/NSPS LAND TITLE AND DESIGN SURVEY FOR:


SANTA MONICA - MALIBU UNIFIED SCHOOL DISTRICT


GRANT ELEMENTARY SCHOOL


IN THE CITY OF SANTA MONICA COUNTY OF LOS ANGELES STATE OF CALIFORNIA

DATE: SEPTEMBER 10, 2021
SCALE: NO SCALE
PROJECT NUMBER: SAN080100 TASK 135
SHEET 1 OF 4

[X-TB01-GR] [X-DS01-GR]

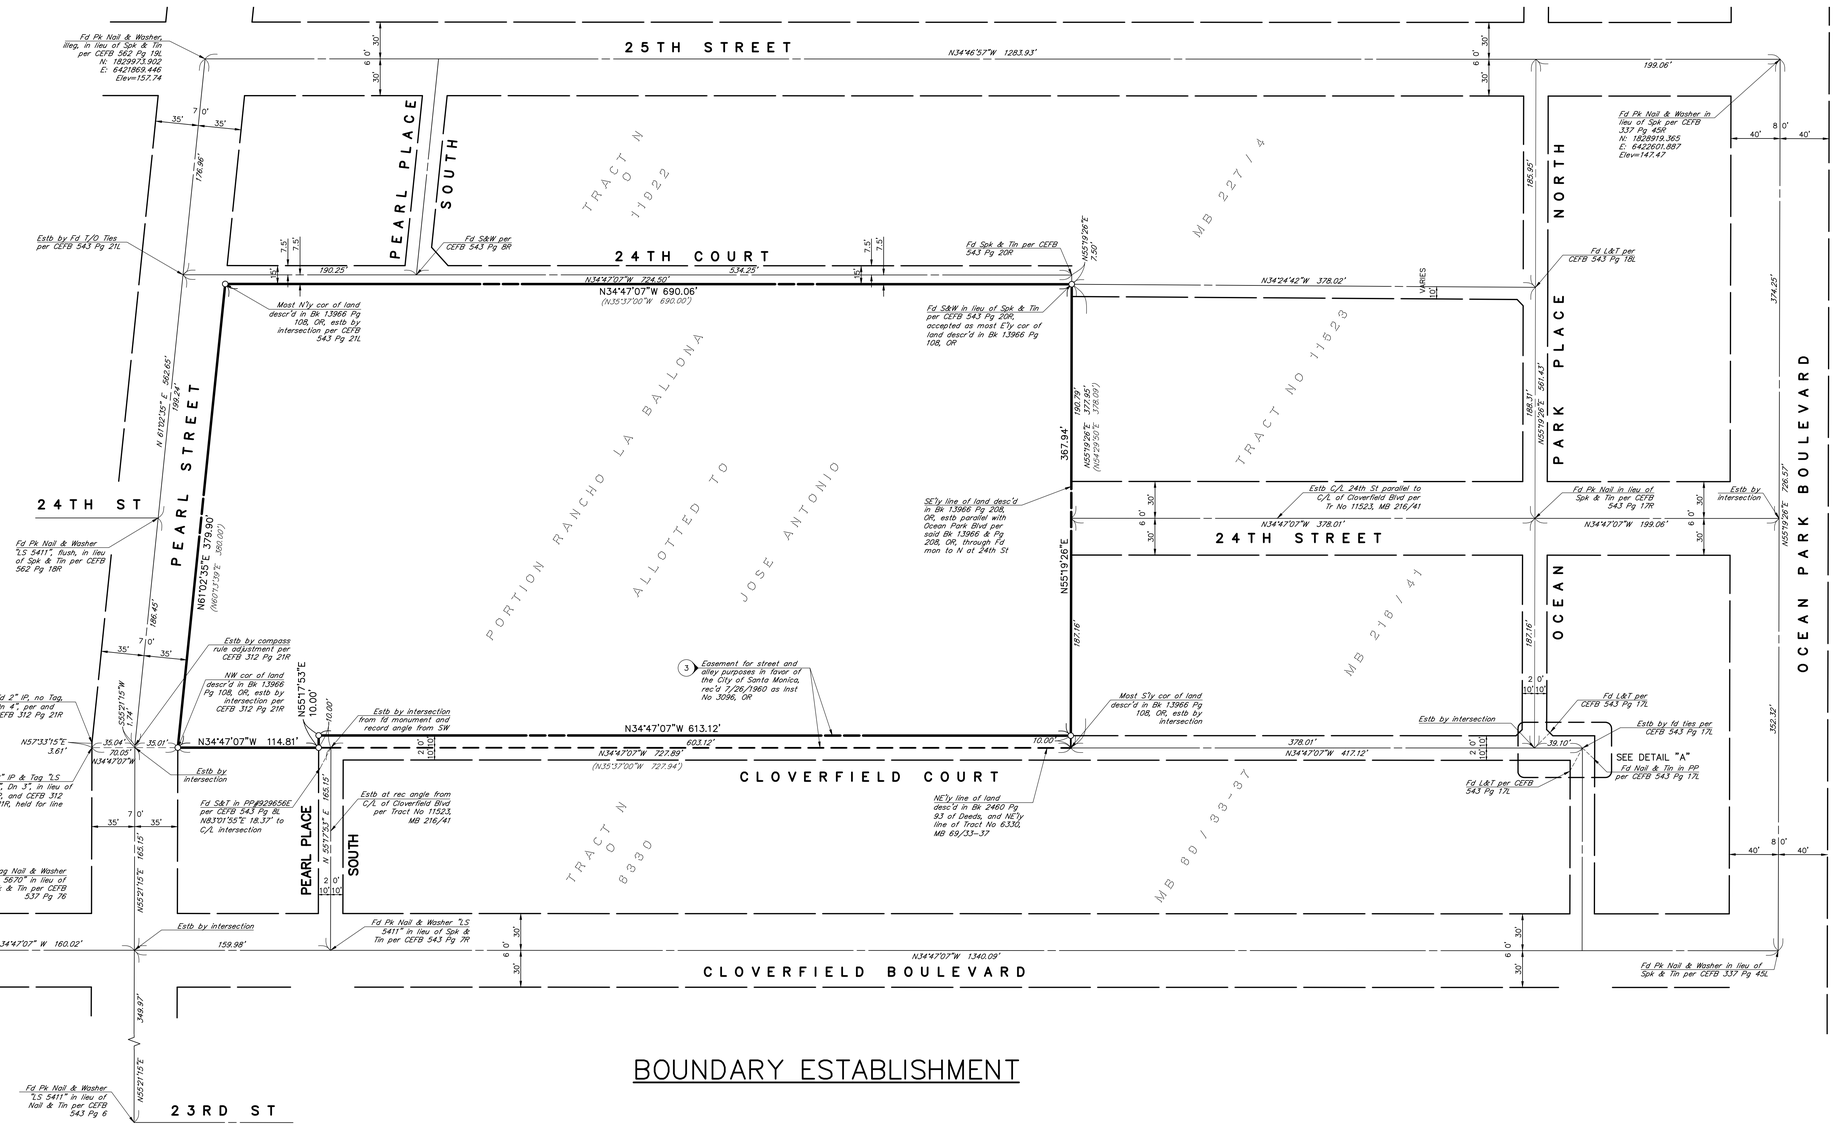

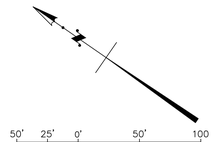

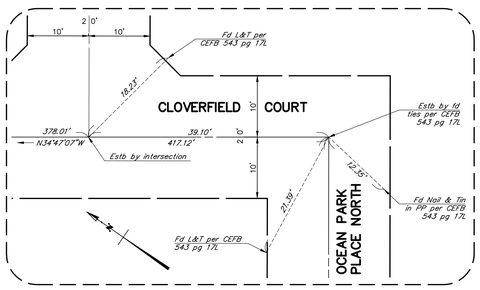

DETAIL "A"
NOT TO SCALE

BOUNDARY ESTABLISHMENT

SEAL: PROFESSIONAL LAND SURVEYOR — DANIEL L RAHE — No. 9425 — STATE OF CALIFORNIA

DESIGNED: CJG
DRAFTED: CJG
CHECKED: DLR

REV	DATE	DESCRIPTION	BY	APP'D

BENCHMARK: US NATIONAL GEODETIC SURVEY
PID NO: EW4180, EW1593, EW6821, EW4188, EW4106, EW 4113, EW4205, EW4212, AE1725, AE1722
NAVD 88 DATUM
SEE DESCRIPTION ON SHEET 1
ELEV. SEE SHEET 1 ADJUSTMENT SEE SHEET 1
PATH/PLOT DATE: Sept. 10, 2021 – 13:25:05 DWG Name: W:\SAN080100\09_GP\SAN080135\DESIGN\PLS\PL-DS01-GR.dwg Updated By: cinthya.garcia

PSOMAS
555 South Flower Street, Suite 4400
Los Angeles, CA 90071
(213) 223-1400 (213) 223-1444 fax
www.psomas.com

ALTA/NSPS LAND TITLE AND DESIGN SURVEY FOR:
SANTA MONICA - MALIBU UNIFIED SCHOOL DISTRICT
GRANT ELEMENTARY SCHOOL
IN THE CITY OF SANTA MONICA COUNTY OF LOS ANGELES STATE OF CALIFORNIA

DATE: SEPTEMBER 10, 2021
SCALE: NO SCALE
PROJECT NUMBER: ISAN080100 TASK 135
SHEET: 2 OF 4

I:\X-TB01-GR | X-BD01-GR |

10' 5' 0' 10' 20'

GRAPHIC SCALE
SCALE: 1" = 10'

24TH COURT

PEARL STREET

24TH

MATCH LINE SEE SHEET 4 TOP

2-STORY BUILDING

1 - STORY BUILDING

ASPHALT

CONC

GRASS

PLANTER

RET WALL W/CHLK FENCE

CHLK FENCE

WDN FENCE

GATE

RAMP

STAIRS

HANDRAIL

CANOPY

DRINKING FOUNDATION (2)

SHED

SEE SHEET 1

SEE SHEET 1

PSOMAS
555 South Flower Street, Suite 4400
Los Angeles, CA 90071
(213) 223-1400 (213) 223-1444 fax
www.psomas.com

SEAL
PROFESSIONAL LAND SURVEYOR
DANIEL L. RAHE
No. 9425
STATE OF CALIFORNIA

DESIGNED	CJG
DRAFTED	CJG
CHECKED	DLR

REV	DATE	DESCRIPTION	BY	APP'D

BENCHMARK
US NATIONAL GEODETIC SURVEY
PID NO: EW4180, EW1593, EW6821, EW4188, EW4106,
EW 4113, EW4205, EW4212, AE1725, AE1722
NAVD 88 DATUM
SEE DESCRIPTION ON SHEET 1

ELEV. SEE SHEET 1 ADJUSTMENT SEE SHEET 1

PATH/PLOT DATE
Sept. 10, 2021 - 13:24:52 DWG Name: W:\SANA080100\09_GR\SANA080135\DESIGN\PLT\PLT-0502-GR.dwg Updated By: cinthya.garcia

ALTA/NSPS LAND TITLE AND DESIGN SURVEY FOR:

SANTA MONICA - MALIBU UNIFIED SCHOOL DISTRICT

GRANT ELEMENTARY SCHOOL

IN THE CITY OF SANTA MONICA COUNTY OF LOS ANGELES STATE OF CALIFORNIA

DATE	SEPTEMBER 10, 2021
SCALE	1" = 10'
PROJECT NUMBER	ISANA080100 TASK 135
SHEET	3
OF	4

I-885

MATCH LINE SEE SHEET 3 BOTTOM

24TH STREET

GRAPHIC SCALE
SCALE: 1" = 10'

1 – STORY BUILDING

PLAYGROUND EQUIPMENT

SWINGS

SHED

CANOPY

RAMP

BENCH

GRASS

SCREEN WALL

ASPHALT

ASPH GRADE BREAK

PLANTER

OVERHANG

LANDING

CONC WALK

CHLK FENCE

PEARL PLACE

SEAL

PROFESSIONAL LAND SURVEYOR
DANIEL L. RAHE
No. 9425
STATE OF CALIFORNIA

DESIGNED	CJG
DRAFTED	CJG
CHECKED	DLR

REV	DATE	DESCRIPTION	BY	APP'D

BENCHMARK: US NATIONAL GEODETIC SURVEY
PID NO: EW4180, EW1593, EW6821, EW4188, EW4106, EW 4113, EW4205, EW4212, AE1725, AE1722
NAVD 88 DATUM
SEE DESCRIPTION ON SHEET 1

ELEV. SEE SHEET 1 ADJUSTMENT SEE SHEET 1

PATH/PLOT DATE: Sept. 10, 2021 – 13:24:52 DWG Name: W:\SANA080100\09_GR\SANA080135\DESIGN\PLT\PL-DSG2-GR.dwg Updated By: cinthya.garcia

PSOMAS
555 South Flower Street, Suite 4400
Los Angeles, CA 90071
(213) 223-1400 (213) 223-1444 fax
www.psomas.com

ALTA/NSPS LAND TITLE AND DESIGN SURVEY FOR:

SANTA MONICA - MALIBU UNIFIED SCHOOL DISTRICT

GRANT ELEMENTARY SCHOOL

IN THE CITY OF SANTA MONICA COUNTY OF LOS ANGELES STATE OF CALIFORNIA

DATE	SEPTEMBER 10, 2021
SCALE	1" = 10'
PROJECT NUMBER	SANA080100 TASK 135
SHEET	4
OF	4

| X-TB01-GR | X-0502-GR | X-U701-GR | X-B001-GR | V-DS01 | V-DTM01 |

May 5, 2008 002-11144-00-007

Ms. Virginia I. Hyatt
Purchasing Director
Santa Monica Malibu Unified School District
1651 Sixteenth Street
Santa Monica, California 90404-3891

Subject: Phase I Environmental Screening, Grant Elementary School, 2368 Pearl Street, Santa Monica, California

Dear Ms. Hyatt:

LFR Inc. (LFR) is pleased to present this Phase I environmental screening letter for the above-referenced property ("the Site"). The information presented in this letter is based on the results of information obtained from a site inspection, interviews with personnel familiar with the Site, local regulatory agency review, Santa Monica Malibu Unified School District (SMMUSD) files, and review of a database report compiled by Environmental Data Resources, Inc. (EDR).

Site Description

Grant Elementary School is located south of Pearl Street, between 25th Street and Cloverfield Boulevard. The Site consists of six relocatable classrooms located on an asphalt-paved playground on the west side of the Grant Elementary School campus. The approximately 5,760-square-foot Site is proposed to be developed with a two-story classroom building.

A site vicinity map and site location map have been included as Attachment A. Additionally, photographs collected during site reconnaissance activities conducted on November 16, 2007 by LFR representative Shauna Head are presented in Attachment B.

Current Use

The Site consists of an asphalt-paved surface on which six relocatable classrooms are situated. LFR observed a small shed at the west end of the Site. Landscaping including trees was observed at the west end of the Site, along the back end of the relocatable classrooms.

Historical Research

To evaluate historical use of the property, LFR reviewed Sanborn fire insurance maps, aerial photographs, topographic maps, and city directories (included as Attachment C).

714.444.0111 m
714.444.0117 f
3150 Bristol Street, Suite 250
Costa Mesa, California 92626-7324
Offices Nationwide
www.lfr.com

Sanborn Maps

LFR reviewed maps obtained from EDR dated 1950, 1965, and 1986. A brief summary of these maps is provided below.

The 1950 map depicts the Site developed with five classrooms. Additional school structures are located adjacent to the northwest, north, and northeast of the Site. Land adjacent to the west and south of the Site is undeveloped but is incorporated as a part of Grant Elementary School. The surrounding land consists of residential properties. A large parking lot is depicted approximately 0.10 mile east of the Site.

The 1965 map depicts one classroom at the northwest end of the Site. The remainder of the Grant Elementary School campus is similar to the previous map. Properties surrounding the Site remain relatively unchanged from the previous map.

The 1986 map depicts the Site and vicinity similar to the previous map. However, the parking lot previously depicted to the east of the Site has been developed with an apartment complex.

With the exception of former structures on the Site which may have contained lead-based paint (LFP; as they were present prior to the ban of LBP in the late 1970s/early 1980s) and termiticides (as they were present prior to the ban of chlorinated pesticides in the late 1980s), no environmental concerns were identified during a review of Sanborn maps.

Aerial Photographs

LFR reviewed aerial photographs of the Site that were received from EDR for the years 1928, 1938, 1947, 1956, 1965, 1976, 1989, 1994, and 2002. A brief summary of these aerial photographs is provided below.

The 1928 photograph depicts the Site as vacant land. A residential building is depicted at the west corner of the future school site. The surrounding properties appear to be either residential or vacant lots.

The 1938 photograph depicts the Site as vacant land. School related buildings are depicted adjacent to the north of the Site. The remainder of the school parcel is depicted as vacant land. The surrounding properties appear to be either residential or vacant lots. John Adams Middle School is depicted approximately 0.50 mile southwest of the Site.

The 1947 photograph depicts the Site as vacant land. Additional school related buildings are depicted northeast of the Site. Additional residential development is depicted on properties surrounding the Site. A parking lot is visible approximately 0.10 mile east of the Site. The Santa Monica Municipal Airport is depicted 0.60 mile southeast of the Site. Santa Monica City College

is visible adjacent to the northwest of John Adams Middle School, approximately 0.50 mile west of the Site.

The 1956 photograph depicts two structures on the Site that appear to be classrooms. A grass field is depicted adjacent to the southeast of the Site. Properties in the Site vicinity appear to be developed residentially. Pico Boulevard is depicted approximately 0.30 mile northwest of the Site, and commercial properties are visible adjacent to the north of Pico Boulevard.

The 1965 photograph is similar to the previous photograph. The Santa Monica Freeway is depicted approximately 0.60 mile northwest of the Site.

In the 1976 and 1989 photographs, the Site appears similar to the previous photograph. The grass field previously depicted adjacent to the southeast of the Site is no longer visible; however, trees are depicted to the southwest of the Site. The properties surrounding the Site remain unchanged from the previous photograph.

The 1994 photograph depicts additional structures on the Site. Properties surrounding the Site appear unchanged from the previous photograph.

In the 2002 photograph the Site is relatively unchanged from the previous photograph. What appears to be an asphalt-paved playground is depicted adjacent to the east of the Site, and a grass field is depicted adjacent to the southeast of the Site. The properties surrounding the Site remain relatively unchanged from the previous photograph.

With the exception of former structures mentioned previously, no environmental concerns were identified during a review of the aerial photographs.

Topographic Maps

LFR reviewed the following historical U.S. Geological Survey (USGS) topographic maps: the 1900 Los Angeles, California, 15-Minute Series; the 1934 Beverly Hills, California, 6-Minute Series; and the 1966 (with 1972 and 1981 photorevisions) and 1995 Beverly Hills, California, 7.5-Minute Series. A brief summary of these topographic maps is presented below.

The 1900 map depicts the Site as undeveloped land; however, the Site vicinity appears to be developed with residential streets. The Pacific Ocean is depicted approximately 2 miles southwest of the Site.

The 1934 map depicts the Site similar to the 1900 map. The Site is surrounded by numerous buildings which appear to be commercial and residential. The Santa Monica Municipal Airport is depicted approximately 0.60 mile southeast of the Site.

The 1966, 1972, 1981, and 1995 maps depict the Site as undeveloped land; however, based on the aerial photographs for the same time period, LFR believes that structures have been located at the Site since the mid-1950s. School related buildings are depicted adjacent to the north of the Site and northeast of the Site. The surrounding properties appear to be mostly residential. The Santa Monica Freeway is depicted approximately 0.60 mile northwest of the Site. An area of commercial buildings is visible north of the Santa Monica Freeway, approximately 1.0 mile northwest of the Site.

No environmental concerns were identified during a review of the topographic maps.

City Directories

LFR reviewed a historical city directory abstract from EDR that spans the years from 1920 to 2006 at approximately five-year intervals. There are no listings at the Site address prior to 1970, when Grant School is listed. Parents Infant Care Services and Santa Monica-Malibu Unified School District Elementary School are listed at the Site address in 1985. Grant Elementary School is listed at the Site address in 1991 and 2000.

Nearby address listings include numerous individuals and a few commercial properties.

Neighboring Properties

The Site is bounded on the north by classrooms; on the northeast and east by an asphalt-paved playground area; on the southeast and south by a grass field; and on the west by an asphalt-paved alley. Local overhead electric lines were observed along the alley adjacent to the west of the Site.

Local Agency Review

LFR requested and/or reviewed records for the school address from the following local regulatory agencies, and also reviewed records for the Site at the SMMUSD office.

California Regional Water Quality Control Board, Los Angeles Region (RWQCB)

LFR reviewed information from the State Water Resources Control Board (SWRCB) maintained for the state's RWQCBs on the Internet at http://www.geotracker.swrcb.ca.gov. The Site address is not listed. In addition, LFR received correspondence from the RWQCB's Spills, Leaks, Investigations, and Cleanup (SLIC) Unit stating that they did not have any records pertaining to investigations at the Site address.

Department of Toxic Substance Control (DTSC)

LFR requested information from the DTSC regarding the Site address. According to the DTSC, there are no records for the Site.

Los Angeles County Department of Environmental Health, Public Health Investigations (PHI)

LFR requested information from the PHI regarding the Site. According to the PHI, there are no records for the Site.

Santa Monica Malibu School District Files (SMMUSD)

LFR reviewed files for the Site at the SMMUSD offices in Santa Monica. No environmental documents relevant to the Phase I environmental screening were found.

EDR Database Review

An environmental database report prepared by EDR was reviewed for local, state, and federal listings for properties within the site vicinity. Regulatory database lists were reviewed for cases pertaining to leaking USTs and aboveground storage tanks (ASTs), hazardous waste sites, and abandoned sites within the specified radii of standards established by the American Society for Testing and Materials (ASTM).

Onsite

Grant Elementary is listed on the RCRA-SQG and FINDS databases. No violations are listed on the RCRA-SQG database, and the FINDS database is a pointer to other databases with more complete information and does not include any information.

Santa Monica-Malibu Unified School District is listed on the HAZNET database, which includes information obtained from the copies of hazardous waste manifests received each year by the DTSC. The database lists asbestos-containing waste, and is likely related to an abatement program conducted in the 1990s. No further information is provided.

Offsite

This section discusses sites that, based on proximity and/or location relevant to groundwater flow direction, may have the potential to impact the subject Site. No off-site facilities listed in the EDR report are anticipated to pose an environmental concern to the Site at this time.

Vicinity Review of Naturally Occurring Asbestos

Asbestos deposits can be found in many parts of California. The closest mapped rock outcrops that are likely to contain naturally occurring asbestos are located approximately 65 to 80 miles northwest of the Site in Santa Barbara County (DOC 2000, USGS 1969).

Based on the maps reviewed, outcrops of naturally occurring asbestos rocks are well beyond the10-mile criterion, a distance criterion defined in the "Interim Guidance, Naturally Occurring Asbestos (NOA) at School Sites" (DTSC 2004).

It should be noted that certain rocks, which sometimes have associated asbestos when metamorphosed, are shown within 10 miles of the Site on the *Geologic Map of the Topanga and Canoga Park (South ½) Quadrangles* (Dibblee 1992). However, these rocks are described as intrusive dikes and sills, and are not indicated as metamorphosed. Due to the lack of metamorphism, these rocks have a low probability of associated asbestos.

Based on these observations, the potential for naturally occurring asbestos to be present on the Site is considered low.

Opinion

Onsite

No evidence of specific on-site releases was identified during this Phase I environmental screening. However, LFR identified the following Site and school features from past activities that may have the potential to impact the Site:

- Based on the original date of construction for the site buildings, the potential exists for LBP, termiticides, and/or asbestos-containing materials (ACMs) to be present at the Site. It should be noted, however, that the Site was part of an asbestos abatement program conducted in the 1990s.

Offsite

A review of agency database information provided by EDR did not identify any off-site facilities that are likely to represent an environmental concern to the Site.

Conclusions and Recommendations

LFR has performed a Phase I environmental screening of the Site in accordance with our proposal to SMMUSD dated September 17, 2007. The findings and conclusions provided herein are based on information obtained from a site inspection, interviews with personnel familiar with the Site,

local regulatory agency review, SMMUSD files, and review of a database report compiled by EDR.

This Phase I environmental screening has identified one recognized environmental condition (REC) or other condition that would appear to require additional investigation prior to the Site being approved for school use:

- Due to the presence of former structures on the Site, DTSC will likely require sampling for lead and chlorinated pesticides in soil. DTSC typically requires lead sampling anytime a structure that was constructed prior to the ban of LBP in the late 1970s/early 1980s is present at a site as well as termiticide sampling anytime a structure that was constructed prior to the ban of chlorinated pesticides in the late 1980s.

This Phase I environmental screening identified the above condition that would appear to require additional investigation prior to the Site being approved for the proposed classroom construction. However, DTSC typically allows for sampling of these particular contaminants as part of a Phase I Addendum, thereby foregoing the traditional Preliminary Environmental Assessment (PEA) process.

If SMMUSD would like to continue considering this Site for potential school use, we recommend completion of a full Phase I Environmental Site Assessment (ESA) for the property, including collection of soil samples to address the potential for LBP and termiticides (in accordance with DTSC guidance) and forwarding the ESA and sampling results to the DTSC for their review and approval.

LFR appreciates this opportunity to provide consulting services to the SMMUSD. If you have any questions concerning this project, or would like to discuss other environmental concerns, please contact either of the undersigned at (714) 444-0111.

Sincerely,

Shauna Head
Staff Scientist

Stephanie M. Chute
Senior Toxicologist

Geological information related to naturally occurring asbestos (NOA) was reviewed by an LFR California Professional Geologist.

May 5, 2008

J. Scott Seyfried, P.G., C.HG. Date
Principal Hydrogeologist
California Professional Geologist No. 7374
California Certified Hydrogeologist No. 764



Attachments:
- Attachment A: Site Figures
  - Figure A-1 – Site Vicinity Map
  - Figure A-2 – Site Location Map
- Attachment B – Photographic Log
- Attachment C – Historical Information
  - C-1 – Sanborn Fire Insurance Maps
  - C-2 – Aerial Photographs
  - C-3 – Topographic Maps
  - C-4 – City Directories
- Attachment D – EDR Report

References

California Department of Conservation (DOC), Division of Mines and Geology. 2000. A General Location Guide for Ultramafic Rocks in California – Areas More Likely to Contain Naturally Occurring Asbestos.

Department of Toxic Substances Control (DTSC). 2004. Interim Guidance, Naturally Occurring Asbestos (NOA) at School Sites. Revised 9/24/04.

Dibblee, Thomas W. Jr. (Dibblee). 1991. Geologic Map of the Beverly Hills and Van Nuys (South ½) Quadrangles, Los Angeles County, California; Dibblee Geologic Foundation Map #DF-31. May.

———. 1992. Geologic Map of the Topanga and Canoga Park (South ½) Quadrangles, Los Angeles County, California; Dibblee Geologic Foundation Map #DF-35. June.

Environmental Data Resources, Inc. (EDR). 2007a. The EDR Radius Map with GeoCheck, Inquiry Number 02068110.2r. November 1.

———. 2007b. The EDR Aerial Photo Decade Package, Inquiry Number 2068110.5. November 2.

———. 2007c. The EDR Historical Topographic Map Report, Inquiry Number 2068110.4. November 2.

———. 2007d. Sanborn Map Report, Inquiry Number 2068110.3s. November 2.

———. 2007e. The EDR-City Directory Abstract, Inquiry Number 2068110.12. November 2.


United States Geological Survey (USGS). 1969. Geologic Map of California: Los Angeles Sheet, 1:250,000; compilation by Charles W. Jennings & Rudolph G. Strand.

ATTACHMENT A

Site Figures

Figure A-1

Site Vicinity Map

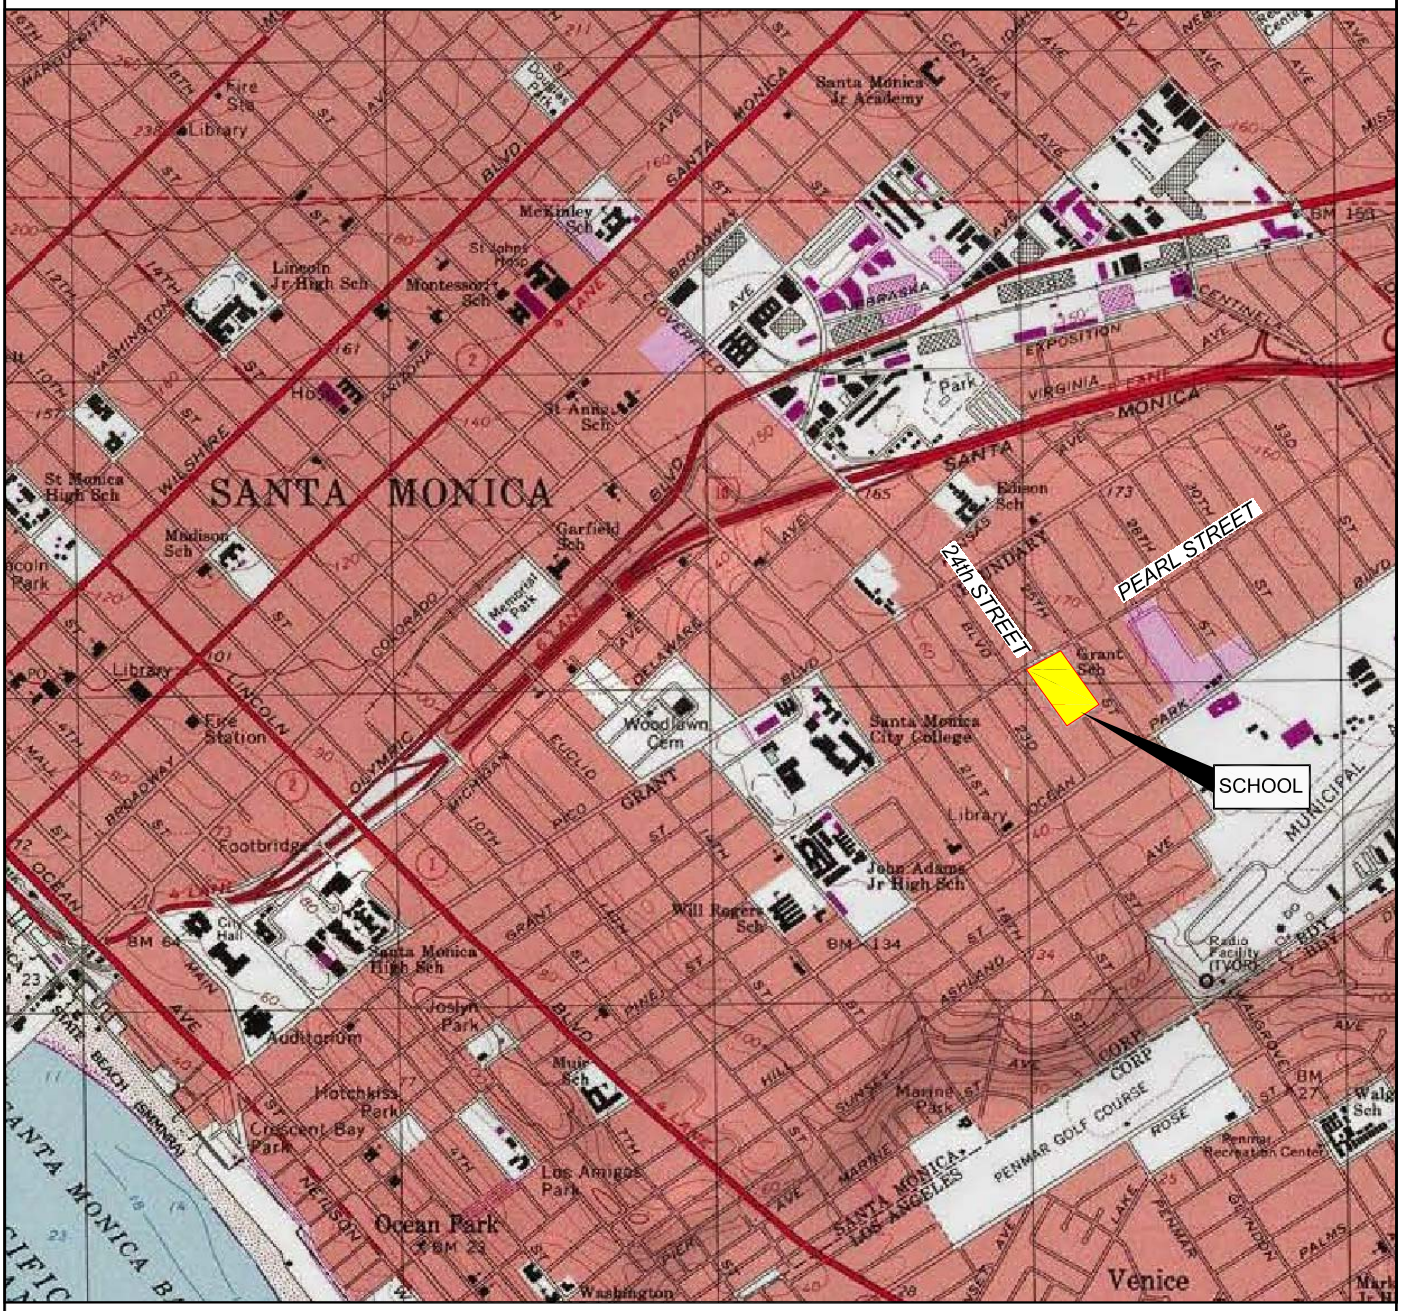

MAP SOURCE: National Geographic Holdings, TOPO! 2001, BEVERLY HILLS, CA., 1995.

N

0 1,000 2,000 4,000 feet

Vicinity Map

Grant Elementary School
2368 Pearl Street, Santa monica, CA - 002-11144-00-007


LFR

Figure 1

CM: K:\Data\Graphics\11000\11144\Santa Monica\007 Grant\002-11144-00-007 Vicinity Map.dwg [Layout1] 1/26/08 9:41am JDLoving XREFS:

Figure A-2

Site Location Map

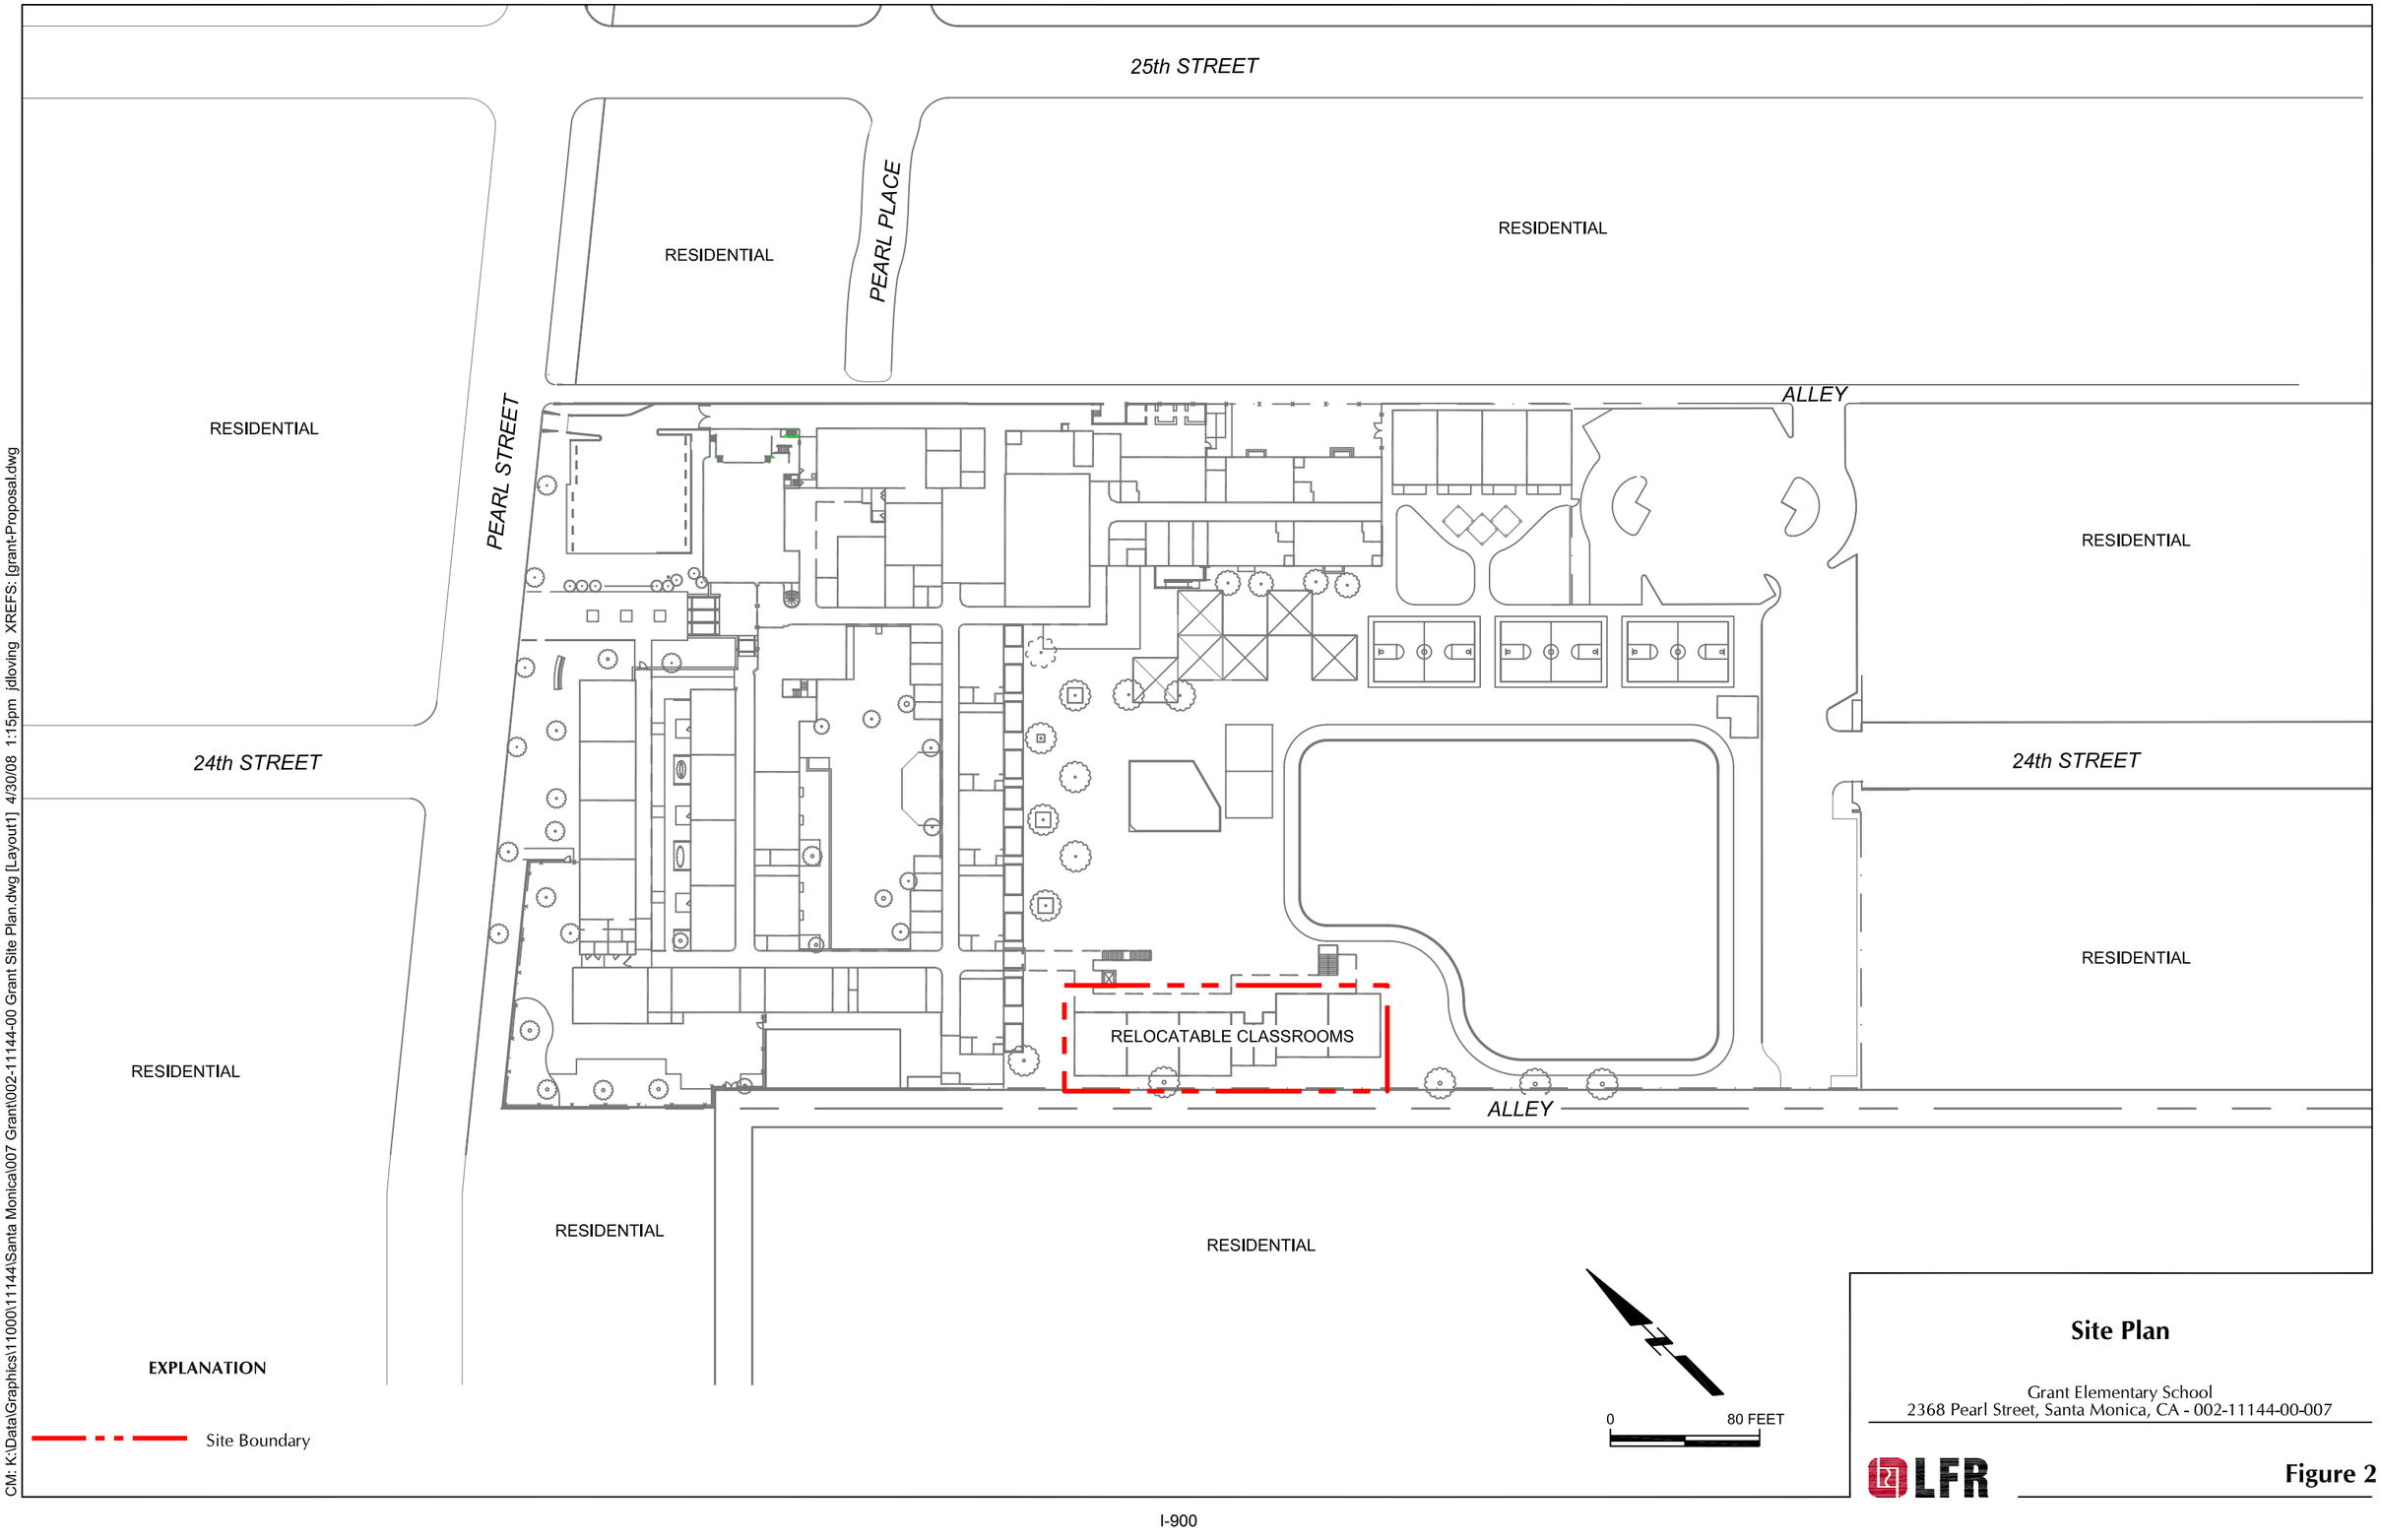

Site Plan

Grant Elementary School
2368 Pearl Street, Santa Monica, CA - 002-11144-00-007

LFR

Figure 2

CM: K:\Data\Graphics\11000\11144\Santa Monica\007 Grant\002-11144-00 Grant Site Plan.dwg [Layout1] 4/30/08 1:15pm jdloving XREFS: [grant-Proposal.dwg

Converse Consultants
Geotechnical Engineering
Environmental & Groundwater Science
Inspection & Testing Services

GEOTECHNICAL INVESTIGATION REPORT

LIBRARY AND CLASSROOM RENOVATIONS PROJECT
GRANT ELEMENTARY SCHOOL
2368 PEARL STREET
SANTA MONICA, LOS ANGELES COUNTY, CALIFORNIA 90405

CONVERSE PROJECT NO. 21-31-226-02

Prepared For:
SANTA MONICA-MALIBU UNIFIED SCHOOL DISTRICT
Mr. Michael Burke
Architect/Design Manager
Facility Improvement Projects
2828 4th Street
Santa Monica, California 90405

Presented By:
CONVERSE CONSULTANTS
717 South Myrtle Avenue
Monrovia, California 91016
626-930-1200

December 9, 2021

Converse Consultants
75 Years of Dedication in Geotechnical Engineering & Consulting, Environmental & Groundwater Science, Materials Testing & Inspection Services

December 9, 2021

Mr. Michael Burke
Architect/Design Manager
Facility Improvement Projects
Santa Monica-Malibu Unified School District
2828 4th Street
Santa Monica, California 90405

Subject: **GEOTECHNICAL INVESTIGATION REPORT**
Library and Classroom Renovations Project
Grant Elementary School
2368 Pearl Street, Santa Monica, Los Angeles County, California 90405
Santa Monica-Malibu Unified School District
Converse Project No. 21-31-226-02

Dear Mr. Burke:

Enclosed is the Geotechnical Investigation Report prepared by Converse Consultants (Converse) for the Library and Classroom Renovations Project within Grant Elementary School in Santa Monica, California. The purpose of the investigation was to evaluate the site conditions and generate a report for design purposes, consistent with the 2019 edition of California Building Code (CBC), Title 24, Chapter 16; Earthquake Design, Chapter 18A, Foundation and Retaining Wall; Appendix Chapter 33, Excavation and Grading; Part 1' section 4-317 (e) and CGS Note 48-Checklist for the review of Geologic/Seismic Reports for California Public Schools, Hospitals and Essential Services Buildings for new and existing (retrofit/modernization) buildings.

Based on our field exploration, laboratory testing, geological evaluation, and geotechnical analysis, the proposed project is considered feasible from a geotechnical standpoint, provided the recommendations presented in this report are implemented during design and construction.

We appreciate the opportunity to be of continued service to the Santa Monica Malibu Unified School District. If you should have any questions, please do not hesitate to contact us at (626) 930-1200.

Sincerely,

CONVERSE CONSULTANTS

Siva K. Sivathasan, PhD, PE, GE, DGE, QSD, F. ASCE
Senior Vice President/Principal Engineer

REGISTERED PROFESSIONAL ENGINEER
KATHIRAVETPILLAI SIVATHASAN
No. 2708
Exp. 6-30-22
GEOTECHNICAL
STATE OF CALIFORNIA

PROFESSIONAL CERTIFICATION

This report for the Library and Classroom Renovation Project located within Grant Elementary School in Santa Monica, California, has been prepared by the staff of Converse under the professional supervision of the individuals whose seals and signatures appear hereon.

The findings, recommendations, specifications, or professional opinions contained in this report were prepared in accordance with generally accepted professional engineering and engineering geologic principles and practice in this area of Southern California. There is no warranty, either expressed or implied.

In the event that changes to the property occur, or additional, relevant information about the property is brought to our attention, the conclusions contained in this report may not be valid unless these changes and additional relevant information are reviewed, and the recommendations of this report are modified or verified in writing.



Edmond V. Babayan, PE
Project Engineer



Mark B. Schluter, PG, CEG, CHG
Senior Engineering Geologist



Siva K. Sivathasan, PhD, PE, GE, DGE, QSD, F. ASCE
Senior Vice President/Principal Engineer

EXECUTIVE SUMMARY

The following is a summary of our geotechnical investigation, conclusions and recommendations as presented in the body of this report. Please refer to the appropriate sections of the report for complete conclusions and recommendations. In the event of a conflict between this summary and the report, or an omission in the summary, the report shall prevail.

- The proposed project will focus upon the redevelopment of the Grant Elementary School campus consisting of the renovation of an existing library and classroom building along with additional modifications to an existing outdoor landscaped garden area.

- The project site is located within the existing Grant Elementary School at 2368 Pearl Street in the City of Santa Monica, Los Angeles County, California. The proposed areas of development within the school are relatively level with no pronounced changes in grade elevations. The topography of the overall school site gradually descends towards the south with surface elevations ranging from approximately 153 feet to 147 feet relative to mean-sea-level (MSL). The site is bounded by Pearl Street to the north, 24th Court to the east, single-family residential properties to the south, and Pearl Place to the south. The site coordinates are: North latitude: 34.01886 degrees, West longitude: 118.46135 degrees.

- A total of three (3) exploratory borings (BH-1 through BH-3) were manually excavated on November 11, 2021 using 4-inch diameter hand-auger equipment. The borings were advanced to depths ranging from 6 to 21 feet below the existing ground surface (bgs). Each boring was visually logged by a Converse engineer and sampled at regular intervals and at changes in subsurface soils.

- The geologic materials encountered during site exploration consist of artificial fill and natural alluvial soils. The artificial fill was identified within all of the brings to depths ranging from 2 to 3 feet below the existing ground surface. The fill materials encountered consisted primarily of silty sand with minor clay. The alluvial soils below the fill consist of poorly graded silty sand with trace amounts of clay.

- Groundwater was not encountered during subsurface exploration to a maximum excavated depth of 21 feet bgs. Based on review of Historically Highest Groundwater Map, Plate No. 1.2, in the Seismic Hazard Zone report for the Beverly Hills 7.5-Minute Quadrangle, Los Angeles County, California, published by the California Department of Conservation, Division of Mines and Geology (CDMG) in 1998, the historic high groundwater level of about 40 feet below the ground surface was noted from wells and soil borings information in the vicinity of the site.

- The project site is not located within a currently designated State of California Earthquake Fault Zone for surface fault rupture. No surface faults are known to project through or towards the site.

- The site is not located within a mapped potential liquefaction zone per the State of California Earthquake Zones of Required Investigation Map for the Beverly Hills Quadrangle (2018) as shown in Figure No. 7, *Seismic Hazard Zones Map*.

- The surficial site soils exhibit a “very low” expansive potential. Mitigation for expansive soil is not considered necessary for slabs, foundations and pavements.

- The pH value, chloride content, and concentration of water-soluble sulfates of the site soils obtained from corrosion testing indicate that the soils are in the non-corrosive range. The saturated resistivity of the site soils is in the corrosive range to ferrous metals.

- The earth materials at the site should be excavatable with conventional heavy-duty earth moving equipment. Earthwork should be performed with suitable equipment for gravelly materials.

- Excavated on-site materials should cleaned of all organics, deleterious materials, debris and oversize rocks and then moisture conditioned and mixed for re-use as compacted fill. All fill placed at the project site should be compacted to at least 90 percent of the laboratory maximum dry densities as determined by ASTM Standard D1557 test method unless a higher compaction is specified herein.

- Shallow foundations including continuous and isolated footings are considered suitable for structural support provided the recommendations in this report are incorporated into the project plans and specifications and are followed during construction.

- For miscellaneous structures (e.g. signs, perimeter fencing, short retaining walls, etc.), shallow foundations bearing upon newly compacted fill or competent native soils may be utilized.

Results of our investigation indicate that the site is suitable from a geotechnical standpoint for the proposed development, provided that the recommendations contained in this report are incorporated into the design and construction of the project.

If any changes are made to the proposed development, as understood and outlined in this report, the conclusions and recommendations contained in this report may not be valid unless these changes have been reviewed, and the recommendations of this report are modified or verified in writing.

TABLE OF CONTENTS

1.0 INTRODUCTION 1

2.0 SITE AND PROJECT DESCRIPTION 1

3.0 SCOPE OF WORK 1

3.1 Site Reconnaissance 2
3.2 Subsurface Exploration 2
3.3 Laboratory Testing 2
3.4 Engineering Analyses and Report 3

4.0 GEOLOGIC CONDITIONS 3

4.1 Regional Geology 3
4.2 Subsurface Profile 4
4.3 Groundwater 4
4.4 Subsurface Variations 4

5.0 FAULTING AND SEISMIC HAZARDS 4

5.1 Seismic Characteristics of Nearby Faults 5
5.2 Surface Fault Rupture 6
5.3 Liquefaction and Seismically-Induced Settlement 6
5.4 Lateral Spreading 7
5.5 Seismically-Induced Slope Instability 7
5.6 Earthquake-Induced Flooding 7
5.7 Tsunami and Seiches 7
5.8 Volcanic Eruption Hazard 8

6.0 SEISMIC ANALYSIS 8

6.1 CBC Seismic Design Parameters 8
6.2 Site-Specific Seismic Parameters 8

7.0 EARTHWORK RECOMMENDATIONS 9

7.1 General Evaluation 9
7.2 Over-Excavation 9
7.3 Structural Preparation 10
7.4 Engineered Fill 11
7.5 Excavatability 11
7.6 Expansive Soils 11
7.7 Trench Zone Backfill 12
7.8 Shrinkage and Subsidence 13

8.0 DESIGN RECOMMENDATIONS 13

8.1 Shallow Foundations 14
8.2 Slabs-on-Grade 15
8.3 Modulus of Subgrade Reaction 15
8.4 Lateral Earth Pressure 15
8.5 Soil Corrosivity Evaluation 16
8.6 Flexible Pavement 18
8.7 Rigid Pavement 18
8.8 Site Drainage 19

9.0 CONSTRUCTION RECOMMENDATIONS 20

9.1 GENERAL 20
9.2 TEMPORARY EXCAVATIONS 20
9.3 SLOT CUT RECOMMENDATIONS 21
9.4 SHORING DESIGN 21
9.5 GEOTECHNICAL SERVICES DURING CONSTRUCTION 23

10.0 CLOSURE 24

11.0 REFERENCES 24

TABLES

Page Number
Table No. 1, Summary of Regional Faults 5
Table No. 2, CBC Mapped Seismic Design Parameters 8
Table No. 3, 2019 CBC Site-Specific Seismic Parameters 9
Table No. 4, Lateral Earth Pressures for Retaining Wall Design 16
Table No. 5, Correlation Between Resistivity and Corrosion 17
Table No. 6, Flexible Pavement Structural Sections 18
Table No. 7, Rigid Pavement Structural Sections 19
Table No. 8, Slope Ratios for Temporary Excavation 20
Table No. 9, Lateral Earth Pressures for Temporary Shoring 21

FIGURES

Following Page Number
Figure No. 1, Site Location Map 1
Figure No. 2, Approximate Boring Locations 1
Figure No. 3, Regional Geologic Map 3
Figure No. 4, Geologic Cross-Section A-A' 4
Figure No. 5, Epicenter Map of Southern California Earthquakes (1800-1999) 6
Figure No. 6, Southern California Regional Fault Map 6
Figure No. 7, Seismic Hazard Zones Map 7
Figure No. 8, Lateral Earth Pressures for Temporary Braced Excavation 22
Figure No. 9, Lateral Earth Pressures on Temporary Cantilever Wall 22

APPENDICES

Appendix A ..... Field Exploration
Appendix B ..... Laboratory Testing Program
Appendix C ..... Earthwork Specifications
Appendix D ..... Seismic Hazard Analysis Results

1.0 INTRODUCTION

This report contains the findings and recommendations of the geotechnical investigation performed at the site of the Library and Classroom Renovation Project located at Grant Elementary School in Santa Monica, California, as shown on Figure No. 1, *Site Location Map*.

The purpose of the investigation was to evaluate the subsurface soil conditions and provide geotechnical recommendations for the design and construction of the proposed project, consistent with the 2019 edition of California Building Code (CBC), Title 24, Chapter 16; Earthquake Design, Chapter 18A, Foundation and Retaining Wall; Appendix Chapter 33, Excavation and Grading; Part 1' section 4-317 (e) and CGS Note 48-Checklist for the review of Geologic/Seismic Reports for California Public Schools, Hospitals and Essential Services Buildings for new and existing (retrofit/modernization) buildings.

This report is written for the project described herein and is intended for use solely by the Santa Monica Malibu Unified School District, Grant Elementary School, and its design team. It should not be used as a bidding document but may be made available to potential contractors for information on factual data only. For bidding purposes, the contractors should be responsible for making their own interpretation of the data contained in this report.


2.0 SITE AND PROJECT DESCRIPTION

The project site is located within Grant Elementary School at 2368 Pearl Street in the City of Santa Monica, California. The proposed areas of development within the school are relatively level with no pronounced changes in grade elevations. The topography of the overall site as gradually descends towards the south with surface elevations ranging from approximately 153 feet to 147 feet relative to mean-sea-level (MSL). The site is bounded by Pearl Street to the north, 24th Court to the east, single-family residential properties to the south, and Pearl Place to the south. The site coordinates are North latitude: 34.01886 degrees, West longitude: 118.46135 degrees.

The proposed project will focus upon the redevelopment of the Grant Elementary School buildings consisting of the renovation of an existing library and classroom building along with additional modifications to an existing outdoor landscaped garden area as shown on Figure No. 2, *Approximate Boring Locations.* The structural loads are anticipated to be low.

3.0 SCOPE OF WORK

The scope of our work for the investigation included a site reconnaissance, subsurface exploration laboratory testing, engineering analyses, and preparation of this report.

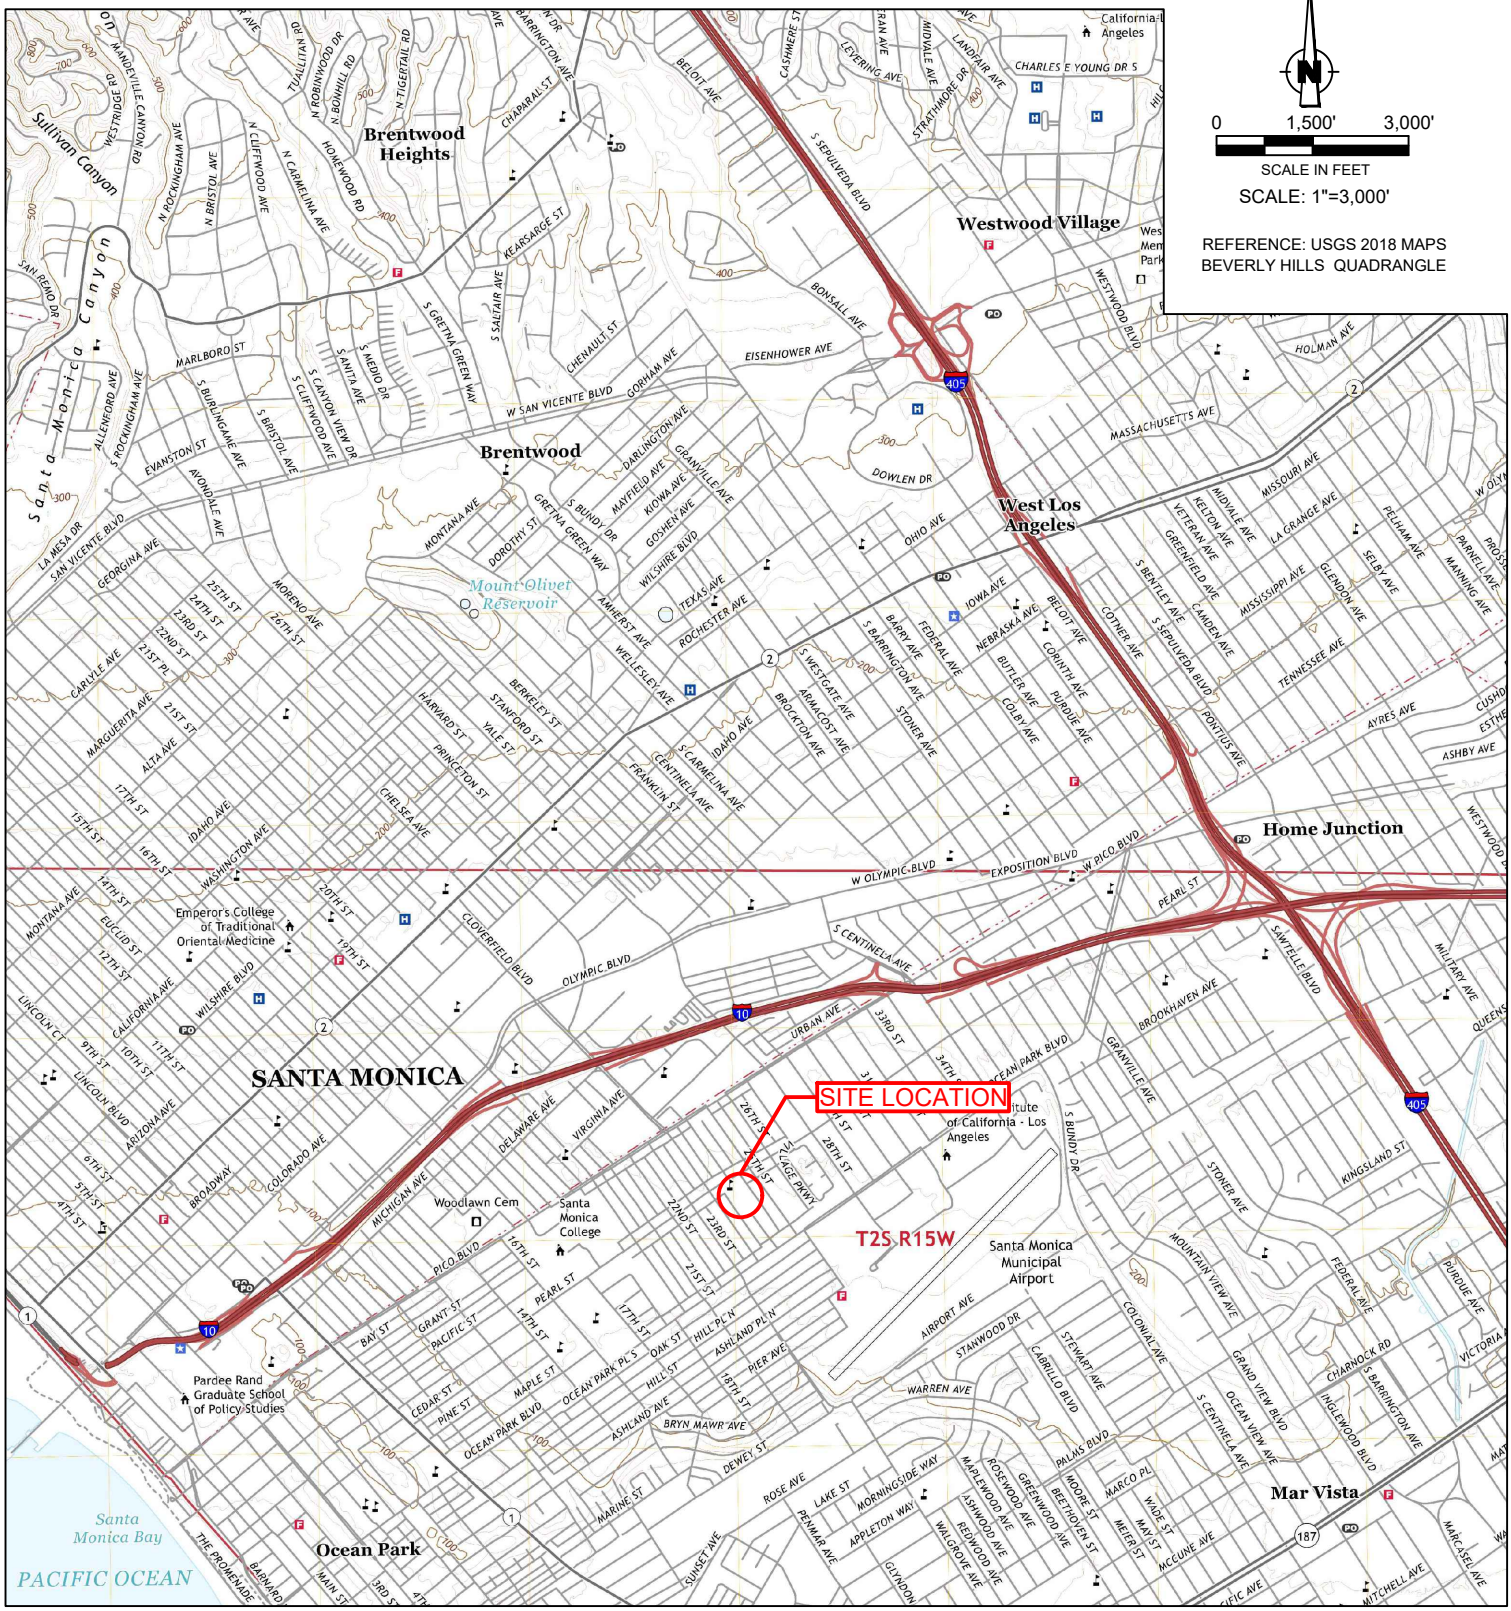

I:\ACADDRAWINGS\21\31\226\02\No.1_21-31-226-02_sitelocation.dwg

SITE LOCATION MAP


Library and Classroom Renovations Project
Grant Elementary School
2368 Pearl Street, Santa Monica,
Los Angeles County,California 90405
Santa Monica-Malibu Unified School District

Project No.
21-31-226-02

Figure No.
1

Converse Consultants

I-909

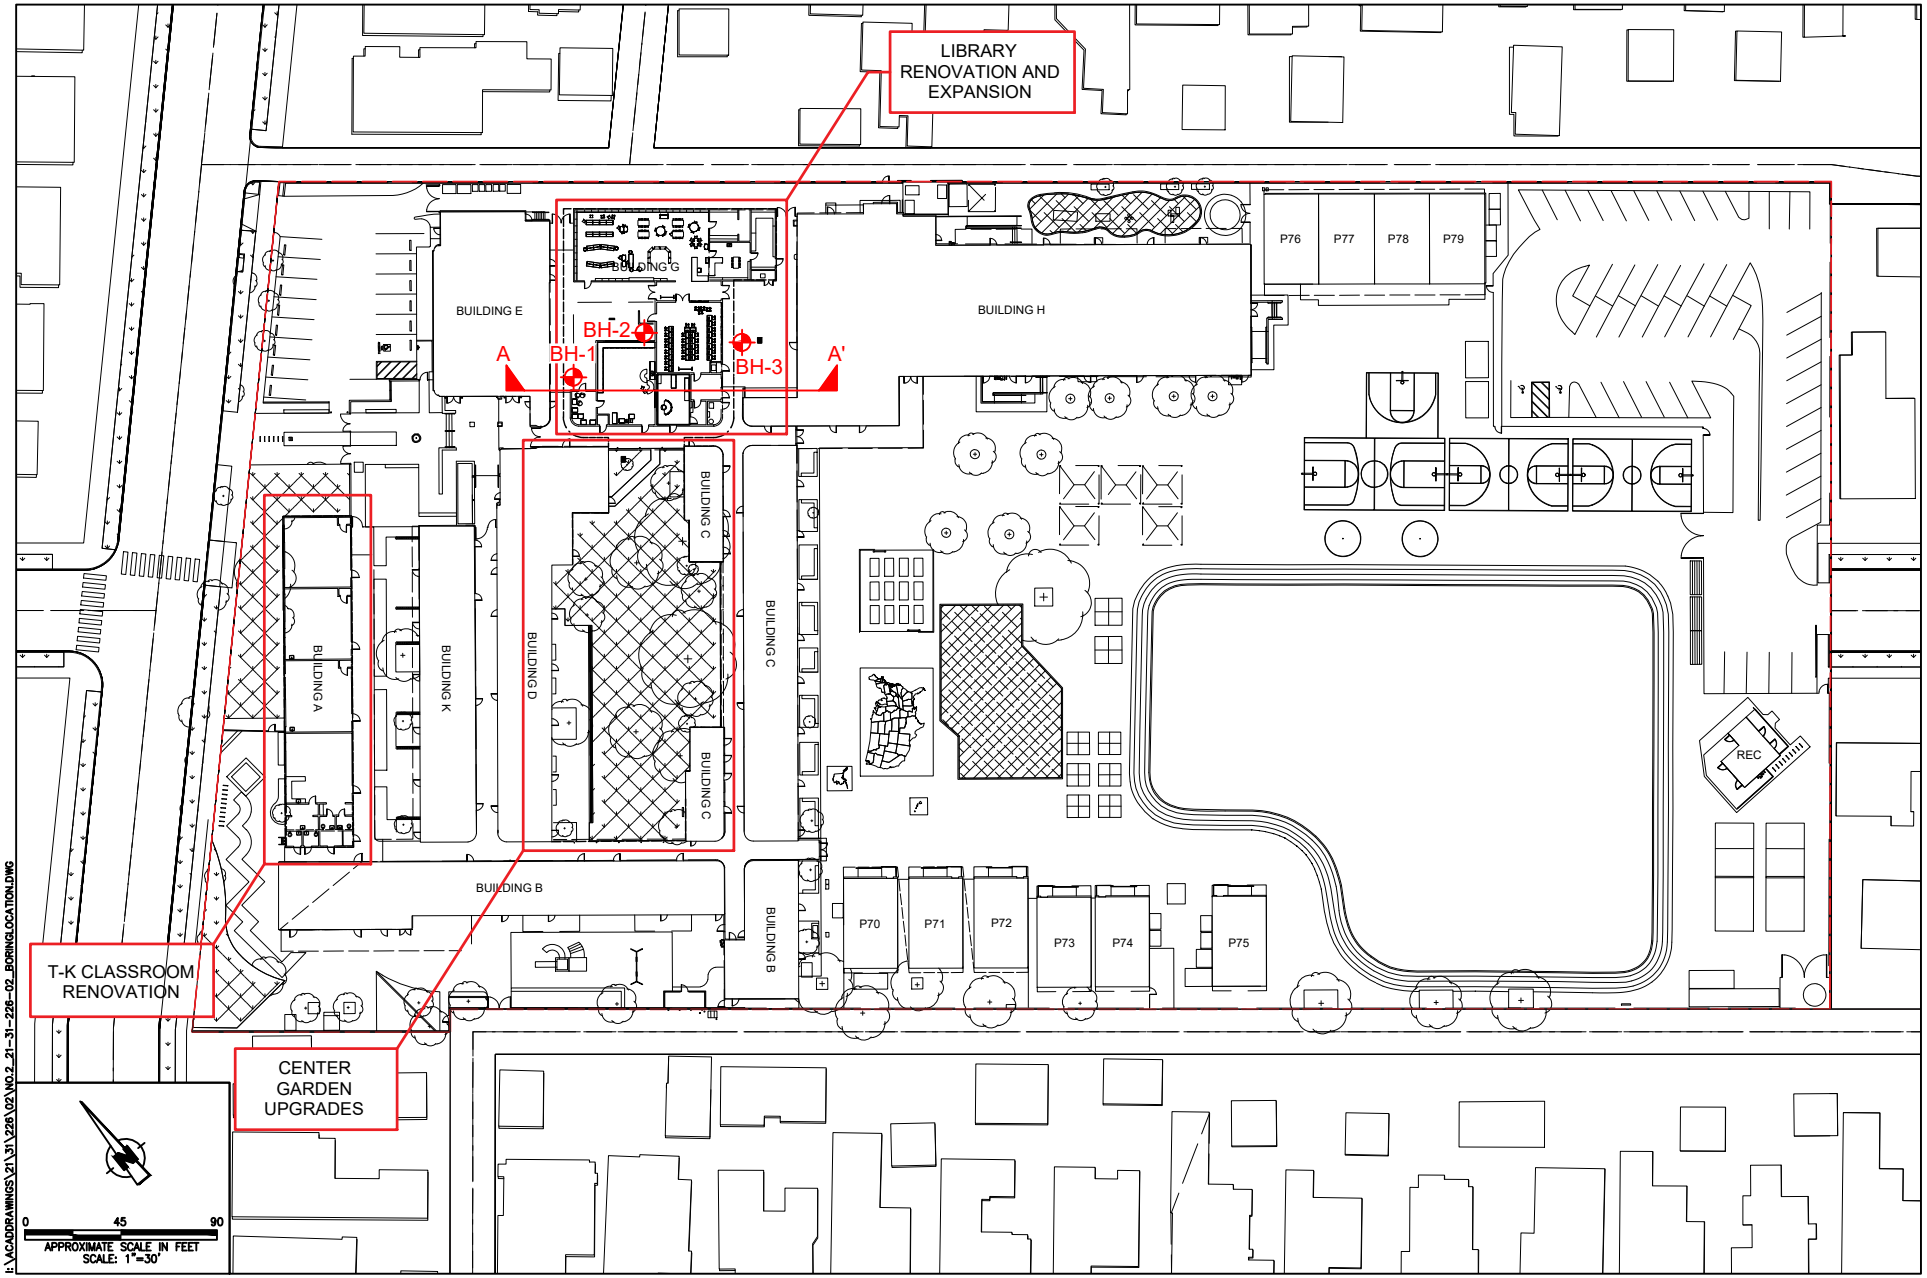

APPROXIMATE BORING LOCATIONS

Converse Consultants

I-910

Library and Classroom Renovations Project
Grant Elementary School
2368 Pearl Street, Santa Monica, Los Angeles County, California 90405
Santa Monica-Malibu Unified School District

Project No. 21-31-226-02

Figure No. 2

3.1 Site Reconnaissance

During site reconnaissance conducted on November 2, 2021, the surface conditions were noted, and the locations of the borings were determined. The borings were located using existing boundary features as a guide and should be considered accurate only to the degree implied by the method used. Underground Service Alert (USA) of Southern California was notified of our proposed exploration locations at least 48 hours prior to initiation of the subsurface field work.

3.2 Subsurface Exploration

A total of three (3) exploratory borings (BH-1 through BH-3) were conducted within the project site on November 11, 2021. Initially, it was planned for the borings to be drilled within the locations of the proposed improvements utilizing a track-mounted limited access drilling rig. However, due to the limited space at the site, the drilling contractor could not access the boring locations. As a result, the borings were advanced using manual hand auger equipment. The maximum depth of exploration was initially set for 30 feet below the existing ground surface (bgs). This depth could not be reached due to the site access restrictions for the drilling rig. Thus, the exploration depths ranged from 6 to 21 feet below the existing ground surface using 4-inch diameter hand augers. Each boring was visually logged by a Converse engineer and sampled at regular intervals and at changes in subsurface soil conditions. Detailed descriptions of the field exploration and sampling program are presented in Appendix A, *Field Exploration*.

Undisturbed ring samples and representative bulk samples of the on-site soils were obtained for laboratory testing. Once the explorations were completed, the borings were backfilled with soil cuttings, tamped and capped to match surface conditions. The approximate locations of the exploratory borings are shown in Figure No. 2, *Approximate Boring Locations.*

3.3 Laboratory Testing

Representative samples of the site soils were tested in the laboratory to aid in classification and to evaluate relevant engineering properties. The tests performed included:

- In Situ Moisture Contents and Dry Densities (ASTM Standard D2216)
- Grain-Size Analysis (ASTM D422)
- Passing Sieve No. 200 (ASTM D1140)
- Direct Shear (ASTM Standard D3080)
- Maximum dry density and optimum-moisture content relationship (ASTM Standard D1557)
- Expansion Index (ASTM Standard D4829)

- Collapse Potential (ASTM Standard D5333)
- Soil Corrosivity Tests (Caltrans 643, 422, 417, and 532)
- R-value (California Test 301)

For a description of the laboratory test methods and test results, see Appendix B, *Laboratory Testing Program*.

3.4 Engineering Analyses and Report


Data obtained from the exploratory fieldwork and laboratory testing were analyzed and evaluated. Geotechnical analyses of the compiled data were performed, and this report was prepared to present the findings, conclusions and recommendations for the proposed project.

4.0 GEOLOGIC CONDITIONS

4.1 Regional Geology

The site is located in the northwest portion of the Los Angeles Basin along the northern boundary of the Peninsular Ranges geomorphic province and the southern margin of the Transverse Ranges geomorphic province. The Los Angeles basin is situated at the junction of two major convergent fault systems. The first group includes the northwest-trending high angle strike slip faults of the San Andreas system projecting northward from the northern terminus of the Peninsular Ranges province. Faults in this group include the Palos Verdes, Newport-Inglewood, Whittier-Elsinore, San Jacinto and San Andreas fault zones. The second group includes the east-west trending low angle reverse or reverse-oblique faults bounding the southern margin of the Transverse Ranges province. Faults in this group include the Malibu-Santa Monica, Hollywood, Raymond and Sierra Madre fault zones. The Los Angeles basin is bounded by active faults on all sides and is underlain by buried thrust fault zones. The seismic hazard for the Los Angeles basin is high.

The Los Angeles basin is a subsiding structural depression that has accumulated as much as 10,000 feet of sediments since Middle Miocene time, about 10 million years ago. Older sediments have been indurated by deep burial and deformed by folding and faulting. The geologic map of the site vicinity is shown on Figure No. 3, *Regional Geologic Map*. At the site location, it is estimated that pre-Quaternary sedimentary formations lie at least 350 to 400 feet below ground surface. Overlying those formations are younger relatively less deformed, sub-horizontally stratified, Quaternary aged sediments varying from marine sands, wind-blown dune deposits to alluvial sands, gravely sands, silts and clays. The shallowest sediments in the site vicinity are Quaternary (< 11,000 years old) fan deposits (CDMG, 1998) that were laid down by streams flowing south from the Santa Monica Mountains.

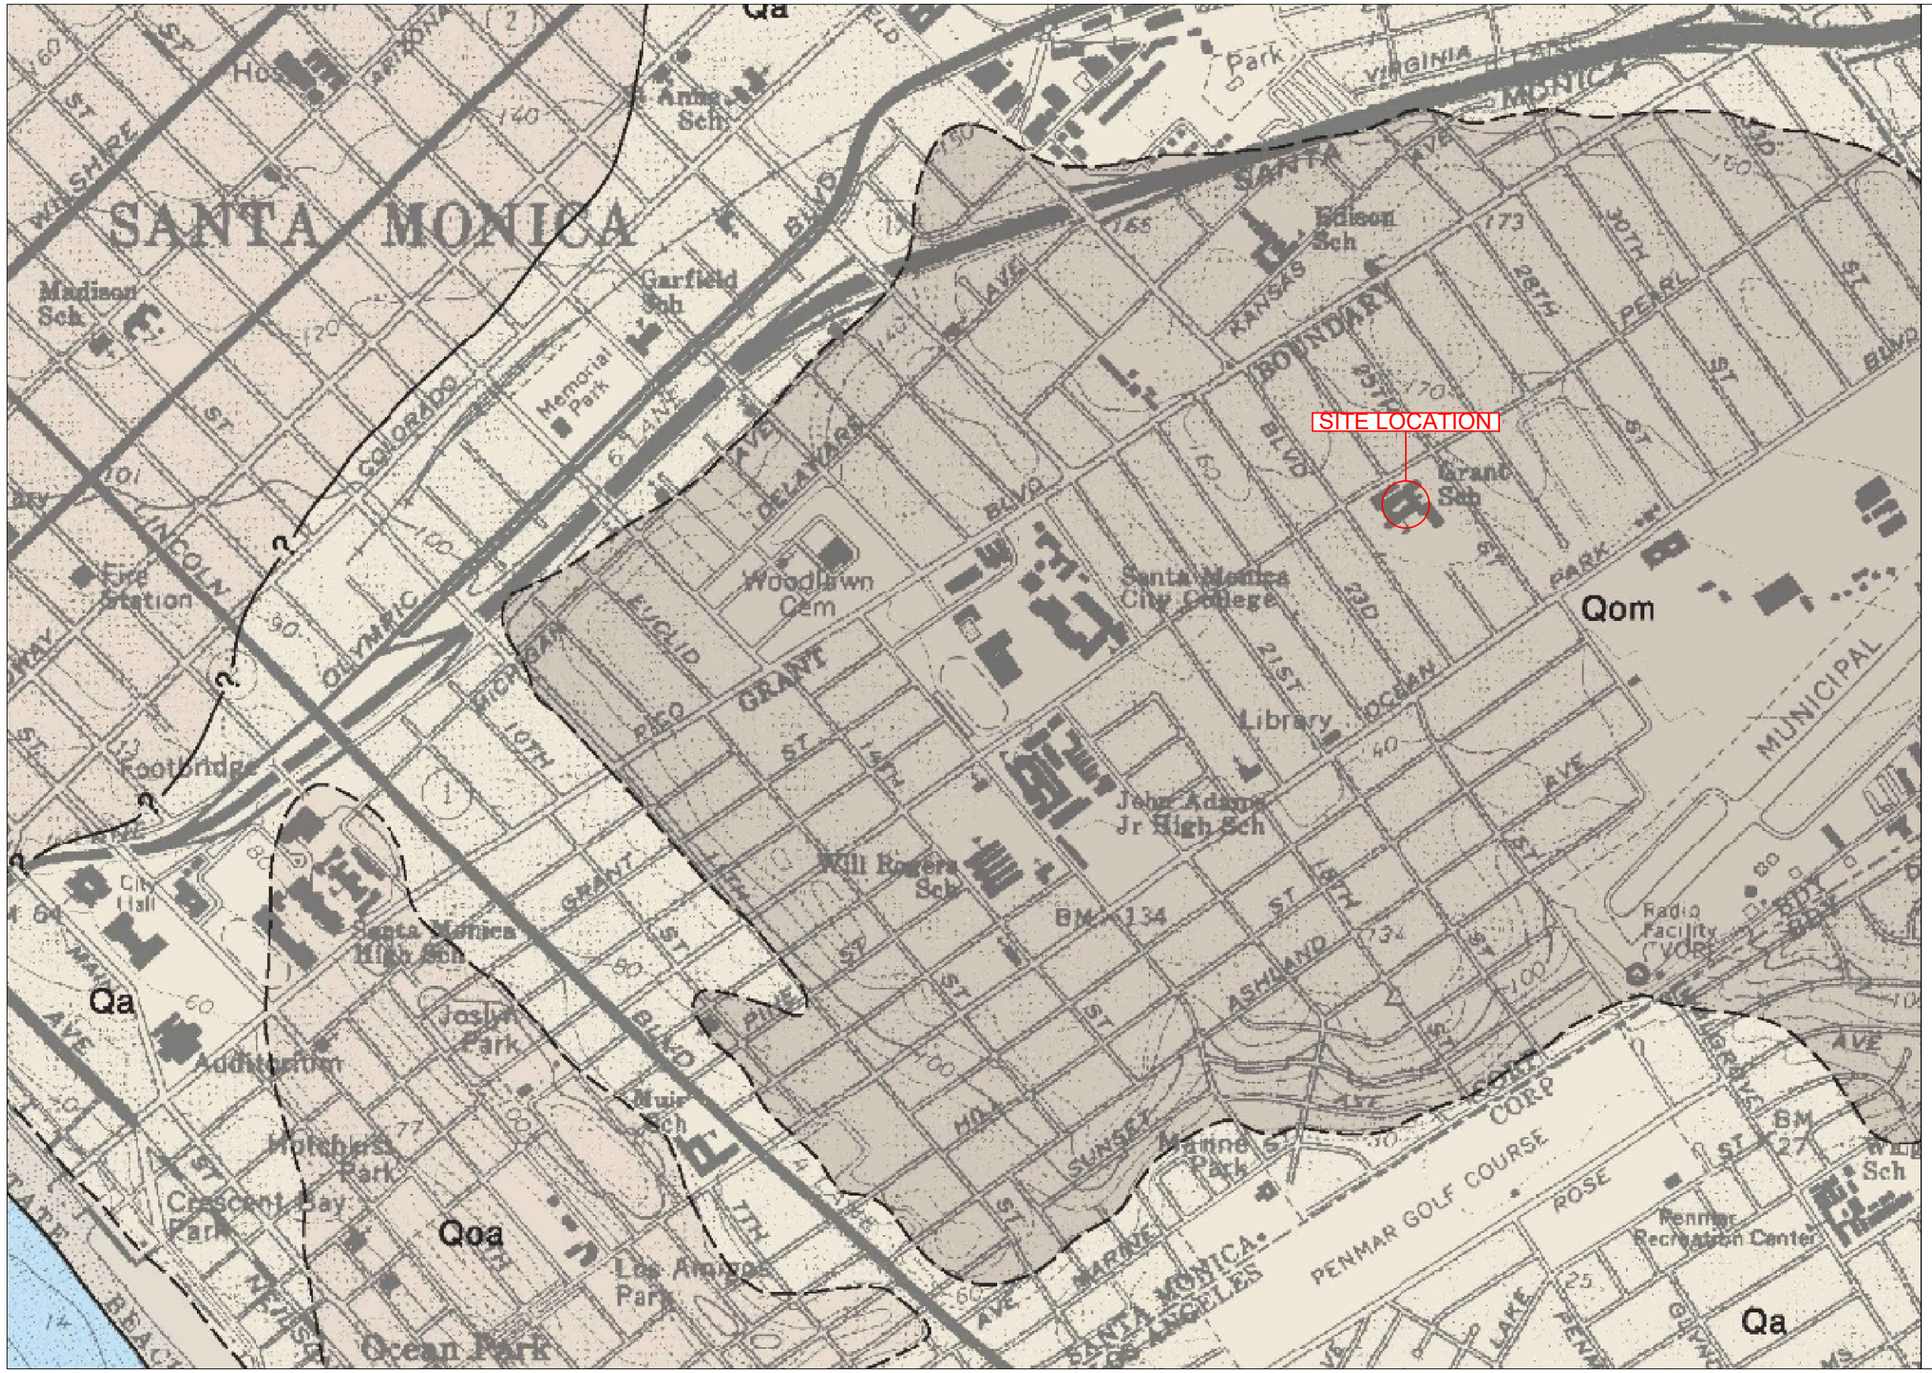

LEGEND

SURFICIAL SEDIMENTS
Unconsolidated detrital sediments; generally undissected

af *Artificial cut and fill*
Qs/Qbs *Beach sand*
Qa *Alluvial gravel, sand and silt-clay, derived mostly from Santa Monica Mountains; includes gravel and sand of stream channels*

Qls

LANDSLIDE DEBRIS
Unconsolidated detrital sediments; generally undissected

Qls *Landslide debris*

Qae / Qop / Qoa

OLDER SURFICIAL SEDIMENTS
Unconsolidated to weakly consolidated alluvial sediments, dissected where elevated; late Pleistocene age

Qae *Alluvial fan sediments of granitic sand at West Hollywood, derived from adjacent Santa Monica Mountains*
Qop *Paleosoil in Baldwin Hills (Fox Hills residual paleosoil of Weber et al. 1982), gray to ruby-brown, sandy, locally pebbly, moderately indurated "hardpan" on* **Qoe**
Qoa *Older alluvium of gray to light brown pebble-gravel, sand, silt and clay derived from Santa Monica Mountains; slightly consolidated; in Baldwin Hills designated as Baldwin Hills sandy gravel by Weber et al, 1982, where it is much dissected and eroded*

Holocene? / Pleistocene — QUATERNARY

— *UNCONFORMITY* —
in mountain areas

Qom / Qsp / Qi

SHALLOW MARINE SEDIMENTS
Shallow marine and some alluvial detrital sediments, weakly consolidated, dissected where elevated; Pleistocene age

Qom *Marine deposits of Hoots 1931; light gray to light brown sand, pebbly sand gravel and silt; probably in part non-marine alluvium*
Qsp *San Pedro Sand (of Wright 1987; Culver Sand of Weber et al. 1982, in Baldwin Hills): light gray to light brown sand, fine to coarse grained or pebbly, locally contains shell fragments*
Qi *Inglewood Formation (of Wright 1987; Weber et al. 1982, in Baldwin Hills): light gray, friable; fine grained sandstone and interbedded soft gray siltstone; base not exposed*

Tud

UNAMED SHALE
(Upper member of Modelo Formation of Hoots 1931; upper Modelo Formation of Durrell 1954; equivalent to Sisquoc Formation of Dibblee 1989, in Ventura Basin)
Marine clastic and biogenic; late Miocene age ("Delmontian" and upper Mohnian Stages)

Tud *Soft, white-weathering diatomaceous shale to diatomite, bedded, soft, semi-punky, porous; grades laterally westward into* **Tush**

Tm / Tmss / Tmu / Tmc

MONTEREY FORMATION
(Lower member of Modelo Formation of Hoots 1931; Lower Modelo Formation of Durrell 1954; equivalent to Monterey Formation of Dibblee 1989, in Ventura Basin)
Marine biogenic; mostly late Miocene age (Mohnian, possibly late Luisian Stage)

Tm *White-weathering, thin bedded, platy dark brown siliceous shale; moderately hard; porcelaneous, locally brittle and cherty in lower part*
Tmss *Tan to light gray semi-friable bedded sandstone; locally includes interbedded shale; deposited as deep sea fans (Tarzana Fan of Sullwold 1960); locally on south side of mountains, basal sandstone member consists of hard pebbly graywacke of slate on Santa Monica Slate*
Tmu *Mostly shale similar to Tm but includes interbedded tan friable sandstone similar to* **Tmss**
Tmc *Gray claystone at base, includes minor gray sandstone; crumbly where weathered*

— *UNCONFORMITY* —

Ttucg / Ttusi / Ttush / Ttusc

UPPER TOPANGA FORMATION
(Of Durrell 1954; part of Topanga Formation of Hoots 1931; may be equivalent to Calabasas Formation of Yerkes and Campbell 1979)
Marine clastic; middle Miocene age

Ttush *Gray micaceous clay shale*
Ttucg *Light gray conglomerate of pebbles and cobbles of granitic and metaporphyritic rocks and of subangular dense black andesite (derived from* **Tva***) in soft sandy matrix*
Ttusi *Mostly gray micaceous clay shale or claystone, crumbly where weathered, and thin interbeds of light gray to tan semi-friable sandstone; locally includes pebbly sandstone and lenses of pebble-cobble conglomerate; poorly exposed*
Ttusc *Light gray sandstone and pebble-cobble conglomerate*

NOT TO SCALE

REGIONAL GEOLOGIC MAP

Converse Consultants

Library and Classroom Renovations Project
Grant Elementary School
2368 Pearl Street, Santa Monica,
Los Angeles County,California 90405
Santa Monica-Malibu Unified School District

Project No. 21-31-226-02

Figure No. 3

I:\ACADDRAWINGS\21\31\226\02\NO.3_21-31-226-02_GEOLOGICAL MAP.DWG

4.2 Subsurface Profile

The geologic materials encountered during exploration consist of existing fill and natural alluvial soils. The fill soils consist primarily of silty sands with minor clay fines. The existing fill encountered within the borings extended to depths of approximately 2 to 3 feet below the ground surface and were likely placed during previous site grading. The alluvial soil deposits below the fill consist of poorly graded silty sand. Figure No. 4, *Geologic Cross Section A-A',* has been drawn across a portion of the project site to illustrate the subsurface conditions. A detailed description of the earth materials encountered during exploration is presented in Appendix A*, Field Exploration*

4.3 Groundwater

Groundwater was not encountered during our subsurface exploration to a maximum excavated depth of 21 feet bgs. Based on review of Historically Highest Groundwater Map, Plate No. 1.2, in the Seismic Hazard Zone report for the Beverly Hills 7.5-Minute Quadrangle, Los Angeles County, California, published by the California Department of Conservation, Division of Mines and Geology (CDMG) in 1998, the historically high groundwater level in the vicinity of the site is approximately 40 feet below the ground surface


Groundwater conditions below any given site may vary depending on numerous factors including seasonal rainfall, local irrigation, stormwater recharge, groundwater basin activities including recharge and pumping (extraction) occurring in the general site vicinity.

4.4 Subsurface Variations

Based on results of the subsurface exploration and our experience, some variations in the continuity and nature of subsurface conditions within the project site should be anticipated. Because of the uncertainties involved in the nature and depositional characteristics of the earth materials at the site, care should be exercised in interpolating or extrapolating subsurface conditions between or beyond the boring locations. If, during construction, subsurface conditions differ significantly from those presented in this report, this office should be notified immediately so that recommendations can be modified, if necessary.

5.0 FAULTING AND SEISMIC HAZARDS

Geologic hazards are defined as geologically related conditions that may present a potential danger to life and property. Typical geologic hazards in Southern California include earthquake ground shaking, fault surface rupture, liquefaction and seismically induced settlement, lateral spreading, landslides, earthquake induced flooding, tsunamis and seiches, and volcanic eruption hazard.

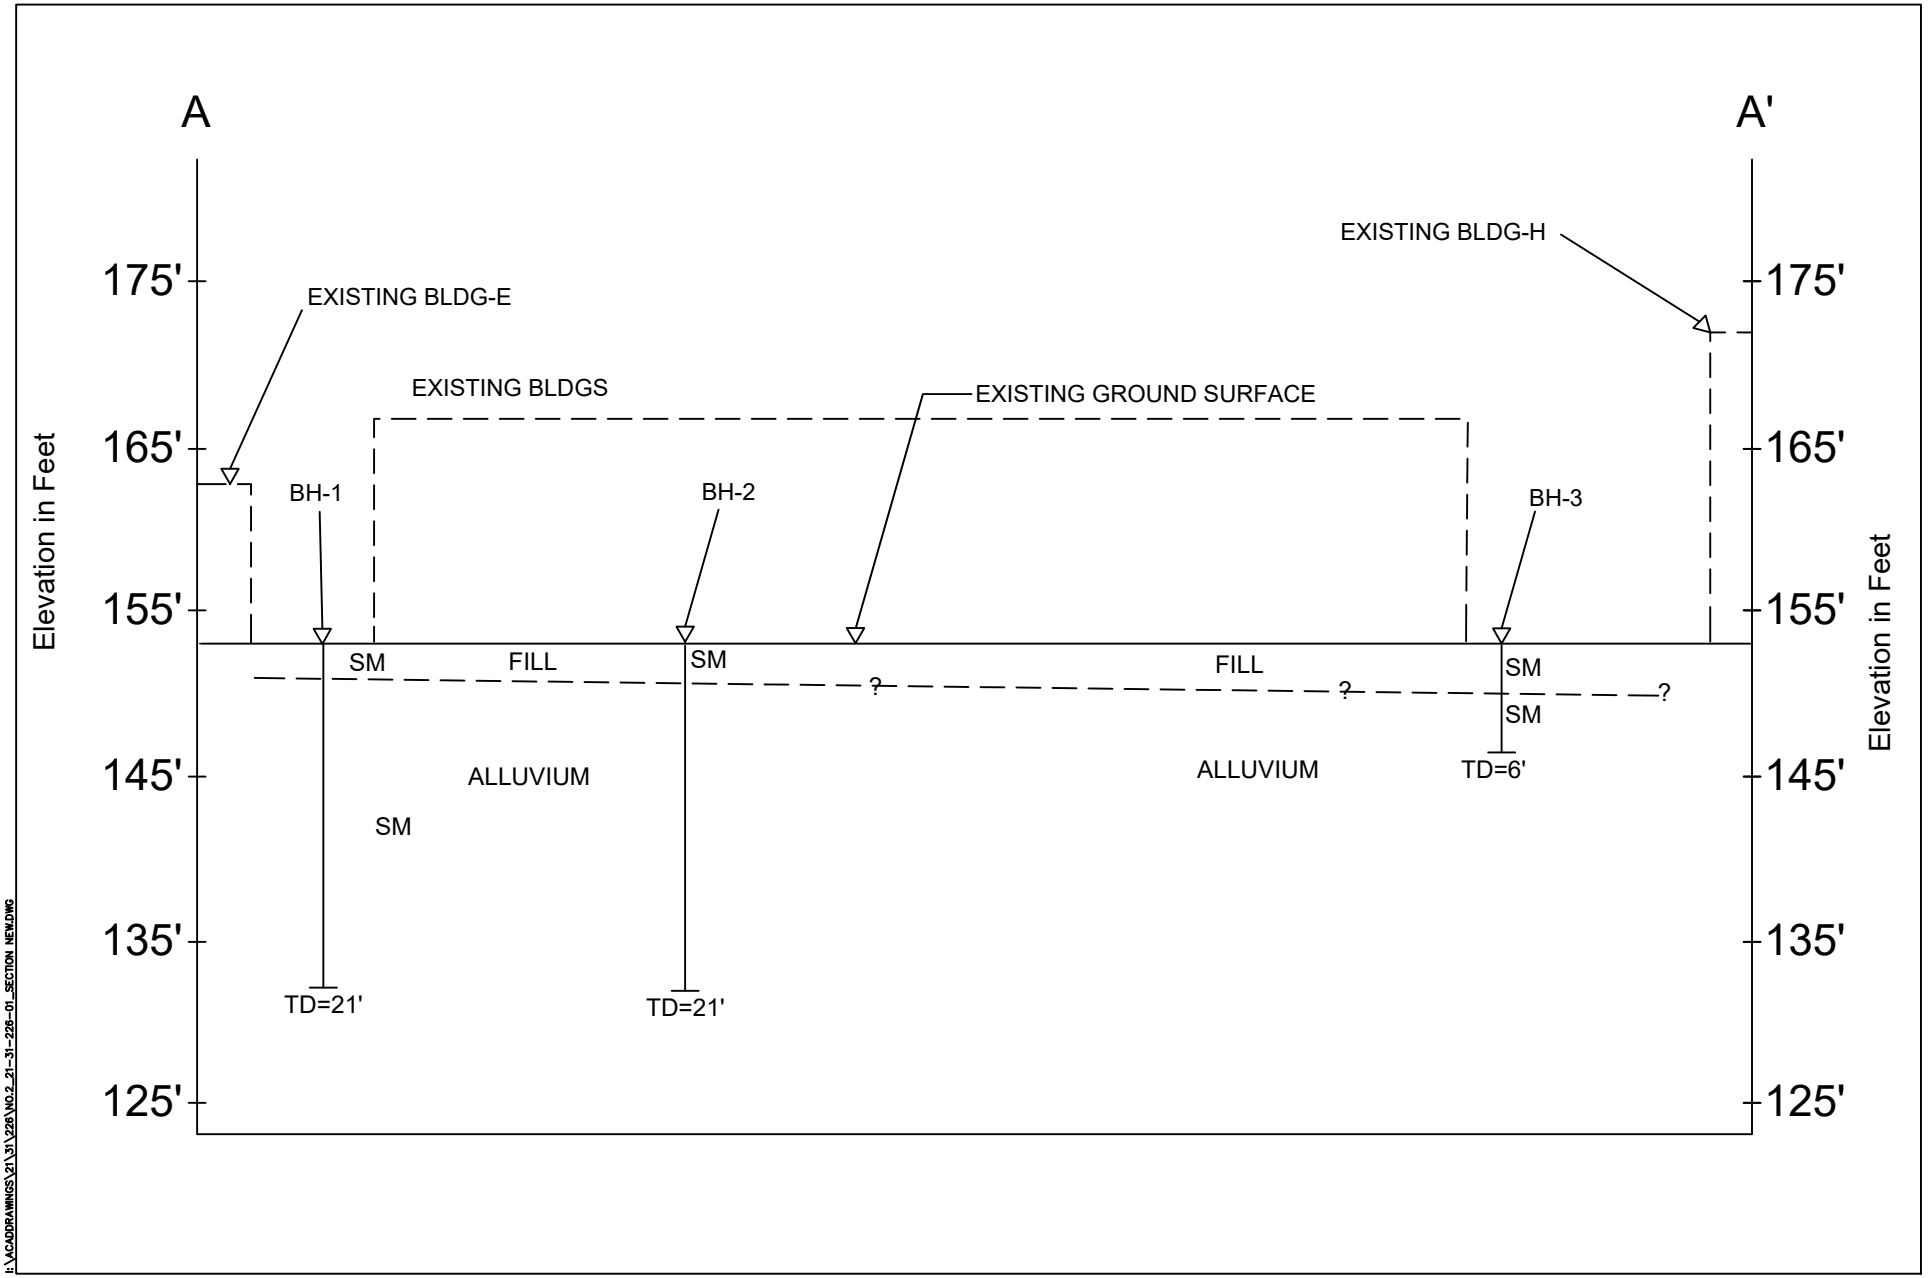

GEOLOGIC CROSS-SECTION A-A'

Converse Consultants

Library and Classroom Renovations Project
Grant Elementary School
2368 Pearl Street, Santa Monica, Los Angeles County, California 90405
Santa Monica-Malibu Unified School District

Project No. 21-31-226-02

Figure No. 4

Results of a site-specific evaluation for each type of possible seismic hazard is discussed in the following sections.

5.1 Seismic Characteristics of Nearby Faults

The project site is situated in a seismically active region. As is the case for most areas of Southern California, ground-shaking resulting from earthquakes associated with nearby and more distant faults may occur at the project site. During the designed service life of the proposed development, seismic activity associated with active faults can be expected to generate moderate to strong ground shaking at the site. Review of recent seismological and geophysical publications indicates that the seismic hazard for the project site is high.

There are a number of regional fault systems, which could produce ground shaking at the site during a major earthquake. Table No. 1, *Summary of Regional Faults*, shows the location of the known most capable faults with respect to the site within 50 kilometers. The data presented below was calculated using the National Seismic Hazard Maps Database (USGS, 2008) and other published geologic data.

Table No. 1, Summary of Regional Faults

Fault Name and Section	Approximate * Distance to Site (kilometers)	Max. Moment Magnitude (M_{max})	Slip Rate (mm/yr)
Santa Monica Connected alt 2	1.59	7.3	2.4
Santa Monica Connected alt 1	2.19	7.4	2.6
Santa Monica, alt 1	2.19	6.6	1.0
Malibu Coast, alt 1	6.00	6.7	0.3
Malibu Coast, alt 2	6.00	7.0	0.3
Newport Inglewood Connected alt 2	7.14	7.5	1.3
Newport-Inglewood, alt 1	7.14	7.2	1.0
Newport Inglewood Connected alt 1	7.14	7.5	1.3
Anacapa-Dume, alt 2	8.39	7.2	3.0
Hollywood	8.83	6.7	1.0
Palos Verdes Connected	10.33	7.7	3.0
Puente Hills (LA)	11.76	7.0	0.7
Elysian Park (Upper)	18.40	6.7	1.3
Anacapa-Dume, alt 1	21.96	7.2	3.0
Verdugo	24.25	6.9	0.5
Raymond	24.76	6.8	1.5
Sierra Madre Connected	30.38	7.3	2.0
Sierra Madre (San Fernando)	30.38	6.7	2.0
Sierra Madre	30.38	7.2	2.0
Santa Susana, alt 1	32.16	6.9	5.0
Puente Hills (Santa Fe Springs)	32.32	6.5	0.7

Fault Name and Section	Approximate * Distance to Site (kilometers)	Max. Moment Magnitude (M_{max})	Slip Rate (mm/yr)
Northridge	33.14	6.9	1.5
San Gabriel	37.12	7.3	1.0
Elsinore;W	38.27	7.0	2.5
Simi-Santa Rosa	38.31	6.9	1.0
Puente Hills (Coyote Hills)	41.06	6.9	0.7
Holser, alt 1	44.90	6.8	0.4
Clamshell-Sawpit	46.14	6.7	0.5
Oak Ridge (Onshore)	48.45	7.2	4.0
Oak Ridge Connected	48.45	7.4	3.6


* (Source: https://earthquake.usgs.gov/cfusion/hazfaults_2008_search/)

5.2 Surface Fault Rupture

The project site is not located within a currently designated State of California Earthquake Fault Zone (formerly Alquist-Priolo Special Studies Zones) for surface fault rupture. The Alquist-Priolo Earthquake Fault Zoning Act requires the California Geological Survey to zone “active faults” within the State of California. An “active fault” has exhibited surface displacement with Holocene time (within the last 11,000 years) hence constituting a potential hazard to structures that may be located across it. Structures are required to be set-back at least 50 feet from an active fault. The active fault set-back distance is measured perpendicular from the dip of the fault plane. Based on a review of existing geologic information, no known active faults project through or toward the site. The closest known fault to the project site with mapped surface traces is the Santa Monica Fault (Approximately 1.3 miles to the northwest and north). The potential for surface rupture resulting from the movement of the nearby major faults is considered very low. The approximate locations of local and regional active faults with respect to the project site are shown on Figure No. 6, *Southern California Regional Fault Map*.

5.3 Liquefaction and Seismically-Induced Settlement

Liquefaction is the sudden decrease in the strength and stiffness of unconsolidated, saturated cohesionless soils typically resulting from seismic ground shaking. For soils to liquefy, the intensity and duration of the seismically induced cyclic loading must be sufficient to increase the excess pore water pressures to such an extent that the effective stresses on the soil particles reduces to zero. If liquefaction is initiated, the saturated soils behave temporarily as a viscous fluid and, consequently, lose their capacity to support the structures founded on them. The potential for liquefaction decreases with increasing clay and gravel content. Liquefaction potential has been found to be the greatest where the groundwater level and loose cohesionless soils occur within 50 feet of the ground surface.

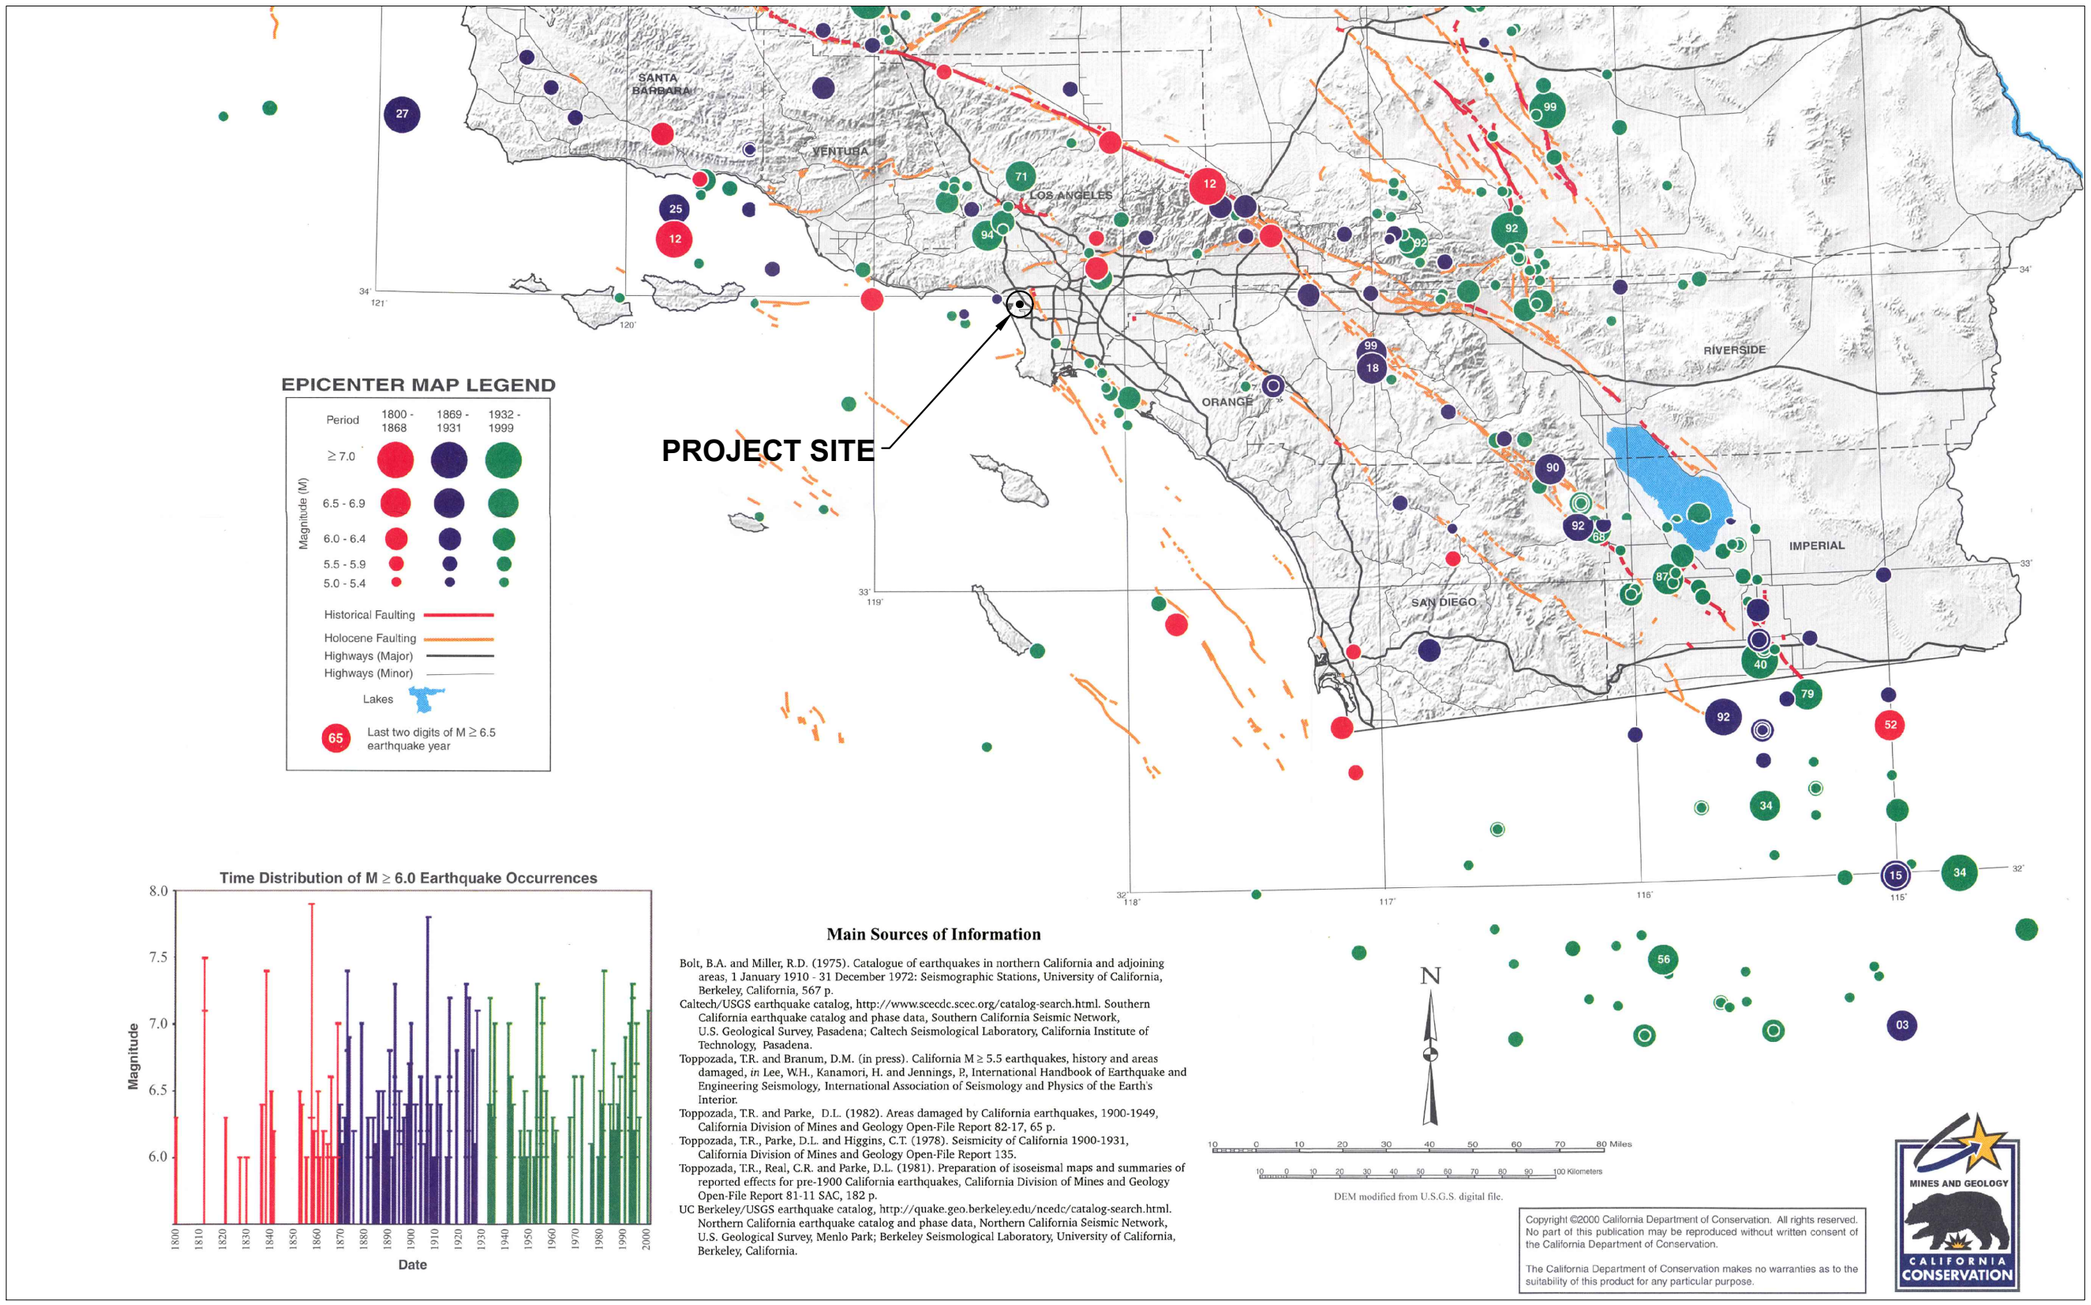

EPICENTER MAP LEGEND

Period	1800 - 1868	1869 - 1931	1932 - 1999
≥ 7.0			
6.5 - 6.9			
6.0 - 6.4			
5.5 - 5.9			
5.0 - 5.4			

Magnitude (M)

- Historical Faulting
- Holocene Faulting
- Highways (Major)
- Highways (Minor)
- Lakes
- 65 — Last two digits of M ≥ 6.5 earthquake year

Main Sources of Information

Bolt, B.A. and Miller, R.D. (1975). Catalogue of earthquakes in northern California and adjoining areas, 1 January 1910 - 31 December 1972: Seismographic Stations, University of California, Berkeley, California, 567 p.

Caltech/USGS earthquake catalog, http://www.scecdc.scec.org/catalog-search.html. Southern California earthquake catalog and phase data, Southern California Seismic Network, U.S. Geological Survey, Pasadena; Caltech Seismological Laboratory, California Institute of Technology, Pasadena.

Toppozada, T.R. and Branum, D.M. (in press). California M ≥ 5.5 earthquakes, history and areas damaged, *in* Lee, W.H., Kanamori, H. and Jennings, P, International Handbook of Earthquake and Engineering Seismology, International Association of Seismology and Physics of the Earth's Interior.

Toppozada, T.R. and Parke, D.L. (1982). Areas damaged by California earthquakes, 1900-1949, California Division of Mines and Geology Open-File Report 82-17, 65 p.

Toppozada, T.R., Parke, D.L. and Higgins, C.T. (1978). Seismicity of California 1900-1931, California Division of Mines and Geology Open-File Report 135.

Toppozada, T.R., Real, C.R. and Parke, D.L. (1981). Preparation of isoseismal maps and summaries of reported effects for pre-1900 California earthquakes, California Division of Mines and Geology Open-File Report 81-11 SAC, 182 p.

UC Berkeley/USGS earthquake catalog, http://quake.geo.berkeley.edu/ncedc/catalog-search.html. Northern California earthquake catalog and phase data, Northern California Seismic Network, U.S. Geological Survey, Menlo Park; Berkeley Seismological Laboratory, University of California, Berkeley, California.

N

10 0 10 20 30 40 50 60 70 80 Miles

10 0 10 20 30 40 50 60 70 80 90 100 Kilometers

DEM modified from U.S.G.S. digital file.

Copyright ©2000 California Department of Conservation. All rights reserved. No part of this publication may be reproduced without written consent of the California Department of Conservation.

The California Department of Conservation makes no warranties as to the suitability of this product for any particular purpose.

MINES AND GEOLOGY
CALIFORNIA CONSERVATION

REFERENCE: PORTION OF EPICENTERS AND AREAS DAMAGED BY M≥5 CALIFORNIA EARTHQUAKES, 1800-1999 CALIFORNIA DEPARTMENT OF CONSERVATION, MAP SHEET 49 DATED 2000.

EPICENTER MAP OF SOUTHERN CALIFORNIA EARTHQUAKES (1800–1999)


Converse Consultants

I-918

Library and Classroom Renovations Project
Grant Elementary School
2368 Pearl Street, Santa Monica,
Los Angeles County,California 90405
Santa Monica-Malibu Unified School District

Project No. 21–31–226–02

Figure No. 5

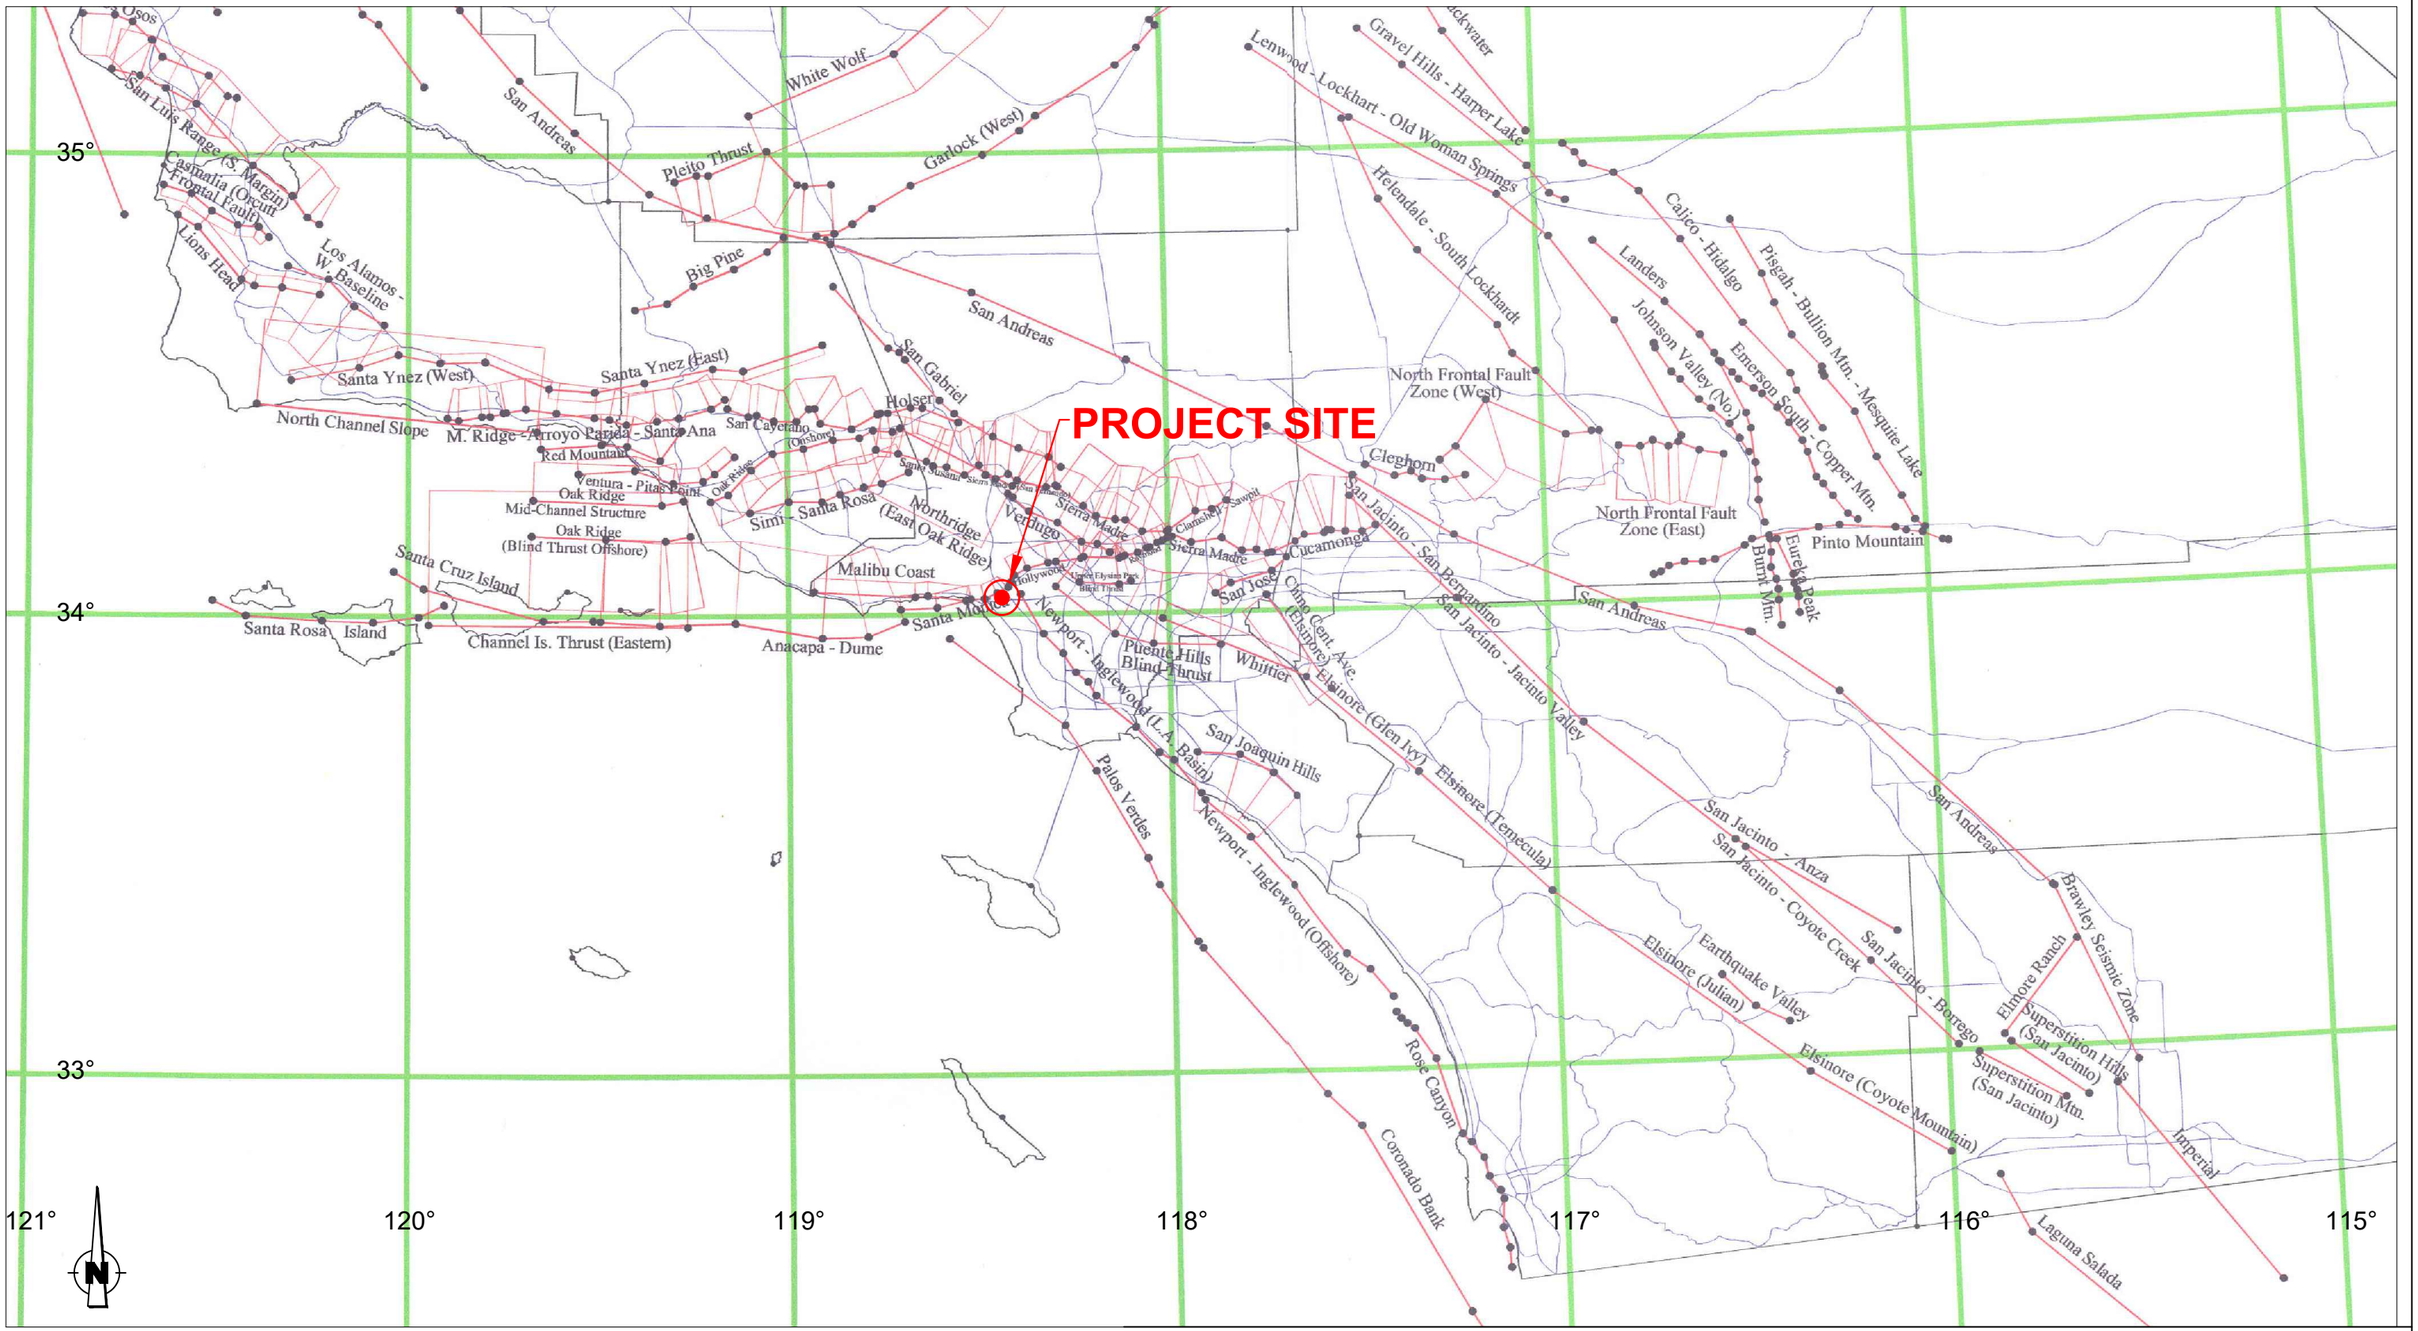

REFERENCE: PORTION OF CGS 2002 CALIFORNIA FAULT MODEL MODIFIED FOR USE WITH FRISKSP AND EQFAULT BY THOMAS F. BLAKE, AUGUST 2004

FAULT SOURCES

BLIND THRUST FAULT, POLYGONS INDICATE RUPTURE PLANES AND DIP DIRECTION

SOUTHERN CALIFORNIA REGIONAL FAULT MAP

Converse Consultants

Library and Classroom Renovations Project
Grant Elementary School
2368 Pearl Street, Santa Monica,
Los Angeles County,California 90405
Santa Monica-Malibu Unified School District

Project No. 21-31-226-02
Figure No. 6
Date NOV. 2021

The site is not located within a mapped potential liquefaction zone per the State of California Seismic Hazard Zones Map for the Beverly Hills Quadrangle (2018) as shown in Figure No. 7, *Seismic Hazard Zones Map*. Due to the relatively dense nature of the underlying soils and the depths to historic high groundwater levels, the potential for liquefaction is considered to be low.

5.4 Lateral Spreading

Seismically induced lateral spreading involves primarily lateral movement of earth materials due to ground shaking. It differs from the slope failure in that complete ground failure involving large movement does not occur due to the relatively smaller gradient of the initial ground surface. Lateral spreading is demonstrated by near-vertical cracks with predominantly horizontal movement of the soil mass involved. The topography at the project site and in the immediate vicinity of the site is relatively flat, with no significant nearby slopes or embankments. Under these circumstances, the potential for lateral spreading at the subject site is considered negligible.

5.5 Seismically-Induced Slope Instability


Seismically induced landslides and other slope failures are common occurrences during or soon after earthquakes. The topography at the project site and in the immediate vicinity of the site is relatively level, with no significant nearby slopes. Based on the Zones of Required Investigation for the Beverly Hills Quadrangle (1999 & 2018) developed by the California Geological Survey, the site is not located within a mapped landslide zone. In the absence of significant ground slopes, the potential for seismically induced landslides to affect the proposed site is considered to be negligible.

5.6 Earthquake-Induced Flooding

Review of the Federal Emergency Management Agency (FEMA) Flood Insurance Rate Map (FIRM), Map Number 06037C1589G, effective date April 21, 2021, from the Map Service Center (MSC) viewer, indicates that the site is designated as Zone “X”, “Area of minimal flood hazard”. The potential of earthquake induced flooding of the subject site is considered to be very low.

5.7 Tsunami and Seiches

Tsunamis are seismic sea waves generated by fault displacement or major ground movement. Based on the location of the site from the ocean (approximately 2.0 miles west of the site) and site surface elevation, tsunamis do not pose a hazard. Seiches are large waves generated in enclosed bodies of water in response to ground shaking. Based on the site’s location relative to lakes, reservoirs and other water-retaining structures, seiches do not pose a hazard.

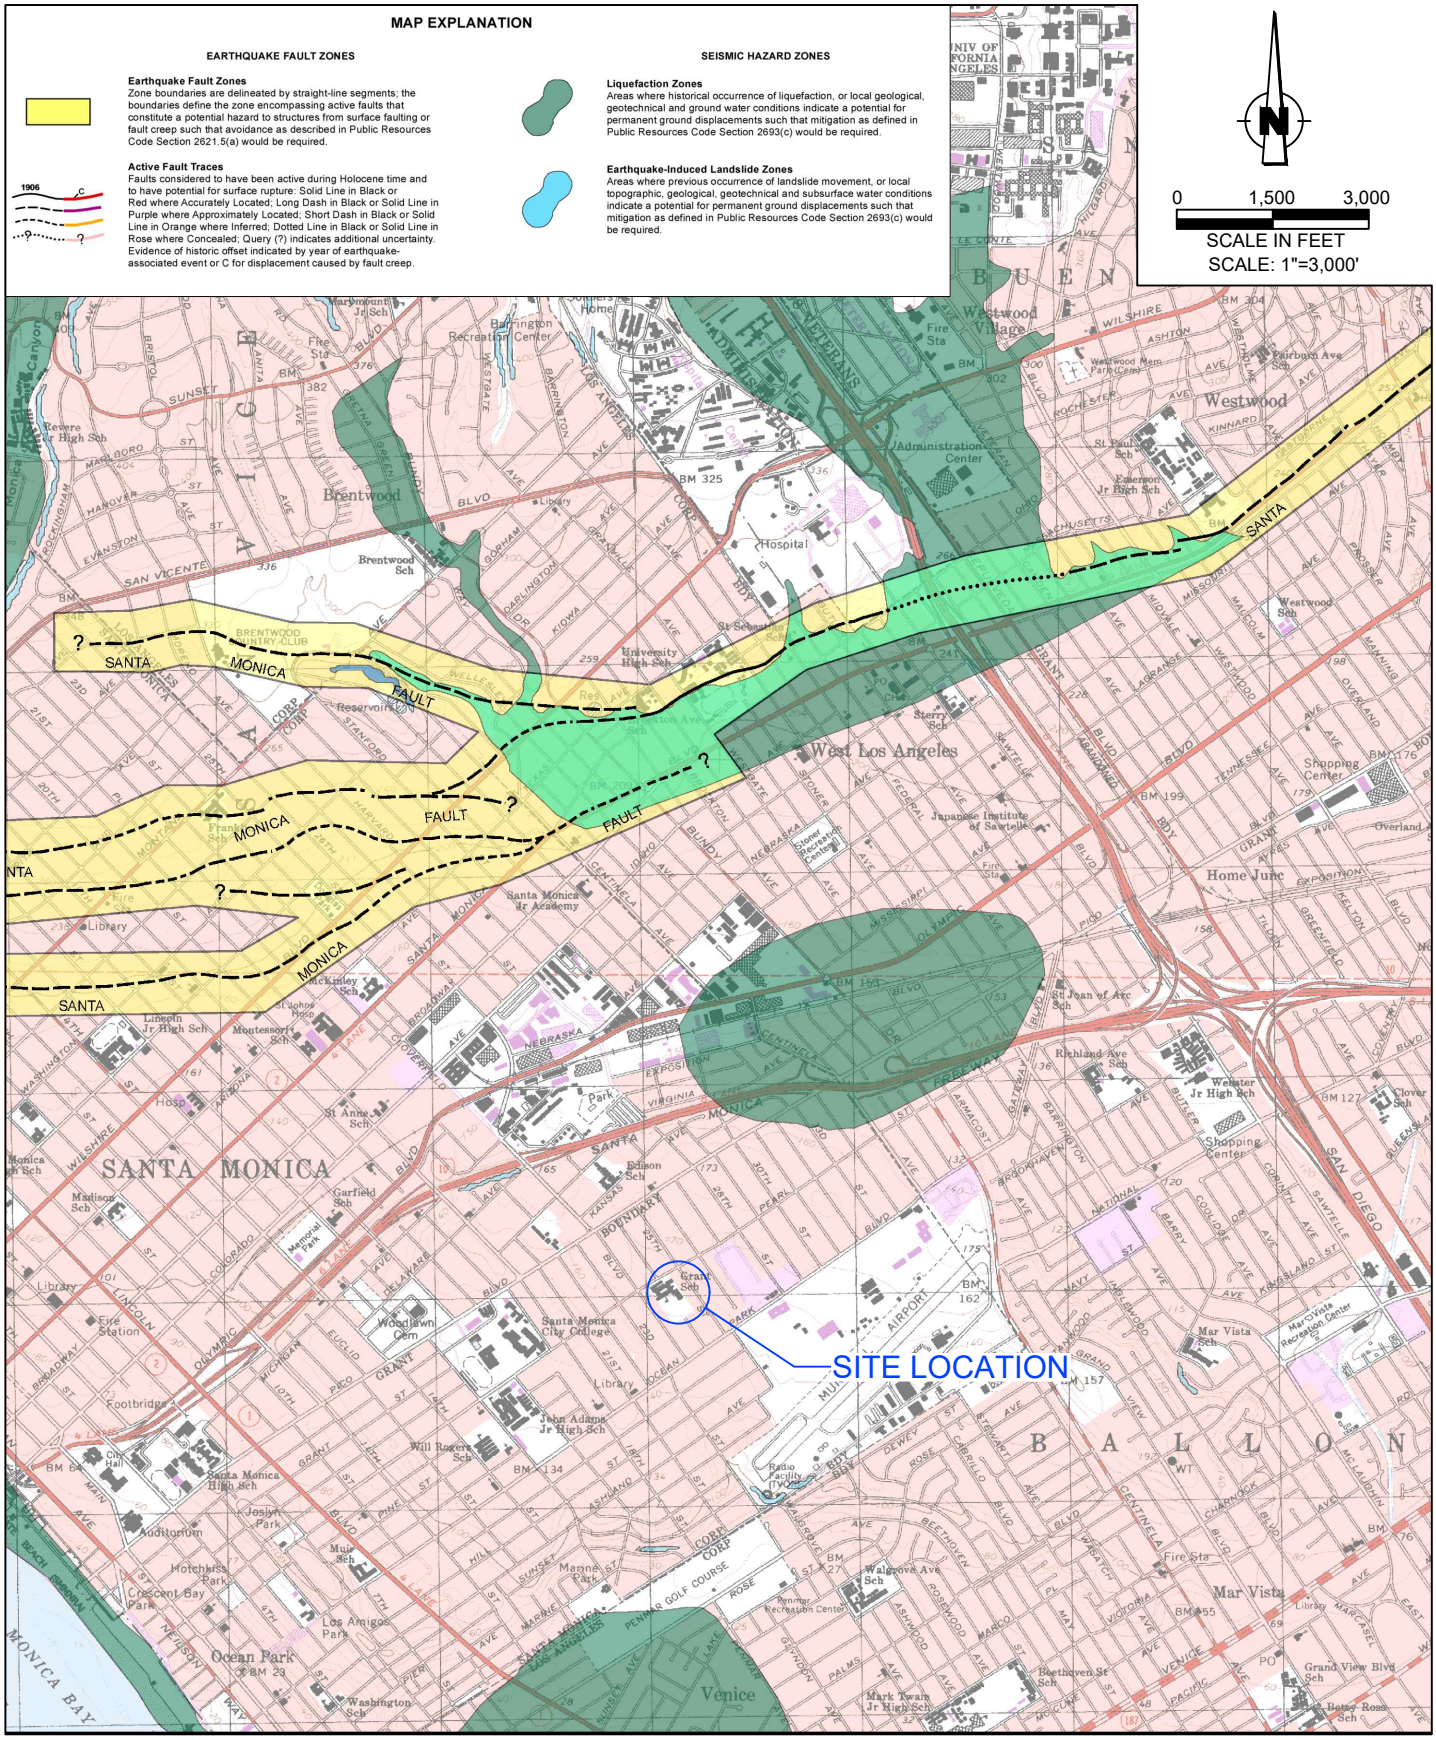

CGS-BEVERLY HILLS QUAD EZRIM 2018

SEISMIC HAZARD ZONES MAP

Converse Consultants

Library and Classroom Renovations Project
Grant Elementary School
2368 Pearl Street, Santa Monica,
Los Angeles County,California 90405
Santa Monica-Malibu Unified School District

Project No. 21-31-226-02

Figures No. 6

I:\ACADDRAWINGS\21\31\226\02\NO.6_21-31-226-02_SEISMIC HAZARD MAP.DWG

5.8 Volcanic Eruption Hazard

There are no known volcanoes near the site. According to Jennings (1994), the nearest potential hazard from future volcanic eruptions is the Amboy Crater-Lavic Lake area located in the Mojave Desert more than 120 miles northeast of the site. Volcanic eruption hazards are not present.

6.0 SEISMIC ANALYSIS

6.1 CBC Seismic Design Parameters

General mapped seismic parameters based on the 2019 California Building Code and ASCE 7-16 with Supplement 1 were calculated using the ATC Hazards by Location web resource application and the site coordinates (North latitude: 34.0188 degrees, West longitude: 118.4613 degrees). The seismic parameters are presented below.

Table No. 2, CBC Mapped Seismic Design Parameters

Seismic Parameter	Value
Site Class	Default (D)
Mapped Short period (0.2-sec) Spectral Response Acceleration, S_S	1.927g
Mapped 1-second Spectral Response Acceleration, S_1	0.686 g
Site Coefficient, F_a	1.2
Site Coefficient, F_v*	1.7
MCE 0.2-sec period Spectral Response Acceleration, S_{MS}	2.312 g
MCE 1-second period Spectral Response Acceleration, S_{M1}*	1.166 g
Design Spectral Response Acceleration for short period, S_{DS}	1.541 g
Design Spectral Response Acceleration for 1-second period, S_{D1}*	0.777 g
Site-Modified Peak Ground Acceleration, MCE_G PGA_M	0.986 g

*See requirements of ASCE 7-16 Section 11.4.8

6.2 Site-Specific Seismic Parameters

Site-specific acceleration parameters were evaluated in accordance with the seismic provisions in Section 21 of ASCE 7-16 guidelines (ASCE, 2016), which were adopted in the 2019 California Building Code. These parameters were determined for the site coordinates and seismic site classification Site Class D using the online calculator developed by the Utilization of Ground Motion Simulation (UGMS) committee of the Southern California Earthquake Center (SCEC). The recommended site-specific risk-targeted Maximum Considered Earthquake (MCE_R) and design response spectra are presented in Appendix D, *Seismic Hazard Analysis Results*. The following table summarizes the recommended 2019 CBC site-specific seismic design parameters calculated using the UGMS online tool.

Table No. 3, 2019 CBC Site-Specific Seismic Parameters

Seismic Parameter	Value
(1) MCE_R (5%, damped) Spectral response acceleration for short periods adjusted for site class, S_{MS}	2.402 g
(1)MCE_R (5% damped) spectral response acceleration at 1-second period adjusted for site class, S_{M1}	1.819 g
Design spectral response acceleration (5% damped) at short periods, S_{DS}	1.601 g
Design Spectral response acceleration (5% damped) at 1-second period, S_{D1}	1.212 g
Site-Modified Peak Ground Acceleration, MCE_G PGA_M	0.900 g

A seismic deaggregation analysis conducted using the USGS Unified Hazard online tool shows a magnitude 7.31 event located approximately 5.30 miles (8.54 km) from the project site contributes the most to the strong ground shaking hazard at the project site.

7.0 EARTHWORK RECOMMENDATIONS

7.1 General Evaluation

Site earthwork recommendations provided in this section are based on our experience with similar projects and the findings from the investigation. Based on our understanding of the proposed project and the results of our field exploration, laboratory testing, and analysis of subsurface conditions at the site, we anticipate that the main earthwork activities associated with construction will be remedial grading (over-excavation and re-compaction), foundation excavations and trench excavation/backfill for utilities.

Excavated site soils, free of grass, roots, organic matter, deleterious materials and rock particles larger than three (3) inches in the largest dimension, should be suitable for placement as compacted fill. Any import fill should be tested and approved by geotechnical engineer or their representative. Any import fill should have an expansion potential less than 20. All compacted fill soils should be observed and tested by a Converse representative in accordance with the specifications presented in this section.

7.2 Over-Excavation

Prior to the start of construction, all loose soil, fill, and soil disturbed during demolition should be removed to firm and unyielding native material or compacted fill.

Due to the undocumented fills encountered at the site, we recommend over-excavation and re-compaction for structural footings to be at least five (5) feet below the existing grade or 3 feet below the bottom of footings, whichever is deeper. Deeper removal and re-compaction will be needed if firm soil conditions are not exposed on the excavation bottom. Over-excavation and re-compaction should extend at least five (5) feet laterally

beyond the limits of newly constructed footings where feasible. The on-site soil is considered suitable for re-use as compacted fill provided it is cleaned of organics (e.g. roots, grass, tree stumps, vegetation), debris, deleterious materials and rocks larger than 3-inches.

Over-excavation and re-compaction for retaining walls, if any, should be two (2) feet below the bottom of footings and should extend two (2) feet laterally beyond the footings of the retaining wall. The upper 24-inches of site soils should be removed and re-compacted in areas of sidewalks and surface parking. The upper 18 inches of soil should be processed and compacted in field areas. The over-excavation should extend two (2) feet laterally beyond the sidewalk and surface parking areas where space permits. If loose, disturbed, or otherwise unsuitable materials are encountered at the bottom of excavations, deeper removals will be required until firm native soils are encountered.

Excavation activities should not disturb adjacent utilities or undermine any adjacent buildings and structures to remain and be protected in place. Existing utilities should be removed and adequately capped and sealed at the project boundary line or salvaged/rerouted as designed.

The actual depth of removal should be based on recommendations and observation made during grading. Therefore, some variations in the depth and lateral extent of over-excavation recommended in this report should be anticipated.

7.3 Structural Preparation

All exposed subgrade soil surfaces should be observed by a geotechnical engineer or their representative prior to placement of fill, base materials, or slabs. The exposed subgrade should be scarified at least 6 inches, moisture conditioned as needed to near-optimum moisture content, mixed and compacted to at least 90 percent relative compaction. The upper 12-inches of soil subgrade below new pavement should be compacted to at least 95 percent relative compaction.

If loose, yielding soil conditions are encountered at the excavation bottom, the following options can be considered:

a. Over-excavate until a firm bottom is reached.
b. Over-excavate an additional 18 inches deep, and then place at least 18-inch-thick compacted base material (CAB or equivalent) to bridge the soft bottom. Base materials should be compacted to at least 95% relative compaction.
c. Over-excavate an additional 18-inches deep, and then place a layer of geotextile (i.e., Mirafi HP570, or equivalent), then place 18-inch-thick compacted base material (CAB or equivalent) to bridge the soft bottom. Base should be compacted to at least 95% relative compaction. An additional layer of geotextile may be

needed on top of the compacted base materials depending on the actual site conditions.

7.4 Engineered Fill

All engineered fills should be placed on competent, scarified and compacted bottom as evaluated by the geotechnical engineer or his representatives and in accordance with the specifications presented in this section. Excavated site soils, free of deleterious materials and rock particles larger than three (3) inches in the largest dimension, should be suitable for placement as compacted fill. Any proposed import fill should be evaluated and approved by geotechnical engineer or their representatives prior to import to the site. Import fill material should have an expansion index less than 20.

Prior to compaction, fill materials should be thoroughly mixed, and moisture conditioned within three (3) percent of the optimum moisture content for granular soils and to approximate three (3) percent above the optimum moisture for fine-grained soils. Fill soils shall be evenly spread in maximum 8-inch lifts, watered, or dried as necessary, mixed, and compacted to at least the density specified below. The fill shall be placed and compacted on a horizontal plane, unless otherwise approved by the geotechnical engineer. All fills, if not specified otherwise elsewhere in this report, should be compacted to at least 90 percent of the laboratory dry density in accordance with the ASTM Standard D2922 test method.

7.5 Excavatability

Based on our field exploration, the earth materials at the site may be excavated with conventional heavy-duty earth moving and trenching equipment. The onsite materials may contain demolition debris and gravel and/or cobbles. Earthwork should be performed with suitable equipment and methods for removal of debris from the engineered fill.

7.6 Expansive Soils

One (1) expansion index test was performed in accordance with ASTM Standard D4829 for the upper five (5) feet of the on-site soils. Results of the test indicated an expansion index of EI=0 in BH-1 which corresponds to very low expansion potential. Mitigation for expansive soil is not necessary based on the soil materials encountered. The on-site soil materials will be mixed during the grading and the expansion potential might change. Therefore, the expansion potential of site soils should be verified after the grading for slabs, foundations and pavement placed directly on expansive subgrade soil will likely crack over time.

During construction, grading will mix and relocate the site soils, and additional fill soils may be added. The expansion potential of the finish-grade soils should be tested at the completion of grading. Shallow foundations should be designed to accommodate the

anticipated soil expansion. Any proposed imported fill should have an expansion index less than 20 and should be evaluated and approved by Converse prior to import to the site.

7.7 Trench Zone Backfill

The following specifications are recommended to provide a basis for quality control during the placement of trench backfill.

Trench excavations to receive backfill shall be free of trash, debris, or other unsatisfactory materials at the time of backfill placement. Excavated on-site soils free of oversize particles, defined as larger than one (1) inch in maximum dimension in the upper 12 inches of subgrade soils and larger than three (3) inches in the largest dimension in the trench backfill below, and deleterious matter after proper processing may be used to backfill the trench zone. Imported trench backfill, if used, should be approved by the project soils consultant prior to delivery at the site. No more than 30 percent of the backfill volume should be larger than ¾ inch in the largest dimension.

Trench backfill shall be compacted to 90 percent of the laboratory maximum dry density as per ASTM Standard D2922 test method. At least the upper twelve (12) inches of trench underlying pavements should be compacted to at least 95 percent of the laboratory maximum dry density.

Trench backfill shall be compacted by mechanical methods, such as sheepsfoot, vibrating or pneumatic rollers, or mechanical tampers, to achieve the density specified herein. The backfill materials shall be brought to within three (3) percent of optimum moisture content and then placed in horizontal layers if the expansion index is less than or equal to 30. Should the expansion index be greater than 30, backfill materials shall be brought to approximately three (3) percent above optimum moisture content. The thickness of uncompacted layers should not exceed eight (8) inches. Each layer shall be evenly spread, moistened, or dried as necessary, and then tamped or rolled until the specified density has been achieved.

The contractor shall select the equipment and processes to be used to achieve the specified density without damage to adjacent ground and completed work. The field density of the compacted soil shall be measured by the ASTM Standard D1556 or ASTM Standard D2922 test methods or equivalent. Observation and field tests should be performed by geotechnical engineer or their representatives during construction to confirm that the required degree of compaction has been obtained. Where compaction is less than that specified, additional compactive effort shall be made with adjustment of the moisture content as necessary, until the specified compaction is obtained. It should be the responsibility of the contractor to maintain safe conditions during cut and/or fill operations. Trench backfill shall not be placed, spread, or rolled during unfavorable weather conditions. When the work is interrupted by heavy rain, fill operations shall not

be resumed until field tests by the project's geotechnical consultant indicate that the moisture content and density of the fill are as previously specified.

Imported soils, if any, used as compacted trench backfill should be predominantly granular and meet the following criteria:

- Expansion Index less than 20
- Free of all deleterious materials
- Contain no particles larger than 3 inches in the largest dimension
- Contain less than 30 percent by weight retained on ¾-inch sieve
- Contain at least 15 percent fines (passing #200 sieve)
- Have a Plasticity Index of 10 or less

Any import fill should be tested and approved by the geotechnical representative prior to delivery to the site.

7.8 Shrinkage and Subsidence

Soil shrinkage and/or bulking as a result of remedial grading depends on several factors including the depth of over-excavation, and the grading method and equipment utilized, and average relative compaction. For preliminary estimation, bulking and shrinkage factors for various units of earth material at the site may be taken as presented below:

- The approximate shrinkage factor for the undocumented fill soils is estimated to range from ten (10) to fifteen (15) percent.
- The approximate shrinkage factor for the native alluvial soils is estimated to range from five (5) to ten (10) percent.
- For estimation purposes, ground subsidence may be taken as 0.1 feet as a result of remedial grading.

Although these values are only approximate, they represent our best estimates of the factors to be used to calculate lost volume that may occur during grading. If more accurate shrinkage and subsidence factors are needed, it is recommended that field-testing using the actual equipment and grading techniques be conducted.

The various design recommendations provided in this section are based on the assumptions that in preparing the site, the earthwork and site grading recommendations provided in this report will be followed.

8.0 DESIGN RECOMMENDATIONS

Based on the results of subsurface exploration, laboratory testing, geotechnical analyses, and understanding of the planned site development, it is our opinion that the proposed project is feasible from a geotechnical standpoint, provided the following conclusions and

recommendations are incorporated into the project plans and specifications, and are followed during site construction.

Remedial grading consisting of over-excavation and re-compaction is required for the surficial soils to provide structural support of appurtenant improvements.

Shallow foundations can be used to support the proposed building renovations with over-excavation and re-compaction of five (5) feet below the existing grade or 3 feet below bottom of footings, whichever is deeper. Flexible utility connections can be used to minimize the damage on utilities during seismic events. For miscellaneous, non-building structures such as retaining walls, shallow foundations may be used.

8.1 Shallow Foundations

8.1.1 Vertical Capacity

The proposed structural renovations to the library and classroom buildings may be supported by conventional shallow foundations. We recommend continuous and isolated footings be founded at least 18 inches below lowest adjacent final grade entirely into compacted fill or undisturbed native soil. A minimum width of 24 inches is recommended for isolated footings and 18 inches for continuous footings. The allowable bearing value for footings with above minimum sizes founded on compacted fill or undisturbed native soils may be designed for a net bearing pressure of 3,000 pounds per square foot (psf) for dead-plus-live-loads. The net allowable bearing pressure can be increased by 200 psf for each additional foot of excavation depth and by 100 psf for each additional foot of excavation width up to a maximum value of 4,000 psf.

The net allowable bearing values indicated above are for the dead loads and frequently applied live loads and are obtained by applying a factor of safety of 3.0 to the net ultimate bearing capacity.

8.1.2 Lateral Capacity

Resistance to lateral loads can be provided by friction acting at the base of the foundation and by passive earth pressure. A coefficient of friction of 0.3 may be assumed with normal dead load forces. An allowable passive earth pressure of 230 psf per foot of depth up to a maximum of 2,000 psf may be used for footings poured against properly compacted fill. The values of coefficient of friction and allowable passive earth pressure include a factor of safety of 1.5.

8.1.3 Static Settlement

The static settlement of structures supported on continuous and/or isolated footings founded on compacted fill or native soil will depend on the actual footing dimensions and

the imposed vertical loads. Based on the maximum allowable net bearing pressures presented above, static settlement is anticipated to be less than 1.0 inch. Differential settlement is expected to be up to one-half of the total settlement over a 30-foot span.

8.1.4 Dynamic Increases

Bearing values indicated above are for total dead load and frequently applied live loads. The above vertical bearing values may be increased by 33% for short durations of loading which will include the effect of wind or seismic forces. The allowable passive pressure may be increased by 33% for lateral loading due to wind or seismic forces.

8.2 Slabs-on-Grade

Slabs-on-grade should have a minimum thickness of five (5) inches nominal for support of normal ground-floor live loads. Minimum reinforcement for slabs-on-grade should be No. 4 reinforcing bars, spaced at 18 inches on-center each way. The thickness and reinforcement of more heavily loaded slabs will be dependent upon the anticipated loads and should be designed by a structural engineer. A static modulus of subgrade reaction equal to 125 pounds per square inch per inch may be used in structural design of concrete slabs-on-grade.

It is critical that the exposed subgrade soils should not be allowed to desiccate prior to the slab pour. Care should be taken during concrete placement to avoid slab curling. Slabs should be designed and constructed as promulgated by the ACI and Portland Cement Association (PCA). Prior to the slab pour, all utility trenches should be properly backfilled and compacted.

In areas where a moisture-sensitive floor covering (such as vinyl tile or carpet) is used, a minimum 15-mil-thick moisture retarder/barrier between the bottom of slab and subgrade that meets the performance criteria of ASTM E1745 Class A material should be implemented. Retarder/barrier sheets should be overlapped a minimum of six inches and should be taped or otherwise sealed per the product specifications.

8.3 Modulus of Subgrade Reaction

For the proposed development, design of the structures supported on compacted fill subgrade prepared in accordance with the recommendations provided in this report may be based on a soil modulus of subgrade reaction of (k_s) of 125 pounds per square inch per inch.

8.4 Lateral Earth Pressure

Although not anticipated, the following provisional design values may be used for any utility vaults or below grade walls that are less than 8 feet high.

The earth pressure behind any buried wall depends primarily on the allowable wall movement, type of soil behind the wall, backfill slopes, wall inclination, surcharges, and any hydrostatic pressure. The following earth pressures are recommended for vertical walls with no hydrostatic pressure.

Table No. 4, Lateral Earth Pressures for Retaining Wall Design

Backfill Slope (H:V)	Cantilever Wall Equivalent Fluid Pressure (pcf)	Restrained Wall Equivalent Fluid Pressure (pcf)
Level	40 (triangular pressure distribution)	60 (triangular pressure distribution)

The recommended lateral pressures assume that the walls are fully back-drained to prevent build-up of hydrostatic pressure. Adequate drainage could be provided by means of permeable drainage materials wrapped in filter fabric installed behind the walls. The drainage system may consist of a perforated pipe surrounded by a minimum one (1) square feet per lineal feet of free draining, uniformly graded, 3/4-inch washed, crushed aggregate, and wrapped in filter fabric such as Mirafi 140N or equivalent. The filter fabric should overlap approximately 12 inches or more at the joints. The subdrain pipe should consist of perforated, four-inch diameter, rigid ABS (SDR-35) or Schedule 40 PVC Pipe, or equivalent, with perforations placed down. Alternatively, a prefabricated drainage composite system such as the Miradrain G100N or equivalent can be used. The subdrain should be connected to solid pipe outlets, with a maximum outlet spacing of 100 feet. Waterproofing membranes should be added to the subterranean wall levels for moisture sensitive areas to mitigate moisture migration through the walls.

In addition, walls with inclined backfill should be designed for an additional equivalent fluid pressure of one (1) pound per cubic foot for every two (2) degrees of slope inclination. Walls subjected to surcharge loads located within a distance equal to the height of the wall should be designed for an additional uniform lateral pressure equal to one-third or one-half the anticipated surcharge load for unrestrained or restrained walls, respectively. These values are applicable for backfill placed between the wall stem and an imaginary plane rising 45 degrees from below the edge (heel) of the wall footings.

Retaining walls taller than 6 feet should be designed to resist additional earth pressure caused by seismic ground shaking based on CBC latest edition. A seismic earth pressure of 29H (psf), based on an inverted triangular distribution, can be used for design of wall.

8.5 Soil Corrosivity Evaluation

The results of corrosion testing performed on a representative sample of the site soils was evaluated for corrosivity evaluation with respect to common construction materials such as concrete and steel (if present). The test results are presented in Appendix B, *Laboratory Testing Program* and are discussed below.

The results of the pH test indicate the soil has pH of 7.18, which should not have an adverse effect on buried concrete or metal.

The sulfate content of the sampled soil corresponds to American Concrete Institute (ACI) exposure class S0 for this sulfate concentration (ACI 318-14, Table 19.3.1.1). No concrete type restrictions are specified for exposure class S0 (ACI 318-14, Table 19.3.2.1). A minimum compressive strength of 2,500 psi is recommended.

We anticipate that concrete structures, if any, will be exposed to moisture from precipitation and irrigation. Based on the alignments location and the results of chloride testing of the site soils, we do not anticipate concrete structures will be exposed to external sources of chlorides, such as deicing chemicals, salt, brackish water, or seawater. ACI specifies exposure class C1 where concrete is exposed to moisture, but not to external sources of chlorides (ACI 318-14, Table 19.3.1.1). ACI provides concrete design recommendations in ACI 318-14, Table 19.3.2.1, including a compressive strength of at least 2,500 psi and a maximum chloride content of 0.3 percent.

According to Romanoff, 1957, the following table provides general guideline of soil corrosion based on electrical resistivity.

Table No. 5, Correlation Between Resistivity and Corrosion

Soil Resistivity (ohm-cm) per Caltrans CT 643	Corrosivity Category
Over 10,000	Mildly corrosive
2,000 – 10,000	Moderately corrosive
1,000 – 2,000	corrosive
Less than 1,000	Severe corrosive

The measured value of the minimum electrical resistivity of the sample when saturated was 1,700 ohm-cm for the site. This indicates that the soils tested are corrosive to ferrous metals in contact with the soil. Converse does not practice in the area of corrosion consulting. If needed, a qualified corrosion consultant should provide appropriate corrosion mitigation measures for any ferrous metals in contact with the site soils. General considerations for corrosion mitigation measures may include the following:

- Steel and wire concrete reinforcement should have at least three inches of concrete cover where cast against soil, unformed.

- Below-grade ferrous metals should be given a high-quality protective coating, such as 18-mil plastic tape, extruded polyethylene, coal-tar enamel, or Portland cement mortar.

- Below-grade metals should be electrically insulated (isolated) from above-grade metals by means of dielectric fittings in ferrous utilities and/or exposed metal structures breaking grade.

8.6 Flexible Pavement

The flexible pavement structural section design recommendations were performed in accordance with the method contained in the *CALTRANS Highway Design Manual*, Chapter 630 without the factor of safety. No specific traffic study was performed to determine the Traffic Index (TI) for the proposed project; therefore, a wide range of TI values were evaluated.

Laboratory testing was performed to determine the Resistance value (R-value) of the in-situ subgrade soils. Flexible pavement structural section recommendations have been developed for subgrade soils with a design R-value of 40. We recommend that the project structural engineer consider the traffic loading conditions at various locations and select the appropriate pavement sections from the following table:

Table No. 6, Flexible Pavement Structural Sections

Design R-value	Design TI	Asphalt Concrete (AC) Over Aggregate Base (AB) Structural Sections		Full AC Structural Section
		AC (inches)	AB (inches)	AC (inches)
40	4.0	3.0	3.0	4.0
	5.0	3.0	4.0	4.5
	6.0	4.0	4.0	5.0
	7.0	4.0	4.5	6.5
	8.0	5.0	5.0	7.5
	9.0	6.0	6.0	9.0

Base material shall conform to requirements for Crushed Miscellaneous Base (CMB) or equivalent and should be placed in accordance with the requirements of the Standard Specifications for Public Works Construction (SSPWC, latest Edition). Asphaltic materials should conform to Section 203-1, "Paving Asphalt," of the Standard Specifications for Public Works Construction (SSPWC, latest Edition) and should be placed in accordance with Section 302-5, "Asphalt Concrete Pavement," of the SSPWC, 2018 edition.

Positive drainage should be provided away from all pavement areas to prevent seepage of surface and/or subsurface water into the pavement base and/or subgrade.

8.7 Rigid Pavement

Rigid pavement design recommendations were provided in accordance with the Portland Cement Association's (PCA) Southwest Region Publication P-14, Portland Cement Concrete Pavement (PCCP) for Light, Medium and Heavy Traffic Rigid Pavement. We recommend that the project structural engineer consider the loading conditions at various locations and select the appropriate pavement sections from the following table:

Table No. 7, Rigid Pavement Structural Sections

Design R-Value	Design Traffic Index (TI)	PCCP Sections (inches)
40*	4.0	6.0
	5.0	6.5
	6.0	6.5
	7.0	7.0
	8.0	7.5
	9.0	8.0

The above pavement sections are based on a minimum 28-day Modulus of Rupture (M-R) of 550 psi and a compressive strength of 3,000 psi. The third point method of testing beams should be used to evaluate modulus of rupture. The concrete mix design should contain a minimum cement content of 5.5 sacks per cubic yard. Recommended maximum and minimum values of slump for pavement concrete are three inches to one inch, respectively.

Transverse expansion/contraction joints should not be spaced more than 10 feet and should be cut to a depth of 1/4 the thickness of the slab. Longitudinal joints should not be spaced more than 12 feet apart. A longitudinal joint is not necessary in the pavement adjacent to the curb and gutter section.

Prior to placement of concrete, at least the upper 12 inches of subgrade soils below rigid pavement sections should be compacted to at least 95 percent relative compaction as defined by the ASTM D 1557 standard test method.

Positive drainage should be provided away from all pavement areas to prevent seepage of surface and/or subsurface water into pavement base and/or subgrade.

8.8 Site Drainage

Adequate positive drainage should be provided away from the structures to prevent ponding and to reduce percolation of water into structural backfill. We recommend that the landscape area immediately adjacent to the foundation shall be designed sloped away from the building with a minimum 5% slope gradient for at least 10 feet measured perpendicular to the face of the wall. Impervious surfaces within 10 feet of the building foundation shall be sloped a minimum of 2 percent away from the building per 2019 CBC.

Planters and landscaped areas adjacent to the building perimeter should be designed to minimize water infiltration into the subgrade soils. Gutters and downspouts should be installed on the roof, and runoff should be directed to the storm drain through non-erosive devices. Lower-level walkways may require special drainage provisions and sump pumps to provide suitable drainage.

9.0 CONSTRUCTION RECOMMENDATIONS

9.1 General

Site soils should be excavatable using conventional excavating equipment. Temporary sloped excavations are feasible if performed in accordance with the slope ratios provided in Section 9.2, *Temporary Excavations*. Existing utilities should be accurately located and either protected or removed as required. For steeper temporary construction slopes or deeper excavations, shoring should be provided by the contractor as necessary.

9.2 Temporary Excavations

Based on the materials encountered in the exploratory borings, sloped temporary excavations may be constructed according to the slope ratios presented in Table No. 8, *Slope Ratios for Temporary Excavation*. Any loose utility trench backfill or other fill encountered in excavations will be less stable than the native soils. Temporary cuts encountering loose fill or loose dry sand should be constructed at a flatter gradient than presented in the following table:

Table No. 8, Slope Ratios for Temporary Excavation

Maximum Depth of Cut (feet)	Maximum Slope Ratio* (horizontal: vertical)
0 – 4	Vertical
4 – 8	1: 1
8+	1.5: 1

*Slope ratio assumed to be uniform from top to toe of slope.

Surfaces exposed in slope excavations should be kept moist but not saturated to minimize raveling and sloughing during construction. Adequate provisions should be made to protect the slopes from erosion during periods of rainfall. Surcharge loads, including construction equipment, should not be placed within five (5) feet of the unsupported excavation edge. The above maximum slopes are based on a maximum height of six (6) feet of stockpiled soils placed at least five (5) feet from the excavation edge.

All applicable requirements of the California Construction and General Industry Safety Orders, the Occupational Safety and Health Act of 1987 and current amendments, and the Construction Safety Act should be met. The soils exposed in cuts should be observed during excavation by the project's geotechnical consultant. If potentially unstable soil conditions are encountered, modifications of slope ratios for temporary cuts may be required.

If excavations occur near existing structures, special considerations would be required during excavation to protect these existing structures during construction. The proposed

excavations should not cause loss of bearing and/or lateral supports of the existing structures.

9.3 Slot Cut Recommendations

Temporary excavations during construction should not extend below a 1:1 horizontal:vertical (H:V) plane extending beyond and down from the bottom of any existing utility lines or structures. The remedial grading excavations should not cause loss of bearing and/or lateral support for adjacent utilities or structures.

If remedial grading excavations extend below a 1:1 horizontal:vertical (H:V) plane extending from the bottom of adjacent off-site utility lines or structure foundations, shoring or slot cutting shall be employed. "A-B-C" slot cuts exposing native soils may be excavated with maximum 8 feet wide and 8 feet depth sections to prevent the existing utility lines or off-site structures from becoming unstable. Backfill should be accomplished in the shortest period of time possible and in alternating sections.

9.4 Shoring Design

Temporary shoring may be required where open sloped excavations will not be feasible due to unstable soils or due to nearby existing structures or facilities. Temporary shoring may consist of conventional soldier piles and lagging. Shoring for utility trenches may be laterally supported by cross bracing or may be cantilevered. Drilled excavations for soldier piles may require the use of drilling fluids or casing to prevent caving and to maintain an opened hole for pile installation.

The active earth pressure behind any shoring depends primarily on the allowable movement, type of backfill materials, backfill slopes, wall inclination, surcharges, and any hydrostatic pressures.

The lateral earth pressures to be used in the design of shoring for each segment is presented in the following table.


Table No. 9, Lateral Earth Pressures for Temporary Shoring

Soil Parameters*	Values
Active Earth Pressure (Braced Shoring) (psf) (A)	40
Active Earth Pressure (Cantilever Shoring) (psf) (B)	45
At-Rest Earth Pressure (Cantilever Shoring) (psf) (C)	60
Passive earth pressure (psf per foot of depth) (D)	230
Maximum allowable passive pressure against native soils (psf) (E)	2,000
Coefficient of friction between soldier or sheet pile and native soils, fs (F)	0.30

* Parameters A through F are used in Figures No. 8 and 9.

Restrained (braced) shoring systems should be designed based on Figure No. 8, *Lateral Earth Pressures for Temporary Braced Excavation* to support a uniform rectangular lateral earth pressure.

Figure No. 8, Lateral Earth Pressures for Temporary Braced Excavation

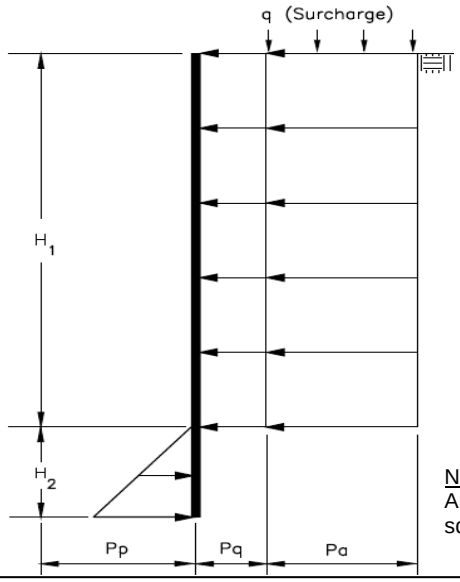

Total Earth Pressure, P

P = Pq + Pa

Pq = 0.5q - incremental surcharge pressure

Pa = (A)H_1 - active earth pressure (Braced walls)

Lateral Pressure Resistance


Pp = (D) H_2 ≤ (E) psf - passive earth pressure (on native soils)

μ = (F) - ultimate friction coefficient between steel sheet piles and soil

Note:
All values of height (H) in feet, pressure (P) and surcharge (q) in pounds per square foot (psf).

Unrestrained (cantilever) shoring consisting of soldier piles spaced at least two diameters on-center, can be designed based on Figure No. 9, *Lateral Earth Pressures on Temporary Cantilever Wall*.

Figure No. 9, Lateral Earth Pressures on Temporary Cantilever Wall

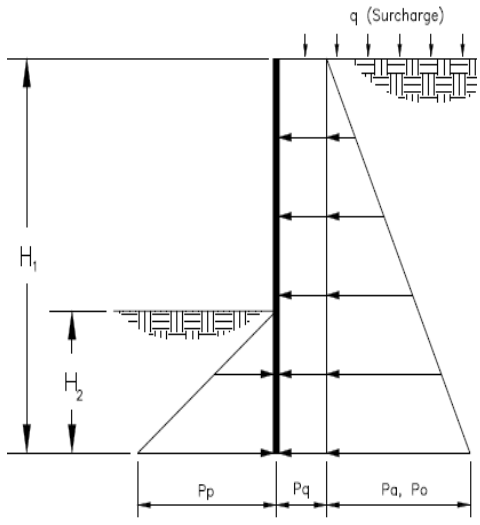

Total Earth Pressure, P

P = Pq + Pa, Po

Pq = 0.5q - incremental surcharge pressure

Pa = (B)H_1 - active earth pressure (Un-restrained)

Po = (C)H_1 - at rest earth pressure (Restrained)

Lateral Pressure Resistance

Pp = (D) H_2 ≤ (E) psf - passive earth pressure (on native soils)

μ = (F) - ultimate friction coefficient between steel sheet piles and soil

Note:
All values of height (H) in feet, pressure (P) and surcharge (q) in pounds per square foot (psf).

The provided pressures assume no hydrostatic pressures. If hydrostatic pressures are allowed to build up, the incremental earth pressures below the ground-water level should be reduced by 50 percent and added to hydrostatic pressure for total lateral pressure.

Passive resistance includes a safety factor of 1.5. The upper 1 foot for passive resistance should be ignored unless the surface is confined by a pavement or slab.

In addition to the lateral earth pressure, surcharge pressures due to miscellaneous loads, such as soil stockpiles, vehicular traffic or construction equipment located adjacent to the shoring, should be included in the design of the shoring. A uniform lateral pressure of 100 psf should be included in the upper 10 feet of the shoring to account for normal vehicular and construction traffic within 10 feet of the trench excavation. As previously mentioned, all shoring should be designed and installed in accordance with state and federal safety regulations.

The contractor should have provisions for shoring pile removal. All voids resulting from removal of shoring should be filled. The method for filling voids should be selected by the contractor, depending on construction conditions, void dimensions, and available materials. The acceptable materials, in general, should be non-deleterious, and able to flow into the voids created by shoring removal (e.g. concrete slurry, “pea” gravel, etc.).

Excavations for any utilities should not extend below a 1:1 Horizontal: Vertical (H:V) plane extending from the bottom of any existing structures, utility lines or streets. Any proposed excavation should not cause loss of bearing and/or lateral supports of the existing utilities or streets.

If the excavation extends below a 1:1 (H:V) plane extending from the bottom of the existing structures, utility lines or streets, a maximum of 10 feet of slope face parallel to the existing improvement should be exposed at a time to reduce the potential for instability. Backfill should be accomplished in the shortest period of time and in alternating sections.

9.5 Geotechnical Services During Construction

This report has been prepared to aid in the foundation plans and specifications, and to assist the architect, civil and structural engineers in the design of the proposed structures. It is recommended that this office be provided an opportunity to review final design drawings and specifications to verify that the recommendations of this report have been properly implemented.

Footing excavations should be observed by geotechnical engineer or their representative prior to placement of steel and concrete so that footings are founded on satisfactory materials and excavations are free of loose and disturbed materials. Trench backfill

should be placed and compacted with observation and field density testing provided by this office.

During construction, the geotechnical engineer and/or their authorized representatives should be present at the site to provide a source of advice to the client regarding the geotechnical aspects of the project and to observe and test the earthwork performed. Their presence should not be construed as an acceptance of responsibility for the performance of the completed work, since it is the sole responsibility of the contractor performing the work to ensure that it complies with all applicable plans, specifications, ordinances, etc. This firm does not practice or consult in the field of safety engineering. We do not direct the contractor's operations and cannot be responsible for other than our own personnel on the site; therefore, the safety of others is the responsibility of the contractor. The contractor should notify the Owner if he considers any recommended actions presented herein to be unsafe.

10.0 CLOSURE

The findings and recommendations of this report were prepared in accordance with generally accepted professional engineering and engineering geologic principles and practice. We make no other warranty, either expressed or implied. Our conclusions and recommendations are based on the results of the field and laboratory investigations, combined with an interpolation and extrapolation of soil conditions between and beyond boring locations. If conditions encountered during construction appear to be different from those shown by the borings, this office should be notified.

Design recommendations given in this report are based on the assumption that the earthwork and site grading recommendations contained in this report are implemented. Additional consultation may be prudent to interpret Converse's findings for contractors, or to possibly refine these recommendations based upon the review of the final site grading and actual site conditions encountered during construction. If the scope of the project changes, if project completion is to be delayed, or if the report is to be used for another purpose, this office should be consulted.

11.0 REFERENCES

AMERICAN SOCIETY OF CIVIL ENGINEERS, *ASCE/SEI 7-16, Minimum Design Loads for Structures and Other Structures*, copyright 2016.

ASTM INTERNATIONAL, Annual Book of ASTM Standards, Current.

CALIFORNIA BUILDING STANDARDS COMMISSION, *California Building Code* (CBC) 2019, California Code of Regulations Title 24, Part 2, Volumes 1 and 2.

CALIFORNIA DEPARTMENT OF CONSERVATION, DIVISION OF MINES AND GEOLOGY, 1994, *Fault-Rupture Hazard Zones in California, Alquist-Priolo Earthquake Fault Zoning Act with Index to*

Earthquake Fault Zones Maps: Special Publication 42, by Hart, E.W., & Bryant, W.A., dated 1994, revised 1997 with Supplements 1 and 2 added in 1999, and Supplement 3 added in 2003.

CALIFORNIA DEPARTMENT OF CONSERVATION, DIVISION OF MINES AND GEOLOGY, 1998, Seismic Hazard Zone Report for the Beverly Hills 7.5-Minute Quadrangle, Los Angeles County, California, Seismic Hazard Zone Report 023.

CALIFORNIA DEPARTMENT OF CONSERVATION, DIVISION OF MINES AND GEOLOGY, 1999, *Official Seismic Hazard Zone Map, Beverly Hills Quadrangle: California Geological Survey, Official Map of Seismic Hazard Zones*, dated March 25, 1999.

CALIFORNIA GEOLOGICAL SURVEY, 1999 and 2018, *Earthquake Zones of Required Investigation, Beverly Hills* Quadrangle, Seismic Hazard Zones Official Map released March 25, 1999, Earthquake Fault Zones Revised Official Map released January 11, 2018 .

CALIFORNIA GEOLOGICAL SURVEY, 2008, *Guidelines for Evaluating and Mitigating Seismic Hazards in California:* Special Publication 117A.

DEPARTMENT OF THE NAVY, Naval Facilities Engineering Command, Alexandria, VA, *SOIL MECHANICS DESIGN MANUAL 7.1 (NAVFAC DM-7.1)*, 1982.

PORTLAND CEMENT ACCOCIATION, Southwest Region Publication P-14, Portland Cement Concrete Pavement Design Nomograph for City and County Roads.

RUBIN, C. M., et. al, 1998, Evidence for Large Earthquakes in Metropolitan Los Angeles, AAAS Science, vol. 281, p. 398-402.

SOUTHERN CALIFORNIA EARTHQUAKE CENTER, *Recommended Procedures for Implementation of DMG Special Publication 117* Guidelines *for Analyzing and Mitigating Liquefaction in California*, March 1999.

STANDARD SPECIFICATIONS FOR PUBLIC WORKS CONSTRUCTION, 2018, Public Works Standards, Inc.

STUDIES IN GEOPHYSICS, 1986, Active Tectonics, Geophysics Study Committee, National Academy Press.

TOKIMATSU, K. AND SEED, H. B., 1987; *Evaluation of Settlement in Sands Due to Earthquake Shaking,* ASCE Journal of Geotechnical Engineering, Vol. 118.

UNITED STATES GEOLOGICAL SURVEY, 2015, *U.S. Seismic Design Maps Application* by the United States Geological Survey dated October 19, 2015.

Appendix A

Field Exploration

APPENDIX A: FIELD EXPLORATION

Field exploration included a site reconnaissance and a subsurface exploration program. During the site reconnaissance, the surface conditions were noted, and the approximate locations of the borings were determined. The exploratory borings were approximately located using existing boundary and other features as a guide and should be considered accurate only to the degree implied by the method used. The field exploration method performed are discussed below.

Exploratory Borings

A total of three (3) exploratory borings (BH-1 through BH-3) were conducted within the project site on November 11, 2021. Initially, it was planned for the borings to be drilled within the locations of the proposed improvements utilizing a track-mounted limited access drilling rig. However, due to the limited space at the site, the drilling contractor could not access the boring locations. As a result, the borings were advanced using manual hand auger equipment. The maximum depth of exploration was initially set for 30 feet below the existing ground surface (bgs). This depth could not be reached due to the access restrictions for the drilling rig. Thus, the exploration depths ranged from 6 to 21 feet below the existing ground surface using 4-inch diameter hand augers. Each boring was visually logged by a Converse engineer and sampled at regular intervals and at changes in subsurface soil conditions. Where appropriate, field descriptions and classifications have been modified to reflect laboratory test results.

Ring samples of the subsurface materials were obtained at frequent intervals within the borings using a hand-driven sampler lined with sample rings. Samples were retained in brass rings (2.4-inches inside diameter and 1.0-inch in height). The central portion of the samples were retained and carefully sealed in waterproof plastic containers for shipment to the Converse laboratory. Bulk samples of the upper 5 feet of surficial materials were also obtained from each boring.

It should be noted that the exact depths at which material changes occur cannot always be established accurately. Changes in material conditions that occur between driven samples are indicated in the logs at the top of the next drive sample. A key to soil symbols and terms is presented as Drawing Nos. A-1a to A-1b, *Unified Soil Classification Chart*. The log of the exploratory boring is presented in Drawing Nos. A-2 through A-4, *Log of Borings*.

SOIL CLASSIFICATION CHART

MAJOR DIVISIONS			SYMBOLS GRAPH	SYMBOLS LETTER	TYPICAL DESCRIPTIONS
COARSE GRAINED SOILS (MORE THAN 50% OF MATERIAL IS LARGER THAN NO. 200 SIEVE SIZE)	GRAVEL AND GRAVELLY SOILS (MORE THAN 50% OF COARSE FRACTION RETAINED ON NO. 4 SIEVE)	CLEAN GRAVELS (LITTLE OR NO FINES)		GW	WELL-GRADED GRAVELS, GRAVEL - SAND MIXTURES, LITTLE OR NO FINES
				GP	POORLY-GRADED GRAVELS, GRAVEL - SAND MIXTURES, LITTLE OR NO FINES
		GRAVELS WITH FINES (APPRECIABLE AMOUNT OF FINES)		GM	SILTY GRAVELS, GRAVEL - SAND - SILT MIXTURES
				GC	CLAYEY GRAVELS, GRAVEL - SAND - CLAY MIXTURES
	SAND AND SANDY SOILS (MORE THAN 50% OF COARSE FRACTION PASSING ON NO. 4 SIEVE)	CLEAN SANDS (LITTLE OR NO FINES)		SW	WELL-GRADED SANDS, GRAVELLY SANDS, LITTLE OR NO FINES
				SP	POORLY-GRADED SANDS, GRAVELLY SAND, LITTLE OR NO FINES
		SANDS WITH FINES (APPRECIABLE AMOUNT OF FINES)		SM	SILTY SANDS, SAND - SILT MIXTURES
				SC	CLAYEY SANDS, SAND - CLAY MIXTURES
FINE GRAINED SOILS (MORE THAN 50% OF MATERIAL IS SMALLER THAN NO. 200 SIEVE SIZE)	SILTS AND CLAYS	LIQUID LIMIT LESS THAN 50		ML	INORGANIC SILTS AND VERY FINE SANDS, ROCK FLOUR, SILTY OR CLAYEY FINE SANDS OR CLAYEY SILTS WITH SLIGHT PLASTICITY
				CL	INORGANIC CLAYS OF LOW TO MEDIUM PLASTICITY, GRAVELLY CLAYS, SANDY CLAYS, SILTY CLAYS, LEAN CLAYS
				OL	ORGANIC SILTS AND ORGANIC SILTY CLAYS OF LOW PLASTICITY
	SILTS AND CLAYS	LIQUID LIMIT GREATER THAN 50		MH	INORGANIC SILTS, MICACEOUS OR DIATOMACEOUS FINE SAND OR SILTY SOILS
				CH	INORGANIC CLAYS OF HIGH PLASTICITY
				OH	ORGANIC CLAYS OF MEDIUM TO HIGH PLASTICITY, ORGANIC SILTS
HIGHLY ORGANIC SOILS				PT	PEAT, HUMUS, SWAMP SOILS WITH HIGH ORGANIC CONTENTS

NOTE: DUAL SYMBOLS ARE USED TO INDICATE BORDERLINE SOIL CLASSIFICATIONS

FIELD AND LABORATORY TESTS

C	Consolidation (ASTM D 2435)
CL	Collapse Potential (ASTM D 4546)
CP	Compaction Curve (ASTM D 1557)
CR	Corrosion, Sulfates, Chlorides (CTM 643-99; 417; 422)
CU	Consolidated Undrained Triaxial (ASTM D 4767)
DS	Direct Shear (ASTM D 3080)
EI	Expansion Index (ASTM D 4829)
M	Moisture Content (ASTM D 2216)
OC	Organic Content (ASTM D 2974)
P	Permeablility (ASTM D 2434)
PA	Particle Size Analysis (ASTM D 6913 [2002])
PI	Liquid Limit, Plastic Limit, Plasticity Index (ASTM D 4318)
PL	Point Load Index (ASTM D 5731)
PM	Pressure Meter
PP	Pocket Penetrometer
R	R-Value (CTM 301)
SE	Sand Equivalent (ASTM D 2419)
SG	Specific Gravity (ASTM D 854)
SW	Swell Potential (ASTM D 4546)
TV	Pocket Torvane
UC	Unconfined Compression - Soil (ASTM D 2166)
	Unconfined Compression - Rock (ASTM D 7012)
UU	Unconsolidated Undrained Triaxial (ASTM D 2850)
UW	Unit Weight (ASTM D 2937)

BORING LOG SYMBOLS

SAMPLE TYPE

- STANDARD PENETRATION TEST — Split barrel sampler in accordance with ASTM D-1586-84 Standard Test Method
- DRIVE SAMPLE 2.42" I.D. sampler (CMS).
- DRIVE SAMPLE No recovery
- BULK SAMPLE
- GROUNDWATER WHILE DRILLING
- GROUNDWATER AFTER DRILLING

DRILLING METHOD SYMBOLS

Auger Drilling | Mud Rotary Drilling | Dynamic Cone or Hand Driven | Diamond Core

SOIL CLASSIFICATION AND KEY TO BORING LOG SYMBOLS

Converse Consultants

Project Name

Library & Classroom Renovations Project
Grant Elementary School
2368 Pearl Street
Santa Monica, California 90405
For: Santa Monica-Malibu Unified School District

Project No. 21-31-226-02

Drawing No. A-1a

CONSISTENCY OF COHESIVE SOILS

Descriptor	Unconfined Compressive Strength (tsf)	SPT Blow Counts	Pocket Penetrometer (tsf)	CA Sampler	Torvane (tsf)	Field Approximation
Very Soft	<0.25	< 2	<0.25	<3	<0.12	Easily penetrated several inches by fist
Soft	0.25 - 0.50	2 - 4	0.25 - 0.50	3 - 6	0.12 - 0.25	Easily penetrated several inches by thumb
Medium Stiff	0.50 - 1.0	5 - 8	0.50 - 1.0	7 - 12	0.25 - 0.50	Can be penetrated several inches by thumb with moderate effort
Stiff	1.0 - 2.0	9 - 15	1.0 - 2.0	13 - 25	0.50 - 1.0	Readily indented by thumb but penetrated only with great effort
Very Stiff	2.0 - 4.0	16 - 30	2.0 - 4.0	26 - 50	1.0 - 2.0	Readily indented by thumbnail
Hard	>4.0	>30	>4.0	>50	>2.0	Indented by thumbnail with difficulty

APPARENT DENSITY OF COHESIONLESS SOILS

Descriptor	SPT N_{60}- Value (blows / foot)	CA Sampler
Very Loose	<4	<5
Loose	4- 10	5 - 12
Medium Dense	11 - 30	13 - 35
Dense	31 - 50	36 - 60
Very Dense	>50	>60

MOISTURE

Descriptor	Criteria
Dry	Absence of moisture, dusty, dry to the touch
Moist	Damp but no visible water
Wet	Visible free water, usually soil is below water table

PERCENT OF PROPORTION OF SOILS

Descriptor	Criteria
Trace (fine)/ Scattered (coarse)	Particles are present but estimated to be less than 5%
Few	5 to 10%
Little	15 to 25%
Some	30 to 45%
Mostly	50 to 100%

SOIL PARTICLE SIZE

Descriptor		Size
Boulder		> 12 inches
Cobble		3 to 12 inches
Gravel	Coarse	3/4 inch to 3 inches
	Fine	No. 4 Sieve to 3/4 inch
Sand	Coarse	No. 10 Sieve to No. 4 Sieve
	Medium	No. 40 Sieve to No. 10 Sieve
	Fine	No. 200 Sieve to No. No. 40 Sieve
Silt and Clay		Passing No. 200 Sieve

PLASTICITY OF FINE-GRAINED SOILS

Descriptor	Criteria
Nonplastic	A 1/8-inch thread cannot be rolled at any water content.
Low	The thread can barely be rolled, and the lump cannot be formed when drier than the plastic limit.
Medium	The thread is easy to roll, and not much time is required to reach the plastic limit; it cannot be rerolled after reaching the plastic limit. The lump crumbles when drier than the plastic limit.
High	It takes considerable time rolling and kneading to reach the plastic limit. The thread can be rerolled several times after reaching the plastic limit. The lump can be formed without crumbling when drier than the plastic limit.

CEMENTATION/ Induration

Descriptor	Criteria
Weak	Crumbles or breaks with handling or little finger pressure.
Moderate	Crumbles or breaks with considerable finger pressure.
Strong	Will not crumble or break with finger pressure.

NOTE: This legend sheet provides descriptions and associated criteria for required soil description components only. Refer to Caltrans Soil and Rock Logging, Classification, and Presentation Manual (2010), Section 2, for tables of additional soil description components and discussion of soil description and identification.

SOIL CLASSIFICATION AND KEY TO BORING LOG SYMBOLS

Converse Consultants

Project Name
Library & Classroom Renovations Project
Grant Elementary School
2368 Pearl Street
Santa Monica, California 90405
For: Santa Monica-Malibu Unified School District

Project No. 21-31-226-02

Drawing No. A-1b

Project ID: 237.GPJ; Template: LOG

Log of Boring No. BH-1

Dates Drilled: 11/11/2021 Logged by: Flora Delgado Checked By: E.Babayan

Equipment: HAND AUGER Driving Weight and Drop: N/A

Ground Surface Elevation (ft): 153 Depth to Water (ft, bgs): NOT ENCOUNTERED

Depth (ft)	Graphic Log	SUMMARY OF SUBSURFACE CONDITIONS This log is part of the report prepared by Converse for this project and should be read together with the report. This summary applies only at the location of the Test Pit and at the time of drilling. Subsurface conditions may differ at other locations and may change at this location with the passage of time. The data presented is a simplification of actual conditions encountered.	SAMPLES: DRIVE	SAMPLES: BULK	BLOWS	MOISTURE (%)	DRY UNIT WT. (pcf)	OTHER
		CONCRETE GROUND COVER 6 INCHES						
		ARTIFICIAL FILL (Af):						
		SILTY SAND (SM): fine to medium-grained, little clay, medium dense, moist, dark reddish brown.						
		ALLUVIUM (Qal):						
5		**SILTY SAND (SM):** fine to medium-grained, trace clay, dense, moist, brown.	■			9	87.8	WA, fc=42.7%
10			■			8	119.3	WA, fc=29.7%
15			■			10	108.5	
20		-very dense	■			8	103.4	
		End of boring at 21 feet below ground level. No groundwater encountered. Borehole backfilled with soil cuttings and patched with concrete on 11/11/21.						

Converse Consultants

Library & Classroom Renovations Project
Grant Elementary School
2368 Pearl Street
Santa Monica, California 90405
For: Santa Monica-Malibu Unified School District

Project No. 21-31-226-02

Drawing No. A-2

Project ID: 226 -02.GPJ; Template: LOG

Log of Boring No. BH-2

Dates Drilled: 11/11/2021 Logged by: Flora Delgado Checked By: E.Babayan

Equipment: HAND AUGER Driving Weight and Drop: N/A

Ground Surface Elevation (ft): 153 Depth to Water (ft, bgs): NOT ENCOUNTERED

Depth (ft)	Graphic Log	SUMMARY OF SUBSURFACE CONDITIONS	SAMPLES: DRIVE	SAMPLES: BULK	BLOWS	MOISTURE (%)	DRY UNIT WT. (pcf)	OTHER
		This log is part of the report prepared by Converse for this project and should be read together with the report. This summary applies only at the location of the Test Pit and at the time of drilling. Subsurface conditions may differ at other locations and may change at this location with the passage of time. The data presented is a simplification of actual conditions encountered.						
		ASPHALT GROUND COVER~3 INCHES						
		ARTIFICIAL FILL (Af):						
		SILTY SAND (SM): fine to medium-grained, little clay, medium dense, moist, brown.						
		ALLUVIUM (Qal):						
5		**SILTY SAND (SM):** fine to coarse-grained, trace clay, dense, moist, brown.	■			10	123	
10			■			8	109	
15			■			7	109.5	DS
20		-very dense	■			8	106.4	
		End of boring at 21 feet below ground level. Groundwater not encountered. Backfilled with soil cuttings and patched with asphalt on 11/11/21.						

Converse Consultants

Library & Classroom Renovations Project
Grant Elementary School
2368 Pearl Street
Santa Monica, California 90405
For: Santa Monica-Malibu Unified School District

Project No. 21-31-226-02

Drawing No. A-3

Project ID: 226 -02.GPJ; Template: LOG

Log of Boring No. BH-3

Dates Drilled: 11/11/2021 Logged by: Flora Delgado Checked By: E.Babayan

Equipment: HAND AUGER Driving Weight and Drop: N/A

Ground Surface Elevation (ft): 153 Depth to Water (ft, bgs): NOT ENCOUNTERED

Depth (ft)	Graphic Log	SUMMARY OF SUBSURFACE CONDITIONS	SAMPLES: DRIVE	SAMPLES: BULK	BLOWS	MOISTURE (%)	DRY UNIT WT. (pcf)	OTHER
		This log is part of the report prepared by Converse for this project and should be read together with the report. This summary applies only at the location of the Test Pit and at the time of drilling. Subsurface conditions may differ at other locations and may change at this location with the passage of time. The data presented is a simplification of actual conditions encountered.						
		ASPHALT GROUND COVER~3 INCHES						
		ARTIFICIAL FILL (Af):						
		SILTY SAND (SM): little clay, medium dense, moist, dark brown.						
		ALLUVIUM (Qal):						
5		**SILTY SAND (SM):** fine to medium-grained, little clay, medium dense, moist,.				8	98.3	CL
		End of boring at 6 feet below ground level. Groundwater not encountered. Borehole backfilled with soil cuttings and patched with asphalt on 11/11/21.						

Converse Consultants

Library & Classroom Renovations Project
Grant Elementary School
2368 Pearl Street
Santa Monica, California 90405
For: Santa Monica-Malibu Unified School District

Project No. 21-31-226-02

Drawing No. A-4

Project ID: 226 -02.GPJ; Template: LOG

Appendix B

Laboratory Testing Program

APPENDIX B: LABORATORY TESTING PROGRAM

Tests were conducted in our laboratory on representative soil samples for the purpose of classification and evaluation of their relevant physical characteristics and engineering properties. The amount and selection of tests were based on the geotechnical requirements of the project. Test results are presented herein and on the Logs of Borings in Appendix A, *Field Exploration*. The following is a summary of the laboratory tests conducted for this project.

Moisture Content and Dry Density

Results of moisture content and dry density tests performed on relatively undisturbed ring samples were used to aid in the classification of the soils and to provide quantitative measure of the *in-situ* dry density. Data obtained from this test provides qualitative information on strength and compressibility characteristics of site soils. For test results, see the Logs of Borings in Appendix A, *Field Exploration*.

Expansion Index Test

One (1) representative soil sample was tested to evaluate the expansion potential of material encountered at the site. The test was conducted in accordance with ASTM D4829 Standard. Test results are presented in the following table:

Table No. B-1, Summary of Expansion Index Test Result

Boring No.	Depth (feet)	Soil Description	Expansion Index	Expansion Potential
BH-1	0-5	Silty Sand (SM)	0	Very Low

Soil Corrosivity

One (1) representative soil sample was tested to determine minimum electrical resistivity, pH, and chemical content, including chloride concentrations, and water-soluble sulfates. The purpose of these tests is to determine the corrosion potential of site soils when placed in contact with common construction materials. These tests were performed by EGL in Arcadia, California. The test results are summarized in the following table:

Table No. B-2, Summary of Corrosivity Test Results

Boring No.	Sample Depth (feet)	pH (Caltrans 643)	Soluble Chlorides (Caltrans 422) ppm	Soluble Sulfate (Caltrans 417) (%)	Saturated Resistivity (Caltrans 643) Ohm-cm
BH-2	0-5	7.18	200	0.009	1,700

R-Value

One representative bulk soil sample was tested for resistance value (R-value) in accordance with California Test Method CT301. This test is designed to provide a relative measure of soil strength for use in pavement design. The test result is presented in the table below.

Table No. B-3, Summary of R-Value Test Result

Boring No.	Depth (feet)	Soil Classification	Measured R-Value
BH-3	0-5	Silty Sand (SM)	40

Percent Finer Than Sieve No. 200

The percent finer than sieve No. 200 test was performed on two (2) selected soil samples to aid in the classification of the on-site soils and to estimate other engineering parameters. Testing was performed in general accordance with the ASTM Standard D1140 test method. The test results are presented in the boring logs.

Table No. B-4, Summary of Percent Passing Sieve #200 Test Results

Boring No.	Depth (feet)	Soil Classification	Percent Passing Sieve No. 200
BH-1	5-6.5	Silty Sand (SM)	42.7
BH-1	10-11.5	Silty Sand (SM)	29.7

Grain-Size Analysis

To assist in classification of soils, mechanical grain-size analysis was performed on one (1) selected bulk sample. Testing was performed in general accordance with the ASTM Standard C136 test method. Grain-size curve is shown in Drawing No. B-1, *Grain Size Distribution Results*.

Table No. B-5, Summary of Grain Size Distribution Test Results

Boring No.	Depth (feet)	Soil Classification	% Gravel	% Sand	%Silt	%Clay
BH-1	0-5	Silty Sand (SM)	0.0	58	42	

Maximum Dry Density Test

One (1) laboratory maximum dry density-moisture content relationship test was performed on a representative bulk sample of the upper 5 feet of soil material. The testing was conducted in accordance with ASTM Standard D1557 laboratory procedure. The test result is presented on Drawing No. B-2, *Moisture-Density Relationship Results*.

Table No. B-6, Summary of Moisture-Density Relationship Results

Boring No.	Depth (feet)	Soil Description	Optimum Moisture (%)	Maximum Density (lb/cft)
BH-2	0-5	Silty Sand (SM)	8.0	133

Direct Shear

Direct shear testing was performed on relatively undisturbed soil samples obtained from a certain depth range. For each test, three samples contained in brass sampler rings were placed, one at a time, directly into the test apparatus, inundated with water, and subjected to a range of normal loads appropriate for the anticipated conditions. The sand samples were then sheared at a constant strain rate of 0.025 inch/minute. Shear deformation was recorded until a maximum of about 0.250-inch shear displacement was achieved. Ultimate strength was selected from the shear-stress deformation data and plotted to determine the shear strength parameters. For test data, including sample density and moisture content, see Drawing No. B-3, *Direct Shear Test Results,* and the following table:

Table No. B-7, Summary of Direct Shear Test Results

Boring No.	Depth (feet)	Soil Classification	Ultimate Strength Parameters	
			Friction Angle (degrees)	Cohesion (psf)
BH-1	10-11.5	Silty Sand (SM)	29	170

Collapse


To evaluate the moisture sensitivity (collapse/swell potential) of the encountered soils, one collapse test was performed in accordance with the ASTM Standard D4546 laboratory procedure. The sample was loaded to approximately 2 kips per square foot (ksf), allowed to stabilize under load, and then submerged. The test results are presented in the following table.

Table No. B-8, Summary of Collapse Test Results

Boring No.	Depth (feet)	Soil Classification	Percent Swell (+) Percent Collapse (-)	Collapse Potential
BH-3	5	Silty Sand (SM)	-0.9	Slight

Sample Storage

Soil samples presently stored in our laboratory will be discarded 30 days after the date of this report, unless this office receives a specific request to retain the samples for a longer period of time.

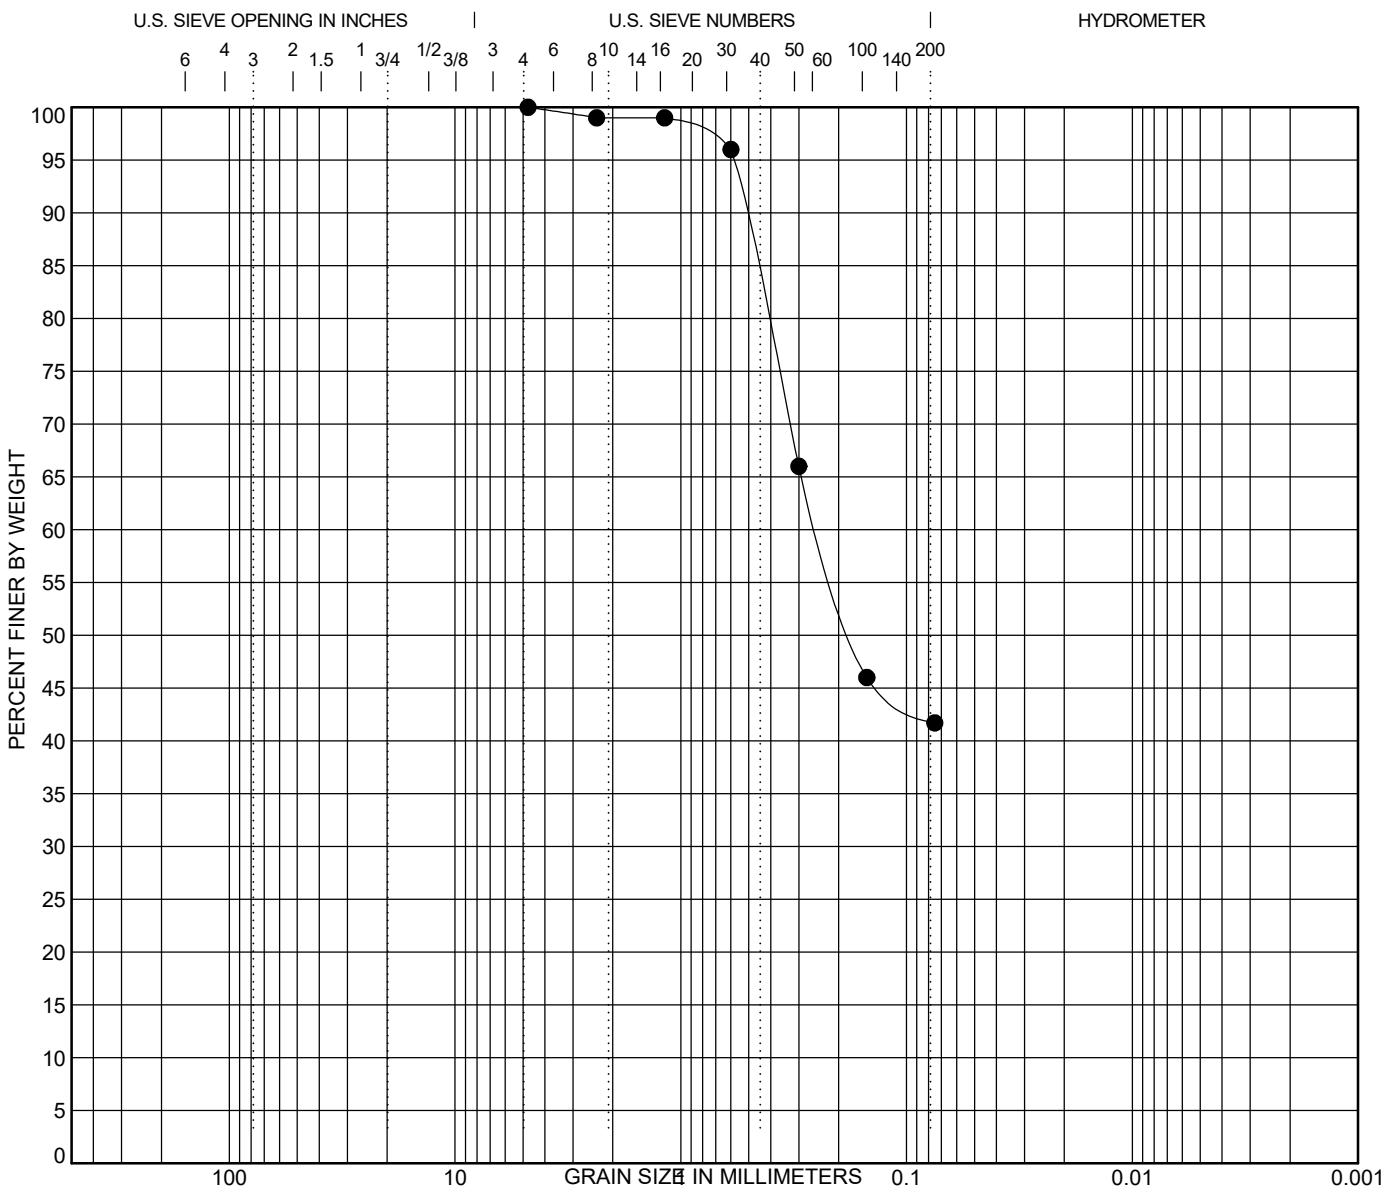

COBBLES	GRAVEL		SAND			SILT OR CLAY
	coarse	fine	coarse	medium	fine	

	Boring No.	Depth (ft)	Description	LL	PL	PI	Cc	Cu
●	**BH-1**	**0-5**	**Silty Sand**					

	Boring No.	Depth (ft)	D100	D60	D30	D10	%Gravel	%Sand	%Silt	%Clay
●	**BH-1**	**0-5**	**4.75**	**0.244**			**0.0**	**58.3**	**41.7**	


GRAIN SIZE DISTRIBUTION RESULTS

Converse Consultants

Project Name
Library & Classroom Renovations Project
Grant Elementary School
2368 Pearl Street
Santa Monica, California 90405
For: Santa Monica-Malibu Unified School District

Project No.
21-31-226-02

Figure No.
B-1

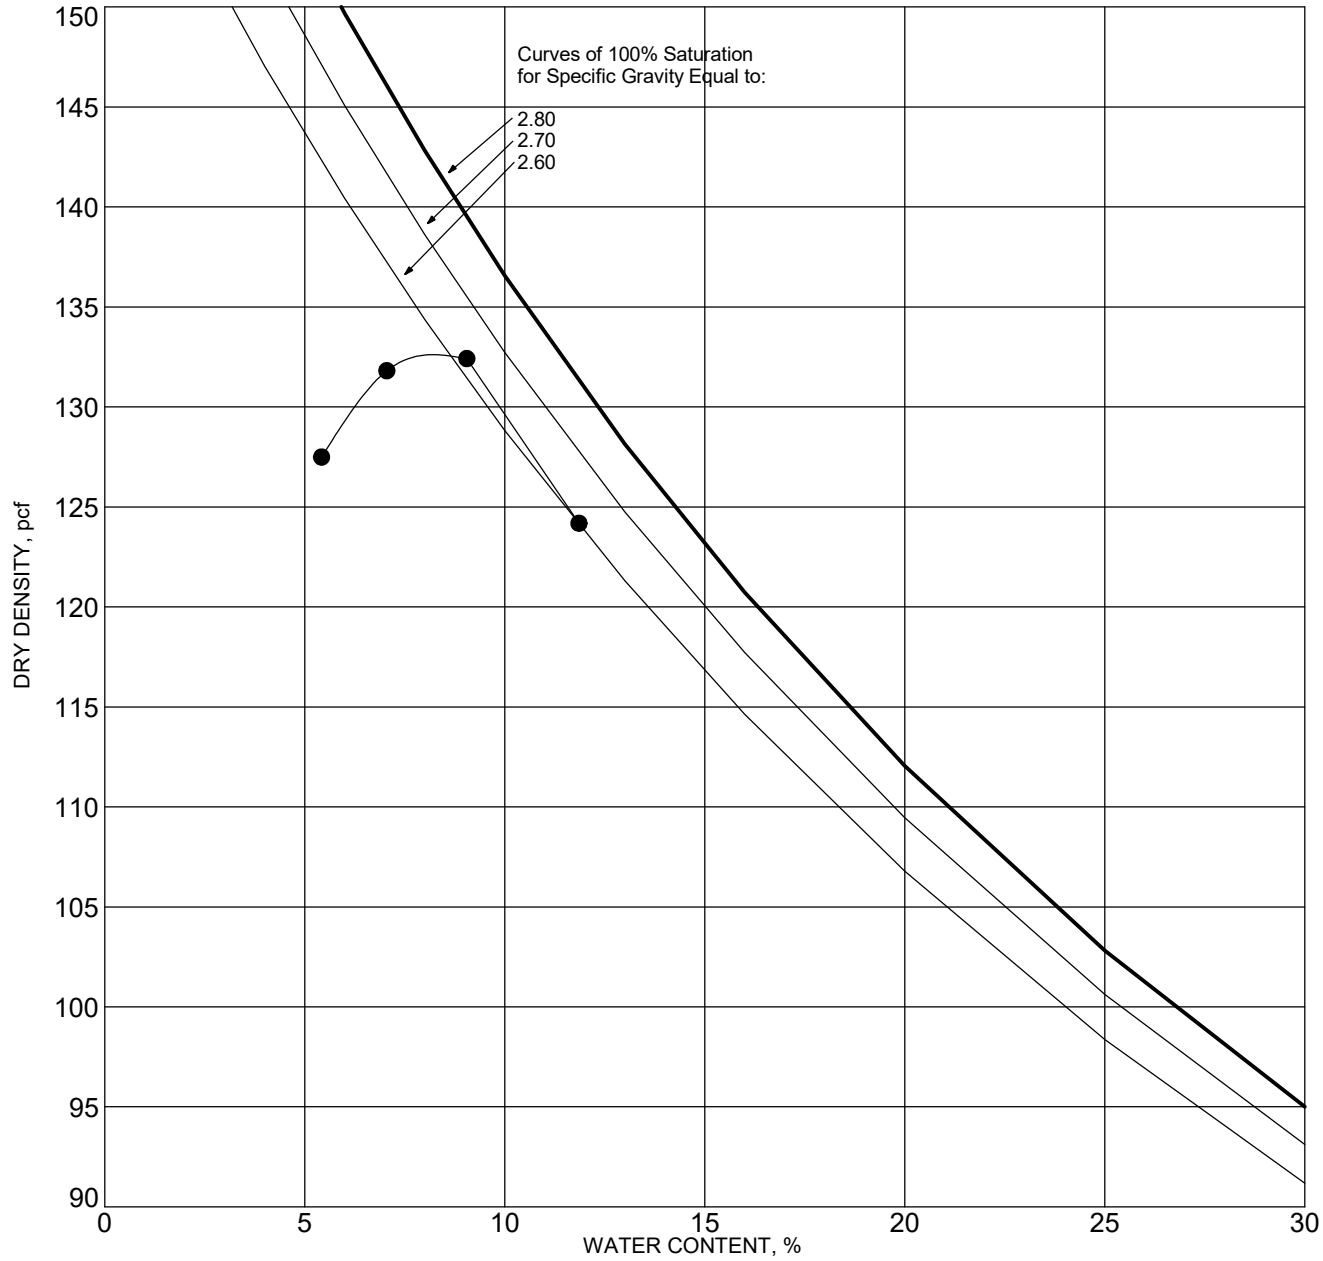

SYMBOL	BORING NO.	DEPTH (ft)	DESCRIPTION	ASTM TEST METHOD	OPTIMUM WATER, %	MAXIMUM DRY DENSITY, pcf
●	BH-2	0-5	Silty Sand with trace Clay (SM)	D1557 Method B	8	133


MOISTURE-DENSITY RELATIONSHIP RESULTS

Converse Consultants

Project Name
Library and Classroom Renovations Project
Grant Elementary School
2368 Pearl Street, Santa Monica,
Los Angeles County,California 90405
Santa Monica-Malibu Unified School District

Project No.
21-31-226-02

Drawing No.
B-2

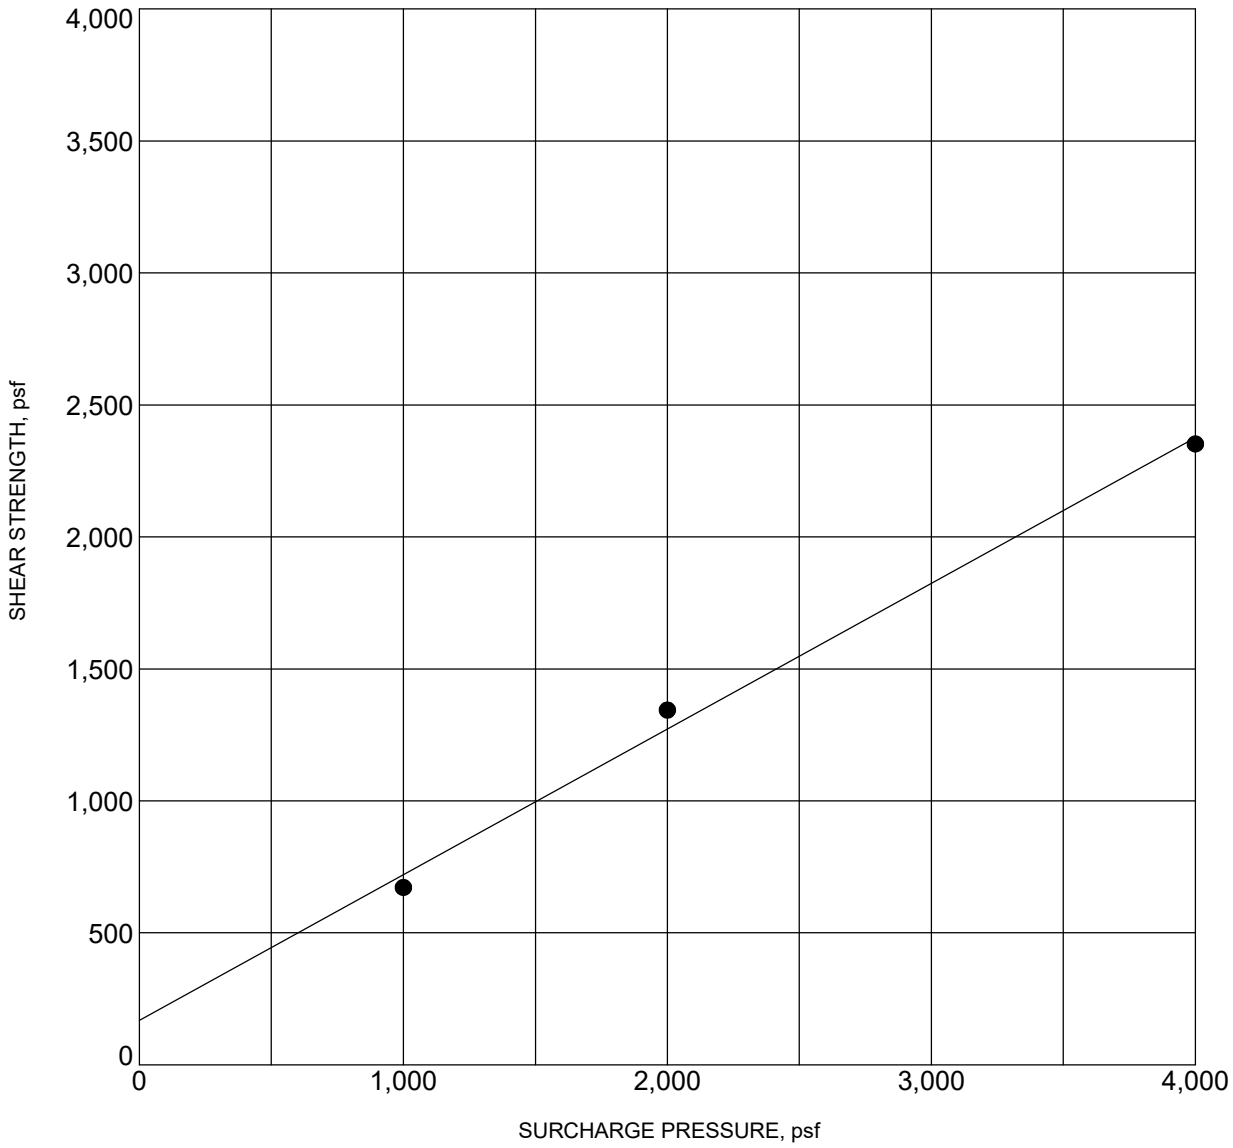

BORING NO.	:	**BH-1**	DEPTH (ft)	:	**10**
DESCRIPTION	:	**Silty Sand**			
COHESION (psf)	:	**170**	FRICTION ANGLE (degrees):		**29**
MOISTURE CONTENT (%)	:	**8**	DRY DENSITY (pcf)	:	**108.5**

NOTE: Ultimate Strength.

DIRECT SHEAR TEST RESULTS

Converse Consultants

Project Name
Library & Classroom Renovations Project
Grant Elementary School
2368 Pearl Street
Santa Monica, California 90405
For: Santa Monica-Malibu Unified School District

Project No. **21-31-226-02**

Figure No. **B-3**

Appendix C

Earthwork Specifications

APPENDIX C: EARTHWORK SPECIFICATIONS

Scope of Work

The work includes all labor, supplies and construction equipment required to construct the building pads in a good, workman-like manner, as shown on the drawings and herein specified. The major items of work covered in this section include the following:

- Site Inspection
- Authority of Geotechnical Engineer
- Site Clearing
- Excavations
- Preparation of Fill Areas
- Placement and Compaction of Fill
- Observation and Testing

Site Inspection

1. The Contractor shall carefully examine the site and make all inspections necessary, in order to determine the full extent of the work required to make the completed work conform to the drawings and specifications. The Contractor shall satisfy himself as to the nature and location of the work, ground surface and the characteristics of equipment and facilities needed prior to and during prosecution of the work. The Contractor shall satisfy himself as to the character, quality, and quantity of surface and subsurface materials or obstacles to be encountered. Any inaccuracies or discrepancies between the actual field conditions and the drawings, or between the drawings and specifications must be brought to the owner's attention in order to clarify the exact nature of the work to be performed.

2. This G*eotechnical Study Report* by Converse Consultants may be used as a reference to the surface and subsurface conditions on this project. The information presented in this report is intended for use in design and is subject to confirmation of the conditions encountered during construction. The exploration logs and related information depict subsurface conditions only at the particular time and location designated on the boring logs. Subsurface conditions at other locations may differ from conditions encountered at the exploration locations. In addition, the passage of time may result in a change in subsurface conditions at the exploration locations. Any review of this information shall not relieve the Contractor from performing such independent investigation and evaluation to satisfy himself as to the nature of the surface and subsurface conditions to be encountered and the procedures to be used in performing his work.

Authority of the Geotechnical Engineer

1. The Geotechnical Engineer will observe the placement of compacted fill and will take sufficient tests to evaluate the uniformity and degree of compaction of filled ground.

2. As the Owner's representative, the Geotechnical Engineer will (a) have the authority to cause the removal and replacement of loose, soft, disturbed, and other unsatisfactory soils and uncontrolled fill; (b) have the authority to approve the preparation of native ground to receive fill material; and (c) have the authority to approve or reject soils proposed for use in building areas.

3. The Civil Engineer and/or Owner will decide all questions regarding (a) the interpretation of the drawings and specifications, (b) the acceptable fulfillment of the contract on the part of the Contractor and (c) the matters of compensation.

Site Clearing

1. Clearing and grubbing shall consist of the removal from building areas to be graded of all existing structures, pavement, utilities, and vegetation.

2. Organic and inorganic materials resulting from the clearing and grubbing operations shall be hauled away from the areas to be graded.

Excavations

1. Based on observations made during our field explorations, the surficial soils can be excavated with conventional earthwork equipment.

Preparation of Fill Areas

1. All organic material, organic soils, incompetent alluvium, undocumented fill soils and debris should be removed from the proposed building areas.

2. In order to provide uniform support for the new structures, the minimum depth of over-excavation should be five (5) feet below the existing grade, or 3 feet below proposed shallow foundations whichever is deeper. Deeper over-excavation will be needed if soft, yielding soils are exposed on the excavation bottom. The actual depth of removal should be determined based on observations made during grading. Over-excavation should extend a least five (5) feet beyond the limits of footings, or equal distance of over-excavation depth, whichever is greater, or as limited by the existing structures. Excavation activities should not disturb existing utilities, buildings, and remaining structures. Existing utilities should be removed and adequately capped at the project boundary line or salvaged/rerouted as

designed for sidewalks and flatwork area, at least the upper 24 inches of existing soils should be scarified and recompacted to at least 90 percent of compaction. Deeper over-excavation will be needed if soft, yielding soils are exposed on the excavation bottom. The excavation should be extended to at least 12 inches beyond the driveway and flatwork limit where space is permitted.

3. The subgrade in all areas to receive fill shall be scarified to a minimum depth of six inches, the soil moisture adjusted within three (3) percent above optimum, and then compacted to at least 90 percent of the laboratory maximum dry density as determined by ASTM Standard D1557 test method.

4. Compacted fill may be placed on native soils that have been properly scarified and re-compacted as discussed above.

5. All areas to receive compacted fill will be observed and approved by the Geotechnical Engineer before the placement of fill.

Placement and Compaction of Fill

1. Compacted fill placed for the support of footings, slabs-on-grade, exterior concrete flatwork, and driveways will be considered structural fill. Structural fill may consist of approved on-site soils or imported fill that meets the criteria indicated below.

2. Fill consisting of selected on-site earth materials or imported soils approved by the Geotechnical Engineer shall be placed in layers on approved earth materials. Soils used as compacted structural fill shall have the following characteristics:

3. All fill soil particles shall not exceed three (3) inches in nominal size and shall be free of organic matter and miscellaneous inorganic debris and inert rubble.

4. Imported fill materials shall have an Expansion Index (EI) less than 20. All imported fill should be compacted to at least 90 percent of the laboratory maximum dry density (ASTM Standard D1557) at about to three percent above optimum moisture.

5. Fill soils shall be evenly spread in maximum 8-inch lifts, watered, or dried as necessary, mixed, and compacted to at least the density specified below. The fill shall be placed and compacted on a horizontal plane, unless otherwise approved by the Geotechnical Engineer.

6. All fill placed at the site shall be compacted to at least 90 percent of the laboratory maximum dry density as determined by ASTM Standard D1557 test method. The on-site soils shall be moisture conditioned at approximate three (3) percent above the optimum moisture content.

7. Representative samples of materials being used, as compacted fill will be analyzed in the laboratory by the Geotechnical Engineer to obtain information on their physical properties. Maximum laboratory density of each soil type used in the compacted fill will be determined by the ASTM Standard D1557 compaction method.

8. Fill materials shall not be placed, spread, or compacted during unfavorable weather conditions. When site grading is interrupted by heavy rain, filling operations shall not resume until the Geotechnical Engineer approves the moisture and density conditions of the previously placed fill.

9. It shall be the Grading Contractor's obligation to take all measures deemed necessary during grading to provide erosion control devices in order to protect slope areas and adjacent properties from storm damage and flood hazard originating on this project. It shall be the contractor's responsibility to maintain slopes in their as-graded form until all slopes are in satisfactory compliance with job specifications, all berms have been properly constructed, and all associated drainage devices meet the requirements of the Civil Engineer.

Trench Backfill

The following specifications are recommended to provide a basis for quality control during the placement of trench backfill.

1. Trench excavations to receive backfill shall be free of trash, debris or other unsatisfactory materials at the time of backfill placement.

2. Trench backfill shall be compacted to a minimum relative compaction of 90 percent as per ASTM Standard D1557 test method.

3. Rocks larger than one inch should not be placed within 12 inches of the top of the pipeline or within the upper 12 inches of pavement or structure subgrade. No more than 30 percent of the backfill volume shall be larger than 3/4-inch in largest dimension. Rocks shall be well mixed with finer soil.

4. The pipe design engineer should select bedding material for the pipe. Bedding materials generally should have a Sand Equivalent (SE) greater than or equal to 30, as determined by the ASTM Standard D2419 test method.

5. Trench backfill shall be compacted by mechanical methods, such as sheepsfoot, vibrating or pneumatic rollers, or mechanical tampers, to achieve the density specified herein. The backfill materials shall be brought to between optimum and three percent above optimum, then placed in horizontal layers. The thickness of

uncompacted layers should not exceed eight inches. Each layer shall be evenly spread, moistened, or dried as necessary, and then tamped or rolled until the specified density has been achieved.

6. The contractor shall select the equipment and processes to be used to achieve the specified density without damage to adjacent ground and completed work.

7. The field density of the compacted soil shall be measured by the ASTM Standard D1556 or ASTM Standard D2922 test methods or equivalent.

8. Observation and field tests should be performed by geotechnical representative during construction to confirm that the required degree of compaction has been obtained. Where compaction is less than that specified, additional compactive effort shall be made with adjustment of the moisture content as necessary, until the specified compaction is obtained.

9. It should be the responsibility of the Contractor to maintain safe conditions during cut and/or fill operations.

10. Trench backfill shall not be placed, spread or rolled during unfavorable weather conditions. When the work is interrupted by heavy rain, fill operations shall not be resumed until field tests by the project's geotechnical consultant indicate that the moisture content and density of the fill are as previously specified.

Observation and Testing

1. During the progress of grading, the Geotechnical Engineer will provide observation of the fill placement operations.

2. Field density tests will be made during grading to provide an opinion on the degree of compaction being obtained by the contractor. Where compaction of less than specified herein is indicated, additional compactive effort with adjustment of the moisture content shall be made as necessary, until the required degree of compaction is obtained.

3. A sufficient number of field density tests will be performed to provide an opinion to the degree of compaction achieved. In general, density tests will be performed on each one-foot lift of fill, but not less than one for each 500 cubic yards of fill placed.

Appendix D

Seismic Hazard Analysis Results

Mapped Seismic Parameters

Hazards by Location

Search Information

Address: 2368 Pearl St, Santa Monica, CA 90405, USA

Coordinates: 34.0188621, -118.4613494

Elevation: 155 ft

Timestamp: 2021-12-07T17:15:26.328Z

Hazard Type: Seismic

Reference Document: ASCE7-16

Risk Category: III

Site Class: D-default



Basic Parameters

Name	Value	Description
S_S	1.927	MCE_R ground motion (period=0.2s)
S_1	0.686	MCE_R ground motion (period=1.0s)
S_{MS}	2.312	Site-modified spectral acceleration value
S_{M1}	* null	Site-modified spectral acceleration value
S_{DS}	1.541	Numeric seismic design value at 0.2s SA
S_{D1}	* null	Numeric seismic design value at 1.0s SA

* See Section 11.4.8

Additional Information

Name	Value	Description
SDC	* null	Seismic design category
F_a	1.2	Site amplification factor at 0.2s
F_v	* null	Site amplification factor at 1.0s
CR_S	0.908	Coefficient of risk (0.2s)
CR_1	0.903	Coefficient of risk (1.0s)
PGA	0.822	MCE_G peak ground acceleration
F_{PGA}	1.2	Site amplification factor at PGA
PGA_M	0.986	Site modified peak ground acceleration

T_L	8	Long-period transition period (s)
SsRT	1.927	Probabilistic risk-targeted ground motion (0.2s)
SsUH	2.121	Factored uniform-hazard spectral acceleration (2% probability of exceedance in 50 years)
SsD	2.458	Factored deterministic acceleration value (0.2s)
S1RT	0.686	Probabilistic risk-targeted ground motion (1.0s)
S1UH	0.76	Factored uniform-hazard spectral acceleration (2% probability of exceedance in 50 years)
S1D	0.829	Factored deterministic acceleration value (1.0s)
PGAd	0.994	Factored deterministic acceleration value (PGA)

* See Section 11.4.8

The results indicated here DO NOT reflect any state or local amendments to the values or any delineation lines made during the building code adoption process. Users should confirm any output obtained from this tool with the local Authority Having Jurisdiction before proceeding with design.

Disclaimer

Hazard loads are provided by the U.S. Geological Survey Seismic Design Web Services.

While the information presented on this website is believed to be correct, ATC and its sponsors and contributors assume no responsibility or liability for its accuracy. The material presented in the report should not be used or relied upon for any specific application without competent examination and verification of its accuracy, suitability and applicability by engineers or other licensed professionals. ATC does not intend that the use of this information replace the sound judgment of such competent professionals, having experience and knowledge in the field of practice, nor to substitute for the standard of care required of such professionals in interpreting and applying the results of the report provided by this website. Users of the information from this website assume all liability arising from such use. Use of the output of this website does not imply approval by the governing building code bodies responsible for building code approval and interpretation for the building site described by latitude/longitude location in the report.

Seismic Hazard Deaggregation

U.S. Geological Survey - Earthquake Hazards Program

Unified Hazard Tool

Please do not use this tool to obtain ground motion parameter values for the design code reference documents covered by the U.S. Seismic Design Maps web tools (e.g., the International Building Code and the ASCE 7 or 41 Standard). The values returned by the two applications are not identical.

Input

Edition

Dynamic: Conterminous U.S. 2014 (u…

Spectral Period

Peak Ground Acceleration

Latitude

Decimal degrees

34.0188621

Time Horizon

Return period in years

2475

Longitude

Decimal degrees, negative values for western longitudes

-118.4613494


Site Class

259 m/s (Site class D)

Deaggregation

Component

Total

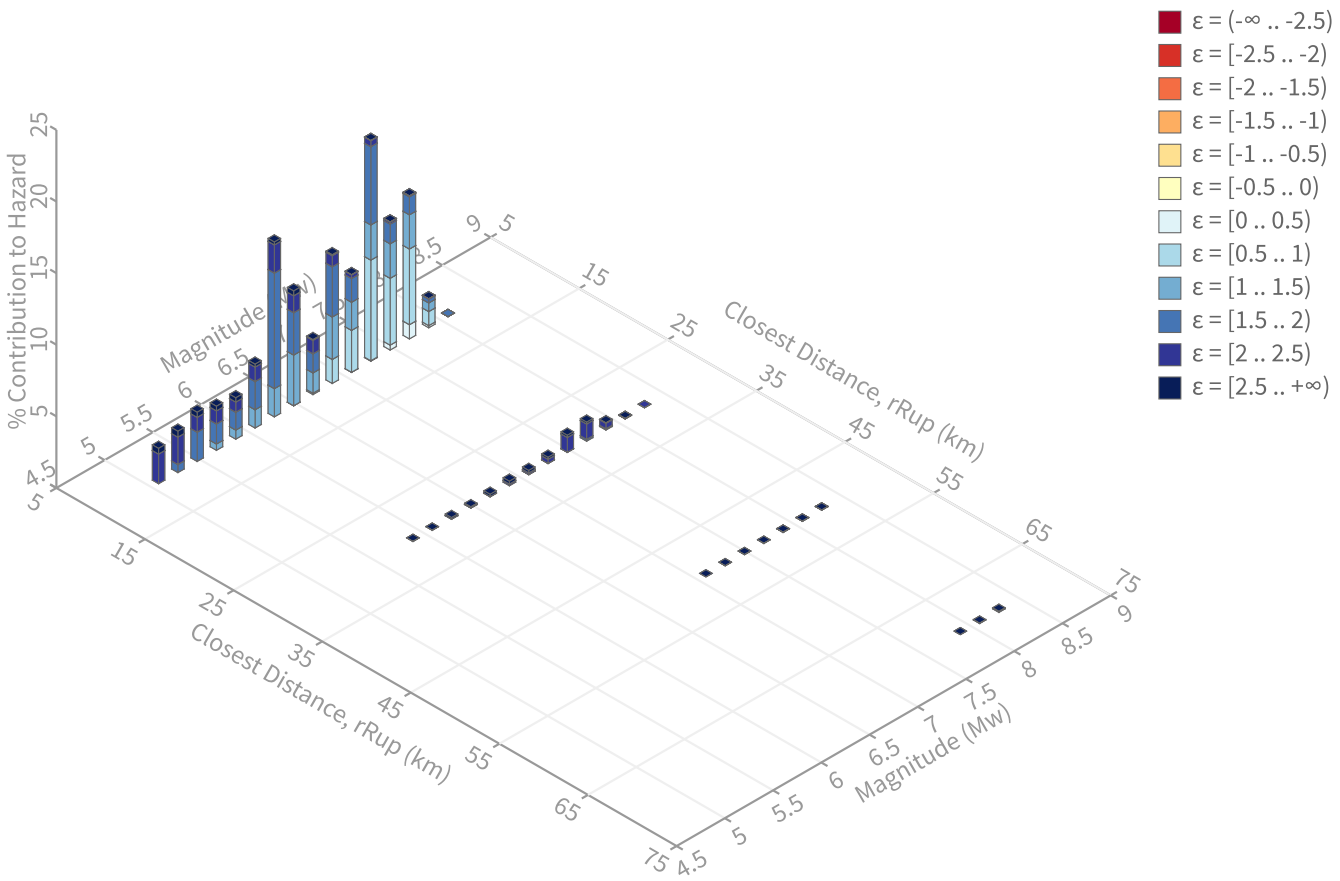

Summary statistics for, Deaggregation: Total

Deaggregation targets

Return period: 2475 yrs
Exceedance rate: 0.0004040404 yr^{-1}
PGA ground motion: 0.84625274 g

Recovered targets

Return period: 2966.8851 yrs
Exceedance rate: 0.00033705383 yr^{-1}

Totals

Binned: 100 %
Residual: 0 %
Trace: 0.06 %

Mean (over all sources)

m: 6.81
r: 8.78 km
ε_0: 1.51 σ

Mode (largest m-r bin)

m: 7.31
r: 8.54 km
ε_0: 1.21 σ
Contribution: 15.4 %

Mode (largest m-r-ε_0 bin)

m: 6.35
r: 7.78 km
ε_0: 1.78 σ
Contribution: 8.07 %

Discretization

r: min = 0.0, max = 1000.0, Δ = 20.0 km
m: min = 4.4, max = 9.4, Δ = 0.2
ε: min = -3.0, max = 3.0, Δ = 0.5 σ

Epsilon keys

ε0: [-∞ .. -2.5)
ε1: [-2.5 .. -2.0)
ε2: [-2.0 .. -1.5)
ε3: [-1.5 .. -1.0)
ε4: [-1.0 .. -0.5)
ε5: [-0.5 .. 0.0)
ε6: [0.0 .. 0.5)
ε7: [0.5 .. 1.0)
ε8: [1.0 .. 1.5)
ε9: [1.5 .. 2.0)
ε10: [2.0 .. 2.5)
ε11: [2.5 .. +∞]

Deaggregation Contributors

Source Set ↳ Source	Type	r	m	ε_0	lon	lat	az	%
UC33brAvg_FM31	System							36.85
Santa Monica alt 1 [0]		3.22	7.18	0.98	118.470°W	34.042°N	342.50	10.53
Compton [4]		10.05	7.39	0.88	118.556°W	33.944°N	226.39	5.91
Newport-Inglewood alt 1 [8]		7.36	6.64	1.68	118.389°W	34.044°N	67.51	5.74
Palos Verdes [15]		10.39	7.02	1.74	118.551°W	33.963°N	233.19	4.94
Compton [3]		10.10	7.35	0.91	118.533°W	33.925°N	212.38	1.27
Malibu Coast alt 1 [0]		6.05	6.35	1.66	118.525°W	34.031°N	282.56	1.14
San Pedro Escarpment [1]		8.77	7.60	0.79	118.655°W	33.915°N	237.25	1.13
UC33brAvg_FM32	System							36.75
Santa Monica alt 2 [2]		2.89	7.16	0.97	118.460°W	34.043°N	3.08	8.06
Newport-Inglewood alt 2 [8]		7.31	6.72	1.63	118.390°W	34.043°N	67.64	4.62
Hollywood [2]		8.27	6.97	1.58	118.422°W	34.084°N	26.30	4.59
Palos Verdes [15]		10.39	7.02	1.81	118.551°W	33.963°N	233.19	4.53
Malibu Coast alt 2 [0]		6.27	7.49	1.02	118.525°W	34.033°N	285.06	3.88
Compton [4]		10.05	7.47	0.86	118.556°W	33.944°N	226.39	2.97
Compton [3]		10.10	7.26	0.91	118.533°W	33.925°N	212.38	1.90
UC33brAvg_FM31 (opt)	Grid							13.75
PointSourceFinite: -118.461, 34.059		6.61	5.75	1.69	118.461°W	34.059°N	0.00	3.01
PointSourceFinite: -118.461, 34.059		6.61	5.75	1.69	118.461°W	34.059°N	0.00	3.01
PointSourceFinite: -118.461, 34.077		7.79	5.81	1.85	118.461°W	34.077°N	0.00	1.68
PointSourceFinite: -118.461, 34.077		7.79	5.81	1.85	118.461°W	34.077°N	0.00	1.68
UC33brAvg_FM32 (opt)	Grid							12.65
PointSourceFinite: -118.461, 34.059		6.59	5.77	1.68	118.461°W	34.059°N	0.00	2.59
PointSourceFinite: -118.461, 34.059		6.59	5.77	1.68	118.461°W	34.059°N	0.00	2.59
PointSourceFinite: -118.461, 34.077		7.77	5.83	1.84	118.461°W	34.077°N	0.00	1.51
PointSourceFinite: -118.461, 34.077		7.77	5.83	1.84	118.461°W	34.077°N	0.00	1.51

Site-Specific Spectral Accelerations

Site-Specific MCE_R & Design Response Spectral Accelerations

Grant Elementary School: Library and Classroom Renovation Project

Input Parameters

Coordinates	34.019, -118.461
Site Class	D - Default (see Section 11.4.3)



Values used in Computation

V_{S30}	N/A
Z1.0	650 m
Z2.5	5000 m

Calculated Results


Site-Specific Design Parameters

S_{DS}	1.601	S_{MS}	2.402
S_{D1}	1.212	S_{M1}	1.819


MCE_G Peak Ground Acceleration (Sect. 21.5)

PGA_M 0.900 g

MCE_R Response Spectra

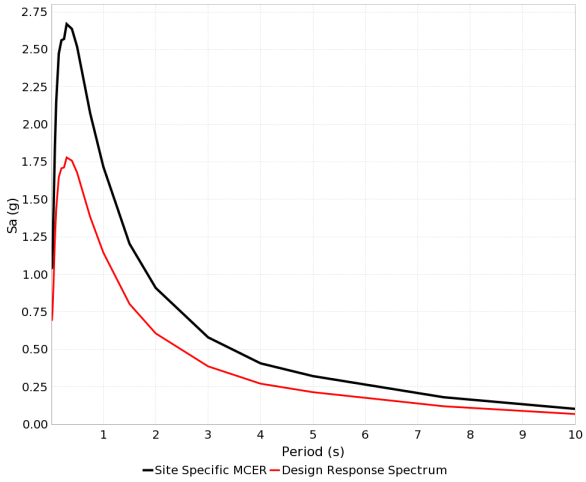

MCE_R Response Spectra Comparison

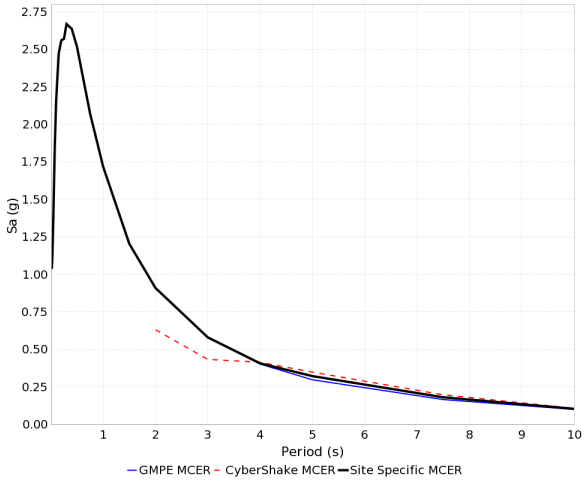

Site-Specific MCE_R & Design Response Spectral Accelerations

MCE_R Response Spectrum Table

Period (s)	GMPE Sa (g)	CyberShake Sa (g)	Site-Specific MCE_R Sa* (g)
0.01	1.040		1.040
0.02	1.043		1.043
0.03	1.122		1.122
0.05	1.417		1.417
0.075	1.841		1.841
0.1	2.146		2.146
0.15	2.472		2.472
0.2	2.561		2.561
0.25	2.570		2.570
0.3	2.669		2.669
0.4	2.637		2.637
0.5	2.517		2.517
0.75	2.073		2.073
1.0	1.718		1.718
1.5	1.204		1.204
2.0	0.909	0.631	0.909
3.0	0.580	0.433	0.580
4.0	0.402	0.414	0.407
5.0	0.297	0.348	0.321
7.5	0.165	0.197	0.180
10.0	0.100	0.107	0.103

* Site-Specific MCER response spectrum obtained using obtained weighted geometric averaging procedure. See User Guide: https://data2.scec.org/ugms-mcerGM-tool_v18.4/guide

Site-Specific MCE_R & Design Response Spectral Accelerations

Important Note

The site-specific, design response spectral acceleration, Sa, returned by this tool for user-specified inputs, must be compared to the minimum Sa requirement described in Section 21.3 of ASCE 7-16 (second and third paragraphs). This minimum Sa is computed as 80% of the design response spectrum derived from the SDS, SD1, and TL values obtained from the ASCE tool at https://asce7hazardtool.online/. The larger of the site-specific Sa and the 80% minimum Sa at each period, T, is the final design response spectral acceleration. This final Sa x 1.5 is the final MCER response spectral acceleration.

About UGMS

The UGMS MCER tool was developed by the SCEC Committee for Utilization of Ground Motion Simulations (or "UGMS Committee") from research supported by the Southern California Earthquake Center (SCEC). SCEC is funded by NSF Cooperative Agreement EAR-1033462 & USGS Cooperative Agreement G12AC20038. For more information on the UGMS Committee, visit https://www.scec.org/research/ugms.

User Guide

Background

The paper Site-Specific MCE_R Response Spectra for Los Angeles Region based on 3-D Numerical Simulations and the NGA West2 Equations (https://www.scec.org/publication/8024) provides background information and the method used to obtain the site-specific MCE_R response spectra.

Abstract

The Utilization of Ground Motion Simulation (UGMS) committee of the Southern California Earthquake Center (SCEC) developed site-specific, risk-targeted Maximum Considered Earthquake (MCE_R) response spectra for the Los Angeles region. The long period (T ≥ 2-sec) MCE_R response spectra were computed as the weighted average of MCE_R spectral accelerations derived from (1) 3-D numerical ground-motion simulations using the CyberShake computational platform, and (2) empirical ground-motion prediction equations (GMPEs) from the Pacific Earthquake Engineering Research (PEER) Center NGAWest2 project. The short period (T < 2- sec) MCE_R response spectra were computed exclusively from the NGAWest2 GMPEs. A web- based lookup tool was also developed so users can obtain the MCE_R response spectrum for a specified latitude and longitude and for a specified site class or 30-m average shear-wave velocity, VS30. The tool provides acceleration ordinates of the MCE_R response spectrum at 21 natural periods in the 0 to 10-sec band.

Citation

Crouse, C., Jordan, T. H., Milner, K. R., Goulet, C. A., Callaghan, S., & Graves, R. W. (2018, 06). Site-Specific MCER Response Spectra for Los Angeles Region based on 3-D Numerical Simulations and the NGA West2 Equations. Presentation at 11th National Conference in Earthquake Engineering.

Important Note. The site-specific, design response spectral acceleration, S_a, returned by this tool for user-specified inputs, must be compared to the minimum S_a requirement described in Section 21.3 of ASCE 7-16 (second and third paragraphs). This minimum S_a is computed as 80% of the design response spectrum derived from the S_{DS}, S_{D1}, and T_L values obtained from the ASCE tool at https://asce7hazardtool.online/ (https://asce7hazardtool.online/). The larger of the site-specific S_a and the 80% minimum S_a at each period, T, is the final design response spectral acceleration. This final S_a x 1.5 is the final MCE_R response spectral acceleration.

1.0 Introduction.

The Application Page (/ugms-mcerGM-tool_v18.4/) is where the user specifies the inputs required to obtain the site-specific MCE_R response spectrum and site-specific design response spectrum (=2/3 x MCE_R spectrum), subject to the 80% minimum requirement described in the **Important Note** above.

2.0 Instructions for Specification of Inputs.

2.1 Site Location.

The user can either (1) locate the site on the map by using the cursor and zoom-in (+) or zoom-out (-) feature, or (2) enter the latitude and longitude in the boxes to the left of the map. The map, which initially shows the rectangular region where the lookup tool is valid, allows the user to zoom-in to the streets bounding the site of interest, once the general location within the region is identified. After the site is found, a left click of the mouse brings a pop-up with the site coordinates. The user can click on the box, “Use this point” or exit by clicking on the “x” in the upper right corner of the pop-up and search again.

If instead the user enters the latitude and longitude, the longitude must be a negative number. If the user only knows the site address, then the corresponding latitude and longitude can be obtained using the ASCE Lookup Tool (https://asce7hazardtool.online/)

2.2 Site Geotechnical Classification.

Three options are provided: Site Class, Vs30 (m/s), or Unknown (Vs30 estimated from Wills et al., 2015). Clicking on the circle to the left enables the option.

2.2.1 Site Class. The drop-down menu of site classes appears by clicking on the Select box. The nomenclature following the site class letter designation is identical to that in the ASCE lookup tool.

2.2.2 Vs30 (m/s). This parameter is the average shear-wave velocity in the upper 30 meters at the site (See Chapter 20 of ASCE 7-16 for equation to compute the value). Enter the number in the Value box.

2.2.3. Unknown (Vs30 estimated from Wills et al., 2015). This option is used when the user does not yet know the site class or Vs30 value, but wants a preliminary estimate of the MCE_R response spectrum for the site. In this case the tool selects a Vs30 value based on the method in Wills et al. (2015). See citation for Wills et al. in the References section of Crouse et al. (2018) (https://www.scec.org/publication/8024).

After the appropriate site classification option is selected, click on the "Compute Response Spectra" box at the bottom of the page to view the output page.

3.0 Description of Outputs.

The output page opens to a one-page Summary. Below the page header to the left of the map appears the row “Summary Detailed Download all”. The last two are links to additional information. All three are described below.

3.1 Summary.

The Input Parameters (site coordinates & classification) specified by the user are displayed under “Summary”. If the Unknown site classification option was selected, the value of Vs30 used by the tool is displayed under “Values used in Computation”.

The MCE_R and Design Earthquake (=2/3 MCE_R) response spectral parameters (S_{MS}, S_{M1}, S_{DS}, S_{D1}) and the MCE_G parameter (PGA_M) returned by the tool are listed under Computed Results. The site-specific MCE_R response spectrum is listed and plotted under MCE_R Response Spectrum.

The user must check these results against the 80% minimum requirement in the **Important Note** at the top of this User Guide. The web link to the ASCE web tool (https://asce7hazardtool.online/ (https://asce7hazardtool.online/)) at the bottom of the page can be used to extract the response spectra derived from Chapter 11 of ASCE 7-16 that is required for this check.

3.2 Detailed.

The Detailed output page provides values of parameters (Vs30 and basin depth terms, Z1.0 & Z2.5) the tool used to obtain the MCE_R response spectrum. [Note: Z1.0 & Z2.5 are the depths beneath the site to the tops of the layers with shear-wave velocities of 1.0 km/s and 2.5 km/s, respectively.]

The left hand plot under MCE_R Response Spectrum provides the site-specific MCE_R and Design Earthquake response spectra. The right hand plot provides the same MCE_R response spectrum and the MCE_R response spectra obtained from the ground-motion prediction equations (GMPE) and the 3-D numerical simulations (CyberShake). See Crouse et al. (2018) (https://www.scec.org/publication/8024) for details on the derivation of the MCE_R response spectrum from these GMPE-based and CyberShake-based MCE_R response spectra. The table below the plots provides the spectral acceleration values for the three curves in the right hand plot.

3.3 Download all.

Clicking on this link gives the user the option to download a ZIP file containing the Summary and Detailed output pages in PDF format, and an Excel CSV (comma separated values) file with the tabular MCE_R and Design response spectral data.

Appendix G

References

REFERENCES

American Society for Testing and Materials, Standard Practice for Environmental Site Assessments: Phase I Environmental Site Assessment Process, ASTM Designation: E 1527-13.

American Society for Testing and Materials, Standard Guide for Vapor Encroachment Screening on Property Involved in Real Estate Transactions, ASTM Designation: E 2600-15

Environmental Data Resources, Inc., Milford, Connecticut, The EDR Aerial Photo Decade Package, Inquiry No. 6819893.24, January 2022.

Environmental Data Resources, Inc., Milford, Connecticut, Certified Sanborn Map Report, Inquiry No. 6819893.15, January 2022.

Environmental Data Resources, Inc., Milford, Connecticut, The EDR Historical Topographic Map Report, Inquiry No. 6819893.16, January 2022.

Environmental Data Resources, Inc., Milford, Connecticut, The EDR Radius Map with Geocheck Report, Inquiry No. 6819893.14s, January 2022.

Environmental Data Resources, Inc., Milford, Connecticut, The EDR Environmental Lien and AUL Search, Inquiry No. 6819893.7S, January 2022.

Environmental Data Resources, Inc., Milford, Connecticut, The EDR City Directory Image Report, Inquiry No. 6819893.17, January 2022.

Environmental Data Resources, Inc., Milford, Connecticut, The EDR Building Permit Report, Inquiry No. 6819893.20, January 2022.

Environmental Data Resources, Inc., Milford, Connecticut, The EDR Property Tax Report, Inquiry No. 6819893.18, January 2022.

State Water Resources Control Board, GeoTracker Online Database, Retrieved from https://geotracker.waterboards.ca.gov. January2022.